


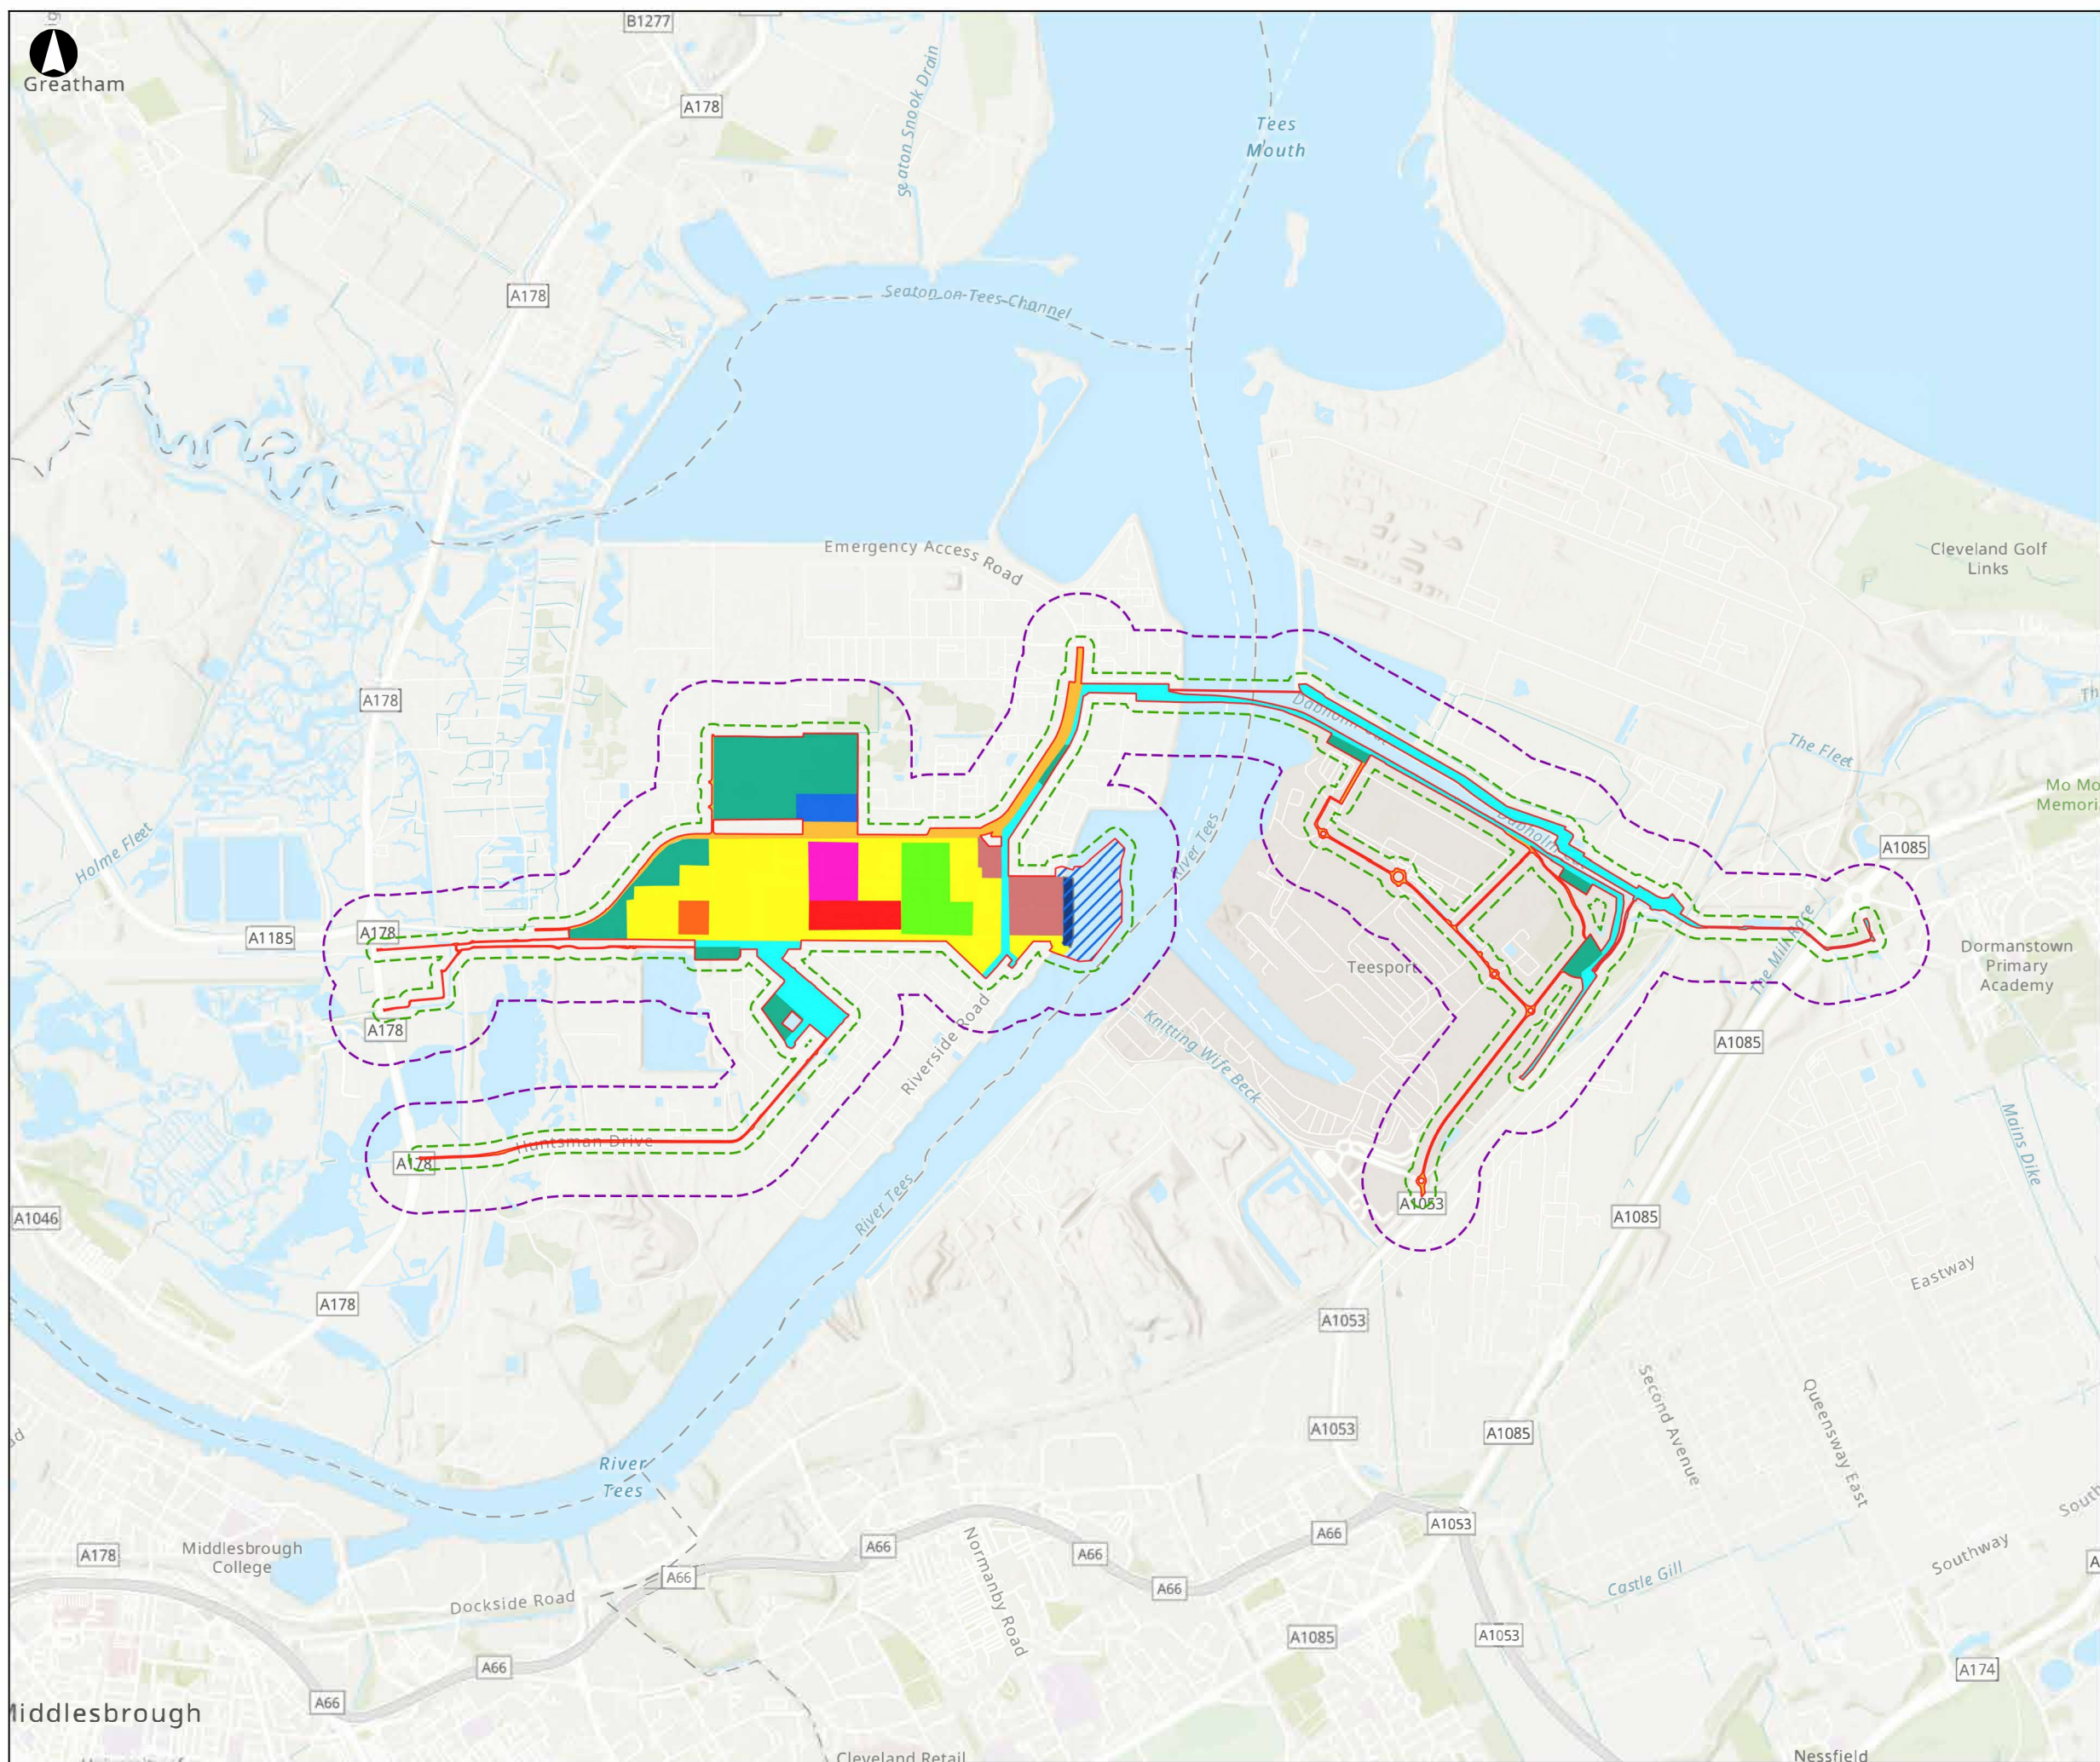

Site Boundary

Study Area (50m Site Boundary)

Study Area (250m Site Boundary)

Site Layout

Air Supply Unit

Access Roads

Combined Heat & Power Plant

Construction Laydown

Feedstock Storage & Handling

Flare

Marine Works

Pipeline & Utility Area

Product Storage & Export

SAF Processing

SAF Pre-Treatment

Quay

Coordinate System: British National Grid

Contains OS data © Crown copyright and database right 2025.
Basemap credits: Esri, Intermap, NASA, NGA, USGS, Sources: Esri, TomTom, Garmin, FAO, NOAA, USGS, © OpenStreetMap contributors, and the GIS User Community

Kilometres

00.51

Hartlepool

Middlesbrough

Darlington

P01

03/09/26

ACAR

CESL

JWHE

KCOB

Rev

Date

By

Chkd

Appd

Authd

ARUP

Lighthouse

GREEN FUELS

Drawing Title

Figure 21.2
Site Layout

Client

LGF Projects Ltd.

Project Name

Lighthouse Green Fuels

Scale atA3

1:30,000

Project Number

306732-00

Rev

00

Drawing Number

EN0110025/6.2.84
APFP Reg. 5(2)(a) and EIA Reg. 14

© Arup 2026