

The Lighthouse Green Fuels Order

Application Reference: EN0110025

Applicant: LGF Projects Limited

Indicative Floor and Roof Plans

Document Reference: 2.7

Revision: 00

Planning Act 2008
APFP Reg. 5(2)(o)



Document Information

Author	Weedon Architects
Document Title	Indicative Floor and Roof Plans
Document Ref	2.7

Revision record

00	Purpose	DCO Application Submission
	Date	September 2026

Information Classification

Information Classification	Date	Reason
Public	September 2026	Proprietary information which will have no impact on the company if disclosed publicly

Contents

2.7 Indicative Floor and Roof Plans

2.7 Indicative Floor and Roof Plans

Workshop and Warehouse Building Drawing 1 of 6 3

2.7 Indicative Floor and Roof Plans

Central Control Building Drawing 2 of 6 4

2.7 Indicative Floor and Roof Plans

Laboratory Building Drawing 3 of 6 5

2.7 Indicative Floor and Roof Plans

Security Office and Gatehouse Building Drawing 4 of 6 6

2.7 Indicative Floor and Roof Plans


Admin Building Drawing 5 of 6 7

2.7 Indicative Floor and Roof Plans


West Warehouse Buildings Drawing 6 of 6 8

NOTES
1. ASSUMED FINISHED GROUND LEVEL IS +5.100m (AOD).


KEYPLAN

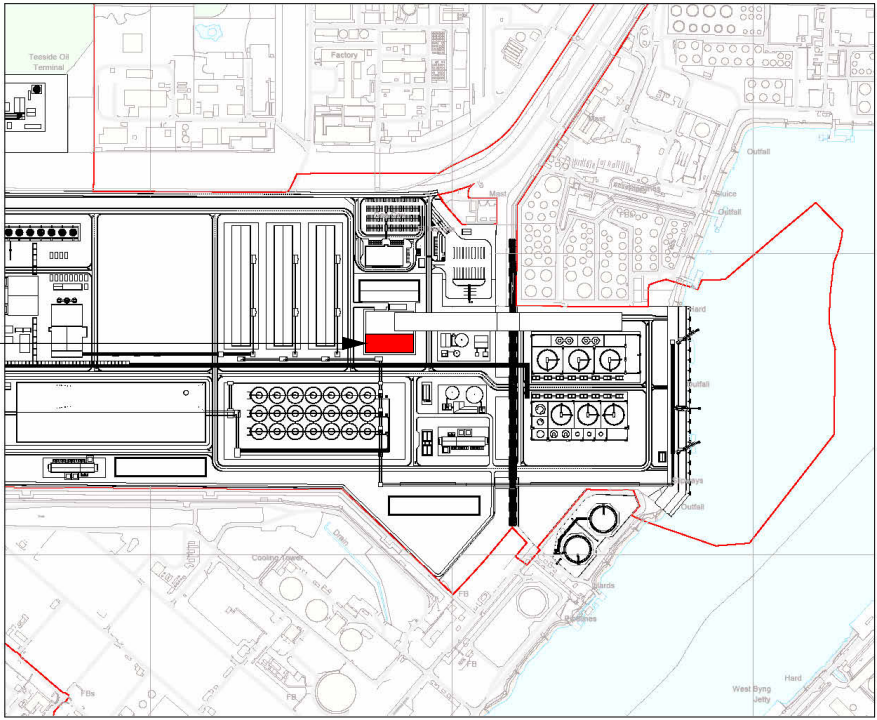


Workshop and Warehouse Building

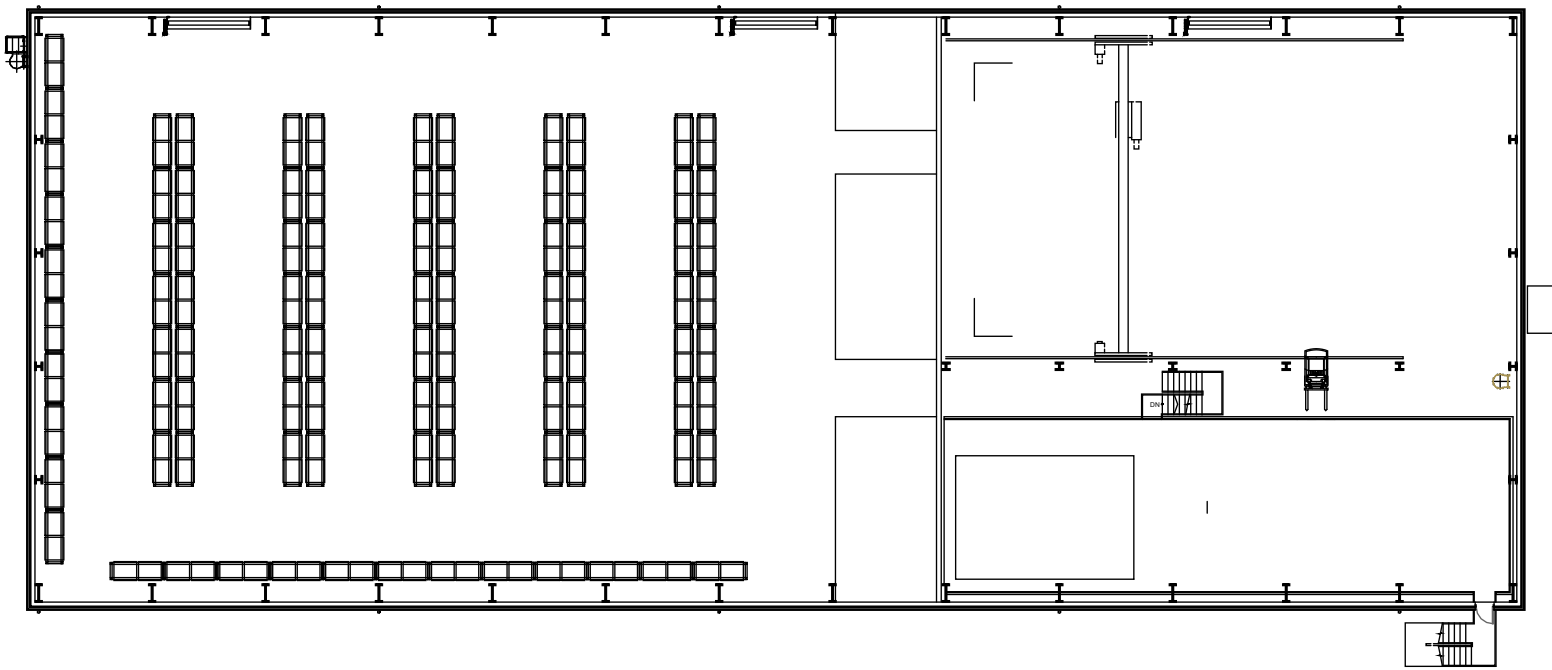

Mezzanine Floor Plan
1 : 400

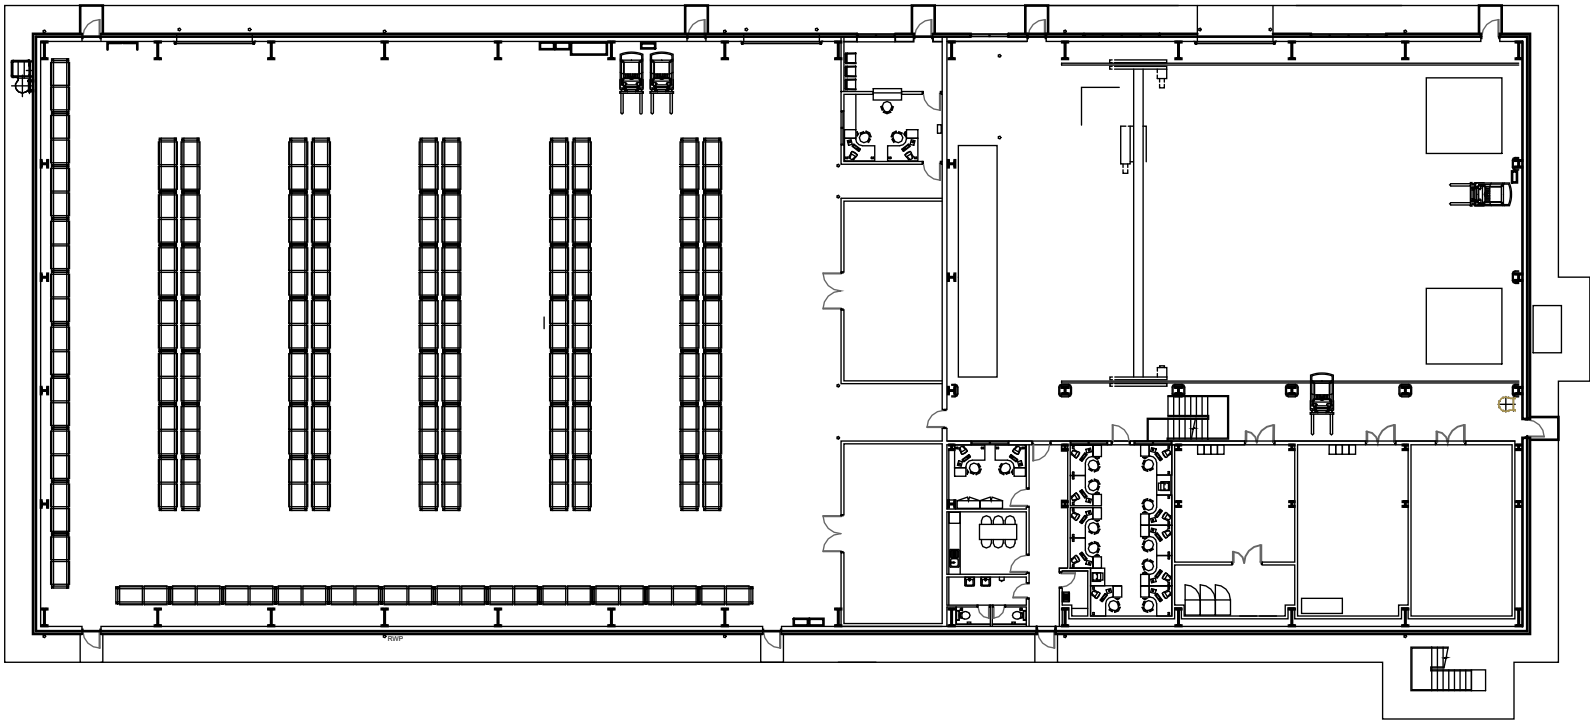


Ground Floor Plan
1 : 400

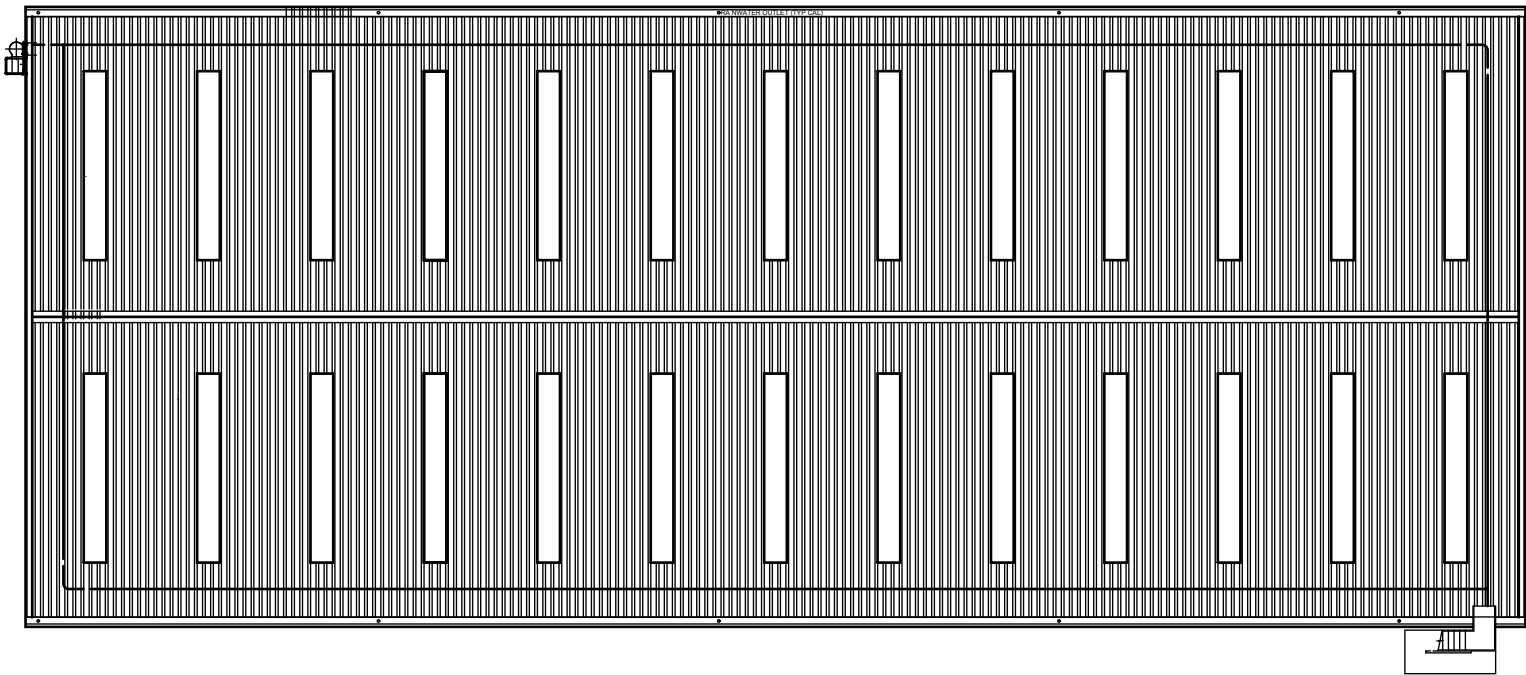

Roof Plan
1 : 400

Planning Inspectorate Reference: EN0110025
Product: OS VML
Serial Number: 332756
(c) Crown copyright and database right 2026
OS AC0000848263
Weedon Architects Ltd
OS Licence number: AC0000817925

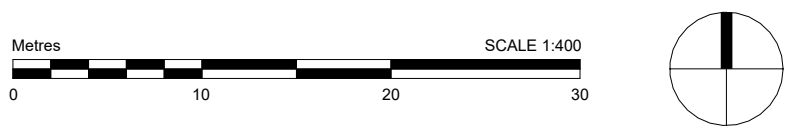

00	09.2026	JW	AG	FOR DCO APPLICATION
----	---------	----	----	---------------------

Rev	Date	Dr.	Ch.	Comment
-----	------	-----	-----	---------



Drawing Title
**2.7 Indicative Floor and Roof Plans -
Workshop and Warehouse Building**

Client
LGF Projects Ltd.

Project Name
Lighthouse Green Fuels Project


Scale
1:400 @ A1

Project Number 16274	Rev 00
--------------------------------	------------------

Drawing Number
2.7 Drawing 1 of 6



Roof Plan
1 : 200

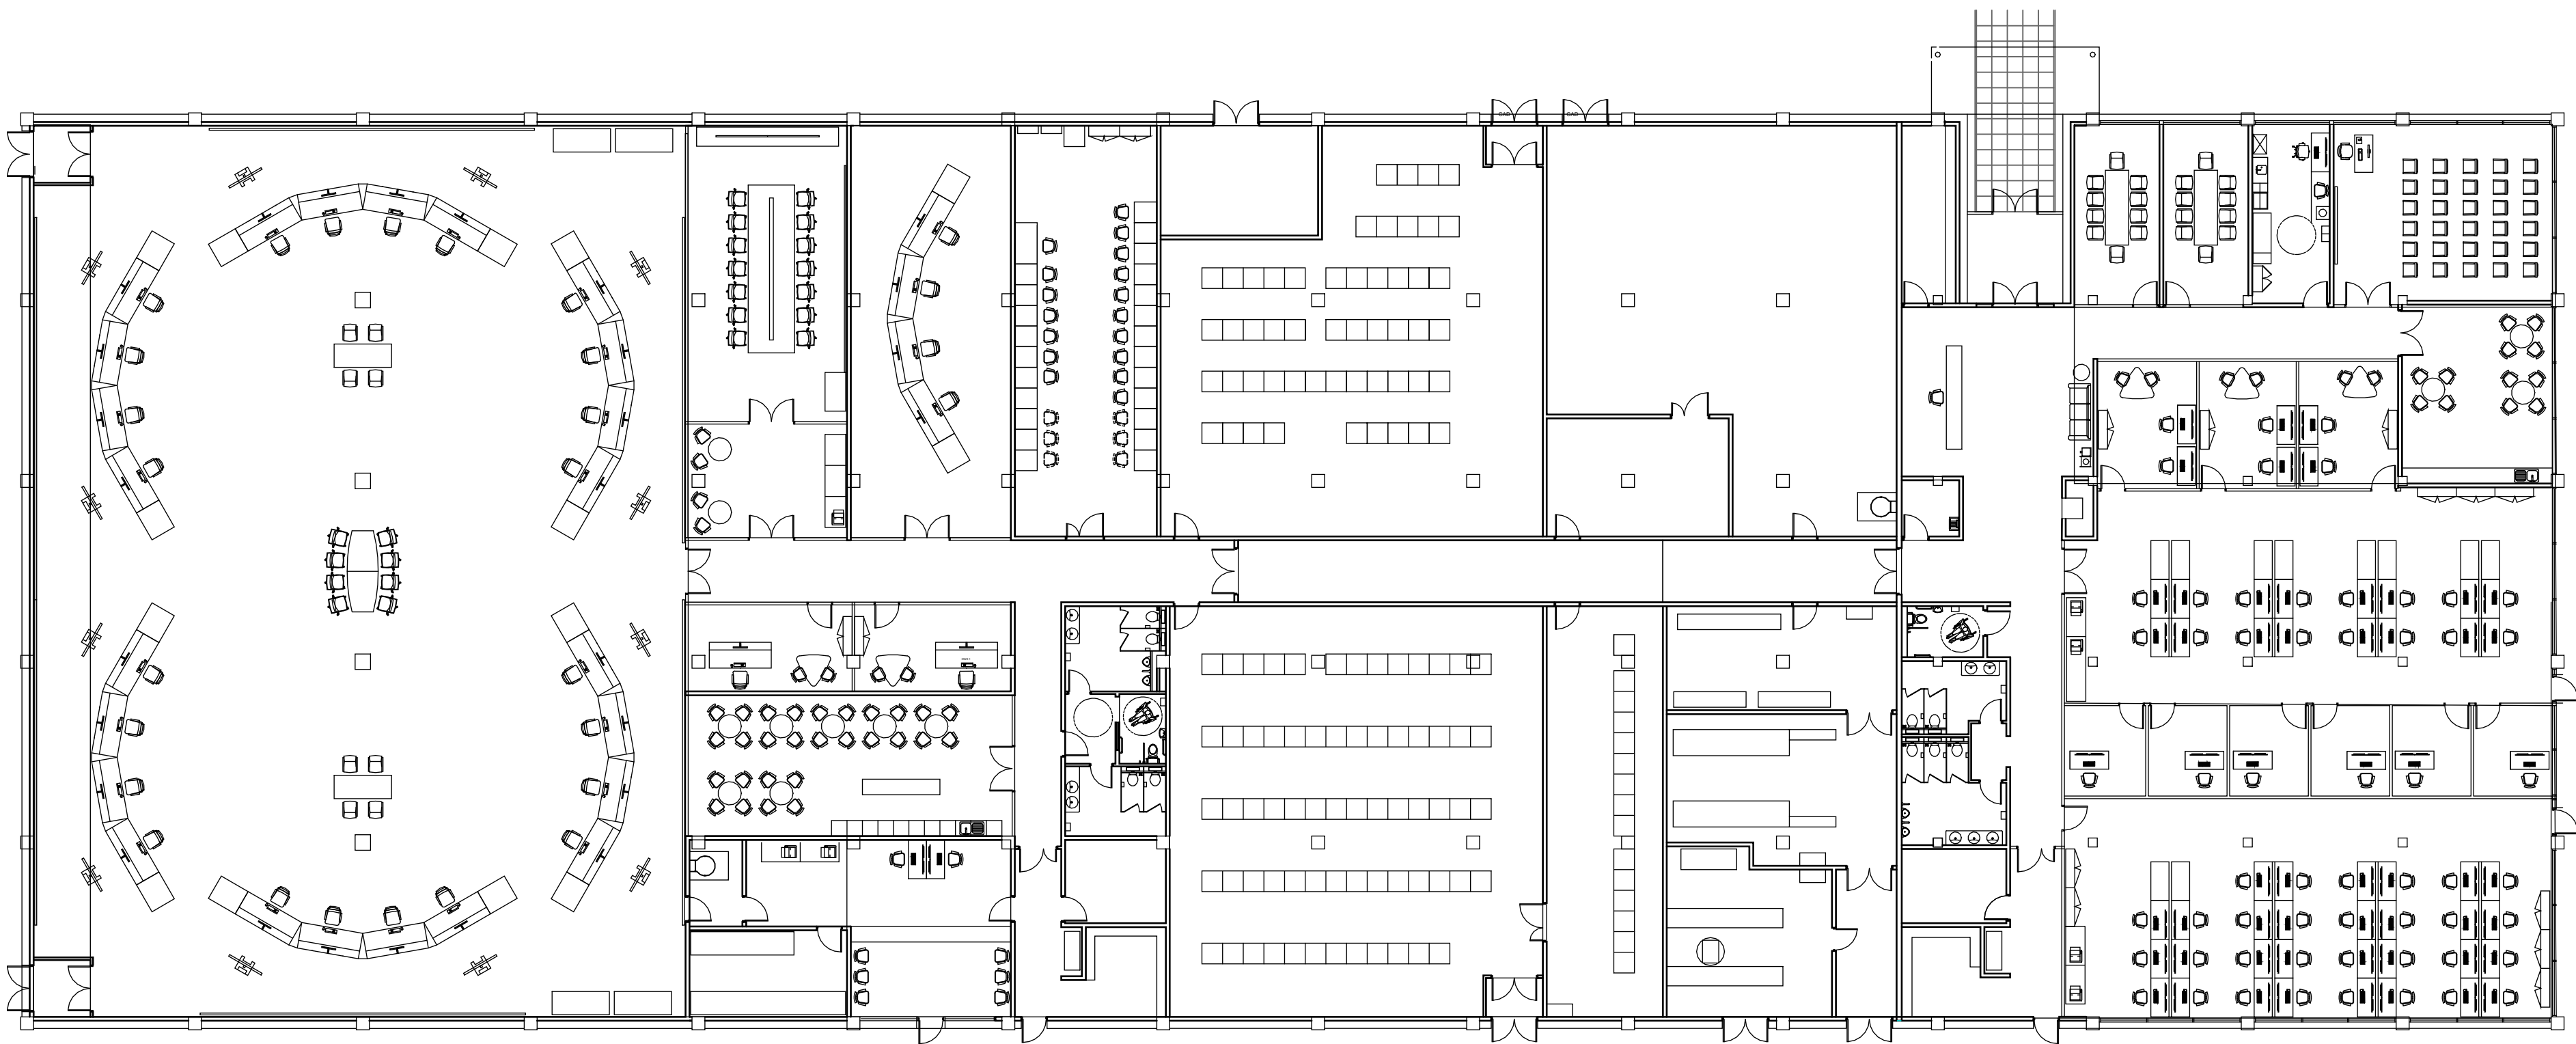


Ground Floor Plan
1 : 200

NOTES

1. ASSUMED FINISHED GROUND LEVEL IS +5.100m (AOD).


KEYPLAN

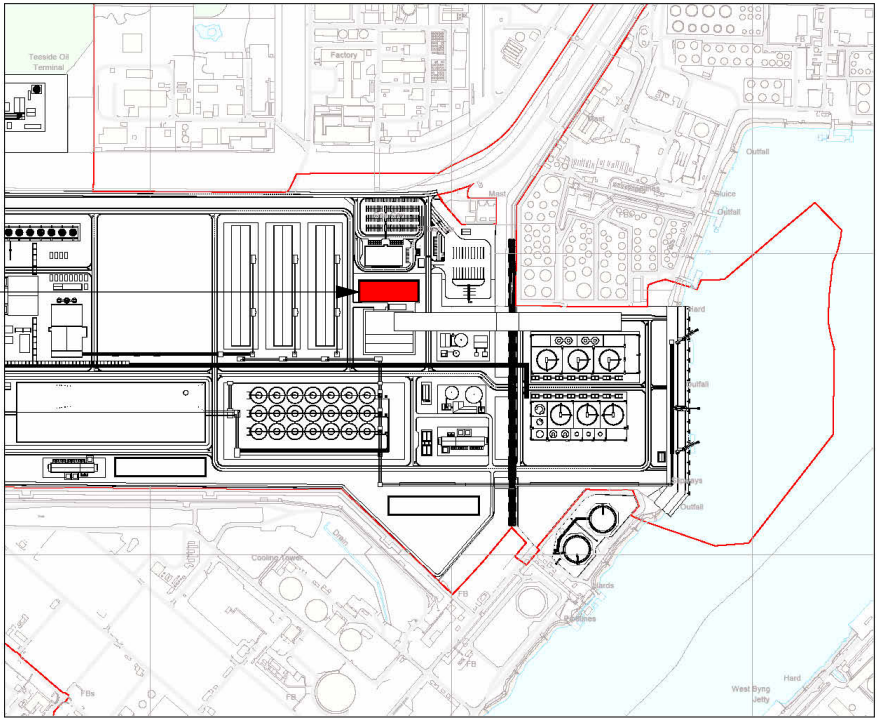

Planning Inspectorate Reference: EN0110025

Product: OS VML
Serial Number: 332756
(c) Crown copyright and database right 2025
OS AC0000648283

Weedon Architects Ltd
OS Licence number: AC0000817925

 

00	09.2026	JW	AG	FOR DCO APPLICATION
----	---------	----	----	---------------------

Rev	Date	Dr.	Ch.	Comment
-----	------	-----	-----	---------



Drawing Title

2.7 Indicative Floor and Roof Plans -
Central Control Building

Client

LGF Projects Ltd.

Project Name

Lighthouse Green Fuels Project

Scale

1:200 @ A1

Project Number

16274

Rev


00

Drawing Number


2.7 Drawing 2 of 6

NOTES
1. ASSUMED FINISHED GROUND LEVEL IS +5.100m (AOD).


KEYPLAN

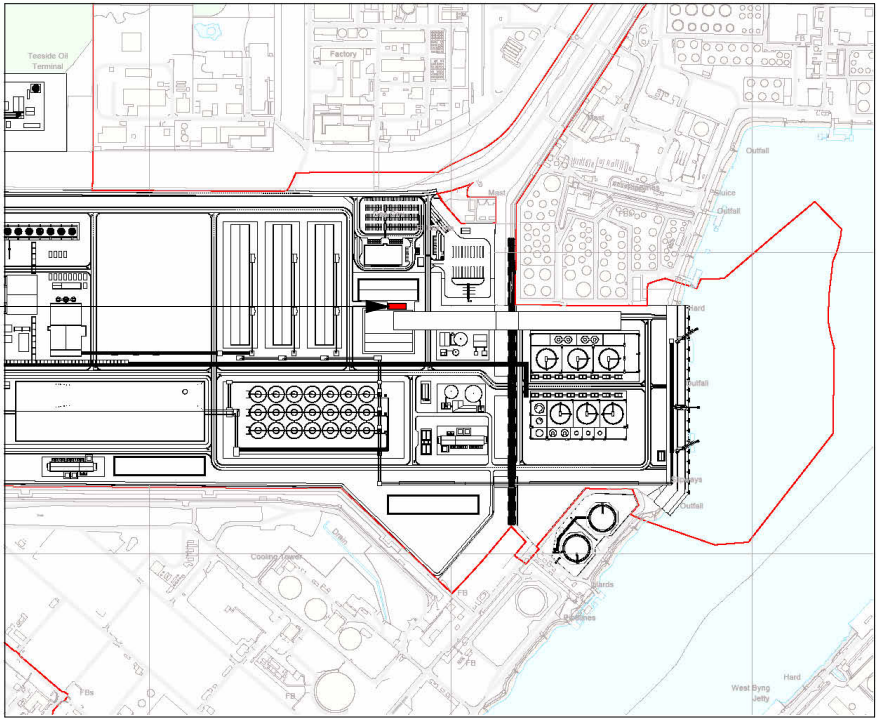

Laboratory Building

 

Roof Plan
1 : 100

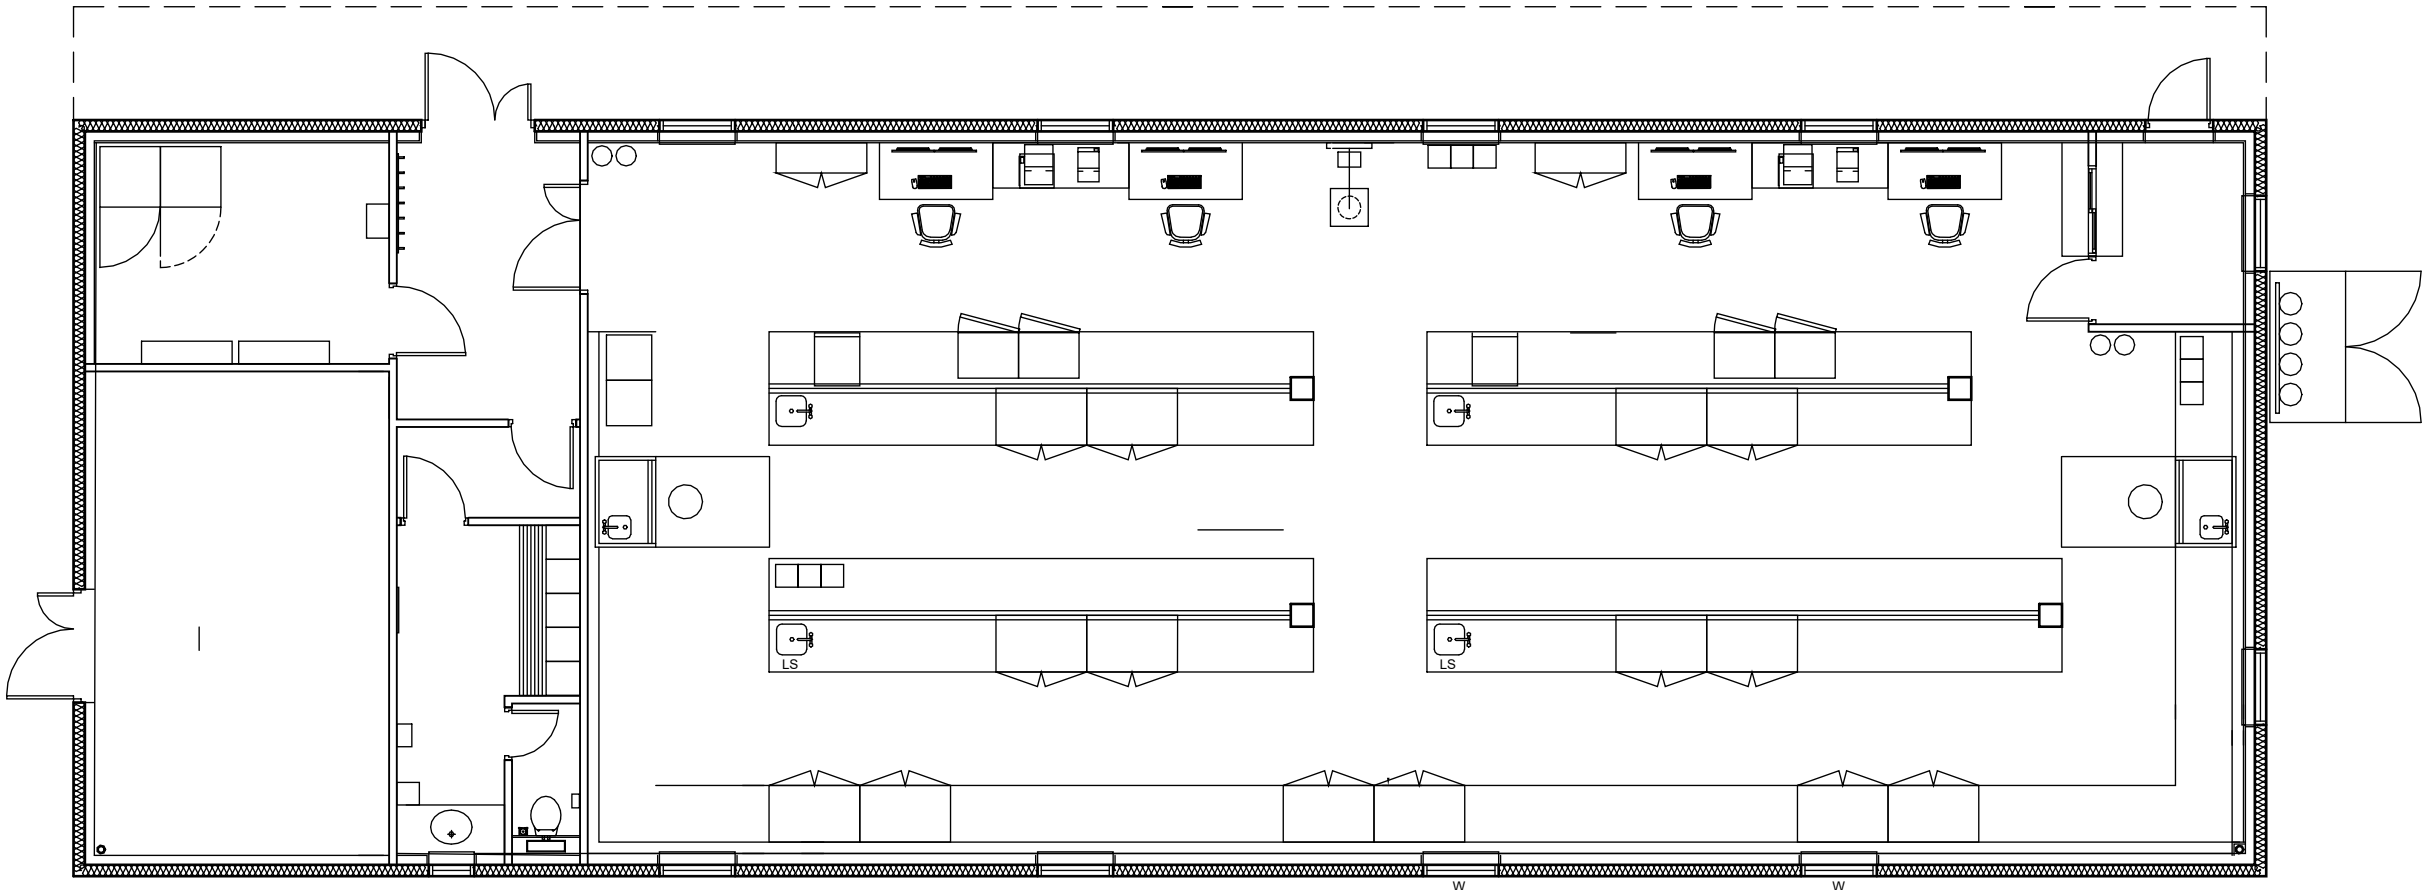

Floor Plan
1 : 100

Planning Inspectorate Reference: EN0110025
Product: OS VML
Serial Number: 332756
(c) Crown copyright and database right 2026
OS AC0000848263
Weedon Architects Ltd
OS Licence number: AC0000817925



00	09.2026	JW	AG	FOR DCO APPLICATION
----	---------	----	----	---------------------

Rev	Date	Dr.	Ch.	Comment
-----	------	-----	-----	---------



Drawing Title
2.7 Indicative Floor and Roof Plans - Laboratory Building


Client
LGF Projects Ltd.

Project Name
Lighthouse Green Fuels Project



Scale
1:100 @ A1

Project Number 16274	Rev 00
--------------------------------	------------------



Drawing Number
2.7 Drawing 3 of 6

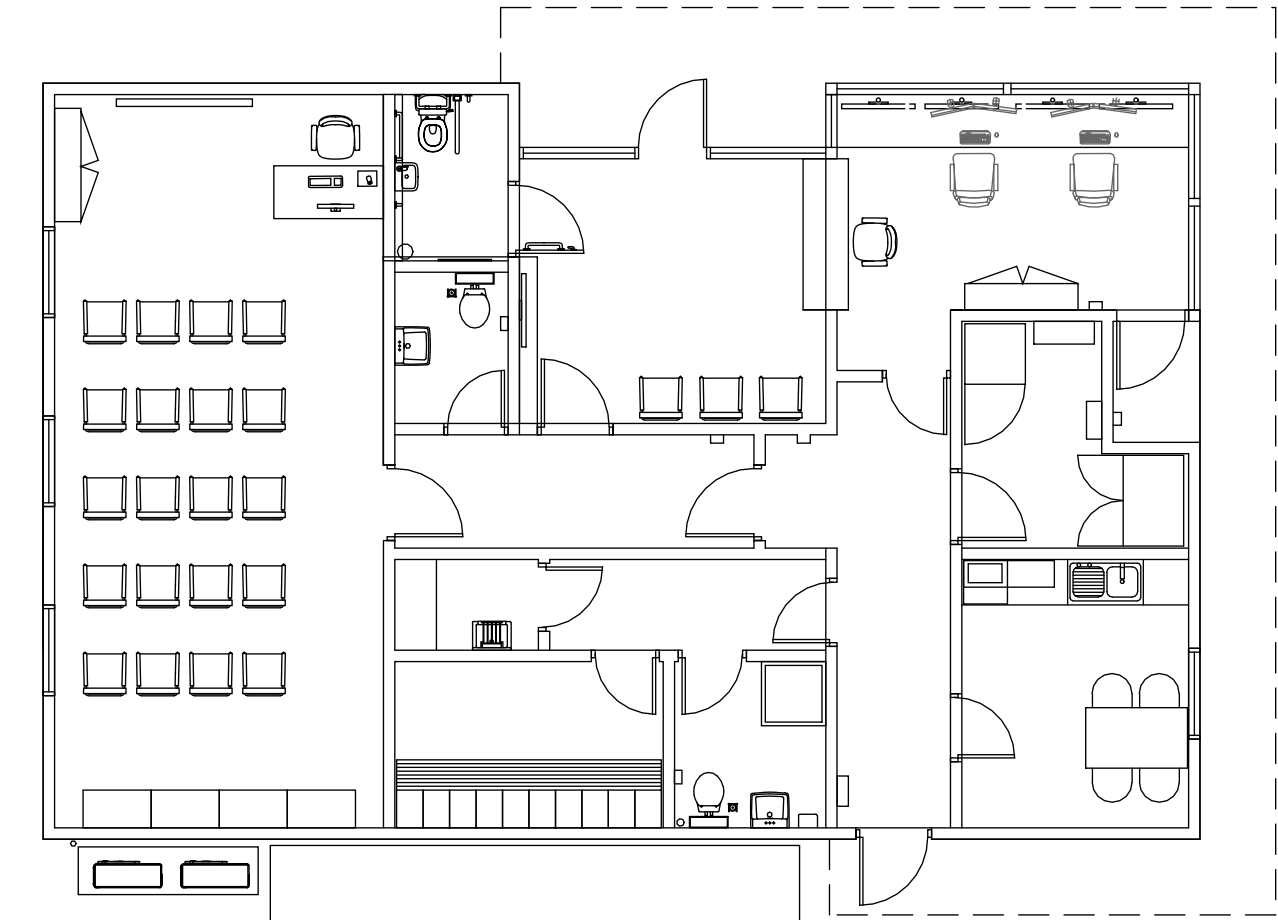


Security Office and Gatehouse - Floor Plan
1 : 100

 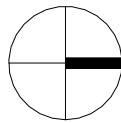


Security Office and Gatehouse - Roof Plan
1 : 100

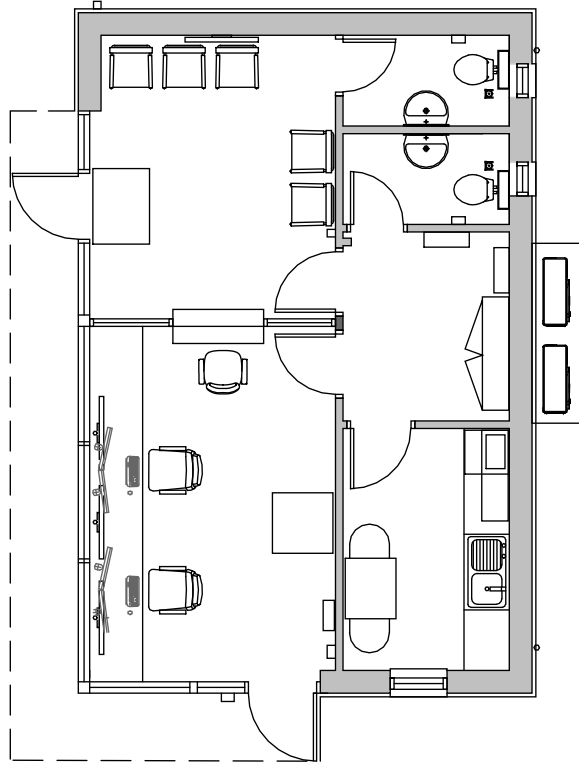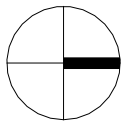


Secondary Gatehouse - Floor Plan
1 : 100

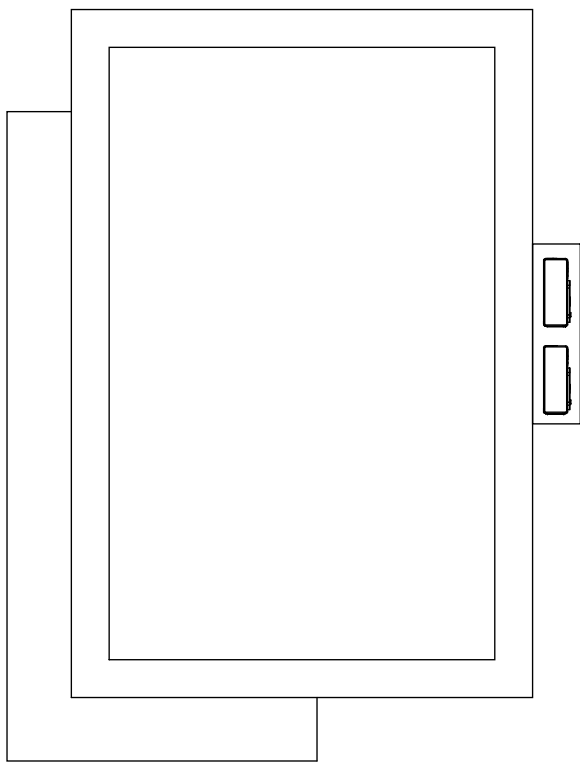

Secondary Gatehouse - Roof Plan
1 : 100

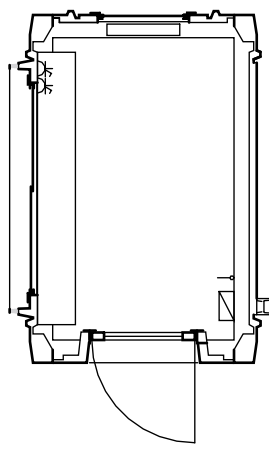



Security Booth - Floor Plan
1 : 50

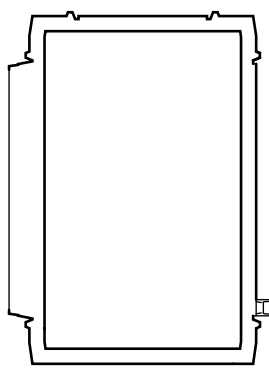

Security Booth - Roof Plan
1 : 50



NOTES
1. ASSUMED FINISHED GROUND LEVEL IS +5.100m (AOD).

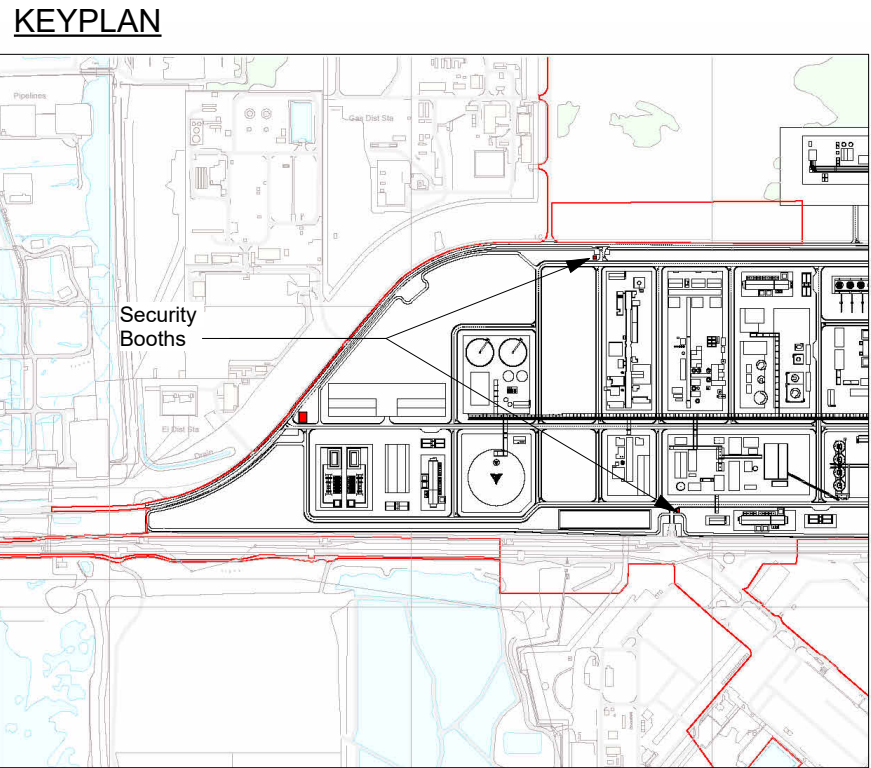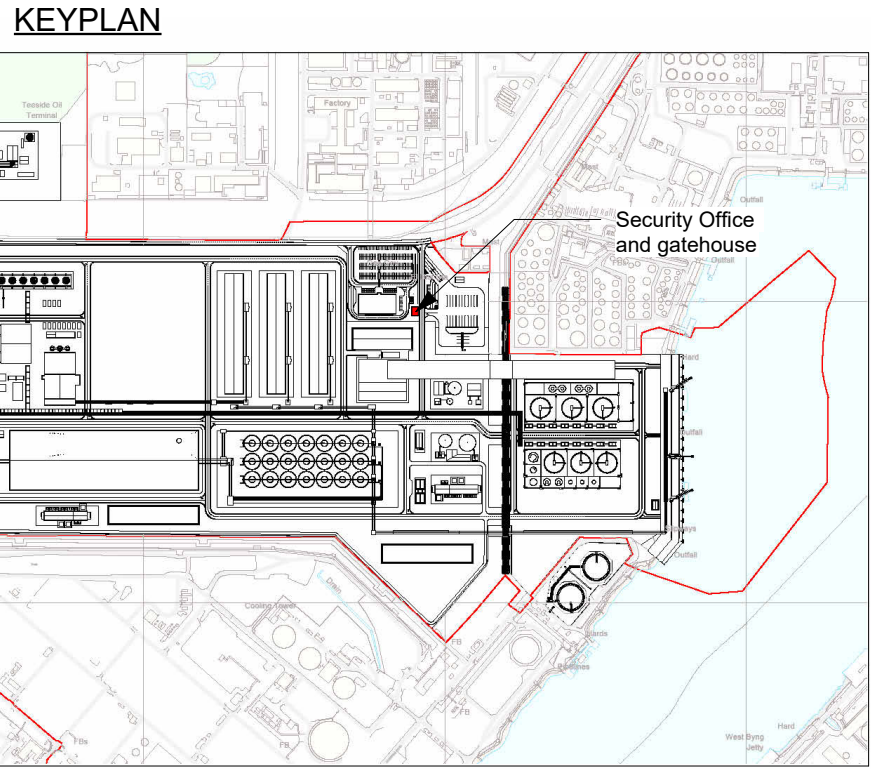

Planning Inspectorate Reference: EN0110025
Product: OS VML
Serial Number: 332756
(c) Crown copyright and database right 2026
OS AC0000848263
Weedon Architects Ltd
OS Licence number: AC0000817925



00	09.2026	JW	AG	FOR DCO APPLICATION
----	---------	----	----	---------------------

Rev	Date	Dr.	Ch.	Comment
-----	------	-----	-----	---------



Drawing Title
2.7 Indicative Floor and Roof Plans - Security Office and Gatehouse Building

Client
LGF Projects Ltd.

Project Name
Lighthouse Green Fuels Project


Scale
1:100 @ A1

Project Number 16274	Rev 00
--------------------------------	------------------


Drawing Number
2.7 Drawing 4 of 6

NOTES
1. ASSUMED FINISHED GROUND LEVEL IS +5.100m (AOD).


KEYPLAN

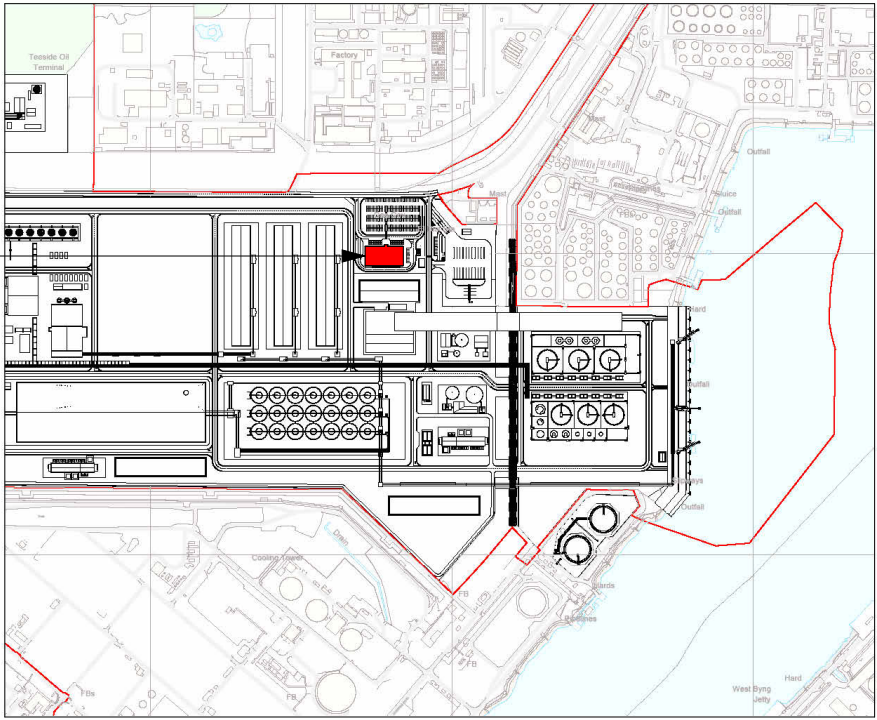


Admin Building

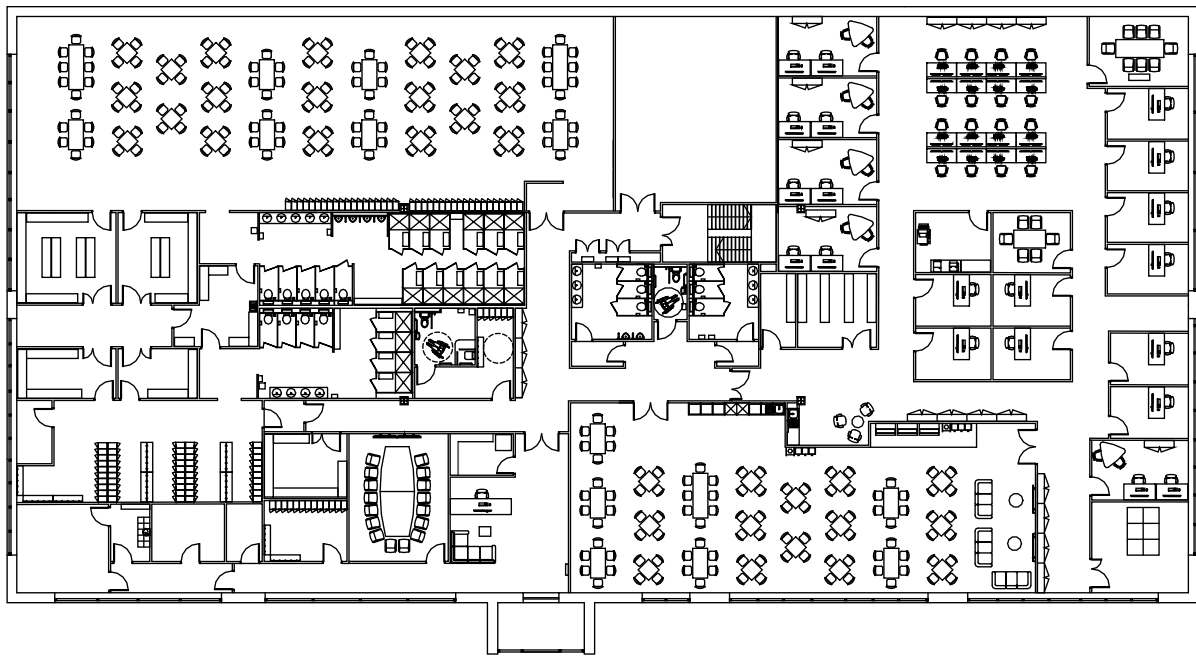

Admin Building First Floor Plan
1 : 400

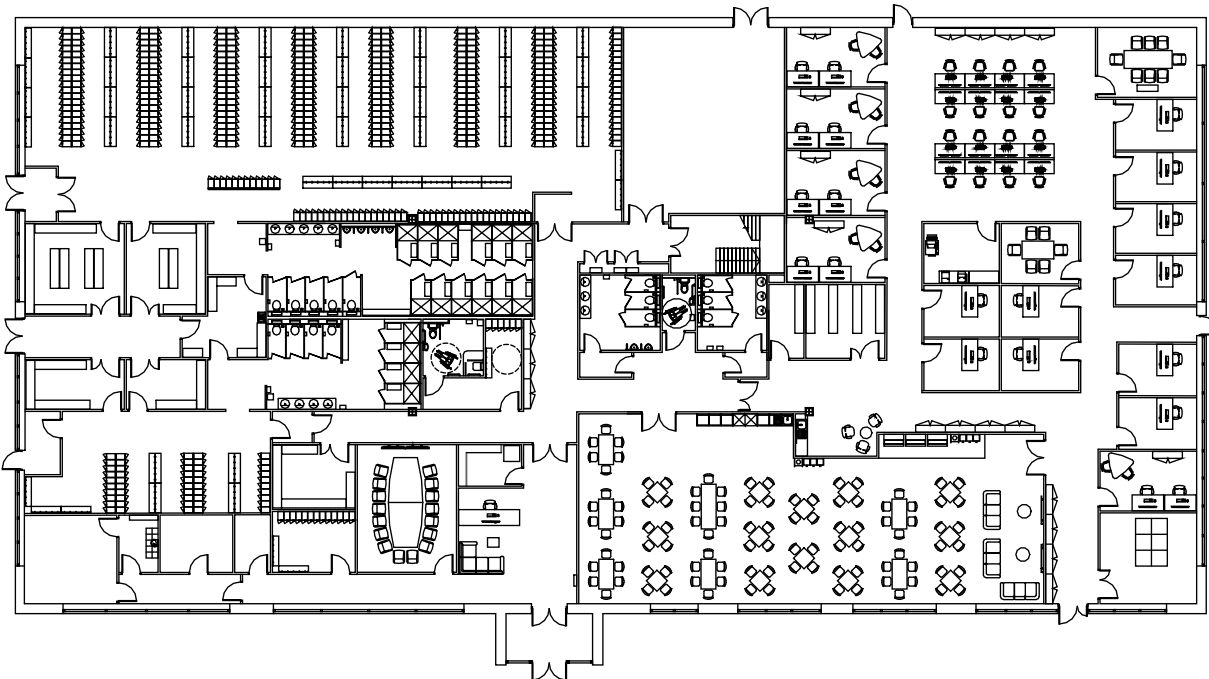


Admin Building Ground Floor Plan
1 : 400

 

Admin Building Roof Plan
1 : 400

Planning Inspectorate Reference: EN0110025
Product: OS VML
Serial Number: 332756
(c) Crown copyright and database right 2026
OS AC0000848283
Weedon Architects Ltd
OS Licence number: AC0000817925

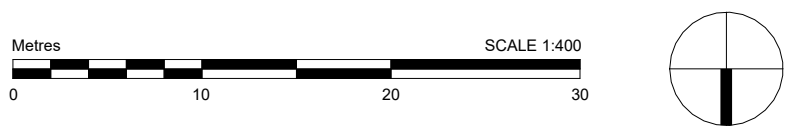

00	09.2026	JW	AG	FOR DCO APPLICATION
----	---------	----	----	---------------------

Rev	Date	Dr.	Ch.	Comment
-----	------	-----	-----	---------



Drawing Title
2.7 Indicative Floor and Roof Plans - Admin Building

Client
LGF Projects Ltd.

Project Name
Lighthouse Green Fuels Project



Scale
1:400 @ A1

Project Number 16274	Rev 00
--------------------------------	------------------


Drawing Number
2.7 Drawing 5 of 6

NOTES
1. ASSUMED FINISHED GROUND LEVEL IS +5.100m (AOD).


KEYPLAN

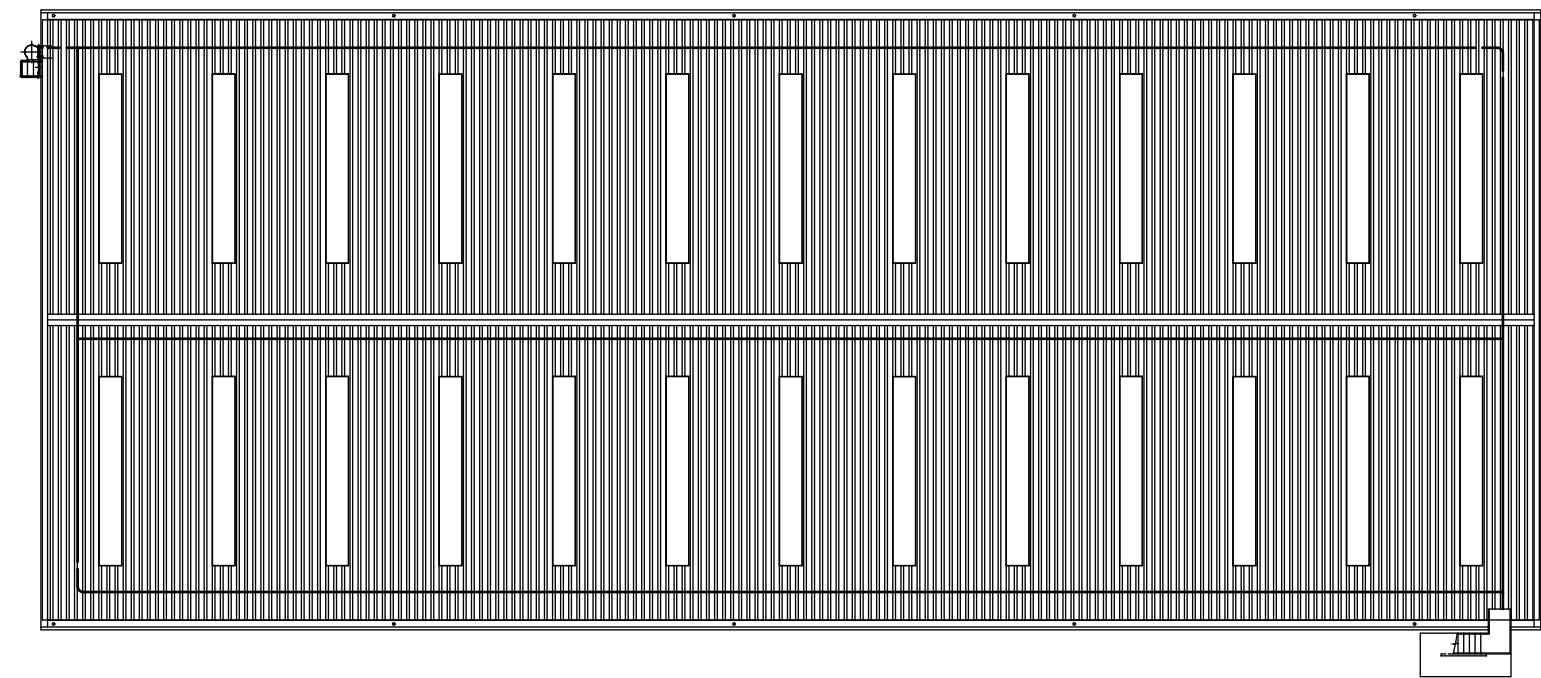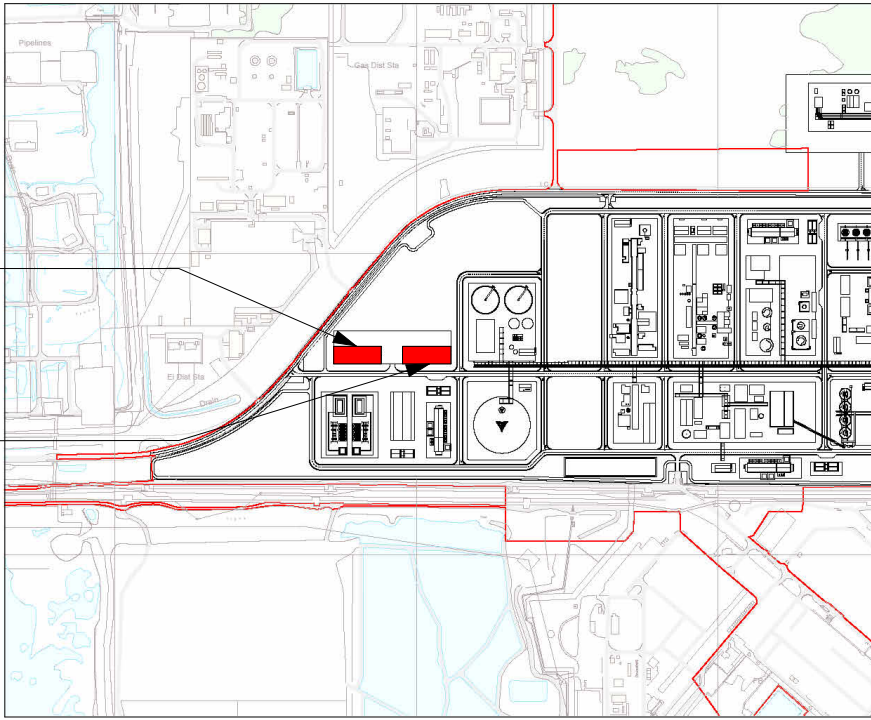


West Warehouse 1 - Roof Plan
1 : 400

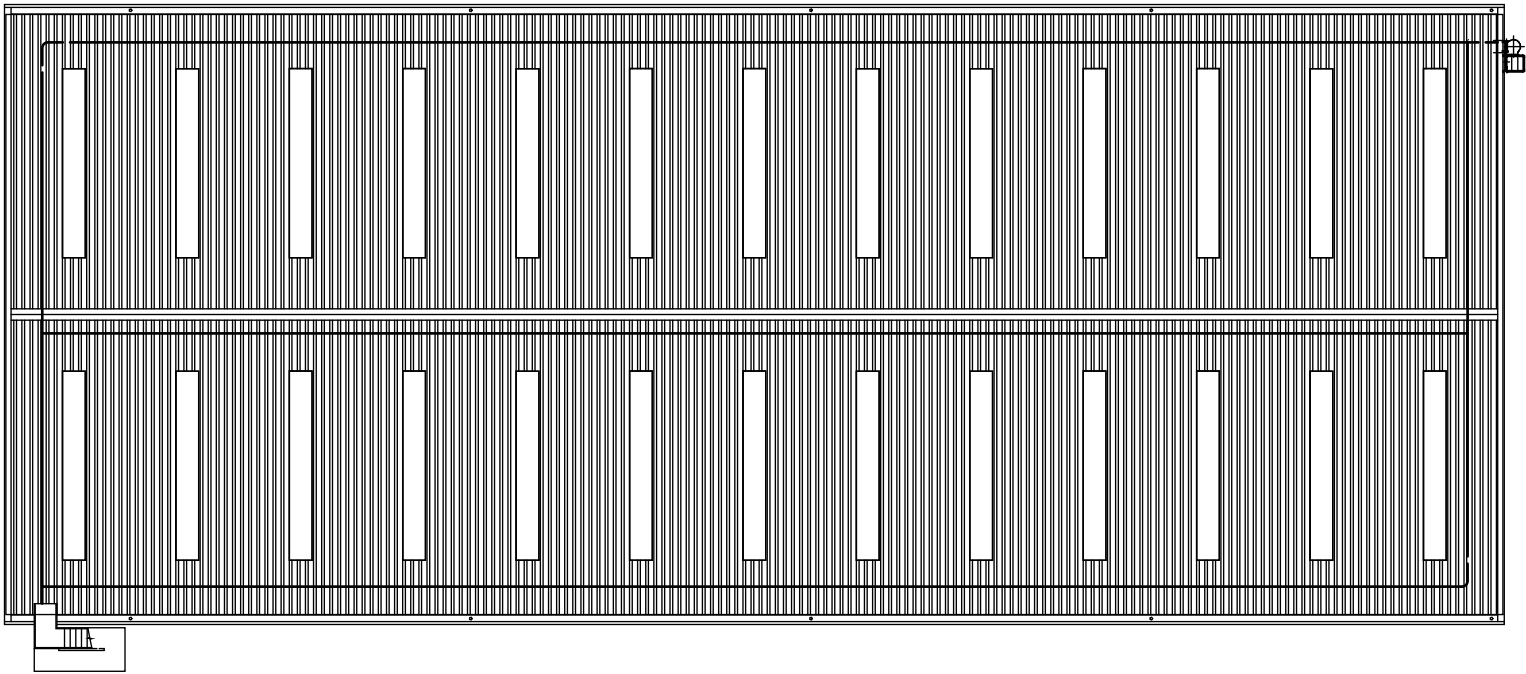

West Warehouse 2 - Roof Plan
1 : 400

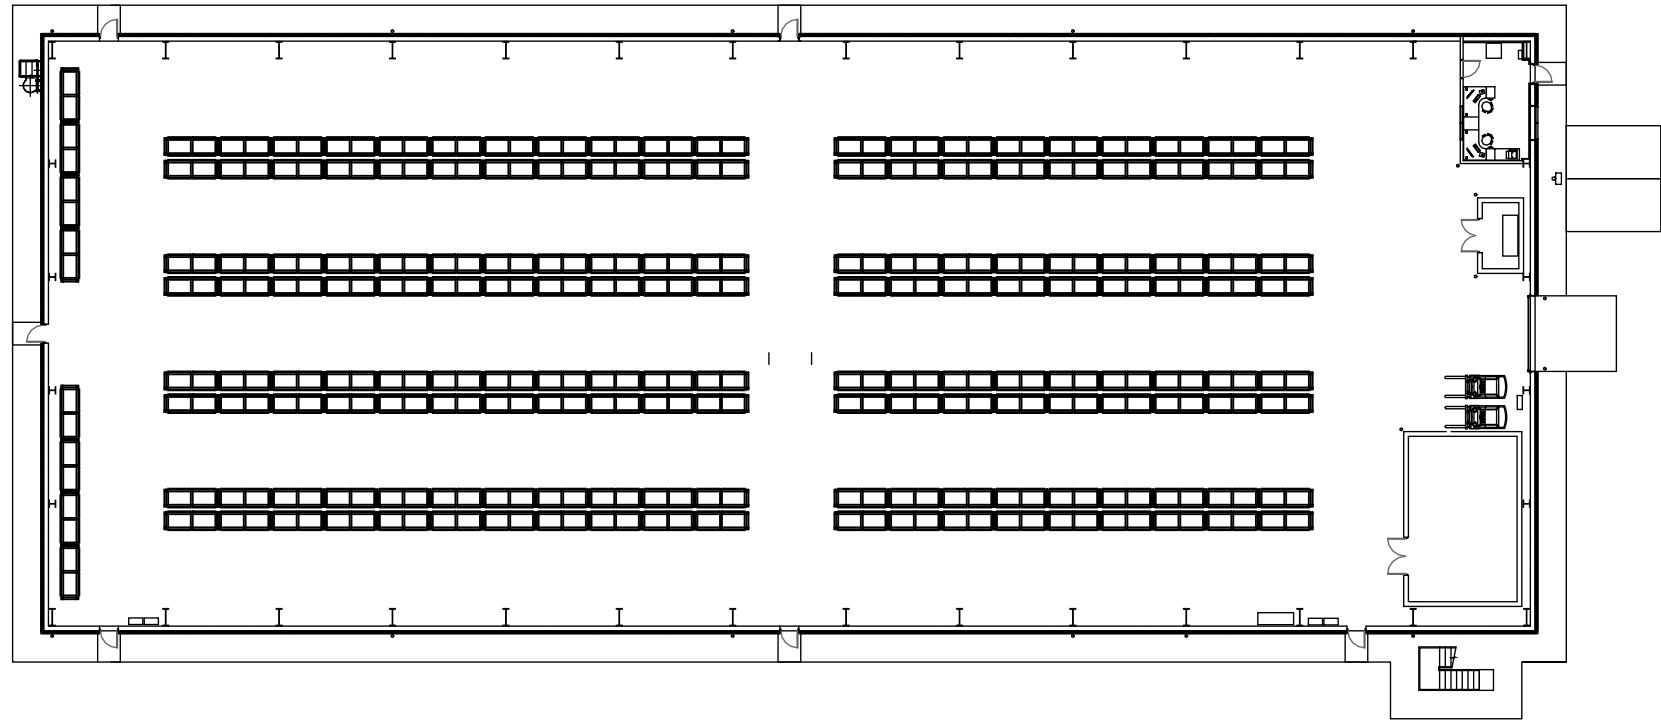


West Warehouse 1 - Ground Floor Plan
1 : 400

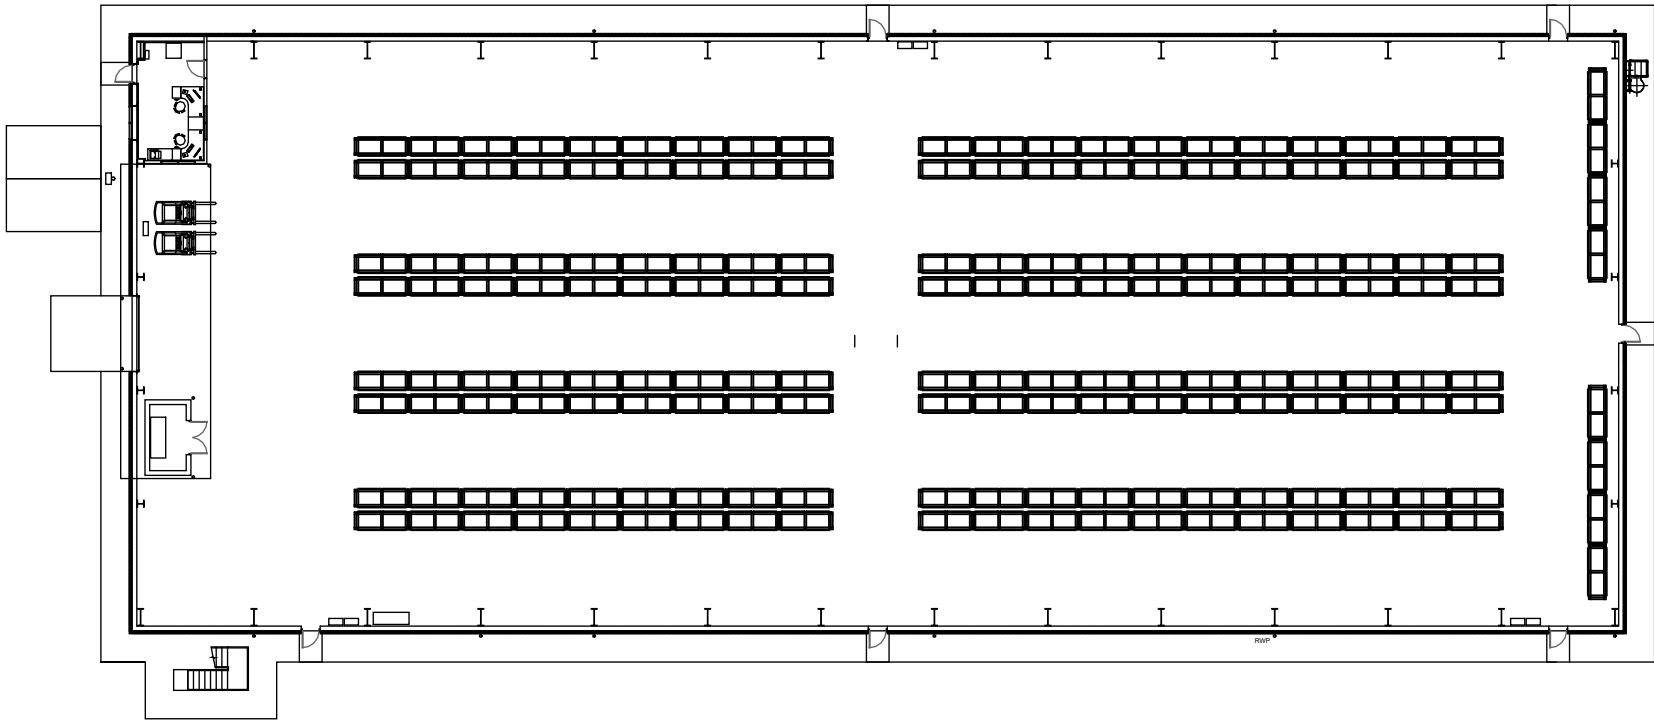

West Warehouse 2 - Ground Floor Plan
1 : 400

Planning Inspectorate Reference: EN0110025
Product: OS VML
Serial Number: 332756
(c) Crown copyright and database right 2026
OS AC0000848283
Weedon Architects Ltd
OS Licence number: AC0000817925

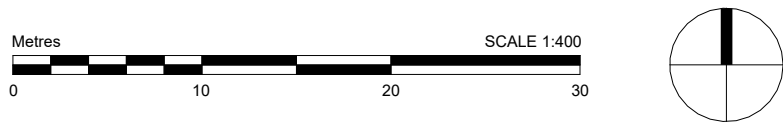

00	09.2026	JW	AG	FOR DCO APPLICATION
----	---------	----	----	---------------------

Rev	Date	Dr.	Ch.	Comment
-----	------	-----	-----	---------



Drawing Title
**2.7 Indicative Floor and Roof Plans -
West Warehouse Buildings**

Client
LGF Projects Ltd.

Project Name
Lighthouse Green Fuels Project

Scale
1:100 @ A1

Project Number 16274	Rev 00
--------------------------------	------------------

Drawing Number
2.7 Drawing 6 of 6