


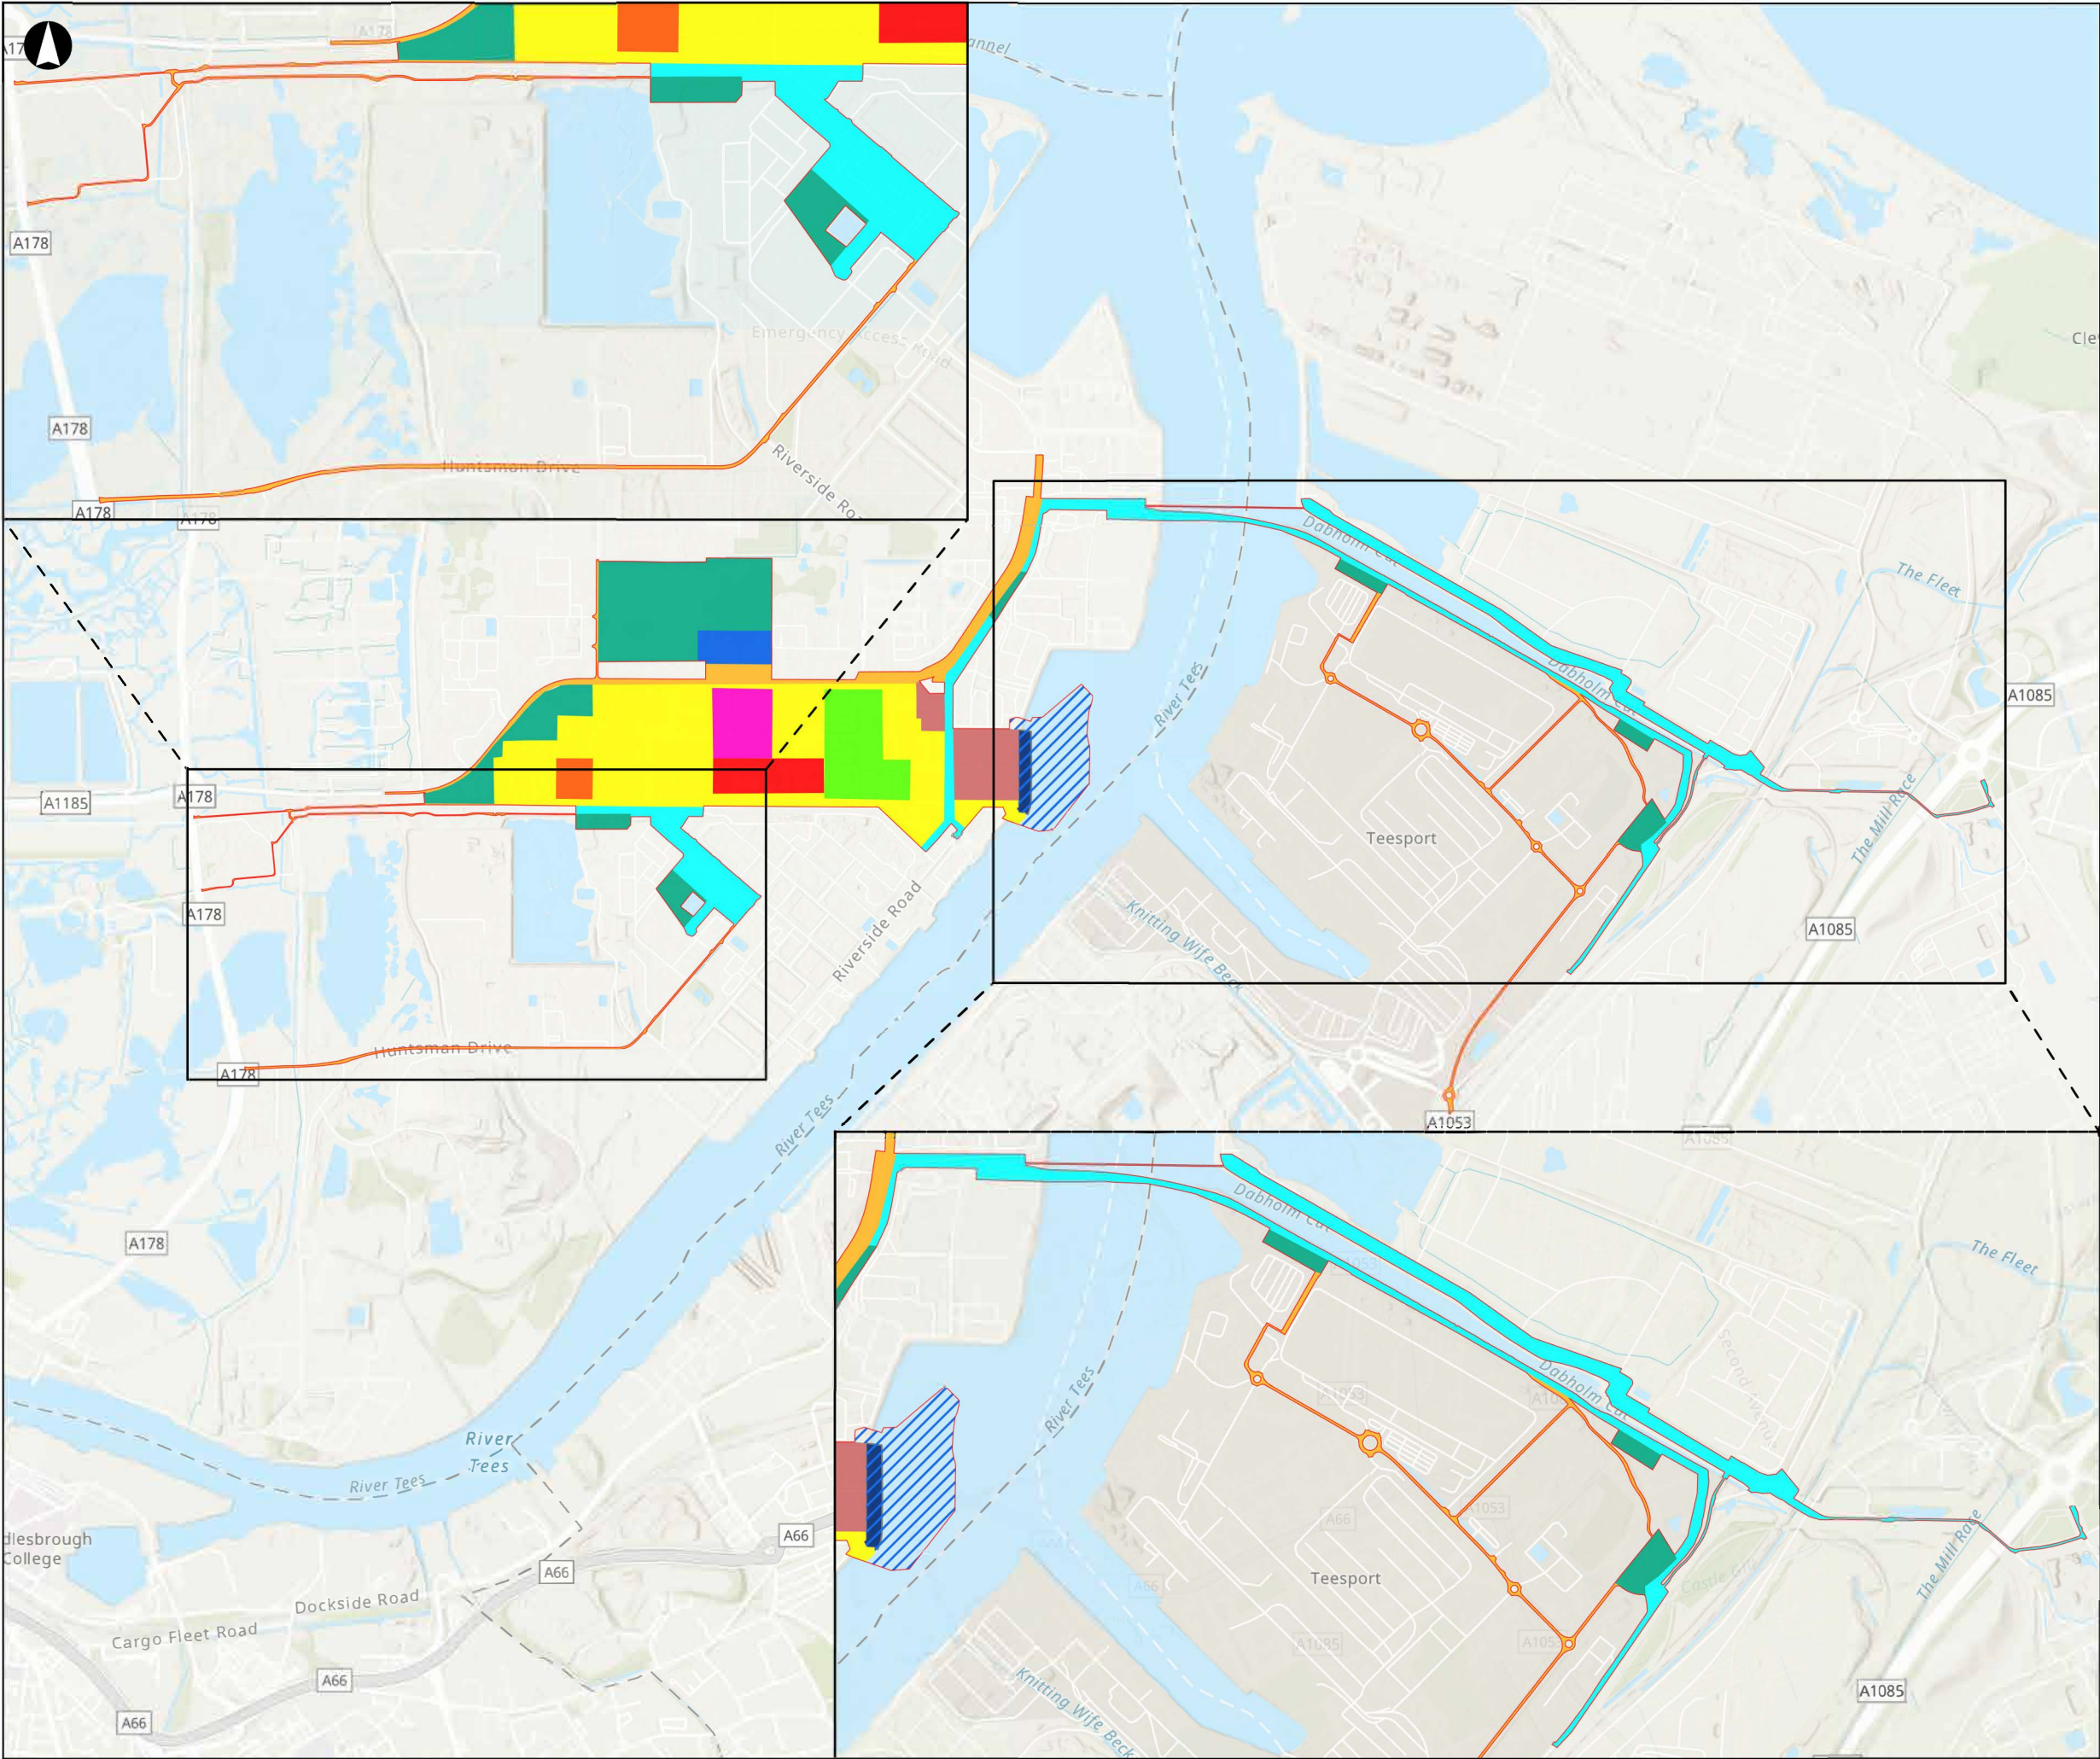

Site Boundary

A3

Site Layout

Air Supply Unit

Access Roads

Combined Heat & Power Plant

Construction Laydown

Feedstock Storage & Handling

Flare Structures

Quay Construction Works

Pipeline & Utility Area

Product Storage & Export


SAF Processing

SAF Pre-Treatment

Quay

Coordinate System: British National Grid

Contains OS data © Crown copyright and database right 2025.
Basemap credits: Esri, Intermap, NASA, NGA, USGS, Sources: Esri, TomTom, Garmin, FAO, NOAA, USGS, © OpenStreetMap contributors, and the GIS User Community

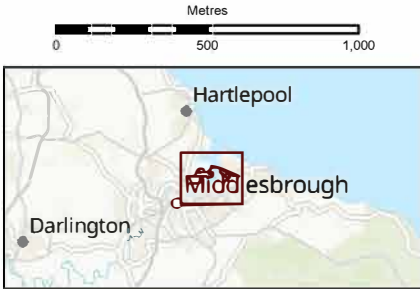

P01	04/09/26	ACAR	CESL	ICAM	KCOB
Rev	Date	By	Chkd	Appd	Authd



Drawing Title
**Figure 4.1
Indicative Proposed Development
Layout**

Client
LGF Projects Ltd.

Project Name
Lighthouse Green Fuels

Scale atA3 1:25,000	Rev 00
Project Number 306732-00	

Drawing Number
EN0110025/6.2.5
APFP Reg. 5(2)(a) and EIA Reg. 14