

A30 Chiverton to Carland Cross Environmental Statement

**Volume 6 Document Ref 6.4 ES Appendix 2.1
Traffic Management Plan
Appendix A1 Chiverton**

HA551502-ARP-GEN-SW-RP-CH-000001

C01 | A3

22/08/18

Planning Act 2008
Infrastructure Planning (Applications: Prescribed Forms and Procedure)
Regulations 2009 (as amended)
APFP Regulation 5(2)(a)

Table of Contents

1. Existing
2. Phase 1
3. Phase 2
4. Phase 3
5. Phase 4
6. Phase 5
7. Phase 6



DO NOT SCALE

Millimetres

100

10

0

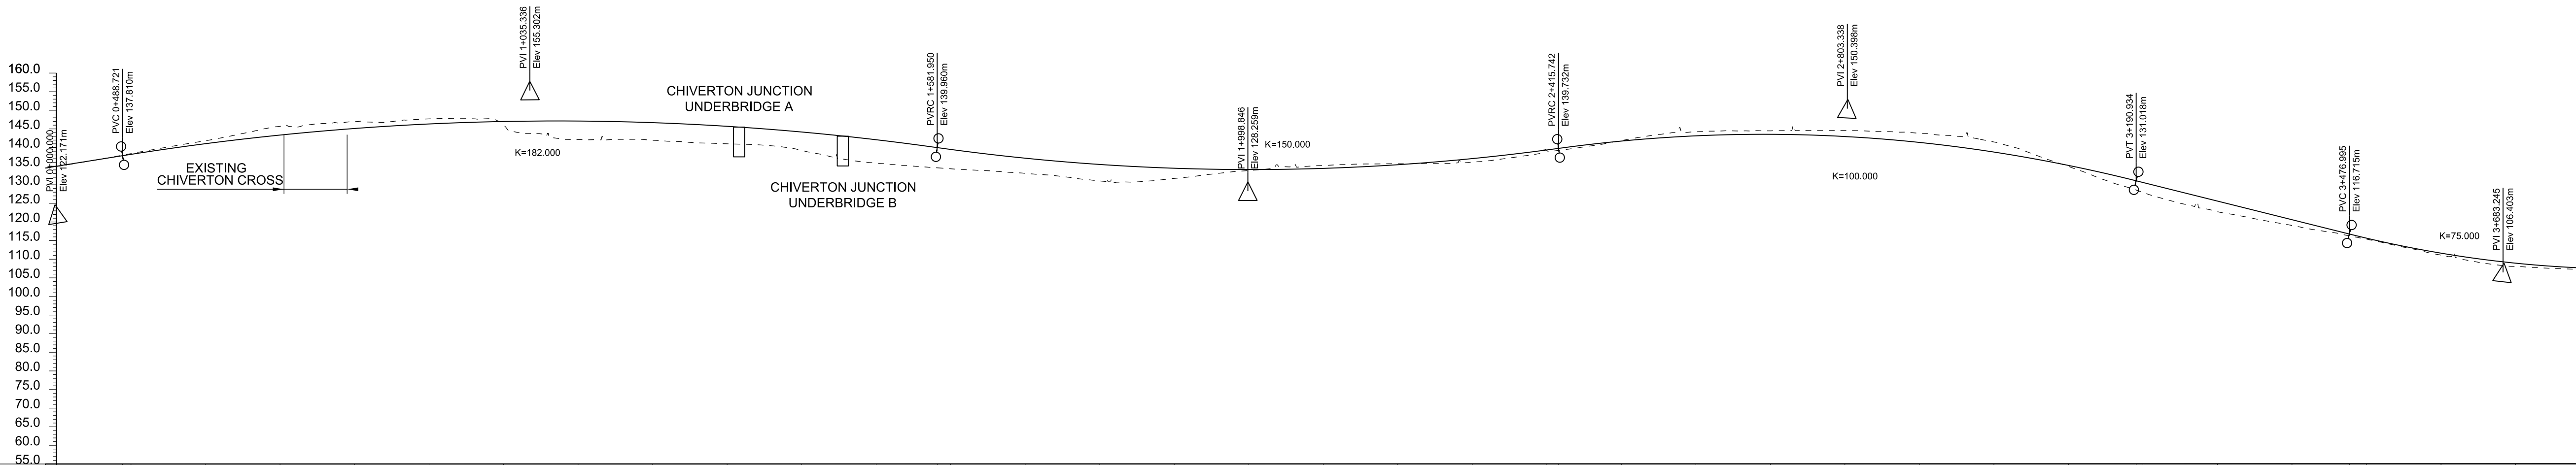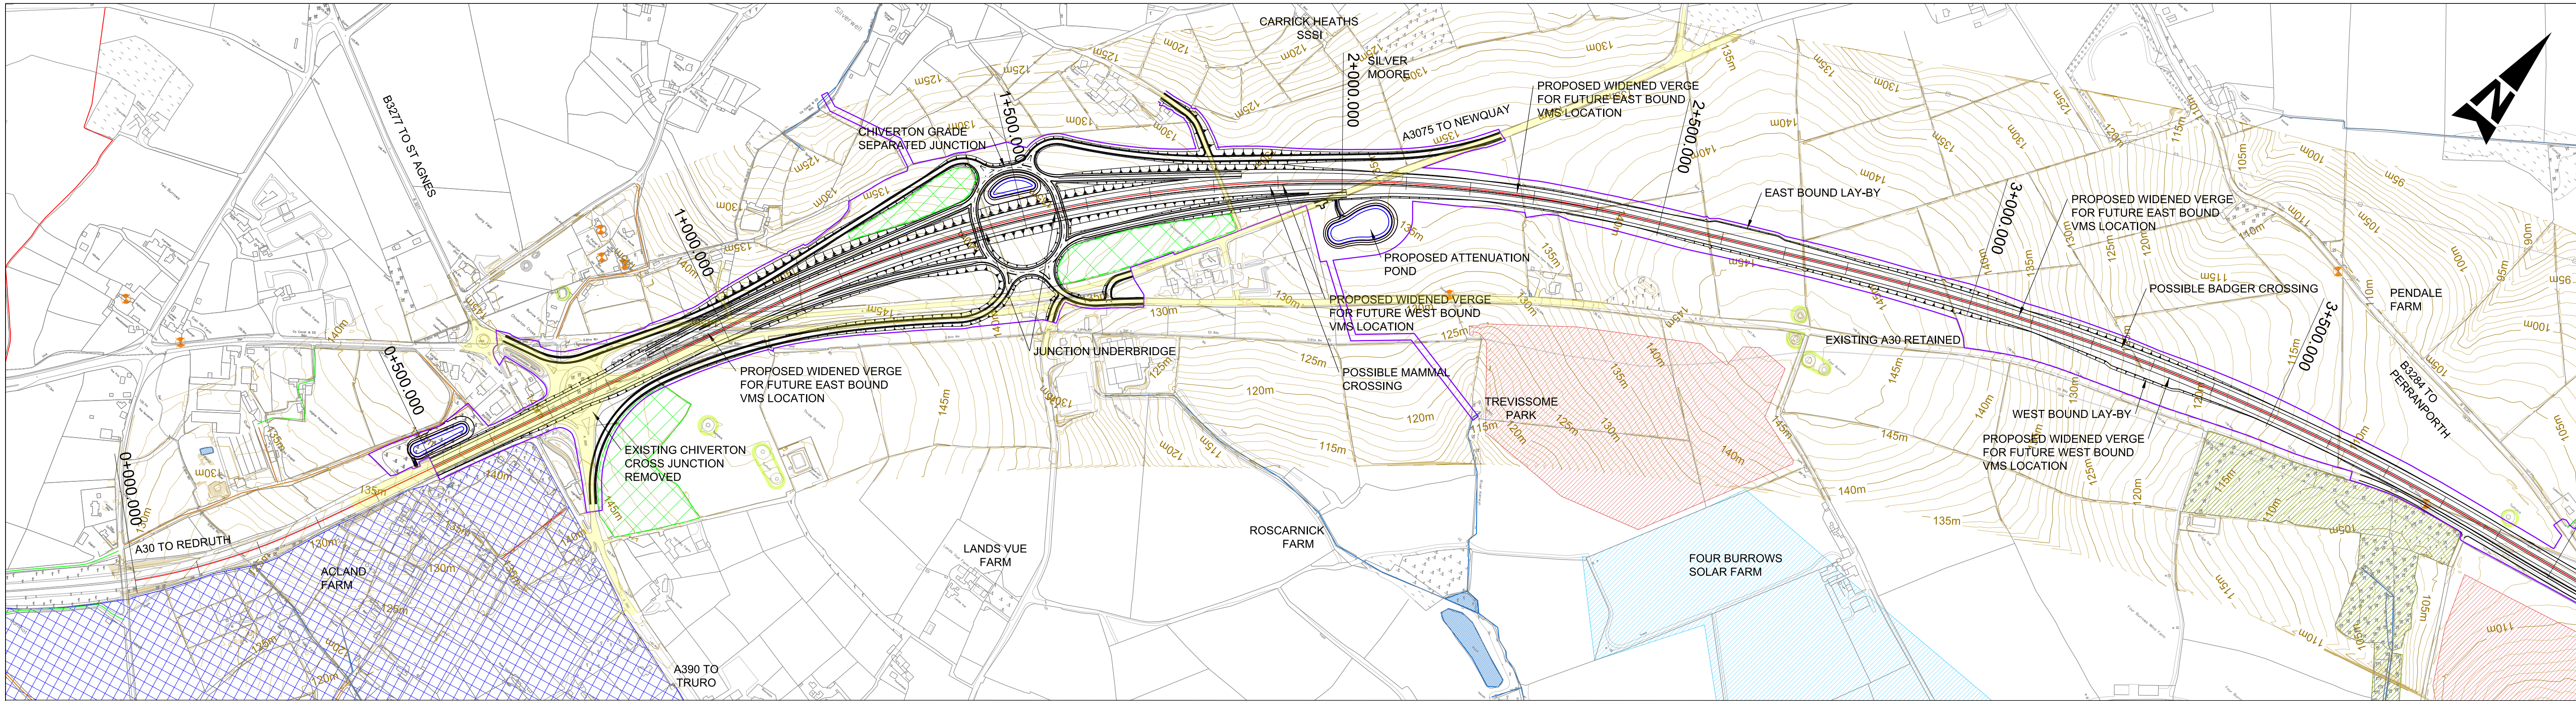

VERTICAL ALIGNMENT	L=1093.228m										L=833.792m										L=775.192m										L=286.061m G=-5.000%					L=412.500m																													
HORIZONTAL ALIGNMENT	Straight L=690.626m										Ls=60.461m										R=2040.000m L=1333.244m										Ls=60.461m										Straight L=276.147m					R=4080.000m L=441.814m										R=3500.000m L=676.117m									
EXISTING LEVEL	134.907	138.363	141.817	145.694	146.955	147.681	146.098	142.108	141.937	140.990	139.211	135.803	134.269	133.048	130.999	131.666	133.788	135.125	135.605	136.049	139.191	141.840	144.178	144.443	144.542	143.797	141.447	134.884	127.903	122.730	119.021	115.325	111.029	107.994																															
PROPOSED LEVEL	134.971	138.167	141.031	143.345	145.109	146.324	146.990	147.106	146.672	145.690	144.157	142.076	139.464	137.111	135.425	134.405	134.052	134.366	135.346	136.993	139.307	141.696	143.105	143.514	142.924	141.333	138.742	135.152	130.565	125.565	120.565	115.600	111.574	108.880																															
CHAINAGE	0+400.000	0+500.000	0+600.000	0+700.000	0+800.000	0+900.000	1+000.000	1+100.000	1+200.000	1+300.000	1+400.000	1+500.000	1+600.000	1+700.000	1+800.000	1+900.000	2+000.000	2+100.000	2+200.000	2+300.000	2+400.000	2+500.000	2+600.000	2+700.000	2+800.000	2+900.000	3+000.000	3+100.000	3+200.000	3+300.000	3+400.000	3+500.000	3+600.000	3+700.000																															

This map is reproduced from Ordnance Survey material with the permission of Ordnance Survey on behalf of the controller of Her Majesty's Stationery Office. ©Crown Copyright. Unauthorised reproduction infringes Crown copyright and may lead to prosecution or civil proceedings. CLIENT NAME: Highways England LICENCE NUMBER: 100030649 (2017)

GENERAL NOTES:
1. ALL DIMENSIONS ARE IN METRES UNLESS NOTED OTHERWISE.
2. ONLY WRITTEN DIMENSIONS SHALL BE USED, DO NOT SCALE.

KEY:			SITES OF SPECIAL SCIENTIFIC INTEREST			HIGH VOLTAGE POWER LINE		
CONTRACTORS TEMPORARY WORKS AREA			SPECIAL AREA OF CONSERVATION			LISTED BUILDING		
SCHEME BOUNDARY			COUNTY WILDLIFE SITE			FOOTPATH		
SOLAR FARM			CORNWALL WILDLIFE TRUST RESERVE			CYCLEWAY		
WIND FARM			WORLD HERITAGE SITE			BYWAY		
REGISTERED PARK AND GARDEN			TREE PRESERVATION AREA			BRIDLEWAY		
SCHEDULED ANCIENT MONUMENT			EXISTING WATERBODIES					
WIND TURBINE EXCLUSION ZONE			EXISTING WATERCOURSES					

SAFETY, HEALTH AND ENVIRONMENTAL INFORMATION

In addition to the hazards/risks normally associated with the types of work detailed on this drawing, note the following significant residual risks (Reference shall also be made to the design hazard log).

Construction
(Enter "None" if applicable)

Maintenance / Cleaning
(Enter "None" if applicable)

Use
(Enter "None" if applicable)

Decommissioning / Demolition
(Enter "None" if applicable)

Rev.	Date	Description	By	Chk'd	App'd	Auth'd
PO1	20/09/17	DESIGN FIX 1	JD	JW	RC	

Suitability	Drawing Status
S3	SUITABLE FOR REVIEW & COMMENT
Client	
ARUP	
highways england	
European Union European Regional Development Fund	

Project Title
A30 CHIVERTON TO CARLAND CROSS



Drawing Title
MAINLINE
PLAN AND PROFILE
SHEET 1


Scale	By	Checked	Approved	Authorised
1:5000	JD	JW	RC	---
Original Size	Date	Date	Date	Date
A1	20/09/17	20/09/17	20/09/17	---
Drawing Number	Originator	Volume	Revision	
HA551502 - SW	ARP	HML	P01	
Location	Type	Role	Number	

DO NOT SCALE

Millimetres

0 10 100

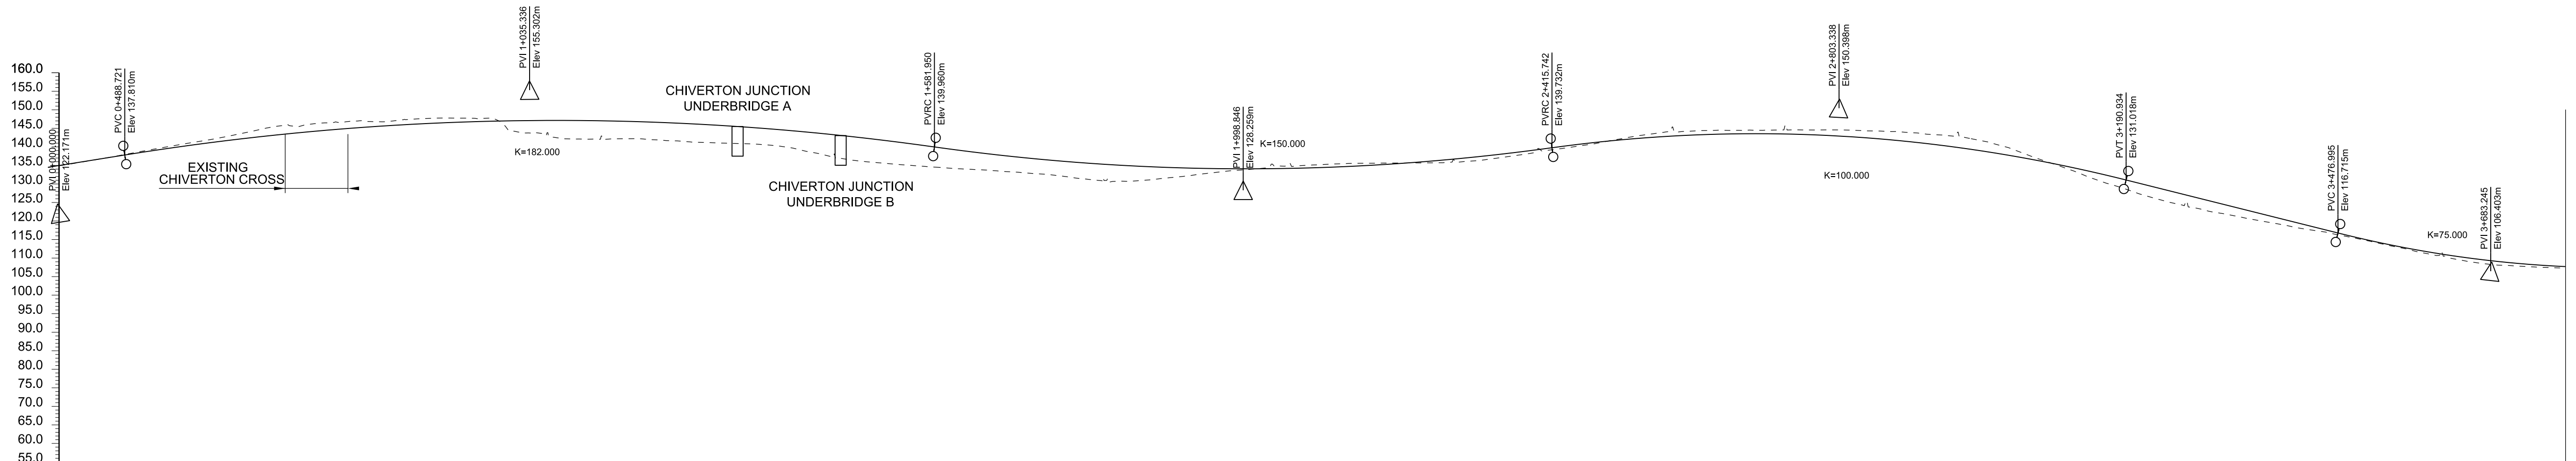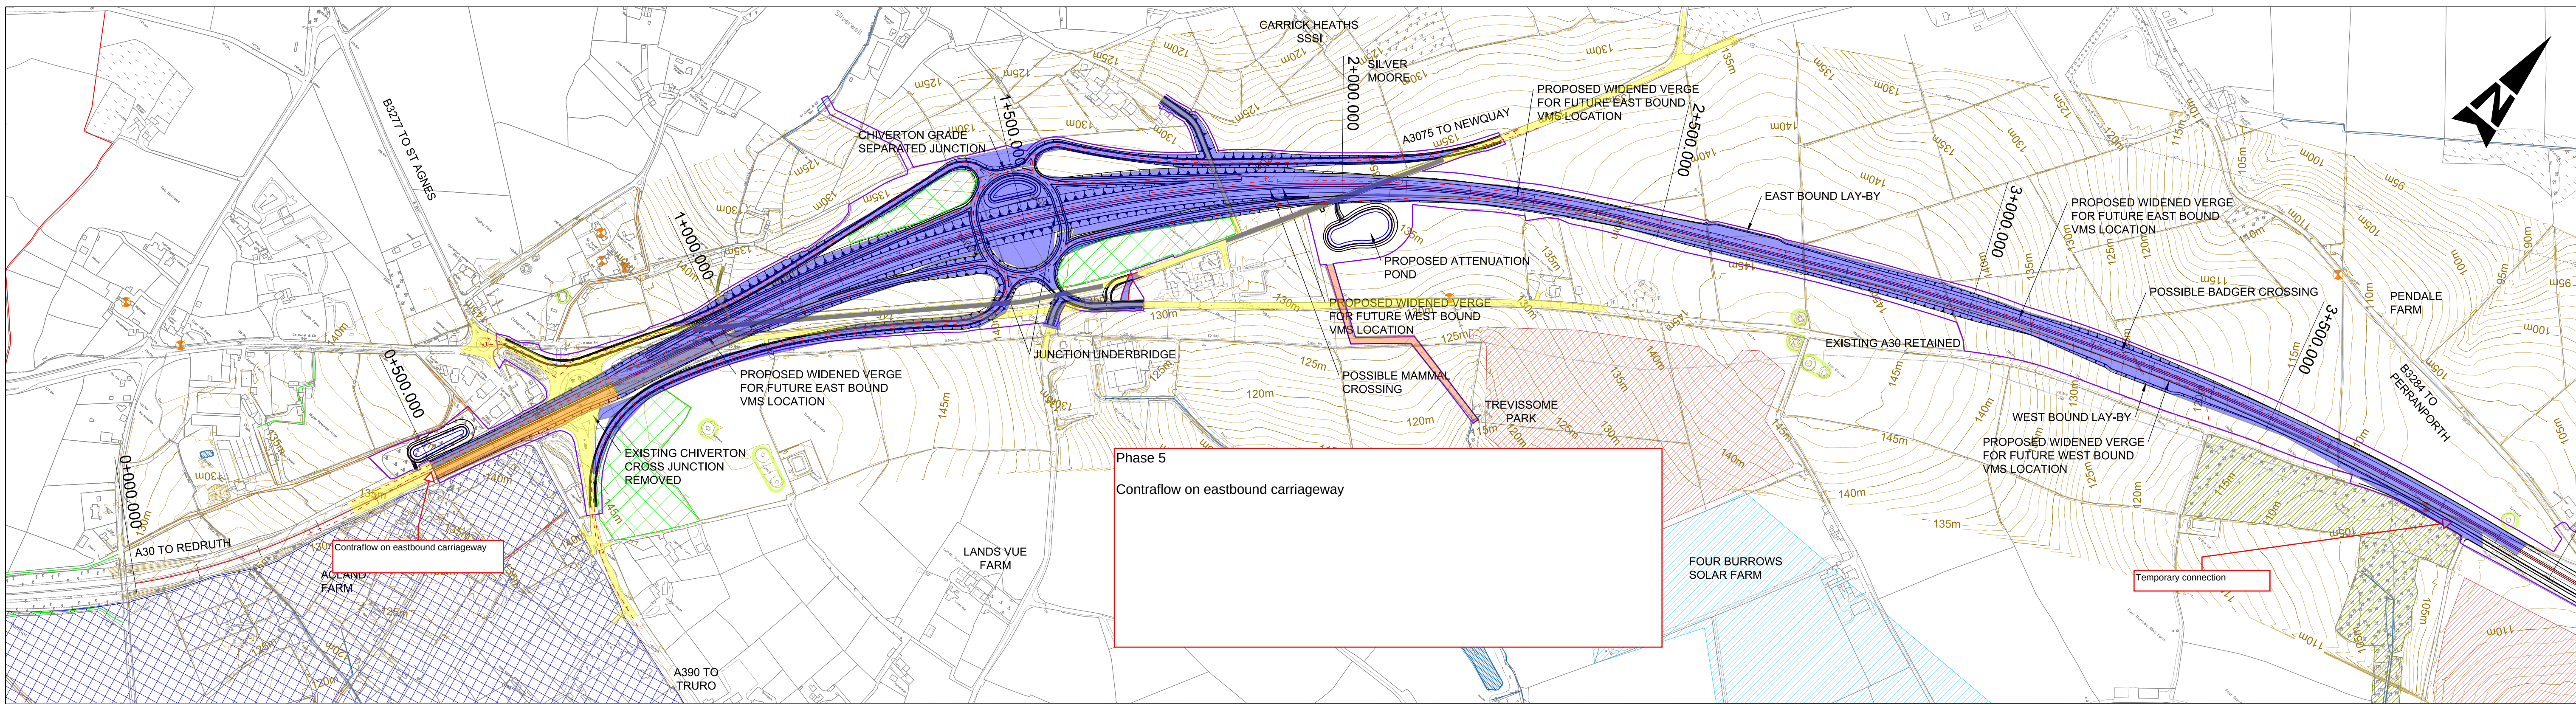

 VERTICAL ALIGNMENT																																		
HORIZONTAL ALIGNMENT																																		
EXISTING LEVEL	134.907	138.363	141.817	145.694	146.955	147.681	146.098	142.108	141.937	140.990	139.211	135.803	134.269	133.048	130.999	131.666	133.788	135.125	135.605	136.049	139.191	141.840	144.178	144.443	144.542	143.797	141.447	134.884	127.903	122.730	119.021	115.325	111.029	107.994
PROPOSED LEVEL	134.971	138.167	141.031	143.345	145.109	146.324	146.990	147.106	146.672	145.690	144.157	142.076	139.464	137.111	135.425	134.405	134.052	134.366	135.346	136.993	139.307	141.696	143.105	143.514	142.924	141.333	138.742	135.152	130.565	125.565	120.565	115.600	111.574	108.880
CHAINAGE	0+400.000	0+500.000	0+600.000	0+700.000	0+800.000	0+900.000	1+000.000	1+100.000	1+200.000	1+300.000	1+400.000	1+500.000	1+600.000	1+700.000	1+800.000	1+900.000	2+000.000	2+100.000	2+200.000	2+300.000	2+400.000	2+500.000	2+600.000	2+700.000	2+800.000	2+900.000	3+000.000	3+100.000	3+200.000	3+300.000	3+400.000	3+500.000	3+600.000	3+700.000

This map is reproduced from Ordnance Survey material with the permission of Ordnance Survey on behalf of the controller of Her Majesty's Stationery Office. ©Crown Copyright. Unauthorised reproduction infringes Crown copyright and may lead to prosecution or civil proceedings. CLIENT NAME: Highways England LICENCE NUMBER: 100030649 (2017)

GENERAL NOTES:
1. ALL DIMENSIONS ARE IN METRES UNLESS NOTED OTHERWISE.
2. ONLY WRITTEN DIMENSIONS SHALL BE USED, DO NOT SCALE.

KEY:					
	CONTRACTORS TEMPORARY WORKS AREA		SITES OF SPECIAL SCIENTIFIC INTEREST		HIGH VOLTAGE POWER LINE
	SCHEME BOUNDARY		SPECIAL AREA OF CONSERVATION		LISTED BUILDING
	SOLAR FARM		COUNTY WILDLIFE SITE		FOOTPATH
	WIND FARM		CORNWALL WILDLIFE TRUST RESERVE		CYCLEWAY
	REGISTERED PARK AND GARDEN		WORLD HERITAGE SITE		BYWAY
	SCHEDULED ANCIENT MONUMENT		TREE PRESERVATION AREA		BRIDLEWAY
	WIND TURBINE EXCLUSION ZONE		EXISTING WATERBODIES		
			EXISTING WATERCOURSES		

SAFETY, HEALTH AND ENVIRONMENTAL INFORMATION

In addition to the hazards/risks normally associated with the types of work detailed on this drawing, note the following significant residual risks (Reference shall also be made to the design hazard log).

Construction
(Enter "None" if applicable)

Maintenance / Cleaning
(Enter "None" if applicable)

Use
(Enter "None" if applicable)

Decommissioning / Demolition
(Enter "None" if applicable)

Rev.	Date	Description	By	Chk'd	App'd	Auth'd
PO1	20/09/17	DESIGN FIX 1	JD	JW	RC	

Suitability	Drawing Status
S3	SUITABLE FOR REVIEW & COMMENT
Client	ARUP

Project Title A30 CHIVERTON TO CARLAND CROSS					
Drawing Title MAINLINE PLAN AND PROFILE SHEET 1					
Scale	By	Checked	Approved	Authorised	
1:5000	JD	JW	RC	---	
Original Size	Date	Date	Date	Date	
A1	20/09/17	20/09/17	20/09/17	---	
Drawing Number	Originator	Volume			Revision
HA551502 - SW	ARP	HML -DR -CH -000001			P01
Location	Type	Role	Number		



DO NOT SCALE

Millimetres

100

10

0

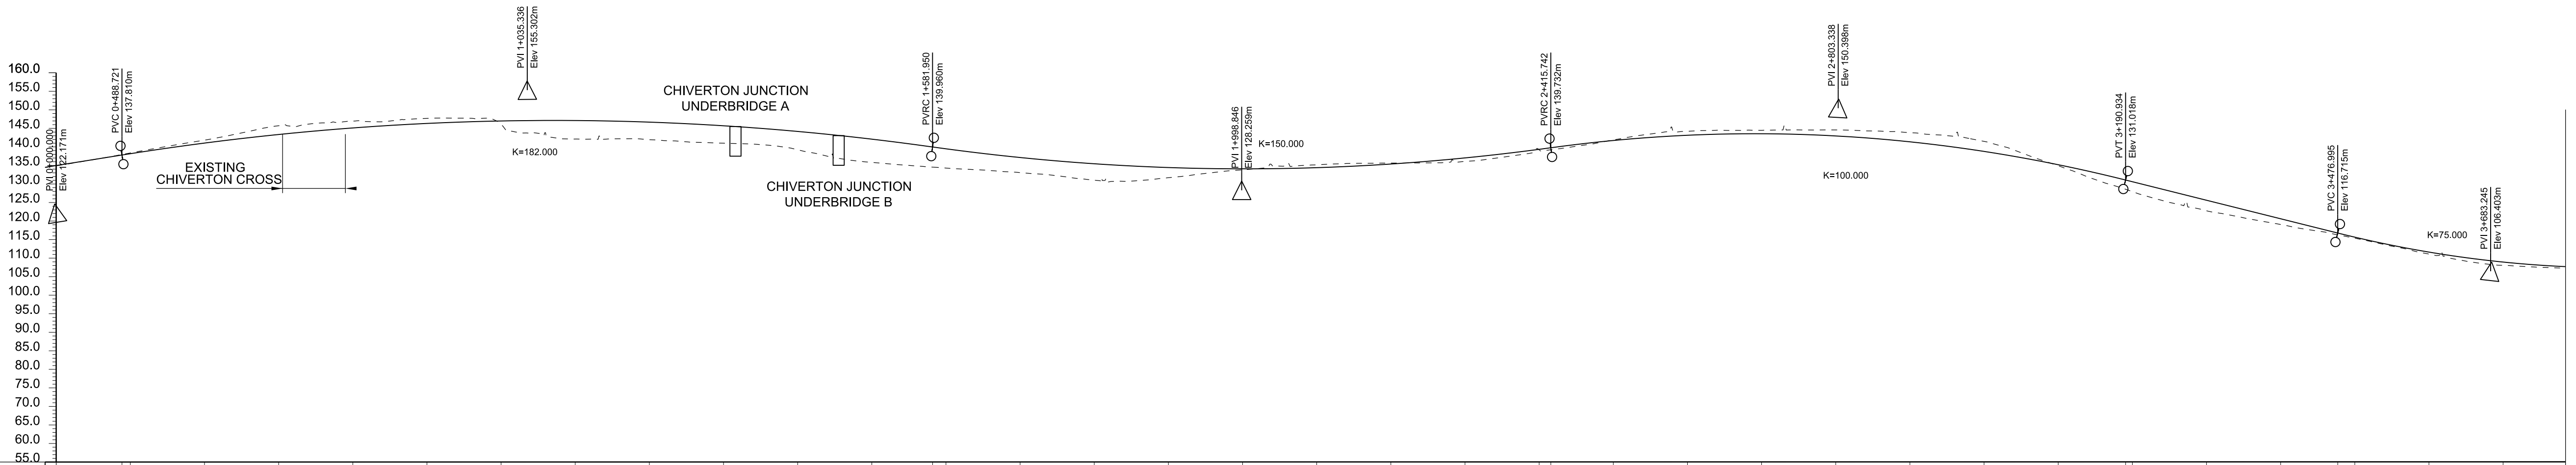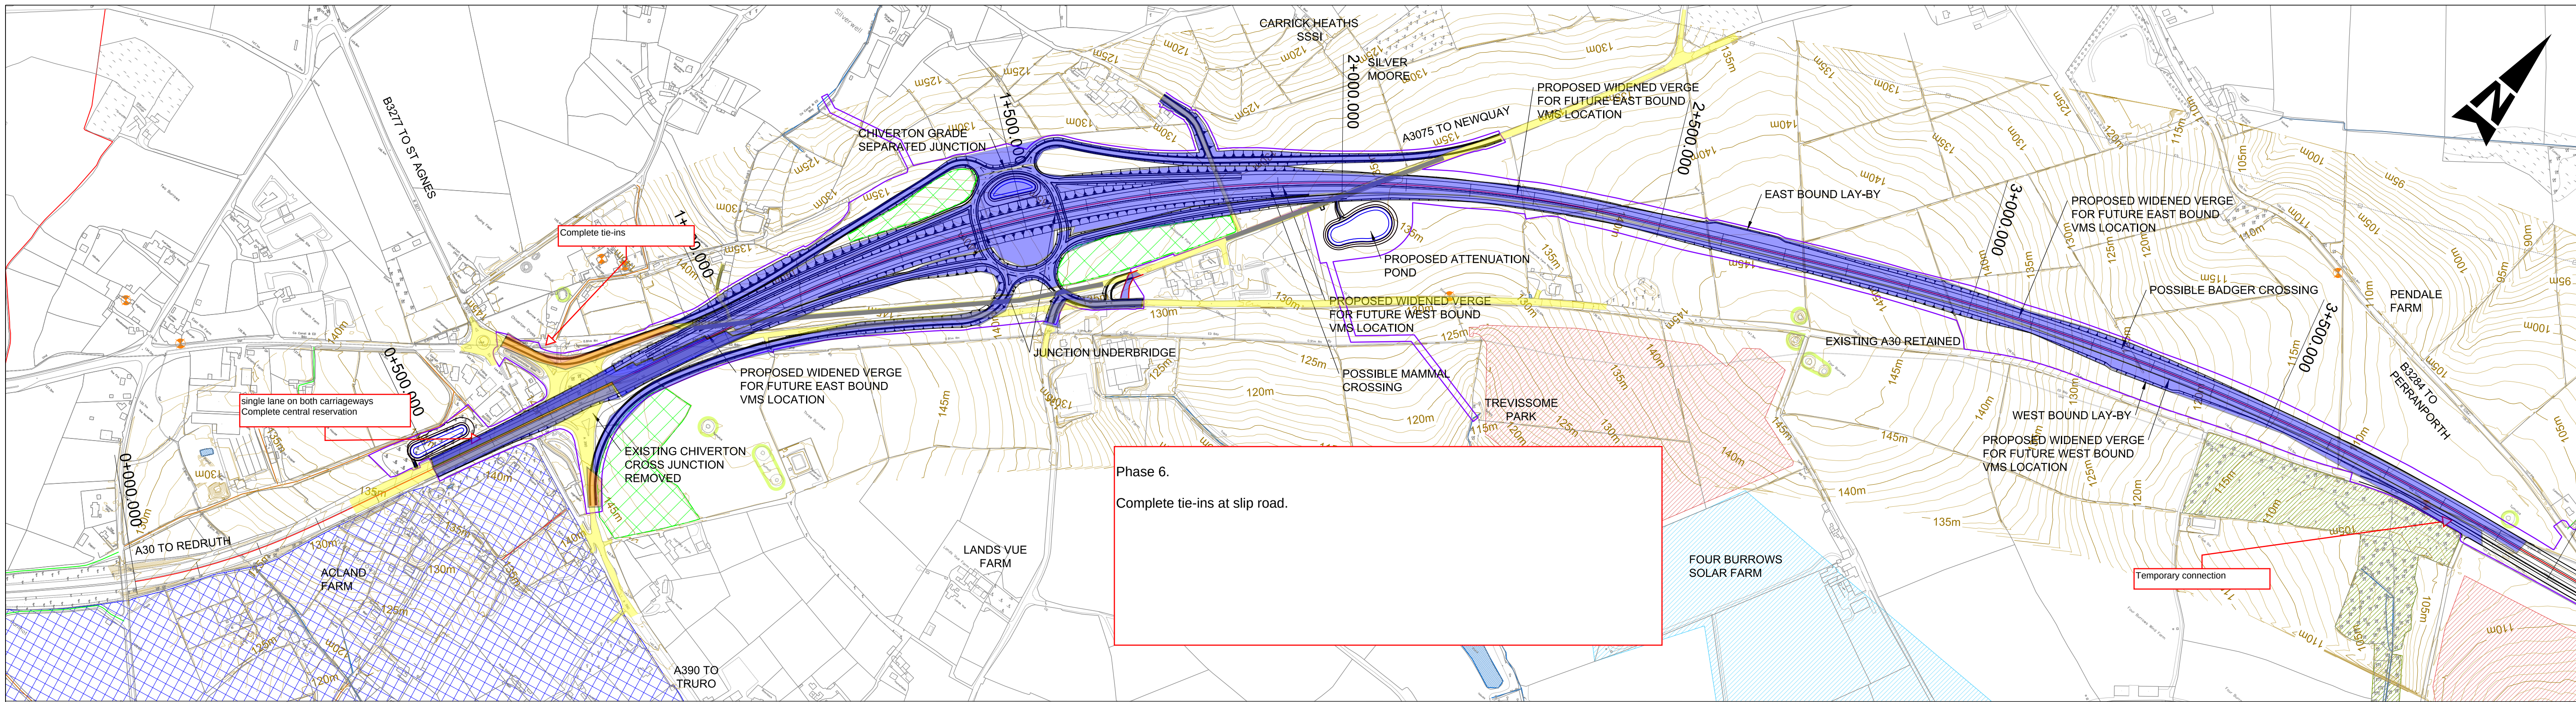

VERTICAL ALIGNMENT																																		
HORIZONTAL ALIGNMENT																																		
EXISTING LEVEL	134.907	138.363	141.817	145.694	146.955	147.681	146.098	142.108	141.937	140.990	139.211	135.803	134.269	133.048	130.999	131.666	133.788	135.125	135.605	136.049	139.191	141.840	144.178	144.443	144.542	143.797	141.447	134.884	127.903	122.730	119.021	115.325	111.029	107.994
PROPOSED LEVEL	134.971	138.167	141.031	143.345	145.109	146.324	146.990	147.106	146.672	145.690	144.157	142.076	139.464	137.111	135.425	134.405	134.052	134.366	135.346	136.993	139.307	141.696	143.105	143.514	142.924	141.333	138.742	135.152	130.565	125.565	120.565	115.600	111.574	108.880
CHAINAGE	0+400.000	0+500.000	0+600.000	0+700.000	0+800.000	0+900.000	1+000.000	1+100.000	1+200.000	1+300.000	1+400.000	1+500.000	1+600.000	1+700.000	1+800.000	1+900.000	2+000.000	2+100.000	2+200.000	2+300.000	2+400.000	2+500.000	2+600.000	2+700.000	2+800.000	2+900.000	3+000.000	3+100.000	3+200.000	3+300.000	3+400.000	3+500.000	3+600.000	3+700.000

This map is reproduced from Ordnance Survey material with the permission of Ordnance Survey on behalf of the controller of Her Majesty's Stationery Office. ©Crown Copyright. Unauthorised reproduction infringes Crown copyright and may lead to prosecution or civil proceedings. CLIENT NAME: Highways England LICENCE NUMBER: 100030649 (2017)

GENERAL NOTES:
1. ALL DIMENSIONS ARE IN METRES UNLESS NOTED OTHERWISE.
2. ONLY WRITTEN DIMENSIONS SHALL BE USED, DO NOT SCALE.

KEY:					
	CONTRACTORS TEMPORARY WORKS AREA		SITES OF SPECIAL SCIENTIFIC INTEREST		HIGH VOLTAGE POWER LINE
	SCHEME BOUNDARY		SPECIAL AREA OF CONSERVATION		LISTED BUILDING
	SOLAR FARM		COUNTY WILDLIFE SITE		FOOTPATH
	WIND FARM		CORNWALL WILDLIFE TRUST RESERVE		CYCLEWAY
	REGISTERED PARK AND GARDEN		WORLD HERITAGE SITE		BYWAY
	SCHEDULED ANCIENT MONUMENT		TREE PRESERVATION AREA		BRIDLEWAY
	WIND TURBINE EXCLUSION ZONE		EXISTING WATERBODIES		
			EXISTING WATERCOURSES		

SAFETY, HEALTH AND ENVIRONMENTAL INFORMATION

In addition to the hazards/risks normally associated with the types of work detailed on this drawing, note the following significant residual risks (Reference shall also be made to the design hazard log).

Construction
(Enter "None" if applicable)

Maintenance / Cleaning
(Enter "None" if applicable)

Use
(Enter "None" if applicable)

Decommissioning / Demolition
(Enter "None" if applicable)

Rev.	Date	Description	By	Chk'd	App'd	Auth'd
PO1	20/09/17	DESIGN FIX 1	JD	JW	RC	

Suitability S3 Drawing Status SUITABLE FOR REVIEW & COMMENT

ARUP

highways
england



Project Title A30 CHIVERTON TO CARLAND CROSS

Drawing Title MAINLINE PLAN AND PROFILE SHEET 1

Scale	By	Checked	Approved	Authorised
1:5000	JD	JW	RC	---
Original Size	Date	Date	Date	Date
A1	20/09/17	20/09/17	20/09/17	---
Drawing Number	Originator	Volume	Revision	
HA551502 - SW	ARP	HML	-DR -CH -000001	P01
Location	Type	Role	Number	

If you need help accessing this or any other Highways England information, please call **0300 123 5000** and we will help you.