

Tween Bridge Solar Farm

Environmental Statement Appendix 10.1: Flood Risk Assessment Part 2

Planning Act 2008
Infrastructure Planning (Applications: Prescribed Forms
and Procedure) Regulations 2009

APFP Regulation 5(2)(e)

Document Reference: 6.3.10.1

~~May~~August 2026


Revision ~~3~~4



Appendix E – Indicative Operational Layout Plan and Indicative Layouts and Cross Section Plans


Table front view – 3 modules in portrait

Table back view – cable suspension system

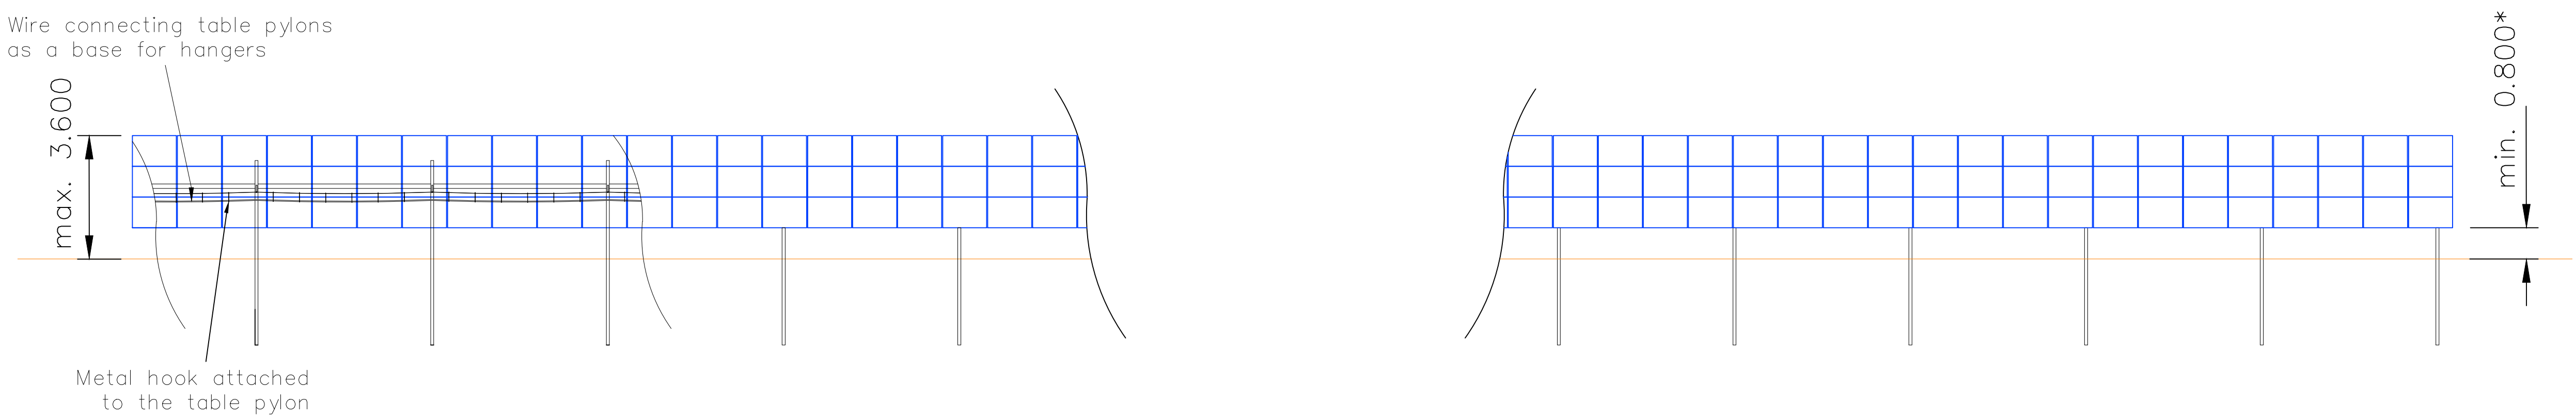

*To be raised at least 100mm above 1in1000 year flood levels

Table side view

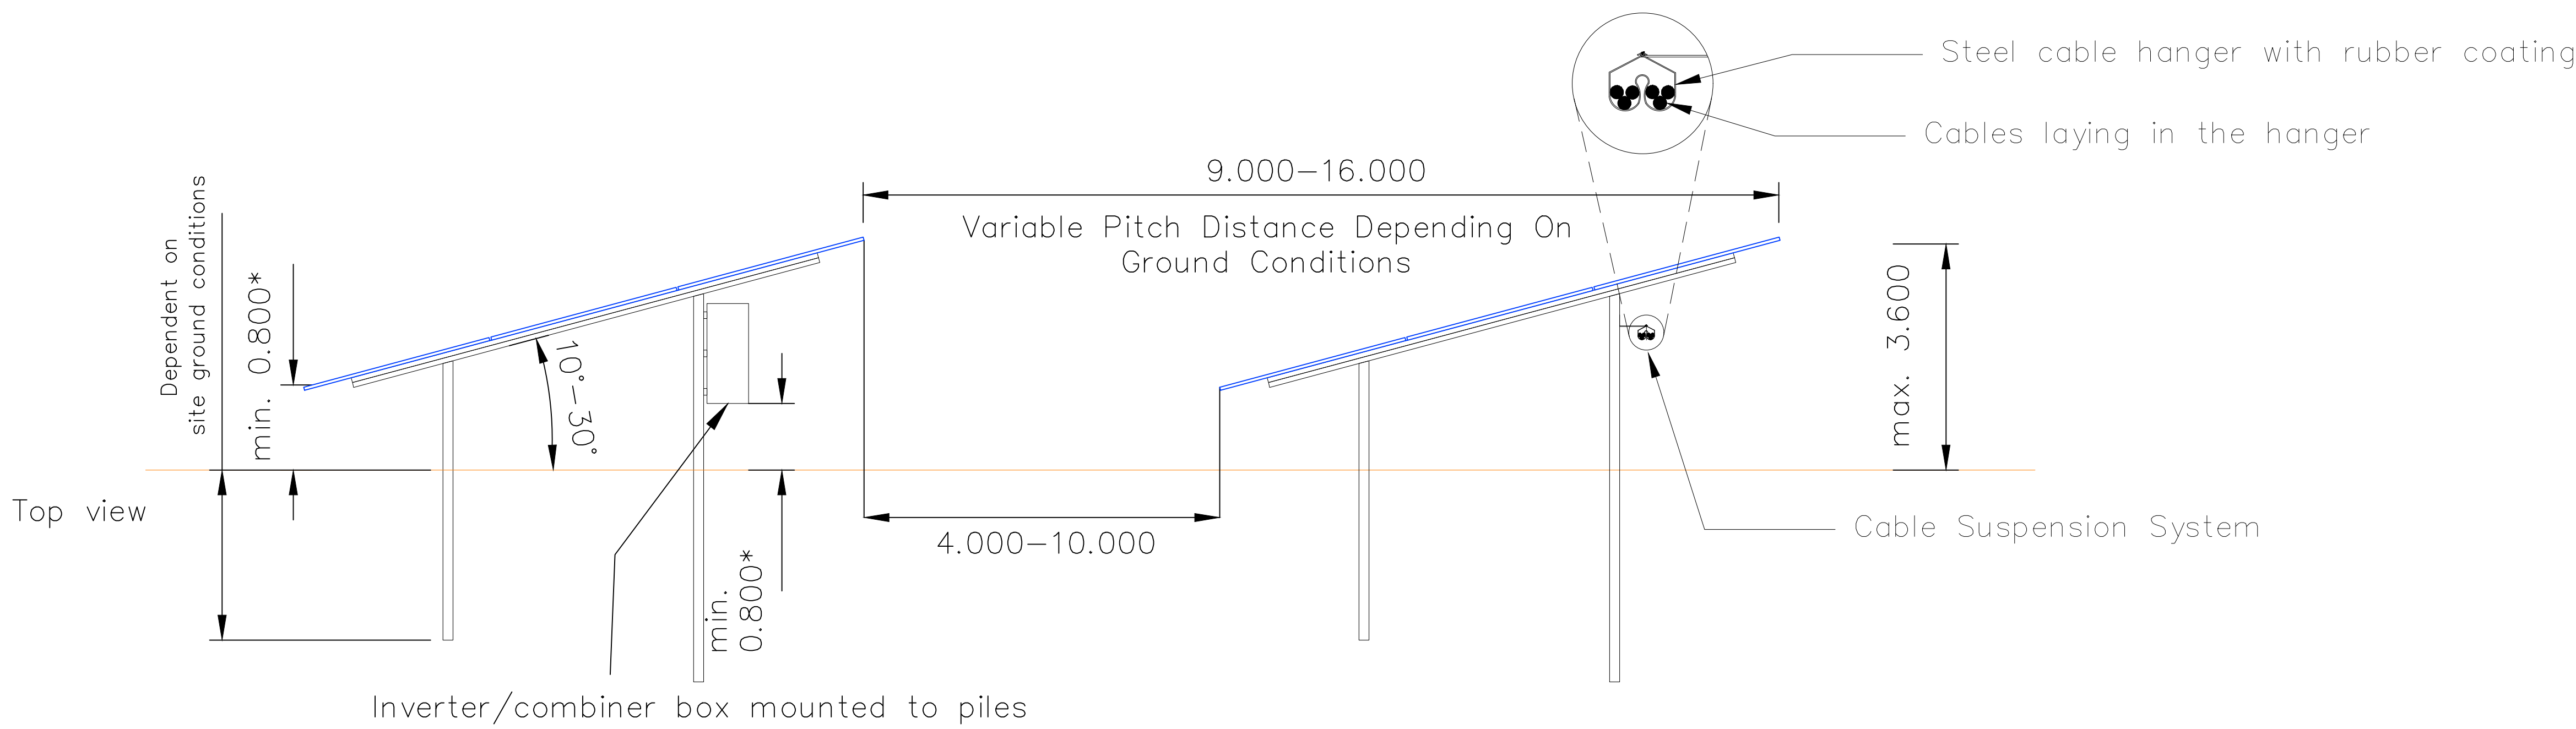

*To be raised at least 100mm above 1in1000 year flood levels

Notes:
1. All details are indicative only.
2. Dimensions are in metres unless stated otherwise.

Tween Bridge Solar Farm

Figure 2.6: Indicative Layout and Cross Section Plans
Drawing Ref: Typical 3P Fixed Table - Piled

Coordinate System: N/A
Projection: N/A
Datum: N/A

Scale: 1:100
Paper Size: A0
Sheet: 1 of 21

Document Ref: 6.4.2.6
Revision: 1

PINS Number: EN010148
Drawing Status: DCO Application

Drawn: MP
Checked: AD
Approved: MB
Date: 19/08/2025

Drawn: MP
Checked: AD
Approved: MB
Date: 19/08/2025

Notes:

1. All details are indicative only.
2. Dimensions are in metres unless stated otherwise.

One concrete slab per pile

3.500

Cable tray

Steel vertical beam

2.400

1.000

Approximately 1844 kg per one slab/contact point or 768 kg/m²

Technical diagram illustrating the components and dimensions of a solar panel mounting system:

- Variable pitch distance depending on ground conditions:** 9.000–16.000
- Cable suspension system:** Steel cable hanger with rubber coating
- Cables laying in the hanger**
- Cable tray**
- Variable with tilt and panel configuration**
- min. 0.800***
- max. 3.600**
- 4.000–10.000**
- Inverter/combiner box mounted to piles**
- 100mm thick Porous gravel sub base with Geotextile membrane underneath**
- Piles mounted to ballast slabs**
- Dependent on site ground conditions**
- min. 0.800***
- 10°–30°**
- Rainwater gaps between solar panels**

Indicative ground cross-section side view (not to scale)

Topsoil (sand + clay) 1350

Subsoil (granular sand + clay) 850

Estimated compressive strength = 5098581 kg/m²

Item name	Weight [kg]
15 PV Panels	420
PV frame for 15 panels	45
Solar inverter for 15 Panels	90
Shingle layer	379
Concrete slab	1000
TOTAL weight	1844


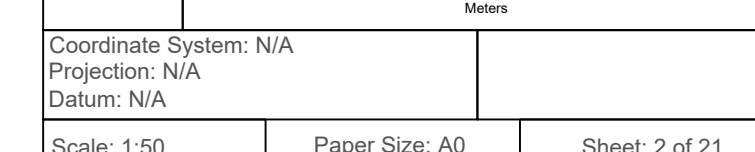


Table front view – 1 module in portrait

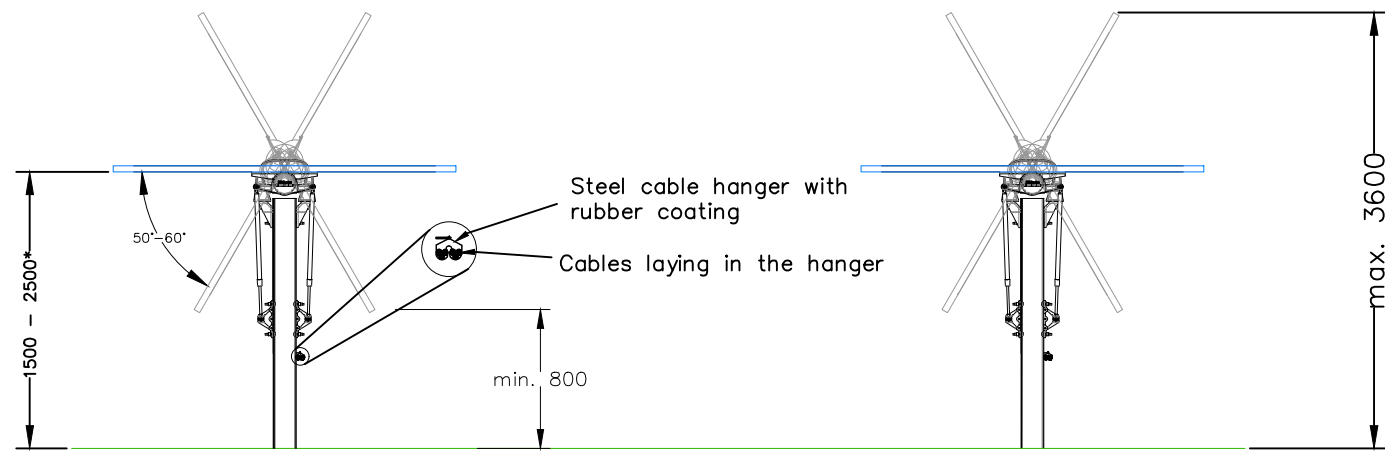

*To be raised at least 100mm above 1in1000 year flood levels

Table side view – 1 module in portrait


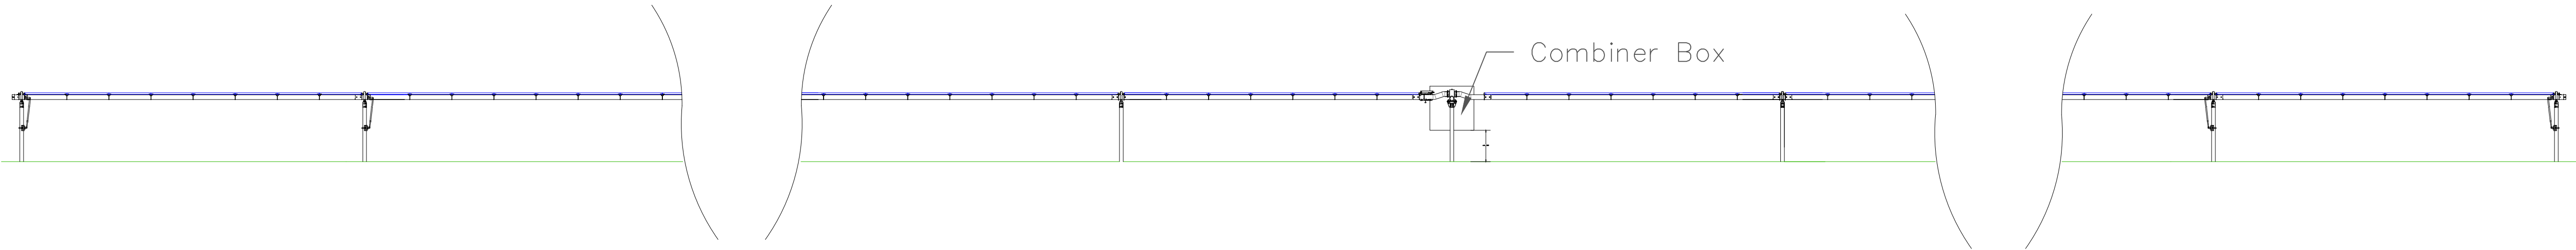


Table top view – 1 module in portrait

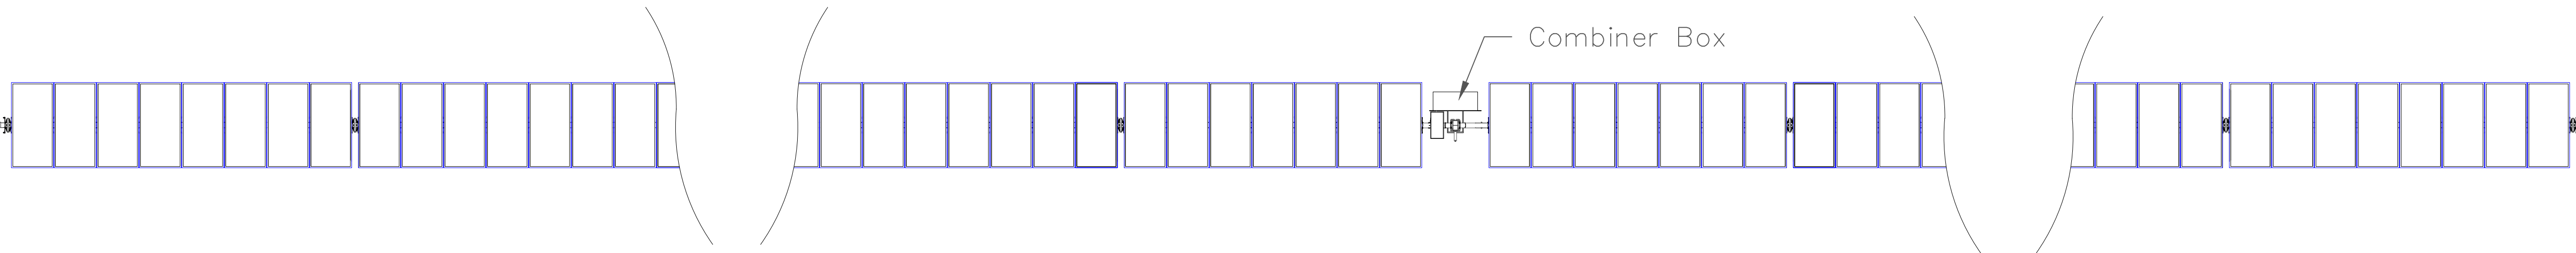

LEGEND

Notes:
1. All details are indicative only.
2. Dimensions are in metres unless stated otherwise.

Tween Bridge Solar Farm


Figure 2.6: Indicative Layout and Cross Section Plans
Drawing Ref: Typical 1P Tracker Table - Piled

Coordinate System: N/A
Projection: N/A
Datum: N/A

Scale: 1:100
Paper Size: A0
Sheet: 3 of 21



Document Ref: 6.4.2.6
Revision: 1
PINS Number: EN010148
Drawing Status: DCO Application
Drawn: MP
Checked: AD
Approved: MB
Date: 19/08/2025

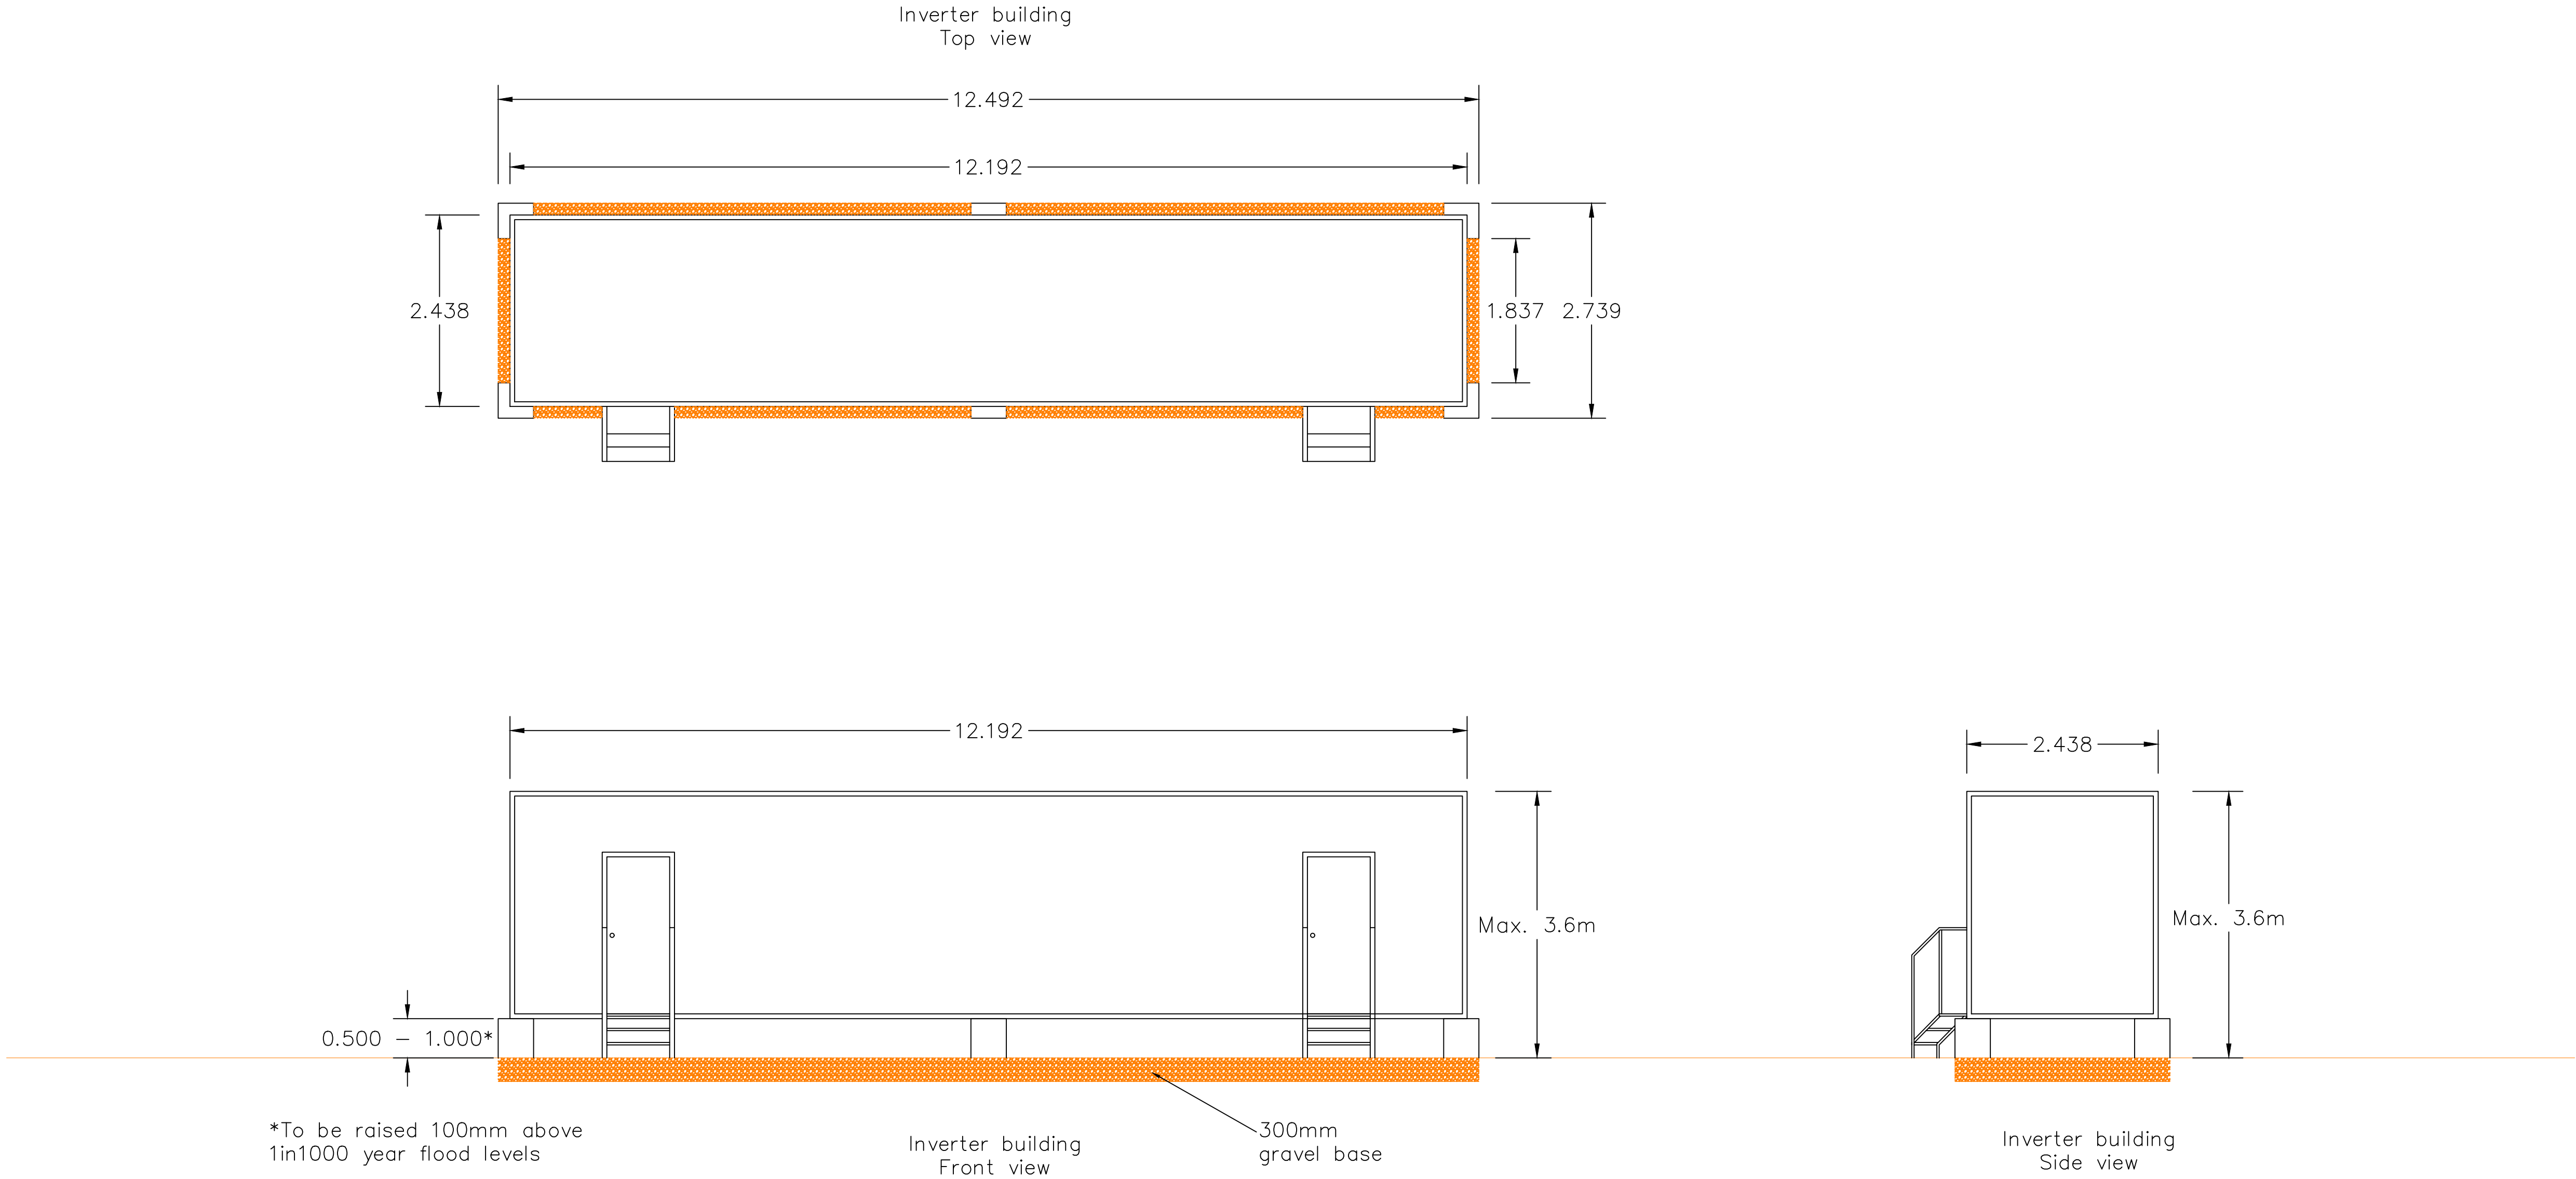


LEGEND

- Notes:
1. All details are indicative only.
 2. Dimensions are in metres unless stated otherwise.

Tween Bridge Solar Farm

Figure 2.6: Indicative Layout and Cross Section Plans
Drawing Ref: Typical Inverter Building

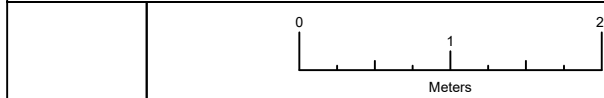


Coordinate System: N/A
Projection: N/A
Datum: N/A

Scale: 1:50 Paper Size: A0 Sheet: 4 of 21

RWE

Document Ref: 6.4.2.6		Revision: 1	
PINS Number: EN010148		Drawing Status: DCO Application	
Drawn: MP	Checked: AD	Approved: MB	Date: 18/08/2025

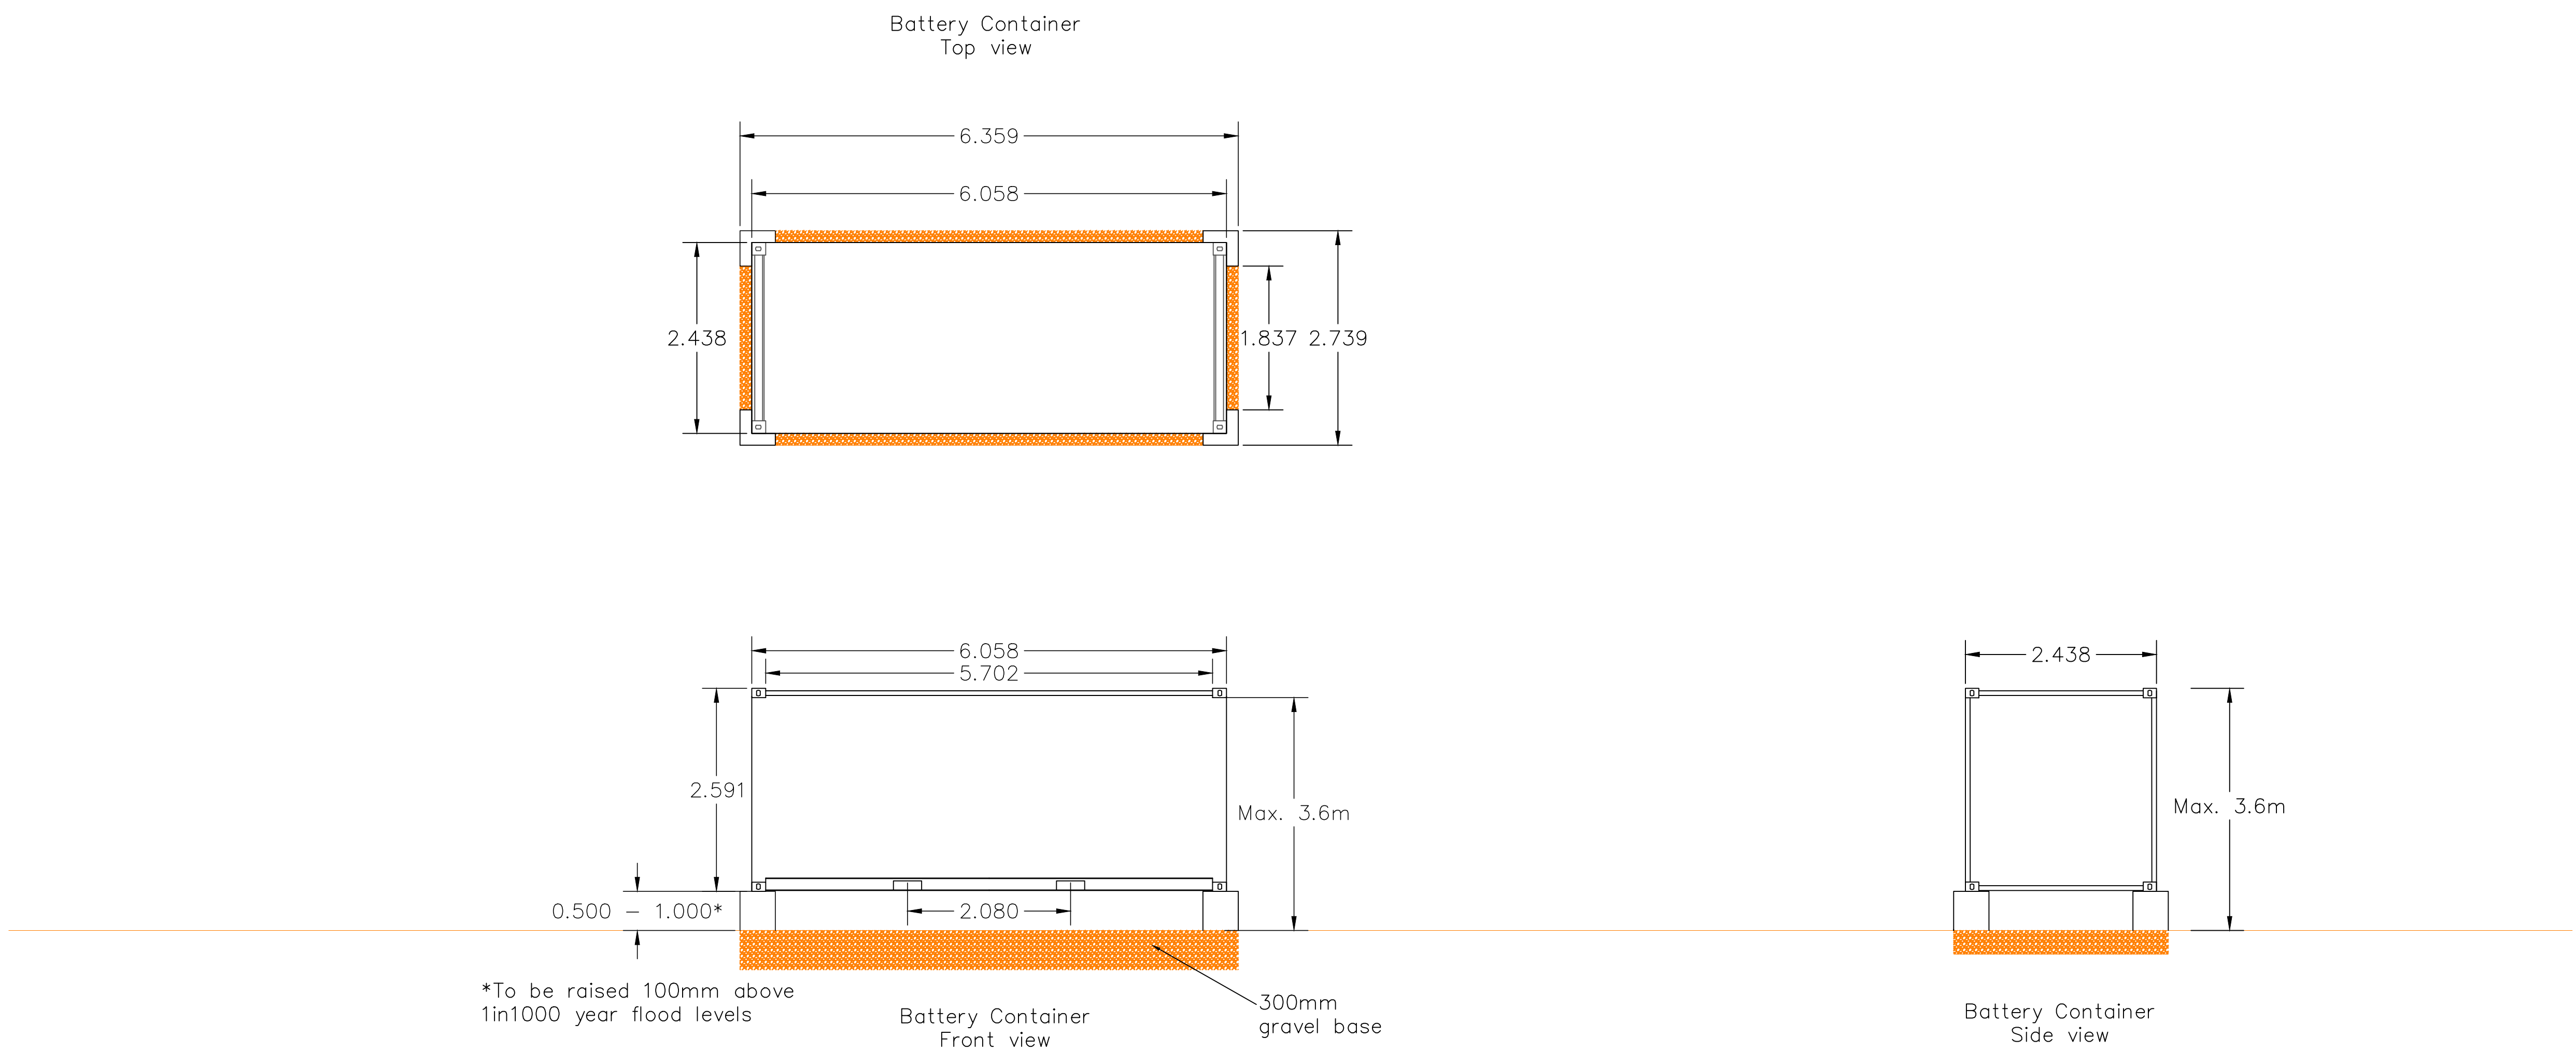

LEGEND

Notes:
1. All details are indicative only.
2. Dimensions are in metres unless stated otherwise.

Tween Bridge Solar Farm



Figure 2.6: Indicative Layout and Cross Section Plans
Drawing Ref: Typical Battery Container

Coordinate System: N/A
Projection: N/A
Datum: N/A

Scale: 1:50 Paper Size: A0 Sheet: 5 of 21

RWE

Document Ref: 6.4.2.6 Revision: 1
PINS Number: EN010148 Drawing Status: DCO Application
Drawn: MP Checked: AD Approved: MB Date: 18/08/2025

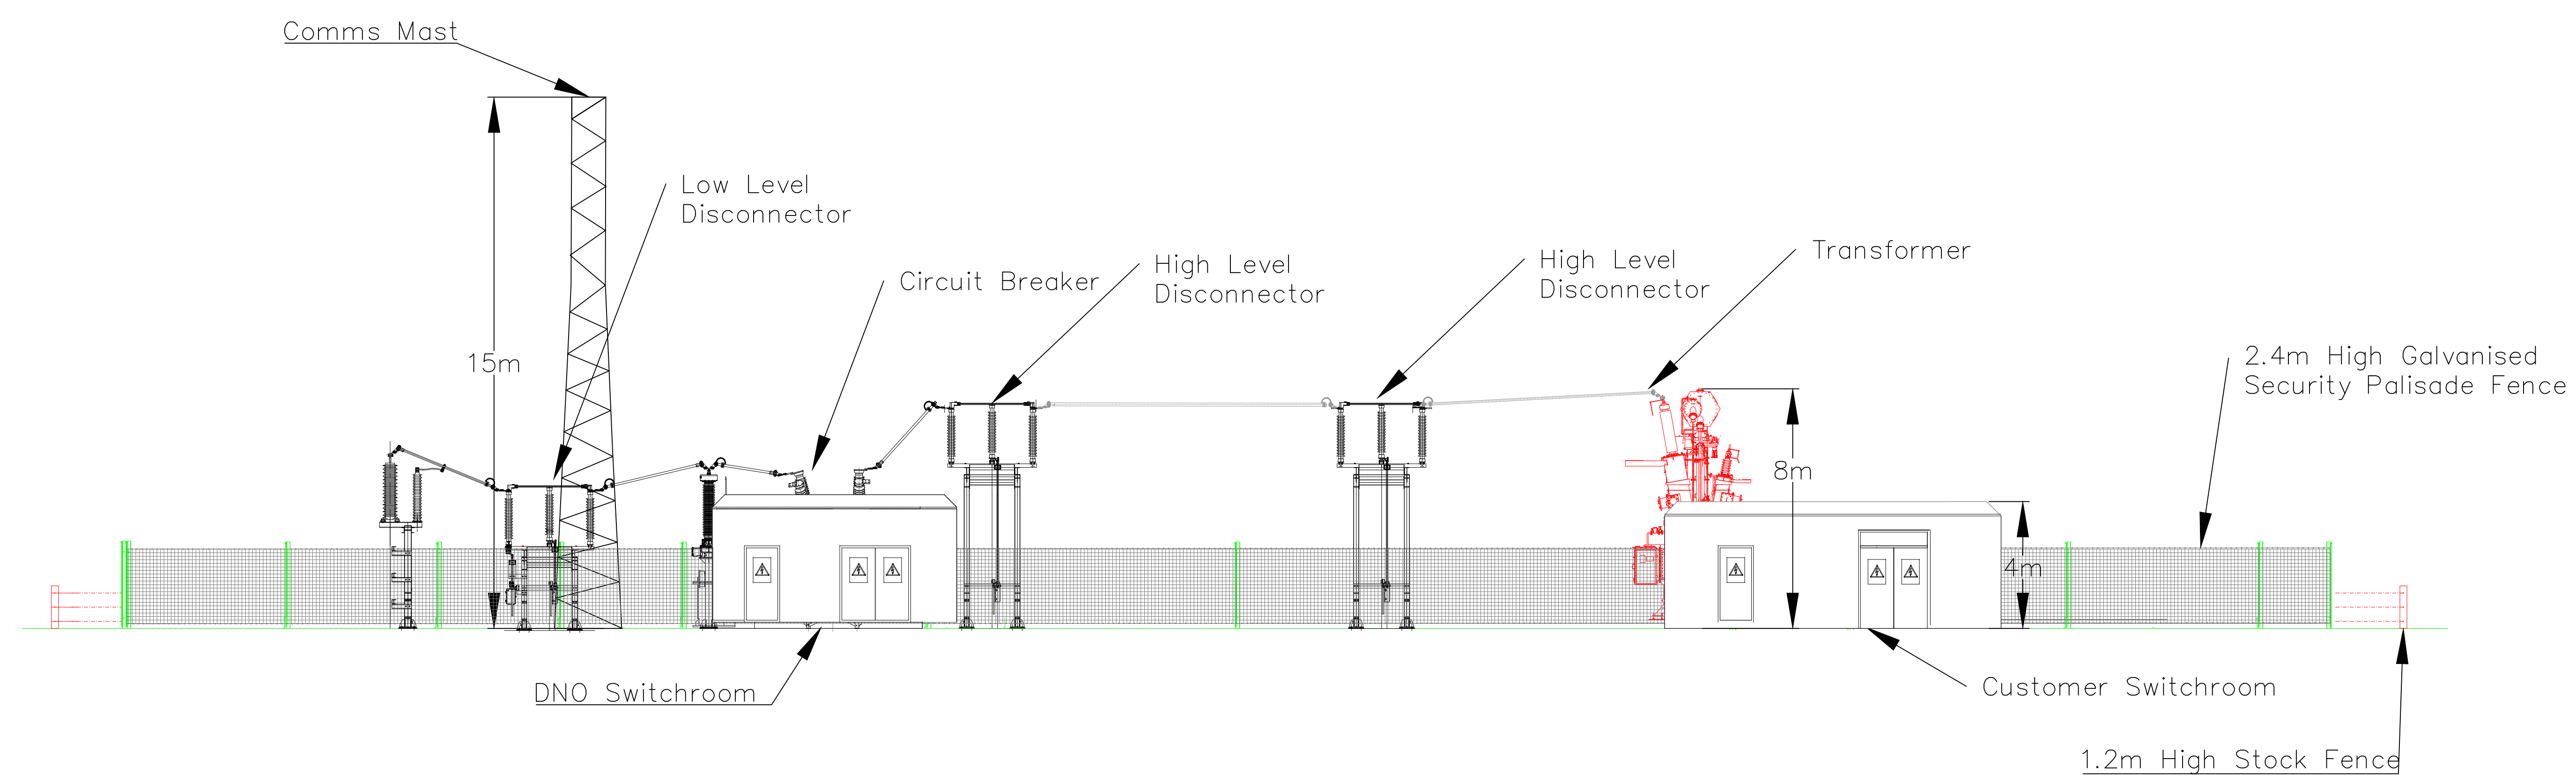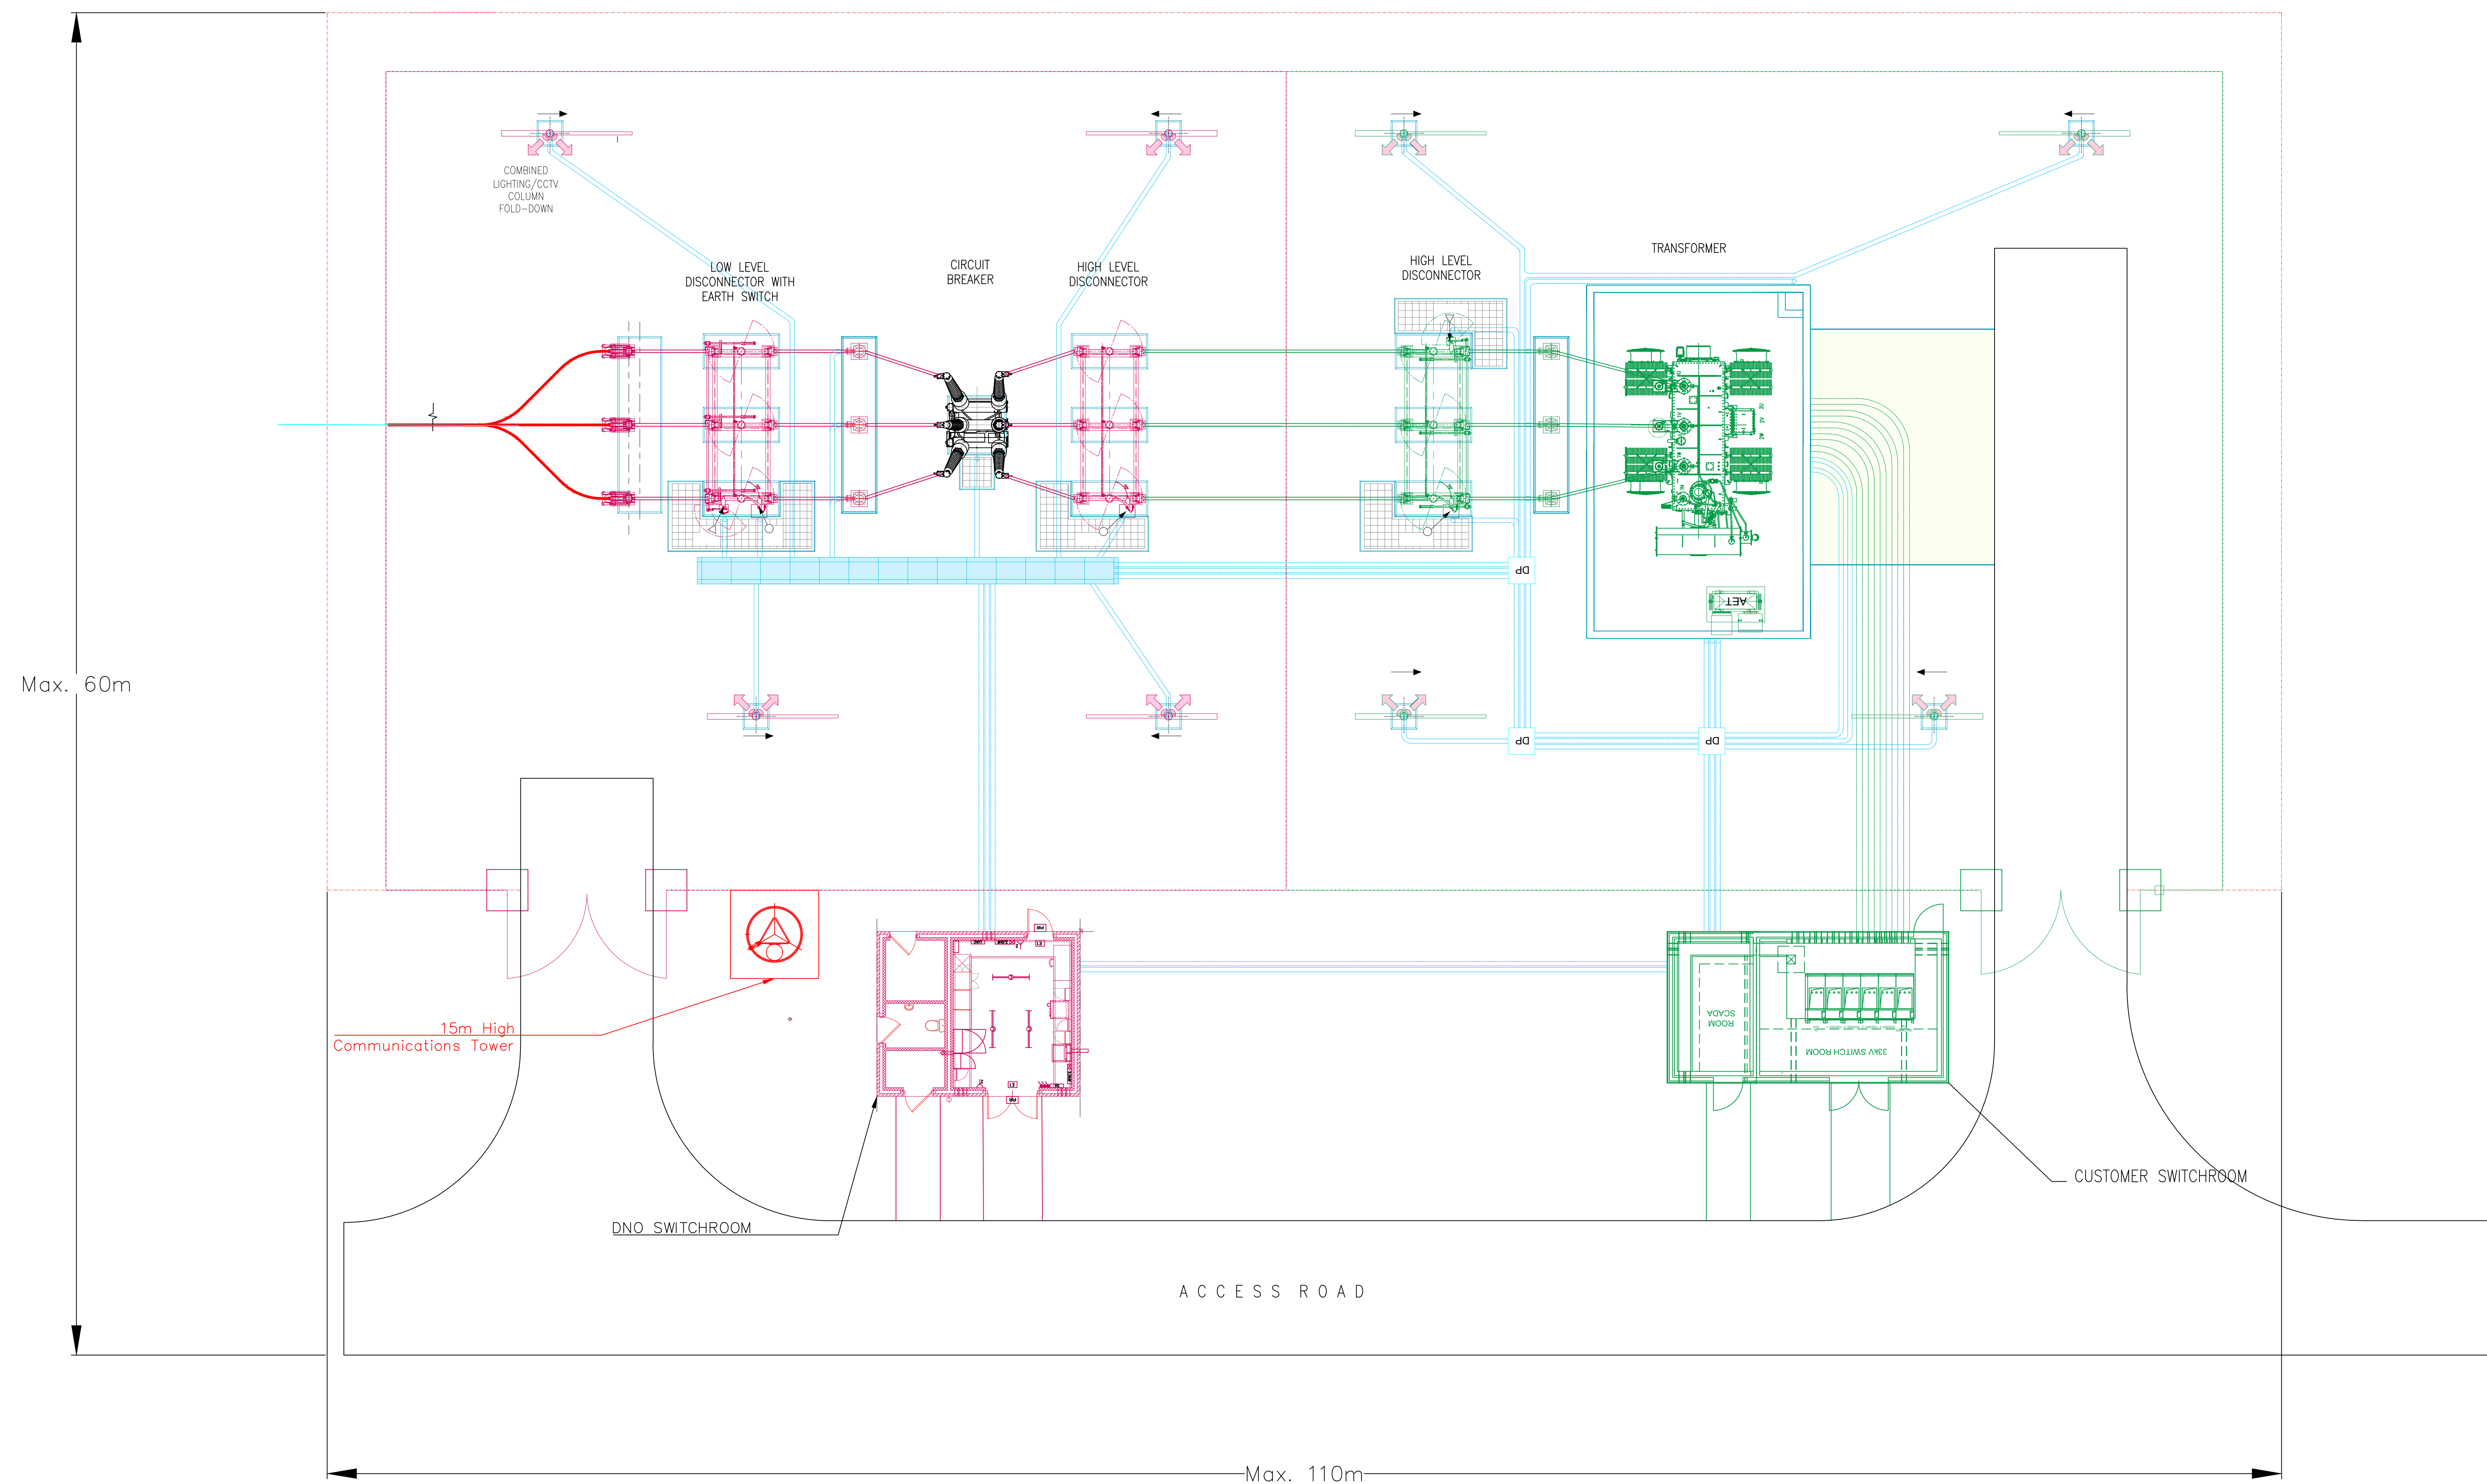

LEGEND

Notes:
1. All details are indicative only.
2. Dimensions are in metres unless stated otherwise.

Tween Bridge Solar Farm


Figure 2.6: Indicative Layout and Cross Section Plans
Drawing Ref: Typical Single TX Substation

Coordinate System: N/A
Projection: N/A
Datum: N/A

Scale: 1:100 Paper Size: A0 Sheet: 7 of 21

RWE

Document Ref: 6.4.2.6 Revision: 1
PINS Number: EN010148 Drawing Status: DCO Application
Drawn: MP Checked: AD Approved: MB Date: 19/08/2025

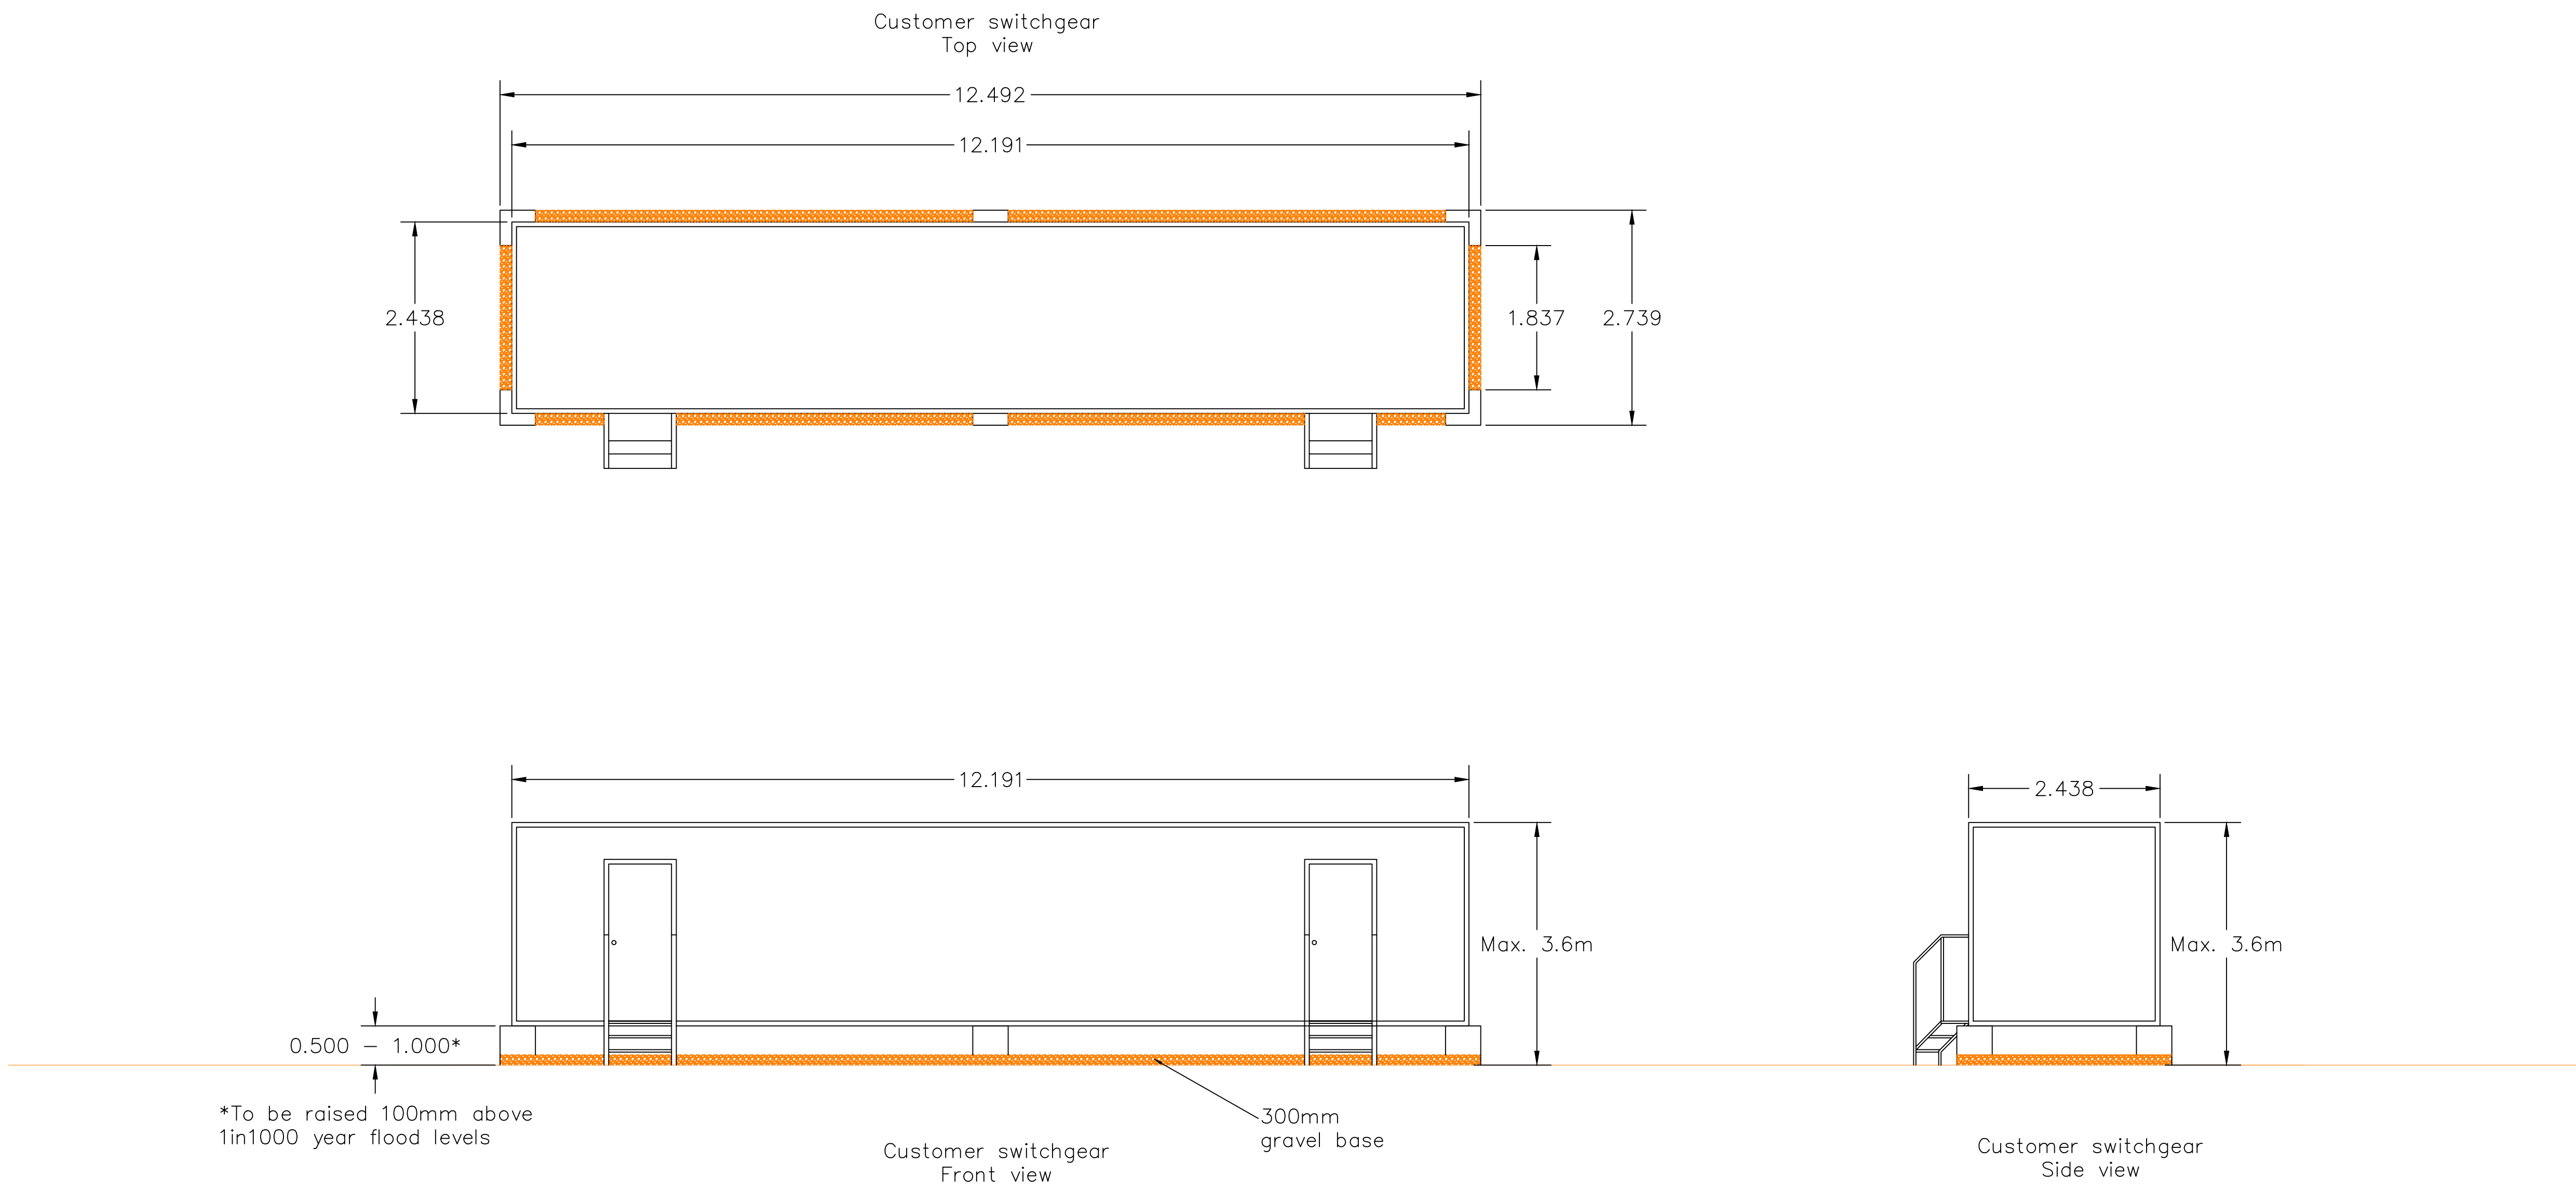

LEGEND

- Notes:
1. All details are indicative only.
 2. Dimensions are in metres unless stated otherwise.

Tween Bridge Solar Farm


Figure 2.6: Indicative Layout and Cross Section Plans
Drawing Ref: Typical Customer Switchgear

Coordinate System: N/A
Projection: N/A
Datum: N/A

Scale: 1:50
Paper Size: A0
Sheet: 6 of 21

RWE


Document Ref: 6.4.2.6
Revision: 1
PINS Number: EN010148
Drawing Status: DCO Application
Drawn: MP
Checked: AD
Approved: MB
Date: 19/08/2025

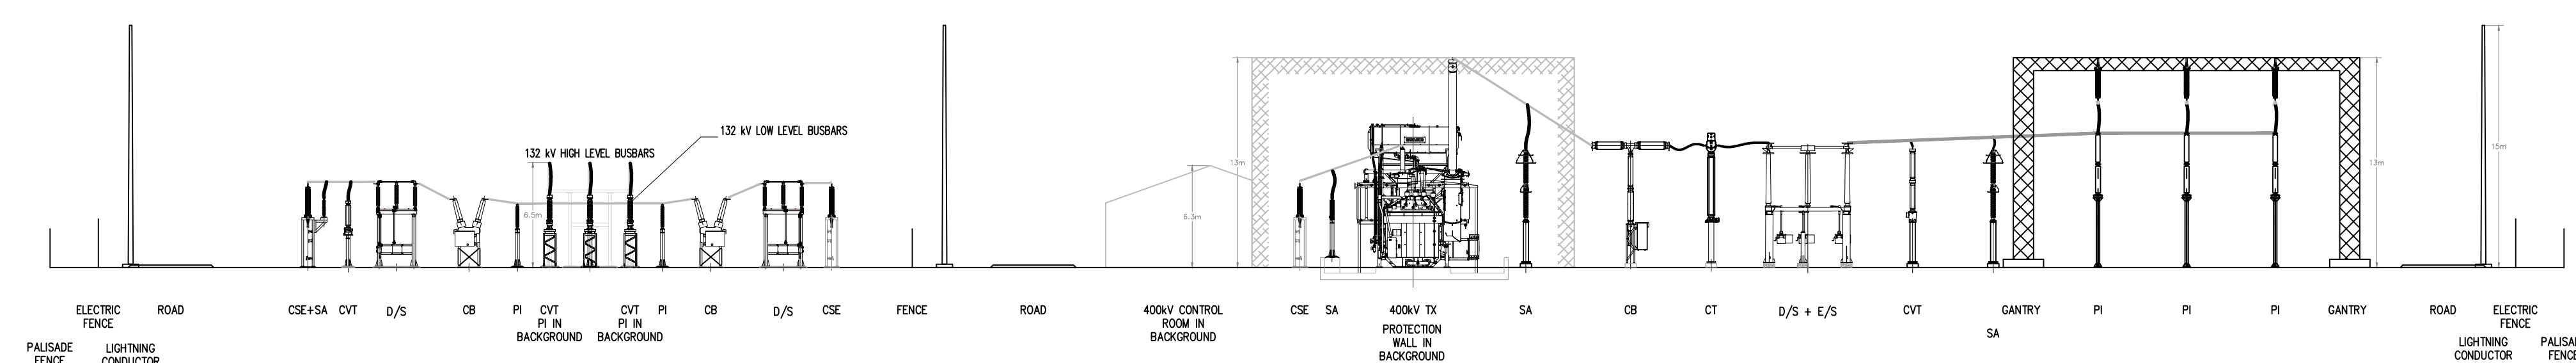

Notes:


1. All details are indicative only.
2. Dimensions are in metres unless stated otherwise.
3. Subject to detailed design.

Figure 2.6: Indicative Layout and Cross Section Plan
Drawing Ref: Typical 400kV Substation

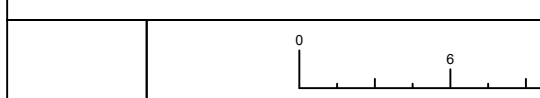

Coordinate System: N/A		Projection: N/A		Datum: N/A	
Scale: 1:300		Paper Size: A0		Sheet: 9 of 21	

Document Ref: 6.4.2.6			Revision:		
PINS Number EN010148			Drawing Status: DCO Applies		
Drawn: MP	Checked: AD	Approved: MB	Date: 19/08/2025		

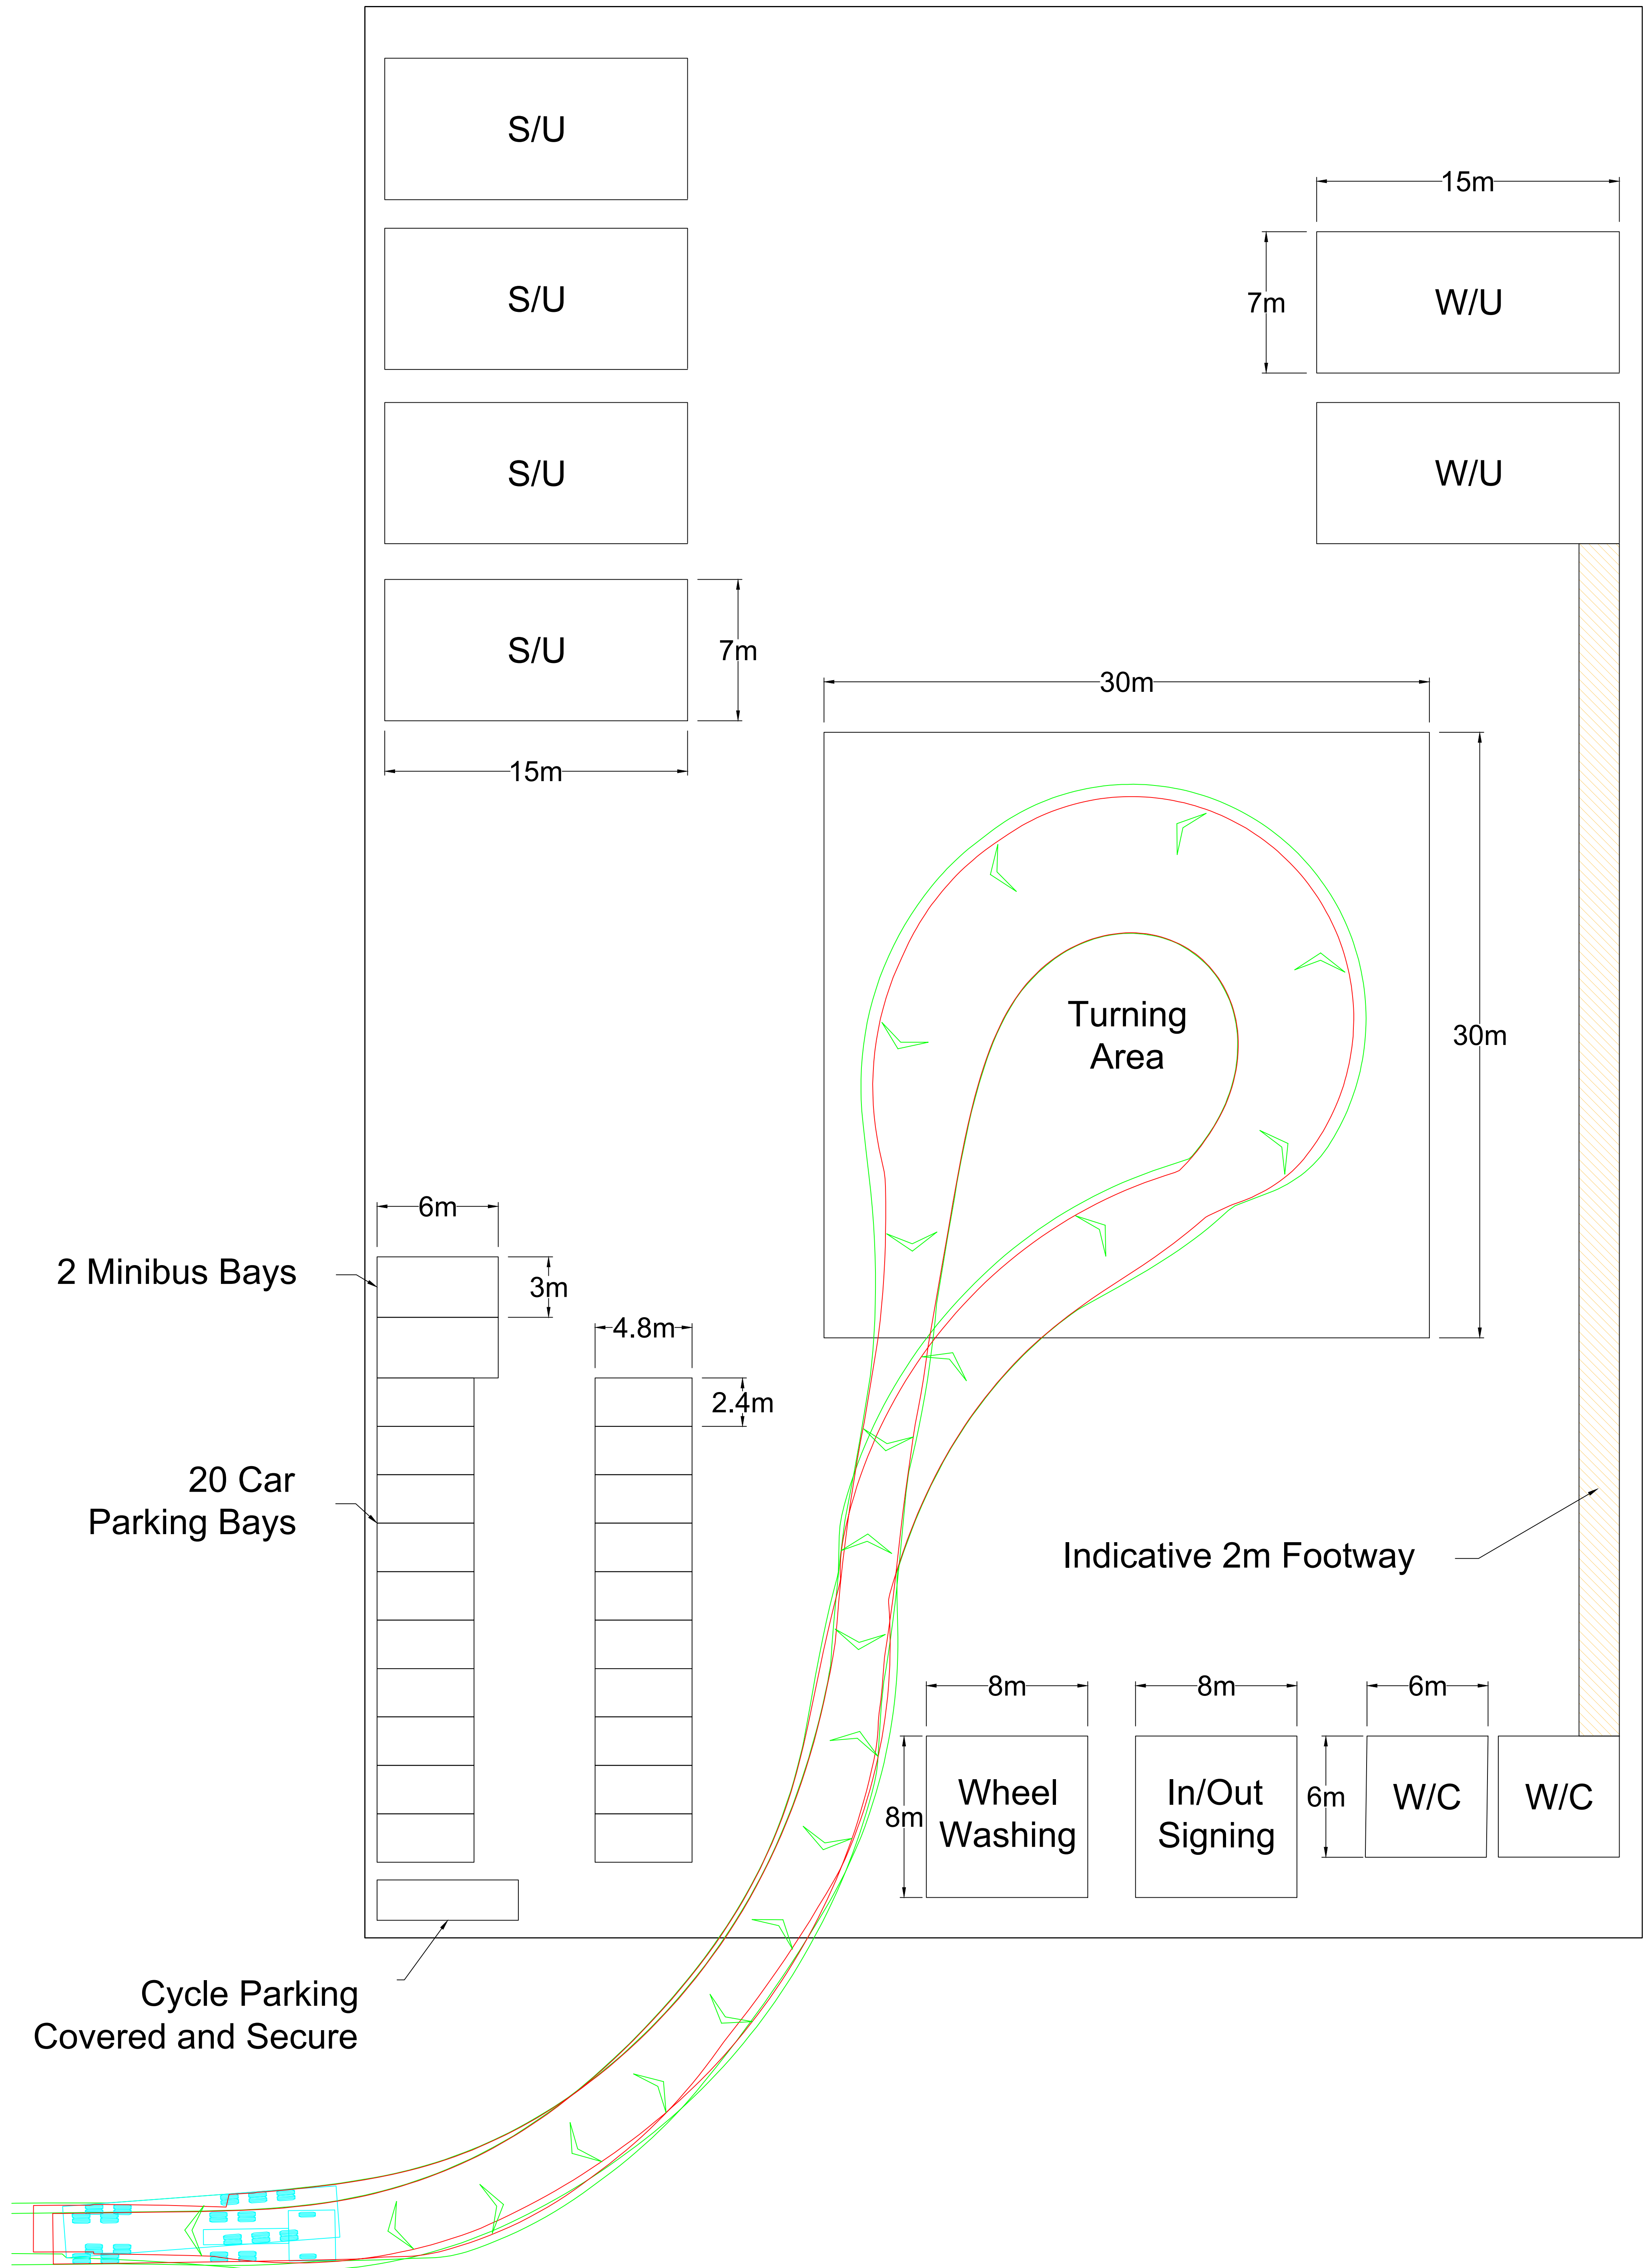


LEGEND

- Notes:
1. All details are indicative only.
 2. Dimensions are in metres unless stated otherwise.

Tween Bridge Solar Farm

Figure 2.6: Indicative Layout and Cross Section Plans
Drawing Ref: Typical Construction Compound

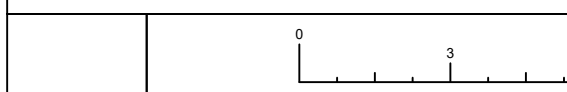

Coordinate System: N/A
Projection: N/A
Datum: N/A

Scale: 1:150

Paper Size: A0

Sheet: 10 of 21

RWE

Document Ref: 6.4.2.6

Revision: 1

PINS Number: EN010148

Drawing Status: DCO Application



Drawn: MP

Checked: AD


Approved: MB

Date: 18/08/2025

Fire Engine
Dimensions

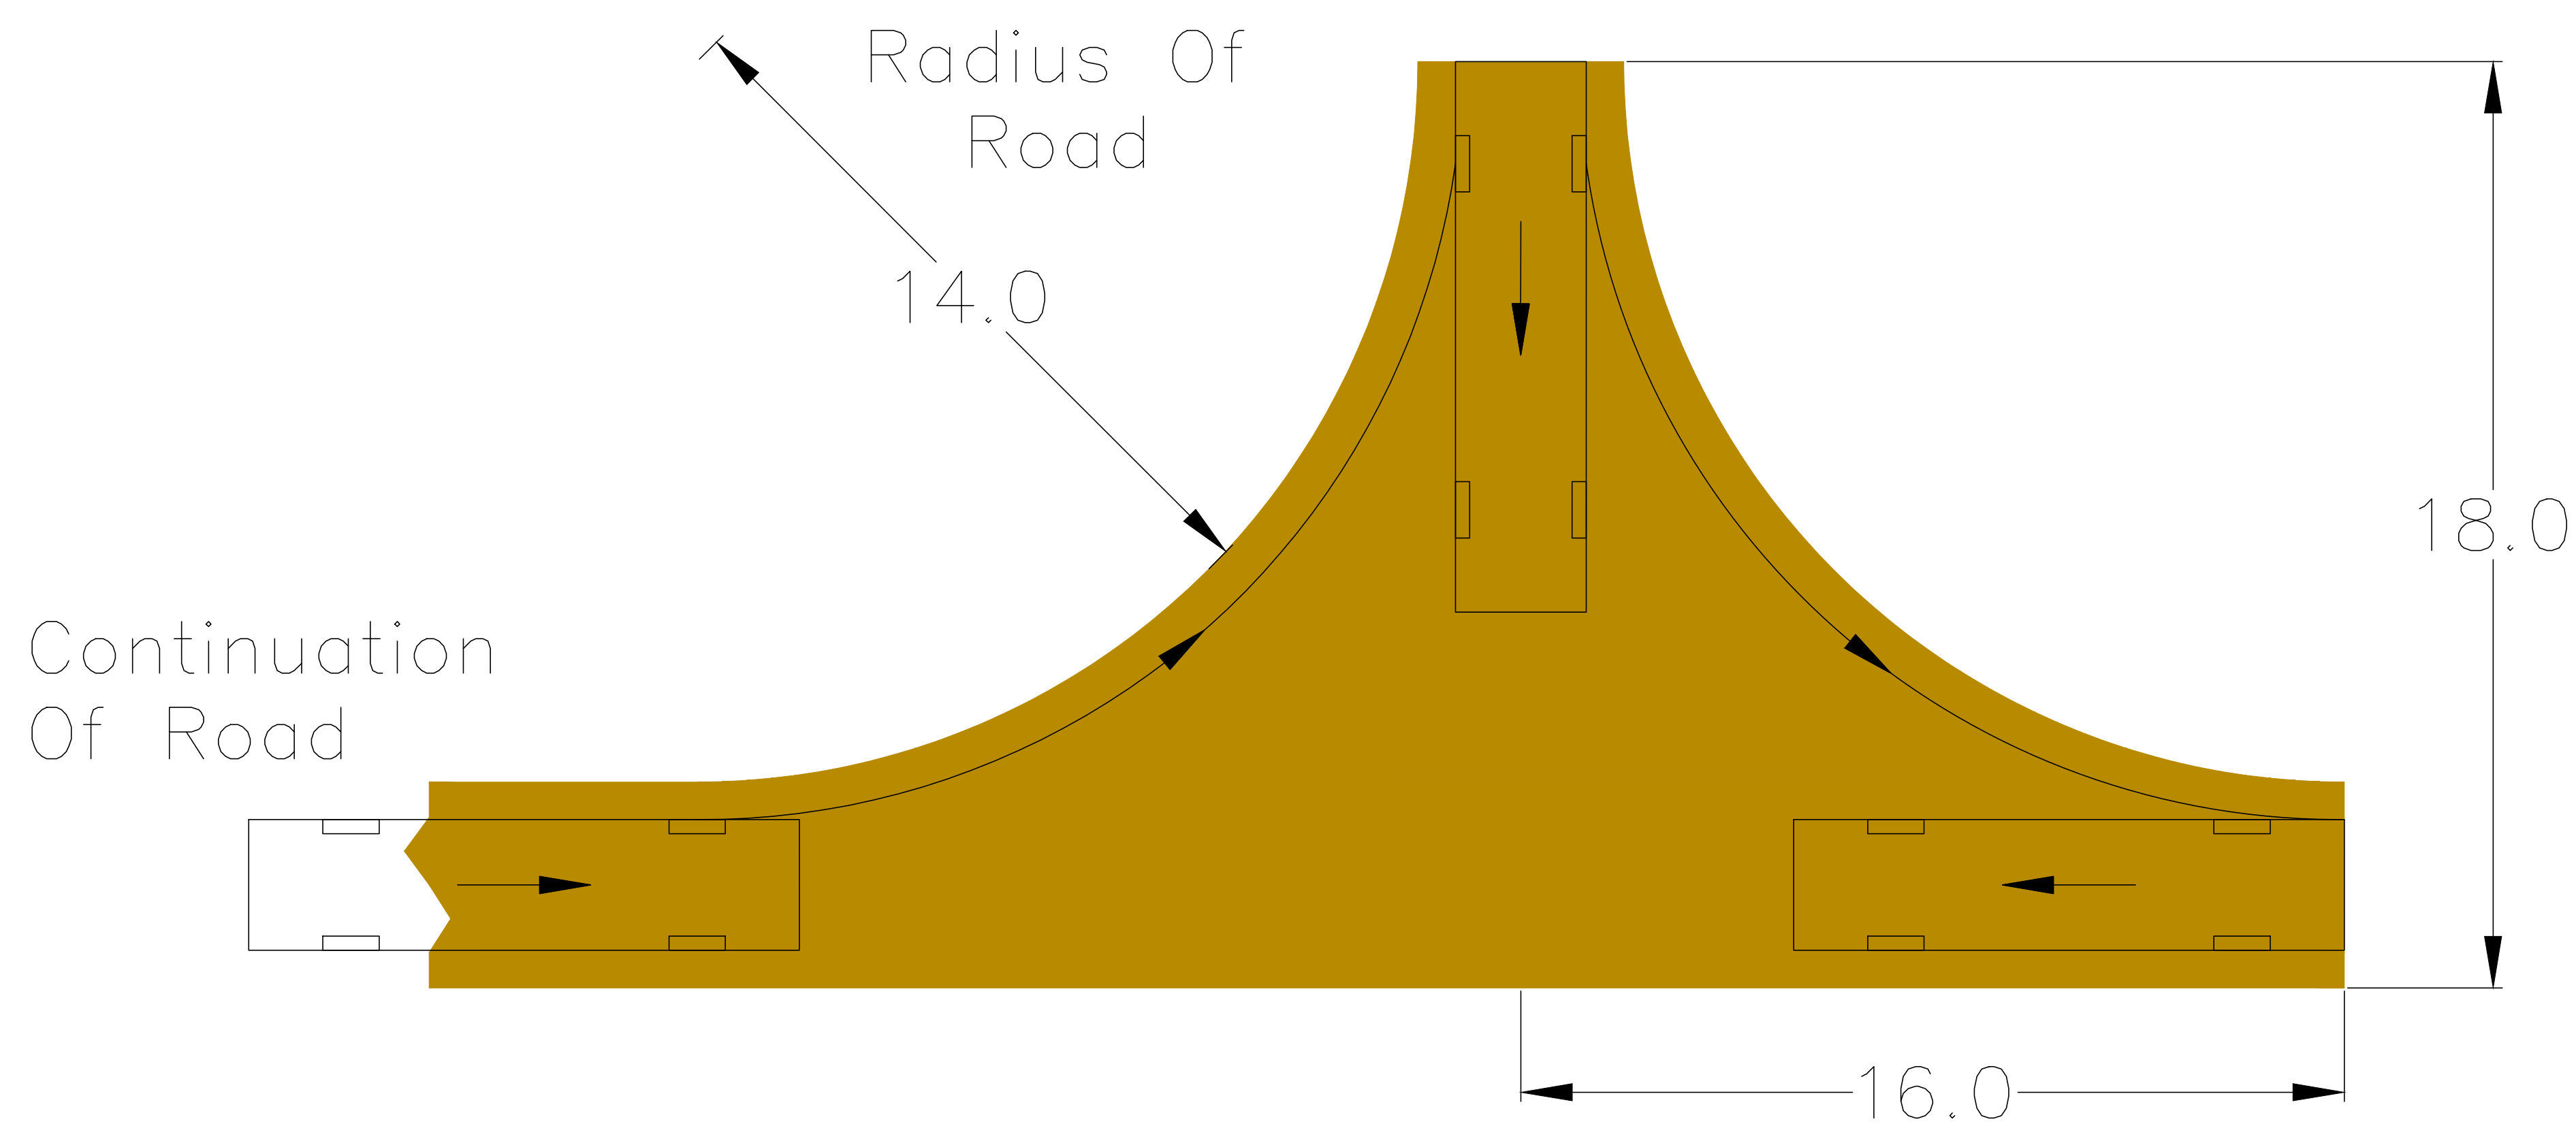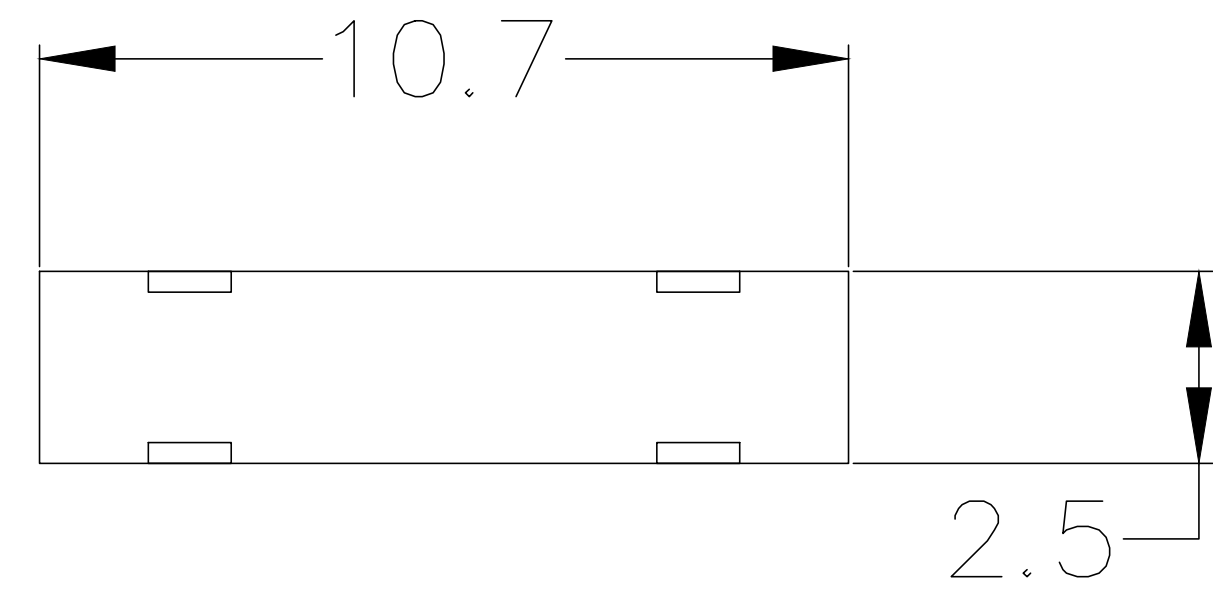

Hammer Head Turning
Example

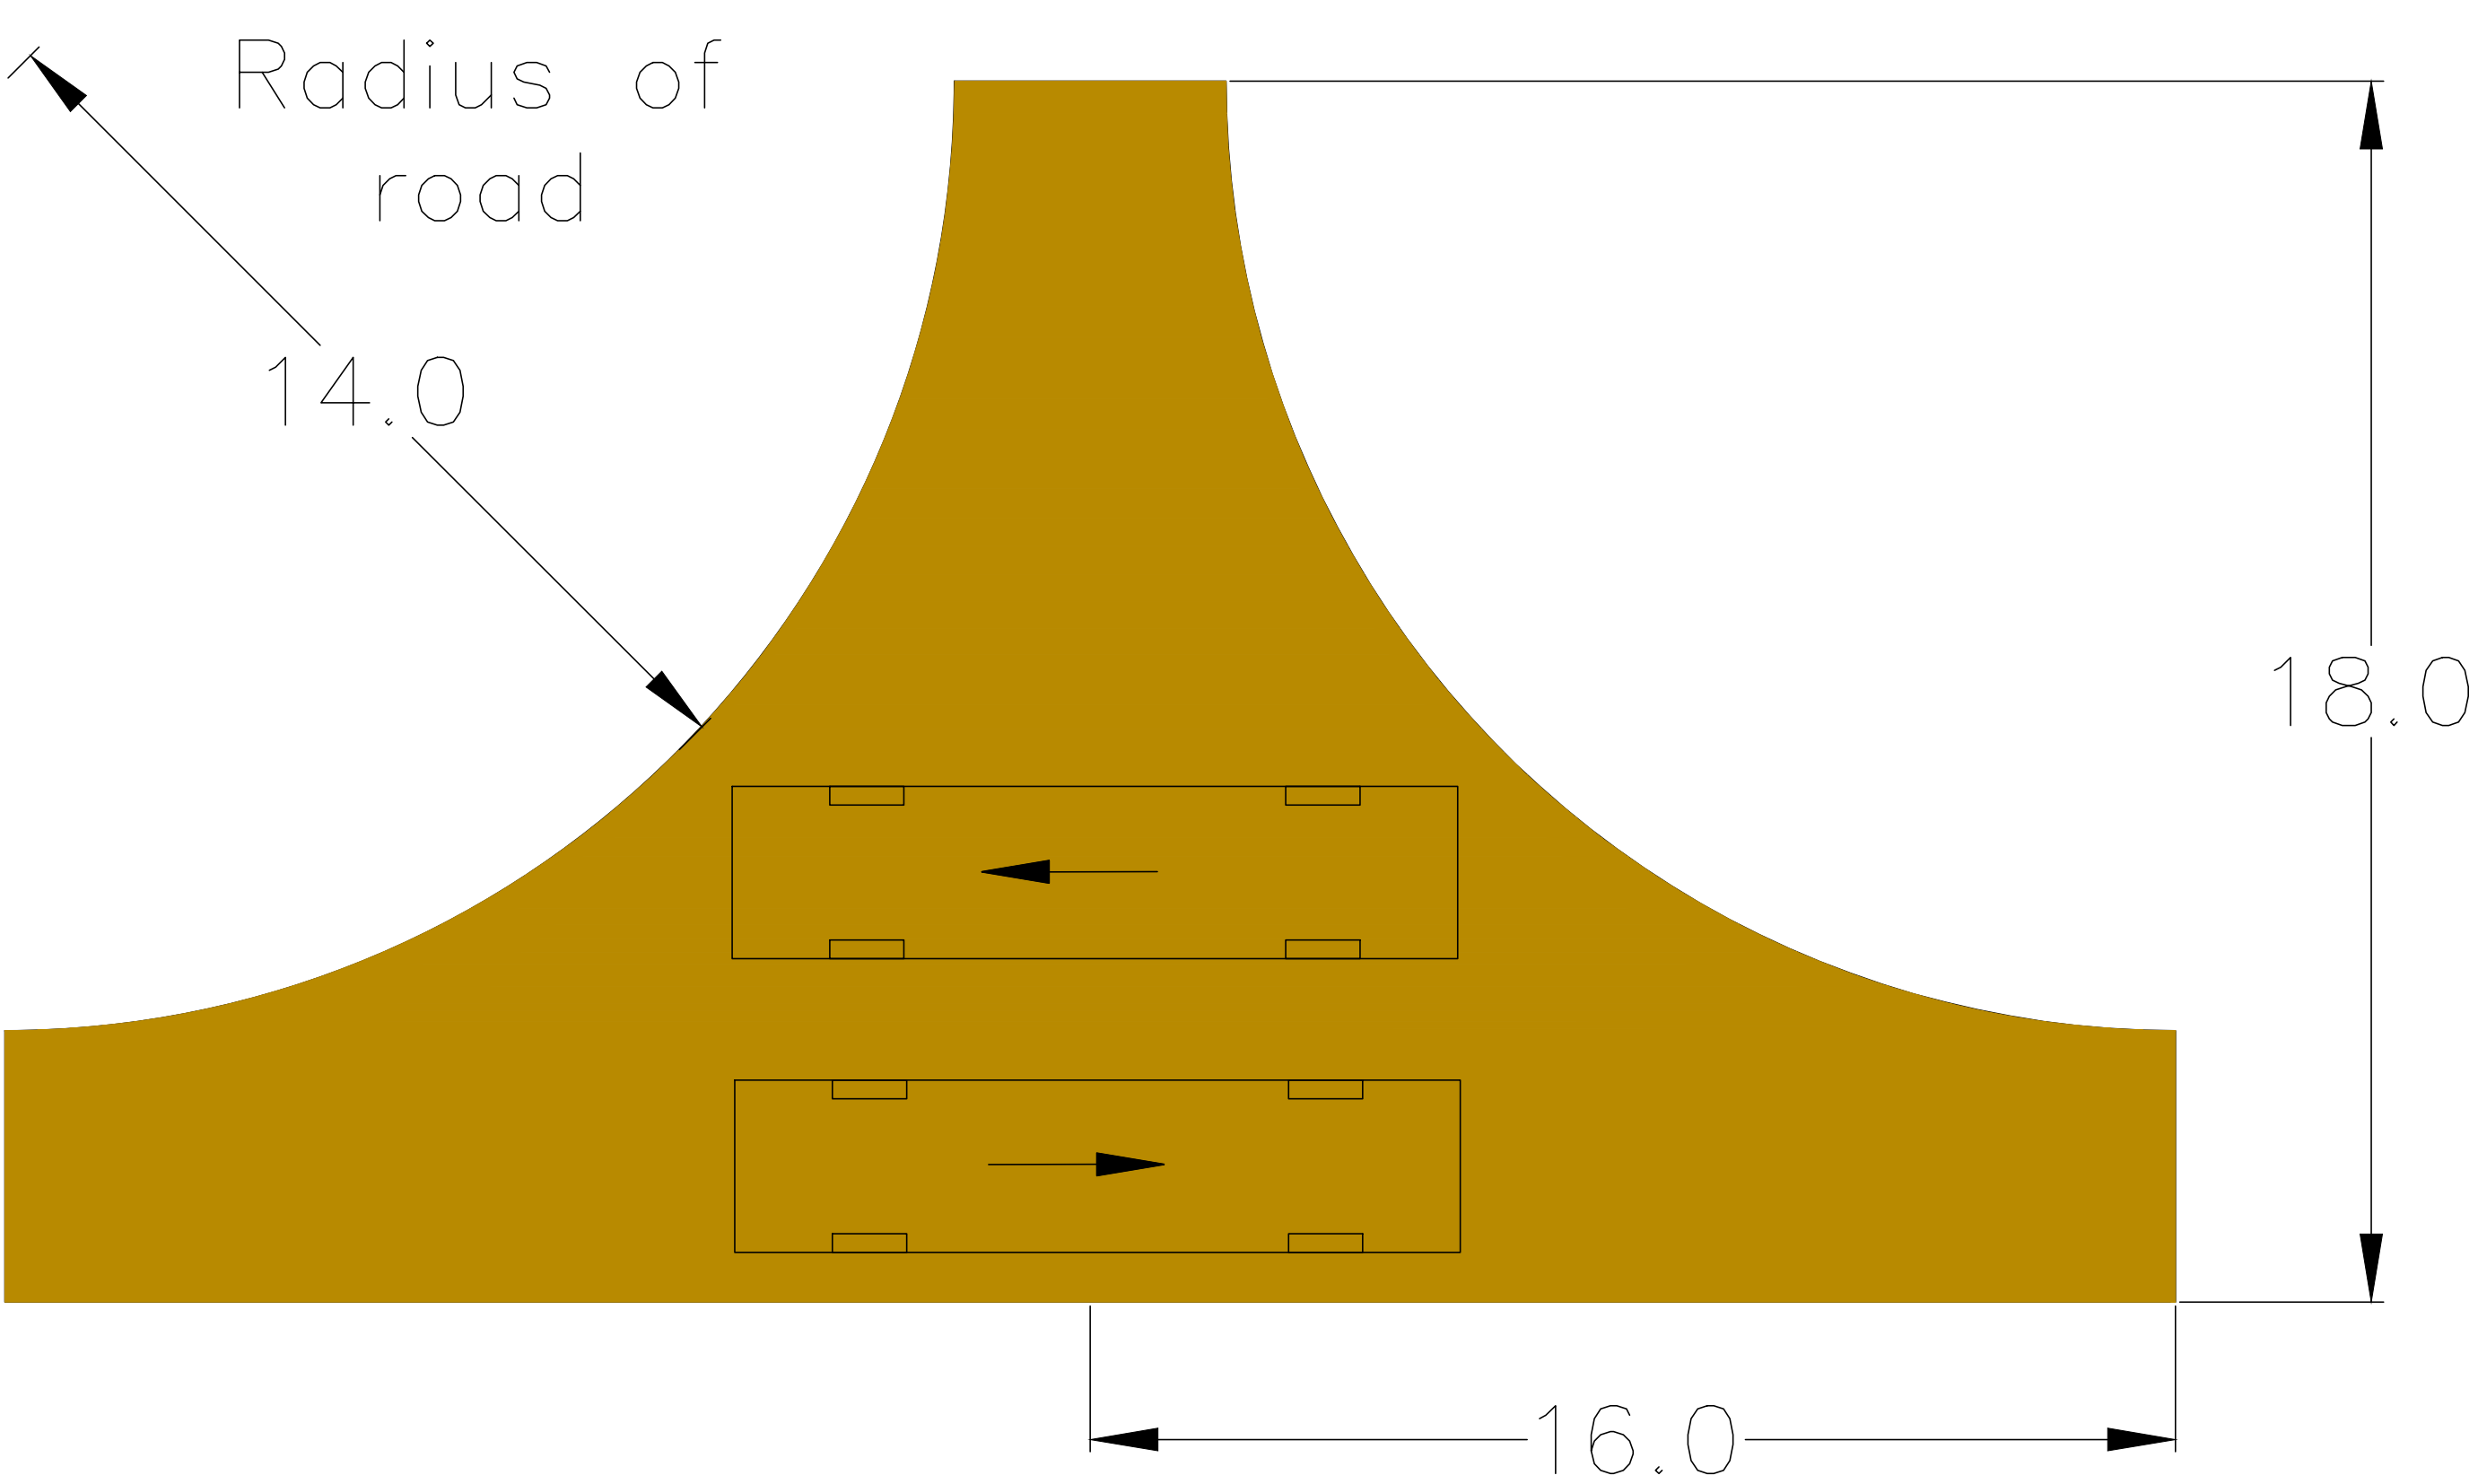

Hammer Head Passing
Place Example

LEGEND

Notes:
1. All details are indicative only.
2. Dimensions are in metres unless stated otherwise.

Tween Bridge Solar Farm

Figure 2.6: Indicative Layout and Cross Section Plans
Drawing Ref: Typical Hammerhead Turning

Coordinate System: N/A
Projection: N/A
Datum: N/A


Scale: 1:100 Paper Size: A0 Sheet: 11 of 21

RWE


Document Ref: 6.4.2.6 Revision: 1

PINS Number: EN010148 Drawing Status: DCO Application


Drawn: MP Checked: AD Approved: MB Date: 19/08/2025

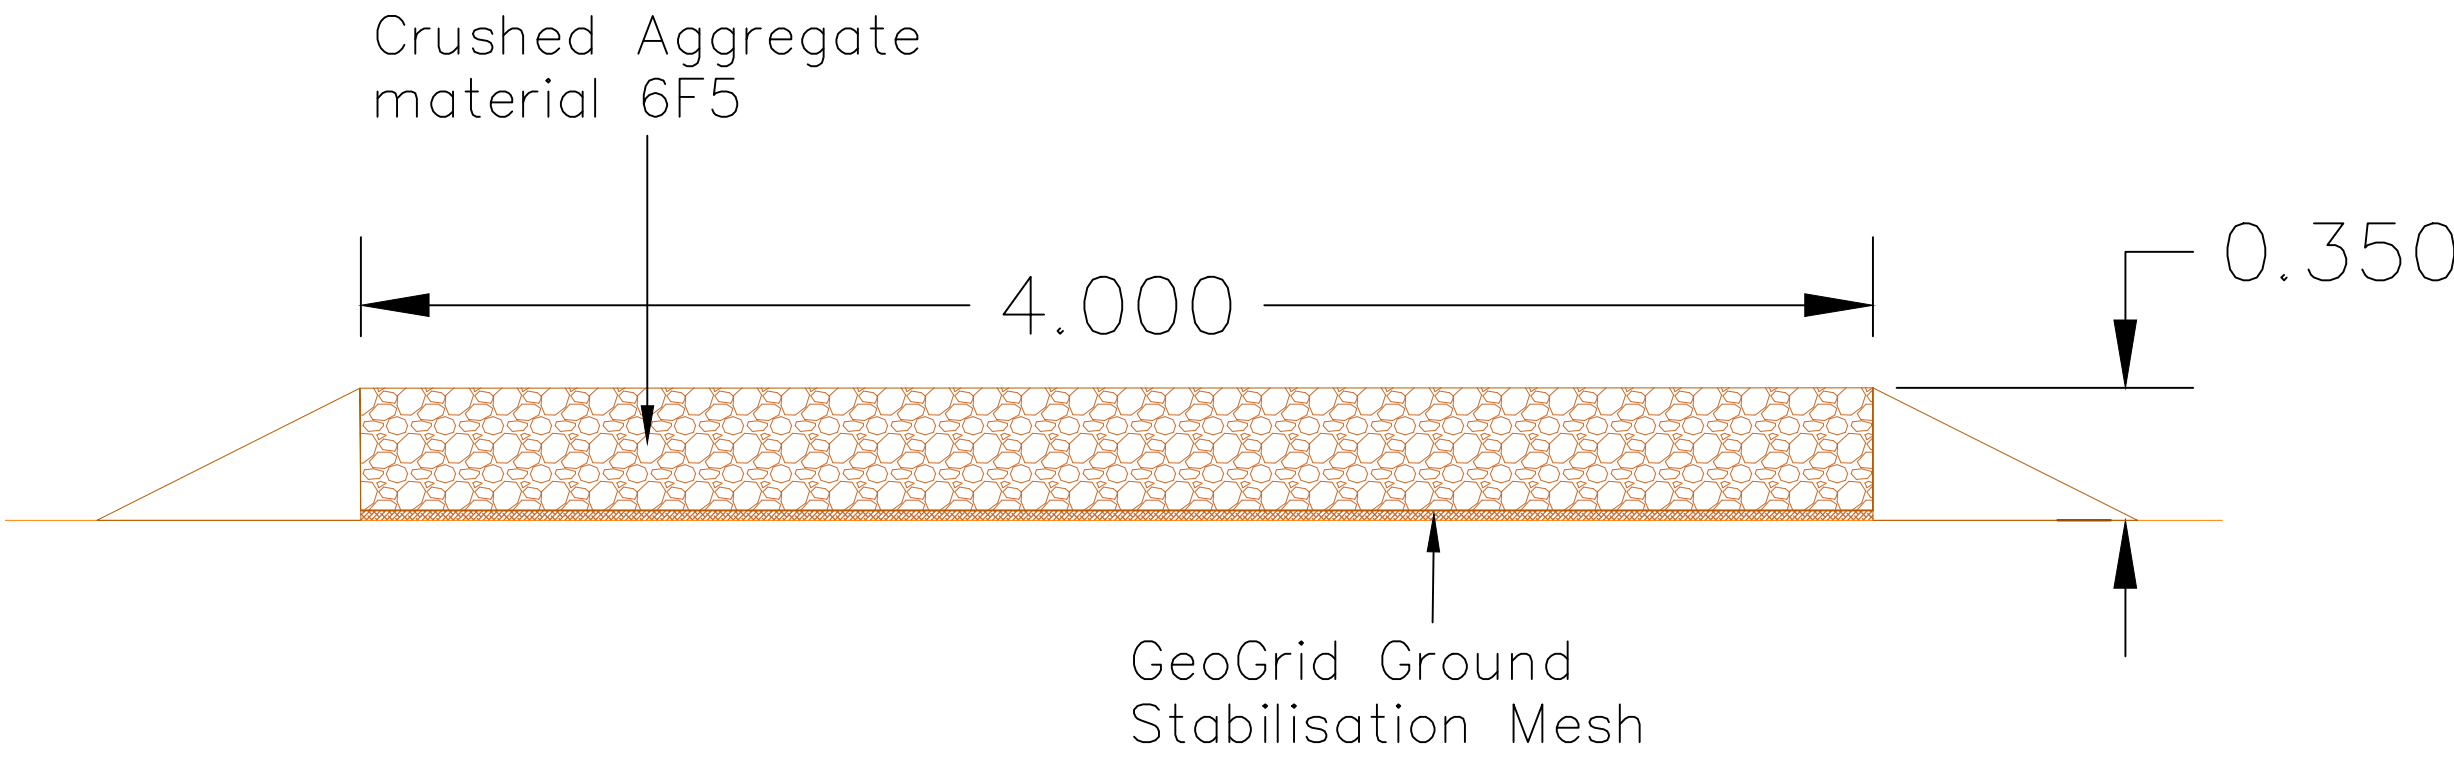


Alternative No-dig (Non-intrusive) access track

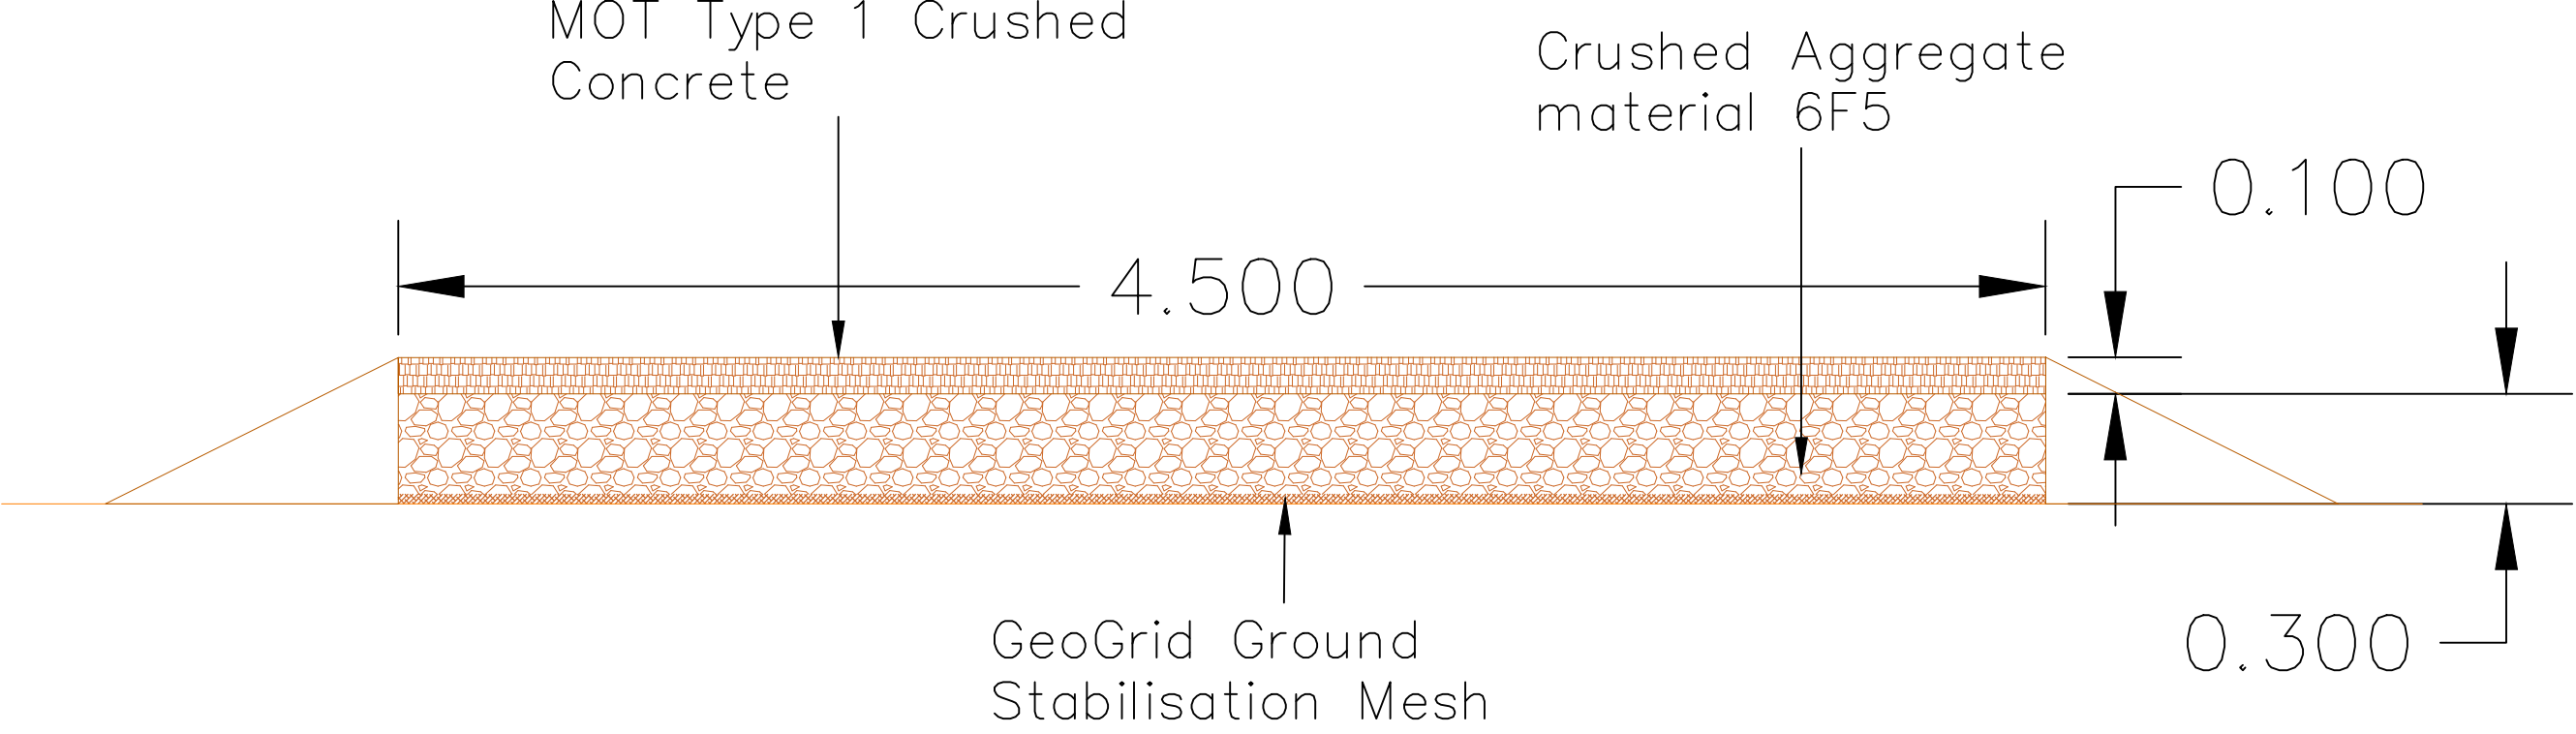

Alternative No-dig (Non-intrusive) DNO access track

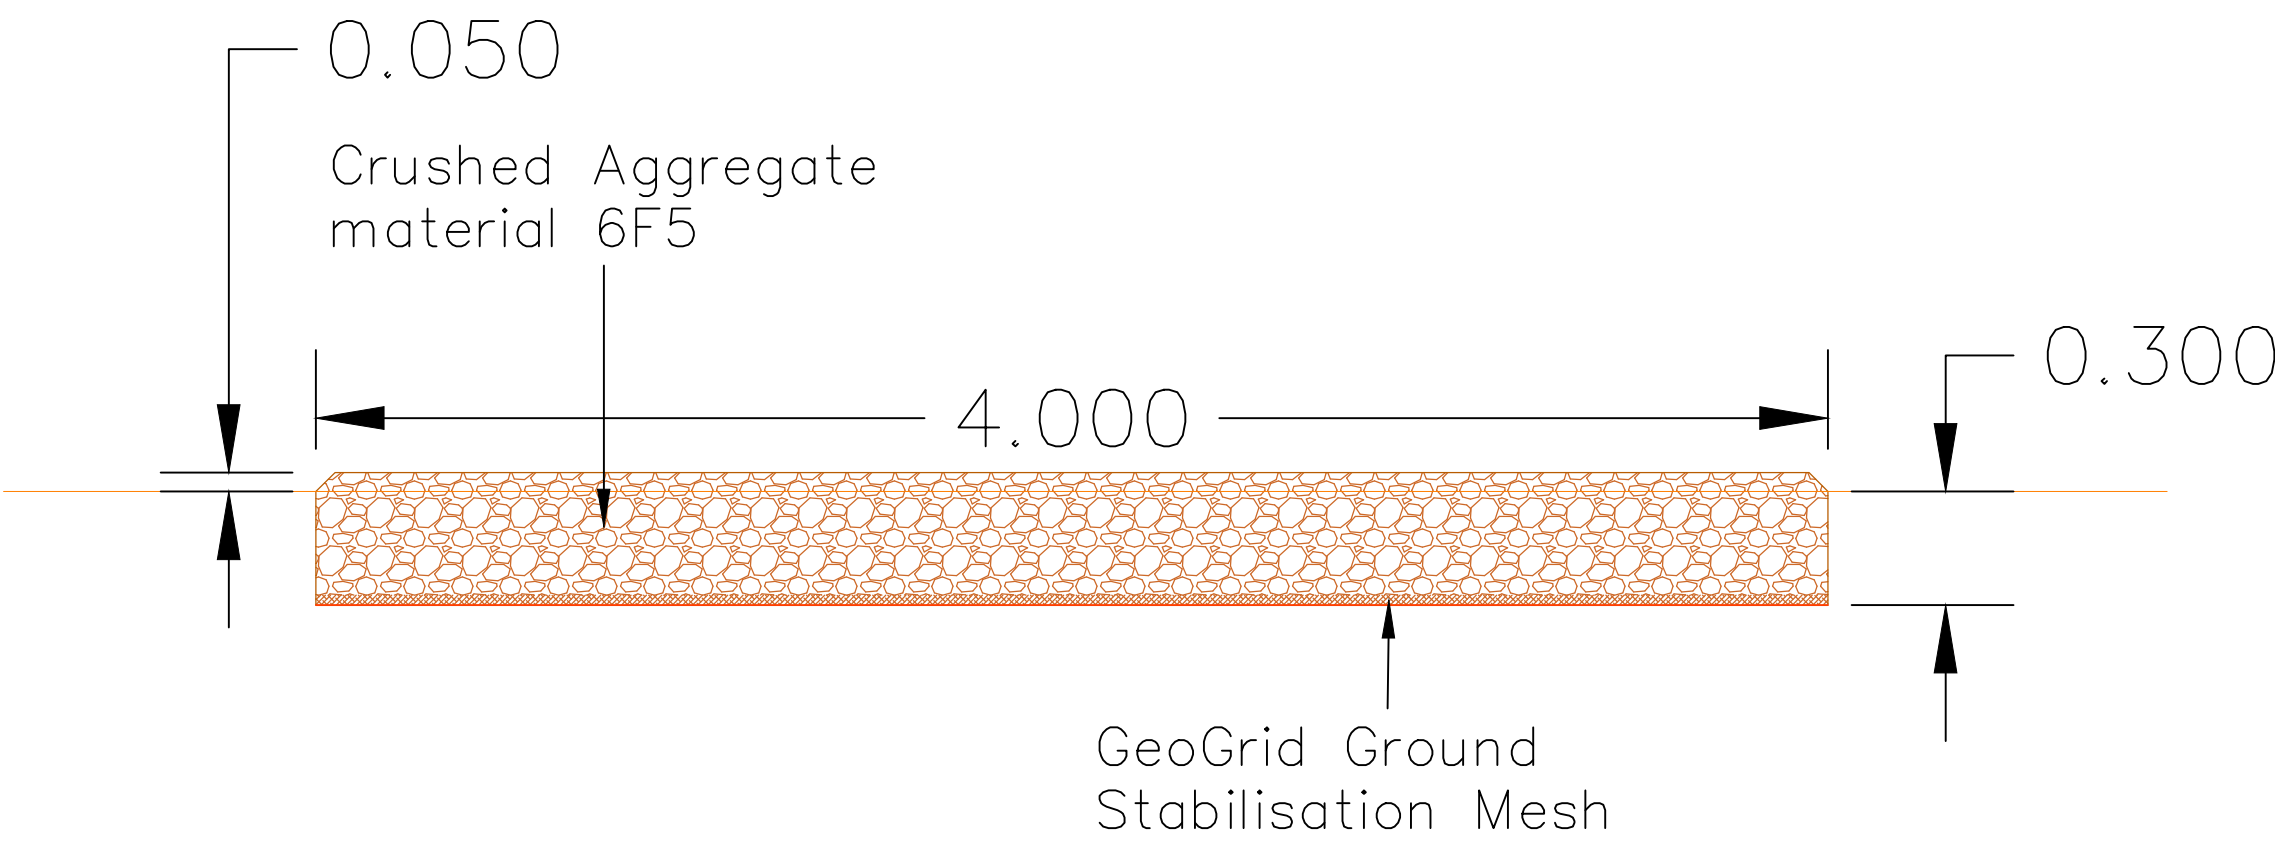

Typical access track cross section

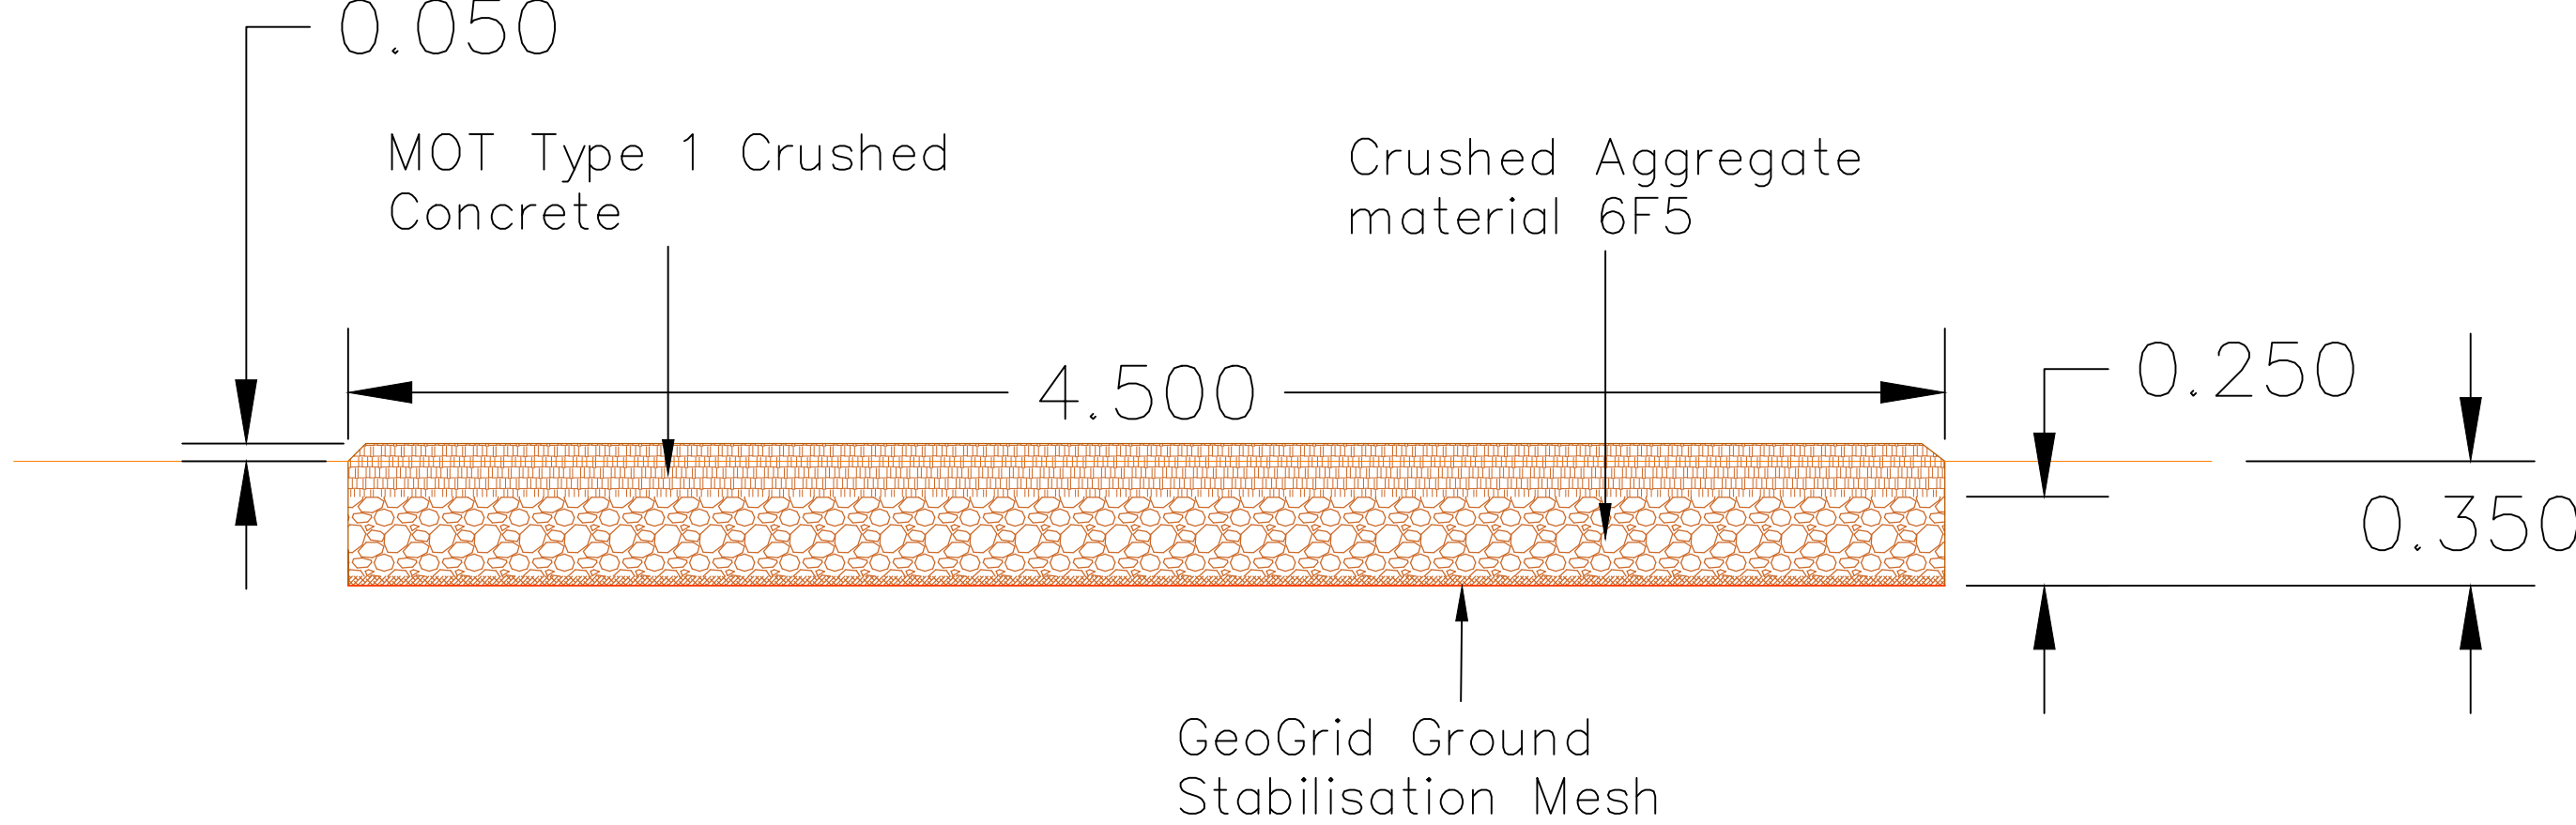

Typical DNO access track cross section

See Note 3 for information on cross section of car parks

LEGEND

- Notes:
1. All details are indicative only.
 2. Dimensions are in metres unless stated otherwise.
 3. Car parks will follow the same cross section as the access track but will not be limited to a width of 4-4.5m

Tween Bridge Solar Farm

Figure 2.6: Indicative Layout and Cross Section Plans

Drawing Ref: Typical Access Track

Coordinate System: N/A

Projection: N/A

Datum: N/A

Scale: 1:20

Paper Size: A0

Sheet: 12 of 21

Document Ref: 6.4.2.6

Revision: 1

PINS Number: EN010148


Drawing Status: DCO Application

Drawn: MP


Checked: AD

Approved: MB

Date: 19/08/2025

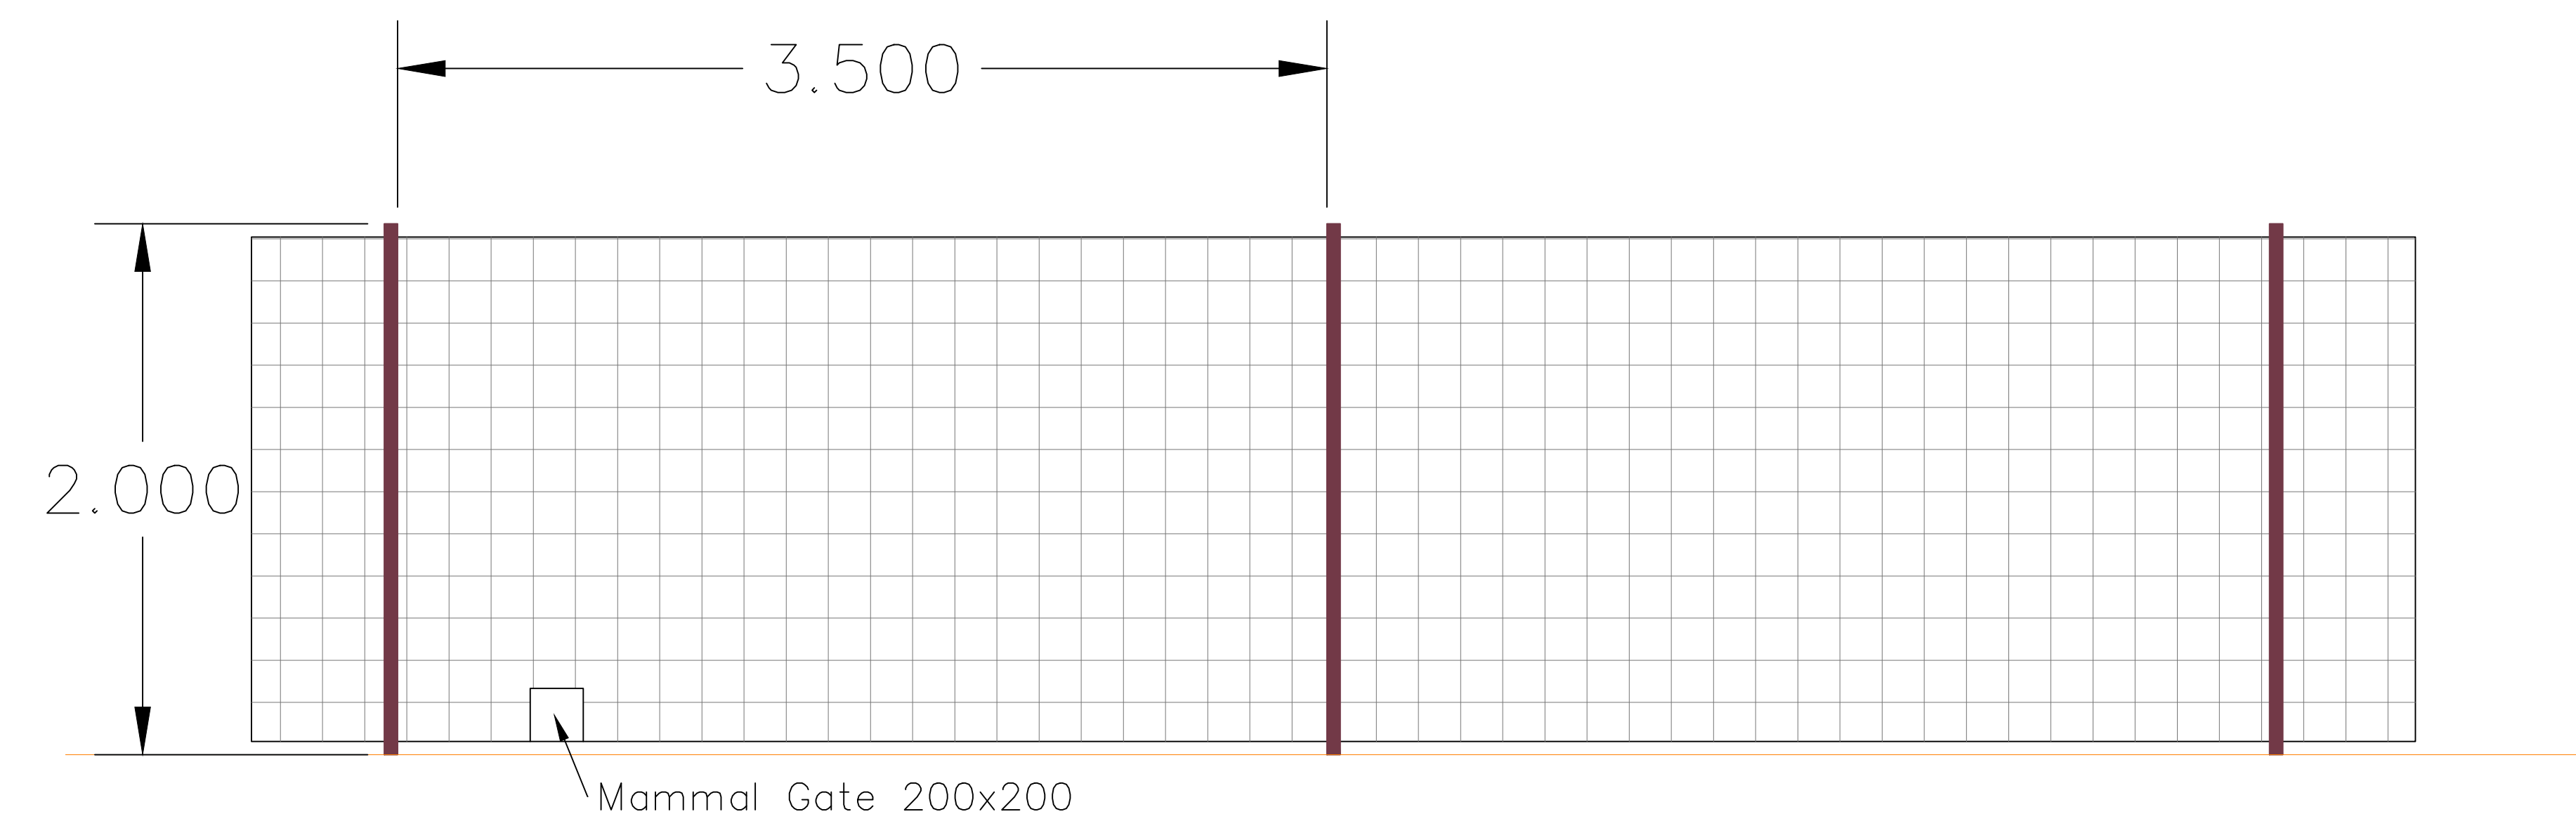

Timber post & wire fence

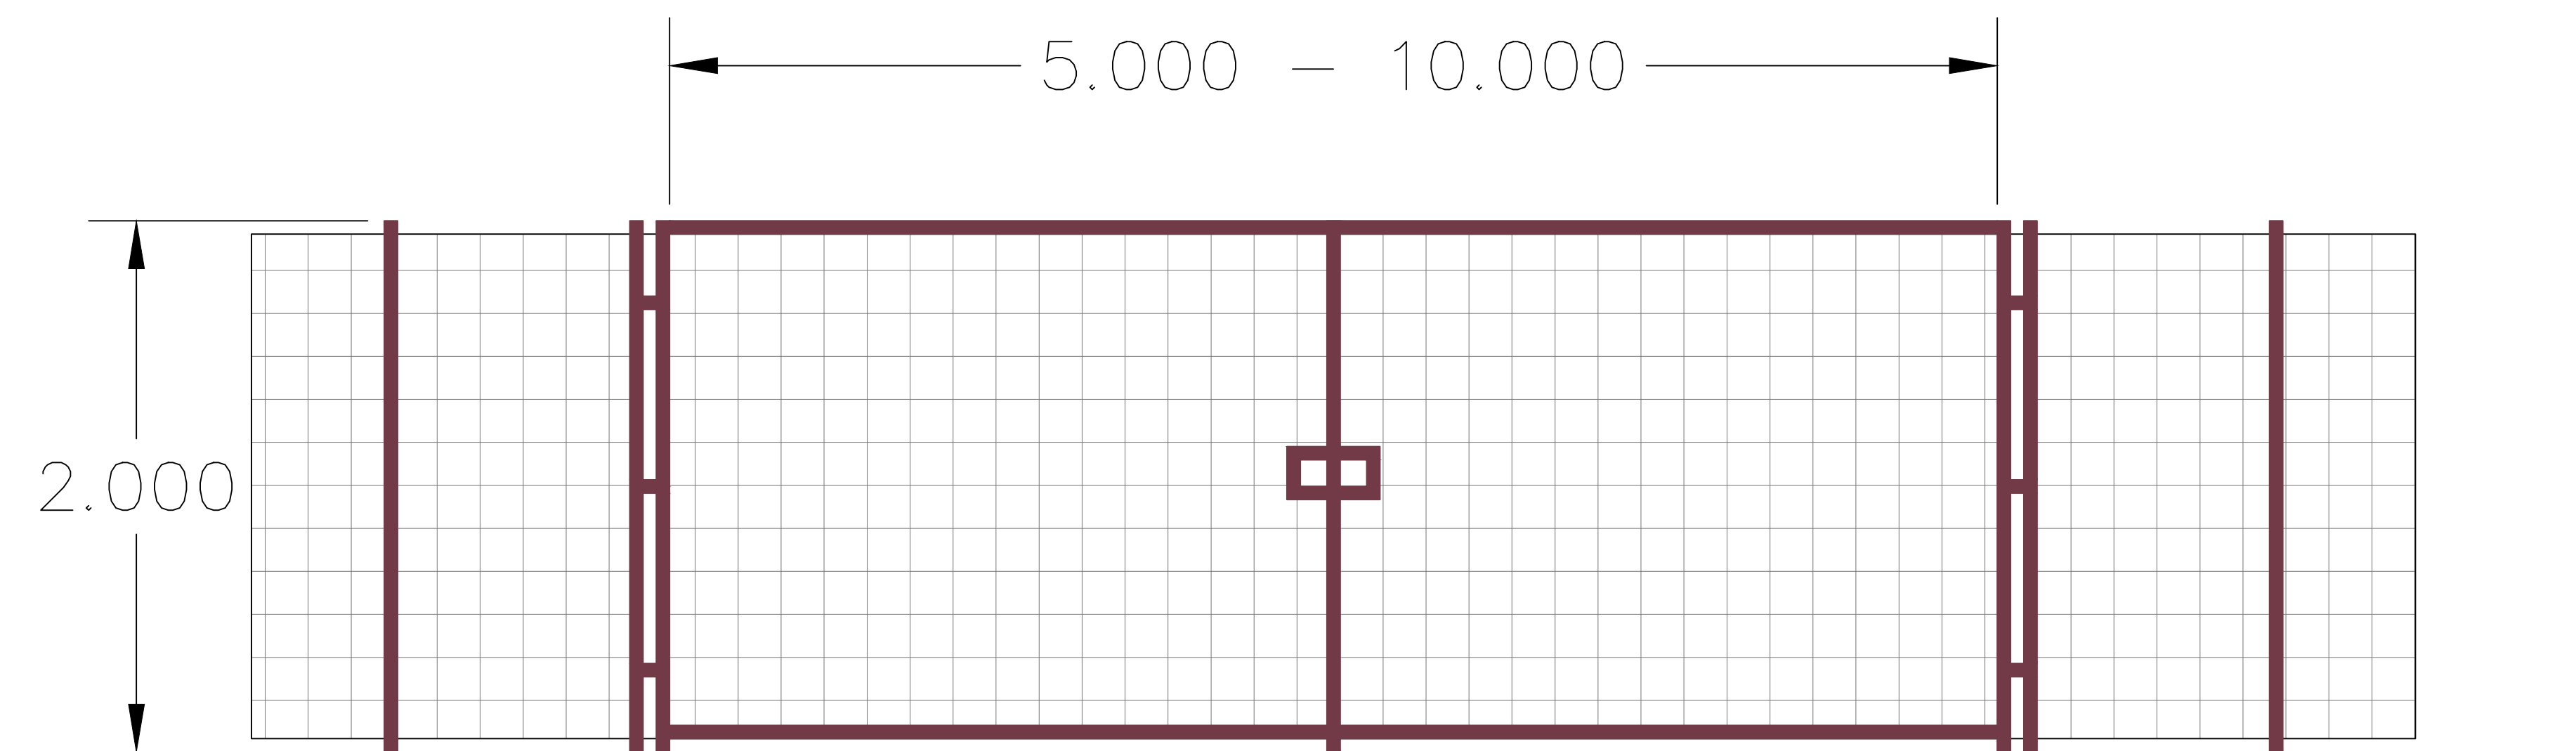


Timber post & wire gate

LEGEND

- Notes:
1. All details are indicative only.
 2. Dimensions are in metres unless stated otherwise.

Tween Bridge Solar Farm

Figure 2.6: Indicative Layout and Cross Section Plans
Drawing Ref: Typical Fence & Gate Details

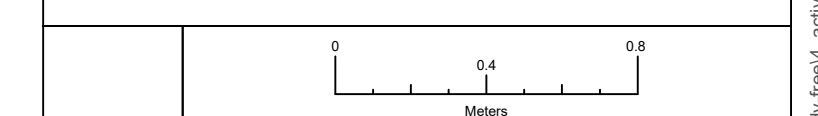


Coordinate System: N/A
Projection: N/A
Datum: N/A

Scale: 1:20 Paper Size: A0 Sheet: 13 of 21

RWE

Document Ref: 6.4.2.6 Revision: 1
PINS Number: EN010148 Drawing Status: DCO Application
Drawn: MP Checked: AD Approved: MB Date: 19/08/2025

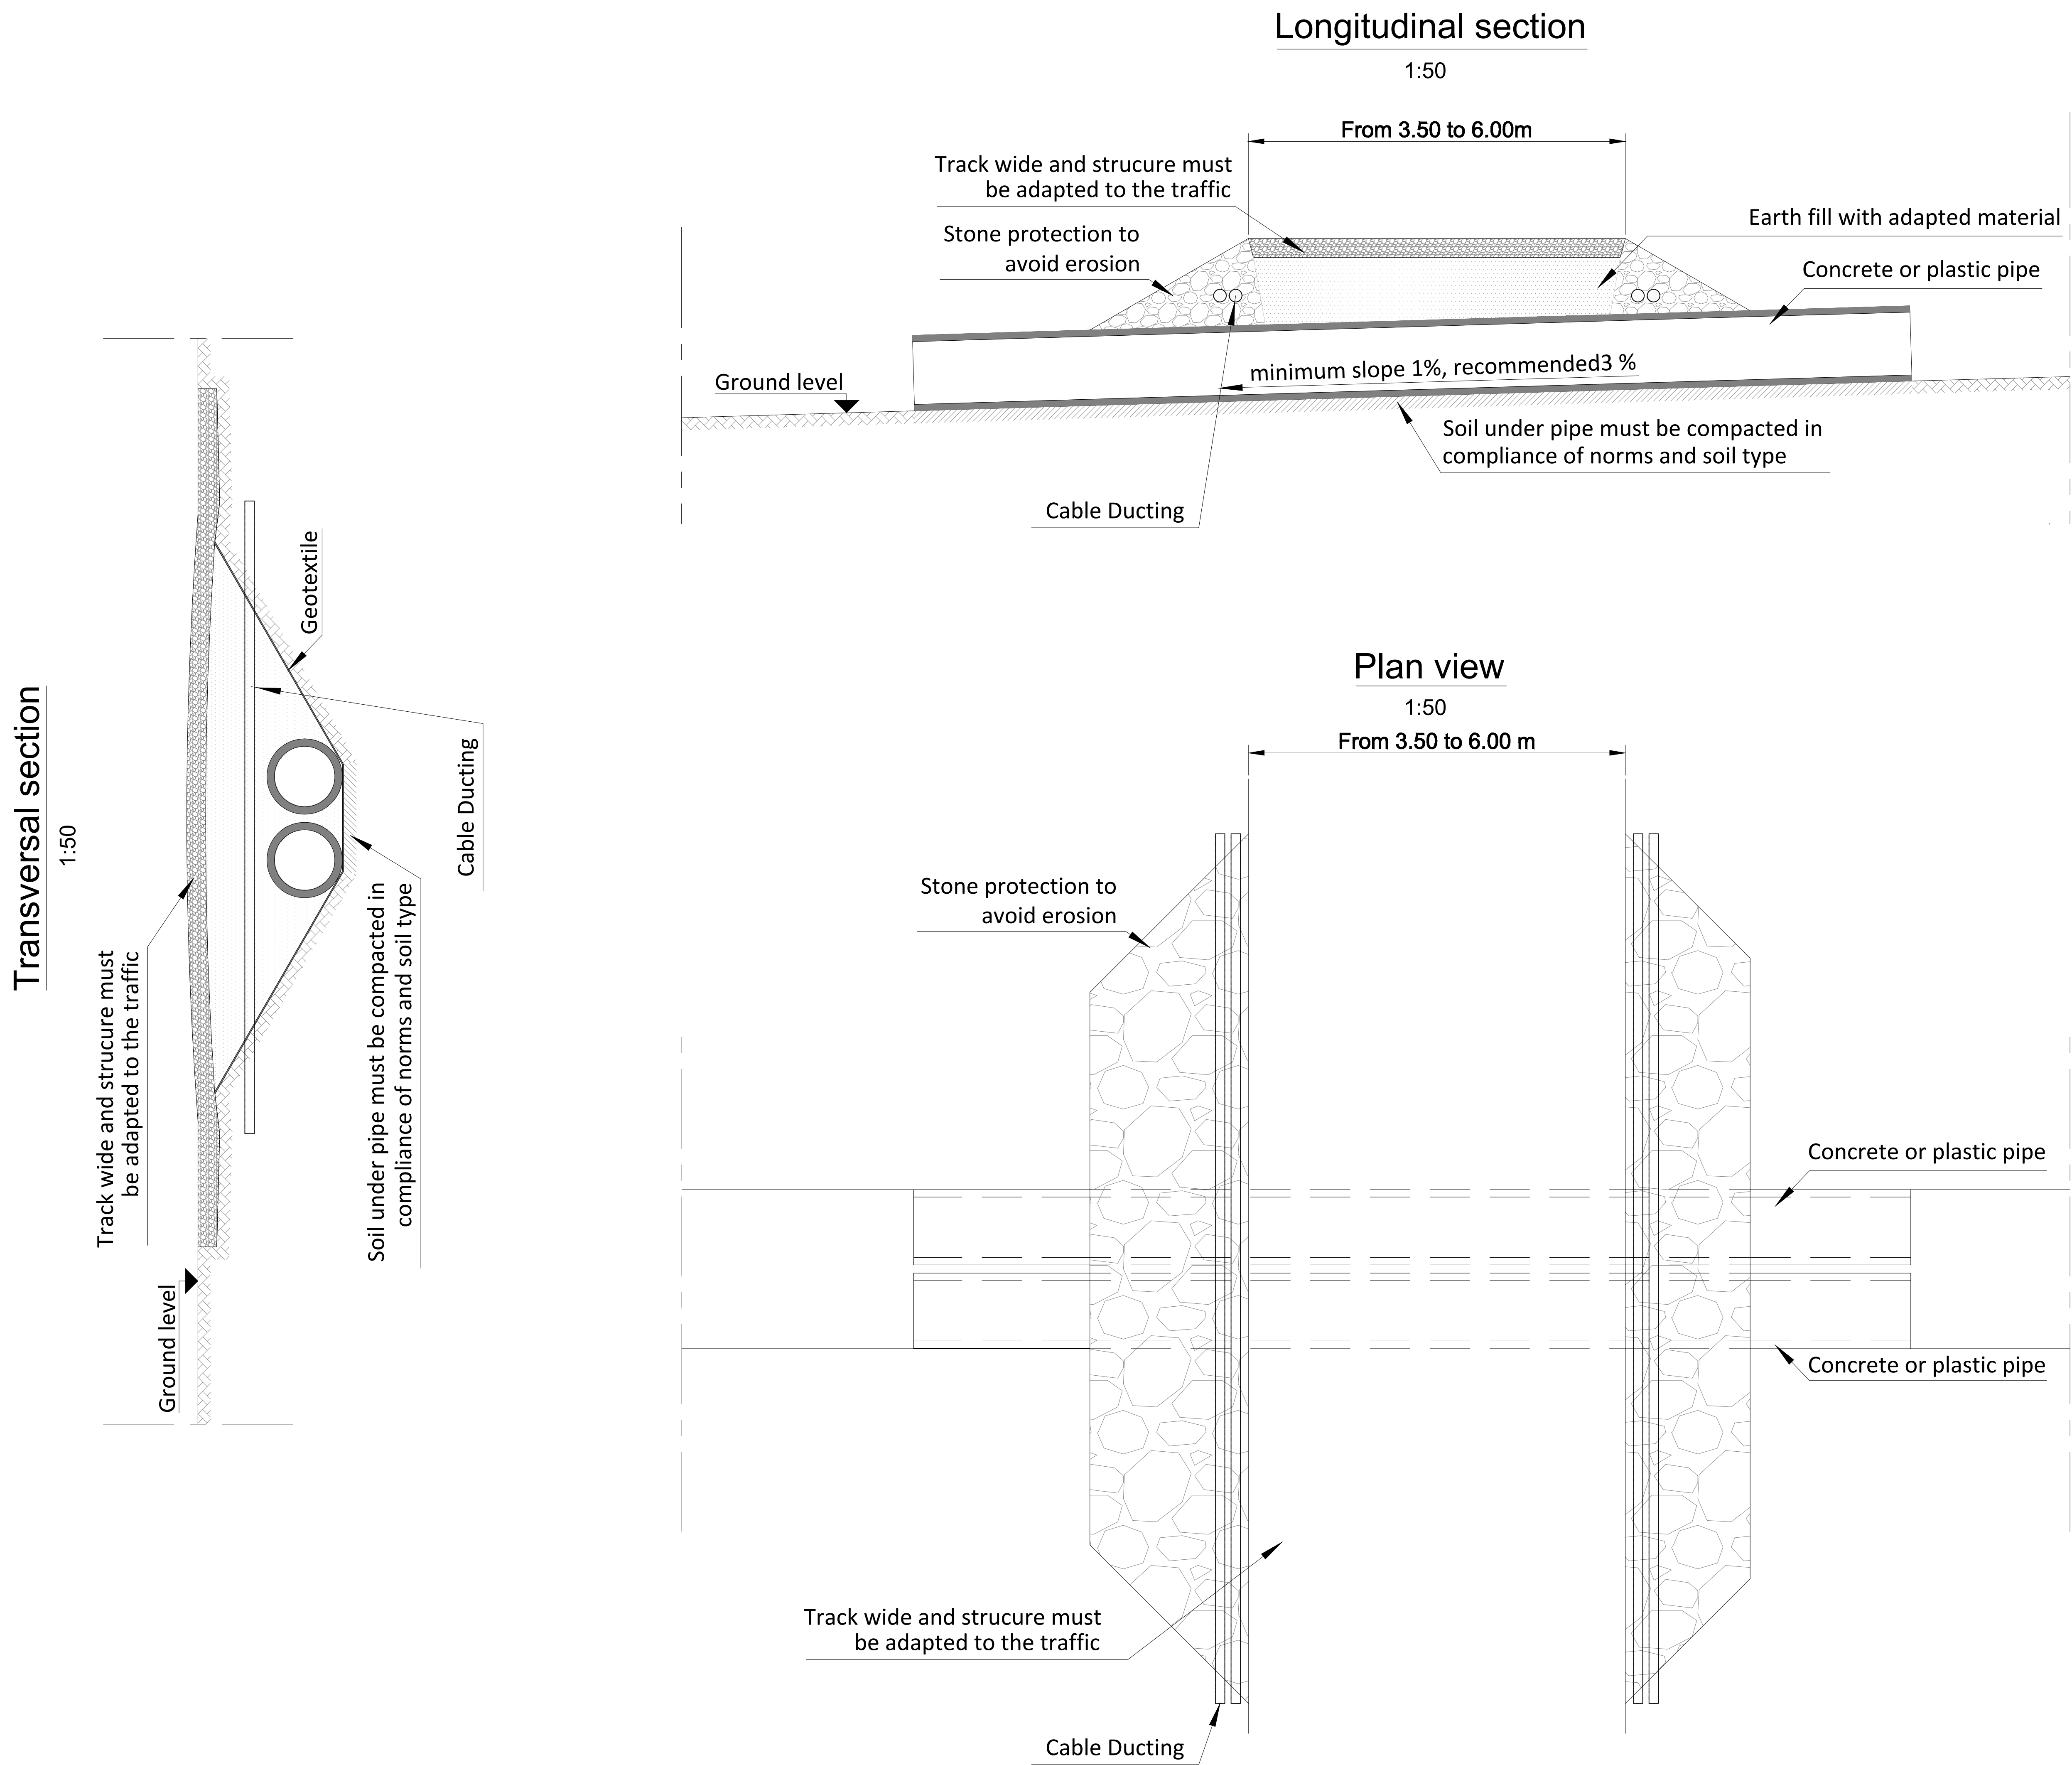

LEGEND

Notes:
1. All details are indicative only.
2. Dimensions are in metres unless stated otherwise.

Tween Bridge Solar Farm

Figure 2.6: Indicative Layout and Cross Section Plans
Drawing Ref: Typical Culvert Crossing

Coordinate System: N/A
Projection: N/A
Datum: N/A


Scale: 1:50
Paper Size: A0
Sheet: 15 of 21

RWE

Document Ref: 6.4.2.6
Revision: 1

PINS Number: EN010148
Drawing Status: DCO Application

Drawn: MP
Checked: AD
Approved: MB
Date: 19/08/2025

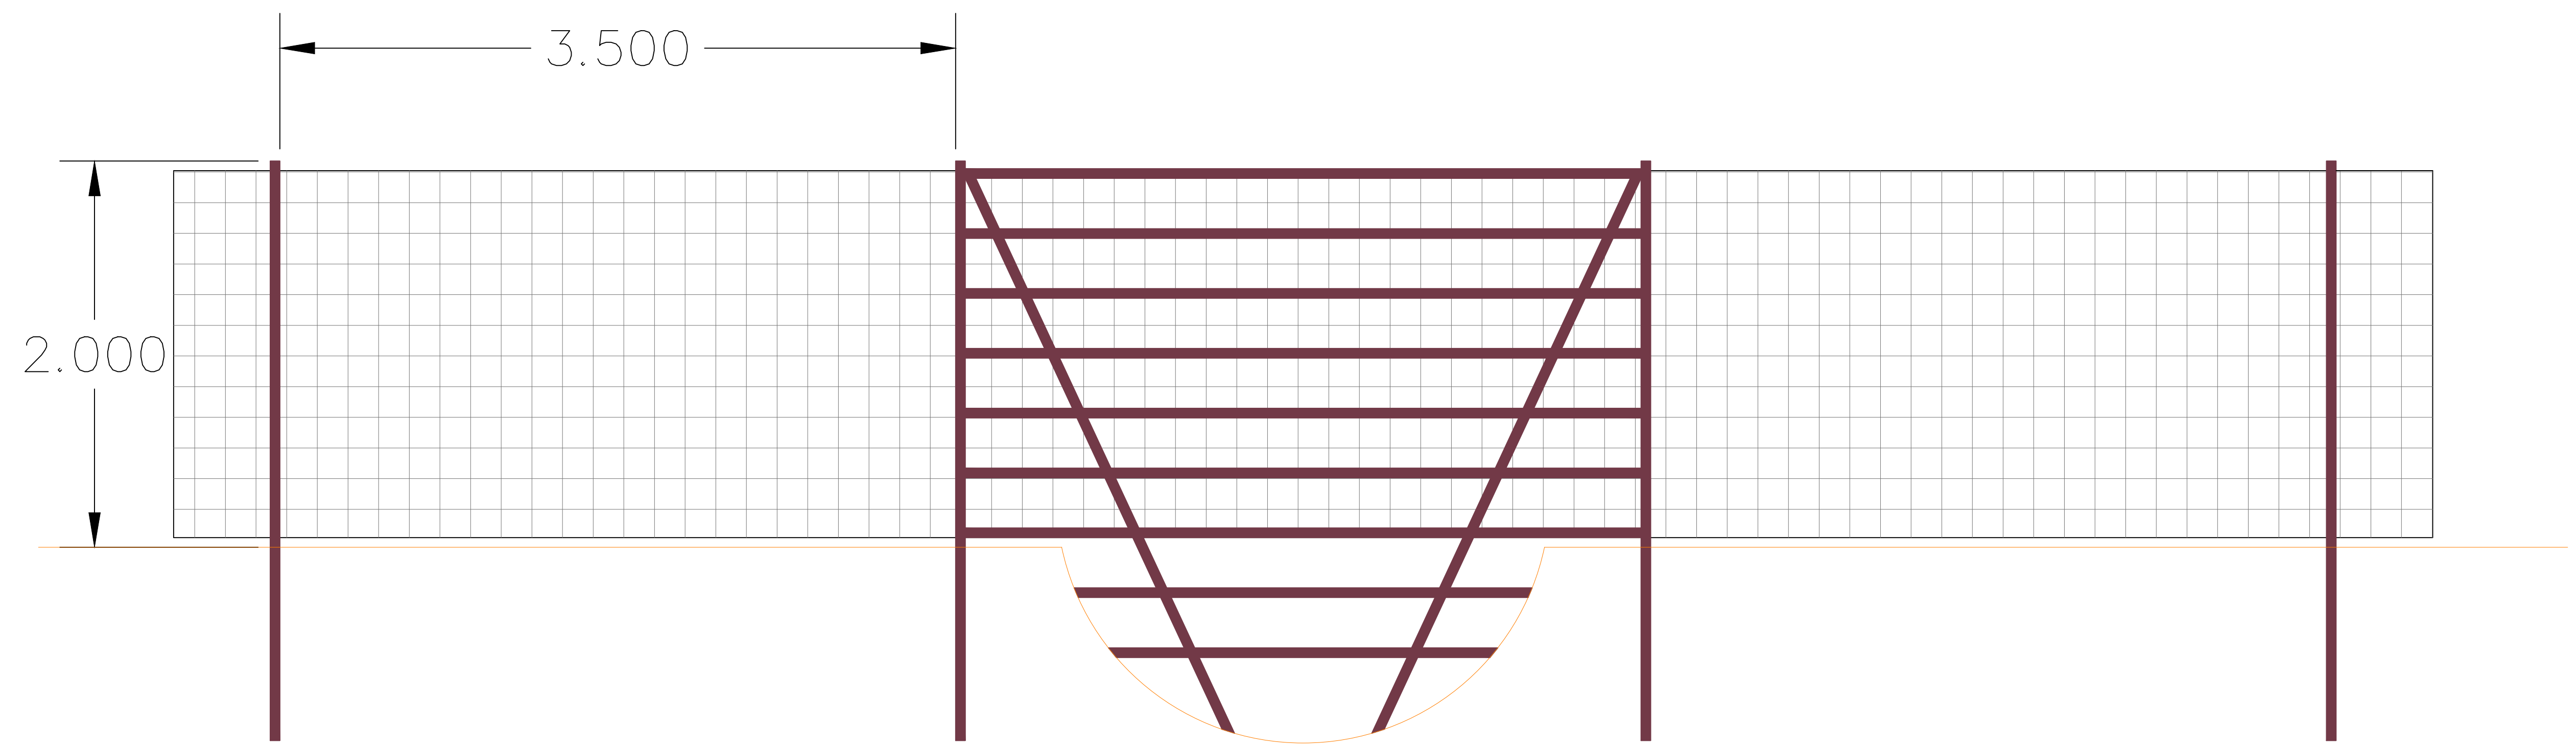


Timber post & wire fence – ditch crossing
Not to be used for IDB drains

LEGEND

- Notes:
1. All details are indicative only.
 2. Dimensions are in metres unless stated otherwise.
 3. Fence crossing not to be used for IDB drains.

Tween Bridge Solar Farm

Figure 2.6: Indicative Layout and Cross Section Plans
Drawing Ref: Typical Fence Detail - Ditch Crossing

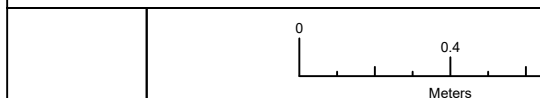

Coordinate System: N/A
Projection: N/A
Datum: N/A


Scale: 1:20 Paper Size: A0 Sheet: 16 of 21

RWE


Document Ref: 6.4.2.6 Revision: 1

PINS Number: EN010148 Drawing Status: DCO Application


Drawn: MP Checked: AD Approved: MB Date: 19/08/2025

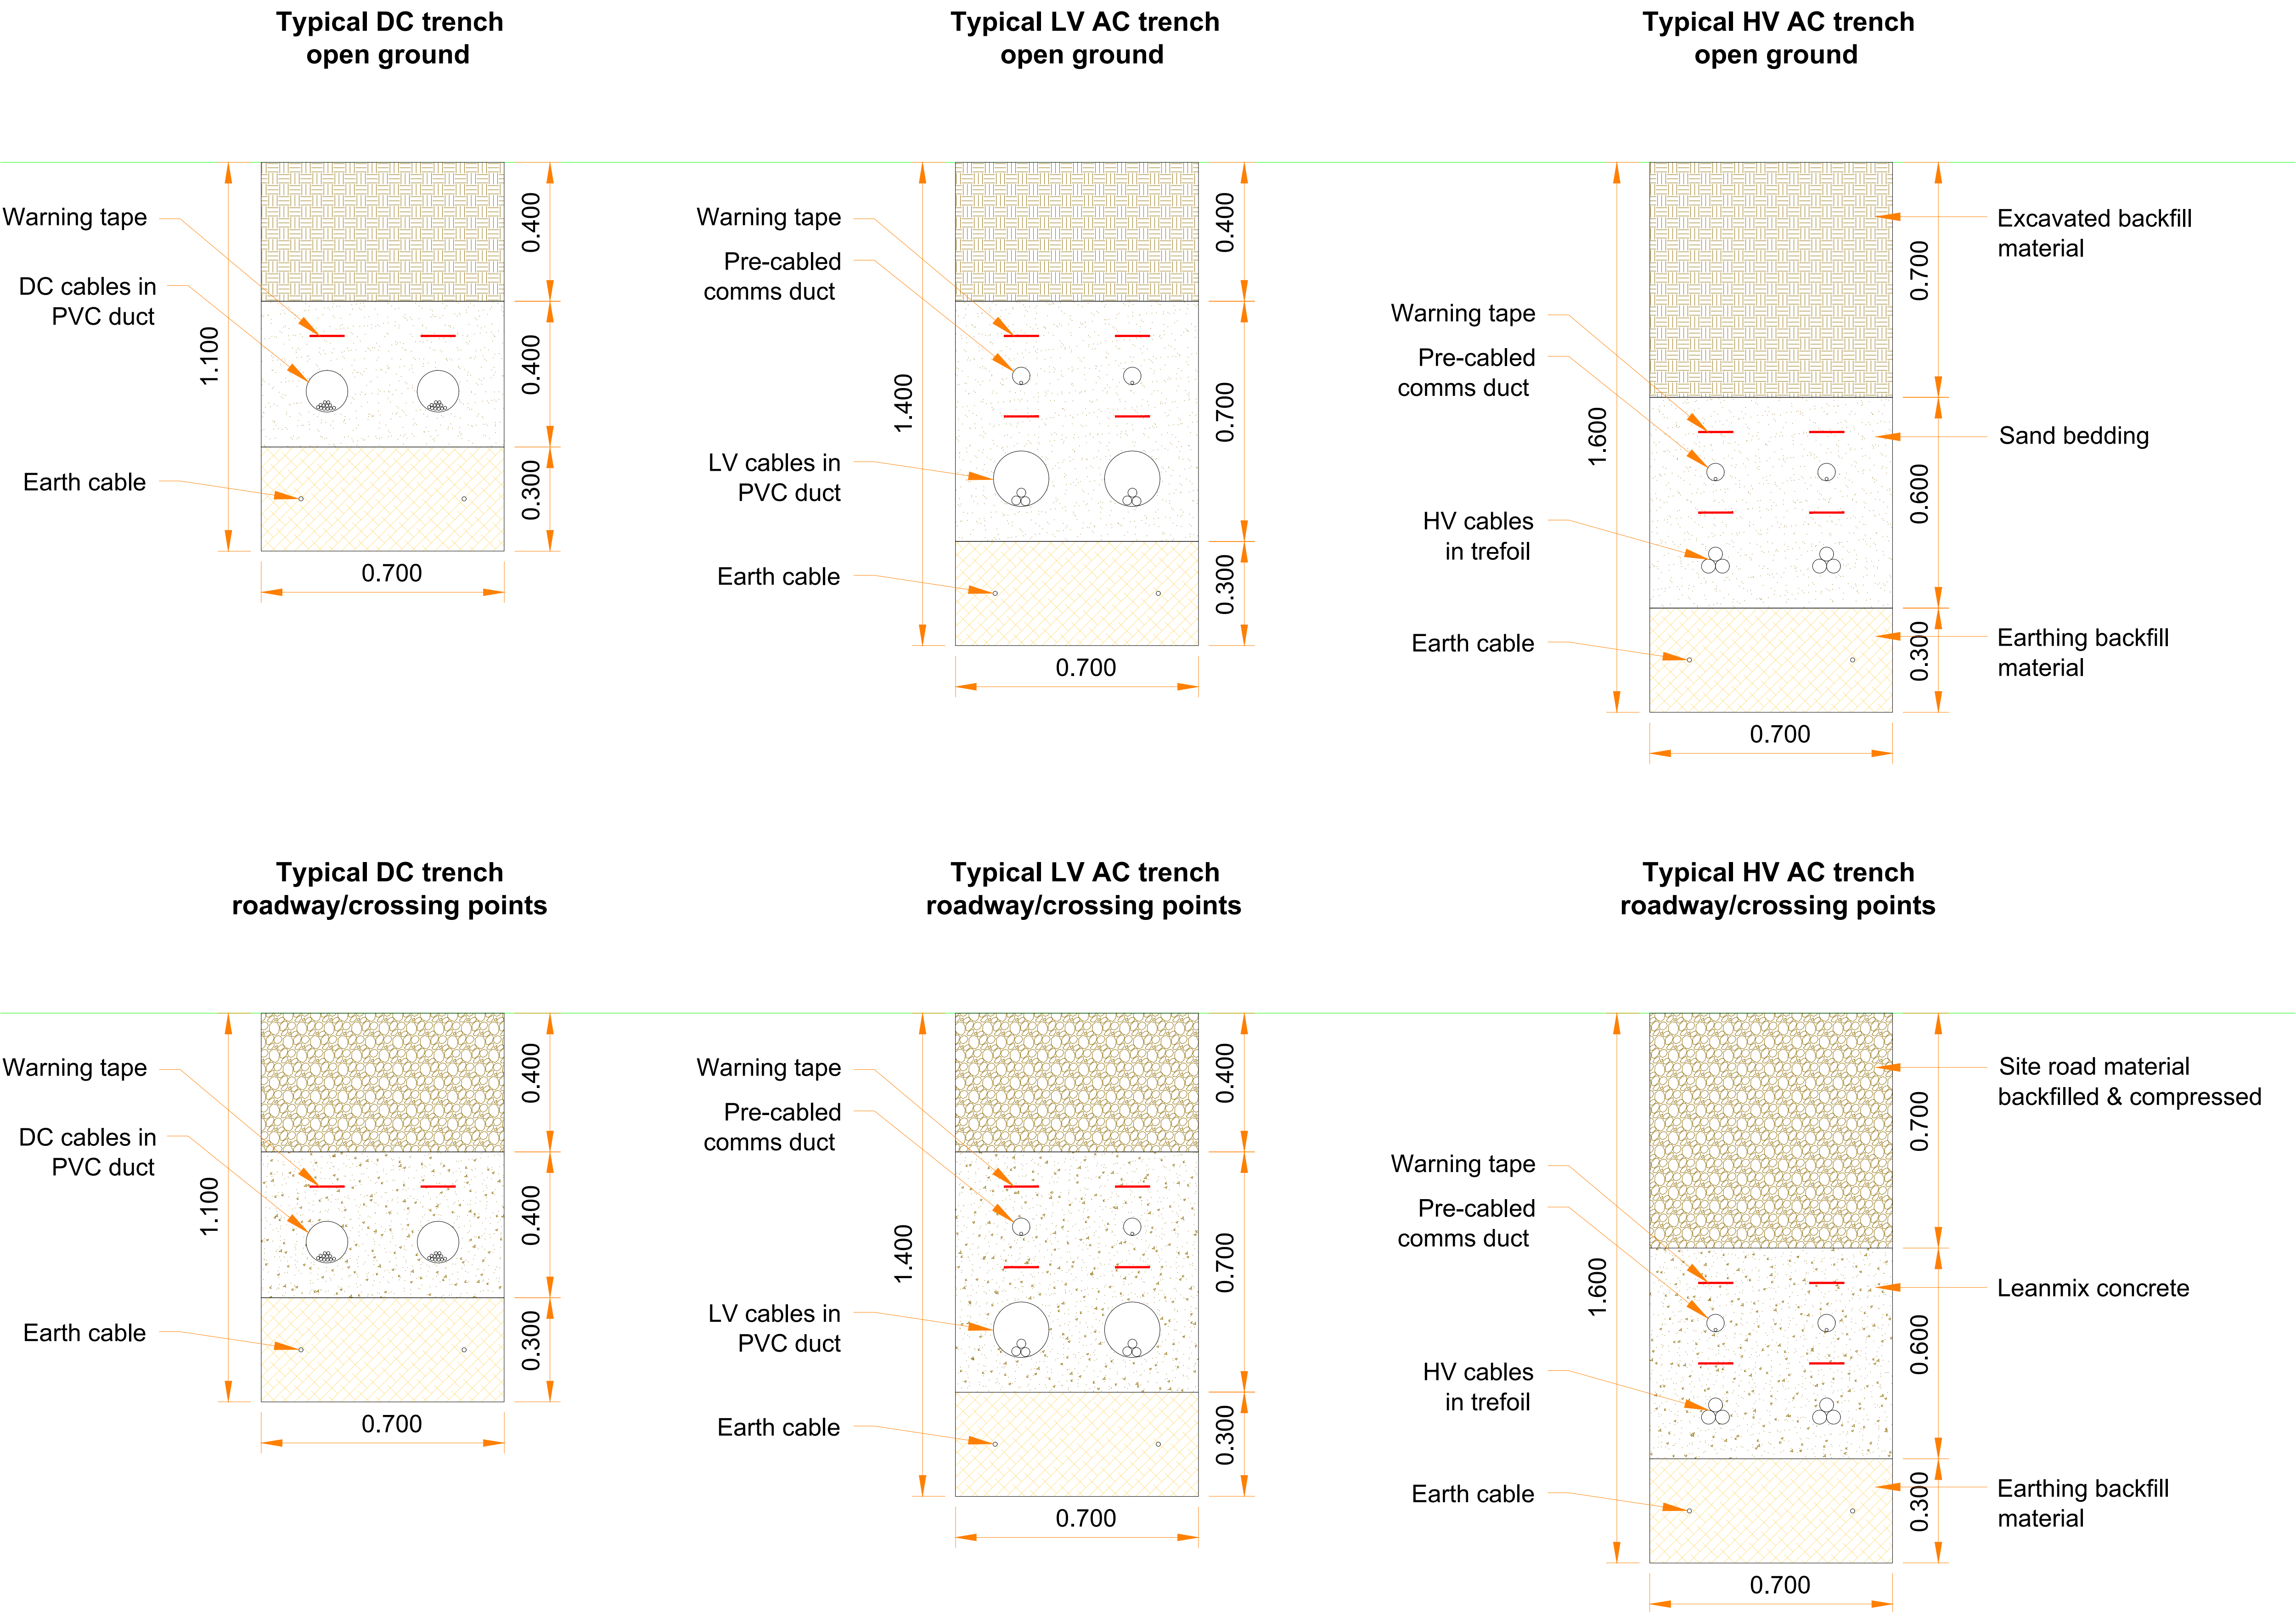

Non-Intrusive Cable Crossing – Single Track Railway

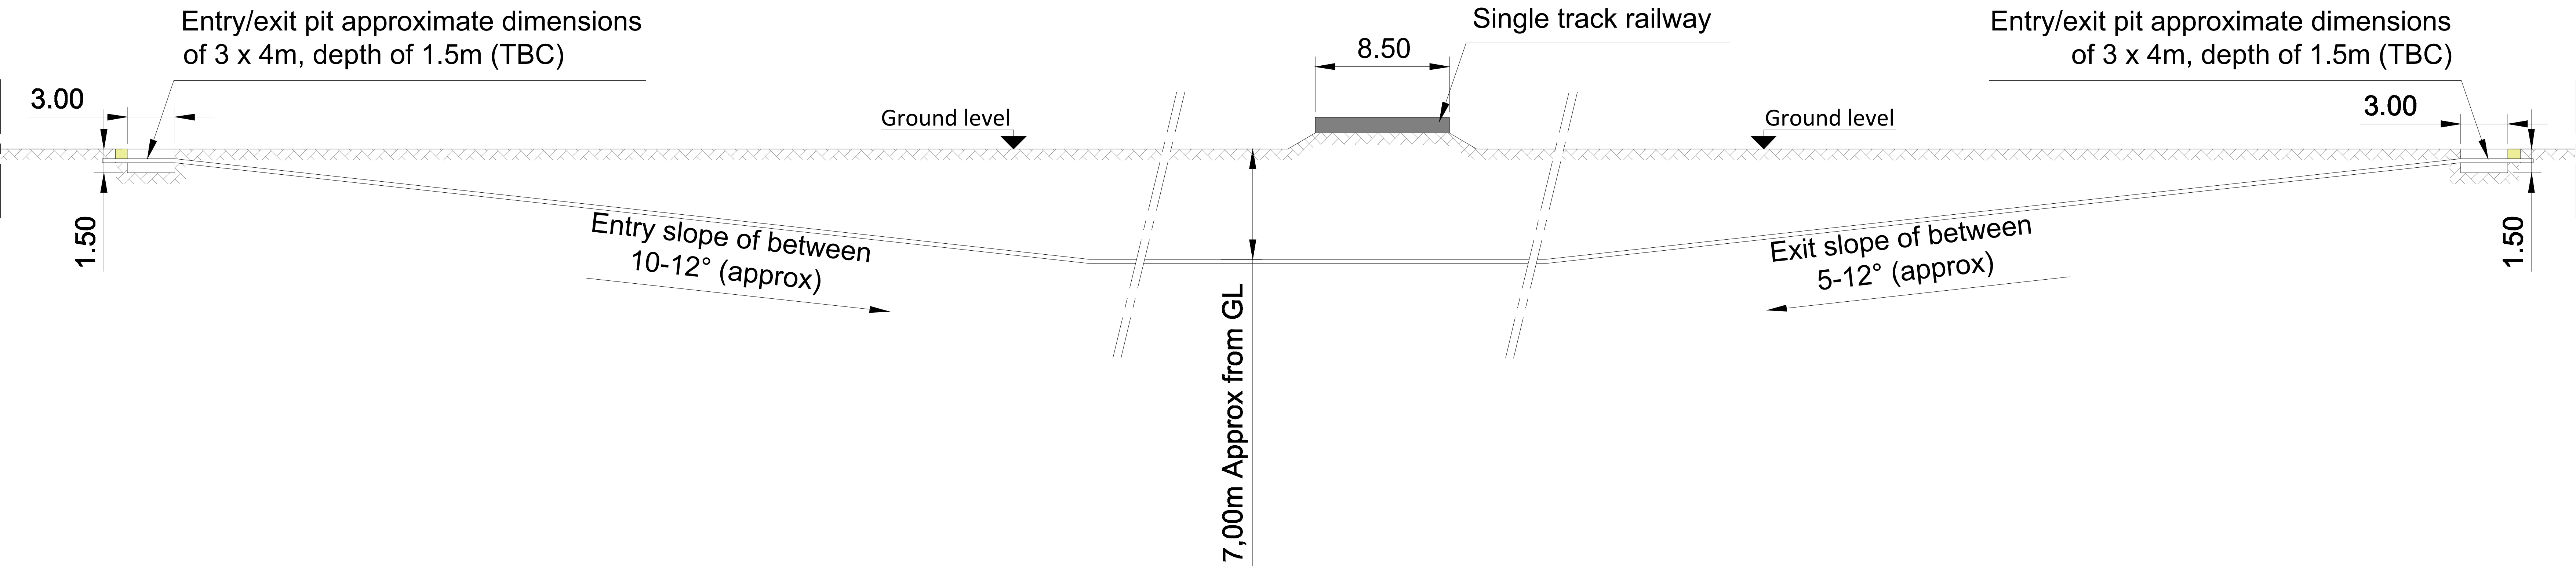

Non-Intrusive Cable Crossing – Double Track Railway

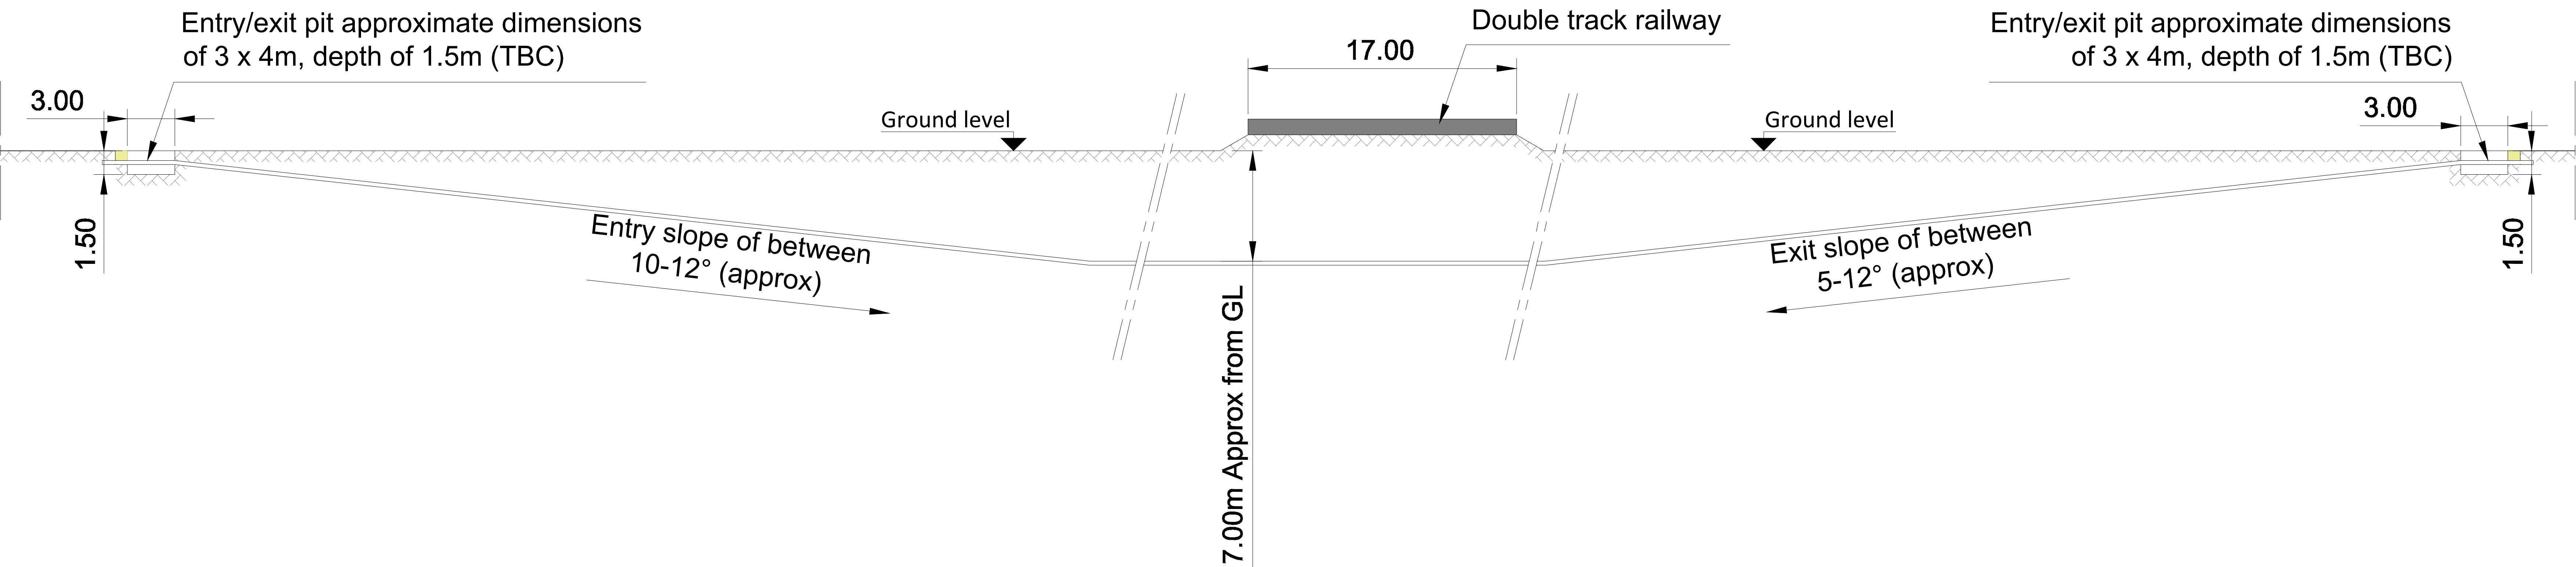

Notes:
1. All details are indicative only.
2. Dimensions are in metres unless stated otherwise.

Tween Bridge Solar Farm

Figure 2.6: Indicative Layout and Cross Section Plans
Drawing Ref: Typical Railway Cable Crossing

Coordinate System: N/A
Projection: N/A
Datum: N/A

Scale: 1:175
Paper Size: A0
Sheet: 18 of 21


Document Ref: 6.4.2.6
Revision: 1

PINS Number: EN010148
Drawing Status: DCO Application


Drawn: MP
Checked: AD
Approved: MB
Date: 18/08/2025

RWE

Non-Intrusive Cable Crossing - Road

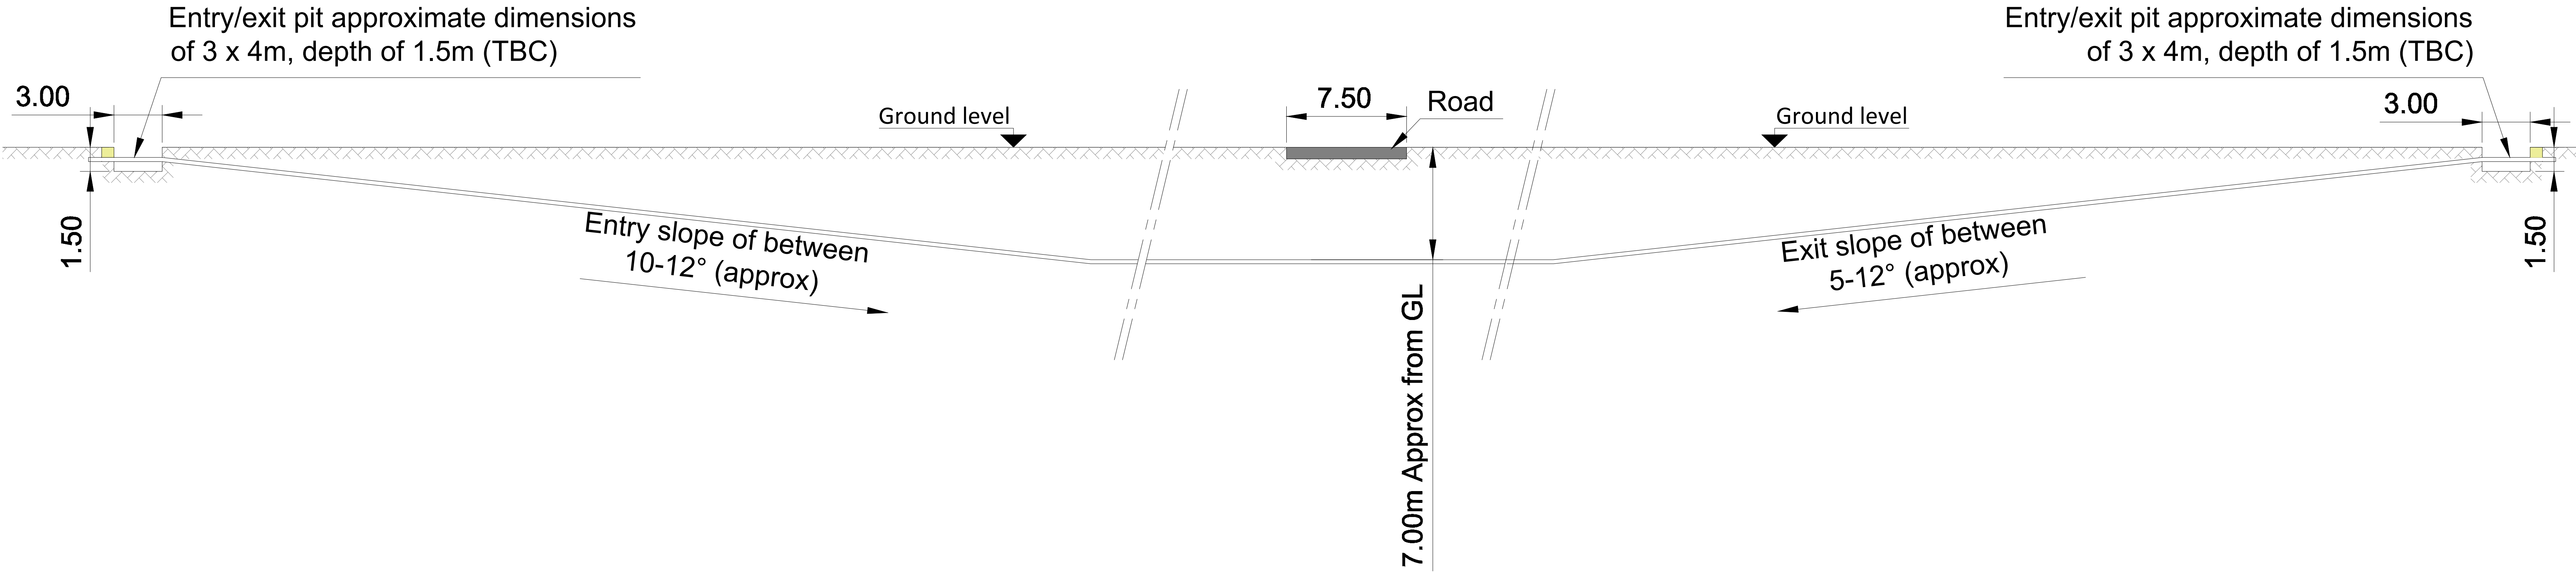

Non-Intrusive Cable Crossing – Watercourse/IDB Drain/Main River/Canal

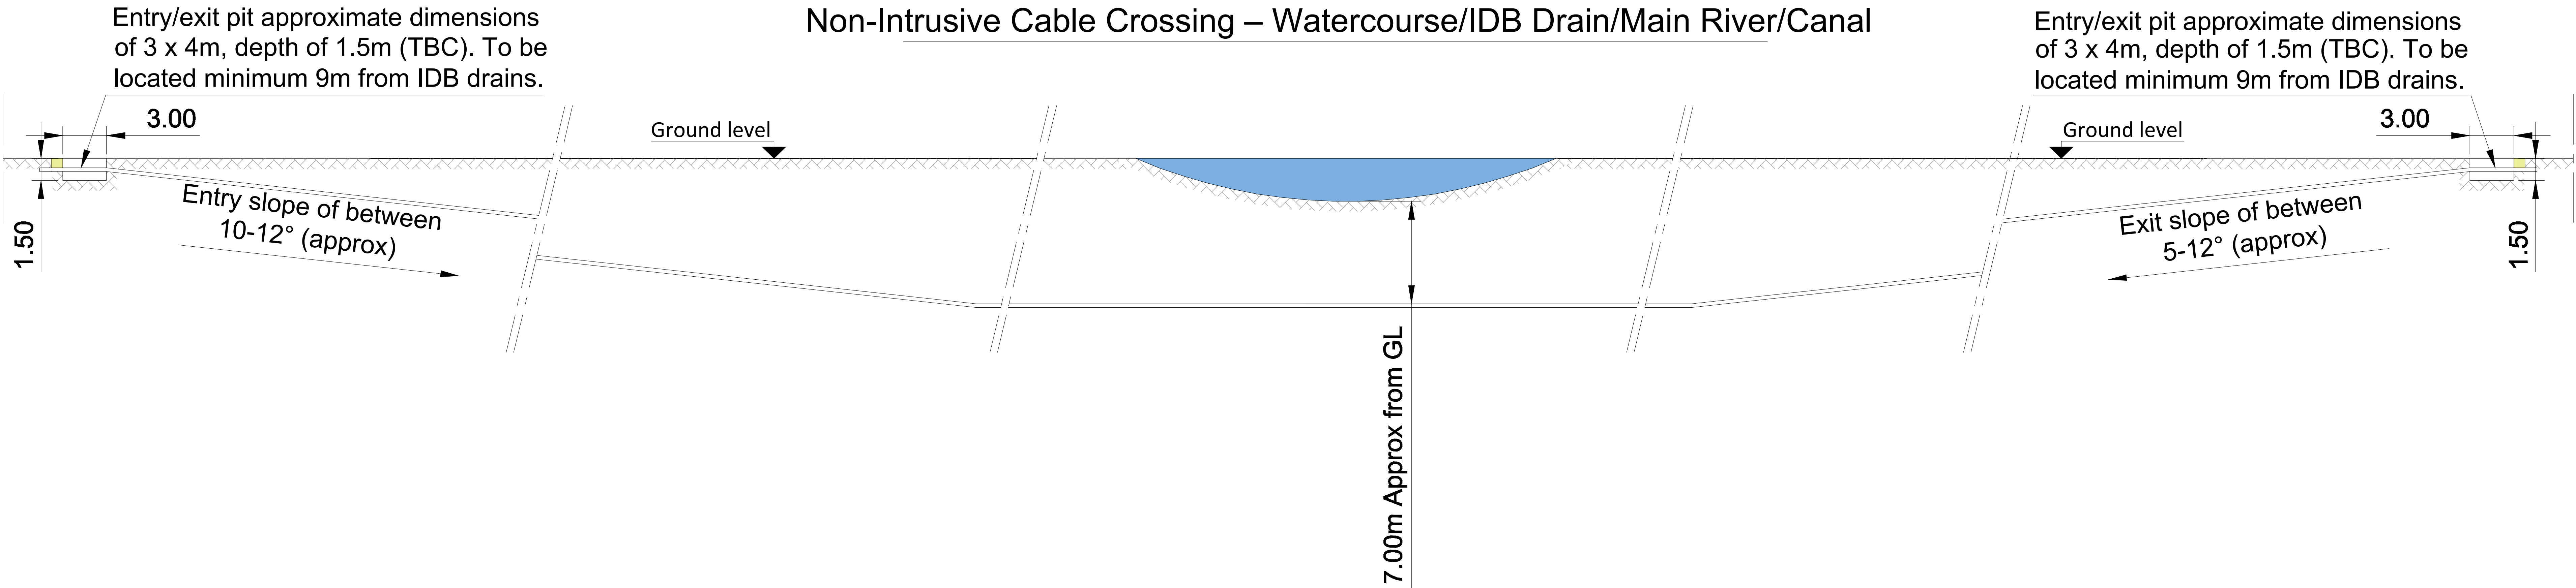

Notes:
1. All details are indicative only.
2. Dimensions are in metres unless stated otherwise.

Tween Bridge Solar Farm

Figure 2.6: Indicative Layout and Cross Section Plans
Drawing Ref: Typical Non-Intrusive Cable Crossing

Coordinate System: N/A
Projection: N/A
Datum: N/A

Scale: 1:175

Paper Size: A0

Sheet: 19 of 21

RWE

Document Ref: 6.4.2.6

Revision: 1

PINS Number: EN010148


Drawing Status: DCO Application

Drawn: MP

Checked: AD

Approved: MB

Date: 19/08/2025

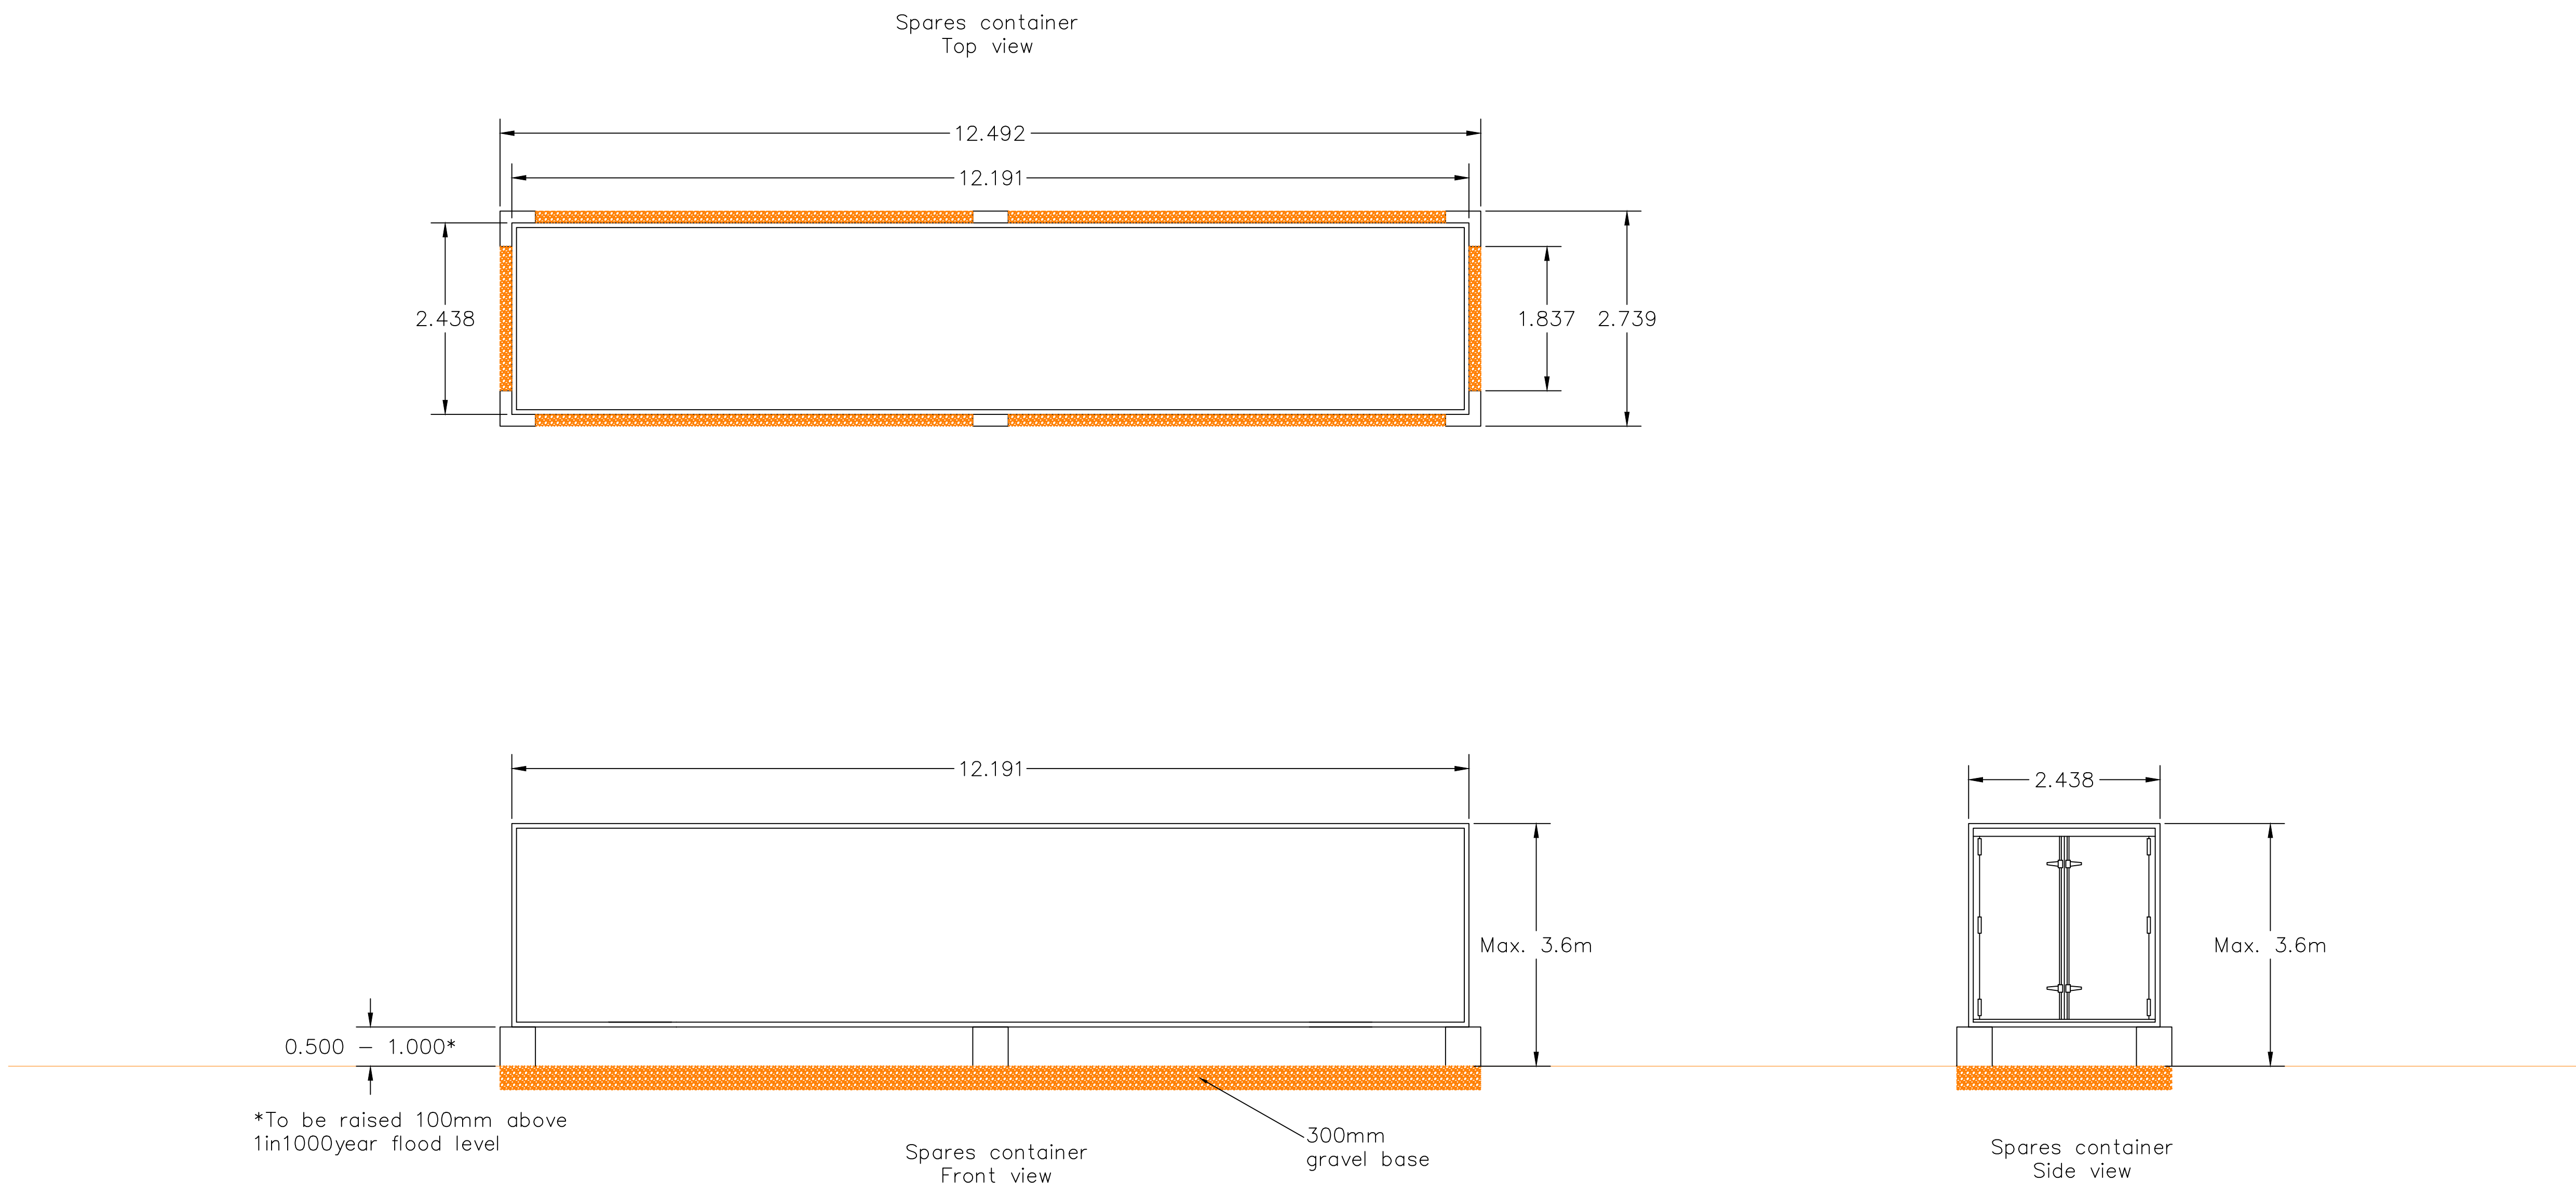

LEGEND

Notes:
1. All details are indicative only.
2. Dimensions are in metres unless stated otherwise.

Tween Bridge Solar Farm




Figure 2.6: Indicative Layout and Cross Section Plans
Drawing Ref: Typical Spares Container

Coordinate System: N/A
Projection: N/A
Datum: N/A

Scale: 1:50
Paper Size: A0
Sheet: 20 of 21

RWE

Document Ref: 6.4.2.6
Revision: 1
PINS Number: EN010148
Drawing Status: DCO Application
Drawn: MP
Checked: AD
Approved: MB
Date: 18/08/2025

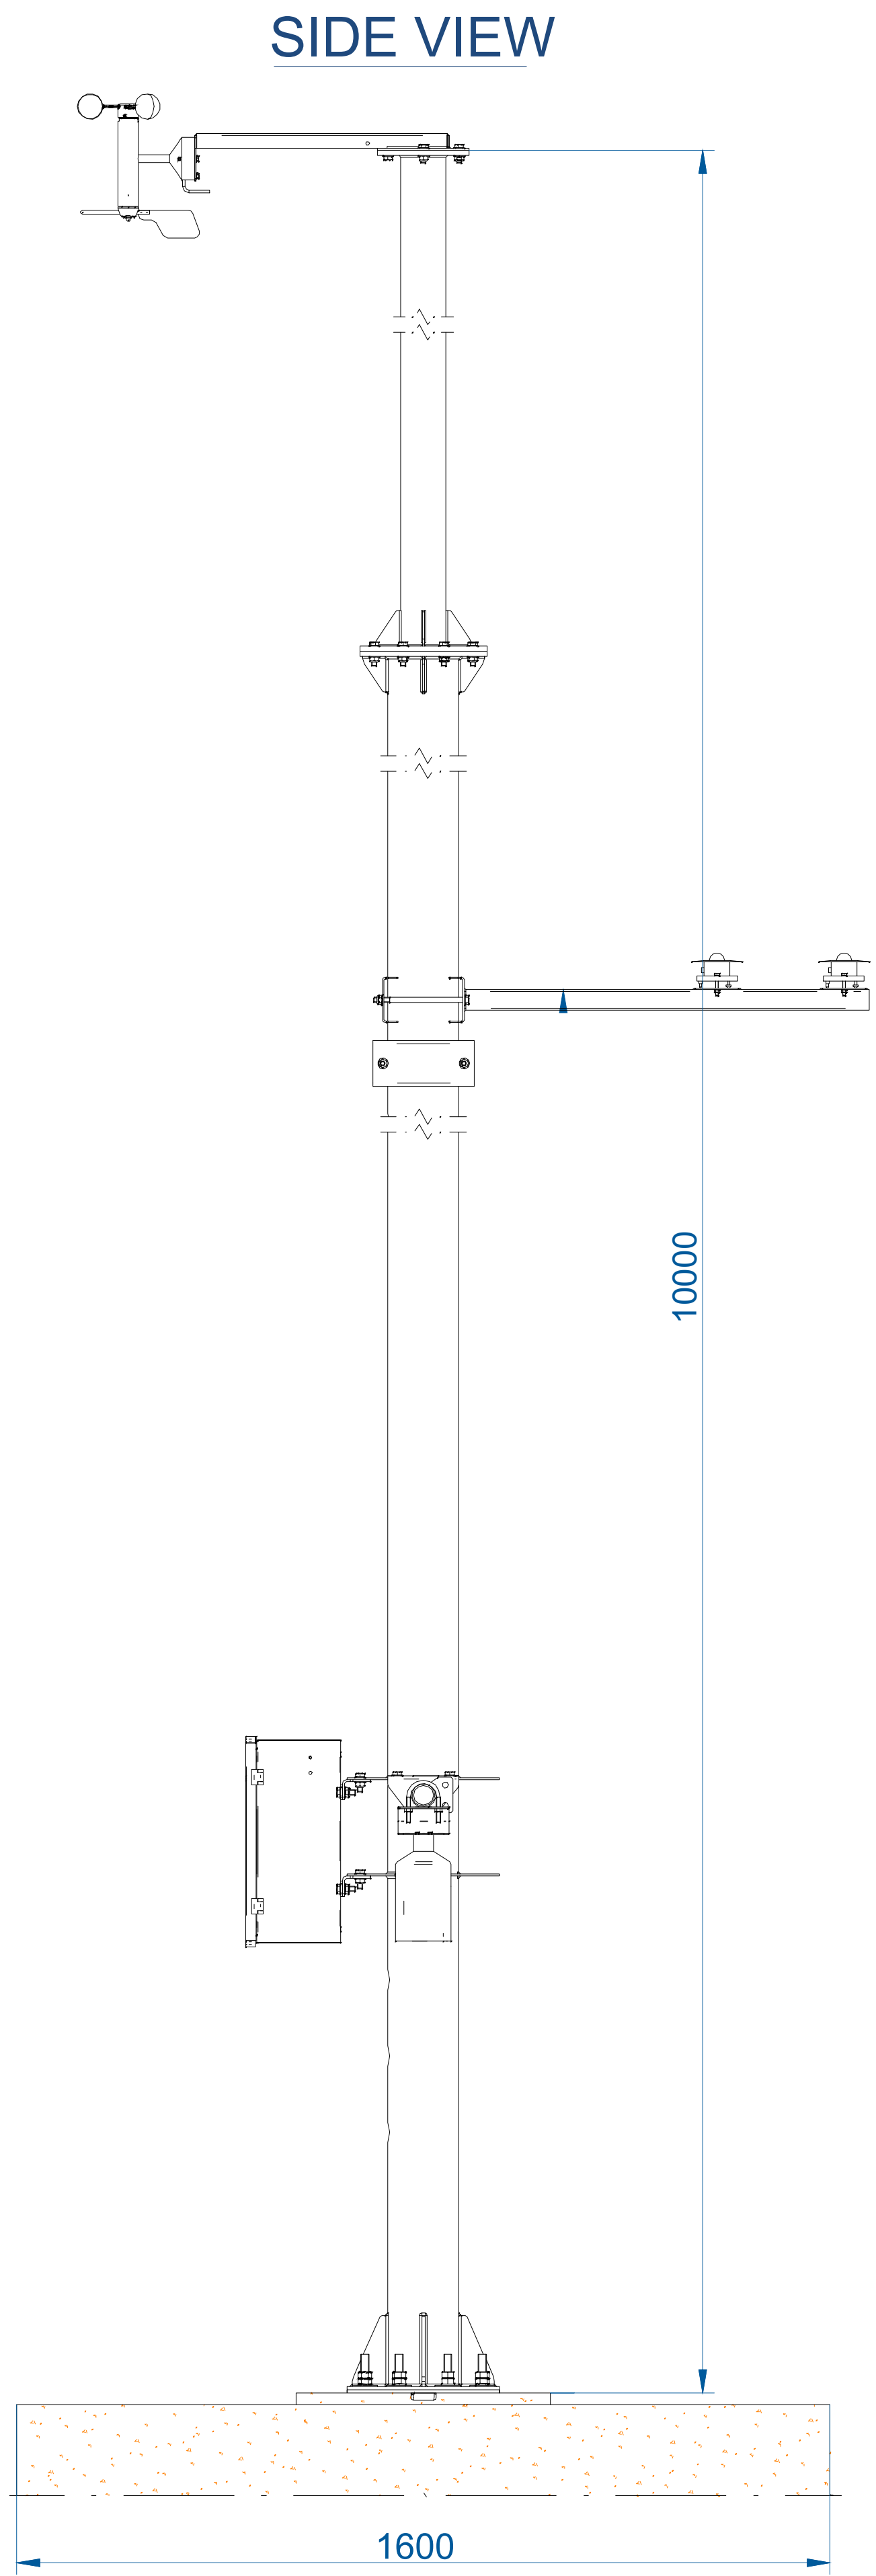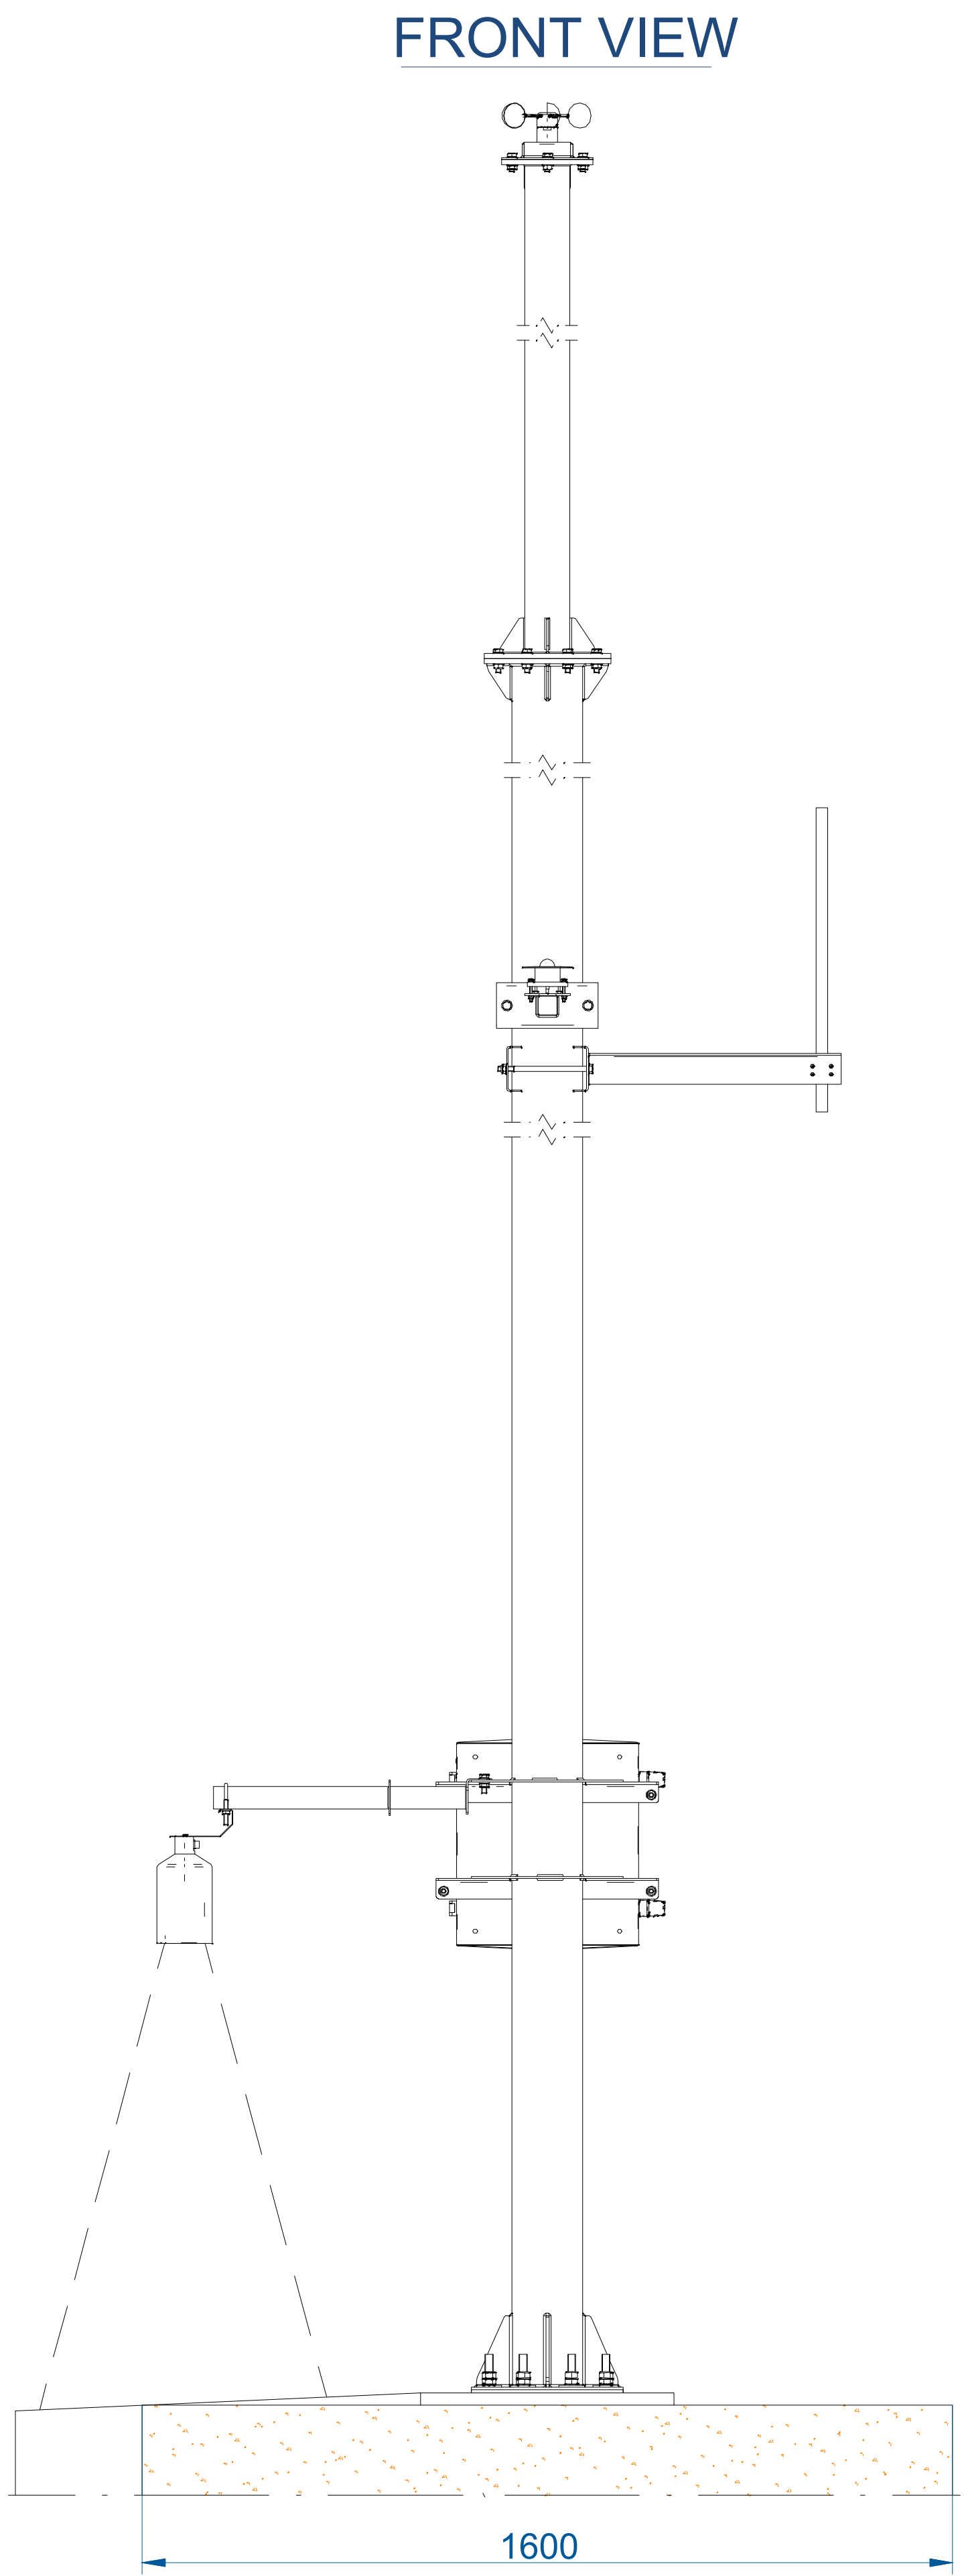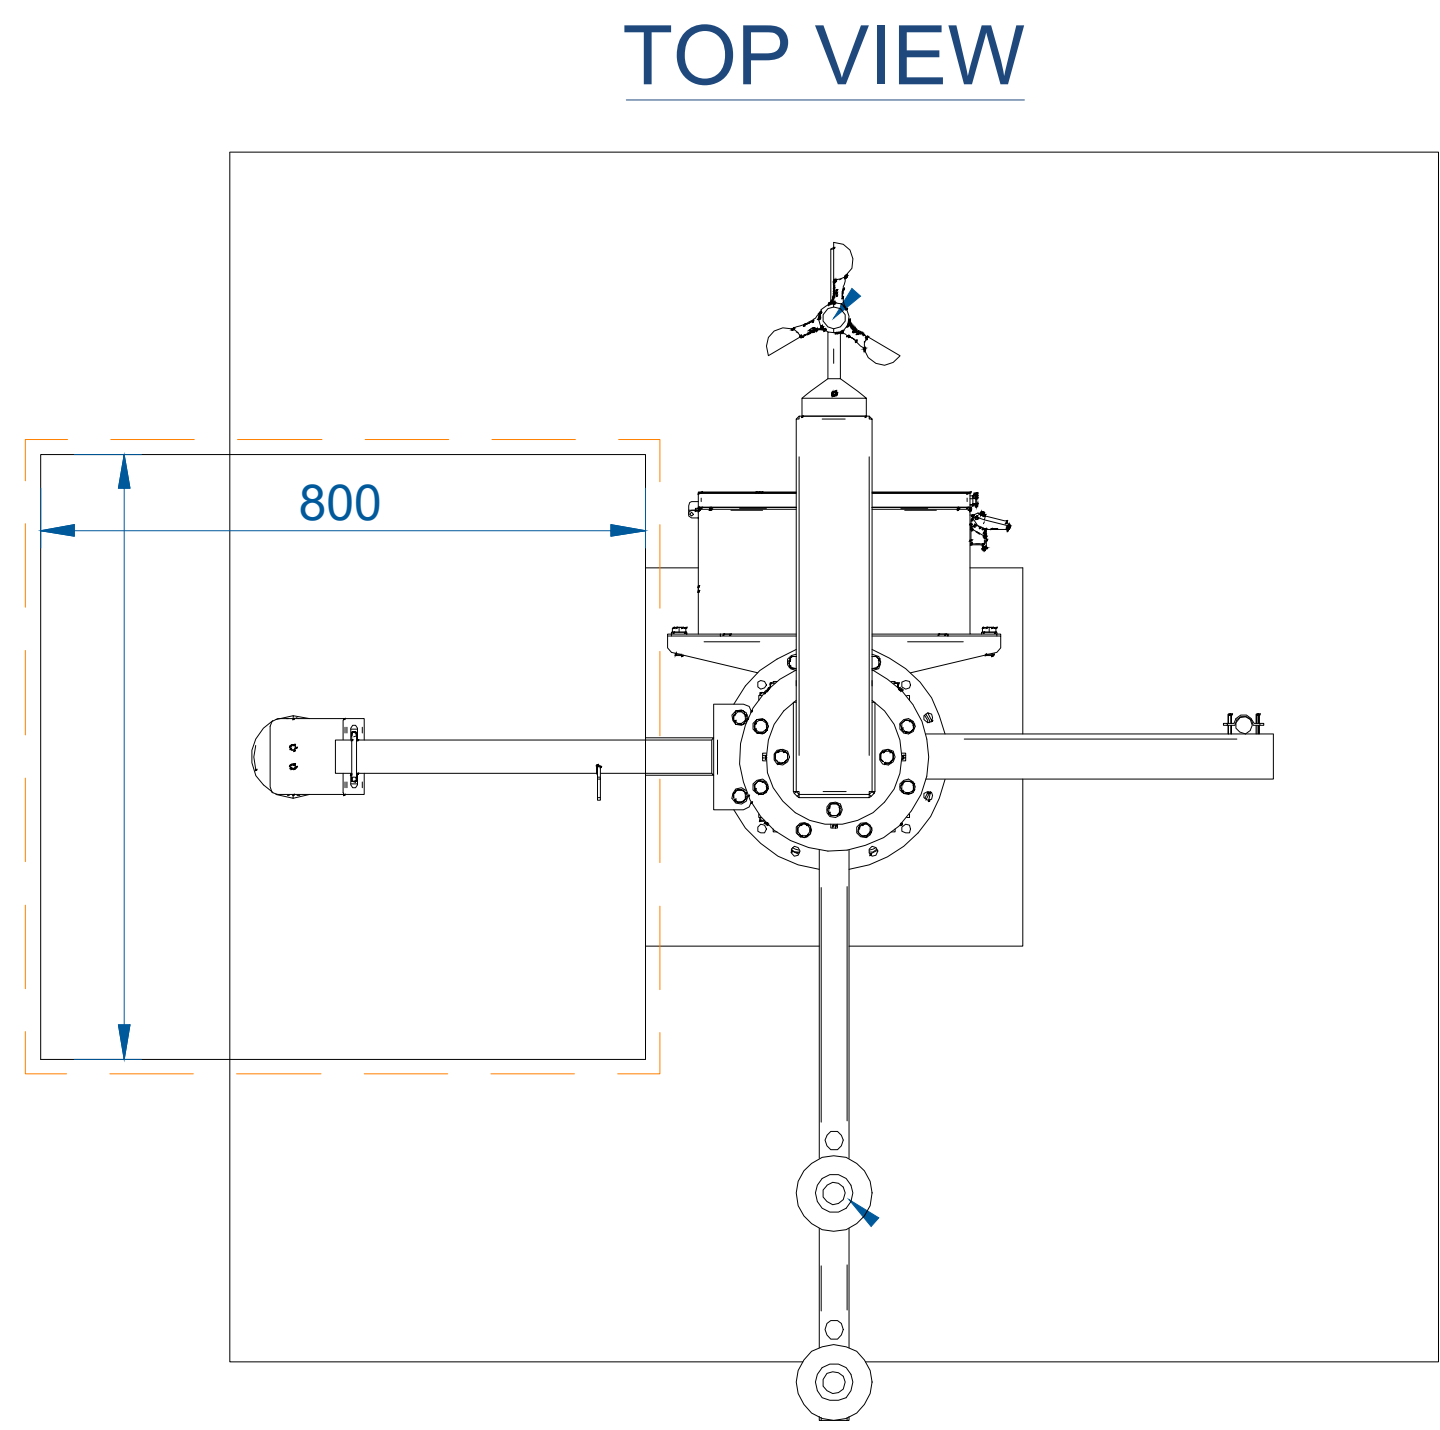

LEGEND

Notes:
1. All details are indicative only.
2. Dimensions are in metres unless stated otherwise.

Tween Bridge Solar Farm

Figure 2.6: Indicative Layout and Cross Section Plans
Drawing Ref: Typical Weather Station

Coordinate System: N/A
Projection: N/A
Datum: N/A

Scale: 1:10
Paper Size: A0
Sheet: 21 of 21

RWE


Document Ref: 6.4.2.6
Revision: 1

PINS Number: EN010148
Drawing Status: DCO Application

Drawn: MP
Checked: AD
Approved: MB
Date: 18/08/2025



Appendix F – Constraints Plan for Sequential Test

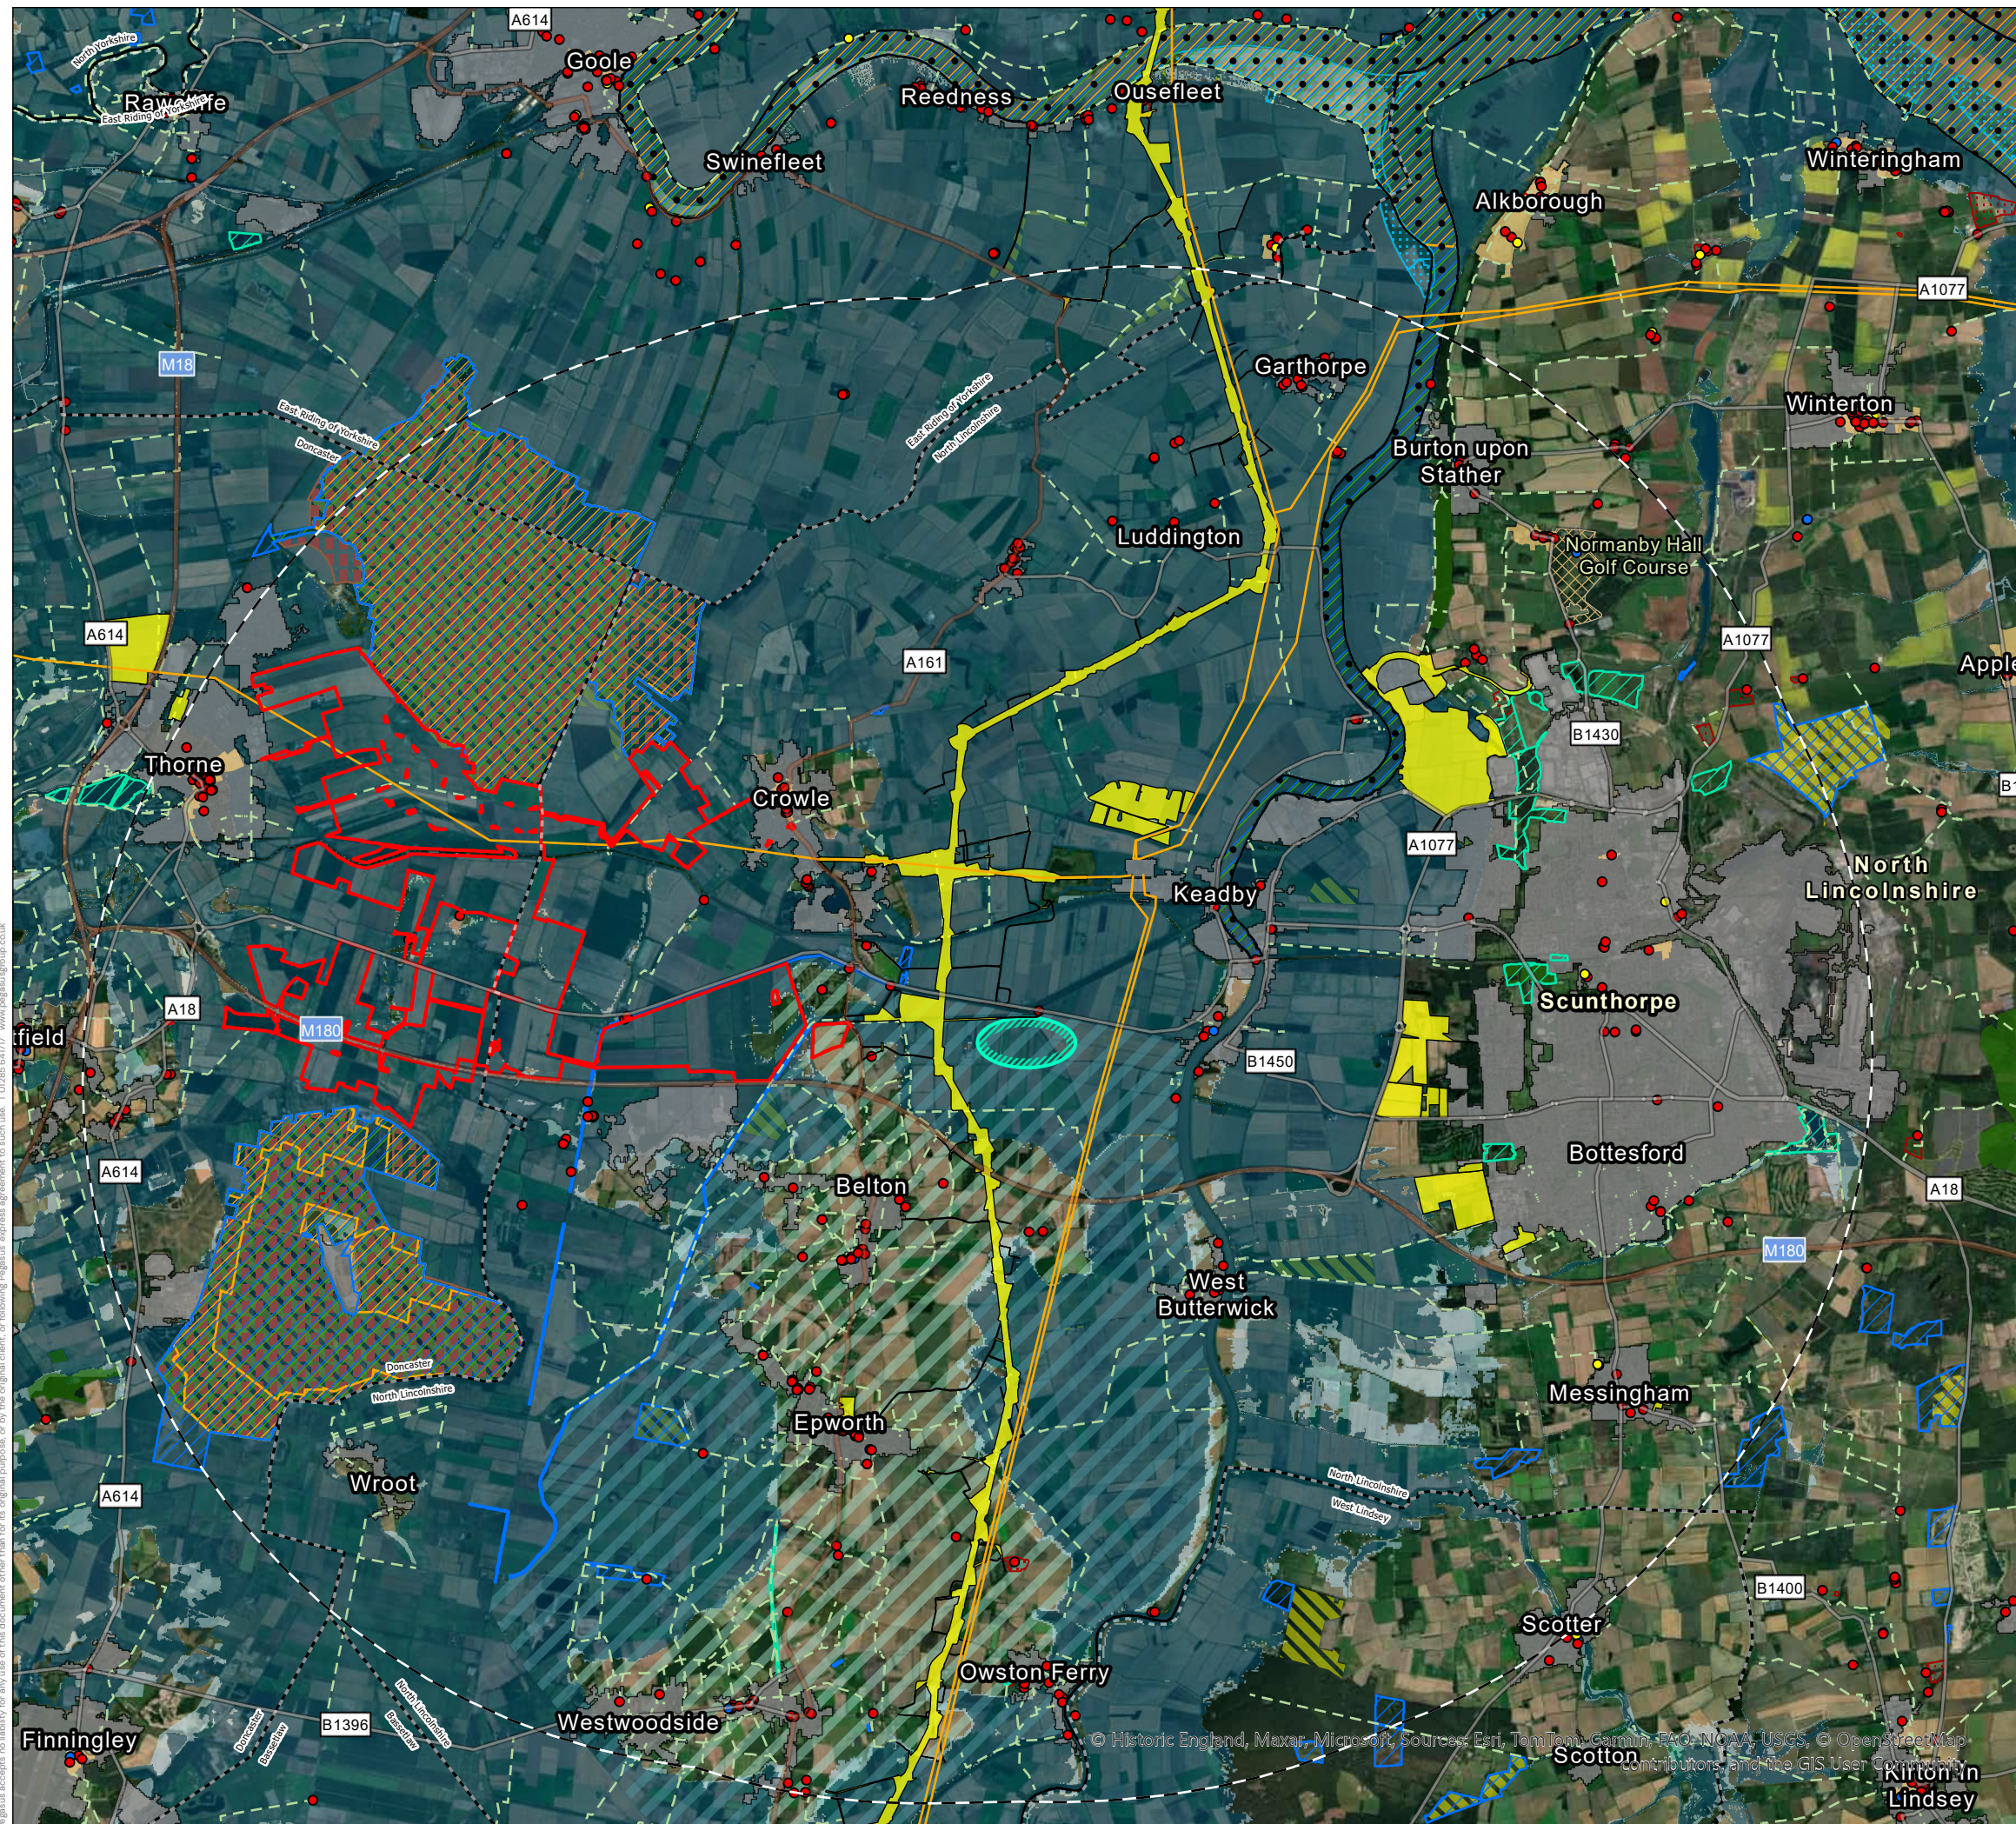

KEY

REV	DATE	DESCRIPTION		
CONSTRAINTS PLAN FOR SEQUENTIAL TEST - FLOODING TWEEN BRIDGE SOLAR FARM RWE				
DATE	SCALE	TEAM/DRAWN	APPROVED	
26/08/2025	1:95,000@A3	EN/RL	CB	
SHEET	REV	N	O	2 KM
-	1			
DRAWING NUMBER				
P21-3484_EN_25				



Appendix G – EA Correspondence



RE: Tween Bridge - EA Meeting Minutes

From [REDACTED]@environment-agency.gov.uk>

Date Tue 14/04/2026 12:02 PM

To [REDACTED]@pegasusgroup.co.uk>

Cc [REDACTED]

Hi Lucy

Thank you, I hope you are well too.

Apologies for the delay in my reply. I can confirm that I am happy with the meeting minutes- thank you for sending these across and for sending the attached access track plans. Please see the following in relation to the raised access tracks, CFL and a further meeting.

Raised tracks

Whilst we mentioned in our call that we agree the proposed raised track locations are likely to have a relatively minor impact on the function of the floodplain, we mentioned that it must be ensured that this raising does not deflect water outside of your red line boundary. We would therefore support that further evidence is provided to justify that there will be no deflection of water outside of the site boundary.

Please could you provide any evidence that flows would not be deflected towards third party property/land and that they will be contained within the red line boundary of the project? We would support a desk top assessment being provided which considers the flood flow paths and potential volume of water to fully evidence the conclusion that there will be no increase in flood risk on third parties.

Critical Flood Level – Isle of Axholme note

The proposals span across two different LPA boundaries (City of Doncaster Council and North Lincolnshire Council). Both LPAs stipulate a Critical Flood Level (CFL) within their respective SFRA documents which require all new development to remain resilient to a flood depth which would be experienced due to a catastrophic failure of or inability to maintain infrastructure beyond their lifetime.

The Isle of Axholme is an artificially drained area of low lying land which is kept dry through a mixture of land drainage channels, ordinary watercourses, pump stations and raised Main River flood defences. This infrastructure is operated and maintained by multiple Risk Management Authorities (RMAs) notably the Lead Local Flood Authority (LLFA), Internal Drainage Board (IDB) and Environment Agency (EA). As such it is difficult to accurately predict the impact of localised losses or failures of infrastructure.

Therefore, an extremely cautious approach is applied which assesses the build up of flood water over an extended period of time with the absence of this infrastructure. This results in the gradual build up of water over a period of 9 years to reach the CFL of 3.8mAOD.

This is considered a residual risk, but it is a risk nonetheless that we would expect developers to mitigate against. We do however recognise that there are often planning or physical constraints which a

developer can present which prevent mitigation to these levels. However, we will continue to highlight the requirement as laid out within the respective SFRA documents when mitigation cannot be provided for these depths and it is then for the Inspector to decide whether the benefits outweigh the flood risk.

Meeting on drainage matters

I am currently waiting to hear back from my colleague in our Groundwater and Contaminated Land team regarding their availability. I can confirm that we are unavailable on Friday 17th and Thursday 23rd. I will be back in touch soon regarding our availability for the other dates.

If you have any questions, please do not hesitate to contact me.

Kind regards
Danielle Maclean-Spencer

Planning advisor | Environment Agency | Sustainable Places | Lincolnshire and Northamptonshire Area

[\[REDACTED\]@environment-agency.gov.uk](mailto:[REDACTED]@environment-agency.gov.uk)

Hi Danielle,

I hope you are well.

I just wanted to follow up on the below to see if you were happy with the meeting minutes or if you had any suggested dates for our next meeting?

Paul – I also wondered if you had been able to pull together the summary text about the background to the Critical Flood Level yet?

Many thanks,
Lucy

Lucy Ginn

Principal Flood Risk Consultant - Infrastructure

First Floor | South Wing | Equinox North | Great Park Road | Almondsbury | Bristol | BS32 4QL



Expertly Done. [LinkedIn](#) | [Instagram](#) | [Our Charity](#) | [Our Website](#)

Offices throughout the UK and Ireland. We are ISO certified 9001, 14001, 45001. Pegasus Group is the trading name of Pegasus Planning Group Ltd [07277000] registered in England and Wales. Registered Office: 33 Sheep Street, Cirencester, GL7 1RQ. This email and any associated files, is intended for the exclusive use of the addressee only. If you are not the intended recipient you should not use the contents nor disclose them to any other person. If you have received this message in error please notify us immediately. We have updated our Privacy Statement in line with GDPR; please [click here to view it](#).

Please exercise extreme caution with attachments and website links or instructions to undertake financial transactions.

Hi Danielle,

I hope you are well.

Many thanks to you and Paul for your time yesterday, it was very helpful.

Please see attached meeting minutes. Please do let us know if you are happy with these and/or if you would like anything to be added.

The following link includes a range of plans showing the areas of anticipated access track raising for your consideration. If any further information would be helpful, please do let us know.

 [2026.04.02 P21-3484 Tween Bridge Access Track Plans](#)

As mentioned, it would be great if we could arrange another call to chat over the remaining items from the SoCG. I have listed our availability below to aid in the choice of date/time.

- Friday 17th April before 3pm
- Monday 20th April after 12pm
- Tuesday 21st April after 11am (excluding 12–12.30)
- Wednesday 22nd April anytime
- Thursday 23rd between 10am and 12pm
- Friday 24th April anytime

I can also confirm we have received your tracked changes on the SoCG, with thanks. We will ensure this is circulated to the wider project team where items beyond flood risk and drainage are covered.

I hope you enjoy the Easter weekend.

Kind regards,

Lucy

Lucy Ginn

Principal Flood Risk Consultant - Infrastructure

First Floor | South Wing | Equinox North | Great Park Road | Almondsbury | Bristol | BS32 4QL



Expertly Done. [LinkedIn](#) | [Instagram](#) | [Our Charity](#) | [Our Website](#)

[Offices throughout the UK and Ireland. We are ISO certified 9001, 14001, 45001. Pegasus Group is the trading name of Pegasus Planning Group Ltd \[07277000\] registered in England and Wales. Registered Office: 33 Sheep Street, Cirencester, GL7 1RQ. This email and any associated files, is intended for the exclusive use of the addressee only. If you are not the intended recipient you should not use the contents nor disclose them to any other person. If you have received this message in error please notify us immediately. We have updated our Privacy Statement in line with GDPR; please click here to view it.](#)

Please exercise extreme caution with attachments and website links or instructions to undertake financial transactions.

Information in this message may be confidential and may be legally privileged. If you have received this message by mistake, please notify the sender immediately, delete it and do not copy it to anyone else. We have checked this email and its attachments for viruses. But you should still check any attachment before opening it. We may have to make this message and any reply to it public if asked to under the Freedom of Information Act, Data Protection Act or for litigation. Email messages and attachments sent to or from any Environment Agency address may also be accessed by someone other than the sender or recipient, for business purposes.



Outlook


RE: P21-3484 Tween Bridge Solar Farm

From LN Planning <LNplanning@environment-agency.gov.uk>

Date Thu 06/02/2025 8:59 AM

To

Cc

 

Hi Lucy

Thank you for your two emails below, providing clarity regarding Flood Zone 3b and the updated switchgear drawings.

Our flood risk officer, Paul Goldsmith, has now reviewed the information. He's happy with the clarification of Flood Zone 3b and is pleased to see that you are considering both outlines (Trent and Torne) when considering the full extent of the zone.

He's also happy with the updated switchgear drawings and is satisfied that all infrastructure on site will now be adequately raised above the most extreme flood depths (at least 100mm above the 1 in 1000 annual probability event).

Kind regards


Nicola


Nicola Farr


Sustainable Places - Planning Advisor


Environment Agency, Lincolnshire & Northamptonshire Area

Ceres House, Searby Road, Lincoln, LN2 4DW

 
 environment-agency.gov.uk

 Phone: 

 Mobile: 

 From @pegasusgroup.co.uk>

Sent: 03 February 2025 12:11

 

Hi Nicola,


Many thanks.

Following on from my email below, please see attached updated ancillary drawing pack. This now shows the correct raising for the switch gear structures.

Kind regards,

Lucy Ginn

Senior Flood Risk Consultant - Infrastructure

 @pegasusgroup.co.uk



First Floor | South Wing | Equinox North | Great Park Road | Almondsbury | Bristol | BS32 4QL



Expertly Done. [LinkedIn](#) | [Instagram](#) | [Our Charity](#) | [Our Website](#)

[DESIGN](#) | [ECONOMICS](#) | [ENVIRONMENT](#) | [HERITAGE](#) | [LAND & PROPERTY](#) | [PLANNING](#) | [TRANSPORT & INFRASTRUCTURE](#)

[Offices throughout the UK and Ireland. We are ISO certified 9001, 14001, 45001. Pegasus Group is the trading name of Pegasus Planning Group Ltd \[07277000\] registered in England and Wales. Registered Office: 33 Sheep Street, Cirencester, GL7 1RQ. This email and any associated files, is intended for the exclusive use of the addressee only. If you are not the intended recipient you should not use the contents nor disclose them to any other person. If you have received this message in error please notify us immediately. We have updated our Privacy Statement in line with GDPR, please click here to view it.](#)

Please exercise extreme caution with attachments and website links or instructions to undertake financial transactions.

From: LN Planning <LNplanning@environment-agency.gov.uk>

Sent: 27 January 2025 4:49 PM

To: [REDACTED] <[\[REDACTED\]@pegasusgroup.co.uk](mailto:[REDACTED]@pegasusgroup.co.uk)>

Subject: RE: P21-3484 Tween Bridge Solar Farm

Hi Lucy

Thank you for explaining this; I've forwarded your email to our Flood Risk Officer for comments and will get back to you as soon as possible.

Apologies if this was an oversight on our part.

Kind regards

Nicola

From: [REDACTED]@pegasusgroup.co.uk>
Sent: 27 January 2025 15:21
To: LN Planning <LNplanning@environment-agency.gov.uk>
Cc: [REDACTED]@pegasusgroup.co.uk>
Subject: Re: P21-3484 Tween Bridge Solar Farm

You don't often get email from [REDACTED]@pegasusgroup.co.uk. [Learn why this is important](#)

Hi Nicola,

Many thanks for the comments, much appreciated.

One thing I would like to pick up please, is the extent of Flood Zone 3b on site. Apologies for not sending this with the original email, but please see attached a plan of areas of Flood Zone 3b on site. We have included the 1 in 30 year outlines from both the River Torne and River Trent outputs. We plan to use the extent from both models to define the extent of Flood Zone 3b. The file names of the data shown are also included in the attached plan. Please could you run this by the Flood Risk Officer and confirm they are happy with this? I know you have noted they didn't believe 1 in 30 year outlines from these models were available.

I am going to check with the design team about the raising of the switchgear structures.

Kind regards,

Lucy

**Lucy
Ginn**

Senior Flood Risk Consultant - Infrastructure

E

[REDACTED]@pegasusgroup.co.uk

| EXT 2055

01454 625945

First Floor | South Wing | Equinox North | Great Park Road | Almondsbury | Bristol | BS32 4QL



Expertly Done. [LinkedIn](#) | [Instagram](#) | [Our Charity](#) | [Our Website](#)

[DESIGN](#) | [ECONOMICS](#) | [ENVIRONMENT](#) | [HERITAGE](#) | [LAND & PROPERTY](#) | [PLANNING](#) | [TRANSPORT & INFRASTRUCTURE](#)

Offices throughout the UK and Ireland. We are ISO certified 9001, 14001, 45001. Pegasus Group is the trading name of Pegasus Planning Group Ltd [07277000] registered in England and Wales. Registered Office: 33 Sheep Street, Cirencester, GL7 1RQ. This email and any associated files, is intended for the exclusive use of the addressee only. If you are not the intended recipient you should not use the contents nor disclose them to any other person. If you have received this message in error please notify us immediately. We have updated our Privacy Statement in line with GDPR; please [click here to view it](#).

Please exercise extreme caution with attachments and website links or instructions to undertake financial transactions.

From: LN Planning <LNplanning@environment-agency.gov.uk>
Sent: 22 January 2025 11:28 AM
To: [REDACTED] <[\[REDACTED\]@pegasusgroup.co.uk](mailto:[REDACTED]@pegasusgroup.co.uk)>
Subject: P21-3484 Tween Bridge Solar Farm

Dear Lucy

Please find attached our comments on your proposed flood risk mitigation measures for the Tween Bridge solar farm.

If you have any questions or feel you would benefit from a meeting at any point, please do not hesitate to get in touch.

Kind regards

Nicola


Nicola Farr


Sustainable Places - Planning Advisor

Environment Agency, Lincolnshire & Northamptonshire Area

Ceres House, Searby Road, Lincoln, LN2 4DW

 [environment-agency.gov.uk](mailto:nicola.farr@environment-agency.gov.uk)

 Phone: 

 Mobile 

Information in this message may be confidential and may be legally privileged. If you have received this message by mistake, please notify the sender immediately, delete it and do not copy it to anyone else. We have checked this email and its attachments for viruses. But you should still check any attachment before opening it. We may have to make this message and any reply to it public if asked to under the Freedom of Information Act, Data Protection Act or for litigation. Email messages and attachments sent to or from any Environment Agency address may also be accessed by someone other than the sender or recipient, for business purposes.

Information in this message may be confidential and may be legally privileged. If you have received this message by mistake, please notify the sender immediately, delete it and do not copy it to anyone else. We have checked this email and its attachments for viruses. But you should still check any attachment before opening it. We may have to make this message and any reply to it public if asked to under the Freedom of Information Act, Data Protection Act or for litigation. Email messages and attachments sent to or from any Environment Agency address may also be accessed by someone other than the sender or recipient, for business purposes.

Information in this message may be confidential and may be legally privileged. If you have received this message by mistake, please notify the sender immediately, delete it and do not copy it to anyone else. We have checked this email and its attachments for viruses. But you should still check any attachment before opening it. We may have to make this message and any reply to it public if asked to under the Freedom of Information Act, Data Protection Act or for litigation. Email messages and attachments sent to or from any Environment Agency address may also be accessed by someone other than the sender or recipient, for business purposes.

Lucy Ginn
Pegasus Planning Group
First Floor, South Wing
Equinox North Great Park Road
Almondsbury
Bristol
BS32 4QL

Our ref: AN/2024/136208/01-L01
Finance ref: ENVPAC/1/LNA/00198
Your ref: P21-3484
Date: 22 January 2025

Dear Lucy

**P21-3484 Tween Bridge Solar Farm - proposed flood risk management measures
Land either side of the M180, High Level Banks (the A18) and the Stainforth and
Keadby Canal**

Thank you for your email of 4 December 2024 outlining your proposed approach to flood risk mitigation for the Tween Bridge project. We are pleased to provide the following comments and advice.

If you feel that a meeting would be useful to discuss the advice, or at a later stage in developing your flood risk assessment (FRA), I would be happy to arrange this.

- All proposed solar panels and infrastructure on site will be raised above the modelled fluvially dominated 1 in 1,000 year flood levels on site, as defined by the 2023 Tidal Trent Model. This is the worst-case flood event of the range of fluvially and tidally dominated flood events included in the 2023 Tidal Trent Model package (including the 1 in 1,000 year tidally dominated flood event). 100mm of freeboard has also been accounted for. The proposed raising levels vary across the site and are detailed in the attached plan named "P21-3484-IN-QGIS-003-v4-1 in 1,000 year Fluvially Dominated Flood Level plus 100mm Freeboard_04.12.2024". This raising will be met whether it is fixed solar panels or tracker solar panels (or a combination of both) proposed on site.

We are pleased to see that the panels will be raised at least 100mm above the 1 in 1000 year fluvial event (overtopping). We consider this will be sufficient to allow the site to remain operational during a range of extreme flood events.

- We acknowledge that there is a defined critical flood level for the site of 4.1mAOD at the site. It is noted that should such an extreme flood level occur on site that the proposed development would be "switched-off". The site would not be accessed during such an event.

While we acknowledge that the depths resulting in the CFL being reached are a residual risk based on the uncertainty surrounding future funding to maintain the

pumping regime that protects the Isle of Axholme area it is a risk nonetheless. While you have noted that the site would be “switched off” during such an event the applicant should be aware that for these depths to be reached, flooding would progress over a prolonged period of time where pumping has been ceased and therefore this may render the entire site permanently unavailable. We recognise that this is considered unlikely, however we do highlight this as a residual risk to applicants.

- **There is development proposed in Flood Zone 3b. This includes both solar panels and other infrastructure. All solar panels and infrastructure would be raised above the ground to ensure they are safe from flooding, as detailed in the first bullet point above. With development (essential infrastructure) proposed in Flood Zone 3, both a Sequential Test and Exception Test will be prepared.**

While essential infrastructure is considered suitable within Flood Zone 3b, we would not support any proposals for land raising within these areas as this is likely to alter the function of the floodplain by diverting flows during these lower depth flood events. Panels and other infrastructure can be located here; however, they should be raised to allow the free flow of flood water beneath.

With regard to Flood Zone 3b, we are not aware of any land within the project extents that is designated as such in the SFRAs, so your FRA should explain how you have mapped it. Our Flood Risk Officer has looked at the data sets from the Torne modelling and the Trent modelling. The depths for the 1 in 20 year for the Trent are deeper in places, however the Torne 1 in 20 year has a greater extent, so he considers that the Torne determines the extent of FZ3b. Also, these are 1 in 20 year outlines, so you will need to undertake your own assessment of the 1 in 30 year outline, as this will be required since the last update to guidance. Alternatively, you could wait until March to see the outputs from our NaFRA2 project, which will include 1 in 30 year outlines.

- **It is considered that solar panels proposed in Flood Zone 3b would not require level for level floodplain compensation given the negligible impact on existing flood storage volume. It is also noted that the proposed inverter buildings, battery containers and customer switchgear will each be sat on 300mm of gravel and as such comprise permeable construction, they will also be raised approximately 0.5m above the ground to allow flood waters to flow freely below (this is detailed in the ancillary drawing pack linked above). The impact of this infrastructure on floodplain storage is therefore also considered to be negligible.**

As mentioned above, providing there is no raising of ground levels and panels and structures can be raised to allow the free flow of floodwater across the floodplain then this will be acceptable. We are slightly concerned that the proposed customer switchgear structures will not however maintain the raising of the floor level to 100mm above the 1 in 1000 year floodplain depths. The battery containers show that these will be raised sufficiently but this is not maintained for the switchgear. Is there a reason for this?

- **All Main Rivers have a 9m easement from the top of bank on both sides that has been left entirely clear of any proposed development.**

We are pleased with this proposal.

- The revised FRA and drainage strategy for the development will include high level surface water drainage strategy details for the proposed BESS infrastructure on site. The full drainage details will need to follow once the proposed BESS layout and construction methods have been confirmed. We expect the proposed surface water drainage strategy to account for containment of potentially contaminated fire water. We would like to understand if you have any requirements in this regard, for example in terms of volume of fire water needing to be contained.

Our Environment Management teams will expect to see suitable provisions to contain water in the event of fire. However, we advise that the capacity for such systems should be determined by the applicant in liaison with the fire service, with the rationale behind the decision included with the application.

- The latest site layout plan linked above includes location of where cable route crossings are currently proposed (shown by yellow squares). The ancillary drawing pack includes typical plans of the proposed cabling methods for different scenarios. We would welcome your comments on these proposals.

Directional drilling under main rivers is covered by an exemption to the flood risk activity permit (FRAP) requirements, providing these can be undertaken in line with the exemption guidance. Where this is not possible then the applicant will require a bespoke permit.

Further guidance can be found on this exemption by visiting - [Exempt flood risk activities: environmental permits - GOV.UK](#)

- The proposed method of fence crossings over ditches on site is also included in the ancillary drawing pack. We would welcome your comments on these proposals.

We cannot comment on whether these will be allowed, as these are not proposed on main rivers where we would normally insist on a FRAP. However, any fencing proposed within the floodplain should have a sufficient grid size if this is for the proposed mesh fencing or gaps for the proposed ditch crossing metal work, to allow the free flow of water across the floodplain. We would wish to see the proposed maintenance plan to provide comments on the proposals. Regular inspections of the fencing and grates should be undertaken to clear any debris which may have become snagged and could present a diversion in floodplain flows.

If I can be of any further assistance, please do not hesitate to get in touch.

Yours sincerely

Nicola Farr
Sustainable Places - Planning Advisor

Direct dial 02030 255023

Direct e-mail nicola.farr@environment-agency.gov.uk

Dear **Lucy Ginn**

Thank you for contacting us regarding the product data for **multiple sites around Thorne, Doncaster**, you have been provided with the following information.

This data is provided to you under the [Environment Agency Conditional licence](#).

Product Type	Model
Product 5	- Tidal Trent, Jacobs, 2023 - River Torne, Flood Hazard Mapping Study, Capita AECOM, 2018
Product 6	- Tidal Trent, Jacobs, 2023 - River Torne, Flood Hazard Mapping Study, Capita AECOM, 2018
Product 7	- Tidal Trent, Jacobs, 2023 - River Torne, Flood Hazard Mapping Study, Capita AECOM, 2018

- To access the data provided you will need to set up a Quatrix profile and enter your email and password.
- Please be aware that access to this data transfer will expire on **18/08/2024**. We advise you to save the data you require elsewhere as soon as possible.

NB: This area is also under the management of **Isle of Axholme and North Nottinghamshire Water Level Management Board**. This is due to the complex drainage system. **There is a critical flood level of 4.1m AOD applied**. Here are some useful links: [IOAANN - Homepage](#); [NELincs SFRA 2022](#); [Keadby](#).

Yours sincerely

**Customers & Engagement Officer,
East Midlands**

Mr Luke Simpson

The Planning Inspectorate
Tween Bridge Solar Farm Case Team
c/o QUADIENT
69 Buckingham Avenue
Slough
SL1 4PN

Interested Party ref: F1C2DDF91

Your ref: EN010148

Date: 19 May 2026

Order Granting Development Consent for Tween Bridge Solar Farm at Land either side of the M180, High Level Banks (the A18) and the Stainforth and Keadby Canal (EN010148)

Deadline 2: Representations on further information submitted at Deadline 1

Dear Sir

Pursuant to Deadline 2, the Environment Agency notes that the Examining Authority invites comments on any other submissions received at Deadline 1. Accordingly, we provide comments on those submissions relevant to the Environment Agency's remit together with a summary of the current matters still under discussion with the Applicant.

1.0 3.1 Draft Development Consent Order (Rev 3) [[REP1-004](#)/[REP1-005](#)]

1.1 *Part 4, Article 19, Discharge of water*

We note the addition of sub-paragraph (10) and that this is said to be preceded in the London Luton Airport Expansion Development Consent Order (DCO) 2025. The EA does not agree to the inclusion of this paragraph because it does not 'own' watercourses, public sewers or drains. There may be some instances where the EA is a riparian landowner. However, even where this is the case, where outfall infrastructure needs to be constructed to facilitate discharge into a main river, then permission will need to be sought under the Protective Provisions in Schedule 14, Part 5 of the DCO. This will still be required in addition to an application for consent to discharge into controlled waters under regulation 12(1)(b) of the Environmental Permitting Regulations 2016.

1.2 Article 9 and Schedule 14, Part 5, For the protection of the Environment Agency

The Environment Agency has reached agreement on the wording of the Protective Provisions, to allow the disapplication of Regulation 12 of the Environmental Permitting (England and Wales) Regulations 2016 (requirement to obtain a flood risk activity permit only). However, the revised draft DCO includes an additional paragraph under the *Indemnity* clause at paragraph (5). This paragraph appears to relate to drainage authorities and is also reflected in Part 3, “For the protection of the drainage authorities”. This addition goes beyond the agreed provisions, and we request that the addition is deleted. We will consider the Protective Provisions to be acceptable once they fully reflect the agreed version.

1.3 Schedule 2, Part 1, Requirements 7 (Battery Safety Management Plan), 8 (Landscape and Ecology Management Plan), 14 (Construction Environmental Management Plan), 19 (Decommissioning and restoration)

We welcome our inclusion as a specified consultee to the discharge of these Requirements, as previously requested in our Relevant Representations [\[RR-009\]](#)

1.4 Request for additional Requirements- Land Contamination & Groundwater and Piling Risk Assessment

We note the Applicant’s response to our request for two additional Requirements, set out in their Response to Relevant Representations submission [\[REP1-043\]](#). We require additional time to consider the Applicant’s stance further. We maintain our position previously set out in our Relevant Representations, until we are able to do this fully. We will look to advise further in written representations made at Deadline 3.

Whilst we maintain our previous position on this issue, we would like to make the following comments on the Applicant’s Response to Relevant Representations:

The Applicant has outlined that the inclusion of sub-paragraph (e) remedial works in respect of any contamination will ensure a proportionate degree of flexibility. The Applicant also outlines that the exclusion of the activities comprised of this definition would be disproportionate to the nature of the works involved. It is also stated that the works are not expected to give rise to any significant environmental effects.

The EA is unclear what each of the activities comprised within this definition will constitute. We would support that clarification is provided on the extent of the preliminary remedial works currently proposed. Due to a lack of clarity on the nature and extent of the proposed preliminary remedial works in respect of contamination, we do not consider that the conclusion that the works will not give rise to any significant environmental effects has been fully justified.

We consider that the inclusion of sub-paragraph (e) and the position outlined in the Applicant's response appears to conflict with the recommendation of Chapter 9 of the Environmental Statement [[APP-046](#)]. Paragraph 9.4.27. of Chapter 9 outlines that ground contamination assessments can be controlled through the use of pre-commencement planning conditions relating to contaminated land concerns.

It is important that necessary ground contamination assessments are undertaken prior to remedial works taking place. Whilst we understand that the ground contamination assessments would be submitted concurrent with the Construction Environmental Management Plan (CEMP), this would not ensure that remedial works are informed by an appropriate level of assessment.

At present, preliminary works in respect of contamination would be able to take place prior to finalisation of the CEMP. The Applicant's position places reliance on the CEMP to manage the issue of unsuspected contamination. Taking this approach could result in contamination being discovered prior to the approval of the CEMP and consequently the procedure for managing unsuspected contamination may not be fully agreed.

We also have concerns in relation to Unexploded Ordnance (UXO) and that appropriate assessments must be secured prior to any remedial works taking place. Table 9-17 of Chapter 9 outlines that UXO Risk Assessment will be secured by the CEMP. As above, we have concerns that the current approach does not ensure that this assessment will be provided ahead of preliminary works relating to contamination taking place.

We therefore maintain our position that Paragraph (e) should be removed from the definition of preliminary works and that a separate requirement should be included to address ground contamination and for the management of unsuspected contamination.

1.5 **Book of reference [REP1-008]**

We are still in the process of carrying out assessments to understand the potential effects of the acquisitions sought by the Application. Please refer to our answer to ExQ1 Q4.0.9 for details on the issues we are currently considering on this matter.

1.6 **8.2 Response to Relevant Representations [REP1-043]**
Biodiversity Net Gain (BNG)

As outlined in our Written Representations at Deadline 1 [REP1-064], we have received a copy of the BNG Metric dated 18 July 2025. The Applicant's response outlines that the potential impacts of new or modified culverts are accounted for within the Metric. We have not seen an updated BNG Metric. The July 2025 Metric does not record culverts as part of the Watercourse Baseline and there was no information on the Watercourse Creation tab. The Metric therefore appeared incomplete. We advise that confirmation on whether all ditches are being retained and enhanced (as stated in paragraph 2.12 of the BNG Assessment) or just the 3 listed in the Metric is correct.

1.7 **Appendix 10.1: Flood Risk Assessment (Part 1 and 2) (Rev 2) [REP1-021 & REP1-023]**

We have reviewed the revised Flood Risk Assessment and welcome the updates made in respect of Flood Zone 3b, resulting from the new Torne 2025 model.

Appendices A13 and A14 include drawings of the proposed raised track locations within the River Torne extent. As previously advised, the loss of floodplain should be calculated up to the 1% annual exceedance probability plus climate change flood event. We have reviewed the drawings, and we are satisfied that the proposed track raising will not increase flood risk to third parties. Accordingly, we require no further details on this matter, which is now resolved. Accordingly, we withdraw our previous objection and consider that the Applicant has now adequately demonstrated that there will be no increase in flood risk to third parties resulting from the proposed development.

Regarding the FRA revisions in respect of the proposed Battery Energy Storage Systems (BESS), we are currently undertaking a detailed review of the additional information submitted. We will provide further advice on this matter in our written representations at Deadline 3.

1.8 Outline Construction Environmental Management Plan (Rev 2) [\[REP1-028\]](#)

We welcome the inclusion of reference to the Environment Agency guidance '*Piling and Penetrative Ground Improvement Methods on Land Affected by Contamination: Guidance on Pollution Prevention*' in Section 9 and on Page 53 of the revised outline Construction Environmental Management Plan.

1.9 Outline Decommissioning Environmental Management Plan (Rev 2) [\[REP1-030\]](#)

We note that the Applicant's Response to Relevant Representations states '*The Outline Decommissioning Environmental Management Plan [Document Reference 7.3 Revision 2] has been updated and submitted at Deadline 1 to amend the text in relation to the removal of underground cables.*'. However, there does not appear to be any tracked changes in relation to cabling [\[REP1-031\]](#).

Summary

We welcome the additional information that has resolved some of the outstanding issues of concern included in our previous representation. However, there are still some matters that we need to consider further, and we will update the Examining Authority on these during the course of the examination.

Our views are given without prejudice to any future detailed representations that we may make throughout the examination process. We reserve the right to add to or amend these representations, including requests for DCO Requirements, should further information be forthcoming during the examination on issues within our remit.

Should you require any additional information, or wish to discuss these matters further, please do not hesitate to contact me on the number below.

Yours sincerely


Danielle Maclean-Spencer
Sustainable Places Planning Advisor

National Contact Centre: 03708 506 506
LNplanning@environment-agency.gov.uk
Ceres House, Searby Road, Lincoln, LN2 4DW




Appendix H – SFRA FZ3B Mapping

North and North East Lincolnshire SFRA – Flood Zone 3b mapping (Accessed April 2026) (Shown in Blue)

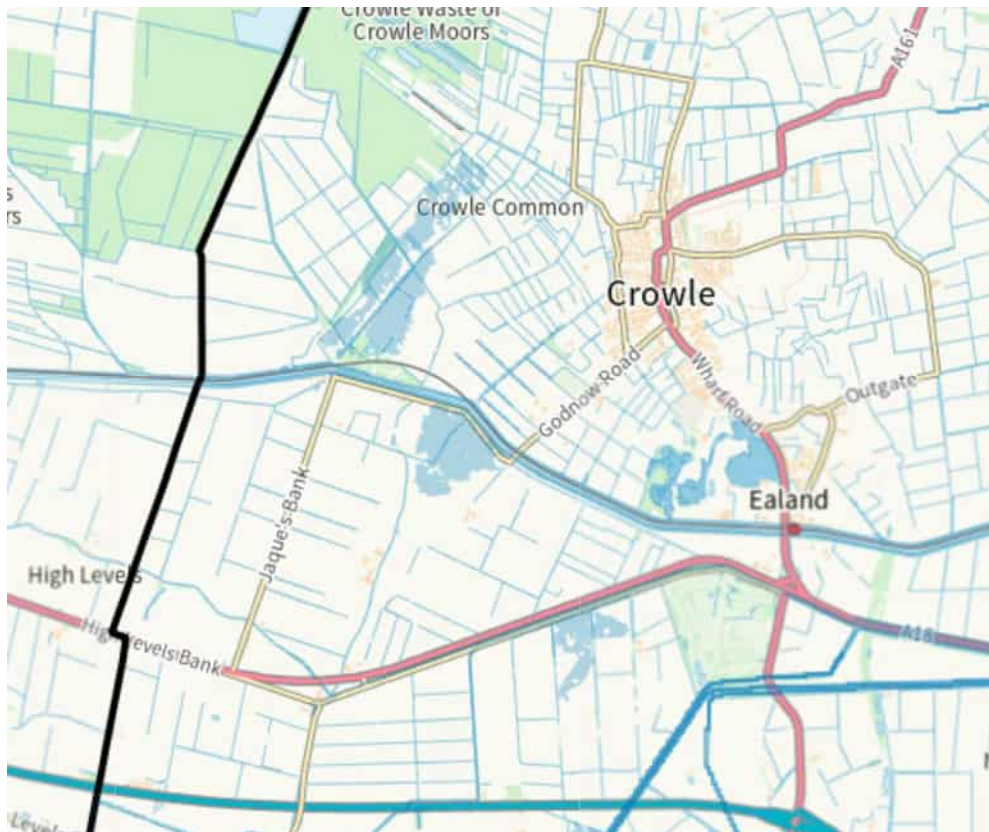


City of Doncaster SFRA – Flood Zone 3b mapping (Accessed April 2026) (Shown in Green)

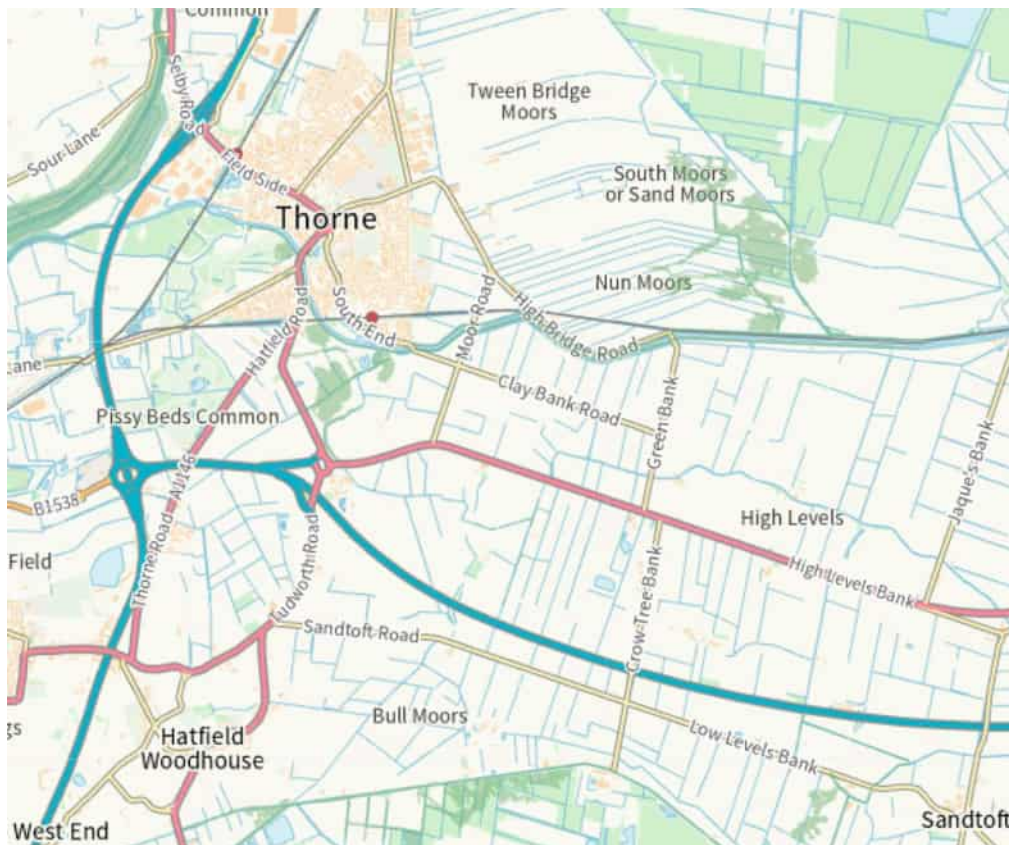



Appendix I – Proposed Raising in mAOD

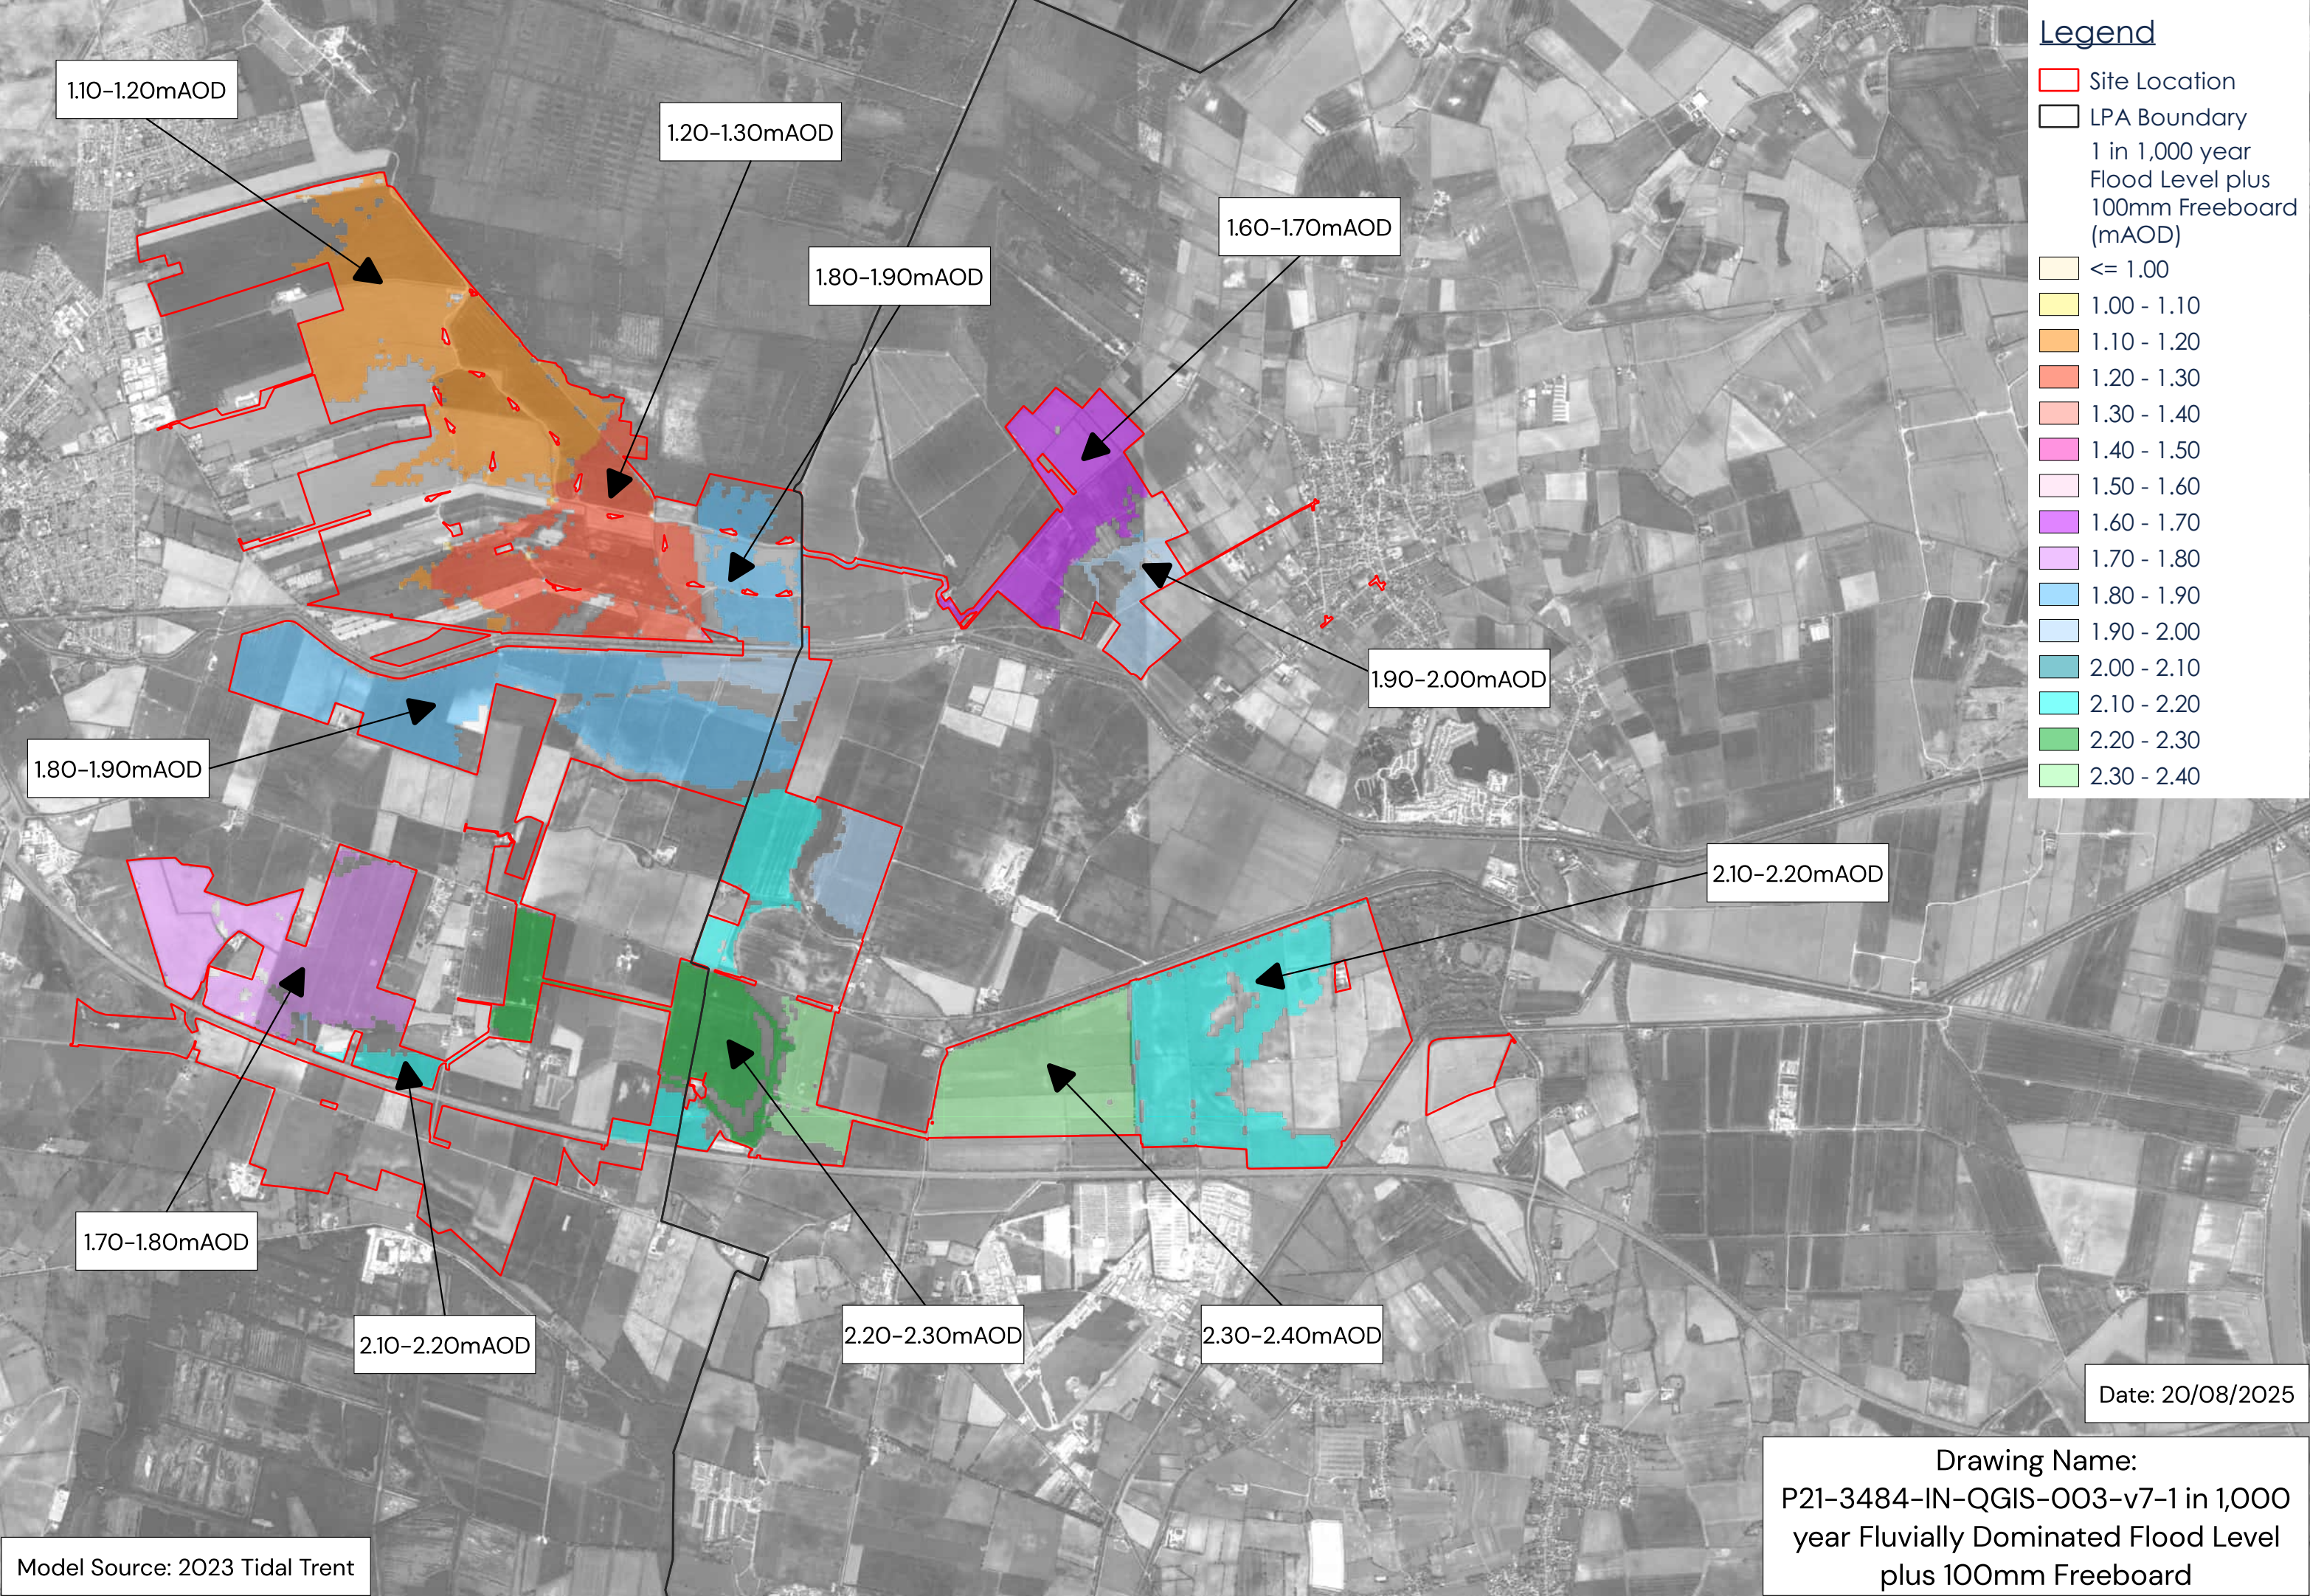

Legend

- Site Location
- LPA Boundary
- 1 in 1,000 year
Flood Level plus
100mm Freeboard
(mAOD)
- <= 1.00
- 1.00 - 1.10
- 1.10 - 1.20
- 1.20 - 1.30
- 1.30 - 1.40
- 1.40 - 1.50
- 1.50 - 1.60
- 1.60 - 1.70
- 1.70 - 1.80
- 1.80 - 1.90
- 1.90 - 2.00
- 2.00 - 2.10
- 2.10 - 2.20
- 2.20 - 2.30
- 2.30 - 2.40

1.10-1.20mAOD

1.20-1.30mAOD

1.80-1.90mAOD

1.60-1.70mAOD

1.90-2.00mAOD

1.80-1.90mAOD

2.10-2.20mAOD

1.70-1.80mAOD

2.10-2.20mAOD

2.20-2.30mAOD

2.30-2.40mAOD


Date: 20/08/2025

Model Source: 2023 Tidal Trent

Drawing Name:
P21-3484-IN-QGIS-003-v7-1 in 1,000
year Fluvially Dominated Flood Level
plus 100mm Freeboard



Appendix J – Proposed Raising Context (Metres Above the Ground)

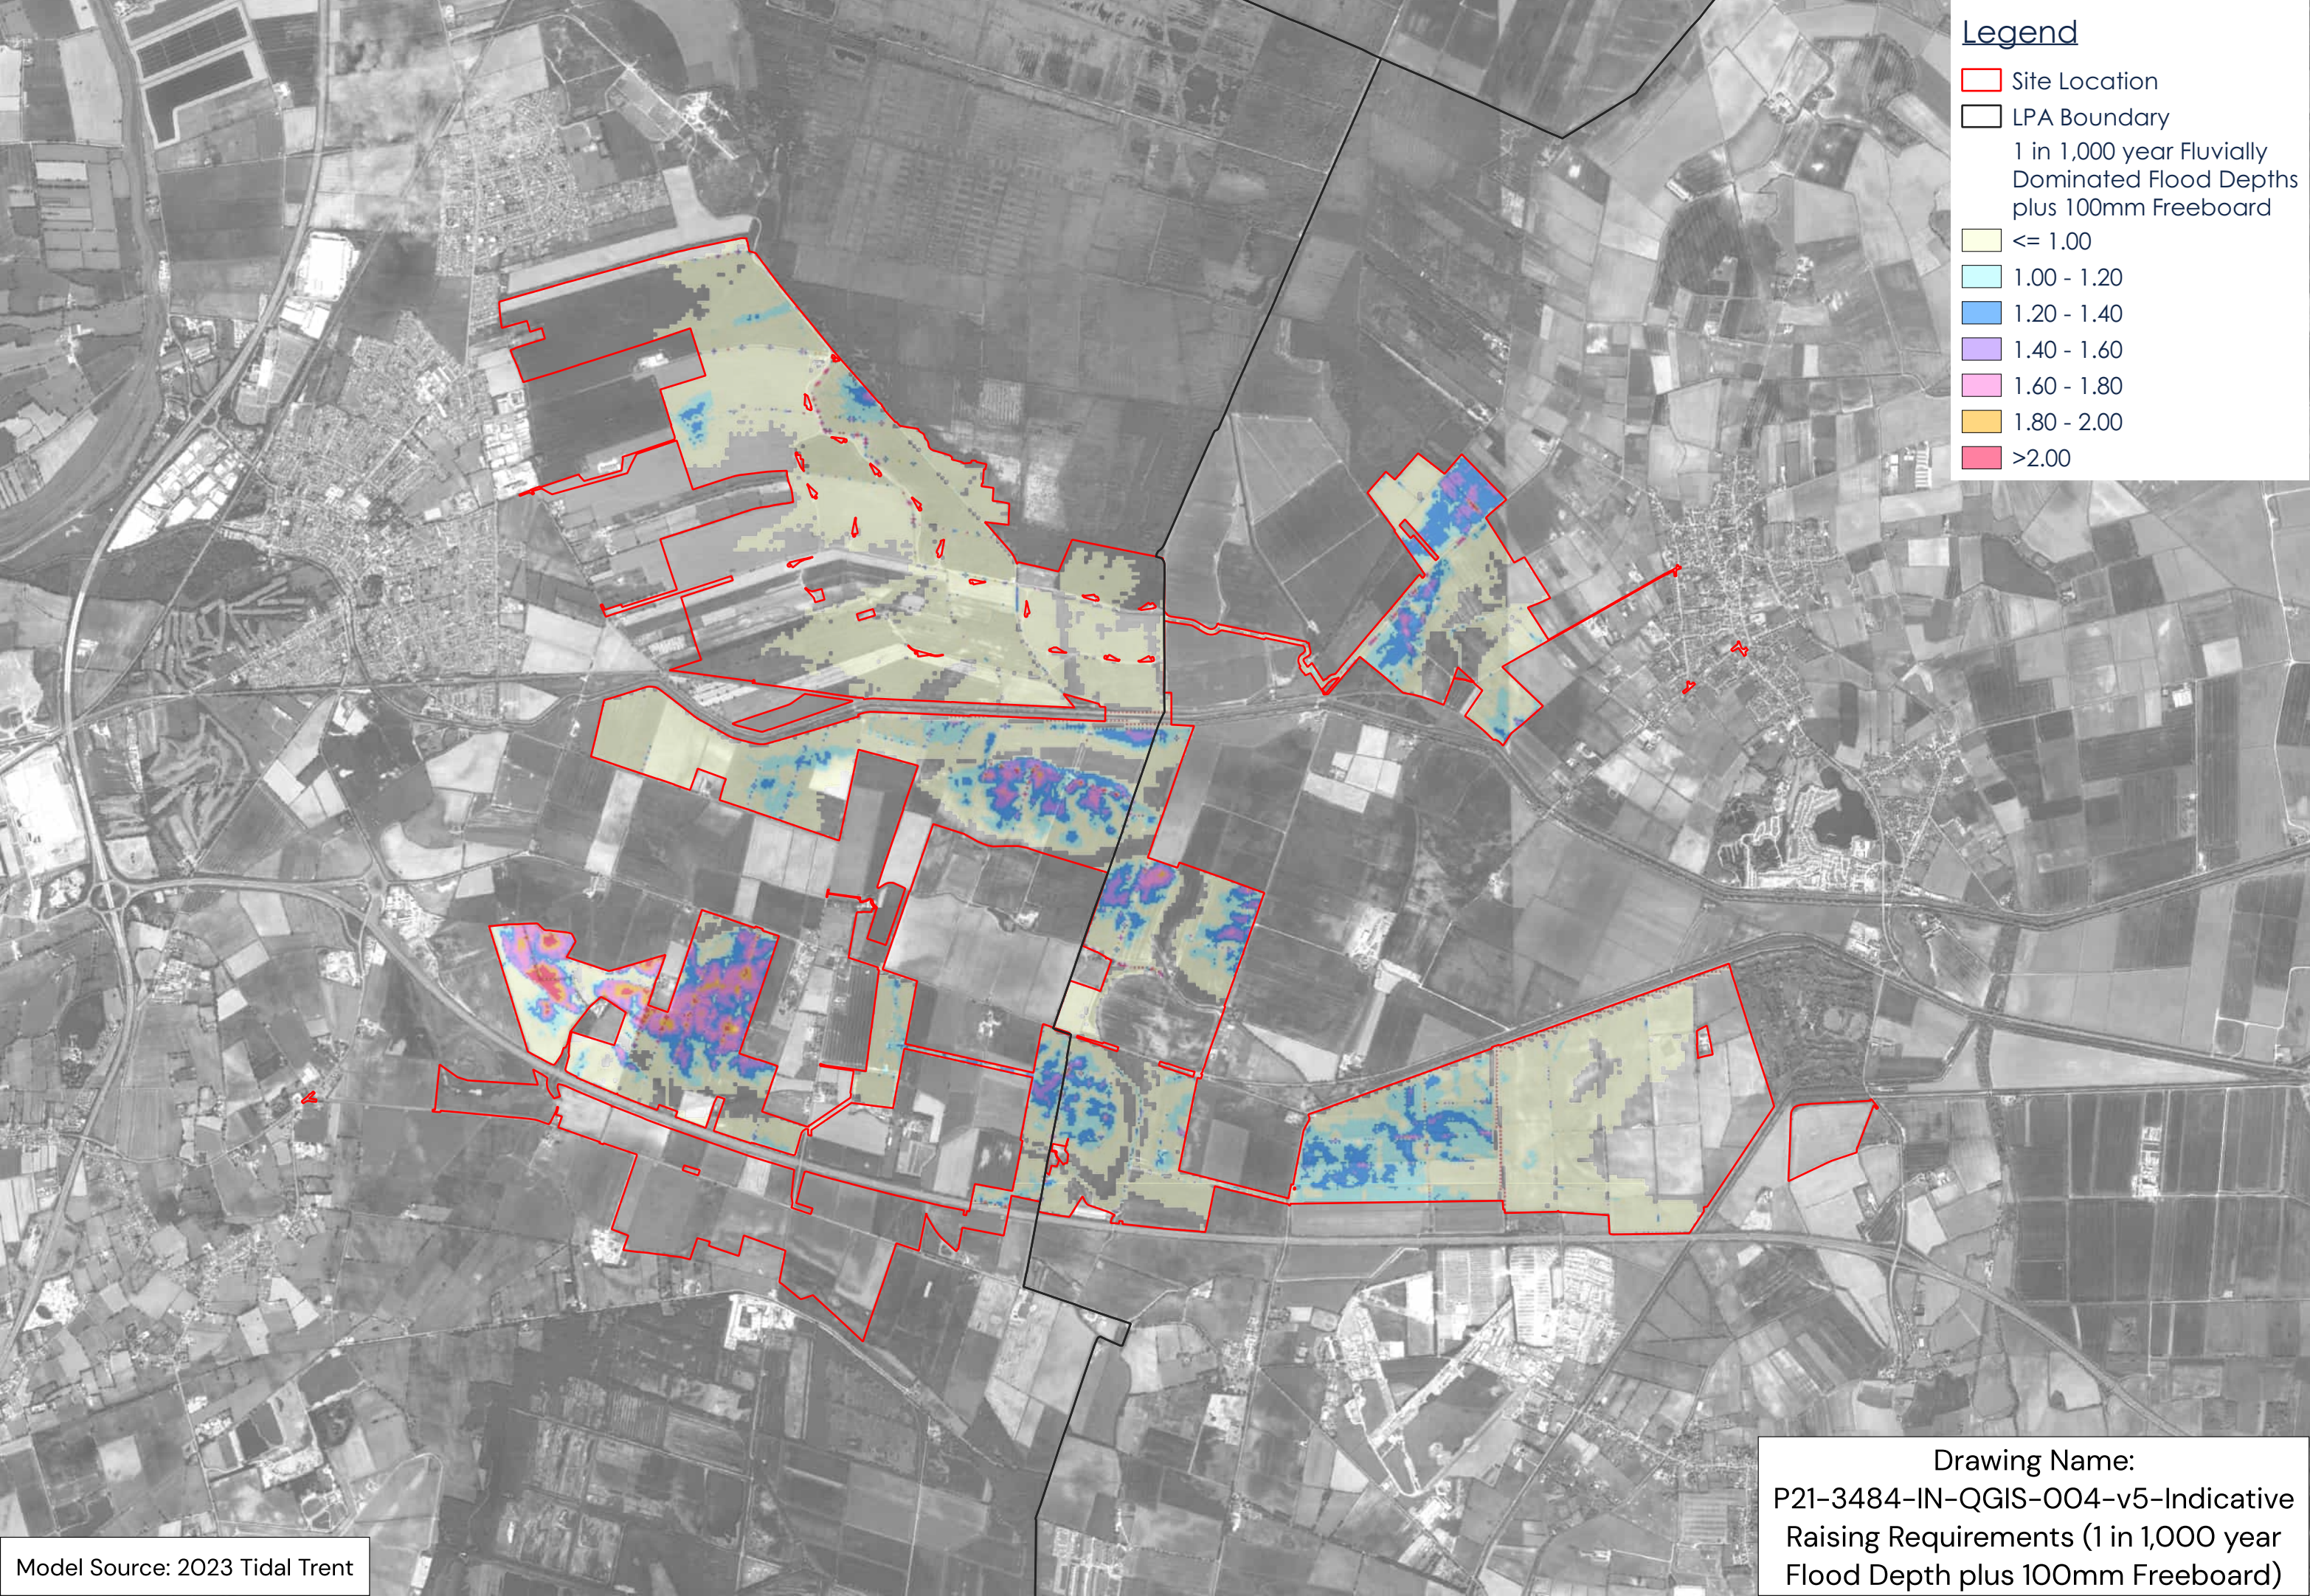

Legend

- Site Location
- LPA Boundary
- 1 in 1,000 year Fluvially Dominated Flood Depths plus 100mm Freeboard
- ≤ 1.00
- 1.00 - 1.20
- 1.20 - 1.40
- 1.40 - 1.60
- 1.60 - 1.80
- 1.80 - 2.00
- >2.00



Appendix K – Flood Emergency Management Plan Revision 2

Project Name: Tween Bridge Solar Farm

Report Name: Flood Emergency Management Plan

Author: KM

Date: 19/05/2026

Checked/Approved By: LG/RA

Project number: P21-3484

Introduction

The site is located on Land at Tween Bridge, near Thorne in South Yorkshire and is a DCO Application which *"would provide consent for the Applicant to construct, operate (including maintain) and decommission Tween Bridge Solar Farm, a solar photovoltaic (PV) array electricity generating facility, Battery Energy Storage System (BESS) and associated infrastructure (the 'Scheme') which would allow for the generation and export of up to 800 MW of electricity"*.

This Flood Emergency Management Plan (FEMP) has been prepared to demonstrate how site users would remain safe in a flooding event during the operational phase of the Scheme. The plan provides details about flood alert and warning procedures, safe access and egress, and flood resilience measures to be implemented on site.

The Scheme is not considered a "manned energy project". During operation, the Order Limits will be managed remotely and only visited occasionally for operation and maintenance needs. There are no permanent on-site staff during the operational phase of the Scheme. This FEMP has been prepared for any users on Site for operation and maintenance requirements.

Site Location & Site Specific Flood Risk

Site Location

The site is situated between Thorne to the west and Crowle to the east, in the Metropolitan Borough of Doncaster, South Yorkshire. The South Humberside Main Railway Line dissects the site. The M18 is located to the west of the site, whilst the M180 runs through the southern end of the site. The Thorne Moors are located to the north of the site.

The site is approximately 1,831 hectares in area and is currently entirely greenfield. A site location plan is included in **Appendix A**.

Fluvial & Tidal Flood Risk

The majority of the site is located within Flood Zone 3 at High risk of flooding. The Flood Map for Planning is included in **Appendix B**. The Risk of Flooding from Rivers and Seas dataset predicts the vast majority of the site are predicted to have a High likelihood of flooding, predicted to be impacted by a 1 in 30 year flood event and is also included in **Appendix B**.

All proposed solar panels and associated infrastructure will be raised above the modelled fluvially dominated 1 in 1,000 year flood level plus 100mm freeboard allowance. This extreme fluvially dominated flood event is notably worse than equivalent tidally dominated flood event according to EA data and as such, the proposed mitigated measures will ensure the site remains safe an operational during an extreme fluvial and tidal flood event.

In accordance with the NPPF, the proposed development is defined as 'Essential Infrastructure' which is acceptable in both Flood Zone 3a and Flood Zone 3b, subject to passing the Exception Test therefore this proposal is considered to be acceptable.

This FEMP has been produced to show how site users of the proposed development would be safe in the event of fluvial and tidal flooding. The plan provides details about flood alert and warning procedures, safe access and egress, and flood resilience measures which will be undertaken as part of the proposed development.

Surface Water Flood Risk

The new National Flood Risk Assessment (NaFRA2), published in January 2025 and last updated in September 2025, has updated the Risk of Flooding from Surface Water (RoFSW) products which show the chance of flooding from surface water to areas of land.

The RoFSW shows large areas of the site are at Very Low risk of surface water flooding, not predicted to be impacted by 1 in 1,000 year rainfall event. There are however areas at the site with a High to Low likelihood of surface water flooding, predicted to be impacted by a 1 in 30 and 1 in 1000 year rainfall event. These at-risk areas are generally focused on isolated low spots and associated with surface water arising within the site boundary itself.

Surface water flood depths on site are generally not predicted to exceed 300mm. Data from the RoFSW dataset is included in **Appendix B**, this includes surface water extents discussed above.

As a precautionary approach, proposed solar panels and infrastructure will be raised above the predicted maximum fluvial flood levels for the 1 in 1,000 year event plus an additional 100mm freeboard allowance, which exceeds the predicted surface water flood depths across the site."

With the above mitigation measures of extensive raising, the proposed development will be acceptable in terms of the flood risk vulnerability classification as defined in the NPPF and will ensure the site is safe and will remain at low risk of flooding.

This FEMP has been produced in order to show how users of the proposed development would be safe in the event of surface water flooding. This includes flood alert and warning procedures, safe access and egress, and flood resilience measures which will be undertaken as part of the proposed development.

Other Sources of Flood Risk

The EA's Historic Flood Map dataset does not record any historic flood events impacting the site (see **Appendix B**) and therefore overall, the historic flood risk to the site is considered to be Low.

The EA's Reservoir Flood Extents shows that the parts of the site are at risk during a 'wet day' (see **Appendix B**). The site is not shown to be at risk during a 'dry day' when local rivers are not overflowing their banks. The North and North East Lincolnshire Strategic Flood Risk Assessment (SFRA; 2022) states that *"reservoir flooding is extremely rare in the UK due to very strict regulations and mandatory assessments"*. As such, the likelihood and risk of a catastrophic reservoir breach occurring at the site is considered to be Very Low. The Stainforth and Keadby Canal runs through the centre of the site, roughly in line with the South Humberside Main Railway Line. The SFRA (2022) advises that this canal is managed by British Waterways and only highlights flood risk associated with the canal where it is influenced by the River Ouse and River Don, which are both located a notable distance from the site. The site is considered to be at Very Low risk of flooding from artificial sources.

The hydrogeology 625K digital hydrogeological map of the UK defines the eastern half of the site to be underlain by a "low productivity aquifer", and the western half of the site to be underlain by a 'highly productive aquifer'. The British Geological Survey highlights that mudstone bedrock geology lies across the eastern half of the site, and sandstone across the western half of the site. It is considered likely that the sandstone in the west will be permeable, whilst the mudstone in the east is expected to be

impermeable. There is potential for groundwater emergence where these two bedrocks meet. Soilscape data also details the presence of clayey soils across parts of the site, which will act to reduce the risk of groundwater emergence. Given the significant number of watercourses on site and in the surrounding area, it is considered unlikely that groundwater would rise above the fluvially influenced flood levels on site and therefore the risk of groundwater flooding is considered to be Low.

The Doncaster MBC Level 1 Strategic Flood Risk Assessment (2026) interactive mapping does not show any recorded flood events from the Severn Trent Water Floods Register that impact the site. As the site is entirely greenfield, it is unlikely that there is an existing underground drainage network located within the site boundary. Additionally, any flood water from sewers in the close vicinity of the site would follow local topography and would not be expected to accumulate within the site boundary. The risk of flooding from sewers to the site is therefore considered to be Low.

Flood Warnings

The majority of the site is located within an Environment Agency Flood Warning Area associated with the River Trent as shown in **Appendix B**. The site is also located within a Flood Alert Area.

Site management and all site users will sign up to the Environment Agency's free flood warning service to receive all levels of possible warnings for the site including: a Flood Alert, Flood Warning and Severe Flood Warning. Warnings can be issued by the Environment Agency via text, email, mobile, landline or fax. Site management will also monitor the Environment Agency's website regularly for new warnings/updates.

Table 1 below details the actions that will be taken by site management and site users following receipt of one of the various Environment Agency Flood Warnings. This information has been taken from the gov.uk guidance on "flood alerts and warnings: what they are and what to do".

There will be a designated user of the site (member of site management team) which will be confirmed at a later date, post consent of the DCO who will be responsible for ensuring other site users sign up for flood warnings and are aware of the protocols detailed in Table 1 below and further below in this document.

Table 1 – Flood Warnings & Associated Information

Type of Flood Warning & Associated Message	Timings of Warning	What is at Risk / What May Happen	Action for Designated Responsible Person	EA Advised Action
<u>Flood Alert</u> Flooding is possible. Prepare now. 	Usually between 2 and 12 hours before flooding.	Fields, recreational land and carparks. Minor roads. Farmland. Coastal areas affected by spray or waves overtopping.	Be aware of water levels. Keep up to date with weather and flood warnings. Ensure all site users are aware of the flood alert. Prepare for possible evacuation.	Be ready to follow your flood plan. Have insurance documents and any medications ready. Avoid walking, cycling or driving through any flood water. Move any livestock and farming equipment away from areas likely to flood.

<u>Flood Warning</u> Flooding is expected. Act now. 	Usually between 30 minutes to 2 hours before flooding.	Homes and businesses. Railway lines and infrastructure. Roads. Coastal areas affected by spray or waves overtopping. Flood plains, including caravan park and campsites. Major tourist and leisure attractions.	Recommended to evacuate all site users from the site before safe access and egress is lost. Check water levels before driving. Secure the building following evacuation.	Protect yourselves and your loved ones. Move your loved ones, pets and valuables to a safe place. Move to higher ground or the upper floor of a building. Turn off the gas, electricity and water in your home if it's safe. Put flood protection equipment in place. Do as the emergency services tell you. Help others if it's safe to do so.
<u>Severe Flood Warning</u> Severe flooding – flooding could cause risk to life and significant disruption to communities. Act now. 	When flooding threatens life and communities.	Deep and fast-flowing water. Dangerous debris in the water. Buildings collapsing or at risk of collapsing. Communities unable to escape. Infrastructure not working, like gas, electricity, and water. The evacuation of lots of people.	Recommended to evacuate all site users from the site before safe access and egress is lost. Check water levels before driving. Secure the building following evacuation.	Stay in a safe place. Be ready to evacuate your home. Do as the emergency services tell you. Call 999 if you are in immediate danger. If you are caught in a flash flood move to higher ground of the upper floor of a building if it's safe.

<u>All Clear Status</u> Flood Alerts/Warnings are no longer in force in the area.			Keep updated on weather reports. Only return to site if informed it is safe to do so. Beware of debris and pollution in flood waters.	
--	--	--	--	--

Safe Access & Egress

Following receipt of a Flood Alert, the designated person responsible (member of the site management team) will monitor for any updates from the Environment Agency. Should a Flood Alert be escalated to a Flood Warning, the designated person responsible (member of the site management team) will advise all site users of the threat of flooding and implement the evacuation procedures detailed below.

If the Environment Agency issue a Flood Warning or Severe Flood Warning, the designated person responsible (member of the site management team) will inform site users of the need to evacuate the site at the nearest exit. Due to the size of the site and multiple possible access/egress points being available, it is not possible to determine a specific evacuation route as this will depend on where the site user(s) will be located. It is therefore advised that site users evacuate via the nearest safe and accessible exit point using the most efficient and direct route from their site location. It is noted that there is likely to be several hours' warning before flood waters would be expected to impact the site, ensuring sufficient time to leave the site safely. The following evacuation protocols should also be noted:

- The designated person responsible (member of the site management team) will announce the need for a site evacuation.
- Site users will be advised to evacuate using the most efficient and direct route from their location and to avoid watercourse crossings where possible.
- If safe to do so, the designated person responsible (member of the site management team) will turn off key services such as water, gas and electricity.
- Priority for additional help will be given to disabled site users.
- The designated person responsible (member of the site management team) will ensure the site is clear.
- All site users will be sent home.

Resistance & Resilience

Preventative measures identified which may help the site's resistance and resilience to flooding are listed below:

- Local electrical circuits could be isolated if flood waters have entered any buildings.
- Raising electrical equipment above the predicted fluvial and surface water flood depths.

Responsibilities & Annual Review Requirements

It is important for it to be clearly defined who is responsible for implementing and maintaining the FEMP at the site and for ensuring all site users are aware of the strategy, including new site users. There will be

a designated responsible person for this within the site management team. This person will be confirmed at a later stage but is expected to be whoever is responsible for site operation following the proposed redevelopment.

The below table outlines site management operators and site users and the relevant responsibilities relevant to the site.

Table 2 – Roles and Responsibilities

Site Staff	Responsibilities
Member of Site Management	Sign up to the Environment Agency's free Flood Warning Service to receive all levels of possible warnings for the site including: a Flood Alert, Flood Warning and Severe Flood Warning.
	Responsible for ensuring site users are aware of the strategy and sign up to receive flood warnings.
	Monitor the Environment Agency's website regularly for flood warnings/updates.
	On receipt of a Flood Alert, monitor for any updates from the Environment Agency.
	On receipt of a flood warning, advise all site users of the threat of flooding and action evacuation procedure.
	Ensure the site is clear after evacuation of all site users.
	Priority for additional help will be given to disabled site users.
	If safe to do so, turn off key services such as water, gas and electricity.
	Responsible for implementing and maintaining the FEMP at the site on an annual basis including contact numbers, contacting the EA/Council to see if predicted flood risk has changed, ensuring site users are registered to receive flood alerts and warnings and carry out a test of the plan with site users.
	Inspect Flood Evacuation Kits on an annual basis.
Site User	Sign up to the Environment Agency's free flood warning service to receive all levels of possible warnings for the site including: a Flood Alert, Flood Warning and Severe Flood Warning.
	On receipt of notified flood warning from Site Management, site users should evacuate using the most efficient and direct route from their location and avoid watercourse crossings where possible.

The FEMP will be reviewed annually at a minimum. The following checks will be complete by the designated person responsible (member of site management):

- Update contact numbers.
- Contact the EA or Council to understand if predicted flood risk has changed.
- Contact the EA to ensure site management and site users are registered to received Flood Alerts and Flood Warnings.

- Carry out a test of the plan with site users to ensure they are familiar with the plan and associated procedures.

Flood Evacuation Kits will also be checked at least annually. The following items will be included within Flood Evacuation Kits:

- Torch – in case of loss of power.
- Rechargeable radio – to remain up to date with flood/weather updates.
- High visibility clothing – to be used in times of evacuation during low light.
- Waterproof clothing – to be used in times of evacuation during poor weather.
- First aid kit – to be used in case of emergency.
- List of important numbers – e.g. Environment Agency Floodline, emergency services, utility providers.
- Bottled water.


Additional Guidance

1. Do not walk through flowing water – currents can be deceptive and knock you off your feet.
2. Do not swim through fast flowing water – you may get swept away or struck by an object in the water.
3. Check the depth of standing water before walking through it.
4. Do not drive through a flooded area – depths of over 0.5m can carry a car away.
5. Avoid contact with flood water – this may be contaminated.

Appendices

- A) Site Location
- B) Flood Risk Plans

Appendix A – Site Location

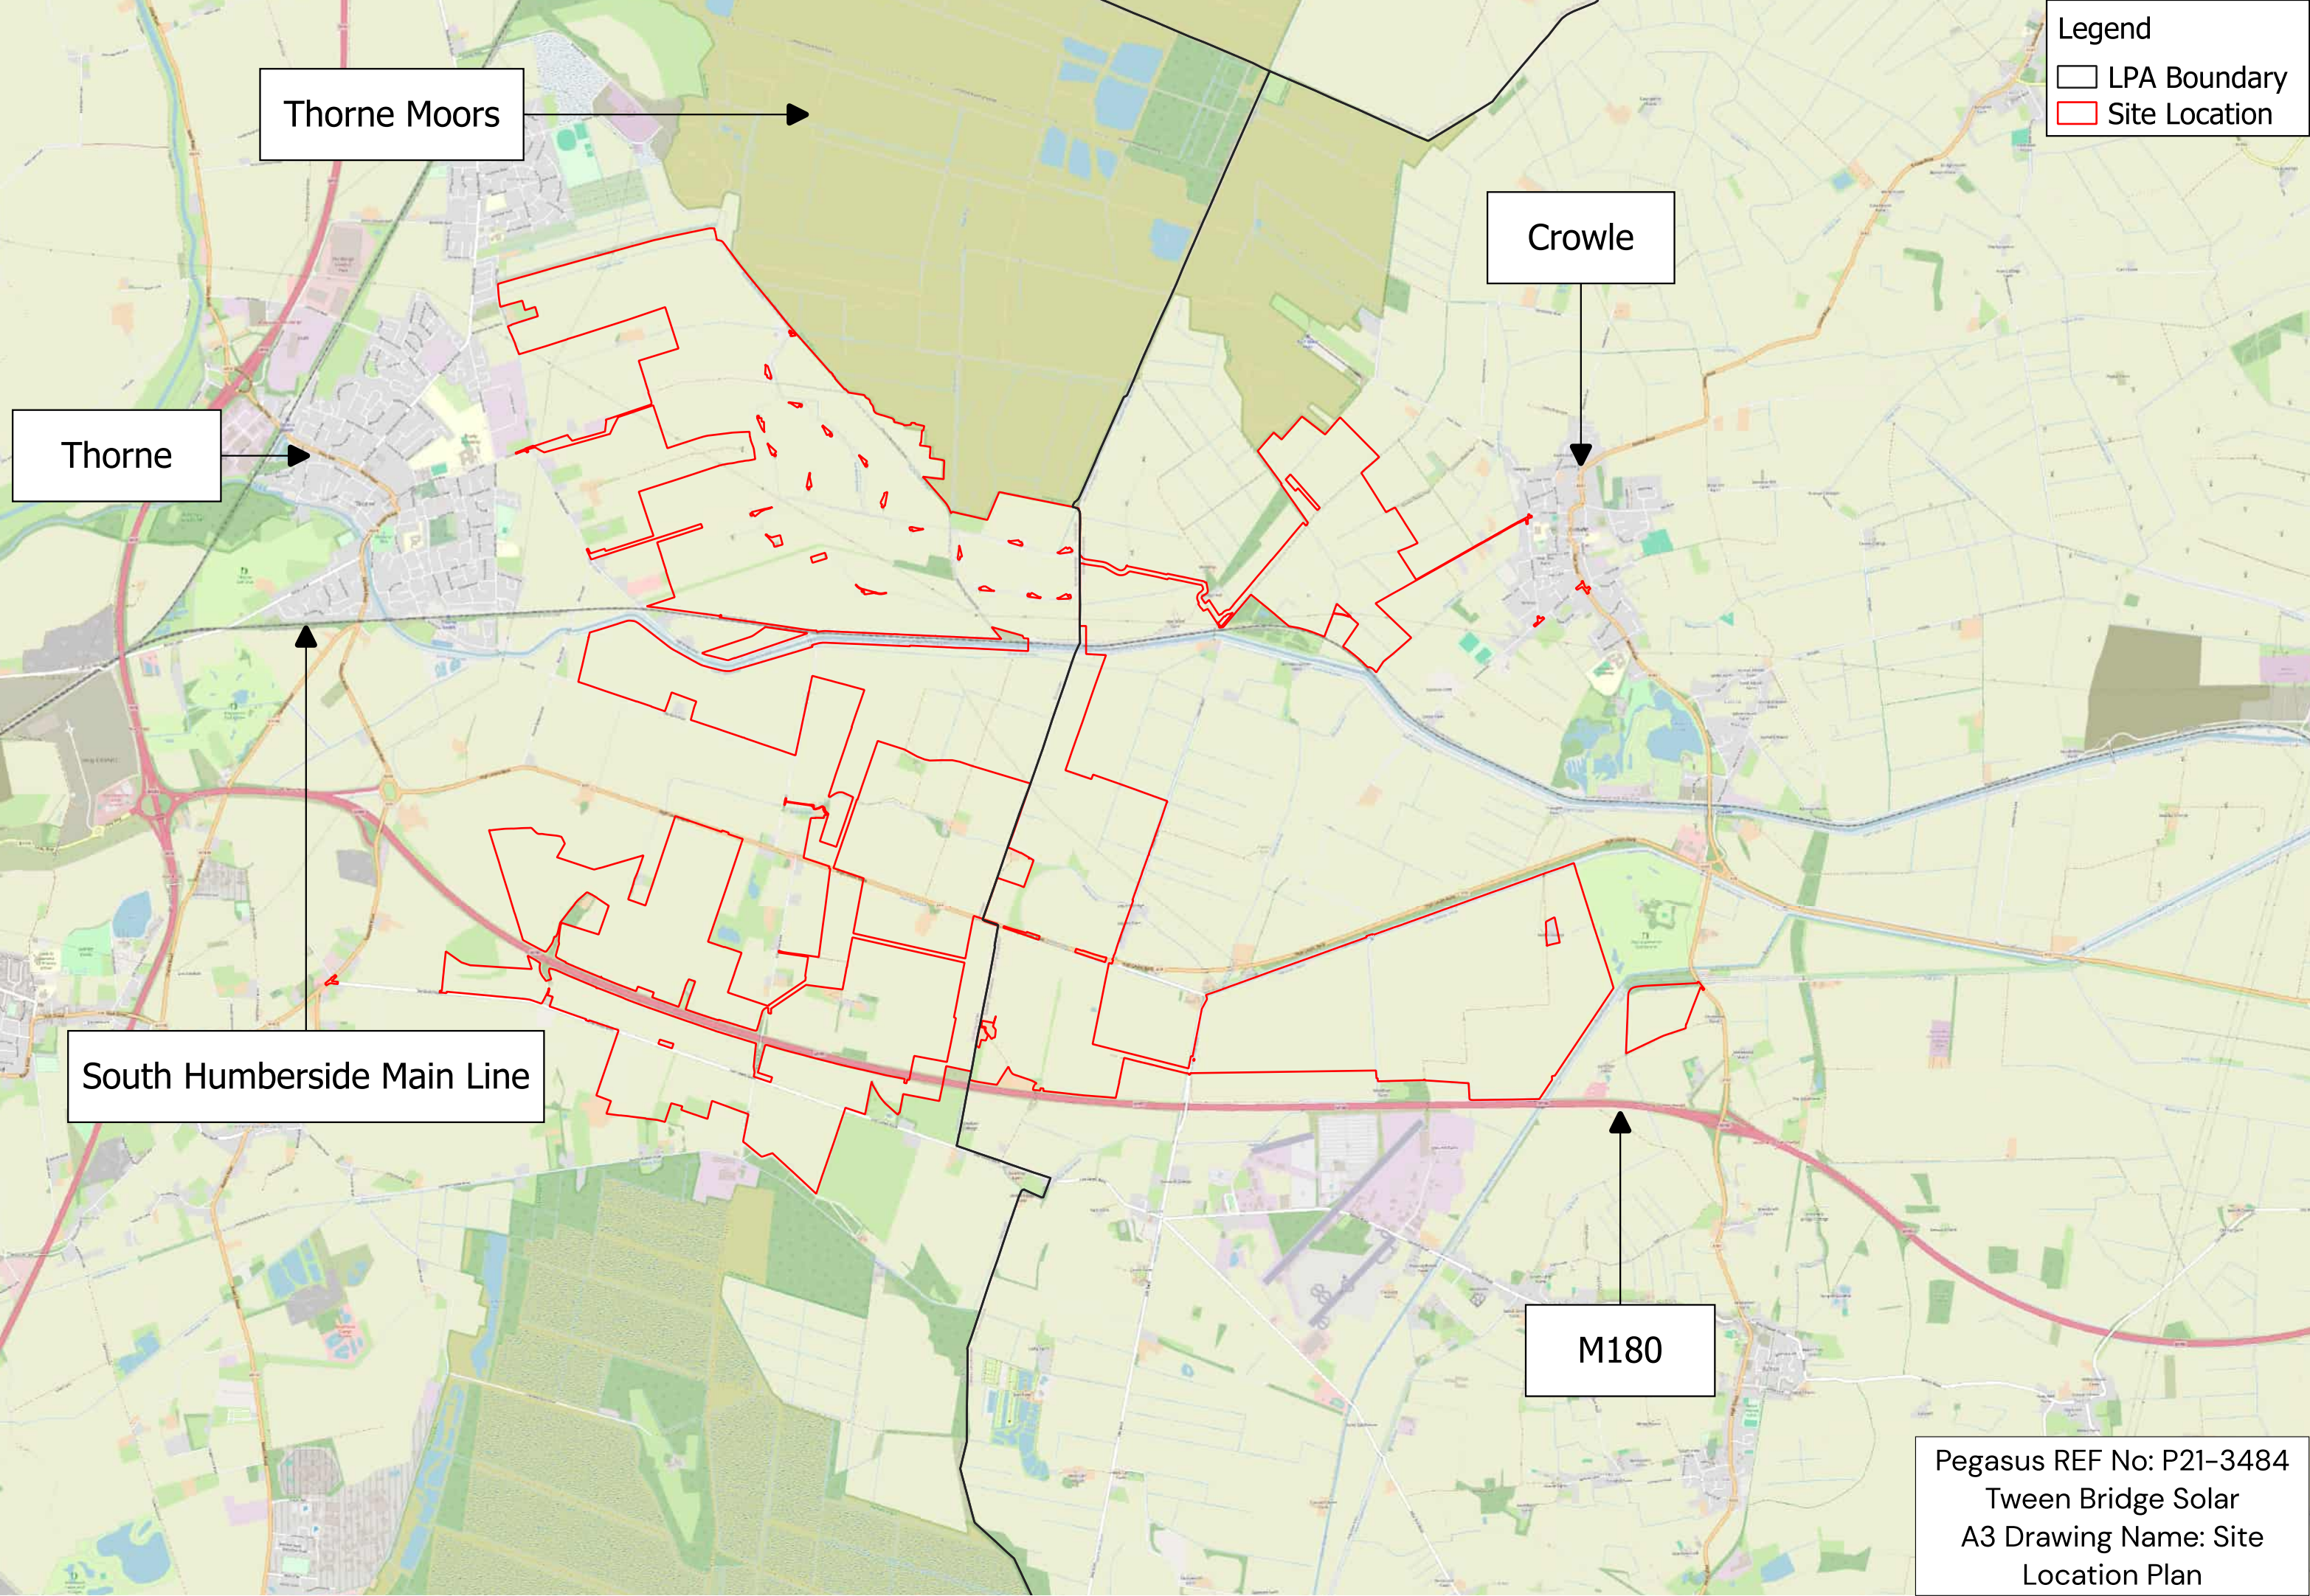

Legend

- LPA Boundary
- Site Location

Thorne Moors

Crowle

Thorne

South Humberside Main Line

M180

Pegasus REF No: P21-3484
Tween Bridge Solar
A3 Drawing Name: Site
Location Plan


Appendix B – Flood Risk Plans



Legend

- Flood Zone 2
- Flood Zone 3
- Flood Defence
- LPA Boundary
- Site Location


Pegasus REF No: P21-3484
Tween Bridge Solar
A3 Drawing Name: Flood
Map for Planning

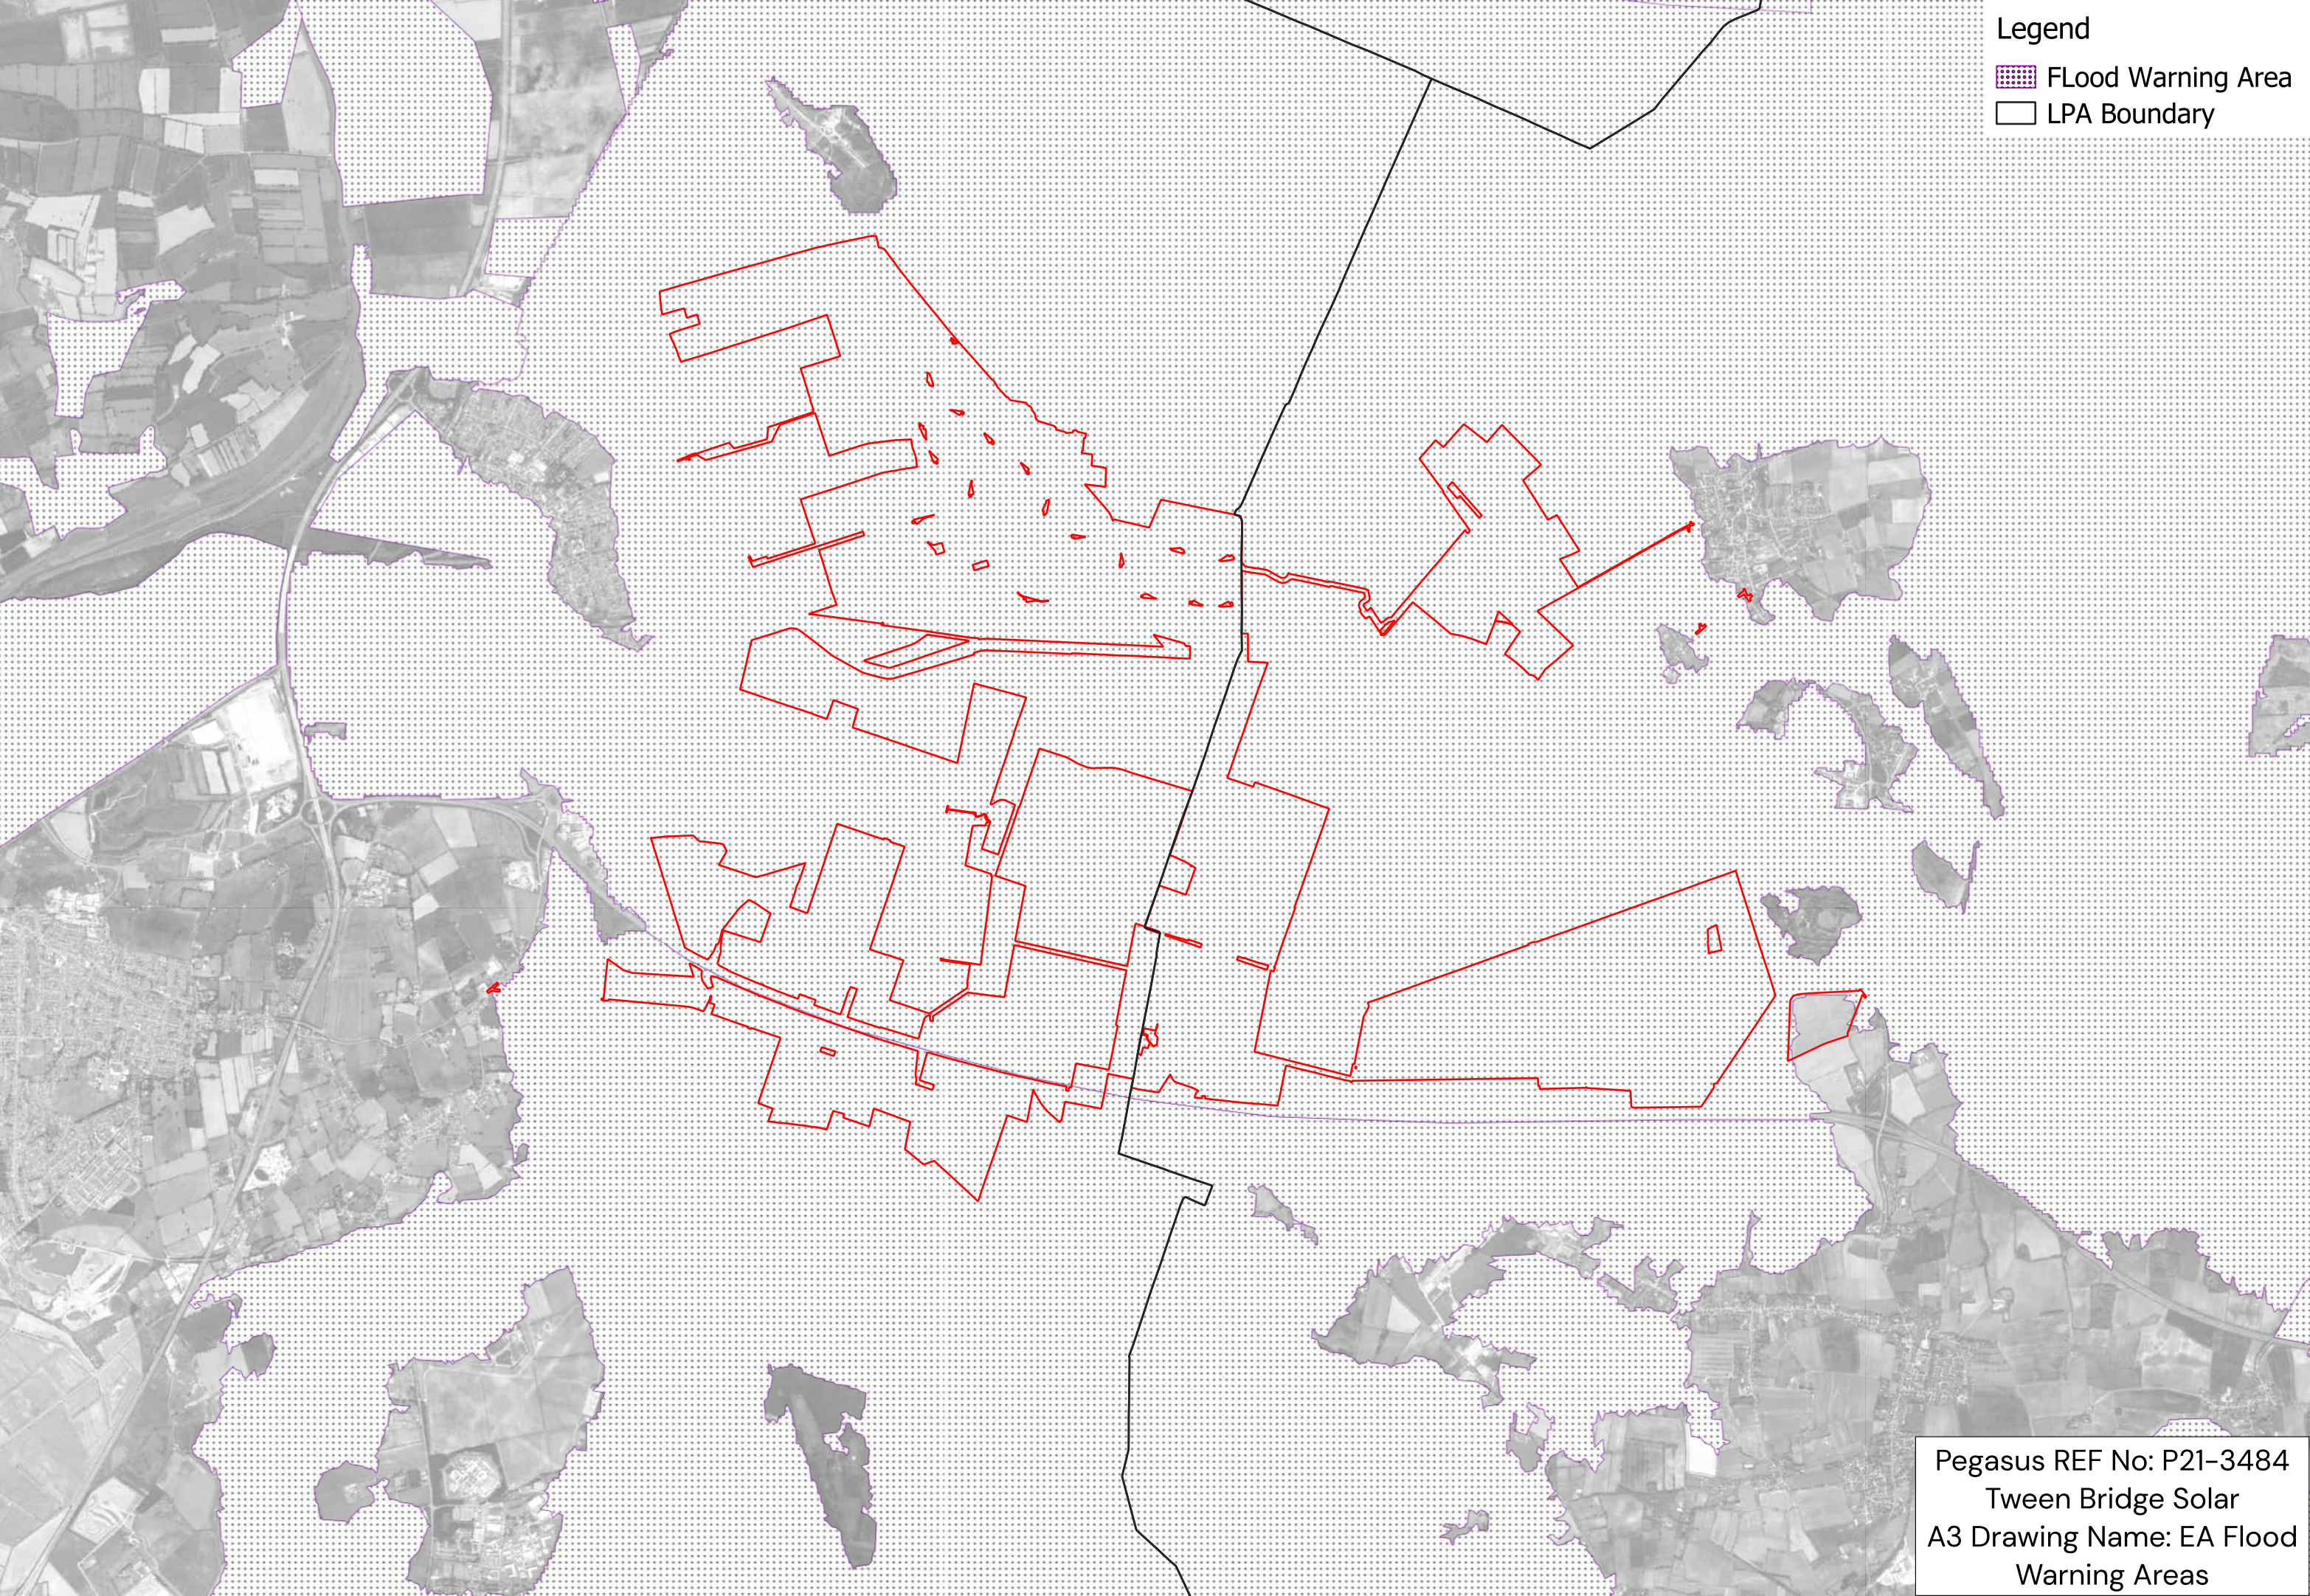

Legend

-  Flood Warning Area
-  LPA Boundary


Pegasus REF No: P21-3484
Tween Bridge Solar
A3 Drawing Name: EA Flood
Warning Areas

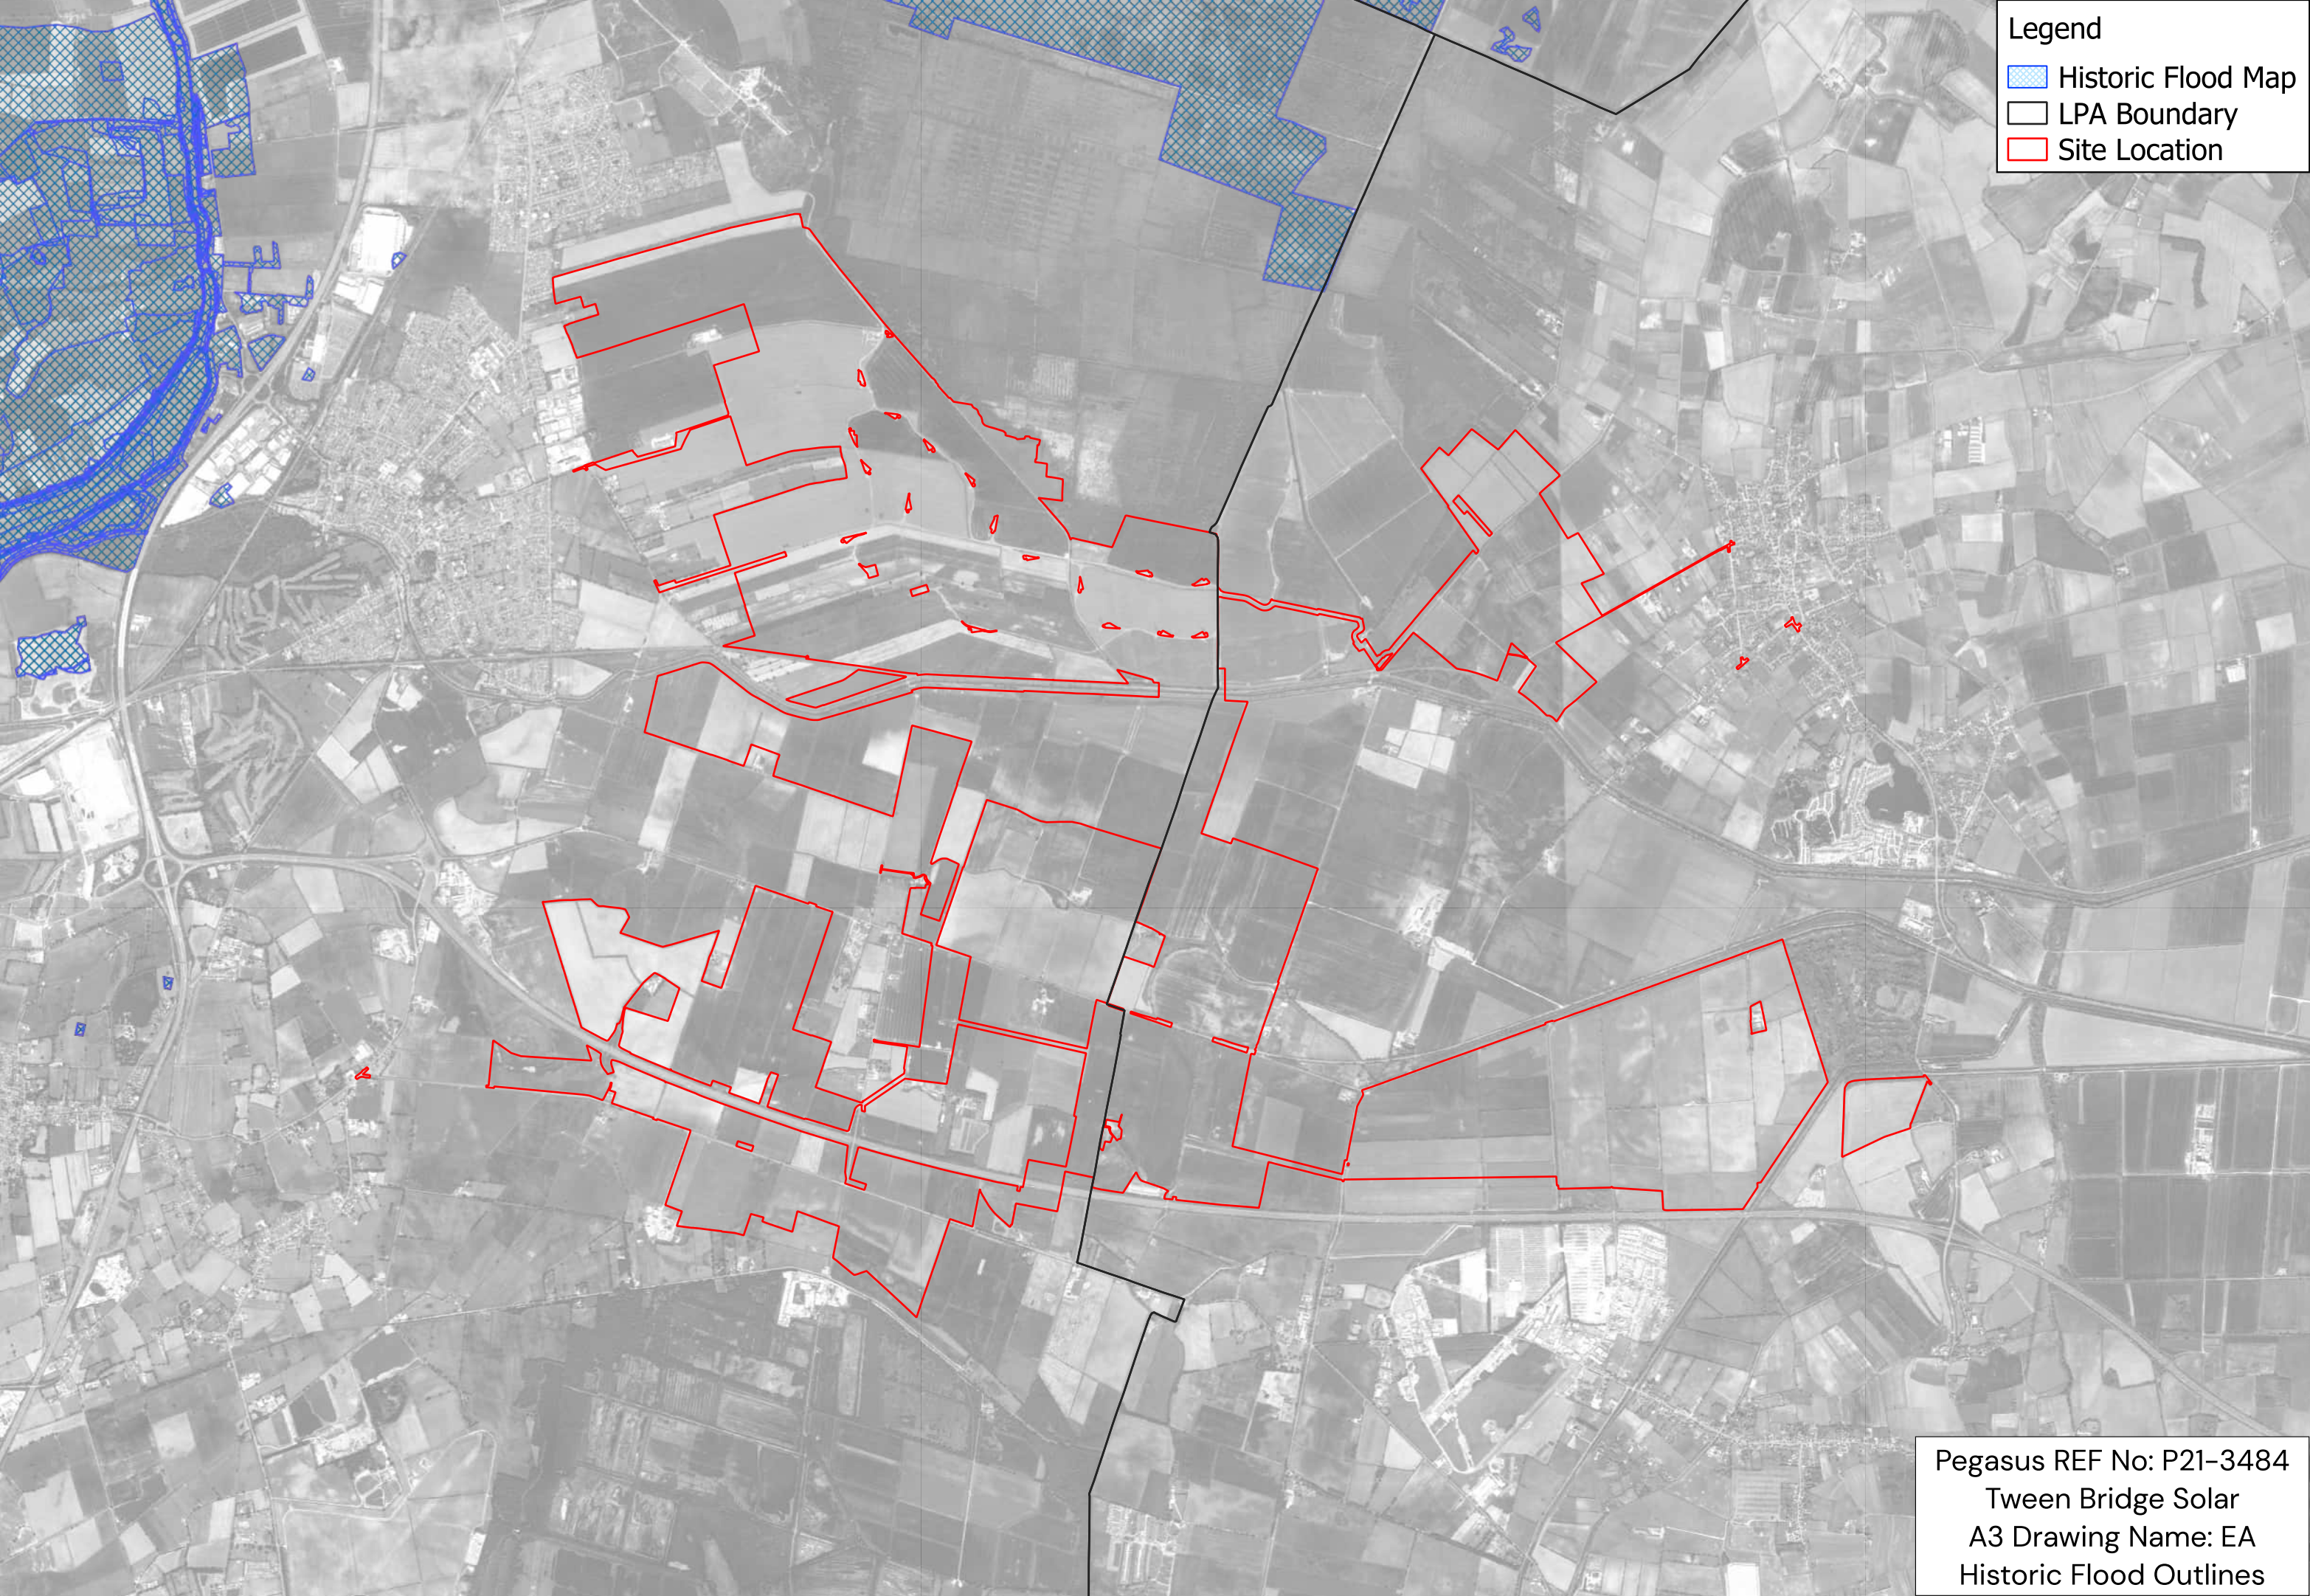

Legend

-  Historic Flood Map
-  LPA Boundary
-  Site Location

Pegasus REF No: P21-3484
Tween Bridge Solar
A3 Drawing Name: EA
Historic Flood Outlines

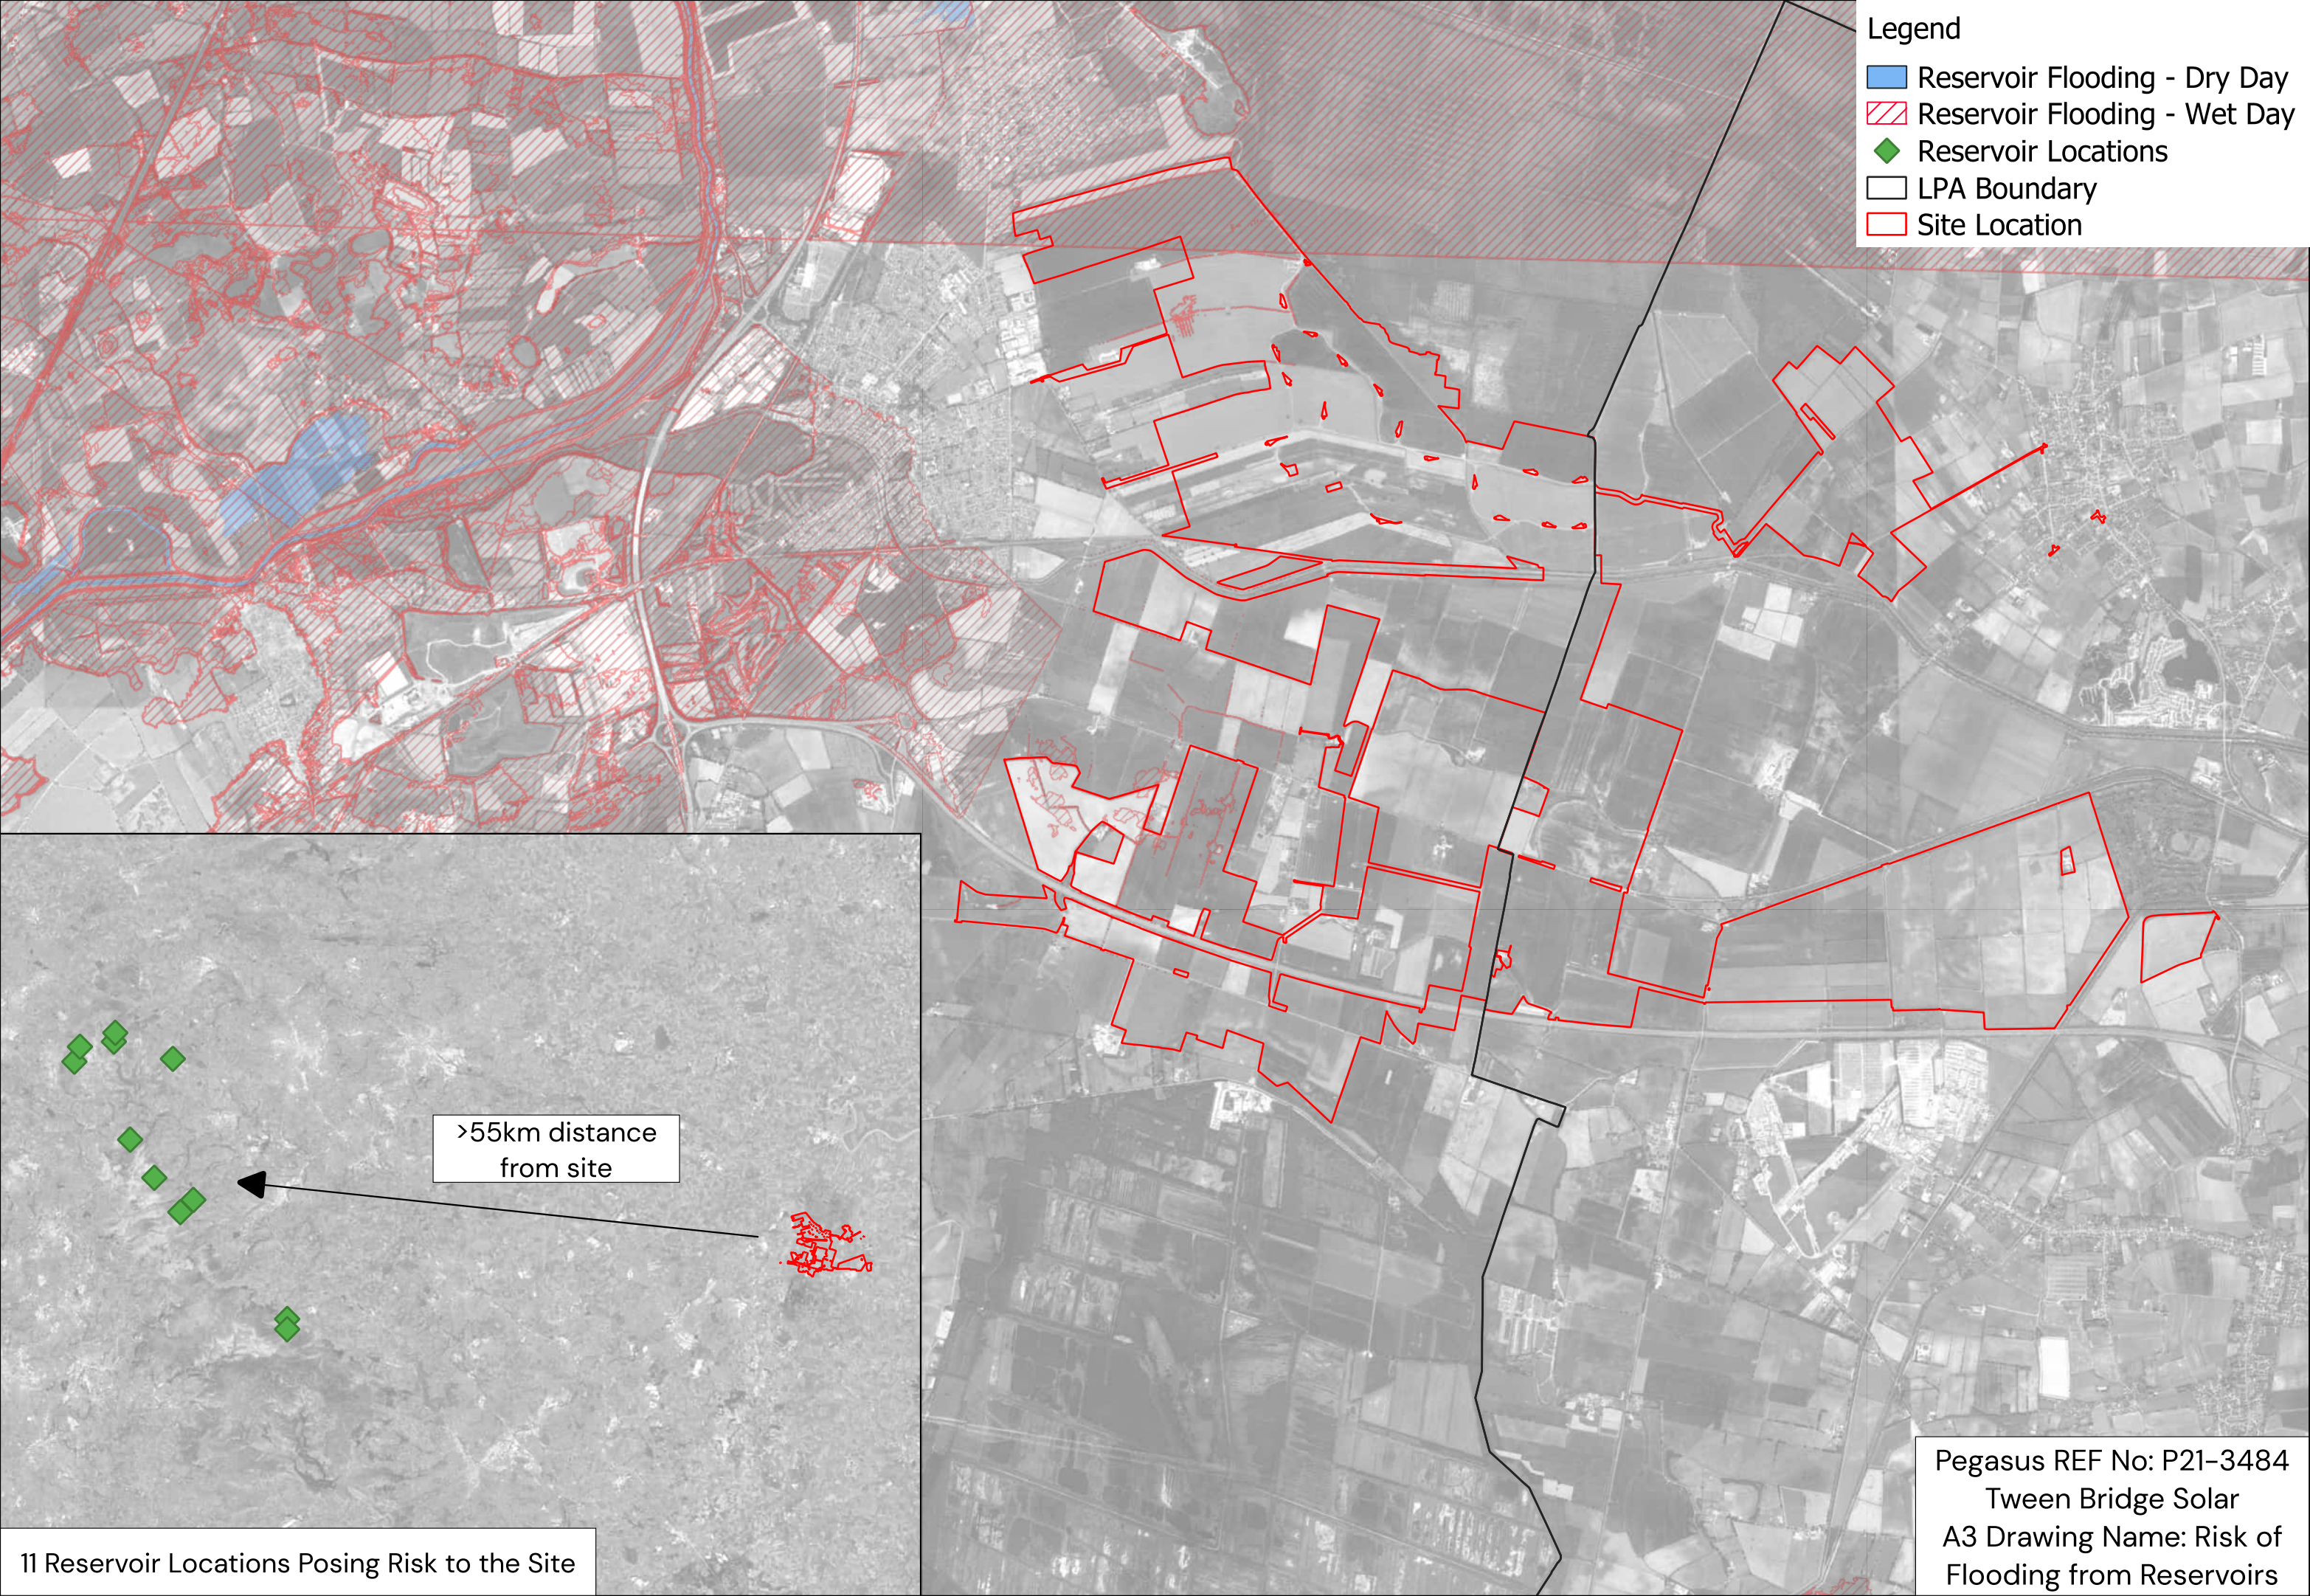


Legend

- Reservoir Flooding - Dry Day
- Reservoir Flooding - Wet Day
- Reservoir Locations
- LPA Boundary
- Site Location

>55km distance
from site

11 Reservoir Locations Posing Risk to the Site


Pegasus REF No: P21-3484
Tween Bridge Solar
A3 Drawing Name: Risk of
Flooding from Reservoirs

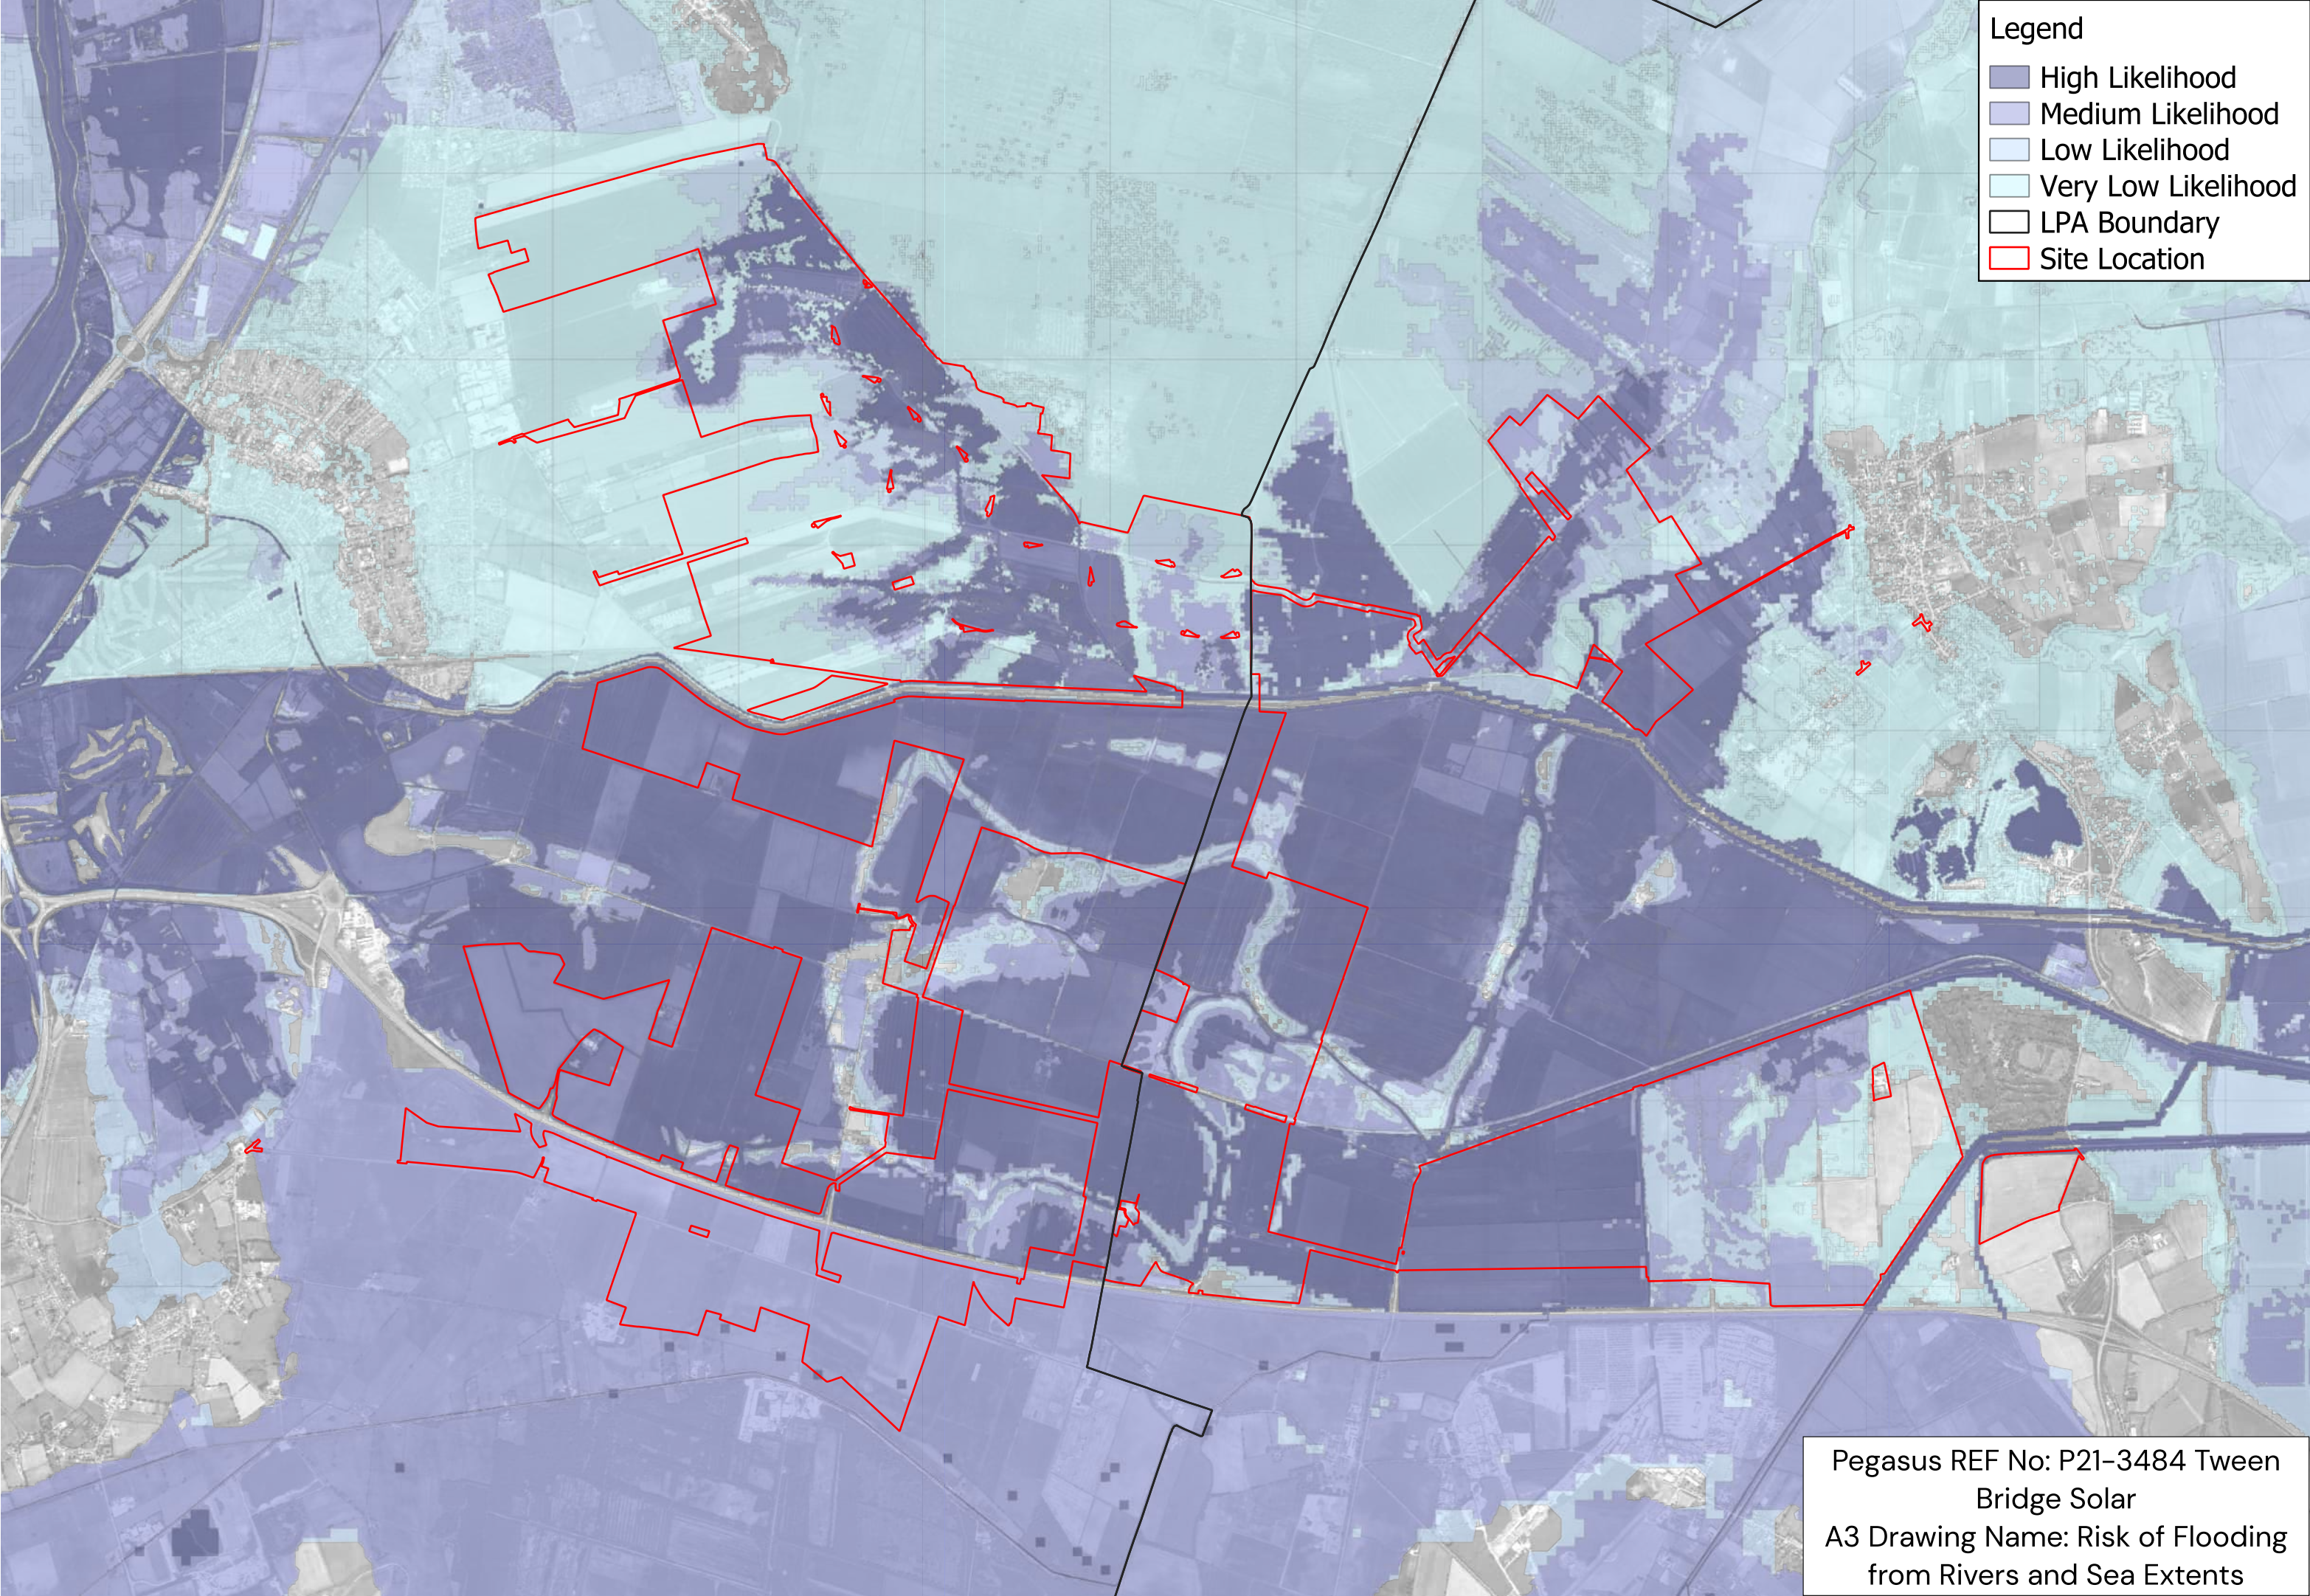

Legend

- High Likelihood
- Medium Likelihood
- Low Likelihood
- Very Low Likelihood
- LPA Boundary
- Site Location

Pegasus REF No: P21-3484 Tween
Bridge Solar
A3 Drawing Name: Risk of Flooding
from Rivers and Sea Extents

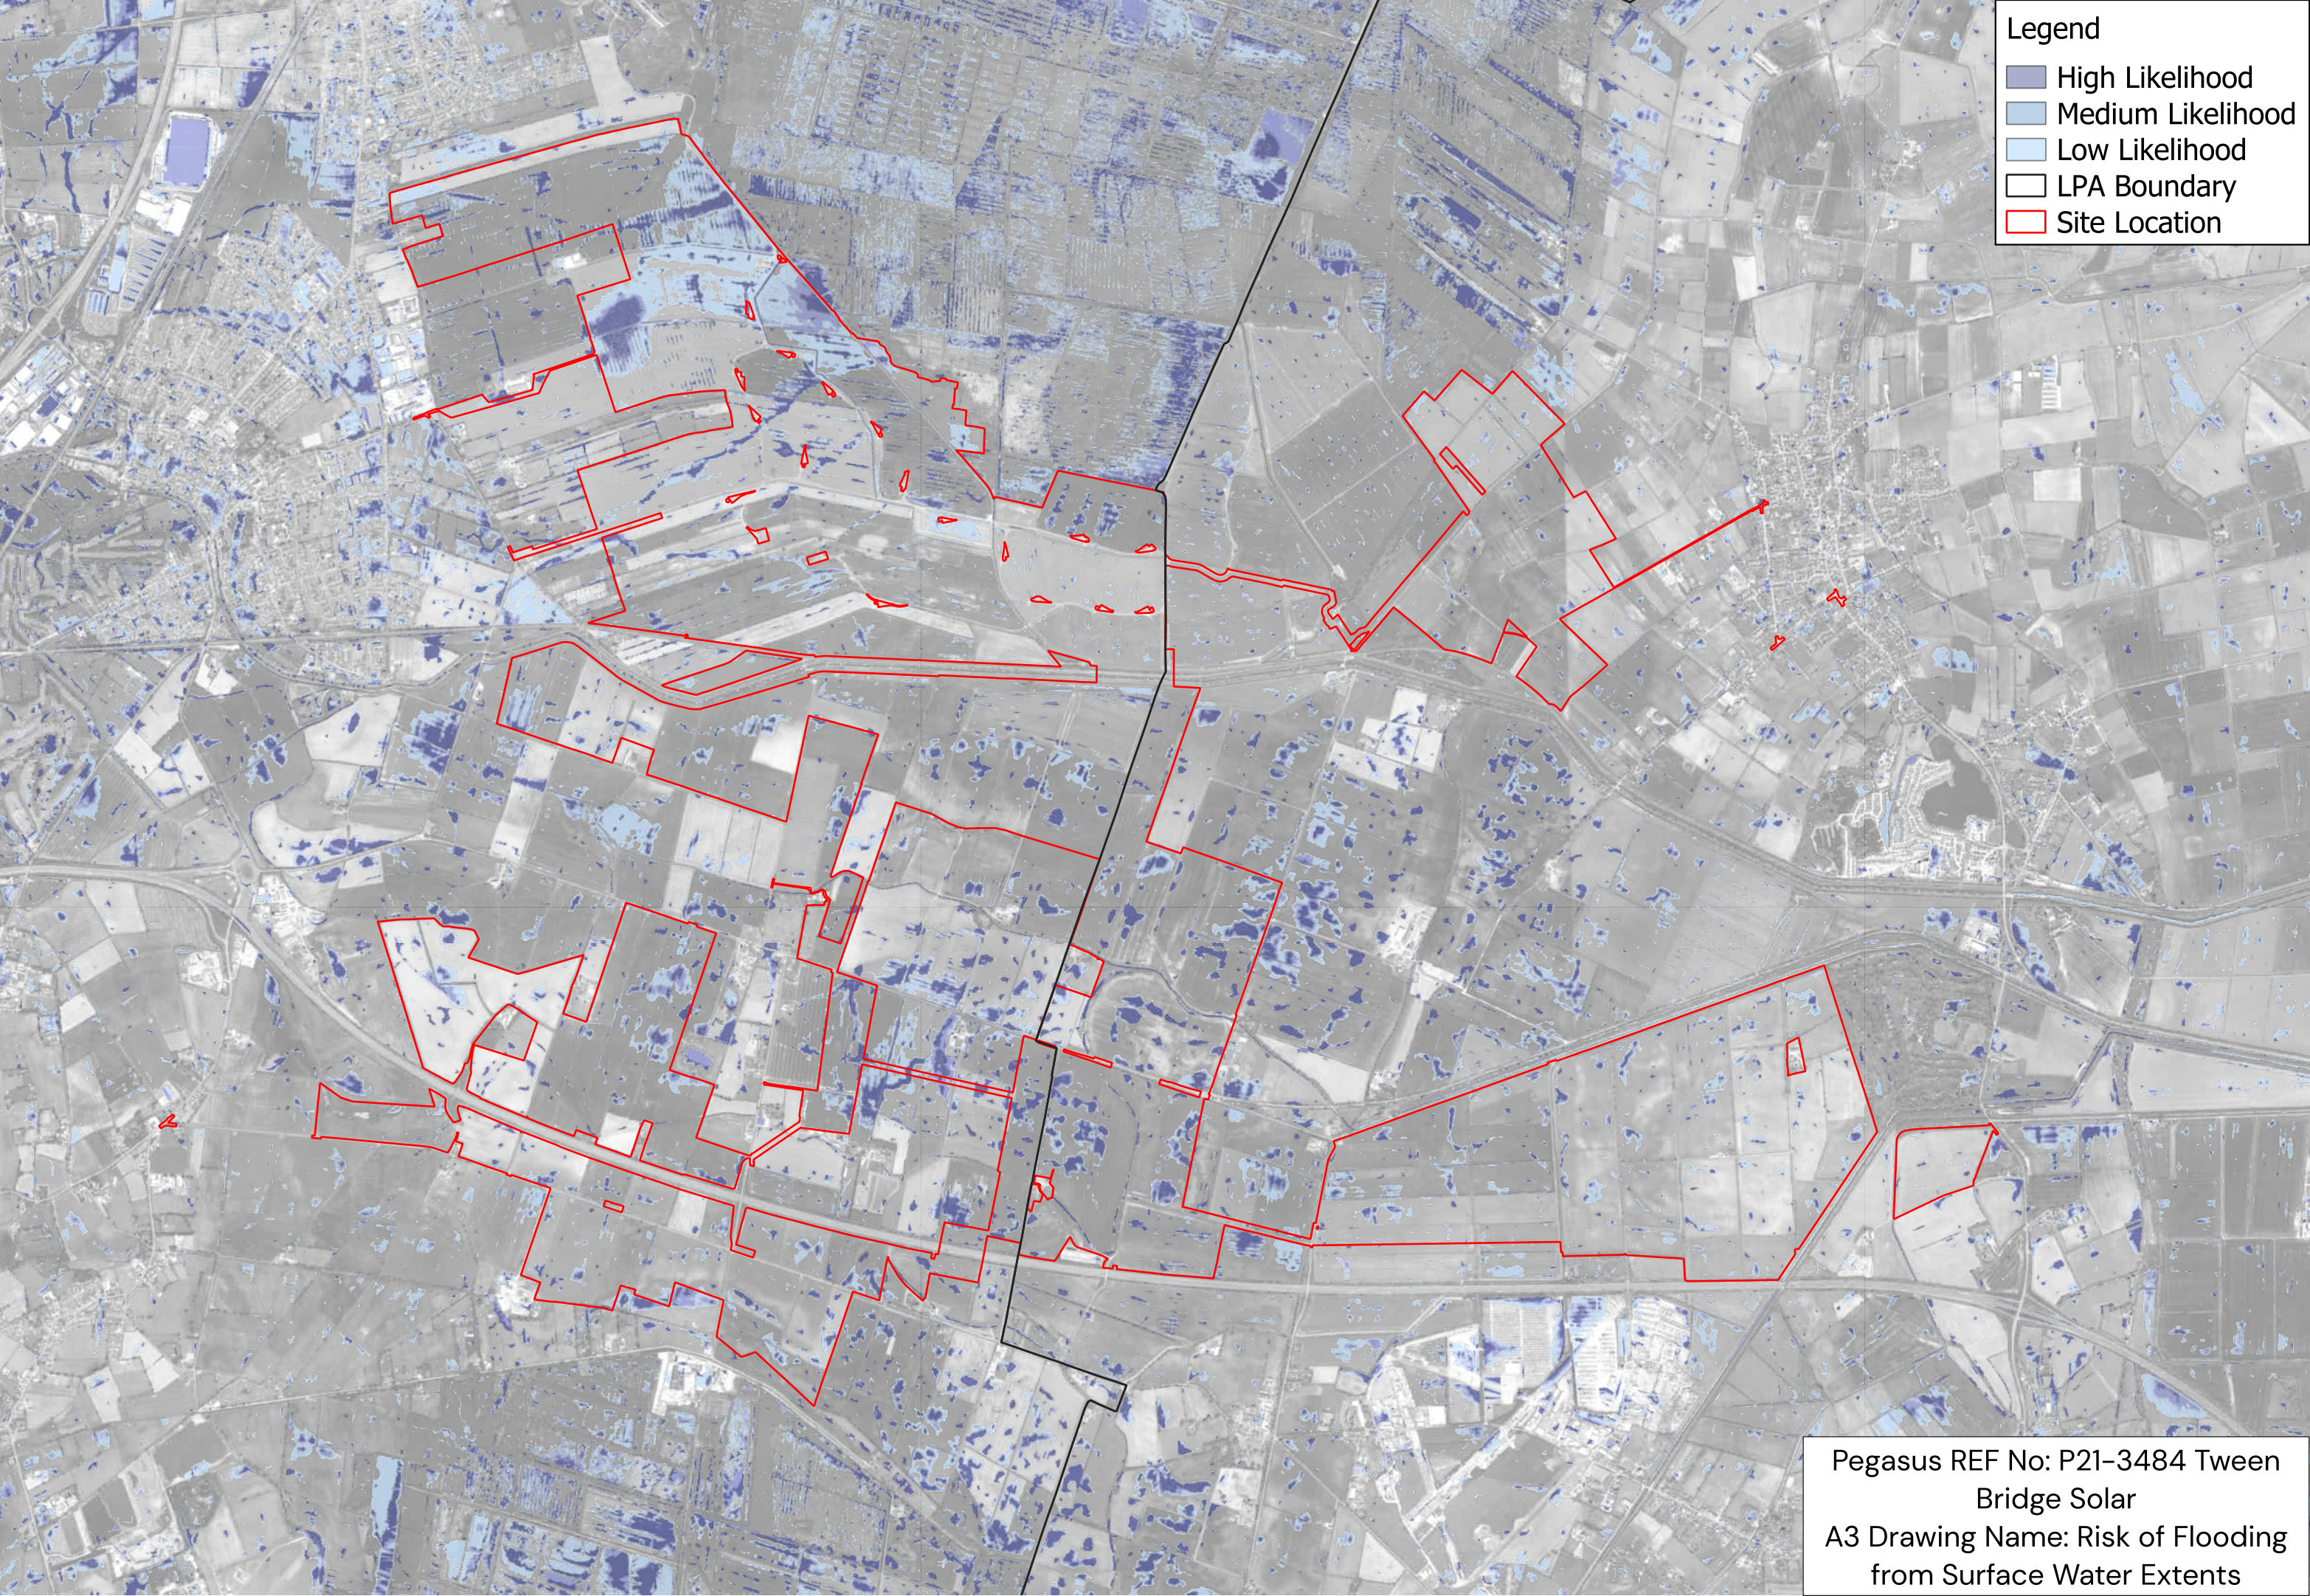

Legend

- High Likelihood
- Medium Likelihood
- Low Likelihood
- LPA Boundary
- Site Location

Pegasus REF No: P21-3484 Tween
Bridge Solar
A3 Drawing Name: Risk of Flooding
from Surface Water Extents



Appendix L – Outline Surface Water Drainage Strategy Plans

REFER TO DRAWING 0504

REFER TO DRAWING 0505

REFER TO DRAWING 0506

REFER TO DRAWING 0509

REFER TO DRAWING 0507

REFER TO DRAWING 0508

REFER TO DRAWING 051

P1	30.07.2020	UPDATED LAYOUT XREFED INTO DRAWING	MD	LG	CT
P2	21.08.2020	DRAFT ORDER LIMITS UPDATED	CM	MM	MM
P1	18.08.2020	FRST ISSUE	CM	MM	MM

REV	DATE	DESCRIPTION	REVISED	CHECKED	APPROVED
-----	------	-------------	---------	---------	----------

CLIENT:
RWE RENEWABLES UK LTD


DATE: 16.06.2025 SCALE: 1:10,000@A0 DRAWN BY: CM
CHECKED BY: NM
APPROVED BY: NM

DRAWING NUMBER: P21-3484 - PEG-XX-XX-DR-C-Q503-P3 PG OFFICE / TEAM: BRS-IN

PEGASUS REF No:	DRAWING STATUS	PEGASUS GROUP
P21-3484	S2	

PEGASUS
GROUP

© Pegasus Planning Group Limited. © Crown copyright and database rights OS 100042093. Promap. Licence number 100020449. EmapSite Licence number 010003036173. Terms & Conditions @ pegasusgroup.co.uk

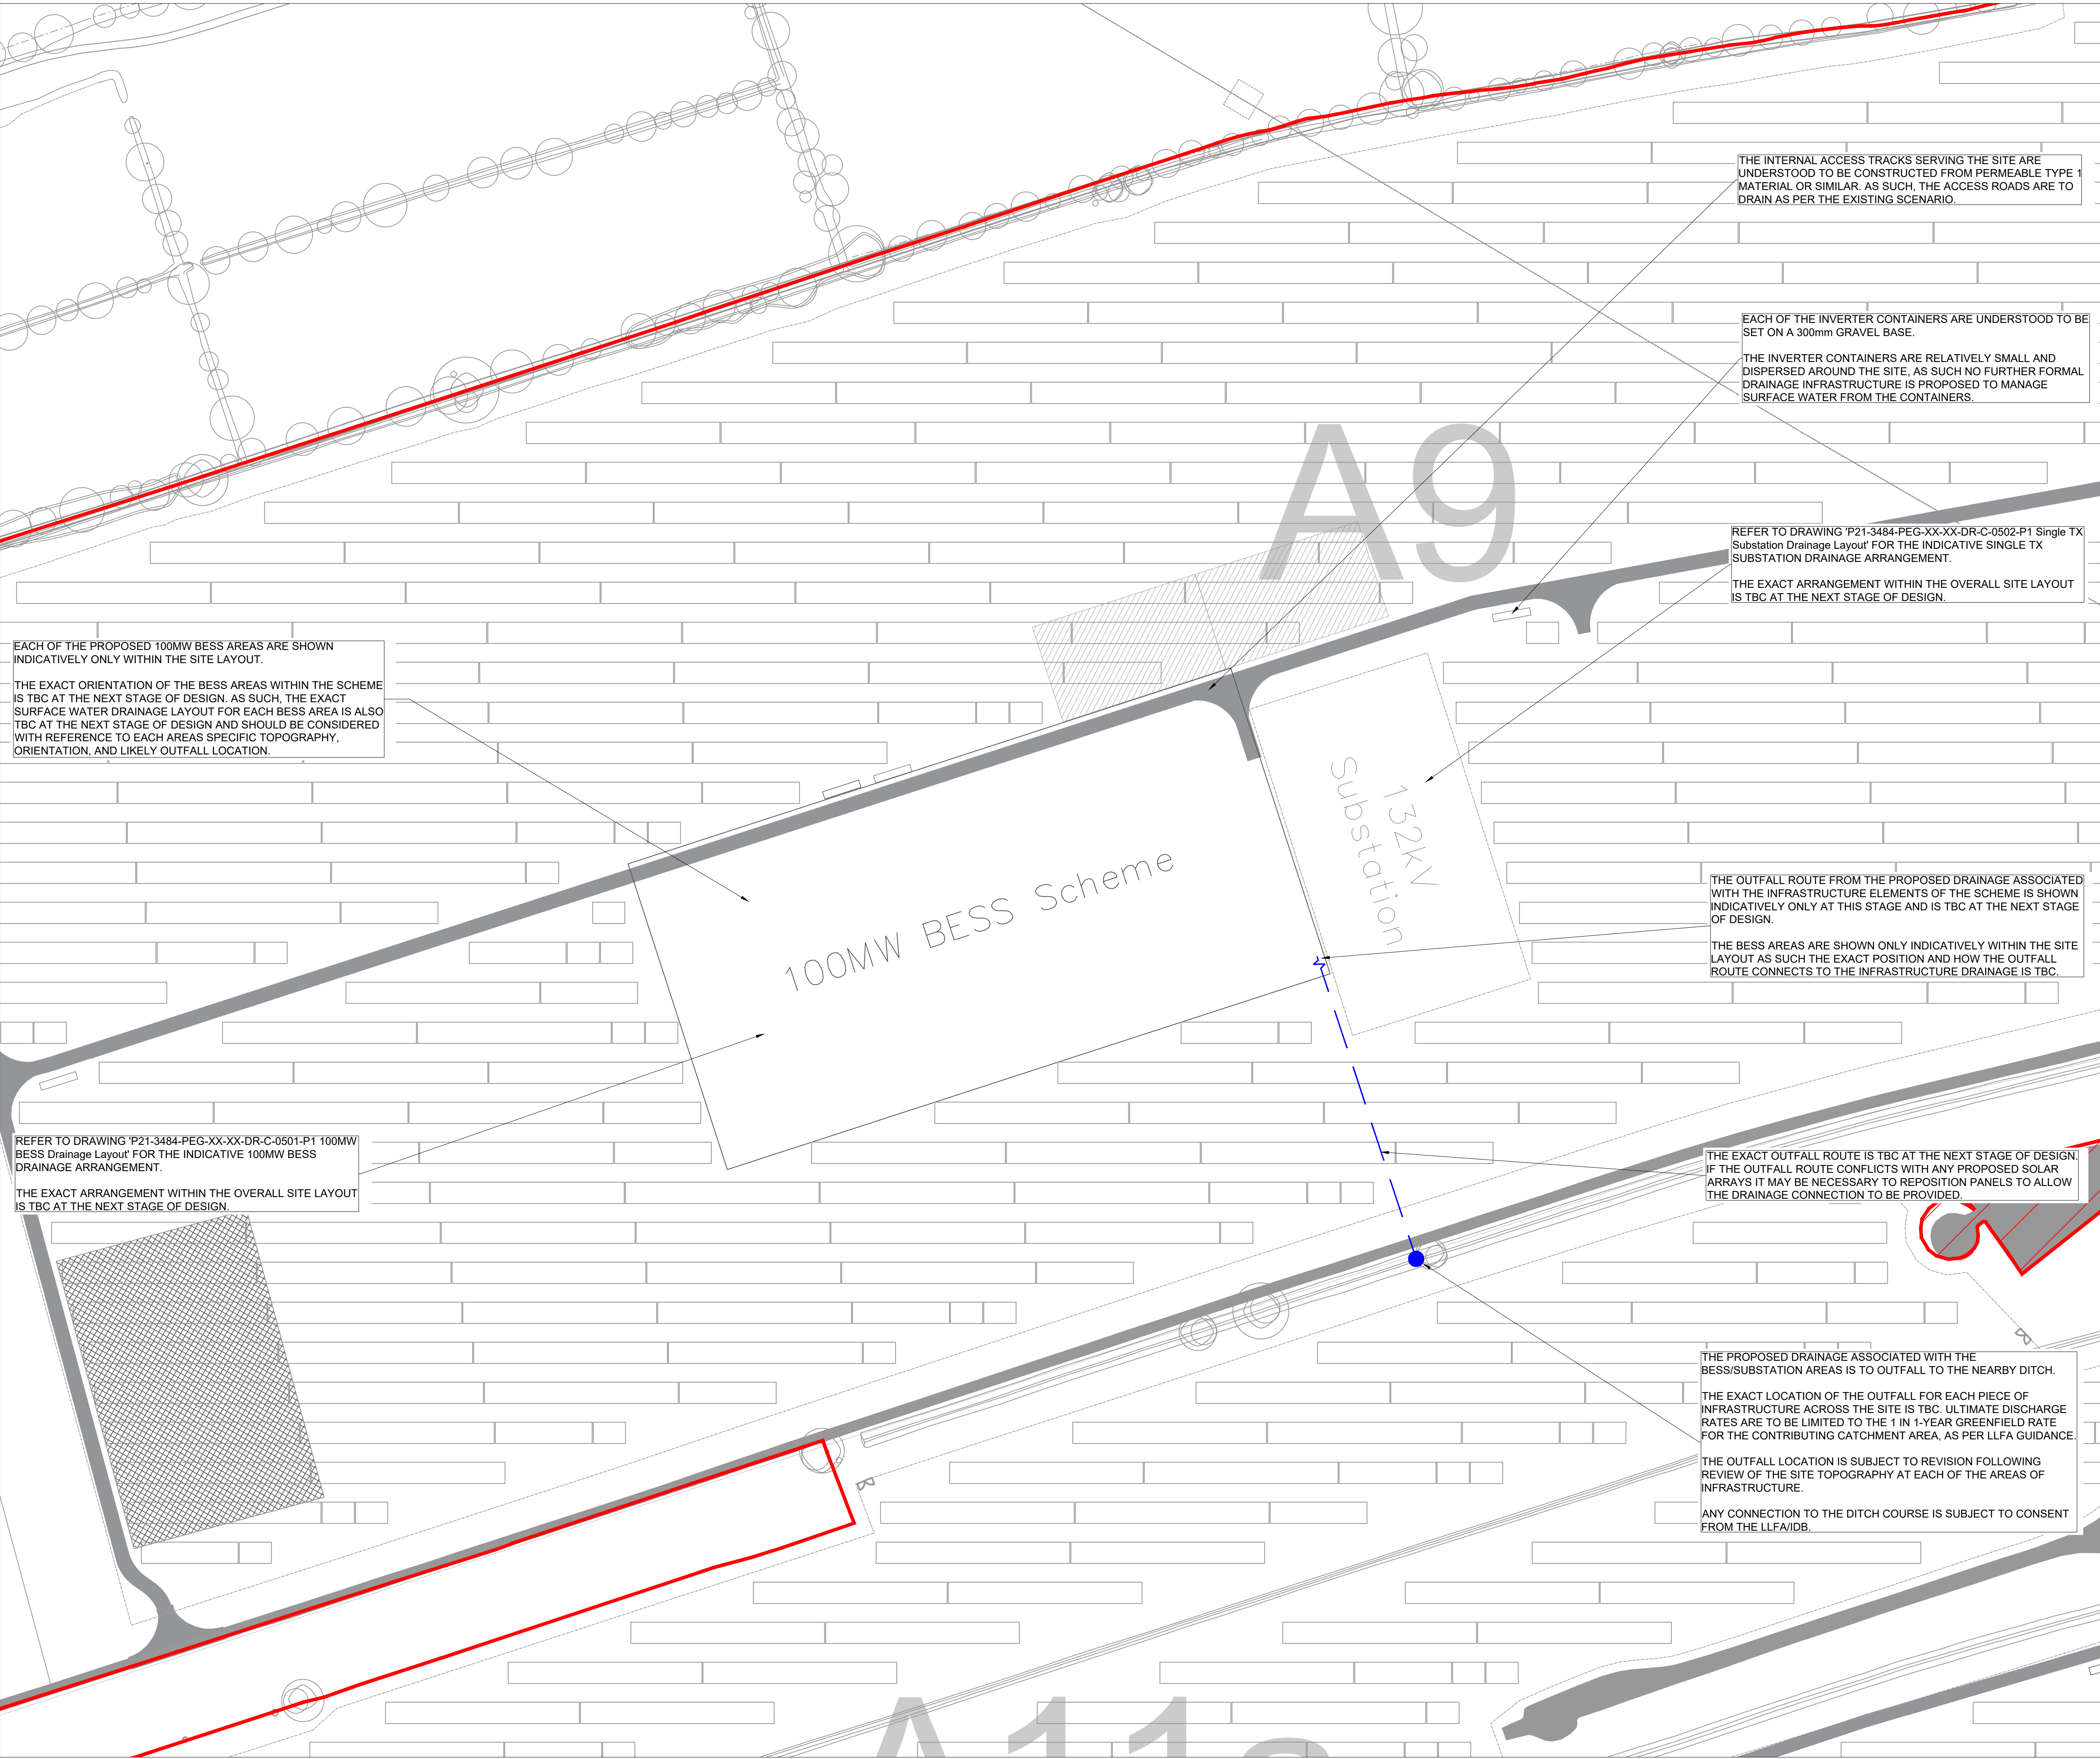

EACH OF THE PROPOSED 100MW BESS AREAS ARE SHOWN INDICATIVELY ONLY WITHIN THE SITE LAYOUT.

THE EXACT ORIENTATION OF THE BESS AREAS WITHIN THE SCHEME IS TBC AT THE NEXT STAGE OF DESIGN. AS SUCH, THE EXACT SURFACE WATER DRAINAGE LAYOUT FOR EACH BESS AREA IS ALSO TBC AT THE NEXT STAGE OF DESIGN AND SHOULD BE CONSIDERED WITH REFERENCE TO EACH AREAS SPECIFIC TOPOGRAPHY, ORIENTATION, AND LIKELY OUTFALL LOCATION.

REFER TO DRAWING 'P21-3484-PEG-XX-XX-DR-C-0501-P1 100MW BESS Drainage Layout' FOR THE INDICATIVE 100MW BESS DRAINAGE ARRANGEMENT.

THE EXACT ARRANGEMENT WITHIN THE OVERALL SITE LAYOUT IS TBC AT THE NEXT STAGE OF DESIGN.

THE INTERNAL ACCESS TRACKS SERVING THE SITE ARE UNDERSTOOD TO BE CONSTRUCTED FROM PERMEABLE TYPE 1 MATERIAL OR SIMILAR. AS SUCH, THE ACCESS ROADS ARE TO DRAIN AS PER THE EXISTING SCENARIO.

EACH OF THE INVERTER CONTAINERS ARE UNDERSTOOD TO BE SET ON A 300mm GRAVEL BASE.

THE INVERTER CONTAINERS ARE RELATIVELY SMALL AND DISPERSED AROUND THE SITE, AS SUCH NO FURTHER FORMAL DRAINAGE INFRASTRUCTURE IS PROPOSED TO MANAGE SURFACE WATER FROM THE CONTAINERS.

REFER TO DRAWING 'P21-3484-PEG-XX-XX-DR-C-0502-P1 Single TX Substation Drainage Layout' FOR THE INDICATIVE SINGLE TX SUBSTATION DRAINAGE ARRANGEMENT.

THE EXACT ARRANGEMENT WITHIN THE OVERALL SITE LAYOUT IS TBC AT THE NEXT STAGE OF DESIGN.

THE OUTFALL ROUTE FROM THE PROPOSED DRAINAGE ASSOCIATED WITH THE INFRASTRUCTURE ELEMENTS OF THE SCHEME IS SHOWN INDICATIVELY ONLY AT THIS STAGE AND IS TBC AT THE NEXT STAGE OF DESIGN.

THE BESS AREAS ARE SHOWN ONLY INDICATIVELY WITHIN THE SITE LAYOUT AS SUCH THE EXACT POSITION AND HOW THE OUTFALL ROUTE CONNECTS TO THE INFRASTRUCTURE DRAINAGE IS TBC.


THE EXACT OUTFALL ROUTE IS TBC AT THE NEXT STAGE OF DESIGN. IF THE OUTFALL ROUTE CONFLICTS WITH ANY PROPOSED SOLAR ARRAYS IT MAY BE NECESSARY TO REPOSITION PANELS TO ALLOW THE DRAINAGE CONNECTION TO BE PROVIDED.

THE PROPOSED DRAINAGE ASSOCIATED WITH THE BESS/SUBSTATION AREAS IS TO OUTFALL TO THE NEARBY DITCH.

THE EXACT LOCATION OF THE OUTFALL FOR EACH PIECE OF INFRASTRUCTURE ACROSS THE SITE IS TBC. ULTIMATE DISCHARGE RATES ARE TO BE LIMITED TO THE 1 IN 1-YEAR GREENFIELD RATE FOR THE CONTRIBUTING CATCHMENT AREA, AS PER LLFA GUIDANCE.

THE OUTFALL LOCATION IS SUBJECT TO REVISION FOLLOWING REVIEW OF THE SITE TOPOGRAPHY AT EACH OF THE AREAS OF INFRASTRUCTURE.

ANY CONNECTION TO THE DITCH COURSE IS SUBJECT TO CONSENT FROM THE LLFA/IDB.

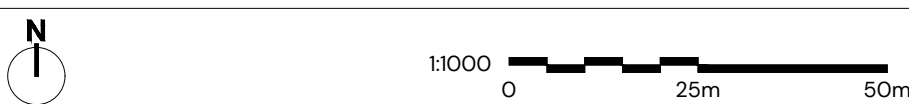

All Intellectual Property Rights (including but not limited to copyright) subsisting in or arising out of this drawing and the building works depicted are owned by Pegasus Planning Group Ltd (Pegasus Group) and may not be copied, adapted, disseminated, reproduced or otherwise used without a written licence from Pegasus Group. Pegasus Group accepts no liability for any use of this drawing other than for its original purpose and by the original client except in circumstances where approval for use has been given by Pegasus Group in writing. No part of this drawing may be reproduced, stored in a retrieval system, or transmitted in any form or by any means, electronic, mechanical, photocopying, recording, or by any information storage or retrieval system, without prior written permission from Pegasus Group. This drawing is prepared for planning application purposes only. It is not to be used for construction purposes. Any queries to be reported to Pegasus Group for clarification. Copyright © Pegasus Planning Group Limited. Use of this drawing is subject to the Terms & Conditions available at @pegasusgroup.co.uk

NOTES:


1. THIS DRAWING HAS BEEN PRODUCED BY PEGASUS GROUP FOR THE CLIENT AND SHOULD NOT BE USED FOR ANYTHING OUTSIDE OF ITS INTENDED PURPOSE. PEGASUS GROUP ACCEPT NO LIABILITY FOR THE MISUSE OF THIS DRAWING.
2. DO NOT USE THIS DRAWING TO SCALE FROM.
3. THIS DRAWING IS TO BE READ IN CONJUNCTION WITH THE RELEVANT SPECIFICATION, INC. FLOOD RISK ASSESSMENTS AND ALL OTHER RELATED DRAWINGS/REPORTS ISSUED.
4. ALL DIMENSIONS SHOWN ON THIS DRAWING ARE IN METERS UNLESS OTHERWISE STATED.
5. THE CONTRACTOR IS RESPONSIBLE FOR ALL WORKS AND FOR THE STABILITY, INSTALLATION AND HEALTH AND SAFETY OF THE WORKS.
6. ALL COVER AND GROUND LEVELS SHOWN ARE BASED ON THE EXISTING GROUND LEVELS.
7. IT IS THE RESPONSIBILITY OF THE PRINCIPAL CONTRACTOR TO BE AWARE OF SITE-SPECIFIC RISKS AND HAZARDS THAT MAY AFFECT THE DRAWING AND SPECIFICATION.
8. ALL PLACEMENT OF PIPES, CHAMBERS, MANHOLES, ATTENUATION FEATURES ARE SHOWN INDICATIVELY.
9. THE VOLUMETRIC RUNOFF COEFFICIENT (Cv) USED FOR THE IMPERMEABLE AREA CATCHMENTS ACROSS THE SITE IS 1.0 BASED ON LLFA DESIGN GUIDANCE.
10. THE SURFACE WATER SUDS SYSTEM HAS BEEN DESIGNED TO ACCOMMODATE THE VOLUMES GENERATED BY A 1 IN 100 YEAR STORM + 40% CLIMATE CHANGE ALLOWANCE.
11. ANY CONNECTION TO WATERCOURSES AS A PART OF THIS STRATEGY ARE SUBJECT TO CONSENT FROM THE LLFA AND IDB.
12. LEVELS AND SIZING OF EACH OF THE DRAINAGE FEATURES IS SUBJECT TO SITE SPECIFIC TOPOGRAPHY FOR EACH OF THE SUBSTATION AREAS. THIS IS TBC AT THE NEXT STAGE OF DESIGN.
13. THIS LAYOUT SHOWS AN INDICATIVE VERSION OF THE PROPOSED OUTFALL LOCATIONS ONLY. AS SUCH, SEVERAL ASSUMPTIONS HAVE BEEN APPLIED INCLUDING:
 - 13.1. PROPOSED OUTFALLS ARE ABLE TO BE PROVIDED VIA A GRAVITY CONNECTION TO THE ASSOCIATED WATERCOURSE.
 - 13.2. SUITABLE COVER CAN BE PROVIDED ABOVE THE PROPOSED BELOW GROUND FEATURES.
14. THE ABOVE ASSUMPTIONS ARE TBC AT THE NEXT STAGE OF DESIGN.

LAYOUT KEY:

- DRAFT ORDER LIMITS
- ▨ DRAFT ORDER LIMITS EXCLUSION

DRAINAGE STRATEGY KEY:

- INDICATIVE OUTFALL LOCATION TO WATERCOURSE
- - - INDICATIVE CONNECTION ROUTE FROM INFRASTRUCTURE TO OUTFALL

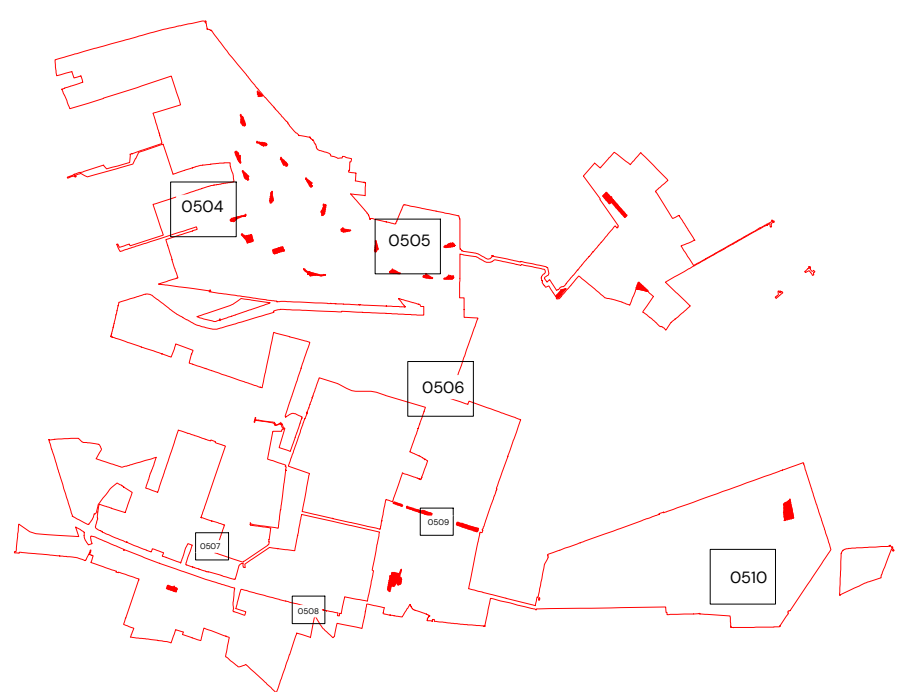

KEY PLAN
NTS

TWEEN BRIDGE – DRAINAGE STRATEGY
INDICATIVE SURFACE WATER OUTFALLS


LAND AT TWEEN BRIDGE, THORNE
BOROUGH OF DONCASTER, YORKSHIRE

CLIENT:
RWE RENEWABLES UK LTD

DATE: 16.06.2025 SCALE: 1:1000@A1 DRAWN BY: OM
CHECKED BY: NM
APPROVED BY: NM

DRAWING NUMBER: P21-3484 – PEG – XX – XX – DR – C – 0504 – P3 PG OFFICE / TEAM:
BRS-IN

PEGASUS REF No: P21-3484 DRAWING STATUS: S2 PEGASUS GROUP

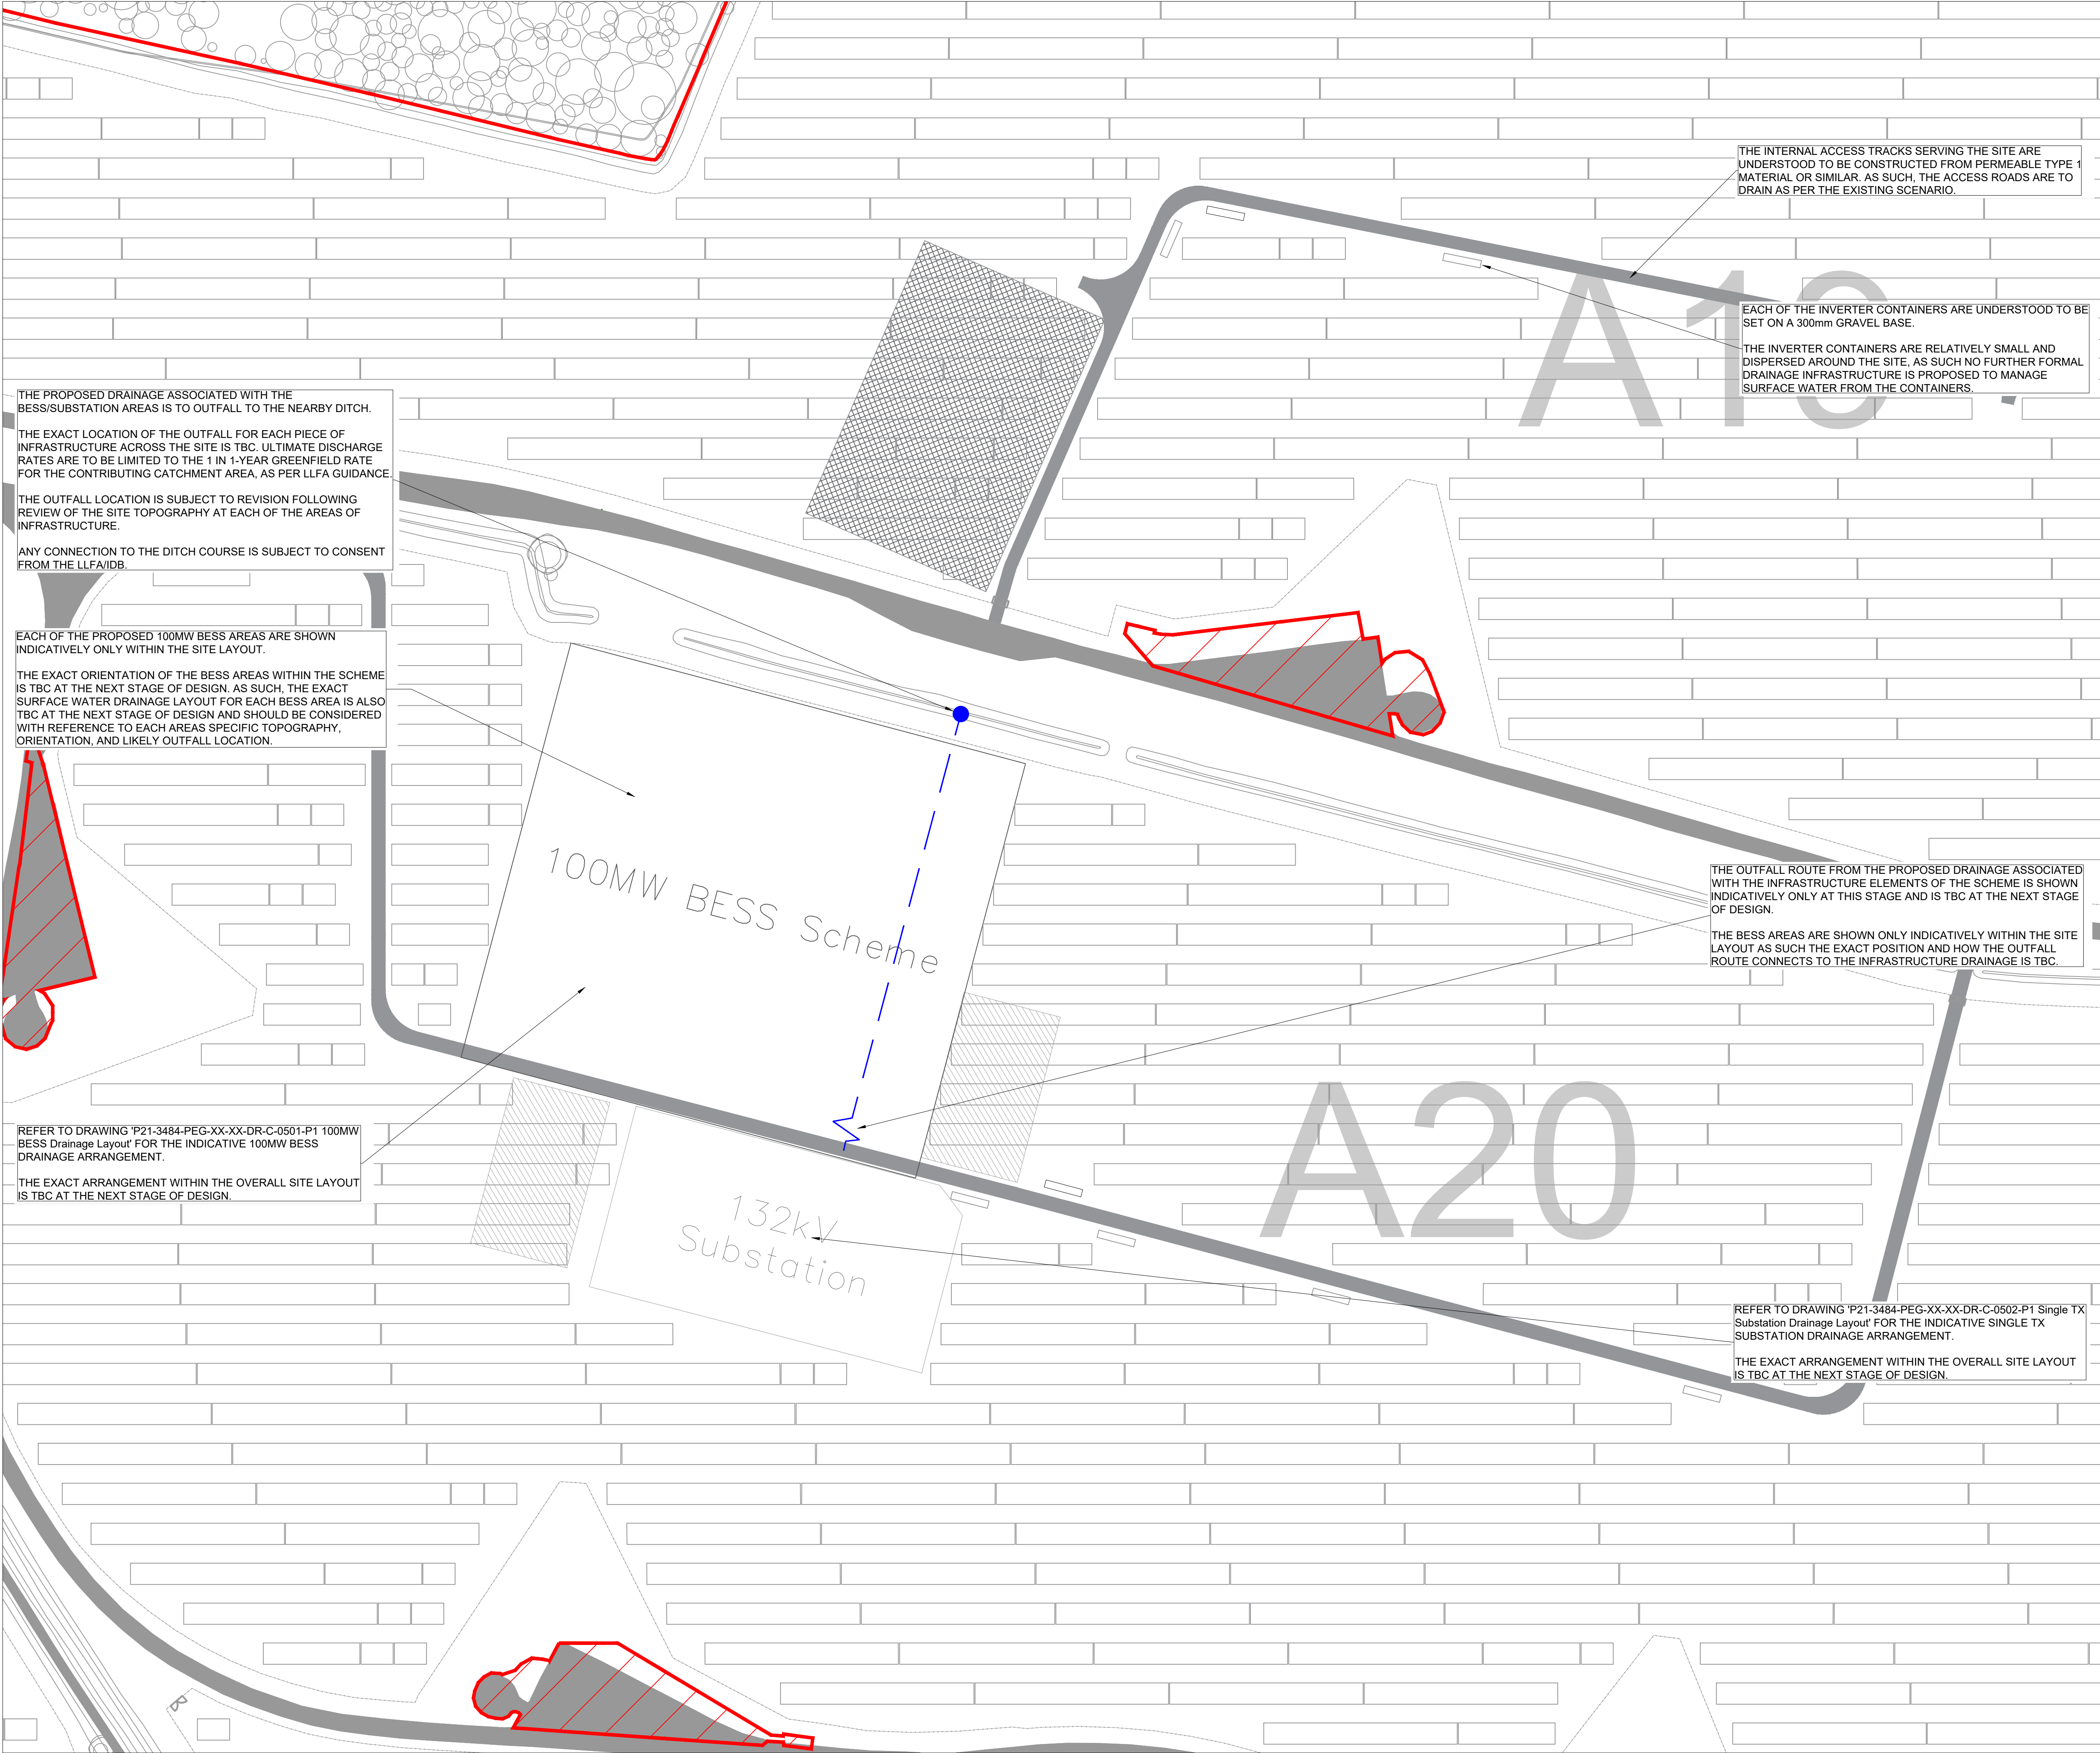

THE PROPOSED DRAINAGE ASSOCIATED WITH THE BESS/SUBSTATION AREAS IS TO OUTFALL TO THE NEARBY DITCH.

THE EXACT LOCATION OF THE OUTFALL FOR EACH PIECE OF INFRASTRUCTURE ACROSS THE SITE IS TBC. ULTIMATE DISCHARGE RATES ARE TO BE LIMITED TO THE 1 IN 1-YEAR GREENFIELD RATE FOR THE CONTRIBUTING CATCHMENT AREA, AS PER LLFA GUIDANCE

THE OUTFALL LOCATION IS SUBJECT TO REVISION FOLLOWING REVIEW OF THE SITE TOPOGRAPHY AT EACH OF THE AREAS OF INFRASTRUCTURE.

ANY CONNECTION TO THE DITCH COURSE IS SUBJECT TO CONSENT FROM THE LLFA/IDB.

EACH OF THE PROPOSED 100MW BESS AREAS ARE SHOWN INDICATIVELY ONLY WITHIN THE SITE LAYOUT.

THE EXACT ORIENTATION OF THE BESS AREAS WITHIN THE SCHEME IS TBC AT THE NEXT STAGE OF DESIGN. AS SUCH, THE EXACT SURFACE WATER DRAINAGE LAYOUT FOR EACH BESS AREA IS ALSO TBC AT THE NEXT STAGE OF DESIGN AND SHOULD BE CONSIDERED WITH REFERENCE TO EACH AREAS SPECIFIC TOPOGRAPHY, ORIENTATION, AND LIKELY OUTFALL LOCATION.

REFER TO DRAWING 'P21-3484-PEG-XX-XX-DR-C-0501-P1 100MW BESS Drainage Layout' FOR THE INDICATIVE 100MW BESS DRAINAGE ARRANGEMENT.

THE EXACT ARRANGEMENT WITHIN THE OVERALL SITE LAYOUT IS TBC AT THE NEXT STAGE OF DESIGN.

THE INTERNAL ACCESS TRACKS SERVING THE SITE ARE UNDERSTOOD TO BE CONSTRUCTED FROM PERMEABLE TYPE 1 MATERIAL OR SIMILAR. AS SUCH, THE ACCESS ROADS ARE TO DRAIN AS PER THE EXISTING SCENARIO.

EACH OF THE INVERTER CONTAINERS ARE UNDERSTOOD TO BE SET ON A 300mm GRAVEL BASE.


THE INVERTER CONTAINERS ARE RELATIVELY SMALL AND DISPERSED AROUND THE SITE, AS SUCH NO FURTHER FORMAL DRAINAGE INFRASTRUCTURE IS PROPOSED TO MANAGE SURFACE WATER FROM THE CONTAINERS.

THE OUTFALL ROUTE FROM THE PROPOSED DRAINAGE ASSOCIATED WITH THE INFRASTRUCTURE ELEMENTS OF THE SCHEME IS SHOWN INDICATIVELY ONLY AT THIS STAGE AND IS TBC AT THE NEXT STAGE OF DESIGN.

THE BESS AREAS ARE SHOWN ONLY INDICATIVELY WITHIN THE SITE LAYOUT AS SUCH THE EXACT POSITION AND HOW THE OUTFALL ROUTE CONNECTS TO THE INFRASTRUCTURE DRAINAGE IS TBC.

REFER TO DRAWING 'P21-3484-PEG-XX-XX-DR-C-0502-P1 Single TX Substation Drainage Layout' FOR THE INDICATIVE SINGLE TX SUBSTATION DRAINAGE ARRANGEMENT.

THE EXACT ARRANGEMENT WITHIN THE OVERALL SITE LAYOUT IS TBC AT THE NEXT STAGE OF DESIGN.

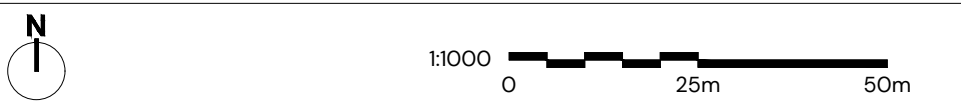


All Intellectual Property Rights (including but not limited to copyright) subsisting in or arising out of this drawing and the building works depicted are owned by Pegasus Planning Group Ltd (Pegasus Group) and may not be copied, adapted, disseminated, reproduced, copied or otherwise used without a written license from Pegasus Group. Pegasus Group accepts no liability for any use of this drawing other than for its original purpose and by the original client except in circumstances where approval for use has been provided by Pegasus Group in writing. Use only written directions. Drawing prepared for planning application purposes only. Do not scale for use for construction, site or any other purpose. Any queries to be reported to Pegasus Group for clarification. Copyright © Pegasus Planning Group Limited. Use of this drawing is subject to the Terms & Conditions available at pegasusgroup.co.uk

- NOTES:
- THIS DRAWING HAS BEEN PRODUCED BY PEGASUS GROUP FOR THE CLIENT AND SHOULD NOT BE USED FOR ANYTHING OUTSIDE OF ITS INTENDED PURPOSE. PEGASUS GROUP ACCEPT NO LIABILITY FOR THE MISUSE OF THIS DRAWING.
 - DO NOT USE THIS DRAWING TO SCALE FROM.
 - THIS DRAWING IS TO BE READ IN CONJUNCTION WITH THE RELEVANT SPECIFICATION, INC. FLOOD RISK ASSESSMENTS AND ALL OTHER RELATED DRAWINGS/REPORTS ISSUED.
 - ALL DIMENSIONS SHOWN ON THIS DRAWING ARE IN METERS UNLESS OTHERWISE STATED.
 - THE CONTRACTOR IS RESPONSIBLE FOR ALL WORKS AND FOR THE STABILITY, INSTALLATION AND HEALTH AND SAFETY OF THE WORKS.
 - ALL COVER AND GROUND LEVELS SHOWN ARE BASED ON THE EXISTING GROUND LEVELS.
 - IT IS THE RESPONSIBILITY OF THE PRINCIPAL CONTRACTOR TO BE AWARE OF SITE-SPECIFIC RISKS AND HAZARDS THAT MAY AFFECT THE DRAWING AND SPECIFICATION.
 - ALL PLACEMENT OF PIPES, CHAMBERS, MANHOLES, ATTENUATION FEATURES ARE SHOWN INDICATIVELY.
 - THE VOLUMETRIC RUNOFF COEFFICIENT (Cv) USED FOR THE IMPERMEABLE AREA CATCHMENTS ACROSS THE SITE IS 1.0 BASED ON LLFA DESIGN GUIDANCE.
 - THE SURFACE WATER SUDS SYSTEM HAS BEEN DESIGNED TO ACCOMMODATE THE VOLUMES GENERATED BY A 1 IN 100 YEAR STORM + 40% CLIMATE CHANGE ALLOWANCE.
 - ANY CONNECTION TO WATERCOURSES AS A PART OF THIS STRATEGY ARE SUBJECT TO CONSENT FROM THE LLFA AND IDB.
 - LEVELS AND SIZING OF EACH OF THE DRAINAGE FEATURES IS SUBJECT TO SITE SPECIFIC TOPOGRAPHY FOR EACH OF THE SUBSTATION AREAS. THIS IS TBC AT THE NEXT STAGE OF DESIGN.
 - THIS LAYOUT SHOWS AN INDICATIVE VERSION OF THE PROPOSED OUTFALL LOCATIONS ONLY. AS SUCH, SEVERAL ASSUMPTIONS HAVE BEEN APPLIED INCLUDING:
 - PROPOSED OUTFALLS ARE ABLE TO BE PROVIDED VIA A GRAVITY CONNECTION TO THE ASSOCIATED WATERCOURSE.
 - SUITABLE COVER CAN BE PROVIDED ABOVE THE PROPOSED BELOW GROUND FEATURES.
 - THE ABOVE ASSUMPTIONS ARE TBC AT THE NEXT STAGE OF DESIGN.

- LAYOUT KEY:
- DRAFT ORDER LIMITS
 - DRAFT ORDER LIMITS EXCLUSION

- DRAINAGE STRATEGY KEY:
- INDICATIVE OUTFALL LOCATION TO WATERCOURSE
 - INDICATIVE CONNECTION ROUTE FROM INFRASTRUCTURE TO OUTFALL

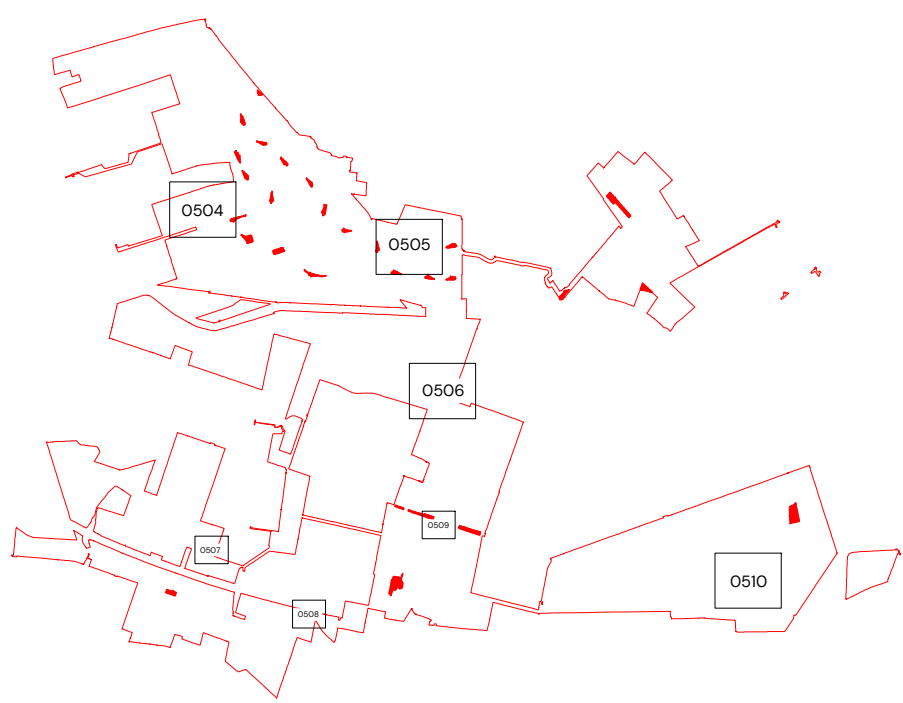

KEY PLAN
NTS

P3	30.07.2020	UPDATED LAYOUT REFERRED INTO DRAWING	MS	LG	CT
P2	21.06.2020	DRAFT ORDER LIMITS UPDATED	OM	NM	NM
P1	16.06.2020	FIRST ISSUE	OM	NM	NM
REV	DATE	DESCRIPTION	REVISED	CHECKED	APPROVED

TWEEN BRIDGE – DRAINAGE STRATEGY INDICATIVE SURFACE WATER OUTFALLS

LAND AT TWEEN BRIDGE, THORNE
BOROUGH OF DONCASTER, YORKSHIRE

CLIENT:
RWE RENEWABLES UK LTD

DATE: 16.06.2025
SCALE: 1:1000@A1
DRAWN BY: OM
CHECKED BY: NM
APPROVED BY: NM

DRAWING NUMBER: P21-3484 – PEG – XX – XX – DR – C – 0505 – P3
PG OFFICE / TEAM: BRS-IN

PEGASUS REF No: P21-3484
DRAWING STATUS: S2
PEGASUS GROUP

NOTES:

1. THIS DRAWING HAS BEEN PRODUCED BY PEGASUS GROUP FOR THE CLIENT AND SHOULD NOT BE USED FOR ANYTHING OUTSIDE OF ITS INTENDED PURPOSE. PEGASUS GROUP ACCEPT NO LIABILITY FOR THE MISUSE OF THIS DRAWING.
2. DO NOT USE THIS DRAWING TO SCALE FROM.
3. THIS DRAWING IS TO BE READ IN CONJUNCTION WITH THE RELEVANT SPECIFICATION, INC. FLOOD RISK ASSESSMENTS AND ALL OTHER RELATED DRAWINGS/REPORTS ISSUED.
4. THE DIMENSIONS SHOWN ON THIS DRAWING ARE IN METERS UNLESS OTHERWISE STATED.
5. THE CONTRACTOR IS RESPONSIBLE FOR ALL WORKS AND FOR THE STABILITY, INSTALLATION AND HEALTH AND SAFETY OF THE WORKS.
6. ALL COVER AND GROUND LEVELS SHOWN ARE BASED ON THE EXISTING SURROUNDING GROUND.
7. IT IS THE RESPONSIBILITY OF THE PRINCIPAL CONTRACTOR TO BE AWARE OF SITE-SPECIFIC RISKS AND HAZARDS THAT MAY AFFECT THE DRAWING AND SPECIFICATION.
8. THE PERCENTAGE OF ATTENUATION FOR MANHOLES, MANHOLES, ATTENUATION FEATURES ARE SHOWN INDICATIVELY.
9. THE VOLUMETRIC RUNOFF COEFFICIENT (Cv) USED FOR THE IMPERMEABLE AREA CATCHMENTS ACROSS THE SITE IS 1.0 BASED ON LFLA DESIGN GUIDANCE.
10. THE SURFACE WATER DRAINAGE SYSTEM HAS BEEN DESIGNED TO ACCOMMODATE THE VOLUMES GENERATED BY A 1 IN 100 YEAR STORM + 40% CLIMATE CHANGE ALLOWANCE.
11. ANY CONNECTION TO WATERCOURSES AS A PART OF THIS STRATEGY ARE SUBJECT TO CONSENT FROM THE LFLA AND IDB.
12. THE LEVELS AND SIZING OF EACH OF THE DRAINAGE FEATURES IS SUBJECT TO SITE SPECIFIC TOPOGRAPHY FOR EACH OF THE SUBSTATION AREAS. THIS IS TBC AT THE NEXT STAGE OF DESIGN.
13. THIS LAYOUT SHOWS AN INDICATIVE VERSION OF THE PROPOSED QUANTIFIED LOCATIONS. AS SUCH, SEVERAL ASSUMPTIONS HAVE BEEN APPLIED INCLUDING:
 - 13.1. PROPOSED OUTFALLS ARE ABLE TO BE PROVIDED VIA A GRAVITY CONNECTION TO THE ASSOCIATED WATERCOURSE.
 - 13.2. THE AVAILABLE CATCHMENT AREA PROVIDED ABOVE THE PROPOSED BELOW GROUND FEATURES.
 14. THE ABOVE ASSUMPTIONS ARE TBC AT THE NEXT STAGE OF DESIGN.


LAYOUT KEY:

— DRAFT ORDER LIMITS

 DRAFT ORDER LIMITS EXCLUSION

DRAINAGE STRATEGY KEY:

- INDICATIVE OUTFALL LOCATION TO WATERCOURSE
- INDICATIVE CONNECTION ROUTE FROM INFRASTRUCTURE TO OUTFALL

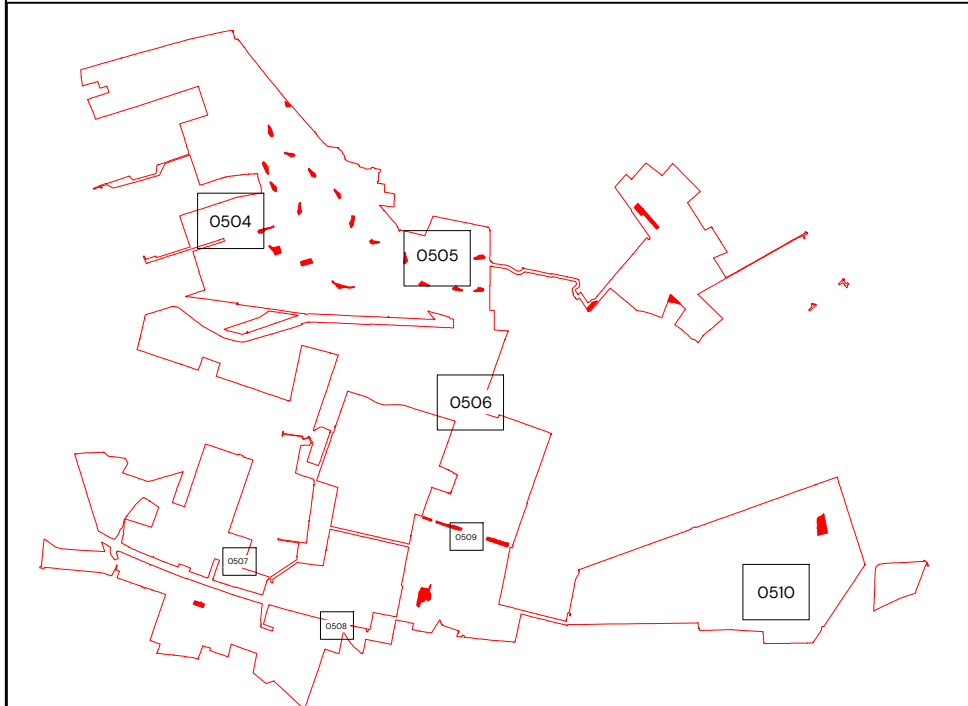

KEY PLANTS

P3	30.07.2026	UPDATED LAYOUT XREP'D INTO DRAWING	MG	LG	CT
P2	21.08.2025	DRAFT ORDER LIMITS UPDATED	OM	NM	NM
P1	16.06.2025	FIRST ISSUE	OM	NM	NM
REV	DATE	DESCRIPTION	REVISED	CHECKED	APPROVED

TWEEN BRIDGE – DRAINAGE STRATEGY INDICATIVE SURFACE WATER OUTFALLS

LAND AT TWEEN BRIDGE, THORNE
BOROUGH OF DONCASTER, YORKSHIRE

CLIENT:
RWE RENEWABLES LTD UK

DATE: 16.06.2025 SCALE: 1:1000(@A1)

DRAWING NUMBER: P21-3484 - PEG-XX-XX-DR-C-0506-P3 PG OFFICE / TEAM: BRS-IN

PEGASUS REF No:	DRAWING STATUS
P21-3484	S2

PEGASUS
GROUP

© Pegasus Planning Group Limited. © Crown copyright and database rights OS 100042093. Promap Licence number 100020449. EmapSite Licence number 0100031673. Terms & Conditions @ pegasusgroup.co.uk

EACH OF THE PROPOSED 100MW BESS AREAS ARE SHOWN INDICATIVELY ONLY WITHIN THE SITE LAYOUT.

THE EXACT ORIENTATION OF THE BESS AREAS WITHIN THE SCHEME IS TBC AT THE NEXT STAGE OF DESIGN. AS SUCH, THE EXACT SURFACE WATER DRAINAGE LAYOUT FOR EACH BESS AREA IS ALSO TBC AT THE NEXT STAGE OF DESIGN AND SHOULD BE CONSIDERED WITH REFERENCE TO EACH AREAS SPECIFIC TOPOGRAPHY, ORIENTATION, AND LIKELY OUTFALL LOCATION.

REFER TO DRAWING 'P21-3484-PEG-XX-XX-DR-C-0501-P1 100MW BESS Drainage Layout' FOR THE INDICATIVE 100MW BESS DRAINAGE ARRANGEMENT.

THE EXACT ARRANGEMENT WITHIN THE OVERALL SITE LAYOUT IS TBC AT THE NEXT STAGE OF DESIGN.

REFER TO DRAWING 'P21-3484-PEG-XX-XX-DR-C-0502-P1 Single TX Substation Drainage Layout' FOR THE INDICATIVE SINGLE TX SUBSTATION DRAINAGE ARRANGEMENT.

THE EXACT ARRANGEMENT WITHIN THE OVERALL SITE LAYOUT
IS TBC AT THE NEXT STAGE OF DESIGN.


THE PROPOSED DRAINAGE ASSOCIATED WITH THE BESS/SUBSTATION AREAS IS TO OUTFALL TO THE NEARBY DITCH.

THE EXACT LOCATION OF THE OUTFALL FOR EACH PIECE OF INFRASTRUCTURE ACROSS THE SITE IS TBC. ULTIMATE DISCHARGE RATES ARE TO BE LIMITED TO THE 1 IN 1-YEAR GREENFIELD RATE FOR THE CONTRIBUTING CATCHMENT AREA, AS PER LFA GUIDANCE.

THE OUTFALL LOCATION IS SUBJECT TO REVISION FOLLOWING REVIEW OF THE SITE TOPOGRAPHY AT EACH OF THE AREAS OF INFRASTRUCTURE.

ANY CONNECTION TO THE DITCH COURSE IS SUBJECT TO CONSENT FROM THE LLFA/IDB

© Pegasus Planning Group Limited. © Crown copyright and database rights OS 100042093. Promap. Licence number 100020449. EmapSite. Licence number 1000303673. Terms & Conditions @ pegasusgroup.co.uk

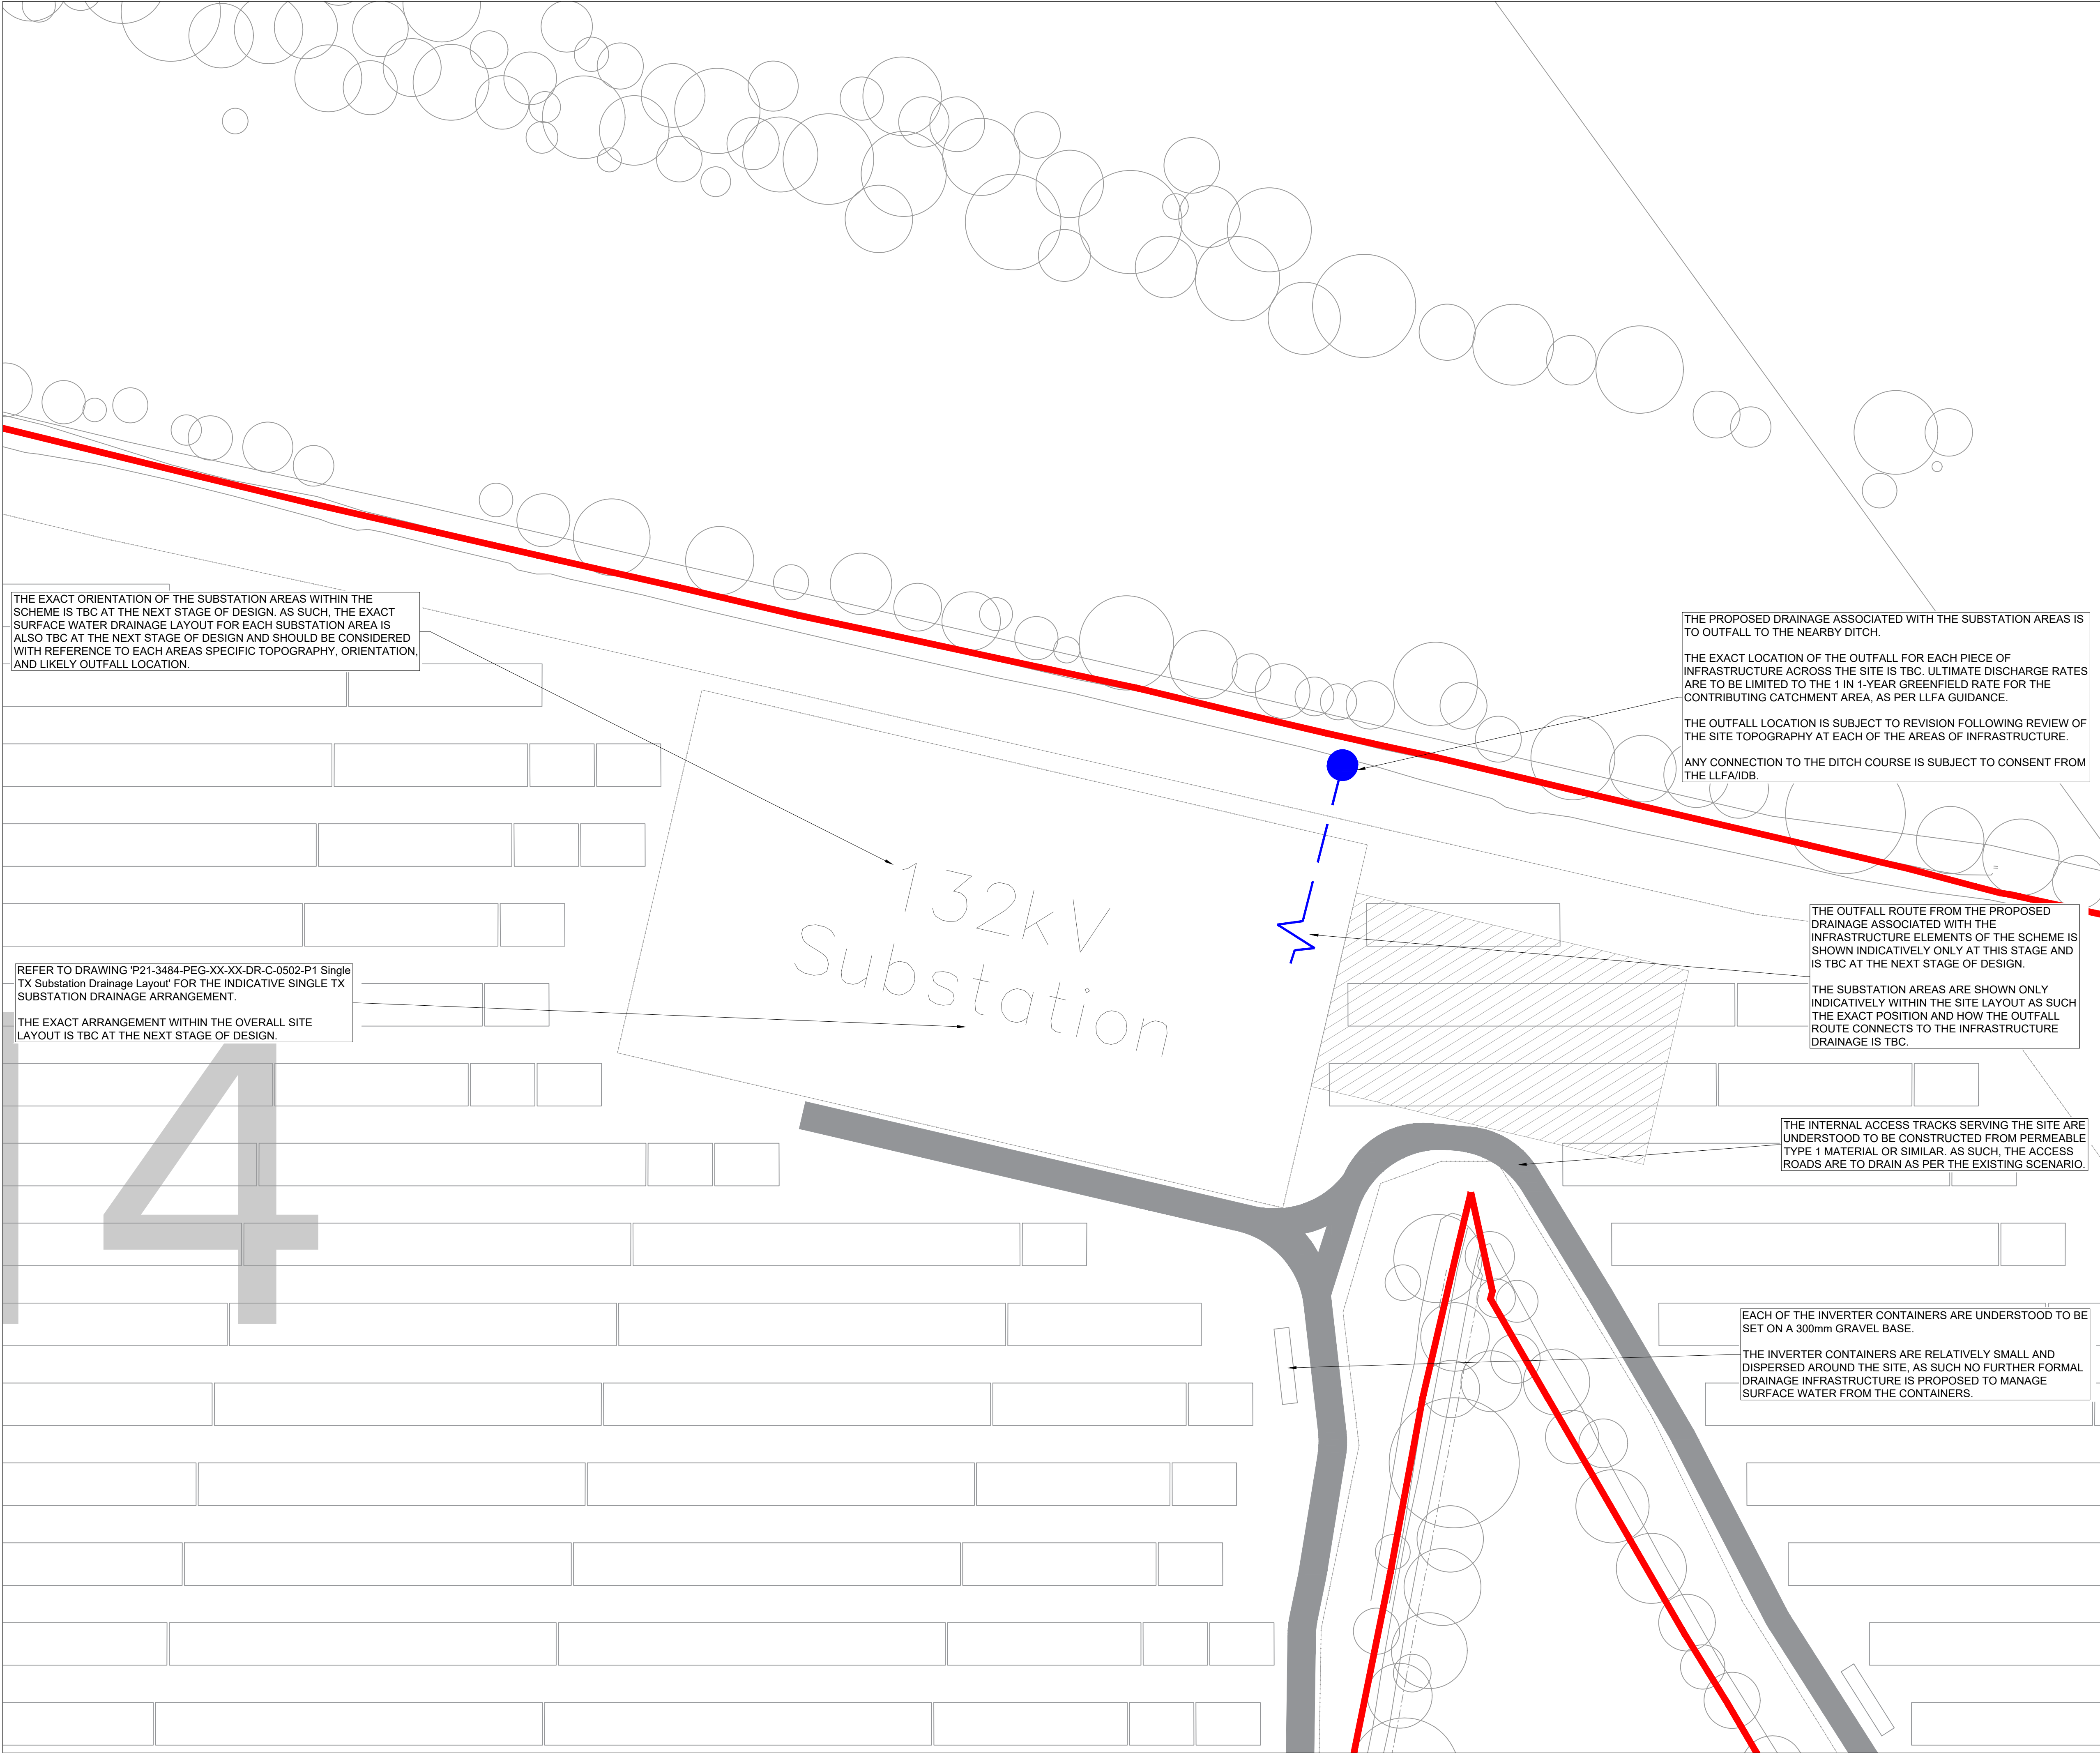

THE EXACT ORIENTATION OF THE SUBSTATION AREAS WITHIN THE SCHEME IS TBC AT THE NEXT STAGE OF DESIGN. AS SUCH, THE EXACT SURFACE WATER DRAINAGE LAYOUT FOR EACH SUBSTATION AREA IS ALSO TBC AT THE NEXT STAGE OF DESIGN AND SHOULD BE CONSIDERED WITH REFERENCE TO EACH AREAS SPECIFIC TOPOGRAPHY, ORIENTATION, AND LIKELY OUTFALL LOCATION.

REFER TO DRAWING 'P21-3484-PEG-XX-XX-DR-C-0502-P1 Single TX Substation Drainage Layout' FOR THE INDICATIVE SINGLE TX SUBSTATION DRAINAGE ARRANGEMENT.

THE EXACT ARRANGEMENT WITHIN THE OVERALL SITE LAYOUT IS TBC AT THE NEXT STAGE OF DESIGN.

THE PROPOSED DRAINAGE ASSOCIATED WITH THE SUBSTATION AREAS IS TO OUTFALL TO THE NEARBY DITCH.

THE EXACT LOCATION OF THE OUTFALL FOR EACH PIECE OF INFRASTRUCTURE ACROSS THE SITE IS TBC. ULTIMATE DISCHARGE RATES ARE TO BE LIMITED TO THE 1 IN 1-YEAR GREENFIELD RATE FOR THE CONTRIBUTING CATCHMENT AREA, AS PER LLFA GUIDANCE.

THE OUTFALL LOCATION IS SUBJECT TO REVISION FOLLOWING REVIEW OF THE SITE TOPOGRAPHY AT EACH OF THE AREAS OF INFRASTRUCTURE.

ANY CONNECTION TO THE DITCH COURSE IS SUBJECT TO CONSENT FROM THE LLFA/IDB.


THE OUTFALL ROUTE FROM THE PROPOSED DRAINAGE ASSOCIATED WITH THE INFRASTRUCTURE ELEMENTS OF THE SCHEME IS SHOWN INDICATIVELY ONLY AT THIS STAGE AND IS TBC AT THE NEXT STAGE OF DESIGN.

THE SUBSTATION AREAS ARE SHOWN ONLY INDICATIVELY WITHIN THE SITE LAYOUT AS SUCH THE EXACT POSITION AND HOW THE OUTFALL ROUTE CONNECTS TO THE INFRASTRUCTURE DRAINAGE IS TBC.

THE INTERNAL ACCESS TRACKS SERVING THE SITE ARE UNDERSTOOD TO BE CONSTRUCTED FROM PERMEABLE TYPE 1 MATERIAL OR SIMILAR. AS SUCH, THE ACCESS ROADS ARE TO DRAIN AS PER THE EXISTING SCENARIO.

EACH OF THE INVERTER CONTAINERS ARE UNDERSTOOD TO BE SET ON A 300mm GRAVEL BASE.

THE INVERTER CONTAINERS ARE RELATIVELY SMALL AND DISPERSED AROUND THE SITE, AS SUCH NO FURTHER FORMAL DRAINAGE INFRASTRUCTURE IS PROPOSED TO MANAGE SURFACE WATER FROM THE CONTAINERS.

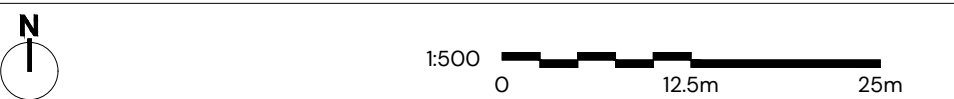

All Intellectual Property Rights (including but not limited to copyright) subsisting in or arising out of this drawing and the building works described are owned by Pegasus Planning Group Ltd (Pegasus Group) and may not be copied, altered, disseminated, reproduced, modified or otherwise used without a written license. Pegasus Planning Group Ltd is the copyright owner of this drawing and the building works described. Any use of this drawing or the building works described for any other purpose, other than for the original purpose and for the original use, is prohibited. Pegasus Planning Group Ltd is not responsible for any loss or damage caused by the use of this drawing or the building works described. This drawing is provided for planning application purposes only. It is not to be used for construction purposes or for any other purpose. Any reliance on this drawing is at the user's risk. Copyright © Pegasus Planning Group Limited. Use of this drawing is subject to the Terms & Conditions available at @ pegasusgroup.co.uk

NOTES:


- THIS DRAWING HAS BEEN PRODUCED BY PEGASUS GROUP FOR THE CLIENT AND SHOULD NOT BE USED FOR ANYTHING OUTSIDE OF ITS INTENDED PURPOSE. PEGASUS GROUP ACCEPT NO LIABILITY FOR THE MISUSE OF THIS DRAWING.
- DO NOT USE THIS DRAWING TO SCALE FROM.
- THIS DRAWING IS TO BE READ IN CONJUNCTION WITH THE RELEVANT SPECIFICATION, INC. FLOOD RISK ASSESSMENTS AND ALL OTHER RELATED DRAWINGS/REPORTS ISSUED.
- ALL DIMENSIONS SHOWN ON THIS DRAWING ARE IN METERS UNLESS OTHERWISE STATED.
- THE CONTRACTOR IS RESPONSIBLE FOR ALL WORKS AND FOR THE STABILITY, INSTALLATION AND HEALTH AND SAFETY OF THE WORKS.
- ALL COVER AND GROUND LEVELS SHOWN ARE BASED ON THE EXISTING GROUND LEVELS.
- IT IS THE RESPONSIBILITY OF THE PRINCIPAL CONTRACTOR TO BE AWARE OF SITE-SPECIFIC RISKS AND HAZARDS THAT MAY AFFECT THE DRAWING AND SPECIFICATION.
- ALL PLACEMENT OF PIPES, CHAMBERS, MANHOLES, ATTENUATION FEATURES ARE SHOWN INDICATIVELY.
- THE VOLUMETRIC RUNOFF COEFFICIENT (Cv) USED FOR THE IMPERMEABLE AREA CATCHMENTS ACROSS THE SITE IS 1.0 BASED ON LLFA DESIGN GUIDANCE.
- THE SURFACE WATER SUDS SYSTEM HAS BEEN DESIGNED TO ACCOMMODATE THE VOLUMES GENERATED BY A 1 IN 100 YEAR STORM + 40% CLIMATE CHANGE ALLOWANCE.
- ANY CONNECTION TO WATERCOURSES AS A PART OF THIS STRATEGY ARE SUBJECT TO CONSENT FROM THE LLFA AND IDB.
- LEVELS AND SIZING OF EACH OF THE DRAINAGE FEATURES IS SUBJECT TO SITE SPECIFIC TOPOGRAPHY FOR EACH OF THE SUBSTATION AREAS. THIS IS TBC AT THE NEXT STAGE OF DESIGN.
- THIS LAYOUT SHOWS AN INDICATIVE VERSION OF THE PROPOSED OUTFALL LOCATIONS ONLY. AS SUCH, SEVERAL ASSUMPTIONS HAVE BEEN APPLIED INCLUDING;
 - PROPOSED OUTFALLS ARE ABLE TO BE PROVIDED VIA A GRAVITY CONNECTION TO THE ASSOCIATED WATERCOURSE.
 - SUITABLE COVER CAN BE PROVIDED ABOVE THE PROPOSED BELOW GROUND FEATURES.
- THE ABOVE ASSUMPTIONS ARE TBC AT THE NEXT STAGE OF DESIGN.

LAYOUT KEY:

- DRAFT ORDER LIMITS
- DRAFT ORDER LIMITS EXCLUSION

DRAINAGE STRATEGY KEY:

- INDICATIVE OUTFALL LOCATION TO WATERCOURSE
- INDICATIVE CONNECTION ROUTE FROM INFRASTRUCTURE TO OUTFALL

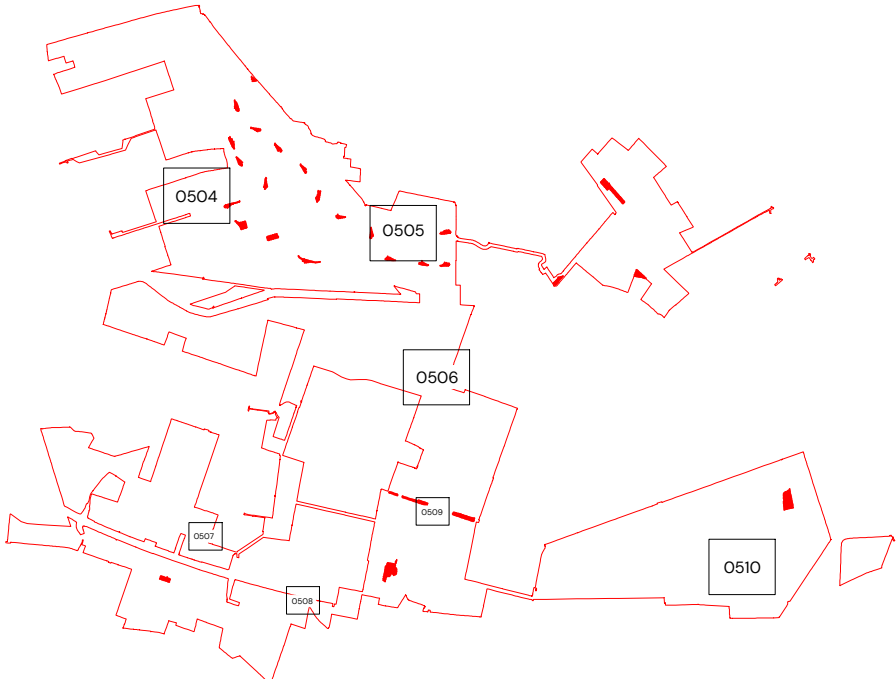

KEY PLAN NTS

P3	30.07.2025	UPDATED LAYOUT/INFERED INTO DRAWING	MS	LS	CT
P2	21.06.2025	DRAFT ORDER LIMITS UPDATED	OM	NM	NM
P1	16.06.2025	FIRST ISSUE	OM	NM	NM
REV	DATE	DESCRIPTION	REVISED	CHECKED	APPROVED

TWEEN BRIDGE – DRAINAGE STRATEGY INDICATIVE SURFACE WATER OUTFALLS

LAND AT TWEEN BRIDGE, THORNE BOROUGH OF DONCASTER, YORKSHIRE


CLIENT:
RWE RENEWABLES LTD UK

DATE: 16.06.2025 SCALE: 1:500@A1 DRAWN BY: OM CHECKED BY: NM APPROVED BY: NM

DRAWING NUMBER: P21-3484 – PEG – XX – XX – DR – C – 0508 – P3 PG OFFICE / TEAM: BRS-IN

PEGASUS REF No: P21-3484 DRAWING STATUS: S2



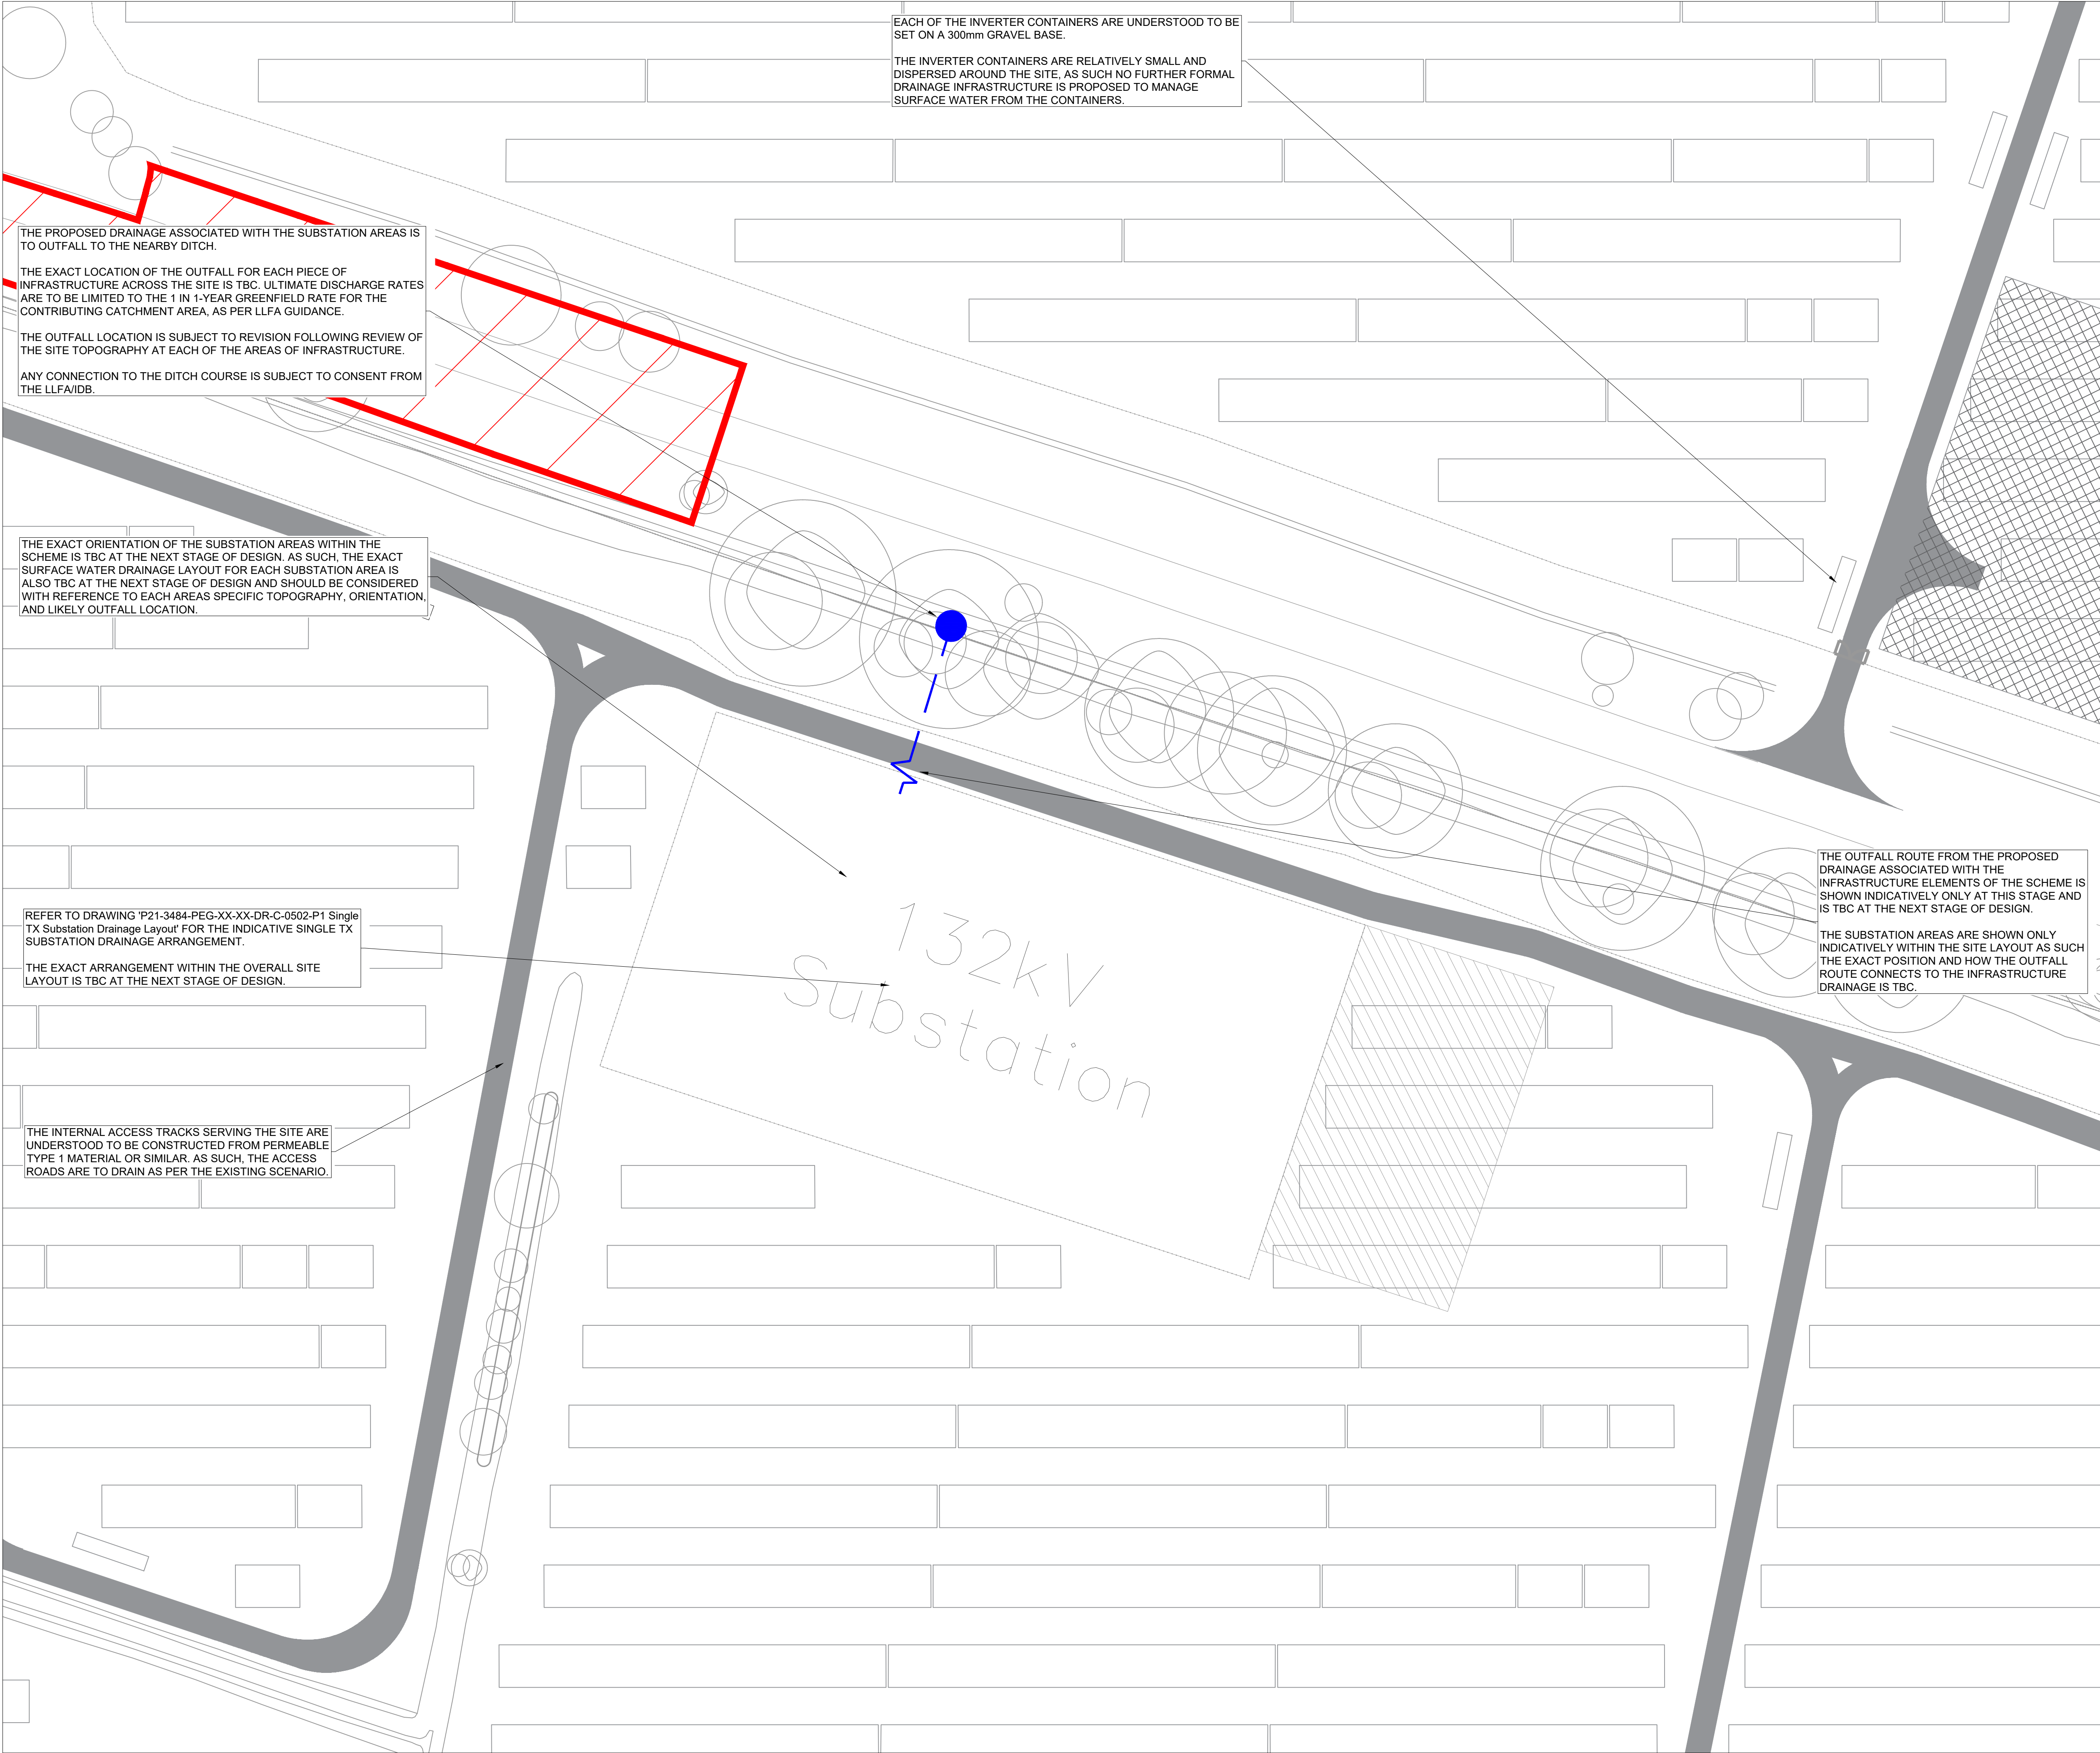

N

1:500

0 12.5m 25m

All Intellectual Property Rights (including but not limited to copyright) subsisting in or arising out of this drawing and the building works depicted are owned by Pegasus Planning Group Ltd (Pegasus Group) and may not be copied, adapted, disseminated, reproduced, stored or otherwise used without a written licence. Pegasus Group accepts no liability for any use of this drawing other than for its original purpose and by the original client except in circumstances where approval for use has been provided by Pegasus Group in writing. Use only within the boundaries of the project for which it was prepared. Drawing prepared for planning application purposes only. Do not scale for use for construction. Sites or other features shown are for illustrative purposes only and are not to be relied upon for construction. Use of this drawing is subject to the Terms & Conditions available at [pegasusgroup.co.uk](#)

NOTES:


- THIS DRAWING HAS BEEN PRODUCED BY PEGASUS GROUP FOR THE CLIENT AND SHOULD NOT BE USED FOR ANYTHING OUTSIDE OF ITS INTENDED PURPOSE. PEGASUS GROUP ACCEPT NO LIABILITY FOR THE MISUSE OF THIS DRAWING.
- DO NOT USE THIS DRAWING TO SCALE FROM.
- THIS DRAWING IS TO BE READ IN CONJUNCTION WITH THE RELEVANT SPECIFICATION, INC. FLOOD RISK ASSESSMENTS AND ALL OTHER RELATED DRAWINGS/REPORTS ISSUED.
- ALL DIMENSIONS SHOWN ON THIS DRAWING ARE IN METERS UNLESS OTHERWISE STATED.
- THE CONTRACTOR IS RESPONSIBLE FOR ALL WORKS AND FOR THE STABILITY, INSTALLATION AND HEALTH AND SAFETY OF THE WORKS.
- ALL COVER AND GROUND LEVELS SHOWN ARE BASED ON THE EXISTING GROUND LEVELS.
- IT IS THE RESPONSIBILITY OF THE PRINCIPAL CONTRACTOR TO BE AWARE OF SITE-SPECIFIC RISKS AND HAZARDS THAT MAY AFFECT THE DRAWING AND SPECIFICATION.
- ALL PLACEMENT OF PIPES, CHAMBERS, MANHOLES, ATTENUATION FEATURES ARE SHOWN INDICATIVELY.
- THE VOLUMETRIC RUNOFF COEFFICIENT (Cv) USED FOR THE IMPERMEABLE AREA CATCHMENTS ACROSS THE SITE IS 1.0 BASED ON LLFA DESIGN GUIDANCE.
- THE SURFACE WATER SUDS SYSTEM HAS BEEN DESIGNED TO ACCOMMODATE THE VOLUMES GENERATED BY A 1 IN 100 YEAR STORM + 40% CLIMATE CHANGE ALLOWANCE.
- ANY CONNECTION TO WATERCOURSES AS A PART OF THIS STRATEGY ARE SUBJECT TO CONSENT FROM THE LLFA AND IDB.
- LEVELS AND SIZING OF EACH OF THE DRAINAGE FEATURES IS SUBJECT TO SITE SPECIFIC TOPOGRAPHY FOR EACH OF THE SUBSTATION AREAS. THIS IS TBC AT THE NEXT STAGE OF DESIGN.
- THIS LAYOUT SHOWS AN INDICATIVE VERSION OF THE PROPOSED OUTFALL LOCATIONS ONLY. AS SUCH, SEVERAL ASSUMPTIONS HAVE BEEN APPLIED INCLUDING:
 - PROPOSED OUTFALLS ARE ABLE TO BE PROVIDED VIA A GRAVITY CONNECTION TO THE ASSOCIATED WATERCOURSE.
 - SUITABLE COVER CAN BE PROVIDED ABOVE THE PROPOSED BELOW GROUND FEATURES.
- THE ABOVE ASSUMPTIONS ARE TBC AT THE NEXT STAGE OF DESIGN.

LAYOUT KEY:

- DRAFT ORDER LIMITS
- DRAFT ORDER LIMITS EXCLUSION

DRAINAGE STRATEGY KEY:

- INDICATIVE OUTFALL LOCATION TO WATERCOURSE
- INDICATIVE CONNECTION ROUTE FROM INFRASTRUCTURE TO OUTFALL

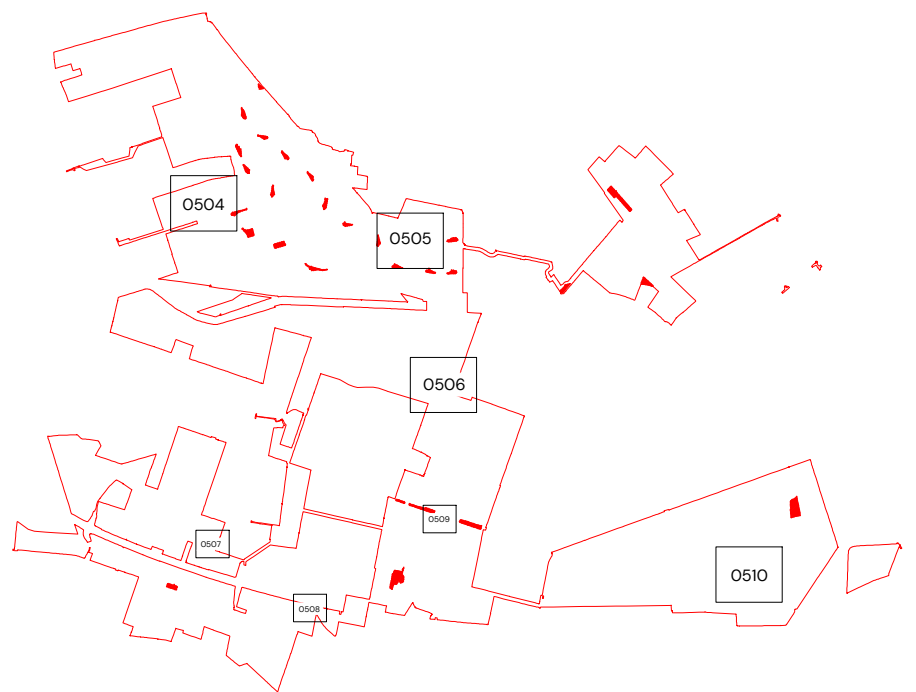

P3 30.07.2026 UPDATED LAYOUT W/REMOVED INTO DRAWING

P2 21.06.2025 DRAFT ORDER LIMITS UPDATED

P1 16.06.2025 FIRST ISSUE

MS

LS

CT

OM

NM

NM

OM

NM

NM

REV	DATE	DESCRIPTION	REVISED	CHECKED	APPROVED

TWEEN BRIDGE – DRAINAGE STRATEGY

INDICATIVE SURFACE WATER OUTFALLS

LAND AT TWEEN BRIDGE, THORNE

BOROUGH OF DONCASTER, YORKSHIRE

CLIENT:

RWE RENEWABLES LTD UK

DATE:

16.06.2025

SCALE:

1:500@A1

DRAWN BY:

OM

CHECKED BY:

NM

APPROVED BY:

NM

DRAWING NUMBER:

P21-3484 – PEG – XX – XX – DR – C – 0509 – P3

PG OFFICE / TEAM:

BRS-IN


PEGASUS REF No:

P21-3484

DRAINING STATUS

S2

PEGASUS GROUP

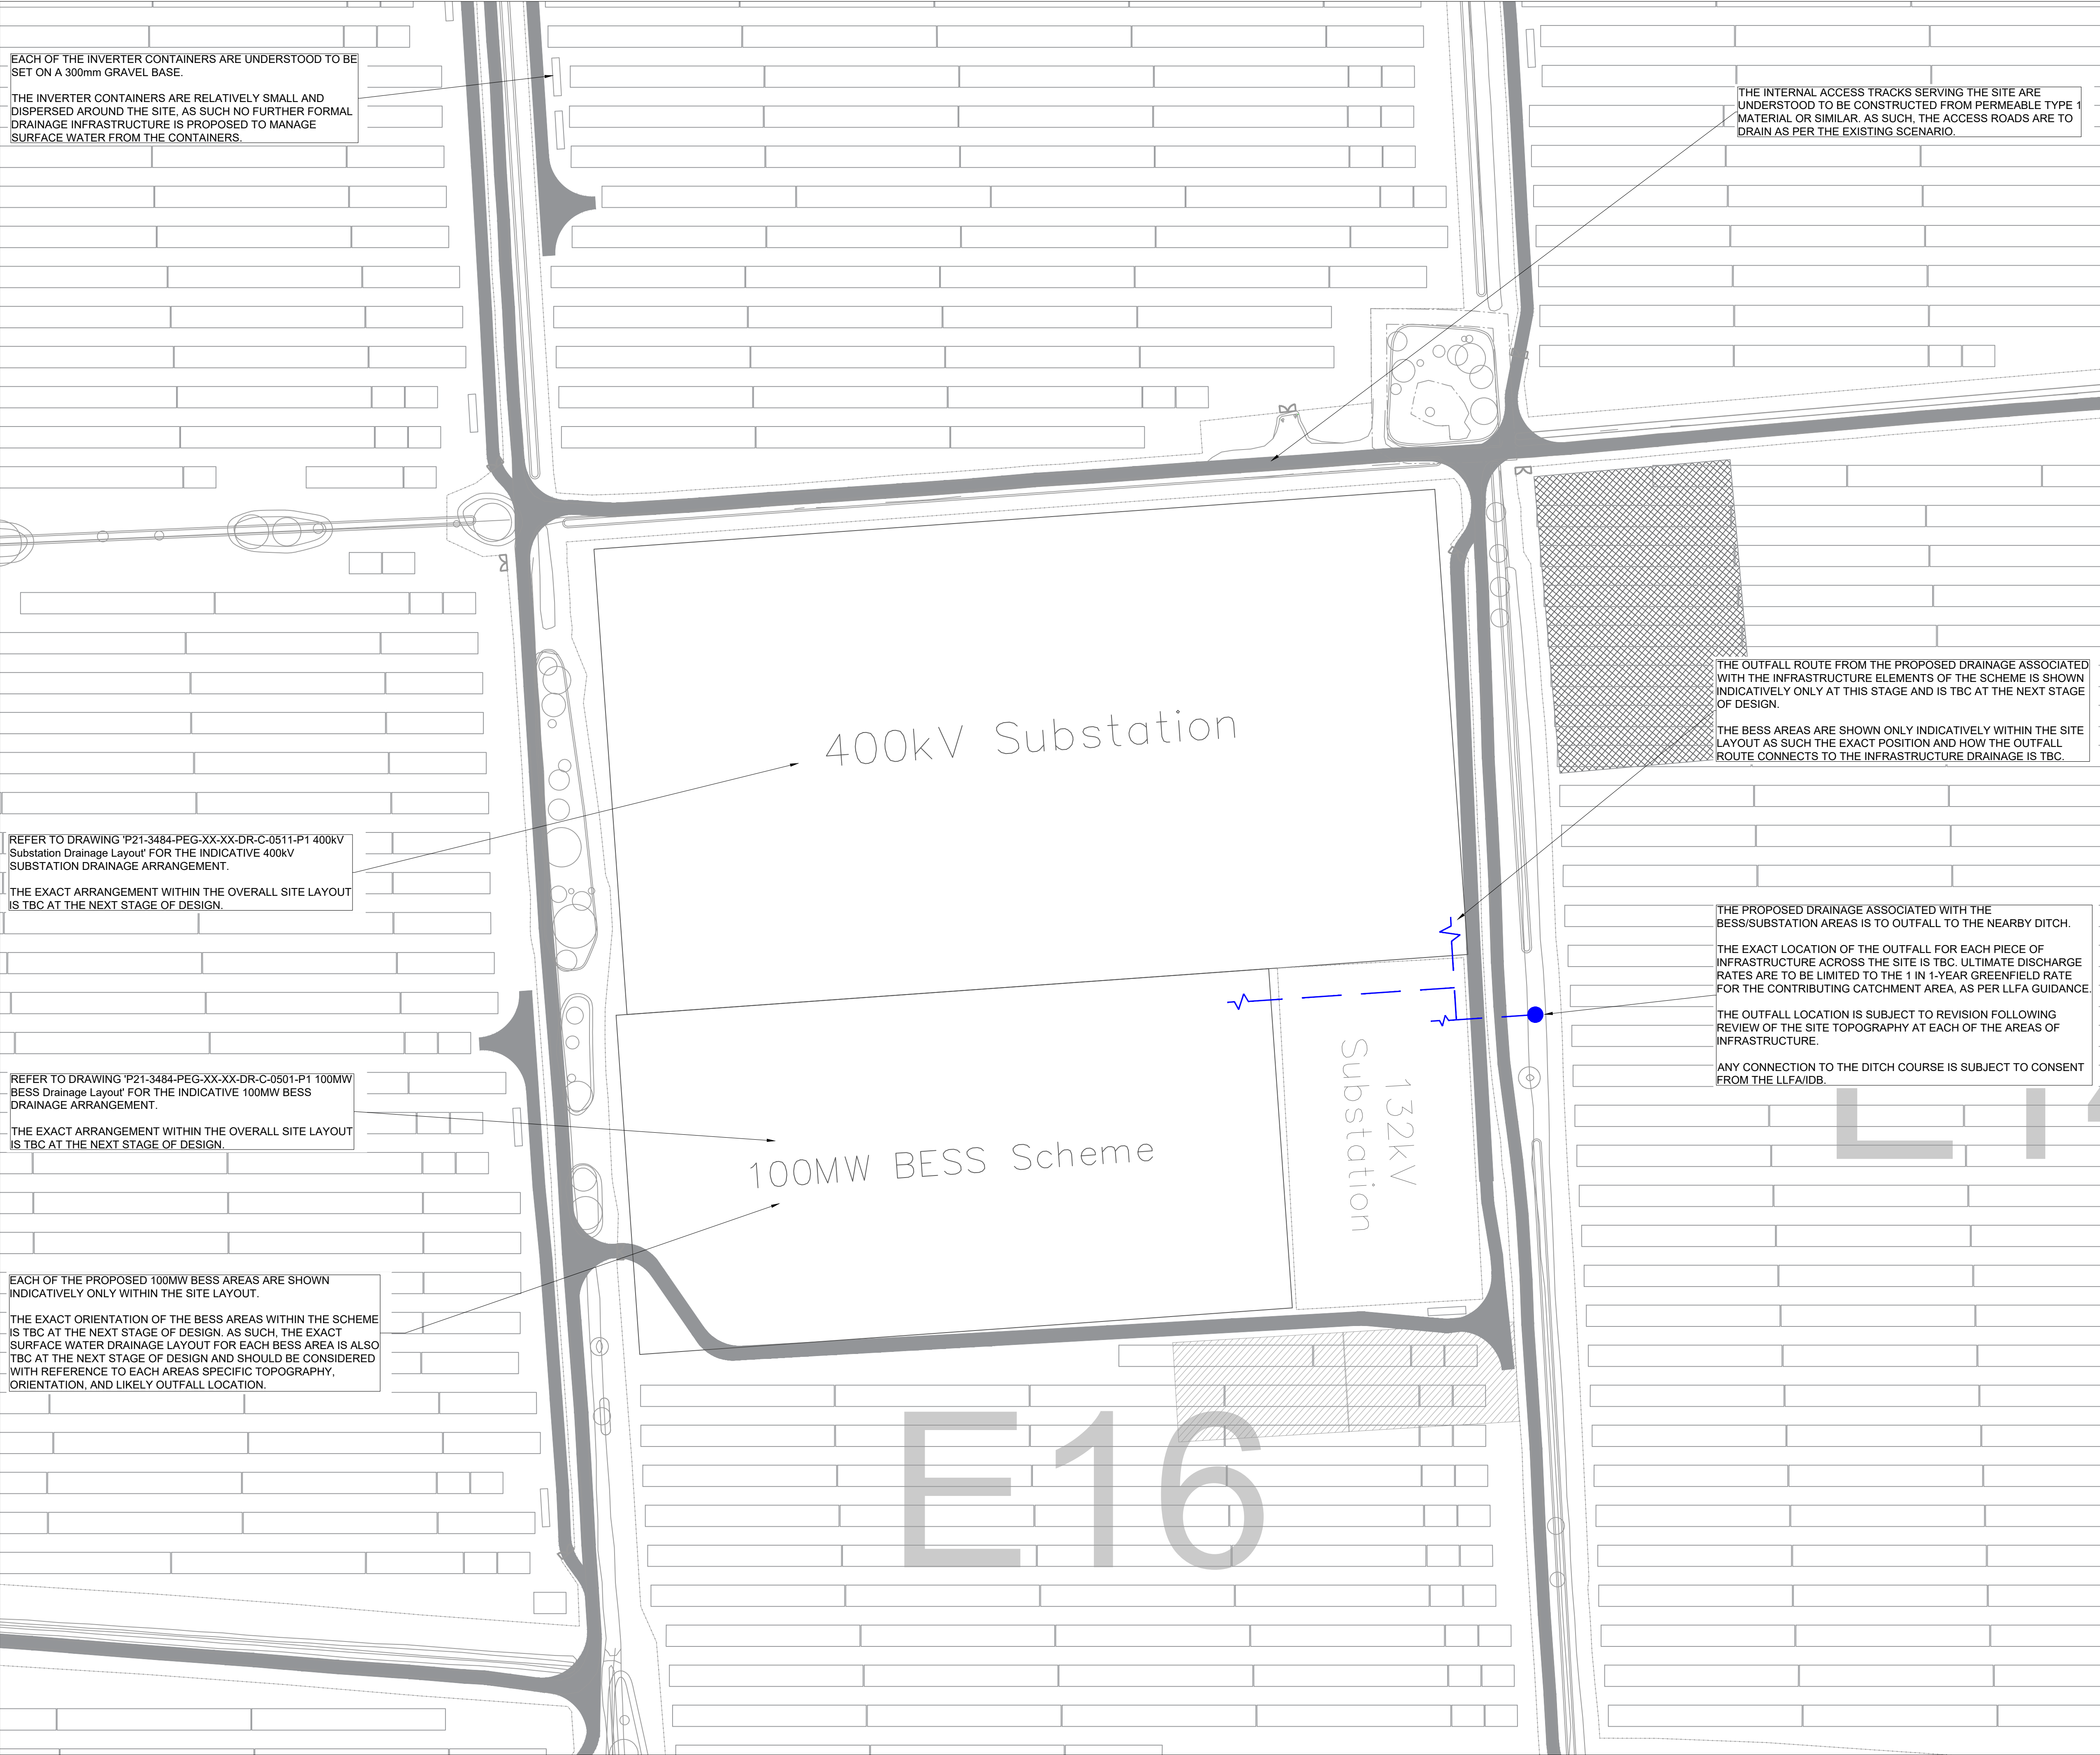

All Intellectual Property Rights (including but not limited to copyright) subsisting in or arising out of this drawing and the building works depicted are owned by Pegasus Planning Group Ltd (Pegasus Group) and may not be copied, adapted, disseminated, reproduced, stored in a retrieval system or otherwise used without a written license. Pegasus Planning Group accepts no liability for any error or omission appearing in this drawing or for any damage or loss arising from its use. The drawing is intended for use as a guide only and is not to be used for construction purposes. The drawing is prepared for planning application purposes only. Do not scale for use for construction, sales or any other purpose. Any queries should be referred to the Pegasus Group for clarification. Copyright © Pegasus Planning Group Limited. Use of this drawing is subject to the Terms & Conditions available @ pegasusgroup.co.uk

NOTES:

- THIS DRAWING HAS BEEN PRODUCED BY PEGASUS GROUP FOR THE CLIENT AND SHOULD NOT BE USED FOR ANYTHING OUTSIDE OF ITS INTENDED PURPOSE. PEGASUS GROUP ACCEPT NO LIABILITY FOR THE MISUSE OF THIS DRAWING.
- DO NOT USE THIS DRAWING TO SCALE FROM.
- THIS DRAWING IS TO BE READ IN CONJUNCTION WITH THE RELEVANT SPECIFICATION, INC. FLOOD RISK ASSESSMENTS AND ALL OTHER RELATED DRAWINGS/REPORTS ISSUED.
- ALL DIMENSIONS SHOWN ON THIS DRAWING ARE IN METERS UNLESS OTHERWISE STATED.
- THE CONTRACTOR IS RESPONSIBLE FOR ALL WORKS AND FOR THE STABILITY, INSTALLATION AND HEALTH AND SAFETY OF THE WORKS.
- ALL COVER AND GROUND LEVELS SHOWN ARE BASED ON THE EXISTING GROUND LEVELS.
- IT IS THE RESPONSIBILITY OF THE PRINCIPAL CONTRACTOR TO BE AWARE OF SITE-SPECIFIC RISKS AND HAZARDS THAT MAY AFFECT THE DRAWING AND SPECIFICATION.
- ALL PLACEMENT OF PIPES, CHAMBERS, MANHOLES, ATTENUATION FEATURES ARE SHOWN INDICATIVELY.
- THE VOLUMETRIC RUNOFF COEFFICIENT (Cv) USED FOR THE IMPERMEABLE AREA CATCHMENTS ACROSS THE SITE IS 1.0 BASED ON LLFA DESIGN GUIDANCE.
- THE SURFACE WATER SUDS SYSTEM HAS BEEN DESIGNED TO ACCOMMODATE THE VOLUMES GENERATED BY A 1 IN 100 YEAR STORM + 40% CLIMATE CHANGE ALLOWANCE.
- ANY CONNECTION TO WATERCOURSES AS A PART OF THIS STRATEGY ARE SUBJECT TO CONSENT FROM THE LLFA AND IDB.
- LEVELS AND SIZING OF EACH OF THE DRAINAGE FEATURES IS SUBJECT TO SITE SPECIFIC TOPOGRAPHY FOR EACH OF THE SUBSTATION AREAS. THIS IS TBC AT THE NEXT STAGE OF DESIGN.
- THIS LAYOUT SHOWS AN INDICATIVE VERSION OF THE PROPOSED OUTFALL LOCATIONS ONLY. AS SUCH, SEVERAL ASSUMPTIONS HAVE BEEN APPLIED INCLUDING:
 - PROPOSED OUTFALLS ARE ABLE TO BE PROVIDED VIA A GRAVITY CONNECTION TO THE ASSOCIATED WATERCOURSE.
 - SUITABLE COVER CAN BE PROVIDED ABOVE THE PROPOSED BELOW GROUND FEATURES.
- THE ABOVE ASSUMPTIONS ARE TBC AT THE NEXT STAGE OF DESIGN.

LAYOUT KEY:

- DRAFT ORDER LIMITS
- DRAFT ORDER LIMITS EXCLUSION

DRAINAGE STRATEGY KEY:

- INDICATIVE OUTFALL LOCATION TO WATERCOURSE
- INDICATIVE CONNECTION ROUTE FROM INFRASTRUCTURE TO OUTFALL

KEY PLAN
NTS

REV	DATE	DESCRIPTION	REVISED	CHECKED	APPROVED
P3	30.07.2025	UPDATED LAYOUT NEEDED INTO DRAWING			
P2	21.06.2025	DRAFT ORDER LIMITS UPDATED			
P1	16.06.2025	FIRST ISSUE			

TWEEN BRIDGE – DRAINAGE STRATEGY
INDICATIVE SURFACE WATER OUTFALLS

LAND AT TWEEN BRIDGE, THORNE
BOROUGH OF DONCASTER, YORKSHIRE


CLIENT:
RW E RENEWABLES LTD UK

DATE: 16.06.2025 SCALE: 1:1000@A1 DRAWN BY: OM
CHECKED BY: NM
APPROVED BY: NM

DRAWING NUMBER: P21-3484 – PEG – XX – XX – DR – C – 0510 – P3 PG OFFICE / TEAM: BRS-IN

PEGASUS REF No: P21-3484 DRAWING STATUS: S2

PEGASUS GROUP

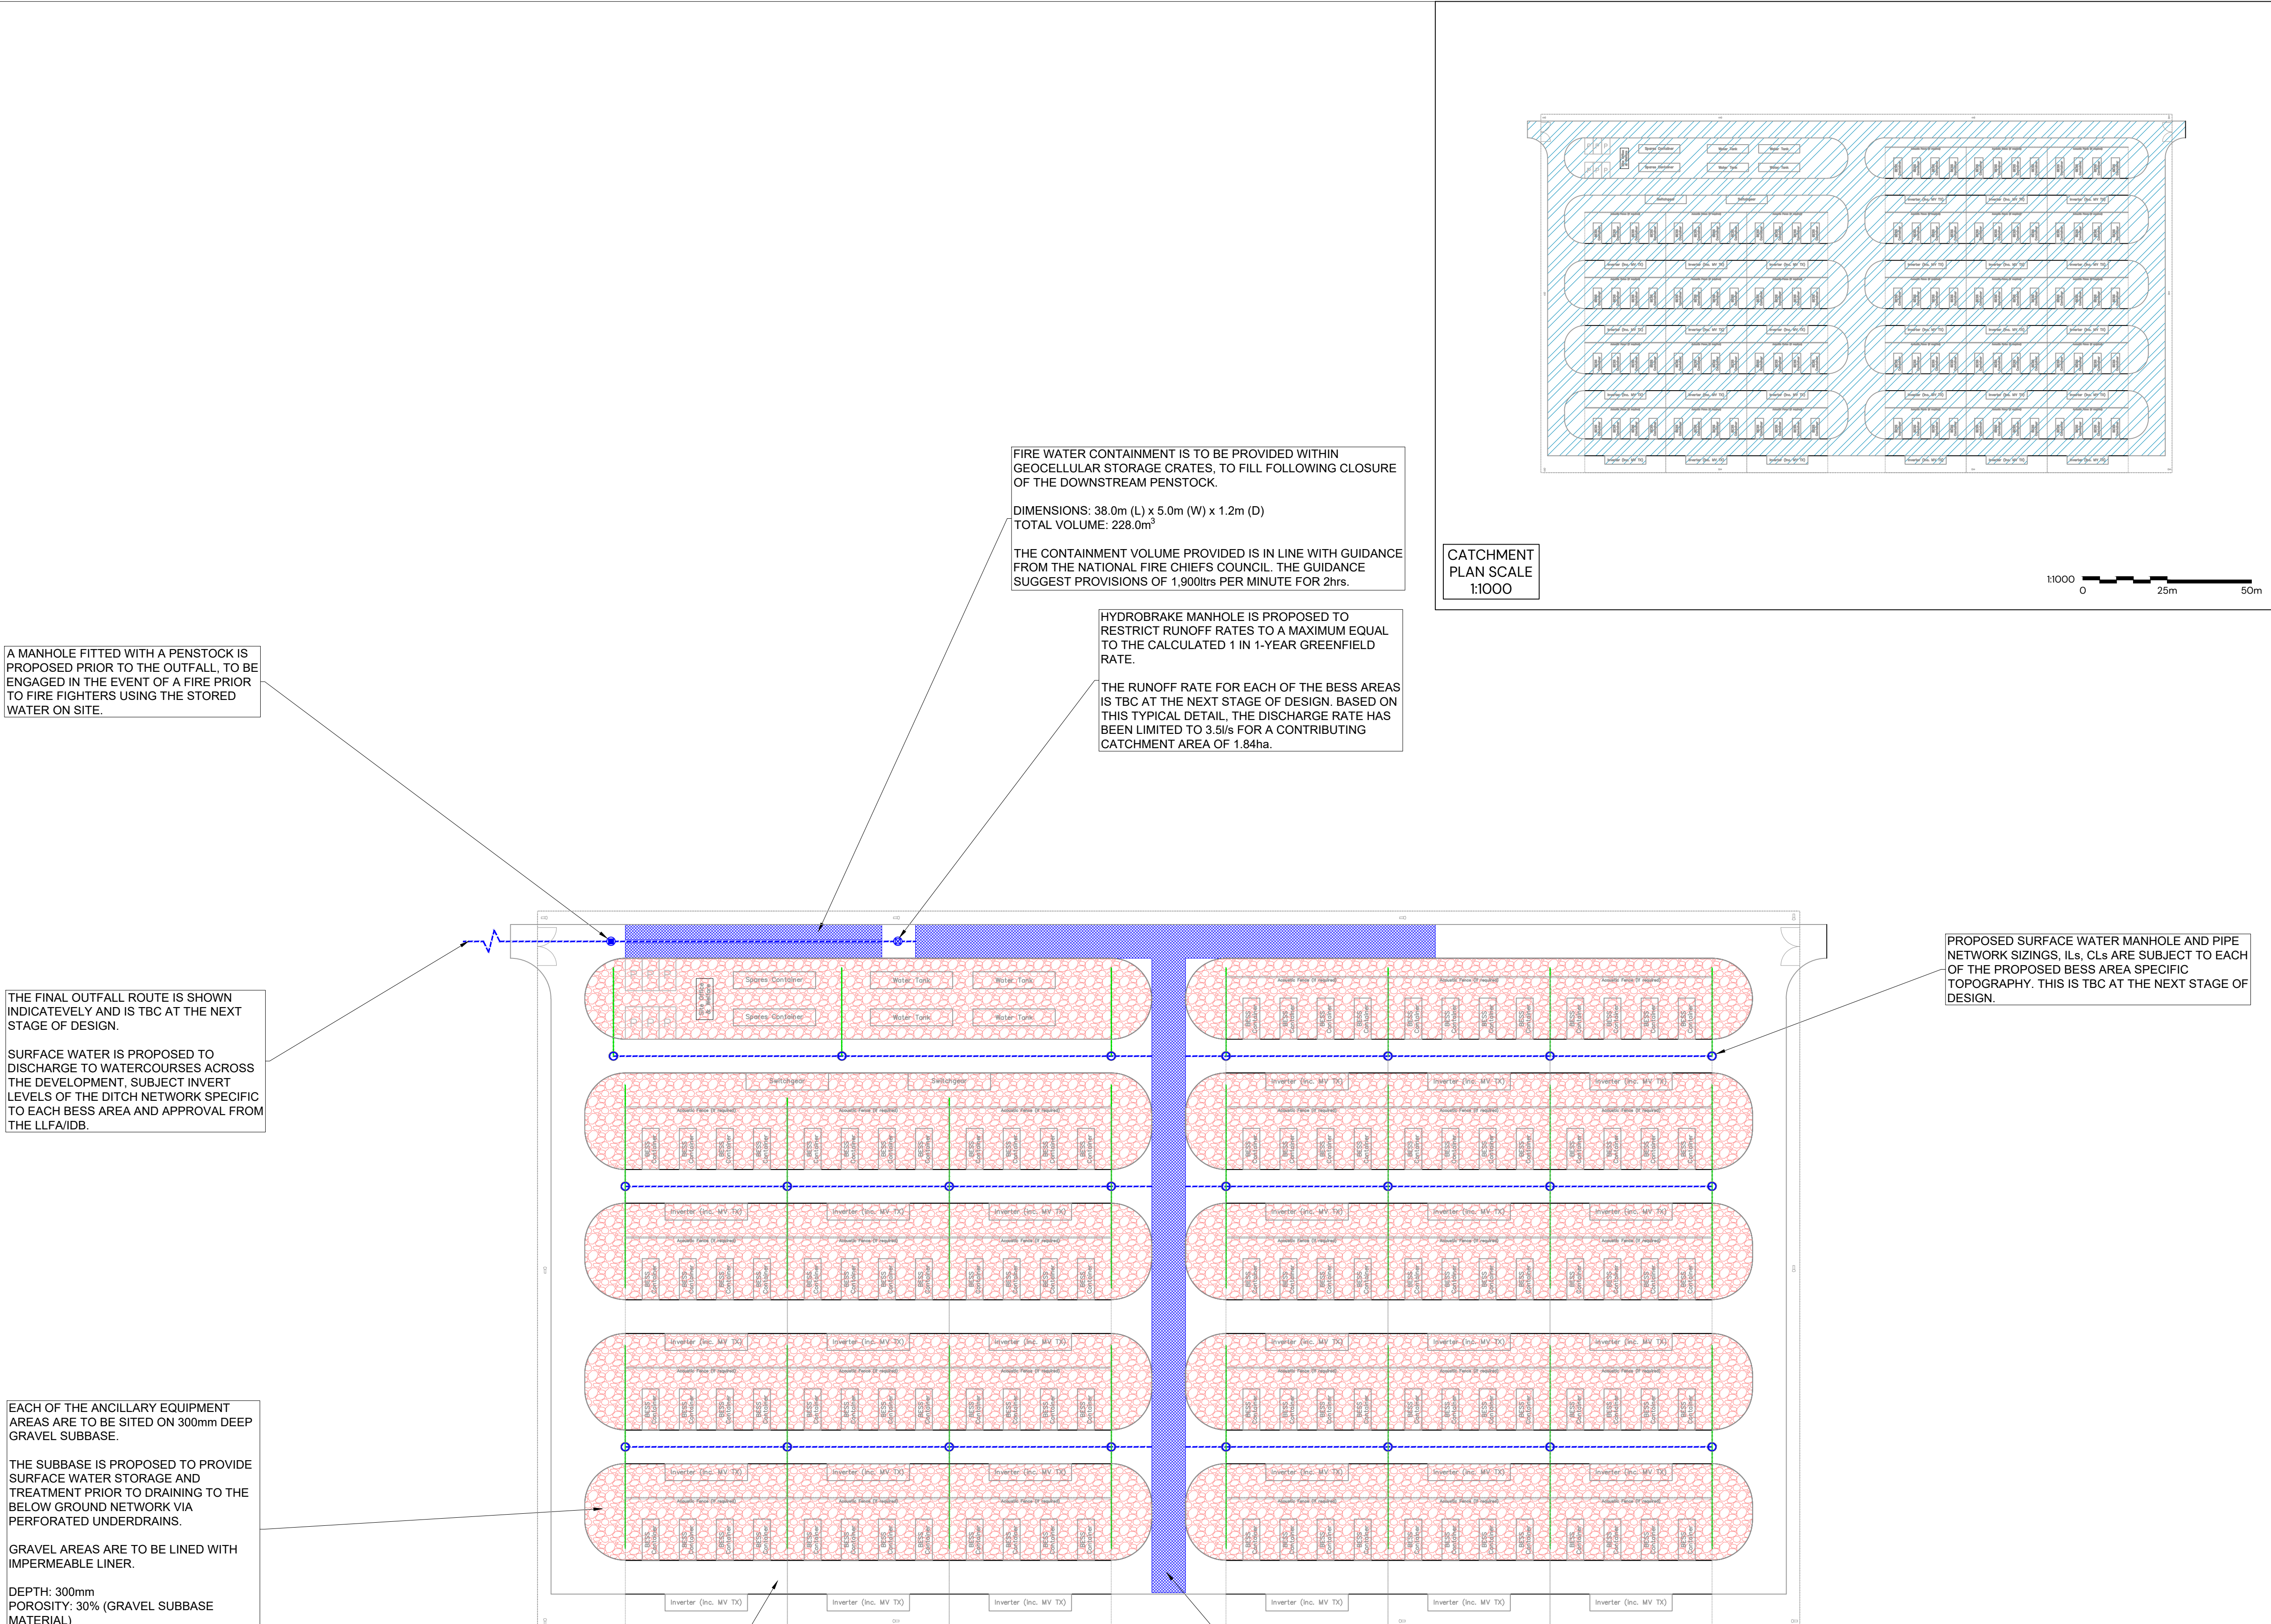

- NOTES:**
- THIS DRAWING HAS BEEN PRODUCED BY PEGASUS GROUP FOR THE CLIENT AND SHOULD NOT BE USED FOR ANYTHING OUTSIDE OF ITS INTENDED PURPOSE. PEGASUS GROUP ACCEPT NO LIABILITY FOR THE MISUSE OF THIS DRAWING.
 - DO NOT USE THIS DRAWING TO SCALE FROM.
 - THIS DRAWING IS TO BE READ IN CONJUNCTION WITH THE RELEVANT SPECIFICATION, INC. FLOOD RISK ASSESSMENTS AND ALL OTHER RELATED DRAWINGS/REPORTS ISSUED.
 - ALL DIMENSIONS SHOWN ON THIS DRAWING ARE IN METERS UNLESS OTHERWISE STATED.
 - THE CONTRACTOR IS RESPONSIBLE FOR ALL WORKS AND FOR THE STABILITY, INSTALLATION AND HEALTH AND SAFETY OF THE WORKS.
 - ALL COVER AND GROUND LEVELS SHOWN ARE BASED ON THE EXISTING GROUND LEVELS.
 - IT IS THE RESPONSIBILITY OF THE PRINCIPAL CONTRACTOR TO BE AWARE OF SITE-SPECIFIC RISKS AND HAZARDS THAT MAY AFFECT THE DRAWING AND SPECIFICATION.
 - ALL PLACEMENT OF PIPES, CHAMBERS, MANHOLES, ATTENUATION FEATURES ARE SHOWN INDICATIVELY.
 - ALL PIPE SIZES STATED ARE NOMINAL INTERNAL DIAMETERS IN MILLIMETERS.
 - THE VOLUMETRIC RUNOFF COEFFICIENT (Cv) USED FOR THE IMPERMEABLE AREA CATCHMENTS ACROSS THE SITE IS 1.0 BASED ON LLFA DESIGN GUIDANCE.
 - THE SURFACE WATER SuDS SYSTEM HAS BEEN DESIGNED TO ACCOMMODATE THE VOLUMES GENERATED BY A 1 IN 100 YEAR STORM + 40% CLIMATE CHANGE ALLOWANCE.
 - ANY CONNECTION TO WATERCOURSES AS A PART OF THIS STRATEGY ARE SUBJECT TO CONSENT FROM THE LLFA AND IDB.
 - THIS STRATEGY IS BASED ON A TYPICAL DETAIL OF THE 100MW BESS COMPOUND. AS SUCH, LEVELS AND SIZINGS OF EACH OF THE DRAINAGE FEATURES IS SUBJECT TO SITE SPECIFIC TOPOGRAPHY FOR EACH OF THE BESS AREAS. THIS IS TBC AT THE NEXT STAGE OF DESIGN.
 - THIS LAYOUT SHOWS AN INDICATIVE VERSION OF THE BESS COMPOUND DRAINAGE STRATEGY ONLY. AS SUCH, SEVERAL ASSUMPTIONS HAVE BEEN APPLIED INCLUDING:
 - PROPOSED OUTFALLS ARE ABLE TO BE PROVIDED VIA A GRAVITY CONNECTION TO THE ASSOCIATED WATERCOURSE.
 - THE BESS PLATFORM LEVEL IS TO BE GENERALLY FLAT ACROSS THE COMPOUND AREA.
 - GRAVEL SUBBASE AREAS ARE TO BE LAID WITH A GENERALLY FLAT INVERT LEVEL.
 - SUITABLE COVER CAN BE PROVIDED ABOVE THE PROPOSED BELOW GROUND FEATURES.
 - THE ABOVE ASSUMPTIONS ARE TBC AT THE NEXT STAGE OF DESIGN.

- CATCHMENT PLAN KEY:**
- IMPERMEABLE CATCHMENT AREA (1.844ha)
- DRAINAGE STRATEGY KEY:**
- PROPOSED STORM WATER MANHOLE
 - PROPOSED STORM WATER PIPE
 - PROPOSED PERFORATED COLLECTOR PIPE
 - PROPOSED GEOCELLULAR CRATE STORAGE
 - PROPOSED GRAVEL SUBBASE STORAGE
 - PROPOSED FLOW CONTROL DEVICE
 - PROPOSED PENSTOCK MANHOLE

P02	10.07.2025	MINOR WORKING UPDATES	OM	NM	NM
P01	16.06.2025	FIRST ISSUE	OM	NM	NM
REV	DATE	DESCRIPTION	REVISED	CHECKED	APPROVED

TWEEN BRIDGE - 100MW BESS AREA OUTLINE SURFACE WATER DRAINAGE

LAND AT TWEEN BRIDGE, THORNE
BOROUGH OF DONCASTER, YORKSHIRE

CLIENT:
RWE RENEWABLES UK LTD

DATE: 16.06.2025 SCALE: 1:500@A1 DRAWN BY: OM CHECKED BY: NM APPROVED BY: NM

DRAWING NUMBER: P21-3484 - PEG - XX - XX - DR - C - 0501 - P2 PG OFFICE / TEAM: BRS-IN

PEGASUS REF No: P21-3484 DRAWING STATUS: SO

PEGASUS GROUP

THE SUBSTATION EQUIPMENT IS TO BE SITED ON 300mm DEEP GRAVEL SUBBASE.

THE SUBBASE IS PROPOSED TO PROVIDE SURFACE WATER STORAGE AND TREATMENT PRIOR TO DRAINING TO THE BELOW GROUND NETWORK VIA PERFORATED UNDERDRAINS.

GRAVEL AREAS ARE TO BE LINED WITH IMPERMEABLE LINER.


DEPTH: 300mm
POROSITY: 30% (GRAVEL SUBBASE MATERIAL)
MAXIMUM RESIDENT VOLUME: 139.6m³ (1 in 100-YEAR+40% CC EVENT).

SURFACE WATER GENERATED FROM THE COMPOUND ACCESS ROADS TO BE CAPTURED VIA HIGHWAY GULLIES AND CHANNEL DRAINS PRIOR TO BEING ROUTED TO THE BELOW GROUND NETWORK.

PROPOSED SURFACE WATER MANHOLE AND PIPE NETWORK SIZINGS, ILS, CLs ARE SUBJECT TO EACH OF THE PROPOSED SINGLE TX SUBSTATION AREA SPECIFIC TOPOGRAPHY. THIS IS TBC AT THE NEXT STAGE OF DESIGN.

A DOWNSTREAM DEFENDER (OR SIMILAR) IS PROPOSED UPSTREAM OF THE GEOCELLULAR STORAGE IN ORDER TO PROVIDE TREATMENT TO SURFACE WATER GENERATED FROM THE ACCESS ROADS AND AVOID SILTATION OF THE ATTENUATION.

CATCHMENT
PLAN SCALE
1:500

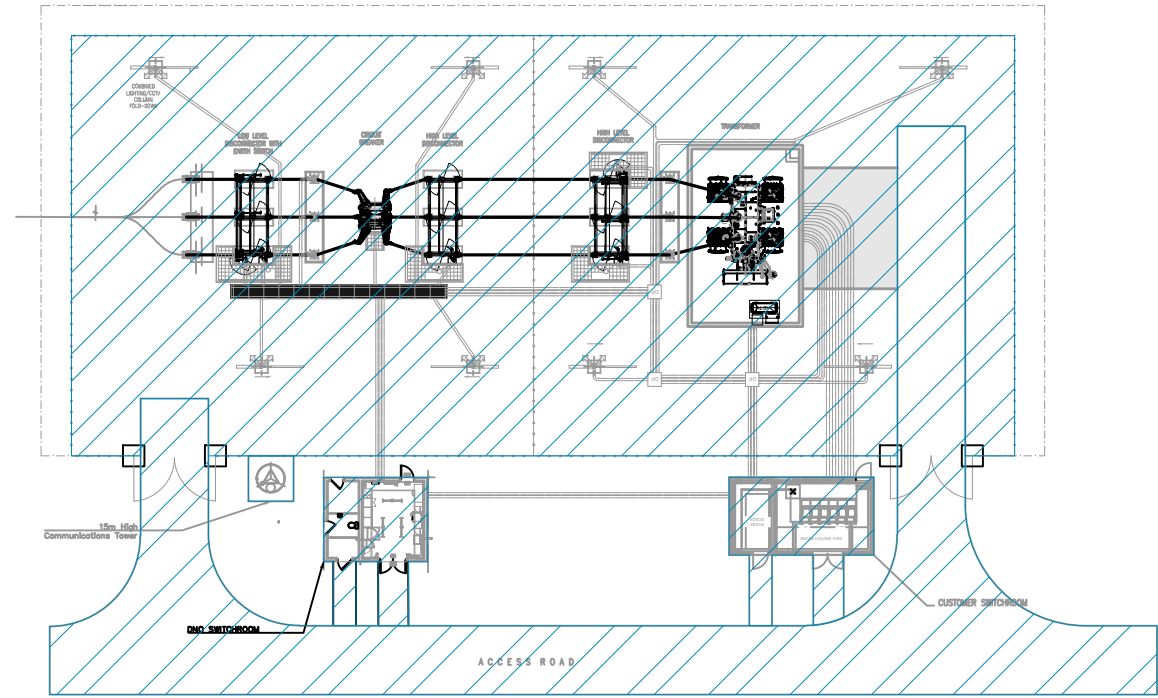

HYDROBRAKE MANHOLE IS PROPOSED TO RESTRICT RUNOFF RATES TO A MAXIMUM EQUAL TO THE CALCULATED 1 IN 1-YEAR GREENFIELD RATE.

THE RUNOFF RATE FOR EACH OF THE SINGLE TX SUBSTATION AREAS IS TBC AT THE NEXT STAGE OF DESIGN. BASED ON THIS TYPICAL DETAIL, THE CALCULATED 1 IN 1-YEAR GREENFIELD RATE FOR A CONTRIBUTING CATCHMENT OF 0.233ha IS EQUAL TO 0.4l/s. AS SUCH, RUNOFF RATES HAVE BEEN LIMITED TO 1.0l/s TO AVOID ANY INCREASED RISK OF BLOCKAGE, WHILST ACHIEVING A RATE NEAREST THE 1 IN 1-YEAR GREENFIELD RATE.

THE FINAL OUTFALL ROUTE IS SHOWN INDICATEVELY AND IS TBC AT THE NEXT STAGE OF DESIGN.

SURFACE WATER IS PROPOSED TO DISCHARGE TO WATERCOURSES ACROSS THE DEVELOPMENT, SUBJECT INVERT LEVELS OF THE DITCH NETWORK SPECIFIC TO EACH SUBSTATION AREA AND APPROVAL FROM THE LLFA/IDB.

ONLINE GEOCELLULAR STORAGE CRATES

PLAN AREA: 70.0m²
DEPTH: 0.80m
POROSITY: 0.95
IL: SUBJECT TO CONFIRMATION WITH REFERENCE TO EACH COMPOUND'S TOPOGRAPHY

MAXIMUM RESIDENT VOLUME: 54.1m³ (1 in 100-YEAR+40% CC EVENT).



1200
0 5m 10m

NOTES:

1. THIS DRAWING HAS BEEN PRODUCED BY PEGASUS GROUP FOR THE CLIENT AND SHOULD NOT BE USED FOR ANYTHING OUTSIDE OF ITS INTENDED PURPOSE. PEGASUS GROUP ACCEPT NO LIABILITY FOR THE MISUSE OF THIS DRAWING.
2. DO NOT USE THIS DRAWING TO SCALE FROM.
3. THIS DRAWING IS TO BE READ IN CONJUNCTION WITH THE RELEVANT SPECIFICATION, INC. FLOOD RISK ASSESSMENTS AND ALL OTHER RELATED DRAWINGS/REPORTS ISSUED.
4. ALL DIMENSIONS SHOWN ON THIS DRAWING ARE IN METERS UNLESS OTHERWISE STATED.
5. THE CONTRACTOR IS RESPONSIBLE FOR ALL WORKS AND FOR THE STABILITY, INSTALLATION AND HEALTH AND SAFETY OF THE WORKS. ALL COVER AND GROUND LEVELS SHOWN ARE BASED ON THE EXISTING GROUND LEVELS.
7. IT IS THE RESPONSIBILITY OF THE PRINCIPAL CONTRACTOR TO BE AWARE OF SITE-SPECIFIC RISKS AND HAZARDS THAT MAY AFFECT THE DRAWING AND SPECIFICATION.
8. ALL PLACEMENT OF PIPES, CHAMBERS, MANHOLES, ATTENUATION FEATURES ARE SHOWN INDICATIVELY.
9. ALL PIPE SIZES STATED ARE NOMINAL INTERNAL DIAMETERS IN MILLIMETERS.
10. THE VOLUMETRIC RUNOFF COEFFICIENT (Cv) USED FOR THE IMPERMEABLE AREA CATCHMENTS ACROSS THE SITE IS 1.0 BASED ON LLFA DESIGN GUIDANCE.
11. THE SURFACE WATER SuDS SYSTEM HAS BEEN DESIGNED TO ACCOMMODATE THE VOLUMES GENERATED BY A 1 IN 100 YEAR STORM + 40% CLIMATE CHANGE ALLOWANCE.
12. ANY CONNECTION TO WATERCOURSES AS A PART OF THIS STRATEGY ARE SUBJECT TO CONSENT FROM THE LLFA AND IDB.
13. THIS STRATEGY IS BASED ON A TYPICAL DETAIL OF THE SINGLE TX SUBSTATION COMPOUND, AS SUCH, LEVELS AND SIZINGS OF EACH OF THE DRAINAGE FEATURES IS SUBJECT TO SITE SPECIFIC TOPOGRAPHY FOR EACH OF THE SUBSTATION AREAS. THIS IS TBC AT THE NEXT STAGTE OF DESIGN.
14. THIS LAYOUT SHOWS AN INDICATIVE VERSION OF THE SINGLE TX SUBSTATION COMPOUND DRAINAGE STRATEGY ONLY. AS SUCH, SEVERAL ASSUMPTIONS HAVE BEEN APPLIED INCLUDING:
 - 14.1. PROPOSED OUTFALLS ARE ABLE TO BE PROVIDED VIA A GRAVITY CONNECTION TO THE ASSOCIATED WATERCOURSE.
 - 14.2. THE SINGLE TX SUBSTATION PLATFORM LEVEL IS TO BE GENERALLY FLAT ACROSS THE COMPOUND AREA.
 - 14.3. GRAVEL SUBBASE AREAS ARE TO BE LAIN WITH A GENERALLY FLAT INVERT LEVEL.
 - 14.4. SUITABLE COVER CAN BE PROVIDED ABOVE THE PROPOSED BELOW GROUND FEATURES.
15. THE ABOVE ASSUMPTIONS ARE TBC AT THE NEXT STAGE OF DESIGN.

CATCHMENT PLAN KEY:

IMPERMEABLE CATCHMENT AREA (0.233ha)

DRAINAGE STRATEGY KEY:

- PROPOSED STORM WATER MANHOLE
- PROPOSED STORM WATER PIPE
- PROPOSED PERFORATED COLLECTOR PIPE
- PROPOSED GEOCELLULAR CRATE STORAGE
- PROPOSED GRAVEL SUBBASE STORAGE
- PROPOSED FLOW CONTROL DEVICE
- PROPOSED DOWNSTREAM DEFENDER

PG2	10.07.2025	MINOR WORKING UPDATES	OM	NM	NM
PG1	12.06.2025	FIRST ISSUE	OM	NM	NM
REV	DATE	DESCRIPTION	REVISED	CHECKED	APPROVED

TWEEN BRIDGE – TX SUBSTATION OUTLINE SURFACE WATER DRAINAGE

LAND AT TWEEN BRIDGE, THORNE
BOROUGH OF DONCASTER, YORKSHIRE

CLIENT:
RWE RENEWABLES UK LTD




DATE: 12.06.2025
SCALE: 1:200@A1
DRAWN BY: OM
CHECKED BY: NM
APPROVED BY: NM

DRAWING NUMBER: P21-3484 – PEG – XX – XX – DR – C – 0502 – P2
PG OFFICE / TEAM: BRS-IN

PEGASUS REF No: P21-3484
DRAWING STATUS: SO
PEGASUS GROUP

HYDRO-BRAKE
TO LIMIT DISCHARGE TO THE EQUIVALENT OF 1 IN 1 YEAR GREENFIELD EVENT FOR A CONTRIBUTING AREA OF 3.43HA. DISCHARGE TO BE RESTRICTED TO 6.5l/s FOR ALL STORM EVENTS'S UP-TO AND INCLUDING THE 1 IN 100 YEAR EVENT INCLUDING A 40% ALLOWANCE FOR CLIMATE CHANGE.

OUTFALL
SUBJECT TO ORDINARY WATER COURSE CONSENT. DRAINAGE LAYOUT INDICATIVE ONLY. SUBJECT TO OUTFALL LEVELS AND SITE TOPOGRAPHY.

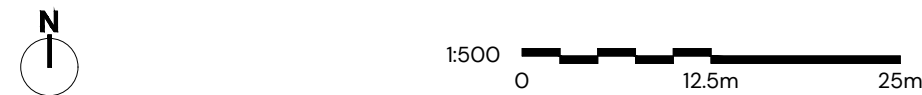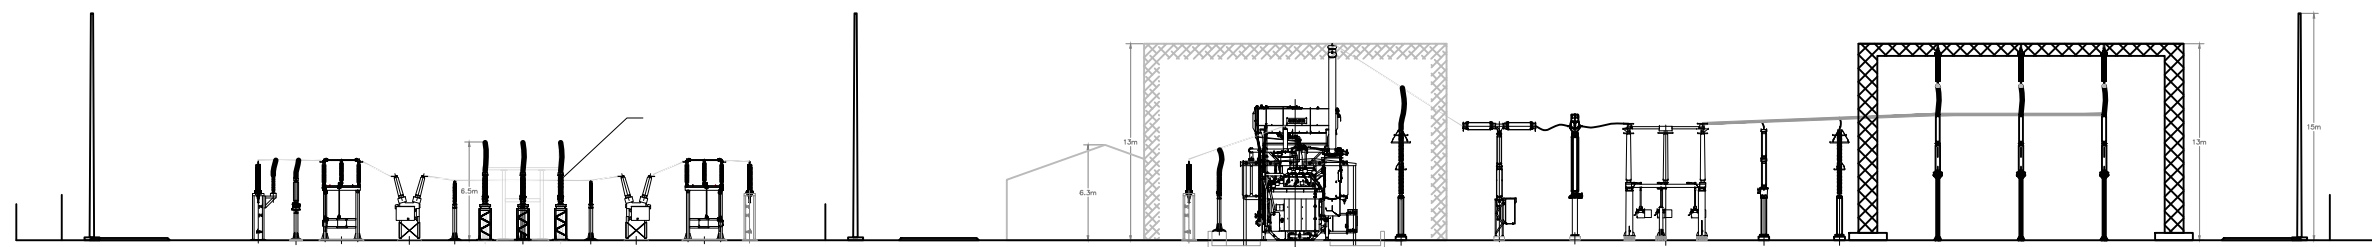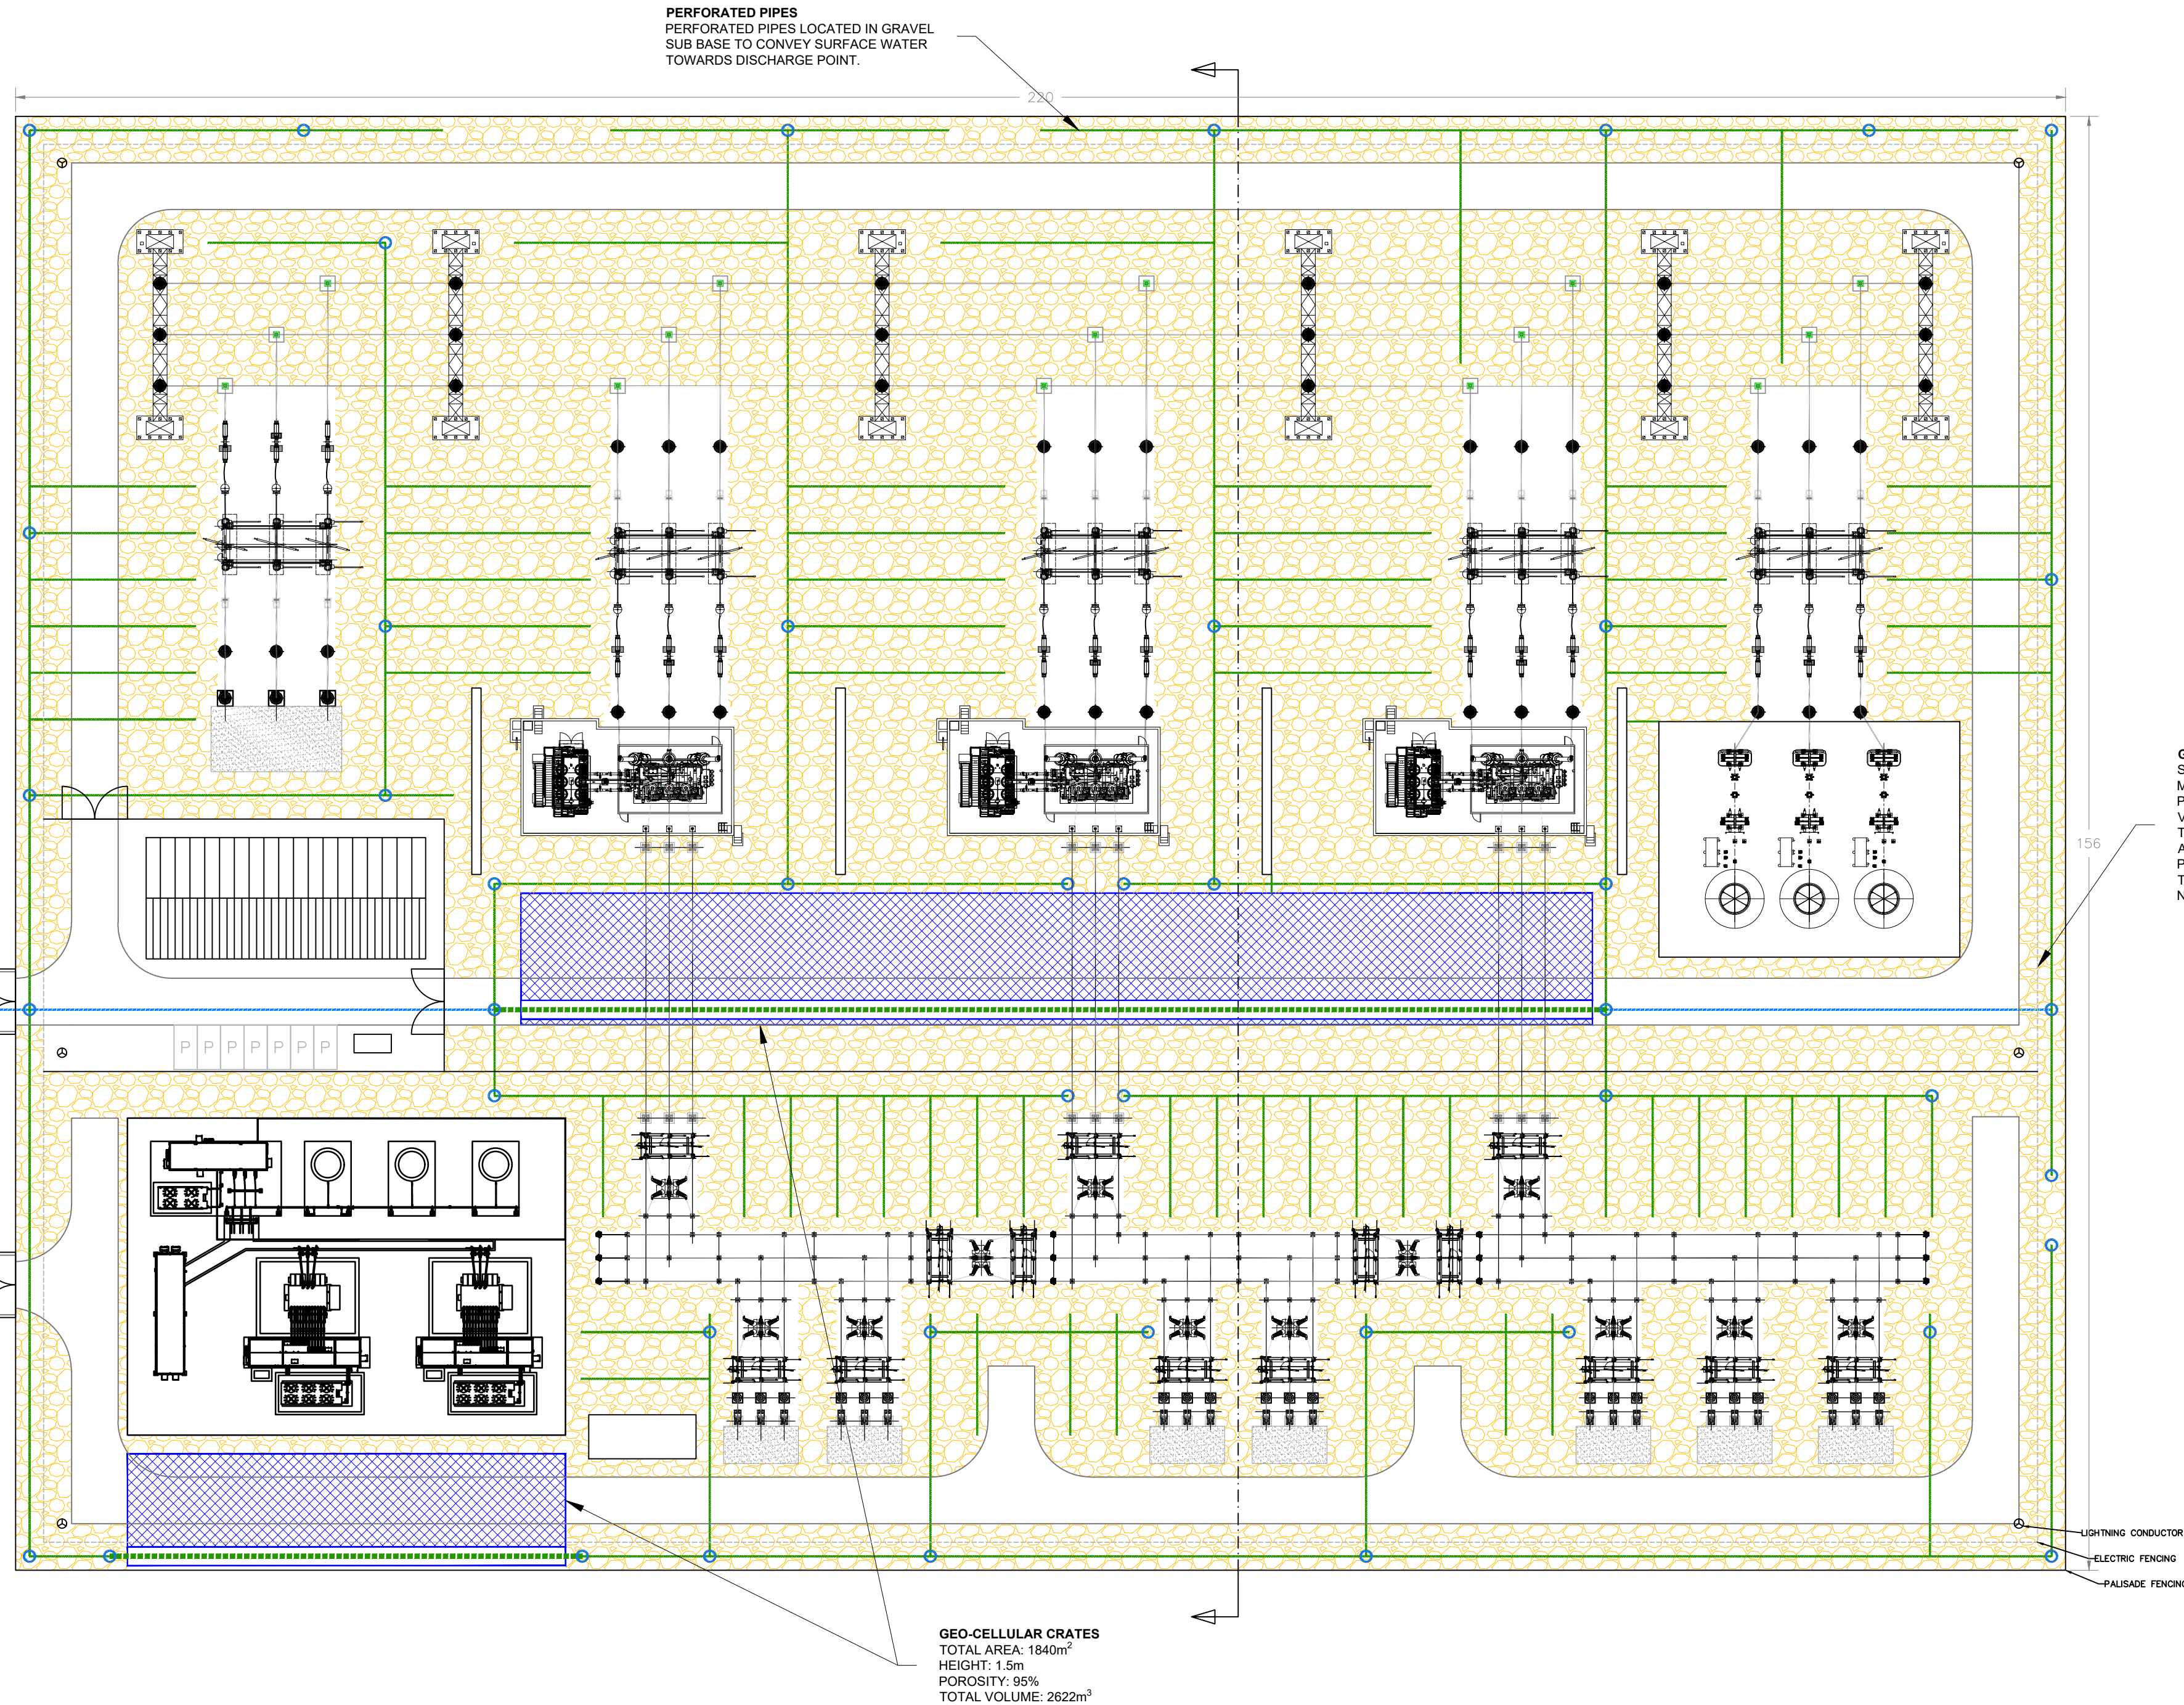

- THIS DRAWING HAS BEEN PRODUCED BY PEGASUS GROUP FOR THE CLIENT AND SHOULD NOT BE USED FOR ANYTHING OUTSIDE OF ITS INTENDED PURPOSE. PEGASUS GROUP ACCEPT NO LIABILITY FOR THE MISUSE OF THIS DRAWING.
- DO NOT USE THIS DRAWING TO SCALE FROM.
- THIS DRAWING IS TO BE READ IN CONJUNCTION WITH THE RELEVANT SPECIFICATION, INC. FLOOD RISK ASSESSMENTS AND ALL OTHER RELATED DRAWINGS/REPORTS ISSUED.
- ALL DIMENSIONS SHOWN ON THIS DRAWING ARE IN METERS UNLESS OTHERWISE STATED.
- THE CONTRACTOR IS RESPONSIBLE FOR ALL WORKS AND FOR THE STABILITY, INSTALLATION AND HEALTH AND SAFETY OF THE WORKS.
- ALL COVER AND GROUND LEVELS SHOWN ARE BASED ON THE EXISTING GROUND LEVELS.
- IT IS THE RESPONSIBILITY OF THE PRINCIPAL CONTRACTOR TO BE AWARE OF SITE-SPECIFIC RISKS AND HAZARDS THAT MAY AFFECT THE DRAWING AND SPECIFICATION.
- ALL PLACEMENT OF PIPES, CHAMBERS, MANHOLES, ATTENUATION FEATURES ARE SHOWN INDICATIVELY.
- ALL PIPE SIZES STATED ARE NOMINAL INTERNAL DIAMETERS IN MILLIMETERS.
- THE VOLUMETRIC RUNOFF COEFFICIENT (Cv) USED FOR THE IMPERMEABLE AREA CATCHMENTS ACROSS THE SITE IS TO BE BASED ON LFA DESIGN GUIDANCE.
- THE SURFACE WATER SUDS SYSTEM HAS BEEN DESIGNED TO ACCOMMODATE THE VOLUMES GENERATED BY A 1 IN 100 YEAR STORM + 40% CLIMATE CHANGE ALLOWANCE.
- ANY CONNECTION TO WATERCOURSES AS A PART OF THIS STRATEGY ARE SUBJECT TO CONSENT FROM THE LFA AND IDB.
- THIS STRATEGY IS BASED ON A TYPICAL DETAIL OF THE 400KV SUBSTATION. AS SUCH, LEVELS AND SIZINGS OF EACH OF THE DRAINAGE FEATURES IS SUBJECT TO SITE SPECIFIC TOPOGRAPHY FOR EACH OF THE SUBSTATION AREAS. THIS IS TBC AT THE NEXT STAGE OF DESIGN.
- THIS LAYOUT SHOWS AN INDICATIVE VERSION OF THE 400KV SUBSTATION DRAINAGE STRATEGY ONLY. AS SUCH, SEVERAL ASSUMPTIONS HAVE BEEN APPLIED INCLUDING:
 - PROPOSED OUTFALLS ARE ABLE TO BE PROVIDED VIA A GRAVITY CONNECTION TO THE ASSOCIATED WATERCOURSE
- THE 400KV SUBSTATION PLATFORM LEVEL IS TO BE GENERALLY FLAT ACROSS THE COMPOUND AREA.
- GRAVEL SUBBASE AREAS ARE TO BE LAID WITH A GENERALLY FLAT INVERT LEVEL. SUITABLE COVER CAN BE PROVIDED ABOVE THE PROPOSED BELOW GROUND FEATURES.
- THE WHOLE SITE IS IMPERMEABLE
- THE ABOVE ASSUMPTIONS ARE TBC AT THE NEXT STAGE OF DESIGN.

- KEY**
- EXTENT OF GRAVEL SUB BASE FOR ATTENUATION
 - GEO-CELLULAR CRATES
 - PERFORATED PIPE
 - SOLID WALLED PIPE
 - MANHOLE

PG	10.07.2025	MINOR WORKING UPDATES	OM	NM	NM
PG	19.06.2025	FIRST ISSUE	AJM	OM	NM
REV	DATE	DESCRIPTION	REVISED	CHECKED	APPROVED

TWEEN BRIDGE - 400KV SUBSTATION OUTLINE SURFACE WATER DRAINAGE

LAND AT TWEEN BRIDGE, THORNE
BOROUGH OF DONCASTER, YORKSHIRE

CLIENT:
RWE RENEWABLES UK LTD

DATE: 19.06.2025
SCALE: 1:500@A1
DRAWN BY: AJM
CHECKED BY: OM
APPROVED BY: NM

DRAWING NUMBER: P21-3484 - PEG - XX - XX - DR - C - 0502 - P2
PG OFFICE / TEAM: BRS-IN

PEGASUS REF No: P21-3484
DRAWING STATUS: SO





Appendix M – Outline Surface Water Drainage Strategy Calculations


This is an estimation of the greenfield runoff rates that are used to meet normal best practice criteria in line with Environment Agency guidance “Rainfall runoff management for developments”, SC030219 (2013), the SuDS Manual C753 (CIRIA, 2015) and the non-statutory standards for SuDS (Defra, 2015). This information on greenfield runoff rates may be the basis for setting consents for the drainage of surface water runoff from sites.

Project details

Date	11/06/2025
Calculated by	OM
Reference	P21-3484
Model version	2.0.1

Location

Site name	TWEEN BRIDGE
Site location	THORNE, SOUTH YORKSHIRE

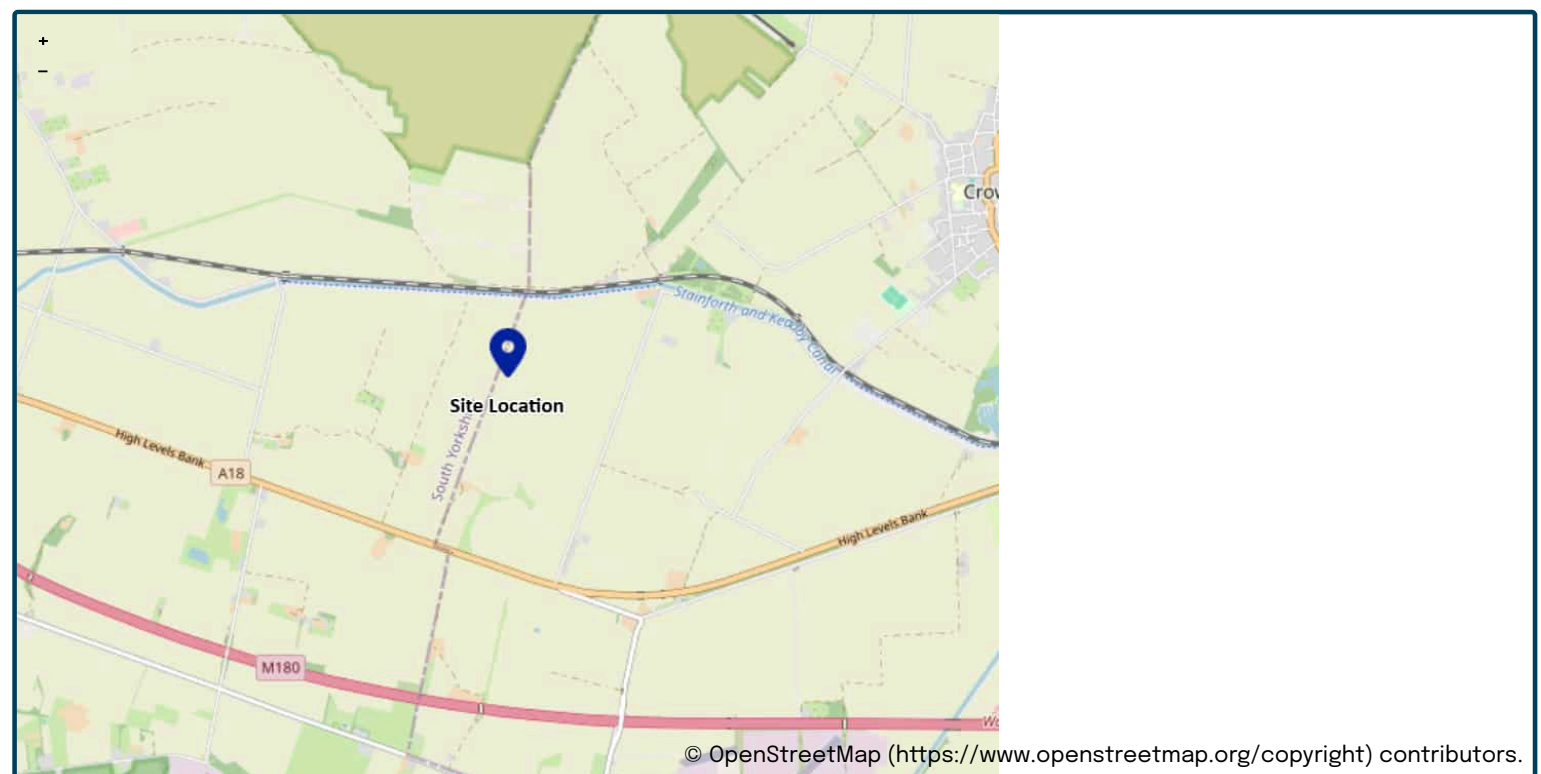

Site easting	473603
Site northing	411330

Site details

Total site area (ha)	1	ha
----------------------	--------------------------------	----

Greenfield runoff

Method

Method	FEH statistical
--------	-----------------

FEH statistical

	<u>My value</u>		<u>Map value</u>
SAAR (mm)	579	mm	579
BFIHOST	0.439		
QMed-QBar conversion	1.124		1.124
QMed (l/s)	2	l/s	
QBar (FEH statistical) (l/s)	2.2	l/s	

Growth curve factors

	<u>My value</u>		<u>Map value</u>
Hydrological region	4		4
1 year growth factor	0.83		
2 year growth factor	0.89		
10 year growth factor	1.49		
30 year growth factor	2		
100 year growth factor	2.57		
200 year growth factor	3.04		

Results

Method	FEH statistical	
Flow rate 1 year (l/s)	1.9	l/s
Flow rate 2 year (l/s)	2	l/s
Flow rate 10 years (l/s)	3.4	l/s
Flow rate 30 years (l/s)	4.5	l/s
Flow rate 100 years (l/s)	5.8	l/s
Flow rate 200 years (l/s)	6.8	l/s

Disclaimer

This report was produced using the Greenfield runoff rate estimation tool (2.0.1) developed by HR Wallingford and available at uksuds.com (<https://www.uksuds.com/>).

The use of this tool is subject to the UK SuDS terms and conditions and licence agreement, which can both be found at [uksuds.com/terms-conditions](https://www.uksuds.com/terms-conditions) (<https://www.uksuds.com/terms-conditions>). The outputs from this tool have been used to estimate Greenfield runoff rates. The use of these results is the responsibility of the users of this tool. No liability will be accepted by HR Wallingford, the Environment Agency, Centre for Ecology and Hydrology, Wallingford Hydrosolutions or any other organisation for the use of these data in the design or operational characteristics of any drainage scheme.

Pegasus Group

Unit 5, The Priory
London Road
Sutton Coldfield B75 5SH

Date 13/06/2025 15:06
File P21-3484-400KW SUBSTATI...

Innovyze

Page 1



Designed by Andrew.McPeake
Checked by

Source Control 2020.1.3

Summary of Results for 100 year Return Period (+40%)

Half Drain Time : 4339 minutes.

Storm Event	Max Level (m)	Max Depth (m)	Max Infiltration (l/s)	Max Control (l/s)	Max Outflow (l/s)	Max Volume (m³)	Status
15 min Summer	99.206	0.706	0.0	6.5	6.5	1234.9	0 K
30 min Summer	99.439	0.939	0.0	6.5	6.5	1641.8	0 K
60 min Summer	99.550	1.050	0.0	6.5	6.5	2064.4	0 K
120 min Summer	99.596	1.096	0.0	6.5	6.5	2407.8	0 K
180 min Summer	99.620	1.120	0.0	6.5	6.5	2587.8	0 K
240 min Summer	99.636	1.136	0.0	6.5	6.5	2707.8	0 K
360 min Summer	99.657	1.157	0.0	6.5	6.5	2866.9	0 K
480 min Summer	99.671	1.171	0.0	6.5	6.5	2964.2	0 K
600 min Summer	99.679	1.179	0.0	6.5	6.5	3029.4	0 K
720 min Summer	99.685	1.185	0.0	6.5	6.5	3074.9	0 K
960 min Summer	99.693	1.193	0.0	6.5	6.5	3130.0	0 K
1440 min Summer	99.698	1.198	0.0	6.5	6.5	3169.4	0 K
2160 min Summer	99.695	1.195	0.0	6.5	6.5	3148.1	0 K
2880 min Summer	99.687	1.187	0.0	6.5	6.5	3084.2	0 K
4320 min Summer	99.666	1.166	0.0	6.5	6.5	2932.8	0 K
5760 min Summer	99.652	1.152	0.0	6.5	6.5	2824.2	0 K
7200 min Summer	99.642	1.142	0.0	6.5	6.5	2755.0	0 K
8640 min Summer	99.636	1.136	0.0	6.5	6.5	2704.6	0 K
10080 min Summer	99.630	1.130	0.0	6.5	6.5	2662.6	0 K
15 min Winter	99.206	0.706	0.0	6.5	6.5	1234.9	0 K

Storm Event	Rain (mm/hr)	Flooded Volume (m³)	Discharge Volume (m³)	Time-Peak (mins)
15 min Summer	155.749	0.0	512.0	19
30 min Summer	101.899	0.0	473.9	34
60 min Summer	63.594	0.0	989.0	64
120 min Summer	37.131	0.0	1032.4	124
180 min Summer	26.722	0.0	1050.4	184
240 min Summer	21.079	0.0	1057.6	244
360 min Summer	15.049	0.0	1063.2	364
480 min Summer	11.807	0.0	1064.6	484
600 min Summer	9.769	0.0	1064.2	604
720 min Summer	8.363	0.0	1062.8	722
960 min Summer	6.539	0.0	1057.5	962
1440 min Summer	4.630	0.0	1042.5	1442
2160 min Summer	3.291	0.0	2087.8	2160
2880 min Summer	2.594	0.0	2063.5	2880
4320 min Summer	1.870	0.0	1993.0	3716
5760 min Summer	1.495	0.0	3958.9	4440
7200 min Summer	1.265	0.0	3835.5	5192
8640 min Summer	1.109	0.0	3732.2	6048
10080 min Summer	0.994	0.0	3615.6	6864
15 min Winter	155.749	0.0	512.0	19

©1982-2020 Innovyze

Pegasus Group		Page 3
Unit 5, The Priory London Road Sutton Coldfield B75 5SH		
Date 13/06/2025 15:06 File P21-3484-400KW SUBSTATI...	Designed by Andrew.McPeake Checked by	
Innovyze	Source Control 2020.1.3	

Rainfall Details

Rainfall Model	FEH
Return Period (years)	100
FEH Rainfall Version	2013
Site Location	GB 473565 411325 SE 73565 11325
Data Type	Point
Summer Storms	Yes
Winter Storms	Yes
Cv (Summer)	1.000
Cv (Winter)	1.000
Shortest Storm (mins)	15
Longest Storm (mins)	10080
Climate Change %	+40

Time Area Diagram

Total Area (ha) 3.430

Time (mins)		Area
From:	To:	(ha)
0	4	3.430

©1982-2020 Innovyze

Pegasus Group		Page 4
Unit 5, The Priory London Road Sutton Coldfield B75 5SH		
Date 13/06/2025 15:06 File P21-3484-400KW SUBSTATI...	Designed by Andrew.McPeake Checked by	
Innovyze Source Control 2020.1.3		

Model Details

Storage is Online Cover Level (m) 100.000

Complex Structure

Cellular Storage

Invert Level (m) 98.500 Safety Factor 2.0
Infiltration Coefficient Base (m/hr) 0.00000 Porosity 0.95
Infiltration Coefficient Side (m/hr) 0.00000

Depth (m)	Area (m ²)	Inf. Area (m ²)	Depth (m)	Area (m ²)	Inf. Area (m ²)
0.000	1840.0	0.0	1.500	1840.0	0.0

Porous Car Park

Infiltration Coefficient Base (m/hr) 0.00000 Width (m) 100.0
Membrane Percolation (mm/hr) 1000 Length (m) 190.0
Max Percolation (l/s) 5277.8 Slope (1:X) 10000.0
Safety Factor 2.0 Depression Storage (mm) 5
Porosity 0.30 Evaporation (mm/day) 3
Invert Level (m) 99.500 Membrane Depth (m) 0

Hydro-Brake® Optimum Outflow Control

Unit Reference MD-SHE-0115-6500-1300-6500
Design Head (m) 1.300
Design Flow (l/s) 6.5
Flush-Flo™ Calculated
Objective Minimise upstream storage
Application Surface
Sump Available Yes
Diameter (mm) 115
Invert Level (m) 98.400
Minimum Outlet Pipe Diameter (mm) 150
Suggested Manhole Diameter (mm) 1200

Control Points	Head (m)	Flow (l/s)
Design Point (Calculated)	1.300	6.5
Flush-Flo™	0.384	6.5
Kick-Flo®	0.806	5.2
Mean Flow over Head Range	-	5.7

The hydrological calculations have been based on the Head/Discharge relationship for the Hydro-Brake® Optimum as specified. Should another type of control device other than a Hydro-Brake Optimum® be utilised then these storage routing calculations will be invalidated

©1982-2020 Innovyze

Depth
(m)

hr)

Pro

Results for 1 year Critical Storm Duration. Lowest mass balance: 99.85%

Node Event		US Node	Peak (mins)	Level (m)	Depth (m)	Inflow (l/s)	Node Vol (m³)	Flood (m³)	Status
180 minute summer		Single TX Substation	140	100.031	0.031	4.5	5.9715	0.0000	OK
480 minute summer		Crate Storage	424	99.871	0.371	4.3	25.2559	0.0000	OK
Link Event (Upstream Depth)		US Node	Link	DS Node	Outflow (l/s)	Velocity (m/s)	Flow/Cap	Link Vol (m³)	Discharge Vol (m³)
180 minute summer		Single TX Substation	1.000	Crate Storage	3.8	0.532	0.022	0.7262	
480 minute summer		Crate Storage	Hydro-Brake®		0.9				44.3

Results for 2 year Critical Storm Duration. Lowest mass balance: 99.85%

Node Event		US Node	Peak (mins)	Level (m)	Depth (m)	Inflow (l/s)	Node Vol (m³)	Flood (m³)	Status
180 minute summer	Single TX Substation	Permeable Gravel Subbase	140	100.036	0.036	6.3	8.2417	0.0000	OK
360 minute winter	Crate Storage		376	100.026	0.526	5.5	35.7700	0.0000	OK

Link Event (Upstream Depth)	US Node	Link	DS Node	Outflow (l/s)	Velocity (m/s)	Flow/Cap	Link Vol (m³)	Discharge Vol (m³)
180 minute summer	Single TX Substation	Permeable Gravel Subbase	1.000	Crate Storage	5.4	0.563	0.031	0.7512
360 minute winter	Crate Storage	Hydro-Brake®			0.9			54.9

Results for 30 year Critical Storm Duration. Lowest mass balance: 99.85%

Node Event		US Node	Peak (mins)	Level (m)	Depth (m)	Inflow (l/s)	Node Vol (m³)	Flood (m³)	Status
480 minute winter	Single TX Substation	Permeable Gravel Subbase	496	100.135	0.135	11.2	58.1201	0.0000	OK
480 minute winter	Crate Storage		496	100.135	0.635	9.0	43.1777	0.0000	OK

Link Event (Upstream Depth)	US Node	Link	DS Node	Outflow (l/s)	Velocity (m/s)	Flow/Cap	Link Vol (m³)	Discharge Vol (m³)
480 minute winter	Single TX Substation	Permeable Gravel Subbase	1.000	Crate Storage	6.4	0.563	0.036	1.0106
480 minute winter	Crate Storage	Hydro-Brake®			0.9			125.1

Results for 100 year Critical Storm Duration. Lowest mass balance: 99.85%

Node Event		US Node	Peak (mins)	Level (m)	Depth (m)	Inflow (l/s)	Node Vol (m³)	Flood (m³)	Status
600 minute winter	Single TX Substation	Permeable Gravel Subbase	615	100.187	0.187	9.8	84.3261	0.0000	OK
600 minute winter	Crate Storage		615	100.187	0.687	8.1	46.6928	0.0000	OK

Link Event (Upstream Depth)	US Node	Link	DS Node	Outflow (l/s)	Velocity (m/s)	Flow/Cap	Link Vol (m³)	Discharge Vol (m³)
600 minute winter	Single TX Substation	Permeable Gravel Subbase	1.000	Crate Storage	5.7	0.559	0.032	1.1642
600 minute winter	Crate Storage	Hydro-Brake®			0.9			161.1

Results for 100 year +40% CC Critical Storm Duration. Lowest mass balance: 99.85%

Node Event		US Node	Peak (mins)	Level (m)	Depth (m)	Inflow (l/s)	Node Vol (m³)	Flood (m³)	Status
600 minute winter	Single TX Substation	Permeable Gravel Subbase	615	100.296	0.296	12.8	139.6030	0.0000	OK
600 minute winter	Crate Storage		615	100.296	0.796	8.5	54.1193	0.0000	OK

Link Event (Upstream Depth)	US Node	Link	DS Node	Outflow (l/s)	Velocity (m/s)	Flow/Cap	Link Vol (m³)	Discharge Vol (m³)
600 minute winter	Single TX Substation	Permeable Gravel Subbase	1.000	Crate Storage	5.9	0.549	0.033	1.4057
600 minute winter	Crate Storage	Hydro-Brake®			1.0			187.2

PEGASUS GROUP	Pegasus Planning Group Ltd Unit 5, The Priory, London Road Sutton Coldfield B75 5SH		File: P21-3484 - Proposed Network_100MW BESS_V1.p Network: Storm Network Ollie Manston 18/06/2025				Page 1					
	Nodes											
	Name		T of E (mins)		Cover Level (m)		Depth (m)					
	BESS Permeable Gravel Subbase		5.00		100.300		0.300					
Crate Storage				100.300		1.200						
Links												
Name	US Node	DS Node	Length (m)	ks (mm) / n	US IL (m)	DS IL (m)	Fall (m)	Slope (1:X)	Dia (mm)	T of C (mins)	Rain (mm/hr)	
1.000	BESS Permeable Gravel Subbase	Crate Storage	64.122	0.600	100.000	99.100	0.900	71.2	300	5.57	51.9	
Name		Vel (m/s)	Cap (l/s)	Flow (l/s)	US Depth (m)	DS Depth (m)	Σ Area (ha)	Σ Add Inflow (l/s)	Pro Depth (mm)	Pro Velocity (m/s)		
1.000		1.865	131.8	0.0	0.000	0.900	0.000	0.0	0	0.000		
Simulation Settings												
Rainfall Methodology	FEH-22	Winter CV	1.000	Drain Down Time (mins)	1440	Check Discharge Rate(s)	x					
Rainfall Events	Singular	Analysis Speed	Normal	Additional Storage (m³/ha)	20.0	Check Discharge Volume	x					
Summer CV	1.000	Skip Steady State	x	Starting Level (m)								
Storm Durations												
15	60	180	360	600	960	2160	4320	7200	10080			
30	120	240	480	720	1440	2880	5760	8640				
Return Period (years)	Climate Change (CC %)	Additional Area (A %)	Additional Flow (Q %)		Return Period (years)	Climate Change (CC %)	Additional Area (A %)	Additional Flow (Q %)				
1	0	0	0		100	0	0	0				
2	0	0	0		100	40	0	0				
30	0	0	0									
Node BESS Permeable Gravel Subbase Time–Area Diagram												
Overrides Design Area	✓	Depression Storage Area (m²)	0	Evapo–transpiration (mm/day)	0							
Overrides Design Additional Inflow	x	Depression Storage Depth (mm)	0									
Applies to All storms												
Time (mins)	Area (ha)	Time (mins)	Area (ha)	Time (mins)	Area (ha)	Time (mins)	Area (ha)					
0–15	0.461	15–30	0.461	30–45	0.461	45–60	0.461					
Node Crate Storage Online Hydro–Brake® Control												
Flap Valve	x	Objective	(HE) Minimise upstream storage									
Replaces Downstream Link	x	Sump Available	✓									
Invert Level (m)	99.100	Product Number	CTL–SHE–0086–3500–1200–3500									
Design Depth (m)	1.200	Min Outlet Diameter (m)	0.100									
Design Flow (l/s)	3.5	Min Node Diameter (mm)	1200									
Node BESS Permeable Gravel Subbase Carpark Storage Structure												
Base Inf Coefficient (m/hr)	0.00000	Porosity	0.30	Width (m)	106.379	Depth (m)	0.300					
Side Inf Coefficient (m/hr)	0.00000	Invert Level (m)	100.000	Length (m)	106.379	Inf Depth (m)	0.300					
Safety Factor	2.0	Time to half empty (mins)	Slope (1:X)		1000.0							
Node Crate Storage Depth/Area Storage Structure												
Base Inf Coefficient (m/hr)	0.00000	Safety Factor	2.0	Invert Level (m)	99.100							
Side Inf Coefficient (m/hr)	0.00000	Porosity	0.95	Time to half empty (mins)								
Depth (m)	Area (m²)	Inf Area (m²)	Depth (m)	Area (m²)	Inf Area (m²)	Depth (m)	Area (m²)	Inf Area (m²)				
0.000	855.0	855.0	1.200	855.0	979.4	1.201	0.0	979.4				
Flow+ v14.0 Copyright © 1988–2025 Causeway Technologies Ltd												

Results for 1 year Critical Storm Duration. Lowest mass balance: 99.77%

Node Event	US Node	Peak (mins)	Level (m)	Depth (m)	Inflow (l/s)	Node Vol (m³)	Flood (m³)	Status
240 minute summer	BESS Permeable Gravel Subbase	184	100.091	0.091	47.4	144.2626	0.0000	OK
960 minute summer	Crate Storage	930	99.449	0.349	19.4	283.7303	0.0000	OK

Link Event (Upstream Depth)	US Node	Link	DS Node	Outflow (l/s)	Velocity (m/s)	Flow/Cap	Link Vol (m³)	Discharge Vol (m³)
240 minute summer	BESS Permeable Gravel Subbase	1.000	Crate Storage	26.9	1.713	0.204	2.2357	
960 minute summer	Crate Storage	Hydro-Brake®		3.5				375.9

Results for 2 year Critical Storm Duration. Lowest mass balance: 99.77%

Node Event	US Node	Peak (mins)	Level (m)	Depth (m)	Inflow (l/s)	Node Vol (m³)	Flood (m³)	Status
180 minute summer	BESS Permeable Gravel Subbase	152	100.107	0.107	67.6	196.1573	0.0000	OK
960 minute summer	Crate Storage	1005	99.586	0.486	25.0	394.9225	0.0000	OK

Link Event (Upstream Depth)	US Node	Link	DS Node	Outflow (l/s)	Velocity (m/s)	Flow/Cap	Link Vol (m³)	Discharge Vol (m³)
180 minute summer	BESS Permeable Gravel Subbase	1.000	Crate Storage	36.6	1.895	0.278	2.6417	
960 minute summer	Crate Storage	Hydro-Brake®		3.5				417.6

Node Event		US Node	Peak (mins)	Level (m)	Depth (m)	Inflow (l/s)	Node Vol (m³)	Flood (m³)	Status
120 minute summer	BESS Permeable Gravel Subbase		122	100.181	0.181	169.0	454.4741	0.0000	OK
1440 minute winter	Crate Storage		1440	100.096	0.995	31.3	808.5729	0.0000	OK
Link Event (Upstream Depth)	US Node	Link	DS Node	Outflow (l/s)	Velocity (m/s)	Flow/Cap	Link Vol (m³)	Discharge Vol (m³)	
120 minute summer	BESS Permeable Gravel Subbase	1.000	Crate Storage	90.8	2.296	0.689	3.6541		
1440 minute winter	Crate Storage	Hydro-Brake®		3.5				483.7	

Results for 100 year Critical Storm Duration. Lowest mass balance: 99.77%

Node Event	US Node	Peak (mins)	Level (m)	Depth (m)	Inflow (l/s)	Node Vol (m³)	Flood (m³)	Status
120 minute summer	BESS Permeable Gravel Subbase	122	100.214	0.214	215.7	572.5891	0.0000	OK
1440 minute winter	Crate Storage	1440	100.161	1.061	39.0	861.7158	0.0000	OK

Link Event (Upstream Depth)	US Node	Link	DS Node	Outflow (l/s)	Velocity (m/s)	Flow/Cap	Link Vol (m³)	Discharge Vol (m³)
120 minute summer	BESS Permeable Gravel Subbase	1.000	Crate Storage	115.5	2.384	0.876	3.9847	
1440 minute winter	Crate Storage	Hydro-Brake®		3.5				504.3

Results for 100 year +40% CC Critical Storm Duration. Lowest mass balance: 99.77%

Node Event	US Node	Peak (mins)	Level (m)	Depth (m)	Inflow (l/s)	Node Vol (m³)	Flood (m³)	Status
2160 minute winter	BESS Permeable Gravel Subbase	2160	100.299	0.299	42.8	870.5765	0.0000	OK
2160 minute winter	Crate Storage	2160	100.299	1.199	37.7	973.5612	0.0000	OK

Link Event (Upstream Depth)	US Node	Link	DS Node	Outflow (l/s)	Velocity (m/s)	Flow/Cap	Link Vol (m³)	Discharge Vol (m³)
2160 minute winter	BESS Permeable Gravel Subbase	1.000	Crate Storage	37.7	1.218	0.286	4.5133	
2160 minute winter	Crate Storage	Hydro-Brake®		3.5				665.7



Appendix N – High Level SuDS Operation and Maintenance Manual Revision 2

INDICATIVE DRAINAGE OPERATION & MAINTENANCE MANUAL

Tween Bridge Solar Farm

On behalf of RWE Renewables UK Limited

Date: 19/05/2026 | Pegasus Ref: P21-3484 – Author: Lucy Ginn





Document Management

Version	Date	Author	Checked/ Approved by:	Reason for revision
V01	09/12/2024	Samuel Opong	Simon Jacques	First Issue
V02	19/06/2025	Lucy Ginn	Simon Jacques	Updated Following Statutory Consultation. Typical Ditch Fence Maintenance Details Added.
V03	19/05/2026	Lucy Ginn	Rana Alidad	Minor Update



Contents

1. INTRODUCTION	1
2. GEOCELLULAR/MODULAR SYSTEMS	2
3. PERMEABLE PAVING.....	4
4. PIPEWORK & MANHOLES.....	6
5. FLOW CONTROL CHAMBER.....	8
6. ATTENUATION BASIN	10
7. SWALE	12
8. RAINWATER HARVESTING	14
9. GREEN ROOFS.....	16
10. INFILTRATION SYSTEMS – SOAKAWAYS, TRENCHES AND BLANKETS.....	18
11. INFILTRATION SYSTEMS – BASINS.....	20
12. PROPRIETARY TREATMENT SYSTEMS	22
13. FILTER STRIPS	25
14. FILTER DRAINS.....	28
15. BIORETENTION SYSTEMS	30
16. TREES.....	33
17. PERVIOUS PAVEMENTS	35
18. ATTENUATION STORAGE TANKS.....	37
19. DETENTION BASINS.....	39
20. PONDS AND WETLANDS.....	42
21. DITCH FENCE CROSSINGS	45

Figures & Tables

TABLE 2.1:	GEOCELLULAR/MODULAR SYSTEMS MAINTENANCE REQUIREMENTS
TABLE 3.1:	PERMEABLE PAVING MAINTENANCE REQUIREMENTS
TABLE 4.1:	PIPEWORK & MANHOLE MAINTENANCE REQUIREMENTS
TABLE 5.1:	FLOW CONTROL CHAMBER MAINTENANCE REQUIREMENTS
TABLE 6.1:	BASIN MAINTENANCE REQUIREMENTS
TABLE 7.1:	SWALE MAINTENANCE REQUIREMENTS
TABLE 8.1:	RAINWATER HARVESTING MAINTENANCE REQUIREMENTS
TABLE 9.1:	GREEN ROOF MAINTENANCE REQUIREMENTS
TABLE 10.1:	INFILTRATION SYSTEMS SOAKAWAYS, TRENCHES AND BLANKETS MAINTENANCE REQUIREMENTS
TABLE 11.1:	INFILTRATION SYSTEMS BASINS MAINTENANCE REQUIREMENTS
TABLE 12.1:	PROPRIETARY TREATMENT SYSTEMS MAINTENANCE REQUIREMENTS
TABLE 13.1:	FILTER STRIPS MAINTENANCE REQUIREMENTS



TABLE 14.1:	FILTER DRAINS MAINTENANCE REQUIREMENTS
TABLE 15.1:	BIORETENTION SYSTEMS MAINTENANCE REQUIREMENTS
TABLE 16.1:	TREES MAINTENANCE REQUIREMENTS
TABLE 17.1:	PERVIOUS PAVEMENTS MAINTENANCE REQUIREMENTS
TABLE 18.1:	ATTENUATION STORAGE TANKS MAINTENANCE REQUIREMENTS
TABLE 19.1:	DETENTION BASINS MAINTENANCE REQUIREMENTS
TABLE 20.1:	PONDS AND WETLANDS MAINTENANCE REQUIREMENTS
FIGURE 21.1:	TYPICAL FENCE DETAILS - DITCH CROSSING

1. INTRODUCTION

- 1.1. This manual should be read alongside the associated Flood Risk Assessment and Surface Water Drainage Strategy.
- 1.2. The surface water drainage strategy details presented at this stage are high level in the absence of detailed site layout information to prepare more detailed drainage proposals.
- 1.3. This manual is intended to give an overview of the operation and maintenance for a wide range of SuDs features that may be proposed on site once the proposed surface water drainage strategy has been confirmed at detailed design post-consent of the DCO application. The guidance relates to typical details only.
- 1.4. Once the proposed surface water drainage strategy details for the site have been confirmed at detailed design and it has been confirmed who will be responsible for the maintenance of any SuDS on site, this manual must be updated.
- 1.5. Where proprietary products are specified the manufacturer's instructions and recommendations should be followed in priority to this document unless specifically noted otherwise due to project constraints.
- 1.6. The recommended operations and frequencies are typical only and should be more frequent initially to ensure that there are no unforeseen issues with the operation and then adjusted to suit the site requirements.
- 1.7. In addition to the presented typical SuDS operation and maintenance requirements included, indicative measures to maintain fencing across watercourses are also presented.
- 1.8. The Applicant would be responsible for the ongoing implementation of the SuDS maintenance regime, to include contracted management support if appropriate.

2. GEOCELLULAR/MODULAR SYSTEMS

- 2.1. Modular plastic geocellular systems with a high void ratio, that can be used to create a below ground storage structure.
- 2.2. The below ground crates are intended to be a surface water storage feature to attenuate the discharge from the site up to and including the 1 in 100 year plus 40% climate change event.
- 2.3. Regular inspection and maintenance is required to ensure the effective long-term operation of below ground modular storage systems. Maintenance responsibility for systems should be placed with the sites management company.
- 2.4. Specific maintenance needs of the system should be monitored, and maintenance schedules adjusted to suit requirements.
- 2.5. Sediment\material removal should be undertaken in consultation with the environmental regulator to confirm appropriate protocols, especially where run-off is taken from potentially contaminated areas such as car parks/service yards.
- 2.6. Maintenance requirements for modular systems are described in the table below.

Table 2.1 – Geocellular/Modular Systems Maintenance Requirements

Maintenance Schedule	Required Action	Typical Frequency
Regular Maintenance	Inspect and identify any areas that are not operating correctly. If required, take remedial action.	Monthly for 3 months, then six monthly
	Debris removal from catchment surface (where may cause risks to performance)	Monthly
	Where rainfall infiltrates into blocks from above, check surface of filter for blockage by silt, algae or other matter. Remove and replace surface infiltration medium as necessary.	Monthly (and after large storms)
	Remove sediment from pre-treatment structures	Annually, or as required
Remedial Actions	Repair/rehabilitation of inlets, outlet, overflows and vents	As required
Monitoring	Inspect/check all inlets, outlets, vents and overflows to ensure that they are in good condition and operating as designed	Annually and after large storms



3. PERMEABLE PAVING

- 3.1. The permeable pavements have/will be designed in accordance with CIRIA C753 and BS7533-13.
- 3.2. Permeable pavements contain proprietary products and as such where used the manufacture's recommendations should be followed.
- 3.3. The permeable pavements are intended to be water quality and attenuation storage features. These features are intended to be dry except during rainfall events. The permeable pavements may also be utilised as an infiltration area or soakaway for other areas of the development (where permissible).
- 3.4. The surface has been designed to be porous or to contain gaps where rain can flow through the upper construction layers into the voided stone which makes up the subbase. Where these features are intended to be used as infiltration devices or soakaways any capping also needs to be permeable to permit the flows to the formation.
- 3.5. Regular inspection and maintenance is important for the effective operation of the pervious pavement. Maintenance responsibility for the pavement and its surrounding area should be placed with the site's management company.
- 3.6. Sediment\material removal should be undertaken in consultation with the environmental regulator to confirm appropriate protocols, as run-off is taken from potentially contaminated areas such as car parks/service yards.

Table 3.1 – Permeable Paving Maintenance Requirements

Maintenance Schedule	Required Action	Typical Frequency
Regular Maintenance	Brushing (standard cosmetic sweep over whole surface)	Once a year, after autumn leaf fall, or reduced frequency as required, based on site-specific observations of clogging or manufacturer's recommendations.
Occasional Maintenance	Stabilise and mow contributing and adjacent areas	As required
	Removal of weeds or management using glyphosate applied directly into the weeds by an applicator rather than spraying	As required – once per year on less frequently used pavements
Remedial Actions	Remediate any landscaping which, through vegetation maintenance or soil slip, has been raised to within 50mm of the level of paving	As required
	Remedial work to any depressions, rutting and cracked or broken blocks considered detrimental to the structural performance or a hazard to users, and replace lost jointing material	As required
	Rehabilitation of surface and upper substructure by remedial sweeping	Every 10 to 15 years or as required (if infiltration performance is reduced due to significant clogging)
Monitoring	Initial inspection	Monthly for three months after installation
	Inspect for evidence of poor operation and/or weed growth – if required, take remedial action	Three monthly, 48 hours after large storms in first six months
	Inspect silt accumulation rates and establish appropriate brushing frequencies	Annually
	Monitor inspection chambers	Annually

4. PIPEWORK & MANHOLES

- 4.1. Pipes are proprietary products and the materials can vary across the site and as such where used the manufacture's recommendations should be followed. Regardless of the product used the pipes will be fully compliant with the drainage specification.
- 4.2. Pipes are intended to be the main conveyance across the development and where oversized they form the attenuation volume required by the limitation of the discharge rate. They are intended to be dry except during rainfall events. These have been designed to be self-cleaning where possible for smaller diameter pipes, and for larger diameters the risk is reduced due to the overall pipe size.
- 4.3. Access for maintenance is provided through access chambers, manholes, rodding plates and rodding eyes.
- 4.4. Regular inspection and maintenance is important to identify areas which may have been obstructed/clogged and may not be draining correctly thus exposing the development to a greater level of flood risk. Maintenance responsibility for the pipes should be placed with relevant water authority for public sewers and the individual resident ('riparian owner') for private drains, unless adopted as lateral drainage.
- 4.5. Sediment\material removal should be undertaken in consultation with the environmental regulator to confirm appropriate protocols, as run-off is taken from potentially contaminated areas such as car parks/service yards.

Table 4.1 – Pipework & Manholes Maintenance Requirements

Maintenance Schedule	Required Action	Typical Frequency
Occasional Maintenance	Stabilise and mow contributing and adjacent areas	As required
	Removal of weeds or management using glyphosate applied directly into the weeds by an applicator rather than spraying	As required – once per year on less frequently used pavements
Remedial Actions	Rod through poorly performing runs as initial remediation.	As required
	If continued poor performance jet and CCTV survey poorly performing runs.	As required
	Seek advice as to remediation techniques suitable for the type of performance issue and location.	As required if above does not improve performance
Monitoring	Initial inspection should be provided as post construction CCTV survey.	Monthly for three months after installation
	Inspect for evidence of poor operation via water level in chambers and if required, take remedial action	Three monthly, 48 hours after large storms in first six months
	Inspect silt accumulation rates and establish appropriate brushing frequencies	Annually
	Monitor inspection chambers	Annually

5. FLOW CONTROL CHAMBER

- 5.1. Flow control chambers are proprietary products and as such where used the manufacturer's recommendations should be followed. Regardless of the flow control used it will be fully compliant with the drainage specification.
- 5.2. Flow control chambers are intended to restrict the surface water runoff discharge rate from the site to a designed rate utilising techniques such as an orifice plate, vortex separator or mechanical float control.
- 5.3. Regular inspection and maintenance are important to identify areas which may have been obstructed/clogged and may not be draining correctly thus exposing the development to a greater level of flood risk. Maintenance responsibility for the flow control chamber should be placed with the relevant water authority if the drainage is to be adopted. If left private, then the management company should seek to consult with the manufacturer and appoint a contractor approved by the relevant water authority.
- 5.4. Should sediment/material result in a blockage within the outfall of the flow control chamber, a high-level overflow outfall will prevent flooding occurring on site as a result of the blockage.
- 5.5. Once the storm event has passed it will be necessary to remove the sediment/material to allow the flow control to operate correctly. The bypass penstock valve will discharge blocked water within the chamber to allow for safe entry and maintenance of the flow control chamber.
- 5.6. Sediment\material removal should be undertaken in consultation with the environmental regulator to confirm appropriate protocols, as run-off is taken from potentially contaminated areas such as car parks/service yards.

Table 5.1 – Flow Control Chamber Maintenance Requirements

Maintenance Schedule	Required Action	Typical Frequency
Occasional Maintenance	Stabilise and mow contributing and adjacent areas	As required
	Removal of weeds or management using glyphosate applied directly into the weeds by an applicator rather than spraying	As required – once per year on less frequently used pavements
Remedial Actions	Rod through poorly performing runs as initial remediation.	As required
	If continued poor performance jet and CCTV survey poorly performing runs.	As required
	Seek advice as to remediation techniques suitable for the type of performance issue and location.	As required if above does not improve performance
Monitoring	Initial inspection should be provided as post construction CCTV survey.	N/A
	Inspect for evidence of poor operation via water level in chambers and if required, take remedial action	Three monthly, 48 hours after large storms in first six months
	Inspect silt accumulation rates and establish appropriate brushing frequencies	Annually
	Monitor inspection chambers	Annually

6. ATTENUATION BASIN

- 6.1. The basins will require regular maintenance to ensure continuing operation to design performance standards, and all designers should provide detailed specifications and frequencies for the required maintenance activities along with likely machinery requirements and typical annual costs – within the Maintenance Plan. The treatment performance of basins is dependent on the maintenance, and robust management plans will be required to ensure maintenance is carried out in the long term. Different designs will have different operation and maintenance requirements.
- 6.2. Maintenance of the basins are relatively straightforward for landscape contractors, and typically there should only be a small amount of extra work (if any) required for a basin over and above what is required for standard public open space. Provided that landscape management is already required at site, basin maintenance should have marginal cost implications.
- 6.3. Adequate access should be provided to the basin areas for inspection and maintenance, including for appropriate equipment and vehicles. Litter and debris removal should be undertaken as part of general landscape maintenance for the site and before any other SuDS management task.
- 6.4. The major maintenance requirement for a basin is mowing. Mowing should ideally retain grass lengths of 75–100mm across the main treatment surface, to assist in filtering pollutants and retaining sediments and to reduce the risk of flattening during runoff events. However, longer vegetation lengths, where appropriate, are not considered to pose a significant risk to functionality.
- 6.5. Occasionally sediment will need to be removed (once exceeding 25mm in depth) although this can be minimised by ensuring that upstream areas are stabilised and by incorporating effective pre-treatment devices.

Table 6.1 – Basin Maintenance Requirements

Maintenance Schedule	Required Action	Typical Frequency
Regular Maintenance	Remove litter and debris	Monthly, or as required
	Cut grass – to retain grass height within specified design range	Monthly (during growing season), or as required
	Inspect inlets, outlets and overflows for blockages, and clear if required	Monthly
	Inspect infiltration surface for ponding, compaction, silt accumulation, record areas where water is ponding for >48 hours	Monthly, or when required
	Inspect vegetation coverage	Monthly for 6 months, quarterly for 2 years, then half yearly
	Inspect inlets and facility surface for silt accumulation, establish silt removal frequencies	Half yearly
Occasional maintenance	Reseed areas of poor vegetation growth, alter plant types to better suit conditions if required	As required or if bare soil is exposed over 10% or more of the basin treatment area
Remedial actions	Repair erosion or other damage by re-turfing or reseeding	As required
	Relevel uneven surfaces and reinstate design levels	As required
	Scarify and spike topsoil layer to improve infiltration performance, break up soil deposits and prevent compaction of the soil surface	As required
	Remove build-up of Sediment on upstream gravel trench, flow spreader or at top of filter strip	As required
	Remove and dispose of oils or petrol residues using safe standard practices	As required

7. SWALE

- 7.1. The swale will require regular maintenance to ensure continuing operation to design performance standards, and all designers should provide detailed specifications and frequencies for the required maintenance activities along with likely machinery requirements and typical annual costs – within the Maintenance Plan. The treatment performance of swale is dependent on the maintenance, and robust management plans will be required to ensure maintenance is carried out in the long term. Different designs will have different operation and maintenance requirements.
- 7.2. Maintenance of the swales are relatively straightforward for landscape contractors, and typically there should only be a small amount of extra work (if any) required for a swale over and above what is required for standard public open space. Provided that landscape management is already required at site, swale maintenance should have marginal cost implications.
- 7.3. Adequate access should be provided to the swale areas for inspection and maintenance, including for appropriate equipment and vehicles. Litter and debris removal should be undertaken as part of general landscape maintenance for the site and before any other SuDS management task.
- 7.4. The major maintenance requirement for a swale is mowing. Mowing should ideally retain grass lengths of 75–100mm across the main treatment surface, to assist in filtering pollutants and retaining sediments and to reduce the risk of flattening during runoff events. However, longer vegetation lengths, where appropriate, are not considered to pose a significant risk to functionality.
- 7.5. Occasionally sediment will need to be removed (once exceeding 25mm in depth) although this can be minimised by ensuring that upstream areas are stabilised and by incorporating effective pre-treatment devices.

Table 7.1 – Swale Maintenance Requirements

Maintenance Schedule	Required Action	Typical Frequency
Regular Maintenance	Remove litter and debris	Monthly, or as required
	Cut grass – to retain grass height within specified design range	Monthly (during growing season), or as required
	Inspect inlets, outlets and overflows for blockages, and clear if required	Monthly
	Inspect infiltration surface for ponding, compaction, silt accumulation, record areas where water is ponding for >48 hours	Monthly, or when required
	Inspect vegetation coverage	Monthly for 6 months, quarterly for 2 years, then half yearly
	Inspect inlets and facility surface for silt accumulation, establish silt removal frequencies	Half yearly
Occasional maintenance	Reseed areas of poor vegetation growth, alter plant types to better suit conditions if required	As required or if bare soil is exposed over 10% or more of the swale treatment area
Remedial actions	Repair erosion or other damage by re-turfing or reseed	As required
	Relevel uneven surfaces and reinstate design levels	As required
	Scarify and spike topsoil layer to improve infiltration performance, break up soil deposits and prevent compaction of the soil surface	As required
	Remove build-up of Sediment on upstream gravel trench, flow spreader or at top of filter strip	As required
	Remove and dispose of oils or petrol residues using safe standard practices	As required

8. RAINWATER HARVESTING

- 8.1. Any property with an RWH system installed should be provided with appropriate information as to what equipment has been installed, it's purpose, it's operation and maintenance requirements, the actions needed to address any potential failure and the expected performance of the system. Information on the options for external maintenance support should also be provided.
- 8.2. Most systems require periodic checking and maintenance to ensure trouble-free and reliable operation. There are wide differences in the extent of maintenance required for different systems, and manufacturers' guidelines should always be followed. **Table 8.1** provides guidance on the type of operational and maintenance requirements that may be appropriate. The list of actions is not exhaustive, and some actions may not always be required.
- 8.3. Maintenance requirements are largely dependant on the runoff source and the runoff use (and thus treatment process provided). This will range from weekly input through to rare intervention. Routine inspection of the filter system at quarterly annual intervals I advised, even if they do not appear to need specific intervention. Pumps need very little attention, but their design life is generally regarded as only being 10 years. Where automatic provision of potable water occurs (if and when rainwater is either not available or the system has failed), it is useful to have sensor warnings relayed in such a manner as o inform the user of the current status of the system.
- 8.4. RWH systems should be designed so that when there is an absence of rain, or a need to disconnect the system for maintenance or repair, that potable water is safely available for all appliances to avoid inconvenience.
- 8.5. Tanks should be accessible for internal inspection, and the cover should preferably be lockable.
- 8.6. The maintenance responsibility for an RWH system is usually with the owner of the property, but any communal systems require the participating community to be informed of the system, as detailed, but also be provided with information of who the organisation is that is maintaining the system and any financial commitments and any legally binding maintenance agreements.

Table 8.1 – Rainwater Harvesting Maintenance Requirements

Maintenance Schedule	Required Action	Typical Frequency
Regular Maintenance	Inspection of the tank for debris and sediment build-up, inlets/outlets/withdrawal devices, overflow areas, pumps, filters.	Annually (and following poor performance)
	Cleaning of tank, inlets, outlets, utters, withdrawal devices and roof drain filters of silts and other debris.	Annually (and following poor performance)
Occasional maintenance	Cleaning and/or replacement of any filters.	Three monthly (or as required)
Remedial actions	Repair of overflow erosion damage or damage to tank.	As required
	Pump repairs.	As required

9. GREEN ROOFS

- 9.1. Intensive green roofs are likely to require regular inspection and maintenance. Grassed areas may require mowing weekly or fortnightly, plant beds may require weeding on a weekly or fortnightly basis during the growing season, and wildflower meadow may require annual mowing with the cuttings removed. Extensive green roofs should normally only require biannual or annual visits to remove litter, check fire breaks and drains and, in some cases, remove unwanted invasive plants. The most maintenance is generally required during the establishment stage (12 months to 15 months), and this should usually be made the responsibility of the green roof provider. Maintenance contractors with specialist training in green roof care should be used, where possible.
- 9.2. **Table 9.1** provides guidance on the type of operational and maintenance requirements that may be appropriate. The list of actions is not exhaustive, and some actions may not always be required. Actual requirements will depend on the planting, the desired aesthetic and visual effect and the biodiversity objectives for the system. Maintenance specifications and schedules should therefore be specified for any individual green roofs.
- 9.3. If mechanical systems are located on the roof, then spill prevention measures should be exercised to ensure that roof runoff is not contaminated. The mechanical system area should be provided with separate drainage.
- 9.4. All maintenance actions carried out at roof level must be in full compliance with the appropriate health and safety regulations, and particularly those specifically dealing with working at height. Training and guidance information on operating and maintaining the roof should be provided to all property owners and tenants. Safety fastenings will be required for personnel working on the roof.
- 9.5. Access routes to the roof should be designed and maintained to be safe and efficient, and walkways should always be kept clear of obstructions. Secure points for harness attachments should be provided when access near to the roof edges is required.
- 9.6. Specific maintenance needs of the green roof should be monitored, and maintenance schedules adjusted to suit requirements.

Table 9.1 – Green Roofs Maintenance Requirements

Maintenance Schedule	Required Action	Typical Frequency
Regular Maintenance	Inspect all components including soil substrate, vegetation, drains, irrigation systems (if applicable), membranes and roof structure of proper operation, integrity of waterproofing and structural stability.	Annually and after severe storms
	Inspect soil substrate for evidence of erosion channels and identify any sediment sources.	Annually and after severe storms
	Inspect drain inlets to ensure unrestricted runoff from the drainage layer to the conveyance or roof drain system.	Annually and after severe storms
	Inspect underside of roof for evidence of leakage	Annually and after severe storms
Occasional maintenance	Remove debris and litter to prevent clogging of inlet drains and interference with plant growth	Six monthly and annually or as required
	During establishment (ie year one), replace dead plants as required.	Monthly (but usually responsibility of manufacturer)
	Post establishment, replace dead plants as required (where >5% of coverage)	Annually (in Autumn)
	Remove fallen leaves and debris from deciduous plant foliage	Six monthly or as required
	Remove nuisance and invasive vegetation, including weeds	Six monthly or as required
	Mow grasses, prune shrubs and manage other planting (if appropriate) as required – clippings should be removed and not allowed to accumulate	Six monthly or as required
Remedial actions	If erosion channels are evident, these should be stabilised with extra soil substrate similar to the original material, and sources of erosion damage should be identified and controlled.	As required
	If drain inlet has settled, cracked or moved, investigate and repair as appropriate.	As required

10. INFILTRATION SYSTEMS – SOAKAWAYS, TRENCHES AND BLANKETS

- 10.1. The design of soakaways, infiltration trenches and blankets should include monitoring points where the water level in the system can be observed or measured. This can either be via an inspection well or inspection cover (where the attenuation storage space is a void). For larger installations the inspection access should provide clear view of the infiltration surface (even if the storage zone is filled). For small, filled soakaways, a 50mm perforated pipe is adequate.
- 10.2. The useful life and effective operation of an infiltration component is related to the frequency of maintenance and the risk of sediment being introduced into the system.
- 10.3. An easement should be considered where multiple properties discharge to a single soakaway, to ensure long-term access for maintenance purposes.
- 10.4. Maintenance will usually be carried out manually, although a suction tanker can be used for sediment/debris removal for large systems. If maintenance is not undertaken for long periods, deposits can become hard-packed and require considerable effort to remove.
- 10.5. Replacement of the aggregate or geocellular units will be necessary if the system becomes blocked with silt. Effective monitoring will give information on changes in infiltration rate and provide a warning of potential failure in the long term.
- 10.6. Roads and/or parking areas drainage to infiltration components should be regularly swept to prevent silt being washed off the surface. This will minimise the need for maintenance.
- 10.7. Maintenance responsibility should be placed with an appropriate organisation, and maintenance schedules should be developed during the design phase.

Table 10.1 – Infiltration systems – Soakaways, Trenches, and blankets maintenance requirements

Maintenance Schedule	Required Action	Typical Frequency
Regular Maintenance	Inspect for sediment and debris in pre-treatment components and floor of inspection tube or chamber and inside of concrete manhole rings	Annually
	Cleaning of gutters and any filters on downpipes	Annually (or as required based on inspections)
	Trimming any roots that may be causing blockages	Annually (or as required based on inspections)
Occasional maintenance	Remove sediment and debris from pre-treatment components and floor of inspection tube or chamber and inside of concrete manhole rings.	As required
Remedial actions	Reconstruct soakaway and/or replace or clean void fill, if performance deteriorates or failure occurs	As required
	Replacement of clogged geotextile (will require reconstruction of soakaway)	As required
Monitoring	Inspect silt traps and note rate of sediment accumulation.	Monthly in the first year and then annually
	Check soakaway to ensure emptying is occurring	Annually

11. INFILTRATION SYSTEMS – BASINS

- 11.1. Regular inspection and maintenance is important for the effective operation of infiltration basins as designed. Maintenance responsibility for an infiltration basin and its surrounding area should be placed with a responsible organisation.
- 11.2. Regular mowing in and around infiltration basins is only required along maintenance access routes, amenity areas (e.g. footpaths), across embankments and across the main storage area. The remaining areas can be managed as “meadow” or other appropriate vegetation unless additional management is required for landscaping purposes. Grass cutting may need to accommodate specific sward mixes and specialist seed or turf supplier recommendations. As described earlier in this chapter, deep-rooting vegetation can maintain infiltration rates and minimise the need for remedial maintenance. All vegetation management activities should take account of the need to maximise biosecurity and prevent the spread of invasive species.

Table 11.1 – Infiltration Systems – Basins

Maintenance Schedule	Required Action	Typical Frequency
Regular Maintenance	Remove litter, debris and trash	Monthly
	Cut grass – for landscaped areas and access routes	Monthly (during growing season) or as required
	Cut grass – meadow grass in and around basin	Half yearly: Spring (before nesting season) and Autumn
	Manage other vegetation and remove nuisance plants	Monthly at start and then as required
Occasional maintenance	Reseed areas of poor vegetation growth	Annually, or as required
	Prune and trim trees and remove cuttings	As required
	Remove sediment from pre-treatment system when 50% full	As required
Remedial actions	Repair erosion or other damage by reseedling or returfing	As required
	Realign the rip-rap	As required
	Repair or rehabilitate inlets, outlets and overflows	As required
	Repair or rehabilitate infiltration surface using scarifying and spiking techniques if performance deteriorates	As required
	Relevel uneven surfaces and reinstate design levels	As required
Monitoring	Inspect inlets, outlets and overflows for blockages, and clear if required	Monthly
	Inspect banksides, structures, pipework etc for evidence of physical damage	Monthly
	Inspect inlets and pre-treatment systems for silt accumulation; establish appropriate silt removal frequencies	Half yearly
	Inspect infiltration surfaces for compaction and ponding	Monthly

12. PROPRIETARY TREATMENT SYSTEMS

- 12.1. Proprietary treatment systems will require routine maintenance to ensure continuing operation to design performance standards. Because of the wide range of different designs and performance, all manufacturers should provide detailed specifications and frequencies for the required maintenance activities along with likely machinery requirements and typical annual costs for any given site. The treatment performance of proprietary systems is strongly dependant on maintenance, and robust management plans will be required to ensure that maintenance is carried out in the long term. There are examples where not undertaking maintenance has led to pollution, and the companies involved have been fined. The cost of maintenance would have been much less than the subsequent fine and clean-up costs. Different proprietary treatment devices will have different operations and maintenance requirements, but this section gives some generic guidance. Ease of access for maintenance and inspection is essential. In particular, access lids and covers should be kept as lightweight as practicable.
- 12.2. Many proprietary systems are beneath ground, and malfunctioning is not easy to detect, and it is therefore often ignored unless alarms are provided or the system is designed to cause localised surface ponding if full. If systems lead to other surface features, early warning of maintenance being required may be easily observed at the inlet to the feature (which should be designed to prevent it entering the main part of the component). Preference should be given to systems or designs that give some easily observable indication that maintenance is required.
- 12.3. Lack of routine maintenance is more likely to cause poor outflow water quality than with other SuDS due to resuspension of solids and anaerobic conditions developing within the device. For example, anaerobic conditions can develop in deep sumps and catchpits that result in nutrients and metals being released from captured sediments. During the first few months after installation, subsurface treatment units should be visually inspected after rainfall events, and the amount of deposition measured to give the operator an idea of the expected rate of sediment and oil deposition. After this initial period, systems should be inspected every six months to verify the appropriate level of maintenance. During these inspections, the floating debris and any floating oils should normally be removed. This may be done using a van-mounted system, without the need for a larger tanker. Silt should be removed when it reaches 75% of the capacity of the sump. In most situations, the units should fully be cleaned out at least annually. If there is a significant spill of oil (or other pollutant) the system should be cleaned immediately.
- 12.4. Hilliges et al (2013) recommends cleaning treatment channels out every six months, in Spring and after the Summer. This was based on observed silt build up for a busy road (AADT 57 000 vehicles per day) and this frequency could possibly be reduced in less trafficked areas. Experience with other channels in less trafficked areas shows silt removal may only be required every 10 years.
- 12.5. Proper disposal of oil, solids and floating debris removed from components must be ensured, and the environmental regulator should be approached for advice



where there are any doubts concerning disposal options. A small portion of water will be removed along with the pollutants during the clean-out process, which should be considered when costing sedimental disposal processes.

- 12.6. Harmful vapours may develop in subsurface filtration or hydrodynamic separation units, as hydrocarbons may remain there for extended periods of time. Appropriate testing for harmful vapours and venting should be undertaken whenever access for maintenance is required. Removal of oil, silt and other pollutants must be in accordance with the appropriate waste management legislation.
- 12.7. Maintenance responsibility for all systems should be placed with an appropriate organisation, and Maintenance Plans and schedules should be developed during the design phase.
- 12.8. CDM 2015 requires designers to ensure that all maintenance risks have been identified, eliminated, reduced and/or controlled where appropriate. This information will be required as part of the health and safety file.

Table 12.1 – PROPRIETARY TREATMENT SYSTEMS – MAINTENANCE REQUIREMENTS

Maintenance Schedule	Required Action	Typical Frequency
Routine Maintenance	Remove litter and debris and inspect for sediment, oil and grease accumulation	Six monthly
	Change the filter media	As recommended by manufacturer
	Remove sediment, oil, grease and floatable	As necessary – indicated by system inspections or immediately following significant spill
Remedial maintenance	Replace malfunctioning parts of structures	As required
Monitoring	Inspect for evidence of poor operation	Six monthly
	Inspect filter media and establish appropriate replacement frequencies	Six monthly
	Inspect sediment accumulation rates and established appropriate removal frequencies.	Monthly during first half year of operation, then every six months

13. FILTER STRIPS

- 13.1. Filter strips will require regular maintenance to ensure continuing operation to design standards, and all designers should provide detailed specifications and frequencies for the required maintenance activities along with likely machinery requirements and typical annual costs – within the Maintenance Plan. The treatment performance of filter strips is dependent on maintenance, and robust management plans will be required to ensure that maintenance is carried out in the long term. Different designs will have different operation and maintenance requirements, but this section gives some generic guidance.
- 13.2. Maintenance of filter strips is relatively straight forward to landscape contractors and typically there should only be a small amount of extra work (if any) required for a filter strip over and above what is necessary for standard public open space. Providing landscape management is already required at site, filter strip maintenance should therefore have marginal cost implications. However, regular inspection and maintenance is important for the effective operation of filter strips as designed. Maintenance responsibility for a filter strip should always be placed with an appropriate organisation. If filter strips are implemented within private property, owners should be educated on their routine maintenance needs, and should understand the long-term Maintenance Plan and any legally binding maintenance agreement.
- 13.3. Access for maintenance vehicles should always be available. However, this is not usually a constraint due to the likely location of the filter strip adjacent to impermeable areas. Litter and debris removal should be undertaken as part of general landscape maintenance for the site and before any other SuDS management task. All litter should be removed.
- 13.4. The major maintenance requirement for filter strips is mowing. This should ideally retain grass lengths of 75–150mm across the main “treatment” surface to assist in filtering pollutants and retaining sediments and to reduce the risk of flattening during runoff events. However, longer vegetation lengths, where appropriate, are not considered to pose a significant risk to functionality.
- 13.5. Grass clippings should be disposed of either off site or outside the area of the filter strip to remove nutrients and pollutants. All vegetation management activities should take account of the need to maximise biosecurity and prevent the spread of invasive species.
- 13.6. Occasionally, sediment will need to be removed (eg once deposits exceed 25mm in depth), although this can be minimised by ensuring that upstream areas are fully stabilised in advance. Available evidence from monitoring studies indicates that small distributed infiltration practices such as filter strips do not contaminate underlying soils, even after more than 10 years of operation (TRCA, 2008). Sediments excavated from a filter strip that receives runoff from residential or standard road and roof areas are generally not of toxic or hazardous material and can therefore be safely disposed of by either land application or landfilling. However, consultation should take place with the environmental regulator to confirm



appropriate protocols. Sediment testing may be required before sediment excavation to determine its classification and appropriate disposal methods. For runoff from streets with high vehicle traffic, sediment testing will be essential. In the majority of cases, it will be acceptable to distribute the sediment on site if there is an appropriate safe and acceptable location to do so.

Table 13.1 – Filter strips – Maintenance requirements

Maintenance Schedule	Required Action	Typical Frequency
Regular Maintenance	Remove litter and debris	Monthly (or as required)
	Cut the grass – to retain grass height within specified design range	Monthly (during growing season), or as required
	Manage other vegetation and remove nuisance plants	Monthly (at start, then as required)
	Inspect filter strip surface to identify evidence of erosion, poor vegetation growth, compaction, ponding, sedimentation and contamination.	Monthly (at start, then as required)
	Check flow spreader and filter strip surface for even gradients	Monthly (at start, then as required)
	Inspect gravel flow spreader upstream of filter strip for clogging	Monthly (at start, then as required)
	Inspect silt accumulation rates and establish appropriate removal frequencies.	Monthly (at start, then as required)
Remedial maintenance	Reseed areas of poor vegetation growth; alter plant types of better	As required
	Relevel uneven surfaces and reinstate design levels	As required
	Scarify and spike topsoil layer to improve infiltration performance, break up silt deposits and prevent compaction of the soil surface	As required
	Remove build-up of sediment on upstream gravel trench, flow spreader or at top of filter strip	As required
	Remove and dispose of oils or petrol residues using safe standard practices	As required

14. FILTER DRAINS

- 14.1. Filter drains will require regular maintenance to ensure continuing operation to design performance standards, and all designers should provide detailed specifications and frequencies for the required maintenance activities along with likely machinery requirements and typical annual costs – within the Maintenance Plan. The treatment performance of filter drains is dependant on maintenance, and robust management plans will be required to ensure that maintenance is carried out in the long term. Different designs will have different operation and maintenance requirements.
- 14.2. Regular inspection and maintenance is important for the effective operation of filter drains as designed. Maintenance responsibility for a filter drain should always be placed with an appropriate organisation. Adequate access should always be provided to the filter drain for inspection and maintenance. If filter drains are implemented within private property, owners should be educated on their routine maintenance needs, and should understand the long-term Maintenance Plan and legally binding maintenance agreement.
- 14.3. Litter (including leaf litter) and debris removal should be undertaken as part of general landscape maintenance for the site and before any other SuDS management task. All litter should be removed from site.
- 14.4. Sediments excavated from upstream pre-treatment devices that receive runoff from residential or standard road and roof areas are generally not toxic or hazardous material and can therefore be safely disposed of by either land application or landfilling. However, consultation should take place with the environment regulator to confirm appropriate waste management protocols and compliance with legislation. Sediment testing may be required before sediment excavation to determine its classification and appropriate disposal methods. For industrial site runoff, sediment testing will be essential. In the majority of cases, it will be acceptable to distribute the sediment on site, if there is an appropriate safe and acceptable location to do so. Any damage due to sediment removal or erosion should be repaired and immediately reseeded or planted.

Table 14.1 – Filter Drains – Maintenance requirements

Maintenance Schedule	Required Action	Typical Frequency
Regular Maintenance	Remove litter (including leaf litter) and debris from filter drain surface, access chambers and pre-treatment devices	Monthly (or as required)
	Inspect filter drain surface, inlet/outlet pipework and control systems for blockages, clogging, standing water and structural damage.	Monthly
	Inspect pre-treatment systems, inlets and perforated pipework for silt accumulation, and establish appropriate silt removal frequencies.	Six monthly
	Remove sediment from pre-treated devices	Six monthly, or as required
Occasional Maintenance	Remove or control tree roots where they are encroaching the sides of the filter drain, using recommended methods.	As required
	At locations with high pollution loads, remove surface geotextile and replace, and wash or replace overlying filter medium.	Five yearly, or as required
	Clear perforated pipework for blockages	As required

15. BIORETENTION SYSTEMS

- 15.1. Dalrymple (2013) concluded that bioretention systems will typically require approximately 2.5 times more maintenance than typical landscape designs. Bioretention systems will require regular maintenance to ensure continuing operation to design performance standards, and all designers should provide detailed specifications and frequencies for the required maintenance activities along with likely machinery requirements and typical annual costs – within the Maintenance Plan. The treatment performance of bioretention systems is dependent on maintenance, and robust management plans will be required to ensure that maintenance is carried out in the long term. Different designs will have different operation and maintenance requirements, but this section gives some generic guidance. Ease of access for maintenance and inspection is essential.
- 15.2. The main cause of failure of bioretention systems is clogging of the surface, which is easily visible. Underdrains and drainage layers are beneath the ground, and malfunctioning is not so easy to detect and therefore could potentially be ignored. However, the results of any malfunction are likely to cause surface ponding. The clogging of the surface or drainage layers can cause poor outflow water quality due to water bypassing the filter medium to the overflow more frequently than allowed for. During the first few months after installation, the system should be visually inspected after rainfall events, and the amount of deposition measured, to give the operator an idea of the expected of sediment deposition. After this initial period, systems should be inspected each quarter, to verify the appropriate level of maintenance.
- 15.3. Adequate access should be provided for all bioretention areas for inspection and maintenance, including for the appropriate equipment and vehicles.
- 15.4. Litter picking should be frequent, as rubbish is detrimental to the visual appearance of bioretention systems. Frequent street sweeping in the catchment area will increase the time between cleaning out forebays or the filter surface and will reduce the loading of fine suspended solids that can potentially clog the filter medium.
- 15.5. All vegetation management activities should take account of the need to maximise biosecurity and prevent the spread of invasive species.
- 15.6. Maintenance responsibility for all systems should be placed with an appropriate organisation, and Maintenance Plans and schedules should be developed during the design phase. **Table 15.1** provides guidance on the type of operation and maintenance schedule that may be appropriate. The list of actions is not exhaustive, and some actions may not always be required. The most intensive maintenance is required during the establishment period. Herbicides and pesticides (such as Roundup) and fertilizers should not be used on bioretention systems. This is because these pollutants will wash through the system quite easily.
- 15.7. Sediments excavated from pre-treatment devices that receive runoff from residential or standard road and roof areas are generally not toxic or hazardous material and can therefore be safely disposed of by either land application or



landfilling. However, consultation should take place with the environmental regulator to confirm appropriate protocols. Sediment testing may be required before sediment excavation, to determine its classification and appropriate disposal methods. For industrial site runoff, sediment testing will be essential. In the majority of cases, it will be acceptable to distribute the sediment on site, if there is an appropriate safe and acceptable location to do so. Proper disposal of sediment and debris removed must be ensured, and the environmental regulator should be approached for advice where there are any doubts concerning disposal options.

Table 15.1 – Bioretention Systems Maintenance Requirements

Maintenance Schedule	Required Action	Typical Frequency
Regular Inspections	Inspect infiltration surfaces for silting and ponding, record de-watering time of the facility and assess standing water levels in underdrain (if appropriate) to determine if maintenance is necessary	Quarterly
	Check operation of underdrains by inspection of flows after rain	Annually
	Assess plants for disease infection, poor growth, invasive species etc and replace as necessary	Quarterly
	Inspect inlets and outlets for blockages	Quarterly
Regular Maintenance	Remove litter and surface debris and weeds	Quarterly (or more frequently for tidiness or aesthetic reasons)
	Replace and plants, to maintain planting density	As required
	Remove sediment, litter and debris build-up from around inlets or from forebays	Quarterly to biannually
Occasional maintenance	Infill any holes or scour in the filter medium, improve erosion protection if required	As required
	Repair minor accumulations of silt by raking away surface mulch, scarifying surface of medium and replacing mulch	As required
Remedial actions	Remove and replace filter medium and vegetation above.	As required but likely to be >20 years

16. TREES

- 16.1. Maintenance requirements of trees will be the greatest during the first few years, when the tree is becoming established. Early maintenance should involve regular inspection, removal of invasive vegetation and possibly irrigation during long dry periods, particularly in soils with high void ratios. Tree roots need to establish good root-soil contact before they can efficiently extract water from the soil. The expertise of an arboriculturist/landscape architect with local knowledge should be sought regarding appropriate irrigation schedules. Maintenance responsibility for a tree pit or planter should always be placed with an appropriate organisation.
- 16.2. Sediments excavated from a tree pit or planter the receive runoff from residential or standard road and roof areas are generally not toxic or hazardous material and can therefore be safely disposed of by either land application or landfilling . However, consultation should take place with the environmental regulator to confirm appropriate protocols. Sediment testing may be required before sediment excavation to determine its classification and appropriate disposal methods. For runoff, from busy streets with high vehicle traffic sediment testing will be essential.

Table 16.1 – Trees – Maintenance Requirements

Maintenance Schedule	Required Action	Typical Frequency
Regular Maintenance	Remove litter and debris	Monthly (or as required)
	Manage other vegetation and remove nuisance plants	Monthly (at start, then as required)
	Inspect inlets and outlets	Inspect monthly
Occasional maintenance	Check tree health and manage tree appropriately	Annually
	Remove silt build-up from inlets and surface and replace mulch as necessary	Annually, or as required
	Water	As required (in periods of drought)
Monitoring	Inspect silt accumulation rates and establish appropriate removal frequencies	Half yearly

17. PERVIOUS PAVEMENTS

- 17.1. Regular inspection and maintenance is important for the effective operation of previous pavements. Maintenance responsibility for a previous pavement and its surrounding area should be placed with an appropriate responsible organisation. Before handing over the pavement to the client, it should be inspected for clogging, litter, weeds and water ponding, and all failures should be rectified. After handover, the pavement should be inspected regularly, preferably during and after heavy rainfall to check effective operation and to identify any areas of ponding.
- 17.2. Pervious pavements need to be regularly cleaned of silt and other sediments to preserve their infiltration capacity. Extensive experience suggests that sweeping once per year should be sufficient to maintain an acceptable infiltration rate on most sites. However, in some instances, more or less sweeping may be required and the frequency should be adjusted to suit site-specific circumstances and should be informed by inspection reports.
- 17.3. A brush and suction cleaner (which can be a lorry-mounted device or a smaller precinct sweeper) should be used for regular sweeping. Care should be taken in adjusting vacuuming equipment to avoid removal of jointing material. Any lost material should be replaced. It is also possible to clean the surface using lightweight rotating brush cleaners combined with power spraying using hot water.
- 17.4. If the surface water has clogged then a more specialist sweeper with water jetting and oscillating and rotating brushes may be required, especially for porous asphalt surfaces, to restore the surface infiltration rate to an acceptable level. The specialist equipment should be adjusted so that it does not strip binder from the aggregate in the asphalt.
- 17.5. The likely design life of the grass reinforcement will be dictated by trafficking and is likely to be about 20 years if designed correctly. For concrete block permeable paving the design life should be no different from standard paving, assuming that an effective maintenance regime is in place to minimise risks of infiltration clogging. Porous asphalt will lose strength and begin to fatigue due to oxidation of the binder. This is likely to occur slightly faster in porous asphalt than normal asphalt, so the design life will be reduced slightly. Porous concrete should have similar design life to a normal concrete slab.
- 17.6. The reconstruction of failed areas of concrete block pavement should be less costly and disruptive than the rehabilitation of continuous concrete or asphalt porous surfaces due to the reduced area that is likely to be affected. Materials removed from the voids or the layers below the surface may contain heavy metals and hydrocarbons and may need to be disposed of as controlled waste. Sediment testing should be carried out before disposal to confirm its classification and appropriate disposal methods.

Table 17.1 – Pervious Pavements

Maintenance Schedule	Required Action	Typical Frequency
Regular Maintenance	Brushing and vacuuming (standard cosmetic sweep over whole surface) – pay particular attention to areas where water runs onto pervious surface from adjacent impermeable areas and this area is most likely to collect the most sediment.	Once a year, after Autumn leaf fall, or reduce frequency as required, based on site-specific observations of clogging or manufacturer's recommendations
Occasional maintenance	Stabilise and mow contributing and adjacent areas	As required
	Removal of weeds or management using glyphosate applied directly into the weeds by an applicator rather than spraying.	As required – once per year on less frequently used pavements
Remedial actions	Remediate and landscaping which through vegetation maintenance or soil slip, has been raised to within 50mm of the level of paving	As required
	Remedial work to any depressions, rutting and cracked or broken blocks considered detrimental to the structural performance or a hazard to users, and replace lost jointing material	As required
	Rehabilitation of surface and upper substructure by remedial sweeping	Every 10 to 15 years or as required (if infiltration performance is reduced due to significant clogging)
Monitoring	Initial inspection	Monthly for three months after installation
	Inspect for evidence of poor operation and/or weed growth – if required, take remedial action	Three-monthly, 48hr after large storms in first six months
	Inspect silt accumulation rates and establish appropriate brushing frequencies	Annually
	Monitor inspection chambers	Annually

18. ATTENUATION STORAGE TANKS

- 18.1. Regular inspection and maintenance is required to ensure the effective long-term operation of below-ground storage systems. Maintenance responsibility for systems should be placed with a responsible organisation. **Table 18.1** provides guidance on the type of operational and maintenance requirements that may be appropriate. The list of actions is not exhaustive, and some actions may not always be required.
- 18.2. Maintenance Plans and schedules should be developed during the design phase and will be specific to the type of tank that is adopted. Specific maintenance needs of the system should be monitored, and maintenance schedules adjusted to suit requirements.
- 18.3. CDM 2015 requires designers to ensure that all maintenance risks have been identified, eliminated, reduced and/or controlled where appropriate. This information will be required as part of the health and safety file.

Table 18.1 – Attenuation Storage Tanks – Maintenance Requirements

Maintenance Schedule	Required Action	Typical Frequency
Regular Maintenance	Inspect and identify any areas that are not operating correctly. If required, take remedial action	Monthly for 3 months, then annually
	Remove debris from the catchment surface (where it may cause risks to performance)	Monthly
	For systems where rainfall infiltrates into the tank from above, check surface of filter for blockage by sediment, algae or other matter; remove or replace surface infiltration medium as necessary	Annually
	Remove sediment from pre-treatment structures and/or internal forebays	Annually, or as required
Remedial actions	Repair/rehabilitate inlets, outlets, overflows and vents	As required
Monitoring	Inspect/check all inlets, outlets, vents and overflows to ensure that they are in good condition and operating as designed	Annually
	Survey inside of tank for sediment build-up and remove if necessary	Every 5 years or as required

19. DETENTION BASINS

- 19.1. Detention basins will require ongoing regular maintenance to ensure continuing operation to design performance standards, and all designers should provide detailed specifications and frequencies for the required maintenance activities along with likely machinery requirements and typical annual costs – within the Maintenance Plan. The treatment performance of bioretention systems is dependent on maintenance, and robust management plans will be required to ensure maintenance is carried out in the long term. Different designs will have different operation and maintenance requirements, but this section gives some generic guidance.
- 19.2. Maintenance of detention basins is relatively straightforward for landscape contractors, and typically there should only be a small amount of extra work (if any) required for a SuDS detention basin over and above what is necessary for standard public open space.
- 19.3. Maintenance responsibility for a basin should always be placed with an appropriate organisation. Adequate access should be provided to all detention basin areas for inspection and maintenance, including for appropriate equipment and vehicles. Litter and debris removal should be undertaken as part of general landscape maintenance for the site and before any other SuDS management task. All litter should be removed from site.
- 19.4. The major maintenance requirement for detention basins is usually mowing. Regular mowing in and around detention basins is only required along maintenance access routes, amenity areas (eg footpaths), across any embankment and across the main storage area. The remaining areas can be managed as “meadow”, unless additional management is required for landscape/amenity/recreational or aesthetic reasons.
- 19.5. Mowing should ideally retain grass lengths of 75mm – 110mm across the main “treatment” surface to assist in filtering pollutants and retaining sediments and to reduce the risk of flattening during runoff events. Longer lengths of vegetation may be appropriate, depending on the functionality of the component, and it’s associated design criteria and are not considered to pose a significant risk to functionality.
- 19.6. Shorter lengths may be required when recreational facilities form part of the basin, but in this case the basin will be dealing with exceedance flows only and not treatment.
- 19.7. Grass clippings should be disposed of off-site or outside the detention basin area to remove nutrients and pollutants. Where a detention basin has a small permanent pool at the outlet, the submerged and emergent aquatic vegetation should be managed as for ponds or wetlands. Plant management, to achieve the desired habitat effect, should be clearly specified in a maintenance schedule. All vegetation management activities should take account of the need to maximise biosecurity and prevent the spread of invasive species.

- 19.8. Occasionally sediment will need to be removed (eg once deposits exceed 25 mm in depth). Sediments excavated from a detention basin that receives runoff from residential or standard road and roof areas are generally not toxic or hazardous and can therefore be safely disposed of by either land application or landfilling. However, consultant should take place with the environmental regulator to confirm appropriate protocols. Sediment testing may be required before sediment excavation to determine its classification and appropriate disposal methods. For runoff from busy streets with high vehicle traffic, sediment testing will be essential. In the majority of cases, it will be acceptable to distribute the sediment on-site if there is an appropriate safe and acceptable location to do so. Any damage due to sediment removal or erosion and scour resulting from major events should be repaired and immediately reseeded or planted.
- 19.9. **Table 19.1** provides guidance on the type of operational and maintenance requirements that may be appropriate. The list of actions is not exhaustive, and some actions may not always be required.
- 19.10. Maintenance Plans and schedules should be developed during the design phase. Specific maintenance needs of the detention basins should be monitored, and maintenance schedules adjusted to suit requirements.
- 19.11. CDM 2015 requires designers to ensure that all maintenance risks have been identified, eliminated, reduced and/or controlled where appropriate. This information will be required as part of the health and safety file.
- 19.12. Many of the specific maintenance activities for detention basins can be undertaken as part of a general landscape management contract and therefore, if landscape management is already required at site, should have marginal cost implications. If basins are implemented within private property, owners should be educated on their routine maintenance needs, and should understand the long-term Maintenance Plan and any legally binding maintenance agreement.

Table 19.1 – Detention basins – Maintenance requirements

Maintenance Schedule	Required Action	Typical Frequency
Regular Maintenance	Remove litter and debris	Monthly
	Cut grass – for spillways and access routes	Monthly (during growing season), or as required
	Cut grass – meadow grass in and around basin	Half yearly (Spring – before nesting season, and Autumn)
	Manage other vegetation and remove nuisance plants	Monthly (at start, then as required)
	Inspect inlets, outlets and overflows for blockages, and clear if required	Monthly
	Inspect banksides, structures, pipework etc for evidence of physical damage	Monthly
	Inspect inlets and facility surface for silt accumulation. Establish appropriate silt removal frequencies	Monthly (for first year), then annually or as required
	Check any penstocks and other mechanical devices.	Annually
	Tidy all dead growth before start of growing season	Annually
	Remove sediment from inlets, outlet and forebay	Annually (or as required)
	Manage wetland plants in outlet pool – where provided	Annually
Occasional maintenance	Reseed areas of poor vegetation growth	As required
	Prune and trim any trees and remove cuttings	Every 2 years, or as required
	Remove sediment from inlets, outlets, forebay and main basin when required	Every 5 years, or as required (likely to be minimal requirements where effective upstream source control is provided)
Monitoring	Repair erosion or other damage by reseedling or re-turfing	As required
	Realignment of rip-rap	As required
	Repair/rehabilitation of inlets, outlets and overflows	As required
	Relevel uneven surfaces and reinstate design levels	As required

20. PONDS AND WETLANDS

- 20.1. Ponds and wetlands will require regular maintenance to ensure continuing operation to design performance standards, and all designers should provide detailed specifications and frequencies for the required maintenance activities, along with likely machinery requirements and typical annual costs – within the Maintenance Plan. The treatment performance of ponds and wetlands is dependant on maintenance, and robust management plans will be required to ensure maintenance requirements, but this section gives some generic guidance.
- 20.2. Maintenance of ponds is relatively straightforward for landscape contractors, and typically there should only be a small amount of extra work required for a SuDS Pond or wetland feature over and above what is necessary for standard public open space.
- 20.3. Regular inspection and maintenance are important for the effective operation of ponds as designed. Maintenance responsibility for a pond and it's surrounding area should always be placed with a responsible organisation. Litter and debris removal should be undertaken as part of general landscape maintenance for the site and before any other SuDS management task. All litter should be removed from site.
- 20.4. Any invasive maintenance work such as silt or vegetation removal is only required intermittently, but it should be planned to be sympathetic to the requirements of wildlife in a pond. Care should be taken to avoid disturbance to nesting birds during the breeding season and habitats to target species (eg great crested newt and water voles) at critical times. The window for carrying out maintenance to achieve this is usually towards the end of the growing season (typically September/October), although this will vary with species). Invasive silt and vegetation removal should only be carried out to limited areas at any one time (25–30% of the pond area on one occasion each year to minimise the impact on biodiversity). Plant management, to achieve particular desired habitat effects, should be clearly specified in a maintenance schedule.
- 20.5. Site vegetation should be trimmed as necessary to keep the pond free of leaves and to maintain the aesthetic appearance of the site. Slope areas that have become bare should be re-vegetated and any eroded areas should be regraded before replanting.
- 20.6. Maintenance access (or “easement”) should be provided to the pond from a public or private road. An assessment should be made at the planning stage regarding the maintenance and associated access requirements. Ideally, access should be at least 3.5m wide, have a maximum cross fall of 1 in 7, and be sufficiently robust to withstand maintenance equipment and vehicles. However, temporary access routes for infrequent operations could be considered where permanent routes are not appropriate. The access should extend to any forebay, safety and aquatic benches, inlet and outlet infrastructure. Consideration should be given as to whether maintenance vehicles will need to turn around. Wherever possible SuDS ponds and wetlands should be designed so that special machinery is not required to undertake maintenance.

- 20.7. **Table 20.1** provides guidance on the type of operational and maintenance requirements that may be appropriate. The list of actions is not exhaustive and some actions may not always be required. Consideration should be given to the need to control risks to biosecurity during maintenance operations.
- 20.8. Sediments excavated from ponds or forebays that receive runoff from residential or standard road and roof areas should be safely disposed of in accordance with current waste management legislation. However, consultation should take place with the environmental regulator to confirm appropriate protocols. Chemical testing of the sediment may be required, before sediment excavation, to determine its classification and appropriate disposal methods. For industrial site runoff, sediment testing will be acceptable to distribute the sediment on site, if there is an appropriate safe and acceptable location to do so. If ponds are to be drawn down, care should be taken to prevent downstream discharge of sediments and anoxic water. The environmental regulator should be notified before such activities.
- 20.9. New ponds may become rapidly dominated by invasive native plants, particularly common bulrush (*Typha latifolia*). As it is not desirable for all new ponds to be bulrush dominated, it should be ensured that in the first five years, while vegetation is establishing, certain plant growth is controlled. After this time, ponds can usually be allowed to develop naturally recognising that, unless the margins are occasionally managed, they are likely to be dominated by trees and shrubs.
- 20.10. Eutrophication of SuDS ponds can occur during the summer months. This is best alleviated by controlling the nutrient source of providing a continuous baseflow to the pond. Unless eutrophication is severe, aeration can be used as a stop-gap measure to save aquatic animal species and reduce risks to receiving waters. However, the addition of barley straw bales, dredging or rendering the nutrients inactive by chemical means can also be successful.
- 20.11. Maintenance Plans and schedules should be developed during the design phase. Specific maintenance needs of a pond should be monitored, and maintenance schedules adjusted to suit requirements.
- 20.12. CDM 2015 requires designers to ensure that all maintenance risks have been identified, eliminated, reduced and/or controlled where appropriate. This information will be required as part of the health and safety file.


Table 20.1 – Ponds and Wetlands – Maintenance requirements

Maintenance Schedule	Required Action	Typical Frequency
Regular Maintenance	Remove litter and debris	Monthly (or as required)
	Cut the grass – public areas	Monthly (or as required)
	Cut the meadow grass	Spring and Autumn
	Inspect marginal and bankside vegetation and remove nuisance plants (for first 3 years)	Monthly at start, then as required
	Inspect inlets, outlets, banksides, structures, pipework etc for evidence of blockage and/or physical damage	Monthly
	Inspect water body for signs of poor water quality	Monthly (May – October)
	Inspect silt accumulation rates in any forebay and in main body of the pond and establish appropriate removal frequencies; undertake contamination testing once some build-up has occurred, to inform management and disposal options	Half yearly
	Check any mechanical devices e.g. penstocks	Half yearly
	Hand cut submerged and emergent aquatic plants (at minimum of 0.1m above pond base; include max 25% of pond surface)	Annually
	Remove 25% of bank vegetation from water's edge to a minimum of 1m above sea level	Annually
	Tidy all dead growth (scrub clearance) before start of growing season (Note; tree maintenance is usually part of overall landscape management contract)	Annually
	Remove sediment from any forebay	Every 1–5 years, or as required
	Remove sediment and planting from one quadrant of the main body of ponds without sediment forebays	Every 5 years, or as required
Occasional maintenance	Remove sediment from the main body of big ponds when pool volume is reduced by 20%	With effective pre-treatment, this will only be every 25–50 years
Remedial actions	Repair erosion or other damage	As required
	Replant, where necessary	As required
	Aerate pond when signs of eutrophication are detected	As required
	Realign rip-rap or repair other damage	As required
	Repair/rehabilitation inlets, outlets and overflows	As required

21. DITCH FENCE CROSSINGS

- 21.1. The below figure shows “Typical Fence Details – Ditch Crossing”.
- 21.2. Maintenance will be required to ensure the ditch fencing does not experience a build up of debris which could then impact the existing water flows through the ditches and may impact flood risk.
- 21.3. Regular inspections will be required to remove any debris against the proposed fencing and in the immediate vicinity.
- 21.4. Inspections are initially suggested to be carried out monthly, with this to be reviewed should any issues be observed. It is also recommended to carry out an inspection after any significant storm events that may cause increase build-up of debris.

Figure 21.1 – Typical Fence Details – Ditch Crossing

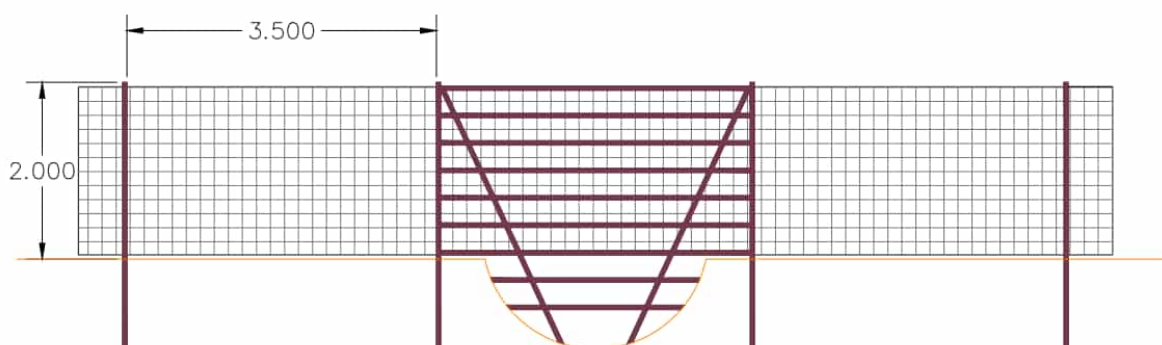

Timber post & wire fence – ditch crossing
 Not to be used for IDB drains

Expertly Done.

DESIGN | ECONOMICS | ENVIRONMENT | HERITAGE | LAND & PROPERTY | PLANNING | TRANSPORT & INFRASTRUCTURE



All paper sources from sustainably managed forests

Pegasus Group is a trading name of Pegasus Planning Group Limited (07277000) registered in England and Wales.

Registered office: Querns Business Centre, Whitworth Road, Cirencester, Gloucestershire, GL7 1RT
We are ISO certified 9001, 14001, 45001



Pegasus_Group



pegasusgroup



Pegasus_Group

PEGASUSGROUP.CO.UK

BRISTOL

First Floor, South Wing, Equinox North, Great Park Road, Almondsbury, Bristol, BS32 4QL

Expertly Done.

DESIGN | ECONOMICS | ENVIRONMENT | HERITAGE | LAND & PROPERTY | PLANNING | TRANSPORT & INFRASTRUCTURE



All paper sources from sustainably managed forests

Pegasus Group is a trading name of Pegasus Planning Group Limited (07277000) registered in England and Wales.

Registered office: Querns Business Centre, Whitworth Road, Cirencester, Gloucestershire, GL7 1RT
We are ISO certified 9001, 14001, 45001



Pegasus_Group



pegasusgroup



Pegasus_Group

PEGASUSGROUP.CO.UK