

The Great Grid Upgrade

Sea Link

Sea Link

Volume 2: Plans and Drawings

Document 2.9.2: Habitats of Protected Species and Important Habitats - Kent

Planning Inspectorate Reference: EN020026

Version: A Version 2, change request
November 2025


Infrastructure Planning (Applications: Prescribed Forms and Procedure)
Regulations 2009 Regulation 5(2)(I)

nationalgrid

Page intentionally left blank

2.9.2 Habitats of Protected Species and Important Habitats - Kent



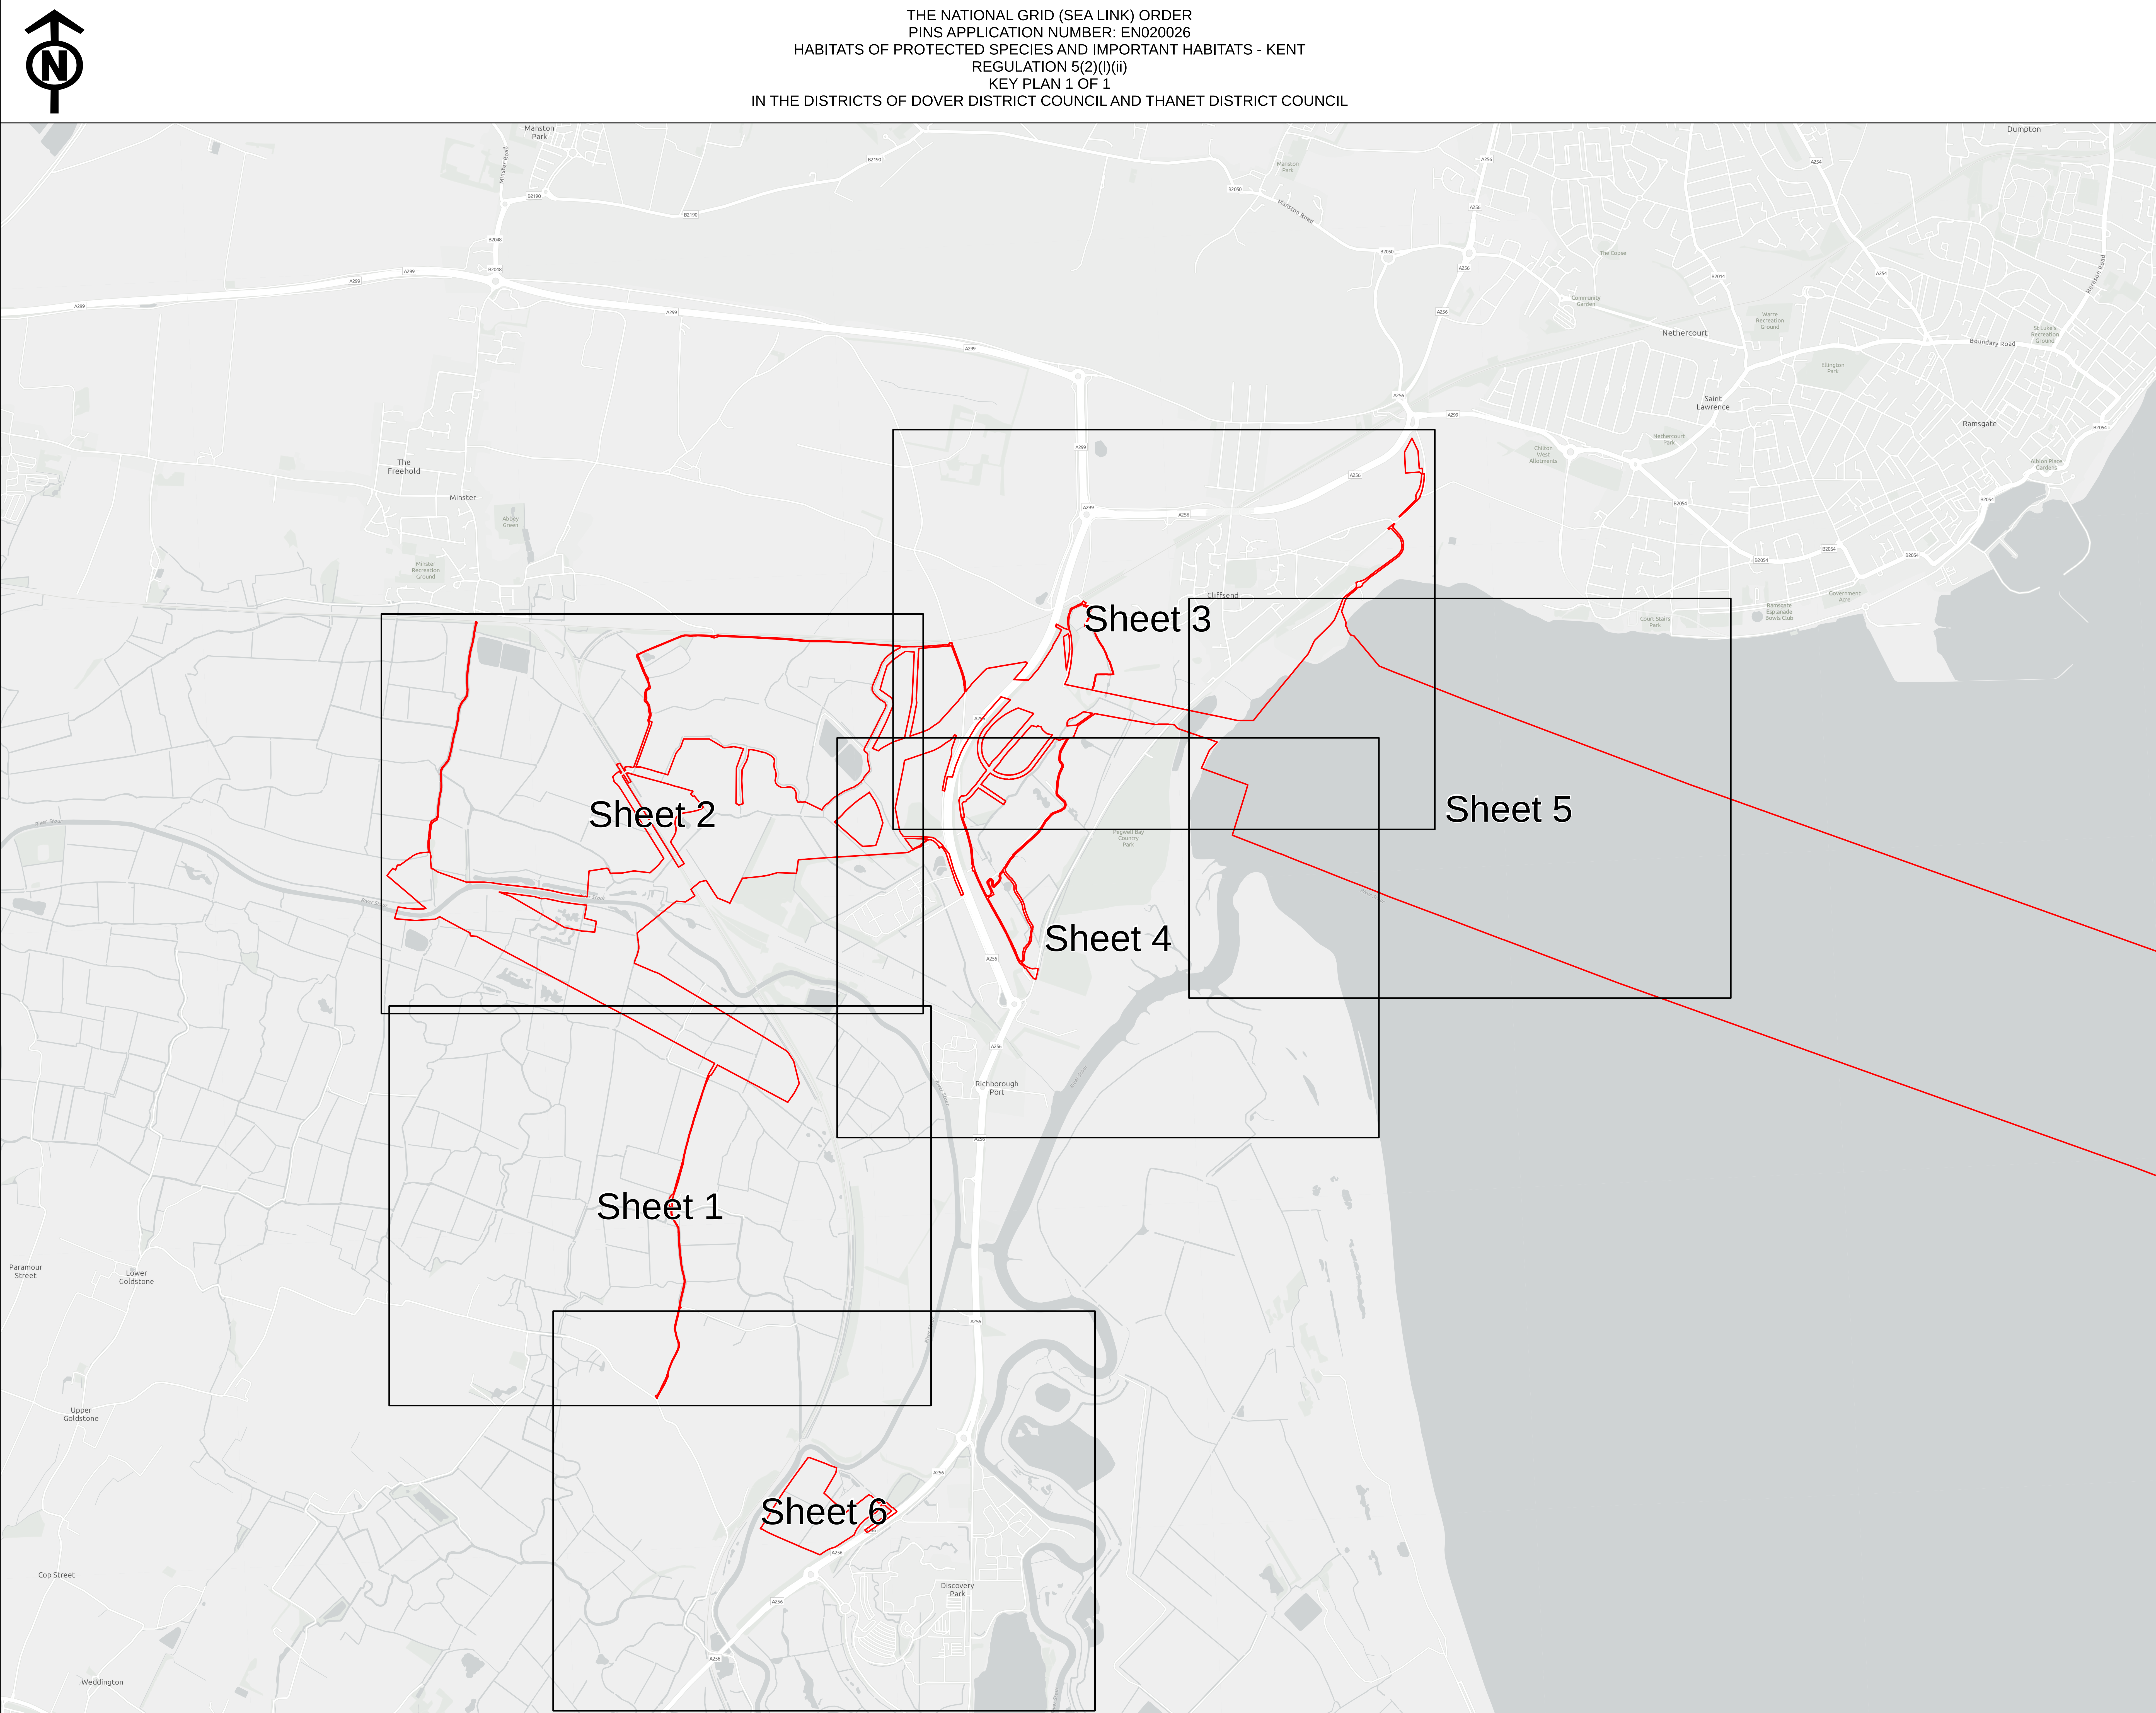


☐ Order Limits
☐ Detailed sheets

1. This plan is scaled at paper size A0, therefore any prints taken at smaller sizes will affect accuracy of the measurement units and should not be scaled against.
2. These plans show the Order Limits and potential locations for the works. Due to the need for future flexibility, National Grid will be applying for Order Limits and Limits of Deviation within its Development Consent Order, within which any final alignment would lie.
3. For further information on construction please refer to the construction section of the Environmental Statement.
4. Reference should be made to the Guide to the Plans (Document Ref 2.1) which provides further information on what the plans show.

A ver.2	Nov 25	Change request version	JF	SC	JW
A	06/03/25	For Submission	JF	SC	JW
Issue	Date	Remarks	Drawn	Checked	Approved

[illegible]

			
<u>Application Number</u>			
EN020026			
<u>National Grid Drawing Reference</u>			
DCO/KP/SSI/0807			
<u>Scale</u>	<u>Sheet Size</u>	<u>Sheet</u>	<u>Issue</u>
1:10,000	A0	SHEET 1 OF 1	A ver.2

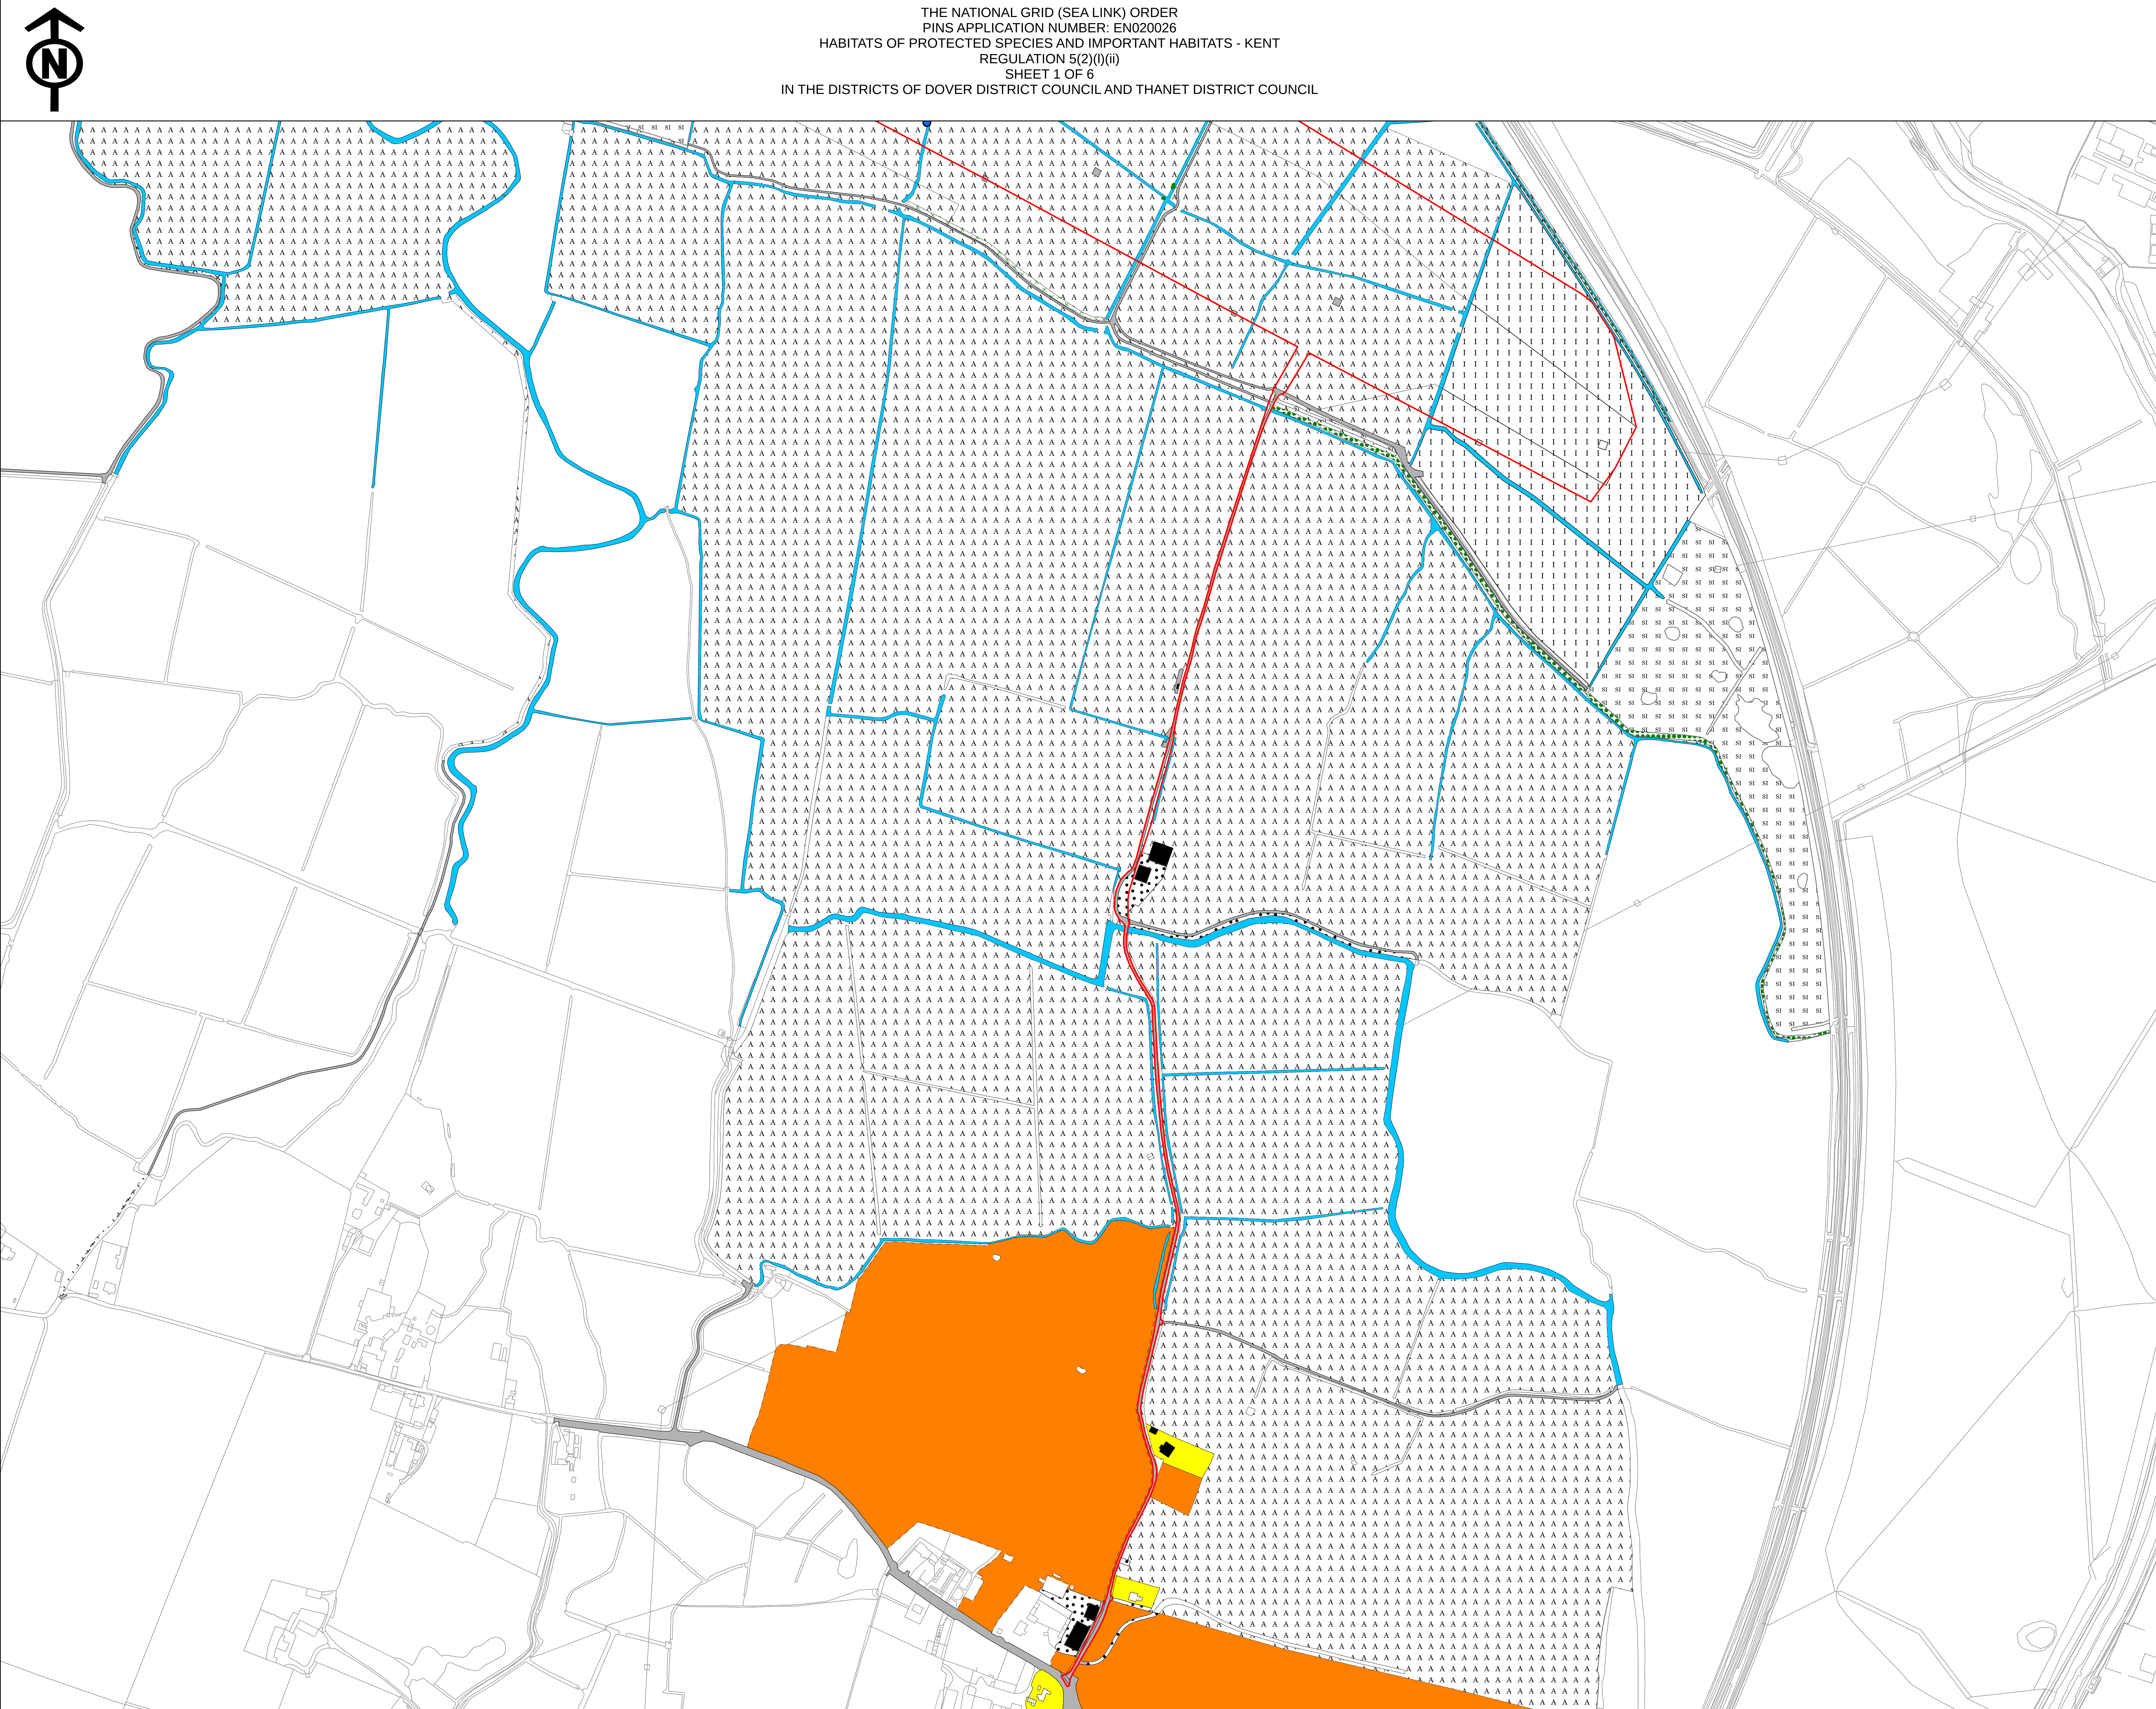

THE NATIONAL GRID (SEA LINK) ORDER


PINS APPLICATION NUMBER: EN020026

HABITATS OF PROTECTED SPECIES AND IMPORTANT HABITATS - KENT

REGULATION 5(2)(l)(ii)

SHEET 1 OF 6

IN THE DISTRICTS OF DOVER DISTRICT COUNCIL AND THANET DISTRICT COUNCIL

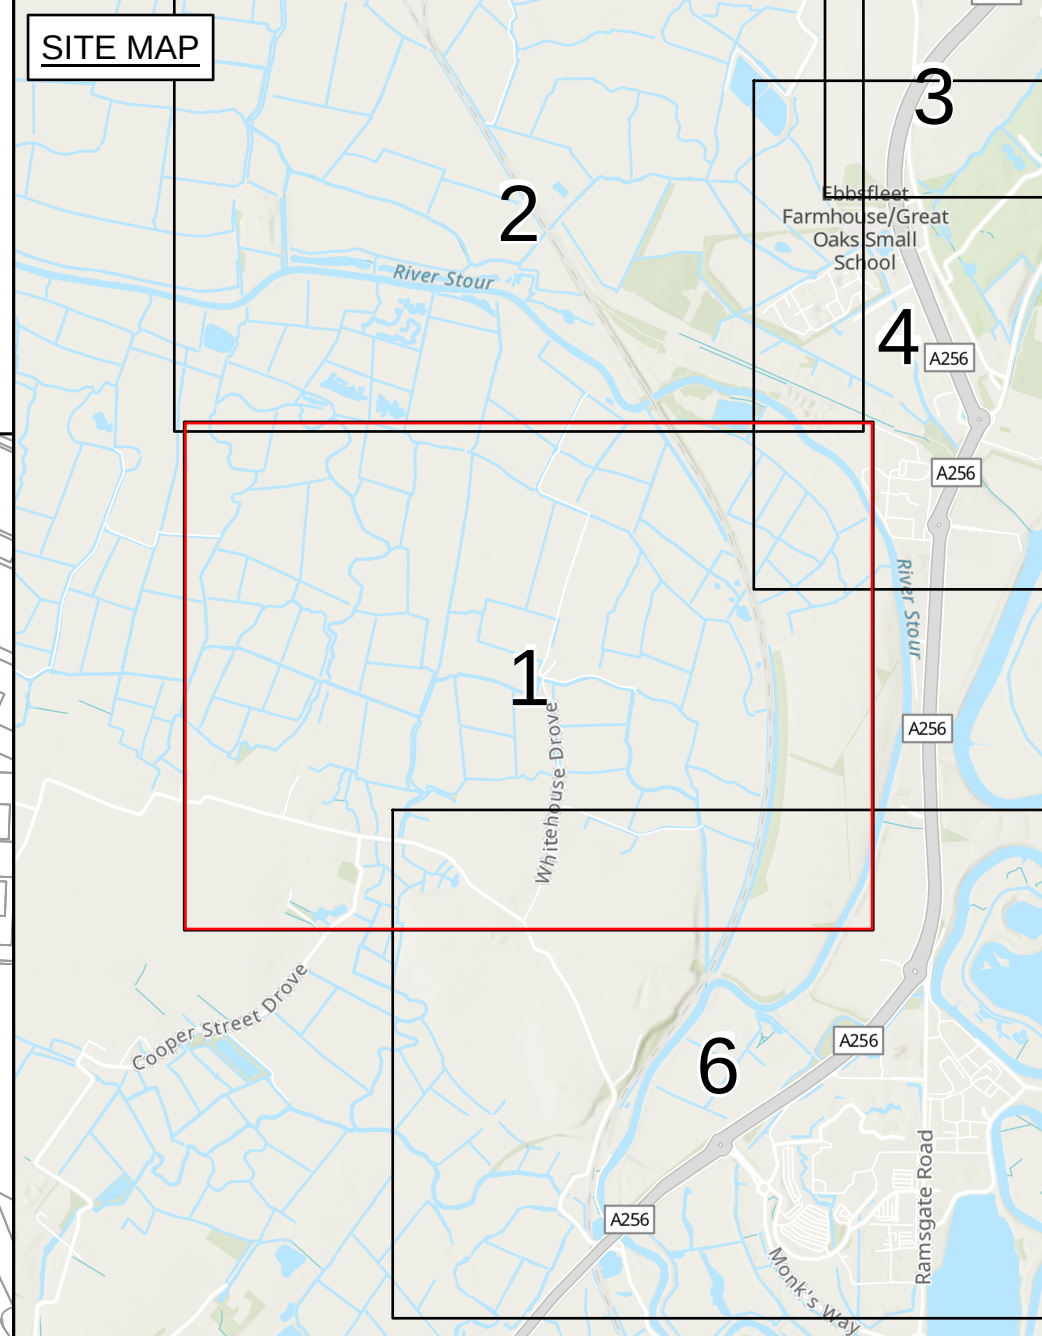

Application document 2.9.2

Legend

-  Order Limits
 -  Water vole observation
- Phase 1 Habitat Description**
-  A3.1 - Broadleaved parkland/scattered trees
 -  G2 - Running water
 -  A2.2 - Scrub - scattered
 -  A3.1 - Broadleaved parkland/scattered trees
 -  B2.2 - Neutral grassland - semi-improved
 -  B4 - Improved grassland
 -  B6 - Poor semi-improved grassland
 -  G1 - Standing water
 -  G2 - Running water
 -  J1.1 - Cultivated/disturbed land - arable
 -  J1.2 - Cultivated/disturbed land - amenity grassland
 -  J3.6 - Buildings
 -  J4 - Bare ground
 -  J5 - Other habitat
 -  Z99 - Hardstanding

Notes

1. This plan is scaled at paper size A0, therefore any prints taken at smaller sizes will affect accuracy of the measurement units and should not be scaled against.
2. These plans show the Order Limits and potential locations for the works. Due to the need for future flexibility, National Grid will be applying for Order Limits and Limits of Deviation within its Development Consent Order, within which any final alignment would lie.
3. For further information on construction please refer to the construction section of the Environmental Statement.
4. Reference should be made to the Guide to the Plans (Document Ref 2.1) which provides further information on what the plans show.

Coordinate System: British National Grid
Sheet X Centroid Coordinate: 631915 Sheet Y Centroid Coordinate: 161337.59375



BACKGROUND MAPPING INFORMATION HAS BEEN REPRODUCED FROM THE ORDINANCE SURVEY BY PERMISSION OF ORDNANCE SURVEY OF THE CONTROLLER OF HIS MAJESTY'S STATIONERY OFFICE. CROWN COPYRIGHT ORDINANCE SURVEY © 100024241. BLUESKY INTERNATIONAL LTD © NATIONAL GRID ELECTRICITY. ESRI COMMUNITY MAPS CONTRIBUTORS, ESRI UK, ESRI, HERE, GARMIN, FOURSQUARE, GEOTECHNOLOGIES, INC, METINIMSA, USGS OFFICE FOR NATIONAL STATISTICS LICENCED UNDER THE OPEN GOVERNMENT LICENCE V3.0

A ver.2	Nov 25	Change request version	JF	SC	JW
A	06/03/25	For Submission	JF	SC	JW
Issue	Date	Remarks	Drawn	Checked	Approved

Title


THE NATIONAL GRID (SEA LINK) ORDER
PINS APPLICATION NUMBER: EN020026
HABITATS OF PROTECTED SPECIES AND
IMPORTANT HABITATS - KENT
REGULATION 5(2)(f)(ii)
SHEET 1 OF 6

nationalgrid


Application Number	EN020026
--------------------	----------

National Grid Drawing Reference

<u>Scale</u>	<u>Sheet Size</u>	<u>Sheet</u>	<u>Issue</u>
1:2,500	A0	SHEET 1 OF 6	A ver.2

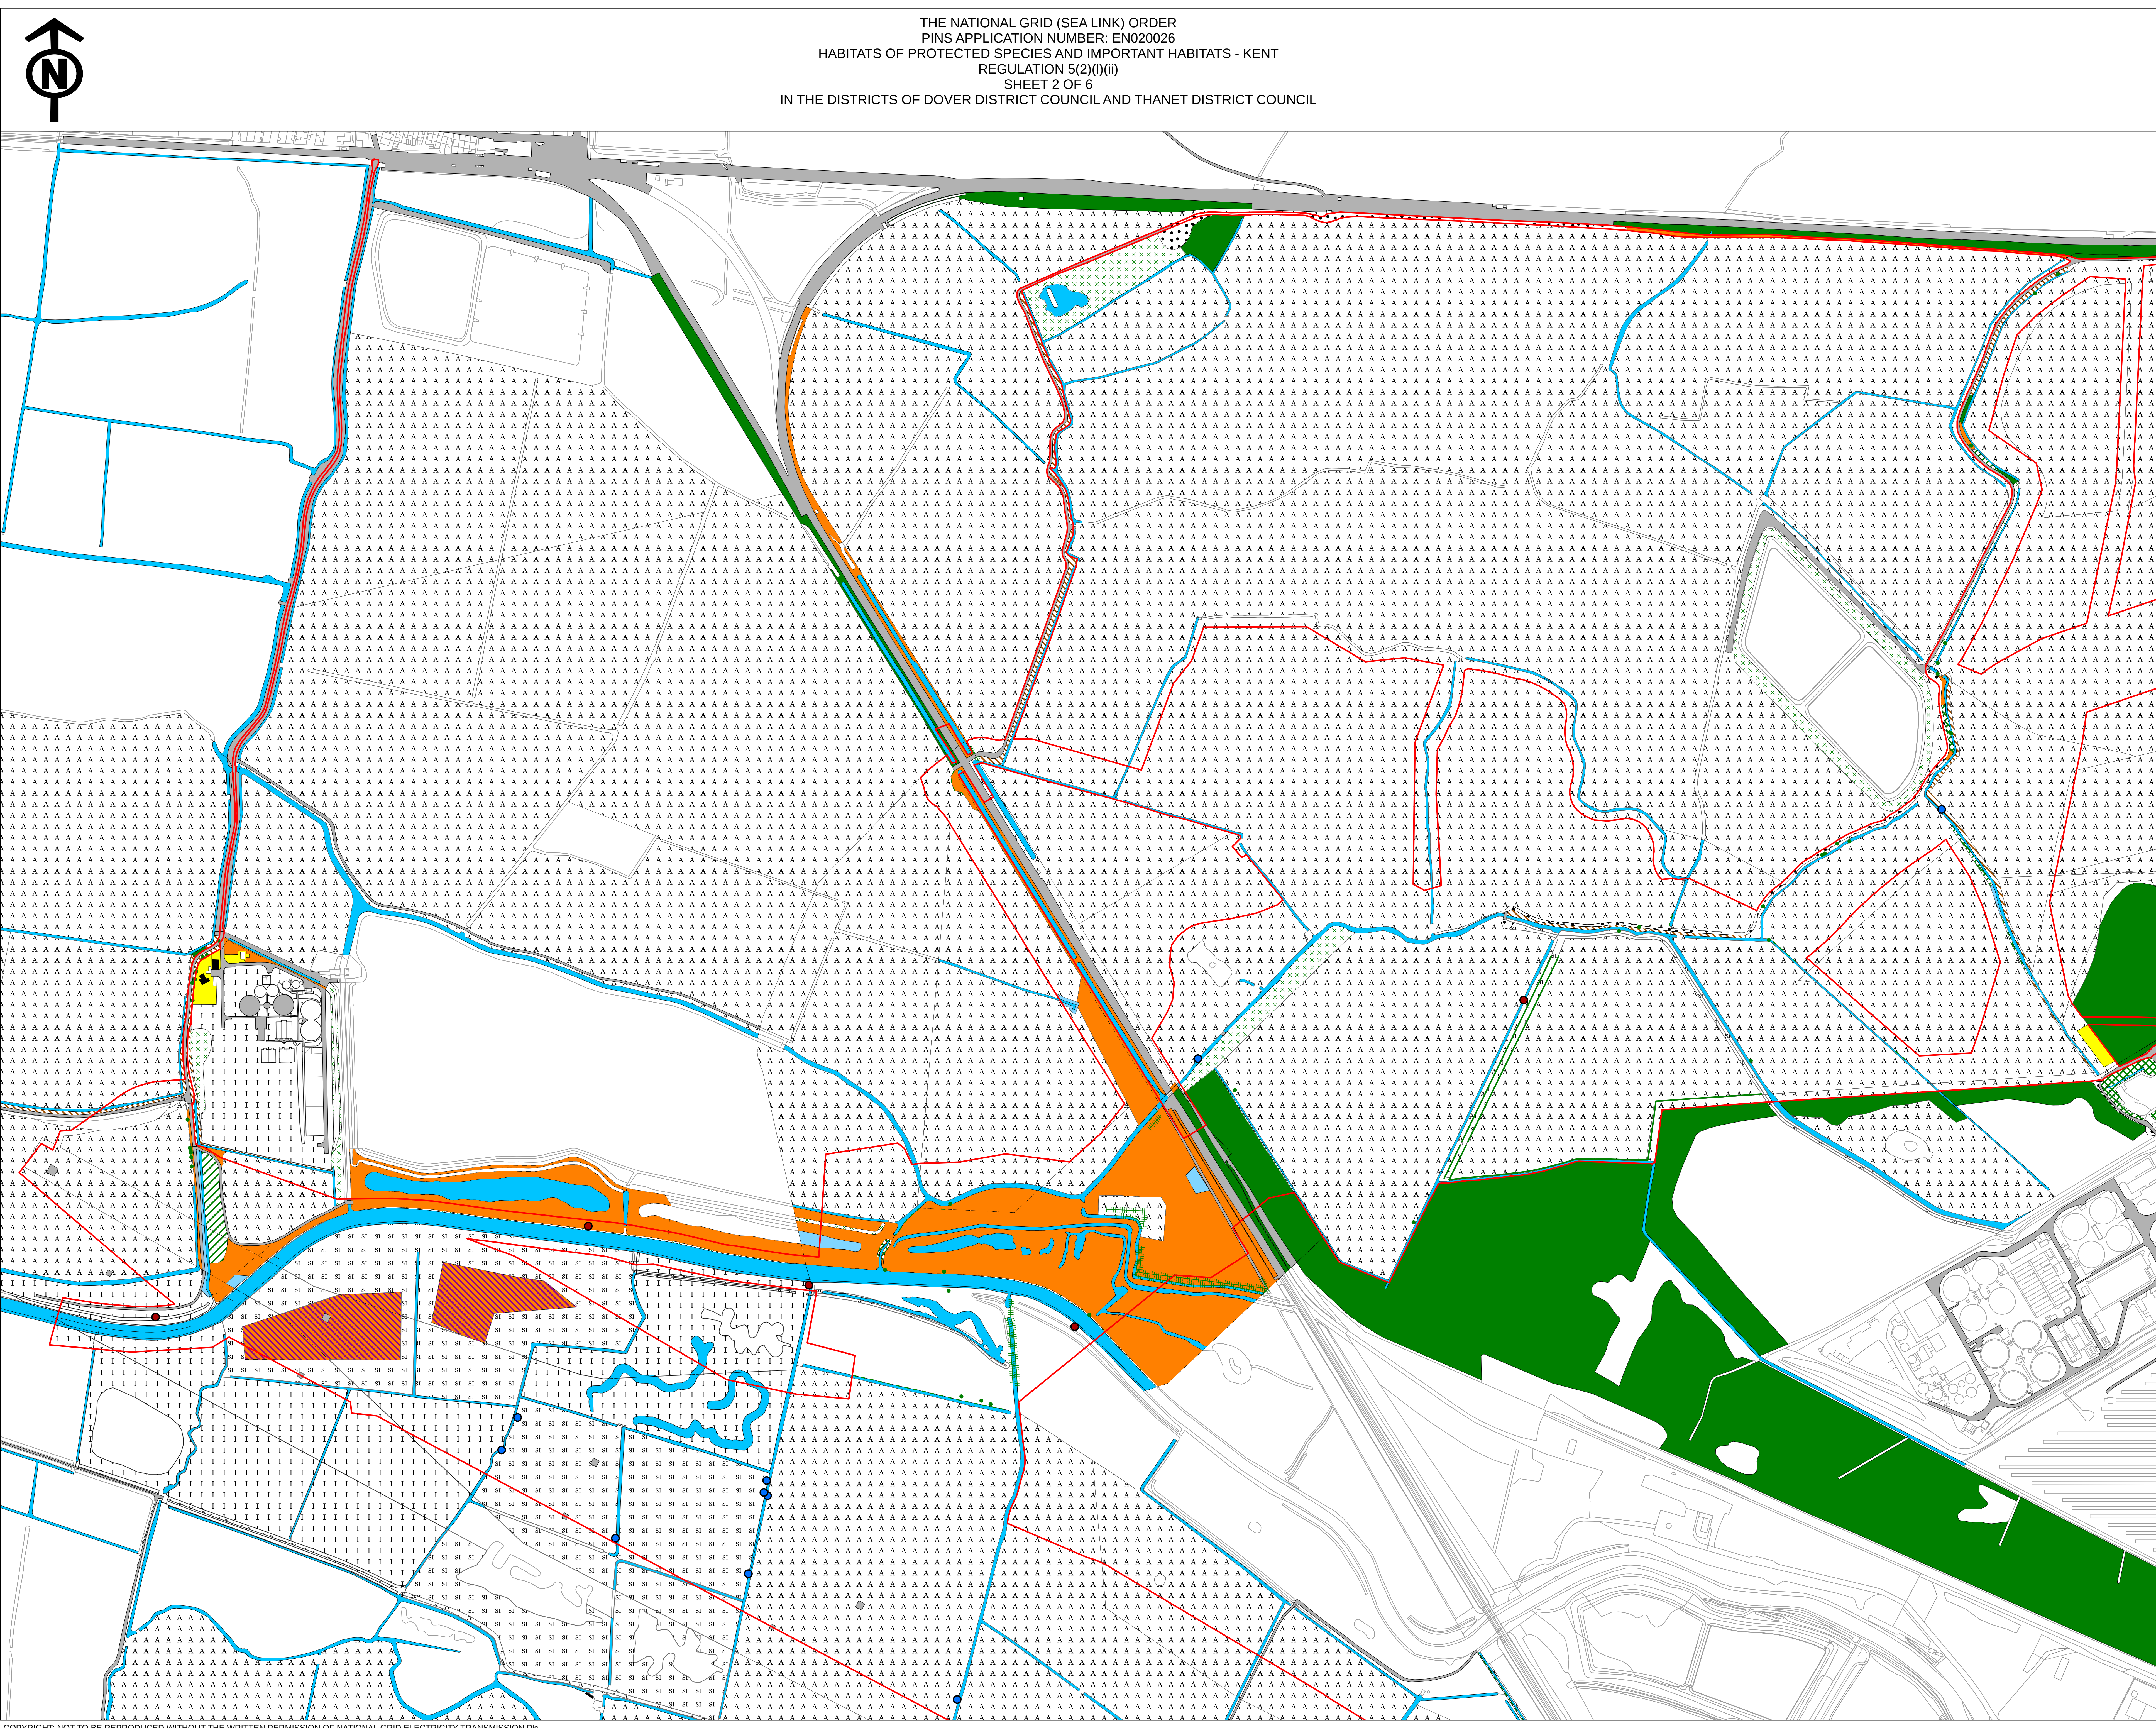

THE NATIONAL GRID (SEA LINK) ORDER
PINS APPLICATION NUMBER: EN020026
HABITATS OF PROTECTED SPECIES AND IMPORTANT HABITATS - KENT
REGULATION 5(2)(i)(ii)
SHEET 2 OF 6
IN THE DISTRICTS OF DOVER DISTRICT COUNCIL AND THANET DISTRICT COUNCIL

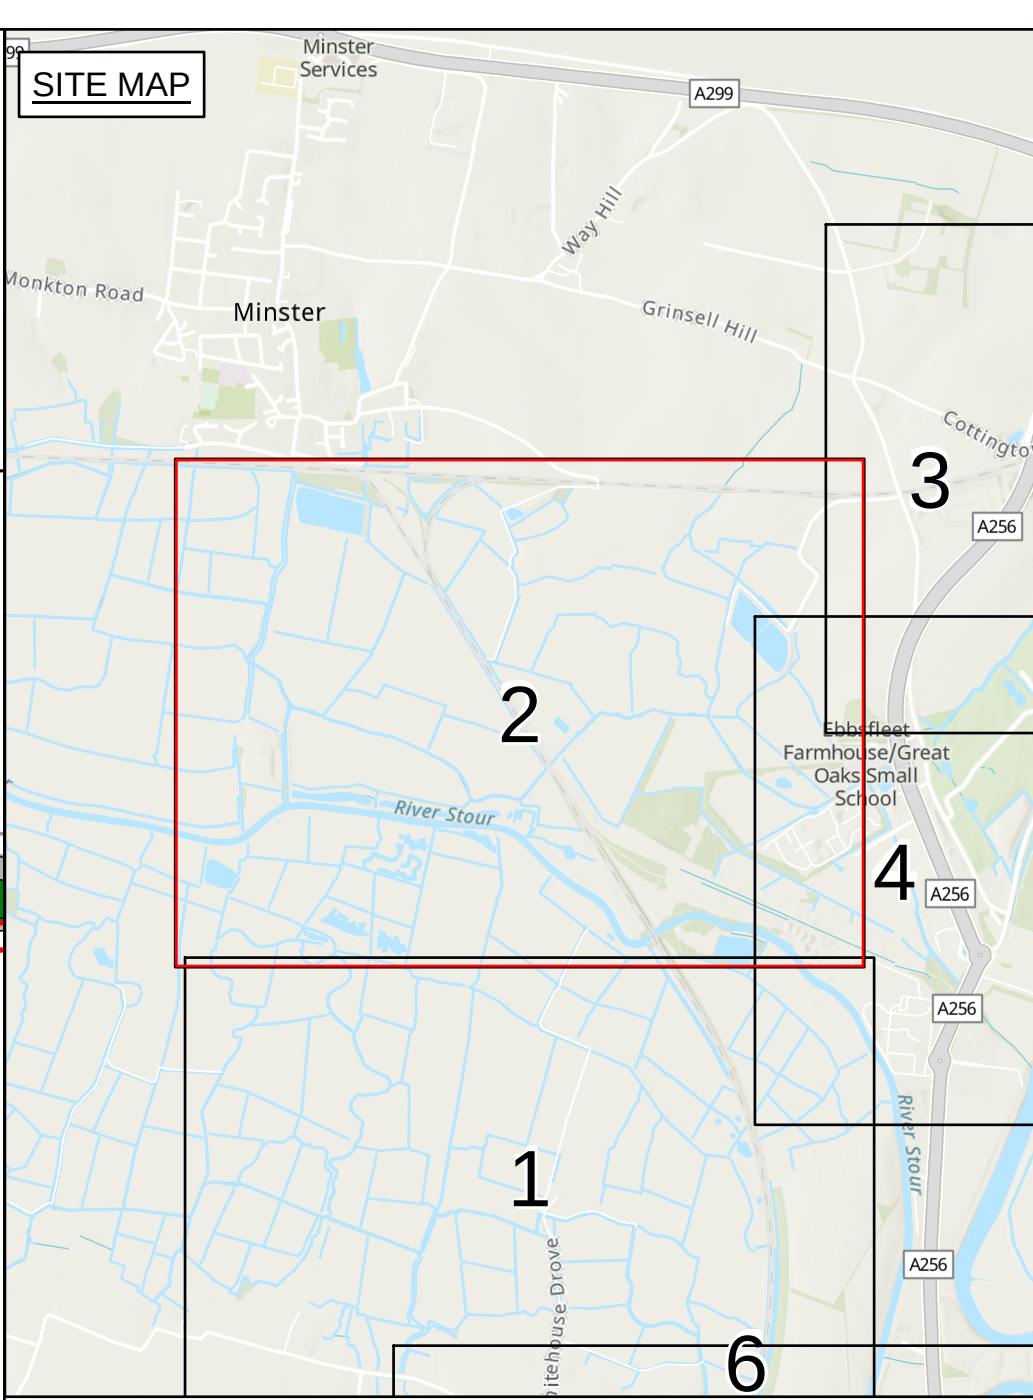

Application document 2.9.2

- Legend**
- Order Limits
 - Beaver observation
 - Water vole observation
 - Phase 1 Habitat Description**
 - A3.1 - Broadleaved parkland/scattered trees
 - G2 - Running water
 - J2.1.2 - Intact hedge - species-poor
 - J2.2.2 - Defunct hedge - species-poor
 - J2.3.2 - Hedge with trees - species-poor
 - A1.1.1 - Broadleaved woodland - semi-natural
 - A1.1.2 - Broadleaved woodland - plantation
 - A2.1 - Scrub - dense/continuous
 - A2.2 - Scrub - scattered
 - A3.1 - Broadleaved parkland/scattered trees
 - B2.2 - Neutral grassland - semi-improved
 - B4 - Improved grassland
 - B5 - Marsh/marshy grassland
 - B6 - Poor semi-improved grassland
 - C3.1 - Other tall herb and fern - ruderal
 - F1 - Swamp
 - G1 - Standing water
 - G2 - Running water
 - J1.1 - Cultivated/disturbed land - arable
 - J1.2 - Cultivated/disturbed land - amenity grassland
 - J3.6 - Buildings
 - J4 - Bare ground
 - J5 - Other habitat
 - Z99 - Hardstanding

Notes

- This plan is scaled at paper size A0, therefore any prints taken at smaller sizes will affect accuracy of the measurement units and should not be scaled against.
- These plans show the Order Limits and potential locations for the works. Due to the need for future flexibility, National Grid will be applying for Order Limits and Limits of Deviation within its Development Consent Order, within which any final alignment would lie.
- For further information on construction please refer to the construction section of the Environmental Statement.
- Reference should be made to the Guide to the Plans (Document Ref 2.1) which provides further information on what the plans show.

Coordinate System: British National Grid
Sheet X Centroid Coordinate: 63361.9375 Sheet Y Centroid Coordinate: 163171.6626

0 62.5 125 250 Metres

BACKGROUND MAPPING INFORMATION HAS BEEN REPRODUCED FROM THE ORDNANCE SURVEY BY PERMISSION OF THE CONTROLLER OF HIS MAJESTY'S STATIONERY OFFICE. CROWN COPYRIGHT ORDNANCE SURVEY © 2008/2009. ALL RIGHTS RESERVED. ESR COMMUNITY MAPS CONTRIBUTORS: ESR UK, ESR HIRE, GARNIN, POCORANGE, GOTTSCHE LOWE LTD, NATIONAL GRID ELECTRICITY OFFICE FOR NATIONAL STATISTICS LICENSED UNDER THE OPEN GOVERNMENT LICENCE V3.0

A ver.2	Nov 25	Change request version	JF	SC	JW
A	06/03/25	For Submission	JF	SC	JW
Issue	Date	Remarks	Drawn	Checked	Approved

Title

THE NATIONAL GRID (SEA LINK) ORDER
PINS APPLICATION NUMBER: EN020026
HABITATS OF PROTECTED SPECIES AND
IMPORTANT HABITATS - KENT
REGULATION 5(2)(i)(ii)
SHEET 2 OF 6

nationalgrid

Application Number: EN020026

National Grid Drawing Reference: DCO/K/HAPS/0809

Scale	Sheet Size	Sheet	Issue
1:2,500	A0	SHEET 2 OF 6	A ver.2



Legend

-  Order Limits
-  Other potential bat observation
-  Water vole observation

Phase 1 Habitat Description

-  A3.1 - Broadleaved parkland/scattered trees
-  G2 - Running water
-  J2.1.2 - Intact hedge - species-poor
-  A1.1.1 - Broadleaved woodland - semi-natural
-  J2.1.2 - Broadleaved woodland - plantation
-  A1.3.1 - Mixed woodland - semi-natural
-  A2.1 - Scrub - dense/continuous
-  A2.2 - Scrub - scattered
-  A3.1 - Broadleaved parkland/scattered trees
-  B2.2 - Natural grassland - semi-improved
-  B6 - Poor semi-improved grassland
-  C3.1 - Other tall herb and fern - ruderal
-  G1 - Standing water
-  G2 - Running water
-  H1.1 - Inter-tidal - mud/sand
-  J1.1 - Cultivated/disturbed land - arable
-  J1.2 - Cultivated/disturbed land - amenity grassland
-  J1.4 - Introduced shrub
-  J3.6 - Buildings
-  J4 - Bare ground
-  J5 - Other habitat
-  Z99 - Hardstanding

1. This plan is scaled at paper size A0, therefore any prints taken at smaller sizes will affect accuracy of the measurement units and should not be scaled against.
2. These plans show the Order Limits and potential locations for the works. Due to the need for future flexibility, National Grid will be applying for Order Limits and Limits of Deviation within its Development Consent Order, within which any final alignment would lie.
3. For further information on construction please refer to the construction section of the Environmental Statement.
4. Reference should be made to the Guide to the Plans (Document Ref 2.1) which provides further information on what the plans show.

BACKGROUND MAPPING INFORMATION HAS BEEN REPRODUCED FROM THE ORDINANCE SURVEY BY PERMISSION OF ORDINANCE SURVEY OF THE CONTROLLER OF HIS MAJESTY'S STATIONERY OFFICE. CROWN COPYRIGHT ORDINANCE SURVEY © 100024241. BLUESKY INTERNATIONAL LTD © NATIONAL GRID ELECTRICITY. ESRI COMMUNITY MAPS CONTRIBUTORS, ESRI UK, ESRI, HERE, GARMIN, FOURSQUARE, GEOTECHNOLOGIES, INC, METINFORM, USGS. OFFICE FOR NATIONAL STATISTICS LICENSED UNDER THE OPEN GOVERNMENT LICENCE V3.0

A ver.2	Nov 25	Change request version	JF	SC	JW
A	06/03/25	For Submission	JF	SC	JW
Issue	Date	Remarks	Drawn	Checked	Approved


Title

THE NATIONAL GRID (SEA LINK) ORDER
PINS APPLICATION NUMBER: EN020026
HABITATS OF PROTECTED SPECIES AND
IMPORTANT HABITATS - KENT
REGULATION 5(2)(I)(ii)
SHEET 3 OF 6



Application Number

EN020026

National Grid Drawing Reference			
DCO/K/HA/PS/0810			
Scale	Sheet Size	Sheet	Issue
1:2,500	A0	SHEET 3 OF 6	A ver.2

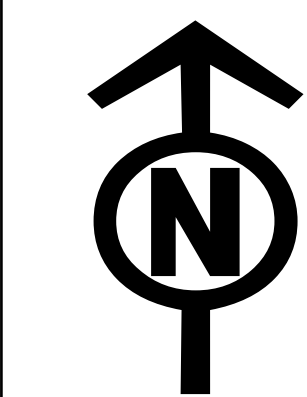

THE NATIONAL GRID (SEA LINK) ORDER
PINS APPLICATION NUMBER: EN020026
HABITATS OF PROTECTED SPECIES AND IMPORTANT HABITATS - KENT
REGULATION 5(2)(i)(ii)
SHEET 4 OF 6
IN THE DISTRICTS OF DOVER DISTRICT COUNCIL AND THANET DISTRICT COUNCIL

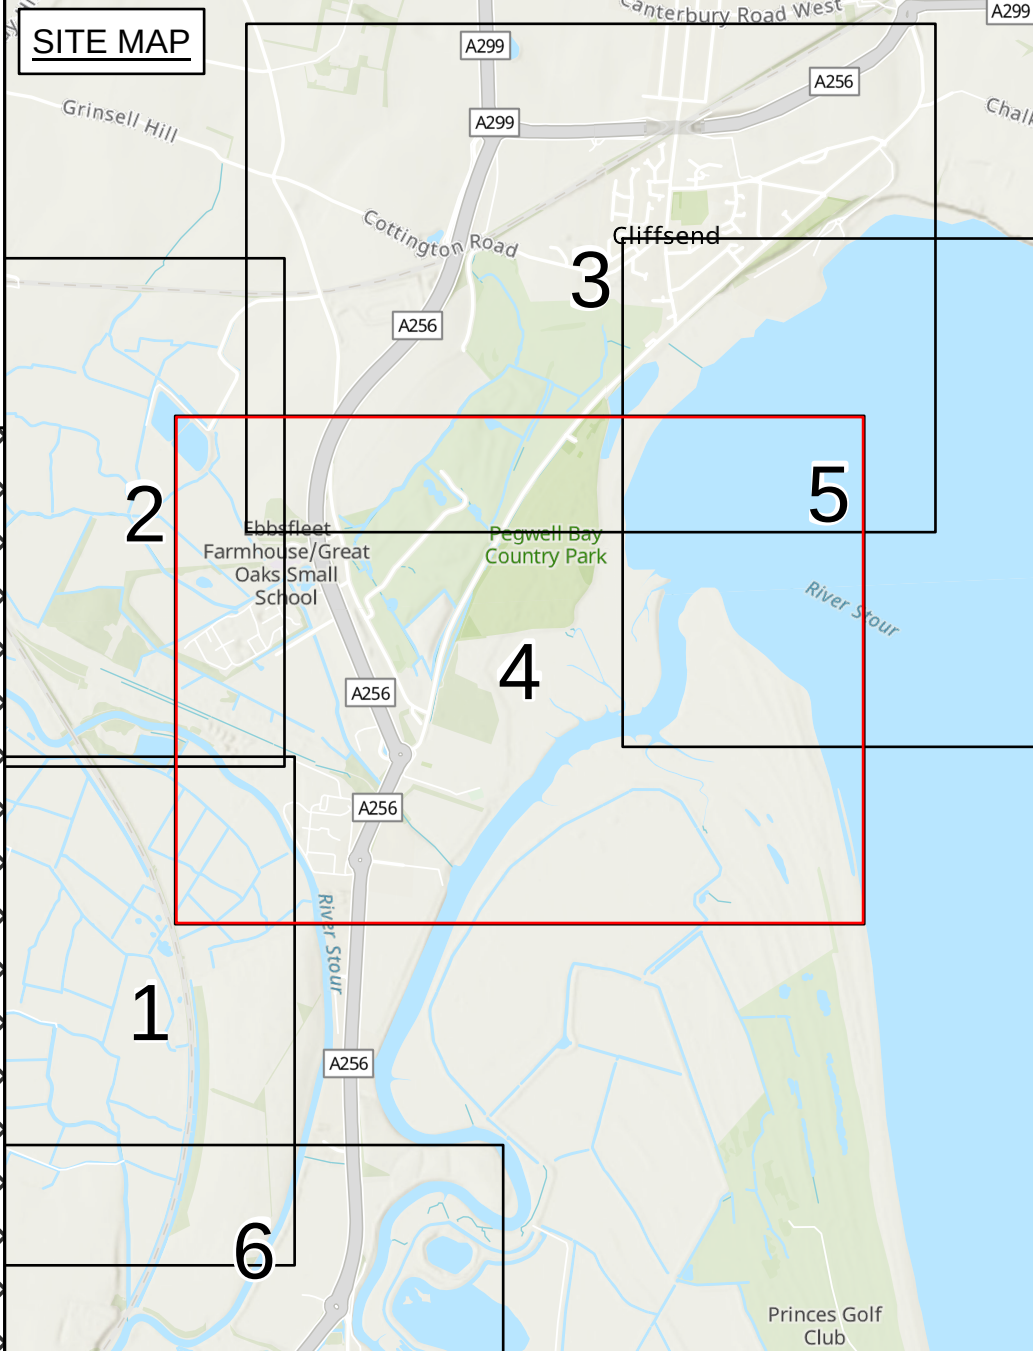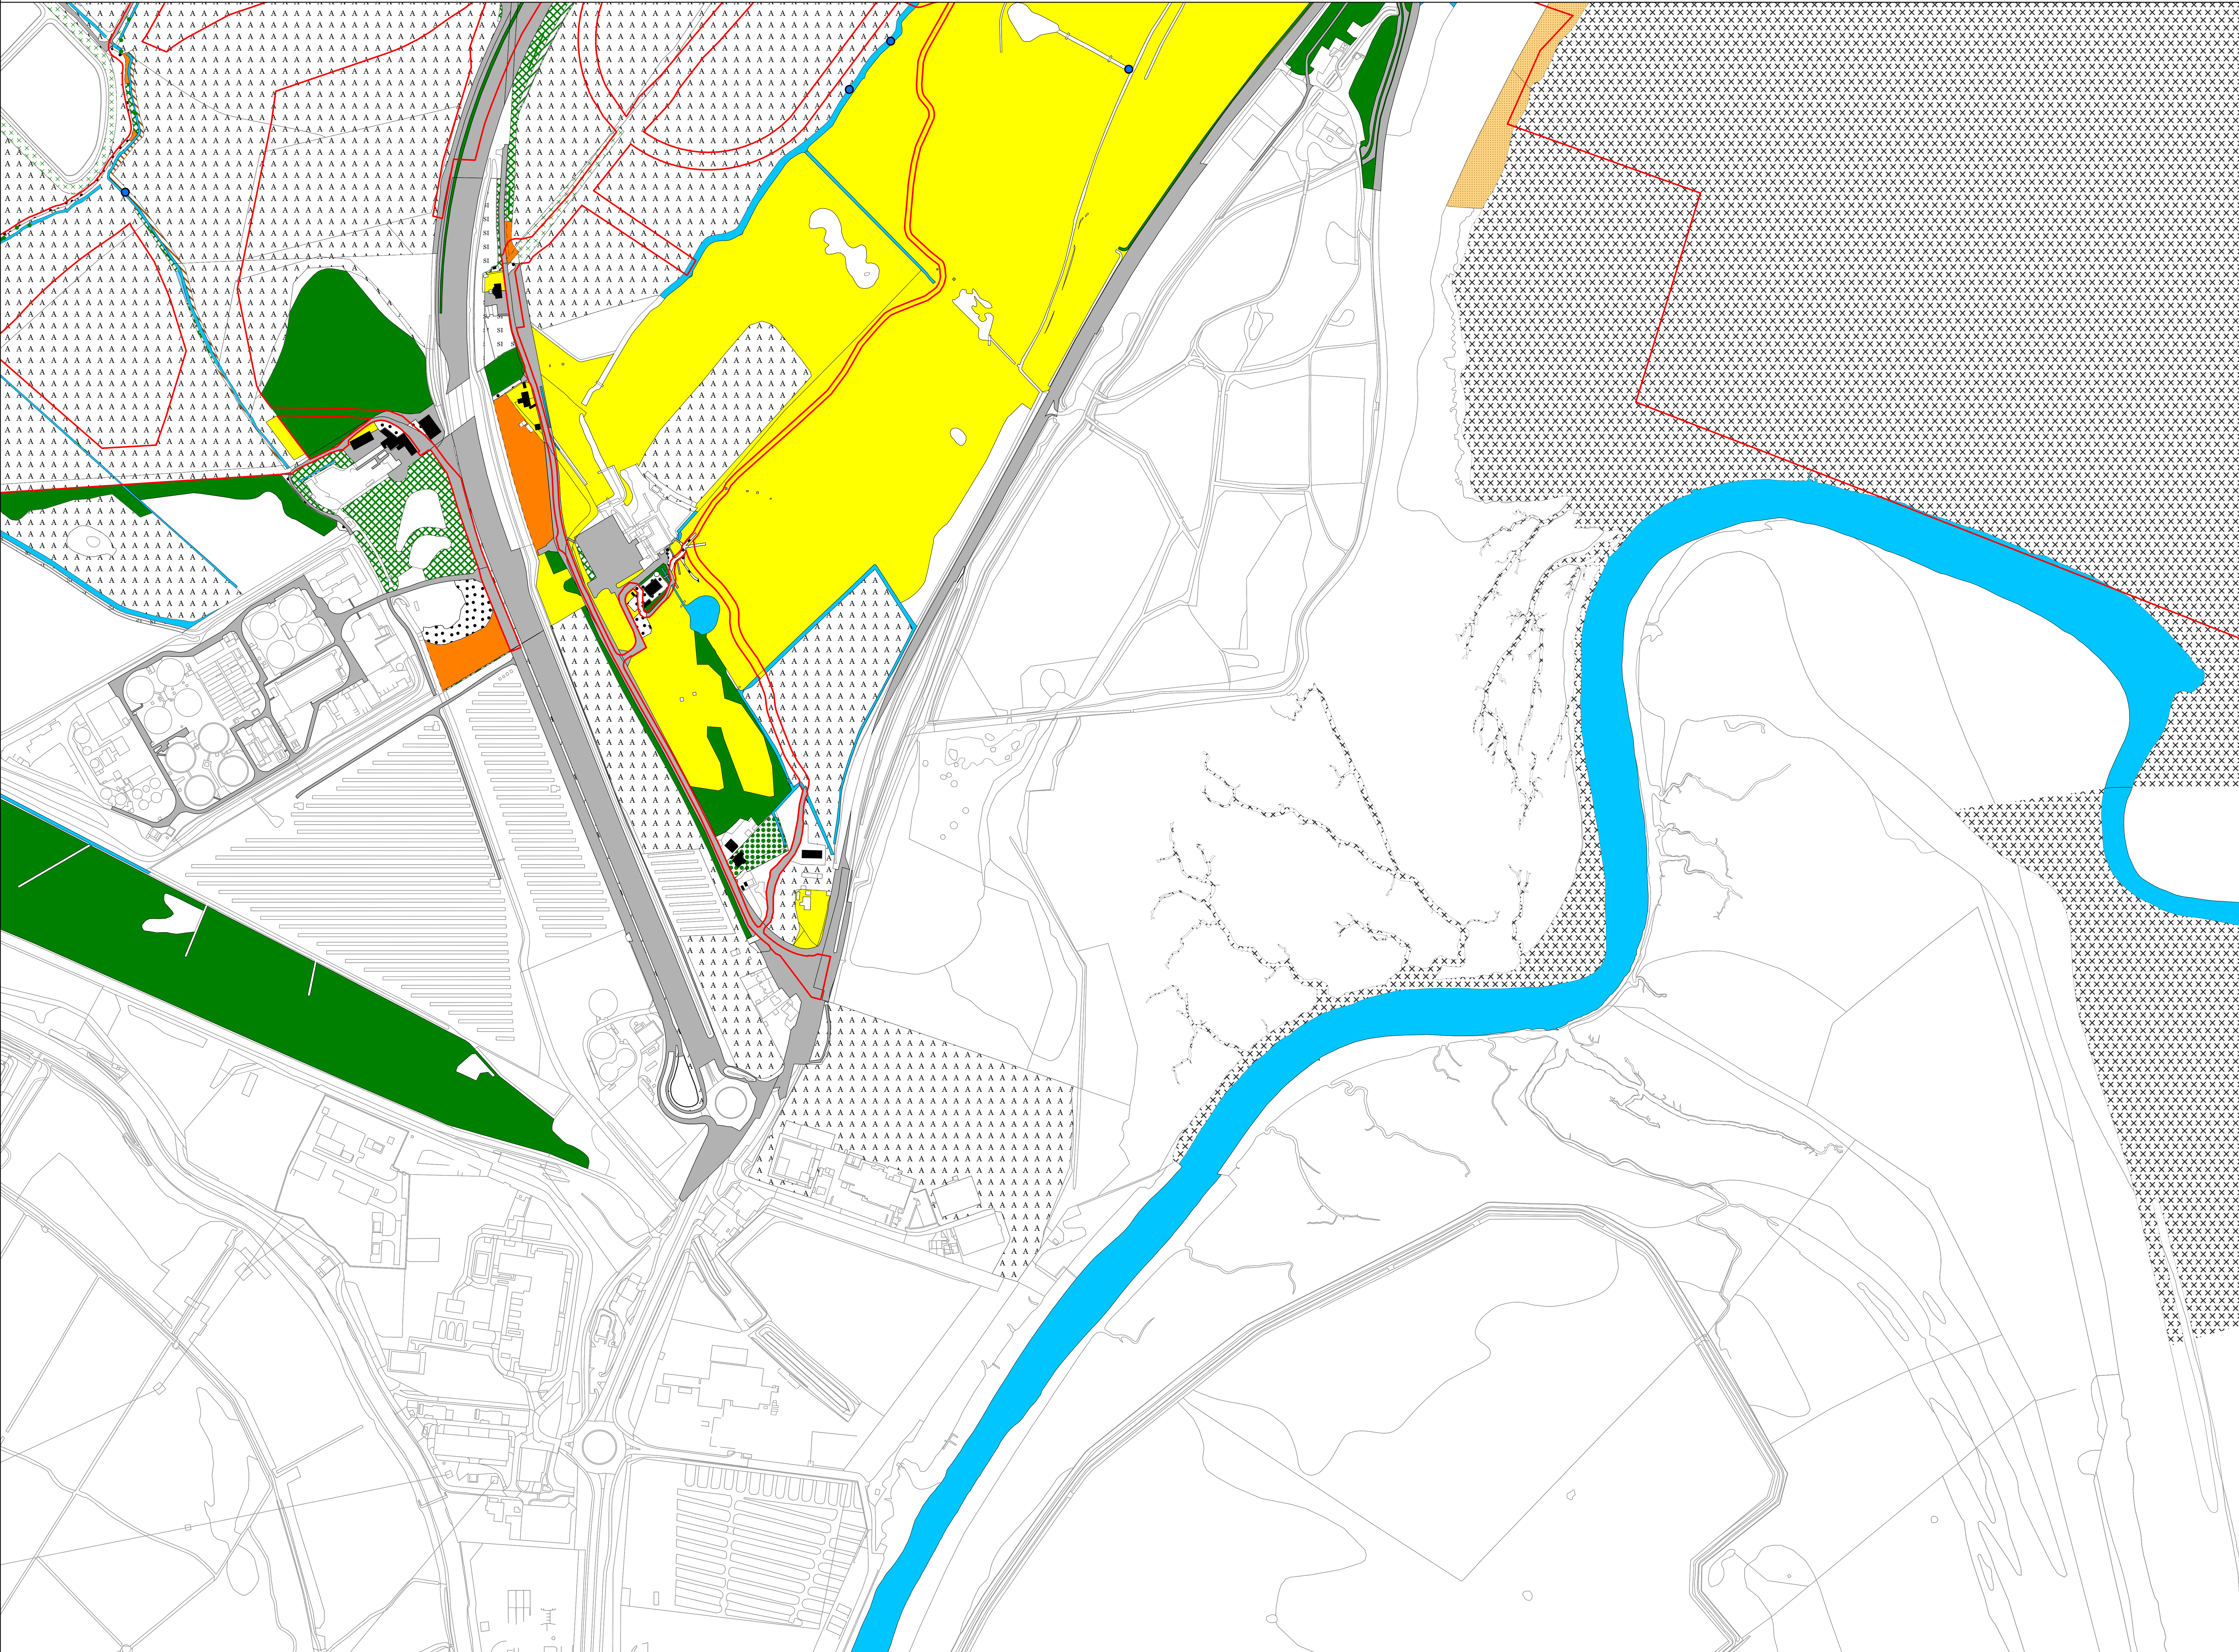

Application document 2.9.2

- Legend**
- Order Limits
 - Water vole observation
 - Phase 1 Habitat Description**
 - A3.1 - Broadleaved parkland/scattered trees
 - G2 - Running water
 - J2.1.2 - Intact hedge - species-poor
 - J2.2.2 - Defunct hedge - species-poor
 - A1.1.1 - Broadleaved woodland - semi-natural
 - A1.1.2 - Broadleaved woodland - plantation
 - A2.1 - Scrub - dense/continuous
 - A2.2 - Scrub - scattered
 - A3.1 - Broadleaved parkland/scattered trees
 - B2.2 - Neutral grassland - semi-improved
 - B6 - Poor semi-improved grassland
 - C3.1 - Other tall herb and fern - ruderal
 - F1 - Swamp
 - G1 - Standing water
 - G2 - Running water
 - H1.1 - Intertidal - mud/sand
 - J1.1 - Cultivated/disturbed land - arable
 - J1.2 - Cultivated/disturbed land - amenity grassland
 - J3.6 - Buildings
 - J4 - Bare ground
 - J5 - Other habitat
 - Z99 - Hardstanding

Notes

1. This plan is scaled at paper size A0, therefore any prints taken at smaller sizes will affect accuracy of the measurement units and should not be scaled against.

2. These plans show the Order Limits and potential locations for the works. Due to the need for future flexibility, National Grid will be applying for Order Limits and Limits of Deviation within its Development Consent Order, within which any final alignment would lie.

3. For further information on construction please refer to the construction section of the Environmental Statement.

4. Reference should be made to the Guide to the Plans (Document Ref 2.1) which provides further information on what the plans show.

Coordinate System: British National Grid
Sheet X Centroid Coordinate: 634385.75 Sheet Y Centroid Coordinate: 161481.59376

0 62.5 125 250 Metres


BACKGROUND MAPPING INFORMATION HAS BEEN REPRODUCED FROM THE ORDNANCE SURVEY BY PERMISSION OF ORDNANCE SURVEY OF THE CONTROLLER OF HIS MAJESTY'S STATIONERY OFFICE. CROWN COPYRIGHT ORDNANCE SURVEY © 2008/2009. BULBURY INTERNATIONAL LTD. NATIONAL GRID ELECTRICITY. ESR COMMUNITY MAPS CONTRIBUTORS: ESR UK, ESR, HERE, GARMIN, PDR/QUAD, GEOTECHNOLOGIES, WE, METRICAL, USGS. OFFICE FOR NATIONAL STATISTICS LICENCED UNDER THE OPEN GOVERNMENT LICENCE V3.0

A ver.2	Nov 25	Change request version	JF	SC	JW
A	06/03/25	For Submission	JF	SC	JW
Issue	Date	Remarks	Drawn	Checked	Approved


Title

THE NATIONAL GRID (SEA LINK) ORDER
PINS APPLICATION NUMBER: EN020026
HABITATS OF PROTECTED SPECIES AND
IMPORTANT HABITATS - KENT
REGULATION 5(2)(i)(ii)
SHEET 4 OF 6

nationalgrid			
Application Number			
EN020026			
National Grid Drawing Reference			
DCO/K/HA/PS/0811			
Scale	Sheet Size	Sheet	Issue
1:2,500	A0	SHEET 4 OF 6	A ver.2

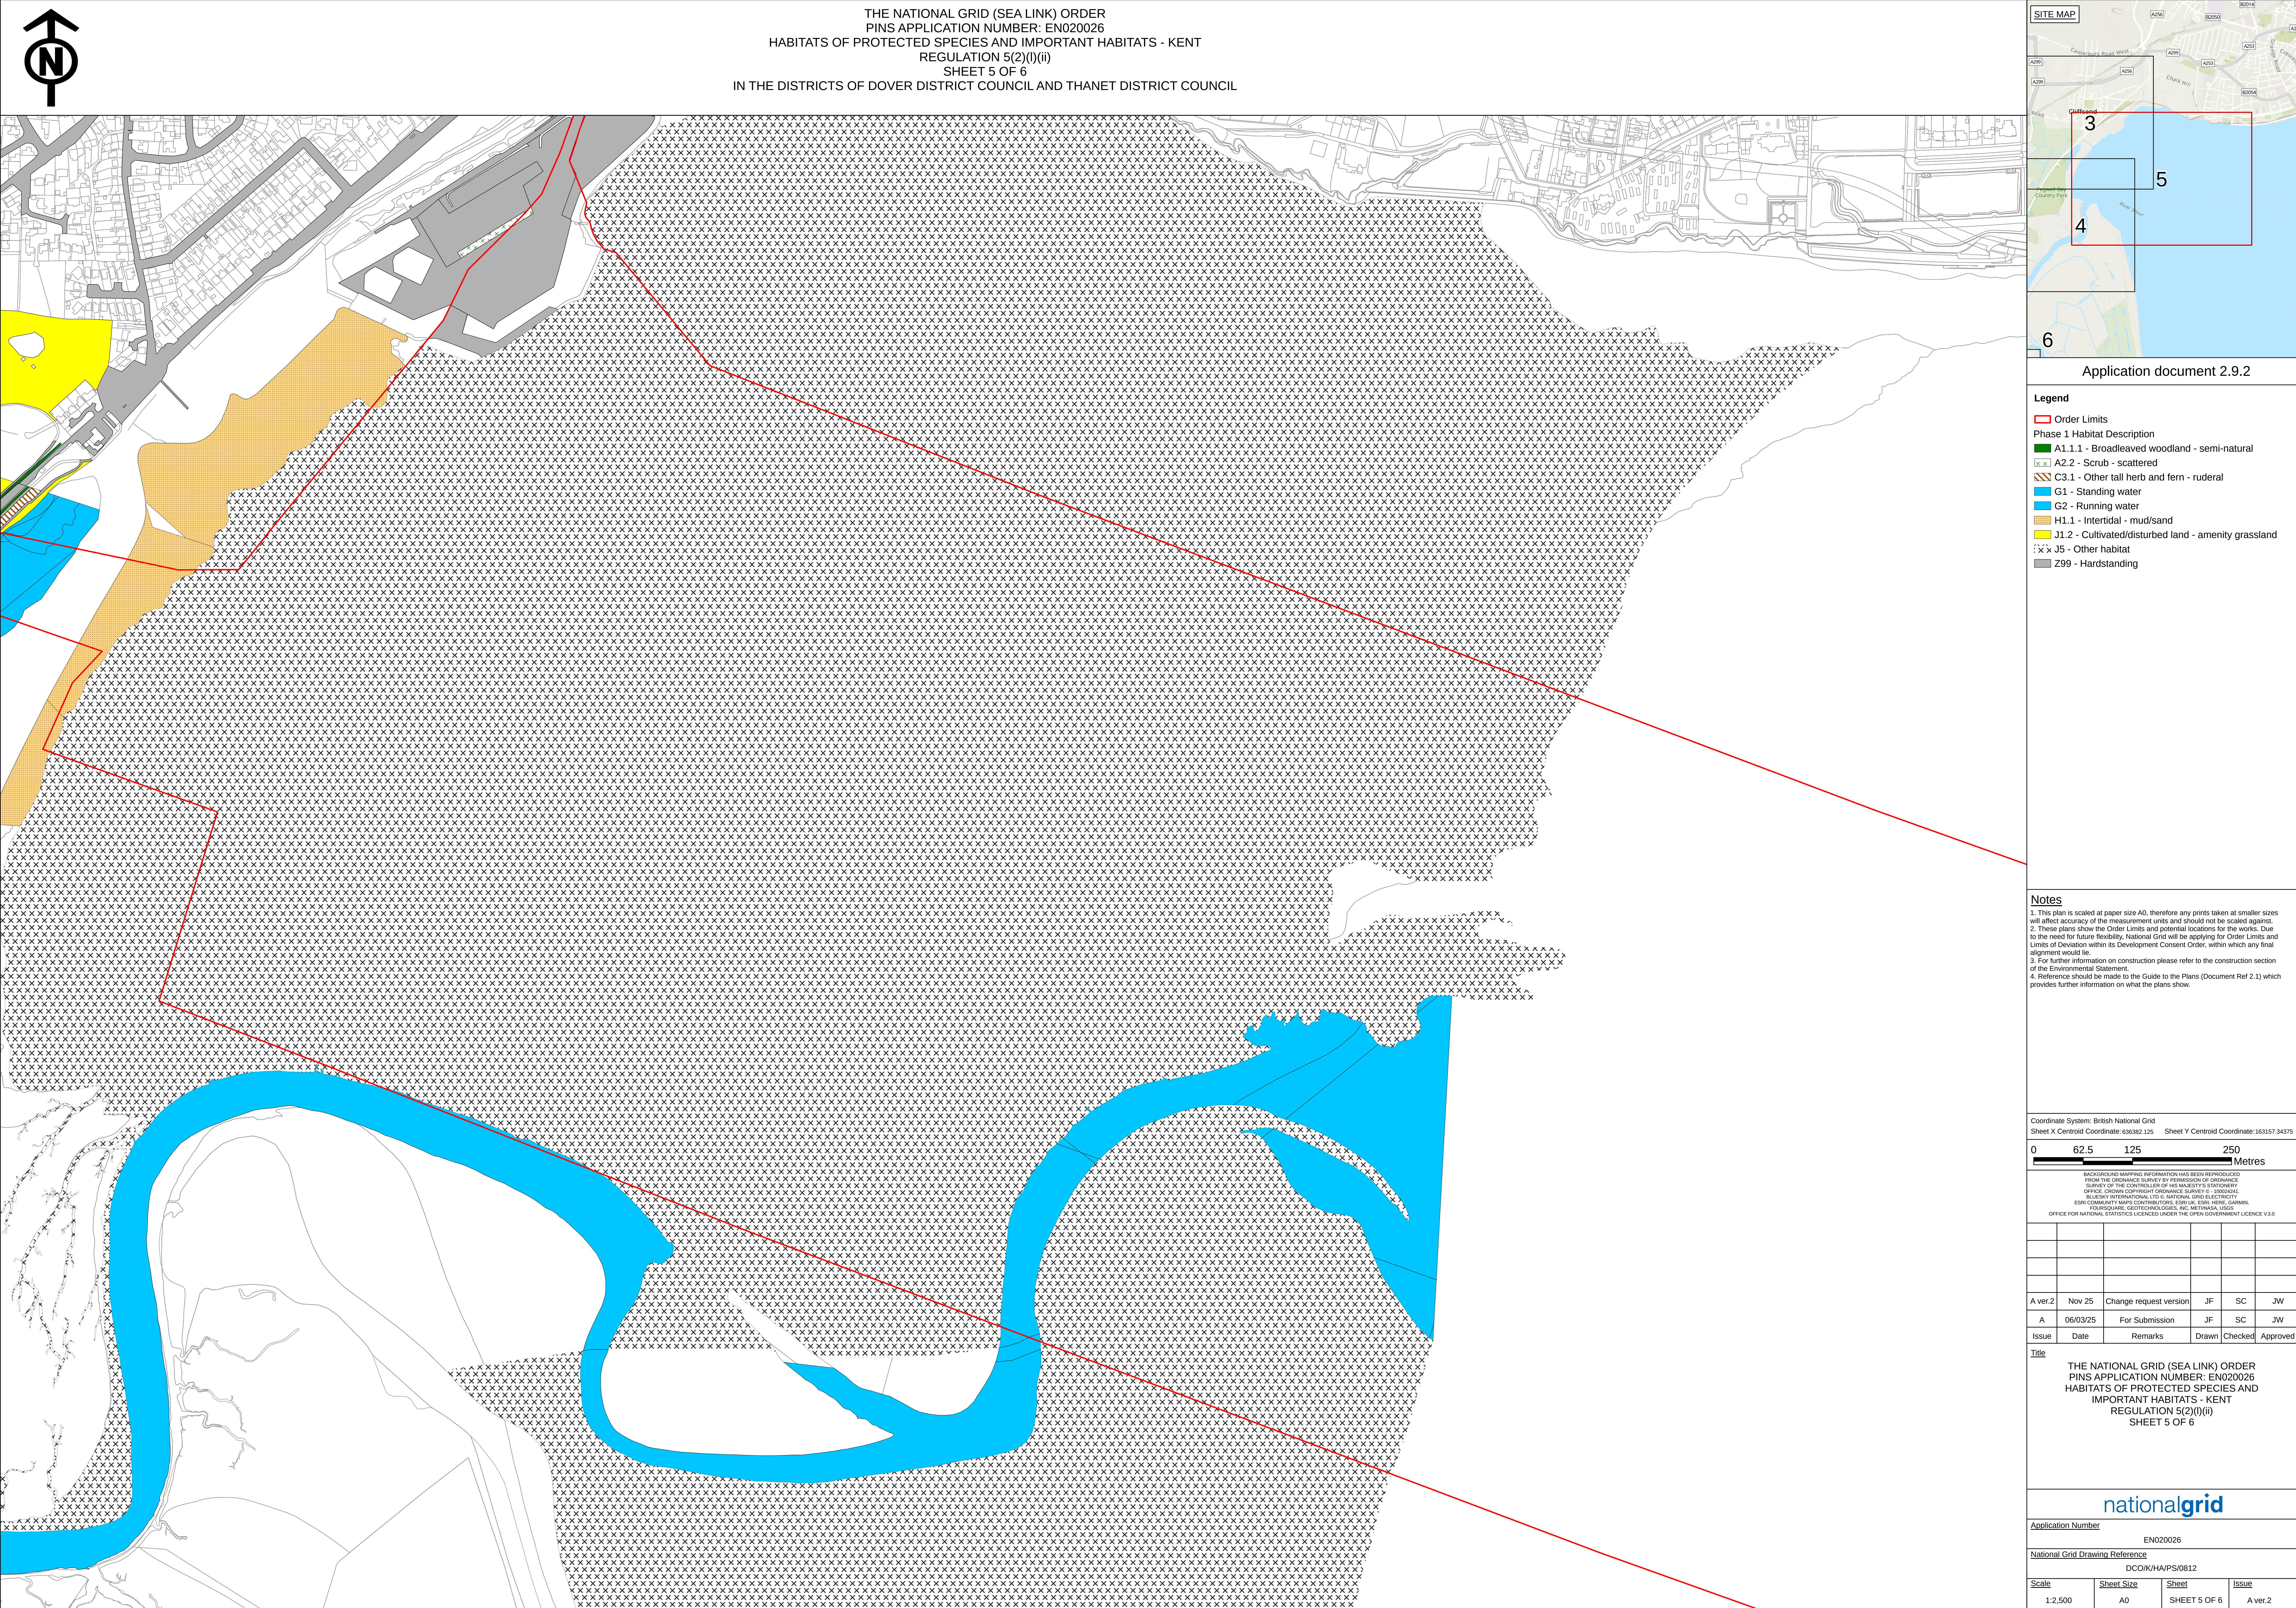

COPYRIGHT: NOT TO BE REPRODUCED WITHOUT THE WRITTEN PERMISSION OF NATIONAL GRID ELECTRICITY TRANSMISSION Plc

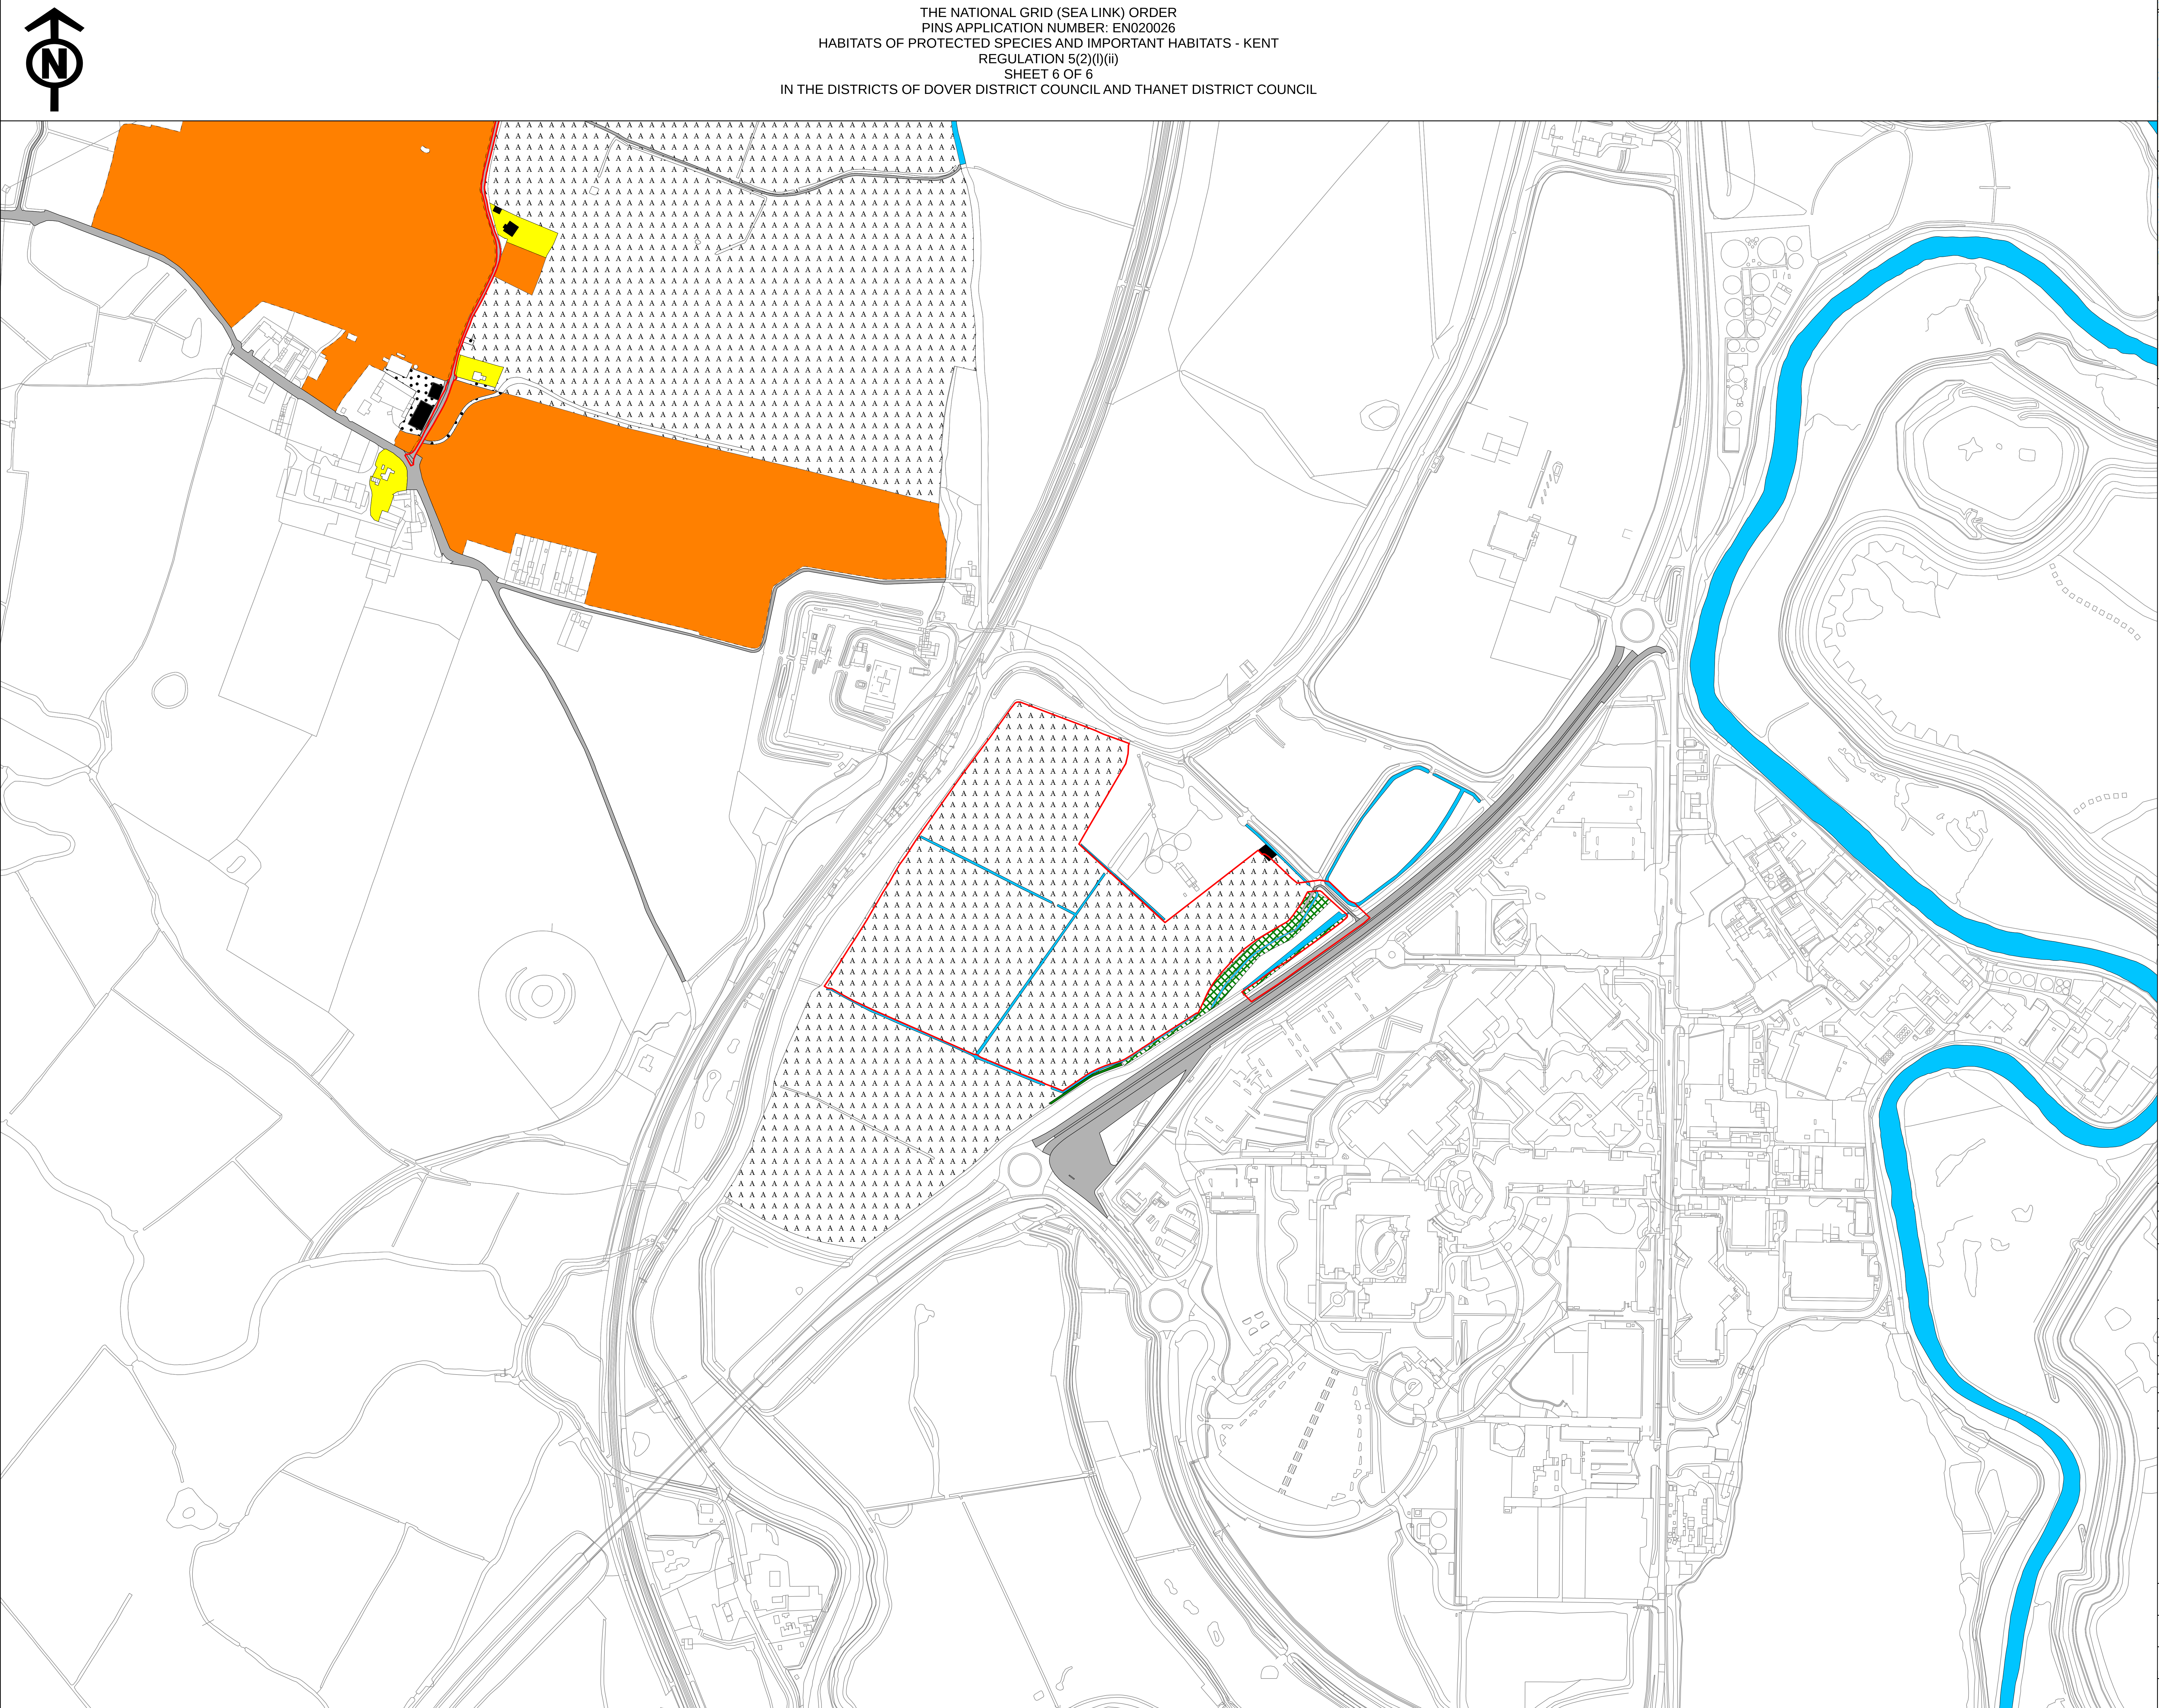

Legend

-  Order Limits
- Phase 1 Habitat Description
 -  A1.1 - Broadleaved woodland - semi-natural
 -  A1.2 - Scrub - dense/continuous
 -  B2.2 - Neutral grassland - semi-improved
 -  G1 - Standing water
 -  G2 - Running water
 -  J1.1 - Cultivated/disturbed land - arable
 -  J1.2 - Cultivated/disturbed land - amenity grassland
 -  J3.6 - Buildings
 -  J4 - Bare ground
 -  Z99 - Hardstanding

Coordinate System: British National Grid
Sheet X Centroid Coordinate: 632687.625 Sheet Y Centroid Coordinate: 159095.46875

0 62.5 125 250
Metres

BACKGROUND MAPPING INFORMATION HAS BEEN REPRODUCED FROM THE ORDINANCE SURVEY BY PERMISSION OF ORDNANCE SURVEY OF THE CONTROLLER OF HIS MAJESTY'S STATIONERY OFFICE. CROWN COPYRIGHT ORDNANCE SURVEY © - 1000240241. BLUESEAL INTERNATIONAL LTD. A MEMBER OF THE ESRI CORPORATION. ESRI COMMUNITY MAPS CONTRIBUTORS: ESRI UK, ESRI, HERE, GARMIN, FOURQUESTER, GEOINTECHNOLOGIES, INC, METRINUS, USGS

OFFICE FOR NATIONAL STATISTICS LICENCED UNDER THE OPEN GOVERNMENT LICENCE V3.0

Title

THE NATIONAL GRID (SEA LINK) ORDER
PINS APPLICATION NUMBER: EN020026
HABITATS OF PROTECTED SPECIES AND
IMPORTANT HABITATS - KENT
REGULATION 5(2)(l)(ii)
SHEET 6 OF 6

<u>Application Number</u>			
EN020026			
<u>National Grid Drawing Reference</u>			
DCO/K/HA/PS/0813			
<u>Scale</u>	<u>Sheet Size</u>	<u>Sheet</u>	<u>Issue</u>
1:2,500	A0	SHEET 6 OF 6	A ver. 2