


Environmental Statement

Off-site Planting and Enhancement Scheme

Figure 25.1.1-19

Hinkley Point C Connection Project

*Regulation 5(2)(q) of the Infrastructure Planning
(Applications: Prescribed Forms and Procedure)
Regulations 2009*

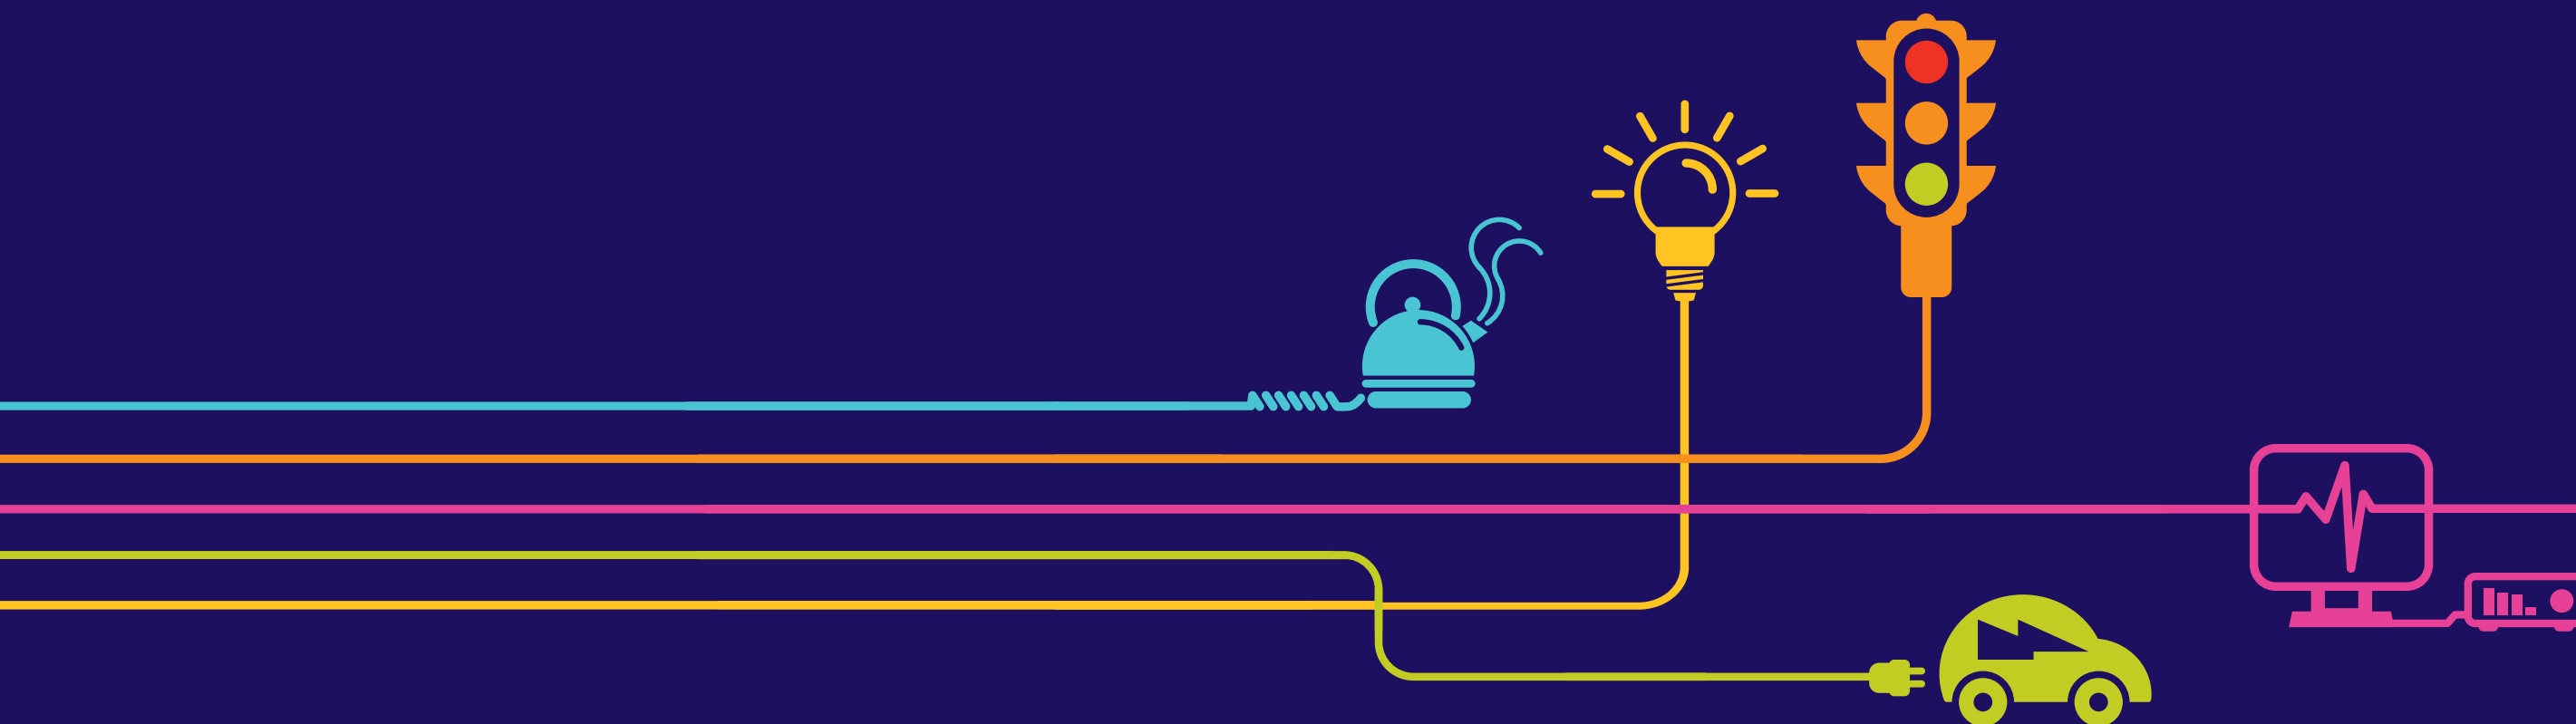


Environmental Statement

Hinkley Point C Connection Project

5.25.3B – Off-Site Planting and Enhancement Scheme - Figures (orange highlight indicates the contents of this Volume)

Figure	Title
Volume 5.25.3.1B	
25.1	Off-Site Planting and Enhancement Scheme Plans
Volume 5.25.3.2B	
25.2	OSPES Wildlife Designated Site Considerations
Volume 5.25.3.3B	
25.3	OSPES Proposals and Historic Environment Baseline Data

Figure 25.1 - Off-Site Planting and Enhancement Scheme Plans

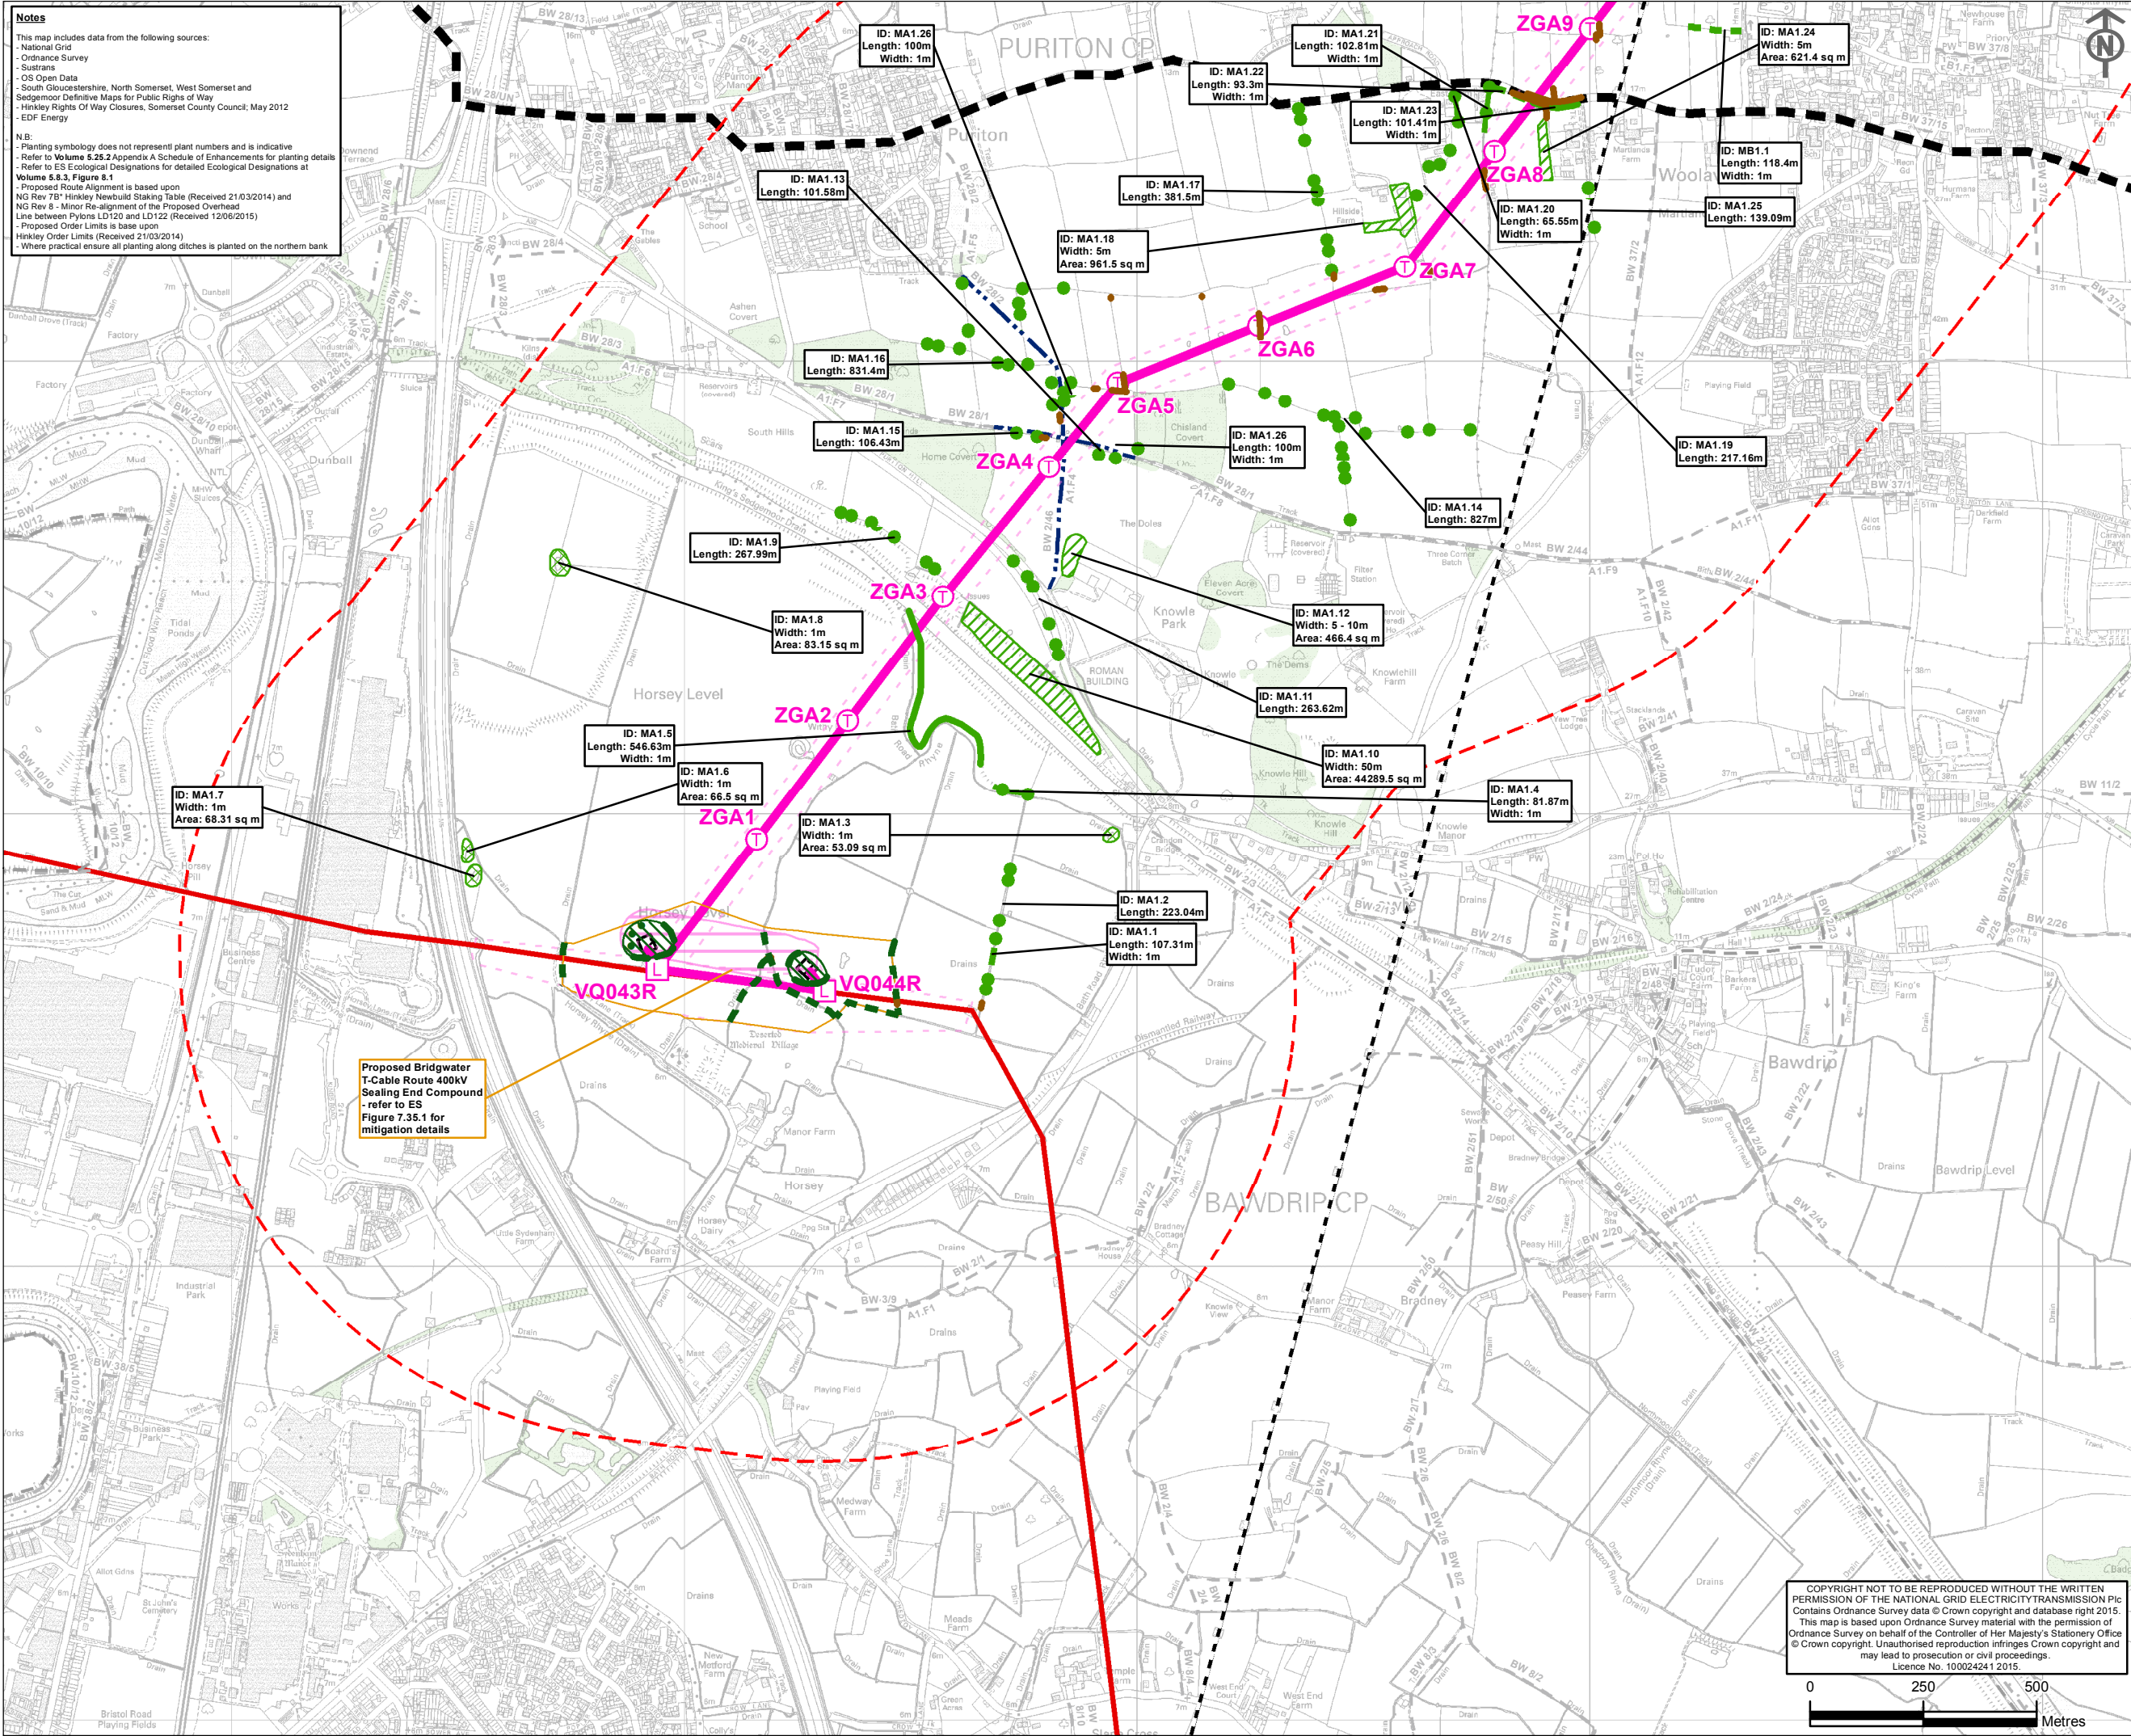


Notes

This map includes data from the following sources:

- National Grid
- Ordnance Survey
- Sustrans
- OS Open Data
- South Gloucestershire, North Somerset, West Somerset and Sedgemoor Definitive Maps for Public Rights of Way
- Hinkley Rights Of Way Closures, Somerset County Council, May 2012
- EDF Energy

N.B:

- Planting symbology does not represent plant numbers and is indicative
- Refer to Volume 5.25.2 Appendix A Schedule of Enhancements for planting details
- Refer to ES Ecological Designations for detailed Ecological Designations at Volume 5.8.3, Figure 8.1
- Proposed Route Alignment is based upon NG Rev 7B Hinkley Newbuild Staking Table (Received 21/03/2014) and NG Rev 8 - Minor Re-alignment of the Proposed Overhead Line between Pylons LD120 and LD122 (Received 12/06/2015)
- Proposed Order Limits is based upon Hinkley Order Limits (Received 21/03/2014)
- Where practical ensure all planting along ditches is planted on the northern bank

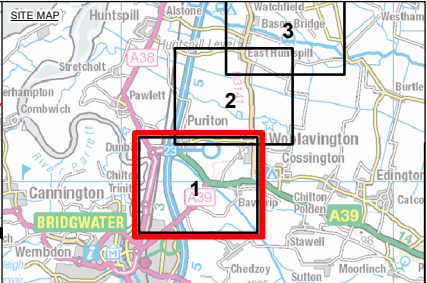


- Key**
- Off-Site Planting**
- Native Tree Planting
 - New Hedgerow Planting
 - New Hedgerow Planting with Trees
 - Additional Hedge Gap Planting
 - Additional Hedge Gap Planting with Trees
 - New Native Structure Planting
 - New Marginal Aquatic Planting
- Replacement Planting**
- Hedgerow Replacement Planting
- Site Specific Landscape Mitigation Proposal**
- Native Tree Structure Planting
 - New Native Hedgerow Planting
 - Additional Hedge Gap Planting
 - Scattered Trees
 - PRoW Access and Signage Improvements
- Proposed Infrastructure**
- Proposed 400kV Standard Lattice Pylon Position
 - Proposed 400kV T-Pylon Position
 - Proposed Route for 400kV Overhead Line
 - Proposed 400/132kV Overhead Line Route Limits of Deviation
 - Proposed 400kV Underground Cable Route Limits of Deviation
 - Proposed Bridgwater Tee 400kV Cable Sealing End Compound Work Area
 - Proposed 400kV Underground Cable Route Limits of Deviation
 - 1km from the Limits of Deviation of the Proposed Development
- Existing Infrastructure**
- Existing 275kV Overhead Line
 - Existing Western Power Distribution Overhead Line on Pylons
 - Existing Western Power Distribution 132kV Overhead Line for Removal
- Section Boundary**
- Section Boundary (for the purpose of Landscape and Visual Impact Assessment)
 - Public Right of Way
- Existing Woodland**
- Existing Woodland

C	08/07/2015	EXAMINATION DEADLINE 7	JS	NH	IG
B	18/06/2015	UPDATES FOR EXAMINING AUTHORITY DEADLINE 6	JS	NH	IG
A	06/05/2014	DCO SUBMISSION	JS	NH	IG
ISSUE	DATE	COMMENTS	DRAW	CHK'D	APP'D
<u>Title</u>					
NATIONAL GRID (HINKLEY POINT C CONNECTION PROJECT) VOLUME 5.25.3B					
OFF-SITE PLANTING AND ENHANCEMENT SCHEME BRIDGWATER - WOOLAVINGTON					
nationalgrid National Grid plc, Warwick Technology Park, Gallows Hill, Warwick, CV34 6DA					
NG INVESTMENT No.		APPLICATION No.		GIS	
20897		EN020001		A3	
FIGURE No.		DRAWING No.		SCALE	
25.1.1		G1979.1828.1L		1:13,500	
SHEET 1 of 19				ISSUE	
				C	

COPYRIGHT NOT TO BE REPRODUCED WITHOUT THE WRITTEN PERMISSION OF THE NATIONAL GRID ELECTRICITY TRANSMISSION Plc. Contains Ordnance Survey data © Crown copyright and database right 2015. This map is based upon Ordnance Survey material with the permission of Ordnance Survey on behalf of the Controller of Her Majesty's Stationery Office © Crown copyright. Unauthorised reproduction infringes Crown copyright and may lead to prosecution or civil proceedings. Licence No. 100024241 2015.

0 250 500 Metres

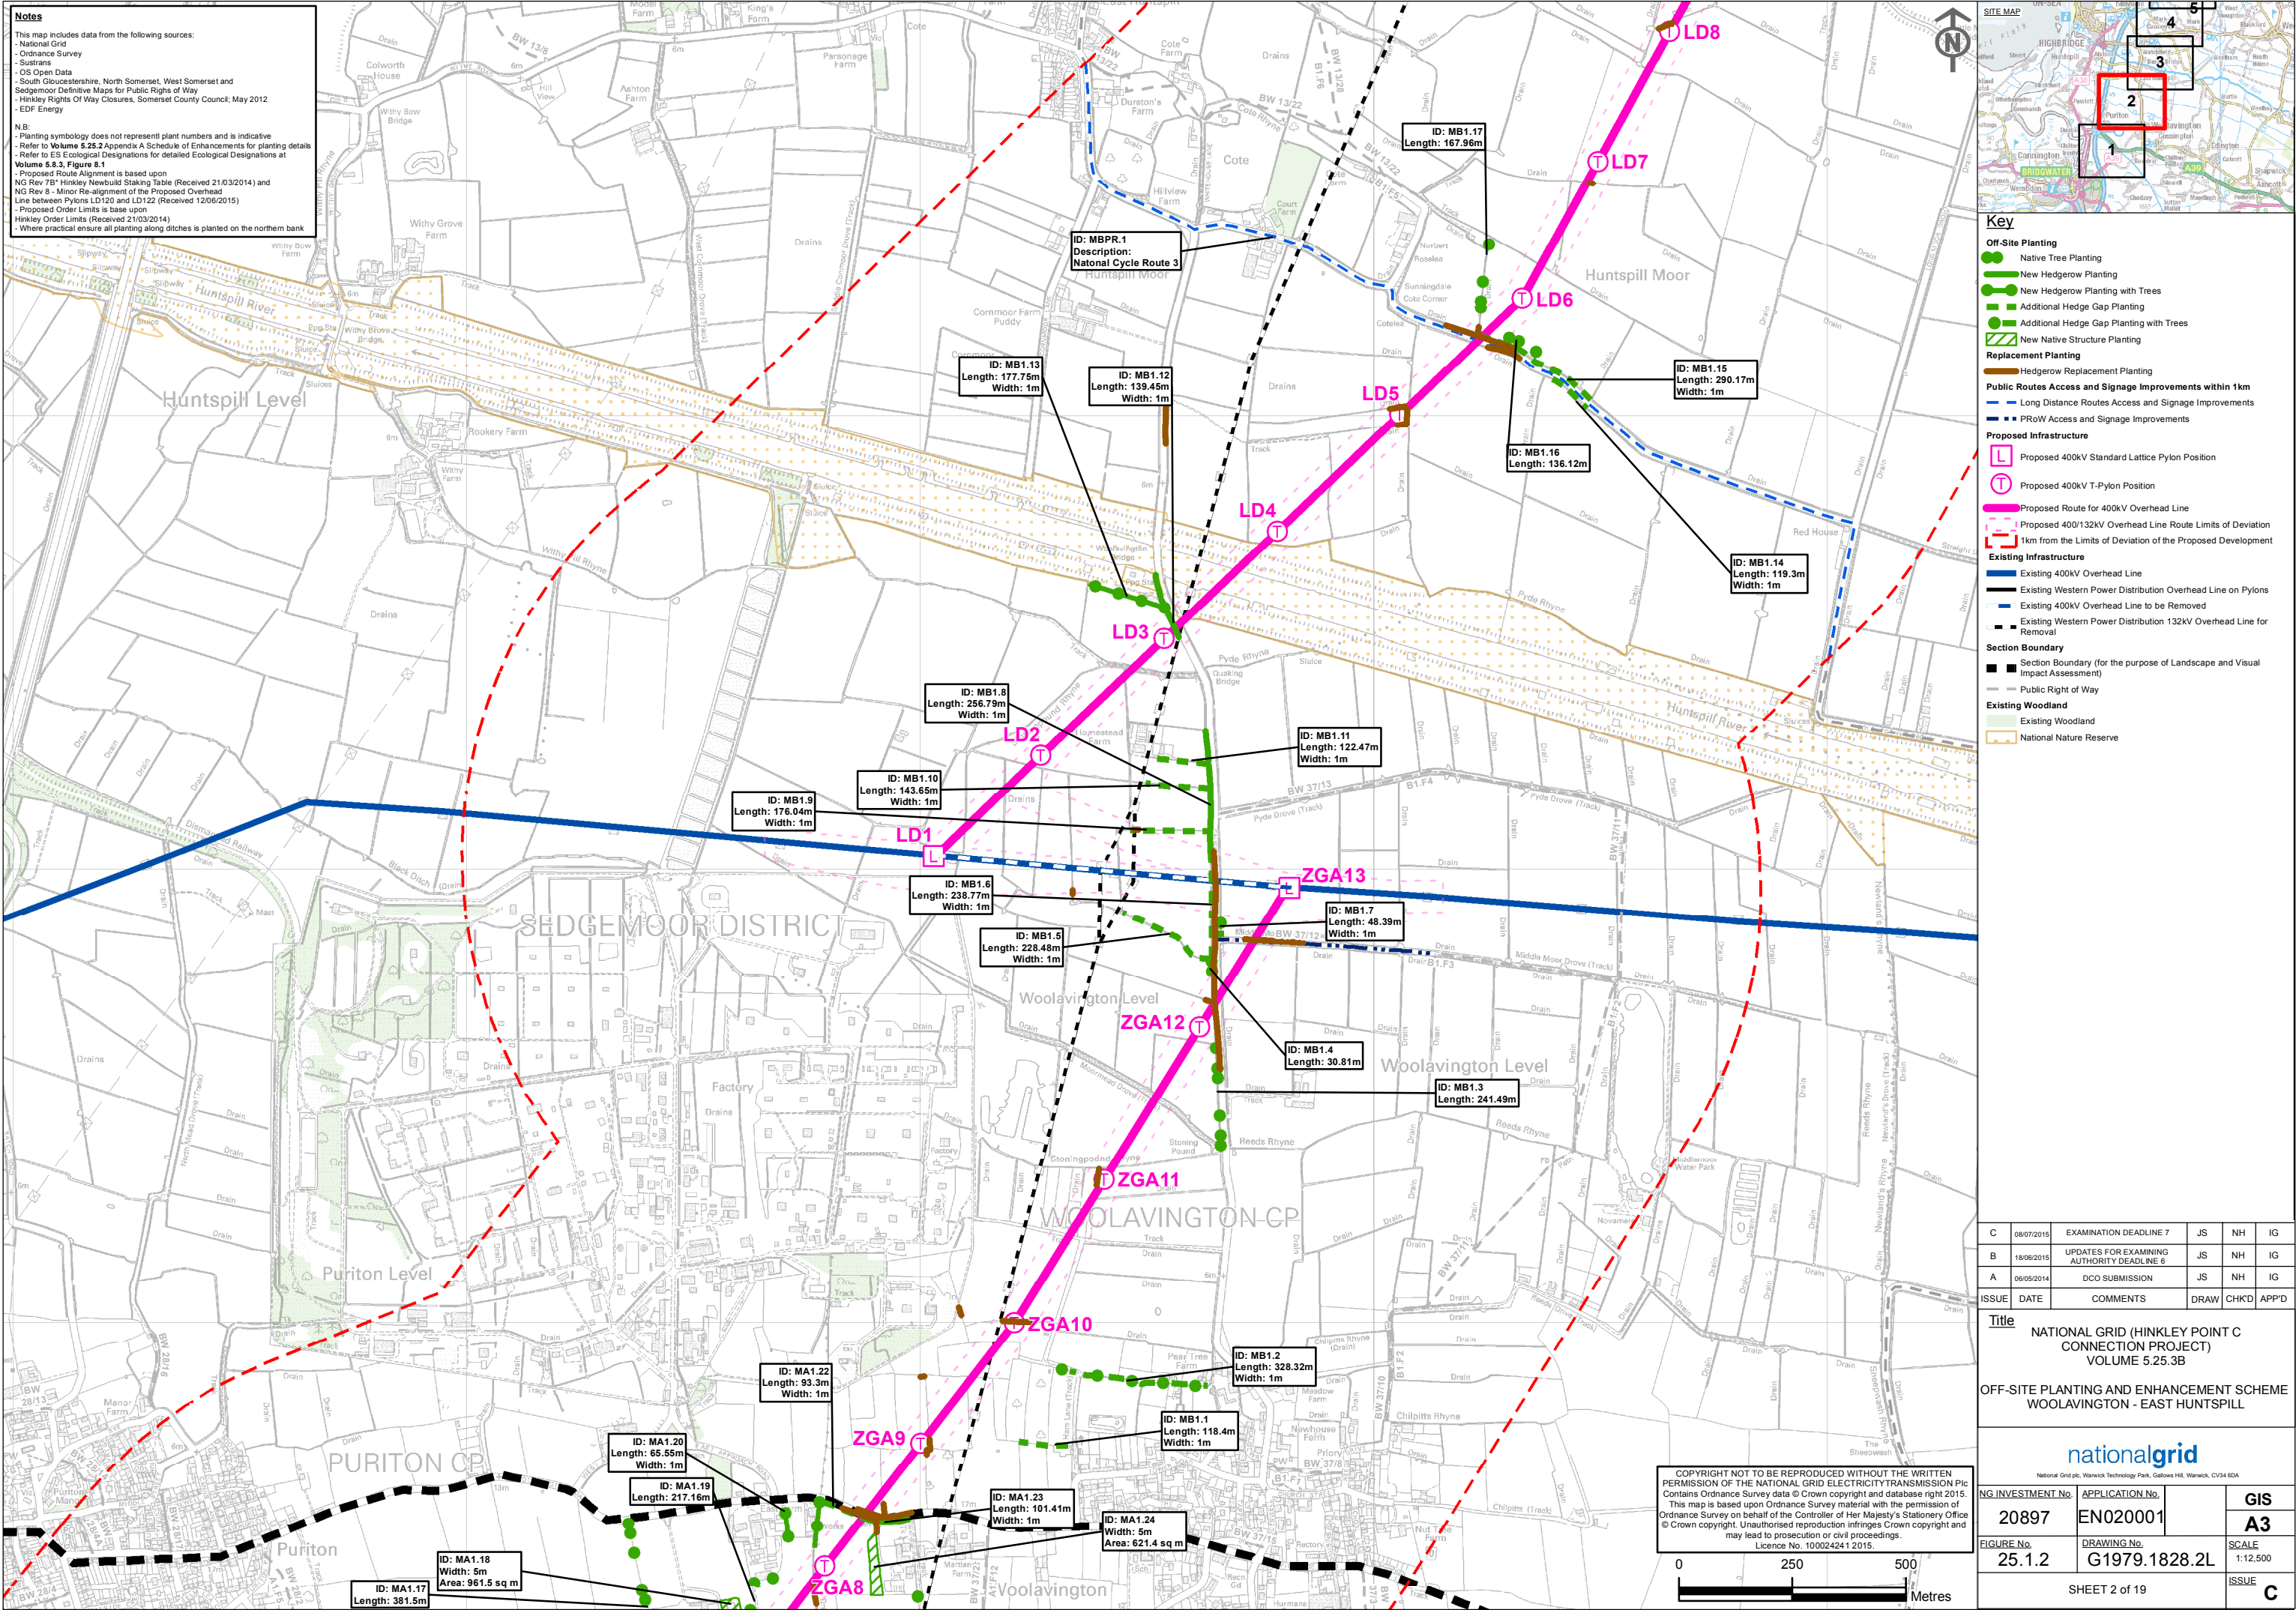


Notes

This map includes data from the following sources:


- National Grid
- Ordnance Survey
- Sustrans
- OS Open Data
- South Gloucestershire, North Somerset, West Somerset and Sedgemoor Definitive Maps for Public Rights of Way
- Hinkley Rights Of Way Closures, Somerset County Council, May 2012
- EDF Energy

N.B:


- Planting symbology does not represent plant numbers and is indicative
- Refer to Volume 5.25.2 Appendix A Schedule of Enhancements for planting details
- Refer to ES Ecological Designations for detailed Ecological Designations at Volume 5.8.3, Figure 8.1
- Proposed Route Alignment is based upon NG Rev 7B Hinkley Newbuild Staking Table (Received 21/03/2014) and NG Rev 8 - Minor Re-alignment of the Proposed Overhead Line between Pylons LD120 and LD122 (Received 12/06/2015)
- Proposed Order Limits is based upon Hinkley Order Limits (Received 21/03/2014)
- Where practical ensure all planting along ditches is planted on the northern bank

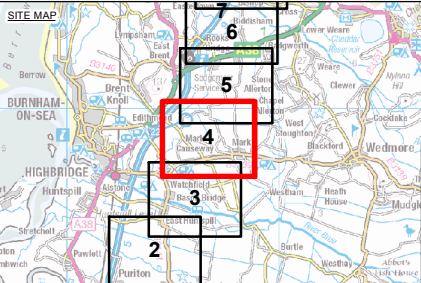

- Key**
- Off-Site Planting**
- Polled Willows (Salix alba)
 - Native Tree Planting
 - New Hedgerow Planting
 - New Hedgerow Planting with Trees
 - Additional Hedge Gap Planting
 - Additional Hedge Gap Planting with Trees
 - Crack Willow Tree Planting
- Replacement Planting**
- Hedgerow Replacement Planting
 - PRoW Access and Signage Improvements
- Proposed Infrastructure**
- Proposed 400kV T-Pylon Position
 - Proposed Route for 400kV Overhead Line
 - Proposed 400/132kV Overhead Line Route Limits of Deviation
 - 1km from the Limits of Deviation of the Proposed Development
- Existing Infrastructure**
- Existing Western Power Distribution Overhead Line on Pylons
 - Existing Western Power Distribution 132kV Overhead Line for Removal
 - Public Right of Way
- Existing Woodland**
- Existing Woodland

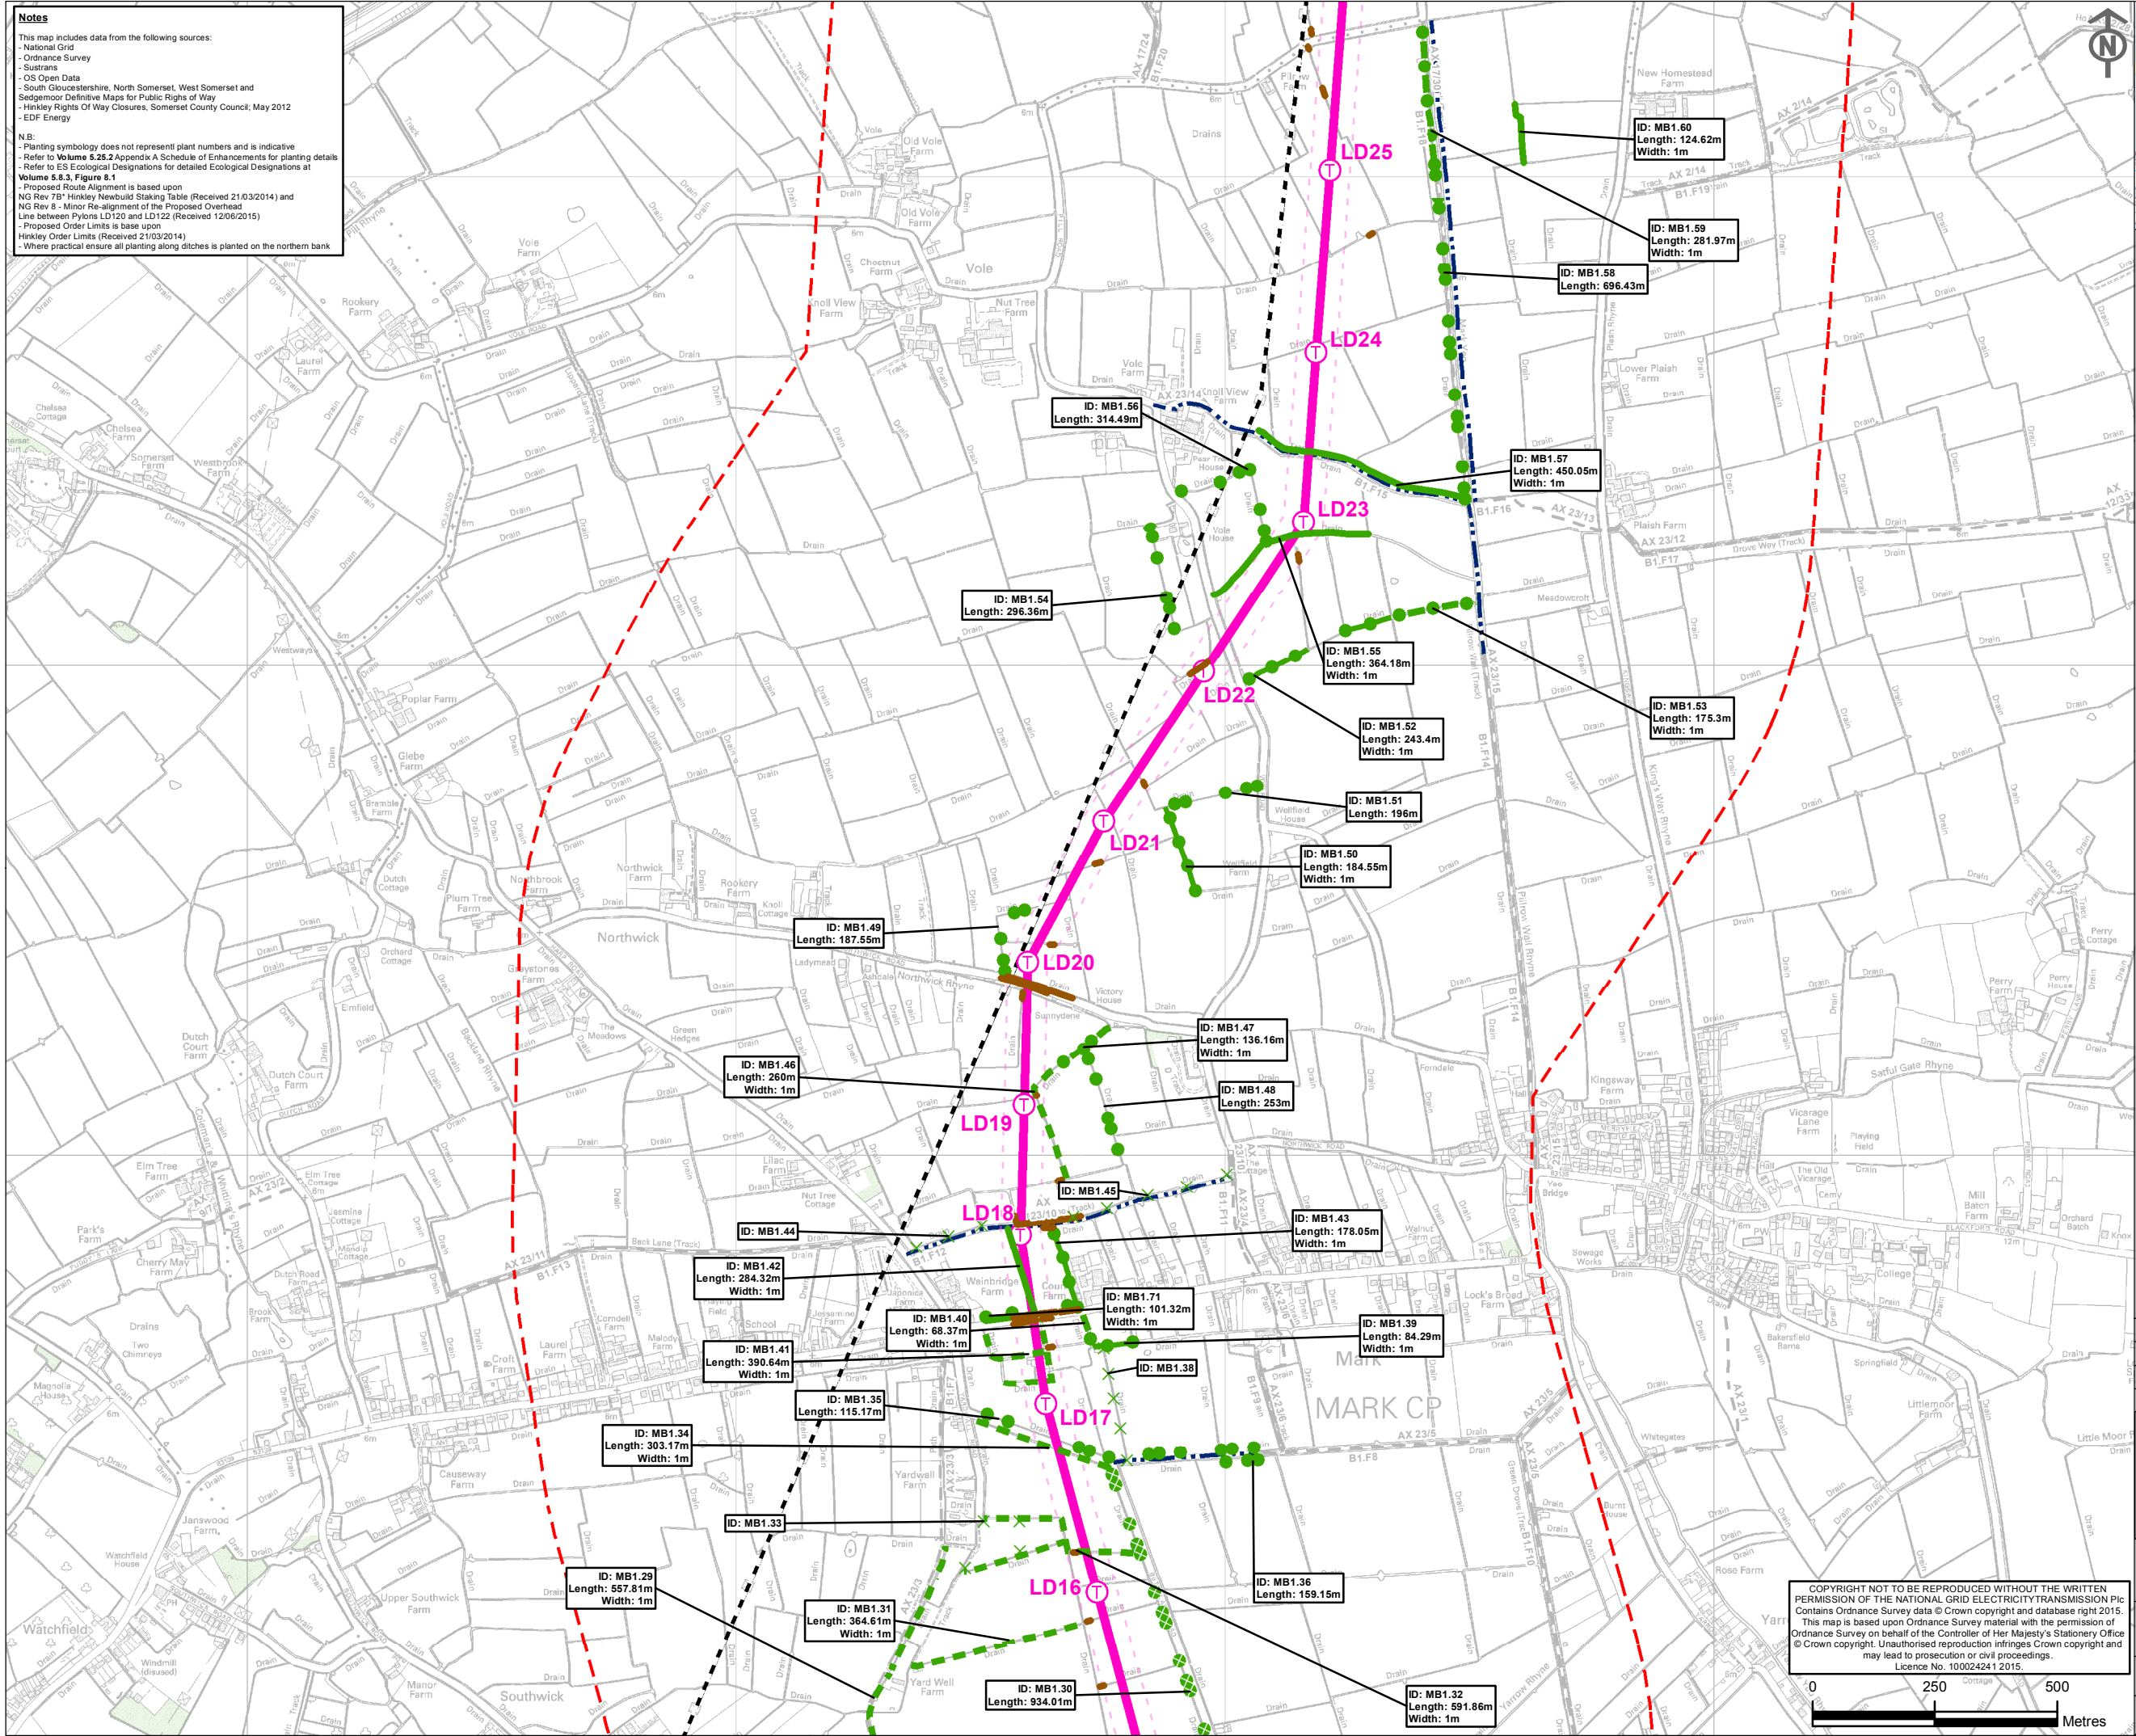

COPYRIGHT NOT TO BE REPRODUCED WITHOUT THE WRITTEN PERMISSION OF THE NATIONAL GRID ELECTRICITY TRANSMISSION Plc. Contains Ordnance Survey data © Crown copyright and database right 2015. This map is based upon Ordnance Survey material with the permission of Ordnance Survey on behalf of the Controller of Her Majesty's Stationery Office © Crown copyright. Unauthorised reproduction infringes Crown copyright and may lead to prosecution or civil proceedings. Licence No. 100024241 2015.

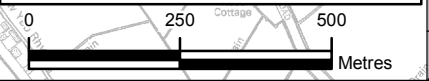

C	08/07/2015	EXAMINATION DEADLINE 7	JS	NH	IG
B	18/06/2015	UPDATES FOR EXAMINING AUTHORITY DEADLINE 6	JS	NH	IG
A	06/05/2014	DCO SUBMISSION	JS	NH	IG
ISSUE	DATE	COMMENTS	DRAW	CHKD	APPD

Title

NATIONAL GRID (HINKLEY POINT C CONNECTION PROJECT)
VOLUME 5.25.3B

OFF-SITE PLANTING AND ENHANCEMENT SCHEME
MARK - VOLE

nationalgrid			GIS	
National Grid plc, Warwick Technology Park, Gallows Hill, Warwick, CV34 6DA			A3	
NG INVESTMENT No.	APPLICATION No.			
20897	EN020001			
FIGURE No.	DRAWING No.	SCALE		
25.1.4	G1979.1828.4L	1:12,500		
SHEET 4 of 19			ISSUE	
			C	



Notes

This map includes data from the following sources:

- National Grid
- Ordnance Survey
- Sustrans
- OS Open Data
- South Gloucestershire, North Somerset, West Somerset and Sedgemoor Definitive Maps for Public Rights of Way
- Hinkley Rights Of Way Closures, Somerset County Council, May 2012
- EDF Energy

N.B:

- Planting symbology does not represent plant numbers and is indicative
- Refer to Volume 5.25.2 Appendix A Schedule of Enhancements for planting details
- Refer to ES Ecological Designations for detailed Ecological Designations at Volume 5.8.3, Figure 8.1
- Proposed Route Alignment is based upon NG Rev 7B Hinkley Newbuild Staking Table (Received 21/03/2014) and NG Rev 8 - Minor Re-alignment of the Proposed Overhead Line between Pylons LD120 and LD122 (Received 12/06/2015)
- Proposed Order Limits is based upon Hinkley Order Limits (Received 21/03/2014)
- Where practical ensure all planting along ditches is planted on the northern bank

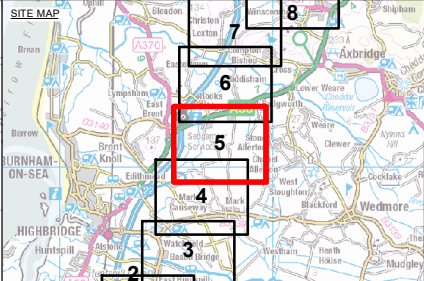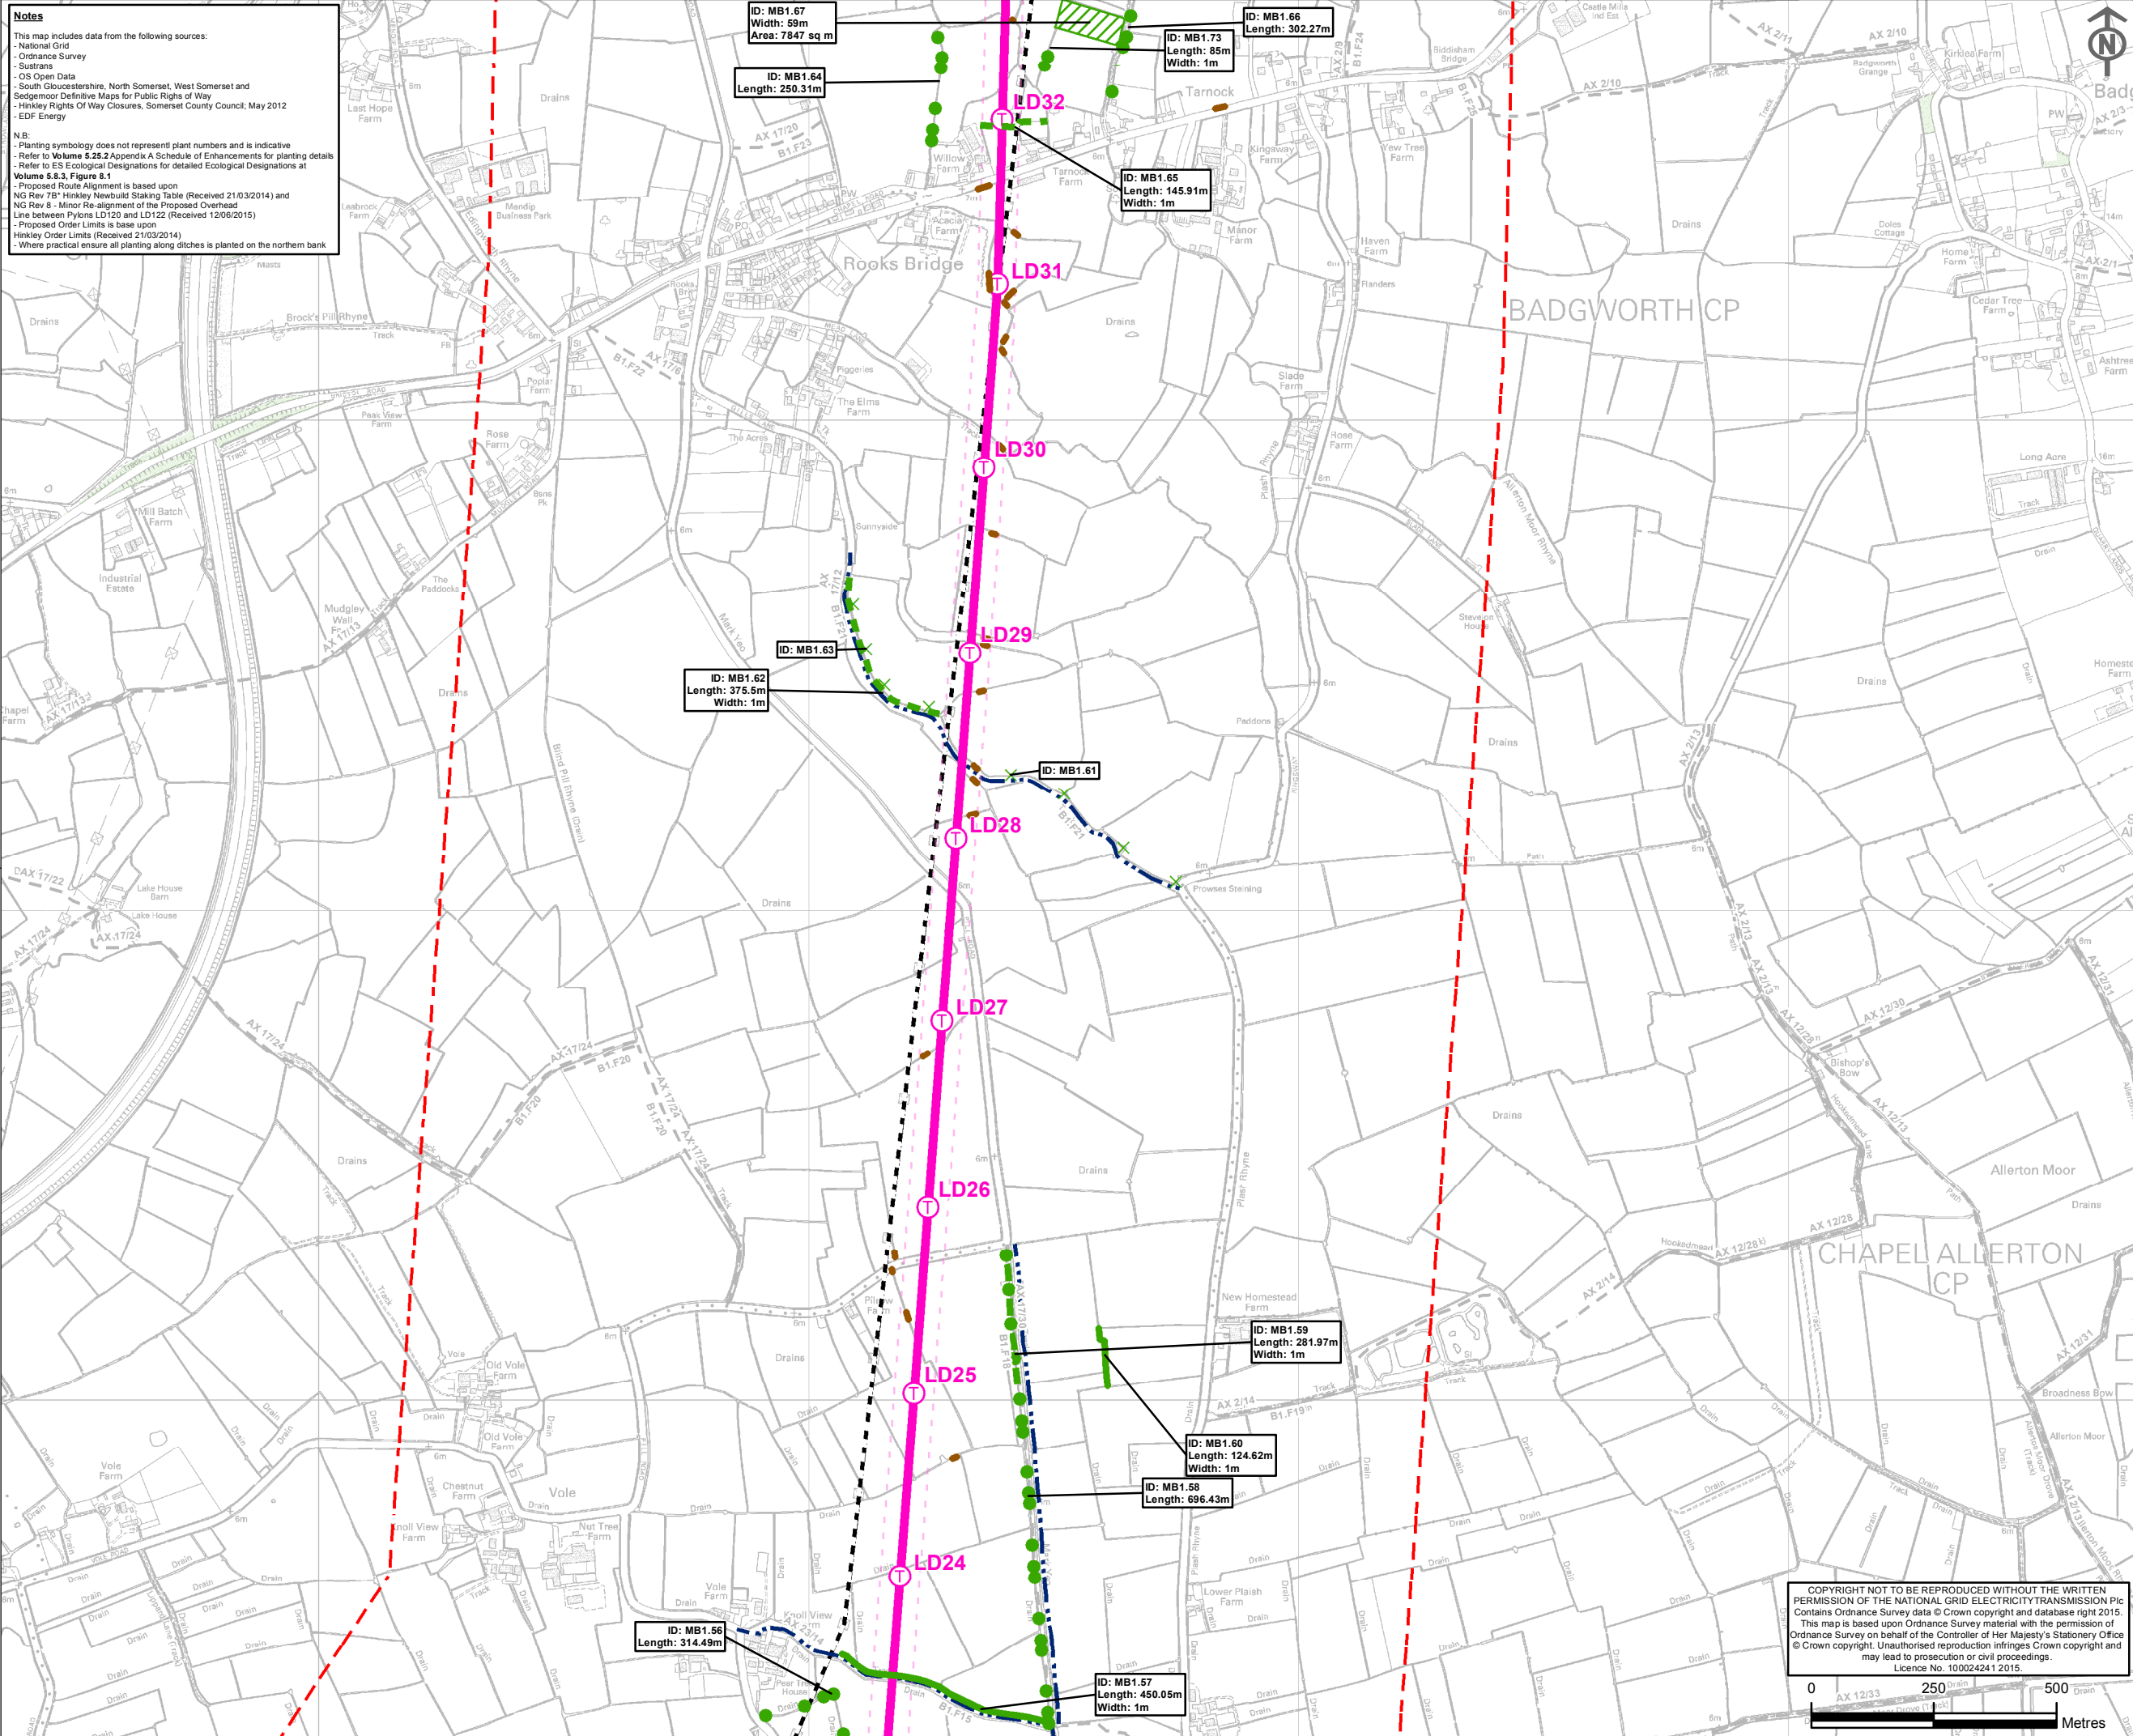

- Key**
- Off-Site Planting**
- Native Tree Planting
 - New Hedgerow Planting
 - Additional Hedge Gap Planting
 - Additional Hedge Gap Planting with Trees
 - New Native Structure Planting
 - Crack Willow Tree Planting
- Replacement Planting**
- Hedgerow Replacement Planting
 - PRoW Access and Signage Improvements
- Proposed Infrastructure**
- Proposed 400kV T-Pylon Position
 - Proposed Route for 400kV Overhead Line
 - Proposed 400/132kV Overhead Line Route Limits of Deviation
 - 1km from the Limits of Deviation of the Proposed Development
- Existing Infrastructure**
- Existing Western Power Distribution Overhead Line on Pylons
 - Existing Western Power Distribution 132kV Overhead Line for Removal
 - Public Right of Way
- Existing Woodland**
- Existing Woodland

C	08/07/2015	EXAMINATION DEADLINE 7	JS	NH	IG
B	18/06/2015	UPDATES FOR EXAMINING AUTHORITY DEADLINE 6	JS	NH	IG
A	06/05/2014	DCO SUBMISSION	JS	NH	IG
ISSUE	DATE	COMMENTS	DRAW	CHKD	APPD


Title


NATIONAL GRID (HINKLEY POINT C CONNECTION PROJECT)
VOLUME 5.25.3B

OFF-SITE PLANTING AND ENHANCEMENT SCHEME
VOLE - ROOKS BRIDGE

 National Grid plc, Warwick Technology Park, Gallows Hill, Warwick, CV34 6DA			
<u>NG INVESTMENT No.</u>		<u>APPLICATION No.</u>	GIS A3
20897		EN020001	
<u>FIGURE No.</u>		<u>DRAWING No.</u>	<u>SCALE</u>
25.1.5		G1979.1828.5L	1:12,500
SHEET 5 of 19			<u>ISSUE</u> C

COPYRIGHT NOT TO BE REPRODUCED WITHOUT THE WRITTEN PERMISSION OF THE NATIONAL GRID ELECTRICITY TRANSMISSION Plc. Contains Ordnance Survey data © Crown copyright and database right 2015. This map is based upon Ordnance Survey material with the permission of Ordnance Survey on behalf of the Controller of Her Majesty's Stationery Office © Crown copyright. Unauthorised reproduction infringes Crown copyright and may lead to prosecution or civil proceedings. Licence No. 100024241 2015.

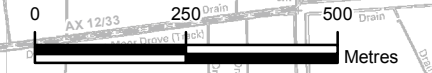

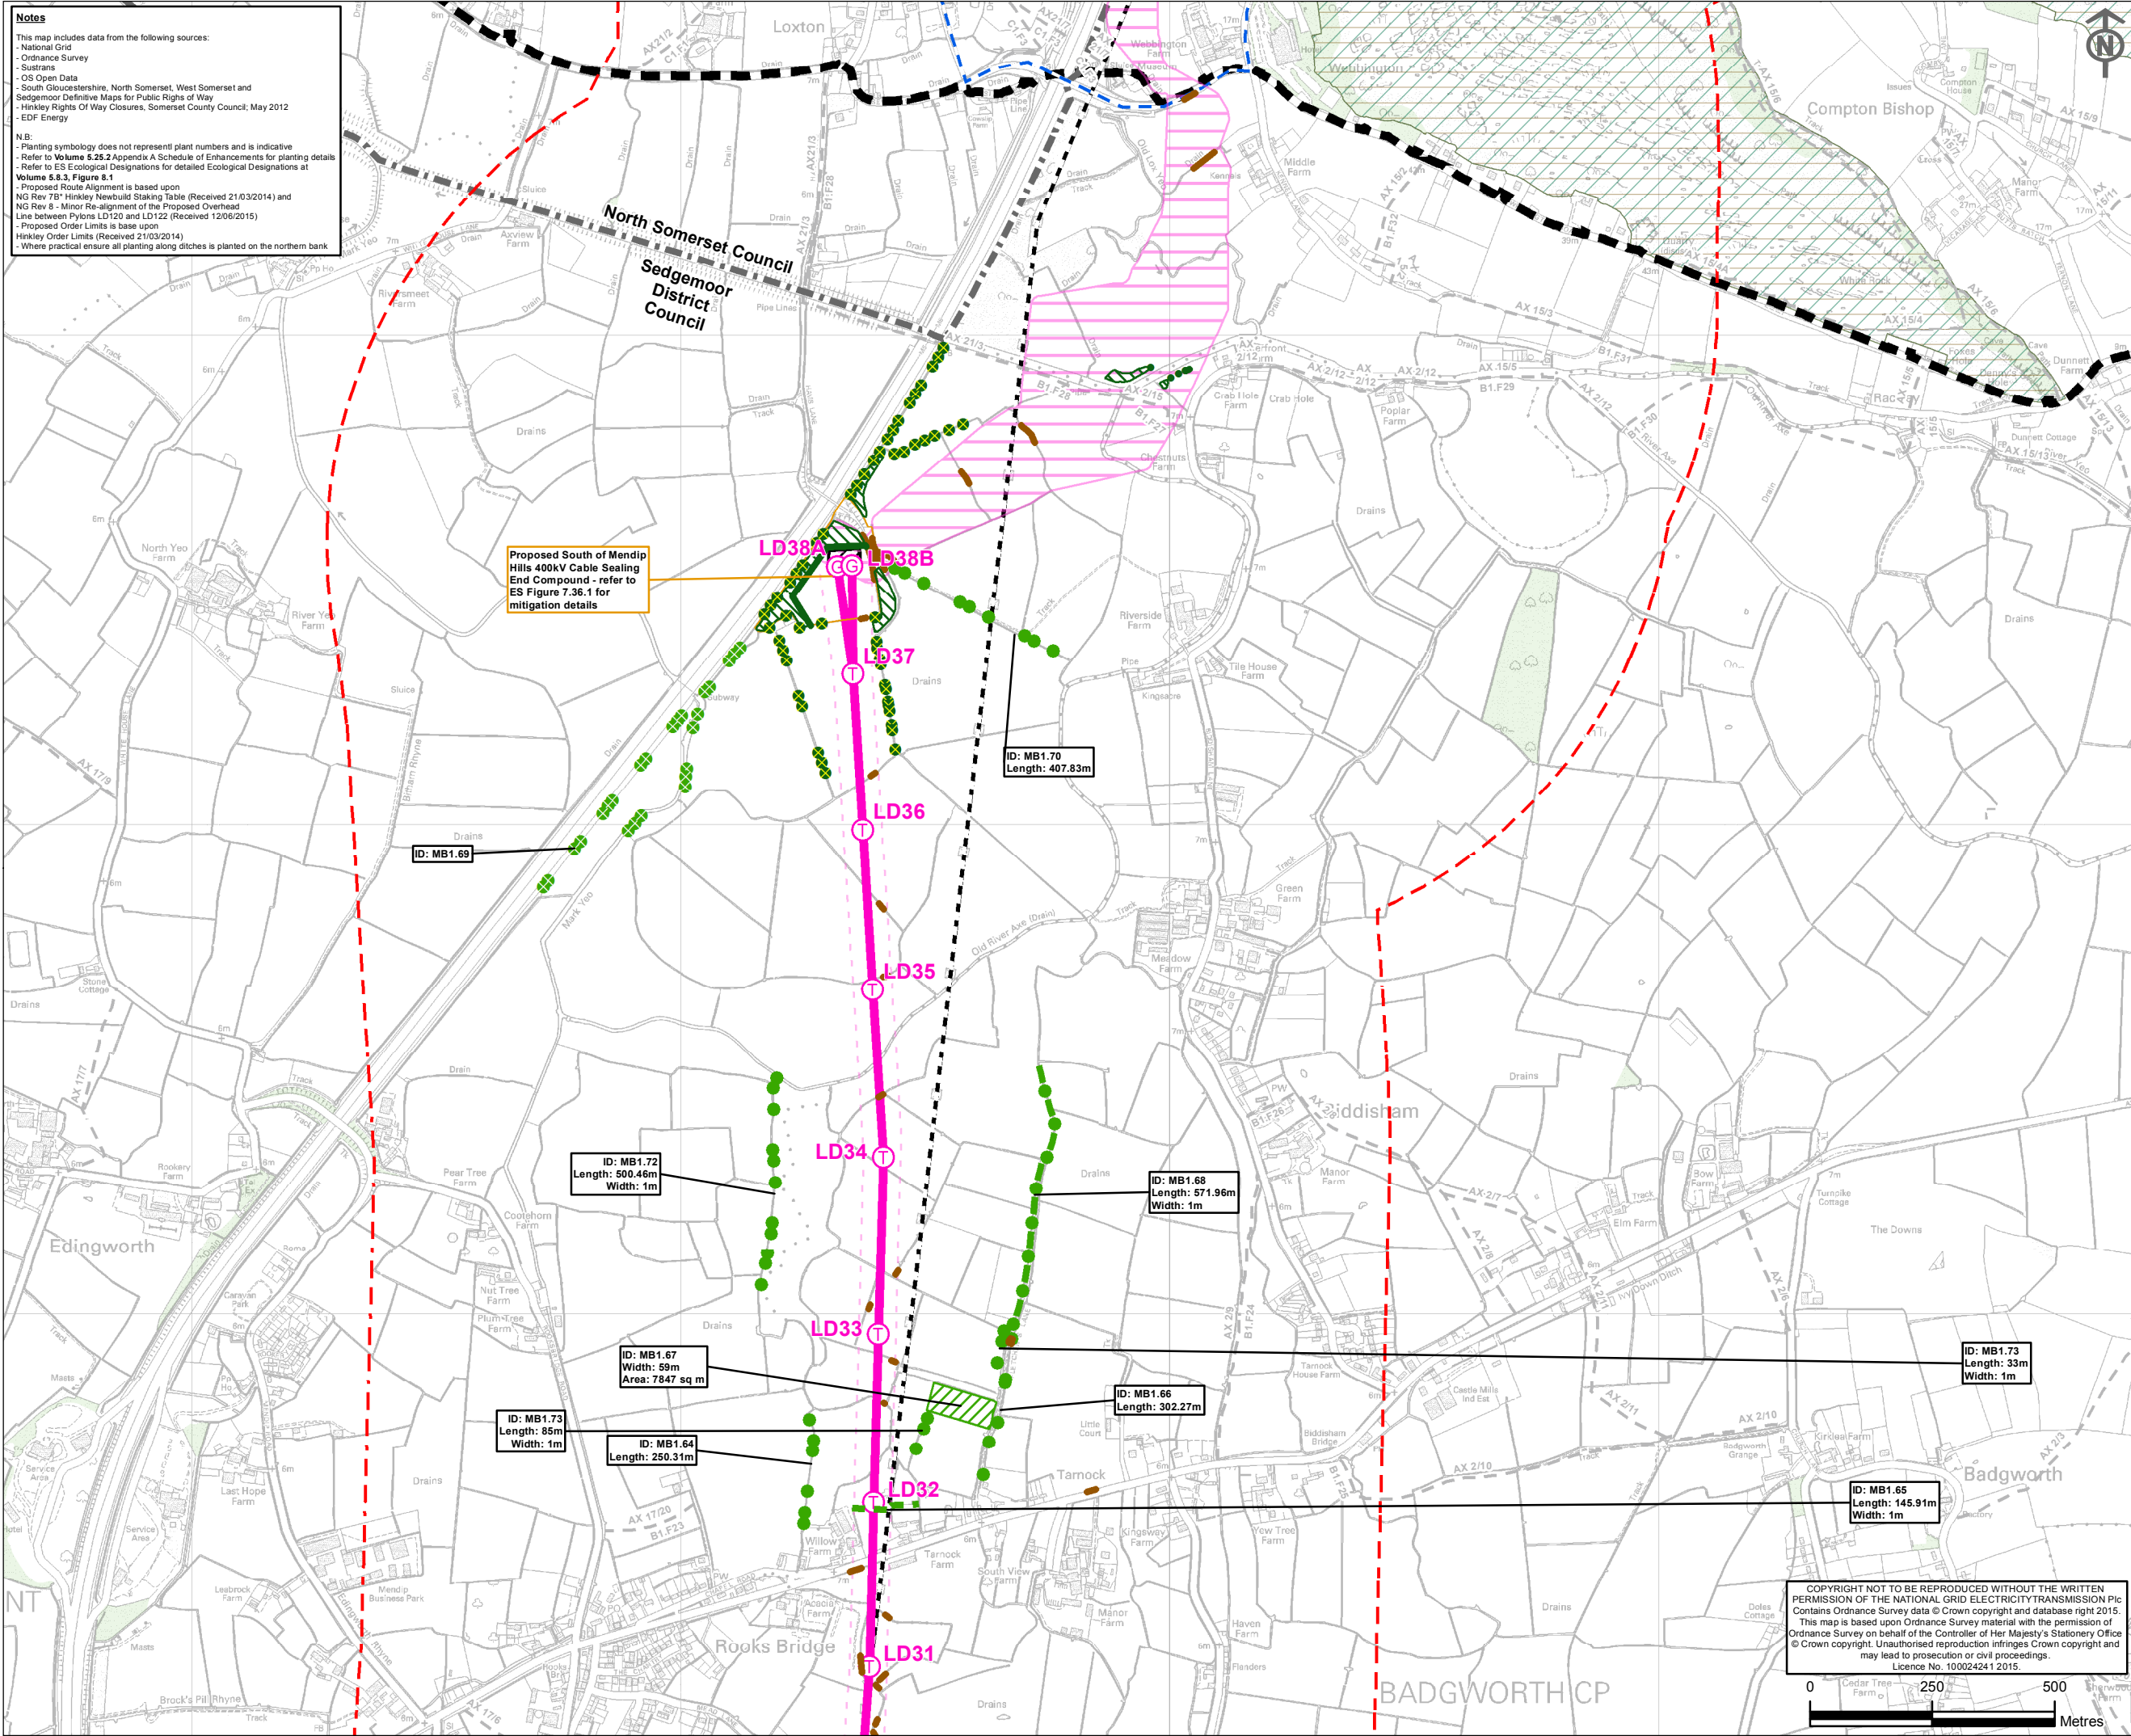


Notes

This map includes data from the following sources:

- National Grid
- Ordnance Survey
- Sustrans
- OS Open Data
- South Gloucestershire, North Somerset, West Somerset and Sedgemoor Definitive Maps for Public Rights of Way
- Hinkley Rights of Way Closures, Somerset County Council, May 2012
- EDF Energy

N.B:

- Planting symbology does not represent plant numbers and is indicative
- Refer to Volume 5.25.2 Appendix A Schedule of Enhancements for planting details
- Refer to ES Ecological Designations for detailed Ecological Designations at Volume 5.8.3, Figure 8.1
- Proposed Route Alignment is based upon NG Rev 7B Hinkley Newbuild Staking Table (Received 21/03/2014) and NG Rev 8 - Minor Re-alignment of the Proposed Overhead Line between Pylons LD120 and LD122 (Received 12/06/2015)
- Proposed Order Limits is based upon Hinkley Order Limits (Received 21/03/2014)
- Where practical ensure all planting along ditches is planted on the northern bank

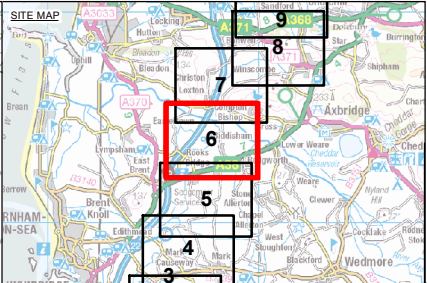

- Key**
- Off-Site Planting**
- Native Tree Planting
 - Additional Hedge Gap Planting
 - Additional Hedge Gap Planting with Trees
 - New Native Structure Planting
 - Pollarded Willows (*Salix alba*)
- Replacement Planting**
- Hedgerow Replacement Planting
- Site Specific Landscape Mitigation Proposal**
- Native Tree Structure Planting
 - New Native Hedgerow Planting
 - Scattered Trees
 - Pollarded Willows (*Salix alba*)
- Public Routes Access and Signage Improvements within 1km**
- Long Distance Routes Access and Signage Improvements
- Proposed Infrastructure**
- Proposed 400kV "Goalpost" T-Pylon Position
 - Proposed 400kV T-Pylon Position
 - Proposed Route for 400kV Overhead Line
 - Proposed 400/132kV Overhead Line Route Limits of Deviation
 - Proposed 400kV Underground Cable Route Limits of Deviation
 - Proposed South of the Mendip Hills 400kV Cable Sealing End Compound Work Area
 - Proposed 400kV Underground Cable Route Limits of Deviation 1km from the Limits of Deviation of the Proposed Development
- Existing Infrastructure**
- Existing Western Power Distribution Overhead Line on Pylons
 - Existing Western Power Distribution 132kV Overhead Line for Removal
- Section Boundary**
- Section Boundary (for the purpose of Landscape and Visual Impact Assessment)
 - Public Right of Way
- Existing Woodland**
- Existing Woodland
 - Special Area of Conservation
 - Site of Special Scientific Interest

C	08/07/2015	EXAMINATION DEADLINE 7	JS	NH	IG
B	18/06/2015	UPDATES FOR EXAMINING AUTHORITY DEADLINE 6	JS	NH	IG
A	06/05/2014	DCO SUBMISSION	JS	NH	IG
ISSUE	DATE	COMMENTS	DRAW	CHK'D	APP'D
<u>Title</u>					
NATIONAL GRID (HINKLEY POINT C CONNECTION PROJECT) VOLUME 5.25.3B					
OFF-SITE PLANTING AND ENHANCEMENT SCHEME ROOKS BRIDGE - WEBBINGTON					
nationalgrid National Grid plc, Warwick Technology Park, Gallows Hill, Warwick, CV34 6DA					
NG INVESTMENT No.		APPLICATION No.		GIS	
20897		EN020001		A3	
FIGURE No.		DRAWING No.		SCALE	
25.1.6		G1979.1828.6L		1:12,500	
SHEET 6 of 19				ISSUE	
				C	

COPYRIGHT NOT TO BE REPRODUCED WITHOUT THE WRITTEN PERMISSION OF THE NATIONAL GRID ELECTRICITY TRANSMISSION PLC. Contains Ordnance Survey data © Crown copyright and database right 2015. This map is based upon Ordnance Survey material with the permission of Ordnance Survey on behalf of the Controller of Her Majesty's Stationery Office © Crown copyright. Unauthorised reproduction infringes Crown copyright and may lead to prosecution or civil proceedings. Licence No. 100024241 2015.





Notes

This map includes data from the following sources:

- National Grid
- Ordnance Survey
- Sustrans
- OS Open Data
- South Gloucestershire, North Somerset, West Somerset and Sedgemoor Definitive Maps for Public Rights of Way
- Hinkley Rights of Way Closures, Somerset County Council; May 2012
- EDF Energy

N.B:

- Planting symbology does not represent plant numbers and is indicative
- Refer to **Volume 5.2.2 Appendix A** Schedule of Enhancements for planting details
- Refer to ES Ecological Designations for detailed Ecological Designations at **Volume 5.3.3, Figure 8.1**
- Proposed Route Alignment is based upon
NG Rev 7B* Hinkley Newbuild Staking Table (Received 21/03/2014) and
NG Rev 8 - Minor Re-alignment of the Proposed Overhead
Line between Fylons LD120 and LD122 (Received 12/06/2015)
- Proposed Order Limits is based upon
Hinkley Order Limits (Received 21/03/2014)
- Where practical ensure all planting along ditches is planted on the northern bank

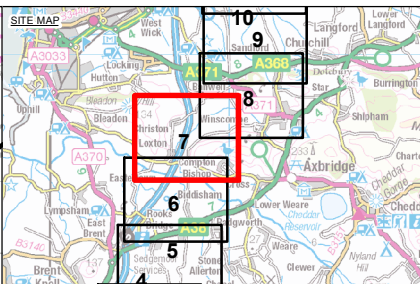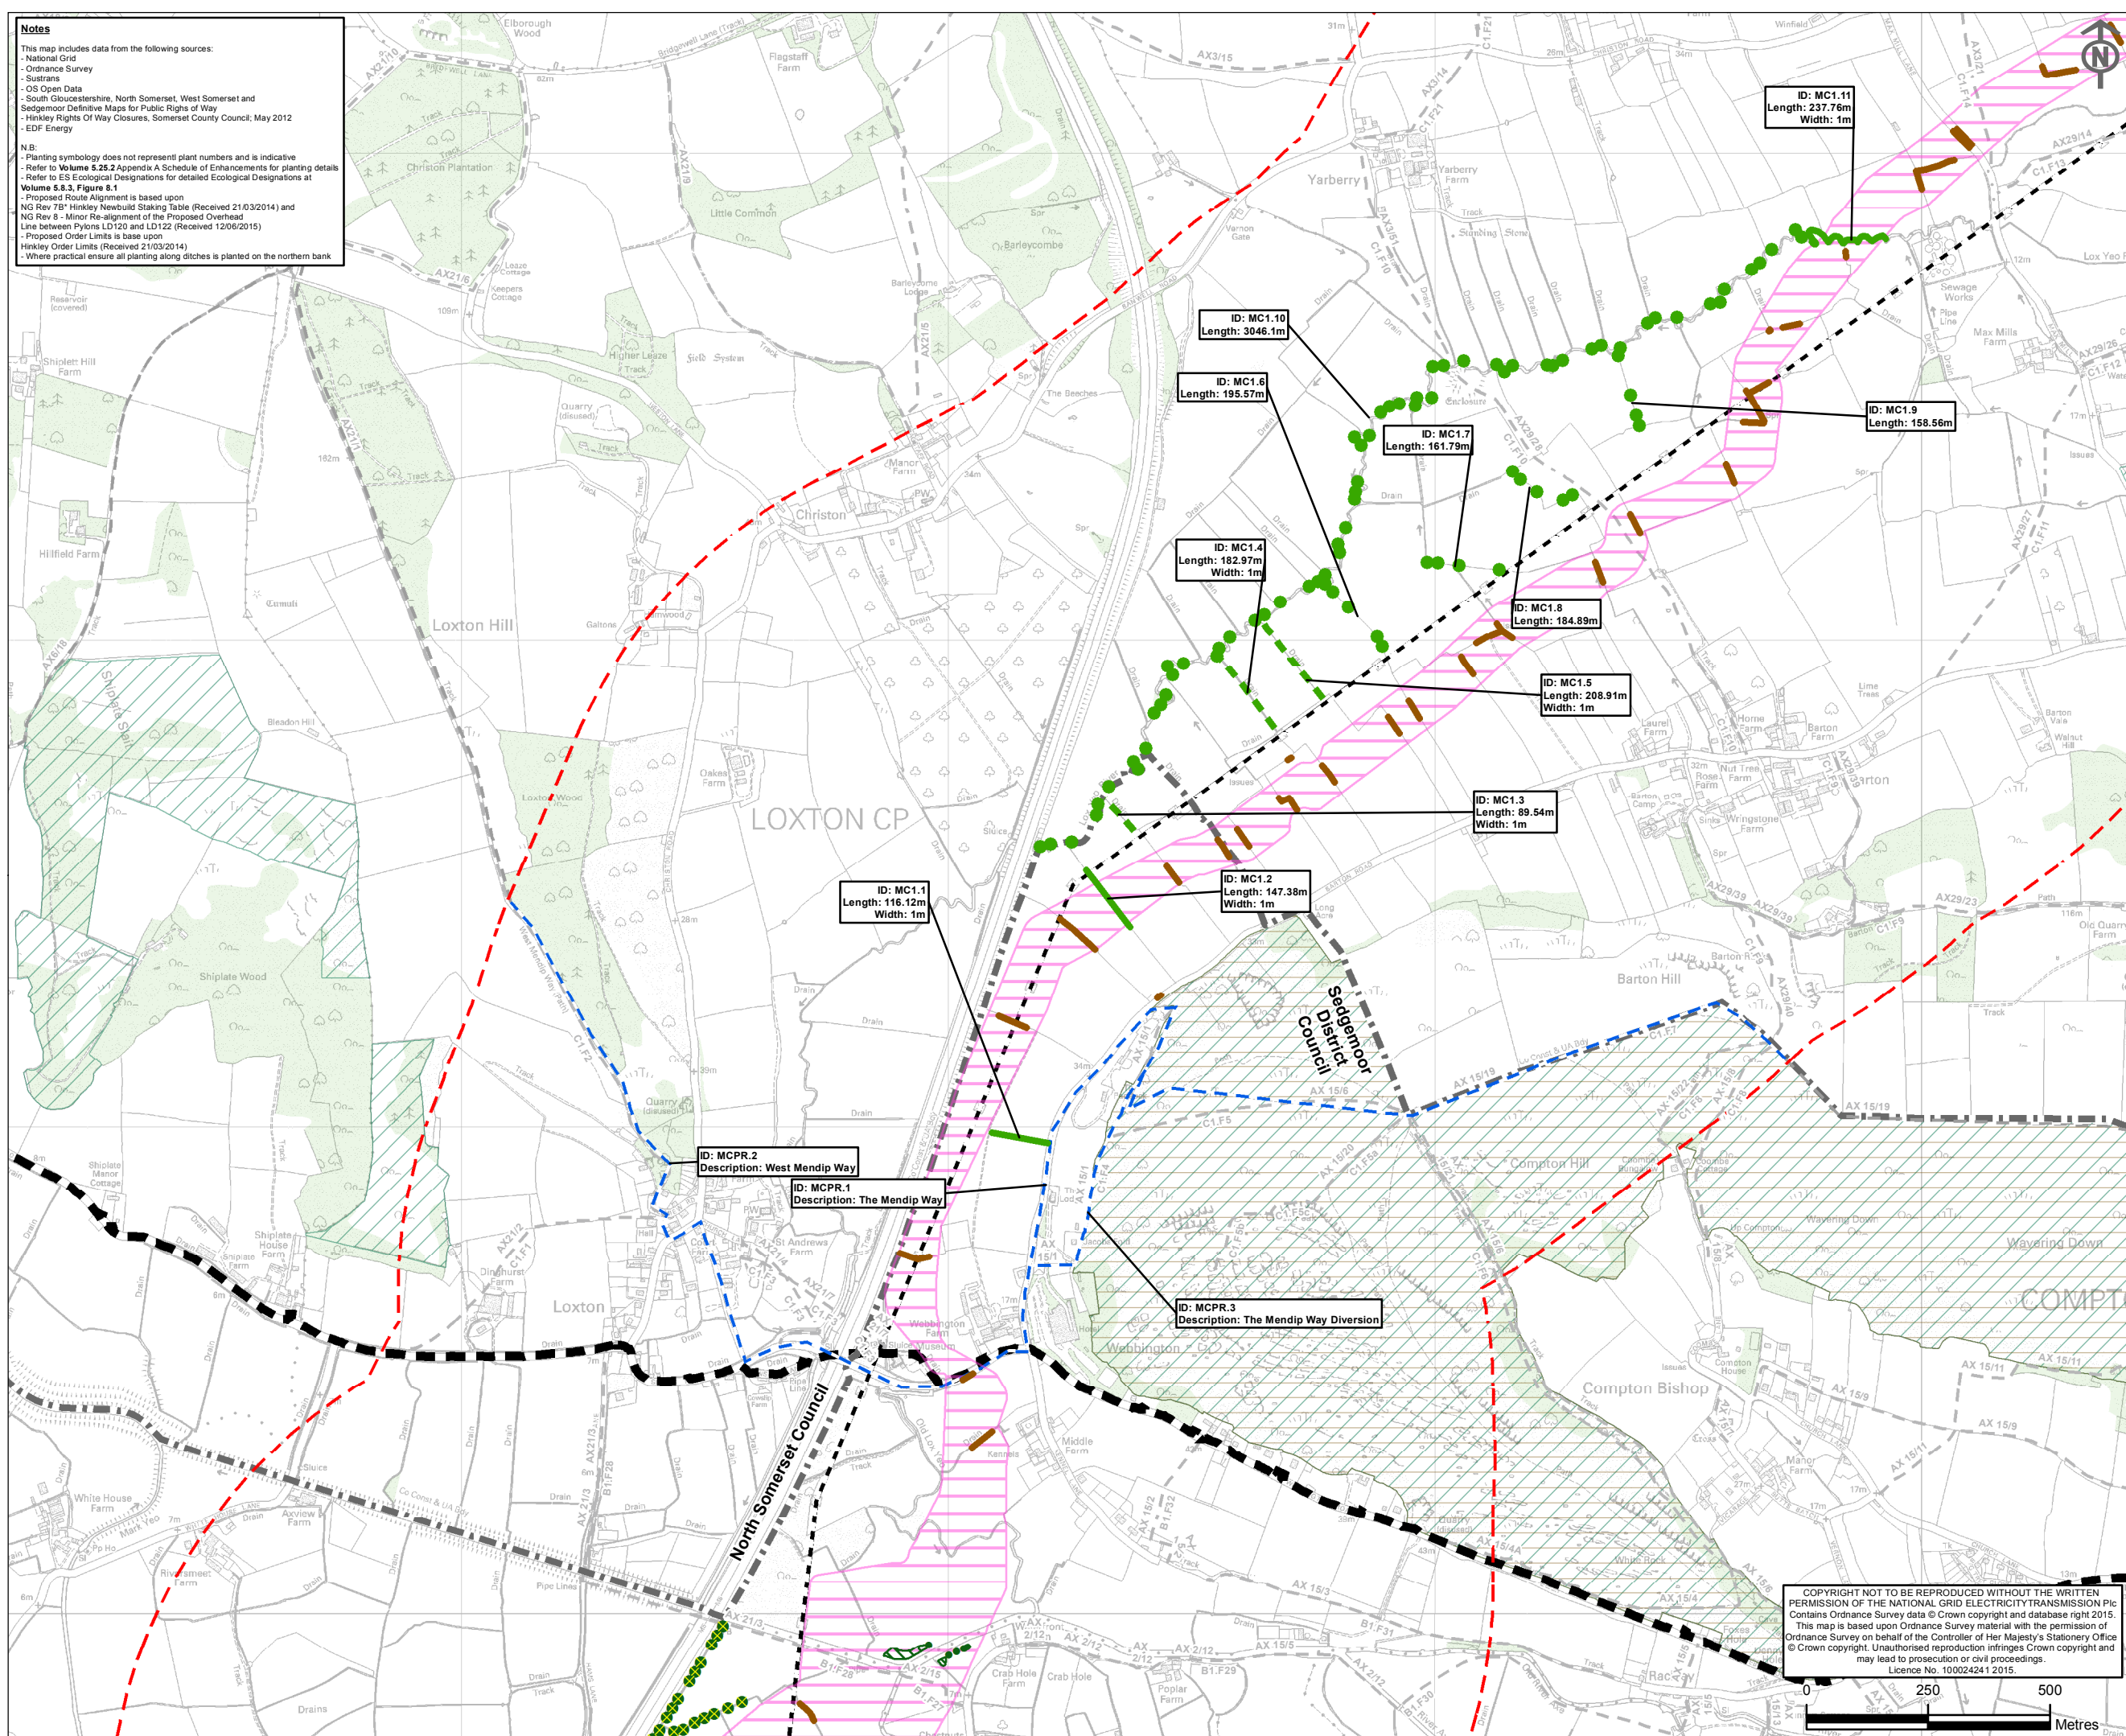

Key

- ### Off-Site Planting
-  Native Tree Planting
 -  New Hedgerow Planting
 -  Additional Girdle Gap Planting
- ### Replacement Planting
-  Hedgerow Replacement Planting
- ### Site Specific Landscape Mitigation Proposal
-  Native Tree Structure Planting
 -  New Native Hedgerow Planting
 -  Scattered Trees
 -  Pollarded Willows (*Salix alba*)
- ### Public Routes Access and Signage Improvements within 1km
-  Long Distance Routes Access and Signage Improvements
- ### Proposed Infrastructure
-  Proposed 400kV Underground Cable Route Limits of Deviation
 -  Proposed 400kV Underground Cable Route Limits of Deviation
 -  1km from the Limits of Deviation of the Proposed Development
- ### Existing Infrastructure
-  Existing Western Power Distribution Overhead Line on Pylons
 -  Existing Western Power Distribution 132kV Overhead Line for Removal
 -  Council Boundary
- ### Section Boundary
-  Section Boundary (for the purpose of Landscape and Visual Assessment)
 -  Public Right of Way
- ### Existing Woodland
-  Existing Woodland
 -  Special Area of Conservation
 -  Site of Special Scientific Interest

C	08/07/2015	EXAMINATION DEADLINE 7	JS	NH	IG
B	18/06/2015	UPDATES FOR EXAMINING AUTHORITY DEADLINE 6	JS	NH	IG
A	06/05/2014	DCO SUBMISSION	JS	NH	IG
ISSUE	DATE	COMMENTS	DRAW	CHK'D	APP'D

<u>Title</u>	NATIONAL GRID (HINKLEY POINT C CONNECTION PROJECT) VOLUME 5.25.3B
--------------	--

OFF-SITE PLANTING AND ENHANCEMENT SCHEME WEBBINGTON - BARTON

nationalgrid

National Grid plc, Warwick Technology Park, Gallows Hill, Warwick, CV34 6DU

NG INVESTMENT No.	APPLICATION No.	GIS A3
20897	EN020001	
FIGURE No.	DRAWING No.	SCALE
25.1.7	G1979.1828.7L	1:12,500
SHEET 7 of 19		ISSUE C



Notes

This map includes data from the following sources:

- National Grid
- Ordnance Survey
- Sustrans
- OS Open Data
- South Gloucestershire, North Somerset, West Somerset and Sedgemoor Definitive Maps for Public Rights of Way
- Hinkley Rights of Way Closures, Somerset County Council, May 2012
- EDF Energy

N.B:

- Planting symbology does not represent plant numbers and is indicative
- Refer to Volume 5.25.2 Appendix A Schedule of Enhancements for planting details
- Refer to ES Ecological Designations for detailed Ecological Designations at Volume 5.8.3, Figure 8.1
- Proposed Route Alignment is based upon
- NS Rev 7B Hinkley Newbuild Staking Table (Received 21/03/2014) and
- NS Rev 8 - Minor Re-alignment of the Proposed Overhead Line between Pyllons LD120 and LD122 (Received 12/06/2015)
- Proposed Order Limits is based upon
- Hinkley Order Limits (Received 21/03/2014)
- Where practical ensure all planting along ditches is planted on the northern bank

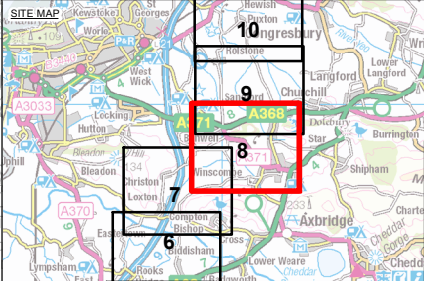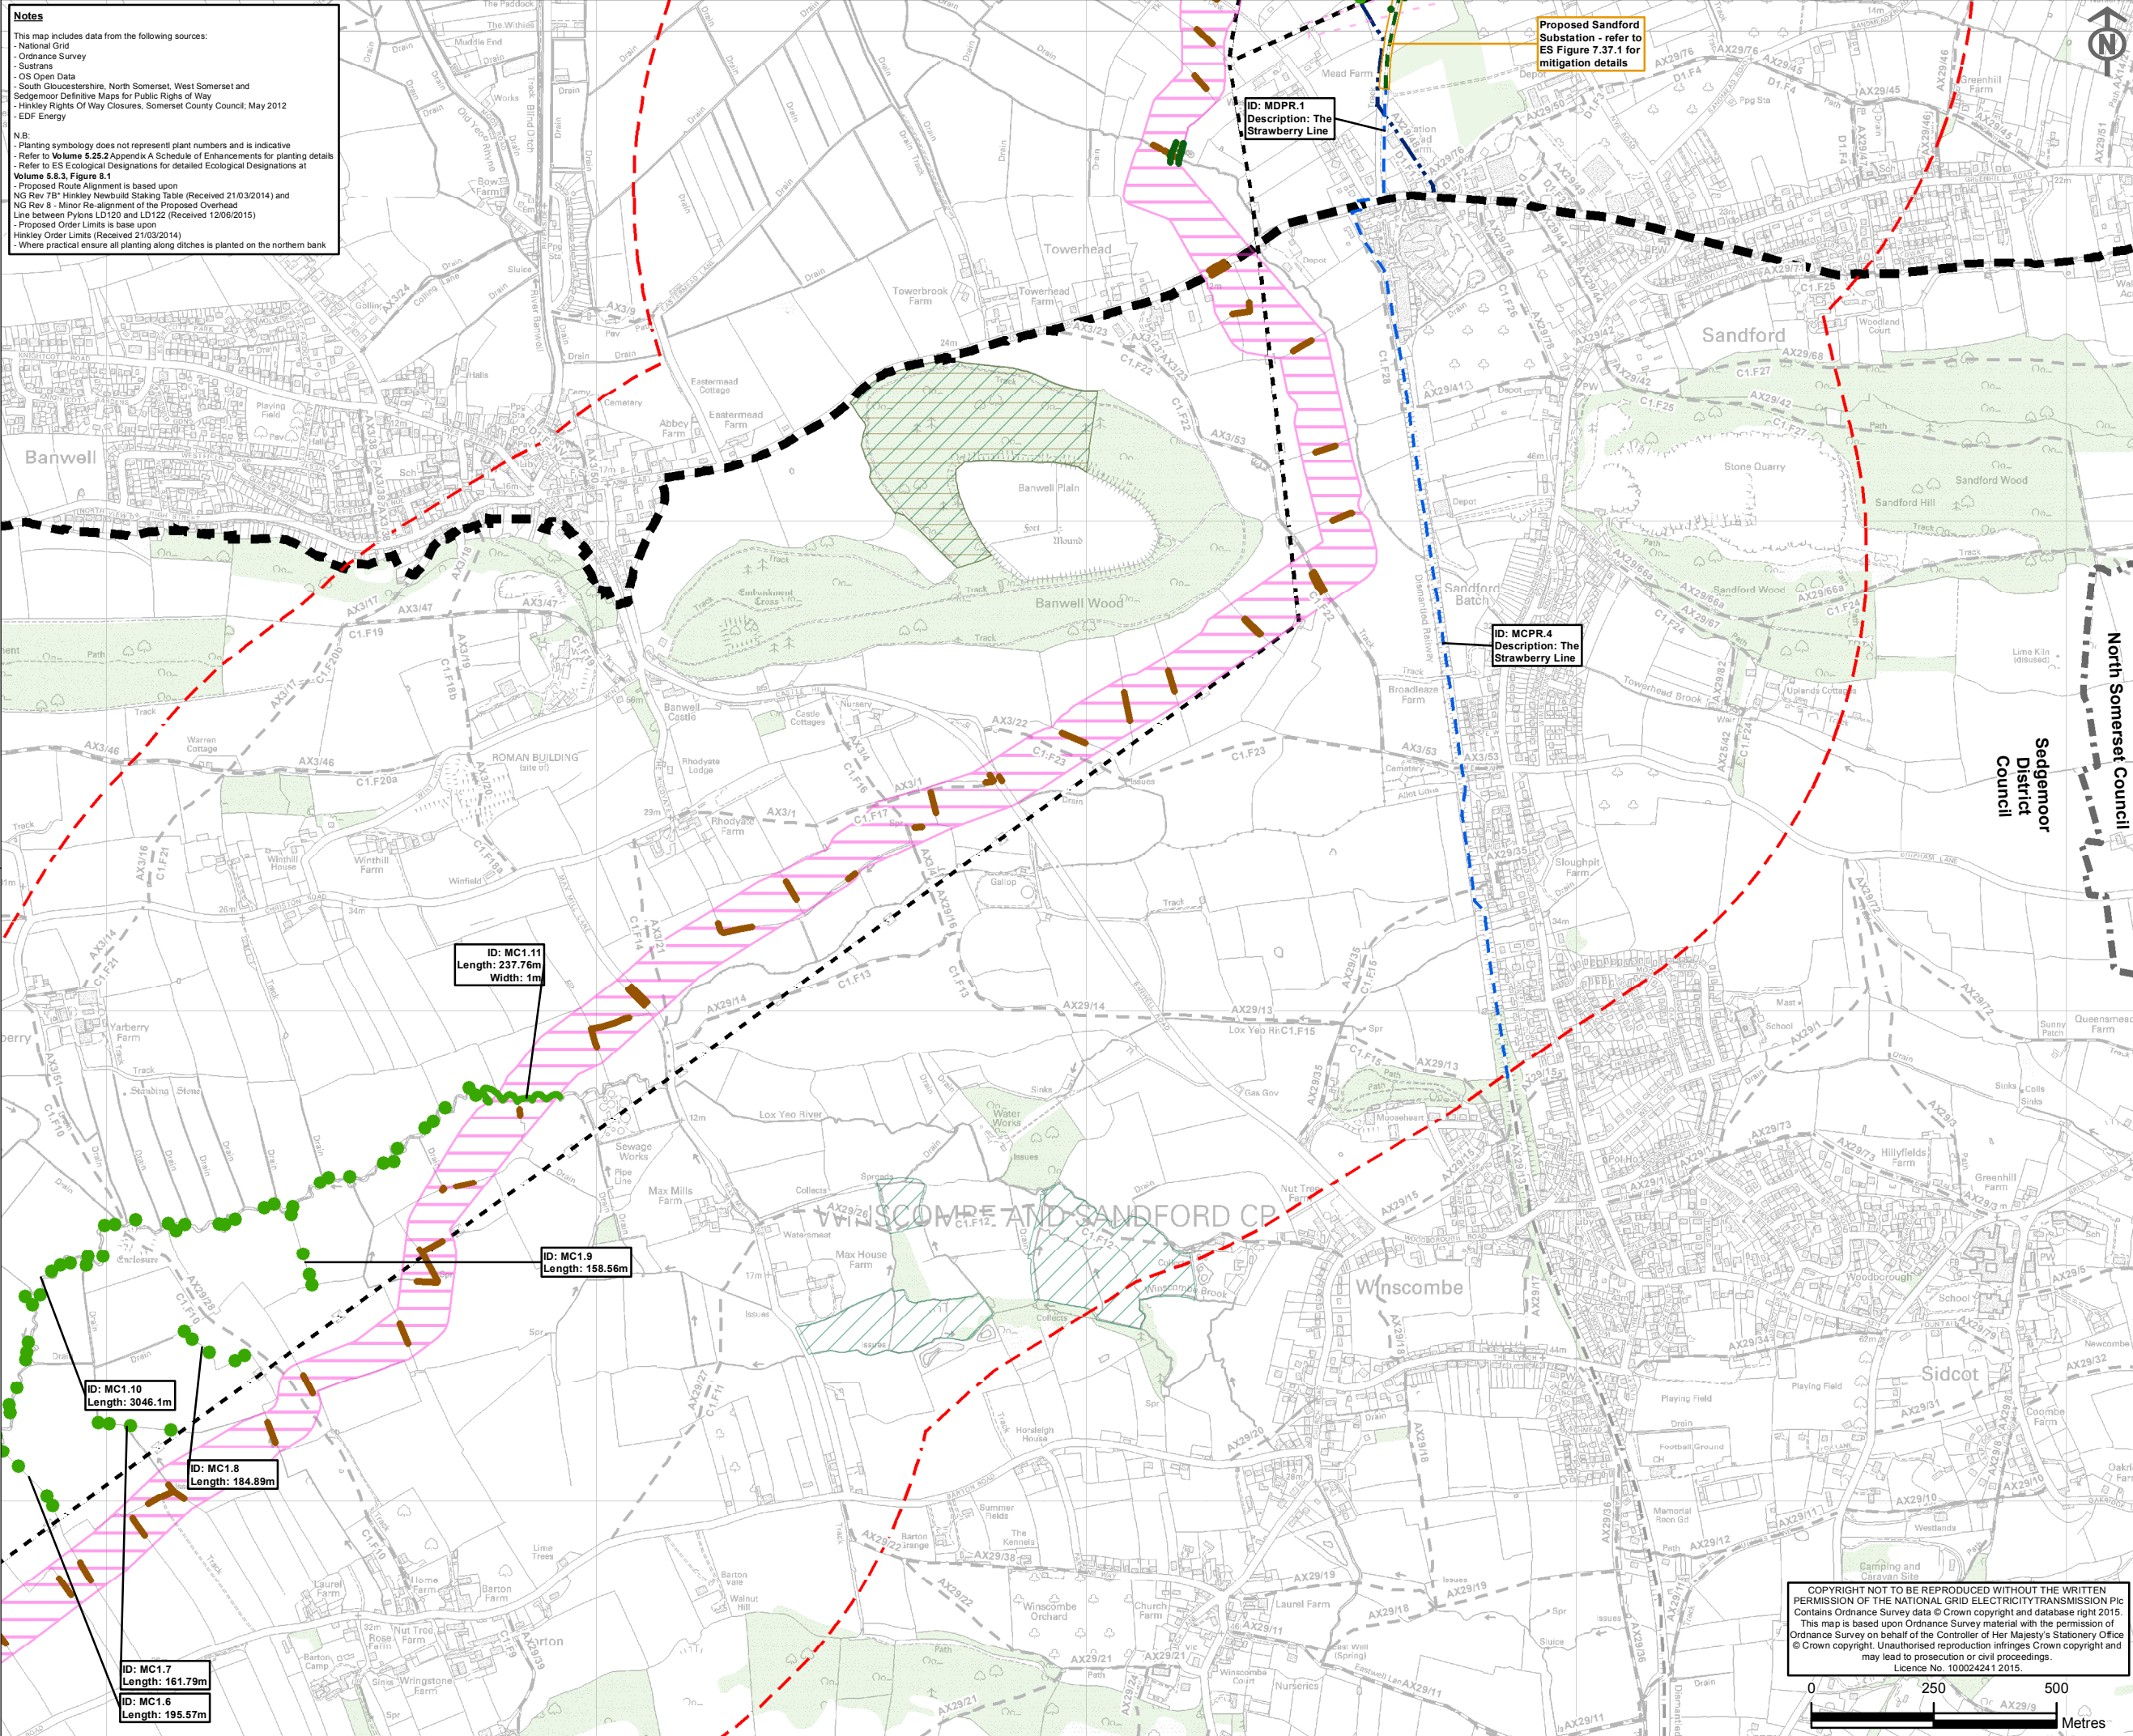

- Key**
- Off-Site Planting**
 - Native Tree Planting
 - New Hedgerow Planting
 - Replacement Planting**
 - Hedgerow Replacement Planting
 - Enhancement of Existing Tree Planting
 - Reinstatement of the Strawberry Line Long Distance Route
 - New Native Hedgerow Planting
 - Scattered Trees
 - Public Routes Access and Signage Improvements within 1km**
 - Long Distance Routes Access and Signage Improvements
 - PRoW Access and Signage Improvements
 - Proposed Infrastructure**
 - Proposed 400/132kV Overhead Line Route Limits of Deviation
 - Proposed 400kV Underground Cable Route Limits of Deviation
 - Proposed 400kV Underground Cable Route Limits of Deviation
 - 1km from the Limits of Deviation of the Proposed Development
 - Existing Infrastructure**
 - Existing Western Power Distribution Overhead Line on Pylons
 - Existing Western Power Distribution 132kV Overhead Line for Removal
 - Section Boundary**
 - Council Boundary
 - Section Boundary (for the purpose of Landscape and Visual Impact Assessment)
 - Public Right of Way
 - Existing Woodland**
 - Existing Woodland
 - Special Area of Conservation
 - Site of Special Scientific Interest


C	08/07/2015	EXAMINATION DEADLINE 7	JS	NH	IG
B	18/06/2015	UPDATES FOR EXAMINING AUTHORITY DEADLINE 6	JS	NH	IG
A	06/05/2014	DCO SUBMISSION	JS	NH	IG
ISSUE	DATE	COMMENTS	DRAW	CHKD	APPD

Title NATIONAL GRID (HINKLEY POINT C CONNECTION PROJECT) VOLUME 5.25.3B

OFF-SITE PLANTING AND ENHANCEMENT SCHEME BARTON - SANDFORD

</			
--	--	--	--

COPYRIGHT NOT TO BE REPRODUCED WITHOUT THE WRITTEN PERMISSION OF THE NATIONAL GRID ELECTRICITY TRANSMISSION PLC. Contains Ordnance Survey data © Crown copyright and database right 2015. This map is based upon Ordnance Survey material with the permission of Ordnance Survey on behalf of the Controller of Her Majesty's Stationery Office © Crown copyright. Unauthorised reproduction infringes Crown copyright and may lead to prosecution or civil proceedings. Licence No. 100024241 2015.

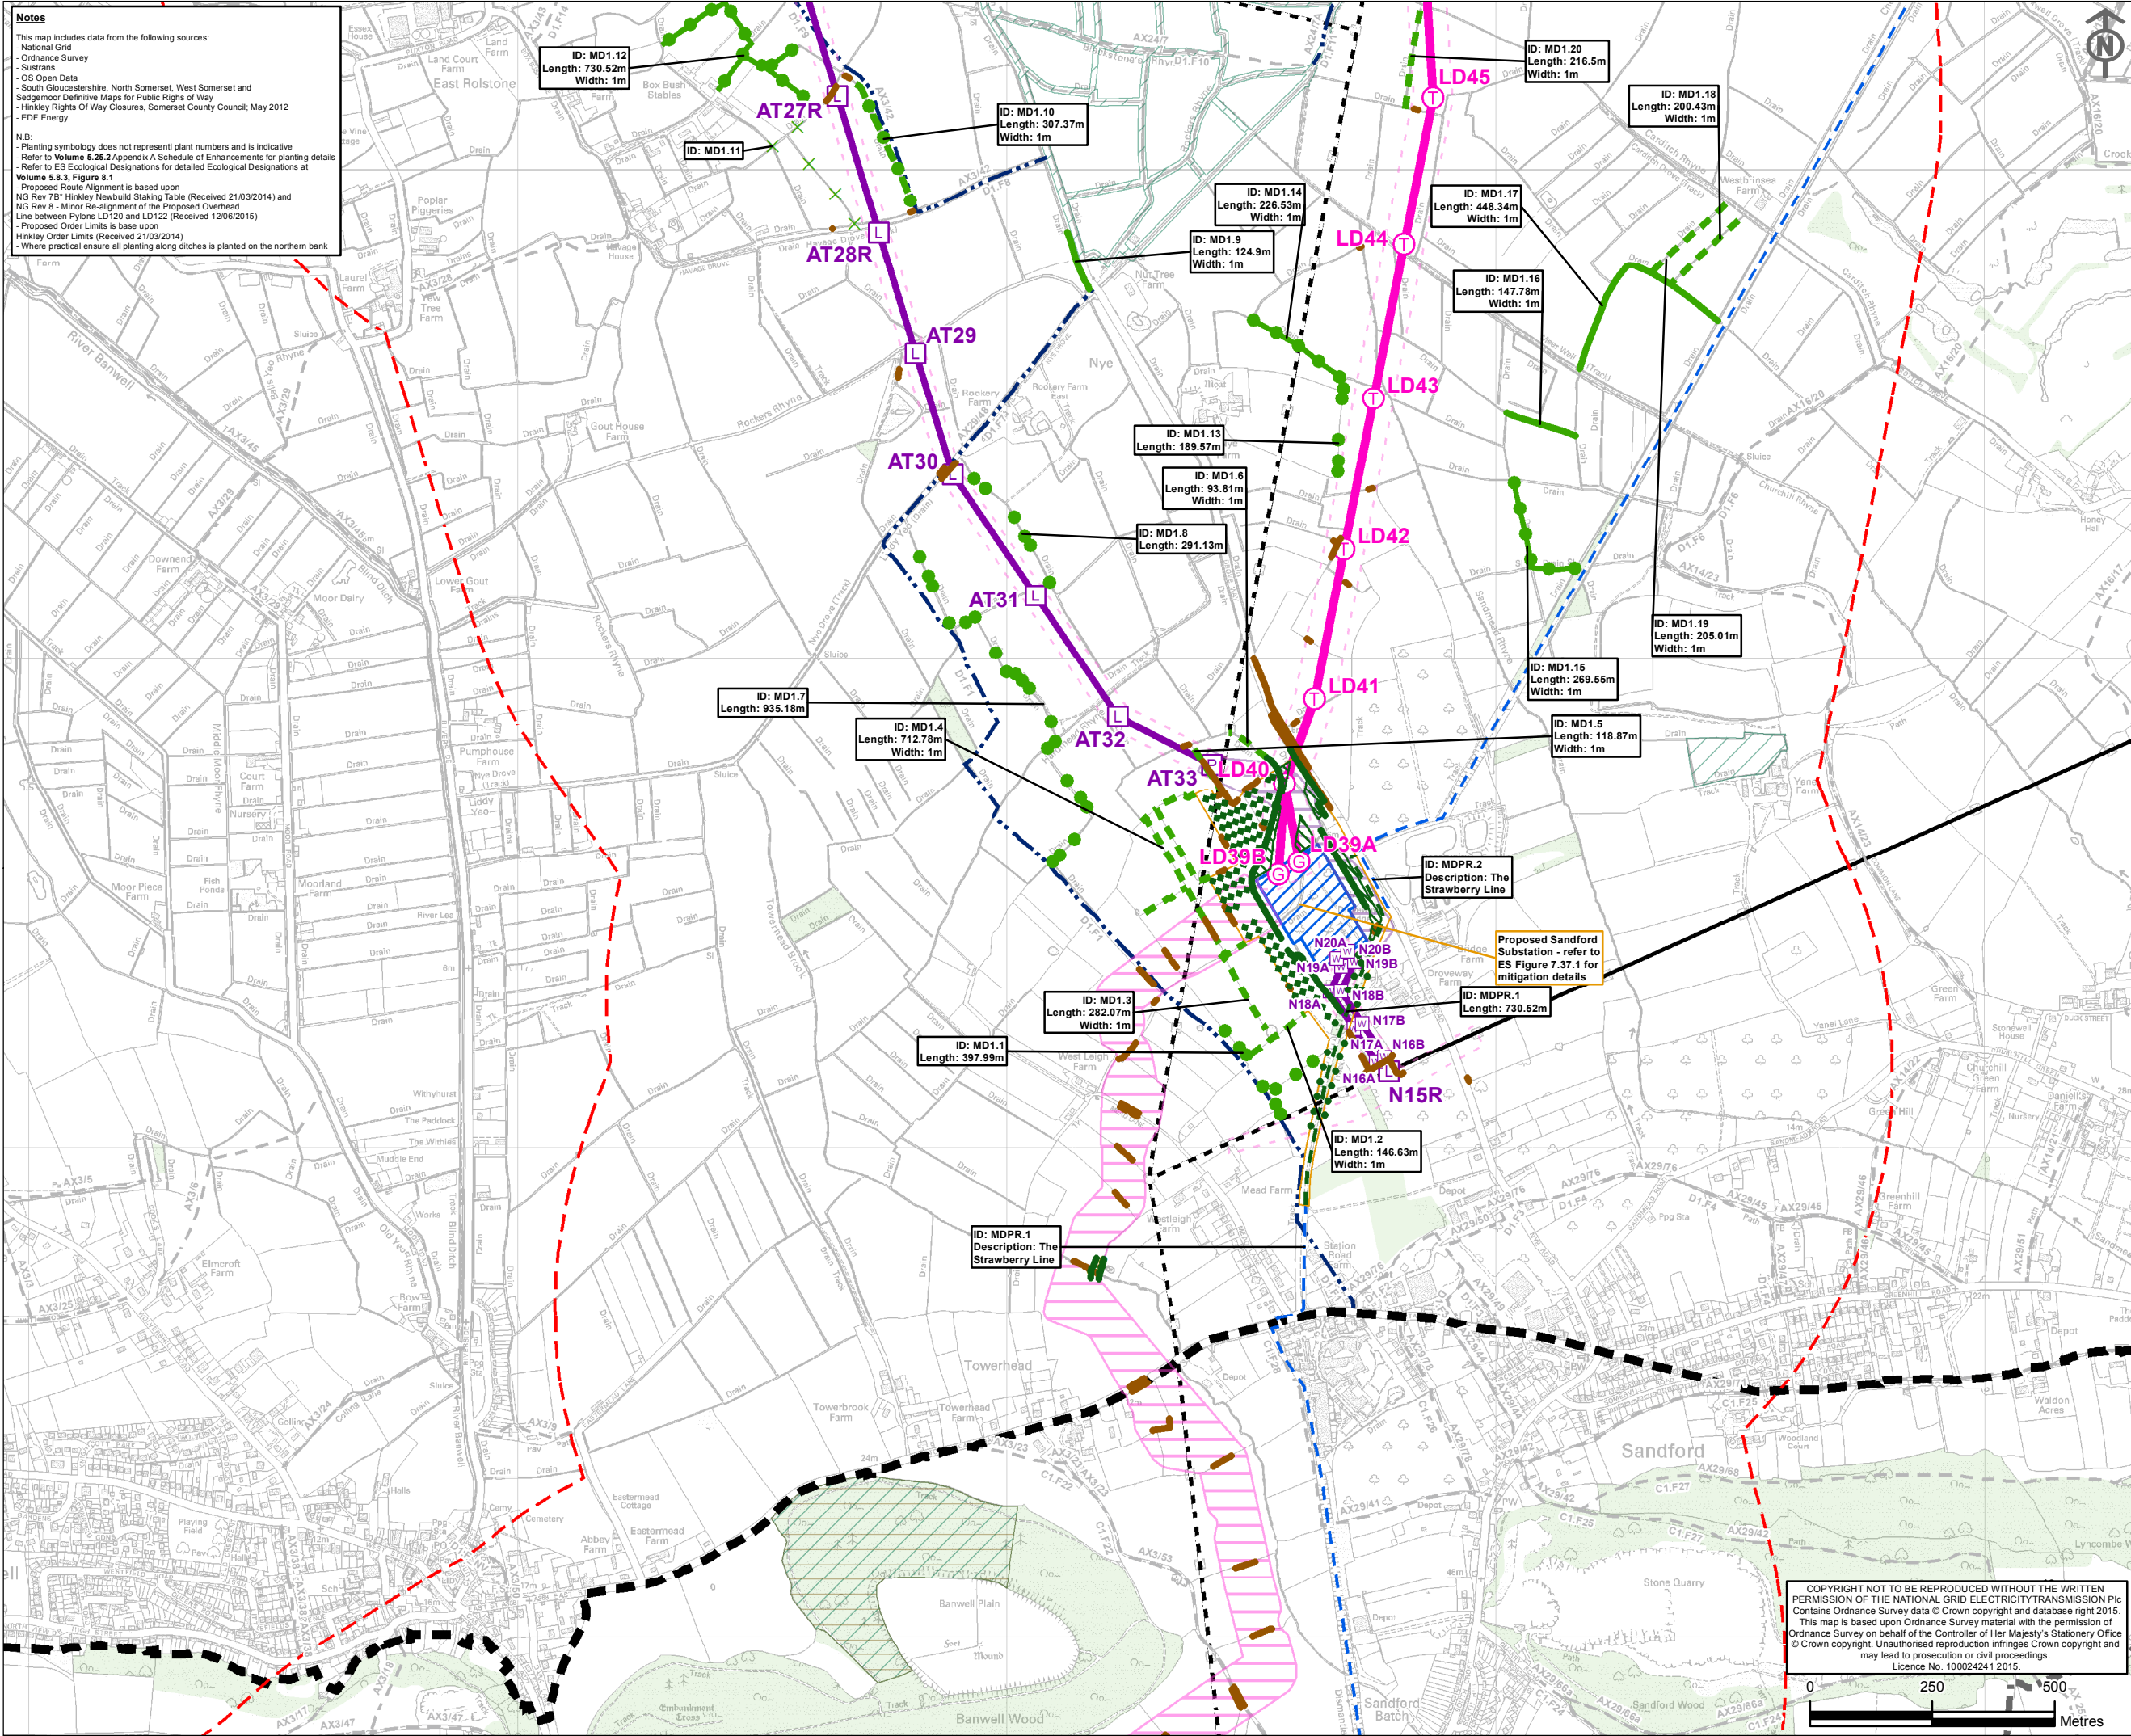


Notes

This map includes data from the following sources:


- National Grid
- Ordnance Survey
- Sustrans
- OS Open Data
- South Gloucestershire, North Somerset, West Somerset and Sedgemoor Definitive Maps for Public Rights of Way
- Hinkley Rights of Way Closures, Somerset County Council, May 2012
- EDF Energy

N.B:

- Planting symbology does not represent plant numbers and is indicative
- Refer to Volume 5.25.2 Appendix A Schedule of Enhancements for planting details
- Refer to ES Ecological Designations for detailed Ecological Designations at Volume 5.8.3, Figure 8.1
- Proposed Route Alignment is based upon NG Rev 7B Hinkley Newbuild Staking Table (Received 21/03/2014) and NG Rev 8 - Minor Re-alignment of the Proposed Overhead Line between Pylons LD120 and LD122 (Received 12/06/2015)
- Proposed Order Limits is based upon Hinkley Order Limits (Received 21/03/2014)
- Where practical ensure all planting along ditches is planted on the northern bank

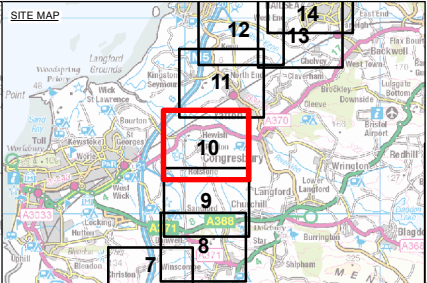


- Key**
- Off-Site Planting**
- Native Tree Planting
 - New Hedgerow Planting
 - New Hedgerow Planting with Trees
 - Additional Hedge Gap Planting
 - Additional Hedge Gap Planting with Trees
 - New Native Structure Planting
 - Crack Willow Tree Planting
- Replacement Planting**
- Hedgerow Replacement Planting
- Public Routes Access and Signage Improvements within 1km**
- Long Distance Routes Access and Signage Improvements
 - PRoW Access and Signage Improvements
- Proposed Infrastructure**
- Proposed 400kV T-Pylon Position
 - Proposed 132kV Standard Lattice Pylon Position
 - Proposed Route for 400kV Overhead Line
 - Proposed Route for 132kV Overhead Line
 - Proposed 400/132kV Overhead Line Route Limits of Deviation
 - 1km from the Limits of Deviation of the Proposed Development
- Existing Infrastructure**
- Existing Western Power Distribution Overhead Line on Pylons
 - Existing Western Power Distribution 132kV Overhead Line for Removal
 - Public Right of Way
- Existing Woodland**
- Existing Woodland
 - Site of Special Scientific Interest

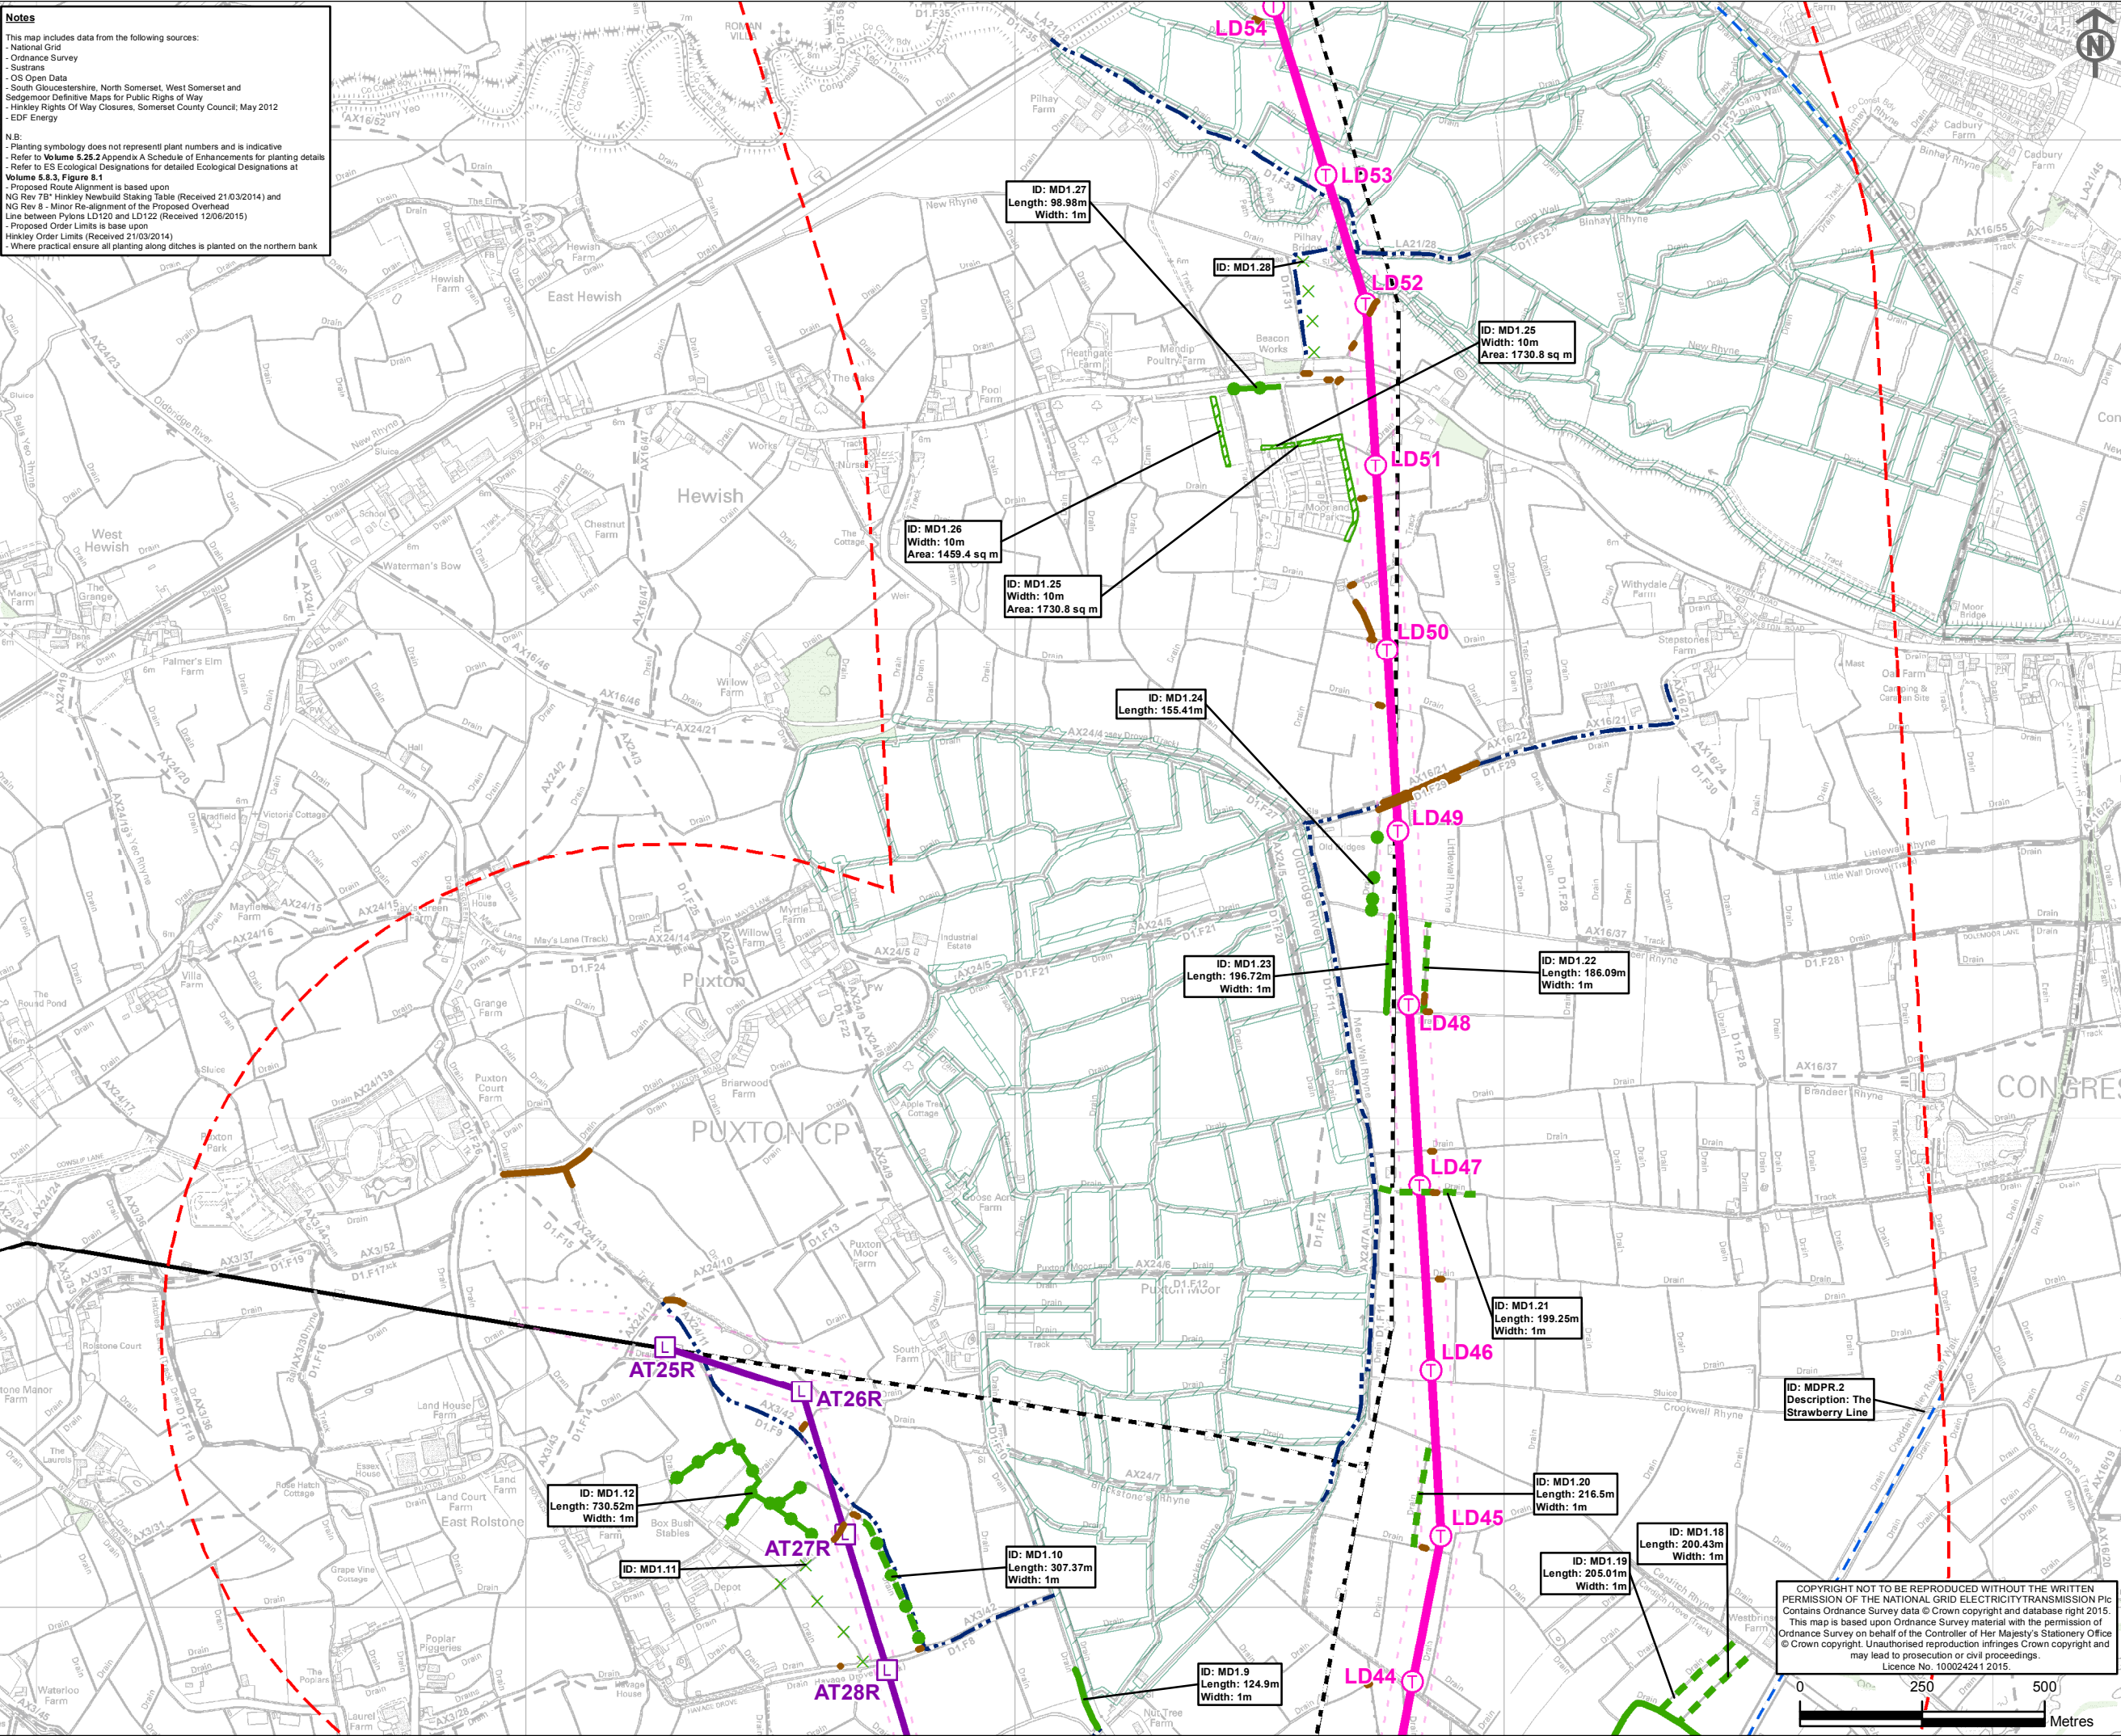

C	08/07/2015	EXAMINATION DEADLINE 7	JS	NH	IG
B	18/06/2015	UPDATES FOR EXAMINING AUTHORITY DEADLINE 6	JS	NH	IG
A	06/05/2014	DCO SUBMISSION	JS	NH	IG
ISSUE	DATE	COMMENTS	DRAW	CHK'D	APP'D
<u>Title</u>					
NATIONAL GRID (HINKLEY POINT C CONNECTION PROJECT) VOLUME 5.25.3B					
OFF-SITE PLANTING AND ENHANCEMENT SCHEME EAST ROLSTONE - HEWISH					
nationalgrid National Grid plc, Warwick Technology Park, Gallops Hill, Warwick, CV34 6DA					
NG INVESTMENT No.		APPLICATION No.		GIS	
20897		EN020001		A3	
FIGURE No.		DRAWING No.		SCALE	
25.1.10		G1979.1828.10L		1:12,500	
SHEET 10 of 19				ISSUE	
				C	

COPYRIGHT NOT TO BE REPRODUCED WITHOUT THE WRITTEN PERMISSION OF THE NATIONAL GRID ELECTRICITY TRANSMISSION Plc. Contains Ordnance Survey data © Crown copyright and database right 2015. This map is based upon Ordnance Survey material with the permission of Ordnance Survey on behalf of the Controller of Her Majesty's Stationery Office © Crown copyright. Unauthorised reproduction infringes Crown copyright and may lead to prosecution or civil proceedings. Licence No. 100024241 2015.

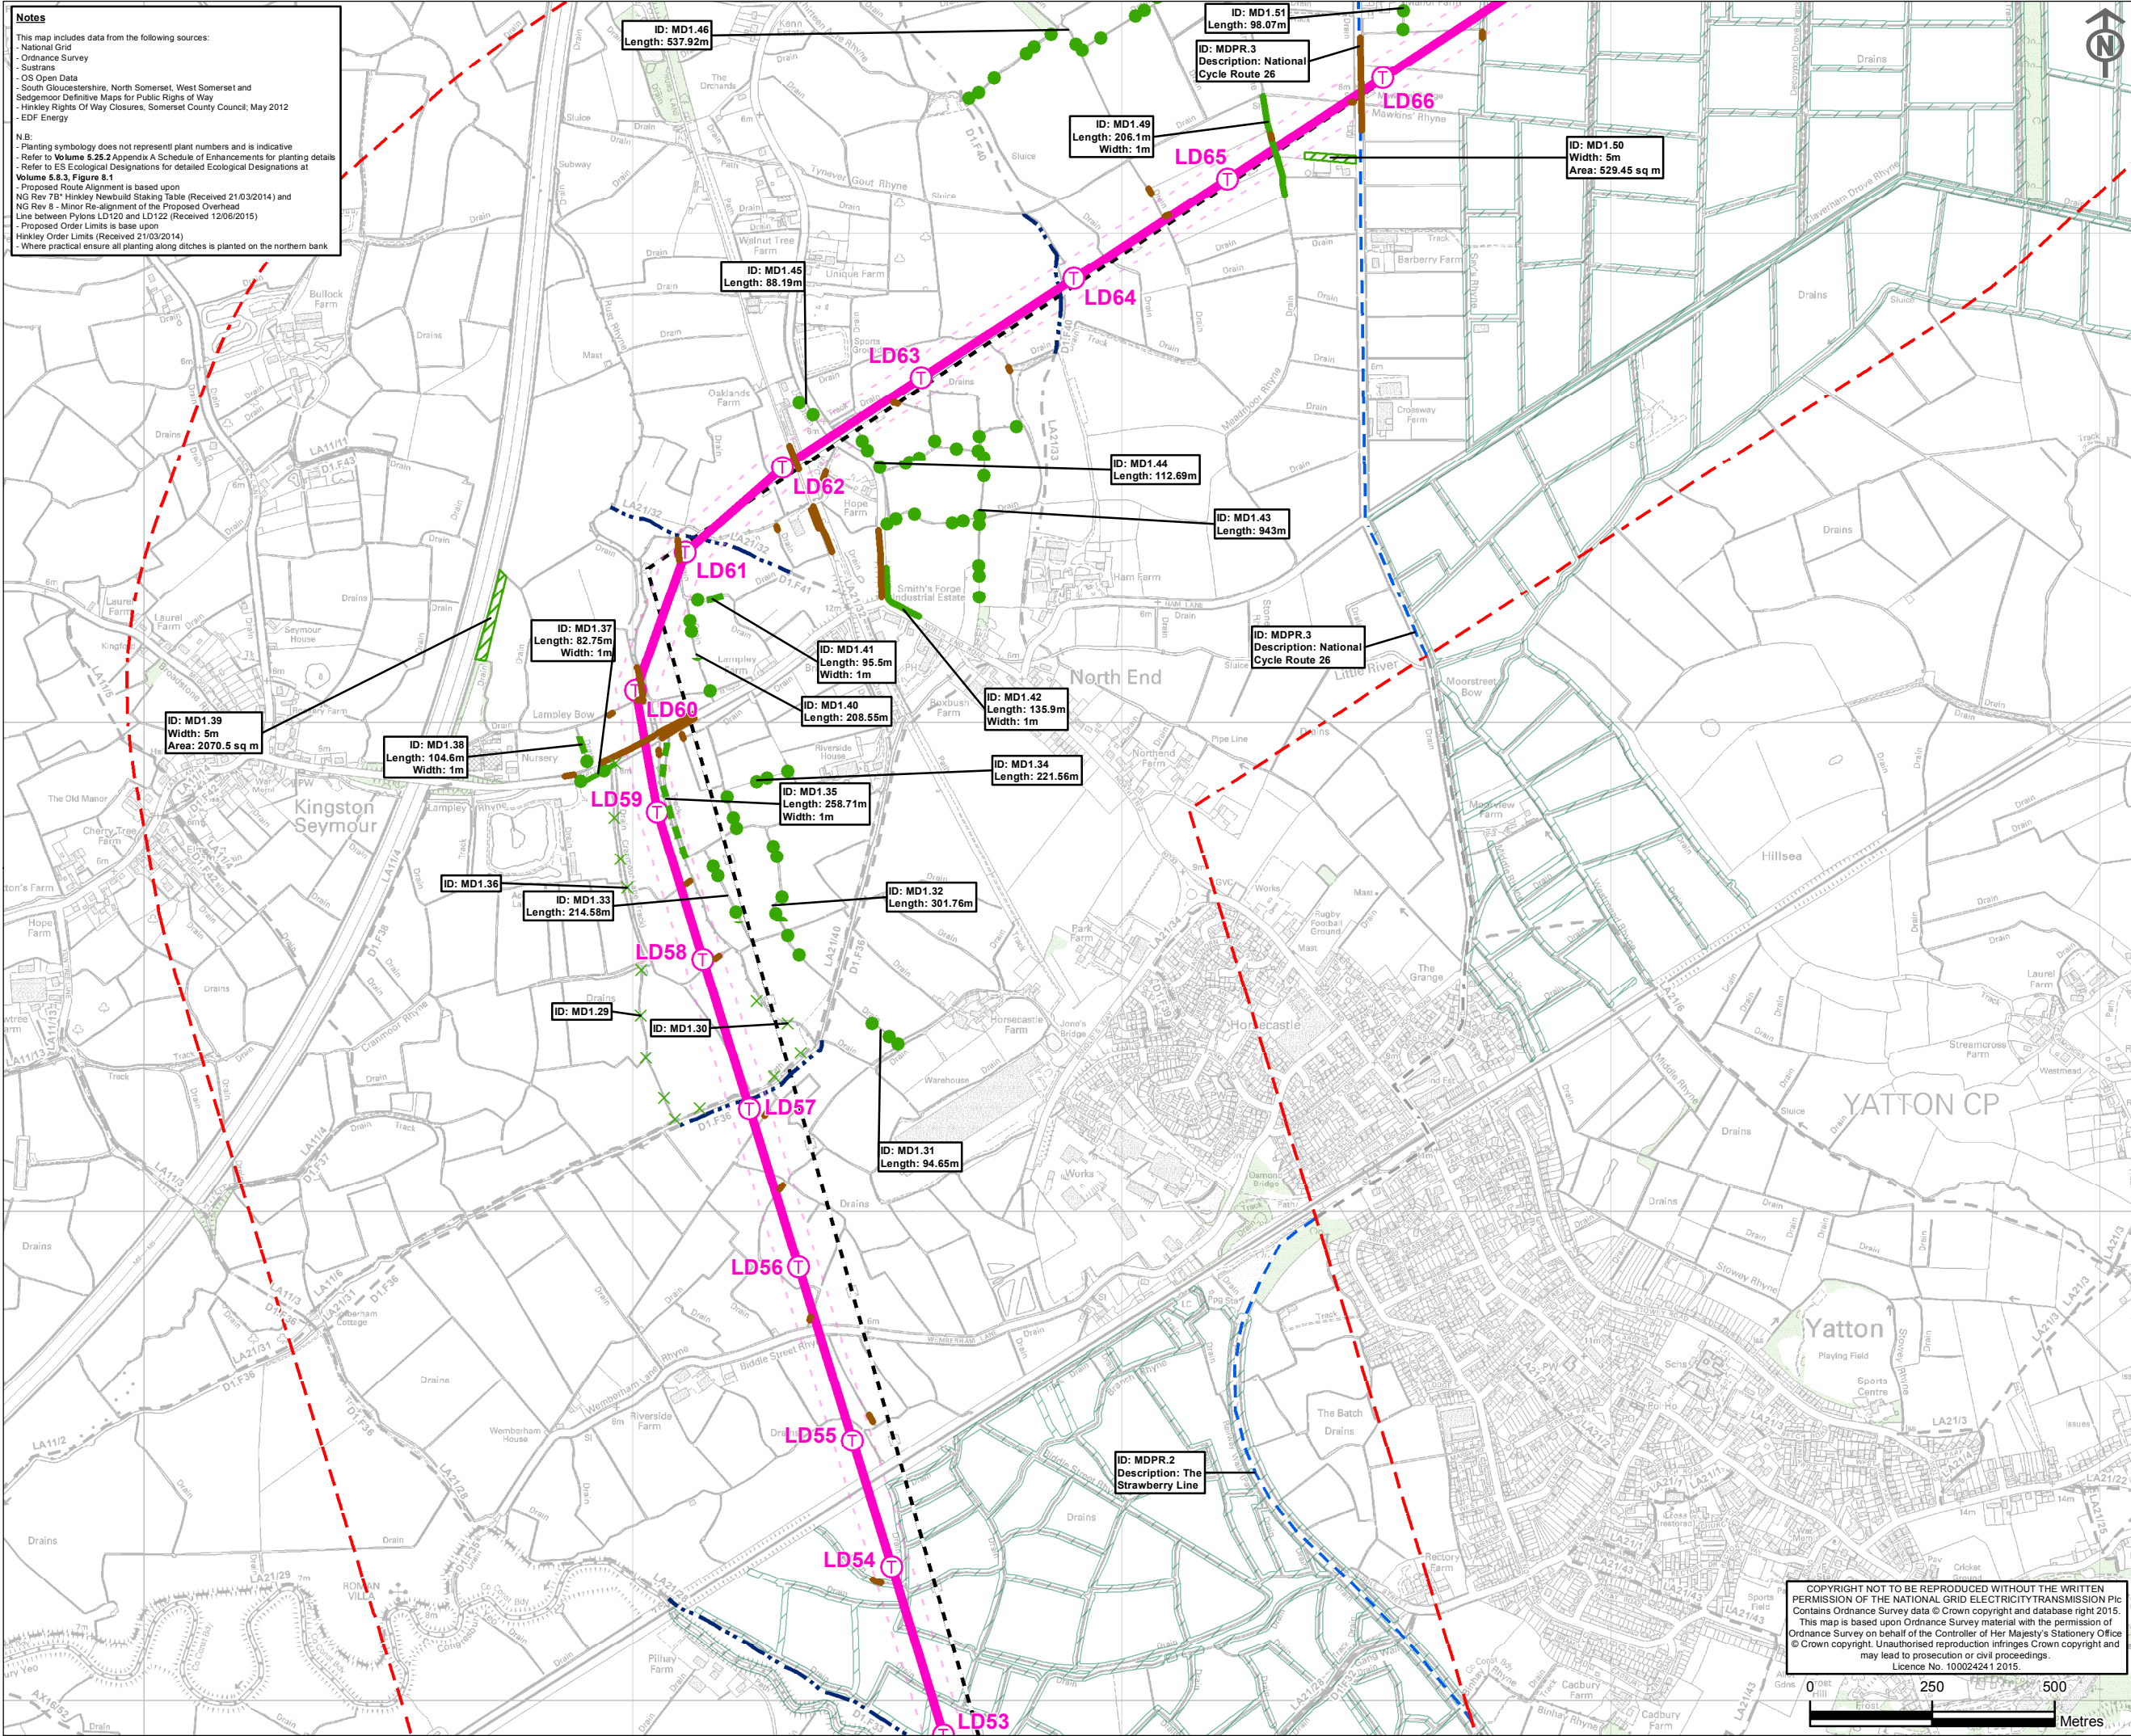


Notes

This map includes data from the following sources:

- National Grid
- Ordnance Survey
- Sustrans
- OS Open Data
- South Gloucestershire, North Somerset, West Somerset and Sedgemoor Definitive Maps for Public Rights of Way
- Hinkley Rights of Way Closures, Somerset County Council, May 2012
- EDF Energy

N.B:

- Planting symbology does not represent plant numbers and is indicative
- Refer to Volume 5.25.2 Appendix A Schedule of Enhancements for planting details
- Refer to ES Ecological Designations for detailed Ecological Designations at Volume 5.8.3, Figure 8.1
- Proposed Route Alignment is based upon NG Rev 7B Hinkley Newbuild Staking Table (Received 21/03/2014) and NG Rev 8 - Minor Re-alignment of the Proposed Overhead Line between Pylons LD120 and LD122 (Received 12/06/2015)
- Proposed Order Limits is based upon Hinkley Order Limits (Received 21/03/2014)
- Where practical ensure all planting along ditches is planted on the northern bank

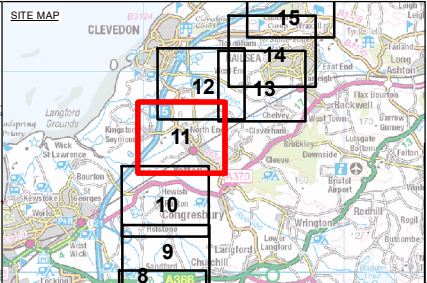

- Key**
- Off-Site Planting**
- Native Tree Planting
 - New Hedgerow Planting
 - New Hedgerow Planting with Trees
 - Additional Hedge Gap Planting
 - Additional Hedge Gap Planting with Trees
 - New Native Structure Planting
 - Crack Willow Tree Planting
- Replacement Planting**
- Hedgerow Replacement Planting
- Public Routes Access and Signage Improvements within 1km**
- Long Distance Routes Access and Signage Improvements
 - PRoW Access and Signage Improvements
- Proposed Infrastructure**
- Proposed 400kV T-Pylon Position
 - Proposed Route for 400kV Overhead Line
 - Proposed 400/132kV Overhead Line Route Limits of Deviation
 - 1km from the Limits of Deviation of the Proposed Development
- Existing Infrastructure**
- Existing Western Power Distribution Overhead Line on Pylons
 - Existing Western Power Distribution 132kV Overhead Line for Removal
 - Public Right of Way
- Existing Woodland**
- Existing Woodland
 - Site of Special Scientific Interest

C	08/07/2015	EXAMINATION DEADLINE 7	JS	NH	IG
B	18/06/2015	UPDATES FOR EXAMINING AUTHORITY DEADLINE 6	JS	NH	IG
A	06/05/2014	DCO SUBMISSION	JS	NH	IG
ISSUE	DATE	COMMENTS	DRAW	CHKD	APPD

Title NATIONAL GRID (HINKLEY POINT C CONNECTION PROJECT) VOLUME 5.25.3B

OFF-SITE PLANTING AND ENHANCEMENT SCHEME YATTON - KENN

nationalgrid National Grid plc, Warwick Technology Park, Galloway Hill, Warwick, CV34 6DA			GIS	
NG INVESTMENT No.	APPLICATION No.		A3	
20897	EN020001			
FIGURE No.	DRAWING No.		SCALE	
25.1.11	G1979.1828.11L		1:12,500	
SHEET 11 of 19			ISSUE	
			C	

COPYRIGHT NOT TO BE REPRODUCED WITHOUT THE WRITTEN PERMISSION OF THE NATIONAL GRID ELECTRICITY TRANSMISSION PLC. Contains Ordnance Survey data © Crown copyright and database right 2015. This map is based upon Ordnance Survey material with the permission of Ordnance Survey on behalf of the Controller of Her Majesty's Stationery Office © Crown copyright. Unauthorised reproduction infringes Crown copyright and may lead to prosecution or civil proceedings. Licence No. 100024241 2015.



Notes

This map includes data from the following sources:

- National Grid
- Ordnance Survey
- Sustrans
- OS Open Data
- South Gloucestershire, North Somerset, West Somerset and Sedgemoor Definitive Maps for Public Rights of Way
- Hinkley Rights Of Way Closures, Somerset County Council, May 2012
- EDF Energy

N.B:

- Planting symbology does not represent plant numbers and is indicative
- Refer to Volume 5.25.2 Appendix A Schedule of Enhancements for planting details
- Refer to ES Ecological Designations for detailed Ecological Designations at Volume 5.8.3, Figure 8.1
- Proposed Route Alignment is based upon NG Rev 7B Hinkley Newbuild Staking Table (Received 21/03/2014) and NG Rev 8 - Minor Re-alignment of the Proposed Overhead Line between Pylons LD120 and LD122 (Received 12/06/2015)
- Proposed Order Limits is based upon Hinkley Order Limits (Received 21/03/2014)
- Where practical ensure all planting along ditches is planted on the northern bank

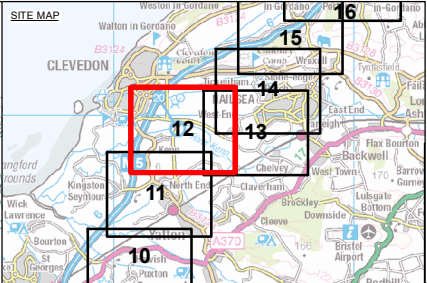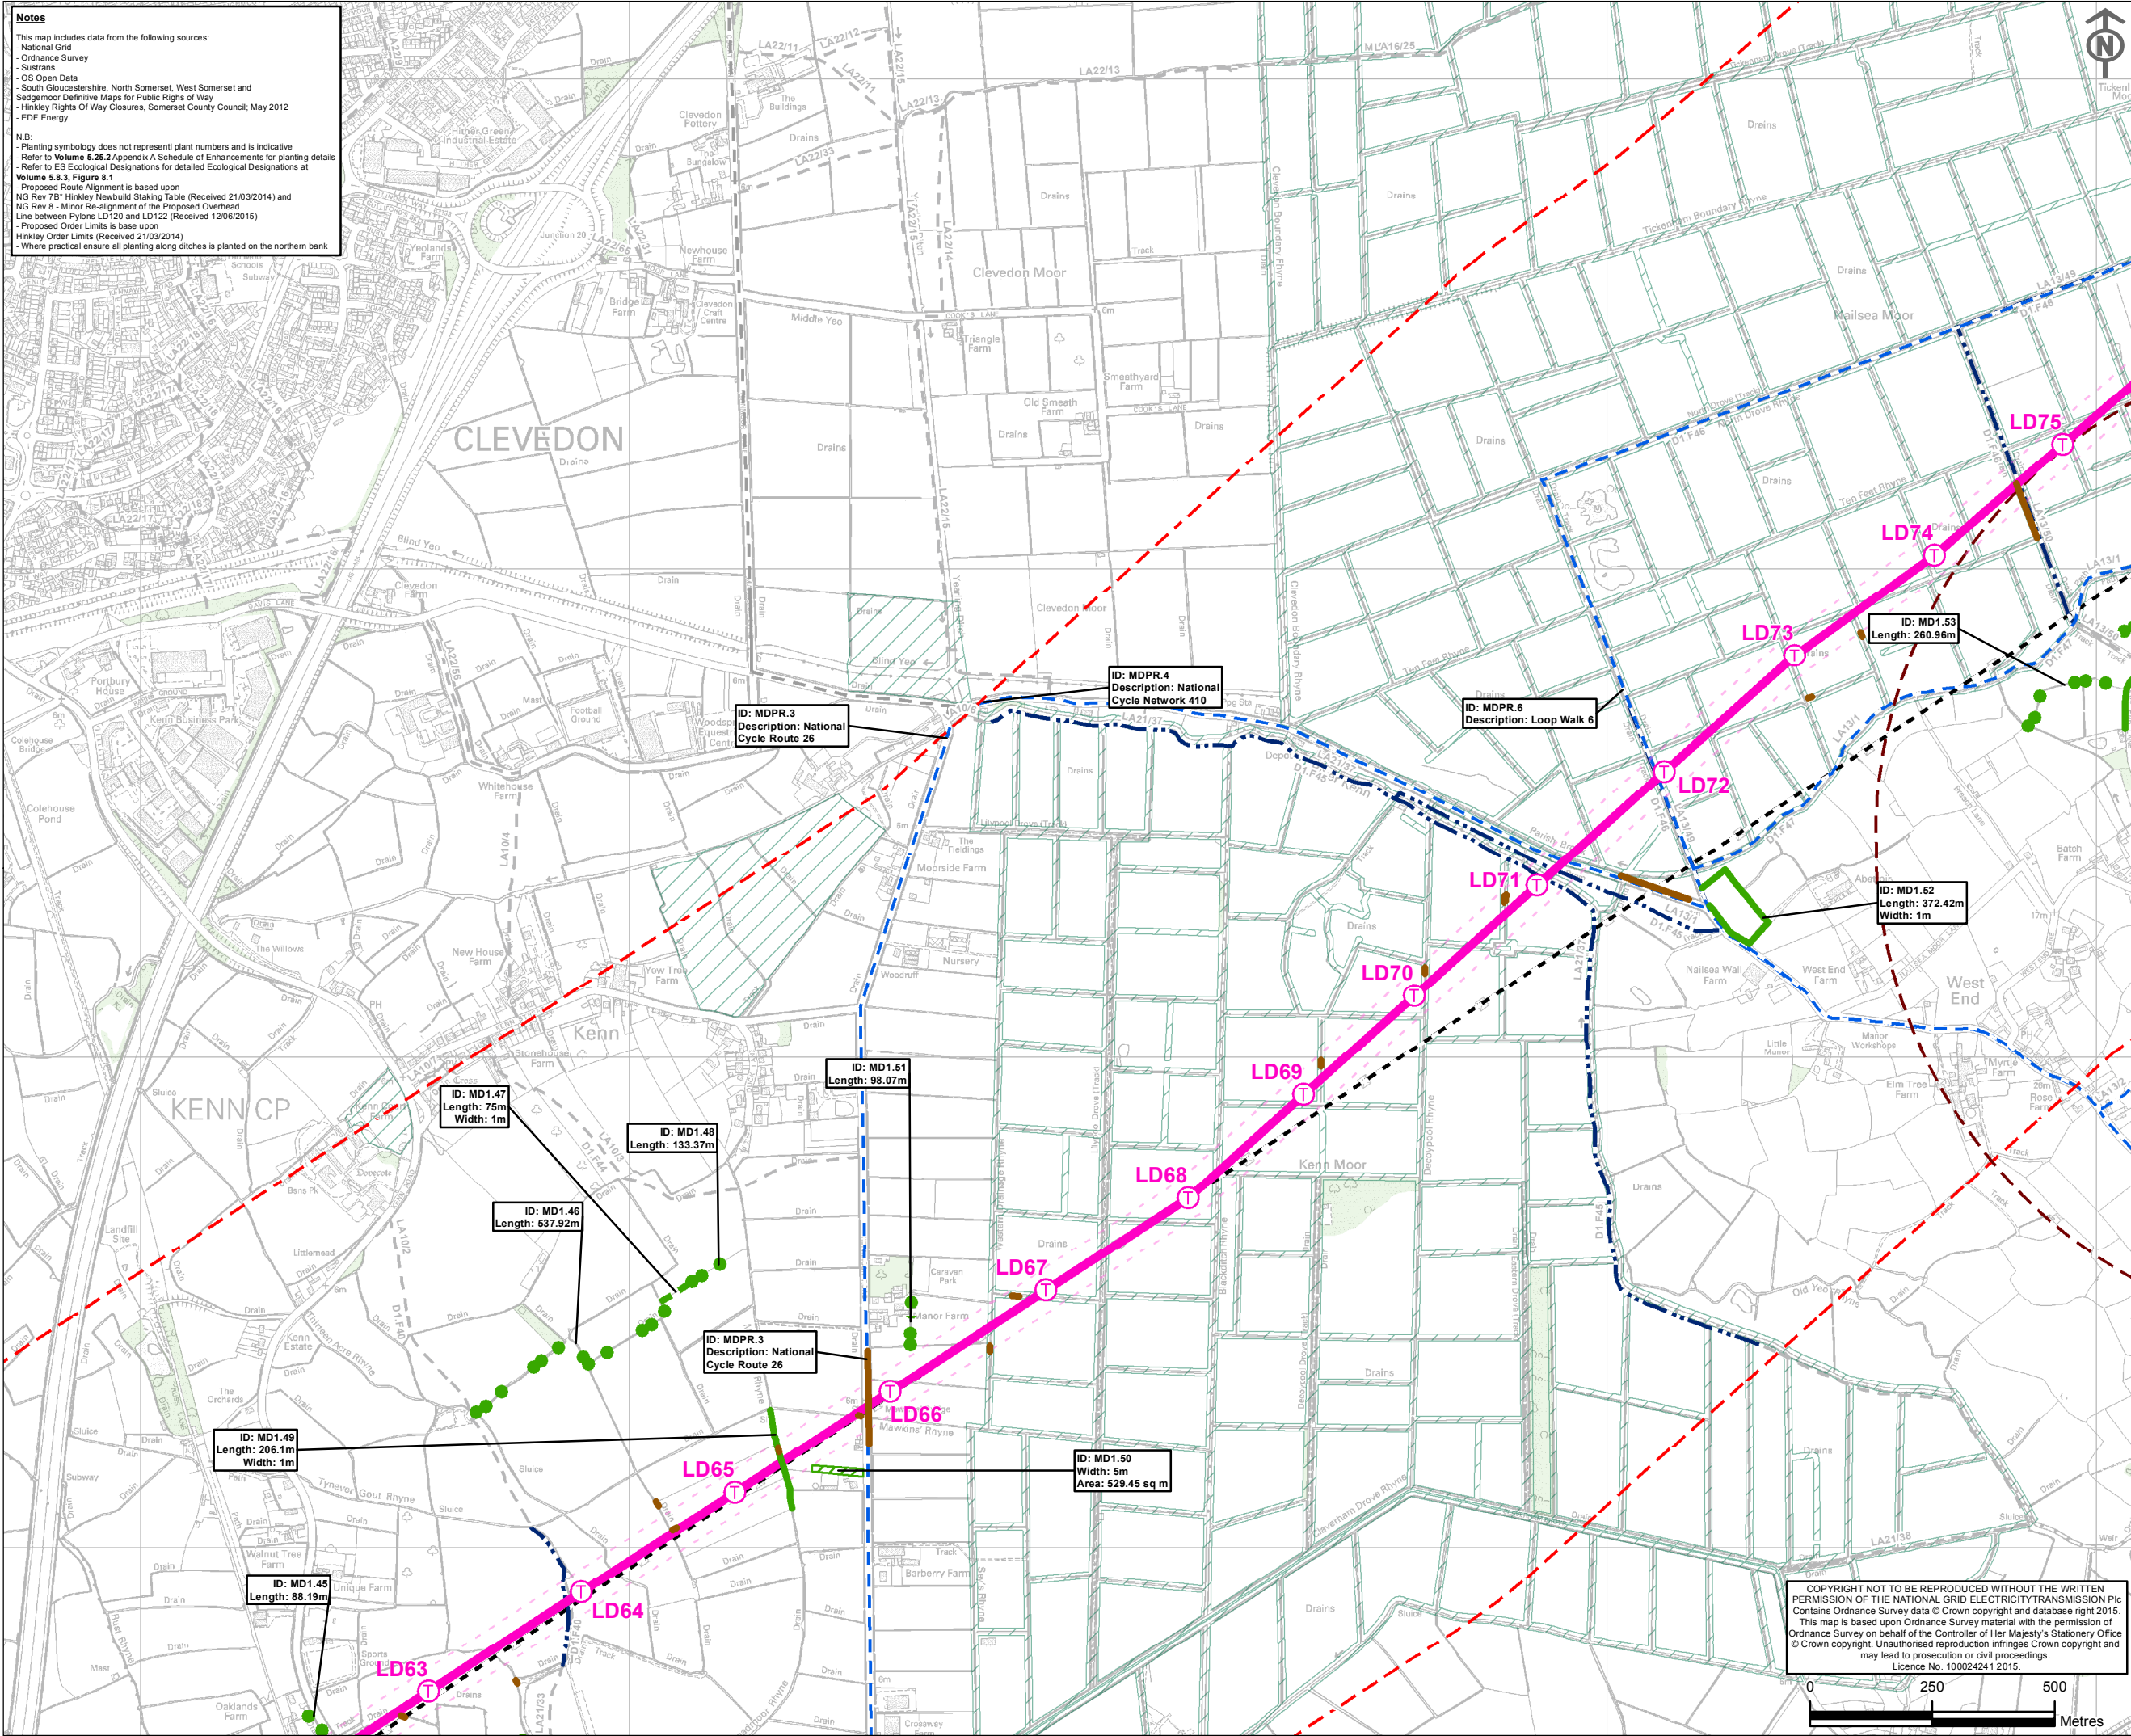

- Key**
- Off-Site Planting**
 - Native Tree Planting
 - New Hedgerow Planting
 - Additional Hedge Gap Planting
 - New Native Structure Planting
 - Replacement Planting**
 - Hedgerow Replacement Planting
 - Public Routes Access and Signage Improvements within 1km**
 - Long Distance Routes Access and Signage Improvements
 - PRoW Access and Signage Improvements
 - Proposed Infrastructure**
 - Proposed 400kV T-Pylon Position
 - Proposed Route for 400kV Overhead Line
 - Proposed 400/132kV Overhead Line Route Limits of Deviation
 - 1km from the Limits of Deviation of the Proposed Development
 - 1km from the Limits of Deviation of the Proposed Cable Sealing End Platform Pylon
 - Existing Infrastructure**
 - Existing Western Power Distribution Overhead Line on Pylons
 - Existing Western Power Distribution 132kV Overhead Line for Removal
 - Public Right of Way
 - Existing Woodland**
 - Existing Woodland
 - Site of Special Scientific Interest


C	08/07/2015	EXAMINATION DEADLINE 7	JS	NH	IG
B	18/06/2015	UPDATES FOR EXAMINING AUTHORITY DEADLINE 6	JS	NH	IG
A	06/05/2014	DCO SUBMISSION	JS	NH	IG
ISSUE	DATE	COMMENTS	DRAW	CHK'D	APP'D

Title NATIONAL GRID (HINKLEY POINT C CONNECTION PROJECT) VOLUME 5.25.3B

OFF-SITE PLANTING AND ENHANCEMENT SCHEME KENN - WEST END

nationalgrid			
National Grid plc, Warwick Technology Park, Gallows Hill, Warwick, CV34 6DA			
NG INVESTMENT No.	APPLICATION No.		GIS
20897	EN020001		A3
FIGURE No.	DRAWING No.	SCALE	
25.1.12	G1979.1828.12L	1:12,500	
SHEET 12 of 19			ISSUE
			C

COPYRIGHT NOT TO BE REPRODUCED WITHOUT THE WRITTEN PERMISSION OF THE NATIONAL GRID ELECTRICITY TRANSMISSION Plc. Contains Ordnance Survey data © Crown copyright and database right 2015. This map is based upon Ordnance Survey material with the permission of Ordnance Survey on behalf of the Controller of Her Majesty's Stationery Office © Crown copyright. Unauthorised reproduction infringes Crown copyright and may lead to prosecution or civil proceedings. Licence No. 100024241 2015.

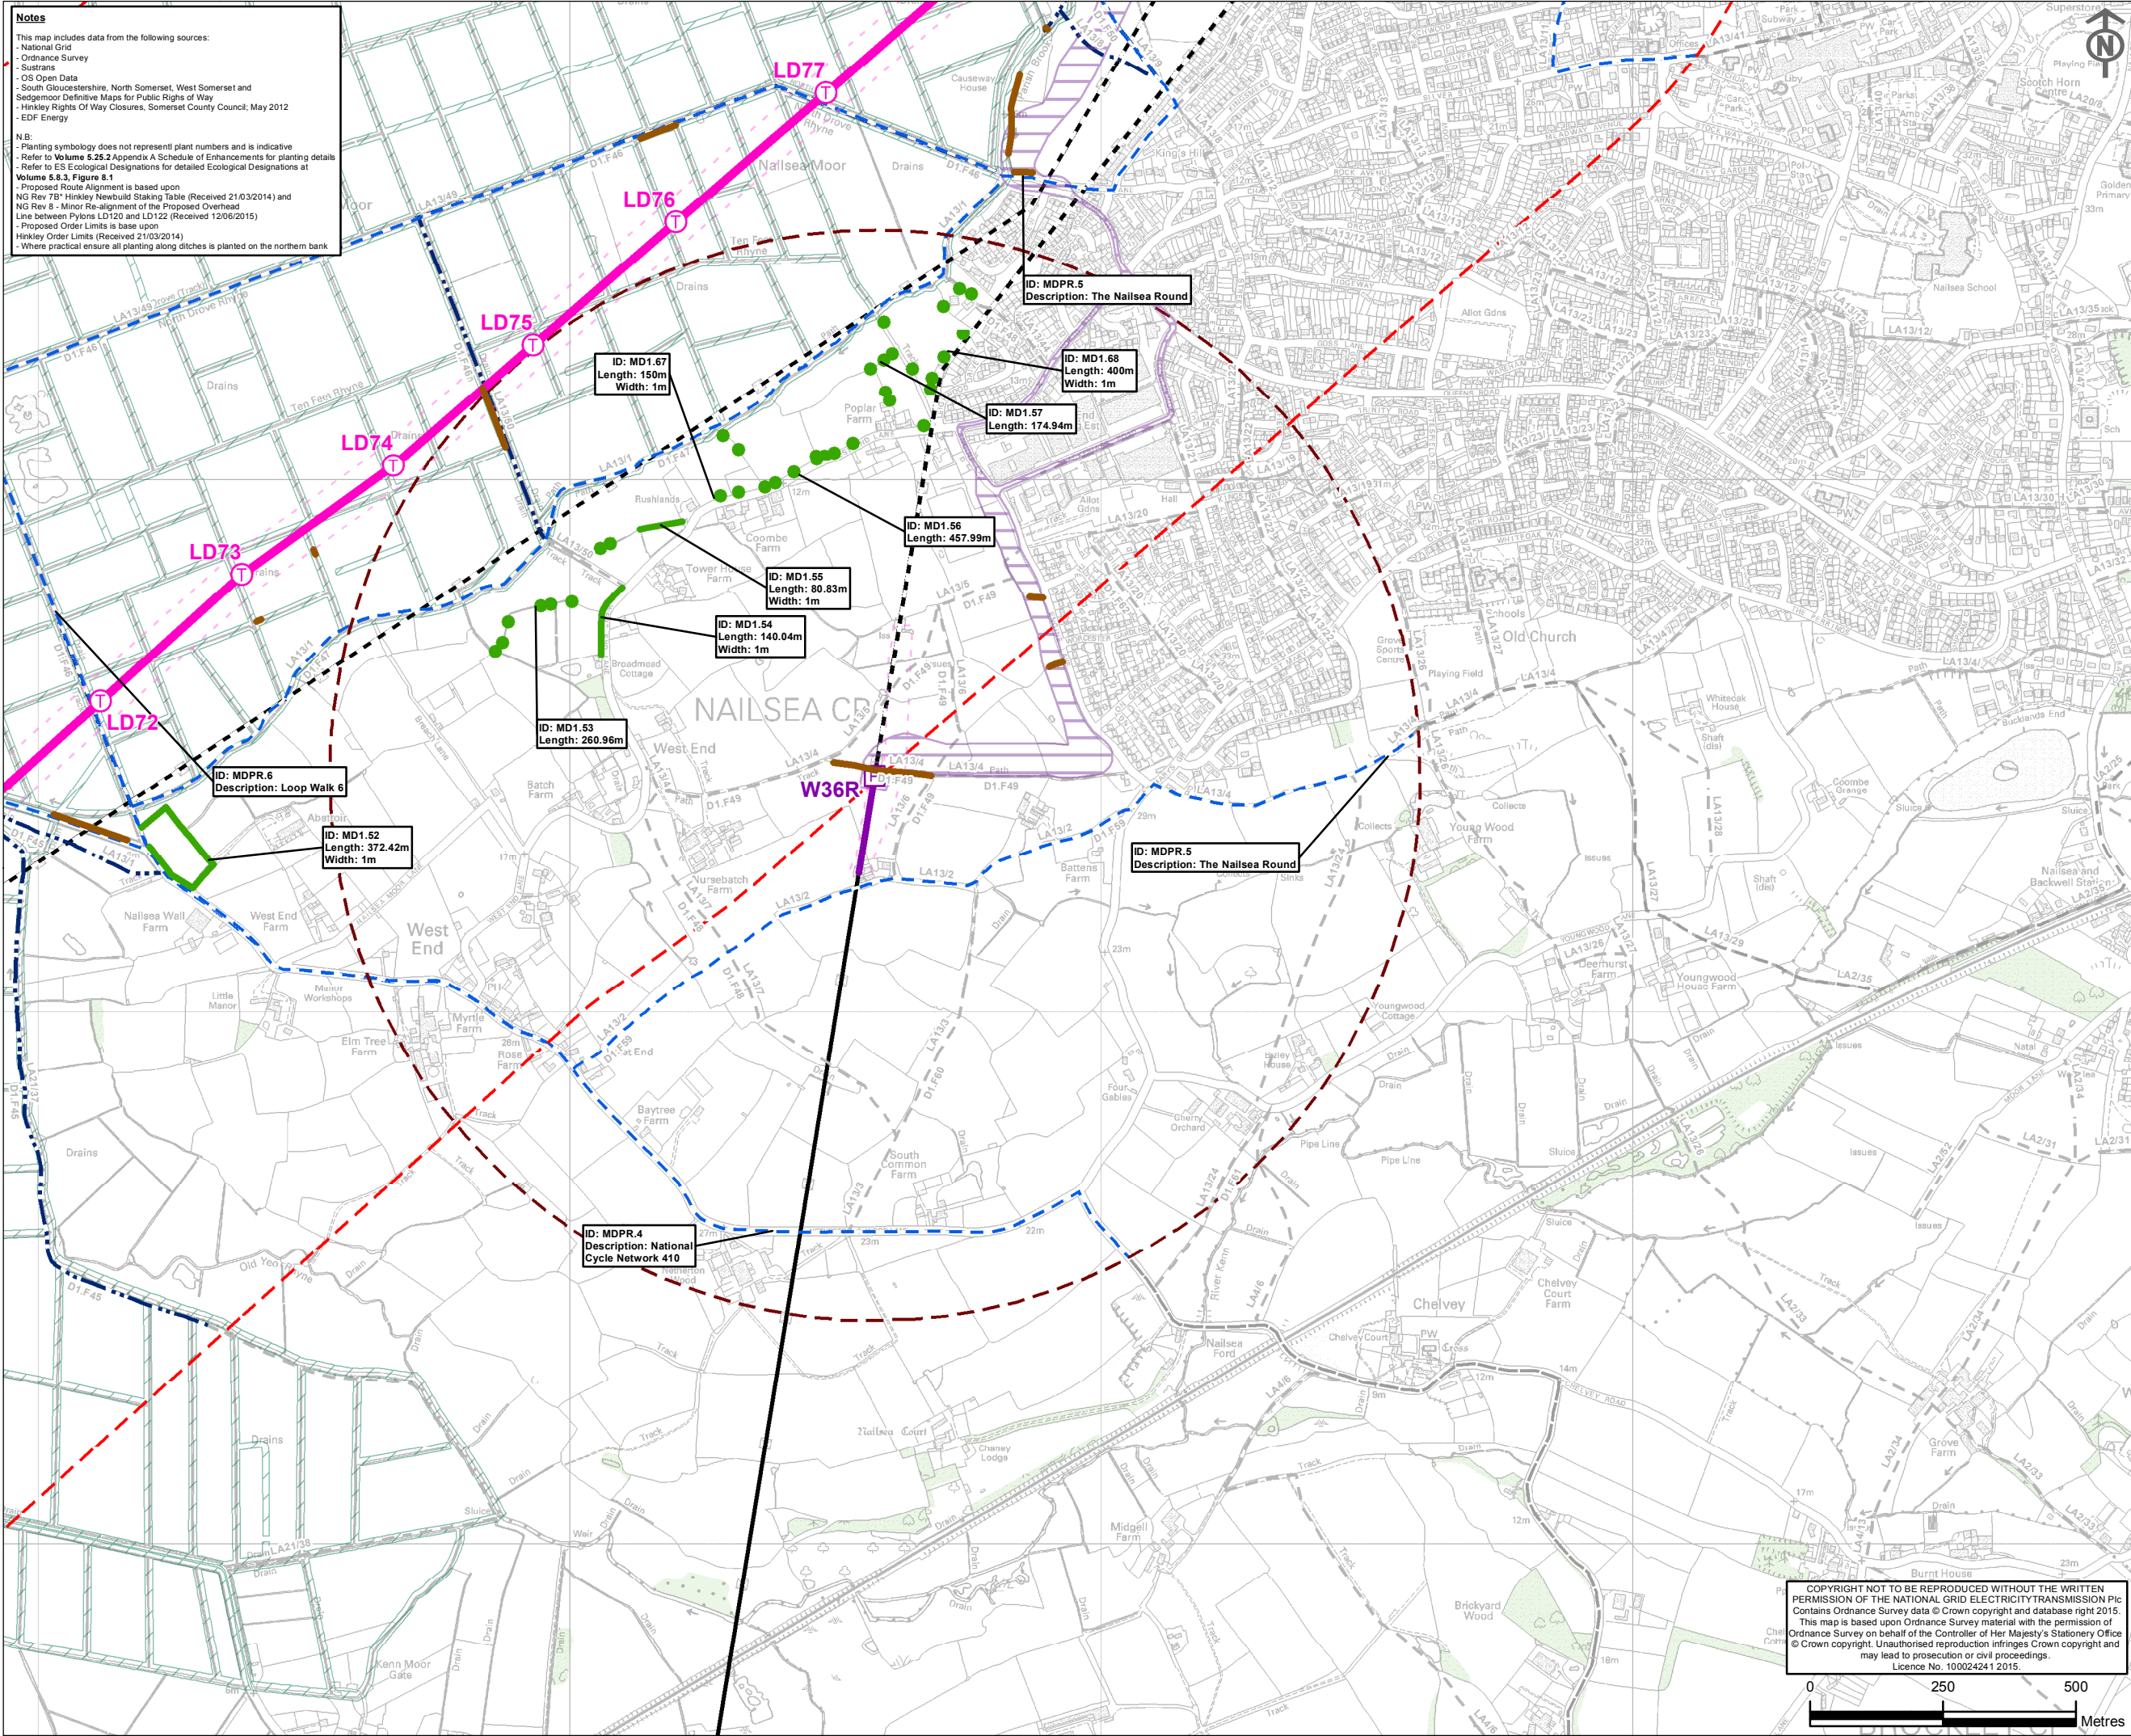


Notes

This map includes data from the following sources:

- National Grid
- Ordnance Survey
- Sustrans
- OS Open Data
- South Gloucestershire, North Somerset, West Somerset and Sedgemoor Definitive Maps for Public Rights of Way
- Hinkley Rights Of Way Closures, Somerset County Council, May 2012
- EDF Energy

N.B:

- Planting symbology does not represent plant numbers and is indicative
- Refer to Volume 5.25.2 Appendix A Schedule of Enhancements for planting details
- Refer to ES Ecological Designations for detailed Ecological Designations at Volume 5.8.3, Figure 8.1
- Proposed Route Alignment is based upon NG Rev 7B Hinkley Newbuild Staking Table (Received 21/03/2014) and NG Rev 8 - Minor Re-alignment of the Proposed Overhead Line between Pylons LD120 and LD122 (Received 12/06/2015)
- Proposed Order Limits is based upon Hinkley Order Limits (Received 21/03/2014)
- Where practical ensure all planting along ditches is planted on the northern bank

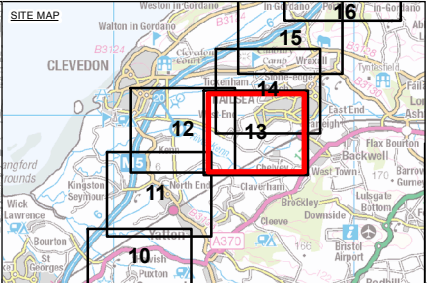

- Key**
- Off-Site Planting
 - Native Tree Planting
 - New Hedgerow Planting
 - Replacement Planting
 - Hedgerow Replacement Planting
 - Public Routes Access and Signage Improvements within 1km
 - Long Distance Routes Access and Signage Improvements
 - PRoW Access and Signage Improvements
 - Proposed Infrastructure
 - Proposed 400kV T-Pylon Position
 - Proposed 132kV Lattice Platform Pylon Position
 - Proposed Route for 400kV Overhead Line
 - Proposed Route for 132kV Overhead Line
 - Proposed 400/132kV Overhead Line Route Limits of Deviation
 - Proposed 132kV Underground Cable Route Limits of Deviation
 - Proposed 132kV Underground Cable Route Limits of Deviation 1km from the Limits of Deviation of the Proposed Development
 - 1km from the Limits of Deviation of the Proposed Cable Sealing End Platform Pylon
 - Existing Infrastructure
 - Existing Western Power Distribution Overhead Line on Pylons
 - Existing Western Power Distribution 132kV Overhead Line for Removal
 - Public Right of Way
 - Existing Woodland
 - Existing Woodland
 - Site of Special Scientific Interest


C	08/07/2015	EXAMINATION DEADLINE 7	JS	NH	IG
B	18/06/2015	UPDATES FOR EXAMINING AUTHORITY DEADLINE 6	JS	NH	IG
A	06/05/2014	DCO SUBMISSION	JS	NH	IG
ISSUE	DATE	COMMENTS	DRAW	CHK'D	APP'D

Title NATIONAL GRID (HINKLEY POINT C CONNECTION PROJECT)
VOLUME 5.25.3B

OFF-SITE PLANTING AND ENHANCEMENT SCHEME
WEST END - NAILSEA

nationalgrid National Grid plc, Warwick Technology Park, Gallows Hill, Warwick, CV34 6DA			GIS A3
NG INVESTMENT No. 20897	APPLICATION No. EN020001		
FIGURE No. 25.1.13	DRAWING No. G1979.1828.13L	SCALE 1:11,500	
SHEET 13 of 19			ISSUE C

COPYRIGHT NOT TO BE REPRODUCED WITHOUT THE WRITTEN PERMISSION OF THE NATIONAL GRID ELECTRICITY TRANSMISSION Plc. Contains Ordnance Survey data © Crown copyright and database right 2015. This map is based upon Ordnance Survey material with the permission of Ordnance Survey on behalf of the Controller of Her Majesty's Stationery Office © Crown copyright. Unauthorised reproduction infringes Crown copyright and may lead to prosecution or civil proceedings. Licence No. 100024241 2015.

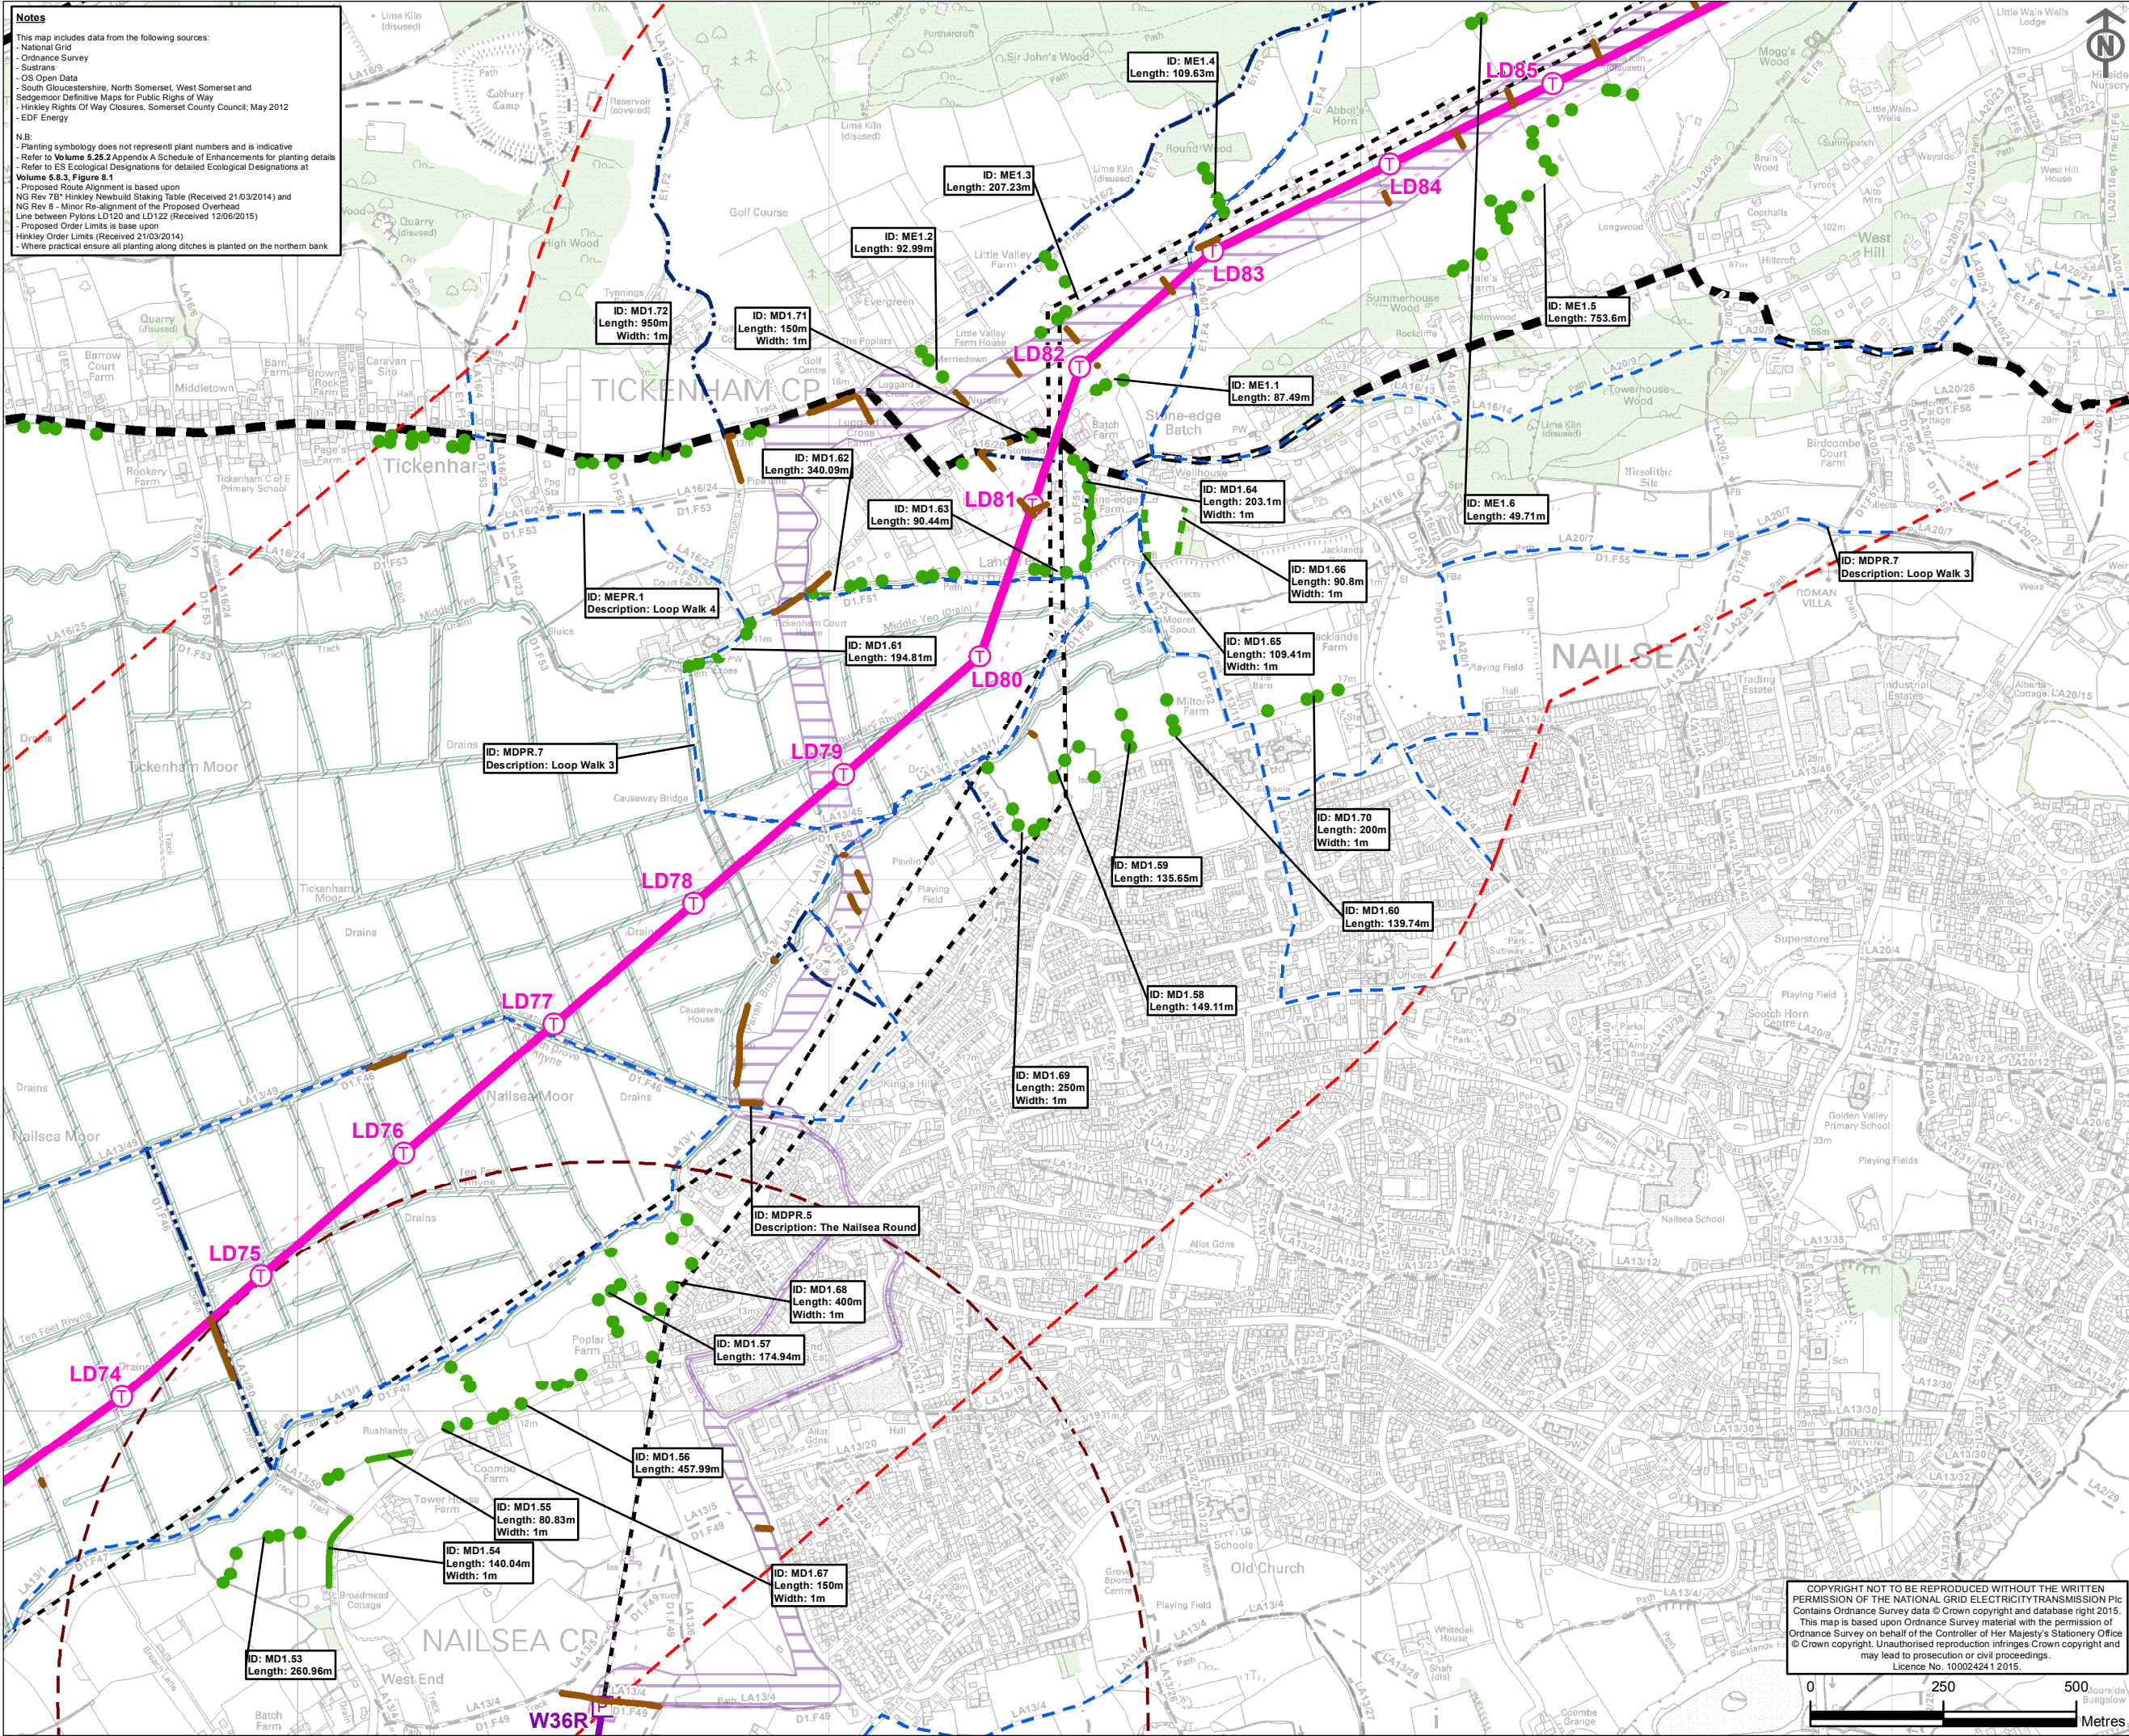


Notes

This map includes data from the following sources:

- National Grid
- Ordnance Survey
- Sustrans
- OS Open Data
- South Gloucestershire, North Somerset, West Somerset and Sedgemoor Definitive Maps for Public Rights of Way
- Hinkley Rights of Way Closures, Somerset County Council, May 2012
- EDF Energy

N.B:

- Planting symbology does not represent plant numbers and is indicative
- Refer to Volume 5.25.2 Appendix A Schedule of Enhancements for planting details
- Refer to ES Ecological Designations for detailed Ecological Designations at Volume 5.8.3, Figure 8.1
- Proposed Route Alignment is based upon NG Rev 7B Hinkley Newbuild Staking Table (Received 21/03/2014) and NG Rev 8 - Minor Re-alignment of the Proposed Overhead Line between Pylons LD120 and LD122 (Received 12/06/2015)
- Proposed Order Limits is based upon Hinkley Order Limits (Received 21/03/2014)
- Where practical ensure all planting along ditches is planted on the northern bank

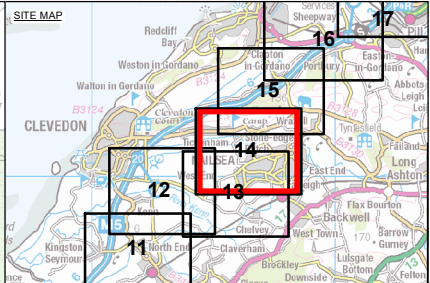

- Key**
- Off-Site Planting**
- Native Tree Planting
 - New Hedgerow Planting
 - New Hedgerow Planting with Trees
 - Additional Hedge Gap Planting
- Replacement Planting**
- Hedgerow Replacement Planting
- Public Routes Access and Signage Improvements within 1km**
- Long Distance Routes Access and Signage Improvements
 - PRoW Access and Signage Improvements
- Proposed Infrastructure**
- Proposed 400kV T-Pylon Position
 - Proposed 132kV Lattice Platform Pylon Position
 - Proposed Route for 400kV Overhead Line
 - Proposed Route for 132kV Overhead Line
 - Proposed 400/132kV Overhead Line Route Limits of Deviation
 - Proposed 132kV Underground Cable Route Limits of Deviation
 - Proposed 132kV Underground Cable Route Limits of Deviation
 - 1km from the Limits of Deviation of the Proposed Development
 - 1km from the Limits of Deviation of the Proposed Cable Sealing End Platform Pylon
- Existing Infrastructure**
- Existing Western Power Distribution Overhead Line on Pylons
 - Existing Western Power Distribution 132kV Overhead Line for Removal
- Section Boundary**
- Section Boundary (for the purpose of Landscape and Visual Impact Assessment)
 - Public Right of Way
- Existing Woodland**
- Existing Woodland
 - Site of Special Scientific Interest


C	08/07/2015	EXAMINATION DEADLINE 7	JS	NH	IG
B	18/06/2015	UPDATES FOR EXAMINING AUTHORITY DEADLINE 6	JS	NH	IG
A	06/05/2014	DCO SUBMISSION	JS	NH	IG
ISSUE	DATE	COMMENTS	DRAW	CHK'D	APP'D


Title NATIONAL GRID (HINKLEY POINT C CONNECTION PROJECT) VOLUME 5.25.3B

OFF-SITE PLANTING AND ENHANCEMENT SCHEME NAILSEA - STONE-EDGE BATCH

 National Grid plc, Warwick Technology Park, Galloway Hill, Warwick, CV34 6DA					
<u>NG INVESTMENT No.</u>		<u>APPLICATION No.</u>		GIS A3	
20897		EN020001			
<u>FIGURE No.</u>		<u>DRAWING No.</u>		<u>SCALE</u>	
25.1.14		G1979.1828.14L		1:11,500	
SHEET 14 of 19				<u>ISSUE</u>	
				C	

COPYRIGHT NOT TO BE REPRODUCED WITHOUT THE WRITTEN PERMISSION OF THE NATIONAL GRID ELECTRICITY TRANSMISSION Plc. Contains Ordnance Survey data © Crown copyright and database right 2015. This map is based upon Ordnance Survey material with the permission of Ordnance Survey on behalf of the Controller of Her Majesty's Stationery Office © Crown copyright. Unauthorised reproduction infringes Crown copyright and may lead to prosecution or civil proceedings. Licence No. 100024241 2015.

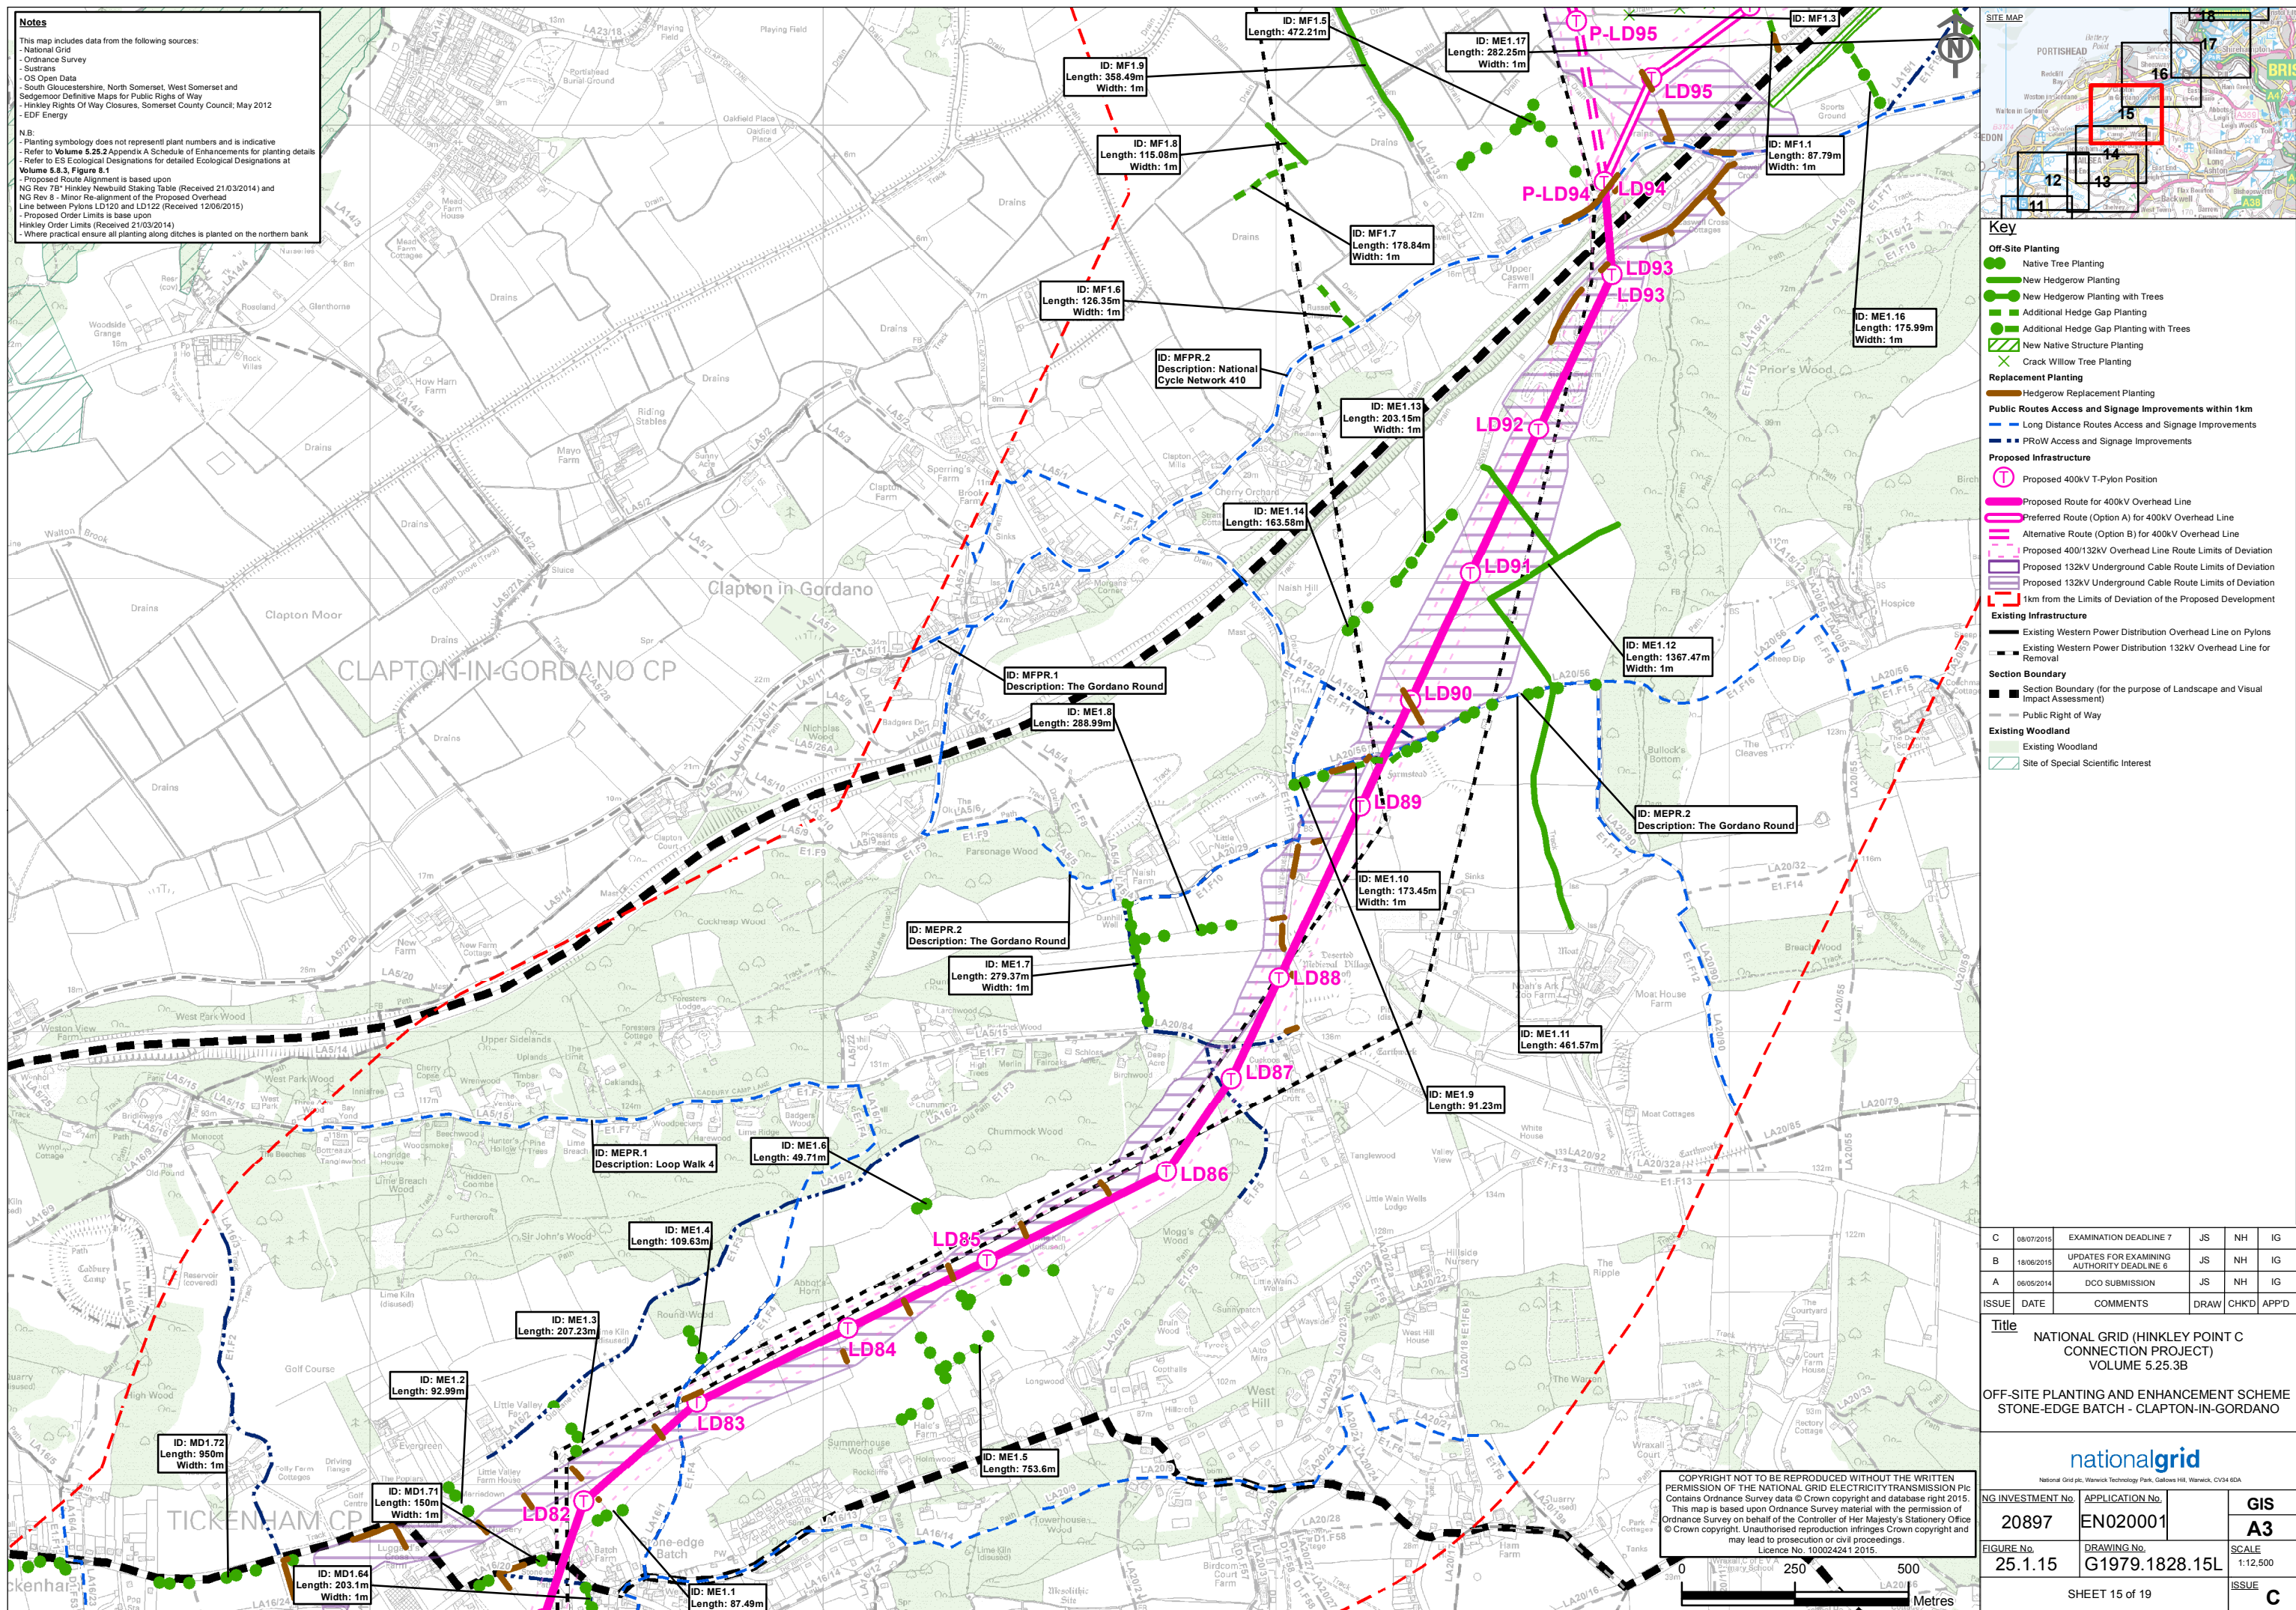

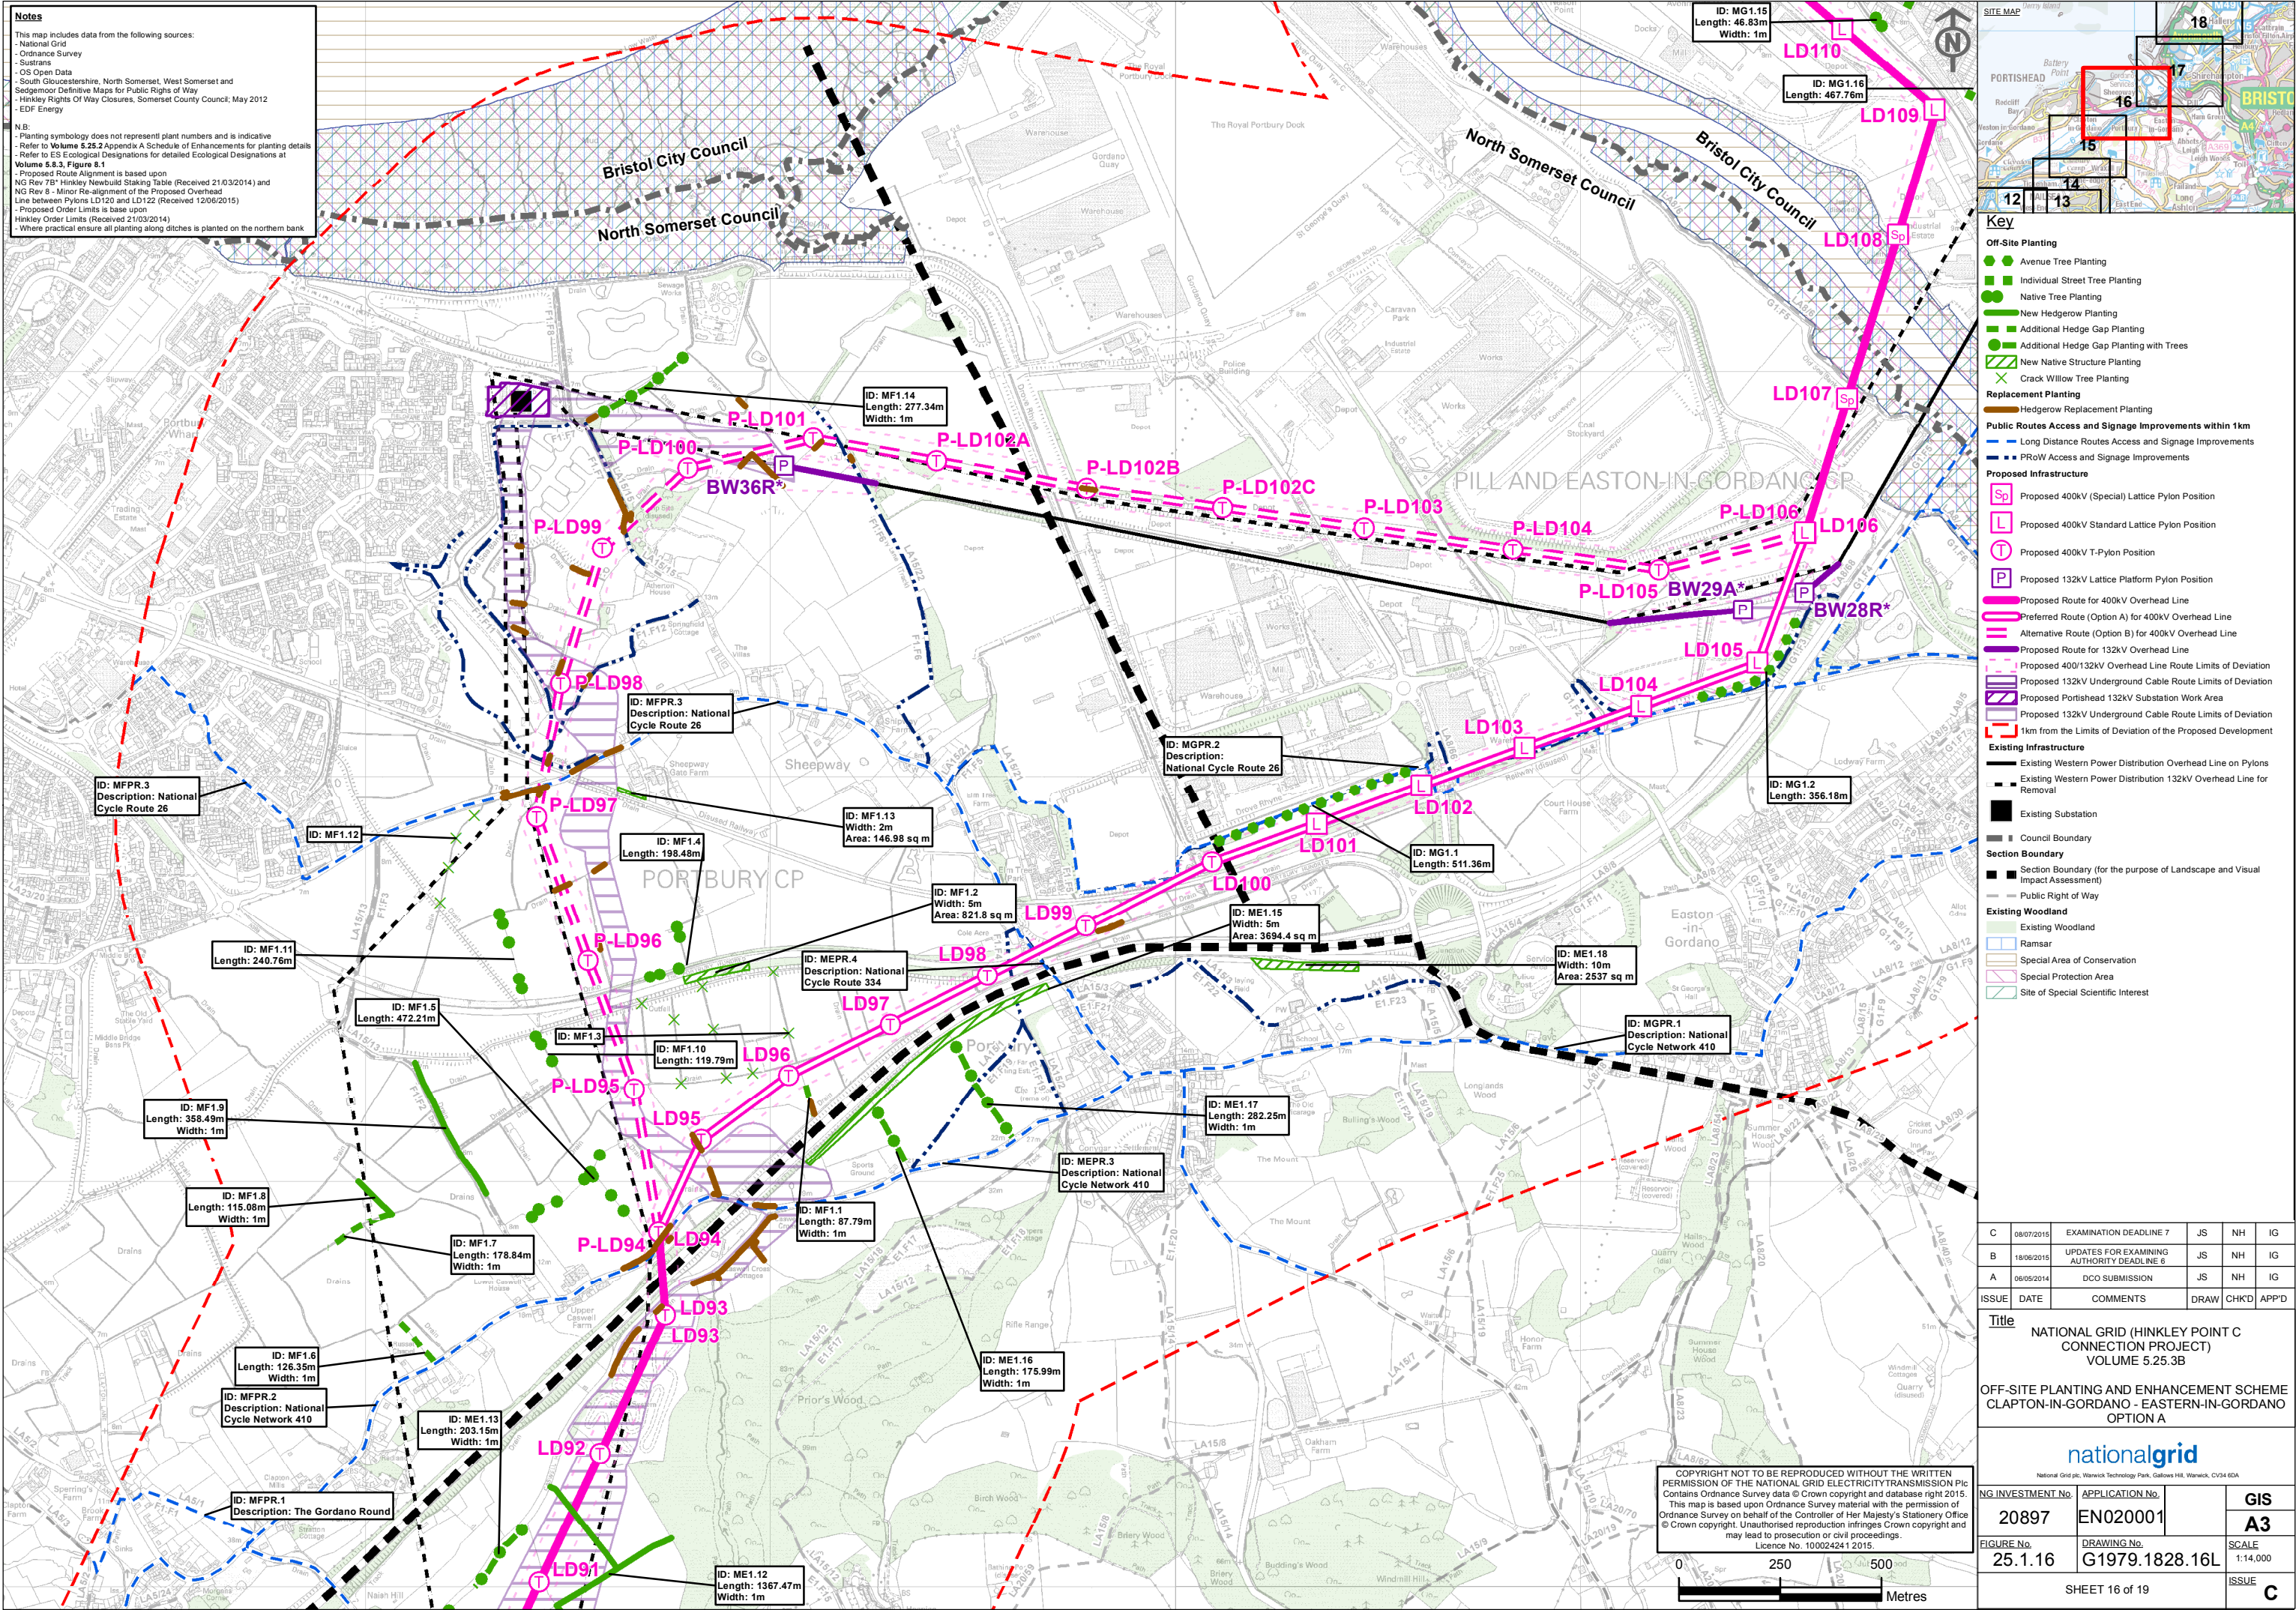


Notes

This map includes data from the following sources:

- National Grid
- Ordnance Survey
- Sustrans
- OS Open Data
- South Gloucestershire, North Somerset, West Somerset and Sedgemoor Definitive Maps for Public Rights of Way
- Hinkley Rights Of Way Closures, Somerset County Council, May 2012
- EDF Energy

N.B:

- Planting symbology does not represent plant numbers and is indicative
- Refer to Volume 5.25.2 Appendix A Schedule of Enhancements for planting details
- Refer to ES Ecological Designations for detailed Ecological Designations at Volume 5.8.3, Figure 8.1
- Proposed Route Alignment is based upon NG Rev 7B 'Hinkley Newbuild Staking Table (Received 21/03/2014)' and NG Rev 4 - Minor Re-alignment of the Proposed Overhead Line between Pylons LD120 and LD122 (Received 12/06/2015)
- Proposed Order Limits is based upon Hinkley Order Limits (Received 21/03/2014)
- Where practical ensure all planting along ditches is planted on the northern bank

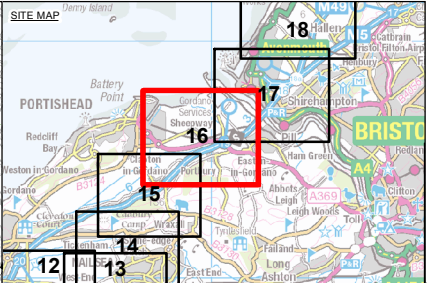

- Key**
- Off-Site Planting**
- Avenue Tree Planting
 - Individual Street Tree Planting
 - Native Tree Planting
 - New Hedgerow Planting
 - Additional Hedge Gap Planting
 - Additional Hedge Gap Planting with Trees
 - New Native Structure Planting
 - ✕ Crack Willow Tree Planting
- Replacement Planting**
- Hedgerow Replacement Planting
- Public Routes Access and Signage Improvements within 1km**
- Long Distance Routes Access and Signage Improvements
 - PRoW Access and Signage Improvements
- Proposed Infrastructure**
- Sp Proposed 400kV (Special) Lattice Pylon Position
 - L Proposed 400kV Standard Lattice Pylon Position
 - T Proposed 400kV T-Pylon Position
 - P Proposed 132kV Lattice Platform Pylon Position
 - Proposed Route for 400kV Overhead Line
 - Preferred Route (Option A) for 400kV Overhead Line
 - Alternative Route (Option B) for 400kV Overhead Line
 - Proposed Route for 132kV Overhead Line
 - Proposed 400/132kV Overhead Line Route Limits of Deviation
 - Proposed 132kV Underground Cable Route Limits of Deviation
 - Proposed Portishead 132kV Substation Work Area
 - Proposed 132kV Underground Cable Route Limits of Deviation
 - 1km from the Limits of Deviation of the Proposed Development
- Existing Infrastructure**
- Existing Western Power Distribution Overhead Line on Pylons
 - Existing Western Power Distribution 132kV Overhead Line for Removal
 - Existing Substation
- Section Boundary**
- Section Boundary (for the purpose of Landscape and Visual Impact Assessment)
 - Public Right of Way
- Existing Woodland**
- Existing Woodland
 - Ramsar
 - Special Area of Conservation
 - Special Protection Area
 - Site of Special Scientific Interest

C	08/07/2015	EXAMINATION DEADLINE 7	JS	NH	IG
B	18/06/2015	UPDATES FOR EXAMINING AUTHORITY DEADLINE 6	JS	NH	IG
A	06/05/2014	DCO SUBMISSION	JS	NH	IG
ISSUE	DATE	COMMENTS	DRAW	CHKD	APPD


Title

NATIONAL GRID (HINKLEY POINT C CONNECTION PROJECT)
VOLUME 5.25.3B

OFF-SITE PLANTING AND ENHANCEMENT SCHEME
CLAPTON-IN-GORDANO - EASTERN-IN-GORDANO
OPTION A

nationalgrid			GIS	
National Grid plc, Warwick Technology Park, Gallows Hill, Warwick, CV34 6DA			A3	
NG INVESTMENT No.	APPLICATION No.		SCALE	ISSUE
20897	EN020001		1:14,000	C
FIGURE No.	DRAWING No.			
25.1.16	G1979.1828.16L			
SHEET 16 of 19				

COPYRIGHT NOT TO BE REPRODUCED WITHOUT THE WRITTEN PERMISSION OF THE NATIONAL GRID ELECTRICITY TRANSMISSION Plc. Contains Ordnance Survey data © Crown copyright and database right 2015. This map is based upon Ordnance Survey material with the permission of Ordnance Survey on behalf of the Controller of Her Majesty's Stationery Office © Crown copyright. Unauthorised reproduction infringes Crown copyright and may lead to prosecution or civil proceedings. Licence No. 100024241 2015.

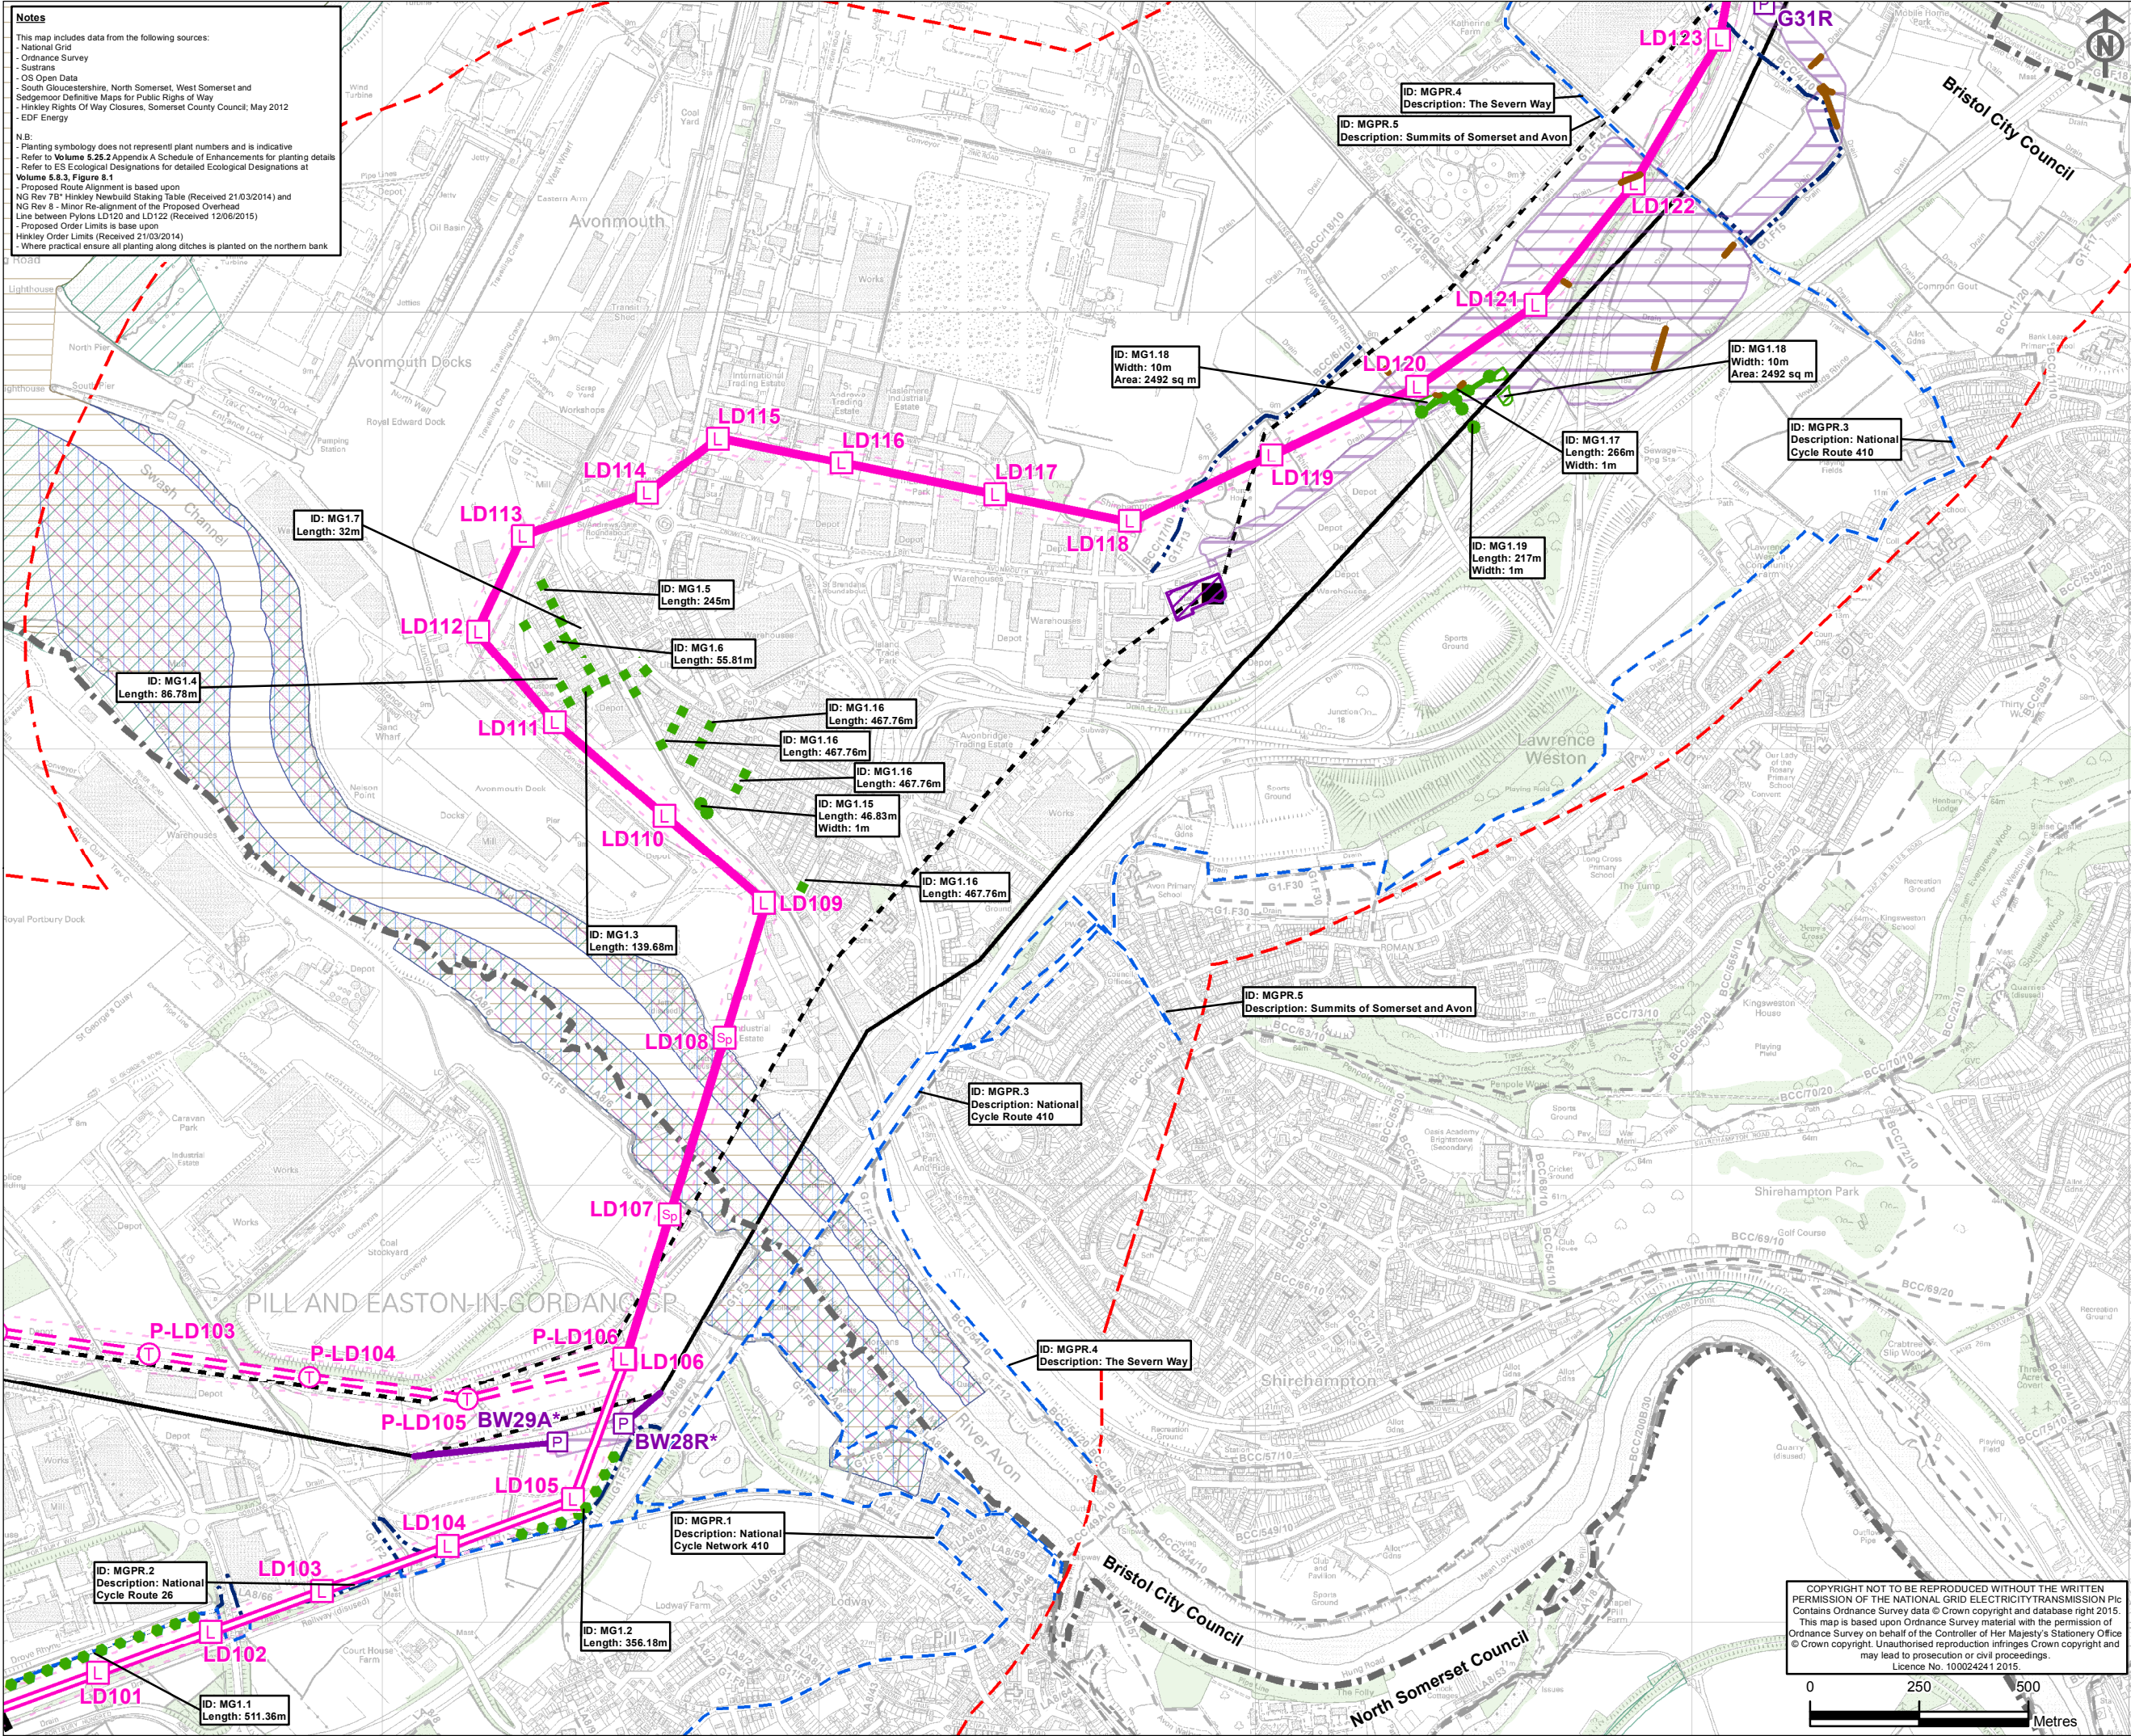


Notes

This map includes data from the following sources:

- National Grid
- Ordnance Survey
- Sustrans
- OS Open Data
- South Gloucestershire, North Somerset, West Somerset and Sedgemoor Definitive Maps for Public Rights of Way
- Hinkley Rights Of Way Closures, Somerset County Council, May 2012
- EDF Energy

N.B:

- Planting symbology does not represent plant numbers and is indicative
- Refer to Volume 5.25.2 Appendix A Schedule of Enhancements for planting details
- Refer to ES Ecological Designations for detailed Ecological Designations at Volume 5.8.3, Figure 8.1
- Proposed Route Alignment is based upon NG Rev 7B 'Hinkley Newbuild Staking Table (Received 21/03/2014)' and NG Rev 8 - 'Minor Re-alignment of the Proposed Overhead Line between Pylons LD120 and LD122 (Received 12/06/2015)'
- Proposed Order Limits is based upon Hinkley Order Limits (Received 21/03/2014)
- Where practical ensure all planting along ditches is planted on the northern bank

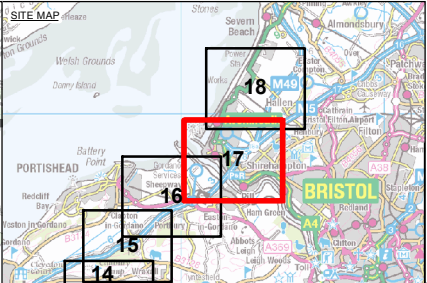

- Key**
- Off-Site Planting**
- Avenue Tree Planting
 - Individual Street Tree Planting
 - Native Tree Planting
 - New Hedgerow Planting with Trees
 - New Native Structure Planting
- Replacement Planting**
- Hedgerow Replacement Planting
- Public Routes Access and Signage Improvements within 1km**
- Long Distance Routes Access and Signage Improvements
 - PRow Access and Signage Improvements
- Proposed Infrastructure**
- Proposed 400kV (Special) Lattice Pylon Position
 - Proposed 400kV Standard Lattice Pylon Position
 - Proposed 400kV T-Pylon Position
 - Proposed 132kV Lattice Platform Pylon Position
 - Proposed Route for 400kV Overhead Line
 - Preferred Route (Option A) for 400kV Overhead Line
 - Alternative Route (Option B) for 400kV Overhead Line
 - Proposed Route for 132kV Overhead Line
 - Proposed 400/132kV Overhead Line Route Limits of Deviation
 - Proposed 132kV Underground Cable Route Limits of Deviation
 - Proposed Avonmouth 132kV Substation Work
 - Proposed 132kV Underground Cable Route Limits of Deviation
 - 1km from the Limits of Deviation of the Proposed Development
- Existing Infrastructure**
- Existing Western Power Distribution Overhead Line on Pylons
 - Existing Western Power Distribution 132kV Overhead Line for Removal
 - Existing Substation
 - Council Boundary
- Section Boundary**
- Section Boundary (for the purpose of Landscape and Visual Impact Assessment)
 - Public Right of Way
- Existing Woodland**
- Existing Woodland
 - Ramsar
 - Special Area of Conservation
 - Special Protection Area
 - Site of Special Scientific Interest

C	08/07/2015	EXAMINATION DEADLINE 7	JS	NH	IG
B	18/06/2015	UPDATES FOR EXAMINING AUTHORITY DEADLINE 6	JS	NH	IG
A	06/05/2014	DCO SUBMISSION	JS	NH	IG
ISSUE	DATE	COMMENTS	DRAW	CHK'D	APP'D

Title


NATIONAL GRID (HINKLEY POINT C CONNECTION PROJECT)
VOLUME 5.25.3B

OFF-SITE PLANTING AND ENHANCEMENT SCHEME
EASTON-IN-GORDANO - AVONMOUTH
OPTION A

nationalgrid			GIS	
National Grid plc, Warwick Technology Park, Gallows Hill, Warwick, CV34 6DA			A3	
NG INVESTMENT No.	APPLICATION No.			
20897	EN020001			
FIGURE No.	DRAWING No.		SCALE	
25.1.17	G1979.1828.17L		1:14,000	
SHEET 17 of 19			ISSUE	
			C	

COPYRIGHT NOT TO BE REPRODUCED WITHOUT THE WRITTEN PERMISSION OF THE NATIONAL GRID ELECTRICITY TRANSMISSION Plc. Contains Ordnance Survey data © Crown copyright and database right 2015. This map is based upon Ordnance Survey material with the permission of Ordnance Survey on behalf of the Controller of Her Majesty's Stationery Office © Crown copyright. Unauthorised reproduction infringes Crown copyright and may lead to prosecution or civil proceedings. Licence No. 100024241 2015.

0 250 500 Metres

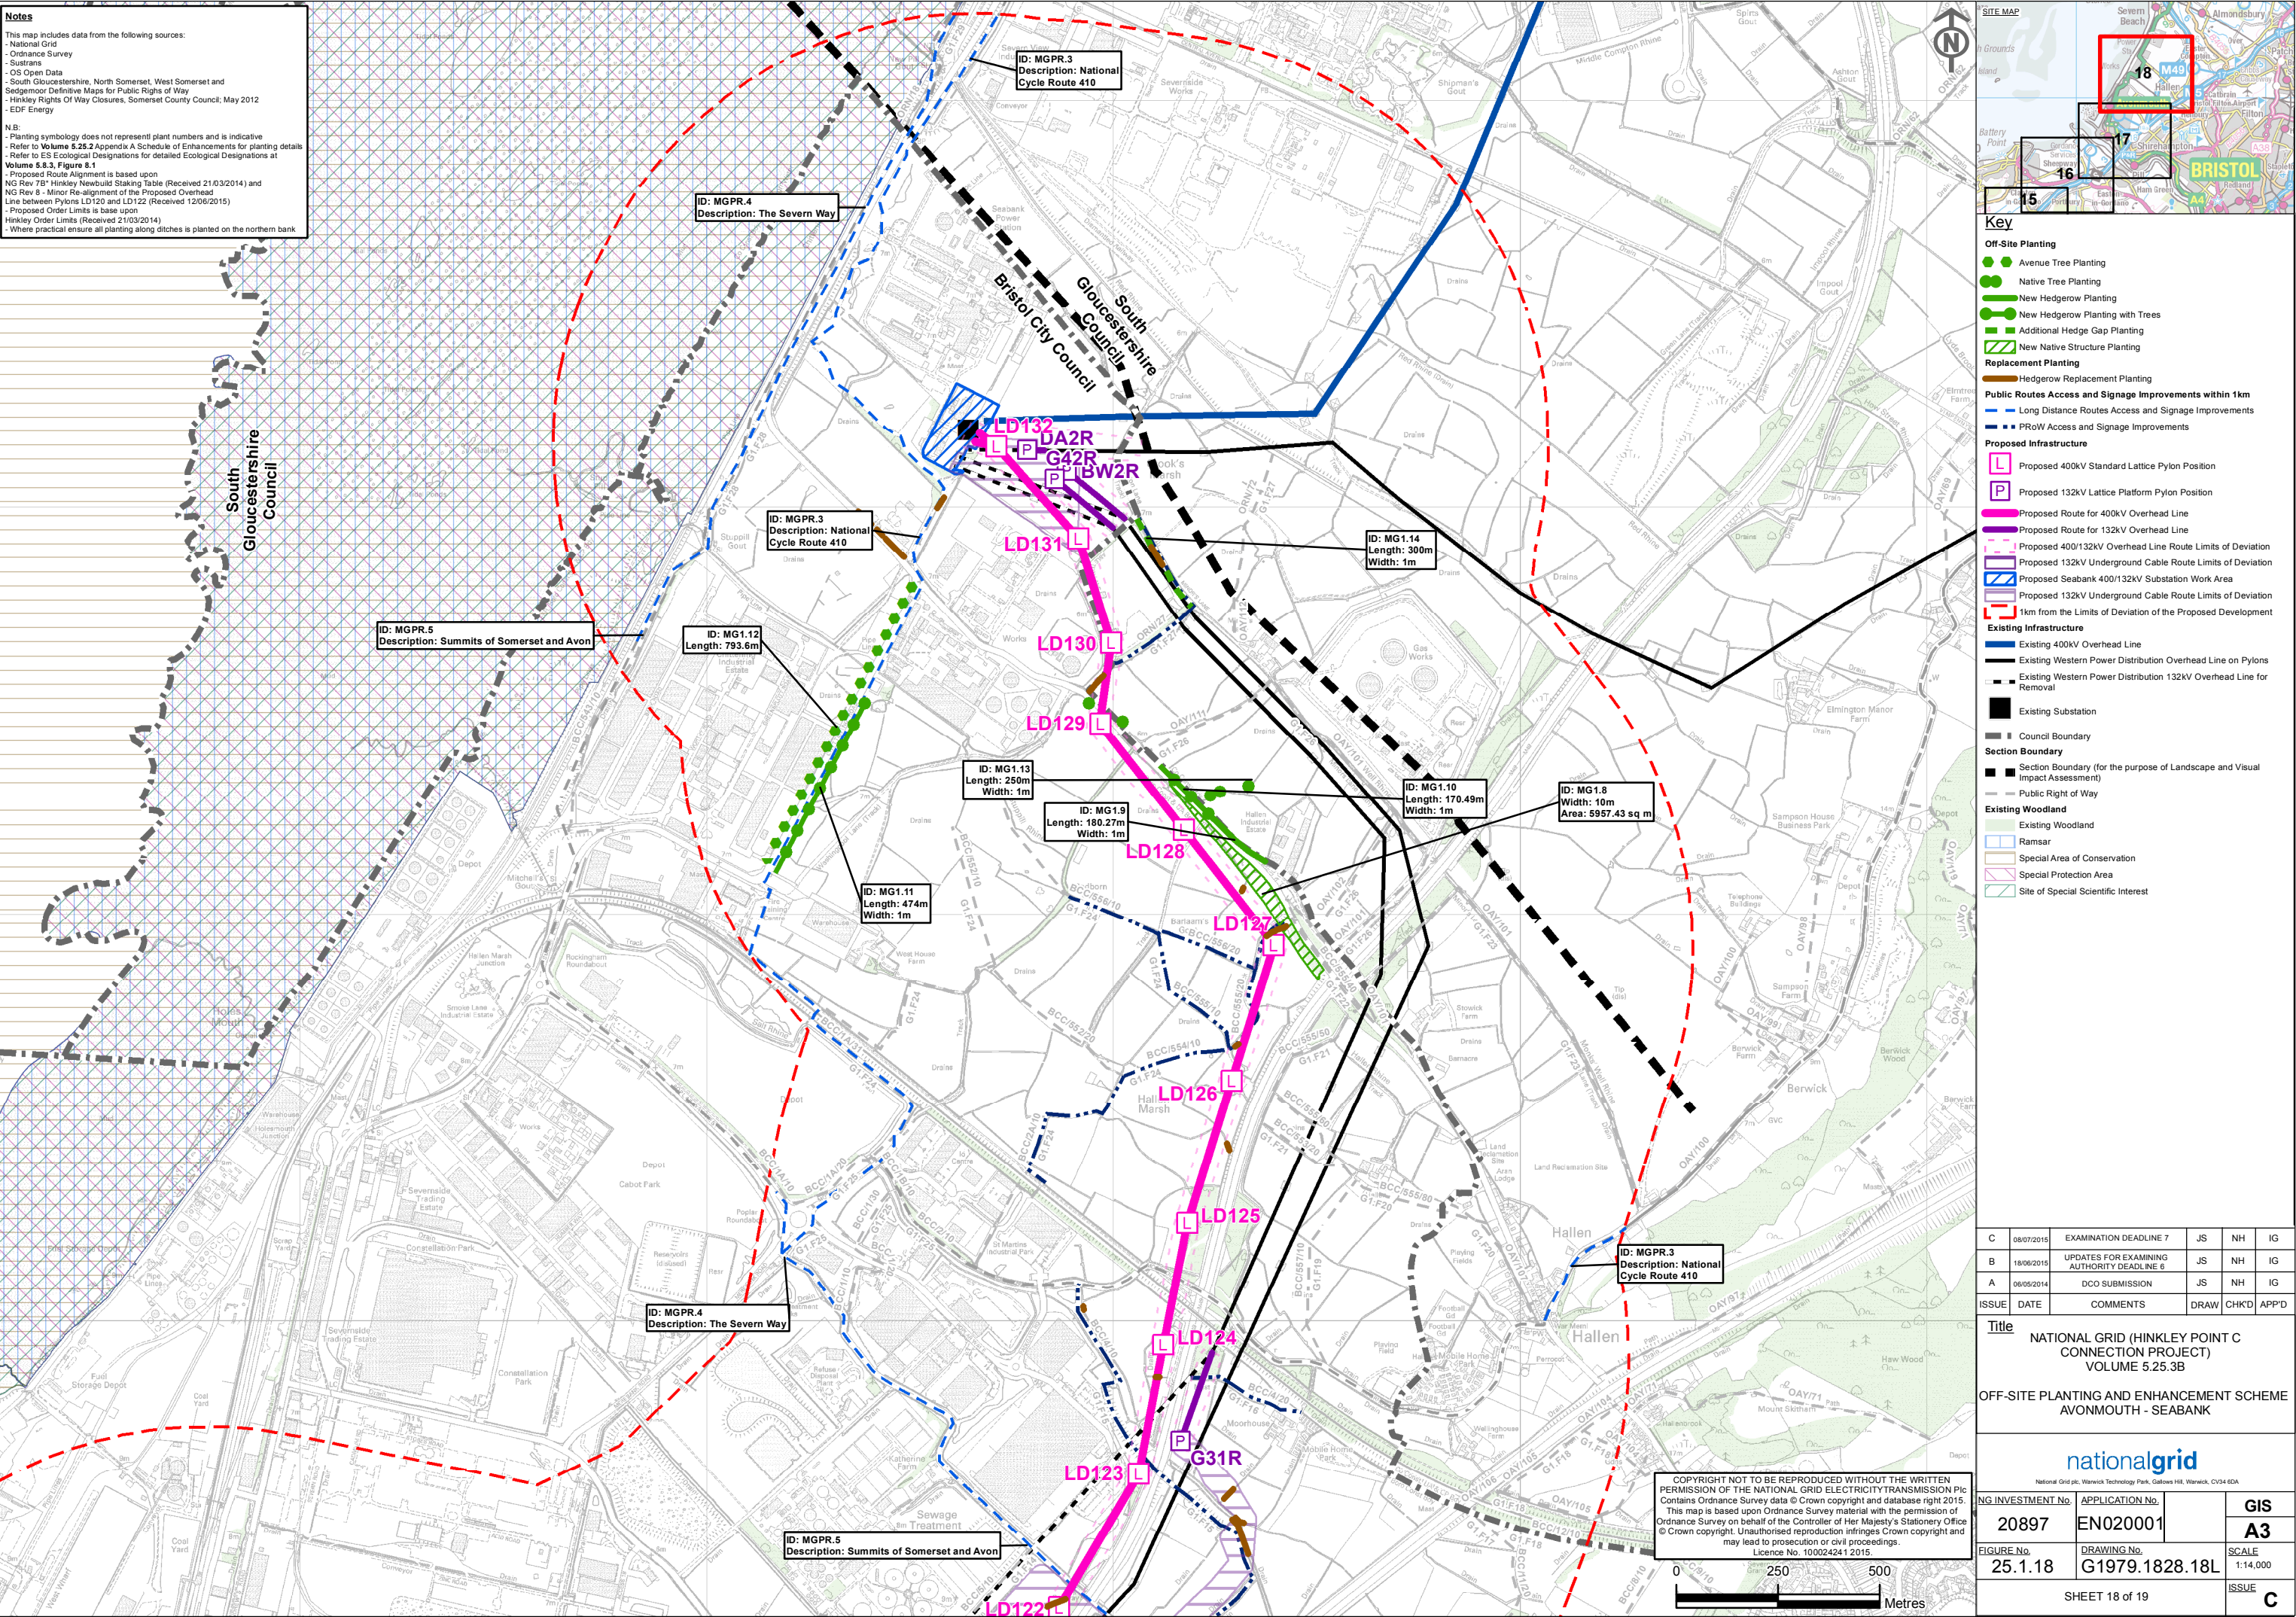

SITE MAP

Key

Off-Site Planting

- Avenue Tree Planting
- Native Tree Planting
- New Hedgerow Planting
- New Hedgerow Planting with Trees
- Additional Hedge Gap Planting
- New Native Structure Planting

Replacement Planting

- Hedgerow Replacement Planting

Public Routes Access and Signage Improvements within 1km

- Long Distance Routes Access and Signage Improvements
- PProW Access and Signage Improvements

Proposed Infrastructure

- Proposed 400kV Standard Lattice Pylon Position
- Proposed 132kV Lattice Platform Pylon Position
- Proposed Route for 400kV Overhead Line
- Proposed Route for 132kV Overhead Line
- Proposed 400/132kV Overhead Line Route Limits of Deviation
- Proposed 132kV Underground Cable Route Limits of Deviation
- Proposed Seabank 400/132kV Substation Work Area
- Proposed 132kV Underground Cable Route Limits of Deviation
- 1km from the Limits of Deviation of the Proposed Development

Existing Infrastructure

- Existing 400kV Overhead Line
- Existing Western Power Distribution Overhead Line on Pylons
- Existing Western Power Distribution 132kV Overhead Line for Removal
- Existing Substation

Section Boundary

- Section Boundary (for the purpose of Landscape and Visual Impact Assessment)
- Public Right of Way

Existing Woodland

- Existing Woodland
- Ramsar
- Special Area of Conservation
- Special Protection Area
- Site of Special Scientific Interest

ISSUE	DATE	COMMENTS	DRAW	CHK'D	APP'D
C	08/07/2015	EXAMINATION DEADLINE 7	JS	NH	IG
B	18/06/2015	UPDATES FOR EXAMINING AUTHORITY DEADLINE 6	JS	NH	IG
A	06/05/2014	DCO SUBMISSION	JS	NH	IG

Title

NATIONAL GRID (HINKLEY POINT C CONNECTION PROJECT)
VOLUME 5.25.3B

**OFF-SITE PLANTING AND ENHANCEMENT SCHEME
AVONMOUTH - SEABANK**

nationalgrid

National Grid plc, Warwick Technology Park, Galloway Hill, Warwick, CV34 6DA

NG INVESTMENT No.	APPLICATION No.	GIS
20897	EN020001	A3

FIGURE No.	DRAWING No.	SCALE
25.1.18	G1979.1828.18L	1:14,000

SHEET 18 of 19

ISSUE

C


Notes

This map includes data from the following sources:

- National Grid
- Ordnance Survey
- Sustrans
- OS Open Data
- South Gloucestershire, North Somerset, West Somerset and Sedgemoor Definitive Maps for Public Rights of Way
- Hinkley Rights Of Way Closures, Somerset County Council, May 2012
- EDF Energy

N.B:

- Planting symbology does not represent plant numbers and is indicative
- Refer to **Volume 5.25.2** Appendix A Schedule of Enhancements for planting details
- Refer to ES Ecological Designations for detailed Ecological Designations at **Volume 5.8.3, Figure 8.1**
- Proposed Route Alignment is based upon NG Rev 7B Hinkley Newbuild Staking Table (Received 21/03/2014) and NG Rev 8 - Minor Re-alignment of the Proposed Overhead Line between Pylons LD123 and LD122 (Received 12/06/2015)
- Proposed Order Limits is based upon Hinkley Order Limits (Received 21/03/2014)
- Where practical ensure all planting along ditches is planted on the northern bank

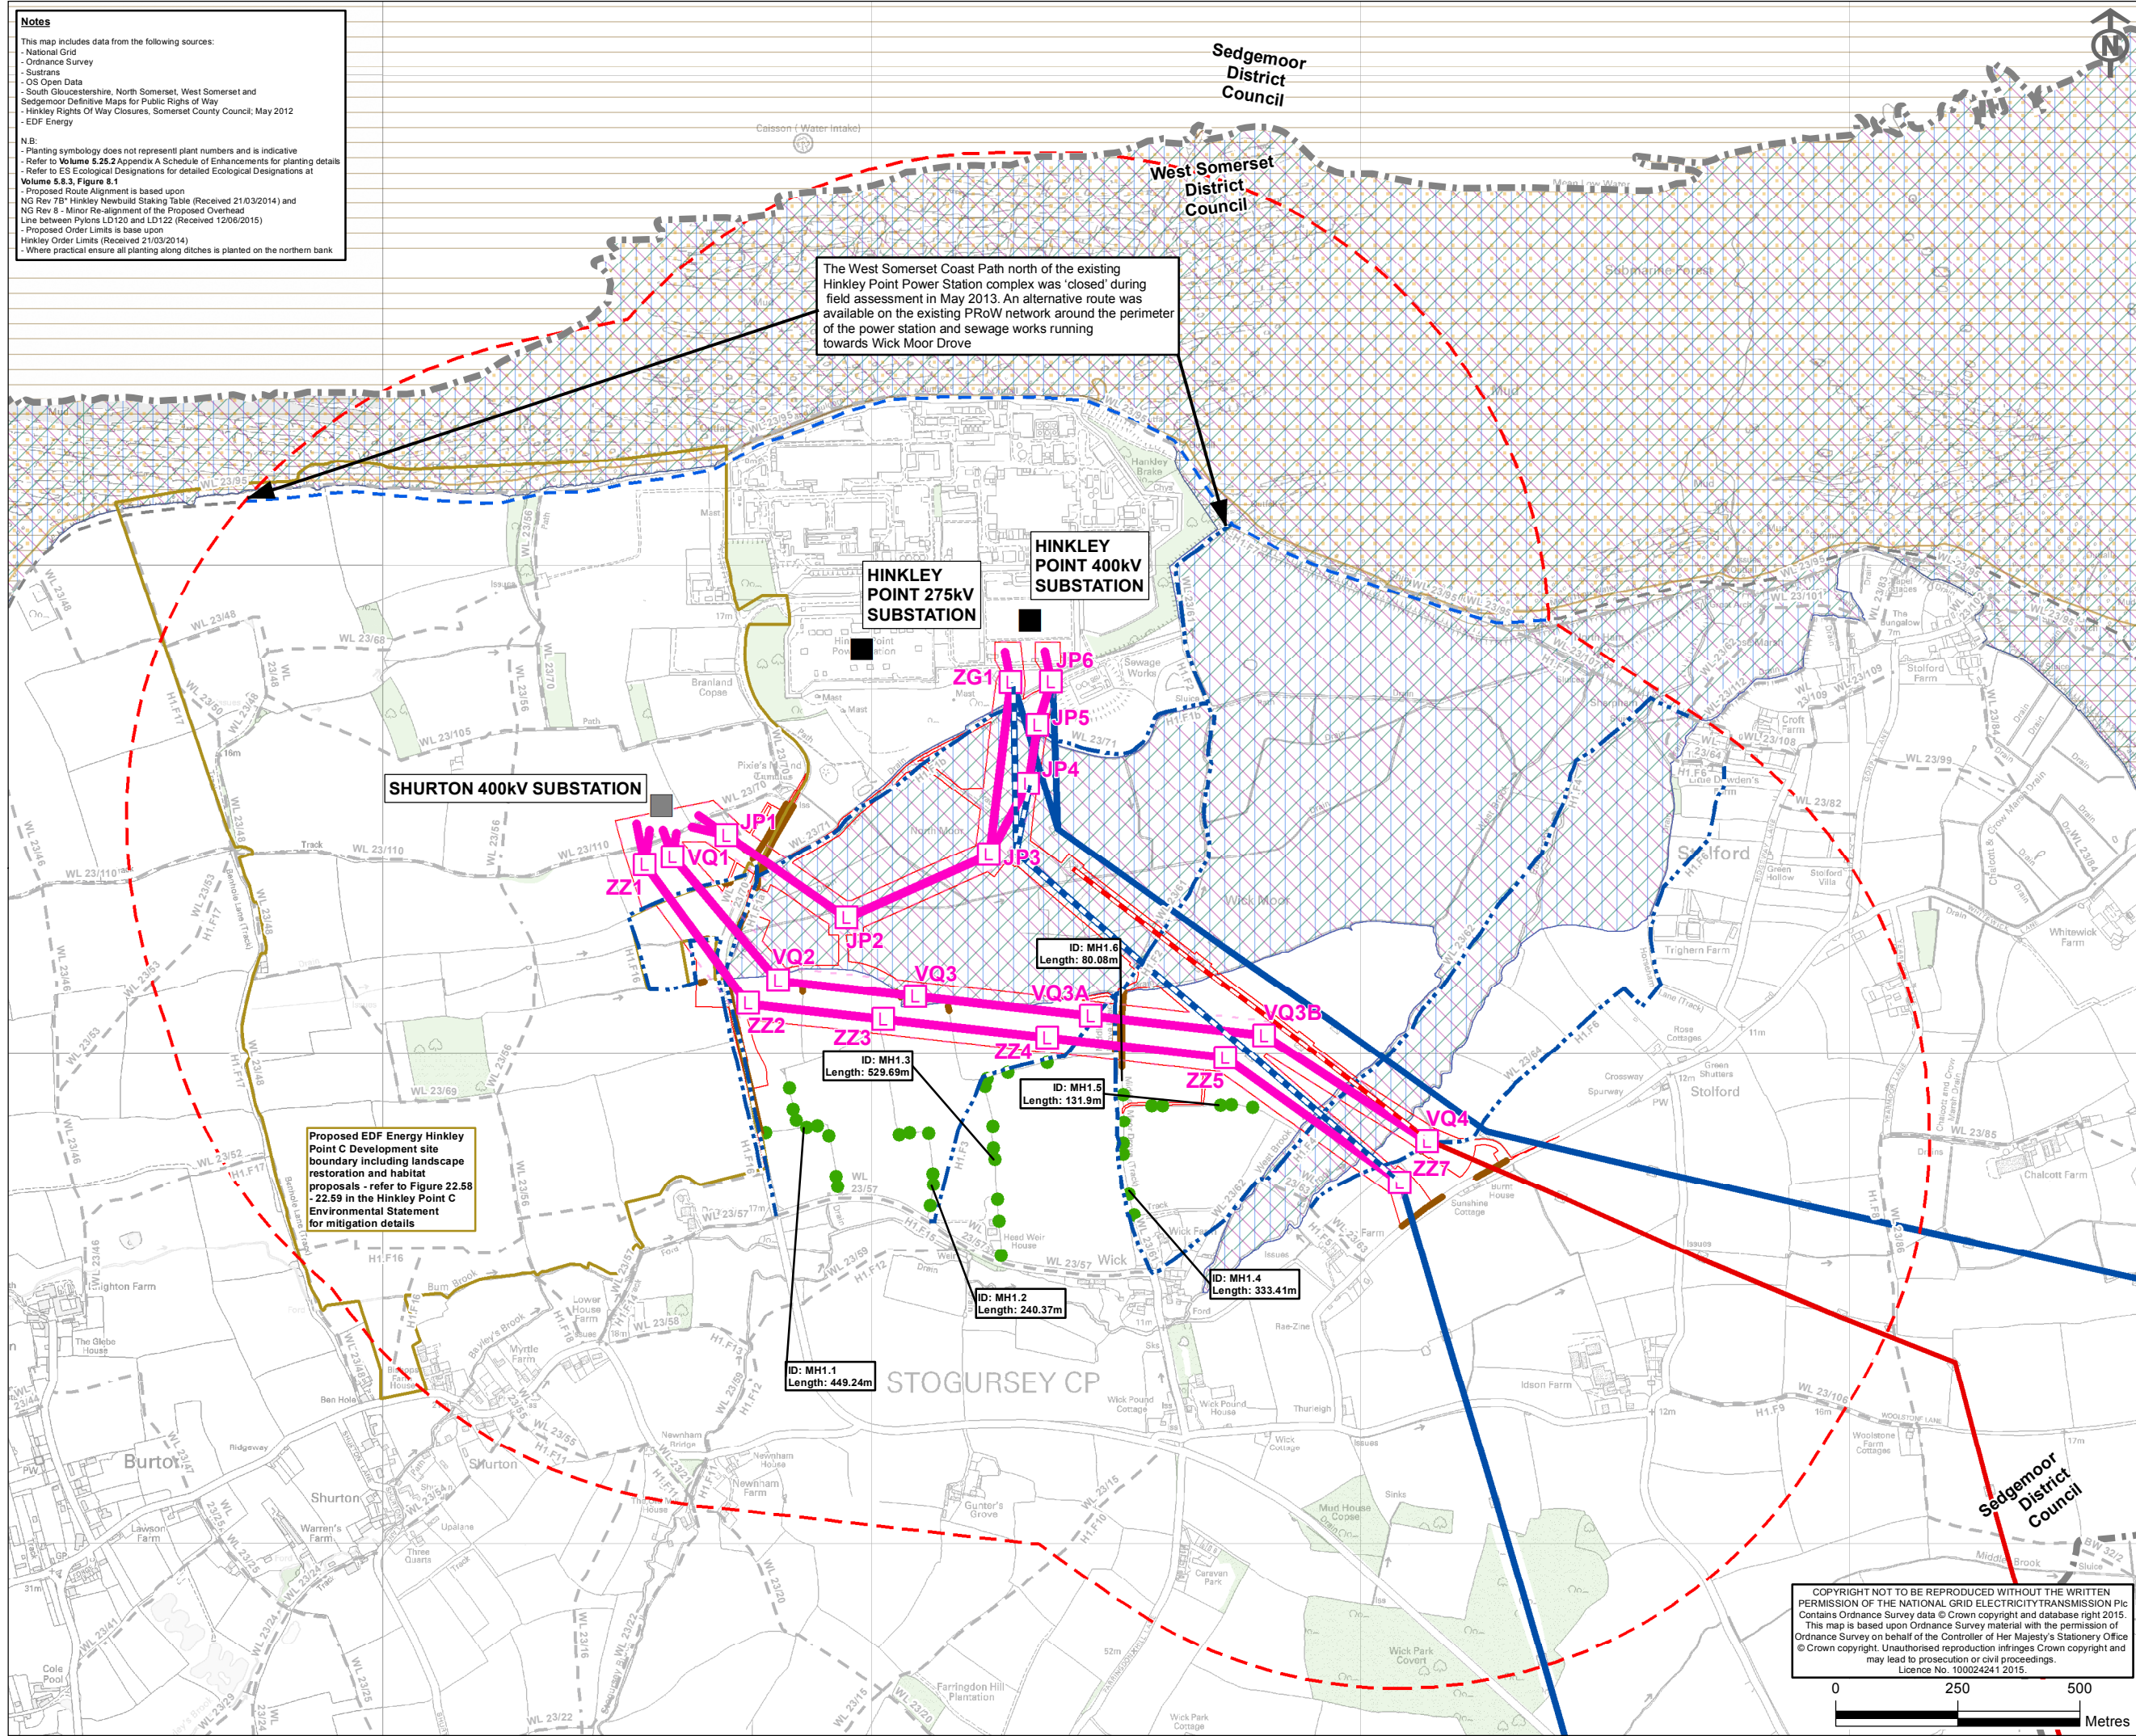

Key

Off-Site Planting

- Native Tree Planting

Replacement Planting

- No Action, Remove and Replace; Remove and Replace, No Action; Remove and Replace, Remove and Replace

Public Routes Access and Signage Improvements within 1km

- Long Distance Routes Access and Signage Improvements
- PRoW Access and Signage Improvements

Proposed Infrastructure

- Proposed 400kV Standard Lattice Pylon Position
- Proposed Route for 400kV Overhead Line
- Proposed 400/132kV Overhead Line Route Limits of Deviation 1km from the Limits of Deviation of the Proposed Development
- Order Limits

Existing Infrastructure

- Existing 400kV Overhead Line
- Existing 275kV Overhead Line
- Existing 400kV Overhead line to be Removed
- Existing 275kV Overhead line to be Removed
- Existing Substation
- Shurton 400kV Substation

EDF Energy Hinkley Point C Development

- Site Boundary

Ecological Designations

- National Nature Reserve
- Ramsar
- Special Area of Conservation
- Special Protection Area
- Site of Special Scientific Interest

Council Boundary

- Council Boundary

Existing Woodland

- Existing Woodland

C	08/07/2015	EXAMINATION DEADLINE 7	JS	NH	IG
B	18/06/2015	UPDATES FOLLOWING JOINT COUNCILS INPUTS	JS	NH	IG
A	06/05/2014	DCO SUBMISSION	JS	NH	IG
ISSUE	DATE	COMMENTS	DRAW	CHK'D	APP'D

Title

NATIONAL GRID (HINKLEY POINT C CONNECTION PROJECT)
VOLUME 5.25.3B

OFF-SITE PLANTING AND ENHANCEMENT SCHEME
HINKLEY LINE ENTRIES

nationalgrid

National Grid plc, Warwick Technology Park, Gallows Hill, Warwick, CV34 6DA

NG INVESTMENT No.	APPLICATION No.	GIS A3
20897	EN020001	
FIGURE No.	DRAWING No.	SCALE 1:12,500
25.1.19	G1979.2007.19L	ISSUE C

SHEET 19 of 19

COPYRIGHT NOT TO BE REPRODUCED WITHOUT THE WRITTEN PERMISSION OF THE NATIONAL GRID ELECTRICITY TRANSMISSION Plc. Contains Ordnance Survey data © Crown copyright and database right 2015. This map is based upon Ordnance Survey material with the permission of Ordnance Survey on behalf of the Controller of Her Majesty's Stationery Office © Crown copyright. Unauthorised reproduction infringes Crown copyright and may lead to prosecution or civil proceedings. Licence No. 100024241 2015.

0 250 500 Metres