


Environmental Statement Off-site Planting and Enhancement Scheme Figure 25.3.1-21

Hinkley Point C Connection Project

*Regulation 5(2)(q) of the Infrastructure Planning
(Applications: Prescribed Forms and Procedure)
Regulations 2009*

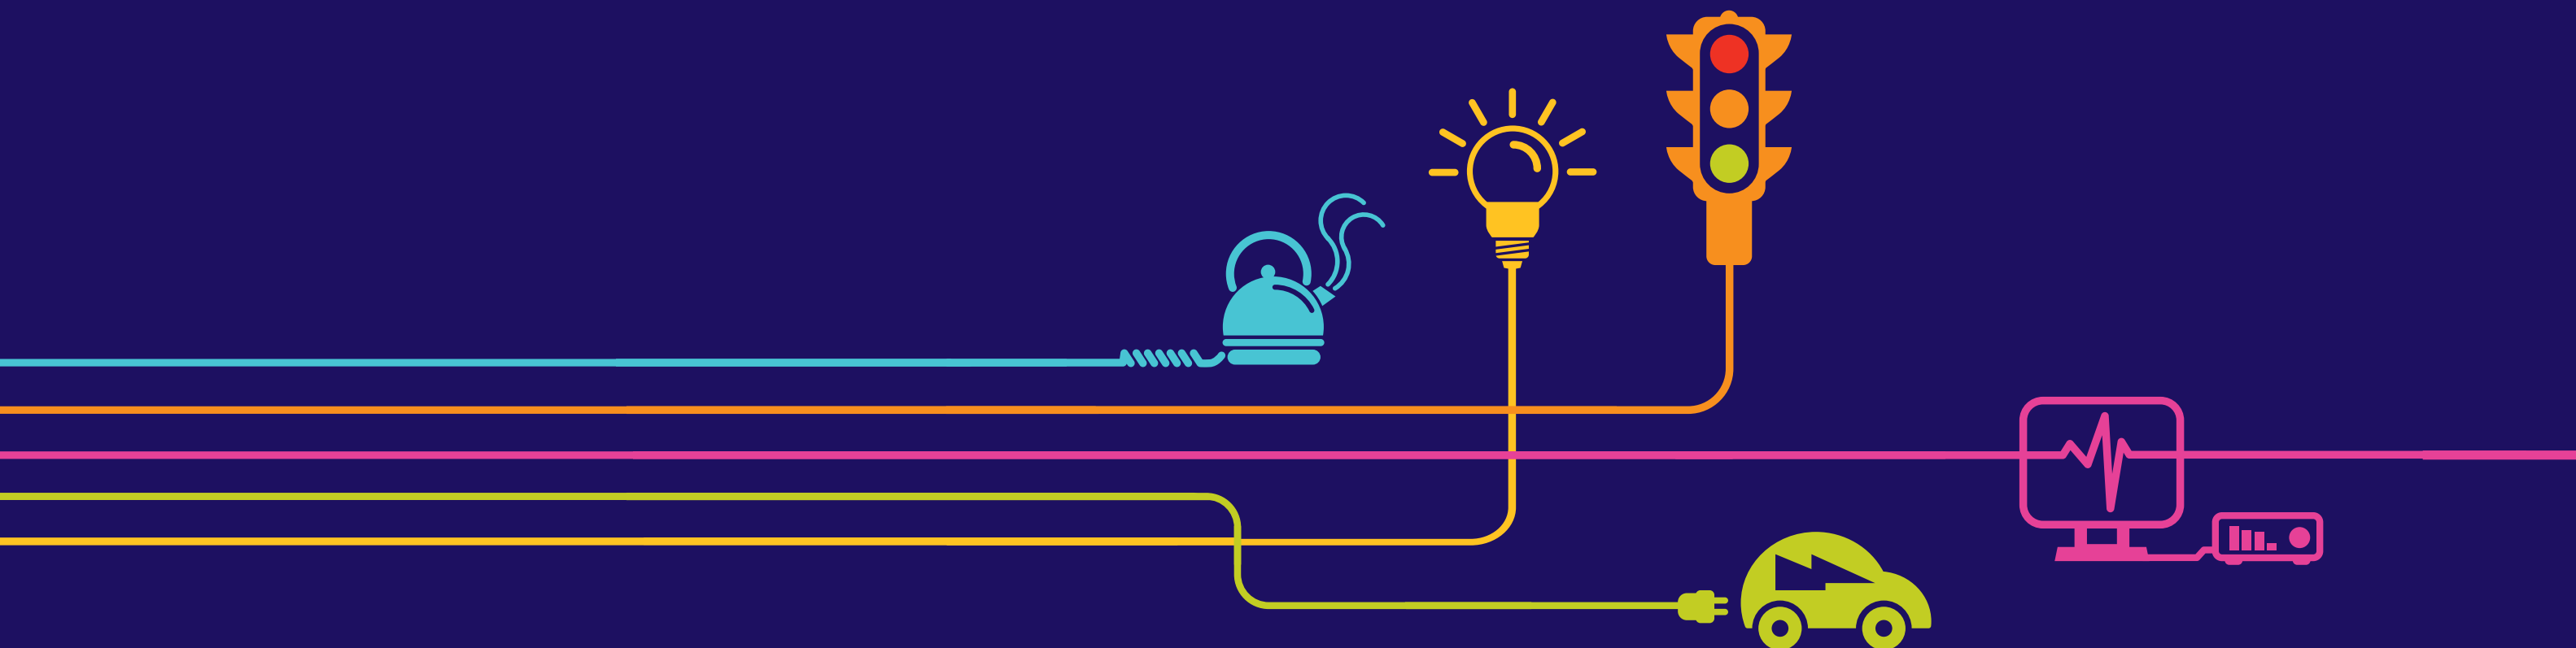


Environmental Statement

Hinkley Point C Connection Project

5.25.3B – Off-Site Planting and Enhancement Scheme - Figures (orange highlight indicates the contents of this Volume)

Figure	Title
Volume 5.25.3.1B	
25.1	Off-Site Planting and Enhancement Scheme Plans
Volume 5.25.3.2B	
25.2	OSPES Wildlife Designated Site Considerations
Volume 5.25.3.3B	
25.3	OSPES Proposals and Historic Environment Baseline Data

Figure 25.3 - OSPES Proposals and Historic Environment Baseline Data

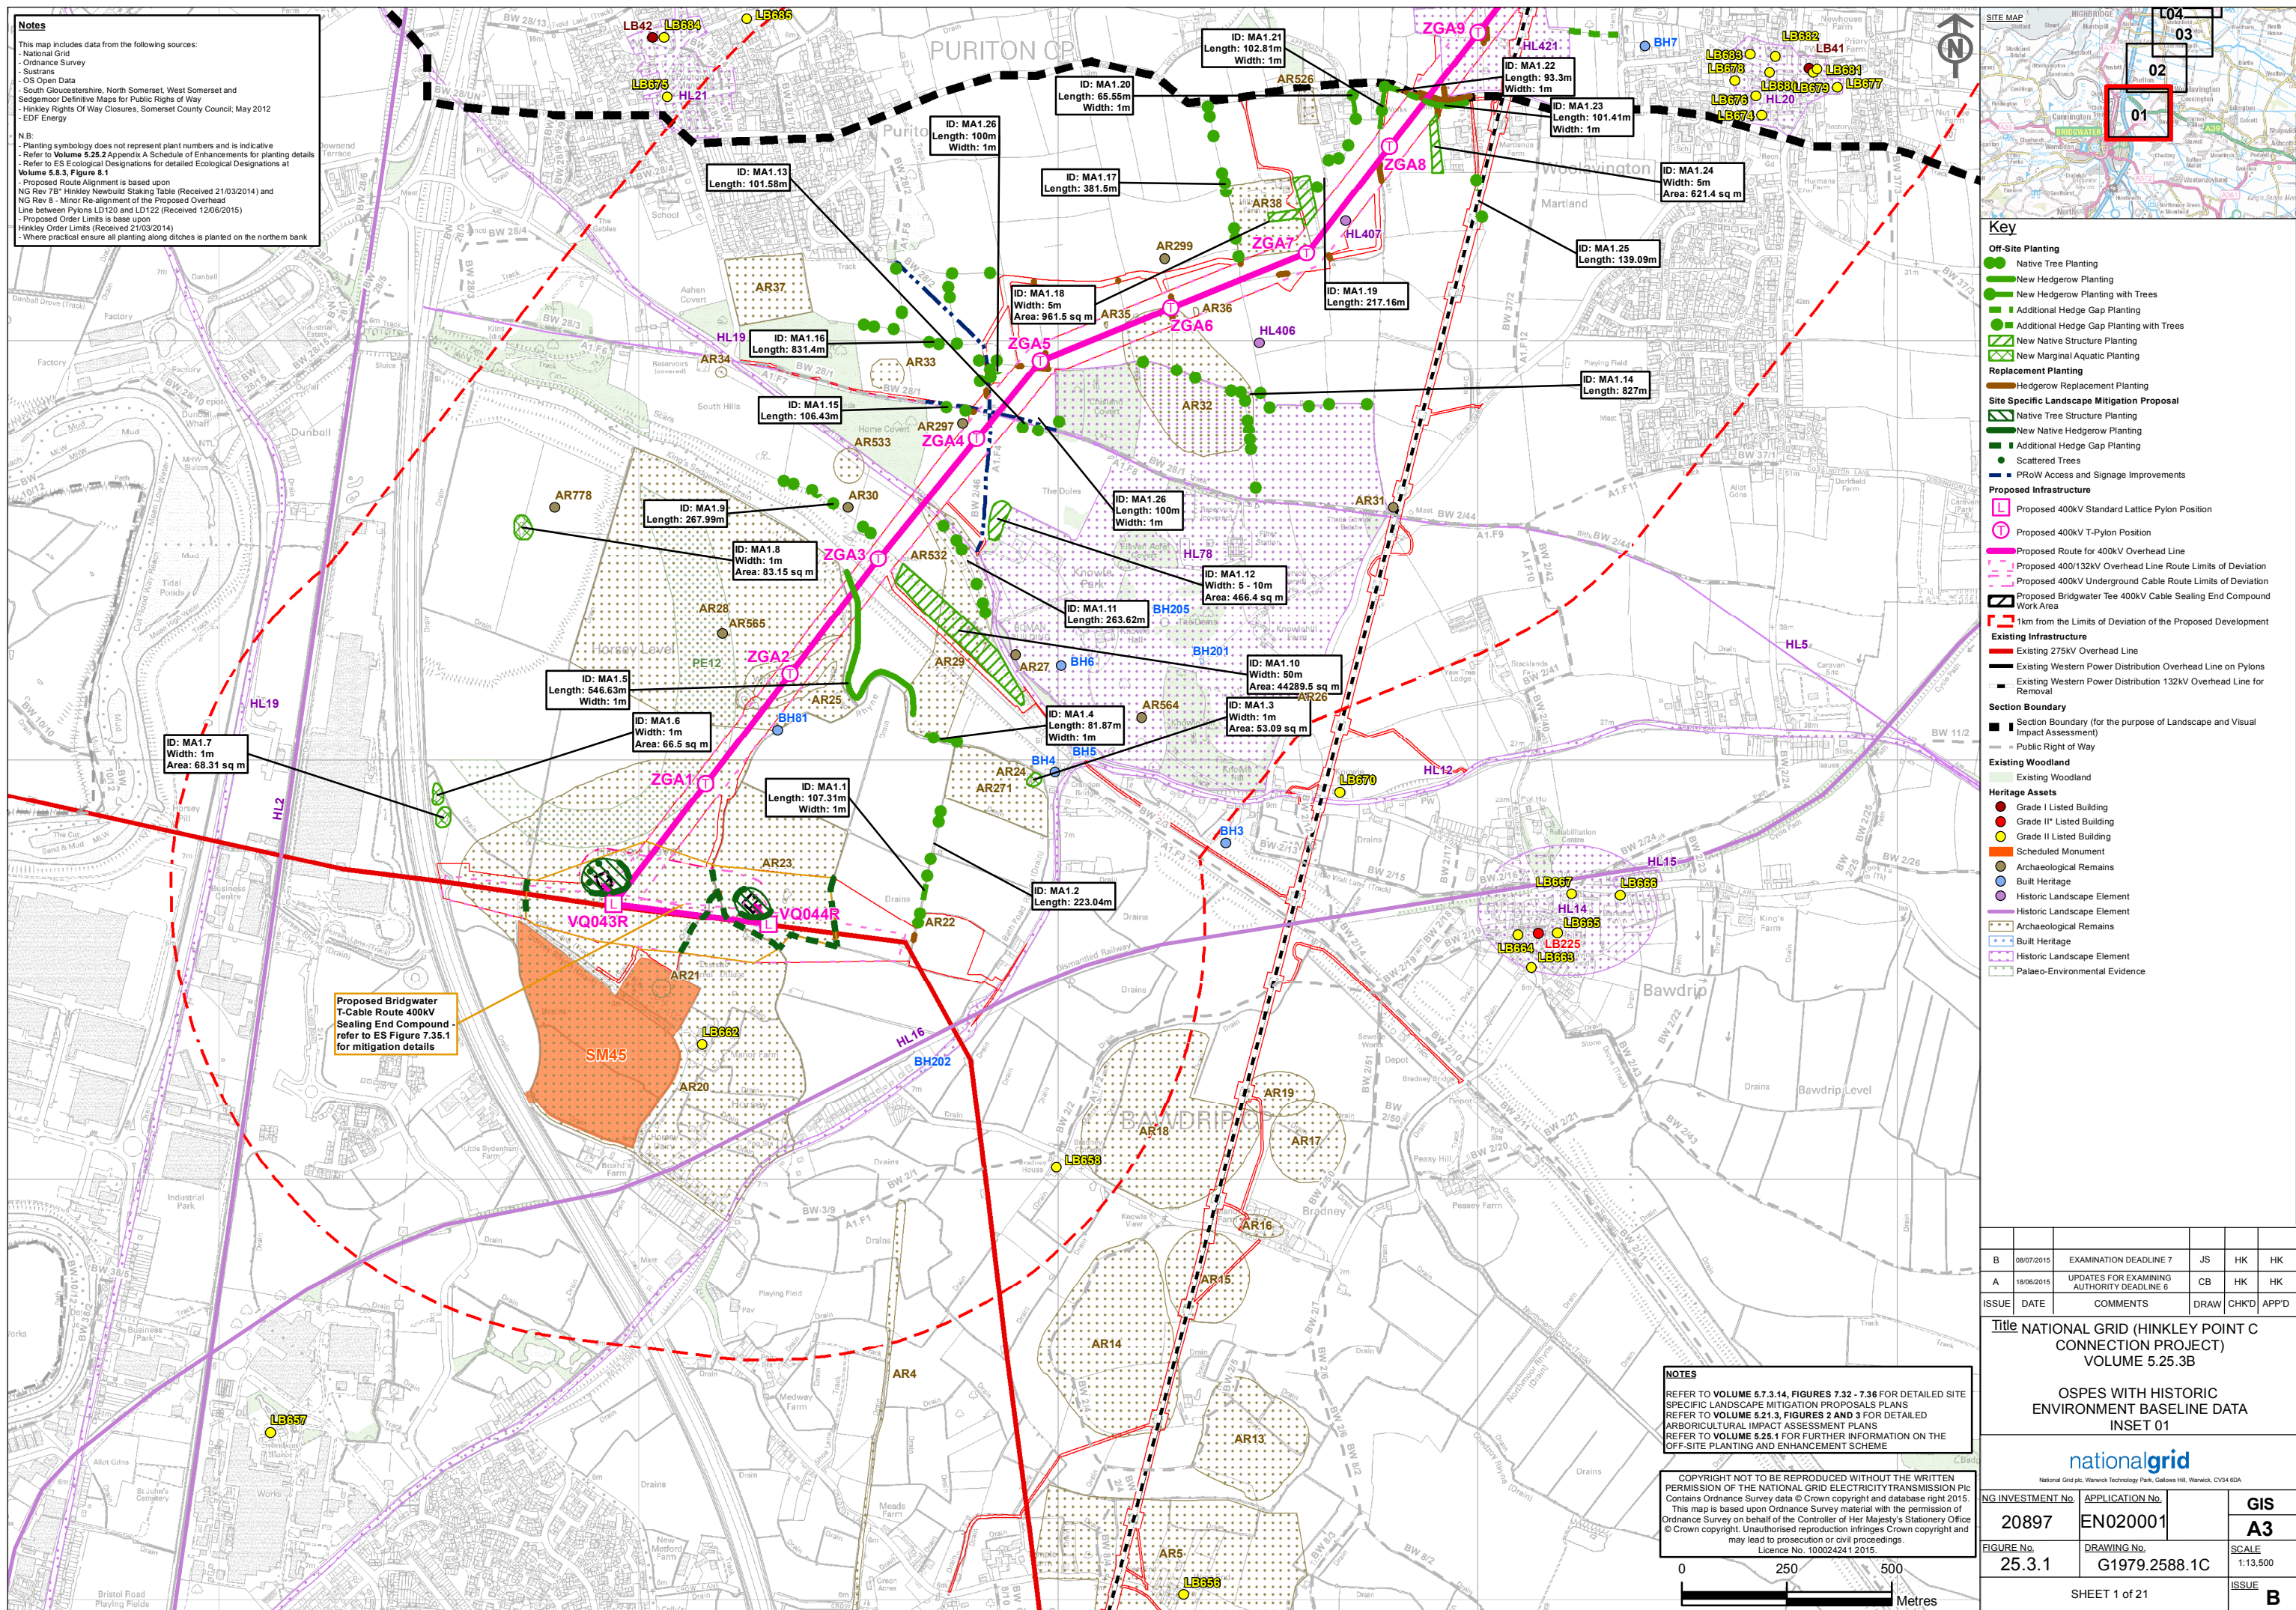

B	08/07/2015	EXAMINATION DEADLINE 7	JS	HK	HK
A	18/06/2015	UPDATES FOR EXAMINING AUTHORITY DEADLINE 6	CB	HK	HK
ISSUE	DATE	COMMENTS	DRAW	CHK'D	APP'D

Title NATIONAL GRID (HINKLEY POINT C
CONNECTION PROJECT)
VOLUME 5.25.3B


OSPES WITH HISTORIC
ENVIRONMENT BASELINE DATA
INSET 01

nationalgrid
National Grid plc, Warwick Technology Park, Gallows Hill, Warwick, CV34 6DA

NG INVESTMENT No.	APPLICATION No.		GIS
20897	EN020001		A3

FIGURE No.	DRAWING No.	SCALE
25.3.1	G1979.2588.1C	1:13,500

SHEET 1 of 21	<u>ISSUE</u> B
---------------	---

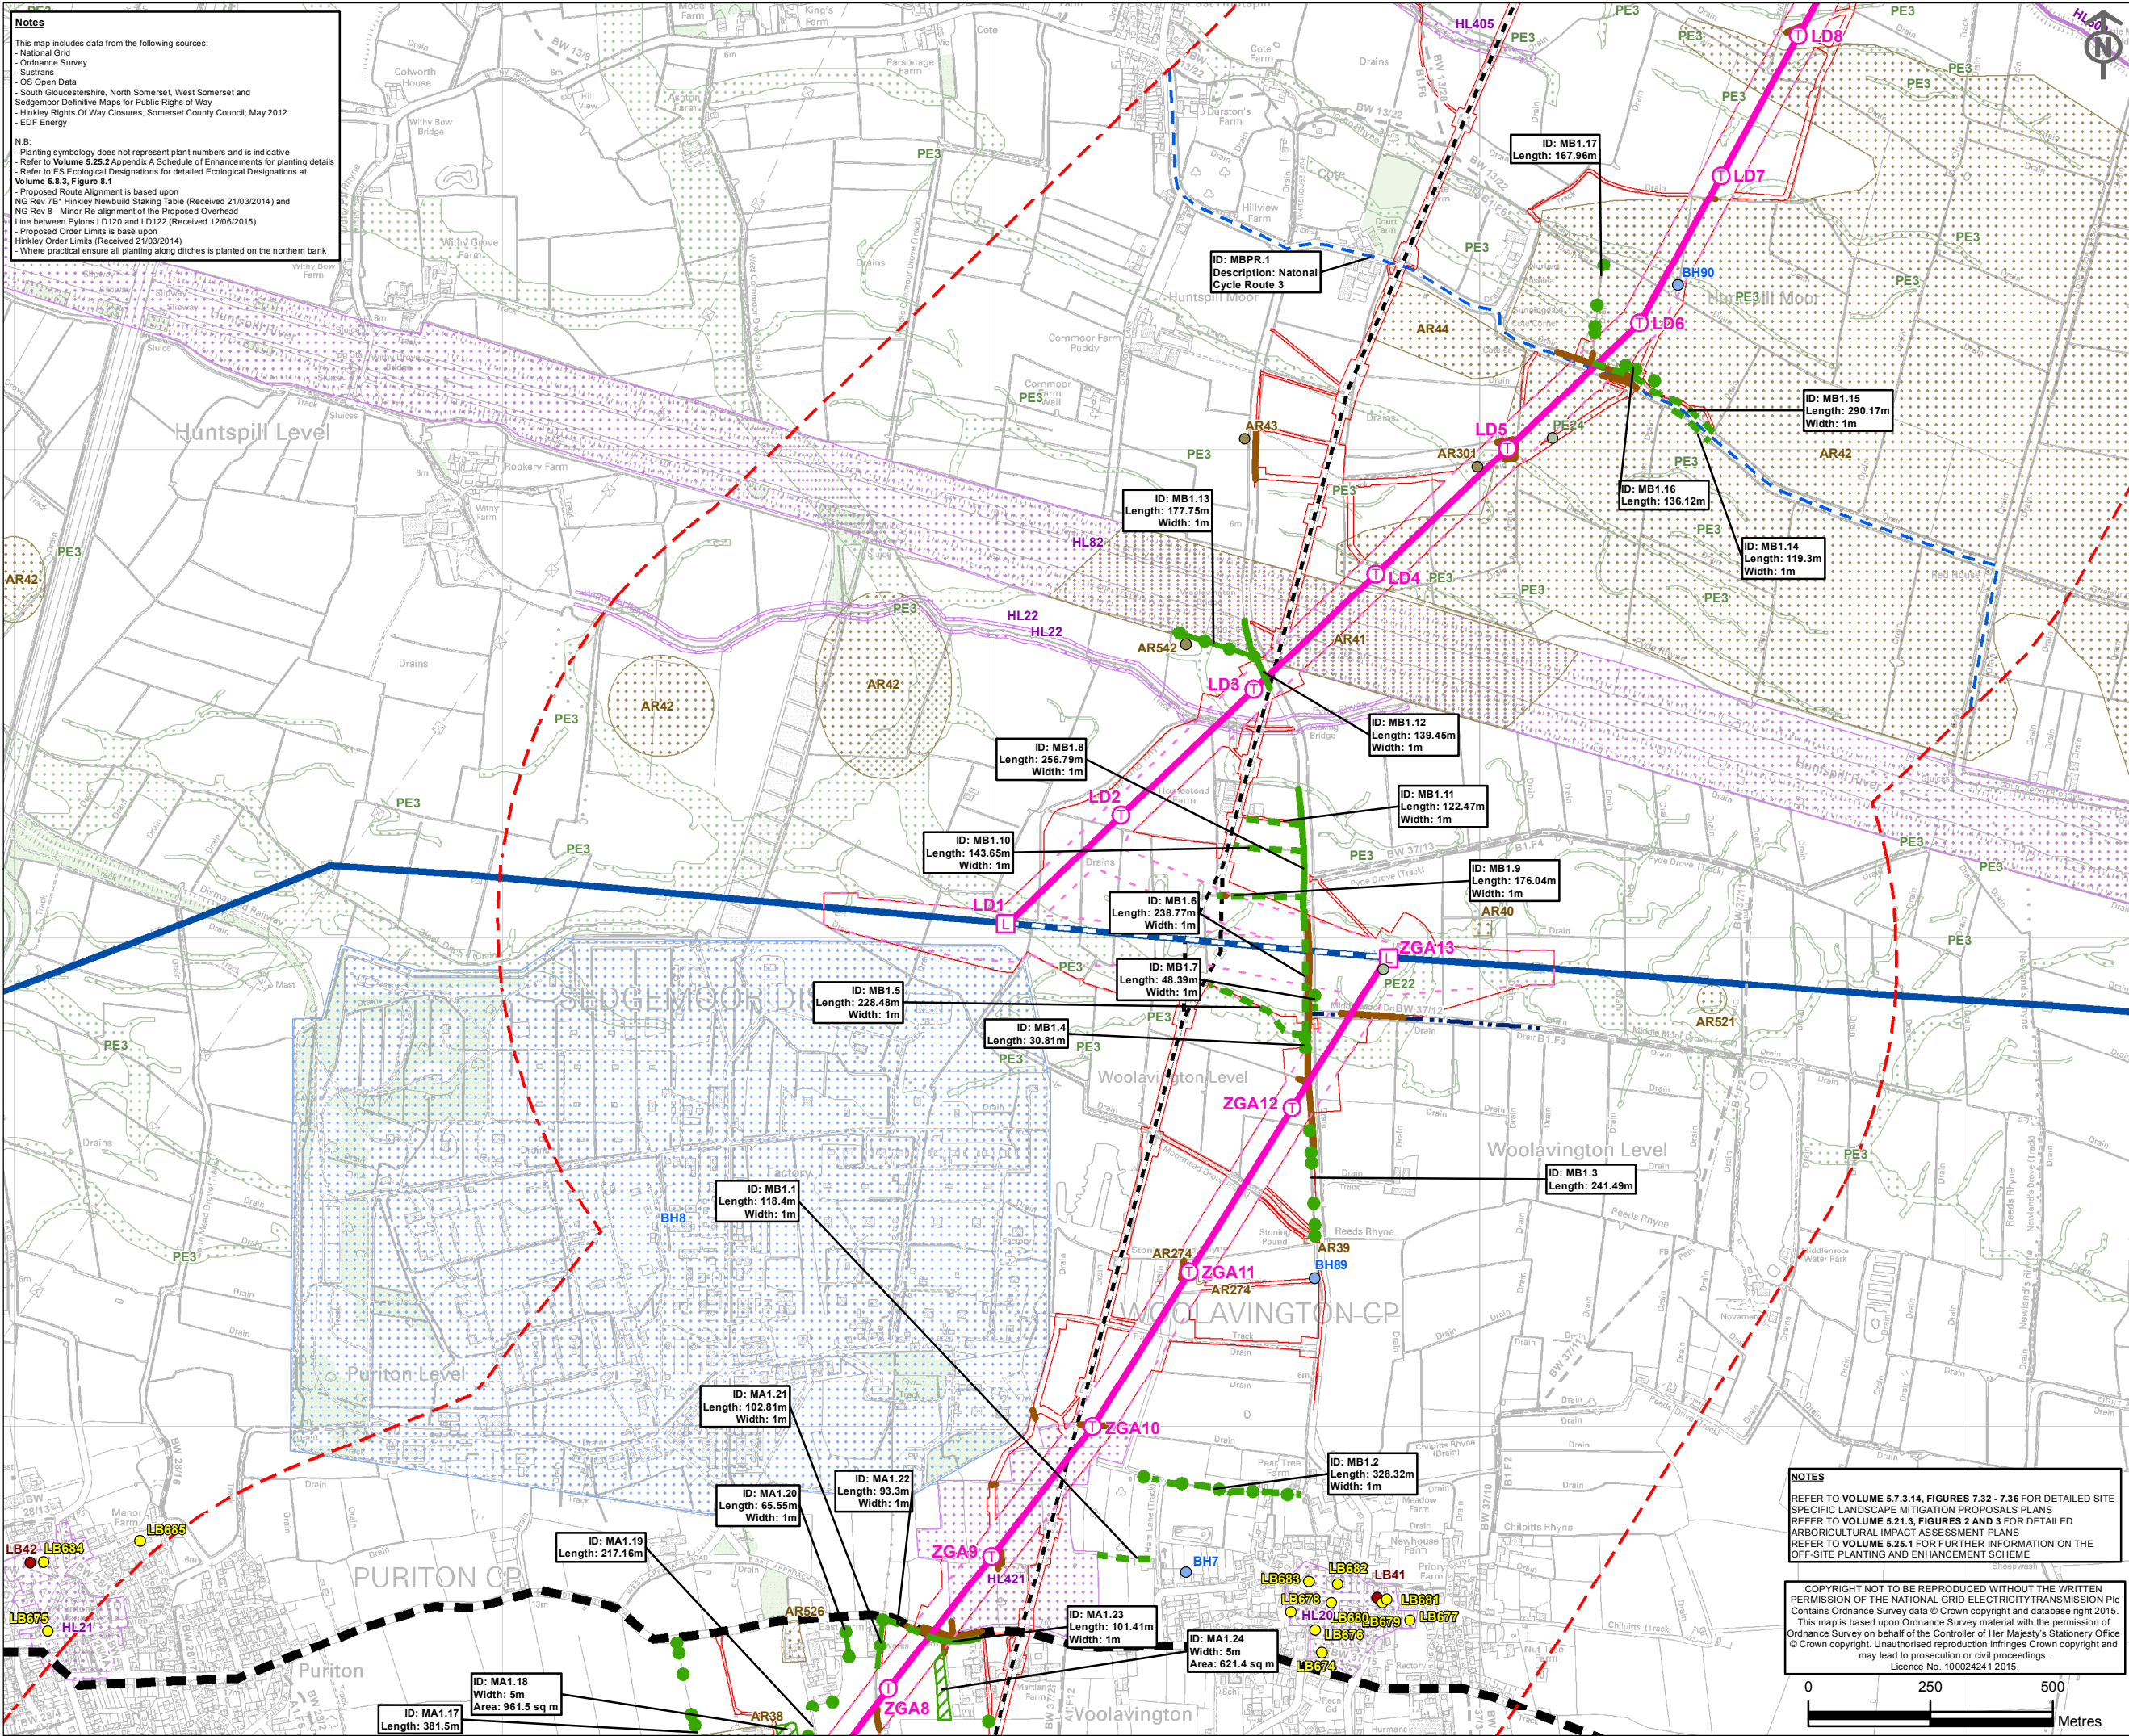

Notes

This map includes data from the following sources:

- National Grid
- Ordnance Survey
- Sustrans
- OS Open Data
- South Gloucestershire, North Somerset, West Somerset and Sedgemoor Definitive Maps for Public Rights of Way
- Hinkley Rights Of Way Closures, Somerset County Council, May 2012
- EDF Energy

N.B:

- Planting symbology does not represent plant numbers and is indicative
- Refer to Volume 5.25.2 Appendix A Schedule of Enhancements for planting details
- Refer to ES Ecological Designations for detailed Ecological Designations at Volume 5.25.3, Figure 5.1
- Proposed Route Alignment is based upon NG Rev 7B Hinkley Newbuild Staking Table (Received 21/03/2014) and NG Rev 8 - Minor Re-alignment of the Proposed Overhead Line between Pylons LD120 and LD122 (Received 12/06/2015)
- Proposed Order Limits is based upon Hinkley Order Limits (Received 21/03/2014)
- Where practical ensure all planting along ditches is planted on the northern bank

Key

Off-Site Planting

- Native Tree Planting
- New Hedgerow Planting
- New Hedgerow Planting with Trees
- Additional Hedge Gap Planting
- Additional Hedge Gap Planting with Trees
- New Native Structure Planting

Replacement Planting

- Hedgerow Replacement Planting

Public Routes Access and Signage Improvements within 1km

- Long Distance Routes Access and Signage Improvements
- PRoW Access and Signage Improvements

Proposed Infrastructure

- Proposed 400kV Standard Lattice Pylon Position
- Proposed 400kV T-Pylon Position
- Proposed Route for 400kV Overhead Line
- Proposed 400/132kV Overhead Line Route Limits of Deviation
- 1km from the Limits of Deviation of the Proposed Development

Existing Infrastructure

- Existing 400kV Overhead Line
- Existing Western Power Distribution Overhead Line on Pylons
- Existing 400kV Overhead Line to be Removed
- Existing Western Power Distribution 132kV Overhead Line for Removal

Section Boundary

- Section Boundary (for the purpose of Landscape and Visual Impact Assessment)
- Public Right of Way

Existing Woodland

- Existing Woodland

Heritage Assets

- Grade I Listed Building
- Grade II Listed Building
- Archaeological Remains
- Built Heritage
- Palaeo-Environmental Evidence
- Historic Landscape Element
- Archaeological Remains
- Built Heritage
- Historic Landscape Element
- Palaeo-Environmental Evidence

Site Map

ON-SEA

05

04

03

02

01

NOTES

REFER TO VOLUME 5.7.3.14, FIGURES 7.32 - 7.36 FOR DETAILED SITE SPECIFIC LANDSCAPE MITIGATION PROPOSALS PLANS

REFER TO VOLUME 5.21.3, FIGURES 2 AND 3 FOR DETAILED ARBORICULTURAL IMPACT ASSESSMENT PLANS

REFER TO VOLUME 5.25.1 FOR FURTHER INFORMATION ON THE OFF-SITE PLANTING AND ENHANCEMENT SCHEME

COPYRIGHT NOT TO BE REPRODUCED WITHOUT THE WRITTEN PERMISSION OF THE NATIONAL GRID ELECTRICITY TRANSMISSION Plc

Contains Ordnance Survey data © Crown copyright and database right 2015.

This map is based upon Ordnance Survey material with the permission of Ordnance Survey on behalf of the Controller of Her Majesty's Stationery Office © Crown copyright. Unauthorised reproduction infringes Crown copyright and may lead to prosecution or civil proceedings.


License No: 100024241 2015.

Table 1: Examination and Authority Updates

ISSUE	DATE	COMMENTS	DRAW	CHK'D	APP'D
B	06/07/2015	EXAMINATION DEADLINE 7	JS	HK	HK
A	18/06/2015	UPDATES FOR EXAMINING AUTHORITY DEADLINE 6	CB	HK	HK

Table 2: National Grid (Hinkley Point C Connection Project) Volume 5.25.3B

Title NATIONAL GRID (HINKLEY POINT C CONNECTION PROJECT) VOLUME 5.25.3B					
OSPES WITH HISTORIC ENVIRONMENT BASELINE DATA INSET 02					
nationalgrid					
National Grid plc, Warwick Technology Park, Gallows Hill, Warwick, CV34 6DA					
NG INVESTMENT No.	APPLICATION No.	GIS			
20897	EN020001	A3			
FIGURE No.	DRAWING No.	SCALE			
25.3.2	G1979.2588.2C	1:12,500			
SHEET 2 of 21					ISSUE
					B

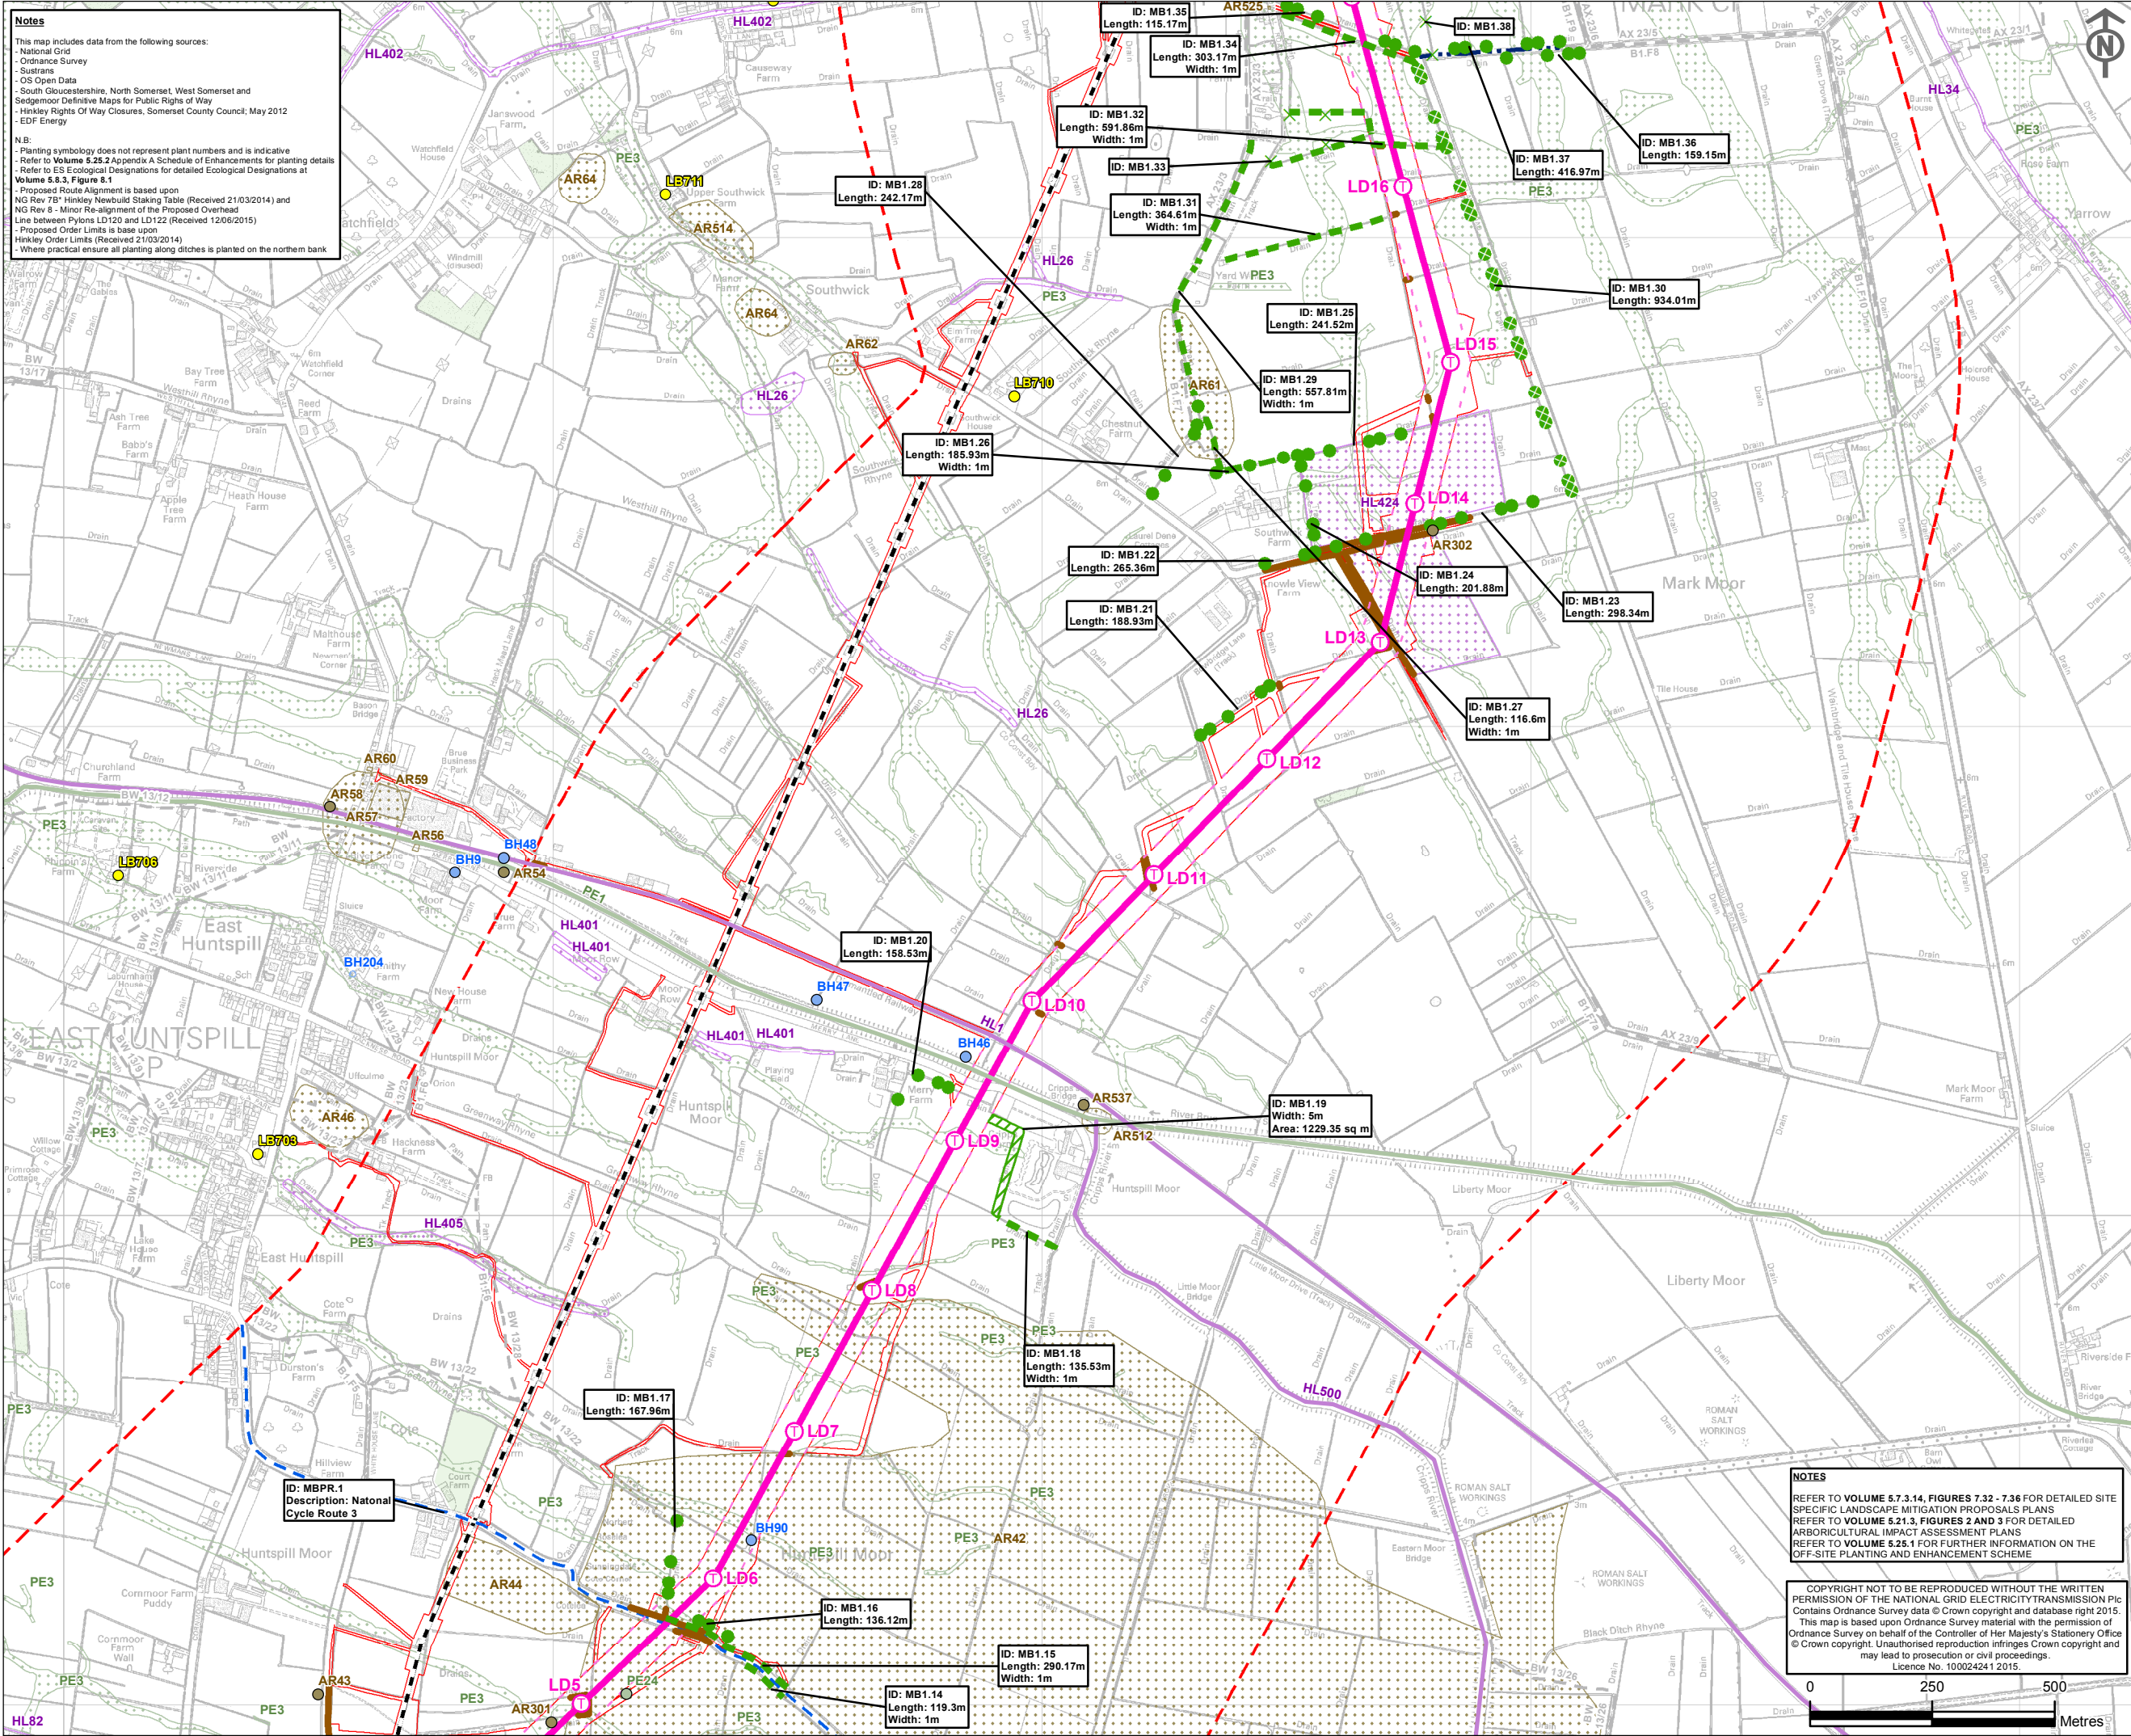

Key

Off-Site Planting

- Pollarded Willows (*Salix alba*)
- Native Tree Planting
- Additional Hedge Gap Planting
- Additional Hedge Gap Planting with Trees
- New Native Structure Planting
- Crack Willow Tree Planting

Replacement Planting

- Hedge Row Replacement Planting

Public Routes Access and Signage Improvements within 1km

- Long Distance Routes Access and Signage Improvements
- PRoW Access and Signage Improvements

Proposed Infrastructure

- Proposed 400kV T-Pylon Position
- Proposed Route for 400kV Overhead Line
- Proposed 400/132kV Overhead Line Route Limits of Deviation
- 1km from the Limits of Deviation of the Proposed Development

Existing Infrastructure

- Existing Western Power Distribution Overhead Line on Pylons
- Existing Western Power Distribution 132kV Overhead Line for Removal
- Public Right of Way

Existing Woodland

- Existing Woodland

Heritage Assets

- Grade II Listed Building
- Archaeological Remains
- Built Heritage
- Palaeo-Environmental Evidence
- Historic Landscape Element
- Palaeo-Environmental Evidence
- Archaeological Remains
- Built Heritage
- Historic Landscape Element
- Palaeo-Environmental Evidence

Site Map

06
05
04
03
02
01

Table

B	06/07/2015	EXAMINATION DEADLINE 7	JS	HK	HK
A	18/06/2015	UPDATES FOR EXAMINING AUTHORITY DEADLINE 6	CB	HK	HK
ISSUE	DATE	COMMENTS	DRAW	CHK'D	APP'D


Title NATIONAL GRID (HINKLEY POINT C CONNECTION PROJECT)
VOLUME 5.25.3B

OSPES WITH HISTORIC ENVIRONMENT BASELINE DATA
INSET 03

nationalgrid

National Grid plc, Warwick Technology Park, Gallows Hill, Warwick, CV34 6DA

NG INVESTMENT No.	APPLICATION No.	GIS
20897	EN020001	A3
FIGURE No.	DRAWING No.	SCALE
25.3.3	G1979.2588.3C	1:12,500
SHEET 3 of 21		ISSUE
		B

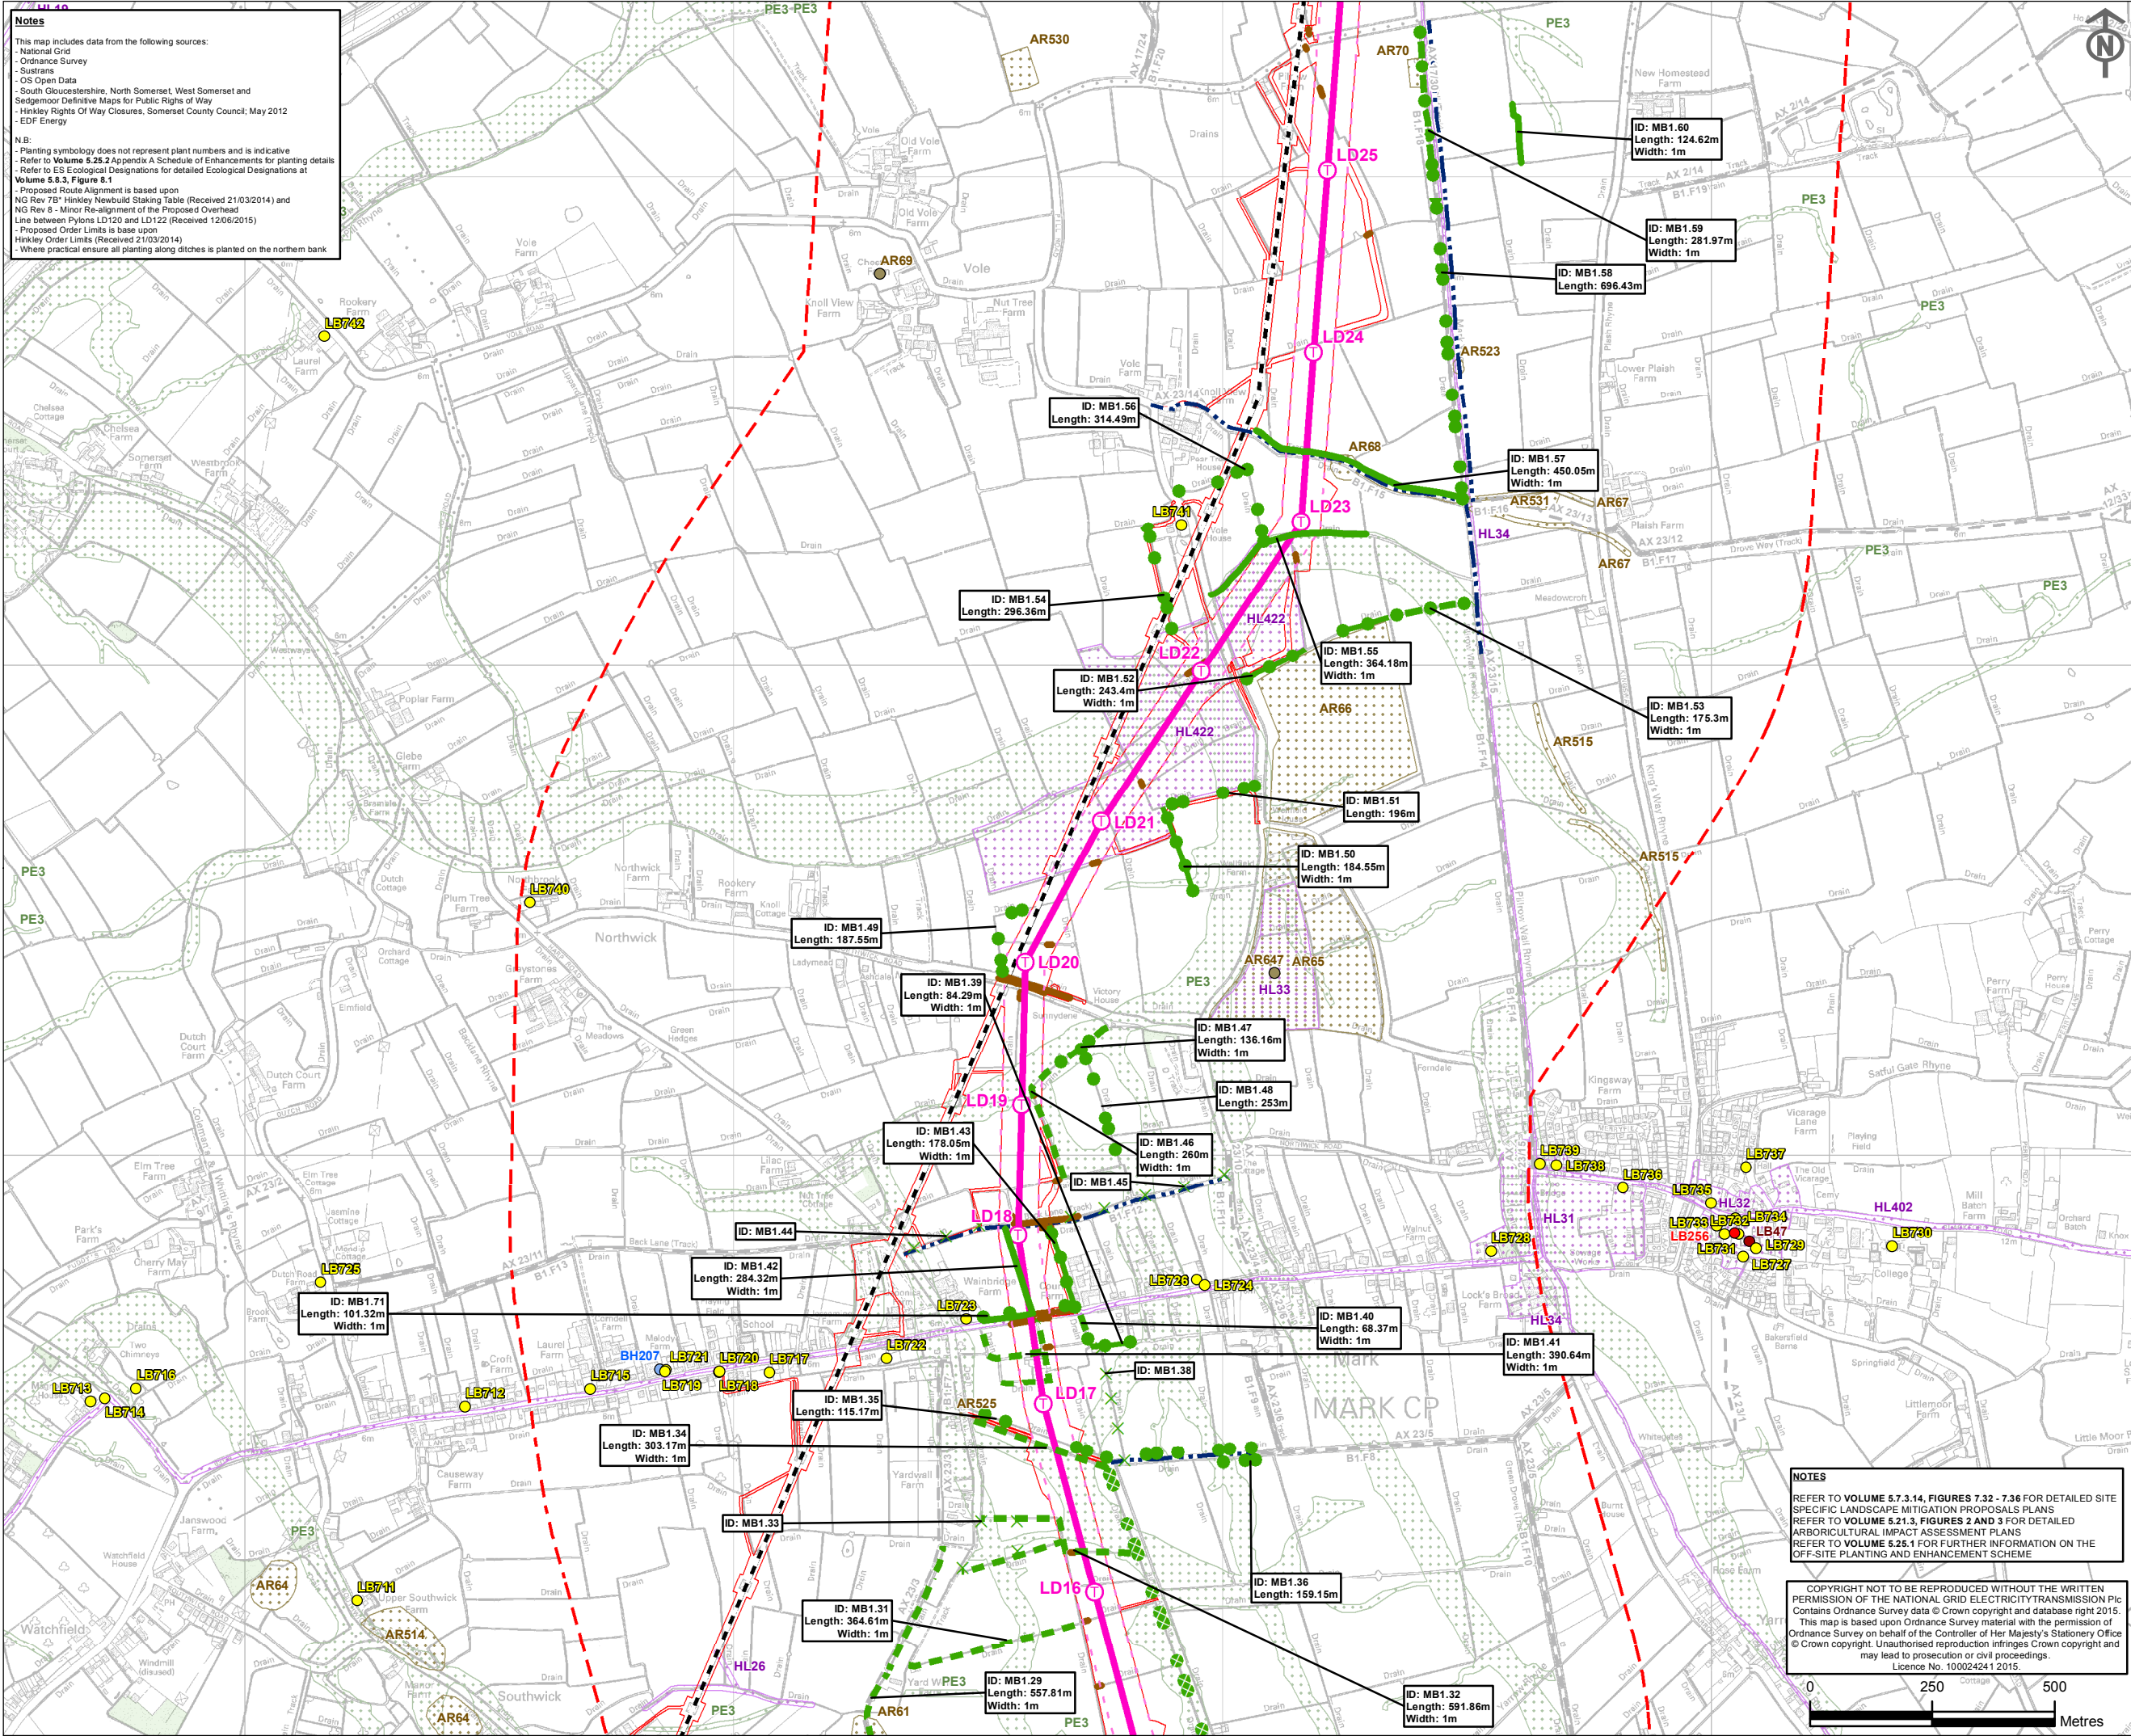

Notes

This map includes data from the following sources:

- National Grid
- Ordnance Survey
- Sustrans
- OS Open Data
- South Gloucestershire, North Somerset, West Somerset and Sedgemoor Definitive Maps for Public Rights of Way
- Hinkley Rights Of Way Closures, Somerset County Council, May 2012
- EDF Energy

N.B:

- Planting symbology does not represent plant numbers and is indicative
- Refer to Volume 5.25.2 Appendix A Schedule of Enhancements for planting details
- Refer to ES Ecological Designations for detailed Ecological Designations at Volume 5.2.3, Figure 5.1
- Proposed Route Alignment is based upon NG Rev 78" Hinkley Newbuild Staking Table (Received 21/03/2014) and NG Rev 8 - Minor Re-alignment of the Proposed Overhead Line between Pylons LD120 and LD122 (Received 12/06/2015)
- Proposed Order Limits is based upon Hinkley Order Limits (Received 21/03/2014)
- Where practical ensure all planting along ditches is planted on the northern bank

Key

Off-Site Planting

- Pollarded Willows (*Salix alba*)
- Native Tree Planting
- New Hedgerow Planting
- New Hedgerow Planting with Trees
- Additional Hedge Gap Planting
- Additional Hedge Gap Planting with Trees
- Crack Willow Tree Planting

Replacement Planting

- Hedgerow Replacement Planting
- PRoW Access and Signage Improvements

Proposed Infrastructure

- Proposed 400kV T-Pylon Position
- Proposed Route for 400kV Overhead Line
- Proposed 400/132kV Overhead Line Route Limits of Deviation 1km from the Limits of Deviation of the Proposed Development

Existing Infrastructure

- Existing Western Power Distribution Overhead Line on Pylons
- Existing Western Power Distribution 132kV Overhead Line for Removal
- Public Right of Way

Existing Woodland

- Existing Woodland

Heritage Assets

- Grade I Listed Building
- Grade II* Listed Building
- Grade II Listed Building
- Archaeological Remains
- Built Heritage
- Archaeological Remains
- Historic Landscape Element
- Palaeo-Environmental Evidence

Site Map

Map showing the location of the project area within the Hinkley Point C Connection Project area, highlighting the specific area covered by this drawing (Inset 04).

B	08/07/2015	EXAMINATION DEADLINE 7	JS	HK	HK
A	18/06/2015	UPDATES FOR EXAMINING AUTHORITY DEADLINE 6	CB	HK	HK
ISSUE	DATE	COMMENTS	DRAW	CHK'D	APP'D

Title NATIONAL GRID (HINKLEY POINT C CONNECTION PROJECT)
VOLUME 5.25.3B

OSPES WITH HISTORIC ENVIRONMENT BASELINE DATA
INSET 04

nationalgrid
National Grid plc, Warwick Technology Park, Gallows Hill, Warwick, CV34 6DA

NG INVESTMENT No.	APPLICATION No.	GIS
20897	EN020001	A3
FIGURE No.	DRAWING No.	SCALE
25.3.4	G1979.2588.4C	1:12,500
SHEET 4 of 21		ISSUE
		B

NOTES

REFER TO VOLUME 5.7.3.14, FIGURES 7.32 - 7.36 FOR DETAILED SITE SPECIFIC LANDSCAPE MITIGATION PROPOSALS PLANS
REFER TO VOLUME 5.21.3, FIGURES 2 AND 3 FOR DETAILED ARBORESCULE IMPACT ASSESSMENT PLANS
REFER TO VOLUME 5.25.1 FOR FURTHER INFORMATION ON THE OFF-SITE PLANTING AND ENHANCEMENT SCHEME

COPYRIGHT NOT TO BE REPRODUCED WITHOUT THE WRITTEN PERMISSION OF THE NATIONAL GRID ELECTRICITY TRANSMISSION Plc
Contains Ordnance Survey data © Crown copyright and database right 2015.
This map is based upon Ordnance Survey material with the permission of Ordnance Survey on behalf of the Controller of Her Majesty's Stationery Office © Crown copyright. Unauthorised reproduction infringes Crown copyright and may lead to prosecution or civil proceedings.
Licence No. 100024241 2015.


This map includes data from the following sources:

- National Grid
- Ordnance Survey
- Sustrans
- OS Open Data
- South Gloucestershire, North Somerset, West Somerset and Sedgemoor Definitive Maps for Public Rights of Way
- Hinkley Gloucestershire Of Way Closures, Somerset County Council, May 2012
- EDF Energy

N.B:

- Planting symbolism does not represent plant numbers and is indicative
- Refer to **Volume 5.2.5 Appendix A Schedule of Enhancements** for planting details
- Refer to **ES Ecological Designations for detailed Ecological Designations at Volume 5.8.3, Figure 8.1**
- **Proposed Route Alignment is based upon**
- NG Rev 7B "Hinkley Newbuild Staking Table (Received 21/03/2014) and**
- NG Rev 8 - Minor Re-alignment of the Proposed Overhead**
- Line between Pylons LD120 and LD122 (Received 12/06/2015)**
- **Proposed Order Limits is based upon**
- Hinkley Order Limits (Received 21/03/2014)**

Where practical ensure all planting along ditches is planted on the northern bank

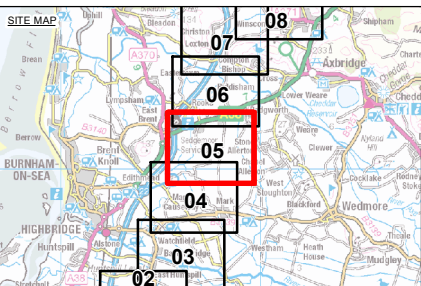

Key

Off-Site Planting

-  Native Tree Planting
-  New Hedgerow Planting
-  Additional Hedge Gap Planting
-  Additional Hedge Gap Planting with Trees
-  New Native Structure Planting
-  Crack Willow Tree Planting

Replacement Planting

-  Hedgerow Replacement Planting
-  ProW Access and Signage Improvements

Proposed Infrastructure

-  Proposed 400kV T-Pylon Position
-  Proposed Route for 400kV Overhead Line
-  Proposed 400/132kV Overhead Line Route Limits of Deviation
-  1km from the Limits of Deviation of the Proposed Development

Existing Infrastructure

-  Existing Western Power Distribution Overhead Line on Pylons
-  Existing Western Power Distribution 132kV Overhead Line for Removal
-  - Public Right of Way

Existing Woodland

-  Existing Woodland

Heritage Assets

-  Grade II Listed Building
-  Archaeological Remains
-  Built Heritage
-  Archaeological Remains
-  Historic Landscape Element
-  Palaeo-Environmental Evidence


B	08/07/2015	EXAMINATION DEADLINE 7	JS	HK	HK
A	18/06/2015	UPDATES FOR EXAMINING AUTHORITY DEADLINE 6	CB	HK	HK
ISSUE	DATE	COMMENTS	DRAW	CHK'D	APP'D

<u>Title</u> NATIONAL GRID (HINKLEY POINT C CONNECTION PROJECT) VOLUME 5.25.3B
--

OSPES WITH HISTORIC
ENVIRONMENT BASELINE DATA
INSET 05

nationalgrid
National Grid plc, Warwick Technology Park, Gallows Hill, Warwick, CV34 6DA

NG INVESTMENT No.	APPLICATION No.	GIS A3
20897	EN020001	
FIGURE No.	DRAWING No.	SCALE
25.3.5	G1979.2588.5C	1:12,500
SHEET 5 of 21		<u>ISSUE</u> B

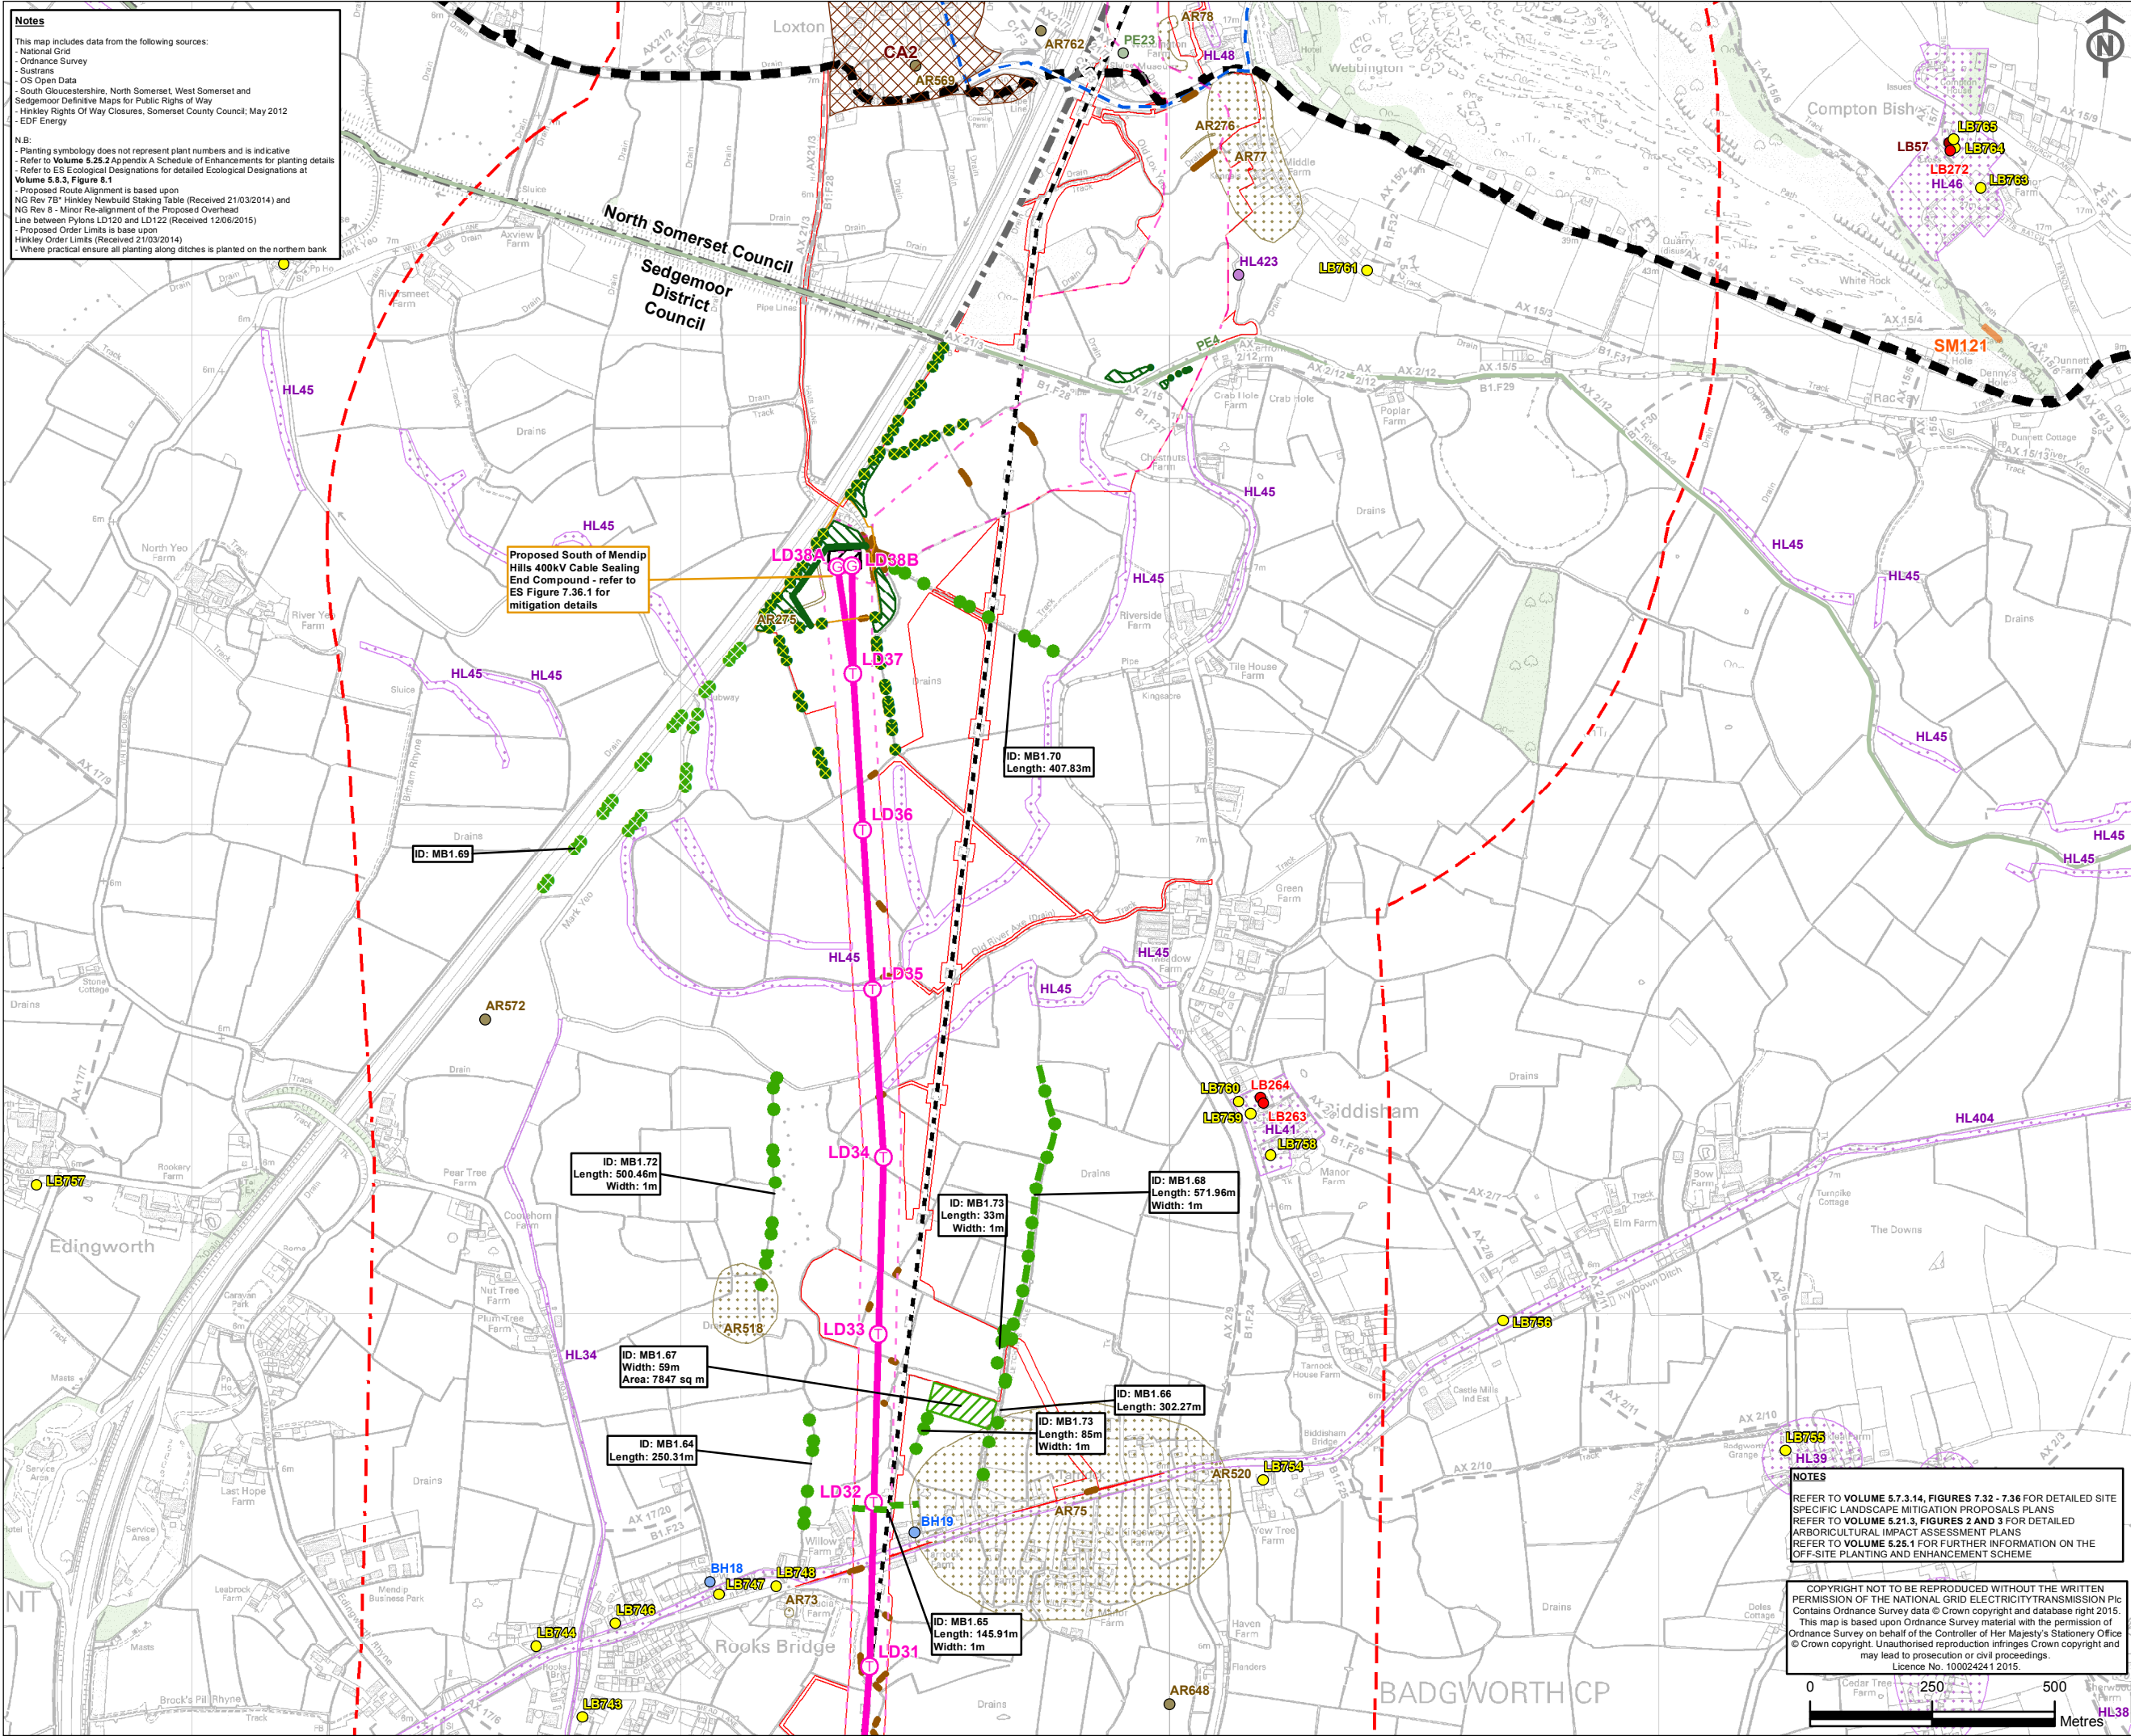


Notes

This map includes data from the following sources:

- National Grid
- Ordnance Survey
- Sustrans
- OS Open Data
- South Gloucestershire, North Somerset, West Somerset and Sedgemoor Definitive Maps for Public Rights of Way
- Hinkley Rights Of Way Closures, Somerset County Council, May 2012
- EDF Energy

N.B:

- Planting symbology does not represent plant numbers and is indicative
- Refer to Volume 5.25.2 Appendix A Schedule of Enhancements for planting details
- Refer to ES Ecological Designations for detailed Ecological Designations at Volume 5.8.3, Figure 5.1
- Proposed Route Alignment is based upon NG Rev 7B* Hinkley Newbuild Staking Table (Received 21/03/2014) and NG Rev 8 - Minor Re-alignment of the Proposed Overhead Line between Pylons LD123 and LD122 (Received 12/06/2015)
- Proposed Order Limits is based upon Hinkley Order Limits (Received 21/03/2014)
- Where practical ensure all planting along ditches is planted on the northern bank

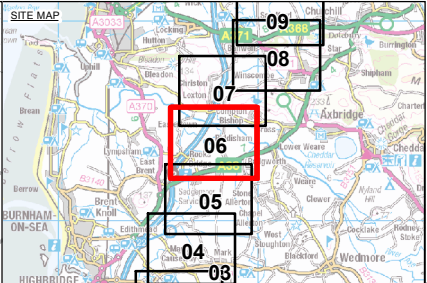

- Key**
- Off-Site Planting**
 - Native Tree Planting
 - Additional Hedge Gap Planting
 - Additional Hedge Gap Planting with Trees
 - New Native Structure Planting
 - Pollarded Willows (Salix alba)
 - Replacement Planting**
 - Hedgerow Replacement Planting
 - Site Specific Landscape Mitigation Proposal**
 - Native Tree Structure Planting
 - New Native Hedgerow Planting
 - Scattered Trees
 - Pollarded Willows (Salix alba)
 - Public Routes Access and Signage Improvements within 1km**
 - Long Distance Routes Access and Signage Improvements
 - Proposed Infrastructure**
 - Proposed 400kV "Goalpost" T-Pylon Position
 - Proposed 400kV T-Pylon Position
 - Proposed Route for 400kV Overhead Line
 - Proposed 400/132kV Overhead Line Route Limits of Deviation
 - Proposed 400kV Underground Cable Route Limits of Deviation
 - Proposed South of the Mendip Hills 400kV Cable Sealing End Compound Work Area
 - 1km from the Limits of Deviation of the Proposed Development
 - Existing Infrastructure**
 - Existing Western Power Distribution Overhead Line on Pylons
 - Existing Western Power Distribution 132kV Overhead Line for Removal
 - Section Boundary**
 - Section Boundary (for the purpose of Landscape and Visual Impact Assessment)
 - Public Right of Way
 - Existing Woodland**
 - Existing Woodland
 - Heritage Assets**
 - Grade I Listed Building
 - Grade II* Listed Building
 - Grade II Listed Building
 - Conservation Area
 - Scheduled Monument
 - Archaeological Remains
 - Built Heritage
 - Historic Landscape Element
 - Palaeo-Environmental Evidence
 - Palaeo-Environmental Evidence
 - Archaeological Remains
 - Historic Landscape Element

B	06/07/2015	EXAMINATION DEADLINE 7	JS	HK	HK
A	18/06/2015	UPDATES FOR EXAMINING AUTHORITY DEADLINE 6	CB	HK	HK
ISSUE	DATE	COMMENTS	DRAW	CHK'D	APP'D

Title NATIONAL GRID (HINKLEY POINT C CONNECTION PROJECT)
VOLUME 5.25.3B


OSPES WITH HISTORIC ENVIRONMENT BASELINE DATA
INSET 06

nationalgrid				
National Grid plc, Warwick Technology Park, Gallows Hill, Warwick, CV34 6DA				
NG INVESTMENT No.	APPLICATION No.		GIS	
20897	EN020001		A3	
FIGURE No.	DRAWING No.	SCALE		
25.3.6	G1979.2588.6C	1:12,500		
SHEET 6 of 21				ISSUE
				B

NOTES

REFER TO VOLUME 5.7.3.14, FIGURES 7.32 - 7.36 FOR DETAILED SITE SPECIFIC LANDSCAPE MITIGATION PROPOSALS PLANS
REFER TO VOLUME 5.21.3, FIGURES 2 AND 3 FOR DETAILED ARBORICULTURAL IMPACT ASSESSMENT PLANS
REFER TO VOLUME 5.25.1 FOR FURTHER INFORMATION ON THE OFF-SITE PLANTING AND ENHANCEMENT SCHEME

COPYRIGHT NOT TO BE REPRODUCED WITHOUT THE WRITTEN PERMISSION OF THE NATIONAL GRID ELECTRICITY TRANSMISSION Plc. Contains Ordnance Survey data © Crown copyright and database right 2015. This map is based upon Ordnance Survey material with the permission of Ordnance Survey on behalf of the Controller of Her Majesty's Stationery Office © Crown copyright. Unauthorised reproduction infringes Crown copyright and may lead to prosecution or civil proceedings. Licence No. 100024241 2015.

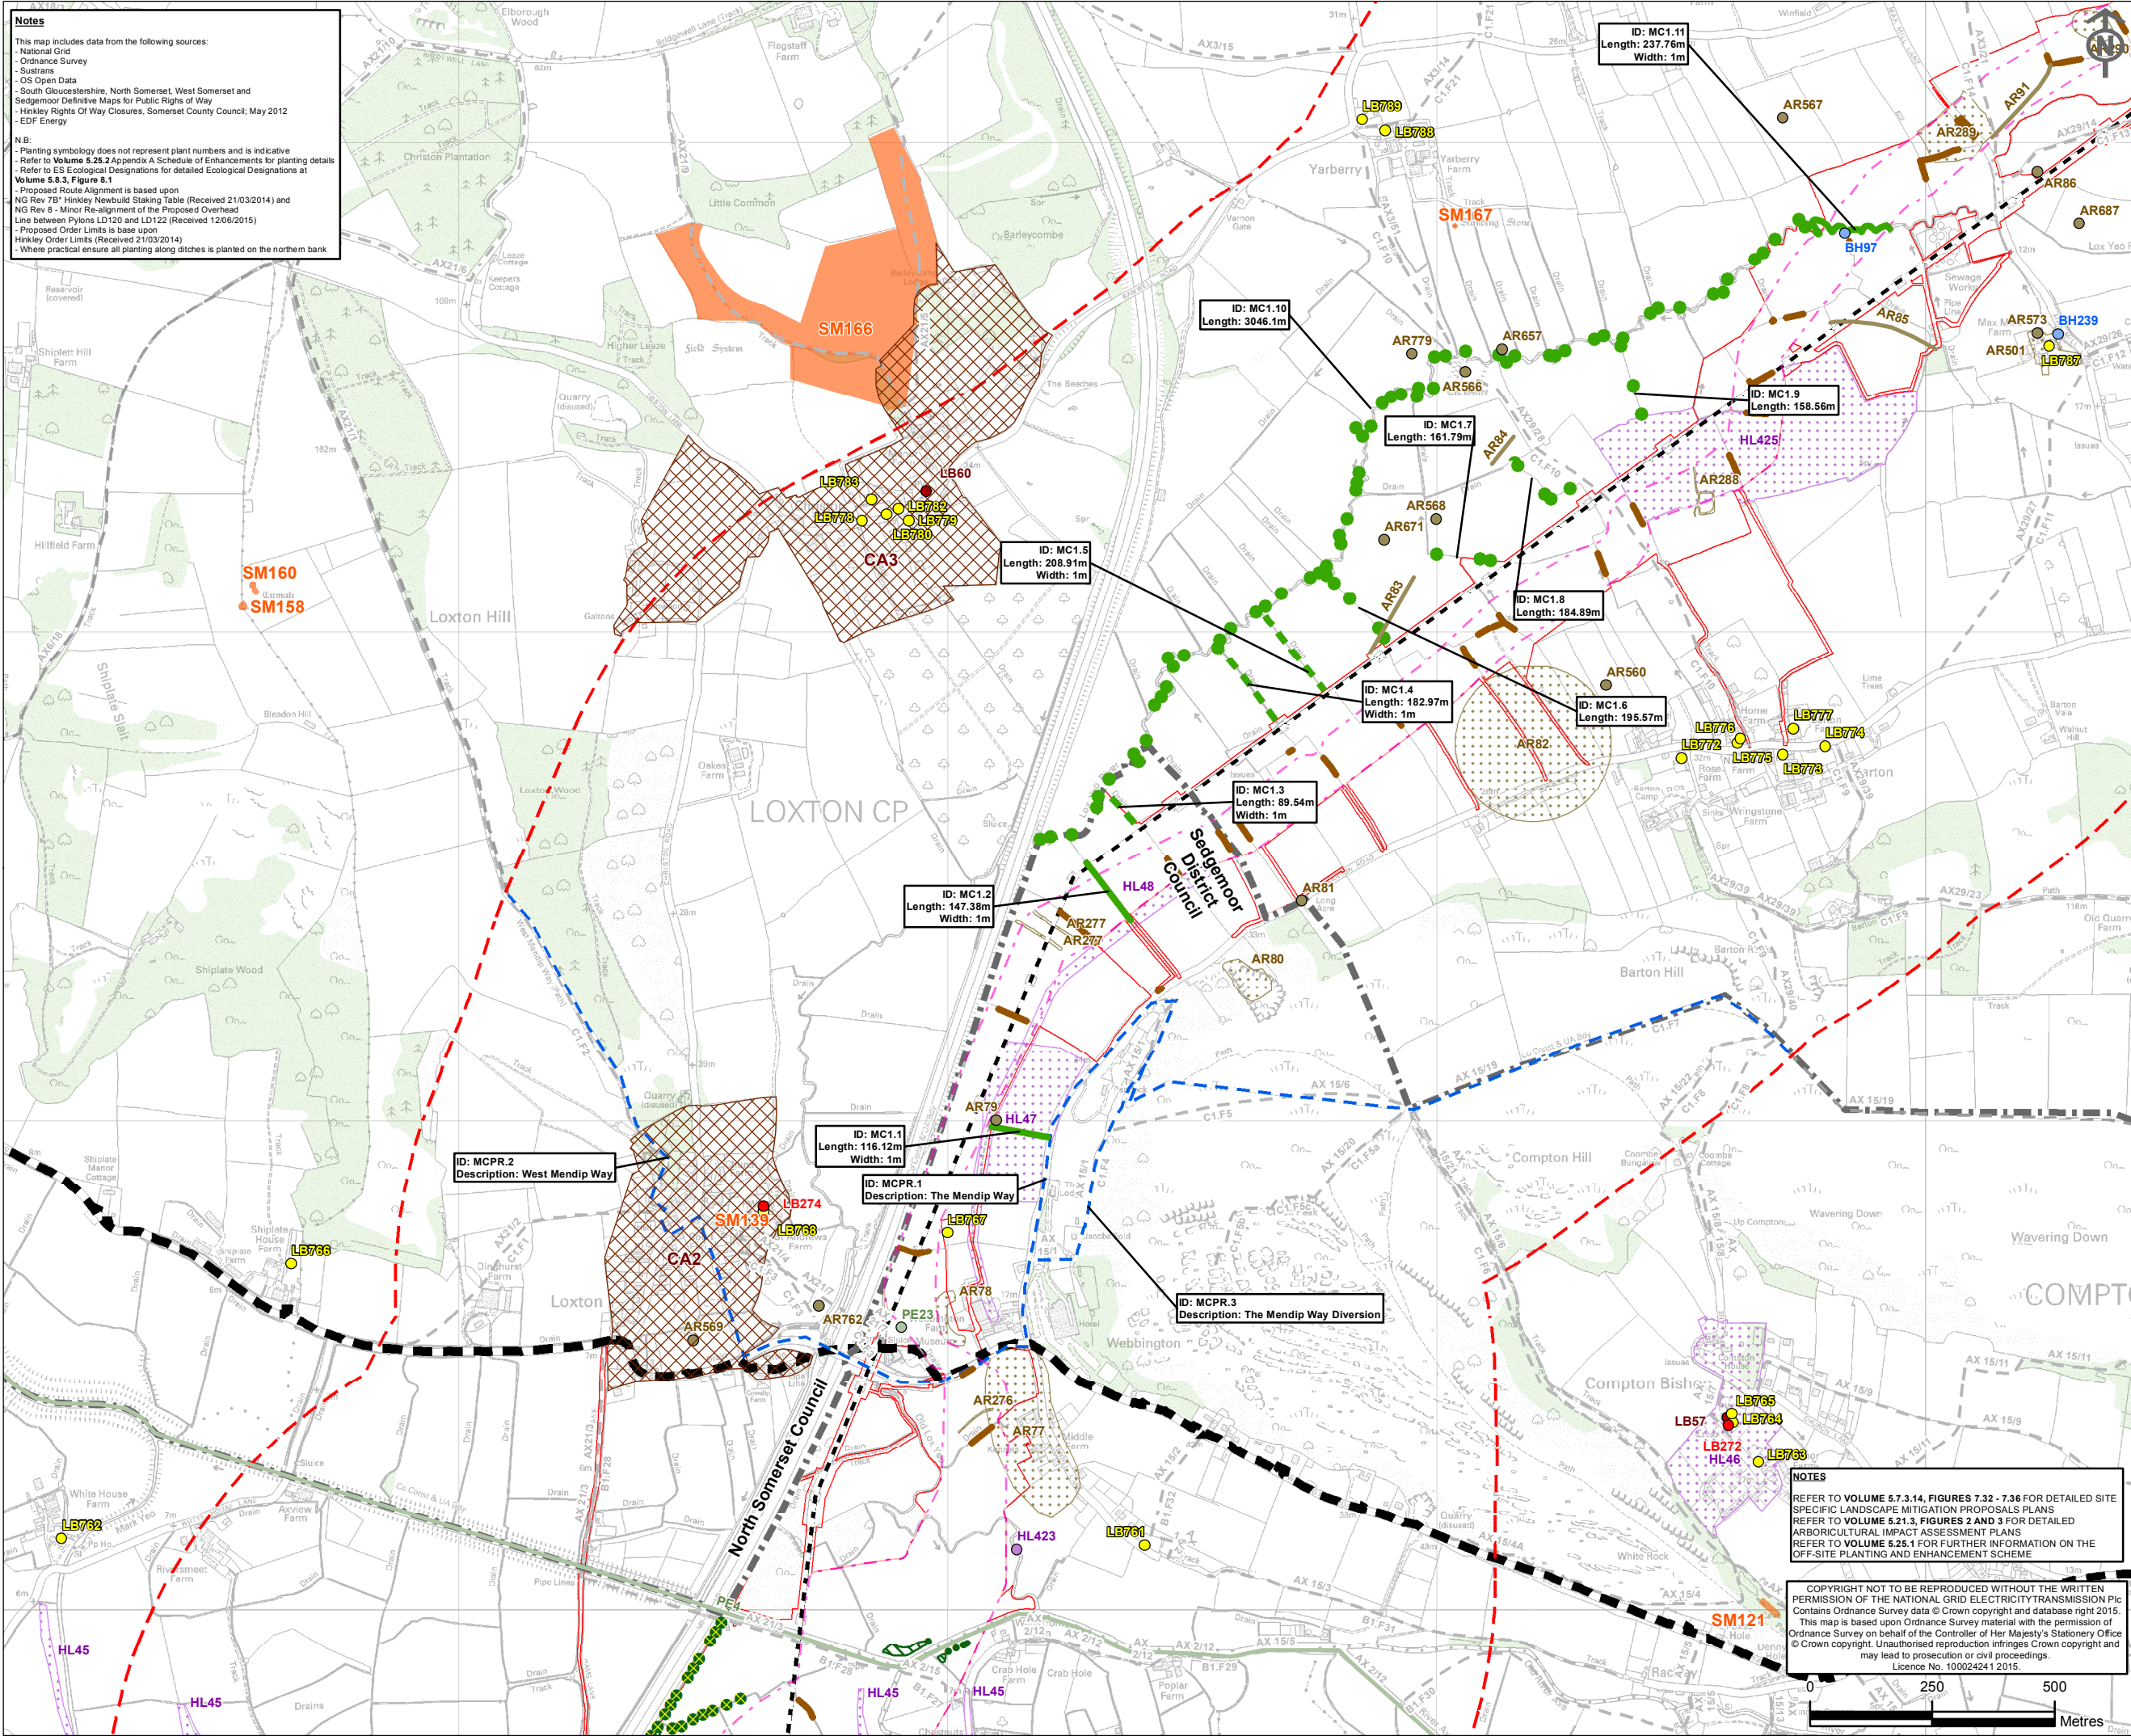


Notes

This map includes data from the following sources:

- National Grid
- Ordnance Survey
- Sustrans
- OS Open Data
- South Gloucestershire, North Somerset, West Somerset and Sedgemoor Definitive Maps for Public Rights of Way
- Hinkley Rights Of Way Closures, Somerset County Council, May 2012
- EDF Energy

N.B:

- Planting symbology does not represent plant numbers and is indicative
- Refer to **Volume 5.25.2** Appendix A Schedule of Enhancements for planting details
- Refer to ES Ecological Designations for detailed Ecological Designations at **Volume 5.2.3**, Figure 5.1
- Proposed Route Alignment is based upon NG Rev 78" Hinkley Newbuild Staking Table (Received 21/03/2014) and NG Rev 8" Minor Re-alignment of the Proposed Overhead Line between Pylons LD120 and LD122 (Received 12/06/2015)
- Proposed Order Limits is based upon Hinkley Order Limits (Received 21/03/2014)
- Where practical ensure all planting along ditches is planted on the northern bank

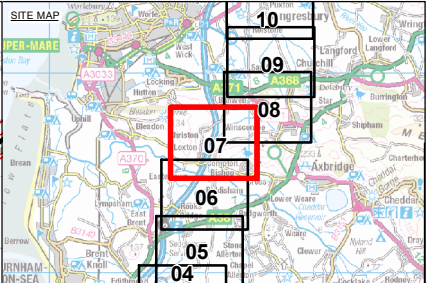

- Key**
- Off-Site Planting**
 - Native Tree Planting
 - New Hedgerow Planting
 - Additional Hedge Gap Planting
 - Replacement Planting**
 - Hedgerow Replacement Planting
 - Site Specific Landscape Mitigation Proposal**
 - Native Tree Structure Planting
 - New Native Hedgerow Planting
 - Scattered Trees
 - Pollarded Willows (Salix alba)
 - Public Routes Access and Signage Improvements within 1km**
 - Long Distance Routes Access and Signage Improvements
 - Proposed Infrastructure**
 - Proposed 400kV Underground Cable Route Limits of Deviation 1km from the Limits of Deviation of the Proposed Development
 - Existing Infrastructure**
 - Existing Western Power Distribution Overhead Line on Pylons
 - Existing Western Power Distribution 132kV Overhead Line for Removal
 - Section Boundary**
 - Section Boundary (for the purpose of Landscape and Visual Impact Assessment)
 - Public Right of Way
 - Existing Woodland**
 - Existing Woodland
 - Heritage Assets**
 - Grade I Listed Building
 - Grade II* Listed Building
 - Grade II Listed Building
 - Conservation Area
 - Scheduled Monument
 - Archaeological Remains
 - Built Heritage
 - Historic Landscape Element
 - Palaeo-Environmental Evidence
 - Archaeological Remains
 - Palaeo-Environmental Evidence
 - Archaeological Remains
 - Historic Landscape Element

ISSUE	DATE	COMMENTS	DRAW	CHKD	APPD
B	08/07/2015	EXAMINATION DEADLINE 7	JS	HK	HK
A	18/06/2015	UPDATES FOR EXAMINING AUTHORITY DEADLINE 6	CB	HK	HK

Title NATIONAL GRID (HINKLEY POINT C CONNECTION PROJECT)
VOLUME 5.25.3B

OSPES WITH HISTORIC ENVIRONMENT BASELINE DATA
INSET 07

nationalgrid		National Grid plc, Warwick Technology Park, Gallows Hill, Warwick, CV34 6DA	
NG INVESTMENT No.	APPLICATION No.	GIS	
20897	EN020001	A3	
FIGURE No.	DRAWING No.	SCALE	
25.3.7	G1979.2588.7C	1:12,500	
SHEET 7 of 21		ISSUE	
		B	

NOTES

REFER TO VOLUME 5.7.3.14, FIGURES 7.32 - 7.36 FOR DETAILED SITE SPECIFIC LANDSCAPE MITIGATION PROPOSALS PLANS

REFER TO VOLUME 5.21.3, FIGURES 2 AND 3 FOR DETAILED ARBORICULTURAL IMPACT ASSESSMENT PLANS

REFER TO VOLUME 5.25.1 FOR FURTHER INFORMATION ON THE OFF-SITE PLANTING AND ENHANCEMENT SCHEME

COPYRIGHT NOT TO BE REPRODUCED WITHOUT THE WRITTEN PERMISSION OF THE NATIONAL GRID ELECTRICITY TRANSMISSION Plc. Contains Ordnance Survey data © Crown copyright and database right 2015. This map is based upon Ordnance Survey material with the permission of Ordnance Survey on behalf of the Controller of Her Majesty's Stationery Office © Crown copyright. Unauthorised reproduction infringes Crown copyright and may lead to prosecution or civil proceedings. Licence No. 100024241 2015.




Notes


This map includes data from the following sources:

- National Grid
- Ordnance Survey
- Sustrans
- OS Open Data
- South Gloucestershire, North Somerset, West Somerset and Sedgemoor Definitive Maps for Public Rights of Way
- Hinkley Rights Of Way Closures, Somerset County Council, May 2012
- EDF Energy

N.B:

- Planting symbology does not represent plant numbers and is indicative
- Refer to Volume 5.25.2 Appendix A Schedule of Enhancements for planting details
- Refer to ES Ecological Designations for detailed Ecological Designations at Volume 5.2.3, Figure 5.1
- Proposed Route Alignment is based upon NG Rev 7B "Hinkley Newbuild Staking Table (Received 21/03/2014) and NG Rev 8 - Minor Re-alignment of the Proposed Overhead Line between Pylons LB123 and LB122 (Received 12/06/2015)
- Proposed Order Limits is base upon Hinkley Order Limits (Received 21/03/2014)
- Where practical ensure all planting along ditches is planted on the northern bank

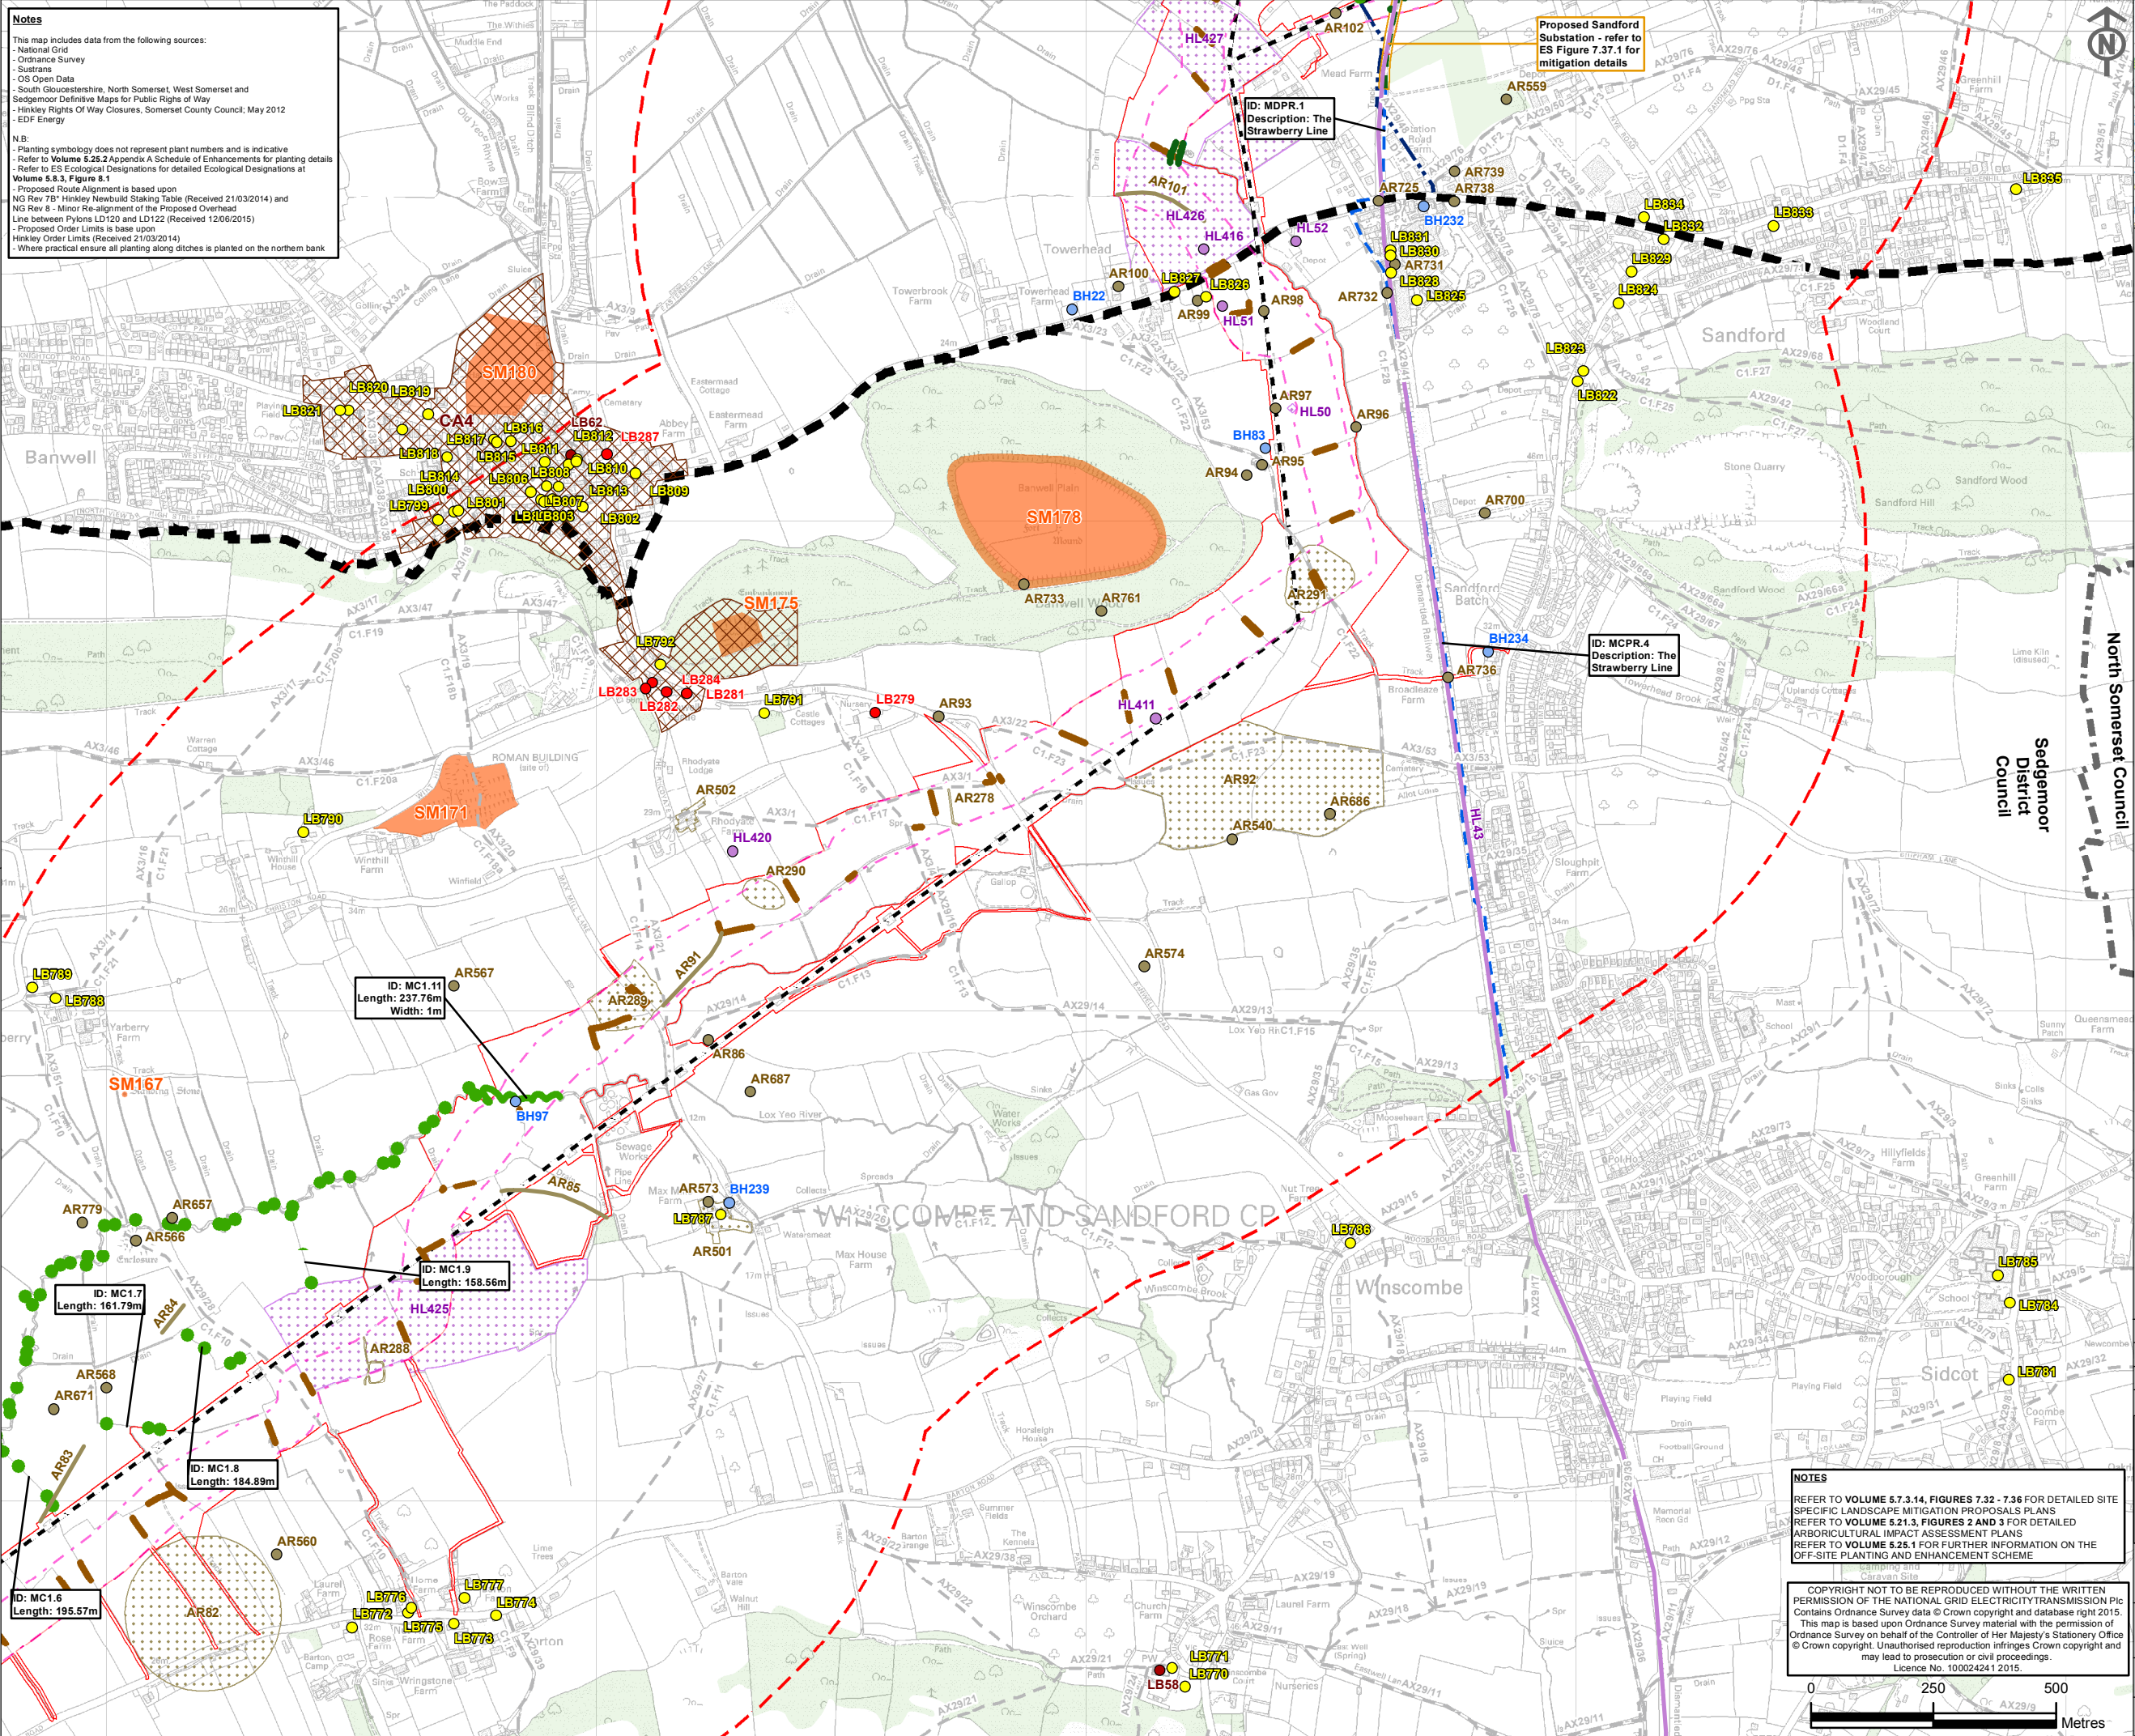

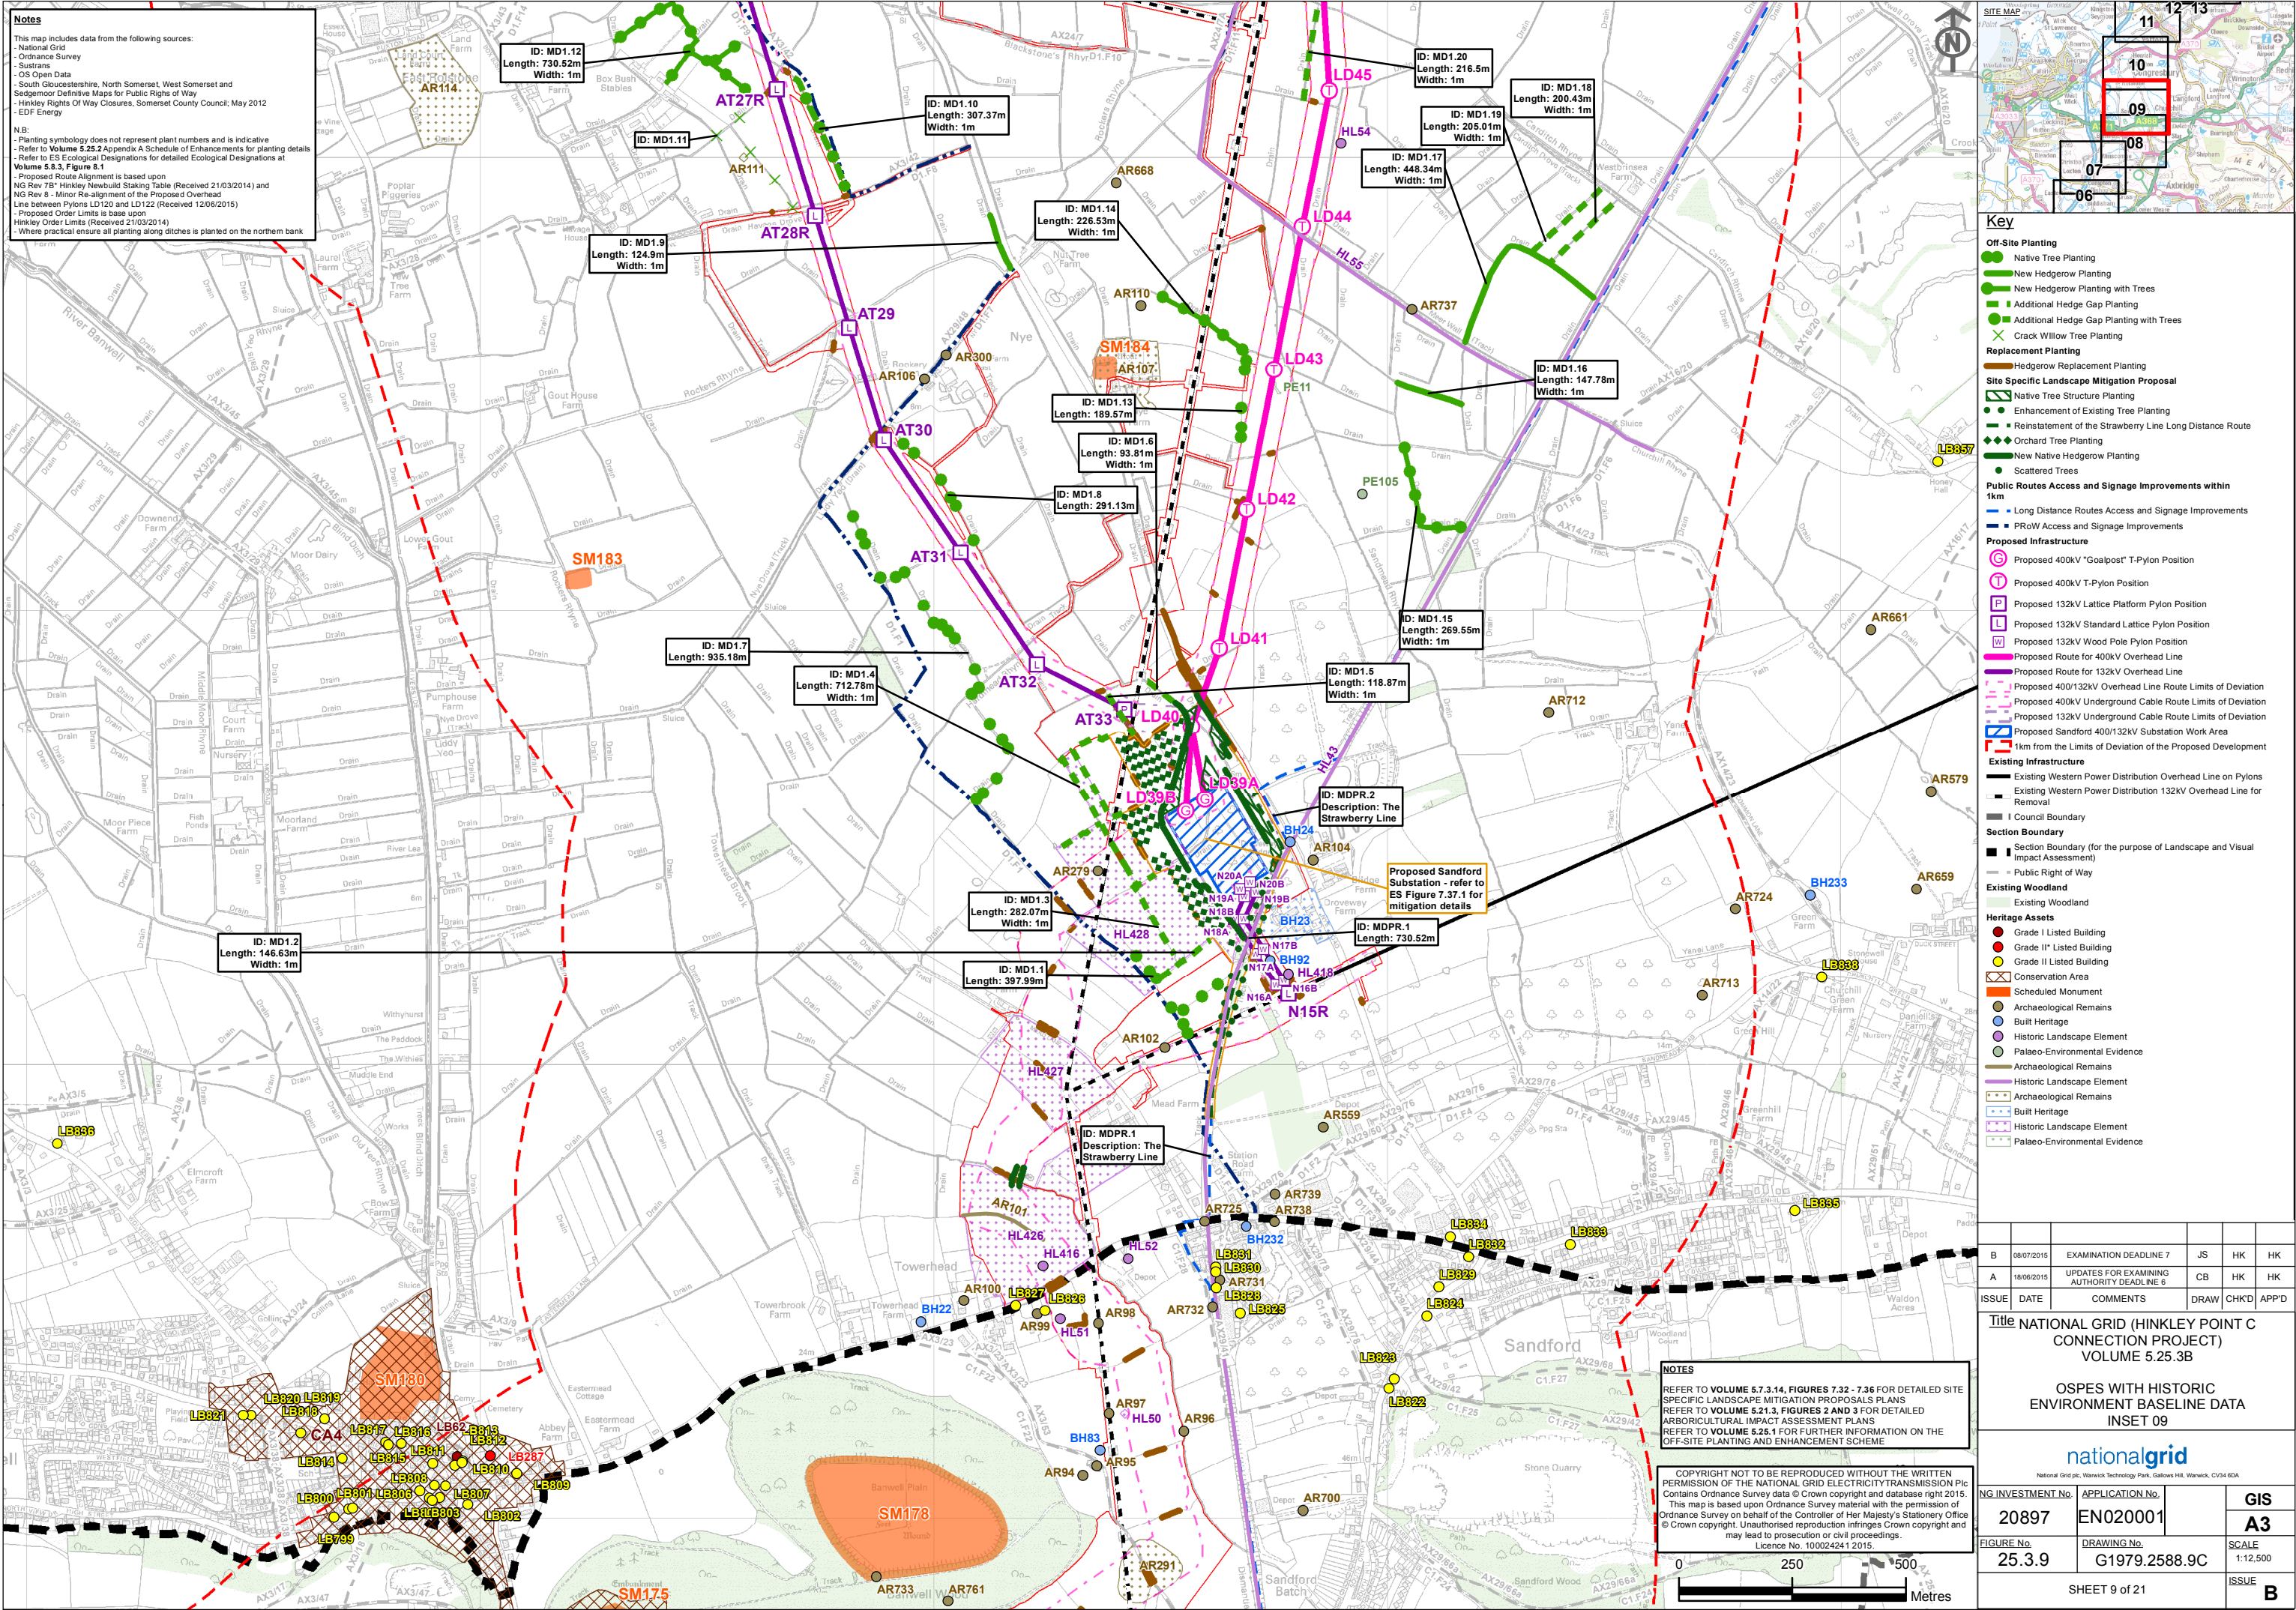


Notes

This map includes data from the following sources:

- National Grid
- Ordnance Survey
- Sustrans
- OS Open Data
- South Gloucestershire, North Somerset, West Somerset and Sedgemoor Definitive Maps for Public Rights of Way
- Hinkley Rights Of Way Closures, Somerset County Council, May 2012
- EDF Energy

N.B:

- Planting symbology does not represent plant numbers and is indicative
- Refer to Volume 5.25.2 Appendix A Schedule of Enhancements for planting details
- Refer to ES Ecological Designations for detailed Ecological Designations at Volume 5.25.3, Figure 5.1
- Proposed Route Alignment is based upon NG Rev 78 "Hinkley Newbuild Staking Table (Received 21/03/2014) and NG Rev 8 - Minor Re-alignment of the Proposed Overhead Line between Pylons LD120 and LD122 (Received 12/06/2015)
- Proposed Order Limits is based upon Hinkley Order Limits (Received 21/03/2014)
- Where practical ensure all planting along ditches is planted on the northern bank

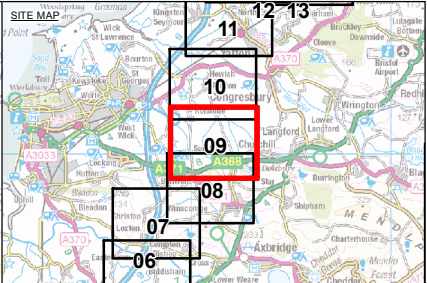

- Key**
- Off-Site Planting**
- Native Tree Planting
 - New Hedgerow Planting
 - New Hedgerow Planting with Trees
 - Additional Hedge Gap Planting
 - Additional Hedge Gap Planting with Trees
 - Crack Willow Tree Planting
- Replacement Planting**
- Hedgerow Replacement Planting
- Site Specific Landscape Mitigation Proposal**
- Native Tree Structure Planting
 - Enhancement of Existing Tree Planting
 - Reinstatement of the Strawberry Line Long Distance Route
 - Orchard Tree Planting
 - New Native Hedgerow Planting
 - Scattered Trees
- Public Routes Access and Signage Improvements within 1km**
- Long Distance Routes Access and Signage Improvements
 - PfRw Access and Signage Improvements
- Proposed Infrastructure**
- Proposed 400kV "Goalpost" T-Pylon Position
 - Proposed 400kV T-Pylon Position
 - Proposed 132kV Lattice Platform Pylon Position
 - Proposed 132kV Standard Lattice Pylon Position
 - Proposed 132kV Wood Pole Pylon Position
 - Proposed Route for 400kV Overhead Line
 - Proposed Route for 132kV Overhead Line
 - Proposed 400/132kV Overhead Line Route Limits of Deviation
 - Proposed 400kV Underground Cable Route Limits of Deviation
 - Proposed 132kV Underground Cable Route Limits of Deviation
 - Proposed Sandford 400/132kV Substation Work Area
 - 1km from the Limits of Deviation of the Proposed Development
- Existing Infrastructure**
- Existing Western Power Distribution Overhead Line on Pylons
 - Existing Western Power Distribution 132kV Overhead Line for Removal
 - I Council Boundary
- Section Boundary**
- Section Boundary (for the purpose of Landscape and Visual Impact Assessment)
 - Public Right of Way
- Existing Woodland**
- Existing Woodland
- Heritage Assets**
- Grade I Listed Building
 - Grade II* Listed Building
 - Grade II Listed Building
 - Conservation Area
 - Scheduled Monument
 - Archaeological Remains
 - Built Heritage
 - Historic Landscape Element
 - Palaeo-Environmental Evidence
 - Archaeological Remains
 - Historic Landscape Element
 - Archaeological Remains
 - Built Heritage
 - Historic Landscape Element
 - Palaeo-Environmental Evidence

B	08/07/2015	EXAMINATION DEADLINE 7	JS	HK	HK
A	18/08/2015	UPDATES FOR EXAMINING AUTHORITY DEADLINE 6	CB	HK	HK
ISSUE	DATE	COMMENTS	DRAW	CHKD	APPD

Title NATIONAL GRID (HINKLEY POINT C CONNECTION PROJECT)
VOLUME 5.25.3B


OSPES WITH HISTORIC ENVIRONMENT BASELINE DATA
INSET 09

nationalgrid		National Grid plc, Warwick Technology Park, Galloway Hill, Warwick, CV34 6DA	
NG INVESTMENT No.	APPLICATION No.	GIS	
20897	EN020001	A3	
FIGURE No.	DRAWING No.	SCALE	
25.3.9	G1979.2588.9C	1:12,500	
SHEET 9 of 21		ISSUE	
		B	

NOTES

REFER TO VOLUME 5.7.3.14, FIGURES 7.32 - 7.36 FOR DETAILED SITE SPECIFIC LANDSCAPE MITIGATION PROPOSALS PLANS
REFER TO VOLUME 5.21.3, FIGURES 2 AND 3 FOR DETAILED ARBORICULTURAL IMPACT ASSESSMENT PLANS
REFER TO VOLUME 5.25.1 FOR FURTHER INFORMATION ON THE OFF-SITE PLANTING AND ENHANCEMENT SCHEME

COPYRIGHT NOT TO BE REPRODUCED WITHOUT THE WRITTEN PERMISSION OF THE NATIONAL GRID ELECTRICITY TRANSMISSION Plc
Contains Ordnance Survey data © Crown copyright and database right 2015.
This map is based upon Ordnance Survey material with the permission of Ordnance Survey on behalf of the Controller of Her Majesty's Stationery Office © Crown copyright. Unauthorised reproduction infringes Crown copyright and may lead to prosecution or civil proceedings.
Licence No. 100024241 2015.

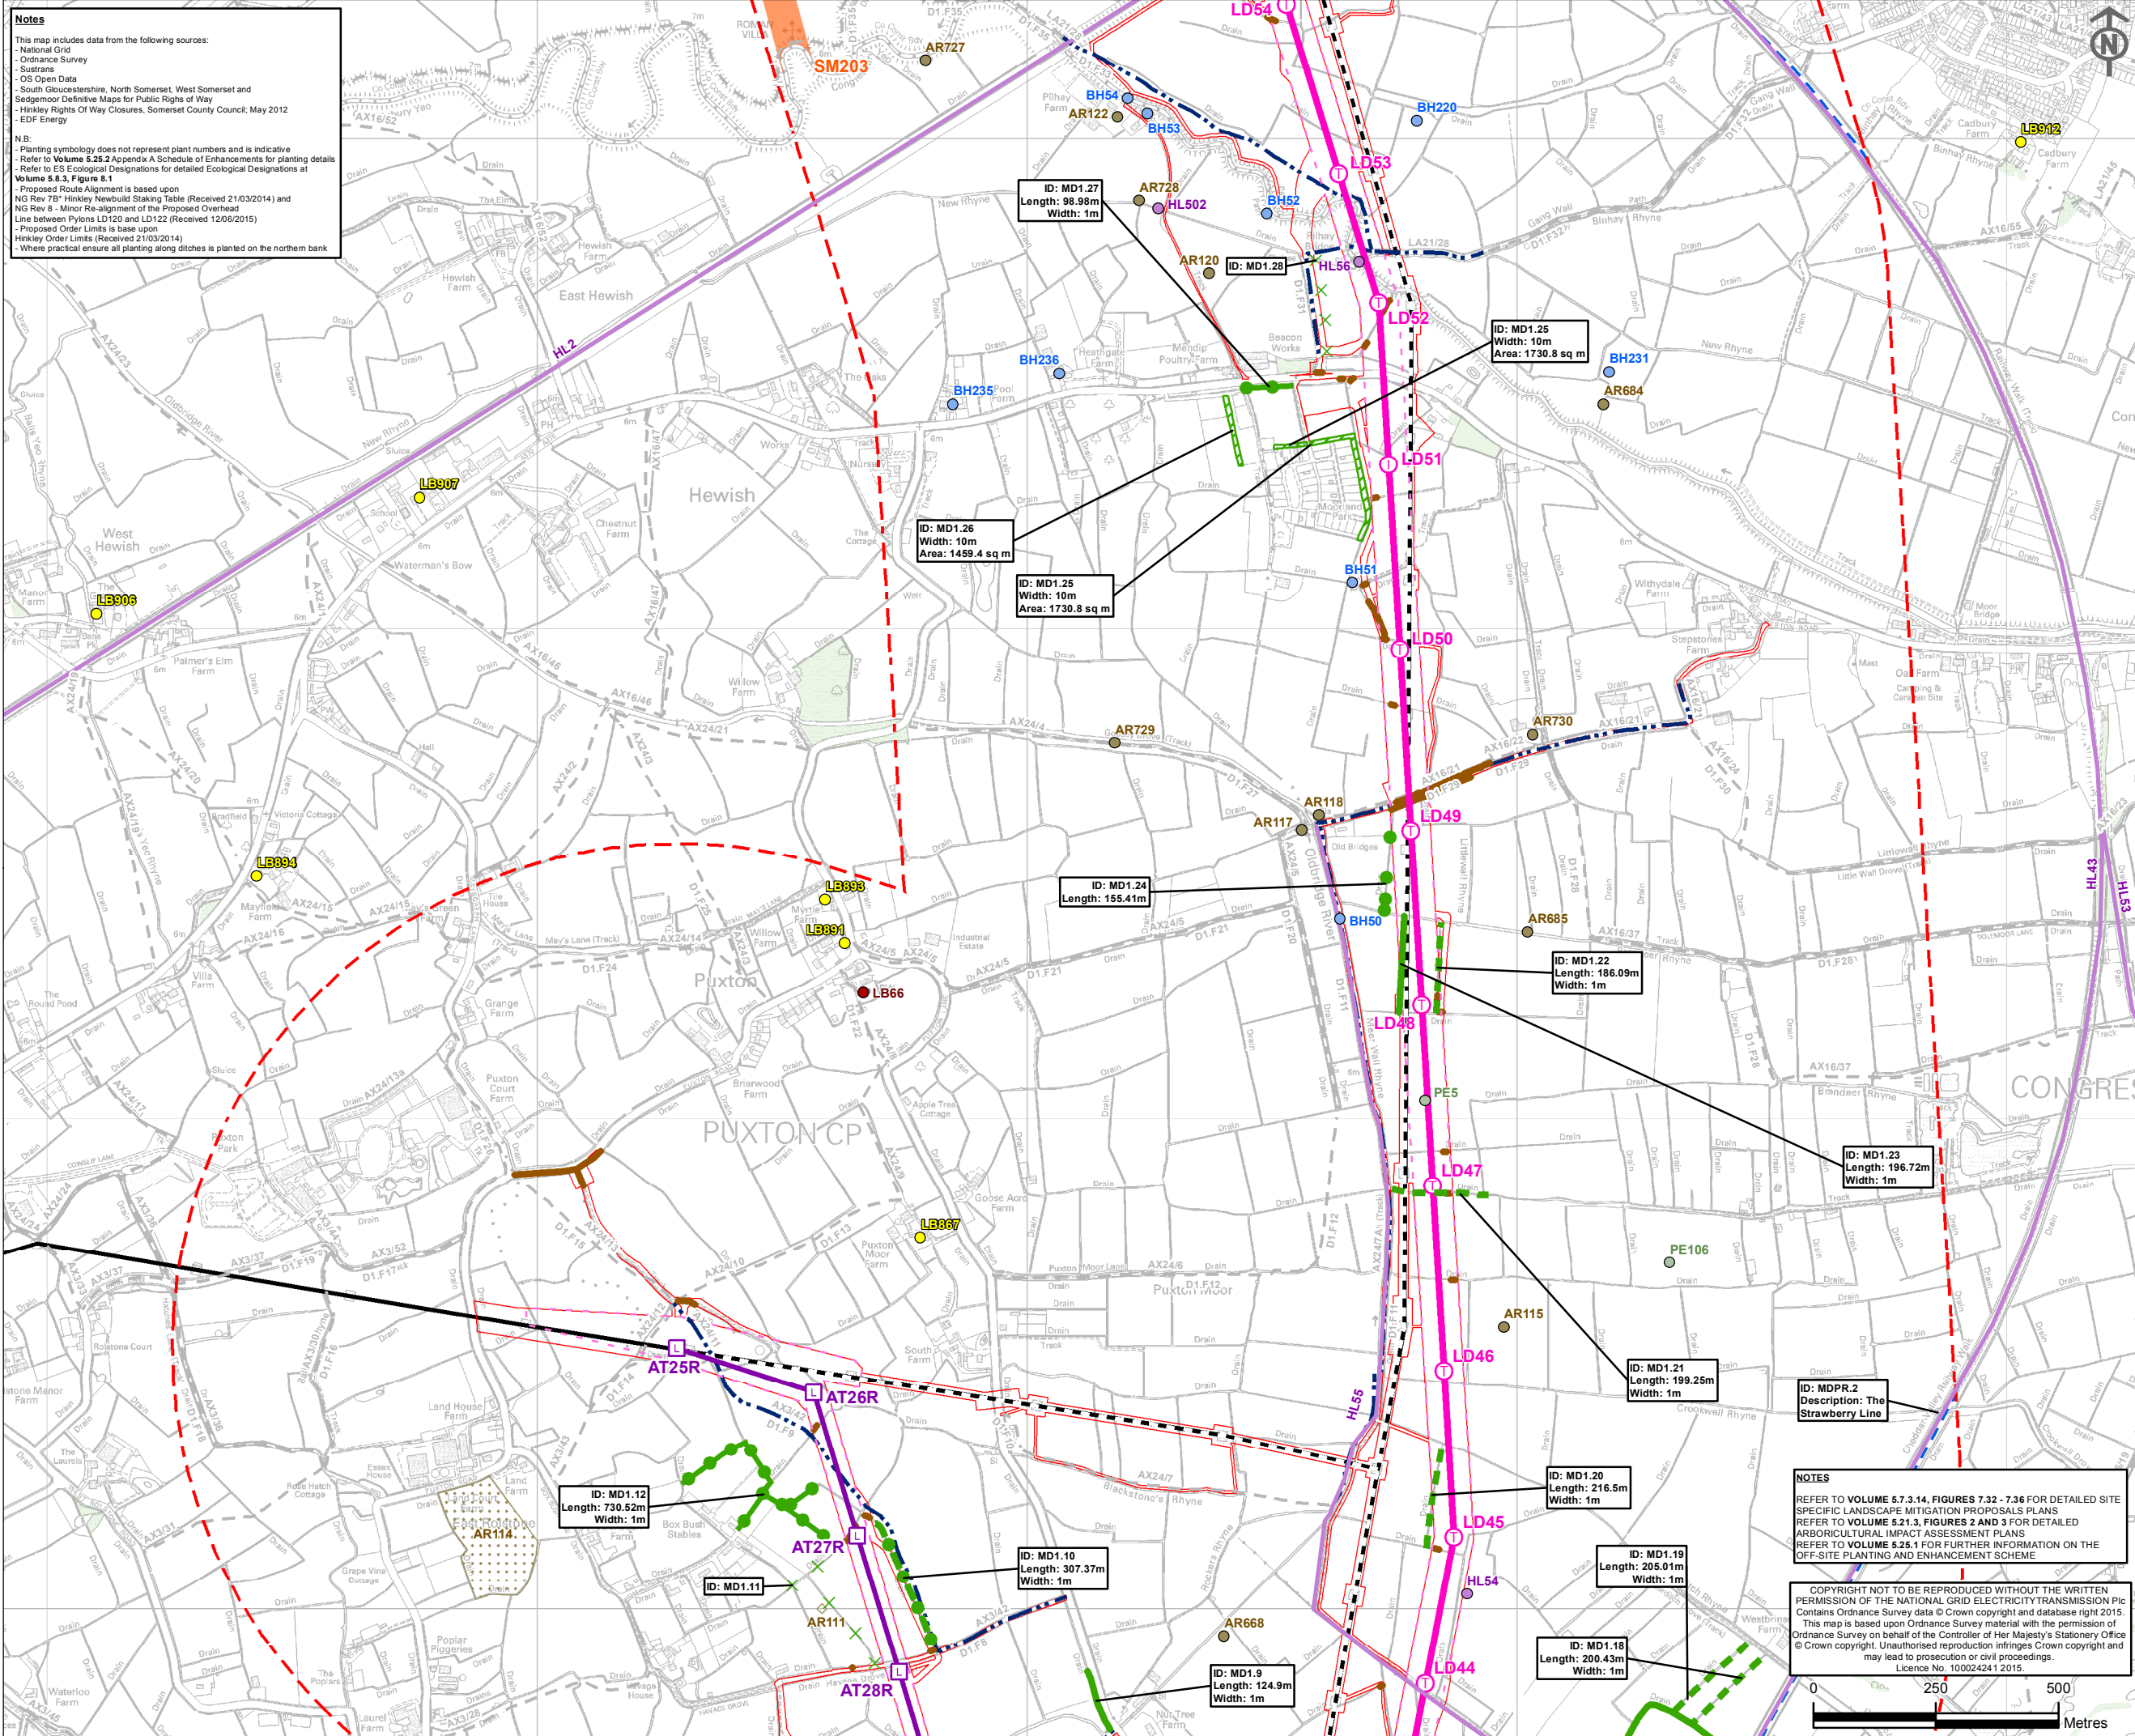

SITE MAP

Key

10 11 12 13 14

07 08 09

Table 1: Examination and Authority Deadlines

ISSUE	DATE	COMMENTS	DRAW	CHKD	APPD
B	06/07/2015	EXAMINATION DEADLINE 7	JS	HK	HK
A	18/06/2015	UPDATES FOR EXAMINING AUTHORITY DEADLINE 6	CB	HK	HK

Table 2: Project Details

NG INVESTMENT No.	APPLICATION No.	GIS
20897	EN020001	A3

Table 3: Figure and Drawing Information

FIGURE No.	DRAWING No.	SCALE
25.3.10	G1979.2588.10C	1:12,500

Table 4: Sheet Information

ISSUE
B

Table 5: Project Title and Description

Project Title	Description
NATIONAL GRID (HINKLEY POINT C CONNECTION PROJECT)	VOLUME 5.25.3B

Table 6: Project Location and Scale

Project Location	Scale
OSPES WITH HISTORIC ENVIRONMENT BASELINE DATA INSET 10	1:12,500

Table 7: Project Details

Project Name	Project Number	Project Description
NATIONAL GRID	20897	OSPES WITH HISTORIC ENVIRONMENT BASELINE DATA INSET 10

Table 8: Project Details


Project Name	Project Number	Project Description
NATIONAL GRID	20897	OSPES WITH HISTORIC ENVIRONMENT BASELINE DATA INSET 10

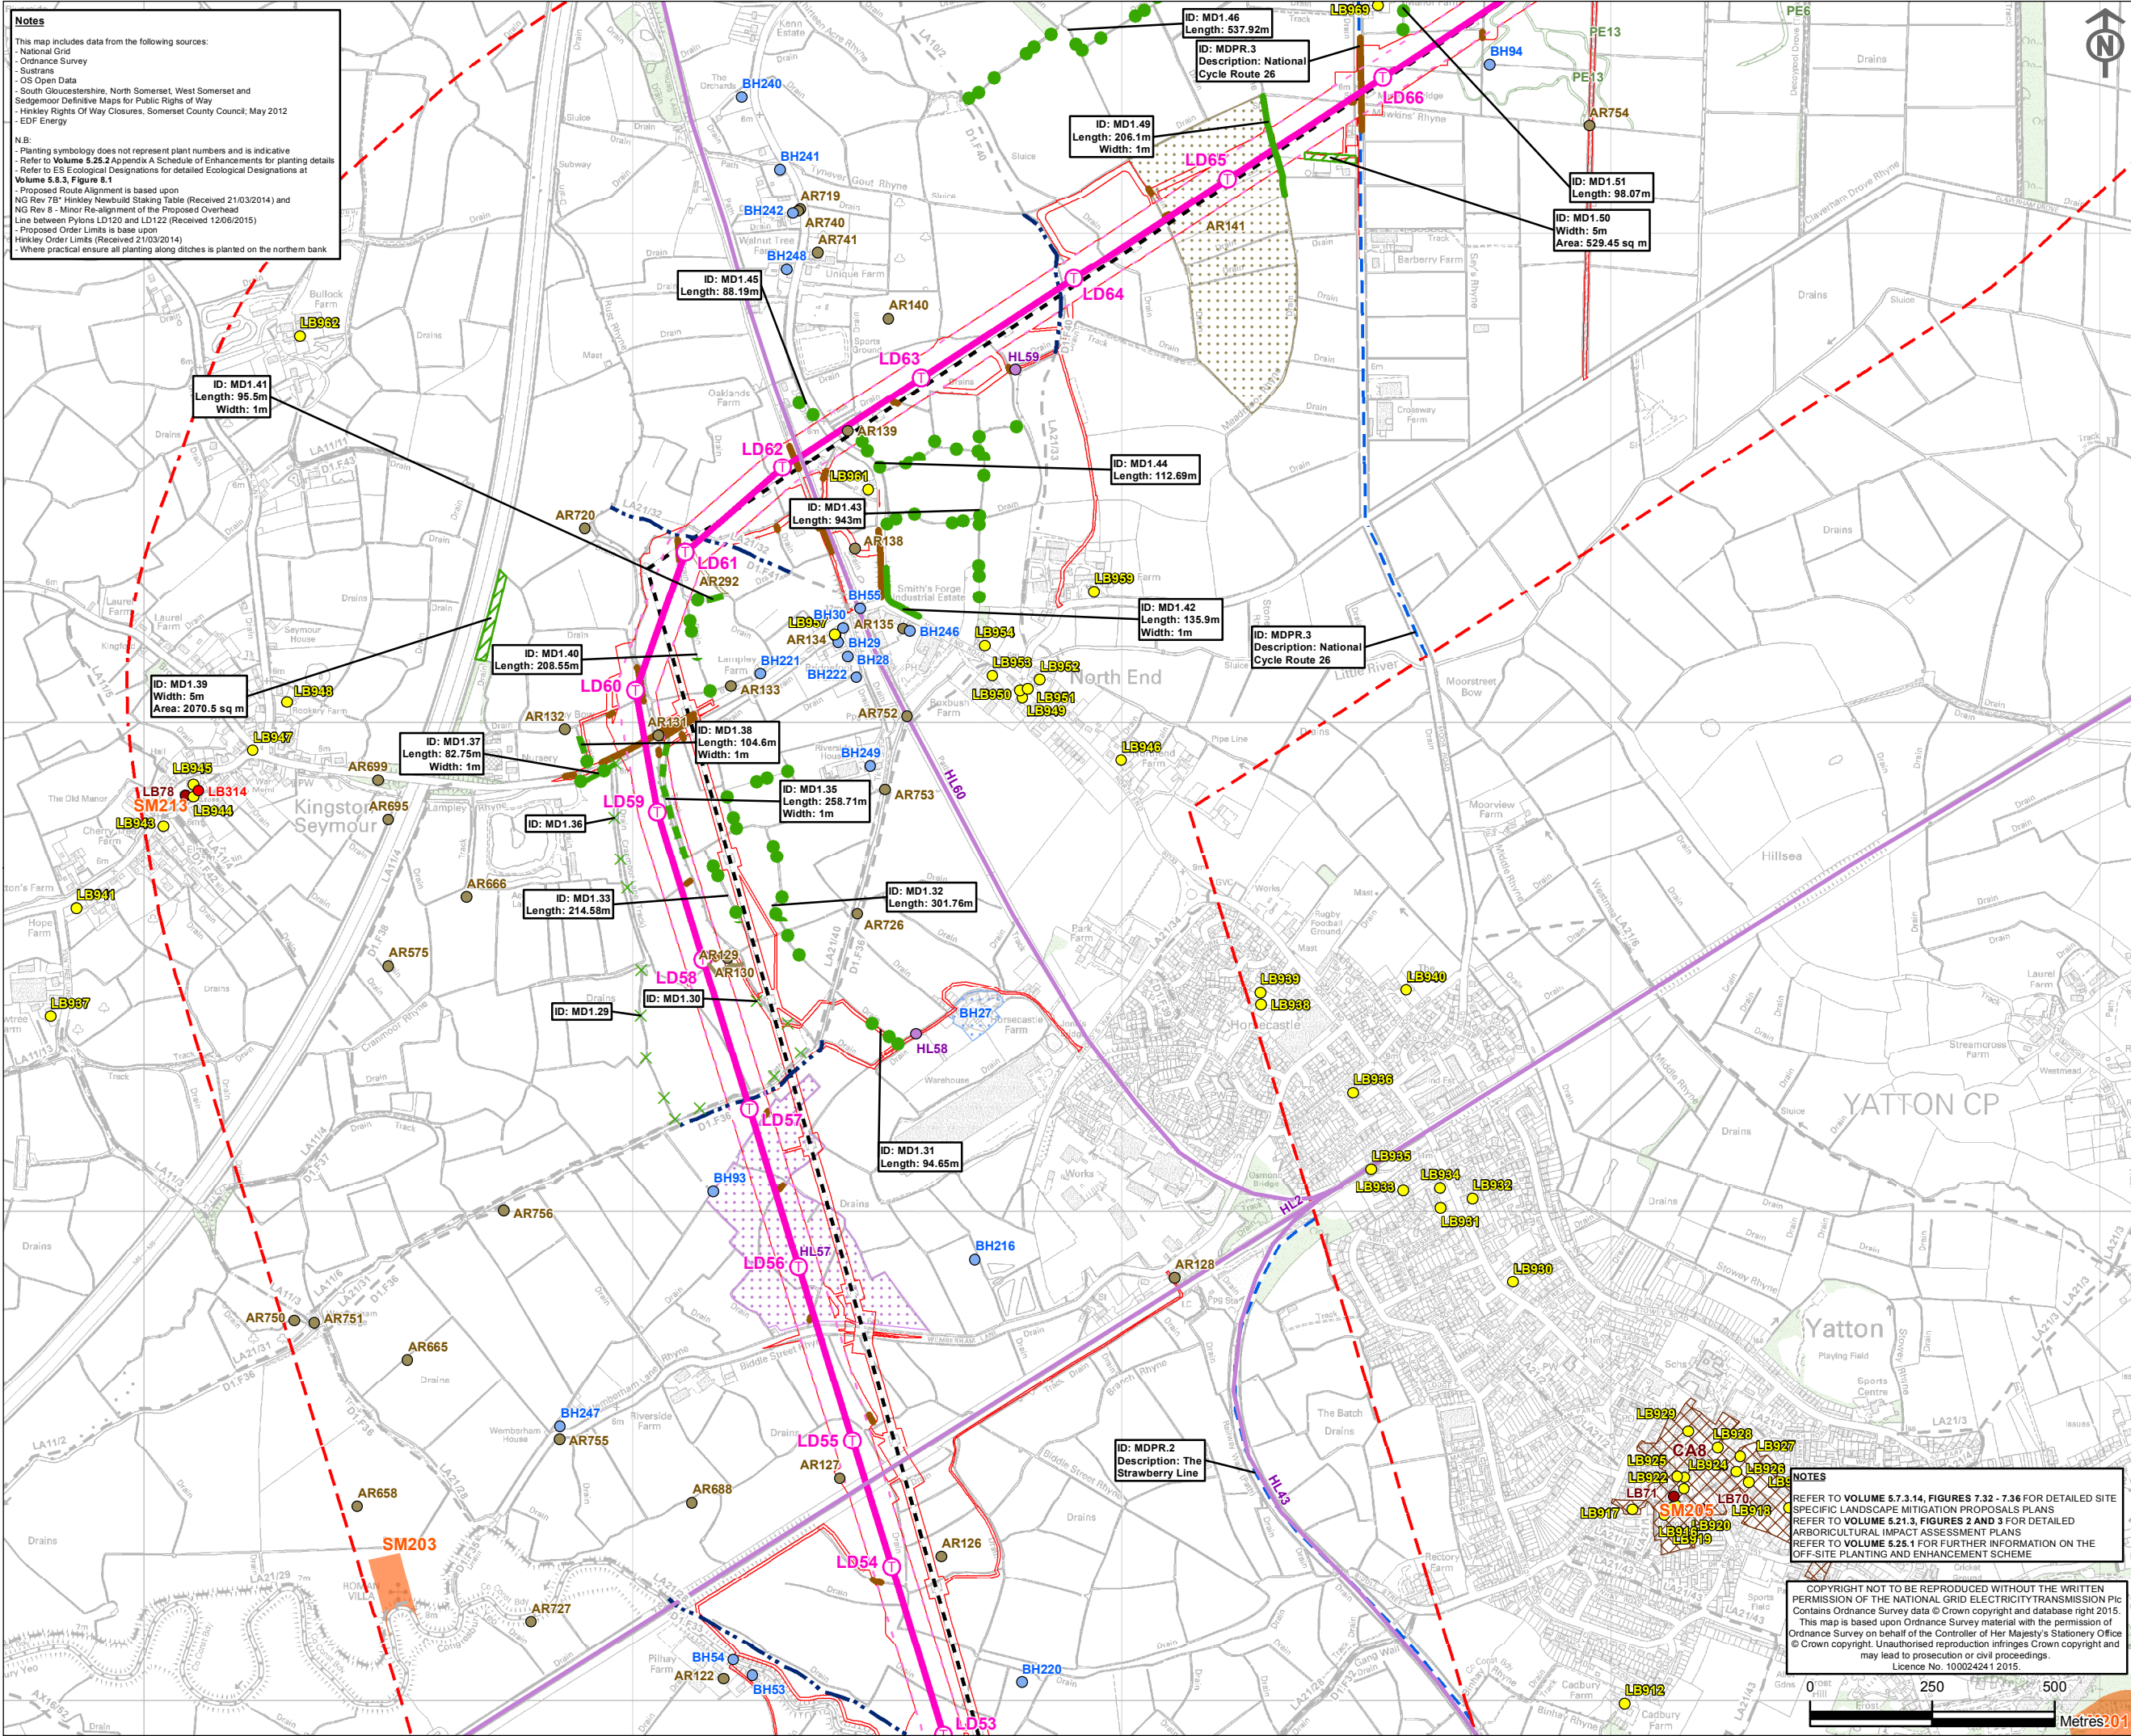


Notes

This map includes data from the following sources:

- National Grid
- Ordnance Survey
- Sustrans
- OS Open Data
- South Gloucestershire, North Somerset, West Somerset and Sedgemoor Definitive Maps for Public Rights of Way
- Hinkley Rights Of Way Closures, Somerset County Council, May 2012
- EDF Energy

N.B:

- Planting symbology does not represent plant numbers and is indicative
- Refer to Volume 5.25.2 Appendix A Schedule of Enhancements for planting details
- Refer to ES Ecological Designations for detailed Ecological Designations at Volume 5.25.3, Figure 5.1
- Proposed Route Alignment is based upon NG Rev 78 Hinkley Newbuild Staking Table (Received 21/03/2014) and NG Rev 8 - Minor Re-alignment of the Proposed Overhead Line between Pylons LD120 and LD122 (Received 12/06/2015)
- Proposed Order Limits is based upon Hinkley Order Limits (Received 21/03/2014)
- Where practical ensure all planting along ditches is planted on the northern bank

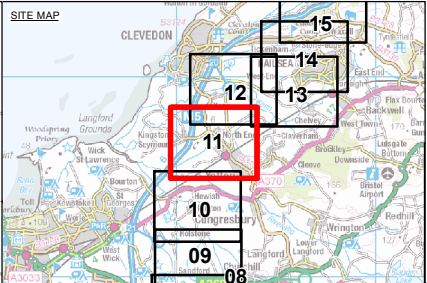

- Key**
- Off-Site Planting**
- Native Tree Planting
 - New Hedgerow Planting
 - New Hedgerow Planting with Trees
 - Additional Hedge Gap Planting
 - Additional Hedge Gap Planting with Trees
 - New Native Structure Planting
 - Crack Willow Tree Planting
- Replacement Planting**
- Hedgerow Replacement Planting
- Public Routes Access and Signage Improvements within 1km**
- Long Distance Routes Access and Signage Improvements
 - PRoW Access and Signage Improvements
- Proposed Infrastructure**
- Proposed 400kV T-Pylon Position
 - Proposed Route for 400kV Overhead Line
 - Proposed 400/132kV Overhead Line Route Limits of Deviation
 - 1km from the Limits of Deviation of the Proposed Development
- Existing Infrastructure**
- Existing Western Power Distribution Overhead Line on Pylons
 - Existing Western Power Distribution 132kV Overhead Line for Removal
 - Public Right of Way
- Existing Woodland**
- Existing Woodland
- Heritage Assets**
- Grade I Listed Building
 - Grade II* Listed Building
 - Grade II Listed Building
 - Conservation Area
 - Scheduled Monument
 - Archaeological Remains
 - Built Heritage
 - Historic Landscape Element
 - Archaeological Remains
 - Built Heritage
 - Historic Landscape Element
 - Palaeo-Environmental Evidence


B	08/07/2015	EXAMINATION DEADLINE 7	JS	HK	HK
A	18/06/2015	UPDATES FOR EXAMINING AUTHORITY DEADLINE 6	CB	HK	HK
ISSUE	DATE	COMMENTS	DRAW	CHK'D	APP'D


Title NATIONAL GRID (HINKLEY POINT C CONNECTION PROJECT)
VOLUME 5.25.3B


OSPES WITH HISTORIC ENVIRONMENT BASELINE DATA
INSET 11

nationalgrid			
National Grid plc, Warwick Technology Park, Gallows Hill, Warwick, CV34 6DA			
NG INVESTMENT No.	APPLICATION No.		GIS
20897	EN020001		A3
FIGURE No.	DRAWING No.	SCALE	1:12,500
25.3.11	G1979.2588.11C		
SHEET 11 of 21			ISSUE
			B

COPYRIGHT NOT TO BE REPRODUCED WITHOUT THE WRITTEN PERMISSION OF THE NATIONAL GRID ELECTRICITY TRANSMISSION PLC. Contains Ordnance Survey data © Crown copyright and database right 2015. This map is based upon Ordnance Survey material with the permission of Ordnance Survey on behalf of the Controller of Her Majesty's Stationery Office © Crown copyright. Unauthorised reproduction infringes Crown copyright and may lead to prosecution or civil proceedings. Licence No. 100024241 2015.

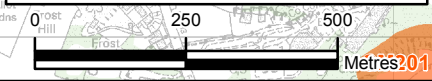

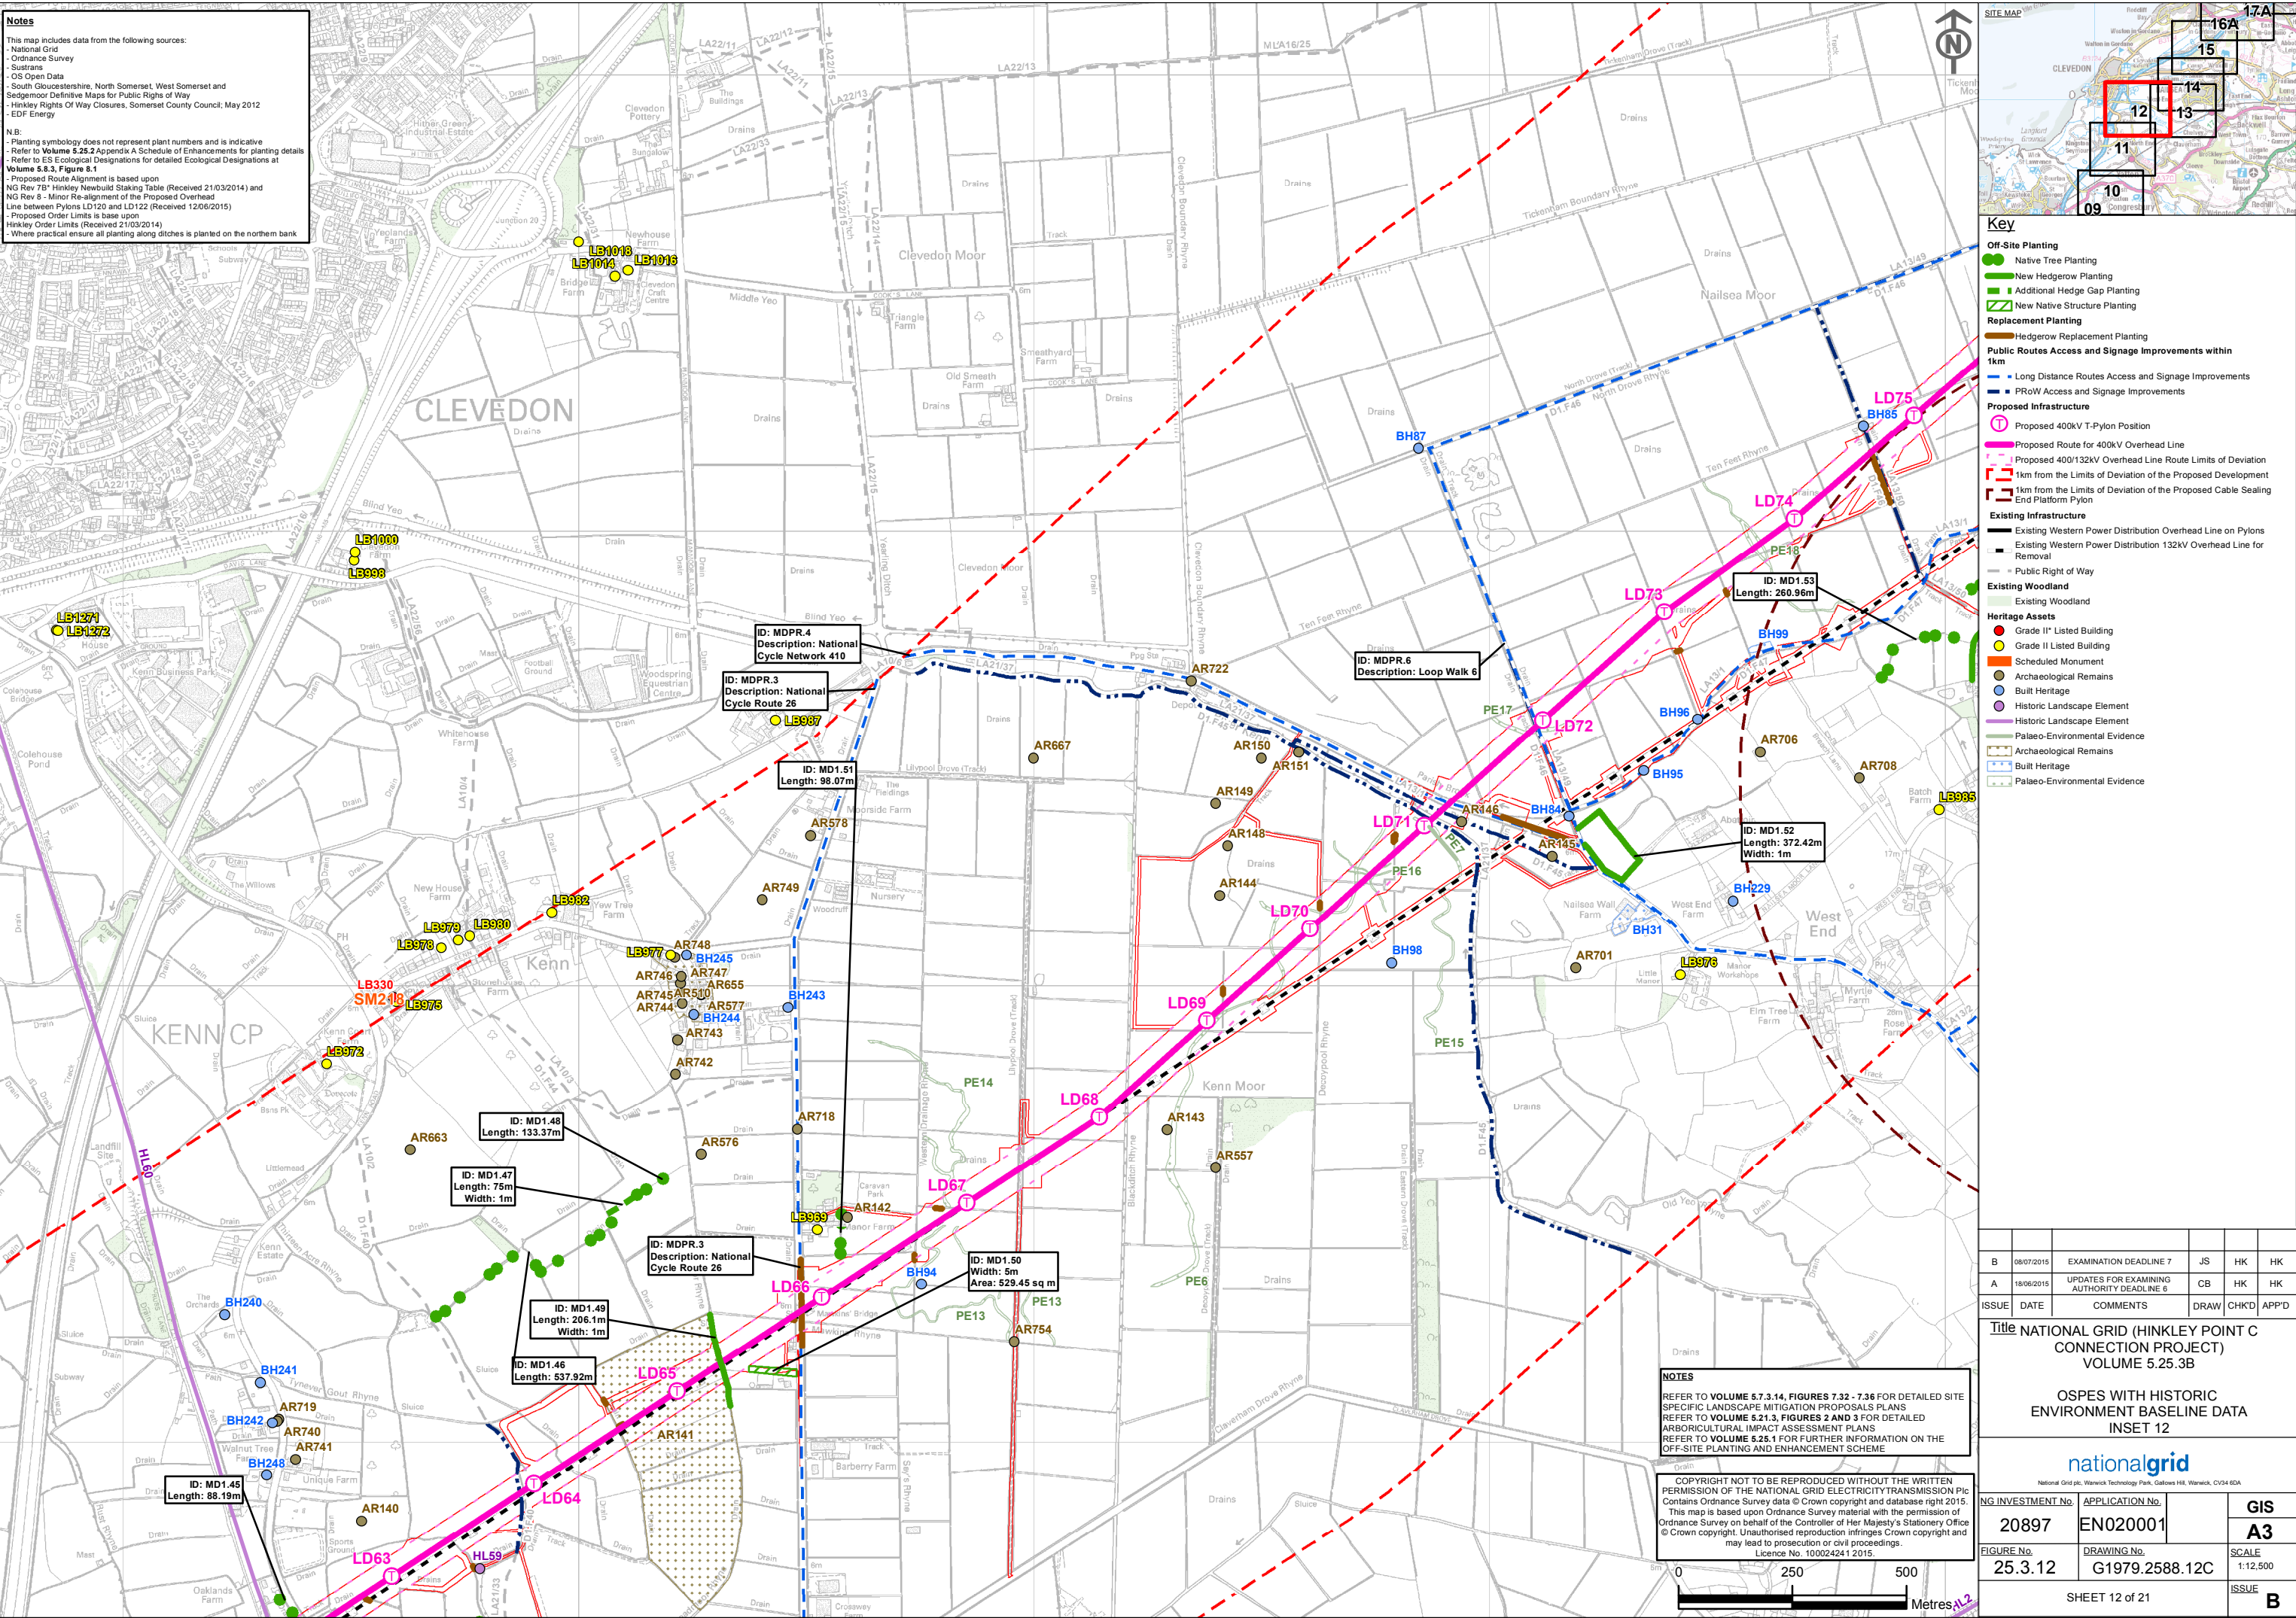

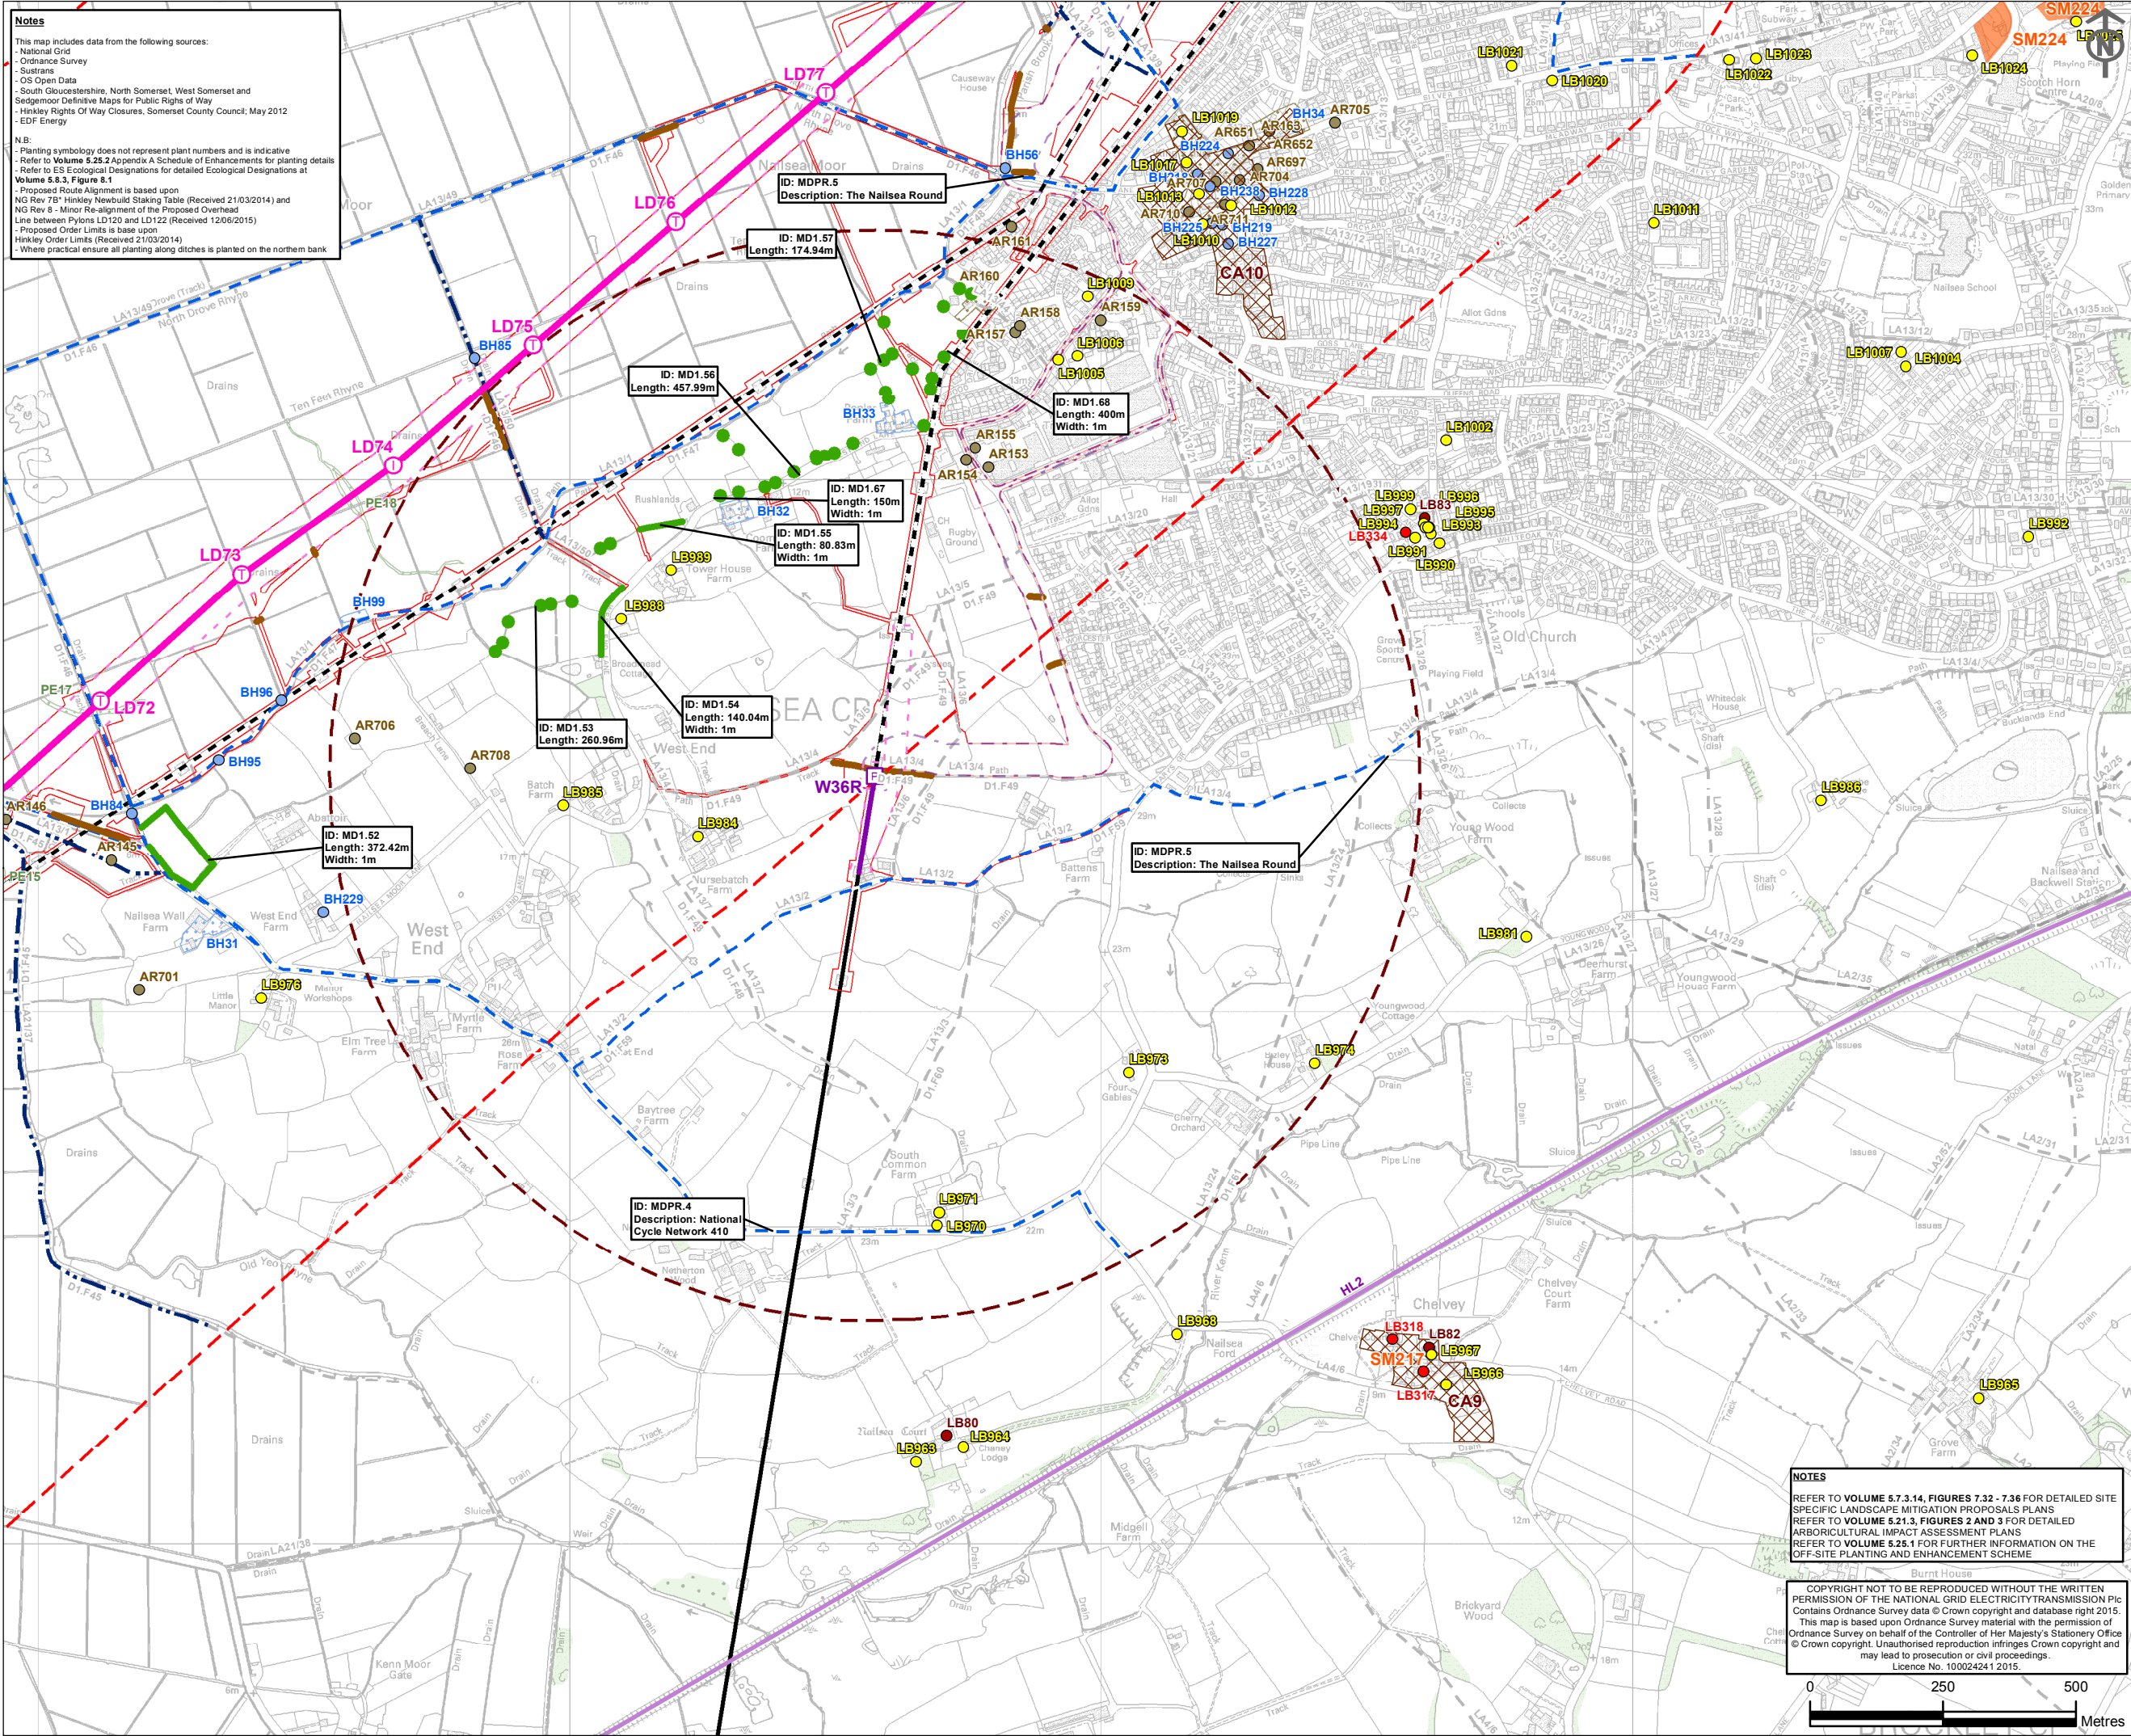


Notes

This map includes data from the following sources:

- National Grid
- Ordnance Survey
- Sustrans
- OS Open Data
- South Gloucestershire, North Somerset, West Somerset and Sedgemoor Definitive Maps for Public Rights of Way
- Hinkley Rights Of Way Closures, Somerset County Council, May 2012
- EDF Energy

N.B:

- Planting symbology does not represent plant numbers and is indicative
- Refer to Volume 5.25.2 Appendix A Schedule of Enhancements for planting details
- Refer to ES Ecological Designations for detailed Ecological Designations at Volume 5.25.3, Figure 5.1
- Proposed Route Alignment is based upon NG Rev 7B Hinkley Newbuild Staking Table (Received 21/03/2014) and NG Rev 8 - Minor Re-alignment of the Proposed Overhead Line between Pylons LD120 and LD122 (Received 12/06/2015)
- Proposed Order Limits is based upon Hinkley Order Limits (Received 21/03/2014)
- Where practical ensure all planting along ditches is planted on the northern bank

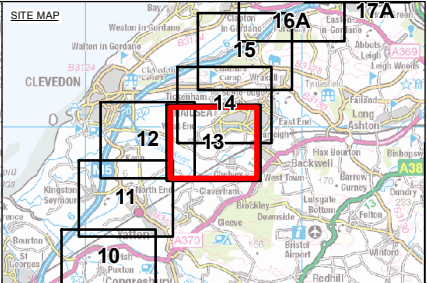

- Key**
- Off-Site Planting
 - Native Tree Planting
 - New Hedgerow Planting
 - Replacement Planting
 - Hedgerow Replacement Planting
 - Public Routes Access and Signage Improvements within 1km
 - Long Distance Routes Access and Signage Improvements
 - ProW Access and Signage Improvements
 - Proposed Infrastructure
 - Proposed 400kV T-Pylon Position
 - Proposed 132kV Lattice Platform Pylon Position
 - Proposed Route for 400kV Overhead Line
 - Proposed Route for 132kV Overhead Line
 - Proposed 400/132kV Overhead Line Route Limits of Deviation
 - Proposed 132kV Underground Cable Route Limits of Deviation
 - 1km from the Limits of Deviation of the Proposed Development
 - 1km from the Limits of Deviation of the Proposed Cable Sealing End Platform Pylon
 - Existing Infrastructure
 - Existing Western Power Distribution Overhead Line on Pylons
 - Existing Western Power Distribution 132kV Overhead Line for Removal
 - Public Right of Way
 - Existing Woodland
 - Existing Woodland
 - Heritage Assets
 - Grade I Listed Building
 - Grade II* Listed Building
 - Grade II Listed Building
 - Conservation Area
 - Scheduled Monument
 - Archaeological Remains
 - Built Heritage
 - Historic Landscape Element
 - Archaeological Remains
 - Built Heritage
 - Palaeo-Environmental Evidence

B	08/07/2015	EXAMINATION DEADLINE 7	JS	HK	HK
A	18/08/2015	UPDATES FOR EXAMINING AUTHORITY DEADLINE 6	CB	HK	HK
ISSUE	DATE	COMMENTS	DRAW	CHK'D	APP'D

Title NATIONAL GRID (HINKLEY POINT C CONNECTION PROJECT)
VOLUME 5.25.3B

OSPES WITH HISTORIC ENVIRONMENT BASELINE DATA
INSET 13

nationalgrid			
National Grid plc, Warwick Technology Park, Gallows Hill, Warwick, CV34 6DA			
NG INVESTMENT No.	APPLICATION No.		GIS
20897	EN020001		A3
FIGURE No.	DRAWING No.	SCALE	1:11,500
25.3.13	G1979.2588.13C		
SHEET 13 of 21			ISSUE
			B

NOTES

REFER TO VOLUME 5.7.3.14, FIGURES 7.32 - 7.36 FOR DETAILED SITE SPECIFIC LANDSCAPE MITIGATION PROPOSALS PLANS

REFER TO VOLUME 5.21.3, FIGURES 2 AND 3 FOR DETAILED ARBORICULTURAL IMPACT ASSESSMENT PLANS


REFER TO VOLUME 5.25.1 FOR FURTHER INFORMATION ON THE OFF-SITE PLANTING AND ENHANCEMENT SCHEME

COPYRIGHT NOT TO BE REPRODUCED WITHOUT THE WRITTEN PERMISSION OF THE NATIONAL GRID ELECTRICITY TRANSMISSION PLC

Contains Ordnance Survey data © Crown copyright and database right 2015.

This map is based upon Ordnance Survey material with the permission of Ordnance Survey on behalf of the Controller of Her Majesty's Stationery Office © Crown copyright. Unauthorised reproduction infringes Crown copyright and may lead to prosecution or civil proceedings.

Licence No. 100024241 2015.

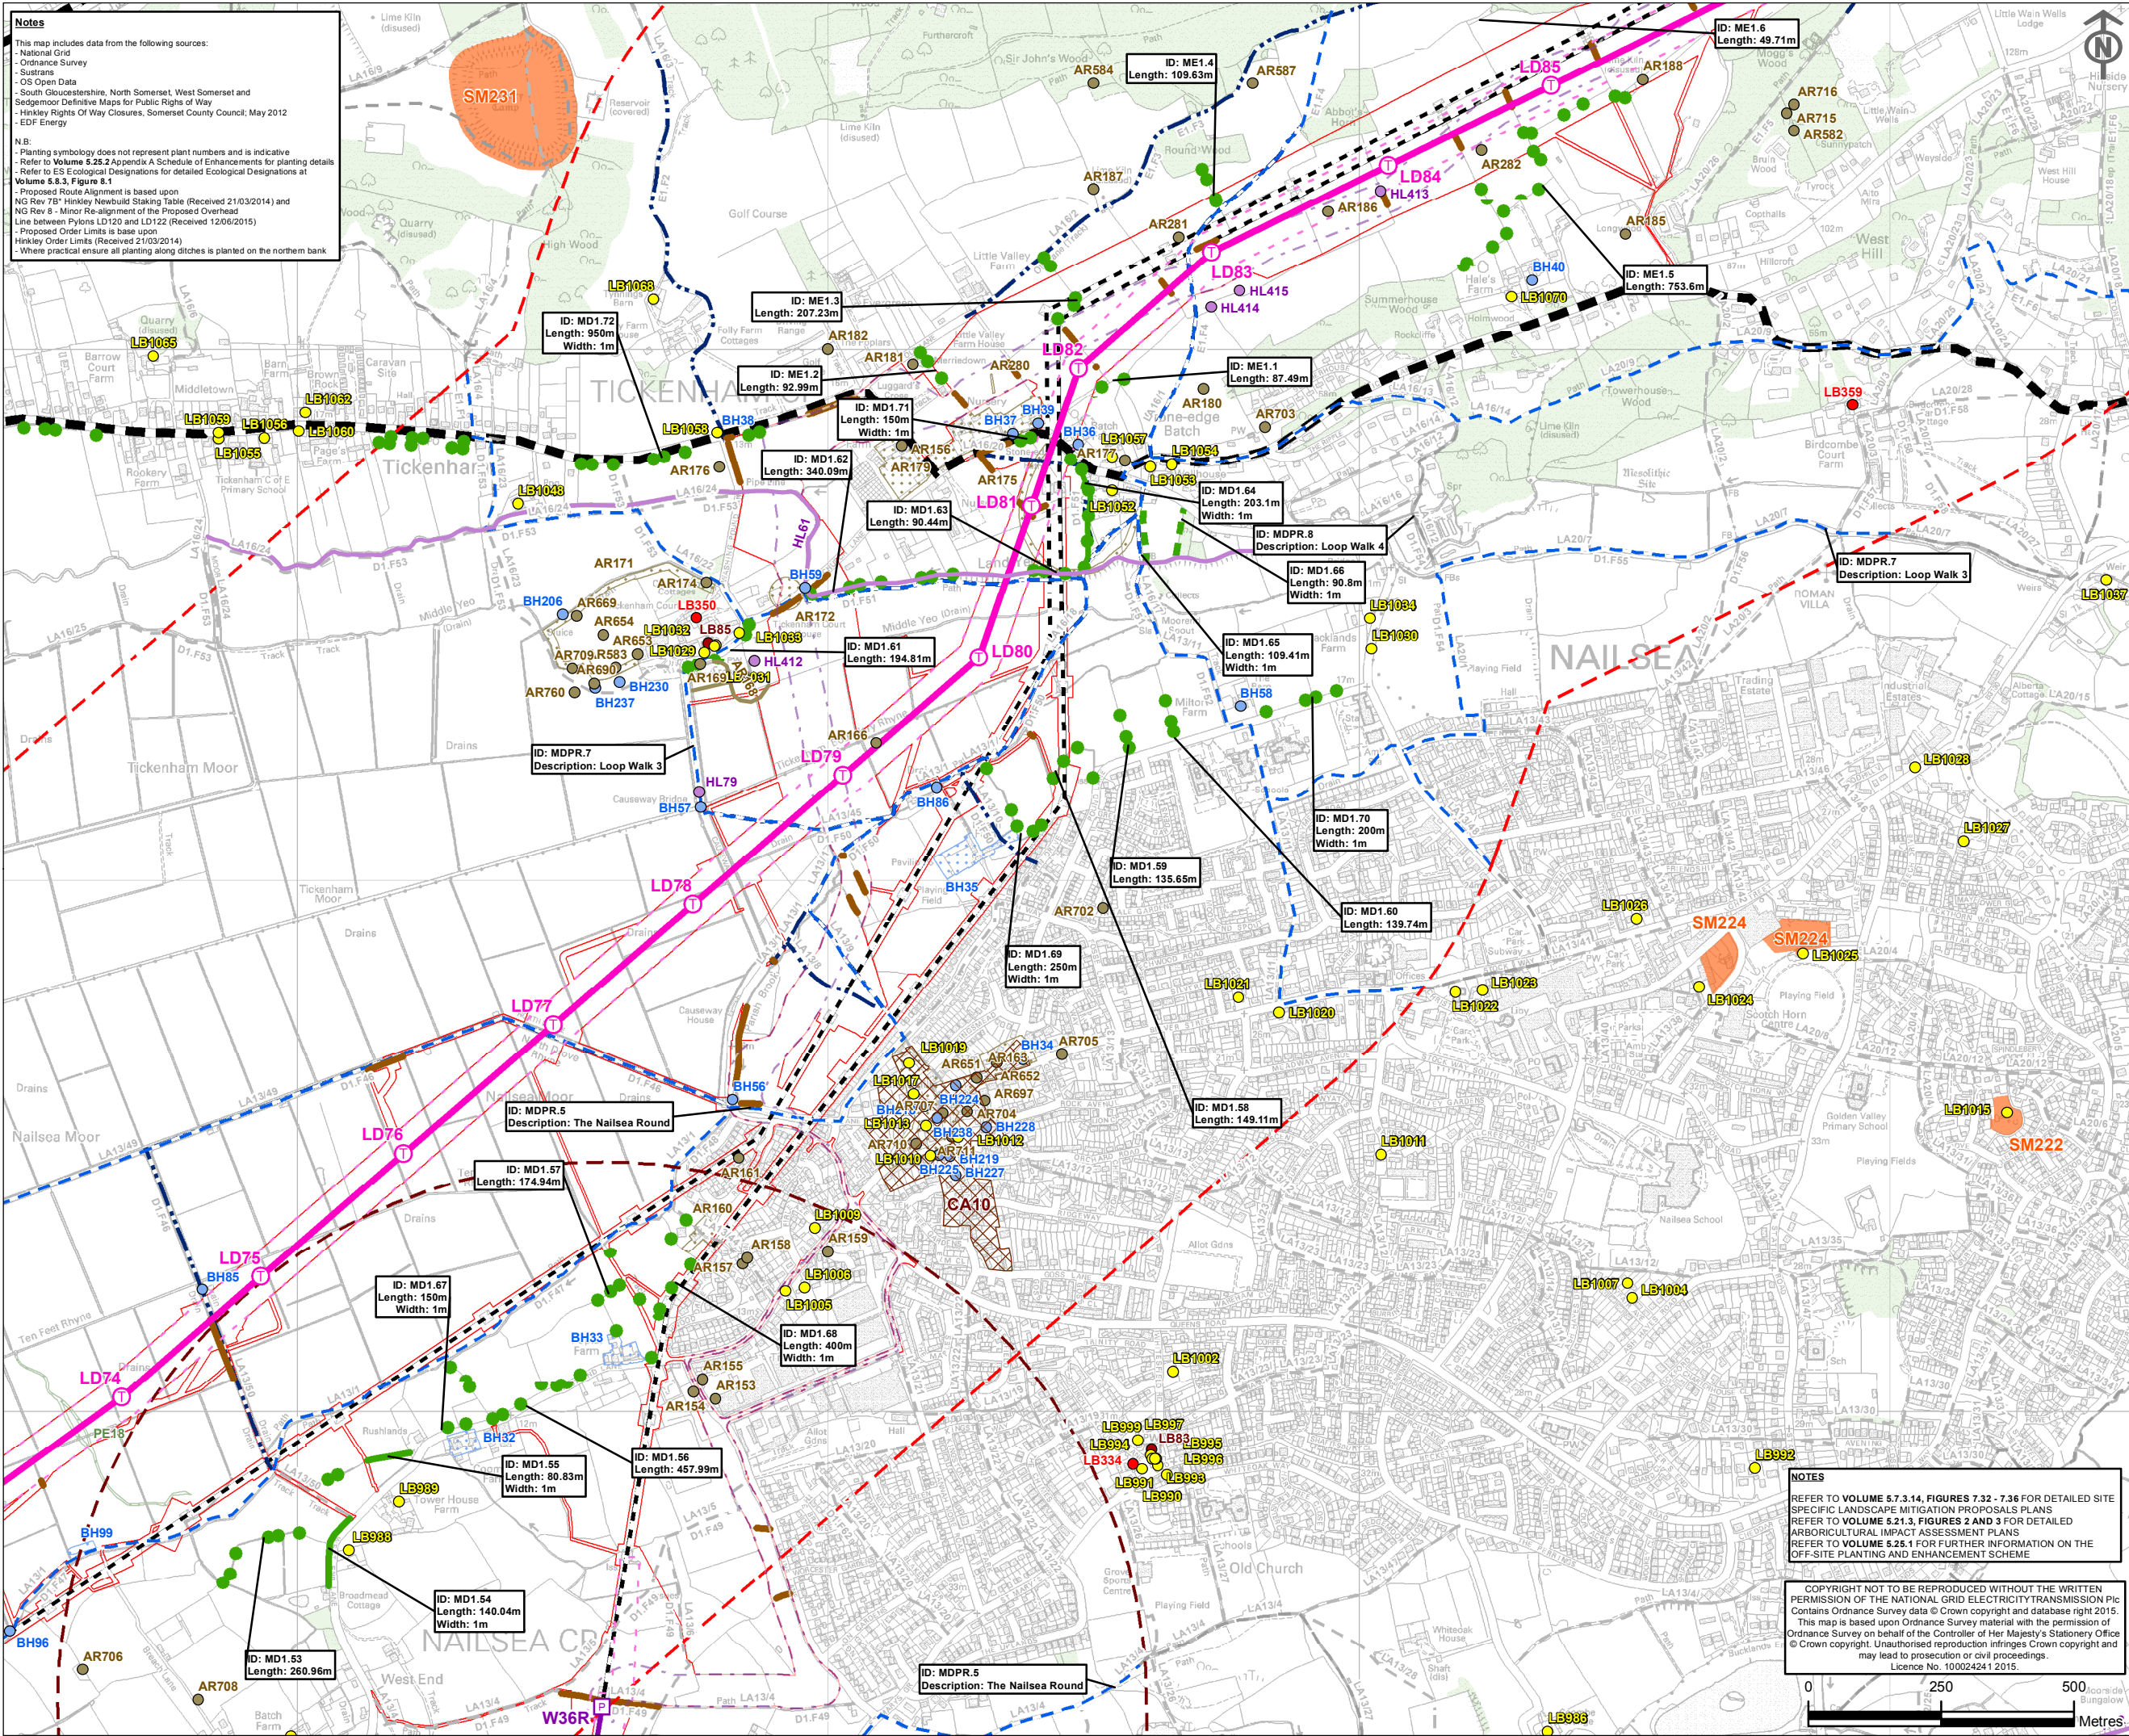

Key

- Off-Site Planting
- Replacement Planting
- Public Routes Access and Signage Improvements within 1km
- Proposed Infrastructure
- Existing Infrastructure
- Section Boundary
- Existing Woodland
- Heritage Assets

B	08/07/2015	EXAMINATION DEADLINE 7	JS	HK	HK
A	18/08/2015	UPDATES FOR EXAMINING AUTHORITY DEADLINE 6	CB	HK	HK
ISSUE	DATE	COMMENTS	DRAW	CHK'D	APP'D

Title NATIONAL GRID (HINKLEY POINT C CONNECTION PROJECT)
VOLUME 5.25.3B

OSPES WITH HISTORIC ENVIRONMENT BASELINE DATA
INSET 14

nationalgrid
National Grid plc, Warwick Technology Park, Galloway Hill, Warwick, CV34 6DA


NG INVESTMENT No.	APPLICATION No.	GIS
20897	EN020001	A3
FIGURE No.	DRAWING No.	SCALE
25.3.14	G1979.2588.14C	1:11,500
SHEET 14 of 21		ISSUE
		B

This map includes data from the following sources:

- National Grid
- Ordnance Survey
- Sustrans
- OS Open Data
- South Gloucestershire, North Somerset, West Somerset and Sedgemoor Definitive Maps for Public Rights of Way
- Henley Rights of Way Closures, Somerset County Council, May 2012
- EDF Energy

N.B.:

- Planting symbology does not represent plant numbers and is indicative
- Refer to **Volume 5.2.5.2 Appendix A Schedule of Enhancements** for planting details
- Refer to **ES Ecological Designations** for detailed Ecological Designations at **Volume 5, Figure 8.1**
- Proposed Route Alignment is based upon
 - NS Rev 78 "Henley Newbuild Staking Table (Received 21/03/2014) and NS Rev 79 "Minor Re-alignment of the Proposed Overhead Line between Pylons L1210 and L1212 (Received 12/06/2015)"
- Proposed Order Limits is base upon
 - Henley Order Limits (Received 21/03/2014)
- Where practical essential all planting along ditches is planted on the northern bank

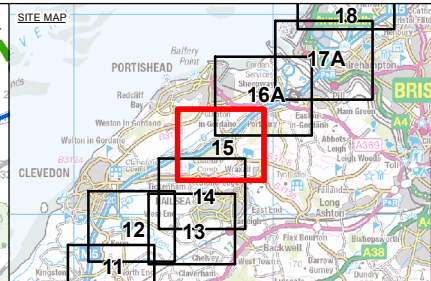

Off-Site Planting

-  Native Tree Planting
-  New Hedgerow Planting
-  New Hedgerow Planting with Trees
-  Additional Hedge Gap Planting
-  Additional Hedge Gap Planting with Trees
-  New Native Structure Planting
-  Crack Willow Tree Planting

Replacement Planting

-  Hedgerow Replacement Planting

Public Routes Access and Signage Improvements within 1km

-  Long Distance Routes Access and Signage Improvements
-  PRoW Access and Signage Improvements

Proposed Infrastructure

-  Proposed 400kV T-Pylon Position
-  Proposed Route for 400kV Overhead Line
-  Preferred Route (Option A) for 400kV Overhead Line
-  Proposed 400/132kV Overhead Line Route Limits of Deviation
-  Proposed 132kV Underground Cable Route Limits of Deviation
-  1km from the Limits of Deviation of the Proposed Development

Existing Infrastructure

-  Existing Western Power Distribution Overhead Line on Pylons
-  Existing Western Power Distribution 132kV Overhead Line for Removal

Section Boundary

-  Section Boundary (for the purpose of Landscape and Visual Impact Assessment)
-  Public Right of Way

Existing Woodland

-  Existing Woodland

Heritage Assets


-  Grade I Listed Building
-  Grade II* Listed Building
-  Grade II Listed Building
-  Scheduled Monument
-  Archaeological Remains
-  Built Heritage
-  Historic Landscape Element
-  Historic Landscape Element
-  Archaeological Remains
-  Built Heritage
-  Historic Landscape Element

<u>Title</u>	NATIONAL GRID (HINKLEY POINT C CONNECTION PROJECT) VOLUME 5.25.3B
--------------	--

OSPES WITH HISTORIC
ENVIRONMENT BASELINE DATA
INSET 15

nationalgrid
National Grid plc, Warwick Technology Park, Gallows Hill, Warwick, CV34 6DA

<u>NG INVESTMENT No.</u> 20897	<u>APPLICATION No.</u> EN020001		<u>GIS</u> A3
<u>FIGURE No.</u> 25.3.15	<u>DRAWING No.</u> G1979.2588.15C		<u>SCALE</u> 1:12,500
SHEET 15 of 21			<u>ISSUE</u> B

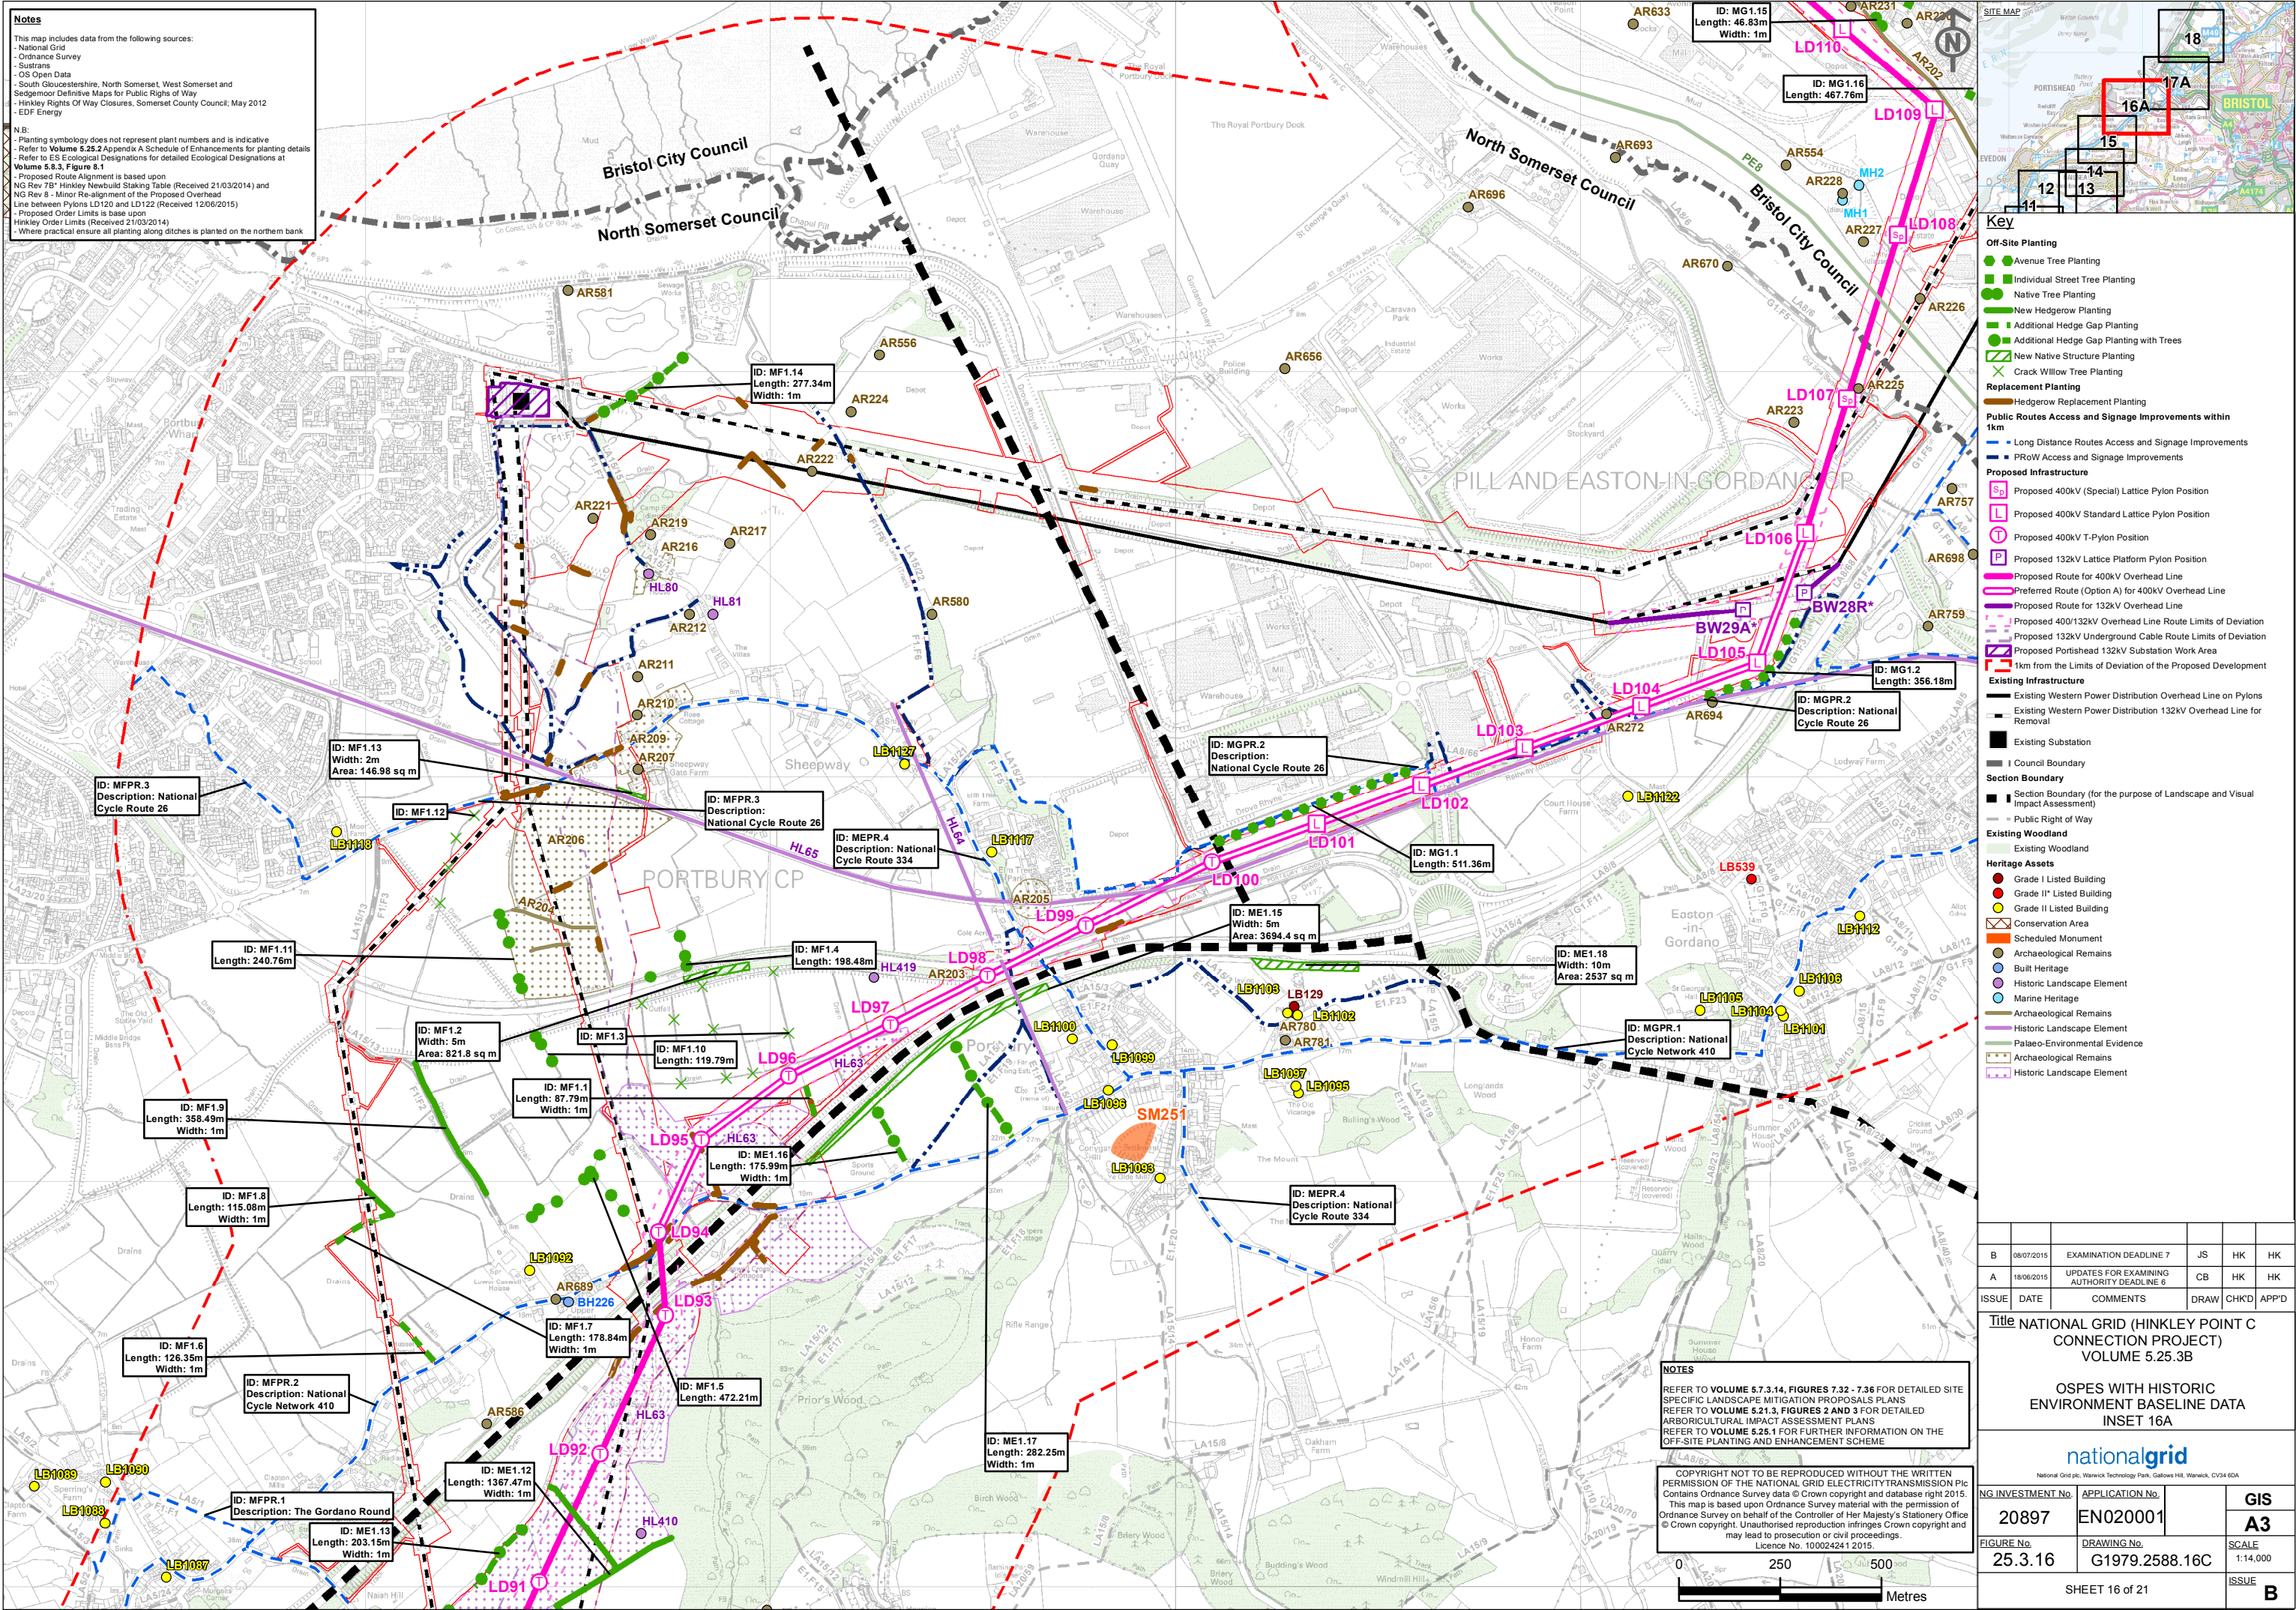


Notes

This map includes data from the following sources:

- National Grid
- Ordnance Survey
- Sustrans
- OS Open Data
- South Gloucestershire, North Somerset, West Somerset and Sedgemoor Definitive Maps for Public Rights of Way
- Hinkley Rights Of Way Closures, Somerset County Council, May 2012
- EDF Energy

N.B:

- Planting symbology does not represent plant numbers and is indicative
- Refer to Volume 5.25.2 Appendix A Schedule of Enhancements for planting details
- Refer to ES Ecological Designations for detailed Ecological Designations at Volume 5.2.3, Figure 5.1
- Proposed Route Alignment is based upon NG Rev 78* Hinkley Newbuild Staking Table (Received 21/03/2014) and NG Rev 8 - Minor Re-alignment of the Proposed Overhead Line between Pylons LD120 and LD122 (Received 12/06/2015)
- Proposed Order Limits is based upon Hinkley Order Limits (Received 21/03/2014)
- Where practical ensure all planting along ditches is planted on the northern bank

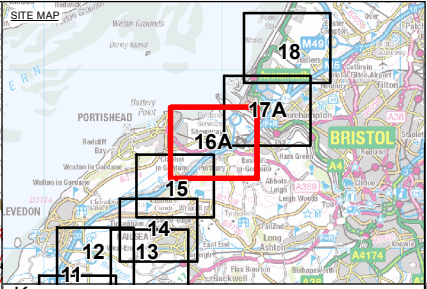



- Key**
- Off-Site Planting**
- Avenue Tree Planting
 - Individual Street Tree Planting
 - Native Tree Planting
 - New Hedgerow Planting
 - Additional Hedge Gap Planting
 - Additional Hedge Gap Planting with Trees
 - New Native Structure Planting
 - Crack Willow Tree Planting
- Replacement Planting**
- Hedgerow Replacement Planting
- Public Routes Access and Signage Improvements within 1km**
- Long Distance Routes Access and Signage Improvements
 - PRoW Access and Signage Improvements
- Proposed Infrastructure**
- Proposed 400kV (Special) Lattice Pylon Position
 - Proposed 400kV Standard Lattice Pylon Position
 - Proposed 400kV T-Pylon Position
 - Proposed 132kV Lattice Platform Pylon Position
 - Proposed Route for 400kV Overhead Line
 - Preferred Route (Option A) for 400kV Overhead Line
 - Proposed Route for 132kV Overhead Line
 - Proposed 400/132kV Overhead Line Route Limits of Deviation
 - Proposed 132kV Underground Cable Route Limits of Deviation
 - Proposed Portishead 132kV Substation Work Area
 - 1km from the Limits of Deviation of the Proposed Development
- Existing Infrastructure**
- Existing Western Power Distribution Overhead Line on Pylons
 - Existing Western Power Distribution 132kV Overhead Line for Removal
 - Existing Substation
 - Council Boundary
 - Section Boundary (for the purpose of Landscape and Visual Impact Assessment)
 - Public Right of Way
- Existing Woodland**
- Existing Woodland
- Heritage Assets**
- Grade I Listed Building
 - Grade II* Listed Building
 - Grade II Listed Building
 - Conservation Area
 - Scheduled Monument
 - Archaeological Remains
 - Built Heritage
 - Historic Landscape Element
 - Marine Heritage
 - Archaeological Remains
 - Historic Landscape Element
 - Palaeo-Environmental Evidence
 - Archaeological Remains
 - Historic Landscape Element

NOTES

REFER TO VOLUME 5.7.3.14, FIGURES 7.32 - 7.36 FOR DETAILED SITE SPECIFIC LANDSCAPE MITIGATION PROPOSALS PLANS
REFER TO VOLUME 5.21.3, FIGURES 2 AND 3 FOR DETAILED ARBORICULTURAL IMPACT ASSESSMENT PLANS
REFER TO VOLUME 5.25.1 FOR FURTHER INFORMATION ON THE OFF-SITE PLANTING AND ENHANCEMENT SCHEME

COPYRIGHT NOT TO BE REPRODUCED WITHOUT THE WRITTEN PERMISSION OF THE NATIONAL GRID ELECTRICITY TRANSMISSION PLC
Contains Ordnance Survey data © Crown copyright and database right 2015.
This map is based upon Ordnance Survey material with the permission of Ordnance Survey on behalf of the Controller of Her Majesty's Stationery Office © Crown copyright. Unauthorised reproduction infringes Crown copyright and may lead to prosecution or civil proceedings.
Licence No. 100024241 2015.

B	06/07/2015	EXAMINATION DEADLINE 7	JS	HK	HK
A	18/06/2015	UPDATES FOR EXAMINING AUTHORITY DEADLINE 6	CB	HK	HK
ISSUE	DATE	COMMENTS	DRAW	CHK'D	APP'D
<u>Title</u> NATIONAL GRID (HINKLEY POINT C CONNECTION PROJECT) VOLUME 5.25.3B					
OSPES WITH HISTORIC ENVIRONMENT BASELINE DATA INSET 16A					
 National Grid plc, Warwick Technology Park, Gallows Hill, Warwick, CV34 6DA					
<u>NG INVESTMENT No.</u>		<u>APPLICATION No.</u>		GIS	
20897		EN020001		A3	
<u>FIGURE No.</u>		<u>DRAWING No.</u>		<u>SCALE</u>	
25.3.16		G1979.2588.16C		1:14,000	
SHEET 16 of 21				<u>ISSUE</u>	
				B	

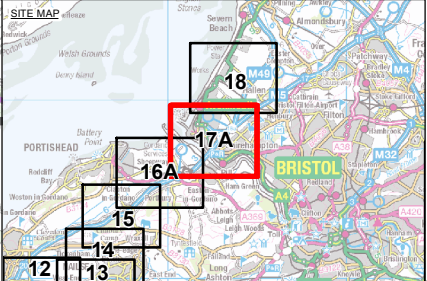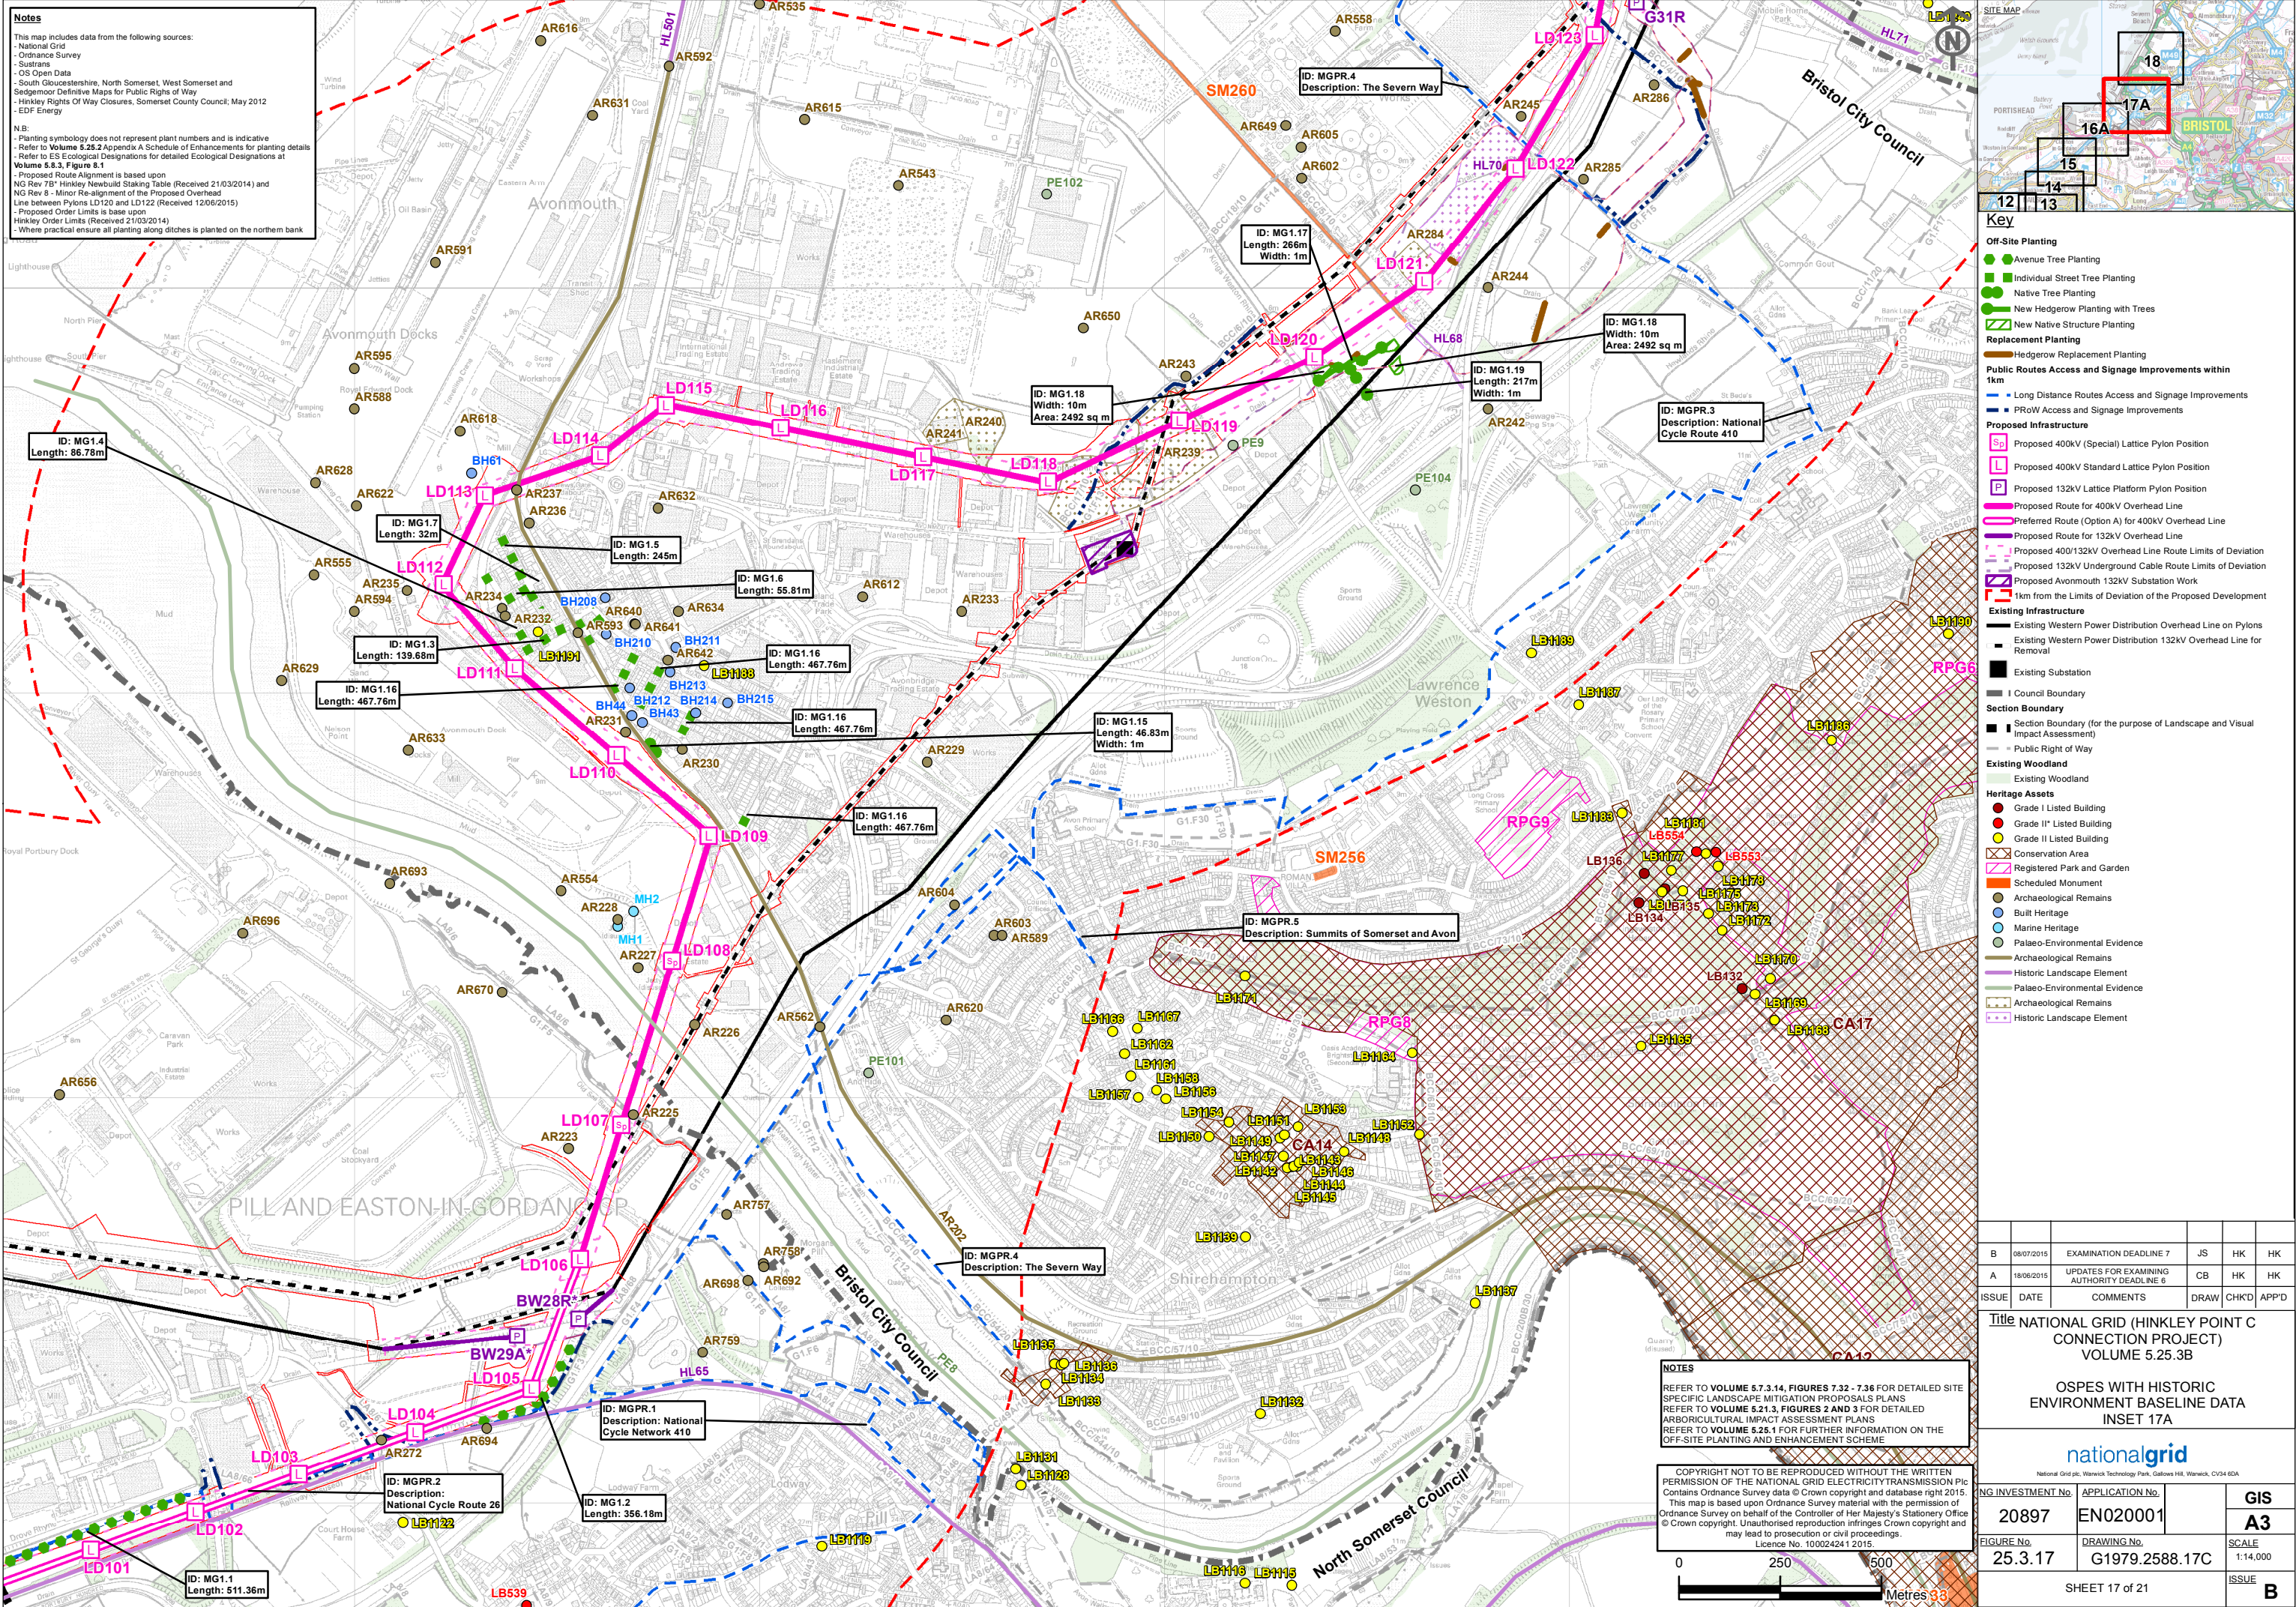

NG INVESTMENT No.	APPLICATION No.	GIS
20897	EN020001	A3
FIGURE No.	DRAWING No.	SCALE
25.3.17	G1979.2588.17C	1:14,000
SHEET 17 of 21		ISSUE
		B

ISSUE	DATE	COMMENTS	DRAW	CHK'D	APP'D
B	08/07/2015	EXAMINATION DEADLINE 7	JS	HK	HK
A	18/08/2015	UPDATES FOR EXAMINING AUTHORITY DEADLINE 6	CB	HK	HK

Title NATIONAL GRID (HINKLEY POINT C CONNECTION PROJECT)
VOLUME 5.25.3B

OSPES WITH HISTORIC ENVIRONMENT BASELINE DATA
INSET 17A



Notes

This map includes data from the following sources:

- National Grid
- Ordnance Survey
- OS Open Data
- South Gloucestershire, North Somerset, West Somerset and Sedgemoor Definitive Maps for Public Rights of Way
- Hinkley Rights Of Way Closures, Somerset County Council, May 2012
- EDF Energy

N.B:

- Planting symbology does not represent plant numbers and is indicative
- Refer to Volume 5.25.2 Appendix A Schedule of Enhancements for planting details
- Refer to ES Ecological Designations for detailed Ecological Designations at Volume 5.8.3, Figure 8.1
- Proposed Route Alignment is based upon:
 - NO Rev 7B Hinkley Newbuild Staking Table (Received 21/03/2014) and
 - NO Rev 8 - Minor Re-alignment of the Proposed Overhead Line between Pylons LD20 and LD122 (Received 12/06/2015)
- Proposed Order Limits is based upon:
 - Hinkley Order Limits (Received 21/03/2014)
 - Where practical ensure all planting along ditches is planted on the northern bank

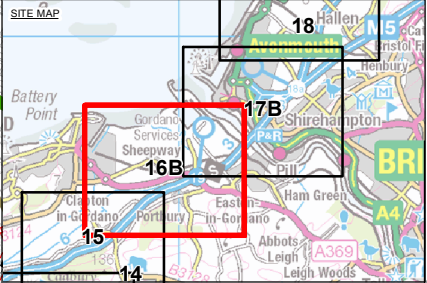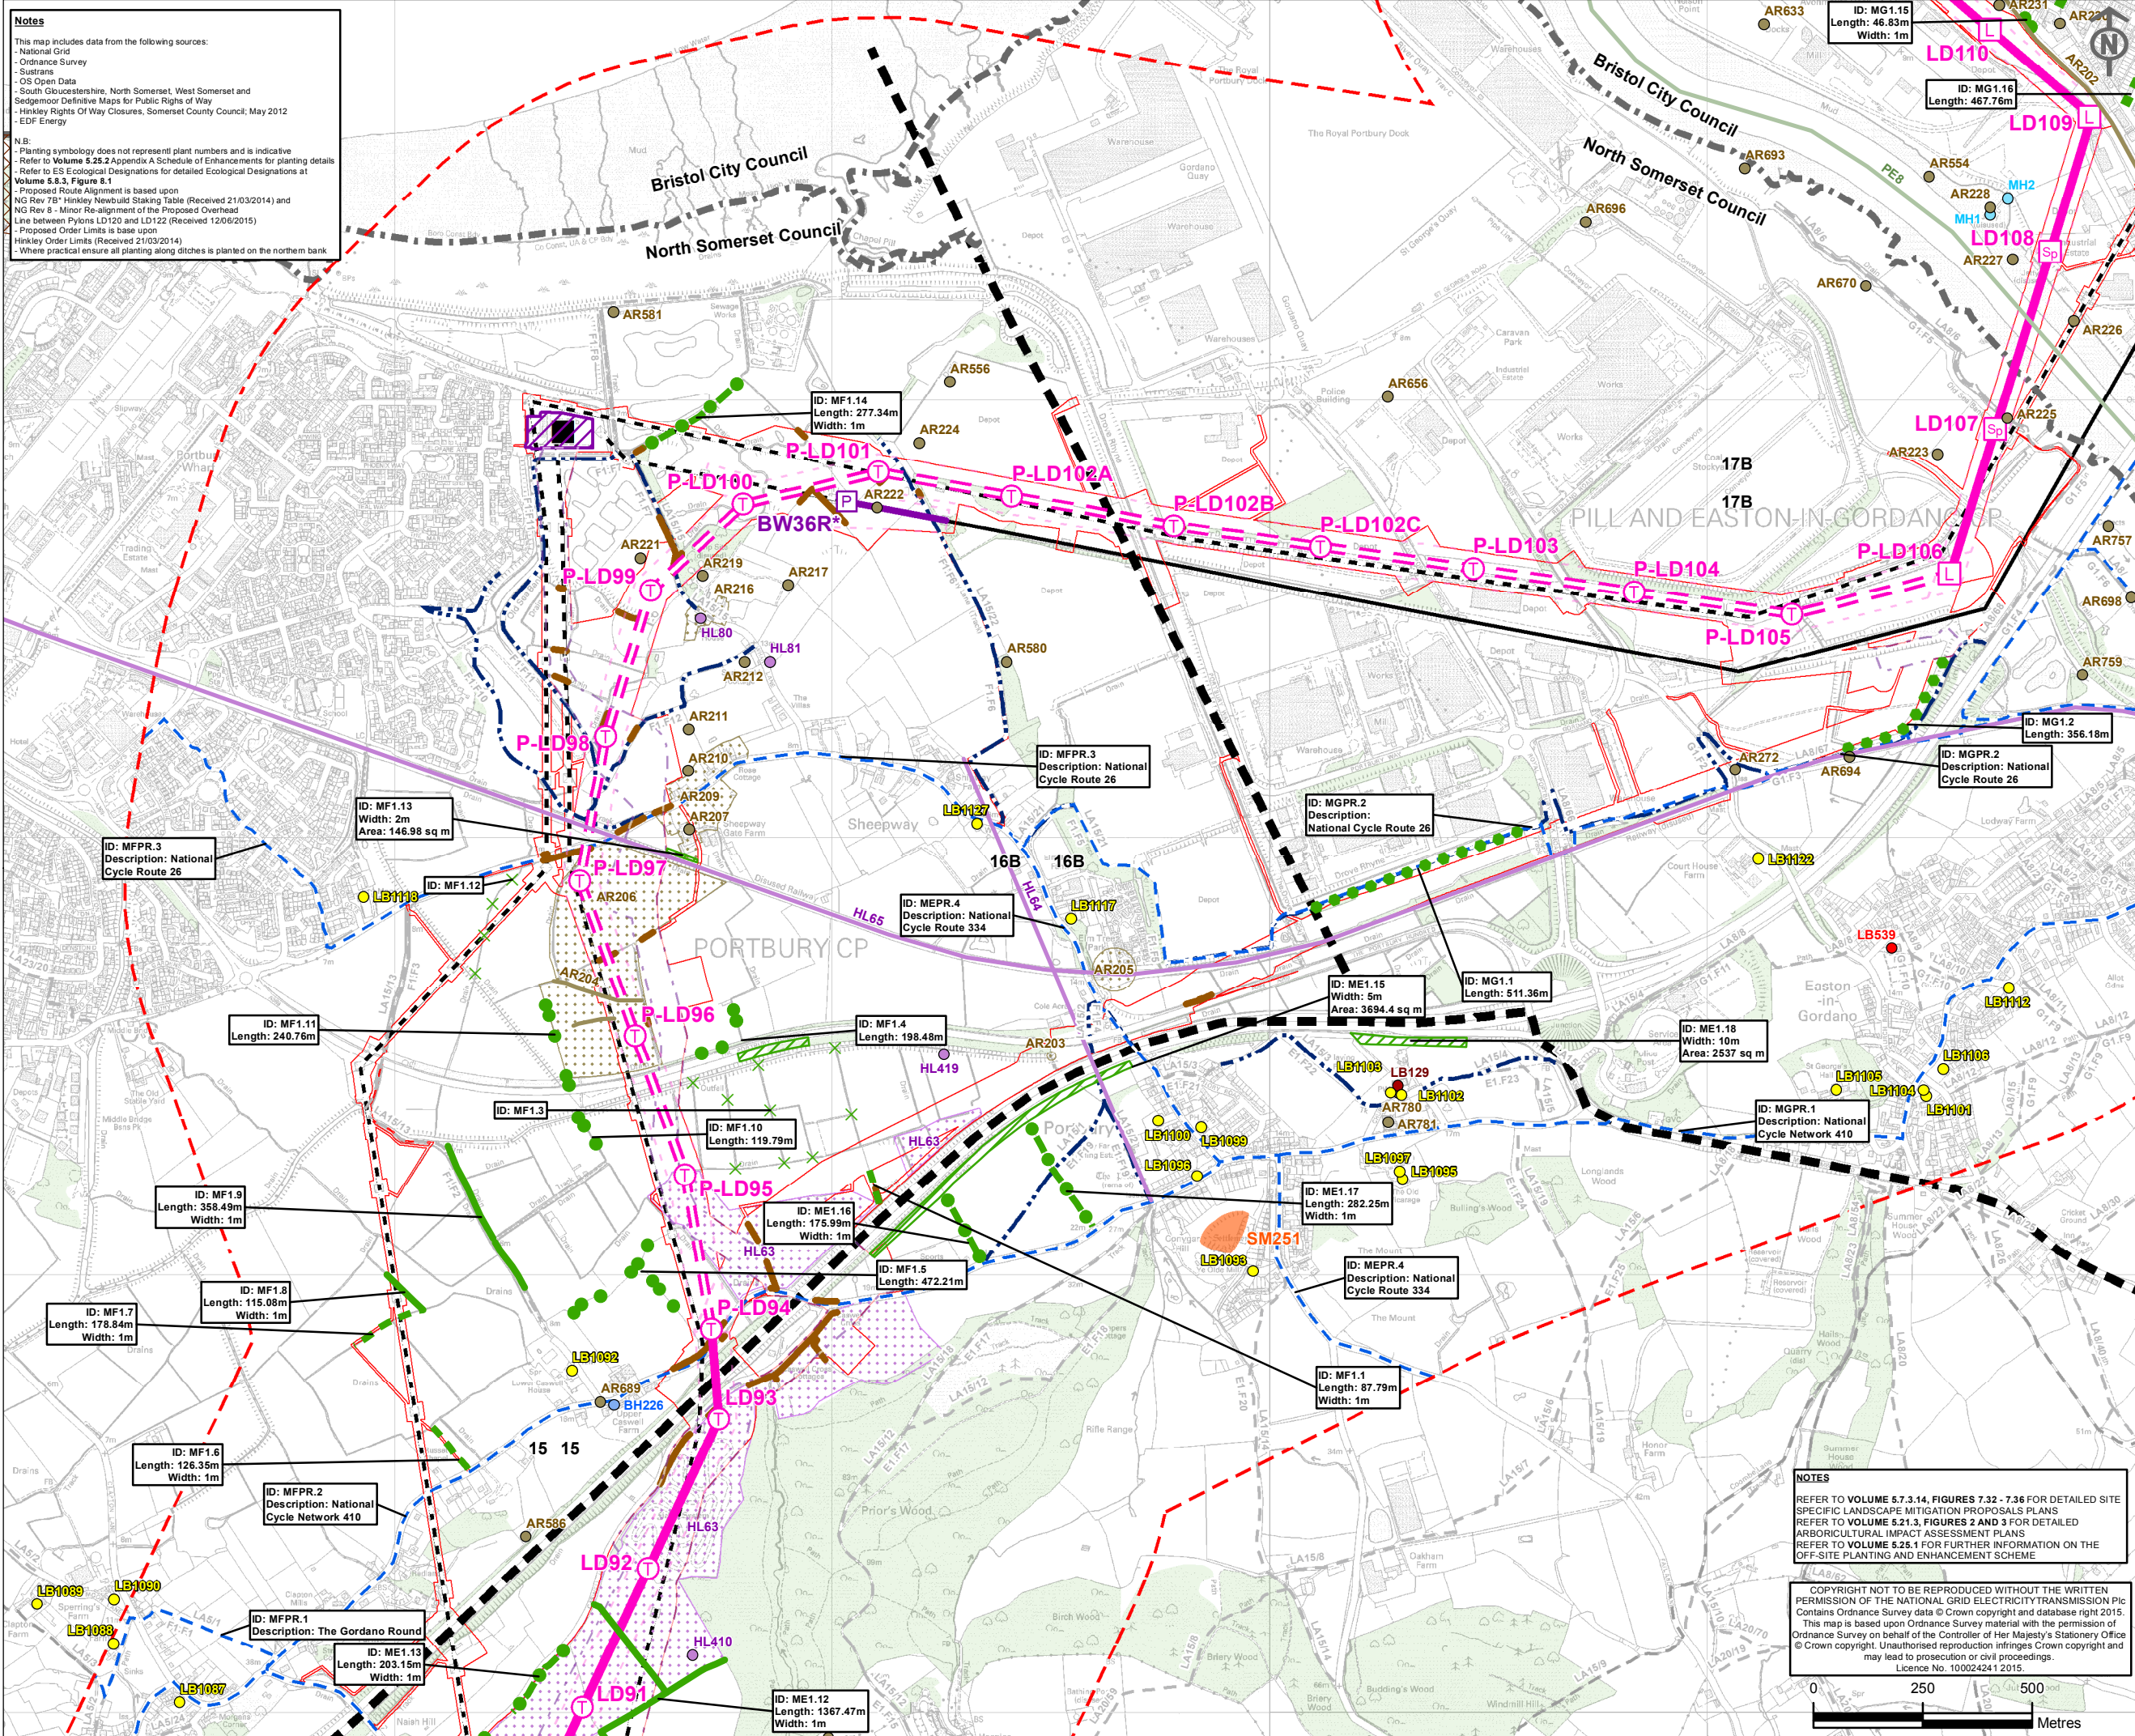

- Key**
- Off-Site Planting**
- Avenue Tree Planting
 - Individual Street Tree Planting
 - Native Tree Planting
 - New Hedgerow Planting
 - Additional Hedge Gap Planting
 - Additional Hedge Gap Planting with Trees
 - New Native Structure Planting
 - Crack Willow Tree Planting
- Replacement Planting**
- Hedgerow Replacement Planting
- Public Routes Access and Signage Improvements within 1km**
- Long Distance Routes Access and Signage Improvements
 - PRow Access and Signage Improvements
- Proposed Infrastructure**
- Proposed 400kV (Special) Lattice Pylon Position
 - Proposed 400kV Standard Lattice Pylon Position
 - Proposed 400kV T-Pylon Position
 - Proposed 132kV Lattice Platform Pylon Position
 - Proposed Route for 400kV Overhead Line
 - Alternative Route (Option B) for 400kV Overhead Line
 - Proposed Route for 132kV Overhead Line
 - Proposed 400/132kV Overhead Line Route Limits of Deviation
 - Proposed Portishead 132kV Substation Work Area
 - Hinkley Point C Connection Project Proposed Easement (Received from National Grid 06/11/2014)
 - 1km from the Limits of Deviation of the Proposed Development
- Existing Infrastructure**
- Existing Western Power Distribution Overhead Line on Pylons
 - Existing Western Power Distribution 132kV Overhead Line for Removal
 - Existing Substation
- Section Boundary**
- Section Boundary (for the purpose of Landscape and Visual Impact Assessment)
 - Public Right of Way
- Existing Woodland**
- Existing Woodland
- Heritage Assets**
- Grade I Listed Building
 - Grade II* Listed Building
 - Grade II Listed Building
 - Conservation Area
 - Archaeological Remains
 - Built Heritage
 - Historic Landscape Element
 - Marine Heritage
 - Archaeological Remains
 - Historic Landscape Element
 - Palaeo-Environmental Evidence
 - Archaeological Remains
 - Historic Landscape Element
 - Scheduled Monument

B	08/07/2015	EXAMINATION DEADLINE 7	JS	HK	HK
A	18/08/2015	UPDATES FOR EXAMINING AUTHORITY DEADLINE 6	CB	HK	HK
ISSUE	DATE	COMMENTS	DRAW	CHK'D	APP'D

Title NATIONAL GRID (HINKLEY POINT C CONNECTION PROJECT)
VOLUME 5.25.3B

OSPES WITH HISTORIC ENVIRONMENT BASELINE DATA
INSET 16B


nationalgrid		National Grid plc, Warwick Technology Park, Gallows Hill, Warwick, CV34 6DA	
NG INVESTMENT No.	APPLICATION No.	GIS	
20897	EN020001	A3	
FIGURE No.	DRAWING No.	SCALE	
25.3.18	G1979.2479.18C	1:14,000	
SHEET 18 of 21		ISSUE	
		B	

NOTES

REFER TO VOLUME 5.7.3.14, FIGURES 7.32 - 7.36 FOR DETAILED SITE SPECIFIC LANDSCAPE MITIGATION PROPOSALS PLANS
REFER TO VOLUME 5.21.3, FIGURES 2 AND 3 FOR DETAILED ARBORICULTURAL IMPACT ASSESSMENT PLANS
REFER TO VOLUME 5.25.1 FOR FURTHER INFORMATION ON THE OFF-SITE PLANTING AND ENHANCEMENT SCHEME

COPYRIGHT NOT TO BE REPRODUCED WITHOUT THE WRITTEN PERMISSION OF THE NATIONAL GRID ELECTRICITY TRANSMISSION PLC
Contains Ordnance Survey data © Crown copyright and database right 2015.
This map is based upon Ordnance Survey material with the permission of Ordnance Survey on behalf of the Controller of Her Majesty's Stationery Office © Crown copyright. Unauthorised reproduction infringes Crown copyright and may lead to prosecution or civil proceedings.
Licence No. 100024241 2015.



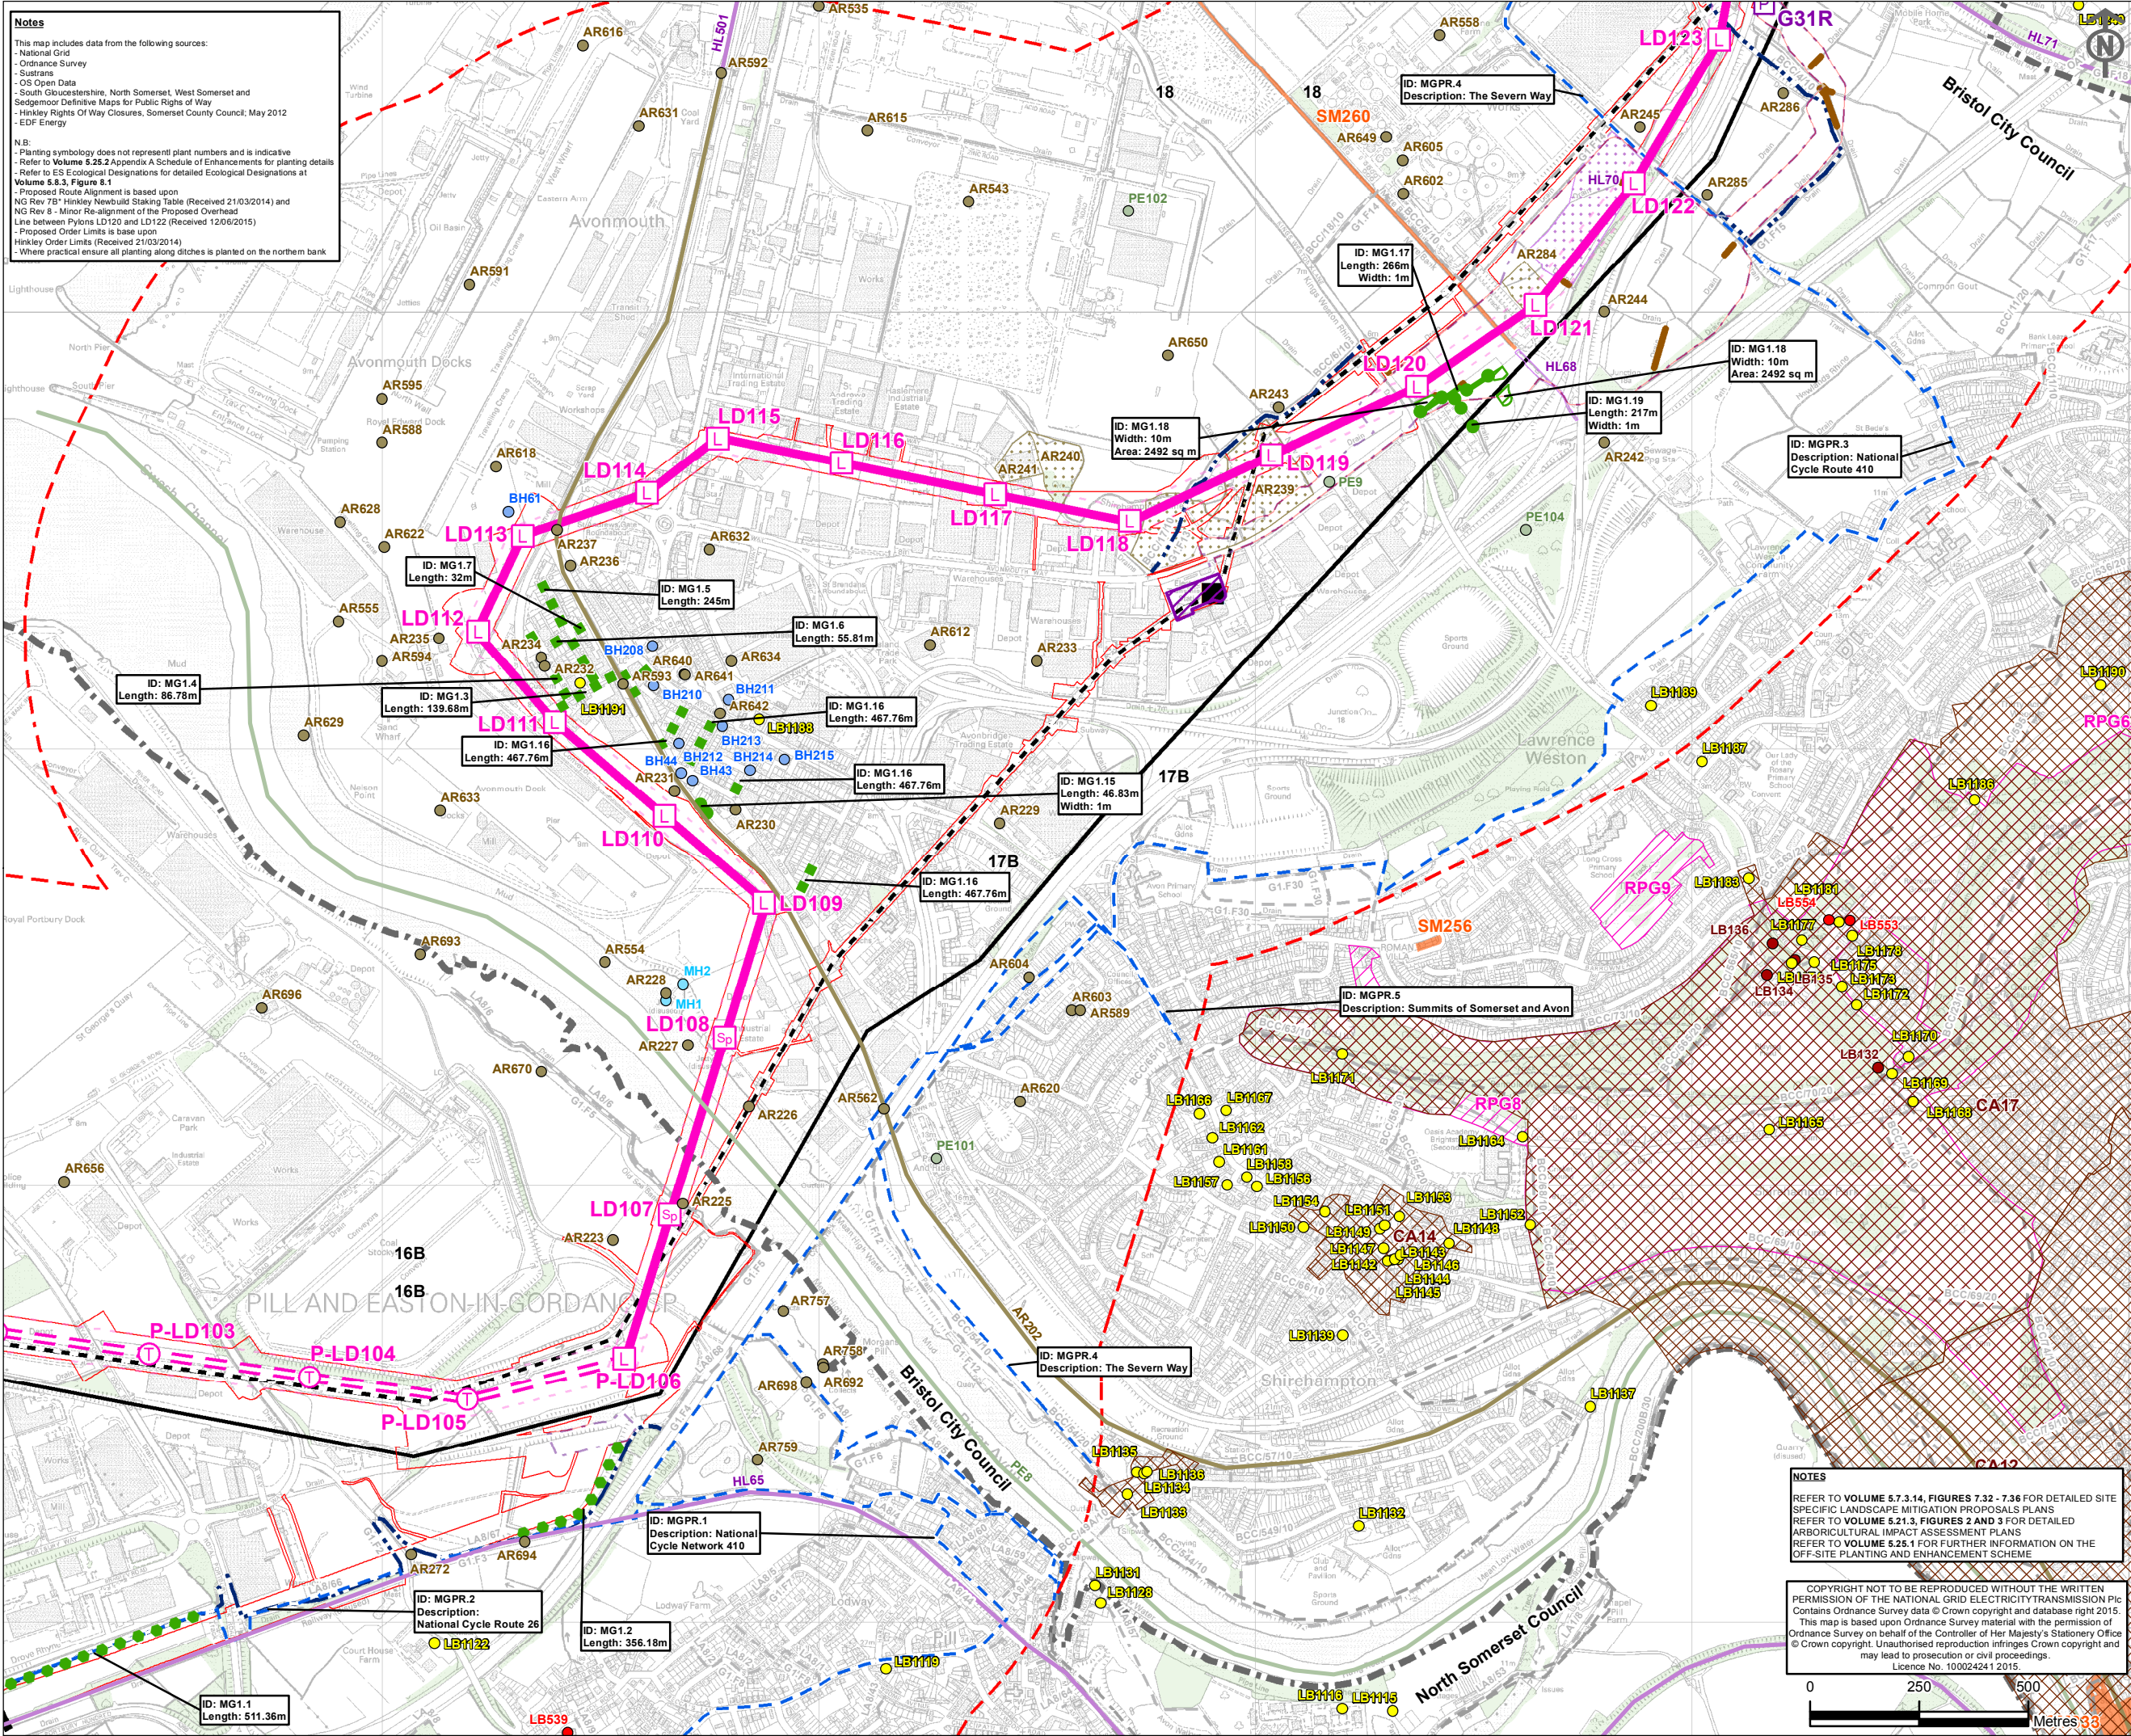


Notes

This map includes data from the following sources:

- National Grid
- Ordnance Survey
- Sustrans
- OS Open Data
- South Gloucestershire, North Somerset, West Somerset and Sedgemoor Definitive Maps for Public Rights of Way
- Hinkley Rights Of Way Closures, Somerset County Council, May 2012
- EDF Energy

N.B:

- Planting symbology does not represent plant numbers and is indicative
- Refer to Volume 5.25.2 Appendix A Schedule of Enhancements for planting details
- Refer to ES Ecological Designations for detailed Ecological Designations at Volume 5.8.3, Figure 8.1
- Proposed Route Alignment is based upon NG Rev 7B "Hinkley Newbuild Staking Table (Received 21/03/2014) and NG Rev 8 - Minor Re-alignment of the Proposed Overhead Line between Pylons LD123 and LD122 (Received 12/06/2015)
- Proposed Order Limits is based upon Hinkley Order Limits (Received 21/03/2014)
- Where practical ensure all planting along ditches is planted on the northern bank

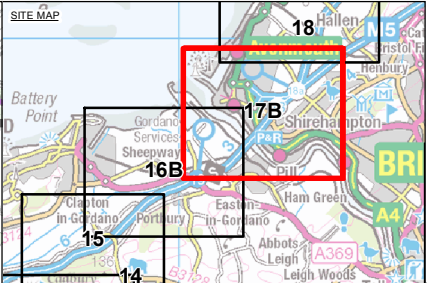

Key

Off-Site Planting

- Avenue Tree Planting
- Individual Street Tree Planting
- Native Tree Planting
- New Hedgerow Planting with Trees
- New Native Structure Planting

Replacement Planting

- Hedgerow Replacement Planting

Public Routes Access and Signage Improvements within 1km

- Long Distance Routes Access and Signage Improvements
- PRoW Access and Signage Improvements

Proposed Infrastructure

- Proposed 400kV (Special) Lattice Pylon Position
- Proposed 400kV Standard Lattice Pylon Position
- Proposed 400kV T-Pylon Position
- Proposed 132kV Lattice Platform Pylon Position
- Proposed Route for 400kV Overhead Line
- Alternative Route (Option B) for 400kV Overhead Line
- Proposed Route for 132kV Overhead Line
- Proposed 400/132kV Overhead Line Route Limits of Deviation
- Proposed Avonmouth 132kV Substation Work
- Hinkley Point C Connection Project Proposed Easement (Received from National Grid 06/11/2014)
- 1km from the Limits of Deviation of the Proposed Development

Existing Infrastructure

- Existing Western Power Distribution Overhead Line on Pylons
- Existing Western Power Distribution 132kV Overhead Line for Removal
- Existing Substation

Section Boundary

- Section Boundary (for the purpose of Landscape and Visual Impact Assessment)
- Public Right of Way

Existing Woodland

- Existing Woodland

Heritage Assets

- Grade I Listed Building
- Grade II* Listed Building
- Grade II Listed Building
- Conservation Area
- Registered Park and Garden
- Archaeological Remains
- Built Heritage
- Marine Heritage
- Palaeo-Environmental Evidence
- Archaeological Remains
- Historic Landscape Element
- Palaeo-Environmental Evidence
- Archaeological Remains
- Historic Landscape Element
- Scheduled Monument

B	08/07/2015	EXAMINATION DEADLINE 7	JS	HK	HK
A	18/06/2015	UPDATES FOR EXAMINING AUTHORITY DEADLINE 6	CB	HK	HK
ISSUE	DATE	COMMENTS	DRAW	CHK'D	APP'D
Title NATIONAL GRID (HINKLEY POINT C CONNECTION PROJECT) VOLUME 5.25.3B					
OSPES WITH HISTORIC ENVIRONMENT BASELINE DATA INSET 17B					
nationalgrid					
National Grid plc, Warwick Technology Park, Gallows Hill, Warwick, CV34 6DA					
NG INVESTMENT No.		APPLICATION No.		GIS	
20897		EN020001		A3	
FIGURE No.		DRAWING No.		SCALE	
25.3.19		G1979.2479.19C		1:14,000	
SHEET 19 of 21				ISSUE	
				B	

NOTES

REFER TO VOLUME 5.7.3.14, FIGURES 7.32 - 7.36 FOR DETAILED SITE SPECIFIC LANDSCAPE MITIGATION PROPOSALS PLANS
REFER TO VOLUME 5.21.3, FIGURES 2 AND 3 FOR DETAILED ARBORICULTURAL IMPACT ASSESSMENT PLANS
REFER TO VOLUME 5.25.1 FOR FURTHER INFORMATION ON THE OFF-SITE PLANTING AND ENHANCEMENT SCHEME

COPYRIGHT NOT TO BE REPRODUCED WITHOUT THE WRITTEN PERMISSION OF THE NATIONAL GRID ELECTRICITY TRANSMISSION Plc. Contains Ordnance Survey data © Crown copyright and database right 2015. This map is based upon Ordnance Survey material with the permission of Ordnance Survey on behalf of the Controller of Her Majesty's Stationery Office © Crown copyright. Unauthorised reproduction infringes Crown copyright and may lead to prosecution or civil proceedings. Licence No. 100024241 2015.

0 250 500 Metres



Notes

This map includes data from the following sources:

- National Grid
- Ordnance Survey
- Sustrans
- OS Open Data
- South Gloucestershire, North Somerset, West Somerset and Sedgemoor Definitive Maps for Public Rights of Way
- Hinkley Rights Of Way Closures, Somerset County Council, May 2012
- EDF Energy

N.B:

- Planting symbology does not represent plant numbers and is indicative
- Refer to **Volume 5.25.2 Appendix A** Schedule of Enhancements for planting details
- Refer to **ES Ecological Designations** for detailed Ecological Designations at **Volume 5.2.3, Figure 5.1**
- Proposed Route Alignment is based upon NG Rev 7B* Hinkley Newbuild Staking Table (Received 21/03/2014) and NG Rev 8 - Minor Re-alignment of the Proposed Overhead Line between Pylons LD120 and LD122 (Received 12/06/2015)
- Proposed Order Limits is based upon Hinkley Order Limits (Received 21/03/2014)
- Where practical ensure all planting along ditches is planted on the northern bank

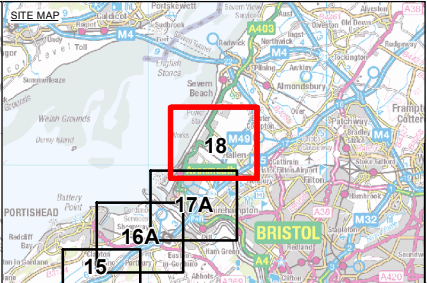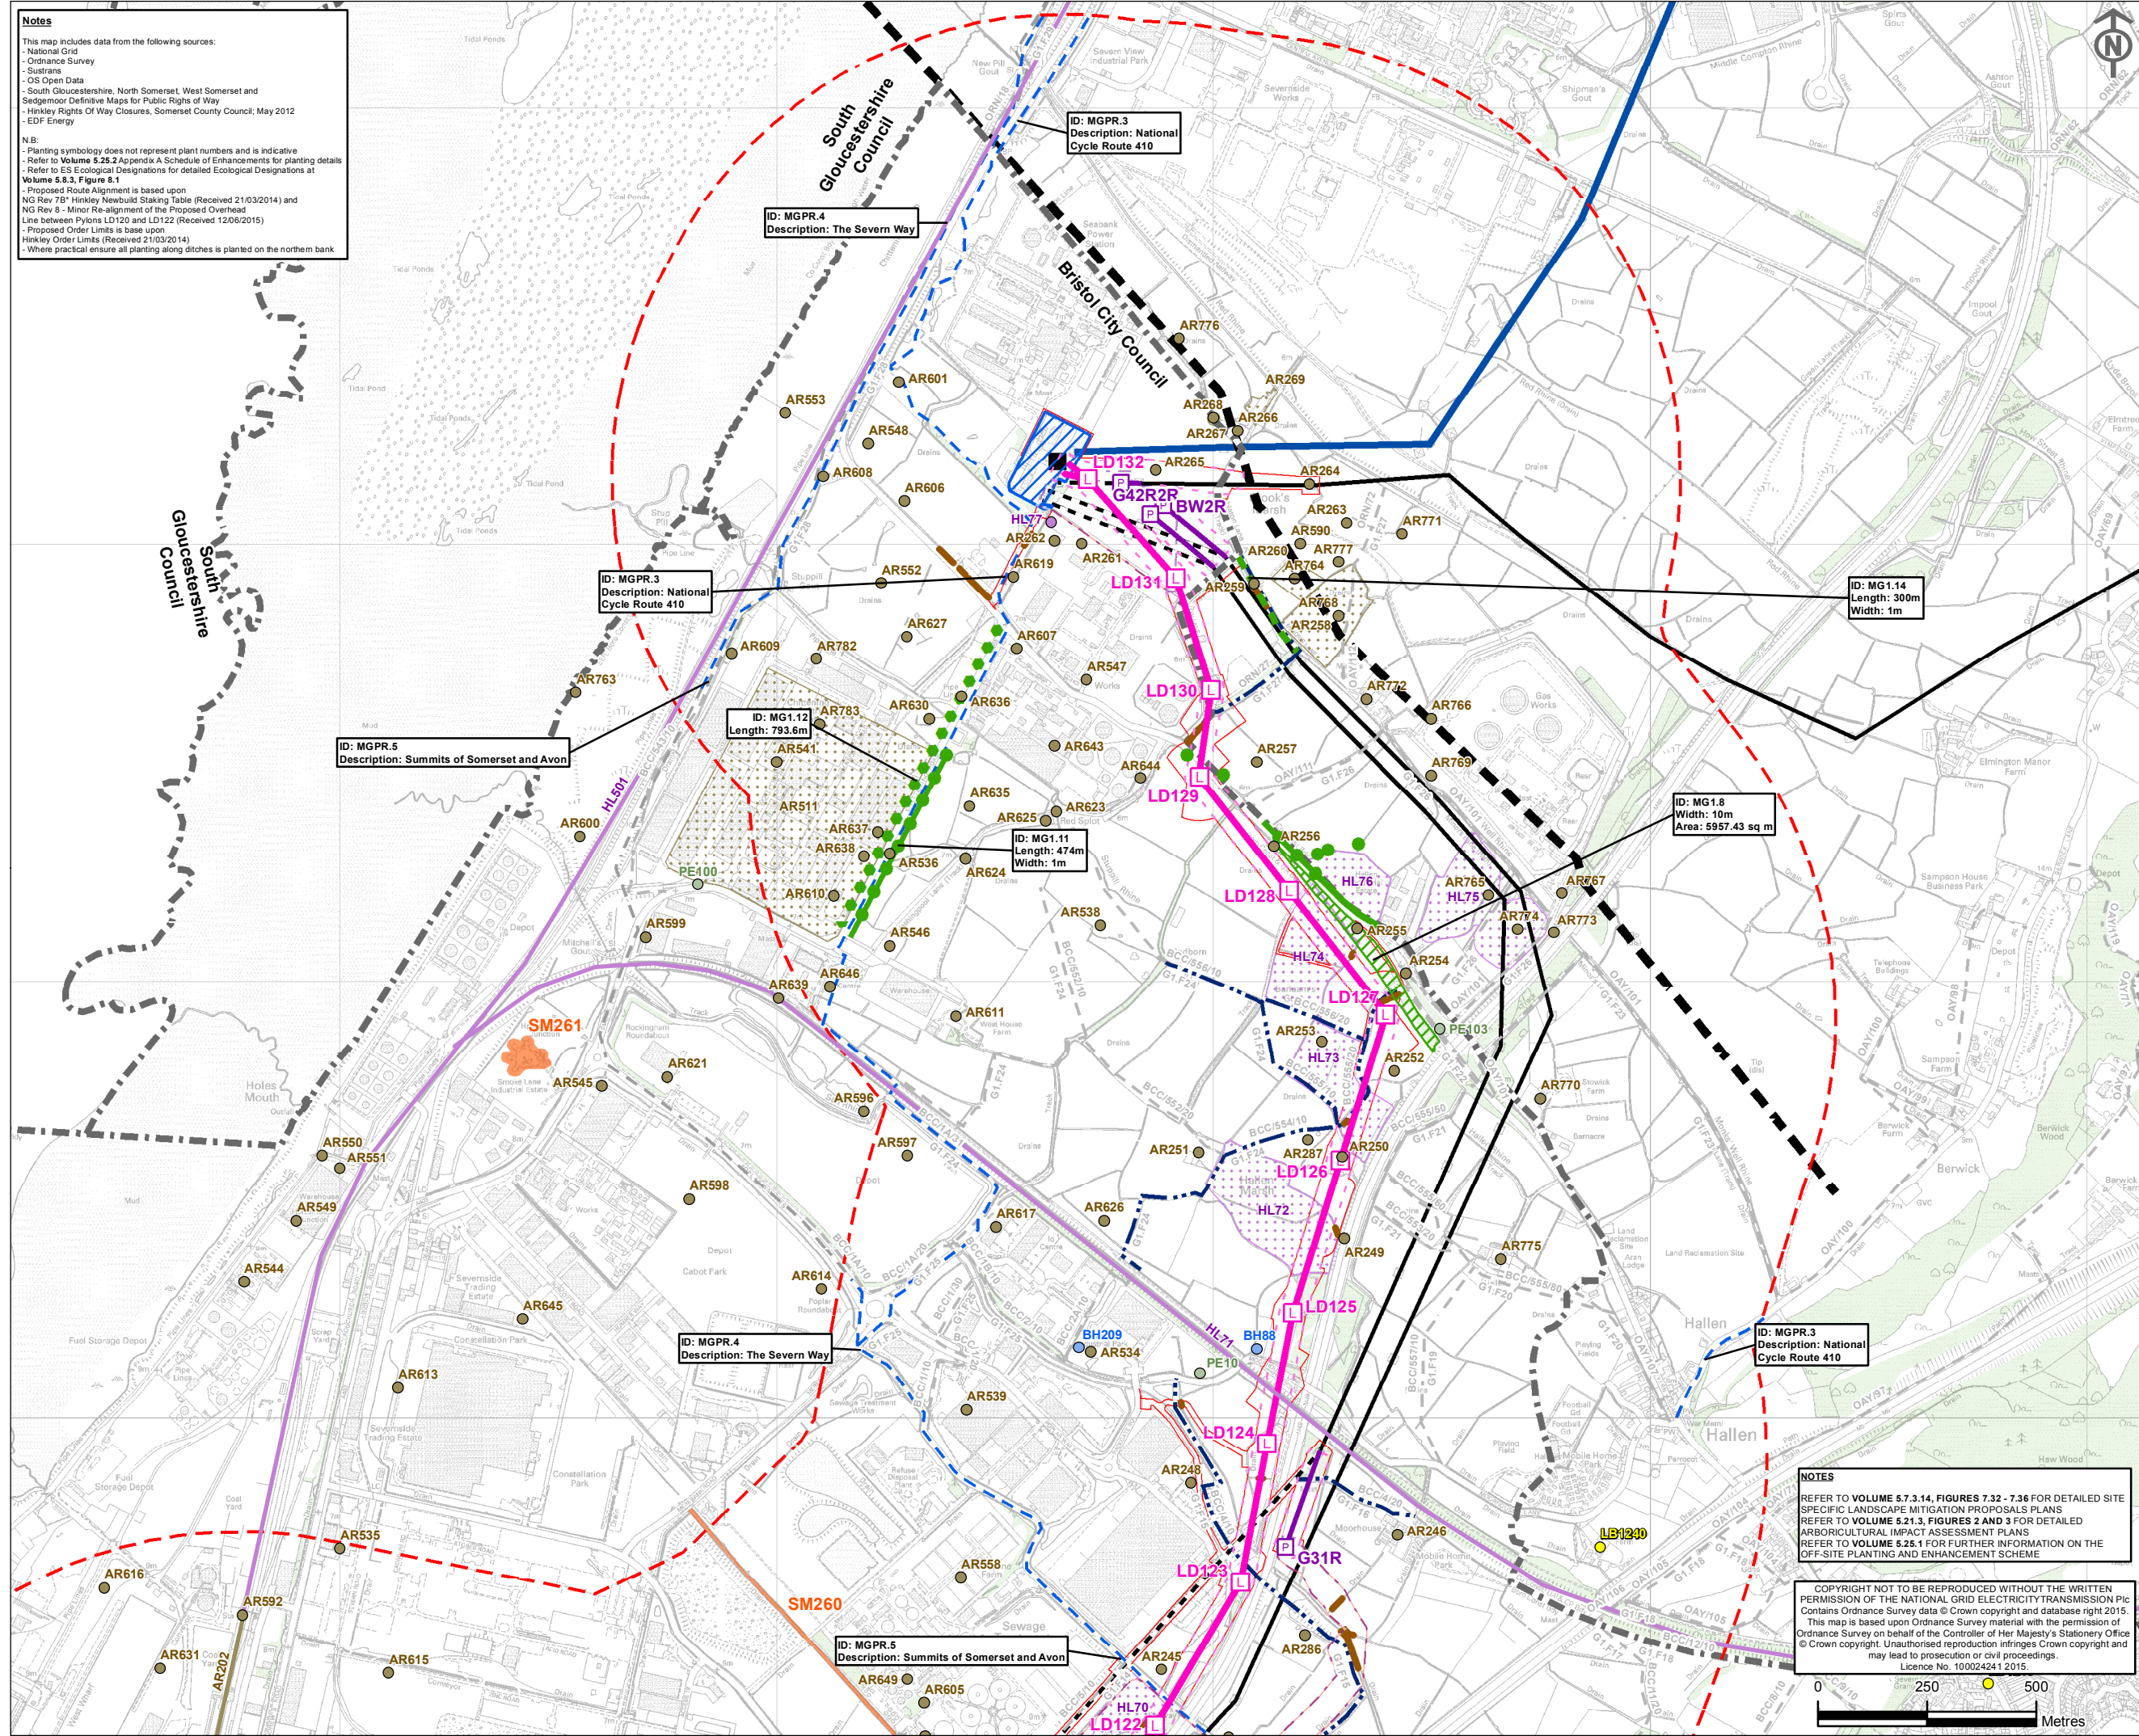

- Key**
- Off-Site Planting**
- Avenue Tree Planting
 - Native Tree Planting
 - New Hedgerow Planting
 - New Hedgerow Planting with Trees
 - Additional Hedge Gap Planting
 - New Native Structure Planting
- Replacement Planting**
- Hedgerow Replacement Planting
- Public Routes Access and Signage Improvements within 1km**
- Long Distance Routes Access and Signage Improvements
 - PRoW Access and Signage Improvements
- Proposed Infrastructure**
- Proposed 400kV Standard Lattice Pylon Position
 - Proposed 132kV Lattice Platform Pylon Position
 - Proposed Route for 400kV Overhead Line
 - Proposed Route for 132kV Overhead Line
 - Proposed 400/132kV Overhead Line Route Limits of Deviation
 - Proposed 132kV Underground Cable Route Limits of Deviation
 - Proposed Seabank 400/132kV Substation Work Area
 - 1km from the Limits of Deviation of the Proposed Development
- Existing Infrastructure**
- Existing 400kV Overhead Line
 - Existing Western Power Distribution Overhead Line on Pylons
 - Existing Western Power Distribution 132kV Overhead Line for Removal
 - Existing Substation
 - Council Boundary
- Section Boundary**
- Section Boundary (for the purpose of Landscape and Visual Impact Assessment)
 - Public Right of Way
- Existing Woodland**
- Existing Woodland
- Heritage Assets**
- Grade II Listed Building
 - Scheduled Monument
 - Archaeological Remains
 - Built Heritage
 - Historic Landscape Element
 - Palaeo-Environmental Evidence
 - Archaeological Remains
 - Historic Landscape Element
 - Archaeological Remains
 - Historic Landscape Element

B	08/07/2015	EXAMINATION DEADLINE 7	JS	HK	HK
A	18/08/2015	UPDATES FOR EXAMINING AUTHORITY DEADLINE 6	CB	HK	HK
ISSUE	DATE	COMMENTS	DRAW	CHK'D	APP'D

Title NATIONAL GRID (HINKLEY POINT C CONNECTION PROJECT)
VOLUME 5.25.3B

OSPES WITH HISTORIC ENVIRONMENT BASELINE DATA
INSET 18

nationalgrid		National Grid plc, Warwick Technology Park, Gallows Hill, Warwick, CV34 6DA	
NG INVESTMENT No.	APPLICATION No.	GIS	
20897	EN020001	A3	
FIGURE No.	DRAWING No.	SCALE	
25.3.20	G1979.2588.20C	1:14,000	
SHEET 20 of 21		ISSUE	
		B	

NOTES

REFER TO VOLUME 5.7.3.14, FIGURES 7.32 - 7.36 FOR DETAILED SITE SPECIFIC LANDSCAPE MITIGATION PROPOSALS PLANS
REFER TO VOLUME 5.21.3, FIGURES 2 AND 3 FOR DETAILED ARBORICULTURAL IMPACT ASSESSMENT PLANS
REFER TO VOLUME 5.25.1 FOR FURTHER INFORMATION ON THE OFF-SITE PLANTING AND ENHANCEMENT SCHEME

COPYRIGHT NOT TO BE REPRODUCED WITHOUT THE WRITTEN PERMISSION OF THE NATIONAL GRID ELECTRICITY TRANSMISSION Plc. Contains Ordnance Survey data © Crown copyright and database right 2015. This map is based upon Ordnance Survey material with the permission of Ordnance Survey on behalf of the Controller of Her Majesty's Stationery Office © Crown copyright. Unauthorised reproduction infringes Crown copyright and may lead to prosecution or civil proceedings. Licence No. 100024241 2015.

0 250 500 Metres


Notes

This map includes data from the following sources:

- National Grid
- Ordnance Survey
- Sustrans
- OS Open Data
- South Gloucestershire, North Somerset, West Somerset and Sedgemoor Definitive Maps for Public Rights of Way
- Hinkley Rights Of Way Closures, Somerset County Council; May 2012
- EDF Energy

N.B:

- Planting symbology does not represent plant numbers and is indicative
- Refer to Volume 5.25.2 Appendix A Schedule of Enhancements for planting details
- Refer to ES Ecological Designations for detailed Ecological Designations at Volume 5.8.3, Figure 8.1
- Proposed Route Alignment is based upon NG Rev 7B 'Hinkley Newbuild Staking Table (Received 21/03/2014) and NG Rev 8 - Minor Re-alignment of the Proposed Overhead Line between Pylons LD120 and LD122 (Received 12/06/2015)
- Proposed Order Limits is based upon Hinkley Order Limits (Received 21/03/2014)
- Where practical ensure all planting along ditches is planted on the northern bank

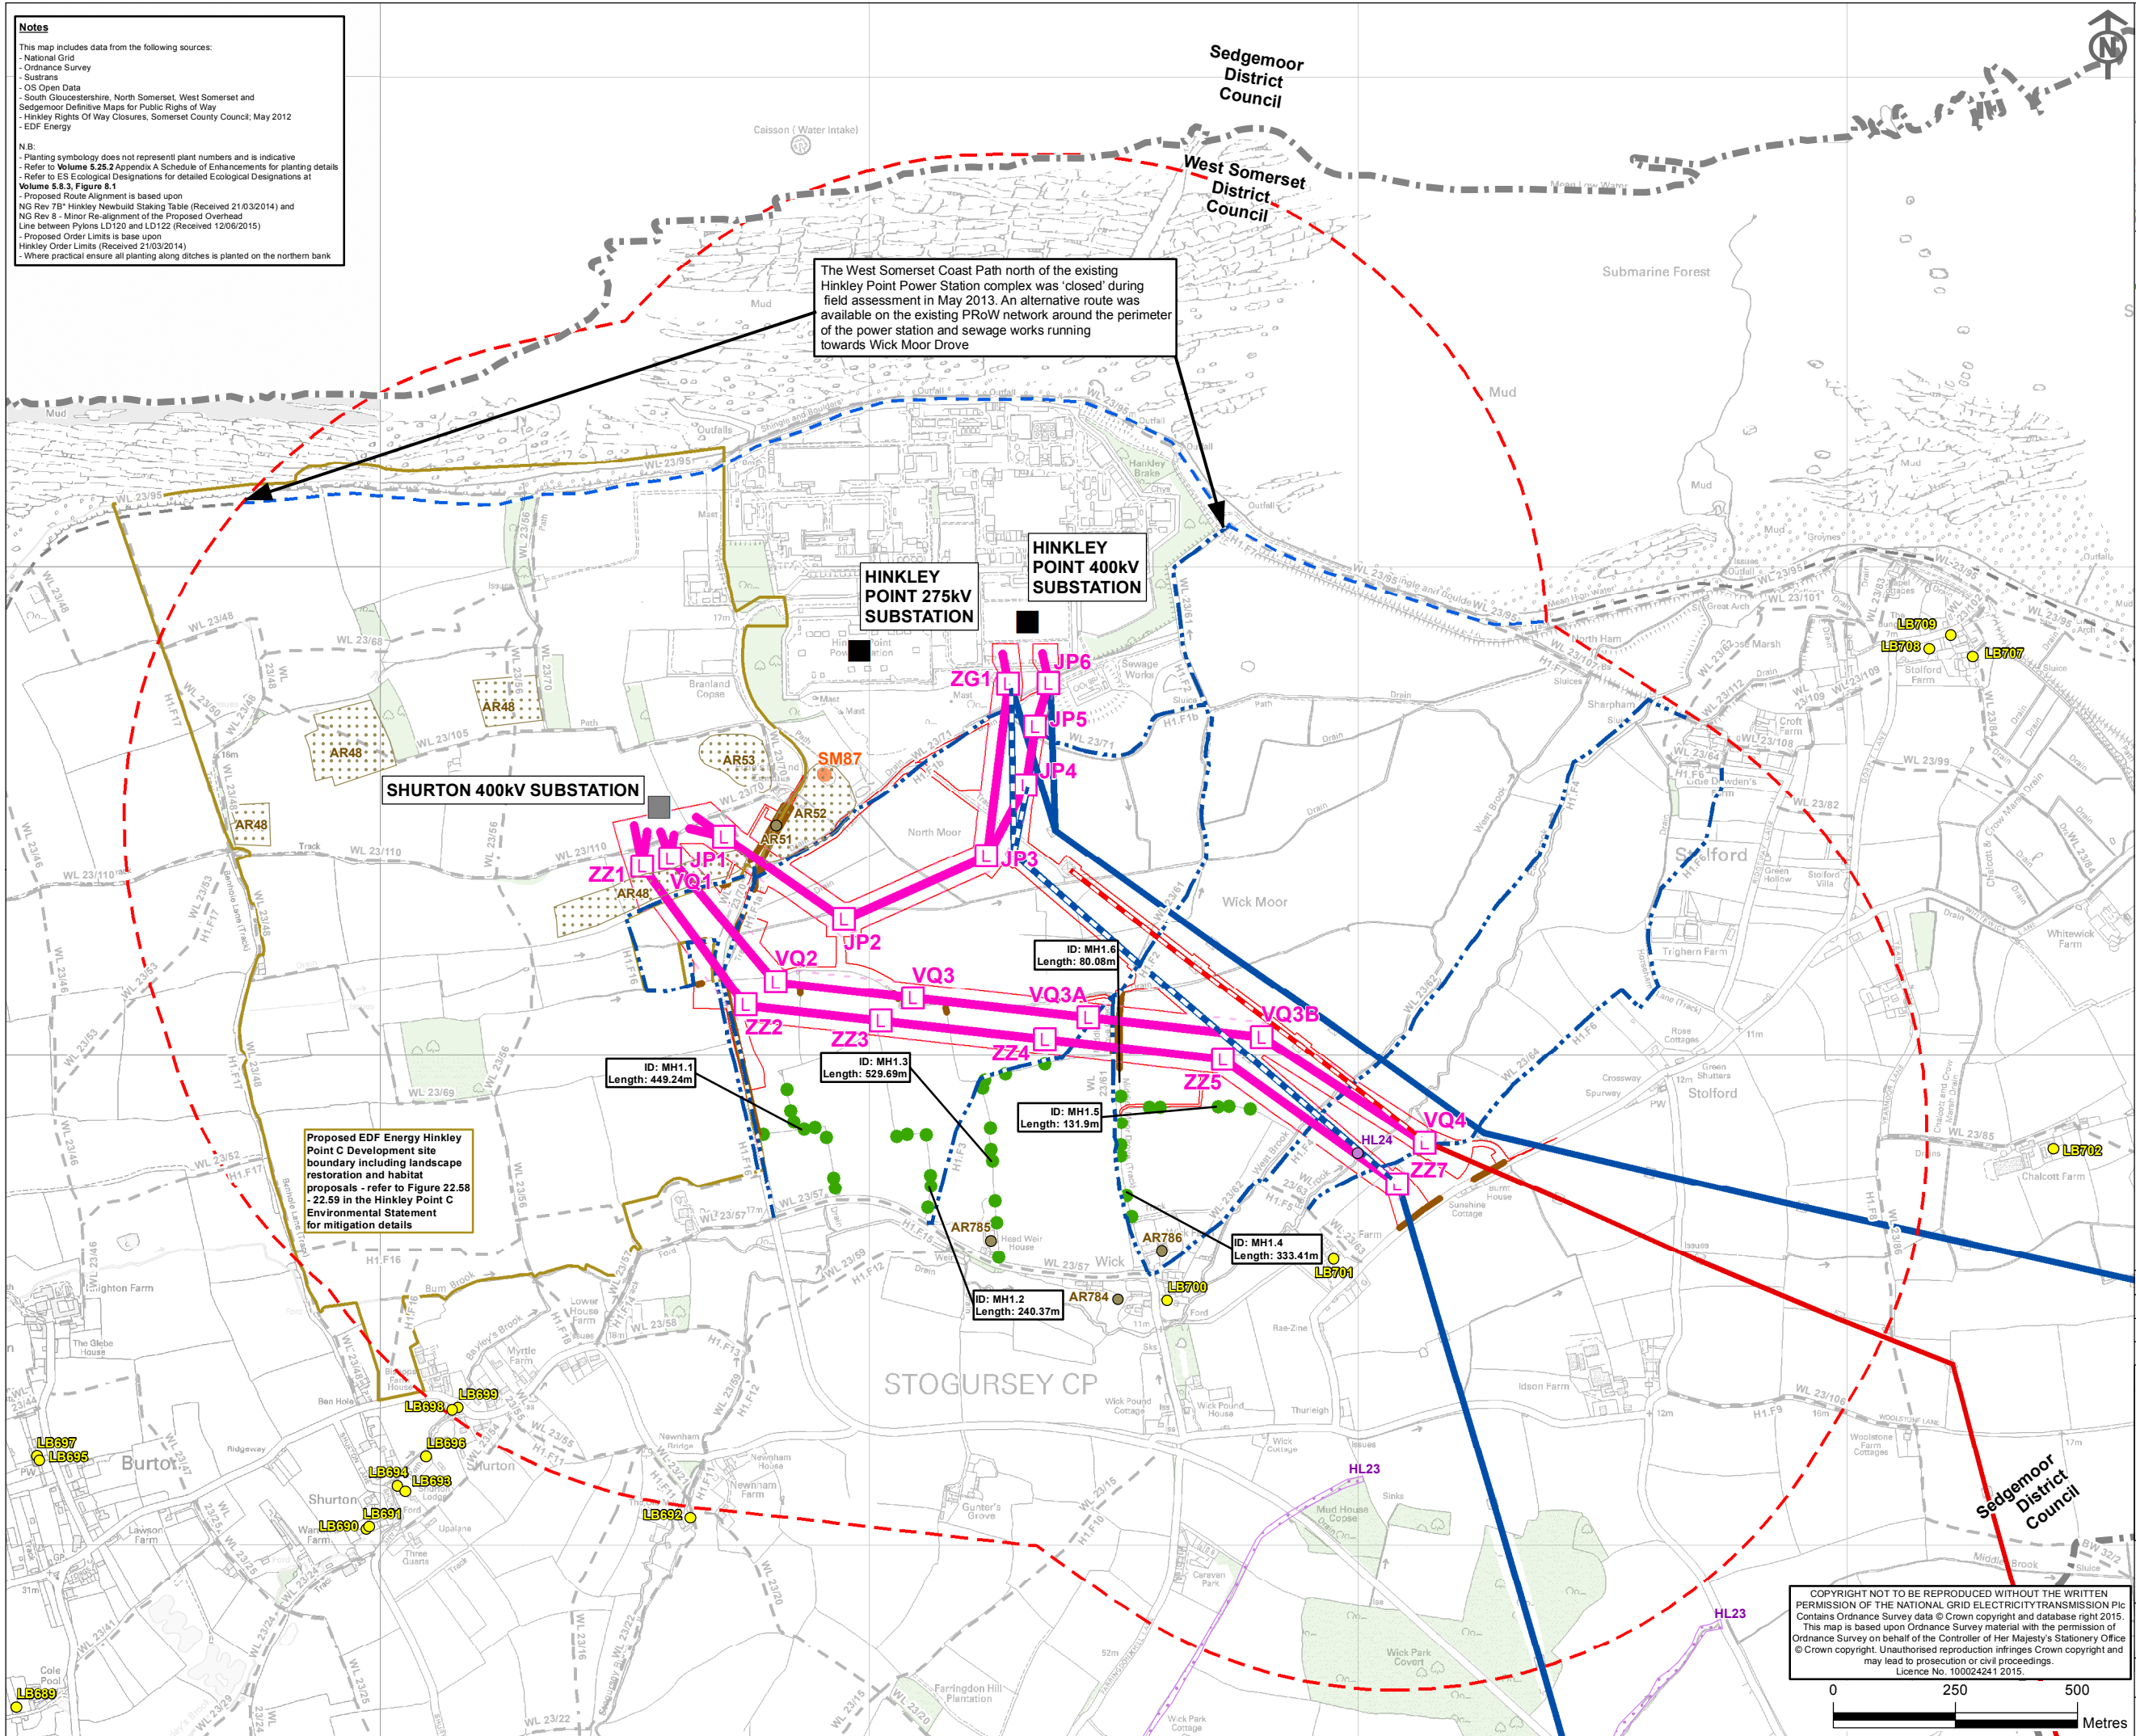

- Key**
- Off-Site Planting**
- Native Tree Planting
- Replacement Planting**
- Hedgerow Replacement Planting
- Public Routes Access and Signage Improvements within 1km**
- Long Distance Routes Access and Signage Improvements
 - PRoW Access and Signage Improvements
- Proposed Infrastructure**
- Proposed 400kV Standard Lattice Pylon Position
 - Proposed Route for 400kV Overhead Line
 - Proposed 400/132kV Overhead Line Route Limits of Deviation
 - 1km from the Limits of Deviation of the Proposed Development
 - Order Limits
- Existing Infrastructure**
- Existing 400kV Overhead Line
 - Existing 275kV Overhead Line
 - Existing 400kV Overhead line to be Removed
 - Existing 275kV Overhead line to be Removed
- Existing Substation**
- Shurton 400kV Substation
- EDF Energy Hinkley Point C Development**
- Site Boundary
 - Council Boundary
- Existing Woodland**
- Existing Woodland
- Heritage Assets**
- Grade II Listed Building
 - Scheduled Monument
 - Archaeological Remains
 - Historic Landscape Element
 - Archaeological Remains
 - Historic Landscape Element

B	08/07/2015	EXAMINATION DEADLINE 7	JS	HK	HK
A	18/06/2015	UPDATES FOR EXAMINING AUTHORITY DEADLINE 6	CB	HK	HK
ISSUE	DATE	COMMENTS	DRAW	CHK'D	APP'D
<u>Title</u>					
NATIONAL GRID (HINKLEY POINT C CONNECTION PROJECT) VOLUME 5.25.3B					
OSPES WITH HISTORIC ENVIRONMENT BASELINE DATA INSET 21					
nationalgrid National Grid plc, Warwick Technology Park, Galvans Hill, Warwick, CV34 6DA					
NG INVESTMENT No.		APPLICATION No.		GIS	
20897		EN020001		A3	
FIGURE No.		DRAWING No.		SCALE	
25.3.21		G1979.2616.21C		1:12,500	
SHEET 21 of 21				ISSUE	
				B	

COPYRIGHT NOT TO BE REPRODUCED WITHOUT THE WRITTEN PERMISSION OF THE NATIONAL GRID ELECTRICITY TRANSMISSION PLC. Contains Ordnance Survey data © Crown copyright and database right 2015. This map is based upon Ordnance Survey material with the permission of Ordnance Survey on behalf of the Controller of Her Majesty's Stationery Office © Crown copyright. Unauthorised reproduction infringes Crown copyright and may lead to prosecution or civil proceedings. Licence No. 100024241 2015.

0 250 500 Metres