The Great Grid Upgrade

North Humber to High Marnham

NHHM-AEC-ONS-PLN-0019

North Humber to High Marnham

Volume 2: Plans, Drawings and Sections

Document 2.10 Statutory and Non-Statutory Sites and Features of the Historic Environment - Section A

Final Issue A

October 2026


Planning Inspectorate Reference: EN020034

Infrastructure Planning (Applications: Prescribed Forms and Procedure) Regulations 2009 Regulation 5(2)(m)

nationalgrid

THE NATIONAL GRID (NORTH HUMBER TO HIGH MARNHAM) ORDER
STATUTORY AND NON-STATUTORY SITES AND FEATURES OF THE HISTORIC ENVIRONMENT KEY PLAN
REGULATION 5(2)(M)
SECTION A (SHEET 1 OF 1)

SITE MAP

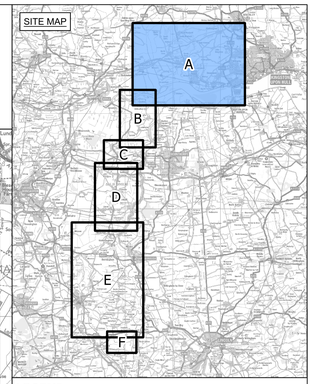

LEGEND

- SHEET INDEX
- ROUTE SECTION BOUNDARY
- LOCAL AUTHORITY BOUNDARY
- ORDER LIMITS

SHEET 1
SHEET 2
SHEET 3
SHEET 4
SHEET 5
SHEET 6
SHEET 7
SHEET 8
SHEET 9
SHEET 10
SHEET 11
SHEET 12
SHEET 13
SHEET 14
SHEET 15
SHEET 16
SECTION A
SECTION B

EAST RIDING OF YORKSHIRE COUNCIL
NORTH LINCOLNSHIRE COUNCIL

SOUTH CLIFFE CP
NEWBALD CP
WALKINGTON CP
HOLME UPON SPALDING MOOR CP
HOTHAM CP
ROWLEY CP
NORTH CAVE CP
SOUTH CAVE CP
SKIDBY CP
COTTINGHAM CP
WILLERBY CP
GILBERDYKE CP
NEWPORT CP
ELLERKER CP
BRANTINGHAM CP
KIRK ELLA CP
WELTON CP
SWANLAND CP
ANLABY WITH SANDAL COMMON CP
BROOMFLEET CP
BLACKTOFT CP
ELLOUGHTON-CUM-BROUGH CP
WHITTON CP
NORTH FERRIBY CP
WINTERINGHAM CP
BARTON-UPON-HUMBER CP

River Humber
River Ouse
Blacktoft Channel
Whitton Channel
Redcliff Channel
Yorkshire Wolds

Notes

1. This drawing is scaled at paper size A0, therefore any prints taken at smaller sizes will affect accuracy of the measurement units and should not be scaled against.
2. For additional detail on the plan suites, please refer to the 'Guide to the Plans' located in Volume 2 of the DCO Application.
3. These plans are indicative only and the Project will be located within the Order Limits. Due to the need for flexibility, National Grid will be applying for Limits of Deviation within the Order Limits and the Development Consent Order, within which any final alignment would be located.
4. The Birkhill Wood and High Marnham Substations, and associated Gantry structures do not form part of this Project. They have been shown for reference only, and are included in the Order Limits for access and to enable the overhead line connections to be constructed.

Coordinate System: British National Grid

Sheet X Centroid Coordinate: 430352 Sheet Y Centroid Coordinate: 493400

0 500 1,000 1,500 2,000 2,500 Metres

BACKGROUND MAPPING INFORMATION HAS BEEN REPRODUCED FROM THE ORDNANCE SURVEY BY PERMISSION OF ORDNANCE SURVEY OF THE CONTROLLER OF HIS MAJESTY'S STATIONERY OFFICE. CROWN COPYRIGHT ORDNANCE SURVEY ©. BLUESKY INTERNATIONAL LTD ©. NATIONAL GRID ELECTRICITY - 100024241.

Issue	Date	Remarks	Drawn	Checked	Approved
A	OCT 2026	FOR DCO SUBMISSION	JH	DF	CC

Title

THE NATIONAL GRID
(NORTH HUMBER TO HIGH MARNHAM) ORDER
STATUTORY AND NON-STATUTORY SITES
AND FEATURES OF THE HISTORIC
ENVIRONMENT KEY PLAN
REGULATION 5(2)(M)
SECTION A (SHEET 1 OF 1)

nationalgrid

Application Number
EN020034


National Grid Drawing Reference
NHHM-AEC-CNS-PLN-0019

Scale	Sheet Size	Sheet	Issue
1:23,000	A0	SHEET 1 OF 1	A

A

COPYRIGHT. NOT TO BE REPRODUCED WITHOUT THE WRITTEN PERMISSION OF NATIONAL GRID ELECTRICITY TRANSMISSION PLC

THE NATIONAL GRID (NORTH HUMBER TO HIGH MARNHAM) ORDER
STATUTORY AND NON-STATUTORY SITES AND FEATURES OF THE HISTORIC ENVIRONMENT PLAN SERIES
REGULATION 5(2)(M)
SECTION A (SHEET 1 OF 16)

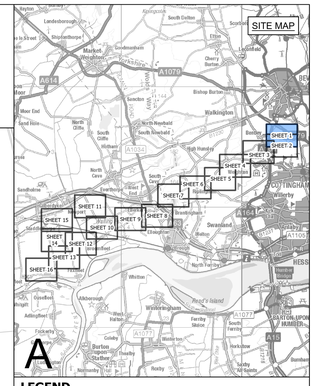

LEGEND

- SHEET INDEX CUTLINES
- ORDER LIMITS
- SCHEDULED MONUMENT

Notes

1. This drawing is scaled at paper size A0, therefore any prints taken at smaller sizes will affect accuracy of the measurement units and should not be scaled against.

2. For additional detail on the plan suites, please refer to the 'Guide to the Plans' located in Volume 2 of the DCO Application.

3. These plans are indicative only and the Project will be located within the Order Limits. Due to the need for flexibility, National Grid will be applying for Limits of Deviation within the Order Limits and the Development Consent Order, within which any final alignment would be located.

4. The Birkhill Wood and High Marnham Substations, and associated Gantry structures do not form part of this Project. They have been shown for reference only, and are included in the Order Limits for access and to enable the overhead line connections to be constructed.

Coordinate System: British National Grid

Sheet X Centroid Coordinate: 435949 Sheet Y Centroid Coordinate: 503328

0 50 100 150 200 250 Metres

BACKGROUND MAPPING INFORMATION HAS BEEN REPRODUCED FROM THE ORDNANCE SURVEY BY PERMISSION OF ORDNANCE SURVEY OF THE CONTROLLER OF HIS MAJESTY'S STATIONERY OFFICE © CROWN COPYRIGHT AND DATABASE RIGHTS [2026] ORDNANCE SURVEY AC0000808122.

Issue	Date	Remarks	Drawn	Checked	Approved
A	OCT 2026	FOR DCO SUBMISSION	JH	DF	CC

Title

THE NATIONAL GRID
(NORTH HUMBER TO HIGH MARNHAM) ORDER
STATUTORY AND NON-STATUTORY SITES AND FEATURES OF THE HISTORIC ENVIRONMENT PLAN SERIES
REGULATION 5(2)(M)
SECTION A (SHEET 1 OF 16)

nationalgrid


Application Number
EN020034

National Grid Drawing Reference
NHHM-AEC-CNS-PLN-0019

Scale	Sheet Size	Sheet	Issue
1:2,500	A0	SHEET 1 OF 16	A

COPYRIGHT: NOT TO BE REPRODUCED WITHOUT THE WRITTEN PERMISSION OF NATIONAL GRID ELECTRICITY TRANSMISSION PLC
Contains public sector information licensed under the Open Government Licence v3.0. © Historic England 2026. Contains Ordnance Survey data © Crown copyright and database right 2026. The most publicly available up to date Historic England GIS Data can be obtained from HistoricEngland.org.uk. HER Data are reproduced with the permission of North Lincolnshire Council. North Lincolnshire Council Copyright © HER Data are reproduced with the permission of the Humber HER. Humber Historic Environment Record Copyright © © Nottinghamshire County Council / © Crown Copyright Historic England, as appropriate, wherever the information is displayed or made available.

THE NATIONAL GRID (NORTH HUMBER TO HIGH MARNHAM) ORDER
STATUTORY AND NON-STATUTORY SITES AND FEATURES OF THE HISTORIC ENVIRONMENT PLAN SERIES
REGULATION 5(2)(M)
SECTION A (SHEET 2 OF 16)

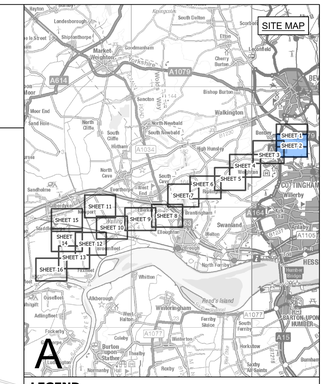

LEGEND

- SHEET INDEX CUTLINES
- ORDER LIMITS

Bentley

Birkhill Wood

Creyke Beck Substation

A164

FOR CONTINUATION SEE SHEET 3

FOR CONTINUATION SEE SHEET 1

Tanks, Manor Farm, Cottages, 27.5m, 29.7m, Model Farm, Manor Farm, Balancing Pond, Drain, FB, Pond, Balancing Pond, Track, Platwoods Fields, ETL, Cycle Way, Def, Track, Drain, Platwood Farm, Po, 40.2m, 18.0m, Drain, Jillywood Farm, Tennis Court, Pond, Drain, Drain, FB, Drain, Track, 18.0m, 16.5m, Track, Pond, Track, Drain, Pond, Def, Drain, Lay-by, Pond, Pond, Drain, Poplar Farm, Def, ETL, Drain, Drain, ETL, 16.2m, Wind Turbine, Co Const & Ward Bdy, Track, Track, Def, Drain, Pond, Co Const & Ward Bdy, Def, RH, FB, Pond, Drain, Pond, Pond, 13.4m, Jillywoods, Drain, ETL, Drain, Wanless Beck, Wanless Farm, Drain, Path (um), Track, Site, Distribution, Track, Pond, Cottingham Parks, ETL, 10.7m, Burn Park Farm, ETL, ETL, 11.3m, 13.4m, Drain, 2.8m, Pond, ETL, Drain, ETL, Def, Drain, Path (um), 14.0m, Burn Park Cottages, Pond, Drain, Path (um), (Electricity Storage Site), Creyke Beck, Creyke Beck Peaking Power Plant, Drain, Shaft (cov), Shaft (cov), Crowle Park, Drain, Drain, Lazaat Hotel, 43.6m, Golf Course, Wood Hill Farm, Club House, Path, Tank, WOOD HILL WAY, 36.0m, 26.8m, 28.8m, Path (um), Pond, 28.1m, Drain, Drain, Pond, Path, Drain, Drain, FB, FB, FB, FB, Drain, Pond, Pond, Pond, Drain, Drain, Pond, Pond, Ponds, Co Const & Ward Bdy, FB, FBs, Def, Drain, Pond, Pond, Co Const & Ward Bdy, RH, CH, Drain, Gas Gov, Tanks, Oaklands, Drain, Silo, Chy, Tanks, Nursery, Track, RH, Pond

Notes

1. This drawing is scaled at paper size A0, therefore any prints taken at smaller sizes will affect accuracy of the measurement units and should not be scaled against.

2. For additional detail on the plan suites, please refer to the 'Guide to the Plans' located in Volume 2 of the DCO Application.

3. These plans are indicative only and the Project will be located within the Order Limits. Due to the need for flexibility, National Grid will be applying for Limits of Deviation within the Order Limits and the Development Consent Order, within which any final alignment would be located.

4. The Birkhill Wood and High Marnham Substations, and associated Gantry structures do not form part of this Project. They have been shown for reference only, and are included in the Order Limits for access and to enable the overhead line connections to be constructed.

Coordinate System: British National Grid

Sheet X Centroid Coordinate: 435109 Sheet Y Centroid Coordinate: 503328

0 50 100 150 200 250 Metres

BACKGROUND MAPPING INFORMATION HAS BEEN REPRODUCED FROM THE ORDNANCE SURVEY BY PERMISSION OF ORDNANCE SURVEY OF THE CONTROLLER OF HIS MAJESTY'S STATIONERY OFFICE. © CROWN COPYRIGHT AND DATABASE RIGHTS [2026] ORDNANCE SURVEY AC0000808122.

Issue	Date	Remarks	Drawn	Checked	Approved
A	OCT 2026	FOR DCO SUBMISSION	JH	DF	CC

Title

THE NATIONAL GRID
(NORTH HUMBER TO HIGH MARNHAM) ORDER
STATUTORY AND NON-STATUTORY SITES AND FEATURES OF THE HISTORIC ENVIRONMENT PLAN SERIES
REGULATION 5(2)(M)
SECTION A (SHEET 2 OF 16)

nationalgrid


Application Number: EN020034


National Grid Drawing Reference: NHHM-AEC-CNS-PLN-0019

Scale	Sheet Size	Sheet	Issue
1:2,500	A0	SHEET 2 OF 16	A

COPYRIGHT: NOT TO BE REPRODUCED WITHOUT THE WRITTEN PERMISSION OF NATIONAL GRID ELECTRICITY TRANSMISSION PLC
Contains public sector information licensed under the Open Government Licence v3.0. © Historic England 2026. Contains Ordnance Survey data © Crown copyright and database right 2026. The most publicly available up to date Historic England GIS Data can be obtained from HistoricEngland.org.uk. HER Data are reproduced with the permission of North Lincolnshire Council. North Lincolnshire Council Copyright © HER Data are reproduced with the permission of the Humber HER. Humber Historic Environment Record Copyright © © Nottinghamshire County Council / © Crown Copyright Historic England, as appropriate, wherever the information is displayed or made available.

THE NATIONAL GRID (NORTH HUMBER TO HIGH MARNHAM) ORDER
STATUTORY AND NON-STATUTORY SITES AND FEATURES OF THE HISTORIC ENVIRONMENT PLAN SERIES
REGULATION 5(2)(M)
SECTION A (SHEET 3 OF 16)

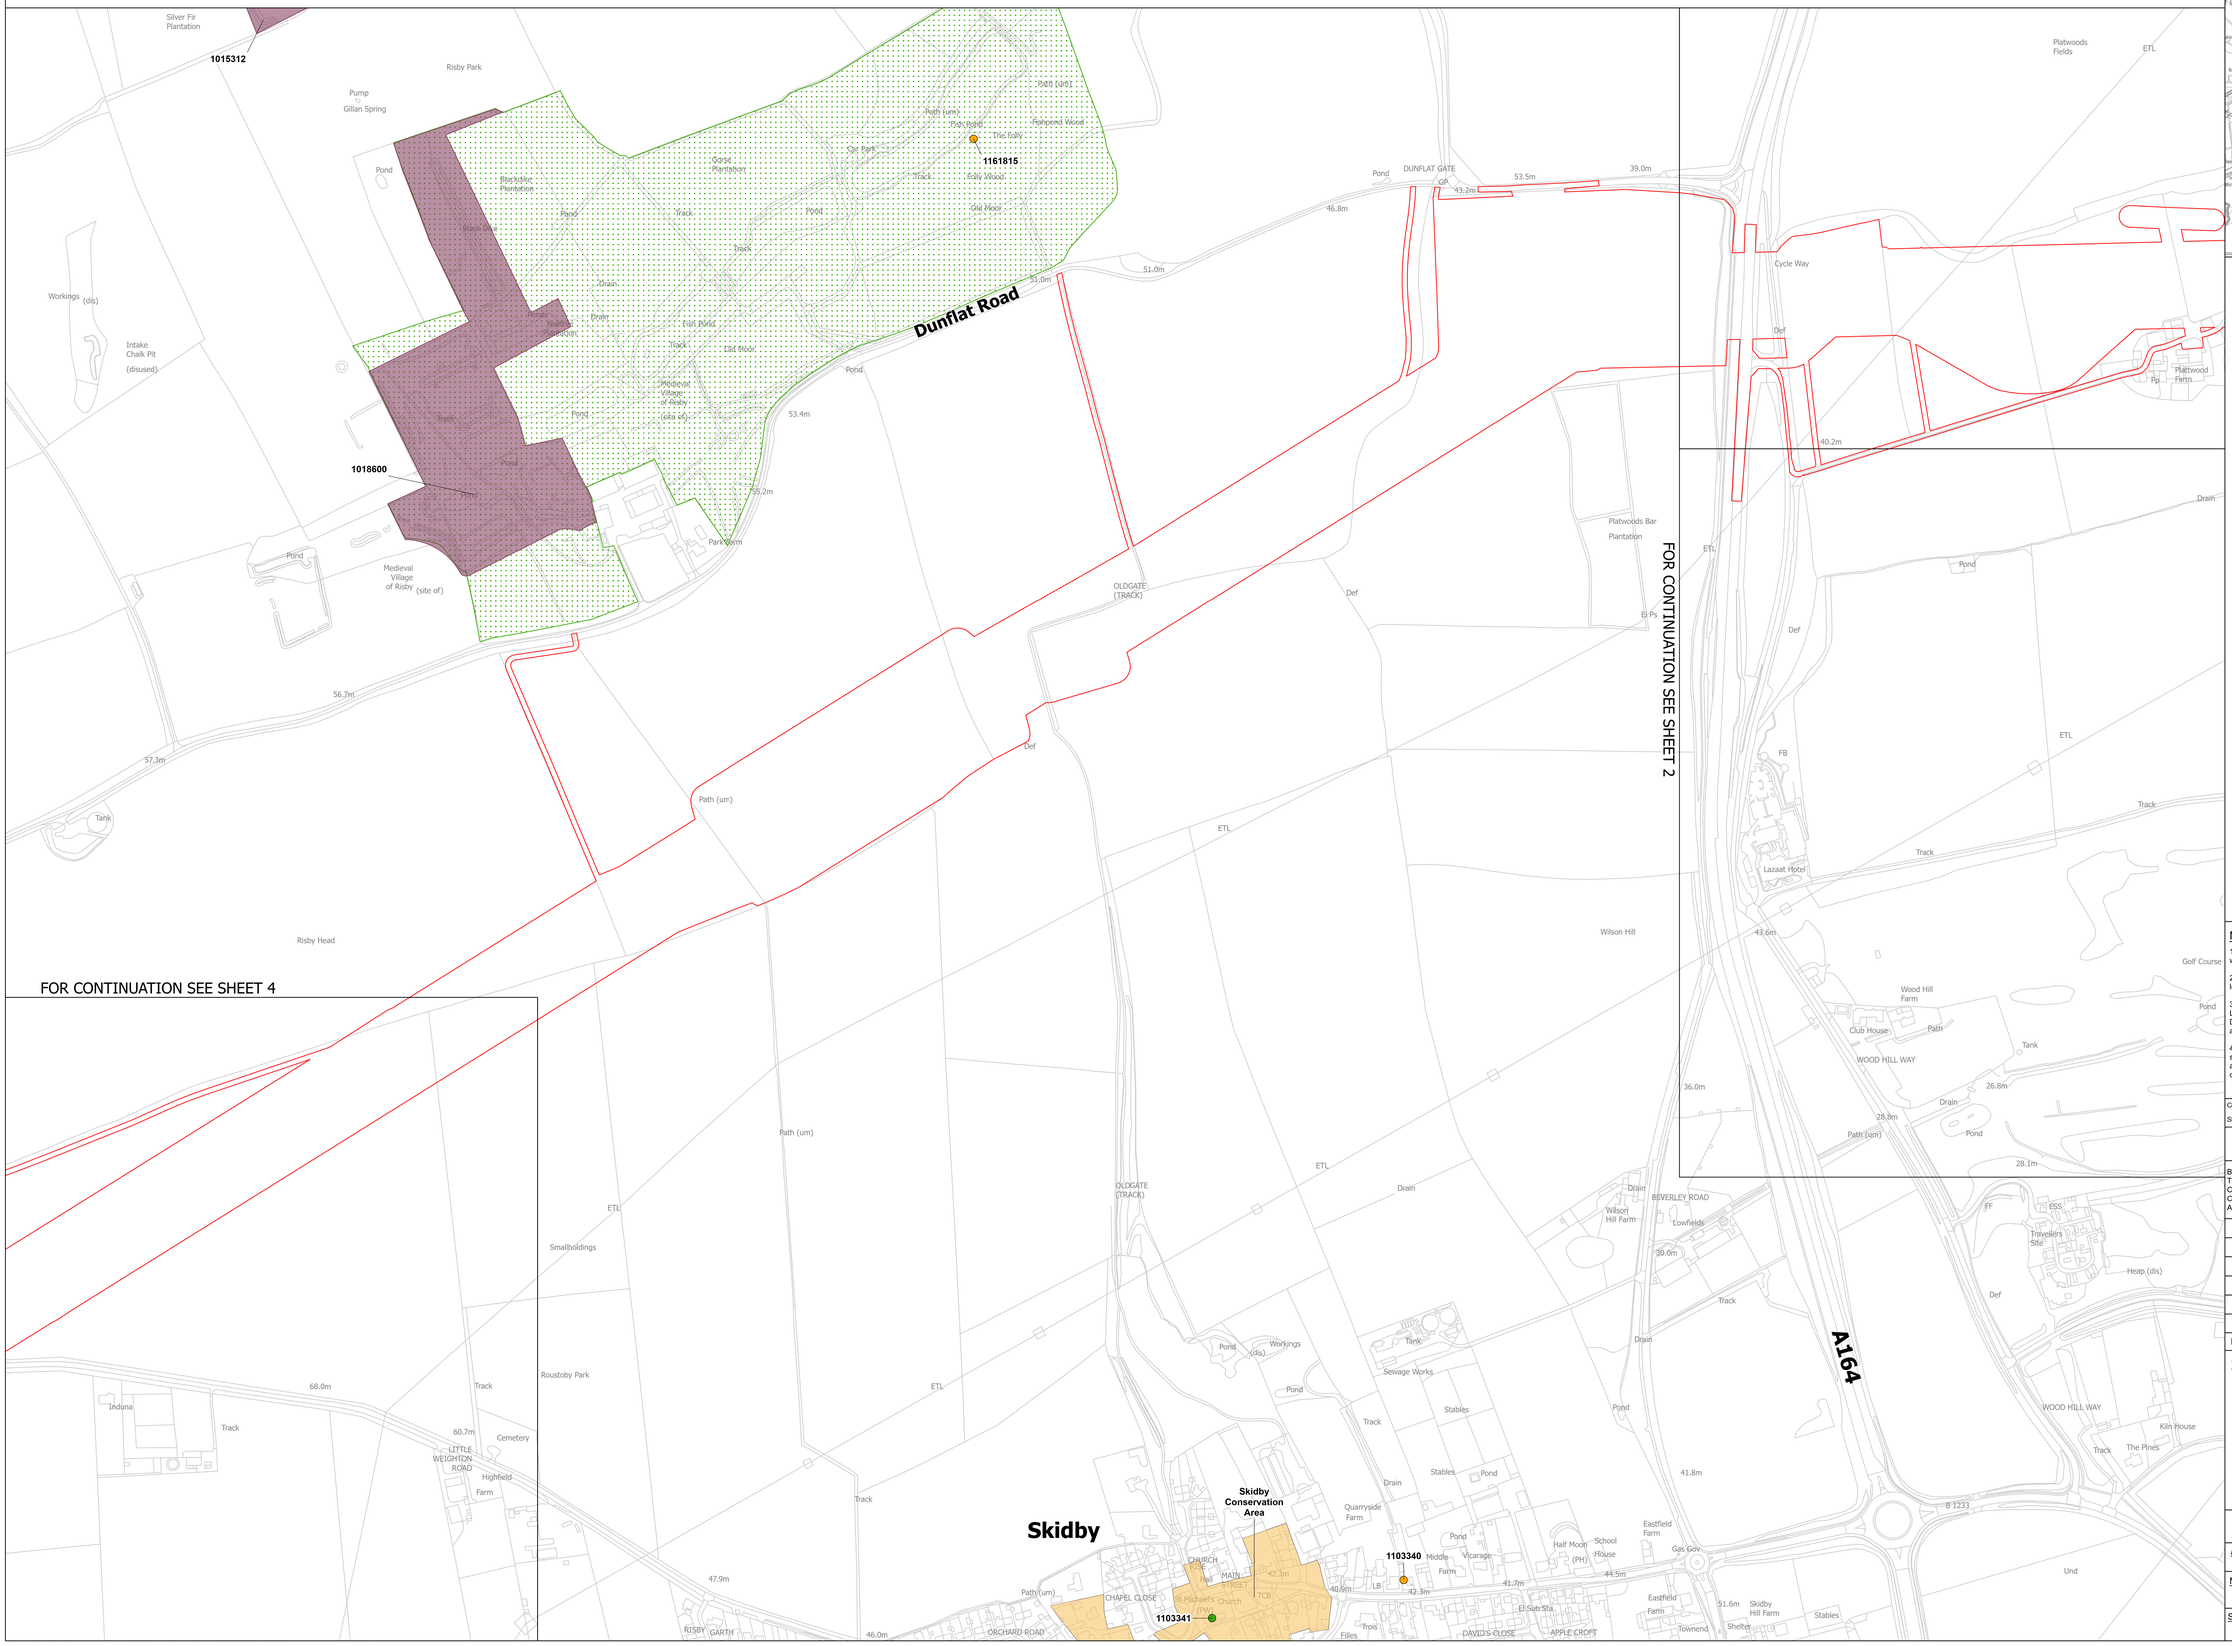

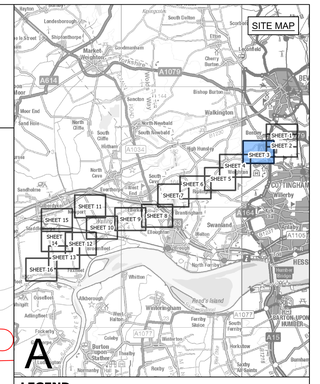

LEGEND

- SHEET INDEX CUTLINES
- ORDER LIMITS
- GRADE II
- GRADE II*
- CONSERVATION AREA
- SCHEDULED MONUMENT
- GRADE II

Notes

1. This drawing is scaled at paper size A0, therefore any prints taken at smaller sizes will affect accuracy of the measurement units and should not be scaled against.

2. For additional detail on the plan suites, please refer to the 'Guide to the Plans' located in Volume 2 of the DCO Application.

3. These plans are indicative only and the Project will be located within the Order Limits. Due to the need for flexibility, National Grid will be applying for Limits of Deviation within the Order Limits and the Development Consent Order, within which any final alignment would be located.

4. The Birkhill Wood and High Marnham Substations, and associated Gantry structures do not form part of this Project. They have been shown for reference only, and are included in the Order Limits for access and to enable the overhead line connections to be constructed.

Coordinate System: British National Grid

Sheet X Centroid Coordinate: 434574 Sheet Y Centroid Coordinate: 501396

0 50 100 150 200 250 Metres

BACKGROUND MAPPING INFORMATION HAS BEEN REPRODUCED FROM THE ORDNANCE SURVEY BY PERMISSION OF ORDNANCE SURVEY OF THE CONTROLLER OF HIS MAJESTY'S STATIONERY OFFICE. © CROWN COPYRIGHT AND DATABASE RIGHTS [2026] ORDNANCE SURVEY AC0000808122.

Issue	Date	Remarks	Drawn	Checked	Approved
A	OCT 2026	FOR DCO SUBMISSION	JH	DF	CC

Title

THE NATIONAL GRID
(NORTH HUMBER TO HIGH MARNHAM) ORDER
STATUTORY AND NON-STATUTORY SITES AND FEATURES OF THE HISTORIC ENVIRONMENT PLAN SERIES
REGULATION 5(2)(M)
SECTION A (SHEET 3 OF 16)

nationalgrid


Application Number
EN020034

National Grid Drawing Reference
NHHM-AEC-CNS-PLN-0019

Scale	Sheet Size	Sheet	Issue
1:2,500	A0	SHEET 3 OF 16	A

COPYRIGHT. NOT TO BE REPRODUCED WITHOUT THE WRITTEN PERMISSION OF NATIONAL GRID ELECTRICITY TRANSMISSION PLC
Contains public sector information licensed under the Open Government Licence v3.0. © Historic England 2026. Contains Ordnance Survey data © Crown copyright and database right 2026. The most publicly available up to date Historic England GIS Data can be obtained from HistoricEngland.org.uk. HER Data are reproduced with the permission of North Lincolnshire Council. North Lincolnshire Council Copyright © HER Data are reproduced with the permission of the Humber HER. Humber Historic Environment Record Copyright © © Nottinghamshire County Council / © Crown Copyright Historic England, as appropriate, wherever the information is displayed or made available.

THE NATIONAL GRID (NORTH HUMBER TO HIGH MARNHAM) ORDER
STATUTORY AND NON-STATUTORY SITES AND FEATURES OF THE HISTORIC ENVIRONMENT PLAN SERIES
REGULATION 5(2)(M)
SECTION A (SHEET 4 OF 16)

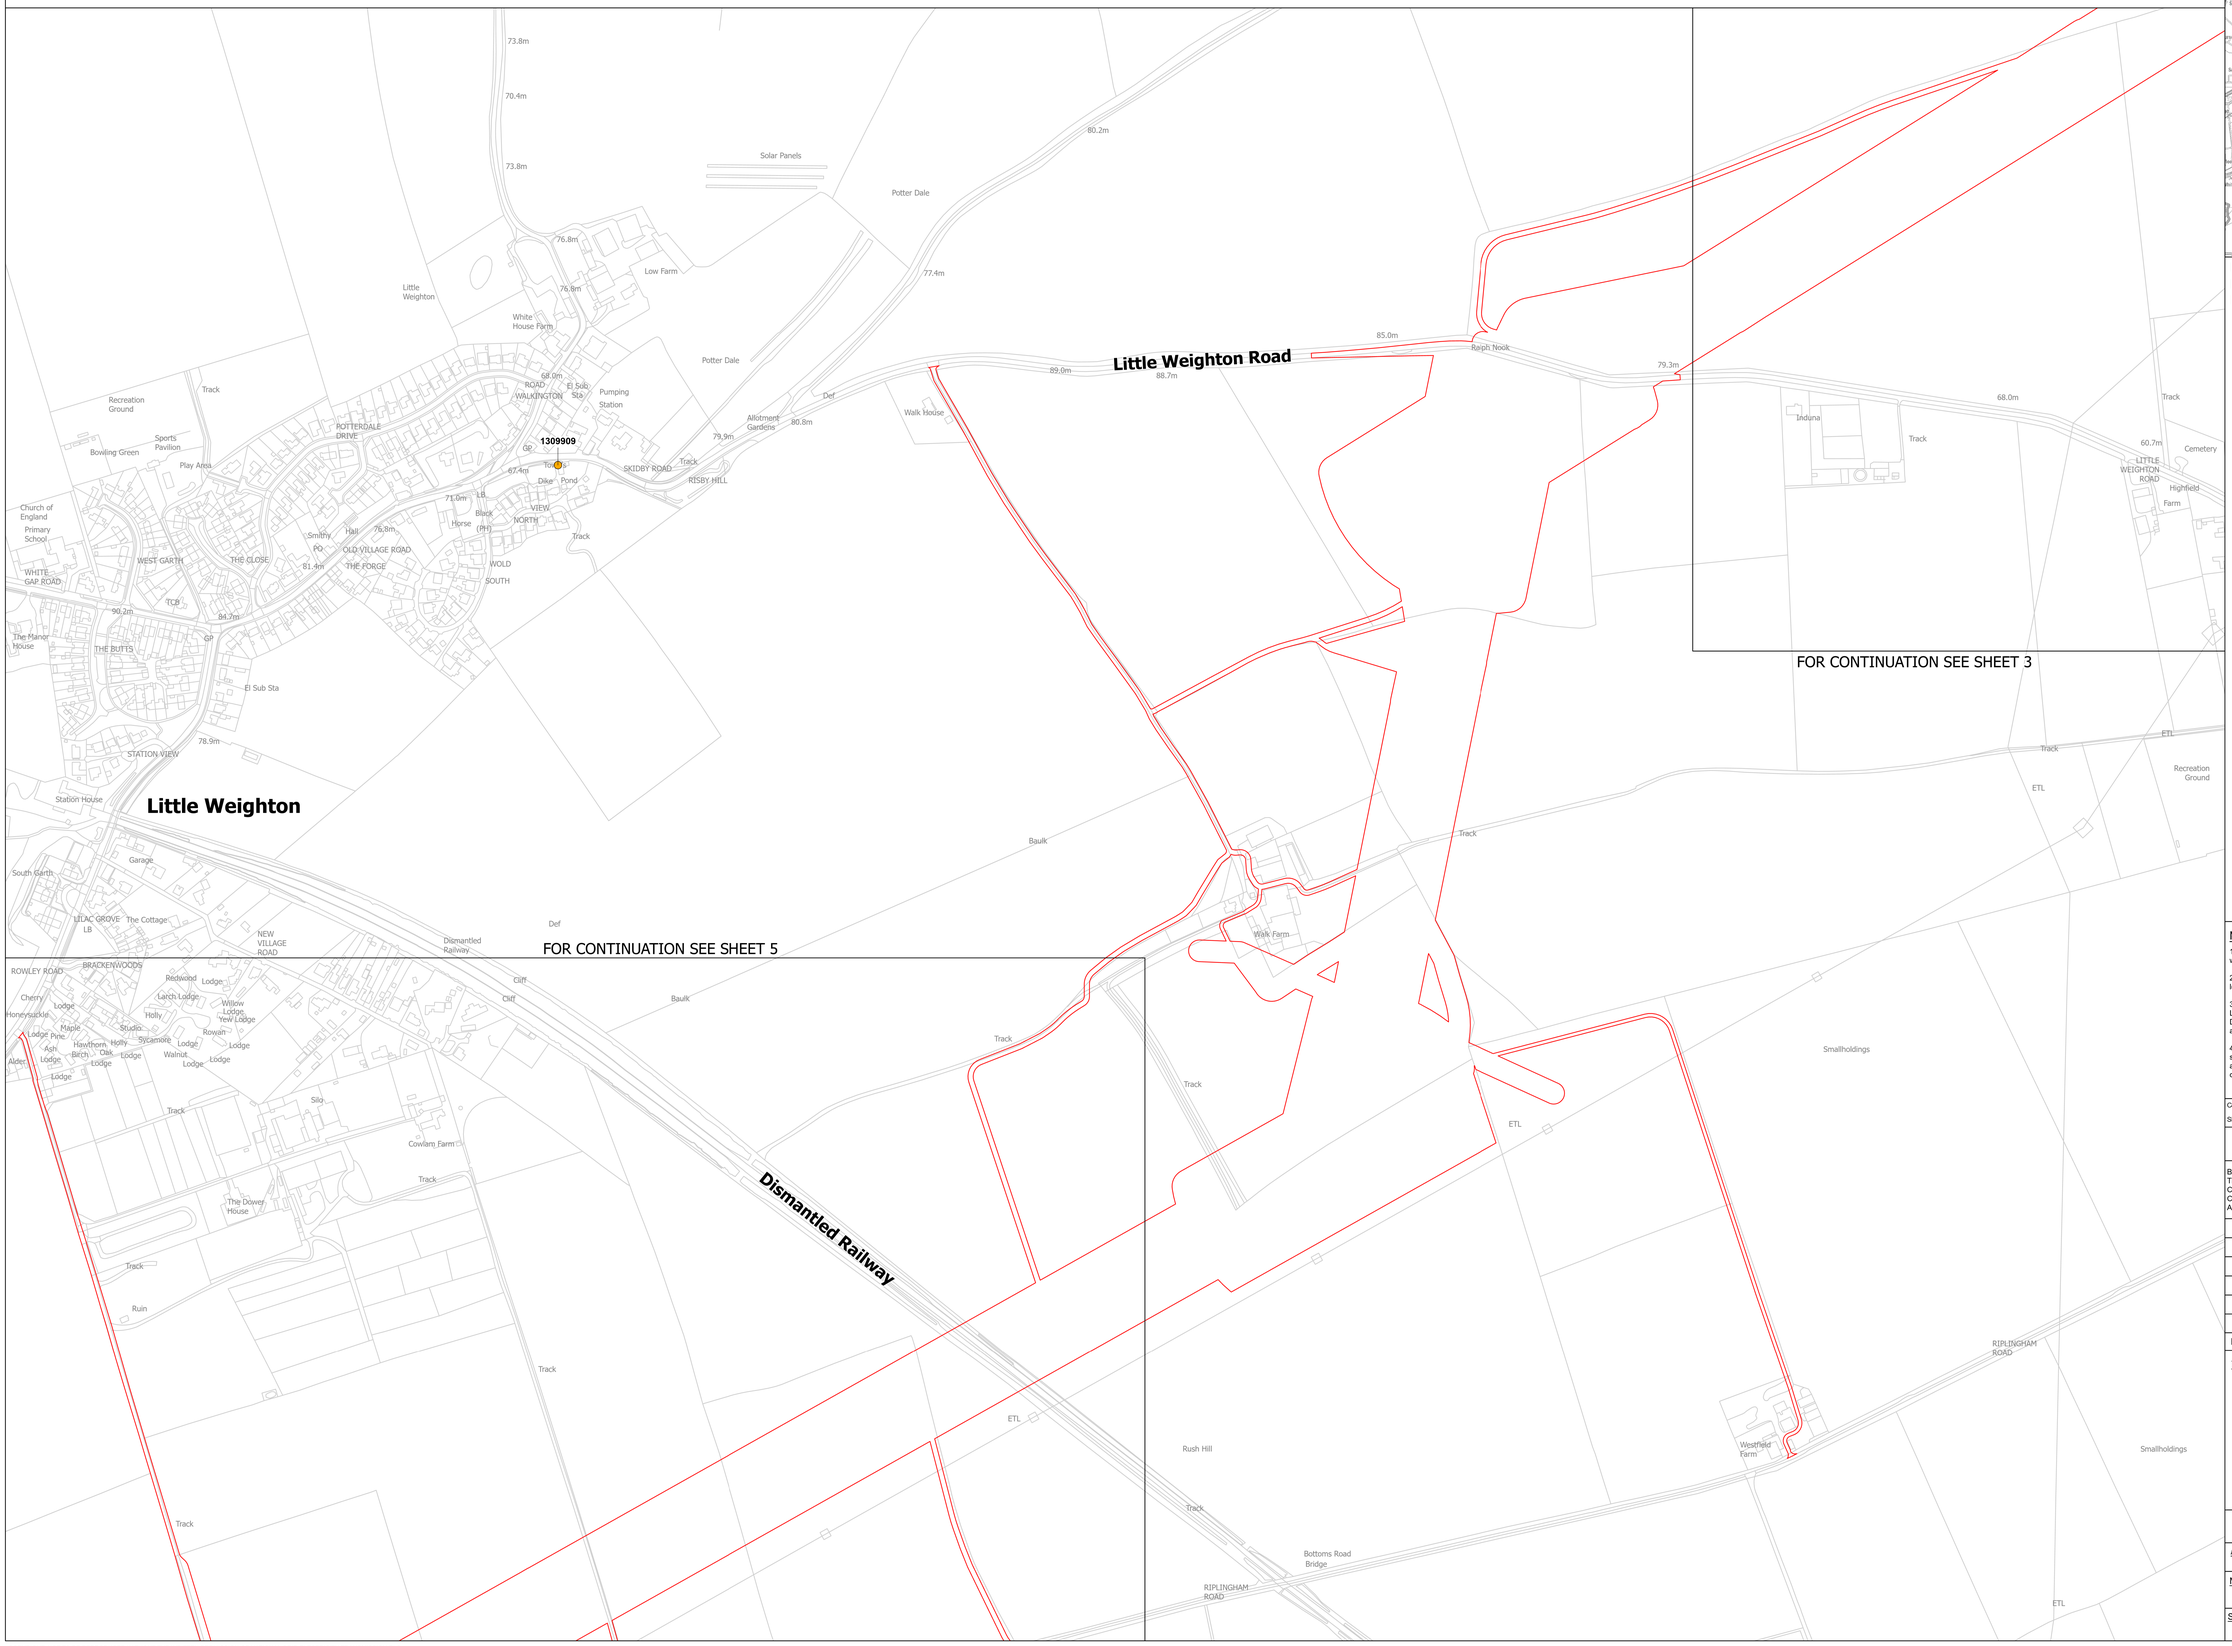

LEGEND

- SHEET INDEX CUTLINES
- ORDER LIMITS
- GRADE II

Notes

1. This drawing is scaled at paper size A0, therefore any prints taken at smaller sizes will affect accuracy of the measurement units and should not be scaled against.

2. For additional detail on the plan suites, please refer to the 'Guide to the Plans' located in Volume 2 of the DCO Application.

3. These plans are indicative only and the Project will be located within the Order Limits. Due to the need for flexibility, National Grid will be applying for Limits of Deviation within the Order Limits and the Development Consent Order, within which any final alignment would be located.

4. The Birkhill Wood and High Marnham Substations, and associated Gantry structures do not form part of this Project. They have been shown for reference only, and are included in the Order Limits for access and to enable the overhead line connections to be constructed.

Coordinate System: British National Grid

Sheet X Centroid Coordinate: 433432 Sheet Y Centroid Coordinate: 499449

0 50 100 150 200 250 Metres

BACKGROUND MAPPING INFORMATION HAS BEEN REPRODUCED FROM THE ORDNANCE SURVEY BY PERMISSION OF ORDNANCE SURVEY OF THE CONTROLLER OF HIS MAJESTY'S STATIONERY OFFICE. © CROWN COPYRIGHT AND DATABASE RIGHTS [2026] ORDNANCE SURVEY AC0000808122.

Issue	Date	Remarks	Drawn	Checked	Approved
A	OCT 2026	FOR DCO SUBMISSION	JH	DF	CC

Title

THE NATIONAL GRID
(NORTH HUMBER TO HIGH MARNHAM) ORDER
STATUTORY AND NON-STATUTORY SITES AND FEATURES OF THE HISTORIC ENVIRONMENT PLAN SERIES
REGULATION 5(2)(M)
SECTION A (SHEET 4 OF 16)

nationalgrid


Application Number
EN020034


National Grid Drawing Reference
NHHM-AEC-CNS-PLN-0019

Scale	Sheet Size	Sheet	Issue
1:2,500	A0	SHEET 4 OF 16	A

COPYRIGHT. NOT TO BE REPRODUCED WITHOUT THE WRITTEN PERMISSION OF NATIONAL GRID ELECTRICITY TRANSMISSION PLC
Contains public sector information licensed under the Open Government Licence v3.0. © Historic England 2026. Contains Ordnance Survey data © Crown copyright and database right 2026. The most publicly available up to date Historic England GIS Data can be obtained from HistoricEngland.org.uk. HER Data are reproduced with the permission of North Lincolnshire Council. North Lincolnshire Council Copyright © HER Data are reproduced with the permission of the Humber HER. Humber Historic Environment Record Copyright © © Nottinghamshire County Council / © Crown Copyright Historic England, as appropriate, wherever the information is displayed or made available.

THE NATIONAL GRID (NORTH HUMBER TO HIGH MARNHAM) ORDER
STATUTORY AND NON-STATUTORY SITES AND FEATURES OF THE HISTORIC ENVIRONMENT PLAN SERIES
REGULATION 5(2)(M)
SECTION A (SHEET 5 OF 16)

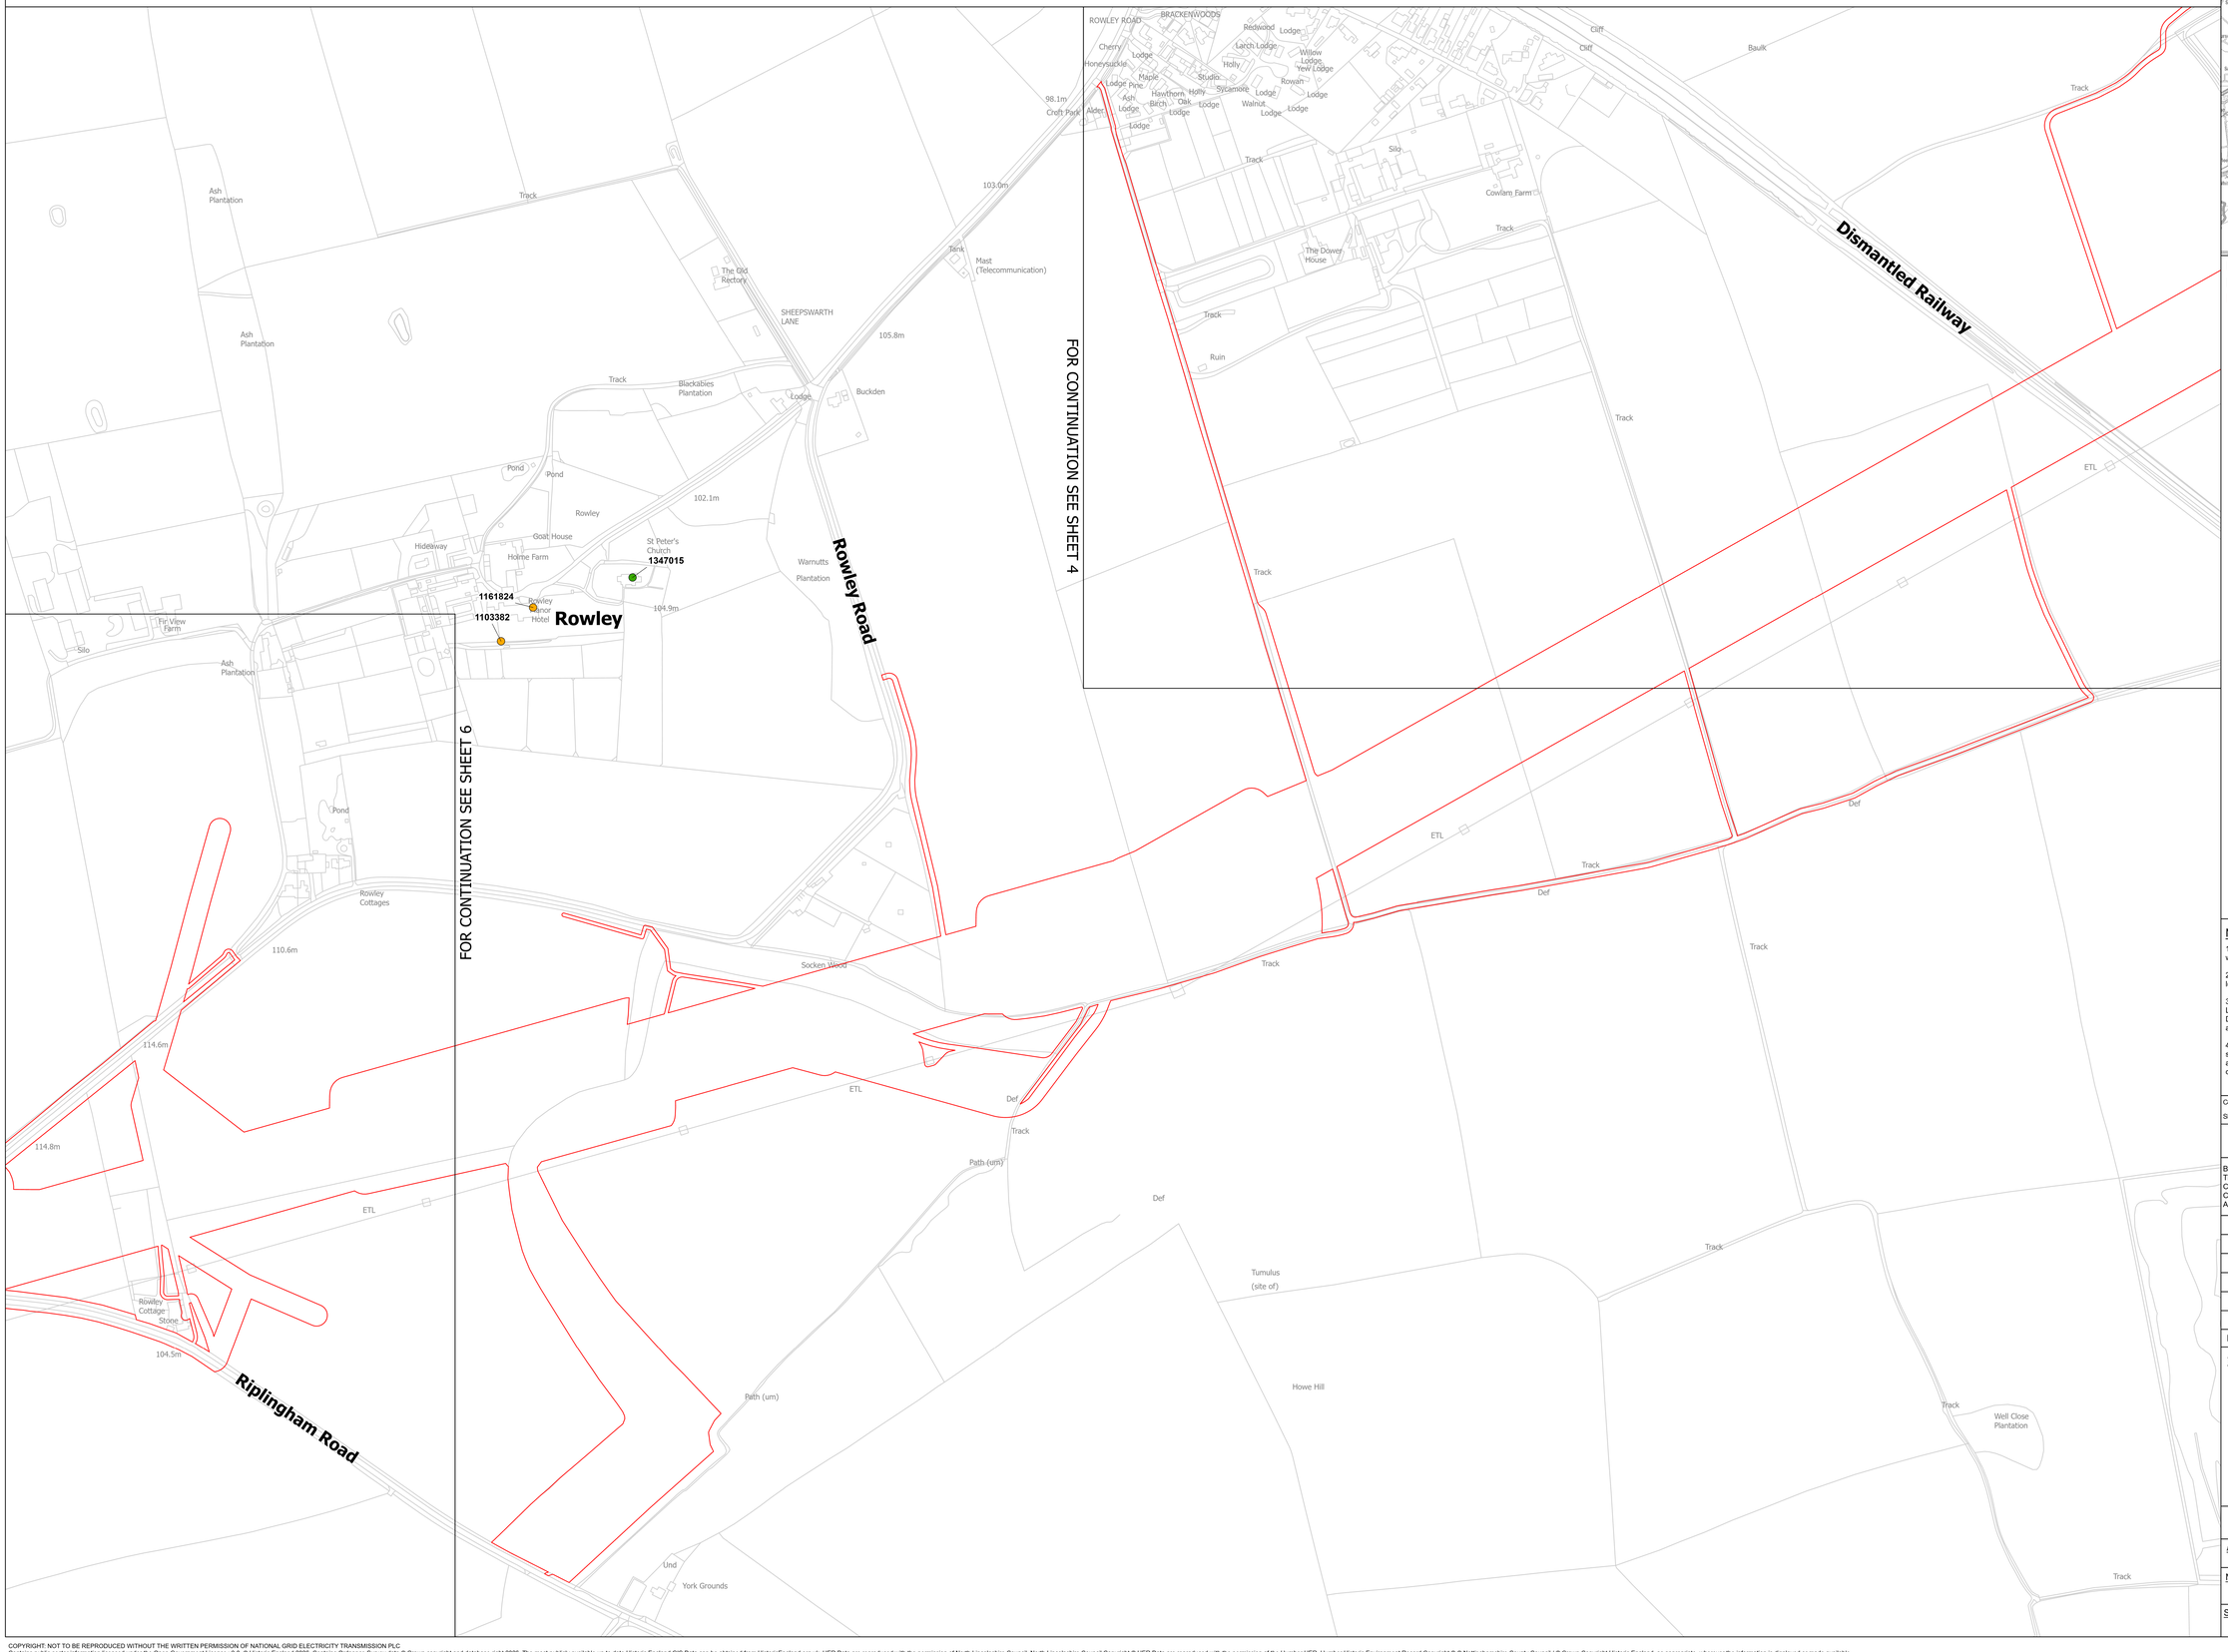

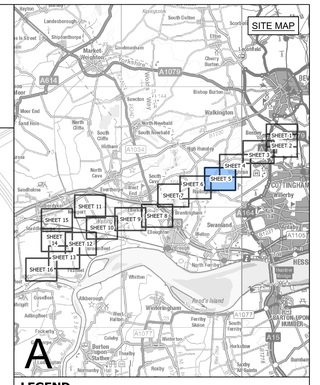

LEGEND

- SHEET INDEX CUTLINES
- ORDER LIMITS
- GRADE II
- GRADE II*

Notes

1. This drawing is scaled at paper size A0, therefore any prints taken at smaller sizes will affect accuracy of the measurement units and should not be scaled against.

2. For additional detail on the plan suites, please refer to the 'Guide to the Plans' located in Volume 2 of the DCO Application.

3. These plans are indicative only and the Project will be located within the Order Limits. Due to the need for flexibility, National Grid will be applying for Limits of Deviation within the Order Limits and the Development Consent Order, within which any final alignment would be located.

4. The Birkhill Wood and High Marnham Substations, and associated Gantry structures do not form part of this Project. They have been shown for reference only, and are included in the Order Limits for access and to enable the overhead line connections to be constructed.

Coordinate System: British National Grid

Sheet X Centroid Coordinate: 432336 Sheet Y Centroid Coordinate: 498203

0 50 100 150 200 250 Metres

BACKGROUND MAPPING INFORMATION HAS BEEN REPRODUCED FROM THE ORDNANCE SURVEY BY PERMISSION OF ORDNANCE SURVEY OF THE CONTROLLER OF HIS MAJESTY'S STATIONERY OFFICE. © CROWN COPYRIGHT AND DATABASE RIGHTS [2026] ORDNANCE SURVEY AC0000808122.

Issue	Date	Remarks	Drawn	Checked	Approved
A	OCT 2026	FOR DCO SUBMISSION	JH	DF	CC

Title

THE NATIONAL GRID
(NORTH HUMBER TO HIGH MARNHAM) ORDER
STATUTORY AND NON-STATUTORY SITES AND FEATURES OF THE HISTORIC ENVIRONMENT PLAN SERIES
REGULATION 5(2)(M)
SECTION A (SHEET 5 OF 16)

nationalgrid


Application Number
EN020034

National Grid Drawing Reference
NHHM-AEC-CNS-PLN-0019

Scale	Sheet Size	Sheet	Issue
1:2,500	A0	SHEET 5 OF 16	A

COPYRIGHT. NOT TO BE REPRODUCED WITHOUT THE WRITTEN PERMISSION OF NATIONAL GRID ELECTRICITY TRANSMISSION PLC
Contains public sector information licensed under the Open Government Licence v3.0. © Historic England 2026. Contains Ordnance Survey data © Crown copyright and database right 2026. The most publicly available up to date Historic England GIS Data can be obtained from HistoricEngland.org.uk. HER Data are reproduced with the permission of North Lincolnshire Council. North Lincolnshire Council Copyright © HER Data are reproduced with the permission of the Humber HER. Humber Historic Environment Record Copyright © © Nottinghamshire County Council / © Crown Copyright Historic England, as appropriate, wherever the information is displayed or made available.

THE NATIONAL GRID (NORTH HUMBER TO HIGH MARNHAM) ORDER
STATUTORY AND NON-STATUTORY SITES AND FEATURES OF THE HISTORIC ENVIRONMENT PLAN SERIES
REGULATION 5(2)(M)
SECTION A (SHEET 6 OF 16)

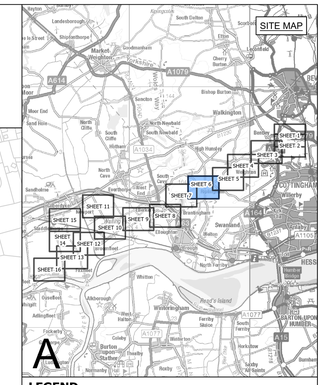

LEGEND

- SHEET INDEX CUTLINES
- ORDER LIMITS
- GRADE II

Beverley Road
Riplingham
Lambwell Hill
Riplingham Road
ROWLEY ROAD
WESTOBY LANE
DALE ROAD
1103327
1103381
FOR CONTINUATION SEE SHEET 5
FOR CONTINUATION SEE SHEET 7

Notes

1. This drawing is scaled at paper size A0, therefore any prints taken at smaller sizes will affect accuracy of the measurement units and should not be scaled against.

2. For additional detail on the plan suites, please refer to the 'Guide to the Plans' located in Volume 2 of the DCO Application.

3. These plans are indicative only and the Project will be located within the Order Limits. Due to the need for flexibility, National Grid will be applying for Limits of Deviation within the Order Limits and the Development Consent Order, within which any final alignment would be located.

4. The Birkhill Wood and High Marnham Substations, and associated Gantry structures do not form part of this Project. They have been shown for reference only, and are included in the Order Limits for access and to enable the overhead line connections to be constructed.

Coordinate System: British National Grid

Sheet X Centroid Coordinate: 431635 Sheet Y Centroid Coordinate: 496161

0 50 100 150 200 250 Metres

BACKGROUND MAPPING INFORMATION HAS BEEN REPRODUCED FROM THE ORDNANCE SURVEY BY PERMISSION OF ORDNANCE SURVEY OF THE CONTROLLER OF HIS MAJESTY'S STATIONERY OFFICE. © CROWN COPYRIGHT AND DATABASE RIGHTS [2026] ORDNANCE SURVEY AC0000808122.

Issue	Date	Remarks	Drawn	Checked	Approved
A	OCT 2026	FOR DCO SUBMISSION	JH	DF	CC

Title

THE NATIONAL GRID
(NORTH HUMBER TO HIGH MARNHAM) ORDER
STATUTORY AND NON-STATUTORY SITES AND FEATURES OF THE HISTORIC ENVIRONMENT PLAN SERIES
REGULATION 5(2)(M)
SECTION A (SHEET 6 OF 16)

nationalgrid


Application Number: EN020034


National Grid Drawing Reference: NHHM-AEC-CNS-PLN-0019

Scale	Sheet Size	Sheet	Issue
1:2,500	A0	SHEET 6 OF 16	A

COPYRIGHT: NOT TO BE REPRODUCED WITHOUT THE WRITTEN PERMISSION OF NATIONAL GRID ELECTRICITY TRANSMISSION PLC
Contains public sector information licensed under the Open Government Licence v3.0. © Historic England 2026. Contains Ordnance Survey data © Crown copyright and database right 2026. The most publicly available up to date Historic England GIS Data can be obtained from HistoricEngland.org.uk. HER Data are reproduced with the permission of North Lincolnshire Council. North Lincolnshire Council Copyright © HER Data are reproduced with the permission of the Humber HER. Humber Historic Environment Record Copyright © © Nottinghamshire County Council / © Crown Copyright Historic England, as appropriate, wherever the information is displayed or made available.

THE NATIONAL GRID (NORTH HUMBER TO HIGH MARNHAM) ORDER
STATUTORY AND NON-STATUTORY SITES AND FEATURES OF THE HISTORIC ENVIRONMENT PLAN SERIES
REGULATION 5(2)(M)
SECTION A (SHEET 7 OF 16)

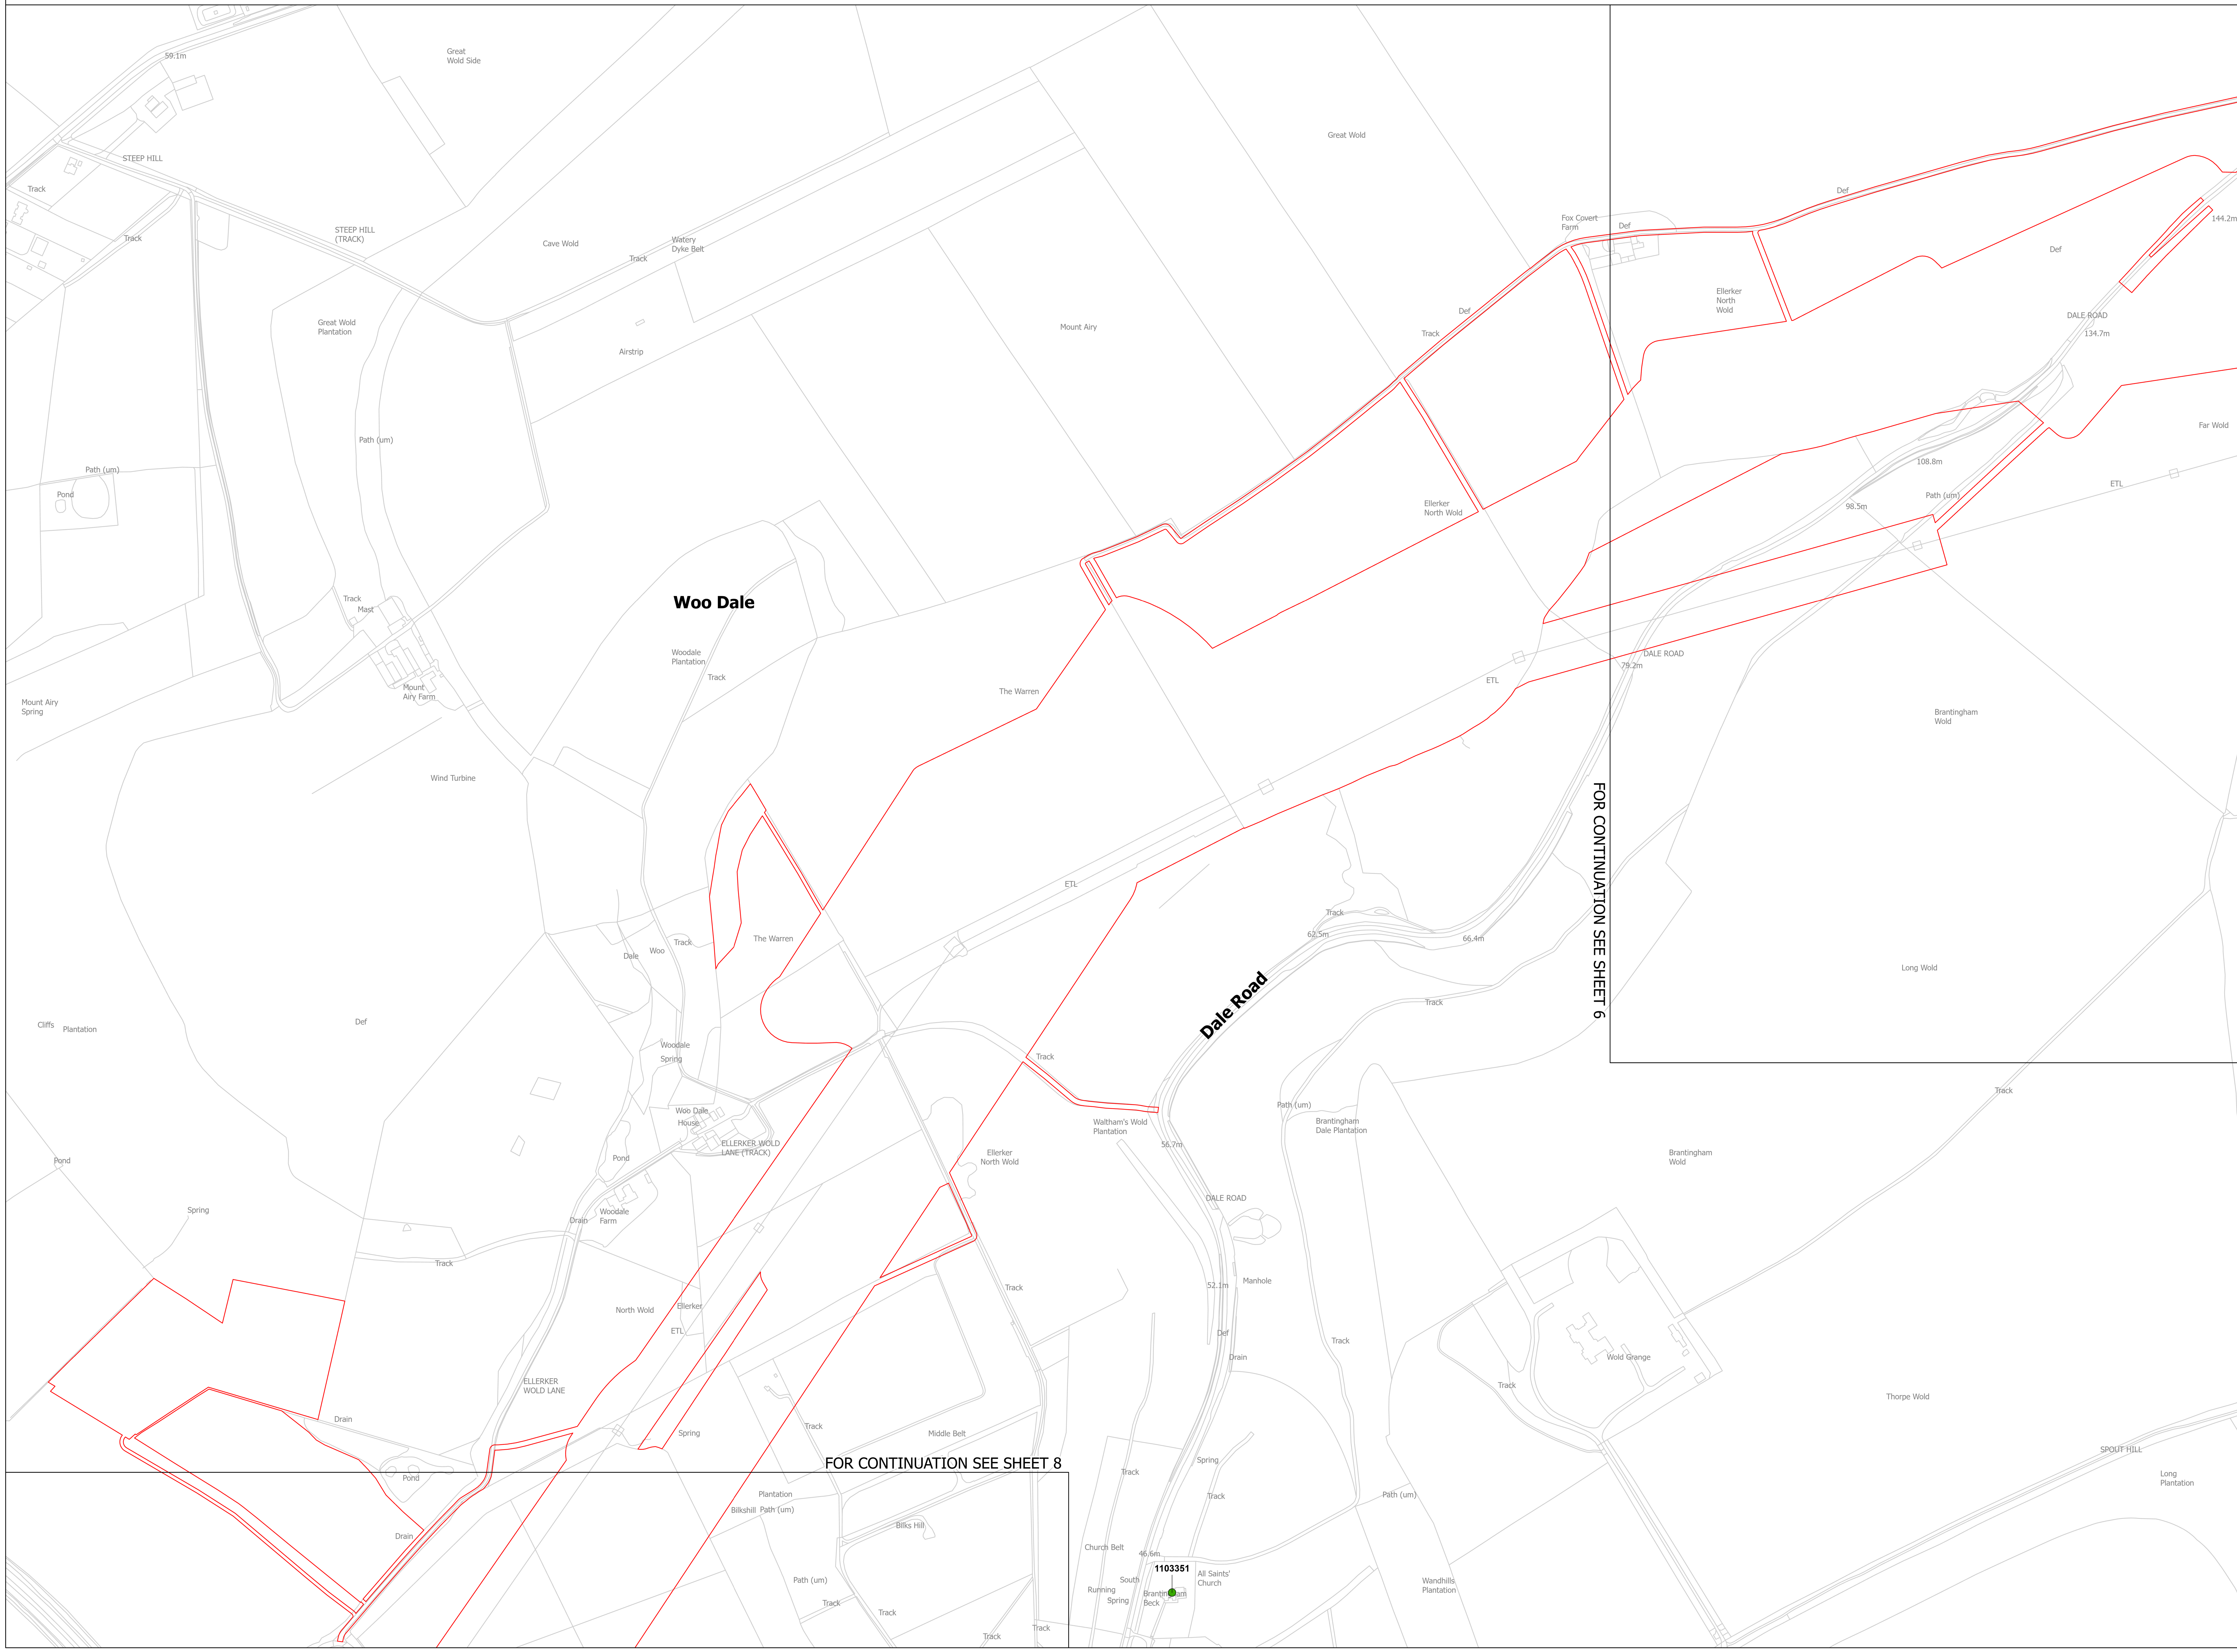

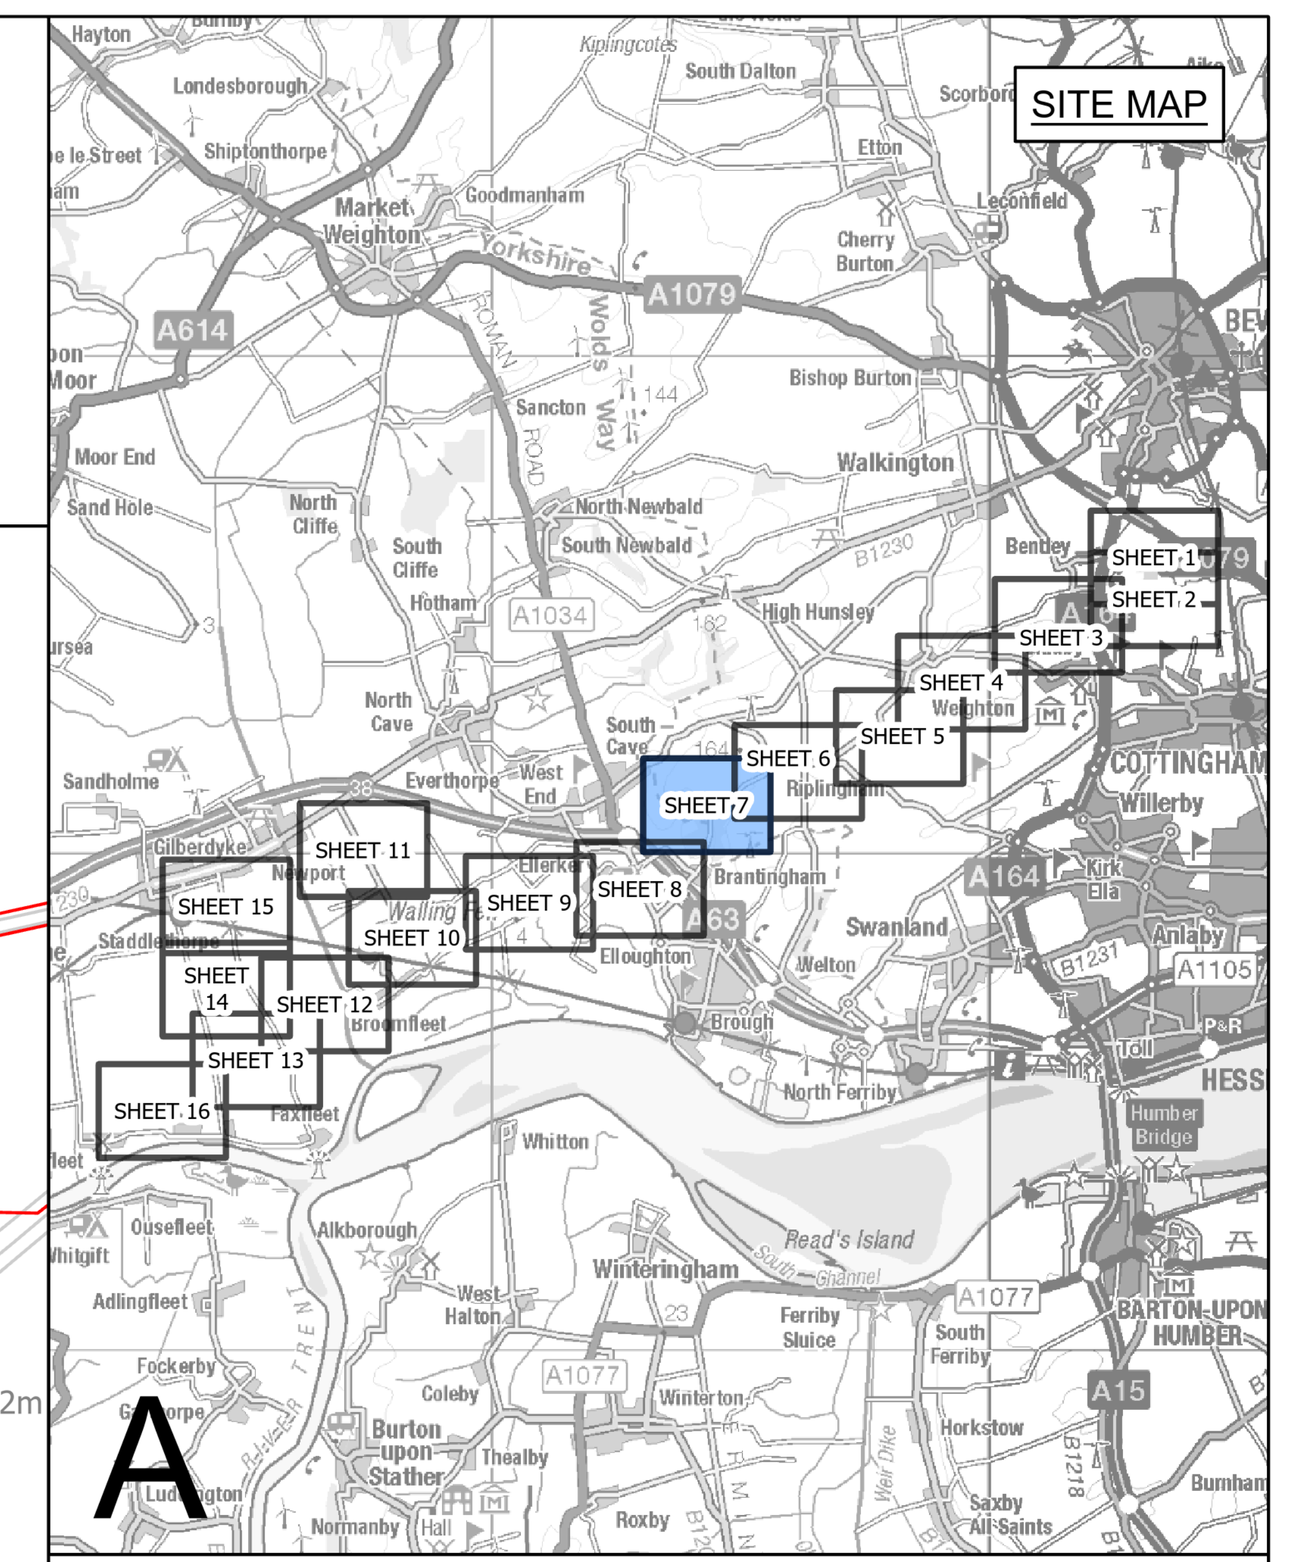

LEGEND

- SHEET INDEX CUTLINES
- ORDER LIMITS
- GRADE II*

Notes

1. This drawing is scaled at paper size A0, therefore any prints taken at smaller sizes will affect accuracy of the measurement units and should not be scaled against.

2. For additional detail on the plan suites, please refer to the 'Guide to the Plans' located in Volume 2 of the DCO Application.

3. These plans are indicative only and the Project will be located within the Order Limits. Due to the need for flexibility, National Grid will be applying for Limits of Deviation within the Order Limits and the Development Consent Order, within which any final alignment would be located.

4. The Birkhill Wood and High Marnham Substations, and associated Gantry structures do not form part of this Project. They have been shown for reference only, and are included in the Order Limits for access and to enable the overhead line connections to be constructed.

Coordinate System: British National Grid

Sheet X Centroid Coordinate: 430964 Sheet Y Centroid Coordinate: 494321

0 50 100 150 200 250 Metres

BACKGROUND MAPPING INFORMATION HAS BEEN REPRODUCED FROM THE ORDNANCE SURVEY BY PERMISSION OF ORDNANCE SURVEY OF THE CONTROLLER OF HIS MAJESTY'S STATIONERY OFFICE. © CROWN COPYRIGHT AND DATABASE RIGHTS [2026] ORDNANCE SURVEY AC0000808122.

Issue	Date	Remarks	Drawn	Checked	Approved
A	OCT 2026	FOR DCO SUBMISSION	JH	DF	CC

Title

THE NATIONAL GRID
(NORTH HUMBER TO HIGH MARNHAM) ORDER
STATUTORY AND NON-STATUTORY SITES AND FEATURES OF THE HISTORIC ENVIRONMENT PLAN SERIES
REGULATION 5(2)(M)
SECTION A (SHEET 7 OF 16)

nationalgrid


Application Number: EN020034

National Grid Drawing Reference: NHHM-AEC-CNS-PLN-0019

Scale	Sheet Size	Sheet	Issue
1:2,500	A0	SHEET 7 OF 16	A

COPYRIGHT: NOT TO BE REPRODUCED WITHOUT THE WRITTEN PERMISSION OF NATIONAL GRID ELECTRICITY TRANSMISSION PLC
Contains public sector information licensed under the Open Government Licence v3.0. © Historic England 2026. Contains Ordnance Survey data © Crown copyright and database right 2026. The most publicly available up to date Historic England GIS Data can be obtained from HistoricEngland.org.uk. HER Data are reproduced with the permission of North Lincolnshire Council. North Lincolnshire Council Copyright © HER Data are reproduced with the permission of the Humber HER. Humber Historic Environment Record Copyright © © Nottinghamshire County Council / © Crown Copyright Historic England, as appropriate, wherever the information is displayed or made available.

THE NATIONAL GRID (NORTH HUMBER TO HIGH MARNHAM) ORDER
STATUTORY AND NON-STATUTORY SITES AND FEATURES OF THE HISTORIC ENVIRONMENT PLAN SERIES
REGULATION 5(2)(M)
SECTION A (SHEET 8 OF 16)

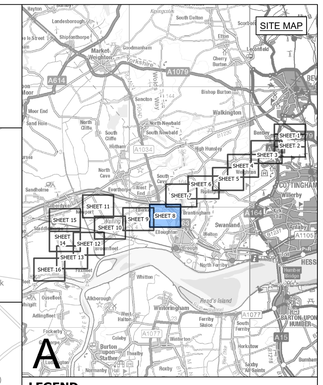

LEGEND

- SHEET INDEX CUTLINES
- ORDER LIMITS
- GRADE II
- CONSERVATION AREA
- SCHEDULED MONUMENT

FOR CONTINUATION SEE SHEET 7
FOR CONTINUATION SEE SHEET 9

Ellerker
Ellerker Conservation Area
Brantingham
Brantingham Conservation Area

1103353
1347000
1347001
1103352
1103354
1103347
1347035
1103348
1103349
1014736

ROMAN VILLA (site of)

A63
ROMAN ROAD
MILL HILL
RING BECK LANE
WHIN MOOR LANE
BURRILL LANE
DALE ROAD
BRANTINGHAM ROAD
THE OUTGANG
NEW ROAD (TRACK)
THORPE DRIVE
ETL
Sands Lane

Notes

1. This drawing is scaled at paper size A0, therefore any prints taken at smaller sizes will affect accuracy of the measurement units and should not be scaled against.
2. For additional detail on the plan suites, please refer to the 'Guide to the Plans' located in Volume 2 of the DCO Application.
3. These plans are indicative only and the Project will be located within the Order Limits. Due to the need for flexibility, National Grid will be applying for Limits of Deviation within the Order Limits and the Development Consent Order, within which any final alignment would be located.
4. The Birkhill Wood and High Marnham Substations, and associated Gantry structures do not form part of this Project. They have been shown for reference only, and are included in the Order Limits for access and to enable the overhead line connections to be constructed.

Coordinate System: British National Grid

Sheet X Centroid Coordinate: 429389 Sheet Y Centroid Coordinate: 492885

0 50 100 150 200 250 Metres

BACKGROUND MAPPING INFORMATION HAS BEEN REPRODUCED FROM THE ORDNANCE SURVEY BY PERMISSION OF ORDNANCE SURVEY OF THE CONTROLLER OF HIS MAJESTY'S STATIONERY OFFICE. © CROWN COPYRIGHT AND DATABASE RIGHTS [2026] ORDNANCE SURVEY AC0000808122.

Issue	Date	Remarks	Drawn	Checked	Approved
A	OCT 2026	FOR DCO SUBMISSION	JH	DF	CC

Title

THE NATIONAL GRID
(NORTH HUMBER TO HIGH MARNHAM) ORDER
STATUTORY AND NON-STATUTORY SITES AND FEATURES OF THE HISTORIC ENVIRONMENT PLAN SERIES
REGULATION 5(2)(M)
SECTION A (SHEET 8 OF 16)


nationalgrid


Application Number	
EN020034	
National Grid Drawing Reference	
NHHM-AEC-CNS-PLN-0019	

Scale	Sheet Size	Sheet	Issue
1:2,500	A0	SHEET 8 OF 16	A

COPYRIGHT: NOT TO BE REPRODUCED WITHOUT THE WRITTEN PERMISSION OF NATIONAL GRID ELECTRICITY TRANSMISSION PLC
Contains public sector information licensed under the Open Government Licence v3.0. © Historic England 2026. Contains Ordnance Survey data © Crown copyright and database right 2026. The most publicly available up to date Historic England GIS Data can be obtained from HistoricEngland.org.uk. HER Data are reproduced with the permission of North Lincolnshire Council. North Lincolnshire Council Copyright © HER Data are reproduced with the permission of the Humber HER. Humber Historic Environment Record Copyright © © Nottinghamshire County Council / © Crown Copyright Historic England, as appropriate, wherever the information is displayed or made available.

THE NATIONAL GRID (NORTH HUMBER TO HIGH MARNHAM) ORDER
STATUTORY AND NON-STATUTORY SITES AND FEATURES OF THE HISTORIC ENVIRONMENT PLAN SERIES
REGULATION 5(2)(M)
SECTION A (SHEET 9 OF 16)

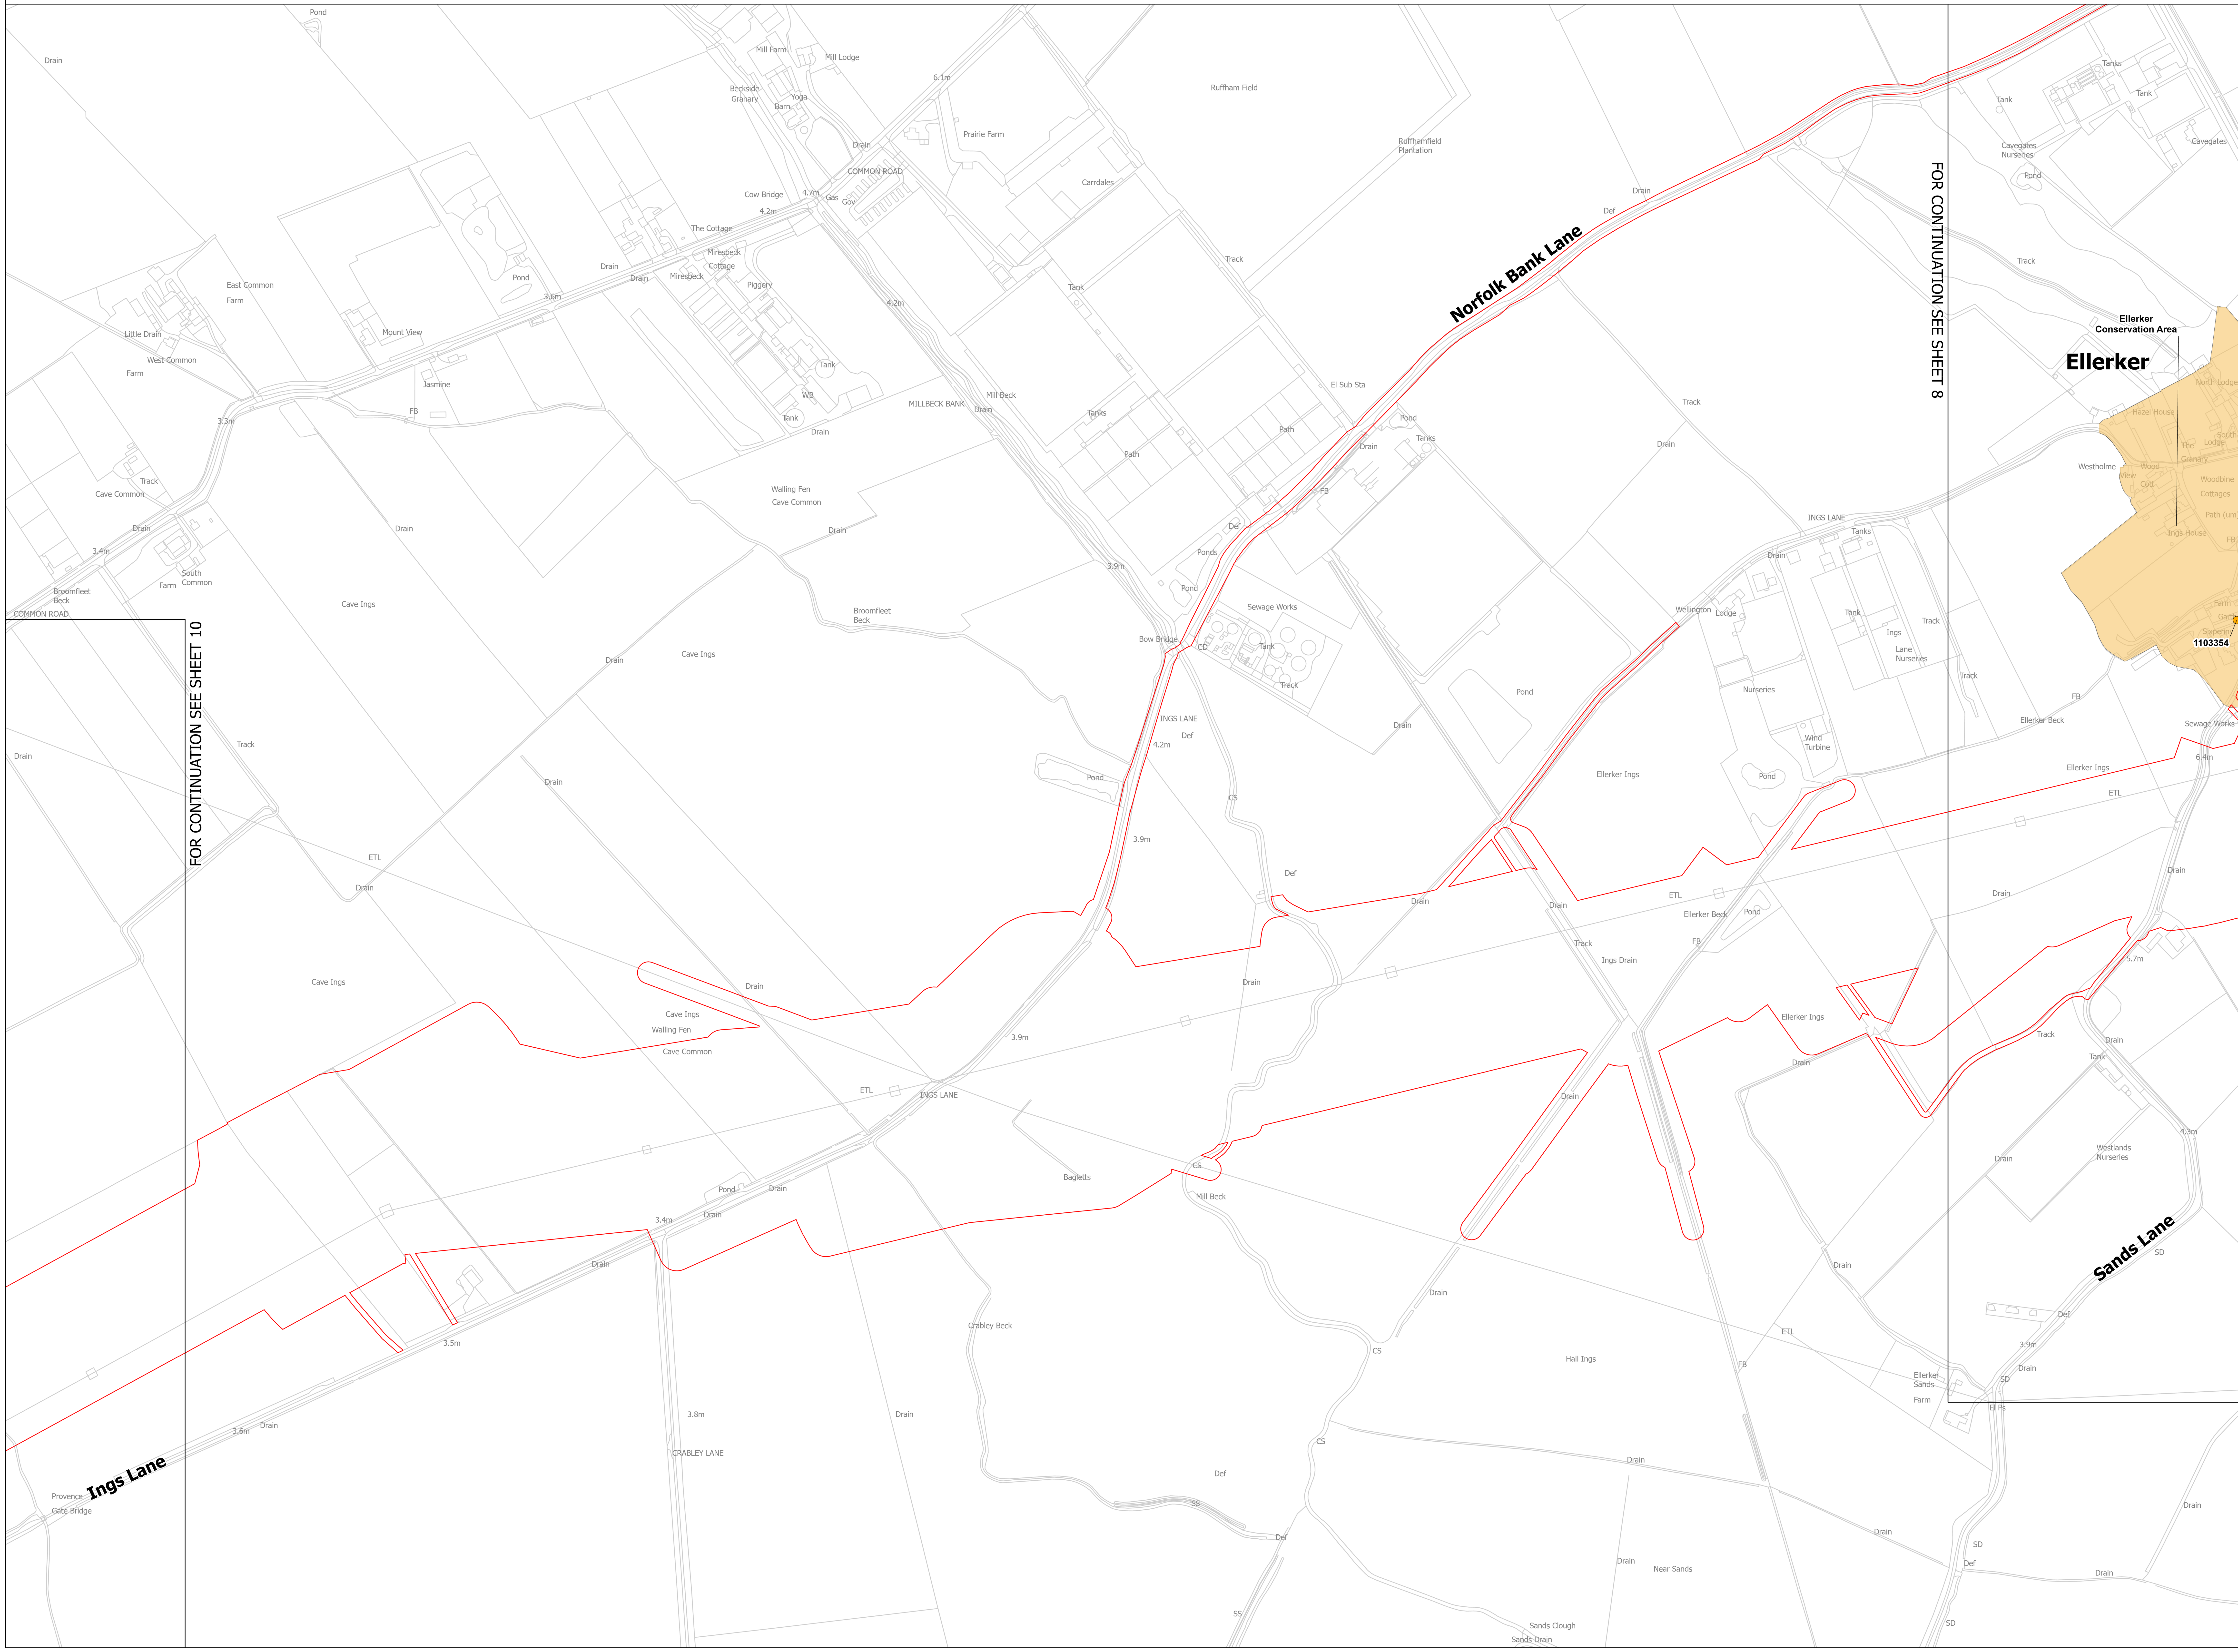

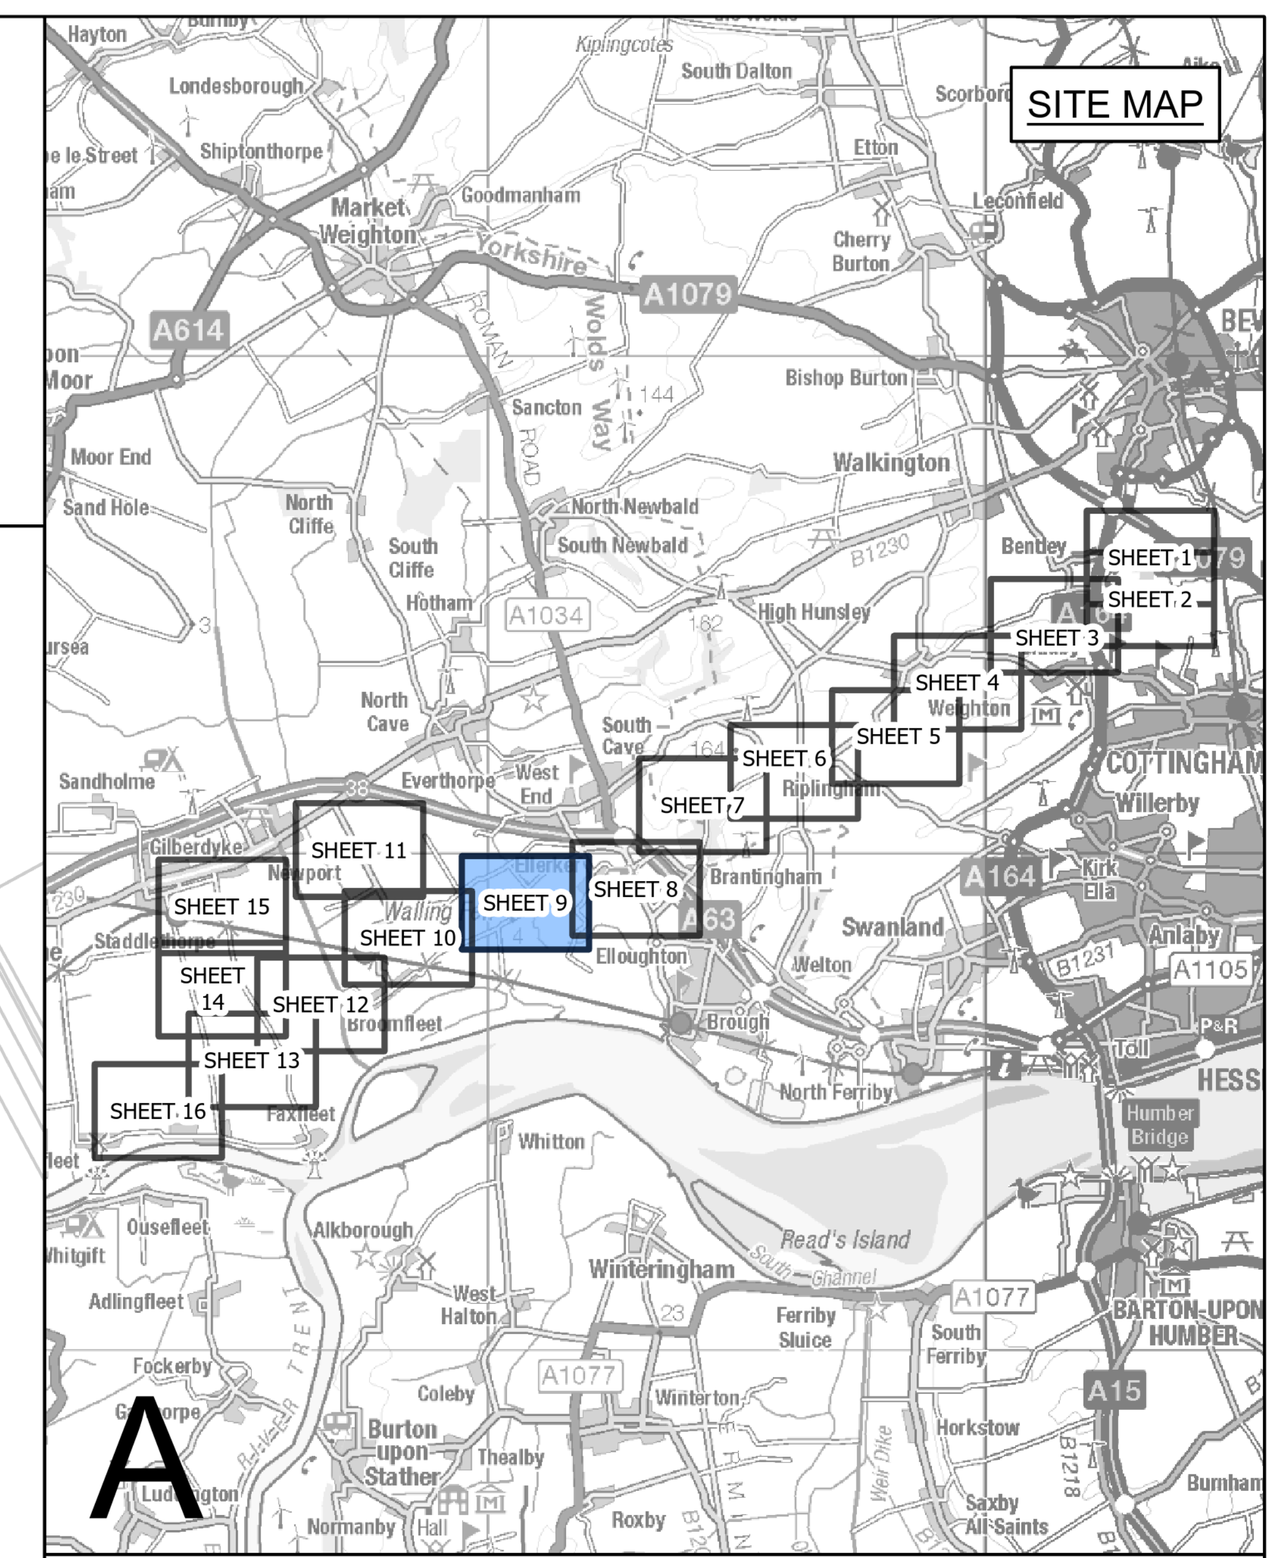

LEGEND

- SHEET INDEX CUTLINES
- ORDER LIMITS
- GRADE II
- CONSERVATION AREA

Notes

1. This drawing is scaled at paper size A0, therefore any prints taken at smaller sizes will affect accuracy of the measurement units and should not be scaled against.

2. For additional detail on the plan suites, please refer to the 'Guide to the Plans' located in Volume 2 of the DCO Application.

3. These plans are indicative only and the Project will be located within the Order Limits. Due to the need for flexibility, National Grid will be applying for Limits of Deviation within the Order Limits and the Development Consent Order, within which any final alignment would be located.

4. The Birkhill Wood and High Marnham Substations, and associated Gantry structures do not form part of this Project. They have been shown for reference only, and are included in the Order Limits for access and to enable the overhead line connections to be constructed.

Coordinate System: British National Grid

Sheet X Centroid Coordinate: 429000 Sheet Y Centroid Coordinate: 490752

0 50 100 150 200 250 Metres

BACKGROUND MAPPING INFORMATION HAS BEEN REPRODUCED FROM THE ORDNANCE SURVEY BY PERMISSION OF ORDNANCE SURVEY OF THE CONTROLLER OF HIS MAJESTY'S STATIONERY OFFICE. © CROWN COPYRIGHT AND DATABASE RIGHTS [2026] ORDNANCE SURVEY AC0000808122.

Issue	Date	Remarks	Drawn	Checked	Approved
A	OCT 2026	FOR DCO SUBMISSION	JH	DF	CC

Title

THE NATIONAL GRID
(NORTH HUMBER TO HIGH MARNHAM) ORDER
STATUTORY AND NON-STATUTORY SITES AND FEATURES OF THE HISTORIC ENVIRONMENT PLAN SERIES
REGULATION 5(2)(M)
SECTION A (SHEET 9 OF 16)

nationalgrid


Application Number: EN020034

National Grid Drawing Reference: NHHM-AEC-CNS-PLN-0019

Scale	Sheet Size	Sheet	Issue
1:2,500	A0	SHEET 9 OF 16	A

COPYRIGHT: NOT TO BE REPRODUCED WITHOUT THE WRITTEN PERMISSION OF NATIONAL GRID ELECTRICITY TRANSMISSION PLC
Contains public sector information licensed under the Open Government Licence v3.0. © Historic England 2026. Contains Ordnance Survey data © Crown copyright and database right 2026. The most publicly available up to date Historic England GIS Data can be obtained from HistoricEngland.org.uk. HER Data are reproduced with the permission of North Lincolnshire Council. North Lincolnshire Council Copyright © HER Data are reproduced with the permission of the Humber HER. Humber Historic Environment Record Copyright © © Nottinghamshire County Council / © Crown Copyright Historic England, as appropriate, wherever the information is displayed or made available.

THE NATIONAL GRID (NORTH HUMBER TO HIGH MARNHAM) ORDER
STATUTORY AND NON-STATUTORY SITES AND FEATURES OF THE HISTORIC ENVIRONMENT PLAN SERIES
REGULATION 5(2)(M)
SECTION A (SHEET 10 OF 16)

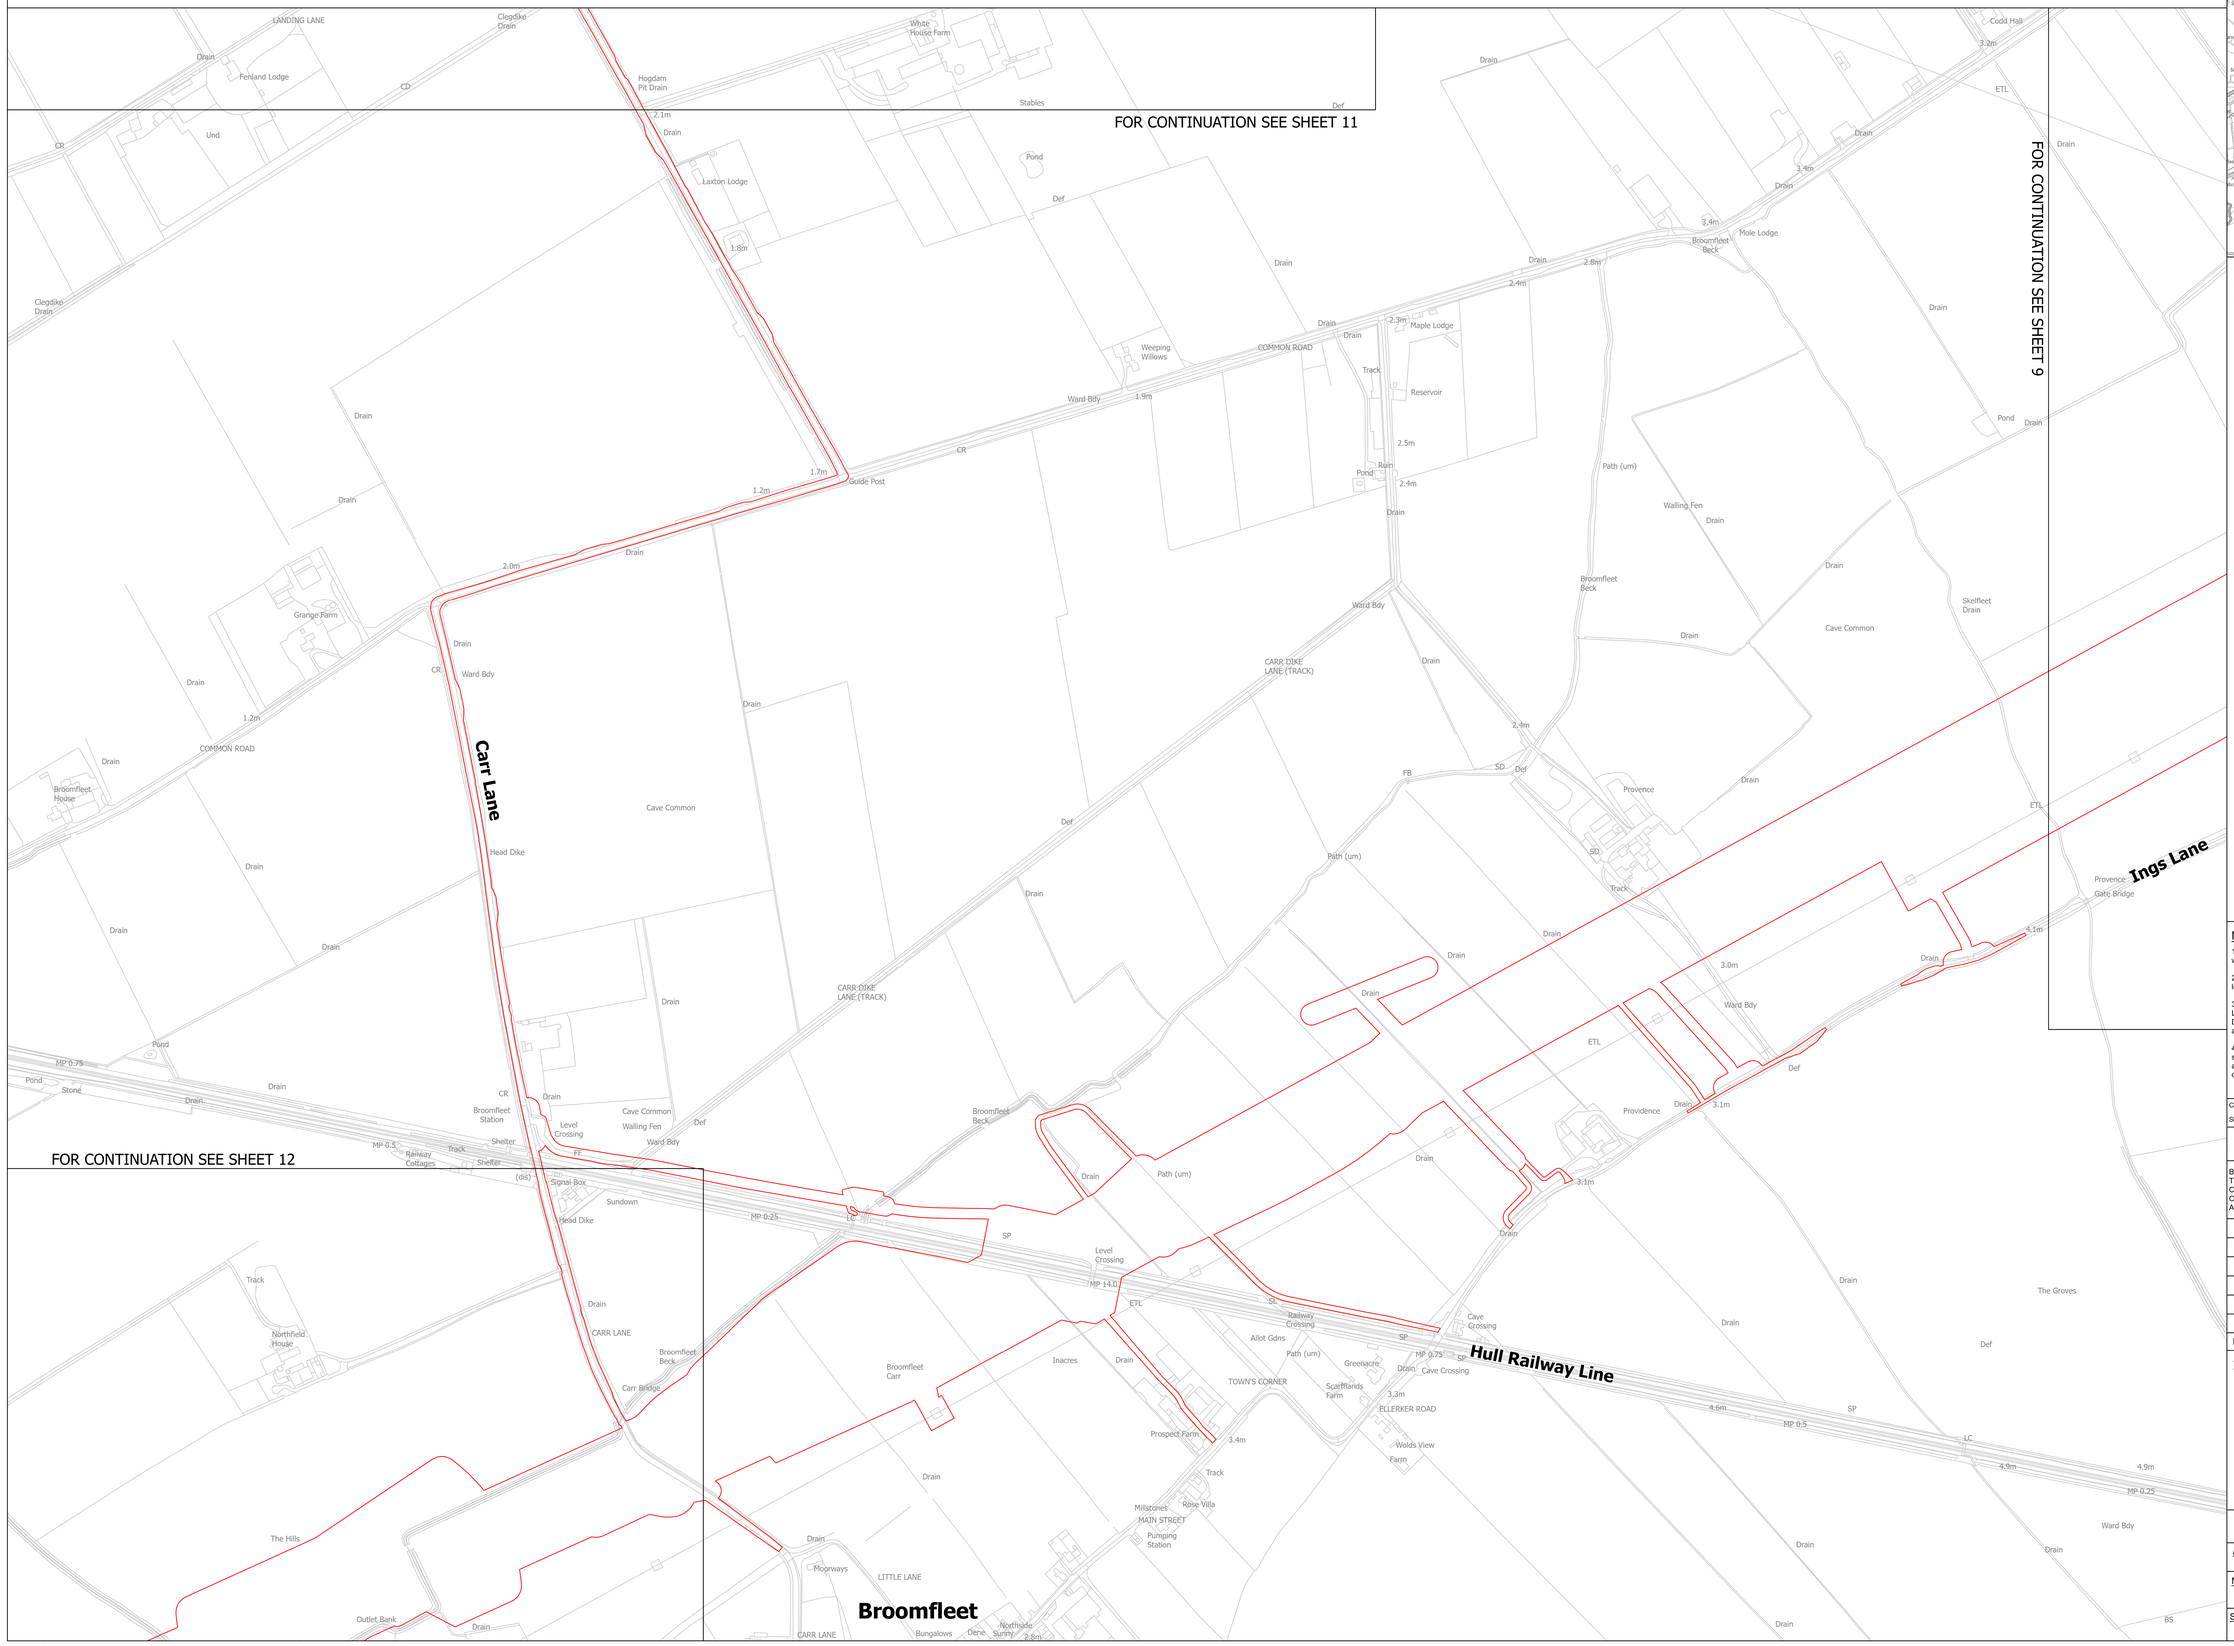

LEGEND

- SHEET INDEX CUTLINES
- ORDER LIMITS

Notes

1. This drawing is scaled at paper size A0, therefore any prints taken at smaller sizes will affect accuracy of the measurement units and should not be scaled against.

2. For additional detail on the plan suites, please refer to the 'Guide to the Plans' located in Volume 2 of the DCO Application.

3. These plans are indicative only and the Project will be located within the Order Limits. Due to the need for flexibility, National Grid will be applying for Limits of Deviation within the Order Limits and the Development Consent Order, within which any final alignment would be located.

4. The Birkhill Wood and High Marnham Substations, and associated Gantry structures do not form part of this Project. They have been shown for reference only, and are included in the Order Limits for access and to enable the overhead line connections to be constructed.

Coordinate System: British National Grid

Sheet X Centroid Coordinate: 428295 Sheet Y Centroid Coordinate: 488396

0 50 100 150 200 250 Metres

BACKGROUND MAPPING INFORMATION HAS BEEN REPRODUCED FROM THE ORDNANCE SURVEY BY PERMISSION OF ORDNANCE SURVEY OF THE CONTROLLER OF HIS MAJESTY'S STATIONERY OFFICE. © CROWN COPYRIGHT AND DATABASE RIGHTS [2026] ORDNANCE SURVEY AC0000808122.

Issue	Date	Remarks	Drawn	Checked	Approved
A	OCT 2026	FOR DCO SUBMISSION	JH	DF	CC

Title

THE NATIONAL GRID
(NORTH HUMBER TO HIGH MARNHAM) ORDER
STATUTORY AND NON-STATUTORY SITES AND FEATURES OF THE HISTORIC ENVIRONMENT PLAN SERIES
REGULATION 5(2)(M)
SECTION A (SHEET 10 OF 16)

nationalgrid


Application Number
EN020034

National Grid Drawing Reference
NHHM-AEC-CNS-PLN-0019

Scale	Sheet Size	Sheet	Issue
1:2,500	A0	SHEET 10 OF 16	A


COPYRIGHT: NOT TO BE REPRODUCED WITHOUT THE WRITTEN PERMISSION OF NATIONAL GRID ELECTRICITY TRANSMISSION PLC
Contains public sector information licensed under the Open Government Licence v3.0. © Historic England 2026. Contains Ordnance Survey data © Crown copyright and database right 2026. The most publicly available up to date Historic England GIS Data can be obtained from HistoricEngland.org.uk. HER Data are reproduced with the permission of North Lincolnshire Council. North Lincolnshire Council Copyright © HER Data are reproduced with the permission of the Humber HER. Humber Historic Environment Record Copyright © © Nottinghamshire County Council / © Crown Copyright Historic England, as appropriate, wherever the information is displayed or made available.

THE NATIONAL GRID (NORTH HUMBER TO HIGH MARNHAM) ORDER
STATUTORY AND NON-STATUTORY SITES AND FEATURES OF THE HISTORIC ENVIRONMENT PLAN SERIES
REGULATION 5(2)(M)
SECTION A (SHEET 11 OF 16)

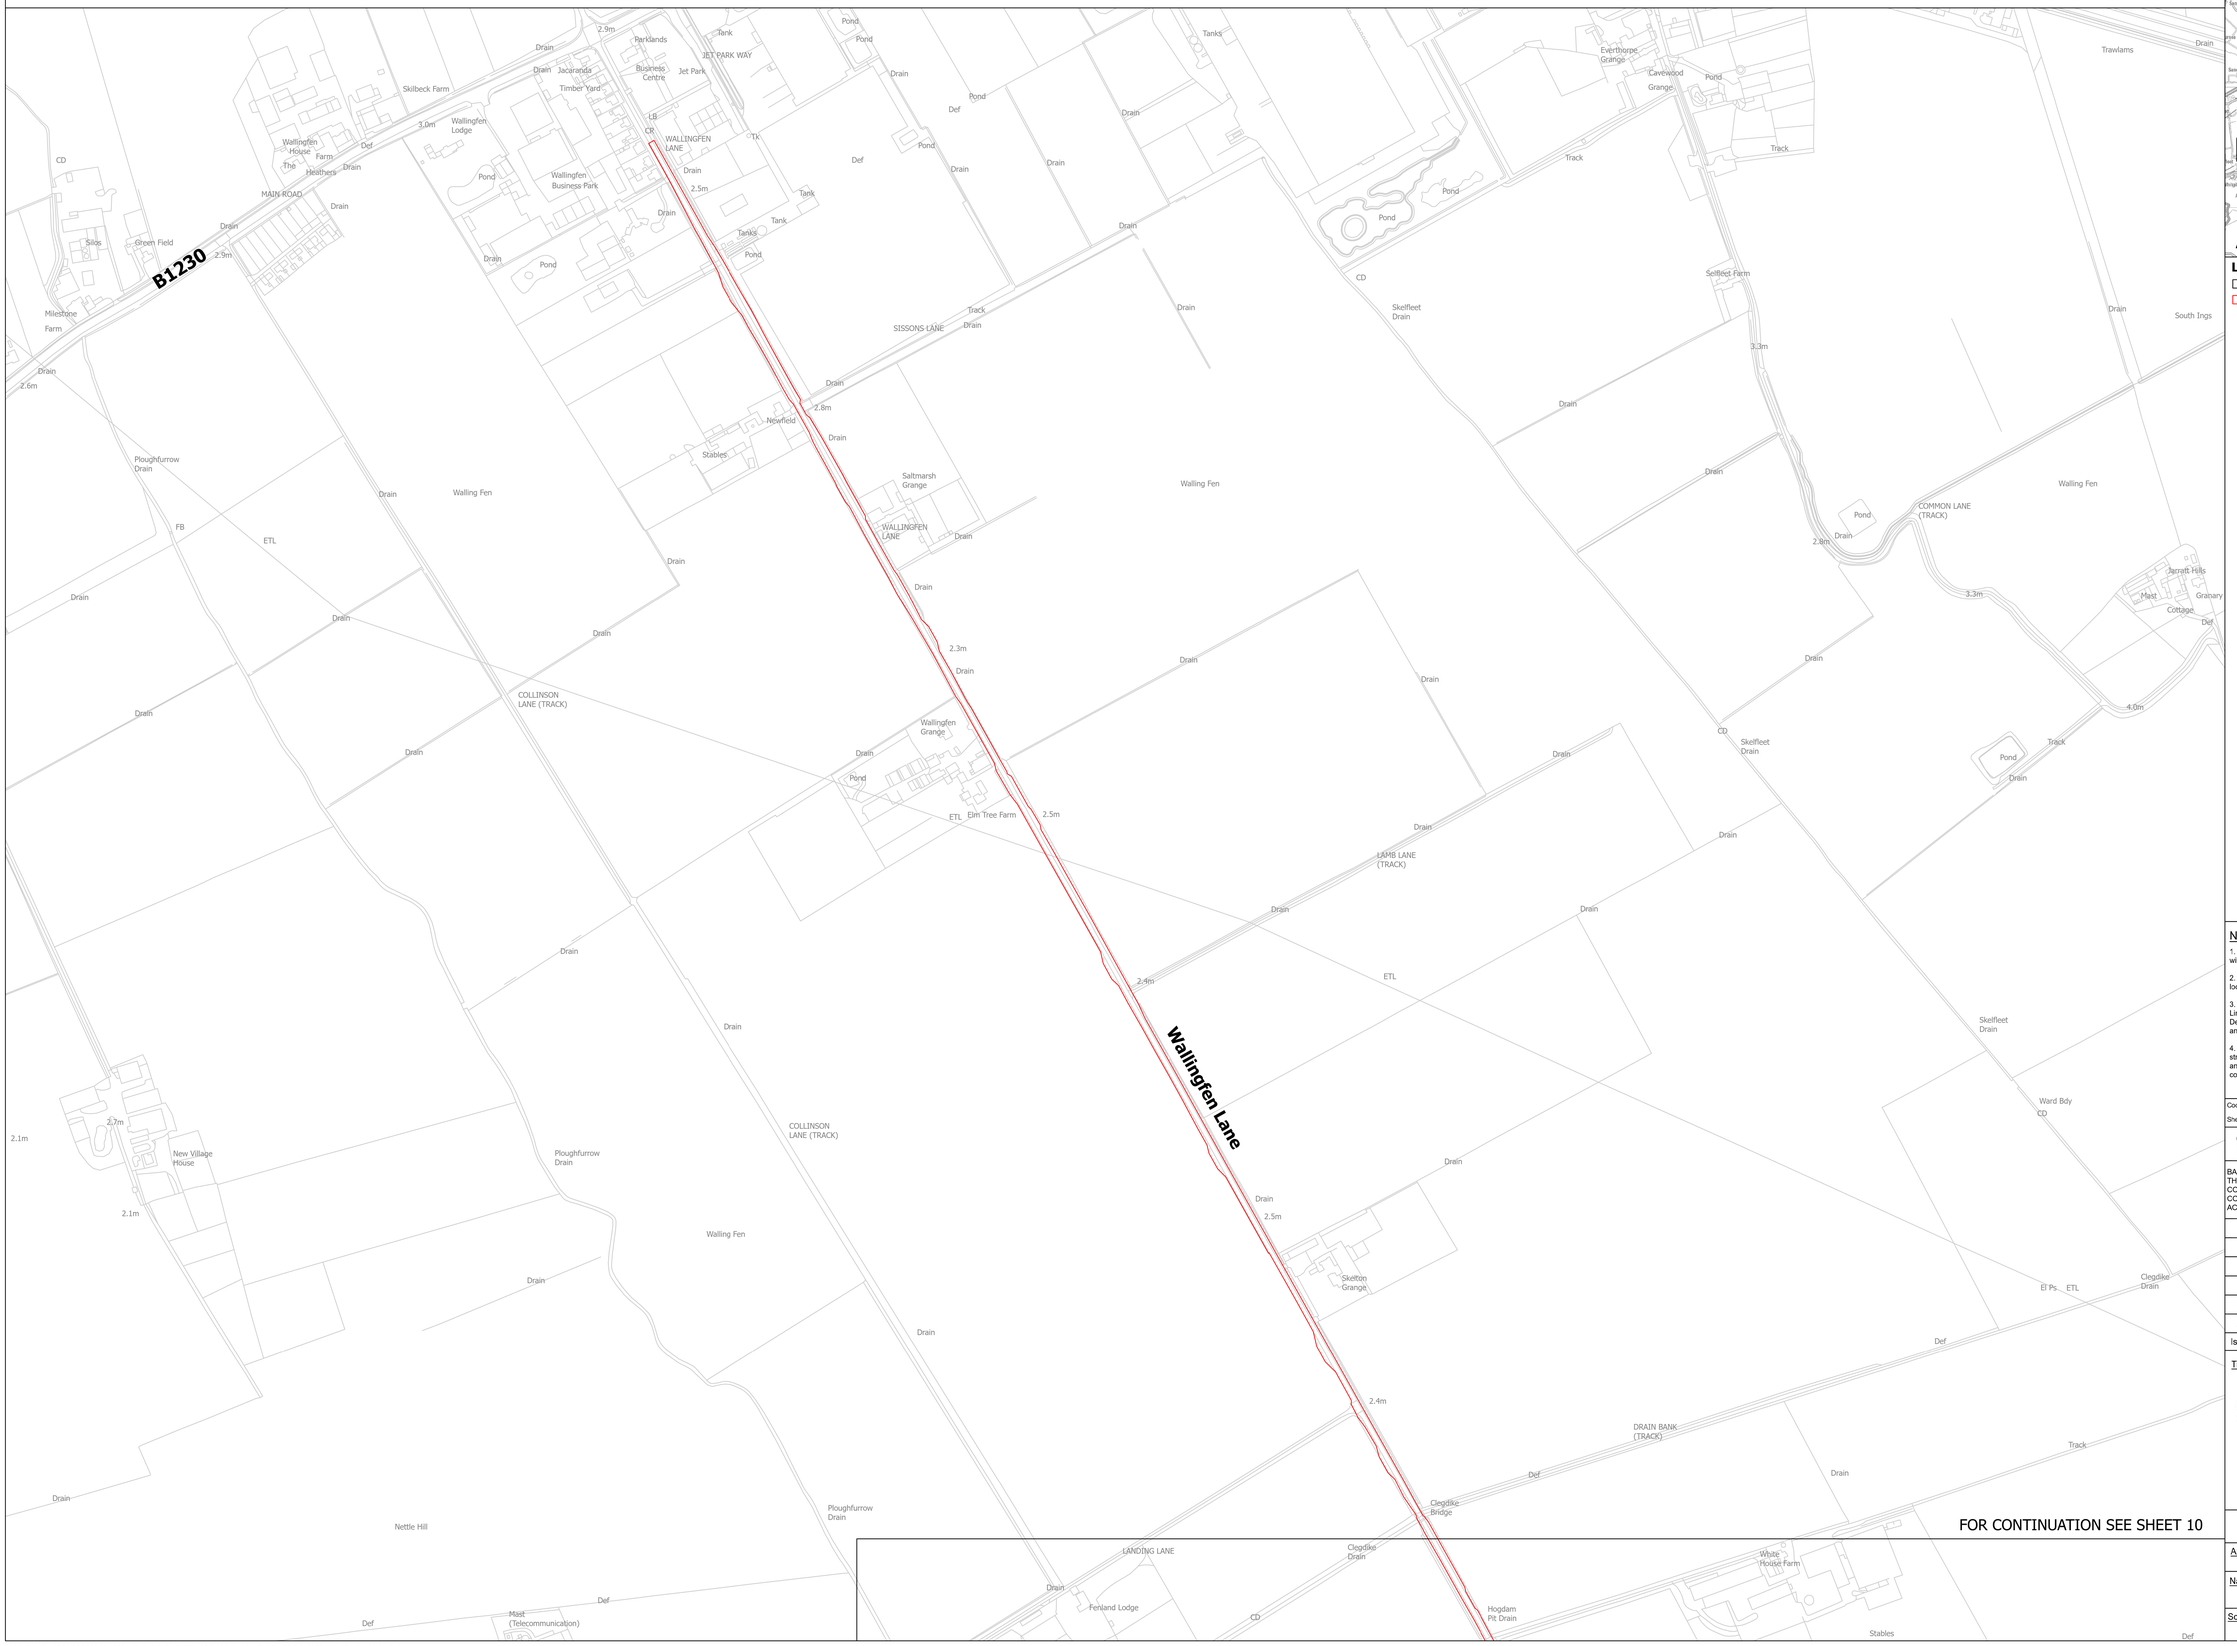

FOR CONTINUATION SEE SHEET 10

SITE MAP

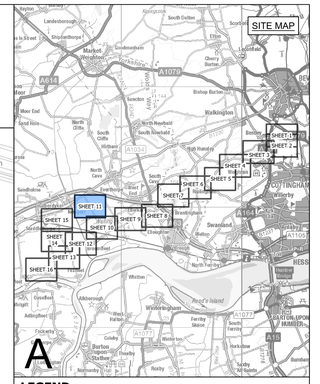

LEGEND

- SHEET INDEX CUTLINES
- ORDER LIMITS

Notes

1. This drawing is scaled at paper size A0, therefore any prints taken at smaller sizes will affect accuracy of the measurement units and should not be scaled against.

2. For additional detail on the plan suites, please refer to the 'Guide to the Plans' located in Volume 2 of the DCO Application.

3. These plans are indicative only and the Project will be located within the Order Limits. Due to the need for flexibility, National Grid will be applying for Limits of Deviation within the Order Limits and the Development Consent Order, within which any final alignment would be located.

4. The Birkhill Wood and High Marnham Substations, and associated Gantry structures do not form part of this Project. They have been shown for reference only, and are included in the Order Limits for access and to enable the overhead line connections to be constructed.

Coordinate System: British National Grid

Sheet X Centroid Coordinate: 430061 Sheet Y Centroid Coordinate: 487413

0 50 100 150 200 250 Metres

BACKGROUND MAPPING INFORMATION HAS BEEN REPRODUCED FROM THE ORDNANCE SURVEY BY PERMISSION OF ORDNANCE SURVEY OF THE CONTROLLER OF HIS MAJESTY'S STATIONERY OFFICE. © CROWN COPYRIGHT AND DATABASE RIGHTS [2026] ORDNANCE SURVEY AC0000808122.

Issue	Date	Remarks	Drawn	Checked	Approved
A	OCT 2026	FOR DCO SUBMISSION	JH	DF	CC

Title

THE NATIONAL GRID
(NORTH HUMBER TO HIGH MARNHAM) ORDER
STATUTORY AND NON-STATUTORY SITES AND FEATURES OF THE HISTORIC ENVIRONMENT PLAN SERIES
REGULATION 5(2)(M)
SECTION A (SHEET 11 OF 16)

nationalgrid


Application Number
EN020034


National Grid Drawing Reference
NHHM-AEC-CNS-PLN-0019

Scale	Sheet Size	Sheet	Issue
1:2,500	A0	SHEET 11 OF 16	A

COPYRIGHT: NOT TO BE REPRODUCED WITHOUT THE WRITTEN PERMISSION OF NATIONAL GRID ELECTRICITY TRANSMISSION PLC
Contains public sector information licensed under the Open Government Licence v3.0. © Historic England 2026. Contains Ordnance Survey data © Crown copyright and database right 2026. The most publicly available up to date Historic England GIS Data can be obtained from HistoricEngland.org.uk. HER Data are reproduced with the permission of North Lincolnshire Council. North Lincolnshire Council Copyright © HER Data are reproduced with the permission of the Humber HER. Humber Historic Environment Record Copyright © © Nottinghamshire County Council / © Crown Copyright Historic England, as appropriate, wherever the information is displayed or made available.

THE NATIONAL GRID (NORTH HUMBER TO HIGH MARNHAM) ORDER
STATUTORY AND NON-STATUTORY SITES AND FEATURES OF THE HISTORIC ENVIRONMENT PLAN SERIES
REGULATION 5(2)(M)
SECTION A (SHEET 12 OF 16)

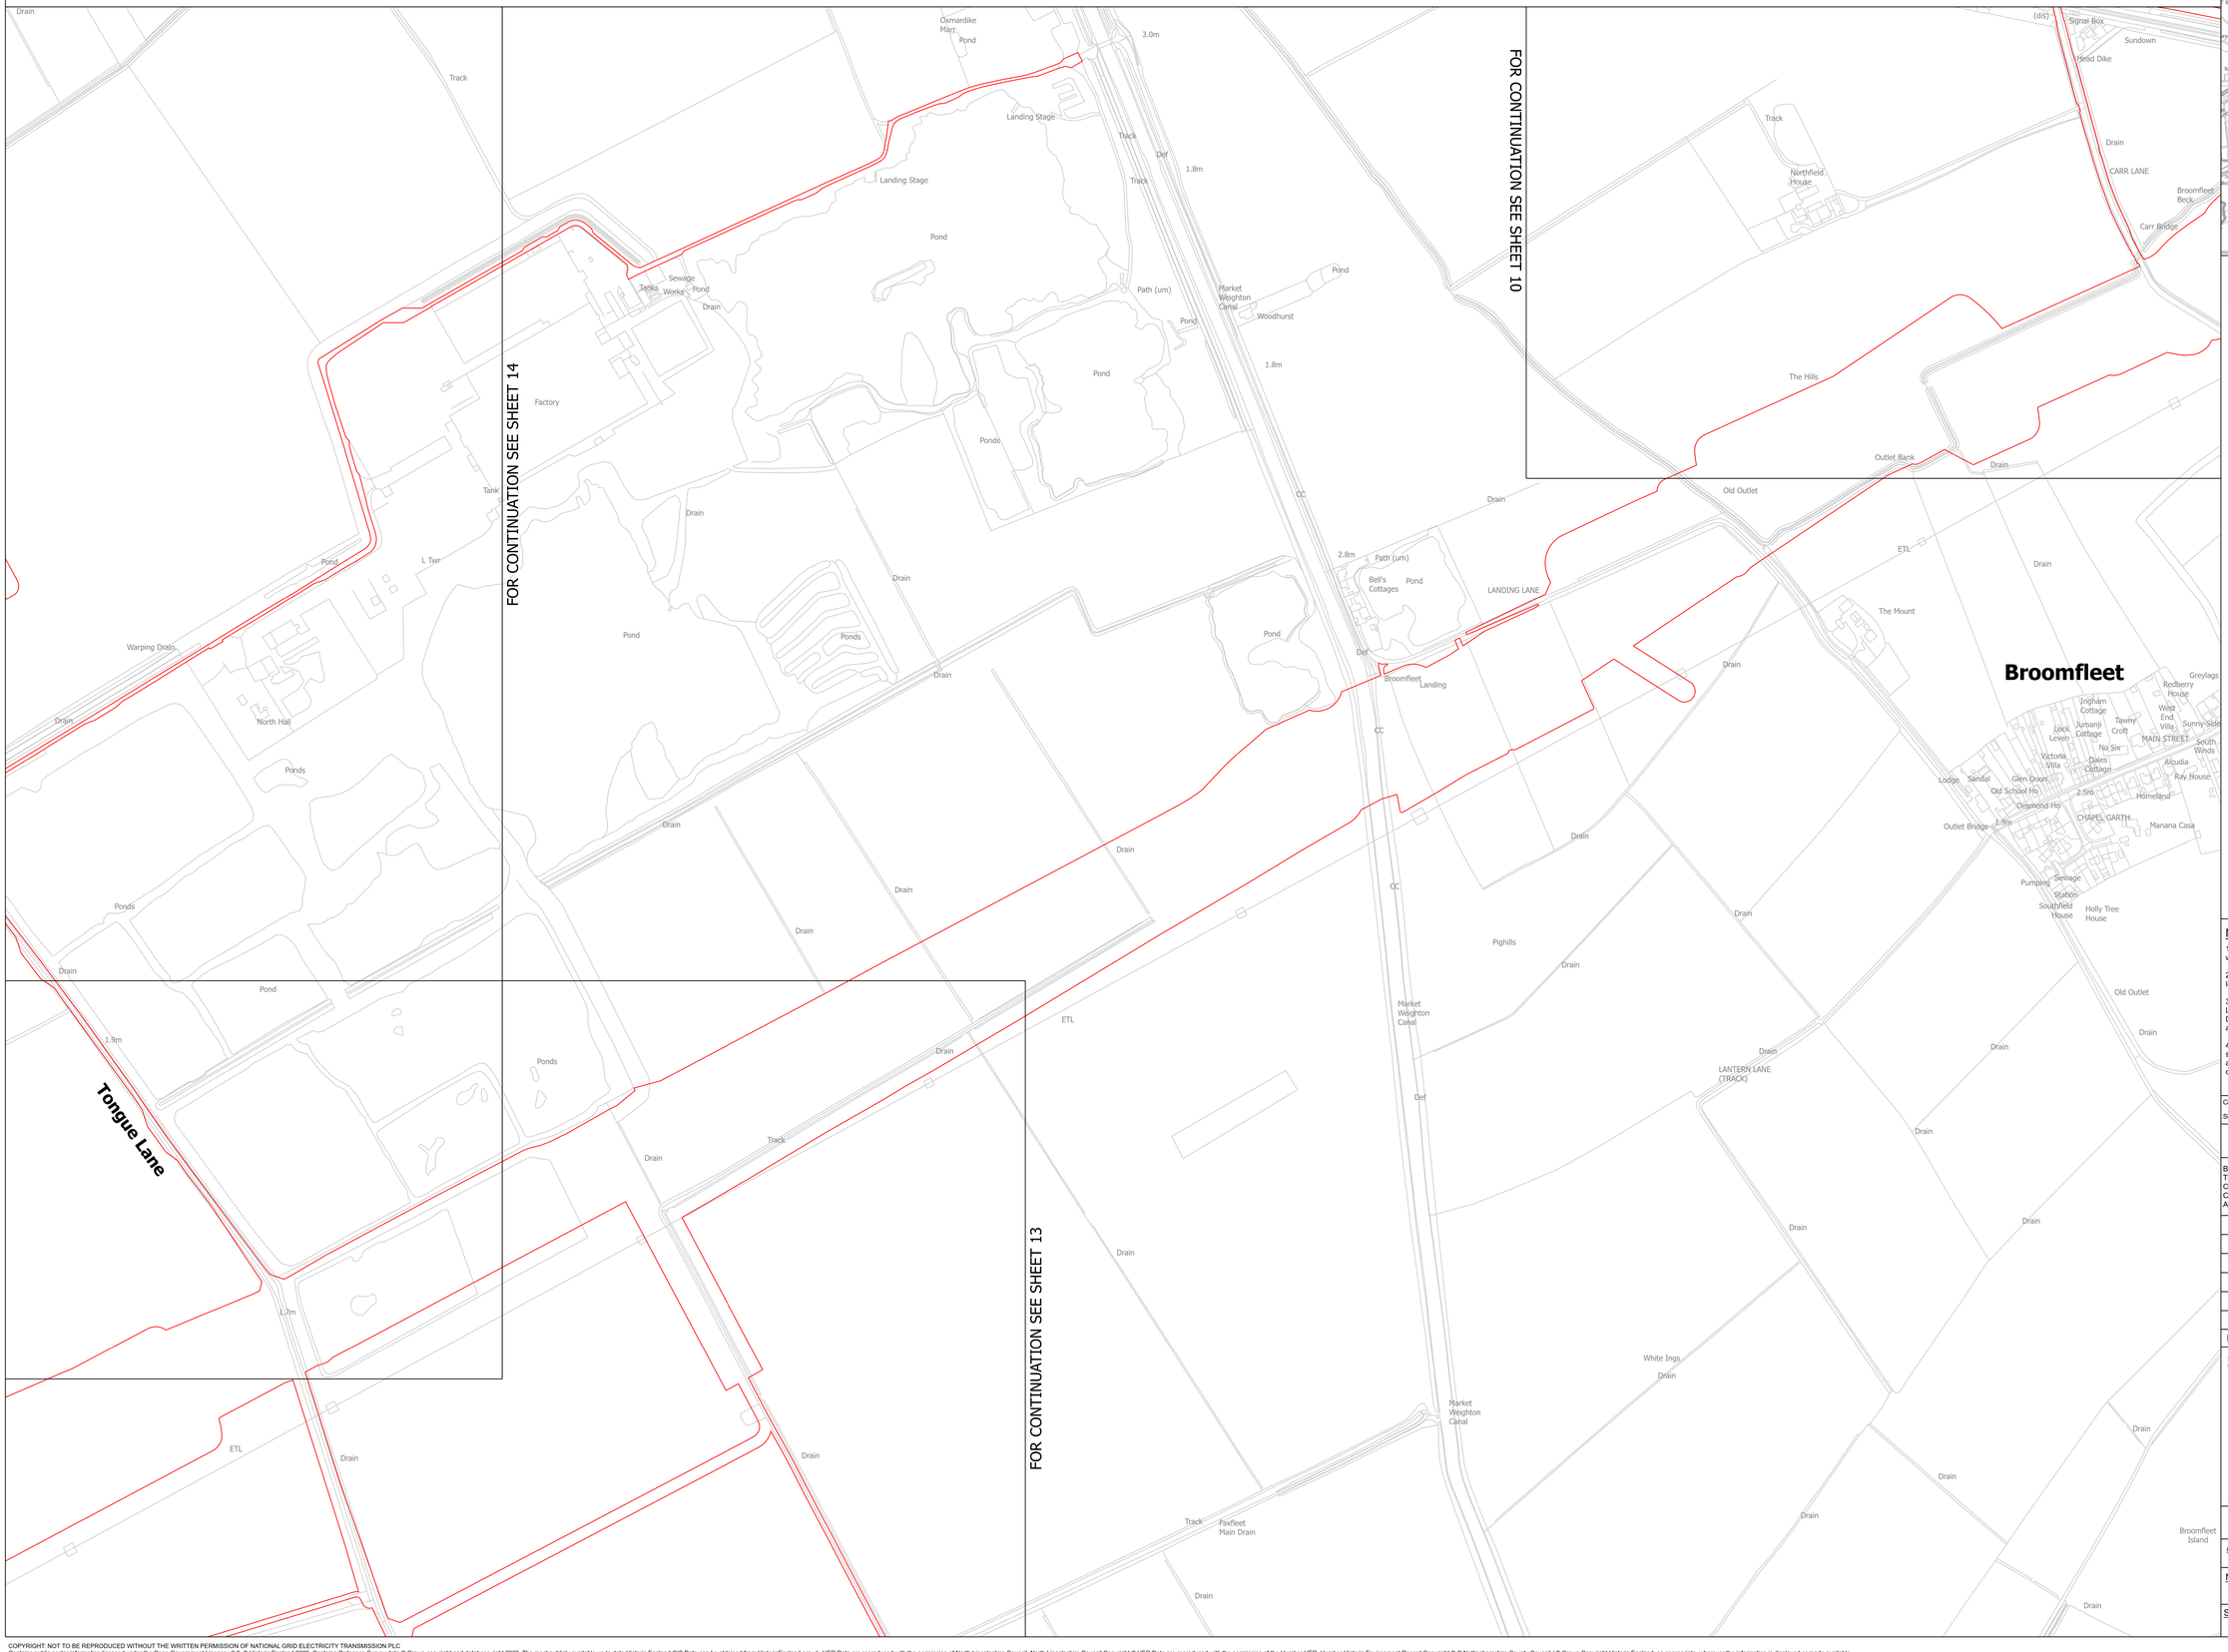

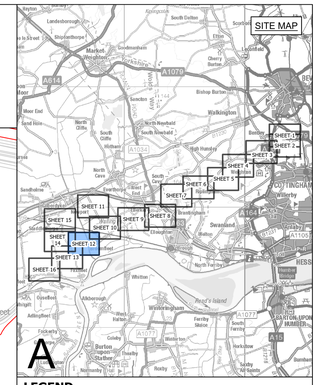

LEGEND

- SHEET INDEX CUTLINES
- ORDER LIMITS

Notes

1. This drawing is scaled at paper size A0, therefore any prints taken at smaller sizes will affect accuracy of the measurement units and should not be scaled against.

2. For additional detail on the plan suites, please refer to the 'Guide to the Plans' located in Volume 2 of the DCO Application.

3. These plans are indicative only and the Project will be located within the Order Limits. Due to the need for flexibility, National Grid will be applying for Limits of Deviation within the Order Limits and the Development Consent Order, within which any final alignment would be located.

4. The Birkhill Wood and High Marnham Substations, and associated Gantry structures do not form part of this Project. They have been shown for reference only, and are included in the Order Limits for access and to enable the overhead line connections to be constructed.

Coordinate System: British National Grid

Sheet X Centroid Coordinate: 426956 Sheet Y Centroid Coordinate: 486638

0 50 100 150 200 250 Metres

BACKGROUND MAPPING INFORMATION HAS BEEN REPRODUCED FROM THE ORDNANCE SURVEY BY PERMISSION OF ORDNANCE SURVEY OF THE CONTROLLER OF HIS MAJESTY'S STATIONERY OFFICE. © CROWN COPYRIGHT AND DATABASE RIGHTS [2026] ORDNANCE SURVEY AC0000808122.

Issue	Date	Remarks	Drawn	Checked	Approved
A	OCT 2026	FOR DCO SUBMISSION	JH	DF	CC

Title

THE NATIONAL GRID
(NORTH HUMBER TO HIGH MARNHAM) ORDER
STATUTORY AND NON-STATUTORY SITES AND FEATURES OF THE HISTORIC ENVIRONMENT PLAN SERIES
REGULATION 5(2)(M)
SECTION A (SHEET 12 OF 16)

nationalgrid


Application Number
EN020034


National Grid Drawing Reference
NHHM-AEC-CNS-PLN-0019

Scale	Sheet Size	Sheet	Issue
1:2,500	A0	SHEET 12 OF 16	A

COPYRIGHT. NOT TO BE REPRODUCED WITHOUT THE WRITTEN PERMISSION OF NATIONAL GRID ELECTRICITY TRANSMISSION PLC
Contains public sector information licensed under the Open Government Licence v3.0. © Historic England 2026. Contains Ordnance Survey data © Crown copyright and database right 2026. The most publicly available up to date Historic England GIS Data can be obtained from HistoricEngland.org.uk. HER Data are reproduced with the permission of North Lincolnshire Council. North Lincolnshire Council Copyright © HER Data are reproduced with the permission of the Humber HER. Humber Historic Environment Record Copyright © © Nottinghamshire County Council / © Crown Copyright Historic England, as appropriate, wherever the information is displayed or made available.

THE NATIONAL GRID (NORTH HUMBER TO HIGH MARNHAM) ORDER
STATUTORY AND NON-STATUTORY SITES AND FEATURES OF THE HISTORIC ENVIRONMENT PLAN SERIES
REGULATION 5(2)(M)
SECTION A (SHEET 13 OF 16)

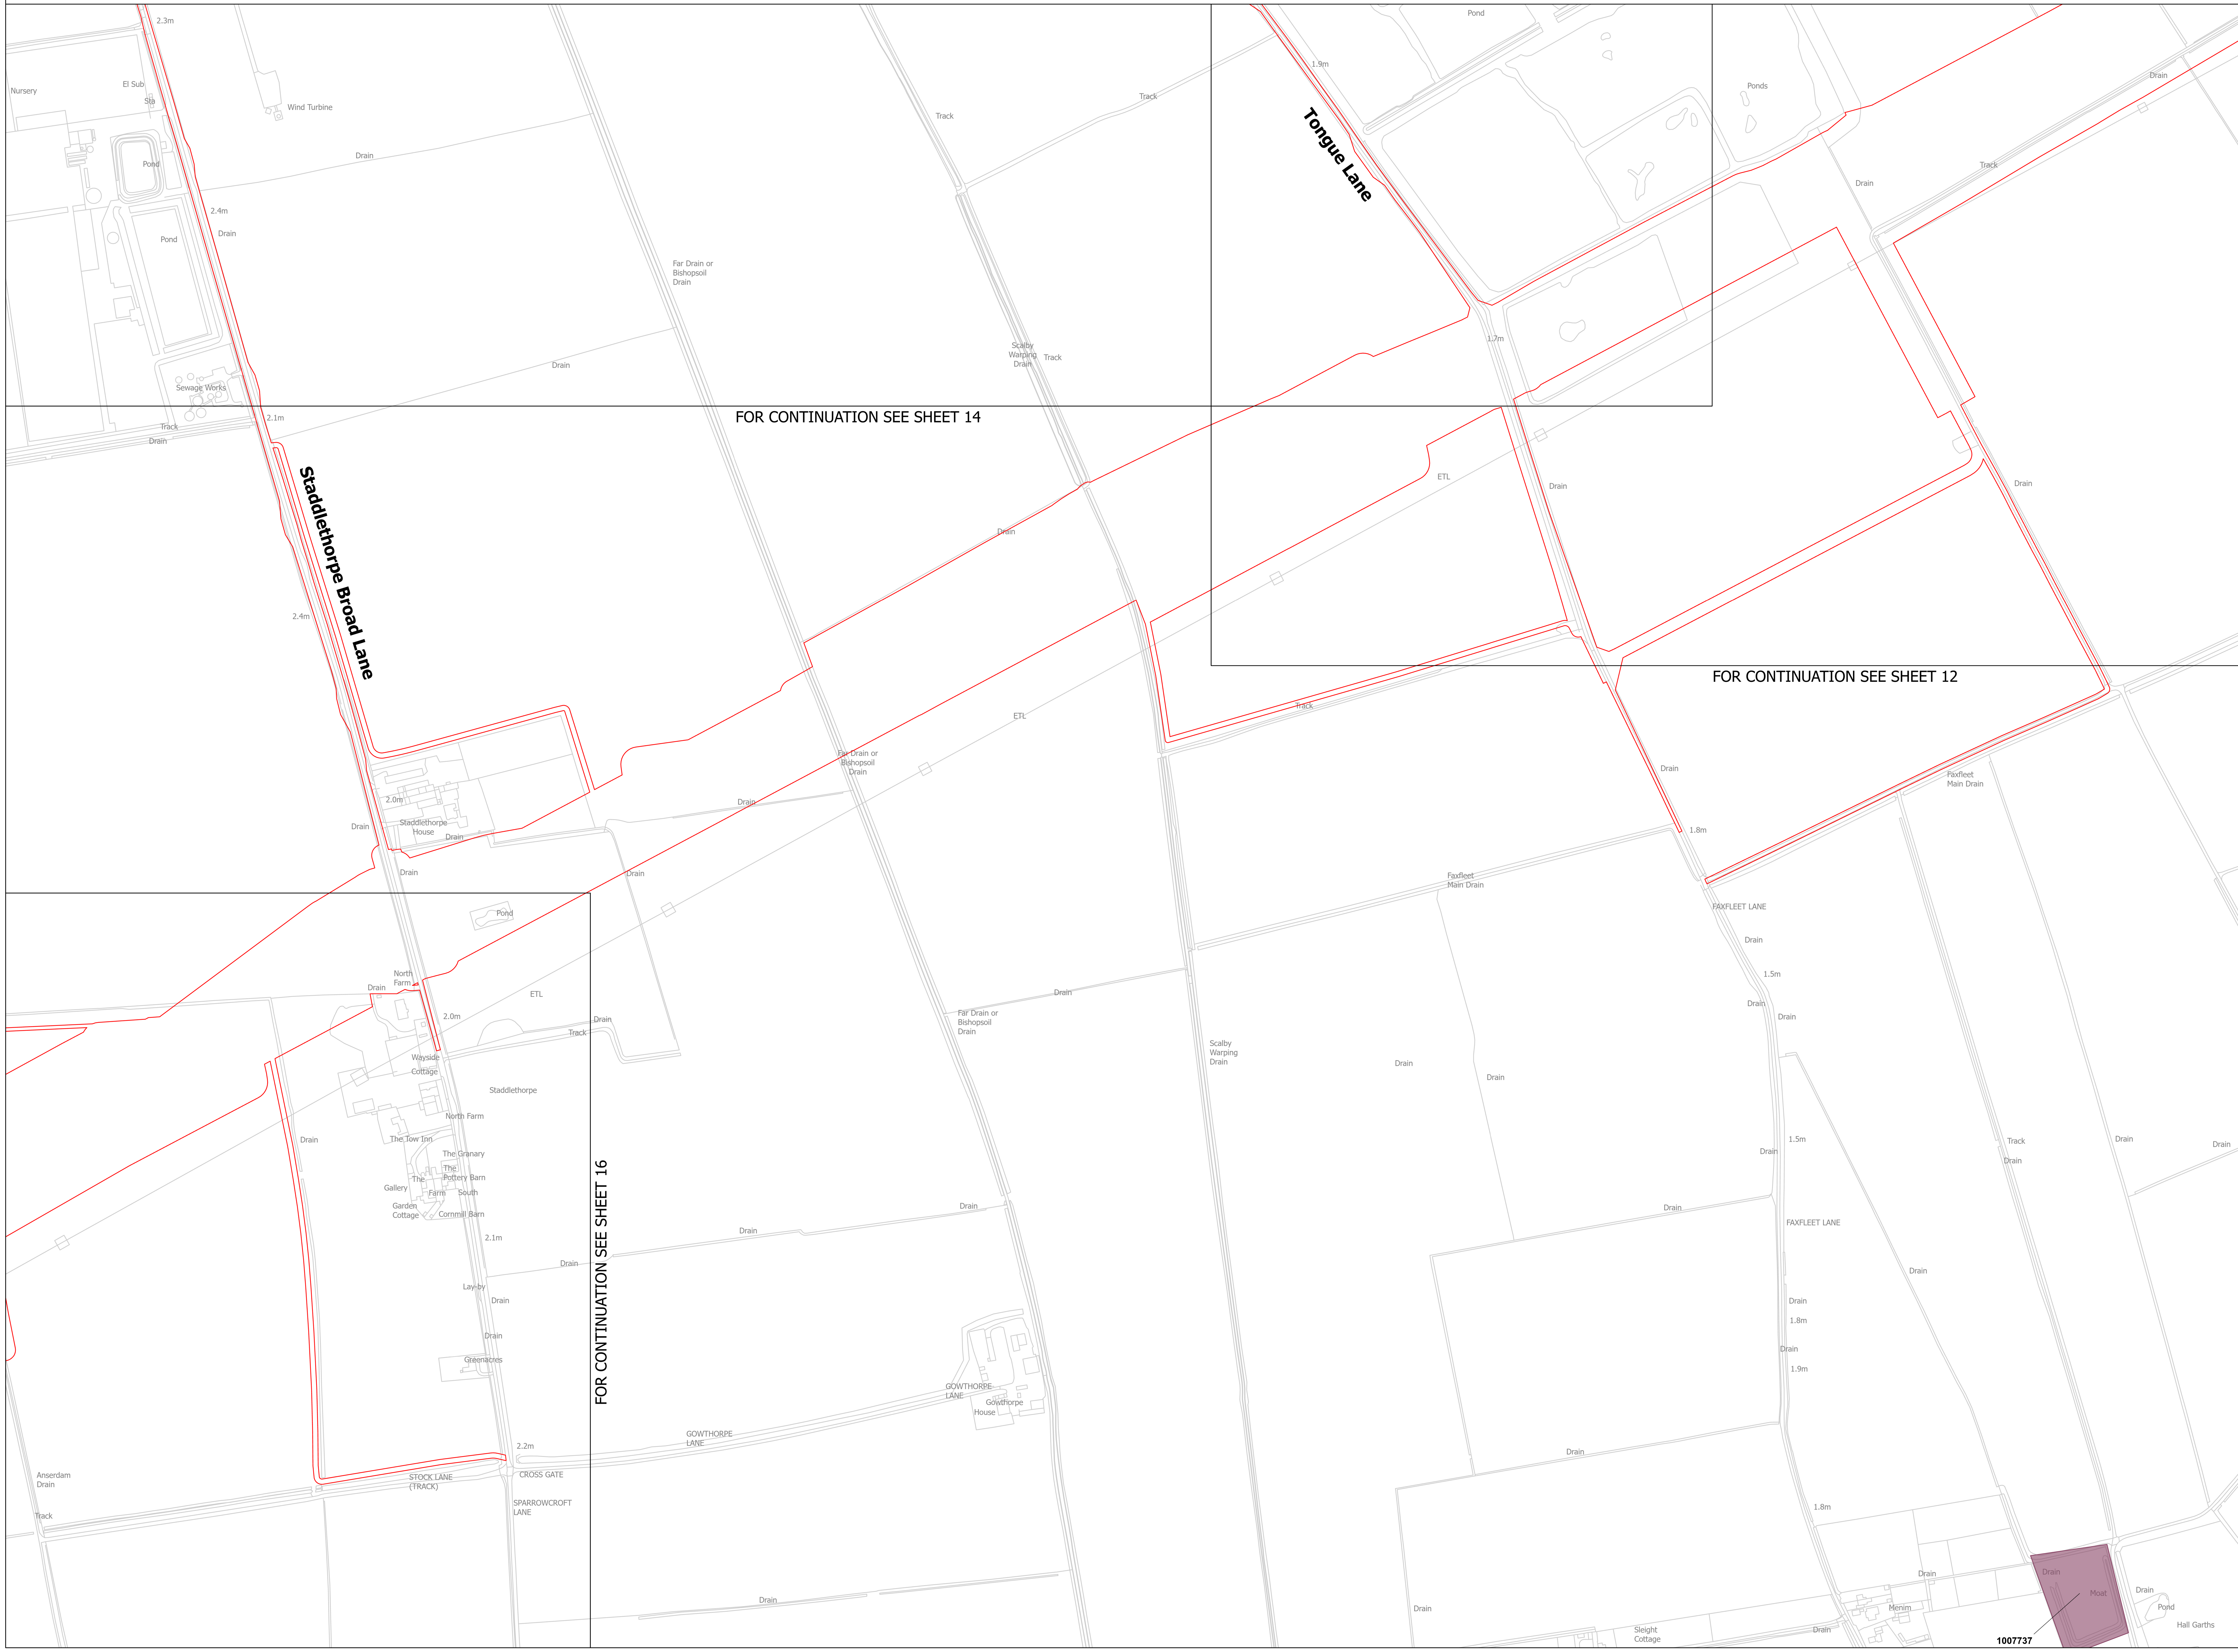

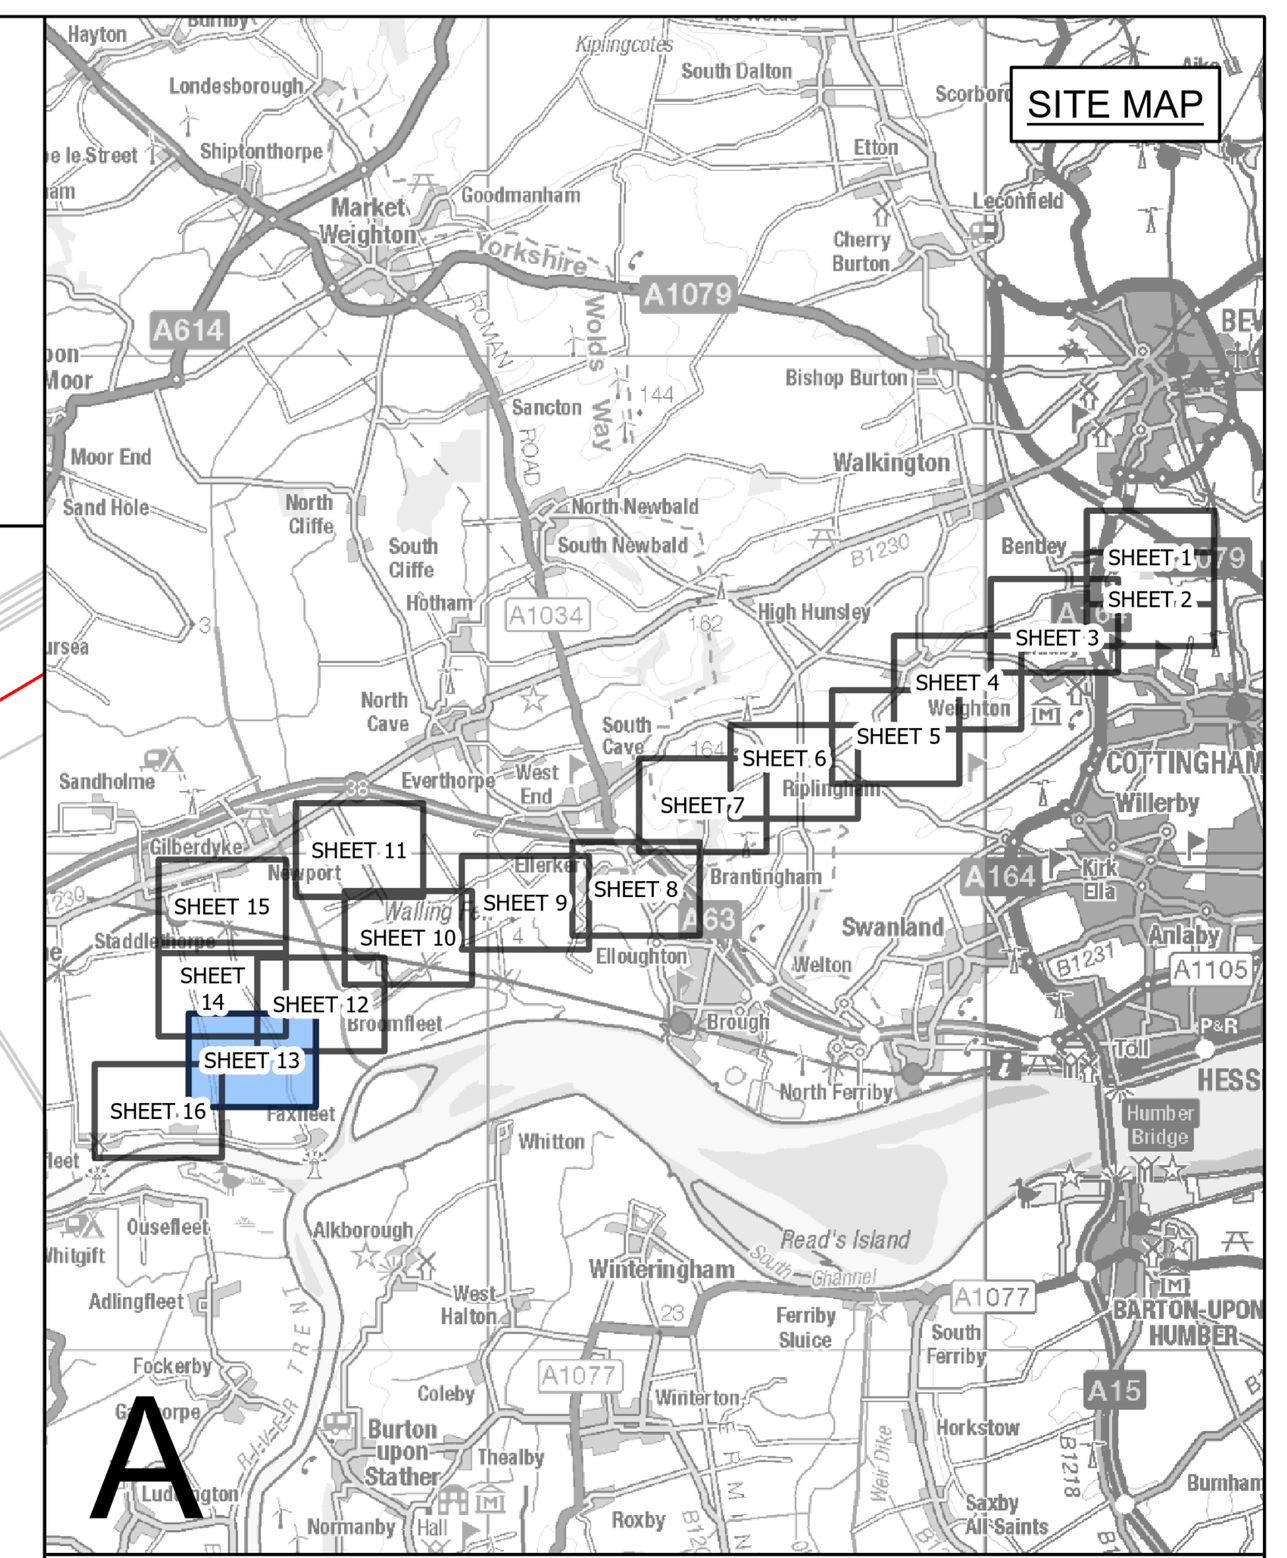

LEGEND

- SHEET INDEX CUTLINES
- ORDER LIMITS
- SCHEDULED MONUMENT

Notes

1. This drawing is scaled at paper size A0, therefore any prints taken at smaller sizes will affect accuracy of the measurement units and should not be scaled against.

2. For additional detail on the plan suites, please refer to the 'Guide to the Plans' located in Volume 2 of the DCO Application.

3. These plans are indicative only and the Project will be located within the Order Limits. Due to the need for flexibility, National Grid will be applying for Limits of Deviation within the Order Limits and the Development Consent Order, within which any final alignment would be located.

4. The Birkhill Wood and High Marnham Substations, and associated Gantry structures do not form part of this Project. They have been shown for reference only, and are included in the Order Limits for access and to enable the overhead line connections to be constructed.

Coordinate System: British National Grid

Sheet X Centroid Coordinate: 425830 Sheet Y Centroid Coordinate: 485256

0 50 100 150 200 250 Metres

BACKGROUND MAPPING INFORMATION HAS BEEN REPRODUCED FROM THE ORDNANCE SURVEY BY PERMISSION OF ORDNANCE SURVEY OF THE CONTROLLER OF HIS MAJESTY'S STATIONERY OFFICE. © CROWN COPYRIGHT AND DATABASE RIGHTS [2026] ORDNANCE SURVEY AC0000808122.

A	OCT 2026	FOR DCO SUBMISSION	JH	DF	CC
Issue	Date	Remarks	Drawn	Checked	Approved

Title

THE NATIONAL GRID
(NORTH HUMBER TO HIGH MARNHAM) ORDER
STATUTORY AND NON-STATUTORY SITES AND FEATURES OF THE HISTORIC ENVIRONMENT PLAN SERIES
REGULATION 5(2)(M)
SECTION A (SHEET 13 OF 16)

nationalgrid

Application Number
EN020034


National Grid Drawing Reference
NHHM-AEC-CNS-PLN-0019

Scale	Sheet Size	Sheet	Issue
1:2,500	A0	SHEET 13 OF 16	A

COPYRIGHT: NOT TO BE REPRODUCED WITHOUT THE WRITTEN PERMISSION OF NATIONAL GRID ELECTRICITY TRANSMISSION PLC
Contains public sector information licensed under the Open Government Licence v3.0. © Historic England 2026. Contains Ordnance Survey data © Crown copyright and database right 2026. The most publicly available up to date Historic England GIS Data can be obtained from HistoricEngland.org.uk. HER Data are reproduced with the permission of North Lincolnshire Council. North Lincolnshire Council Copyright © HER Data are reproduced with the permission of the Humber HER. Humber Historic Environment Record Copyright © © Nottinghamshire County Council / © Crown Copyright Historic England, as appropriate, wherever the information is displayed or made available.

THE NATIONAL GRID (NORTH HUMBER TO HIGH MARNHAM) ORDER
STATUTORY AND NON-STATUTORY SITES AND FEATURES OF THE HISTORIC ENVIRONMENT PLAN SERIES
REGULATION 5(2)(M)
SECTION A (SHEET 14 OF 16)



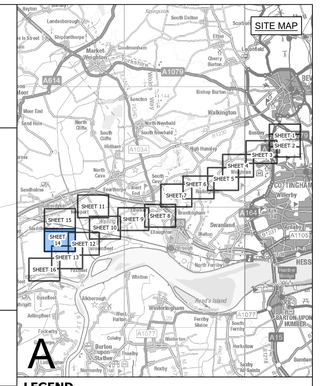

LEGEND

- SHEET INDEX CUTLINES
- ORDER LIMITS

Notes

1. This drawing is scaled at paper size A0, therefore any prints taken at smaller sizes will affect accuracy of the measurement units and should not be scaled against.

2. For additional detail on the plan suites, please refer to the 'Guide to the Plans' located in Volume 2 of the DCO Application.

3. These plans are indicative only and the Project will be located within the Order Limits. Due to the need for flexibility, National Grid will be applying for Limits of Deviation within the Order Limits and the Development Consent Order, within which any final alignment would be located.

4. The Birkhill Wood and High Marnham Substations, and associated Gantry structures do not form part of this Project. They have been shown for reference only, and are included in the Order Limits for access and to enable the overhead line connections to be constructed.

Coordinate System: British National Grid

Sheet X Centroid Coordinate: 427254 Sheet Y Centroid Coordinate: 484651

0 50 100 150 200 250 Metres

BACKGROUND MAPPING INFORMATION HAS BEEN REPRODUCED FROM THE ORDNANCE SURVEY BY PERMISSION OF ORDNANCE SURVEY OF THE CONTROLLER OF HIS MAJESTY'S STATIONERY OFFICE. © CROWN COPYRIGHT AND DATABASE RIGHTS [2026] ORDNANCE SURVEY AC0000808122.

Issue	Date	Remarks	Drawn	Checked	Approved
A	OCT 2026	FOR DCO SUBMISSION	JH	DF	CC

Title

THE NATIONAL GRID
(NORTH HUMBER TO HIGH MARNHAM) ORDER
STATUTORY AND NON-STATUTORY SITES AND FEATURES OF THE HISTORIC ENVIRONMENT PLAN SERIES
REGULATION 5(2)(M)
SECTION A (SHEET 14 OF 16)

nationalgrid

Application Number
EN020034

National Grid Drawing Reference
NHHM-AEC-CNS-PLN-0019


Scale	Sheet Size	Sheet	Issue
1:2,500	A0	SHEET 14 OF 16	A

COPYRIGHT: NOT TO BE REPRODUCED WITHOUT THE WRITTEN PERMISSION OF NATIONAL GRID ELECTRICITY TRANSMISSION PLC
Contains public sector information licensed under the Open Government Licence v3.0. © Historic England 2026. Contains Ordnance Survey data © Crown copyright and database right 2026. The most publicly available up to date Historic England GIS Data can be obtained from HistoricEngland.org.uk. HER Data are reproduced with the permission of North Lincolnshire Council. North Lincolnshire Council Copyright © HER Data are reproduced with the permission of the Humber HER. Humber Historic Environment Record Copyright © © Nottinghamshire County Council / © Crown Copyright Historic England, as appropriate, wherever the information is displayed or made available.

THE NATIONAL GRID (NORTH HUMBER TO HIGH MARNHAM) ORDER
STATUTORY AND NON-STATUTORY SITES AND FEATURES OF THE HISTORIC ENVIRONMENT PLAN SERIES
REGULATION 5(2)(M)
SECTION A (SHEET 15 OF 16)



FOR CONTINUATION SEE SHEET 14

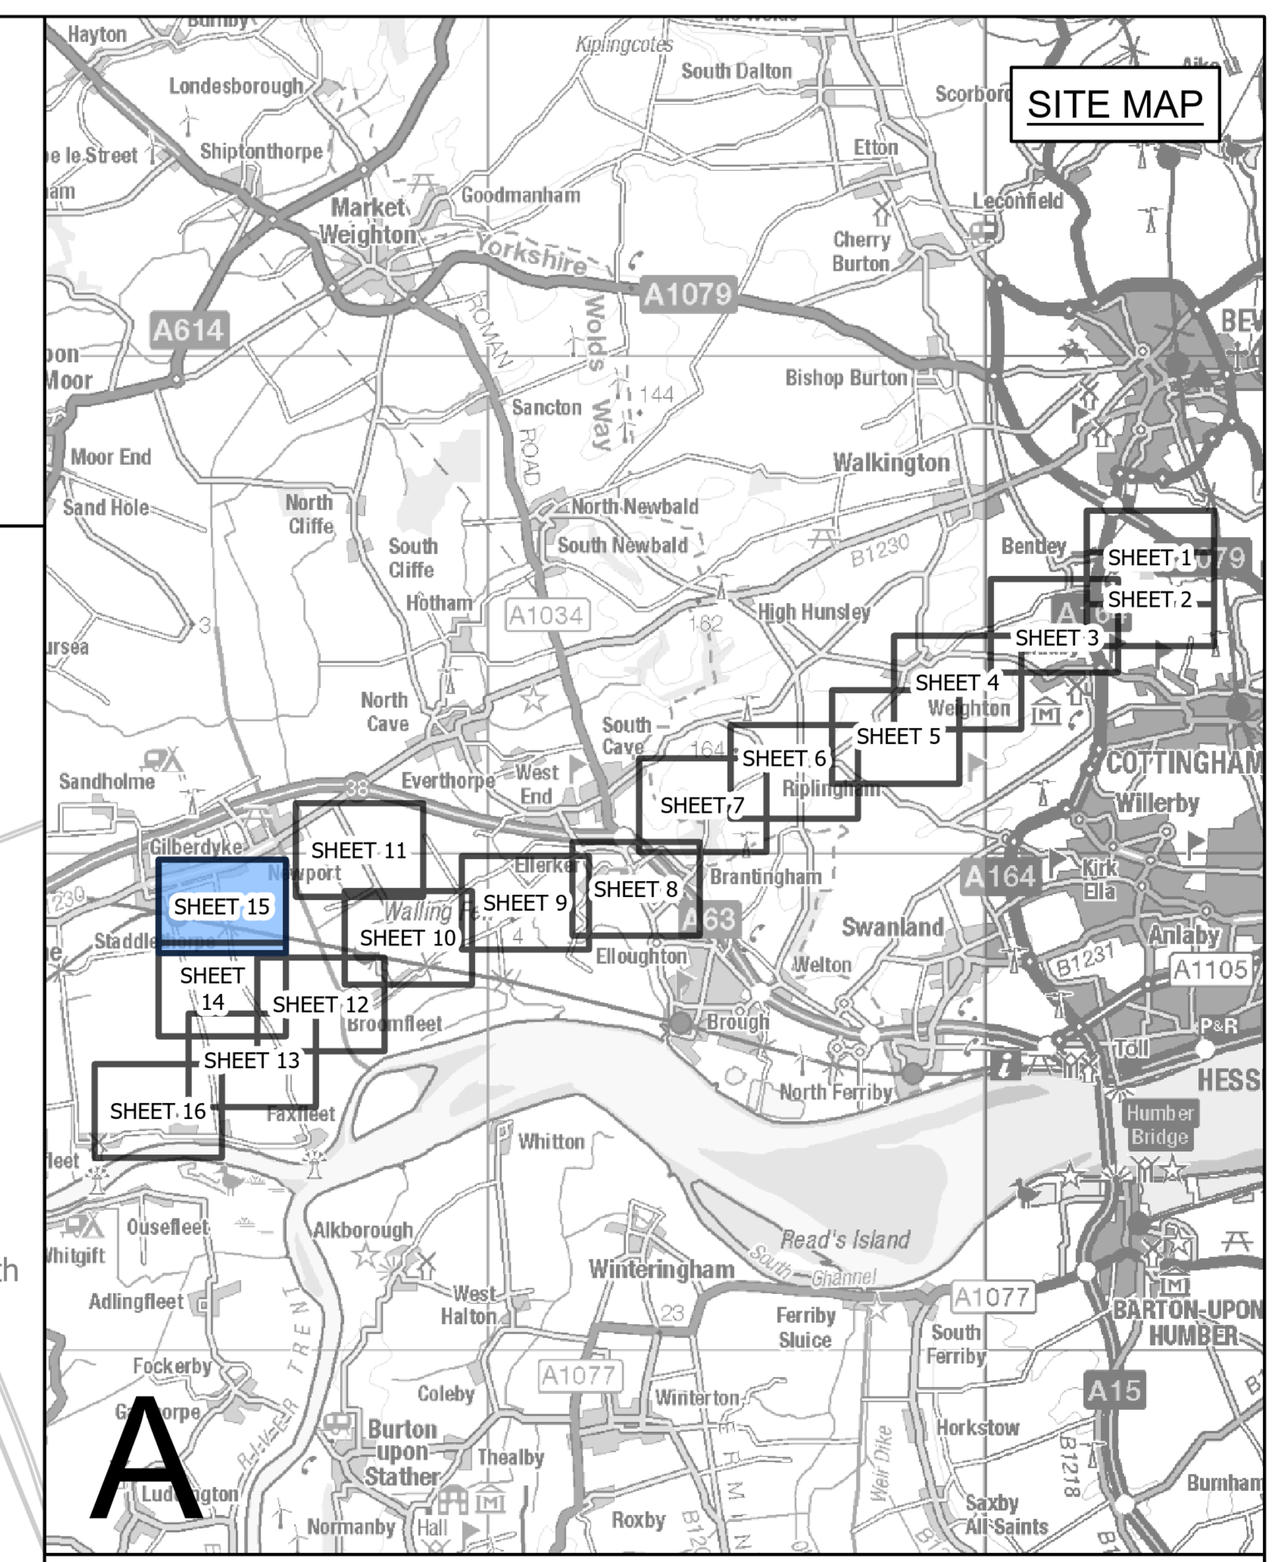

LEGEND

- SHEET INDEX CUTLINES
- ORDER LIMITS
- GRADE II

Notes

1. This drawing is scaled at paper size A0, therefore any prints taken at smaller sizes will affect accuracy of the measurement units and should not be scaled against.

2. For additional detail on the plan suites, please refer to the 'Guide to the Plans' located in Volume 2 of the DCO Application.

3. These plans are indicative only and the Project will be located within the Order Limits. Due to the need for flexibility, National Grid will be applying for Limits of Deviation within the Order Limits and the Development Consent Order, within which any final alignment would be located.

4. The Birkhill Wood and High Marnham Substations, and associated Gantry structures do not form part of this Project. They have been shown for reference only, and are included in the Order Limits for access and to enable the overhead line connections to be constructed.

Coordinate System: British National Grid

Sheet X Centroid Coordinate: 428927 Sheet Y Centroid Coordinate: 484651

0 50 100 150 200 250 Metres

BACKGROUND MAPPING INFORMATION HAS BEEN REPRODUCED FROM THE ORDNANCE SURVEY BY PERMISSION OF ORDNANCE SURVEY OF THE CONTROLLER OF HIS MAJESTY'S STATIONERY OFFICE. © CROWN COPYRIGHT AND DATABASE RIGHTS [2026] ORDNANCE SURVEY AC0000808122.

Issue	Date	Remarks	Drawn	Checked	Approved
A	OCT 2026	FOR DCO SUBMISSION	JH	DF	CC

Title

THE NATIONAL GRID (NORTH HUMBER TO HIGH MARNHAM) ORDER STATUTORY AND NON-STATUTORY SITES AND FEATURES OF THE HISTORIC ENVIRONMENT PLAN SERIES REGULATION 5(2)(M) SECTION A (SHEET 15 OF 16)

nationalgrid

Application Number: EN020034


National Grid Drawing Reference: NHHM-AEC-CNS-PLN-0019

Scale	Sheet Size	Sheet	Issue
1:2,500	A0	SHEET 15 OF 16	A

COPYRIGHT: NOT TO BE REPRODUCED WITHOUT THE WRITTEN PERMISSION OF NATIONAL GRID ELECTRICITY TRANSMISSION PLC
Contains public sector information licensed under the Open Government Licence v3.0. © Historic England 2026. Contains Ordnance Survey data © Crown copyright and database right 2026. The most publicly available up to date Historic England GIS Data can be obtained from HistoricEngland.org.uk. HER Data are reproduced with the permission of North Lincolnshire Council. North Lincolnshire Council Copyright © HER Data are reproduced with the permission of the Humber HER. Humber Historic Environment Record Copyright © © Nottinghamshire County Council / © Crown Copyright Historic England, as appropriate, wherever the information is displayed or made available.

THE NATIONAL GRID (NORTH HUMBER TO HIGH MARNHAM) ORDER
STATUTORY AND NON-STATUTORY SITES AND FEATURES OF THE HISTORIC ENVIRONMENT PLAN SERIES
REGULATION 5(2)(M)
SECTION A (SHEET 16 OF 16)



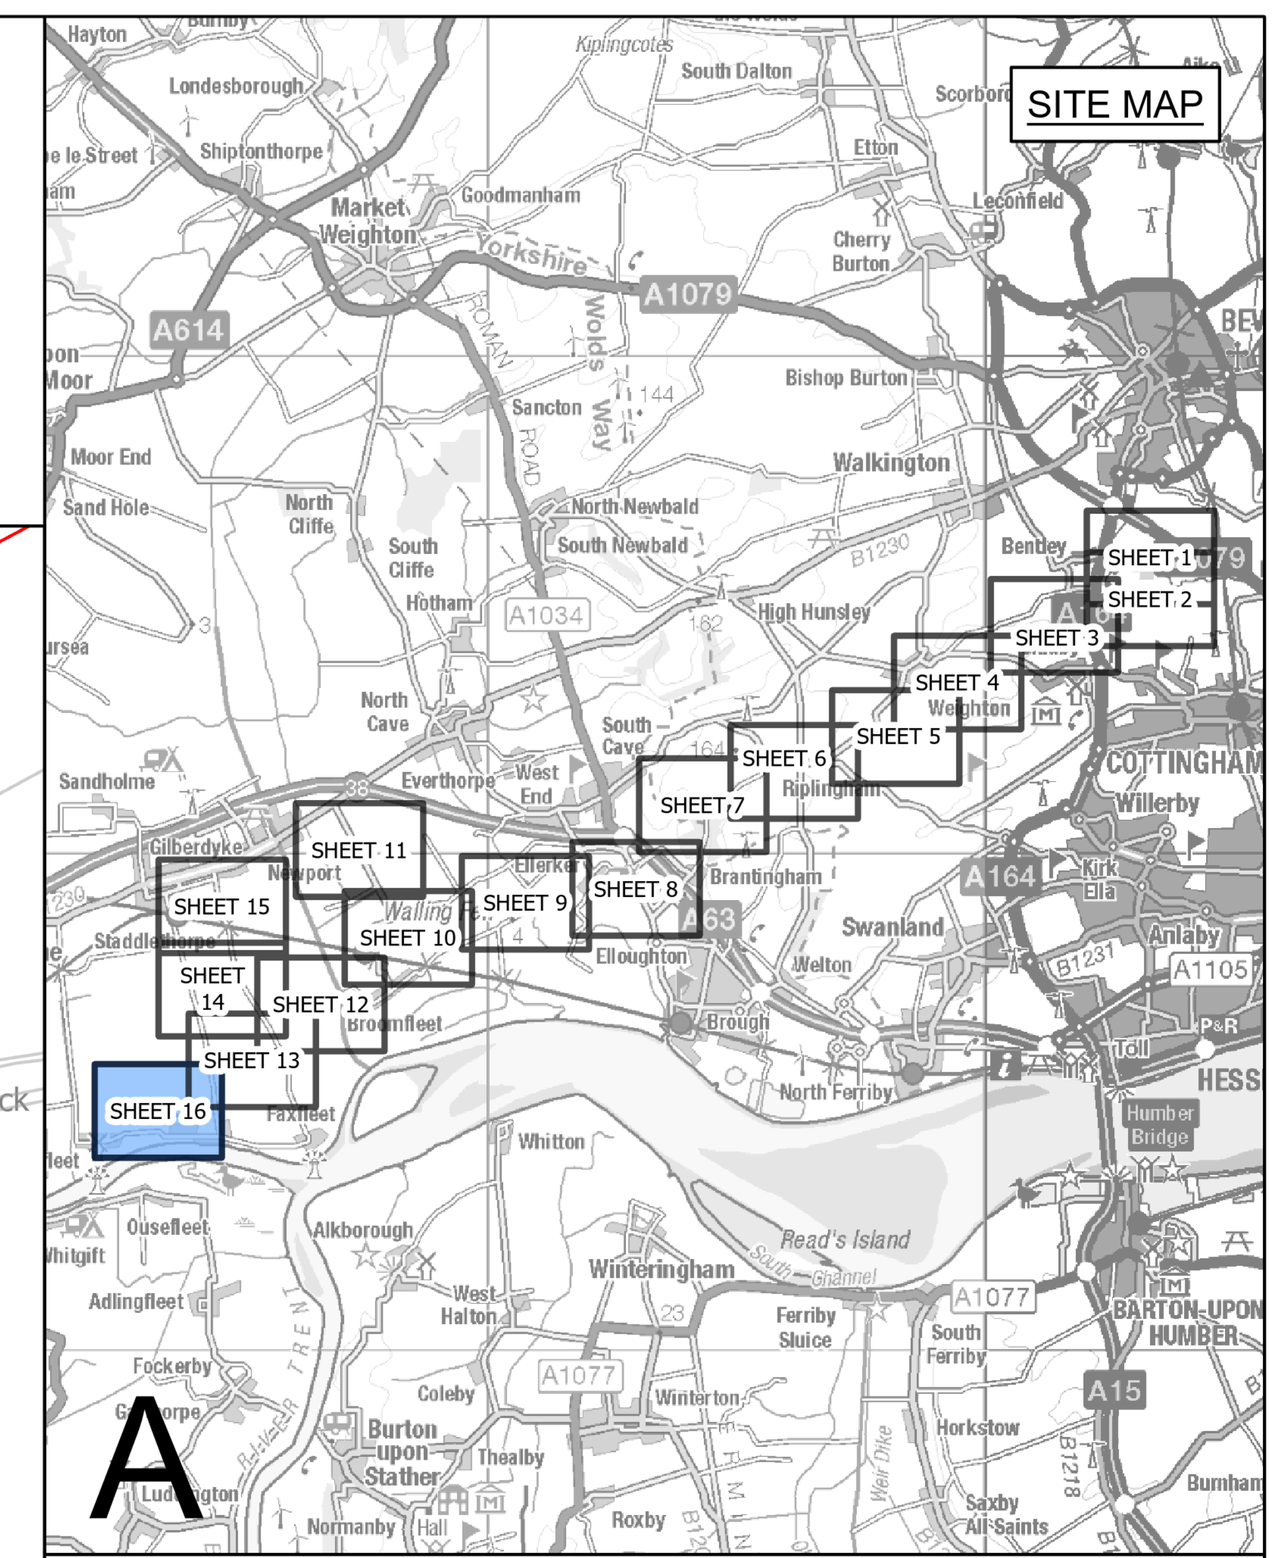

LEGEND
- SHEET INDEX CUTLINES
- ROUTE SECTION BOUNDARY
- ORDER LIMITS
- GRADE II

Notes

1. This drawing is scaled at paper size A0, therefore any prints taken at smaller sizes will affect accuracy of the measurement units and should not be scaled against.

2. For additional detail on the plan suites, please refer to the 'Guide to the Plans' located in Volume 2 of the DCO Application.

3. These plans are indicative only and the Project will be located within the Order Limits. Due to the need for flexibility, National Grid will be applying for Limits of Deviation within the Order Limits and the Development Consent Order, within which any final alignment would be located.

4. The Birkhill Wood and High Marnham Substations, and associated Gantry structures do not form part of this Project. They have been shown for reference only, and are included in the Order Limits for access and to enable the overhead line connections to be constructed.

Coordinate System: British National Grid
Sheet X Centroid Coordinate: 424812 Sheet Y Centroid Coordinate: 483365

0 50 100 150 200 250 Metres

BACKGROUND MAPPING INFORMATION HAS BEEN REPRODUCED FROM THE ORDNANCE SURVEY BY PERMISSION OF ORDNANCE SURVEY OF THE CONTROLLER OF HIS MAJESTY'S STATIONERY OFFICE. © CROWN COPYRIGHT AND DATABASE RIGHTS [2026] ORDNANCE SURVEY AC0000808122.

Issue	Date	Remarks	Drawn	Checked	Approved
A	OCT 2026	FOR DCO SUBMISSION	JH	DF	CC

Title

THE NATIONAL GRID (NORTH HUMBER TO HIGH MARNHAM) ORDER STATUTORY AND NON-STATUTORY SITES AND FEATURES OF THE HISTORIC ENVIRONMENT PLAN SERIES REGULATION 5(2)(M) SECTION A (SHEET 16 OF 16)

nationalgrid

Application Number
EN020034

National Grid Drawing Reference
NHHM-AEC-CNS-PLN-0019

Scale	Sheet Size	Sheet	Issue
1:2,500	A0	SHEET 16 OF 16	A

COPYRIGHT: NOT TO BE REPRODUCED WITHOUT THE WRITTEN PERMISSION OF NATIONAL GRID ELECTRICITY TRANSMISSION PLC
Contains public sector information licensed under the Open Government Licence v3.0. © Historic England 2026. Contains Ordnance Survey data © Crown copyright and database right 2026. The most publicly available up to date Historic England GIS Data can be obtained from HistoricEngland.org.uk. HER Data are reproduced with the permission of North Lincolnshire Council. North Lincolnshire Council Copyright © HER Data are reproduced with the permission of the Humber HER. Humber Historic Environment Record Copyright © © Nottinghamshire County Council / © Crown Copyright Historic England, as appropriate, wherever the information is displayed or made available.