
Submission ID: S7301B3F0

The Inspector is asked to visit the location of the AP/IP at their home address as the intrusion in to residential/family life of the pipe routing through their garden is not felt to be acceptable.
EIA Scoping Report Volume 1 Main Report at 12.5.2 acknowledges impacts of the proposed scheme on residential property. At 12.6.28 the same report incorrectly assumes that no garden land is lost, but this is not the case at the subject property. At Ref 12.10.1 the loss of any garden is then scoped out of the EIA even though this is not the case at the subject property.

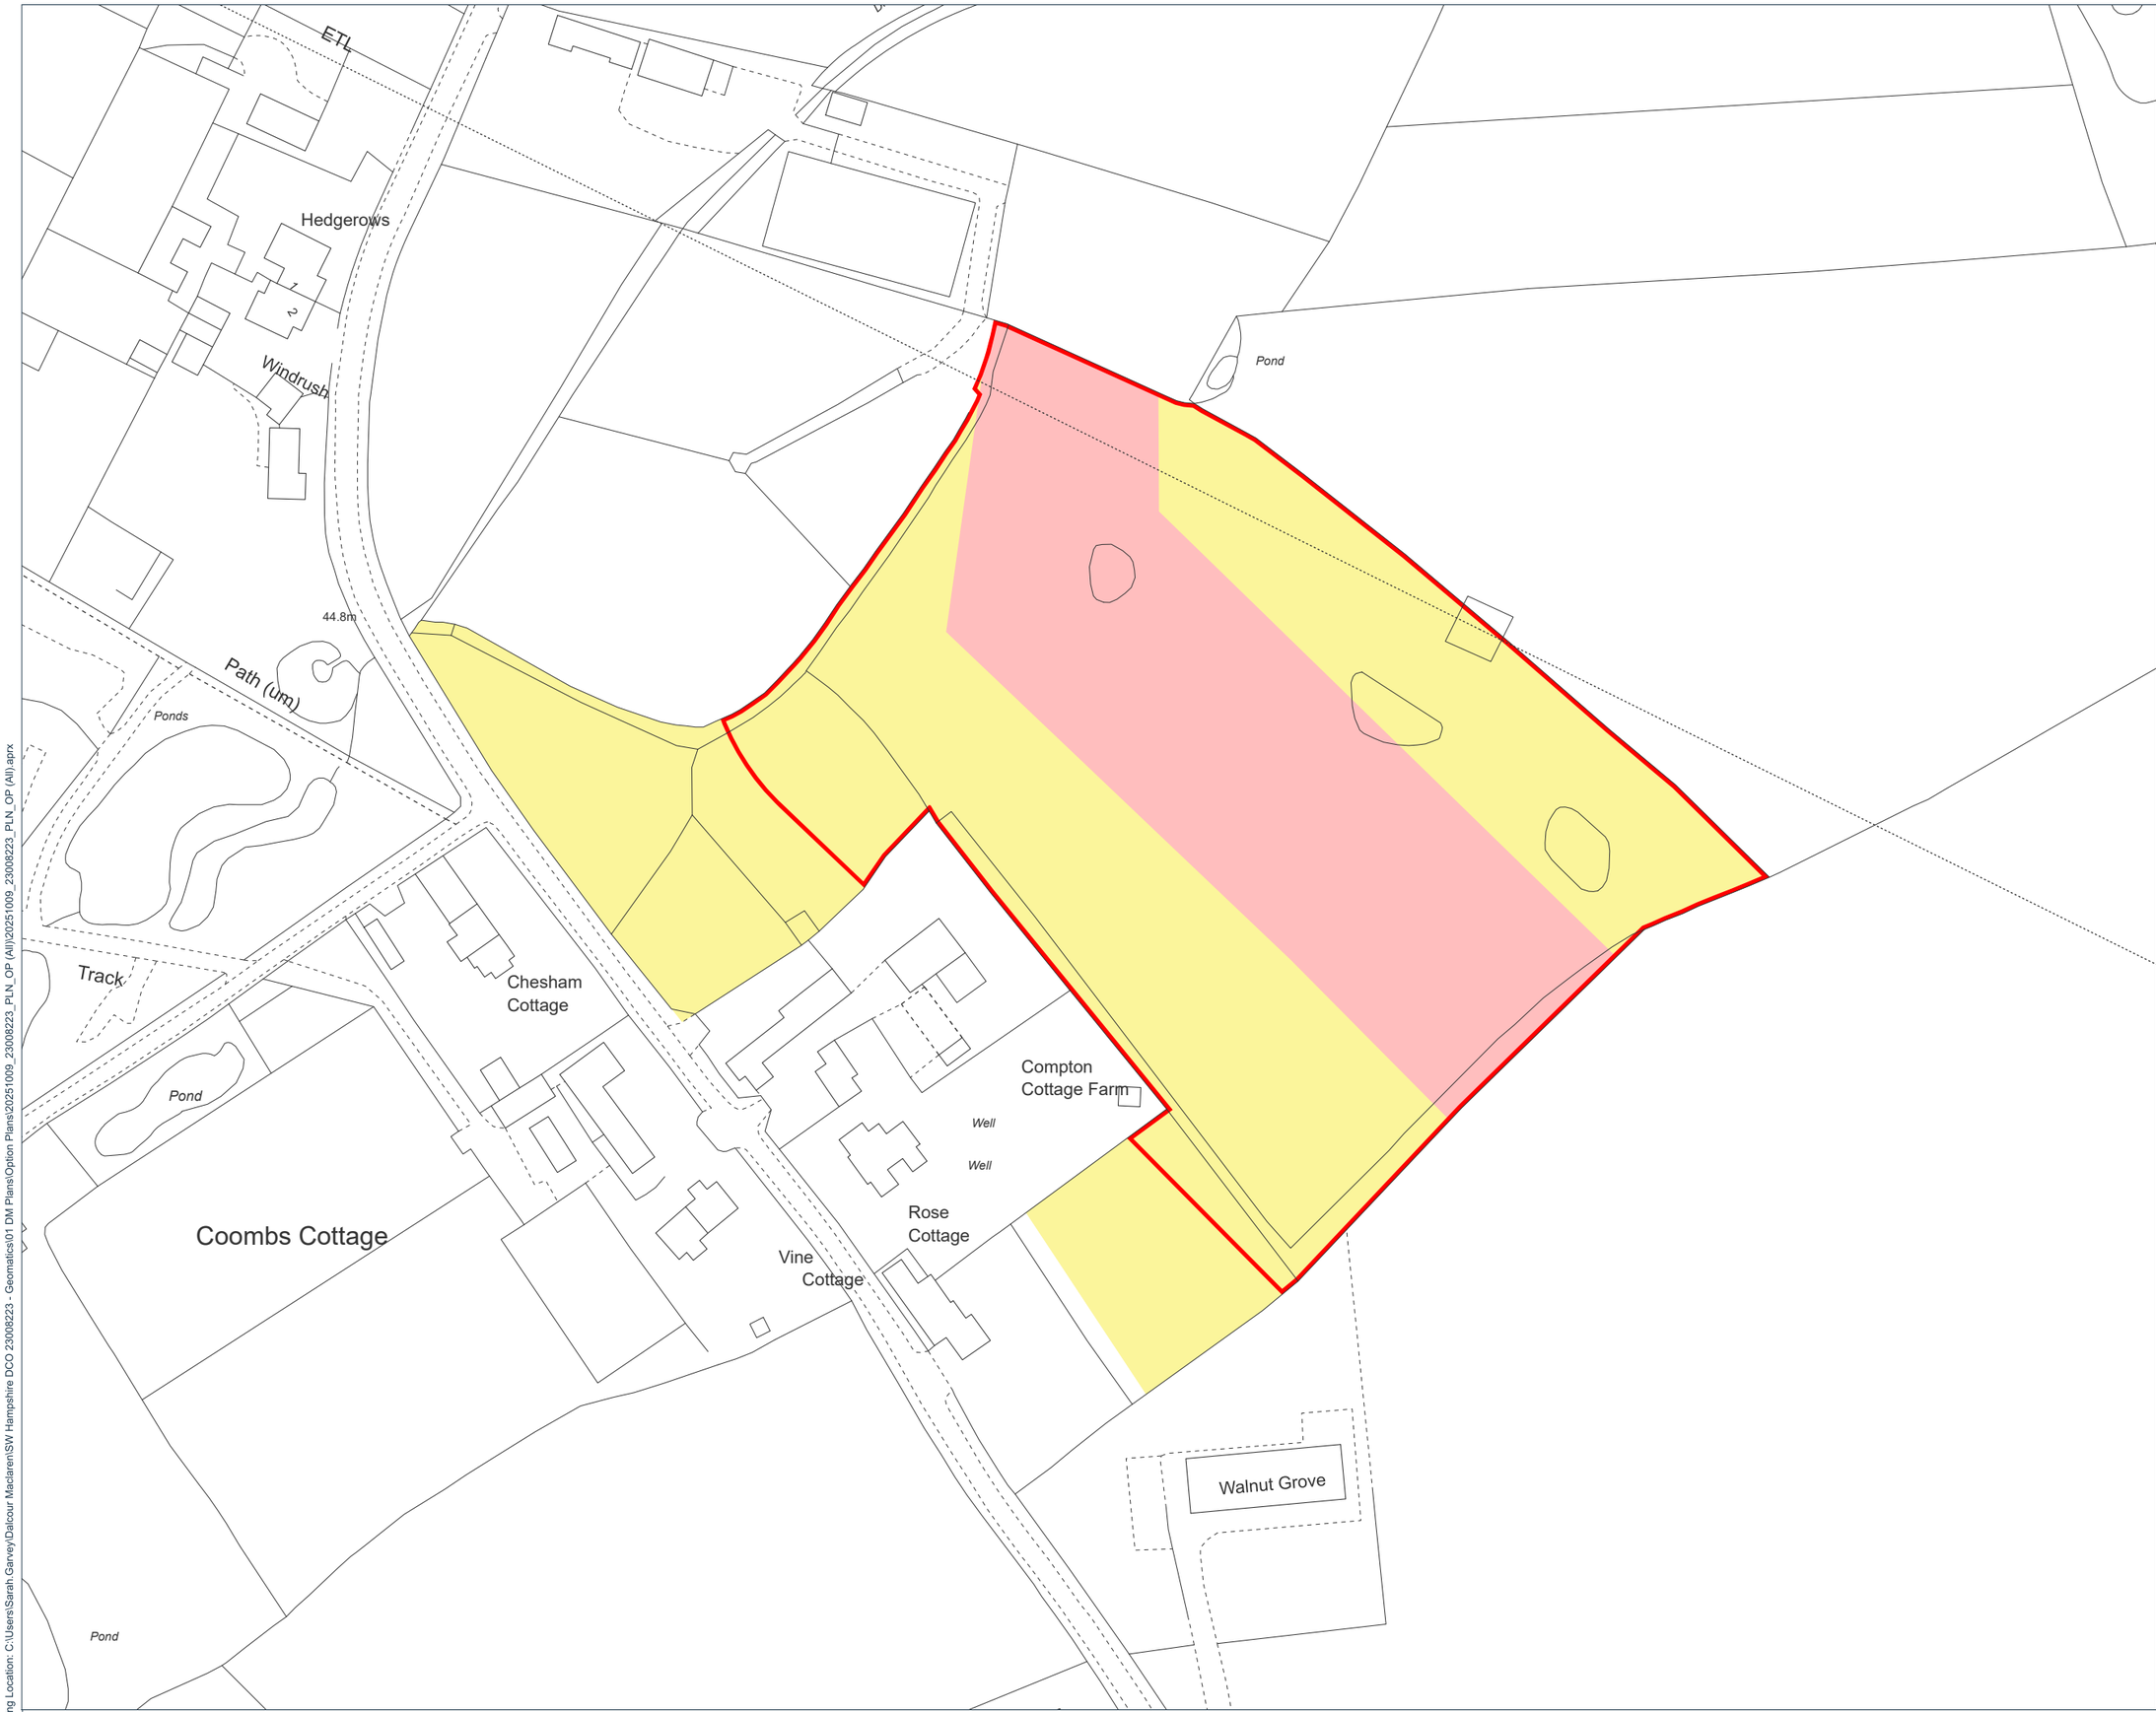

Site Plan

0 10 20 30 40 50 60 70 80 90 100 110 120 130 140 150 160 170 180 190 200 210 220 230 240 250 Metres

Scale: 1:1250

DALCOUR MACLAREN

Key:

- Grantors Property
- Option Area
- Survey Area

Notes:

Coordinate System: British National Grid
Projection: Transverse Mercator
Datum: OSGB 1936

Grantor:
Benjamin William Philip Cross and Jennifer Storm Cross

Location:
Compton Cottage Farm, Sciviers Lane, Upham, Southampton, SO32 1HB

Coords: 452390, 118904

Scheme Name:
Hampshire Water Transfer and Water Recycling Project

Drawing Name:
Option Plan

Drawing No: 4776.1_OP_PLN_23008223

Rev	Date	Description
-	09.03.2026	First Issue

Drawn:	SG
Approved:	RA
Sheet No:	1 of 1
Sheet Size:	A3

WATER for LIFE from Southern Water.

The information contained in this document is confidential and protected by copyright. The use, copying or disclosure to a third party, either wholly or in part, except with the written permission of, and in the manner prescribed by Southern Water constitutes an infringement of copyright. Dalcour Maclaren Limited does not warrant that this document is definitive nor free of error and does not accept liability for any loss caused or arising from reliance upon information provided herein. Although our best efforts have been made to ensure the accuracy of these plans, all measurements must be confirmed on site. BASED UPON THE ORDNANCE SURVEY MAP WITH THE SANCTION OF THE CONTROLLER OF HM STATIONERY OFFICE. CROWN COPYRIGHT RESERVED. © OS LICENCE No. 0100031673

Drawing Location: C:\Users\Sarah.Garvey\Dalcour Maclaren\SW Hampshire DCO 23008223 - Geomatics\01 DM Plans\Option Plans\20251009_23008223_PLN_OP (All)\20251009_23008223_PLN_OP (All).aprx