Great North Road Solar and Biodiversity Park

Environmental Statement

Volume 4 - Technical Appendices

Technical Appendix A14.1 - Transport Statement - Part 6 of 9

Document Reference - EN010162/APP/6.4.14.1

Revision number 1

June 2025

Infrastructure Planning (Applications: Prescribed Forms and Procedure) Regulations 2009, APFP Regulation 5(2)(o)

South Elevation



NDC NATIONWIDE DATA COLLECTION	**Site / Location:**	MAIN STREET - attached to TREE	**Project No:**	16557	**Site No:**	26
	Survey Date:	14 March 2025 to 20 March 2025	**Project Name:**	NEWARK - ON - TRENT		
	Survey Times:	24 hours	**Drawing Title:**	Installation Photo		

Site No.	Location.	Direction.	Speed Limit - PSL (mph)	Start Date.	End Date.	Total Vehicles.	5 Day Ave.	7 Day Ave.	No. > Speed Limit.	%. > Speed Limit.	No. > ACPO Limit.	%. > ACPO Limit.	No. > DfT Limit.	%. > DfT Limit.	Mean Speed	85%ile Speed
26	MAIN STREET - attached to TREE	Eastbound	60	14 March 2025	20 March 2025	1868	302	267	178	9.5	43	2.3	25	1.3	48.8	57.0
		Westbound	60	14 March 2025	20 March 2025	2355	386	336	111	4.7	16	0.7	8	0.3	46.6	54.0
		Two Way	60	14 March 2025	20 March 2025	4223	688	603	289	6.8	59	1.4	33	0.8	47.6	55.6

Site 26
Location MAIN STREET - attached to TREE
Direction Eastbound
14 March 2025 Friday

16557 / NEWARK - ON - TRENT
MARCH 2025
AUTOMATIC TRAFFIC COUNT

Time	Total	Classification												]PSL	]PSL%	]SL1	]SL1%	]SL2	]SL2%	Mean	Vpp
		1	2	3	4	5	6	7	8	9	10	11	12	60	60	68	68	70	70		85
		MCL	SV	SVT	TB2	TB3	T4	ART3	ART4	ART5	ART6	BD	DRT			ACPO	ACPO	DfT	DfT		
0000	0	0	0	0	0	0	0	0	0	0	0	0	0	0	0.0	0	0.0	0	0.0	-	-
0015	0	0	0	0	0	0	0	0	0	0	0	0	0	0	0.0	0	0.0	0	0.0	-	-
0030	0	0	0	0	0	0	0	0	0	0	0	0	0	0	0.0	0	0.0	0	0.0	-	-
0045	0	0	0	0	0	0	0	0	0	0	0	0	0	0	0.0	0	0.0	0	0.0	-	-
0100	0	0	0	0	0	0	0	0	0	0	0	0	0	0	0.0	0	0.0	0	0.0	-	-
0115	0	0	0	0	0	0	0	0	0	0	0	0	0	0	0.0	0	0.0	0	0.0	-	-
0130	0	0	0	0	0	0	0	0	0	0	0	0	0	0	0.0	0	0.0	0	0.0	-	-
0145	0	0	0	0	0	0	0	0	0	0	0	0	0	0	0.0	0	0.0	0	0.0	-	-
0200	0	0	0	0	0	0	0	0	0	0	0	0	0	0	0.0	0	0.0	0	0.0	-	-
0215	0	0	0	0	0	0	0	0	0	0	0	0	0	0	0.0	0	0.0	0	0.0	-	-
0230	0	0	0	0	0	0	0	0	0	0	0	0	0	0	0.0	0	0.0	0	0.0	-	-
0245	0	0	0	0	0	0	0	0	0	0	0	0	0	0	0.0	0	0.0	0	0.0	-	-
0300	0	0	0	0	0	0	0	0	0	0	0	0	0	0	0.0	0	0.0	0	0.0	-	-
0315	0	0	0	0	0	0	0	0	0	0	0	0	0	0	0.0	0	0.0	0	0.0	-	-
0330	0	0	0	0	0	0	0	0	0	0	0	0	0	0	0.0	0	0.0	0	0.0	-	-
0345	0	0	0	0	0	0	0	0	0	0	0	0	0	0	0.0	0	0.0	0	0.0	-	-
0400	1	0	1	0	0	0	0	0	0	0	0	0	0	0	0.0	0	0.0	0	0.0	48	-
0415	0	0	0	0	0	0	0	0	0	0	0	0	0	0	0.0	0	0.0	0	0.0	-	-
0430	0	0	0	0	0	0	0	0	0	0	0	0	0	0	0.0	0	0.0	0	0.0	-	-
0445	2	1	1	0	0	0	0	0	0	0	0	0	0	0	0.0	0	0.0	0	0.0	32.5	-
0500	0	0	0	0	0	0	0	0	0	0	0	0	0	0	0.0	0	0.0	0	0.0	-	-
0515	0	0	0	0	0	0	0	0	0	0	0	0	0	0	0.0	0	0.0	0	0.0	-	-
0530	0	0	0	0	0	0	0	0	0	0	0	0	0	0	0.0	0	0.0	0	0.0	-	-
0545	9	0	7	0	2	0	0	0	0	0	0	0	0	1	11.1	0	0.0	0	0.0	51.1	-
0600	2	0	2	0	0	0	0	0	0	0	0	0	0	1	50.0	0	0.0	0	0.0	58.1	-
0615	3	0	3	0	0	0	0	0	0	0	0	0	0	0	0.0	0	0.0	0	0.0	50.8	-
0630	4	0	2	0	2	0	0	0	0	0	0	0	0	0	0.0	0	0.0	0	0.0	45.7	-
0645	6	0	5	1	0	0	0	0	0	0	0	0	0	1	16.7	1	16.7	0	0.0	55.1	-
0700	**11**	**0**	**10**	**0**	**1**	**0**	**0**	**0**	**0**	**0**	**0**	**0**	**0**	**4**	**36.4**	**1**	**9.1**	**1**	**9.1**	**56.2**	**64.8**
0715	**11**	**0**	**10**	**0**	**1**	**0**	**0**	**0**	**0**	**0**	**0**	**0**	**0**	**1**	**9.1**	**1**	**9.1**	**1**	**9.1**	**54.4**	**62.7**
0730	4	0	2	0	2	0	0	0	0	0	0	0	0	3	75.0	1	25.0	1	25.0	63.4	-
0745	5	0	5	0	0	0	0	0	0	0	0	0	0	0	0.0	0	0.0	0	0.0	48.6	-
0800	5	0	2	0	3	0	0	0	0	0	0	0	0	2	40.0	0	0.0	0	0.0	57.1	-
0815	6	0	5	0	1	0	0	0	0	0	0	0	0	1	16.7	0	0.0	0	0.0	53.2	-
0830	3	0	3	0	0	0	0	0	0	0	0	0	0	0	0.0	0	0.0	0	0.0	48	-
0845	5	0	4	0	1	0	0	0	0	0	0	0	0	1	20.0	1	20.0	0	0.0	54	-
0900	9	0	8	0	1	0	0	0	0	0	0	0	0	0	0.0	0	0.0	0	0.0	48.2	-
0915	8	0	6	0	2	0	0	0	0	0	0	0	0	1	12.5	0	0.0	0	0.0	54.3	-
0930	4	0	1	0	3	0	0	0	0	0	0	0	0	0	0.0	0	0.0	0	0.0	48.9	-
0945	3	0	3	0	0	0	0	0	0	0	0	0	0	1	33.3	1	33.3	1	33.3	58.6	-
1000	2	0	2	0	0	0	0	0	0	0	0	0	0	0	0.0	0	0.0	0	0.0	47.9	-
1015	4	0	3	0	1	0	0	0	0	0	0	0	0	1	25.0	1	25.0	0	0.0	51.7	-
1030	3	0	3	0	0	0	0	0	0	0	0	0	0	1	33.3	0	0.0	0	0.0	46.9	-
1045	4	0	4	0	0	0	0	0	0	0	0	0	0	0	0.0	0	0.0	0	0.0	45.5	-
1100	6	0	4	0	2	0	0	0	0	0	0	0	0	1	16.7	0	0.0	0	0.0	48.9	-
1115	2	0	2	0	0	0	0	0	0	0	0	0	0	0	0.0	0	0.0	0	0.0	45.5	-
1130	4	0	2	0	2	0	0	0	0	0	0	0	0	1	25.0	0	0.0	0	0.0	49.5	-
1145	4	0	3	0	1	0	0	0	0	0	0	0	0	2	50.0	2	50.0	1	25.0	63.8	-
1200	9	0	8	0	1	0	0	0	0	0	0	0	0	0	0.0	0	0.0	0	0.0	49.3	-
1215	11	0	10	0	1	0	0	0	0	0	0	0	0	1	9.1	0	0.0	0	0.0	47.1	57.5
1230	7	0	6	0	1	0	0	0	0	0	0	0	0	0	0.0	0	0.0	0	0.0	45.3	-
1245	11	0	10	0	1	0	0	0	0	0	0	0	0	0	0.0	0	0.0	0	0.0	48.6	51.9
1300	5	0	4	0	1	0	0	0	0	0	0	0	0	0	0.0	0	0.0	0	0.0	43.5	-
1315	7	0	6	1	0	0	0	0	0	0	0	0	0	0	0.0	0	0.0	0	0.0	42.2	-
1330	3	0	3	0	0	0	0	0	0	0	0	0	0	0	0.0	0	0.0	0	0.0	53	-
1345	4	0	3	0	1	0	0	0	0	0	0	0	0	0	0.0	0	0.0	0	0.0	42.4	-
1400	6	0	4	1	1	0	0	0	0	0	0	0	0	1	16.7	0	0.0	0	0.0	49.5	-
1415	0	0	0	0	0	0	0	0	0	0	0	0	0	0	0.0	0	0.0	0	0.0	-	-
1430	5	0	5	0	0	0	0	0	0	0	0	0	0	1	20.0	0	0.0	0	0.0	49.7	-
1445	12	0	10	0	2	0	0	0	0	0	0	0	0	0	0.0	0	0.0	0	0.0	49.9	57.7
1500	3	1	2	0	0	0	0	0	0	0	0	0	0	0	0.0	0	0.0	0	0.0	39.9	-
1515	**13**	**2**	**10**	**0**	**1**	**0**	**0**	**0**	**0**	**0**	**0**	**0**	**0**	**0**	**0.0**	**0**	**0.0**	**0**	**0.0**	**49.4**	**55.7**
1530	4	0	3	0	1	0	0	0	0	0	0	0	0	0	0.0	0	0.0	0	0.0	46.7	-
1545	5	0	4	0	1	0	0	0	0	0	0	0	0	1	20.0	1	20.0	1	20.0	54.7	-
1600	7	0	6	0	1	0	0	0	0	0	0	0	0	0	0.0	0	0.0	0	0.0	46.9	-
1615	3	0	2	0	1	0	0	0	0	0	0	0	0	0	0.0	0	0.0	0	0.0	47.3	-
1630	9	1	7	0	1	0	0	0	0	0	0	0	0	1	11.1	0	0.0	0	0.0	46.2	-
1645	5	0	3	0	2	0	0	0	0	0	0	0	0	0	0.0	0	0.0	0	0.0	47.1	-
1700	3	0	3	0	0	0	0	0	0	0	0	0	0	0	0.0	0	0.0	0	0.0	50.1	-
1715	9	0	9	0	0	0	0	0	0	0	0	0	0	1	11.1	0	0.0	0	0.0	47.6	-
1730	5	0	4	0	1	0	0	0	0	0	0	0	0	1	20.0	1	20.0	0	0.0	51.7	-
1745	3	0	3	0	0	0	0	0	0	0	0	0	0	0	0.0	0	0.0	0	0.0	49.8	-
1800	3	0	1	0	2	0	0	0	0	0	0	0	0	0	0.0	0	0.0	0	0.0	53.2	-
1815	3	0	2	0	1	0	0	0	0	0	0	0	0	1	33.3	0	0.0	0	0.0	49.5	-
1830	4	0	4	0	0	0	0	0	0	0	0	0	0	0	0.0	0	0.0	0	0.0	48.2	-
1845	3	0	3	0	0	0	0	0	0	0	0	0	0	0	0.0	0	0.0	0	0.0	43.2	-
1900	2	0	2	0	0	0	0	0	0	0	0	0	0	0	0.0	0	0.0	0	0.0	53.1	-
1915	1	0	1	0	0	0	0	0	0	0	0	0	0	0	0.0	0	0.0	0	0.0	39.9	-
1930	3	0	2	0	0	1	0	0	0	0	0	0	0	0	0.0	0	0.0	0	0.0	39.4	-
1945	2	0	2	0	0	0	0	0	0	0	0	0	0	0	0.0	0	0.0	0	0.0	55.5	-
2000	6	0	6	0	0	0	0	0	0	0	0	0	0	0	0.0	0	0.0	0	0.0	44	-
2015	0	0	0	0	0	0	0	0	0	0	0	0	0	0	0.0	0	0.0	0	0.0	-	-
2030	5	0	5	0	0	0	0	0	0	0	0	0	0	0	0.0	0	0.0	0	0.0	43	-
2045	1	0	0	0	1	0	0	0	0	0	0	0	0	0	0.0	0	0.0	0	0.0	52.3	-
2100	2	0	2	0	0	0	0	0	0	0	0	0	0	0	0.0	0	0.0	0	0.0	52.5	-
2115	1	0	1	0	0	0	0	0	0	0	0	0	0	0	0.0	0	0.0	0	0.0	46.3	-
2130	0	0	0	0	0	0	0	0	0	0	0	0	0	0	0.0	0	0.0	0	0.0	-	-
2145	0	0	0	0	0	0	0	0	0	0	0	0	0	0	0.0	0	0.0	0	0.0	-	-
2200	0	0	0	0	0	0	0	0	0	0	0	0	0	0	0.0	0	0.0	0	0.0	-	-
2215	1	0	1	0	0	0	0	0	0	0	0	0	0	0	0.0	0	0.0	0	0.0	45.3	-
2230	1	0	1	0	0	0	0	0	0	0	0	0	0	0	0.0	0	0.0	0	0.0	35.2	-
2245	0	0	0	0	0	0	0	0	0	0	0	0	0	0	0.0	0	0.0	0	0.0	-	-
2300	1	0	1	0	0	0	0	0	0	0	0	0	0	0	0.0	0	0.0	0	0.0	23.5	-
2315	0	0	0	0	0	0	0	0	0	0	0	0	0	0	0.0	0	0.0	0	0.0	-	-
2330	1	0	1	0	0	0	0	0	0	0	0	0	0	0	0.0	0	0.0	0	0.0	32.7	-
2345	0	0	0	0	0	0	0	0	0	0	0	0	0	0	0.0	0	0.0	0	0.0	-	-
07-19	**265**	**4**	**217**	**2**	**42**	**0**	**0**	**0**	**0**	**0**	**0**	**0**	**0**	**28**	**10.6**	**10**	**3.8**	**6**	**2.3**	**49.8**	**57.7**
06-22	**303**	**4**	**250**	**3**	**45**	**1**	**0**	**0**	**0**	**0**	**0**	**0**	**0**	**30**	**9.9**	**11**	**3.6**	**6**	**2.0**	**49.6**	**57.2**
06-00	**307**	**4**	**254**	**3**	**45**	**1**	**0**	**0**	**0**	**0**	**0**	**0**	**0**	**30**	**9.8**	**11**	**3.6**	**6**	**2.0**	**49.4**	**57**
00-00	**319**	**5**	**263**	**3**	**47**	**1**	**0**	**0**	**0**	**0**	**0**	**0**	**0**	**31**	**9.7**	**11**	**3.4**	**6**	**1.9**	**49.4**	**57.1**

Site 26
Location MAIN STREET - attached to TREE
Direction Eastbound
15 March 2025 Saturday

16557 / NEWARK - ON - TRENT
MARCH 2025
AUTOMATIC TRAFFIC COUNT

Time	Total	Classification												]PSL	]PSL%	]SL1	]SL1%	]SL2	]SL2%	Mean	Vpp
		1	2	3	4	5	6	7	8	9	10	11	12	60	60	68	68	70	70		85
		MCL	SV	SVT	TB2	TB3	T4	ART3	ART4	ART5	ART6	BD	DRT			ACPO	ACPO	DfT	DfT		
0000	0	0	0	0	0	0	0	0	0	0	0	0	0	0	0.0	0	0.0	0	0.0	-	-
0015	0	0	0	0	0	0	0	0	0	0	0	0	0	0	0.0	0	0.0	0	0.0	-	-
0030	0	0	0	0	0	0	0	0	0	0	0	0	0	0	0.0	0	0.0	0	0.0	-	-
0045	0	0	0	0	0	0	0	0	0	0	0	0	0	0	0.0	0	0.0	0	0.0	-	-
0100	0	0	0	0	0	0	0	0	0	0	0	0	0	0	0.0	0	0.0	0	0.0	-	-
0115	0	0	0	0	0	0	0	0	0	0	0	0	0	0	0.0	0	0.0	0	0.0	-	-
0130	0	0	0	0	0	0	0	0	0	0	0	0	0	0	0.0	0	0.0	0	0.0	-	-
0145	0	0	0	0	0	0	0	0	0	0	0	0	0	0	0.0	0	0.0	0	0.0	-	-
0200	1	0	1	0	0	0	0	0	0	0	0	0	0	0	0.0	0	0.0	0	0.0	53	-
0215	0	0	0	0	0	0	0	0	0	0	0	0	0	0	0.0	0	0.0	0	0.0	-	-
0230	0	0	0	0	0	0	0	0	0	0	0	0	0	0	0.0	0	0.0	0	0.0	-	-
0245	0	0	0	0	0	0	0	0	0	0	0	0	0	0	0.0	0	0.0	0	0.0	-	-
0300	0	0	0	0	0	0	0	0	0	0	0	0	0	0	0.0	0	0.0	0	0.0	-	-
0315	0	0	0	0	0	0	0	0	0	0	0	0	0	0	0.0	0	0.0	0	0.0	-	-
0330	0	0	0	0	0	0	0	0	0	0	0	0	0	0	0.0	0	0.0	0	0.0	-	-
0345	0	0	0	0	0	0	0	0	0	0	0	0	0	0	0.0	0	0.0	0	0.0	-	-
0400	0	0	0	0	0	0	0	0	0	0	0	0	0	0	0.0	0	0.0	0	0.0	-	-
0415	0	0	0	0	0	0	0	0	0	0	0	0	0	0	0.0	0	0.0	0	0.0	-	-
0430	0	0	0	0	0	0	0	0	0	0	0	0	0	0	0.0	0	0.0	0	0.0	-	-
0445	0	0	0	0	0	0	0	0	0	0	0	0	0	0	0.0	0	0.0	0	0.0	-	-
0500	0	0	0	0	0	0	0	0	0	0	0	0	0	0	0.0	0	0.0	0	0.0	-	-
0515	0	0	0	0	0	0	0	0	0	0	0	0	0	0	0.0	0	0.0	0	0.0	-	-
0530	1	0	1	0	0	0	0	0	0	0	0	0	0	0	0.0	0	0.0	0	0.0	57.4	-
0545	0	0	0	0	0	0	0	0	0	0	0	0	0	0	0.0	0	0.0	0	0.0	-	-
0600	0	0	0	0	0	0	0	0	0	0	0	0	0	0	0.0	0	0.0	0	0.0	-	-
0615	0	0	0	0	0	0	0	0	0	0	0	0	0	0	0.0	0	0.0	0	0.0	-	-
0630	1	0	0	0	1	0	0	0	0	0	0	0	0	0	0.0	0	0.0	0	0.0	47	-
0645	1	0	1	0	0	0	0	0	0	0	0	0	0	1	100.0	0	0.0	0	0.0	63.4	-
0700	2	0	1	0	1	0	0	0	0	0	0	0	0	0	0.0	0	0.0	0	0.0	44.3	-
0715	1	0	1	0	0	0	0	0	0	0	0	0	0	0	0.0	0	0.0	0	0.0	50.7	-
0730	2	0	2	0	0	0	0	0	0	0	0	0	0	0	0.0	0	0.0	0	0.0	57.8	-
0745	0	0	0	0	0	0	0	0	0	0	0	0	0	0	0.0	0	0.0	0	0.0	-	-
0800	1	0	0	0	0	0	0	0	0	1	0	0	0	0	0.0	0	0.0	0	0.0	41	-
0815	3	0	2	0	1	0	0	0	0	0	0	0	0	0	0.0	0	0.0	0	0.0	44.2	-
0830	2	0	1	0	1	0	0	0	0	0	0	0	0	0	0.0	0	0.0	0	0.0	49.5	-
0845	1	0	1	0	0	0	0	0	0	0	0	0	0	0	0.0	0	0.0	0	0.0	53.8	-
0900	5	0	5	0	0	0	0	0	0	0	0	0	0	0	0.0	0	0.0	0	0.0	47.5	-
0915	3	0	2	0	1	0	0	0	0	0	0	0	0	0	0.0	0	0.0	0	0.0	51.4	-
0930	3	0	2	0	1	0	0	0	0	0	0	0	0	0	0.0	0	0.0	0	0.0	46.5	-
0945	2	0	1	0	1	0	0	0	0	0	0	0	0	0	0.0	0	0.0	0	0.0	44.4	-
1000	5	0	5	0	0	0	0	0	0	0	0	0	0	0	0.0	0	0.0	0	0.0	46.1	-
1015	2	0	2	0	0	0	0	0	0	0	0	0	0	0	0.0	0	0.0	0	0.0	57.9	-
1030	2	1	1	0	0	0	0	0	0	0	0	0	0	0	0.0	0	0.0	0	0.0	32.4	-
1045	6	0	4	0	2	0	0	0	0	0	0	0	0	1	16.7	0	0.0	0	0.0	51.3	-
1100	3	0	2	0	1	0	0	0	0	0	0	0	0	0	0.0	0	0.0	0	0.0	39.1	-
1115	6	0	3	1	1	0	0	0	1	0	0	0	0	0	0.0	0	0.0	0	0.0	42.6	-
1130	3	0	2	0	0	0	0	0	1	0	0	0	0	0	0.0	0	0.0	0	0.0	44.3	-
1145	**7**	**0**	**5**	**0**	**2**	**0**	**0**	**0**	**0**	**0**	**0**	**0**	**0**	**2**	**28.6**	**1**	**14.3**	**1**	**14.3**	**53.4**	**-**
1200	4	1	2	0	1	0	0	0	0	0	0	0	0	1	25.0	0	0.0	0	0.0	52.2	-
1215	3	0	1	0	1	0	1	0	0	0	0	0	0	1	33.3	0	0.0	0	0.0	44.3	-
1230	1	0	1	0	0	0	0	0	0	0	0	0	0	0	0.0	0	0.0	0	0.0	54.2	-
1245	6	1	5	0	0	0	0	0	0	0	0	0	0	1	16.7	0	0.0	0	0.0	47.8	-
1300	6	0	6	0	0	0	0	0	0	0	0	0	0	0	0.0	0	0.0	0	0.0	48	-
1315	6	0	6	0	0	0	0	0	0	0	0	0	0	1	16.7	0	0.0	0	0.0	51.4	-
1330	4	0	4	0	0	0	0	0	0	0	0	0	0	2	50.0	0	0.0	0	0.0	53.4	-
1345	4	1	3	0	0	0	0	0	0	0	0	0	0	0	0.0	0	0.0	0	0.0	44.4	-
1400	4	0	4	0	0	0	0	0	0	0	0	0	0	0	0.0	0	0.0	0	0.0	42.8	-
1415	**7**	**0**	**6**	**0**	**1**	**0**	**0**	**0**	**0**	**0**	**0**	**0**	**0**	**0**	**0.0**	**0**	**0.0**	**0**	**0.0**	**45.6**	**-**
1430	4	0	3	0	1	0	0	0	0	0	0	0	0	0	0.0	0	0.0	0	0.0	38.9	-
1445	5	0	4	0	1	0	0	0	0	0	0	0	0	0	0.0	0	0.0	0	0.0	46.4	-
1500	1	0	1	0	0	0	0	0	0	0	0	0	0	0	0.0	0	0.0	0	0.0	29.5	-
1515	2	0	1	0	1	0	0	0	0	0	0	0	0	0	0.0	0	0.0	0	0.0	49.8	-
1530	4	0	4	0	0	0	0	0	0	0	0	0	0	0	0.0	0	0.0	0	0.0	49	-
1545	3	0	2	0	1	0	0	0	0	0	0	0	0	1	33.3	0	0.0	0	0.0	54.9	-
1600	2	0	2	0	0	0	0	0	0	0	0	0	0	0	0.0	0	0.0	0	0.0	48.7	-
1615	3	0	2	0	1	0	0	0	0	0	0	0	0	0	0.0	0	0.0	0	0.0	46.7	-
1630	5	0	5	0	0	0	0	0	0	0	0	0	0	0	0.0	0	0.0	0	0.0	46.3	-
1645	5	0	5	0	0	0	0	0	0	0	0	0	0	0	0.0	0	0.0	0	0.0	51.2	-
1700	2	0	1	0	1	0	0	0	0	0	0	0	0	0	0.0	0	0.0	0	0.0	40.9	-
1715	2	1	1	0	0	0	0	0	0	0	0	0	0	0	0.0	0	0.0	0	0.0	38.7	-
1730	0	0	0	0	0	0	0	0	0	0	0	0	0	0	0.0	0	0.0	0	0.0	-	-
1745	3	0	2	0	1	0	0	0	0	0	0	0	0	0	0.0	0	0.0	0	0.0	49.1	-
1800	4	0	3	0	1	0	0	0	0	0	0	0	0	0	0.0	0	0.0	0	0.0	46.9	-
1815	0	0	0	0	0	0	0	0	0	0	0	0	0	0	0.0	0	0.0	0	0.0	-	-
1830	2	0	2	0	0	0	0	0	0	0	0	0	0	0	0.0	0	0.0	0	0.0	45.8	-
1845	0	0	0	0	0	0	0	0	0	0	0	0	0	0	0.0	0	0.0	0	0.0	-	-
1900	1	0	1	0	0	0	0	0	0	0	0	0	0	0	0.0	0	0.0	0	0.0	51.4	-
1915	2	0	1	0	1	0	0	0	0	0	0	0	0	0	0.0	0	0.0	0	0.0	48.3	-
1930	3	0	3	0	0	0	0	0	0	0	0	0	0	1	33.3	0	0.0	0	0.0	54	-
1945	1	0	1	0	0	0	0	0	0	0	0	0	0	0	0.0	0	0.0	0	0.0	45.8	-
2000	1	0	1	0	0	0	0	0	0	0	0	0	0	0	0.0	0	0.0	0	0.0	43.8	-
2015	2	0	2	0	0	0	0	0	0	0	0	0	0	0	0.0	0	0.0	0	0.0	55.5	-
2030	1	0	1	0	0	0	0	0	0	0	0	0	0	1	100.0	0	0.0	0	0.0	64.6	-
2045	2	0	2	0	0	0	0	0	0	0	0	0	0	0	0.0	0	0.0	0	0.0	59.1	-
2100	2	0	2	0	0	0	0	0	0	0	0	0	0	0	0.0	0	0.0	0	0.0	48.9	-
2115	2	0	2	0	0	0	0	0	0	0	0	0	0	0	0.0	0	0.0	0	0.0	49.3	-
2130	1	0	0	0	1	0	0	0	0	0	0	0	0	1	100.0	1	100.0	1	100.0	79.2	-
2145	0	0	0	0	0	0	0	0	0	0	0	0	0	0	0.0	0	0.0	0	0.0	-	-
2200	0	0	0	0	0	0	0	0	0	0	0	0	0	0	0.0	0	0.0	0	0.0	-	-
2215	0	0	0	0	0	0	0	0	0	0	0	0	0	0	0.0	0	0.0	0	0.0	-	-
2230	0	0	0	0	0	0	0	0	0	0	0	0	0	0	0.0	0	0.0	0	0.0	-	-
2245	1	0	1	0	0	0	0	0	0	0	0	0	0	0	0.0	0	0.0	0	0.0	54	-
2300	1	0	1	0	0	0	0	0	0	0	0	0	0	1	100.0	0	0.0	0	0.0	62.6	-
2315	0	0	0	0	0	0	0	0	0	0	0	0	0	0	0.0	0	0.0	0	0.0	-	-
2330	1	0	1	0	0	0	0	0	0	0	0	0	0	0	0.0	0	0.0	0	0.0	50.9	-
2345	0	0	0	0	0	0	0	0	0	0	0	0	0	0	0.0	0	0.0	0	0.0	-	-
07-19	**151**	**5**	**118**	**1**	**23**	**0**	**1**	**0**	**2**	**1**	**0**	**0**	**0**	**10**	**6.6**	**1**	**0.7**	**1**	**0.7**	**47.3**	**55.8**
06-22	**171**	**5**	**135**	**1**	**26**	**0**	**1**	**0**	**2**	**1**	**0**	**0**	**0**	**14**	**8.2**	**2**	**1.2**	**2**	**1.2**	**48.1**	**57**
06-00	**174**	**5**	**138**	**1**	**26**	**0**	**1**	**0**	**2**	**1**	**0**	**0**	**0**	**15**	**8.6**	**2**	**1.1**	**2**	**1.1**	**48.2**	**57.2**
00-00	**176**	**5**	**140**	**1**	**26**	**0**	**1**	**0**	**2**	**1**	**0**	**0**	**0**	**15**	**8.5**	**2**	**1.1**	**2**	**1.1**	**48.3**	**57.3**

Site 26
Location MAIN STREET - attached to TREE
Direction Eastbound
16 March 2025 Sunday

16557 / NEWARK - ON - TRENT
MARCH 2025
AUTOMATIC TRAFFIC COUNT

Time	Total	Classification												]PSL	]PSL%	]SL1	]SL1%	]SL2	]SL2%	Mean	Vpp
		1	2	3	4	5	6	7	8	9	10	11	12	60	60	68	68	70	70		85
		MCL	SV	SVT	TB2	TB3	T4	ART3	ART4	ART5	ART6	BD	DRT			ACPO	ACPO	DfT	DfT		
0000	0	0	0	0	0	0	0	0	0	0	0	0	0	0	0.0	0	0.0	0	0.0	-	-
0015	0	0	0	0	0	0	0	0	0	0	0	0	0	0	0.0	0	0.0	0	0.0	-	-
0030	0	0	0	0	0	0	0	0	0	0	0	0	0	0	0.0	0	0.0	0	0.0	-	-
0045	0	0	0	0	0	0	0	0	0	0	0	0	0	0	0.0	0	0.0	0	0.0	-	-
0100	0	0	0	0	0	0	0	0	0	0	0	0	0	0	0.0	0	0.0	0	0.0	-	-
0115	0	0	0	0	0	0	0	0	0	0	0	0	0	0	0.0	0	0.0	0	0.0	-	-
0130	0	0	0	0	0	0	0	0	0	0	0	0	0	0	0.0	0	0.0	0	0.0	-	-
0145	0	0	0	0	0	0	0	0	0	0	0	0	0	0	0.0	0	0.0	0	0.0	-	-
0200	0	0	0	0	0	0	0	0	0	0	0	0	0	0	0.0	0	0.0	0	0.0	-	-
0215	0	0	0	0	0	0	0	0	0	0	0	0	0	0	0.0	0	0.0	0	0.0	-	-
0230	0	0	0	0	0	0	0	0	0	0	0	0	0	0	0.0	0	0.0	0	0.0	-	-
0245	0	0	0	0	0	0	0	0	0	0	0	0	0	0	0.0	0	0.0	0	0.0	-	-
0300	0	0	0	0	0	0	0	0	0	0	0	0	0	0	0.0	0	0.0	0	0.0	-	-
0315	0	0	0	0	0	0	0	0	0	0	0	0	0	0	0.0	0	0.0	0	0.0	-	-
0330	0	0	0	0	0	0	0	0	0	0	0	0	0	0	0.0	0	0.0	0	0.0	-	-
0345	0	0	0	0	0	0	0	0	0	0	0	0	0	0	0.0	0	0.0	0	0.0	-	-
0400	0	0	0	0	0	0	0	0	0	0	0	0	0	0	0.0	0	0.0	0	0.0	-	-
0415	0	0	0	0	0	0	0	0	0	0	0	0	0	0	0.0	0	0.0	0	0.0	-	-
0430	0	0	0	0	0	0	0	0	0	0	0	0	0	0	0.0	0	0.0	0	0.0	-	-
0445	0	0	0	0	0	0	0	0	0	0	0	0	0	0	0.0	0	0.0	0	0.0	-	-
0500	0	0	0	0	0	0	0	0	0	0	0	0	0	0	0.0	0	0.0	0	0.0	-	-
0515	0	0	0	0	0	0	0	0	0	0	0	0	0	0	0.0	0	0.0	0	0.0	-	-
0530	0	0	0	0	0	0	0	0	0	0	0	0	0	0	0.0	0	0.0	0	0.0	-	-
0545	0	0	0	0	0	0	0	0	0	0	0	0	0	0	0.0	0	0.0	0	0.0	-	-
0600	0	0	0	0	0	0	0	0	0	0	0	0	0	0	0.0	0	0.0	0	0.0	-	-
0615	0	0	0	0	0	0	0	0	0	0	0	0	0	0	0.0	0	0.0	0	0.0	-	-
0630	1	0	0	0	1	0	0	0	0	0	0	0	0	0	0.0	0	0.0	0	0.0	42	-
0645	0	0	0	0	0	0	0	0	0	0	0	0	0	0	0.0	0	0.0	0	0.0	-	-
0700	1	0	1	0	0	0	0	0	0	0	0	0	0	0	0.0	0	0.0	0	0.0	47.2	-
0715	0	0	0	0	0	0	0	0	0	0	0	0	0	0	0.0	0	0.0	0	0.0	-	-
0730	0	0	0	0	0	0	0	0	0	0	0	0	0	0	0.0	0	0.0	0	0.0	-	-
0745	2	0	2	0	0	0	0	0	0	0	0	0	0	0	0.0	0	0.0	0	0.0	43.8	-
0800	1	0	0	0	1	0	0	0	0	0	0	0	0	0	0.0	0	0.0	0	0.0	56.9	-
0815	3	0	2	0	1	0	0	0	0	0	0	0	0	2	66.7	2	66.7	1	33.3	66.6	-
0830	1	0	1	0	0	0	0	0	0	0	0	0	0	0	0.0	0	0.0	0	0.0	46.9	-
0845	3	0	3	0	0	0	0	0	0	0	0	0	0	0	0.0	0	0.0	0	0.0	52.6	-
0900	4	0	4	0	0	0	0	0	0	0	0	0	0	0	0.0	0	0.0	0	0.0	51.4	-
0915	3	0	2	0	1	0	0	0	0	0	0	0	0	0	0.0	0	0.0	0	0.0	53.1	-
0930	3	0	3	0	0	0	0	0	0	0	0	0	0	0	0.0	0	0.0	0	0.0	38.1	-
0945	1	0	0	0	0	0	0	0	1	0	0	0	0	0	0.0	0	0.0	0	0.0	46.6	-
1000	2	0	2	0	0	0	0	0	0	0	0	0	0	0	0.0	0	0.0	0	0.0	53.9	-
1015	3	0	3	0	0	0	0	0	0	0	0	0	0	0	0.0	0	0.0	0	0.0	42.6	-
1030	5	3	2	0	0	0	0	0	0	0	0	0	0	3	60.0	1	20.0	1	20.0	54.7	-
1045	5	0	3	0	2	0	0	0	0	0	0	0	0	0	0.0	0	0.0	0	0.0	41.9	-
1100	3	0	3	0	0	0	0	0	0	0	0	0	0	0	0.0	0	0.0	0	0.0	43.9	-
1115	**6**	**1**	**5**	**0**	**0**	**0**	**0**	**0**	**0**	**0**	**0**	**0**	**0**	**1**	**16.7**	**0**	**0.0**	**0**	**0.0**	**47.6**	**-**
1130	5	0	4	0	1	0	0	0	0	0	0	0	0	0	0.0	0	0.0	0	0.0	39.6	-
1145	**6**	**0**	**5**	**0**	**1**	**0**	**0**	**0**	**0**	**0**	**0**	**0**	**0**	**2**	**33.3**	**1**	**16.7**	**0**	**0.0**	**54.9**	**-**
1200	**8**	**1**	**5**	**0**	**1**	**0**	**0**	**0**	**1**	**0**	**0**	**0**	**0**	**1**	**12.5**	**1**	**12.5**	**1**	**12.5**	**49.5**	**-**
1215	7	1	5	0	1	0	0	0	0	0	0	0	0	0	0.0	0	0.0	0	0.0	49.9	-
1230	3	0	3	0	0	0	0	0	0	0	0	0	0	2	66.7	0	0.0	0	0.0	58.9	-
1245	2	0	2	0	0	0	0	0	0	0	0	0	0	0	0.0	0	0.0	0	0.0	42.8	-
1300	5	0	4	0	1	0	0	0	0	0	0	0	0	0	0.0	0	0.0	0	0.0	49.6	-
1315	3	0	3	0	0	0	0	0	0	0	0	0	0	2	66.7	0	0.0	0	0.0	56.2	-
1330	2	0	2	0	0	0	0	0	0	0	0	0	0	0	0.0	0	0.0	0	0.0	50.1	-
1345	3	0	2	0	1	0	0	0	0	0	0	0	0	0	0.0	0	0.0	0	0.0	42.1	-
1400	1	0	1	0	0	0	0	0	0	0	0	0	0	0	0.0	0	0.0	0	0.0	52.5	-
1415	2	0	2	0	0	0	0	0	0	0	0	0	0	1	50.0	1	50.0	0	0.0	57.8	-
1430	7	0	5	0	1	0	0	0	1	0	0	0	0	1	14.3	1	14.3	0	0.0	49.8	-
1445	1	0	1	0	0	0	0	0	0	0	0	0	0	0	0.0	0	0.0	0	0.0	35.8	-
1500	6	0	6	0	0	0	0	0	0	0	0	0	0	0	0.0	0	0.0	0	0.0	51.7	-
1515	**8**	**0**	**6**	**0**	**2**	**0**	**0**	**0**	**0**	**0**	**0**	**0**	**0**	**0**	**0.0**	**0**	**0.0**	**0**	**0.0**	**42.1**	**-**
1530	6	0	3	1	1	0	0	0	0	1	0	0	0	0	0.0	0	0.0	0	0.0	42.6	-
1545	**8**	**0**	**5**	**1**	**2**	**0**	**0**	**0**	**0**	**0**	**0**	**0**	**0**	**0**	**0.0**	**0**	**0.0**	**0**	**0.0**	**41.7**	**-**
1600	6	0	5	0	1	0	0	0	0	0	0	0	0	1	16.7	0	0.0	0	0.0	49.5	-
1615	2	0	2	0	0	0	0	0	0	0	0	0	0	0	0.0	0	0.0	0	0.0	35.2	-
1630	2	0	2	0	0	0	0	0	0	0	0	0	0	0	0.0	0	0.0	0	0.0	49.7	-
1645	4	0	3	0	1	0	0	0	0	0	0	0	0	0	0.0	0	0.0	0	0.0	41.9	-
1700	2	0	2	0	0	0	0	0	0	0	0	0	0	1	50.0	0	0.0	0	0.0	60.3	-
1715	4	0	3	0	1	0	0	0	0	0	0	0	0	0	0.0	0	0.0	0	0.0	46	-
1730	4	0	4	0	0	0	0	0	0	0	0	0	0	0	0.0	0	0.0	0	0.0	47.8	-
1745	3	0	3	0	0	0	0	0	0	0	0	0	0	0	0.0	0	0.0	0	0.0	48.9	-
1800	2	0	1	0	0	0	0	1	0	0	0	0	0	0	0.0	0	0.0	0	0.0	47.4	-
1815	1	0	1	0	0	0	0	0	0	0	0	0	0	0	0.0	0	0.0	0	0.0	45.9	-
1830	2	0	2	0	0	0	0	0	0	0	0	0	0	0	0.0	0	0.0	0	0.0	56.8	-
1845	1	0	1	0	0	0	0	0	0	0	0	0	0	0	0.0	0	0.0	0	0.0	47.1	-
1900	1	0	1	0	0	0	0	0	0	0	0	0	0	0	0.0	0	0.0	0	0.0	48.8	-
1915	3	0	2	0	1	0	0	0	0	0	0	0	0	1	33.3	0	0.0	0	0.0	53.8	-
1930	2	0	2	0	0	0	0	0	0	0	0	0	0	1	50.0	0	0.0	0	0.0	54.6	-
1945	3	0	3	0	0	0	0	0	0	0	0	0	0	0	0.0	0	0.0	0	0.0	50	-
2000	3	0	3	0	0	0	0	0	0	0	0	0	0	0	0.0	0	0.0	0	0.0	46.2	-
2015	1	0	1	0	0	0	0	0	0	0	0	0	0	0	0.0	0	0.0	0	0.0	40.4	-
2030	1	0	1	0	0	0	0	0	0	0	0	0	0	1	100.0	0	0.0	0	0.0	62.6	-
2045	0	0	0	0	0	0	0	0	0	0	0	0	0	0	0.0	0	0.0	0	0.0	-	-
2100	1	0	0	0	1	0	0	0	0	0	0	0	0	0	0.0	0	0.0	0	0.0	55.8	-
2115	1	0	1	0	0	0	0	0	0	0	0	0	0	0	0.0	0	0.0	0	0.0	55.8	-
2130	0	0	0	0	0	0	0	0	0	0	0	0	0	0	0.0	0	0.0	0	0.0	-	-
2145	0	0	0	0	0	0	0	0	0	0	0	0	0	0	0.0	0	0.0	0	0.0	-	-
2200	0	0	0	0	0	0	0	0	0	0	0	0	0	0	0.0	0	0.0	0	0.0	-	-
2215	0	0	0	0	0	0	0	0	0	0	0	0	0	0	0.0	0	0.0	0	0.0	-	-
2230	0	0	0	0	0	0	0	0	0	0	0	0	0	0	0.0	0	0.0	0	0.0	-	-
2245	3	0	3	0	0	0	0	0	0	0	0	0	0	0	0.0	0	0.0	0	0.0	54.7	-
2300	1	0	1	0	0	0	0	0	0	0	0	0	0	1	100.0	1	100.0	1	100.0	74	-
2315	0	0	0	0	0	0	0	0	0	0	0	0	0	0	0.0	0	0.0	0	0.0	-	-
2330	0	0	0	0	0	0	0	0	0	0	0	0	0	0	0.0	0	0.0	0	0.0	-	-
2345	0	0	0	0	0	0	0	0	0	0	0	0	0	0	0.0	0	0.0	0	0.0	-	-
07-19	**162**	**6**	**129**	**2**	**20**	**0**	**0**	**1**	**3**	**1**	**0**	**0**	**0**	**17**	**10.5**	**7**	**4.3**	**3**	**1.9**	**48.2**	**56**
06-22	**179**	**6**	**143**	**2**	**23**	**0**	**0**	**1**	**3**	**1**	**0**	**0**	**0**	**20**	**11.2**	**7**	**3.9**	**3**	**1.7**	**48.4**	**56.1**
06-00	**183**	**6**	**147**	**2**	**23**	**0**	**0**	**1**	**3**	**1**	**0**	**0**	**0**	**21**	**11.5**	**8**	**4.4**	**4**	**2.2**	**48.7**	**56.1**
00-00	**183**	**6**	**147**	**2**	**23**	**0**	**0**	**1**	**3**	**1**	**0**	**0**	**0**	**21**	**11.5**	**8**	**4.4**	**4**	**2.2**	**48.7**	**56.1**

Site 26
Location MAIN STREET - attached to TREE
Direction Eastbound

16557 / NEWARK - ON - TRENT
MARCH 2025
AUTOMATIC TRAFFIC COUNT

17 March 2025 **Monday**

Time	Total	Classification												]PSL	]PSL%	]SL1	]SL1%	]SL2	]SL2%	Mean	Vpp
		1	2	3	4	5	6	7	8	9	10	11	12	60	60	68	68	70	70		85
		MCL	SV	SVT	TB2	TB3	T4	ART3	ART4	ART5	ART6	BD	DRT			ACPO	ACPO	DfT	DfT		
0000	0	0	0	0	0	0	0	0	0	0	0	0	0	0	0.0	0	0.0	0	0.0	-	-
0015	0	0	0	0	0	0	0	0	0	0	0	0	0	0	0.0	0	0.0	0	0.0	-	-
0030	0	0	0	0	0	0	0	0	0	0	0	0	0	0	0.0	0	0.0	0	0.0	-	-
0045	0	0	0	0	0	0	0	0	0	0	0	0	0	0	0.0	0	0.0	0	0.0	-	-
0100	0	0	0	0	0	0	0	0	0	0	0	0	0	0	0.0	0	0.0	0	0.0	-	-
0115	0	0	0	0	0	0	0	0	0	0	0	0	0	0	0.0	0	0.0	0	0.0	-	-
0130	0	0	0	0	0	0	0	0	0	0	0	0	0	0	0.0	0	0.0	0	0.0	-	-
0145	0	0	0	0	0	0	0	0	0	0	0	0	0	0	0.0	0	0.0	0	0.0	-	-
0200	0	0	0	0	0	0	0	0	0	0	0	0	0	0	0.0	0	0.0	0	0.0	-	-
0215	1	0	1	0	0	0	0	0	0	0	0	0	0	0	0.0	0	0.0	0	0.0	44.7	-
0230	1	0	0	0	1	0	0	0	0	0	0	0	0	0	0.0	0	0.0	0	0.0	53.4	-
0245	0	0	0	0	0	0	0	0	0	0	0	0	0	0	0.0	0	0.0	0	0.0	-	-
0300	0	0	0	0	0	0	0	0	0	0	0	0	0	0	0.0	0	0.0	0	0.0	-	-
0315	0	0	0	0	0	0	0	0	0	0	0	0	0	0	0.0	0	0.0	0	0.0	-	-
0330	0	0	0	0	0	0	0	0	0	0	0	0	0	0	0.0	0	0.0	0	0.0	-	-
0345	0	0	0	0	0	0	0	0	0	0	0	0	0	0	0.0	0	0.0	0	0.0	-	-
0400	1	0	1	0	0	0	0	0	0	0	0	0	0	0	0.0	0	0.0	0	0.0	43.6	-
0415	0	0	0	0	0	0	0	0	0	0	0	0	0	0	0.0	0	0.0	0	0.0	-	-
0430	0	0	0	0	0	0	0	0	0	0	0	0	0	0	0.0	0	0.0	0	0.0	-	-
0445	2	0	2	0	0	0	0	0	0	0	0	0	0	1	50.0	0	0.0	0	0.0	54.1	-
0500	0	0	0	0	0	0	0	0	0	0	0	0	0	0	0.0	0	0.0	0	0.0	-	-
0515	1	0	1	0	0	0	0	0	0	0	0	0	0	0	0.0	0	0.0	0	0.0	51.8	-
0530	2	0	1	0	1	0	0	0	0	0	0	0	0	0	0.0	0	0.0	0	0.0	40.7	-
0545	7	0	6	0	1	0	0	0	0	0	0	0	0	3	42.9	0	0.0	0	0.0	54.6	-
0600	1	0	1	0	0	0	0	0	0	0	0	0	0	0	0.0	0	0.0	0	0.0	53.7	-
0615	3	0	2	0	1	0	0	0	0	0	0	0	0	0	0.0	0	0.0	0	0.0	53.7	-
0630	6	0	6	0	0	0	0	0	0	0	0	0	0	1	16.7	0	0.0	0	0.0	50.3	-
0645	10	0	10	0	0	0	0	0	0	0	0	0	0	3	30.0	1	10.0	1	10.0	57.2	-
0700	9	0	7	1	1	0	0	0	0	0	0	0	0	0	0.0	0	0.0	0	0.0	53.6	-
0715	**12**	**0**	**12**	**0**	**0**	**0**	**0**	**0**	**0**	**0**	**0**	**0**	**0**	**4**	**33.3**	**1**	**8.3**	**1**	**8.3**	**56.4**	**65.8**
0730	5	0	4	0	1	0	0	0	0	0	0	0	0	2	40.0	0	0.0	0	0.0	54.4	-
0745	10	0	5	0	4	1	0	0	0	0	0	0	0	2	20.0	1	10.0	1	10.0	52.4	-
0800	4	0	2	0	2	0	0	0	0	0	0	0	0	1	25.0	1	25.0	0	0.0	51.8	-
0815	2	0	2	0	0	0	0	0	0	0	0	0	0	1	50.0	0	0.0	0	0.0	58	-
0830	7	0	6	0	1	0	0	0	0	0	0	0	0	0	0.0	0	0.0	0	0.0	47.4	-
0845	4	0	4	0	0	0	0	0	0	0	0	0	0	0	0.0	0	0.0	0	0.0	48.7	-
0900	7	0	6	0	1	0	0	0	0	0	0	0	0	0	0.0	0	0.0	0	0.0	43.1	-
0915	4	0	3	0	1	0	0	0	0	0	0	0	0	0	0.0	0	0.0	0	0.0	45.9	-
0930	3	1	1	0	1	0	0	0	0	0	0	0	0	0	0.0	0	0.0	0	0.0	38.9	-
0945	10	0	9	0	1	0	0	0	0	0	0	0	0	0	0.0	0	0.0	0	0.0	46.9	-
1000	5	0	4	0	1	0	0	0	0	0	0	0	0	0	0.0	0	0.0	0	0.0	51.5	-
1015	0	0	0	0	0	0	0	0	0	0	0	0	0	0	0.0	0	0.0	0	0.0	-	-
1030	6	0	5	0	0	1	0	0	0	0	0	0	0	2	33.3	0	0.0	0	0.0	50.3	-
1045	4	0	4	0	0	0	0	0	0	0	0	0	0	0	0.0	0	0.0	0	0.0	48	-
1100	2	0	2	0	0	0	0	0	0	0	0	0	0	0	0.0	0	0.0	0	0.0	46.4	-
1115	6	0	4	0	1	1	0	0	0	0	0	0	0	0	0.0	0	0.0	0	0.0	43	-
1130	6	0	6	0	0	0	0	0	0	0	0	0	0	1	16.7	0	0.0	0	0.0	49.3	-
1145	2	0	1	0	1	0	0	0	0	0	0	0	0	0	0.0	0	0.0	0	0.0	53.5	-
1200	3	0	2	0	1	0	0	0	0	0	0	0	0	0	0.0	0	0.0	0	0.0	41.1	-
1215	4	0	4	0	0	0	0	0	0	0	0	0	0	1	25.0	1	25.0	0	0.0	53.8	-
1230	3	0	3	0	0	0	0	0	0	0	0	0	0	0	0.0	0	0.0	0	0.0	40.3	-
1245	2	0	2	0	0	0	0	0	0	0	0	0	0	0	0.0	0	0.0	0	0.0	45	-
1300	1	0	1	0	0	0	0	0	0	0	0	0	0	1	100.0	1	100.0	1	100.0	73.6	-
1315	5	0	4	0	1	0	0	0	0	0	0	0	0	0	0.0	0	0.0	0	0.0	43.1	-
1330	3	0	2	0	1	0	0	0	0	0	0	0	0	0	0.0	0	0.0	0	0.0	51	-
1345	1	0	1	0	0	0	0	0	0	0	0	0	0	0	0.0	0	0.0	0	0.0	46.8	-
1400	5	0	3	0	2	0	0	0	0	0	0	0	0	0	0.0	0	0.0	0	0.0	36.5	-
1415	1	0	0	0	1	0	0	0	0	0	0	0	0	0	0.0	0	0.0	0	0.0	41.2	-
1430	4	0	4	0	0	0	0	0	0	0	0	0	0	0	0.0	0	0.0	0	0.0	52	-
1445	8	1	3	0	4	0	0	0	0	0	0	0	0	0	0.0	0	0.0	0	0.0	40.5	-
1500	3	0	1	0	2	0	0	0	0	0	0	0	0	0	0.0	0	0.0	0	0.0	50.6	-
1515	2	0	1	1	0	0	0	0	0	0	0	0	0	0	0.0	0	0.0	0	0.0	41.5	-
1530	3	0	1	0	2	0	0	0	0	0	0	0	0	0	0.0	0	0.0	0	0.0	44.4	-
1545	6	0	5	0	1	0	0	0	0	0	0	0	0	0	0.0	0	0.0	0	0.0	49.3	-
1600	2	0	2	0	0	0	0	0	0	0	0	0	0	0	0.0	0	0.0	0	0.0	40.2	-
1615	6	0	4	0	2	0	0	0	0	0	0	0	0	0	0.0	0	0.0	0	0.0	49.5	-
1630	7	0	7	0	0	0	0	0	0	0	0	0	0	0	0.0	0	0.0	0	0.0	50.3	-
1645	**10**	**0**	**9**	**0**	**0**	**0**	**0**	**0**	**0**	**1**	**0**	**0**	**0**	**1**	**10.0**	**0**	**0.0**	**0**	**0.0**	**40.2**	**-**
1700	4	0	4	0	0	0	0	0	0	0	0	0	0	0	0.0	0	0.0	0	0.0	41.4	-
1715	**10**	**0**	**8**	**0**	**2**	**0**	**0**	**0**	**0**	**0**	**0**	**0**	**0**	**0**	**0.0**	**0**	**0.0**	**0**	**0.0**	**50.8**	**-**
1730	5	0	4	0	1	0	0	0	0	0	0	0	0	0	0.0	0	0.0	0	0.0	49.2	-
1745	7	0	7	0	0	0	0	0	0	0	0	0	0	0	0.0	0	0.0	0	0.0	49.6	-
1800	2	0	1	0	1	0	0	0	0	0	0	0	0	0	0.0	0	0.0	0	0.0	57.1	-
1815	2	0	1	0	1	0	0	0	0	0	0	0	0	0	0.0	0	0.0	0	0.0	48.2	-
1830	2	0	1	0	1	0	0	0	0	0	0	0	0	0	0.0	0	0.0	0	0.0	49.4	-
1845	6	0	5	1	0	0	0	0	0	0	0	0	0	2	33.3	1	16.7	1	16.7	54.9	-
1900	2	0	2	0	0	0	0	0	0	0	0	0	0	0	0.0	0	0.0	0	0.0	45.7	-
1915	2	0	2	0	0	0	0	0	0	0	0	0	0	0	0.0	0	0.0	0	0.0	46.7	-
1930	3	0	3	0	0	0	0	0	0	0	0	0	0	0	0.0	0	0.0	0	0.0	51.1	-
1945	0	0	0	0	0	0	0	0	0	0	0	0	0	0	0.0	0	0.0	0	0.0	-	-
2000	1	0	1	0	0	0	0	0	0	0	0	0	0	1	100.0	0	0.0	0	0.0	61.4	-
2015	1	0	1	0	0	0	0	0	0	0	0	0	0	0	0.0	0	0.0	0	0.0	40.4	-
2030	3	0	3	0	0	0	0	0	0	0	0	0	0	0	0.0	0	0.0	0	0.0	45.1	-
2045	1	0	1	0	0	0	0	0	0	0	0	0	0	0	0.0	0	0.0	0	0.0	55.8	-
2100	1	0	1	0	0	0	0	0	0	0	0	0	0	0	0.0	0	0.0	0	0.0	51.4	-
2115	0	0	0	0	0	0	0	0	0	0	0	0	0	0	0.0	0	0.0	0	0.0	-	-
2130	1	0	1	0	0	0	0	0	0	0	0	0	0	0	0.0	0	0.0	0	0.0	51.6	-
2145	2	0	2	0	0	0	0	0	0	0	0	0	0	0	0.0	0	0.0	0	0.0	48	-
2200	0	0	0	0	0	0	0	0	0	0	0	0	0	0	0.0	0	0.0	0	0.0	-	-
2215	0	0	0	0	0	0	0	0	0	0	0	0	0	0	0.0	0	0.0	0	0.0	-	-
2230	0	0	0	0	0	0	0	0	0	0	0	0	0	0	0.0	0	0.0	0	0.0	-	-
2245	0	0	0	0	0	0	0	0	0	0	0	0	0	0	0.0	0	0.0	0	0.0	-	-
2300	1	0	1	0	0	0	0	0	0	0	0	0	0	0	0.0	0	0.0	0	0.0	48.4	-
2315	1	0	1	0	0	0	0	0	0	0	0	0	0	0	0.0	0	0.0	0	0.0	52.5	-
2330	0	0	0	0	0	0	0	0	0	0	0	0	0	0	0.0	0	0.0	0	0.0	-	-
2345	0	0	0	0	0	0	0	0	0	0	0	0	0	0	0.0	0	0.0	0	0.0	-	-
07-19	**225**	**2**	**177**	**3**	**39**	**3**	**0**	**0**	**0**	**1**	**0**	**0**	**0**	**18**	**8.0**	**6**	**2.7**	**4**	**1.8**	**48.3**	**55.9**
06-22	**262**	**2**	**213**	**3**	**40**	**3**	**0**	**0**	**0**	**1**	**0**	**0**	**0**	**23**	**8.8**	**7**	**2.7**	**5**	**1.9**	**48.8**	**56.3**
06-00	**264**	**2**	**215**	**3**	**40**	**3**	**0**	**0**	**0**	**1**	**0**	**0**	**0**	**23**	**8.7**	**7**	**2.7**	**5**	**1.9**	**48.8**	**56.3**
00-00	**279**	**2**	**227**	**3**	**43**	**3**	**0**	**0**	**0**	**1**	**0**	**0**	**0**	**27**	**9.7**	**7**	**2.5**	**5**	**1.8**	**49**	**56.6**

Site 26
Location MAIN STREET - attached to TREE
Direction Eastbound
18 March 2025 Tuesday

16557 / NEWARK - ON - TRENT
MARCH 2025
AUTOMATIC TRAFFIC COUNT

Time	Total	Classification												]PSL	]PSL%	]SL1	]SL1%	]SL2	]SL2%	Mean	Vpp
		1 MCL	2 SV	3 SVT	4 TB2	5 TB3	6 T4	7 ART3	8 ART4	9 ART5	10 ART6	11 BD	12 DRT	60	60	68 ACPO	68 ACPO	70 DfT	70 DfT		85
0000	0	0	0	0	0	0	0	0	0	0	0	0	0	0	0.0	0	0.0	0	0.0	-	-
0015	0	0	0	0	0	0	0	0	0	0	0	0	0	0	0.0	0	0.0	0	0.0	-	-
0030	0	0	0	0	0	0	0	0	0	0	0	0	0	0	0.0	0	0.0	0	0.0	-	-
0045	0	0	0	0	0	0	0	0	0	0	0	0	0	0	0.0	0	0.0	0	0.0	-	-
0100	0	0	0	0	0	0	0	0	0	0	0	0	0	0	0.0	0	0.0	0	0.0	-	-
0115	0	0	0	0	0	0	0	0	0	0	0	0	0	0	0.0	0	0.0	0	0.0	-	-
0130	0	0	0	0	0	0	0	0	0	0	0	0	0	0	0.0	0	0.0	0	0.0	-	-
0145	0	0	0	0	0	0	0	0	0	0	0	0	0	0	0.0	0	0.0	0	0.0	-	-
0200	0	0	0	0	0	0	0	0	0	0	0	0	0	0	0.0	0	0.0	0	0.0	-	-
0215	0	0	0	0	0	0	0	0	0	0	0	0	0	0	0.0	0	0.0	0	0.0	-	-
0230	0	0	0	0	0	0	0	0	0	0	0	0	0	0	0.0	0	0.0	0	0.0	-	-
0245	1	0	1	0	0	0	0	0	0	0	0	0	0	0	0.0	0	0.0	0	0.0	35.4	-
0300	0	0	0	0	0	0	0	0	0	0	0	0	0	0	0.0	0	0.0	0	0.0	-	-
0315	0	0	0	0	0	0	0	0	0	0	0	0	0	0	0.0	0	0.0	0	0.0	-	-
0330	1	0	1	0	0	0	0	0	0	0	0	0	0	0	0.0	0	0.0	0	0.0	52.2	-
0345	0	0	0	0	0	0	0	0	0	0	0	0	0	0	0.0	0	0.0	0	0.0	-	-
0400	0	0	0	0	0	0	0	0	0	0	0	0	0	0	0.0	0	0.0	0	0.0	-	-
0415	0	0	0	0	0	0	0	0	0	0	0	0	0	0	0.0	0	0.0	0	0.0	-	-
0430	0	0	0	0	0	0	0	0	0	0	0	0	0	0	0.0	0	0.0	0	0.0	-	-
0445	1	0	1	0	0	0	0	0	0	0	0	0	0	0	0.0	0	0.0	0	0.0	43.1	-
0500	0	0	0	0	0	0	0	0	0	0	0	0	0	0	0.0	0	0.0	0	0.0	-	-
0515	1	0	1	0	0	0	0	0	0	0	0	0	0	0	0.0	0	0.0	0	0.0	44.7	-
0530	0	0	0	0	0	0	0	0	0	0	0	0	0	0	0.0	0	0.0	0	0.0	-	-
0545	7	0	7	0	0	0	0	0	0	0	0	0	0	0	0.0	0	0.0	0	0.0	50.2	-
0600	2	0	1	0	1	0	0	0	0	0	0	0	0	0	0.0	0	0.0	0	0.0	50.9	-
0615	3	0	2	0	1	0	0	0	0	0	0	0	0	0	0.0	0	0.0	0	0.0	49.7	-
0630	5	0	4	0	1	0	0	0	0	0	0	0	0	0	0.0	0	0.0	0	0.0	49.9	-
0645	11	0	10	0	1	0	0	0	0	0	0	0	0	2	18.2	0	0.0	0	0.0	54.6	61.6
0700	6	0	6	0	0	0	0	0	0	0	0	0	0	0	0.0	0	0.0	0	0.0	48.8	-
0715	**13**	**0**	**12**	**0**	**1**	**0**	**0**	**0**	**0**	**0**	**0**	**0**	**0**	**1**	**7.7**	**0**	**0.0**	**0**	**0.0**	**44.9**	**54.5**
0730	8	0	4	2	2	0	0	0	0	0	0	0	0	0	0.0	0	0.0	0	0.0	50.6	-
0745	4	0	4	0	0	0	0	0	0	0	0	0	0	0	0.0	0	0.0	0	0.0	51.6	-
0800	4	0	2	0	1	0	0	0	0	0	1	0	0	0	0.0	0	0.0	0	0.0	51.9	-
0815	1	0	1	0	0	0	0	0	0	0	0	0	0	0	0.0	0	0.0	0	0.0	59.5	-
0830	7	0	4	0	3	0	0	0	0	0	0	0	0	1	14.3	0	0.0	0	0.0	51.3	-
0845	8	0	5	0	2	0	0	0	1	0	0	0	0	0	0.0	0	0.0	0	0.0	46.7	-
0900	4	0	2	0	1	0	0	0	0	1	0	0	0	0	0.0	0	0.0	0	0.0	48.5	-
0915	8	0	4	1	3	0	0	0	0	0	0	0	0	2	25.0	1	12.5	0	0.0	52	-
0930	5	0	4	0	1	0	0	0	0	0	0	0	0	0	0.0	0	0.0	0	0.0	46.5	-
0945	4	0	2	1	1	0	0	0	0	0	0	0	0	1	25.0	0	0.0	0	0.0	45.9	-
1000	4	0	4	0	0	0	0	0	0	0	0	0	0	0	0.0	0	0.0	0	0.0	44.2	-
1015	2	0	1	0	1	0	0	0	0	0	0	0	0	0	0.0	0	0.0	0	0.0	49.8	-
1030	4	1	2	0	1	0	0	0	0	0	0	0	0	0	0.0	0	0.0	0	0.0	42.3	-
1045	5	0	5	0	0	0	0	0	0	0	0	0	0	0	0.0	0	0.0	0	0.0	52.6	-
1100	8	0	6	1	1	0	0	0	0	0	0	0	0	0	0.0	0	0.0	0	0.0	44.3	-
1115	0	0	0	0	0	0	0	0	0	0	0	0	0	0	0.0	0	0.0	0	0.0	-	-
1130	5	0	4	0	0	0	0	0	0	1	0	0	0	0	0.0	0	0.0	0	0.0	39.6	-
1145	3	0	2	1	0	0	0	0	0	0	0	0	0	1	33.3	0	0.0	0	0.0	49.2	-
1200	2	0	0	0	1	0	0	0	0	0	1	0	0	0	0.0	0	0.0	0	0.0	44.9	-
1215	6	1	4	0	1	0	0	0	0	0	0	0	0	0	0.0	0	0.0	0	0.0	42.1	-
1230	4	0	3	0	1	0	0	0	0	0	0	0	0	1	25.0	1	25.0	1	25.0	49.8	-
1245	1	0	1	0	0	0	0	0	0	0	0	0	0	0	0.0	0	0.0	0	0.0	37.1	-
1300	2	0	2	0	0	0	0	0	0	0	0	0	0	0	0.0	0	0.0	0	0.0	41.8	-
1315	10	0	7	0	2	0	0	0	1	0	0	0	0	0	0.0	0	0.0	0	0.0	46.5	-
1330	4	0	3	0	1	0	0	0	0	0	0	0	0	0	0.0	0	0.0	0	0.0	52.8	-
1345	2	0	2	0	0	0	0	0	0	0	0	0	0	0	0.0	0	0.0	0	0.0	52.6	-
1400	3	0	1	0	1	0	0	0	0	1	0	0	0	1	33.3	1	33.3	1	33.3	55.7	-
1415	7	0	6	0	1	0	0	0	0	0	0	0	0	0	0.0	0	0.0	0	0.0	44.1	-
1430	8	0	3	0	5	0	0	0	0	0	0	0	0	1	12.5	0	0.0	0	0.0	48	-
1445	2	0	1	0	1	0	0	0	0	0	0	0	0	0	0.0	0	0.0	0	0.0	55.4	-
1500	4	0	1	0	3	0	0	0	0	0	0	0	0	0	0.0	0	0.0	0	0.0	49.4	-
1515	5	0	1	0	4	0	0	0	0	0	0	0	0	0	0.0	0	0.0	0	0.0	49.3	-
1530	6	0	6	0	0	0	0	0	0	0	0	0	0	0	0.0	0	0.0	0	0.0	48.7	-
1545	7	0	7	0	0	0	0	0	0	0	0	0	0	0	0.0	0	0.0	0	0.0	49.5	-
1600	6	0	6	0	0	0	0	0	0	0	0	0	0	0	0.0	0	0.0	0	0.0	47.4	-
1615	3	0	3	0	0	0	0	0	0	0	0	0	0	0	0.0	0	0.0	0	0.0	51	-
1630	4	0	4	0	0	0	0	0	0	0	0	0	0	0	0.0	0	0.0	0	0.0	49.6	-
1645	6	0	5	0	1	0	0	0	0	0	0	0	0	3	50.0	0	0.0	0	0.0	55	-
1700	10	0	9	0	0	0	0	0	1	0	0	0	0	0	0.0	0	0.0	0	0.0	50.1	-
1715	**12**	**1**	**7**	**0**	**3**	**0**	**0**	**0**	**1**	**0**	**0**	**0**	**0**	**1**	**8.3**	**0**	**0.0**	**0**	**0.0**	**41.2**	**59.4**
1730	4	0	4	0	0	0	0	0	0	0	0	0	0	1	25.0	1	25.0	1	25.0	49.9	-
1745	9	0	7	0	2	0	0	0	0	0	0	0	0	0	0.0	0	0.0	0	0.0	48.3	-
1800	2	0	2	0	0	0	0	0	0	0	0	0	0	0	0.0	0	0.0	0	0.0	46.4	-
1815	6	0	4	0	2	0	0	0	0	0	0	0	0	0	0.0	0	0.0	0	0.0	45.9	-
1830	6	0	5	0	1	0	0	0	0	0	0	0	0	1	16.7	0	0.0	0	0.0	38.7	-
1845	3	0	2	0	1	0	0	0	0	0	0	0	0	0	0.0	0	0.0	0	0.0	43.9	-
1900	0	0	0	0	0	0	0	0	0	0	0	0	0	0	0.0	0	0.0	0	0.0	-	-
1915	1	0	1	0	0	0	0	0	0	0	0	0	0	0	0.0	0	0.0	0	0.0	43.3	-
1930	2	0	1	0	1	0	0	0	0	0	0	0	0	0	0.0	0	0.0	0	0.0	47.8	-
1945	1	0	1	0	0	0	0	0	0	0	0	0	0	0	0.0	0	0.0	0	0.0	54.1	-
2000	0	0	0	0	0	0	0	0	0	0	0	0	0	0	0.0	0	0.0	0	0.0	-	-
2015	2	0	0	0	1	1	0	0	0	0	0	0	0	0	0.0	0	0.0	0	0.0	47.1	-
2030	2	0	1	0	1	0	0	0	0	0	0	0	0	0	0.0	0	0.0	0	0.0	40.6	-
2045	2	0	2	0	0	0	0	0	0	0	0	0	0	0	0.0	0	0.0	0	0.0	55.6	-
2100	0	0	0	0	0	0	0	0	0	0	0	0	0	0	0.0	0	0.0	0	0.0	-	-
2115	1	0	0	0	1	0	0	0	0	0	0	0	0	0	0.0	0	0.0	0	0.0	49.5	-
2130	0	0	0	0	0	0	0	0	0	0	0	0	0	0	0.0	0	0.0	0	0.0	-	-
2145	2	0	2	0	0	0	0	0	0	0	0	0	0	0	0.0	0	0.0	0	0.0	50.6	-
2200	0	0	0	0	0	0	0	0	0	0	0	0	0	0	0.0	0	0.0	0	0.0	-	-
2215	1	0	1	0	0	0	0	0	0	0	0	0	0	0	0.0	0	0.0	0	0.0	37.9	-
2230	0	0	0	0	0	0	0	0	0	0	0	0	0	0	0.0	0	0.0	0	0.0	-	-
2245	0	0	0	0	0	0	0	0	0	0	0	0	0	0	0.0	0	0.0	0	0.0	-	-
2300	1	0	1	0	0	0	0	0	0	0	0	0	0	0	0.0	0	0.0	0	0.0	47.6	-
2315	1	0	1	0	0	0	0	0	0	0	0	0	0	0	0.0	0	0.0	0	0.0	49.9	-
2330	0	0	0	0	0	0	0	0	0	0	0	0	0	0	0.0	0	0.0	0	0.0	-	-
2345	1	0	1	0	0	0	0	0	0	0	0	0	0	0	0.0	0	0.0	0	0.0	39.7	-
07-19	**247**	**3**	**180**	**6**	**49**	**0**	**0**	**0**	**4**	**3**	**2**	**0**	**0**	**15**	**6.1**	**4**	**1.6**	**3**	**1.2**	**47.6**	**55.9**
06-22	**281**	**3**	**205**	**6**	**57**	**1**	**0**	**0**	**4**	**3**	**2**	**0**	**0**	**17**	**6.1**	**4**	**1.4**	**3**	**1.1**	**48**	**56.2**
06-00	**285**	**3**	**209**	**6**	**57**	**1**	**0**	**0**	**4**	**3**	**2**	**0**	**0**	**17**	**6.0**	**4**	**1.4**	**3**	**1.1**	**47.9**	**56.2**
00-00	**296**	**3**	**220**	**6**	**57**	**1**	**0**	**0**	**4**	**3**	**2**	**0**	**0**	**17**	**5.7**	**4**	**1.4**	**3**	**1.0**	**47.9**	**56.1**

Site 26
Location MAIN STREET - attached to TREE
Direction Eastbound
19 March 2025 Wednesday

16557 / NEWARK - ON - TRENT
MARCH 2025
AUTOMATIC TRAFFIC COUNT

Time	Total	Classification												]PSL	]PSL%	]SL1	]SL1%	]SL2	]SL2%	Mean	Vpp
		1	2	3	4	5	6	7	8	9	10	11	12	60	60	68	68	70	70		85
		MCL	SV	SVT	TB2	TB3	T4	ART3	ART4	ART5	ART6	BD	DRT			ACPO	ACPO	DfT	DfT		
0000	0	0	0	0	0	0	0	0	0	0	0	0	0	0	0.0	0	0.0	0	0.0	-	-
0015	0	0	0	0	0	0	0	0	0	0	0	0	0	0	0.0	0	0.0	0	0.0	-	-
0030	0	0	0	0	0	0	0	0	0	0	0	0	0	0	0.0	0	0.0	0	0.0	-	-
0045	0	0	0	0	0	0	0	0	0	0	0	0	0	0	0.0	0	0.0	0	0.0	-	-
0100	0	0	0	0	0	0	0	0	0	0	0	0	0	0	0.0	0	0.0	0	0.0	-	-
0115	0	0	0	0	0	0	0	0	0	0	0	0	0	0	0.0	0	0.0	0	0.0	-	-
0130	0	0	0	0	0	0	0	0	0	0	0	0	0	0	0.0	0	0.0	0	0.0	-	-
0145	0	0	0	0	0	0	0	0	0	0	0	0	0	0	0.0	0	0.0	0	0.0	-	-
0200	0	0	0	0	0	0	0	0	0	0	0	0	0	0	0.0	0	0.0	0	0.0	-	-
0215	0	0	0	0	0	0	0	0	0	0	0	0	0	0	0.0	0	0.0	0	0.0	-	-
0230	0	0	0	0	0	0	0	0	0	0	0	0	0	0	0.0	0	0.0	0	0.0	-	-
0245	0	0	0	0	0	0	0	0	0	0	0	0	0	0	0.0	0	0.0	0	0.0	-	-
0300	0	0	0	0	0	0	0	0	0	0	0	0	0	0	0.0	0	0.0	0	0.0	-	-
0315	0	0	0	0	0	0	0	0	0	0	0	0	0	0	0.0	0	0.0	0	0.0	-	-
0330	0	0	0	0	0	0	0	0	0	0	0	0	0	0	0.0	0	0.0	0	0.0	-	-
0345	0	0	0	0	0	0	0	0	0	0	0	0	0	0	0.0	0	0.0	0	0.0	-	-
0400	0	0	0	0	0	0	0	0	0	0	0	0	0	0	0.0	0	0.0	0	0.0	-	-
0415	0	0	0	0	0	0	0	0	0	0	0	0	0	0	0.0	0	0.0	0	0.0	-	-
0430	0	0	0	0	0	0	0	0	0	0	0	0	0	0	0.0	0	0.0	0	0.0	-	-
0445	2	0	2	0	0	0	0	0	0	0	0	0	0	0	0.0	0	0.0	0	0.0	49.6	-
0500	0	0	0	0	0	0	0	0	0	0	0	0	0	0	0.0	0	0.0	0	0.0	-	-
0515	1	0	1	0	0	0	0	0	0	0	0	0	0	0	0.0	0	0.0	0	0.0	46.7	-
0530	3	0	3	0	0	0	0	0	0	0	0	0	0	1	33.3	0	0.0	0	0.0	53.5	-
0545	8	0	6	0	2	0	0	0	0	0	0	0	0	1	12.5	0	0.0	0	0.0	50	-
0600	1	0	1	0	0	0	0	0	0	0	0	0	0	0	0.0	0	0.0	0	0.0	53.7	-
0615	2	0	2	0	0	0	0	0	0	0	0	0	0	0	0.0	0	0.0	0	0.0	45.5	-
0630	5	0	5	0	0	0	0	0	0	0	0	0	0	0	0.0	0	0.0	0	0.0	36.7	-
0645	9	0	9	0	0	0	0	0	0	0	0	0	0	3	33.3	1	11.1	0	0.0	56	-
0700	9	0	8	0	1	0	0	0	0	0	0	0	0	2	22.2	0	0.0	0	0.0	54.8	-
0715	**12**	**0**	**10**	**0**	**2**	**0**	**0**	**0**	**0**	**0**	**0**	**0**	**0**	**2**	**16.7**	**0**	**0.0**	**0**	**0.0**	**54**	**63.4**
0730	7	0	5	0	2	0	0	0	0	0	0	0	0	0	0.0	0	0.0	0	0.0	46.4	-
0745	7	0	6	0	1	0	0	0	0	0	0	0	0	0	0.0	0	0.0	0	0.0	48.2	-
0800	3	0	3	0	0	0	0	0	0	0	0	0	0	1	33.3	0	0.0	0	0.0	53.8	-
0815	4	0	4	0	0	0	0	0	0	0	0	0	0	1	25.0	0	0.0	0	0.0	51.1	-
0830	3	0	3	0	0	0	0	0	0	0	0	0	0	2	66.7	0	0.0	0	0.0	54.5	-
0845	6	0	5	0	1	0	0	0	0	0	0	0	0	0	0.0	0	0.0	0	0.0	41.4	-
0900	9	0	7	0	2	0	0	0	0	0	0	0	0	0	0.0	0	0.0	0	0.0	47.9	-
0915	5	0	2	0	3	0	0	0	0	0	0	0	0	1	20.0	0	0.0	0	0.0	51.5	-
0930	6	0	1	0	5	0	0	0	0	0	0	0	0	0	0.0	0	0.0	0	0.0	46.6	-
0945	6	0	4	0	2	0	0	0	0	0	0	0	0	0	0.0	0	0.0	0	0.0	45.9	-
1000	2	0	2	0	0	0	0	0	0	0	0	0	0	0	0.0	0	0.0	0	0.0	44.7	-
1015	5	0	2	0	2	0	0	0	0	0	1	0	0	0	0.0	0	0.0	0	0.0	45.4	-
1030	2	1	1	0	0	0	0	0	0	0	0	0	0	0	0.0	0	0.0	0	0.0	38	-
1045	4	1	1	0	2	0	0	0	0	0	0	0	0	0	0.0	0	0.0	0	0.0	38.5	-
1100	2	0	1	0	1	0	0	0	0	0	0	0	0	1	50.0	0	0.0	0	0.0	52.3	-
1115	2	0	2	0	0	0	0	0	0	0	0	0	0	0	0.0	0	0.0	0	0.0	42.2	-
1130	4	0	1	0	3	0	0	0	0	0	0	0	0	0	0.0	0	0.0	0	0.0	44.9	-
1145	3	0	3	0	0	0	0	0	0	0	0	0	0	0	0.0	0	0.0	0	0.0	46.3	-
1200	5	0	2	0	2	0	0	0	0	1	0	0	0	2	40.0	1	20.0	1	20.0	50.4	-
1215	4	0	4	0	0	0	0	0	0	0	0	0	0	1	25.0	1	25.0	0	0.0	55.3	-
1230	4	0	3	0	1	0	0	0	0	0	0	0	0	0	0.0	0	0.0	0	0.0	46.2	-
1245	2	0	1	0	1	0	0	0	0	0	0	0	0	0	0.0	0	0.0	0	0.0	48.4	-
1300	4	0	3	0	0	0	0	0	0	0	1	0	0	0	0.0	0	0.0	0	0.0	36.3	-
1315	**10**	**1**	**7**	**0**	**2**	**0**	**0**	**0**	**0**	**0**	**0**	**0**	**0**	**0**	**0.0**	**0**	**0.0**	**0**	**0.0**	**46.5**	**-**
1330	4	0	4	0	0	0	0	0	0	0	0	0	0	0	0.0	0	0.0	0	0.0	52.2	-
1345	5	0	4	0	1	0	0	0	0	0	0	0	0	0	0.0	0	0.0	0	0.0	46.6	-
1400	4	0	4	0	0	0	0	0	0	0	0	0	0	0	0.0	0	0.0	0	0.0	41.9	-
1415	9	0	6	0	3	0	0	0	0	0	0	0	0	1	11.1	0	0.0	0	0.0	50.6	-
1430	7	0	5	0	2	0	0	0	0	0	0	0	0	1	14.3	0	0.0	0	0.0	48.4	-
1445	4	0	4	0	0	0	0	0	0	0	0	0	0	1	25.0	1	25.0	0	0.0	53.1	-
1500	3	0	3	0	0	0	0	0	0	0	0	0	0	0	0.0	0	0.0	0	0.0	51	-
1515	3	0	3	0	0	0	0	0	0	0	0	0	0	0	0.0	0	0.0	0	0.0	52.2	-
1530	5	0	4	0	1	0	0	0	0	0	0	0	0	0	0.0	0	0.0	0	0.0	43.1	-
1545	7	0	5	0	1	0	0	0	1	0	0	0	0	0	0.0	0	0.0	0	0.0	41.5	-
1600	7	0	6	0	1	0	0	0	0	0	0	0	0	0	0.0	0	0.0	0	0.0	47.9	-
1615	5	0	5	0	0	0	0	0	0	0	0	0	0	0	0.0	0	0.0	0	0.0	48.3	-
1630	4	0	2	0	2	0	0	0	0	0	0	0	0	1	25.0	0	0.0	0	0.0	54.1	-
1645	**10**	**0**	**7**	**0**	**3**	**0**	**0**	**0**	**0**	**0**	**0**	**0**	**0**	**1**	**10.0**	**0**	**0.0**	**0**	**0.0**	**48.6**	**-**
1700	9	0	8	0	1	0	0	0	0	0	0	0	0	1	11.1	0	0.0	0	0.0	48	-
1715	6	0	5	0	1	0	0	0	0	0	0	0	0	1	16.7	0	0.0	0	0.0	49.6	-
1730	5	0	4	0	1	0	0	0	0	0	0	0	0	0	0.0	0	0.0	0	0.0	44.9	-
1745	3	0	2	0	1	0	0	0	0	0	0	0	0	0	0.0	0	0.0	0	0.0	47.4	-
1800	6	0	5	0	1	0	0	0	0	0	0	0	0	0	0.0	0	0.0	0	0.0	53.1	-
1815	5	0	4	0	1	0	0	0	0	0	0	0	0	0	0.0	0	0.0	0	0.0	51.5	-
1830	3	0	3	0	0	0	0	0	0	0	0	0	0	0	0.0	0	0.0	0	0.0	46.4	-
1845	2	0	1	0	1	0	0	0	0	0	0	0	0	1	50.0	0	0.0	0	0.0	56.1	-
1900	0	0	0	0	0	0	0	0	0	0	0	0	0	0	0.0	0	0.0	0	0.0	-	-
1915	1	0	1	0	0	0	0	0	0	0	0	0	0	0	0.0	0	0.0	0	0.0	41.8	-
1930	0	0	0	0	0	0	0	0	0	0	0	0	0	0	0.0	0	0.0	0	0.0	-	-
1945	2	0	2	0	0	0	0	0	0	0	0	0	0	0	0.0	0	0.0	0	0.0	45.4	-
2000	2	0	1	0	1	0	0	0	0	0	0	0	0	1	50.0	0	0.0	0	0.0	52	-
2015	3	0	3	0	0	0	0	0	0	0	0	0	0	0	0.0	0	0.0	0	0.0	52.7	-
2030	4	0	3	0	1	0	0	0	0	0	0	0	0	0	0.0	0	0.0	0	0.0	45.8	-
2045	2	0	1	0	1	0	0	0	0	0	0	0	0	1	50.0	0	0.0	0	0.0	58.3	-
2100	0	0	0	0	0	0	0	0	0	0	0	0	0	0	0.0	0	0.0	0	0.0	-	-
2115	3	0	3	0	0	0	0	0	0	0	0	0	0	0	0.0	0	0.0	0	0.0	46.5	-
2130	3	0	3	0	0	0	0	0	0	0	0	0	0	0	0.0	0	0.0	0	0.0	44.2	-
2145	0	0	0	0	0	0	0	0	0	0	0	0	0	0	0.0	0	0.0	0	0.0	-	-
2200	0	0	0	0	0	0	0	0	0	0	0	0	0	0	0.0	0	0.0	0	0.0	-	-
2215	1	0	1	0	0	0	0	0	0	0	0	0	0	0	0.0	0	0.0	0	0.0	54.2	-
2230	0	0	0	0	0	0	0	0	0	0	0	0	0	0	0.0	0	0.0	0	0.0	-	-
2245	0	0	0	0	0	0	0	0	0	0	0	0	0	0	0.0	0	0.0	0	0.0	-	-
2300	0	0	0	0	0	0	0	0	0	0	0	0	0	0	0.0	0	0.0	0	0.0	-	-
2315	1	0	1	0	0	0	0	0	0	0	0	0	0	0	0.0	0	0.0	0	0.0	33.4	-
2330	0	0	0	0	0	0	0	0	0	0	0	0	0	0	0.0	0	0.0	0	0.0	-	-
2345	0	0	0	0	0	0	0	0	0	0	0	0	0	0	0.0	0	0.0	0	0.0	-	-
07-19	**246**	**3**	**185**	**0**	**54**	**0**	**0**	**0**	**1**	**1**	**2**	**0**	**0**	**21**	**8.5**	**3**	**1.2**	**1**	**0.4**	**48.3**	**56.6**
06-22	**283**	**3**	**219**	**0**	**57**	**0**	**0**	**0**	**1**	**1**	**2**	**0**	**0**	**26**	**9.2**	**4**	**1.4**	**1**	**0.4**	**48.3**	**56.6**
06-00	**285**	**3**	**221**	**0**	**57**	**0**	**0**	**0**	**1**	**1**	**2**	**0**	**0**	**26**	**9.1**	**4**	**1.4**	**1**	**0.4**	**48.3**	**56.6**
00-00	**299**	**3**	**233**	**0**	**59**	**0**	**0**	**0**	**1**	**1**	**2**	**0**	**0**	**28**	**9.4**	**4**	**1.3**	**1**	**0.3**	**48.4**	**56.6**

Site 26
Location MAIN STREET - attached to TREE
Direction Eastbound
20 March 2025

16557 / NEWARK - ON - TRENT
MARCH 2025
AUTOMATIC TRAFFIC COUNT

Time	Total	Classification												]PSL	]PSL%	]SL1	]SL1%	]SL2	]SL2%	Mean	Vpp
		1	2	3	4	5	6	7	8	9	10	11	12	60	60	68	68	70	70		85
		MCL	SV	SVT	TB2	TB3	T4	ART3	ART4	ART5	ART6	BD	DRT			ACPO	ACPO	DfT	DfT		
0000	0	0	0	0	0	0	0	0	0	0	0	0	0	0	0.0	0	0.0	0	0.0	-	-
0015	0	0	0	0	0	0	0	0	0	0	0	0	0	0	0.0	0	0.0	0	0.0	-	-
0030	1	0	0	0	1	0	0	0	0	0	0	0	0	0	0.0	0	0.0	0	0.0	49.9	-
0045	0	0	0	0	0	0	0	0	0	0	0	0	0	0	0.0	0	0.0	0	0.0	-	-
0100	0	0	0	0	0	0	0	0	0	0	0	0	0	0	0.0	0	0.0	0	0.0	-	-
0115	0	0	0	0	0	0	0	0	0	0	0	0	0	0	0.0	0	0.0	0	0.0	-	-
0130	0	0	0	0	0	0	0	0	0	0	0	0	0	0	0.0	0	0.0	0	0.0	-	-
0145	0	0	0	0	0	0	0	0	0	0	0	0	0	0	0.0	0	0.0	0	0.0	-	-
0200	0	0	0	0	0	0	0	0	0	0	0	0	0	0	0.0	0	0.0	0	0.0	-	-
0215	0	0	0	0	0	0	0	0	0	0	0	0	0	0	0.0	0	0.0	0	0.0	-	-
0230	0	0	0	0	0	0	0	0	0	0	0	0	0	0	0.0	0	0.0	0	0.0	-	-
0245	0	0	0	0	0	0	0	0	0	0	0	0	0	0	0.0	0	0.0	0	0.0	-	-
0300	0	0	0	0	0	0	0	0	0	0	0	0	0	0	0.0	0	0.0	0	0.0	-	-
0315	0	0	0	0	0	0	0	0	0	0	0	0	0	0	0.0	0	0.0	0	0.0	-	-
0330	1	0	1	0	0	0	0	0	0	0	0	0	0	0	0.0	0	0.0	0	0.0	50.8	-
0345	0	0	0	0	0	0	0	0	0	0	0	0	0	0	0.0	0	0.0	0	0.0	-	-
0400	0	0	0	0	0	0	0	0	0	0	0	0	0	0	0.0	0	0.0	0	0.0	-	-
0415	1	0	0	0	1	0	0	0	0	0	0	0	0	0	0.0	0	0.0	0	0.0	57.4	-
0430	0	0	0	0	0	0	0	0	0	0	0	0	0	0	0.0	0	0.0	0	0.0	-	-
0445	1	0	1	0	0	0	0	0	0	0	0	0	0	0	0.0	0	0.0	0	0.0	47.1	-
0500	1	0	1	0	0	0	0	0	0	0	0	0	0	0	0.0	0	0.0	0	0.0	43.7	-
0515	1	0	1	0	0	0	0	0	0	0	0	0	0	0	0.0	0	0.0	0	0.0	44.5	-
0530	2	0	2	0	0	0	0	0	0	0	0	0	0	1	50.0	0	0.0	0	0.0	58.5	-
0545	6	0	5	0	1	0	0	0	0	0	0	0	0	0	0.0	0	0.0	0	0.0	52.2	-
0600	1	0	1	0	0	0	0	0	0	0	0	0	0	0	0.0	0	0.0	0	0.0	51.4	-
0615	0	0	0	0	0	0	0	0	0	0	0	0	0	0	0.0	0	0.0	0	0.0	-	-
0630	7	0	6	0	1	0	0	0	0	0	0	0	0	0	0.0	0	0.0	0	0.0	50.3	-
0645	**11**	**0**	**10**	**0**	**1**	**0**	**0**	**0**	**0**	**0**	**0**	**0**	**0**	**4**	**36.4**	**0**	**0.0**	**0**	**0.0**	**57.9**	**65.9**
0700	9	0	8	0	1	0	0	0	0	0	0	0	0	2	22.2	0	0.0	0	0.0	56.9	-
0715	8	0	8	0	0	0	0	0	0	0	0	0	0	2	25.0	0	0.0	0	0.0	55	-
0730	9	0	7	0	0	1	0	0	0	0	1	0	0	2	22.2	1	11.1	0	0.0	53.1	-
0745	9	0	7	0	2	0	0	0	0	0	0	0	0	1	11.1	0	0.0	0	0.0	53.7	-
0800	4	0	3	0	1	0	0	0	0	0	0	0	0	1	25.0	0	0.0	0	0.0	57.3	-
0815	5	0	4	0	1	0	0	0	0	0	0	0	0	3	60.0	2	40.0	2	40.0	65.5	-
0830	2	0	2	0	0	0	0	0	0	0	0	0	0	0	0.0	0	0.0	0	0.0	56.8	-
0845	9	0	7	0	2	0	0	0	0	0	0	0	0	0	0.0	0	0.0	0	0.0	41.8	-
0900	6	0	5	0	1	0	0	0	0	0	0	0	0	0	0.0	0	0.0	0	0.0	44.6	-
0915	3	0	1	0	1	0	1	0	0	0	0	0	0	0	0.0	0	0.0	0	0.0	47.9	-
0930	3	0	3	0	0	0	0	0	0	0	0	0	0	0	0.0	0	0.0	0	0.0	42.4	-
0945	4	0	3	0	0	0	0	0	0	1	0	0	0	0	0.0	0	0.0	0	0.0	42.6	-
1000	3	0	0	0	3	0	0	0	0	0	0	0	0	0	0.0	0	0.0	0	0.0	35.9	-
1015	2	1	1	0	0	0	0	0	0	0	0	0	0	0	0.0	0	0.0	0	0.0	32.9	-
1030	4	1	1	0	2	0	0	0	0	0	0	0	0	1	25.0	0	0.0	0	0.0	45.6	-
1045	2	0	2	0	0	0	0	0	0	0	0	0	0	0	0.0	0	0.0	0	0.0	45	-
1100	4	1	2	0	1	0	0	0	0	0	0	0	0	0	0.0	0	0.0	0	0.0	43.1	-
1115	8	0	7	0	1	0	0	0	0	0	0	0	0	0	0.0	0	0.0	0	0.0	45.5	-
1130	5	2	3	0	0	0	0	0	0	0	0	0	0	0	0.0	0	0.0	0	0.0	51.6	-
1145	6	3	3	0	0	0	0	0	0	0	0	0	0	1	16.7	0	0.0	0	0.0	45	-
1200	**14**	**6**	**6**	**0**	**2**	**0**	**0**	**0**	**0**	**0**	**0**	**0**	**0**	**0**	**0.0**	**0**	**0.0**	**0**	**0.0**	**49.6**	**54.2**
1215	8	0	6	0	2	0	0	0	0	0	0	0	0	1	12.5	0	0.0	0	0.0	44.1	-
1230	3	0	2	0	1	0	0	0	0	0	0	0	0	0	0.0	0	0.0	0	0.0	37.5	-
1245	2	0	0	0	2	0	0	0	0	0	0	0	0	0	0.0	0	0.0	0	0.0	48.5	-
1300	10	2	7	0	1	0	0	0	0	0	0	0	0	0	0.0	0	0.0	0	0.0	47.8	-
1315	7	1	4	0	2	0	0	0	0	0	0	0	0	1	14.3	0	0.0	0	0.0	47	-
1330	3	1	2	0	0	0	0	0	0	0	0	0	0	1	33.3	0	0.0	0	0.0	53.2	-
1345	7	0	5	0	2	0	0	0	0	0	0	0	0	0	0.0	0	0.0	0	0.0	48.9	-
1400	4	0	2	1	1	0	0	0	0	0	0	0	0	0	0.0	0	0.0	0	0.0	44.5	-
1415	4	0	4	0	0	0	0	0	0	0	0	0	0	1	25.0	1	25.0	1	25.0	54	-
1430	4	0	4	0	0	0	0	0	0	0	0	0	0	1	25.0	0	0.0	0	0.0	48	-
1445	10	0	6	1	3	0	0	0	0	0	0	0	0	2	20.0	0	0.0	0	0.0	49	-
1500	3	1	2	0	0	0	0	0	0	0	0	0	0	1	33.3	0	0.0	0	0.0	54	-
1515	6	0	5	0	1	0	0	0	0	0	0	0	0	2	33.3	1	16.7	0	0.0	54.5	-
1530	5	0	5	0	0	0	0	0	0	0	0	0	0	1	20.0	0	0.0	0	0.0	49.7	-
1545	10	0	9	0	1	0	0	0	0	0	0	0	0	0	0.0	0	0.0	0	0.0	45	-
1600	4	0	3	0	1	0	0	0	0	0	0	0	0	0	0.0	0	0.0	0	0.0	51.3	-
1615	5	0	3	0	2	0	0	0	0	0	0	0	0	0	0.0	0	0.0	0	0.0	50.4	-
1630	7	0	6	0	1	0	0	0	0	0	0	0	0	0	0.0	0	0.0	0	0.0	51.3	-
1645	8	0	7	0	1	0	0	0	0	0	0	0	0	0	0.0	0	0.0	0	0.0	47.8	-
1700	5	0	4	0	1	0	0	0	0	0	0	0	0	1	20.0	1	20.0	1	20.0	56.4	-
1715	10	0	9	0	1	0	0	0	0	0	0	0	0	1	10.0	0	0.0	0	0.0	47.8	-
1730	7	0	4	0	2	1	0	0	0	0	0	0	0	2	28.6	1	14.3	0	0.0	52.6	-
1745	5	0	4	0	1	0	0	0	0	0	0	0	0	2	40.0	0	0.0	0	0.0	53.8	-
1800	2	0	1	0	1	0	0	0	0	0	0	0	0	0	0.0	0	0.0	0	0.0	47.4	-
1815	1	0	1	0	0	0	0	0	0	0	0	0	0	0	0.0	0	0.0	0	0.0	45.2	-
1830	6	0	4	0	2	0	0	0	0	0	0	0	0	1	16.7	0	0.0	0	0.0	48.8	-
1845	4	0	2	0	2	0	0	0	0	0	0	0	0	0	0.0	0	0.0	0	0.0	51.1	-
1900	1	0	1	0	0	0	0	0	0	0	0	0	0	0	0.0	0	0.0	0	0.0	59.5	-
1915	2	0	2	0	0	0	0	0	0	0	0	0	0	0	0.0	0	0.0	0	0.0	41.9	-
1930	0	0	0	0	0	0	0	0	0	0	0	0	0	0	0.0	0	0.0	0	0.0	-	-
1945	0	0	0	0	0	0	0	0	0	0	0	0	0	0	0.0	0	0.0	0	0.0	-	-
2000	2	0	1	0	1	0	0	0	0	0	0	0	0	1	50.0	0	0.0	0	0.0	53	-
2015	0	0	0	0	0	0	0	0	0	0	0	0	0	0	0.0	0	0.0	0	0.0	-	-
2030	1	0	1	0	0	0	0	0	0	0	0	0	0	1	100.0	0	0.0	0	0.0	64.9	-
2045	1	0	1	0	0	0	0	0	0	0	0	0	0	1	100.0	0	0.0	0	0.0	60.4	-
2100	2	0	1	0	1	0	0	0	0	0	0	0	0	0	0.0	0	0.0	0	0.0	44.1	-
2115	0	0	0	0	0	0	0	0	0	0	0	0	0	0	0.0	0	0.0	0	0.0	-	-
2130	0	0	0	0	0	0	0	0	0	0	0	0	0	0	0.0	0	0.0	0	0.0	-	-
2145	1	0	1	0	0	0	0	0	0	0	0	0	0	0	0.0	0	0.0	0	0.0	46.4	-
2200	2	0	1	0	1	0	0	0	0	0	0	0	0	0	0.0	0	0.0	0	0.0	51.5	-
2215	0	0	0	0	0	0	0	0	0	0	0	0	0	0	0.0	0	0.0	0	0.0	-	-
2230	0	0	0	0	0	0	0	0	0	0	0	0	0	0	0.0	0	0.0	0	0.0	-	-
2245	0	0	0	0	0	0	0	0	0	0	0	0	0	0	0.0	0	0.0	0	0.0	-	-
2300	0	0	0	0	0	0	0	0	0	0	0	0	0	0	0.0	0	0.0	0	0.0	-	-
2315	0	0	0	0	0	0	0	0	0	0	0	0	0	0	0.0	0	0.0	0	0.0	-	-
2330	2	0	2	0	0	0	0	0	0	0	0	0	0	0	0.0	0	0.0	0	0.0	44.9	-
2345	0	0	0	0	0	0	0	0	0	0	0	0	0	0	0.0	0	0.0	0	0.0	-	-
07-19	**269**	**19**	**194**	**2**	**49**	**2**	**1**	**0**	**0**	**1**	**1**	**0**	**0**	**31**	**11.5**	**7**	**2.6**	**4**	**1.5**	**49.2**	**58.3**
06-22	**298**	**19**	**219**	**2**	**53**	**2**	**1**	**0**	**0**	**1**	**1**	**0**	**0**	**38**	**12.8**	**7**	**2.3**	**4**	**1.3**	**49.6**	**59**
06-00	**302**	**19**	**222**	**2**	**54**	**2**	**1**	**0**	**0**	**1**	**1**	**0**	**0**	**38**	**12.6**	**7**	**2.3**	**4**	**1.3**	**49.6**	**58.9**
00-00	**316**	**19**	**233**	**2**	**57**	**2**	**1**	**0**	**0**	**1**	**1**	**0**	**0**	**39**	**12.3**	**7**	**2.2**	**4**	**1.3**	**49.7**	**58.9**

Site 26
Location MAIN STREET - attached to TREE
Direction Eastbound

16557 / NEWARK - ON - TRENT
MARCH 2025
AUTOMATIC TRAFFIC COUNT


Virtual Day (7)


Time	Total	Classification												JPSL	JPSL%	JSL1	JSL1%	JSL2	JSL2%	Mean	Vpp
		1 MCL	2 SV	3 SVT	4 TB2	5 TB3	6 T4	7 ART3	8 ART4	9 ART5	10 ART6	11 BD	12 DRT	60	60	68 ACPO	68 ACPO	70 DfT	70 DfT		85
0000	0	0	0	0	0	0	0	0	0	0	0	0	0	0	0.0	0	0.0	0	0.0	49.9	-
0100	0	0	0	0	0	0	0	0	0	0	0	0	0	0	0.0	0	0.0	0	0.0	-	-
0200	1	0	0	0	0	0	0	0	0	0	0	0	0	0	0.0	0	0.0	0	0.0	46.6	-
0300	0	0	0	0	0	0	0	0	0	0	0	0	0	0	0.0	0	0.0	0	0.0	51.5	-
0400	2	0	1	0	0	0	0	0	0	0	0	0	0	0	9.1	0	0.0	0	0.0	46.5	-
0500	7	0	6	0	1	0	0	0	0	0	0	0	0	1	14.0	0	0.0	0	0.0	51.1	-
0600	14	0	12	0	2	0	0	0	0	0	0	0	0	2	16.8	0	3.2	0	1.1	52.6	60.6
0700	**25**	**0**	**21**	**0**	**3**	**0**	**0**	**0**	**0**	**0**	**0**	**0**	**0**	**4**	**15.9**	**1**	**3.4**	**1**	**2.8**	**52.6**	**60.1**
0800	15	0	12	0	3	0	0	0	0	0	0	0	0	2	15.9	1	5.6	0	2.8	51.2	62.3
0900	19	0	13	0	5	0	0	0	0	0	0	0	0	1	4.4	0	1.5	0	0.7	47.7	53.2
1000	14	1	10	0	2	0	0	0	0	0	0	0	0	1	9.3	0	2.1	0	1.0	46.5	56.8
1100	17	1	12	0	3	0	0	0	0	0	0	0	0	2	10.7	1	3.3	0	1.7	47	57.2
1200	20	2	14	0	3	0	0	0	0	0	0	0	0	2	9.4	1	3.6	0	2.2	47.8	55.6
1300	19	1	15	0	2	0	0	0	0	0	0	0	0	1	6.2	0	0.8	0	0.8	47.6	55.6
1400	20	0	14	0	4	0	0	0	0	0	0	0	0	2	9.4	1	3.6	0	1.4	47.5	57.1
1500	20	1	15	0	4	0	0	0	0	0	0	0	0	1	4.3	0	1.4	0	0.7	47.5	54.8
1600	21	0	18	0	3	0	0	0	0	0	0	0	0	1	5.4	0	0.0	0	0.0	48	55.6
1700	**22**	**0**	**18**	**0**	**3**	**0**	**0**	**0**	**0**	**0**	**0**	**0**	**0**	**2**	**8.6**	**1**	**2.6**	**0**	**1.3**	**48.5**	**55.8**
1800	12	0	9	0	3	0	0	0	0	0	0	0	0	1	7.2	0	1.2	0	1.2	48.7	56
1900	6	0	5	0	0	0	0	0	0	0	0	0	0	0	7.3	0	0.0	0	0.0	49	-
2000	7	0	6	0	1	0	0	0	0	0	0	0	0	1	16.0	0	0.0	0	0.0	49.7	-
2100	4	0	3	0	1	0	0	0	0	0	0	0	0	0	3.8	0	3.8	0	3.8	49.8	-
2200	1	0	1	0	0	0	0	0	0	0	0	0	0	0	0.0	0	0.0	0	0.0	49.4	-
2300	2	0	2	0	0	0	0	0	0	0	0	0	0	0	15.4	0	7.7	0	7.7	46.5	-
07-19	**224**	**6**	**171**	**2**	**39**	**1**	**0**	**0**	**1**	**1**	**1**	**0**	**0**	**20**	**8.9**	**5**	**2.4**	**3**	**1.4**	**48.5**	**56.8**
06-22	**254**	**6**	**198**	**2**	**43**	**1**	**0**	**0**	**1**	**1**	**1**	**0**	**0**	**24**	**9.5**	**6**	**2.4**	**3**	**1.4**	**48.8**	**57**
06-00	**257**	**6**	**201**	**2**	**43**	**1**	**0**	**0**	**1**	**1**	**1**	**0**	**0**	**24**	**9.4**	**6**	**2.4**	**4**	**1.4**	**48.8**	**56.9**
00-00	**267**	**6**	**209**	**2**	**45**	**1**	**0**	**0**	**1**	**1**	**1**	**0**	**0**	**25**	**9.5**	**6**	**2.3**	**4**	**1.3**	**48.8**	**57**

Virtual Week (1)

Time	Total	Classification												JPSL	JPSL%	JSL1	JSL1%	JSL2	JSL2%	Mean	Vpp
		1 MCL	2 SV	3 SVT	4 TB2	5 TB3	6 T4	7 ART3	8 ART4	9 ART5	10 ART6	11 BD	12 DRT	60	60	68 ACPO	68 ACPO	70 DfT	70 DfT		85
Mon	279	2	227	3	43	3	0	0	0	1	0	0	0	27	9.7	7	2.5	5	1.8	49	56.6
Tue	296	3	220	6	57	1	0	0	4	3	2	0	0	17	5.7	4	1.4	3	1.0	47.9	56.1
Wed	299	3	233	0	59	0	0	0	1	1	2	0	0	28	9.4	4	1.3	1	0.3	48.4	56.6
Thu	316	19	233	2	57	2	1	0	0	1	1	0	0	39	12.3	7	2.2	4	1.3	49.7	58.9
Fri	319	5	263	3	47	1	0	0	0	0	0	0	0	31	9.7	11	3.4	6	1.9	49.4	57.1
JSat	176	5	140	1	26	0	1	0	2	1	0	0	0	15	8.5	2	1.1	2	1.1	48.3	57.3
JSun	183	6	147	2	23	0	0	1	3	1	0	0	0	21	11.5	8	4.4	4	2.2	48.7	56.1
5 Day Ave.	**302**	**6**	**235**	**3**	**53**	**1**	**0**	**0**	**1**	**1**	**1**	**0**	**0**	**28**	**9.3**	**7**	**2.3**	**4**	**1.3**	**48.9**	**57.1**
7 Day Ave.	**267**	**6**	**209**	**2**	**45**	**1**	**0**	**0**	**1**	**1**	**1**	**0**	**0**	**25**	**9.5**	**6**	**2.3**	**4**	**1.3**	**48.8**	**57.0**
--	**1868**	**43**	**1463**	**17**	**312**	**7**	**2**	**1**	**10**	**8**	**5**	**0**	**0**	**178**	**9.5**	**43**	**2.3**	**25**	**1.3**	**48.8**	**57.0**

Summary Graphs

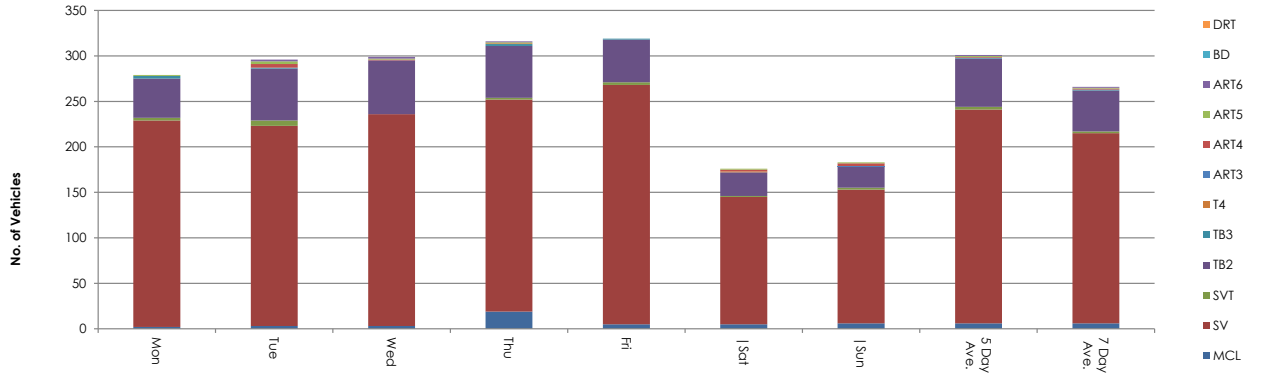

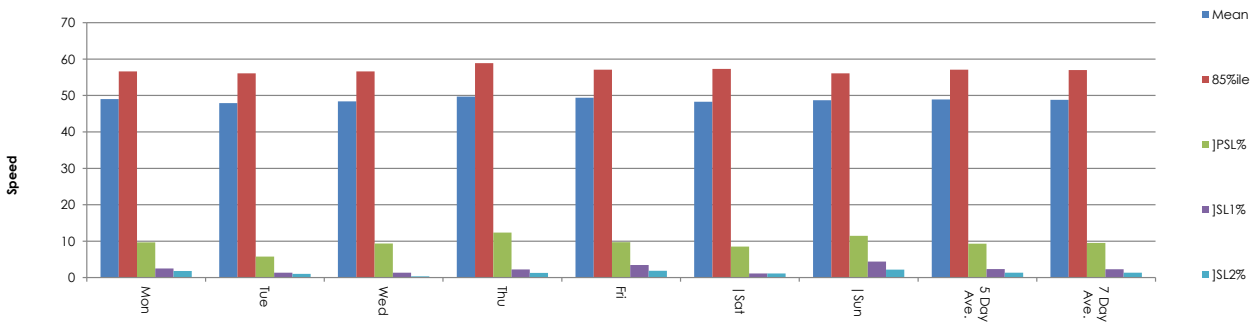

Site 26
Location MAIN STREET - attached to TREE
Direction Eastbound
14 March 2025 Friday

16557 / NEWARK - ON - TRENT
MARCH 2025
AUTOMATIC TRAFFIC COUNT

Time	Total	Speed Bins (mph)																												
		0 - 5	5 - 10	10 - 15	15 - 20	20 - 25	25 - 30	30 - 35	35 - 40	40 - 45	45 - 50	50 - 55	55 - 60	60 - 65	65 - 70	70 - 75	75 - 80	80 - 85	85 - 90	90 - 95	95 - 100	100 - 105	105 - 110	110 - 115	115 - 120	120 - 125	125 - 130	130 - 135	135 - 140
0000	0	0	0	0	0	0	0	0	0	0	0	0	0	0	0	0	0	0	0	0	0	0	0	0	0	0	0	0	0	0
0015	0	0	0	0	0	0	0	0	0	0	0	0	0	0	0	0	0	0	0	0	0	0	0	0	0	0	0	0	0	0
0030	0	0	0	0	0	0	0	0	0	0	0	0	0	0	0	0	0	0	0	0	0	0	0	0	0	0	0	0	0	0
0045	0	0	0	0	0	0	0	0	0	0	0	0	0	0	0	0	0	0	0	0	0	0	0	0	0	0	0	0	0	0
0100	0	0	0	0	0	0	0	0	0	0	0	0	0	0	0	0	0	0	0	0	0	0	0	0	0	0	0	0	0	0
0115	0	0	0	0	0	0	0	0	0	0	0	0	0	0	0	0	0	0	0	0	0	0	0	0	0	0	0	0	0	0
0130	0	0	0	0	0	0	0	0	0	0	0	0	0	0	0	0	0	0	0	0	0	0	0	0	0	0	0	0	0	0
0145	0	0	0	0	0	0	0	0	0	0	0	0	0	0	0	0	0	0	0	0	0	0	0	0	0	0	0	0	0	0
0200	0	0	0	0	0	0	0	0	0	0	0	0	0	0	0	0	0	0	0	0	0	0	0	0	0	0	0	0	0	0
0215	0	0	0	0	0	0	0	0	0	0	0	0	0	0	0	0	0	0	0	0	0	0	0	0	0	0	0	0	0	0
0230	0	0	0	0	0	0	0	0	0	0	0	0	0	0	0	0	0	0	0	0	0	0	0	0	0	0	0	0	0	0
0245	0	0	0	0	0	0	0	0	0	0	0	0	0	0	0	0	0	0	0	0	0	0	0	0	0	0	0	0	0	0
0300	0	0	0	0	0	0	0	0	0	0	0	0	0	0	0	0	0	0	0	0	0	0	0	0	0	0	0	0	0	0
0315	0	0	0	0	0	0	0	0	0	0	0	0	0	0	0	0	0	0	0	0	0	0	0	0	0	0	0	0	0	0
0330	0	0	0	0	0	0	0	0	0	0	0	0	0	0	0	0	0	0	0	0	0	0	0	0	0	0	0	0	0	0
0345	0	0	0	0	0	0	0	0	0	0	0	0	0	0	0	0	0	0	0	0	0	0	0	0	0	0	0	0	0	0
0400	1	0	0	0	0	0	0	0	0	1	0	0	0	0	0	0	0	0	0	0	0	0	0	0	0	0	0	0	0	0
0415	0	0	0	0	0	0	0	0	0	0	0	0	0	0	0	0	0	0	0	0	0	0	0	0	0	0	0	0	0	0
0430	0	0	0	0	0	0	0	0	0	0	0	0	0	0	0	0	0	0	0	0	0	0	0	0	0	0	0	0	0	0
0445	2	0	0	0	1	0	0	0	0	1	0	0	0	0	0	0	0	0	0	0	0	0	0	0	0	0	0	0	0	0
0500	0	0	0	0	0	0	0	0	0	0	0	0	0	0	0	0	0	0	0	0	0	0	0	0	0	0	0	0	0	0
0515	0	0	0	0	0	0	0	0	0	0	0	0	0	0	0	0	0	0	0	0	0	0	0	0	0	0	0	0	0	0
0530	0	0	0	0	0	0	0	0	0	0	0	0	0	0	0	0	0	0	0	0	0	0	0	0	0	0	0	0	0	0
0545	9	0	0	0	0	0	0	0	0	2	3	1	2	1	0	0	0	0	0	0	0	0	0	0	0	0	0	0	0	0
0600	2	0	0	0	0	0	0	0	0	0	0	1	0	1	0	0	0	0	0	0	0	0	0	0	0	0	0	0	0	0
0615	3	0	0	0	0	0	0	0	0	0	1	2	0	0	0	0	0	0	0	0	0	0	0	0	0	0	0	0	0	0
0630	4	0	0	0	0	0	0	0	0	3	0	1	0	0	0	0	0	0	0	0	0	0	0	0	0	0	0	0	0	0
0645	6	0	0	0	0	0	0	0	1	0	0	1	3	0	1	0	0	0	0	0	0	0	0	0	0	0	0	0	0	0
0700	**11**	**0**	**0**	**0**	**0**	**0**	**0**	**0**	**0**	**0**	**2**	**4**	**1**	**3**	**0**	**1**	**0**	**0**	**0**	**0**	**0**	**0**	**0**	**0**	**0**	**0**	**0**	**0**	**0**	**0**
0715	**11**	**0**	**0**	**0**	**0**	**0**	**0**	**0**	**0**	**0**	**4**	**4**	**2**	**0**	**0**	**1**	**0**	**0**	**0**	**0**	**0**	**0**	**0**	**0**	**0**	**0**	**0**	**0**	**0**	**0**
0730	4	0	0	0	0	0	0	0	0	0	0	1	0	1	1	1	0	0	0	0	0	0	0	0	0	0	0	0	0	0
0745	5	0	0	0	0	0	0	0	0	1	2	1	1	0	0	0	0	0	0	0	0	0	0	0	0	0	0	0	0	0
0800	5	0	0	0	0	0	0	0	0	0	1	2	0	1	1	0	0	0	0	0	0	0	0	0	0	0	0	0	0	0
0815	6	0	0	0	0	0	0	0	0	0	2	3	0	1	0	0	0	0	0	0	0	0	0	0	0	0	0	0	0	0
0830	3	0	0	0	0	0	0	0	1	0	0	2	0	0	0	0	0	0	0	0	0	0	0	0	0	0	0	0	0	0
0845	5	0	0	0	0	0	0	0	1	0	0	1	2	0	1	0	0	0	0	0	0	0	0	0	0	0	0	0	0	0
0900	9	0	0	0	0	0	0	0	0	3	2	3	1	0	0	0	0	0	0	0	0	0	0	0	0	0	0	0	0	0
0915	8	0	0	0	0	0	0	0	0	0	2	4	1	0	1	0	0	0	0	0	0	0	0	0	0	0	0	0	0	0
0930	4	0	0	0	0	0	0	0	0	0	3	1	0	0	0	0	0	0	0	0	0	0	0	0	0	0	0	0	0	0
0945	3	0	0	0	0	0	0	0	0	0	1	1	0	0	0	1	0	0	0	0	0	0	0	0	0	0	0	0	0	0
1000	2	0	0	0	0	0	0	0	1	0	0	0	1	0	0	0	0	0	0	0	0	0	0	0	0	0	0	0	0	0
1015	4	0	0	0	0	0	0	0	1	0	1	1	0	0	1	0	0	0	0	0	0	0	0	0	0	0	0	0	0	0
1030	3	0	0	0	0	0	0	0	1	1	0	0	0	1	0	0	0	0	0	0	0	0	0	0	0	0	0	0	0	0
1045	4	0	0	0	0	0	0	0	1	1	1	1	0	0	0	0	0	0	0	0	0	0	0	0	0	0	0	0	0	0
1100	6	0	0	0	0	0	0	0	1	1	1	2	0	1	0	0	0	0	0	0	0	0	0	0	0	0	0	0	0	0
1115	2	0	0	0	0	0	0	0	0	1	1	0	0	0	0	0	0	0	0	0	0	0	0	0	0	0	0	0	0	0
1130	4	0	0	0	0	0	0	0	0	3	0	0	0	0	1	0	0	0	0	0	0	0	0	0	0	0	0	0	0	0
1145	4	0	0	0	0	0	0	0	0	0	0	0	2	0	1	1	0	0	0	0	0	0	0	0	0	0	0	0	0	0
1200	9	0	0	0	0	0	0	0	0	2	1	5	1	0	0	0	0	0	0	0	0	0	0	0	0	0	0	0	0	0
1215	11	0	0	0	0	0	0	1	1	2	2	2	2	1	0	0	0	0	0	0	0	0	0	0	0	0	0	0	0	0
1230	7	0	0	0	0	0	1	0	0	3	1	1	1	0	0	0	0	0	0	0	0	0	0	0	0	0	0	0	0	0
1245	11	0	0	0	0	0	0	0	0	3	1	7	0	0	0	0	0	0	0	0	0	0	0	0	0	0	0	0	0	0
1300	5	0	0	0	0	0	0	1	0	2	1	1	0	0	0	0	0	0	0	0	0	0	0	0	0	0	0	0	0	0
1315	7	0	0	0	0	1	0	0	1	2	2	1	0	0	0	0	0	0	0	0	0	0	0	0	0	0	0	0	0	0
1330	3	0	0	0	0	0	0	0	0	0	0	3	0	0	0	0	0	0	0	0	0	0	0	0	0	0	0	0	0	0
1345	4	0	0	0	0	0	1	1	1	0	1	0	0	0	0	0	0	0	0	0	0	0	0	0	0	0	0	0	0	0
1400	6	0	0	0	0	0	0	0	1	1	1	1	1	1	0	0	0	0	0	0	0	0	0	0	0	0	0	0	0	0
1415	0	0	0	0	0	0	0	0	0	0	0	0	0	0	0	0	0	0	0	0	0	0	0	0	0	0	0	0	0	0
1430	5	0	0	0	0	0	0	0	0	3	0	0	1	1	0	0	0	0	0	0	0	0	0	0	0	0	0	0	0	0
1445	12	0	0	0	0	0	0	0	1	2	2	4	3	0	0	0	0	0	0	0	0	0	0	0	0	0	0	0	0	0
1500	3	0	0	0	1	0	0	0	0	0	1	1	0	0	0	0	0	0	0	0	0	0	0	0	0	0	0	0	0	0
1515	**13**	**0**	**0**	**0**	**0**	**0**	**0**	**0**	**1**	**2**	**2**	**6**	**2**	**0**	**0**	**0**	**0**	**0**	**0**	**0**	**0**	**0**	**0**	**0**	**0**	**0**	**0**	**0**	**0**	**0**
1530	4	0	0	0	0	0	0	0	0	1	2	1	0	0	0	0	0	0	0	0	0	0	0	0	0	0	0	0	0	0
1545	5	0	0	0	0	0	0	0	0	0	2	2	0	0	0	0	1	0	0	0	0	0	0	0	0	0	0	0	0	0
1600	7	0	0	0	0	0	0	0	1	2	1	3	0	0	0	0	0	0	0	0	0	0	0	0	0	0	0	0	0	0
1615	3	0	0	0	0	0	0	0	0	0	3	0	0	0	0	0	0	0	0	0	0	0	0	0	0	0	0	0	0	0
1630	9	0	0	0	1	0	0	0	2	0	2	2	1	0	1	0	0	0	0	0	0	0	0	0	0	0	0	0	0	0
1645	5	0	0	0	0	0	0	0	1	1	2	0	1	0	0	0	0	0	0	0	0	0	0	0	0	0	0	0	0	0
1700	3	0	0	0	0	0	0	0	0	1	0	2	0	0	0	0	0	0	0	0	0	0	0	0	0	0	0	0	0	0
1715	9	0	0	0	0	0	0	0	0	6	0	1	1	1	0	0	0	0	0	0	0	0	0	0	0	0	0	0	0	0
1730	5	0	0	0	0	0	0	0	0	1	1	2	0	0	1	0	0	0	0	0	0	0	0	0	0	0	0	0	0	0
1745	3	0	0	0	0	0	0	0	0	0	2	1	0	0	0	0	0	0	0	0	0	0	0	0	0	0	0	0	0	0
1800	3	0	0	0	0	0	0	0	0	0	1	1	1	0	0	0	0	0	0	0	0	0	0	0	0	0	0	0	0	0
1815	3	0	0	0	0	0	0	0	0	1	1	0	0	1	0	0	0	0	0	0	0	0	0	0	0	0	0	0	0	0
1830	4	0	0	0	0	0	0	0	0	0	3	1	0	0	0	0	0	0	0	0	0	0	0	0	0	0	0	0	0	0
1845	3	0	0	0	0	0	0	0	1	0	2	0	0	0	0	0	0	0	0	0	0	0	0	0	0	0	0	0	0	0
1900	2	0	0	0	0	0	0	0	0	0	0	2	0	0	0	0	0	0	0	0	0	0	0	0	0	0	0	0	0	0
1915	1	0	0	0	0	0	0	0	1	0	0	0	0	0	0	0	0	0	0	0	0	0	0	0	0	0	0	0	0	0
1930	3	0	0	0	1	0	0	0	0	1	0	0	1	0	0	0	0	0	0	0	0	0	0	0	0	0	0	0	0	0
1945	2	0	0	0	0	0	0	0	0	0	0	1	1	0	0	0	0	0	0	0	0	0	0	0	0	0	0	0	0	0
2000	6	0	0	0	0	0	0	0	0	5	1	0	0	0	0	0	0	0	0	0	0	0	0	0	0	0	0	0	0	0
2015	0	0	0	0	0	0	0	0	0	0	0	0	0	0	0	0	0	0	0	0	0	0	0	0	0	0	0	0	0	0
2030	5	0	0	0	0	0	1	0	0	2	1	0	1	0	0	0	0	0	0	0	0	0	0	0	0	0	0	0	0	0
2045	1	0	0	0	0	0	0	0	0	0	0	1	0	0	0	0	0	0	0	0	0	0	0	0	0	0	0	0	0	0
2100	2	0	0	0	0	0	0	0	0	0	0	2	0	0	0	0	0	0	0	0	0	0	0	0	0	0	0	0	0	0
2115	1	0	0	0	0	0	0	0	0	0	1	0	0	0	0	0	0	0	0	0	0	0	0	0	0	0	0	0	0	0
2130	0	0	0	0	0	0	0	0	0	0	0	0	0	0	0	0	0	0	0	0	0	0	0	0	0	0	0	0	0	0
2145	0	0	0	0	0	0	0	0	0	0	0	0	0	0	0	0	0	0	0	0	0	0	0	0	0	0	0	0	0	0
2200	0	0	0	0	0	0	0	0	0	0	0	0	0	0	0	0	0	0	0	0	0	0	0	0	0	0	0	0	0	0
2215	1	0	0	0	0	0	0	0	0	0	1	0	0	0	0	0	0	0	0	0	0	0	0	0	0	0	0	0	0	0
2230	1	0	0	0	0	0	0	0	1	0	0	0	0	0	0	0	0	0	0	0	0	0	0	0	0	0	0	0	0	0
2245	0	0	0	0	0	0	0	0	0	0	0	0	0	0	0	0	0	0	0	0	0	0	0	0	0	0	0	0	0	0
2300	1	0	0	0	0	1	0	0	0	0	0	0	0	0	0	0	0	0	0	0	0	0	0	0	0	0	0	0	0	0
2315	0	0	0	0	0	0	0	0	0	0	0	0	0	0	0	0	0	0	0	0	0	0	0	0	0	0	0	0	0	0
2330	1	0	0	0	0	0	0	1	0	0	0	0	0	0	0	0	0	0	0	0	0	0	0	0	0	0	0	0	0	0
2345	0	0	0	0	0	0	0	0	0	0	0	0	0	0	0	0	0	0	0	0	0	0	0	0	0	0	0	0	0	0
07-19	**265**	**0**	**0**	**0**	**2**	**1**	**1**	**3**	**18**	**47**	**59**	**80**	**26**	**13**	**9**	**5**	**1**	**0**	**0**	**0**	**0**	**0**	**0**	**0**	**0**	**0**	**0**	**0**	**0**	**0**
06-22	**303**	**0**	**0**	**0**	**3**	**1**	**2**	**3**	**20**	**58**	**63**	**91**	**32**	**14**	**10**	**5**	**1**	**0**	**0**	**0**	**0**	**0**	**0**	**0**	**0**	**0**	**0**	**0**	**0**	**0**
06-00	**307**	**0**	**0**	**0**	**3**	**2**	**2**	**4**	**21**	**58**	**64**	**91**	**32**	**14**	**10**	**5**	**1**	**0**	**0**	**0**	**0**	**0**	**0**	**0**	**0**	**0**	**0**	**0**	**0**	**0**
00-00	**319**	**0**	**0**	**0**	**4**	**2**	**2**	**4**	**21**	**60**	**69**	**92**	**34**	**15**	**10**	**5**	**1**	**0**	**0**	**0**	**0**	**0**	**0**	**0**	**0**	**0**	**0**	**0**	**0**	**0**

Site 26
Location MAIN STREET - attached to TREE
Direction Eastbound
15 March 2025 Saturday

16557 / NEWARK - ON - TRENT
MARCH 2025
AUTOMATIC TRAFFIC COUNT

Time	Total	Speed Bins (mph)																												
		0 - 5	5 - 10	10 - 15	15 - 20	20 - 25	25 - 30	30 - 35	35 - 40	40 - 45	45 - 50	50 - 55	55 - 60	60 - 65	65 - 70	70 - 75	75 - 80	80 - 85	85 - 90	90 - 95	95 - 100	100 - 105	105 - 110	110 - 115	115 - 120	120 - 125	125 - 130	130 - 135	135 - 140
0000	0	0	0	0	0	0	0	0	0	0	0	0	0	0	0	0	0	0	0	0	0	0	0	0	0	0	0	0	0	0
0015	0	0	0	0	0	0	0	0	0	0	0	0	0	0	0	0	0	0	0	0	0	0	0	0	0	0	0	0	0	0
0030	0	0	0	0	0	0	0	0	0	0	0	0	0	0	0	0	0	0	0	0	0	0	0	0	0	0	0	0	0	0
0045	0	0	0	0	0	0	0	0	0	0	0	0	0	0	0	0	0	0	0	0	0	0	0	0	0	0	0	0	0	0
0100	0	0	0	0	0	0	0	0	0	0	0	0	0	0	0	0	0	0	0	0	0	0	0	0	0	0	0	0	0	0
0115	0	0	0	0	0	0	0	0	0	0	0	0	0	0	0	0	0	0	0	0	0	0	0	0	0	0	0	0	0	0
0130	0	0	0	0	0	0	0	0	0	0	0	0	0	0	0	0	0	0	0	0	0	0	0	0	0	0	0	0	0	0
0145	0	0	0	0	0	0	0	0	0	0	0	0	0	0	0	0	0	0	0	0	0	0	0	0	0	0	0	0	0	0
0200	1	0	0	0	0	0	0	0	0	0	1	0	0	0	0	0	0	0	0	0	0	0	0	0	0	0	0	0	0	0
0215	0	0	0	0	0	0	0	0	0	0	0	0	0	0	0	0	0	0	0	0	0	0	0	0	0	0	0	0	0	0
0230	0	0	0	0	0	0	0	0	0	0	0	0	0	0	0	0	0	0	0	0	0	0	0	0	0	0	0	0	0	0
0245	0	0	0	0	0	0	0	0	0	0	0	0	0	0	0	0	0	0	0	0	0	0	0	0	0	0	0	0	0	0
0300	0	0	0	0	0	0	0	0	0	0	0	0	0	0	0	0	0	0	0	0	0	0	0	0	0	0	0	0	0	0
0315	0	0	0	0	0	0	0	0	0	0	0	0	0	0	0	0	0	0	0	0	0	0	0	0	0	0	0	0	0	0
0330	0	0	0	0	0	0	0	0	0	0	0	0	0	0	0	0	0	0	0	0	0	0	0	0	0	0	0	0	0	0
0345	0	0	0	0	0	0	0	0	0	0	0	0	0	0	0	0	0	0	0	0	0	0	0	0	0	0	0	0	0	0
0400	0	0	0	0	0	0	0	0	0	0	0	0	0	0	0	0	0	0	0	0	0	0	0	0	0	0	0	0	0	0
0415	0	0	0	0	0	0	0	0	0	0	0	0	0	0	0	0	0	0	0	0	0	0	0	0	0	0	0	0	0	0
0430	0	0	0	0	0	0	0	0	0	0	0	0	0	0	0	0	0	0	0	0	0	0	0	0	0	0	0	0	0	0
0445	0	0	0	0	0	0	0	0	0	0	0	0	0	0	0	0	0	0	0	0	0	0	0	0	0	0	0	0	0	0
0500	0	0	0	0	0	0	0	0	0	0	0	0	0	0	0	0	0	0	0	0	0	0	0	0	0	0	0	0	0	0
0515	0	0	0	0	0	0	0	0	0	0	0	0	0	0	0	0	0	0	0	0	0	0	0	0	0	0	0	0	0	0
0530	1	0	0	0	0	0	0	0	0	0	0	1	0	0	0	0	0	0	0	0	0	0	0	0	0	0	0	0	0	0
0545	0	0	0	0	0	0	0	0	0	0	0	0	0	0	0	0	0	0	0	0	0	0	0	0	0	0	0	0	0	0
0600	0	0	0	0	0	0	0	0	0	0	0	0	0	0	0	0	0	0	0	0	0	0	0	0	0	0	0	0	0	0
0615	0	0	0	0	0	0	0	0	0	0	0	0	0	0	0	0	0	0	0	0	0	0	0	0	0	0	0	0	0	0
0630	1	0	0	0	0	0	0	0	0	0	1	0	0	0	0	0	0	0	0	0	0	0	0	0	0	0	0	0	0	0
0645	1	0	0	0	0	0	0	0	0	0	0	0	1	0	0	0	0	0	0	0	0	0	0	0	0	0	0	0	0	0
0700	2	0	0	0	0	0	0	1	0	0	0	0	1	0	0	0	0	0	0	0	0	0	0	0	0	0	0	0	0	0
0715	1	0	0	0	0	0	0	0	0	0	0	1	0	0	0	0	0	0	0	0	0	0	0	0	0	0	0	0	0	0
0730	2	0	0	0	0	0	0	0	0	0	0	0	2	0	0	0	0	0	0	0	0	0	0	0	0	0	0	0	0	0
0745	0	0	0	0	0	0	0	0	0	0	0	0	0	0	0	0	0	0	0	0	0	0	0	0	0	0	0	0	0	0
0800	1	0	0	0	0	0	0	0	0	1	0	0	0	0	0	0	0	0	0	0	0	0	0	0	0	0	0	0	0	0
0815	3	0	0	0	0	0	0	0	1	1	0	1	0	0	0	0	0	0	0	0	0	0	0	0	0	0	0	0	0	0
0830	2	0	0	0	0	0	0	0	0	1	0	0	1	0	0	0	0	0	0	0	0	0	0	0	0	0	0	0	0	0
0845	1	0	0	0	0	0	0	0	0	0	0	1	0	0	0	0	0	0	0	0	0	0	0	0	0	0	0	0	0	0
0900	5	0	0	0	0	0	0	0	0	1	3	1	0	0	0	0	0	0	0	0	0	0	0	0	0	0	0	0	0	0
0915	3	0	0	0	0	0	0	0	0	0	1	2	0	0	0	0	0	0	0	0	0	0	0	0	0	0	0	0	0	0
0930	3	0	0	0	0	0	0	0	1	0	1	0	1	0	0	0	0	0	0	0	0	0	0	0	0	0	0	0	0	0
0945	2	0	0	0	0	0	0	0	0	1	1	0	0	0	0	0	0	0	0	0	0	0	0	0	0	0	0	0	0	0
1000	5	0	0	0	0	0	0	0	0	3	0	2	0	0	0	0	0	0	0	0	0	0	0	0	0	0	0	0	0	0
1015	2	0	0	0	0	0	0	0	0	0	0	0	2	0	0	0	0	0	0	0	0	0	0	0	0	0	0	0	0	0
1030	2	0	0	0	1	0	0	0	0	0	1	0	0	0	0	0	0	0	0	0	0	0	0	0	0	0	0	0	0	0
1045	6	0	0	0	0	0	0	0	0	0	4	1	0	1	0	0	0	0	0	0	0	0	0	0	0	0	0	0	0	0
1100	3	0	0	0	0	0	0	1	1	0	1	0	0	0	0	0	0	0	0	0	0	0	0	0	0	0	0	0	0	0
1115	6	0	0	0	0	0	0	0	3	2	0	1	0	0	0	0	0	0	0	0	0	0	0	0	0	0	0	0	0	0
1130	3	0	0	0	0	0	0	1	0	0	1	1	0	0	0	0	0	0	0	0	0	0	0	0	0	0	0	0	0	0
1145	**7**	**0**	**0**	**0**	**0**	**0**	**0**	**0**	**1**	**2**	**0**	**1**	**1**	**0**	**1**	**1**	**0**	**0**	**0**	**0**	**0**	**0**	**0**	**0**	**0**	**0**	**0**	**0**	**0**	**0**
1200	4	0	0	0	0	0	0	0	0	1	1	0	1	1	0	0	0	0	0	0	0	0	0	0	0	0	0	0	0	0
1215	3	0	0	0	1	0	0	0	0	0	0	1	0	1	0	0	0	0	0	0	0	0	0	0	0	0	0	0	0	0
1230	1	0	0	0	0	0	0	0	0	0	0	1	0	0	0	0	0	0	0	0	0	0	0	0	0	0	0	0	0	0
1245	6	0	0	0	1	0	0	0	0	0	2	0	2	1	0	0	0	0	0	0	0	0	0	0	0	0	0	0	0	0
1300	6	0	0	0	0	0	0	0	1	2	1	0	2	0	0	0	0	0	0	0	0	0	0	0	0	0	0	0	0	0
1315	6	0	0	0	0	0	0	0	0	2	1	2	0	0	1	0	0	0	0	0	0	0	0	0	0	0	0	0	0	0
1330	4	0	0	0	0	0	0	0	1	0	0	1	0	2	0	0	0	0	0	0	0	0	0	0	0	0	0	0	0	0
1345	4	0	0	0	0	1	0	0	0	0	0	3	0	0	0	0	0	0	0	0	0	0	0	0	0	0	0	0	0	0
1400	4	0	0	0	0	1	0	0	0	0	1	2	0	0	0	0	0	0	0	0	0	0	0	0	0	0	0	0	0	0
1415	**7**	**0**	**0**	**0**	**0**	**0**	**0**	**1**	**0**	**1**	**4**	**1**	**0**	**0**	**0**	**0**	**0**	**0**	**0**	**0**	**0**	**0**	**0**	**0**	**0**	**0**	**0**	**0**	**0**	**0**
1430	4	0	0	0	0	0	0	0	3	0	1	0	0	0	0	0	0	0	0	0	0	0	0	0	0	0	0	0	0	0
1445	5	0	0	0	0	0	1	0	0	0	1	3	0	0	0	0	0	0	0	0	0	0	0	0	0	0	0	0	0	0
1500	1	0	0	0	0	0	1	0	0	0	0	0	0	0	0	0	0	0	0	0	0	0	0	0	0	0	0	0	0	0
1515	2	0	0	0	0	0	0	0	0	0	1	1	0	0	0	0	0	0	0	0	0	0	0	0	0	0	0	0	0	0
1530	4	0	0	0	0	0	0	0	0	0	2	2	0	0	0	0	0	0	0	0	0	0	0	0	0	0	0	0	0	0
1545	3	0	0	0	0	0	0	0	0	1	0	0	1	1	0	0	0	0	0	0	0	0	0	0	0	0	0	0	0	0
1600	2	0	0	0	0	0	0	0	0	0	2	0	0	0	0	0	0	0	0	0	0	0	0	0	0	0	0	0	0	0
1615	3	0	0	0	0	0	0	0	0	1	1	1	0	0	0	0	0	0	0	0	0	0	0	0	0	0	0	0	0	0
1630	5	0	0	0	0	0	0	0	0	3	1	0	1	0	0	0	0	0	0	0	0	0	0	0	0	0	0	0	0	0
1645	5	0	0	0	0	0	0	0	0	1	1	2	1	0	0	0	0	0	0	0	0	0	0	0	0	0	0	0	0	0
1700	2	0	0	0	0	0	0	0	1	1	0	0	0	0	0	0	0	0	0	0	0	0	0	0	0	0	0	0	0	0
1715	2	0	0	0	0	1	0	0	0	0	0	0	1	0	0	0	0	0	0	0	0	0	0	0	0	0	0	0	0	0
1730	0	0	0	0	0	0	0	0	0	0	0	0	0	0	0	0	0	0	0	0	0	0	0	0	0	0	0	0	0	0
1745	3	0	0	0	0	0	0	0	0	0	2	1	0	0	0	0	0	0	0	0	0	0	0	0	0	0	0	0	0	0
1800	4	0	0	0	0	0	0	0	0	1	3	0	0	0	0	0	0	0	0	0	0	0	0	0	0	0	0	0	0	0
1815	0	0	0	0	0	0	0	0	0	0	0	0	0	0	0	0	0	0	0	0	0	0	0	0	0	0	0	0	0	0
1830	2	0	0	0	0	0	0	0	1	0	0	1	0	0	0	0	0	0	0	0	0	0	0	0	0	0	0	0	0	0
1845	0	0	0	0	0	0	0	0	0	0	0	0	0	0	0	0	0	0	0	0	0	0	0	0	0	0	0	0	0	0
1900	1	0	0	0	0	0	0	0	0	0	0	1	0	0	0	0	0	0	0	0	0	0	0	0	0	0	0	0	0	0
1915	2	0	0	0	0	0	0	0	0	1	0	1	0	0	0	0	0	0	0	0	0	0	0	0	0	0	0	0	0	0
1930	3	0	0	0	0	0	0	0	0	0	0	2	0	1	0	0	0	0	0	0	0	0	0	0	0	0	0	0	0	0
1945	1	0	0	0	0	0	0	0	0	0	1	0	0	0	0	0	0	0	0	0	0	0	0	0	0	0	0	0	0	0
2000	1	0	0	0	0	0	0	0	0	1	0	0	0	0	0	0	0	0	0	0	0	0	0	0	0	0	0	0	0	0
2015	2	0	0	0	0	0	0	0	0	0	1	1	0	0	0	0	0	0	0	0	0	0	0	0	0	0	0	0	0	0
2030	1	0	0	0	0	0	0	0	0	0	0	0	1	0	0	0	0	0	0	0	0	0	0	0	0	0	0	0	0	0
2045	2	0	0	0	0	0	0	0	0	0	0	2	0	0	0	0	0	0	0	0	0	0	0	0	0	0	0	0	0	0
2100	2	0	0	0	0	0	0	0	0	1	1	0	0	0	0	0	0	0	0	0	0	0	0	0	0	0	0	0	0	0
2115	2	0	0	0	0	0	0	0	0	0	2	0	0	0	0	0	0	0	0	0	0	0	0	0	0	0	0	0	0	0
2130	1	0	0	0	0	0	0	0	0	0	0	0	0	0	0	1	0	0	0	0	0	0	0	0	0	0	0	0	0	0
2145	0	0	0	0	0	0	0	0	0	0	0	0	0	0	0	0	0	0	0	0	0	0	0	0	0	0	0	0	0	0
2200	0	0	0	0	0	0	0	0	0	0	0	0	0	0	0	0	0	0	0	0	0	0	0	0	0	0	0	0	0	0
2215	0	0	0	0	0	0	0	0	0	0	0	0	0	0	0	0	0	0	0	0	0	0	0	0	0	0	0	0	0	0
2230	0	0	0	0	0	0	0	0	0	0	0	0	0	0	0	0	0	0	0	0	0	0	0	0	0	0	0	0	0	0
2245	1	0	0	0	0	0	0	0	0	0	0	1	0	0	0	0	0	0	0	0	0	0	0	0	0	0	0	0	0	0
2300	1	0	0	0	0	0	0	0	0	0	0	0	1	0	0	0	0	0	0	0	0	0	0	0	0	0	0	0	0	0
2315	0	0	0	0	0	0	0	0	0	0	0	0	0	0	0	0	0	0	0	0	0	0	0	0	0	0	0	0	0	0
2330	1	0	0	0	0	0	0	0	0	0	0	1	0	0	0	0	0	0	0	0	0	0	0	0	0	0	0	0	0	0
2345	0	0	0	0	0	0	0	0	0	0	0	0	0	0	0	0	0	0	0	0	0	0	0	0	0	0	0	0	0	0
07-19	**151**	**0**	**0**	**0**	**3**	**3**	**2**	**4**	**14**	**26**	**38**	**34**	**17**	**7**	**2**	**1**	**0**	**0**	**0**	**0**	**0**	**0**	**0**	**0**	**0**	**0**	**0**	**0**	**0**	**0**
06-22	**171**	**0**	**0**	**0**	**3**	**3**	**2**	**4**	**14**	**28**	**43**	**40**	**20**	**10**	**2**	**1**	**1**	**0**	**0**	**0**	**0**	**0**	**0**	**0**	**0**	**0**	**0**	**0**	**0**	**0**
06-00	**174**	**0**	**0**	**0**	**3**	**3**	**2**	**4**	**14**	**28**	**43**	**42**	**20**	**11**	**2**	**1**	**1**	**0**	**0**	**0**	**0**	**0**	**0**	**0**	**0**	**0**	**0**	**0**	**0**	**0**
00-00	**176**	**0**	**0**	**0**	**3**	**3**	**2**	**4**	**14**	**28**	**43**	**43**	**21**	**11**	**2**	**1**	**1**	**0**	**0**	**0**	**0**	**0**	**0**	**0**	**0**	**0**	**0**	**0**	**0**	**0**

Site 26
Location MAIN STREET - attached to TREE
Direction Eastbound
16 March 2025 Sunday

16557 / NEWARK - ON - TRENT
MARCH 2025
AUTOMATIC TRAFFIC COUNT

Time	Total	Speed Bins (mph)																												
		0 - 5	5 - 10	10 - 15	15 - 20	20 - 25	25 - 30	30 - 35	35 - 40	40 - 45	45 - 50	50 - 55	55 - 60	60 - 65	65 - 70	70 - 75	75 - 80	80 - 85	85 - 90	90 - 95	95 - 100	100 - 105	105 - 110	110 - 115	115 - 120	120 - 125	125 - 130	130 - 135	135 - 140
0000	0	0	0	0	0	0	0	0	0	0	0	0	0	0	0	0	0	0	0	0	0	0	0	0	0	0	0	0	0	0
0015	0	0	0	0	0	0	0	0	0	0	0	0	0	0	0	0	0	0	0	0	0	0	0	0	0	0	0	0	0	0
0030	0	0	0	0	0	0	0	0	0	0	0	0	0	0	0	0	0	0	0	0	0	0	0	0	0	0	0	0	0	0
0045	0	0	0	0	0	0	0	0	0	0	0	0	0	0	0	0	0	0	0	0	0	0	0	0	0	0	0	0	0	0
0100	0	0	0	0	0	0	0	0	0	0	0	0	0	0	0	0	0	0	0	0	0	0	0	0	0	0	0	0	0	0
0115	0	0	0	0	0	0	0	0	0	0	0	0	0	0	0	0	0	0	0	0	0	0	0	0	0	0	0	0	0	0
0130	0	0	0	0	0	0	0	0	0	0	0	0	0	0	0	0	0	0	0	0	0	0	0	0	0	0	0	0	0	0
0145	0	0	0	0	0	0	0	0	0	0	0	0	0	0	0	0	0	0	0	0	0	0	0	0	0	0	0	0	0	0
0200	0	0	0	0	0	0	0	0	0	0	0	0	0	0	0	0	0	0	0	0	0	0	0	0	0	0	0	0	0	0
0215	0	0	0	0	0	0	0	0	0	0	0	0	0	0	0	0	0	0	0	0	0	0	0	0	0	0	0	0	0	0
0230	0	0	0	0	0	0	0	0	0	0	0	0	0	0	0	0	0	0	0	0	0	0	0	0	0	0	0	0	0	0
0245	0	0	0	0	0	0	0	0	0	0	0	0	0	0	0	0	0	0	0	0	0	0	0	0	0	0	0	0	0	0
0300	0	0	0	0	0	0	0	0	0	0	0	0	0	0	0	0	0	0	0	0	0	0	0	0	0	0	0	0	0	0
0315	0	0	0	0	0	0	0	0	0	0	0	0	0	0	0	0	0	0	0	0	0	0	0	0	0	0	0	0	0	0
0330	0	0	0	0	0	0	0	0	0	0	0	0	0	0	0	0	0	0	0	0	0	0	0	0	0	0	0	0	0	0
0345	0	0	0	0	0	0	0	0	0	0	0	0	0	0	0	0	0	0	0	0	0	0	0	0	0	0	0	0	0	0
0400	0	0	0	0	0	0	0	0	0	0	0	0	0	0	0	0	0	0	0	0	0	0	0	0	0	0	0	0	0	0
0415	0	0	0	0	0	0	0	0	0	0	0	0	0	0	0	0	0	0	0	0	0	0	0	0	0	0	0	0	0	0
0430	0	0	0	0	0	0	0	0	0	0	0	0	0	0	0	0	0	0	0	0	0	0	0	0	0	0	0	0	0	0
0445	0	0	0	0	0	0	0	0	0	0	0	0	0	0	0	0	0	0	0	0	0	0	0	0	0	0	0	0	0	0
0500	0	0	0	0	0	0	0	0	0	0	0	0	0	0	0	0	0	0	0	0	0	0	0	0	0	0	0	0	0	0
0515	0	0	0	0	0	0	0	0	0	0	0	0	0	0	0	0	0	0	0	0	0	0	0	0	0	0	0	0	0	0
0530	0	0	0	0	0	0	0	0	0	0	0	0	0	0	0	0	0	0	0	0	0	0	0	0	0	0	0	0	0	0
0545	0	0	0	0	0	0	0	0	0	0	0	0	0	0	0	0	0	0	0	0	0	0	0	0	0	0	0	0	0	0
0600	0	0	0	0	0	0	0	0	0	0	0	0	0	0	0	0	0	0	0	0	0	0	0	0	0	0	0	0	0	0
0615	0	0	0	0	0	0	0	0	0	0	0	0	0	0	0	0	0	0	0	0	0	0	0	0	0	0	0	0	0	0
0630	1	0	0	0	0	0	0	0	0	1	0	0	0	0	0	0	0	0	0	0	0	0	0	0	0	0	0	0	0	0
0645	0	0	0	0	0	0	0	0	0	0	0	0	0	0	0	0	0	0	0	0	0	0	0	0	0	0	0	0	0	0
0700	1	0	0	0	0	0	0	0	0	0	1	0	0	0	0	0	0	0	0	0	0	0	0	0	0	0	0	0	0	0
0715	0	0	0	0	0	0	0	0	0	0	0	0	0	0	0	0	0	0	0	0	0	0	0	0	0	0	0	0	0	0
0730	0	0	0	0	0	0	0	0	0	0	0	0	0	0	0	0	0	0	0	0	0	0	0	0	0	0	0	0	0	0
0745	2	0	0	0	0	0	0	0	0	1	1	0	0	0	0	0	0	0	0	0	0	0	0	0	0	0	0	0	0	0
0800	1	0	0	0	0	0	0	0	0	0	0	0	1	0	0	0	0	0	0	0	0	0	0	0	0	0	0	0	0	0
0815	3	0	0	0	0	0	0	0	0	1	0	0	0	0	1	0	0	0	1	0	0	0	0	0	0	0	0	0	0	0
0830	1	0	0	0	0	0	0	0	0	0	1	0	0	0	0	0	0	0	0	0	0	0	0	0	0	0	0	0	0	0
0845	3	0	0	0	0	0	0	0	0	0	0	3	0	0	0	0	0	0	0	0	0	0	0	0	0	0	0	0	0	0
0900	4	0	0	0	0	0	0	0	0	0	1	3	0	0	0	0	0	0	0	0	0	0	0	0	0	0	0	0	0	0
0915	3	0	0	0	0	0	0	0	0	0	1	1	1	0	0	0	0	0	0	0	0	0	0	0	0	0	0	0	0	0
0930	3	0	0	0	0	0	0	0	3	0	0	0	0	0	0	0	0	0	0	0	0	0	0	0	0	0	0	0	0	0
0945	1	0	0	0	0	0	0	0	0	0	1	0	0	0	0	0	0	0	0	0	0	0	0	0	0	0	0	0	0	0
1000	2	0	0	0	0	0	0	0	0	0	1	0	1	0	0	0	0	0	0	0	0	0	0	0	0	0	0	0	0	0
1015	3	0	0	0	0	0	0	0	0	3	0	0	0	0	0	0	0	0	0	0	0	0	0	0	0	0	0	0	0	0
1030	5	0	0	0	0	0	0	0	0	2	0	0	0	2	0	1	0	0	0	0	0	0	0	0	0	0	0	0	0	0
1045	5	0	0	0	0	0	0	0	2	3	0	0	0	0	0	0	0	0	0	0	0	0	0	0	0	0	0	0	0	0
1100	3	0	0	0	0	0	0	1	0	0	1	1	0	0	0	0	0	0	0	0	0	0	0	0	0	0	0	0	0	0
1115	**6**	**0**	**0**	**0**	**0**	**0**	**0**	**0**	**1**	**1**	**2**	**1**	**0**	**1**	**0**	**0**	**0**	**0**	**0**	**0**	**0**	**0**	**0**	**0**	**0**	**0**	**0**	**0**	**0**	**0**
1130	5	0	0	0	0	1	0	0	0	3	1	0	0	0	0	0	0	0	0	0	0	0	0	0	0	0	0	0	0	0
1145	**6**	**0**	**0**	**0**	**0**	**0**	**0**	**0**	**0**	**1**	**1**	**1**	**1**	**1**	**1**	**0**	**0**	**0**	**0**	**0**	**0**	**0**	**0**	**0**	**0**	**0**	**0**	**0**	**0**	**0**
1200	**8**	**0**	**0**	**0**	**0**	**0**	**0**	**0**	**0**	**2**	**4**	**1**	**0**	**0**	**0**	**1**	**0**	**0**	**0**	**0**	**0**	**0**	**0**	**0**	**0**	**0**	**0**	**0**	**0**	**0**
1215	7	0	0	0	0	0	0	0	0	0	3	4	0	0	0	0	0	0	0	0	0	0	0	0	0	0	0	0	0	0
1230	3	0	0	0	0	0	0	0	0	0	1	0	0	1	1	0	0	0	0	0	0	0	0	0	0	0	0	0	0	0
1245	2	0	0	0	0	0	0	0	1	0	1	0	0	0	0	0	0	0	0	0	0	0	0	0	0	0	0	0	0	0
1300	5	0	0	0	0	0	0	0	0	1	2	0	2	0	0	0	0	0	0	0	0	0	0	0	0	0	0	0	0	0
1315	3	0	0	0	0	0	0	0	0	0	1	0	0	2	0	0	0	0	0	0	0	0	0	0	0	0	0	0	0	0
1330	2	0	0	0	0	0	0	0	0	0	1	1	0	0	0	0	0	0	0	0	0	0	0	0	0	0	0	0	0	0
1345	3	0	0	0	0	0	0	0	1	1	1	0	0	0	0	0	0	0	0	0	0	0	0	0	0	0	0	0	0	0
1400	1	0	0	0	0	0	0	0	0	0	0	1	0	0	0	0	0	0	0	0	0	0	0	0	0	0	0	0	0	0
1415	2	0	0	0	0	0	0	0	0	0	1	0	0	0	1	0	0	0	0	0	0	0	0	0	0	0	0	0	0	0
1430	7	0	0	0	0	0	0	0	1	1	2	1	1	0	1	0	0	0	0	0	0	0	0	0	0	0	0	0	0	0
1445	1	0	0	0	0	0	0	0	1	0	0	0	0	0	0	0	0	0	0	0	0	0	0	0	0	0	0	0	0	0
1500	6	0	0	0	0	0	0	0	0	0	0	6	0	0	0	0	0	0	0	0	0	0	0	0	0	0	0	0	0	0
1515	**8**	**0**	**0**	**0**	**0**	**0**	**0**	**0**	**6**	**0**	**1**	**1**	**0**	**0**	**0**	**0**	**0**	**0**	**0**	**0**	**0**	**0**	**0**	**0**	**0**	**0**	**0**	**0**	**0**	**0**
1530	6	0	0	0	0	0	0	0	2	1	3	0	0	0	0	0	0	0	0	0	0	0	0	0	0	0	0	0	0	0
1545	**8**	**0**	**0**	**0**	**0**	**0**	**0**	**1**	**2**	**3**	**2**	**0**	**0**	**0**	**0**	**0**	**0**	**0**	**0**	**0**	**0**	**0**	**0**	**0**	**0**	**0**	**0**	**0**	**0**	**0**
1600	6	0	0	0	0	0	0	0	0	2	1	2	0	1	0	0	0	0	0	0	0	0	0	0	0	0	0	0	0	0
1615	2	0	0	0	0	0	1	0	0	1	0	0	0	0	0	0	0	0	0	0	0	0	0	0	0	0	0	0	0	0
1630	2	0	0	0	0	0	0	0	0	0	1	1	0	0	0	0	0	0	0	0	0	0	0	0	0	0	0	0	0	0
1645	4	0	0	0	0	0	0	1	0	1	2	0	0	0	0	0	0	0	0	0	0	0	0	0	0	0	0	0	0	0
1700	2	0	0	0	0	0	0	0	0	0	0	0	1	1	0	0	0	0	0	0	0	0	0	0	0	0	0	0	0	0
1715	4	0	0	0	0	0	0	0	0	2	2	0	0	0	0	0	0	0	0	0	0	0	0	0	0	0	0	0	0	0
1730	4	0	0	0	0	0	0	0	0	2	0	1	1	0	0	0	0	0	0	0	0	0	0	0	0	0	0	0	0	0
1745	3	0	0	0	0	0	0	0	0	0	2	1	0	0	0	0	0	0	0	0	0	0	0	0	0	0	0	0	0	0
1800	2	0	0	0	0	0	0	0	0	1	0	1	0	0	0	0	0	0	0	0	0	0	0	0	0	0	0	0	0	0
1815	1	0	0	0	0	0	0	0	0	0	1	0	0	0	0	0	0	0	0	0	0	0	0	0	0	0	0	0	0	0
1830	2	0	0	0	0	0	0	0	0	0	0	0	2	0	0	0	0	0	0	0	0	0	0	0	0	0	0	0	0	0
1845	1	0	0	0	0	0	0	0	0	0	1	0	0	0	0	0	0	0	0	0	0	0	0	0	0	0	0	0	0	0
1900	1	0	0	0	0	0	0	0	0	0	1	0	0	0	0	0	0	0	0	0	0	0	0	0	0	0	0	0	0	0
1915	3	0	0	0	0	0	0	0	0	0	0	2	0	1	0	0	0	0	0	0	0	0	0	0	0	0	0	0	0	0
1930	2	0	0	0	0	0	0	0	0	0	1	0	0	1	0	0	0	0	0	0	0	0	0	0	0	0	0	0	0	0
1945	3	0	0	0	0	0	0	0	0	0	2	1	0	0	0	0	0	0	0	0	0	0	0	0	0	0	0	0	0	0
2000	3	0	0	0	0	0	1	0	0	0	0	0	2	0	0	0	0	0	0	0	0	0	0	0	0	0	0	0	0	0
2015	1	0	0	0	0	0	0	0	0	1	0	0	0	0	0	0	0	0	0	0	0	0	0	0	0	0	0	0	0	0
2030	1	0	0	0	0	0	0	0	0	0	0	0	0	1	0	0	0	0	0	0	0	0	0	0	0	0	0	0	0	0
2045	0	0	0	0	0	0	0	0	0	0	0	0	0	0	0	0	0	0	0	0	0	0	0	0	0	0	0	0	0	0
2100	1	0	0	0	0	0	0	0	0	0	0	0	1	0	0	0	0	0	0	0	0	0	0	0	0	0	0	0	0	0
2115	1	0	0	0	0	0	0	0	0	0	0	0	1	0	0	0	0	0	0	0	0	0	0	0	0	0	0	0	0	0
2130	0	0	0	0	0	0	0	0	0	0	0	0	0	0	0	0	0	0	0	0	0	0	0	0	0	0	0	0	0	0
2145	0	0	0	0	0	0	0	0	0	0	0	0	0	0	0	0	0	0	0	0	0	0	0	0	0	0	0	0	0	0
2200	0	0	0	0	0	0	0	0	0	0	0	0	0	0	0	0	0	0	0	0	0	0	0	0	0	0	0	0	0	0
2215	0	0	0	0	0	0	0	0	0	0	0	0	0	0	0	0	0	0	0	0	0	0	0	0	0	0	0	0	0	0
2230	0	0	0	0	0	0	0	0	0	0	0	0	0	0	0	0	0	0	0	0	0	0	0	0	0	0	0	0	0	0
2245	3	0	0	0	0	0	0	0	0	0	0	3	0	0	0	0	0	0	0	0	0	0	0	0	0	0	0	0	0	0
2300	1	0	0	0	0	0	0	0	0	0	0	0	0	0	0	1	0	0	0	0	0	0	0	0	0	0	0	0	0	0
2315	0	0	0	0	0	0	0	0	0	0	0	0	0	0	0	0	0	0	0	0	0	0	0	0	0	0	0	0	0	0
2330	0	0	0	0	0	0	0	0	0	0	0	0	0	0	0	0	0	0	0	0	0	0	0	0	0	0	0	0	0	0
2345	0	0	0	0	0	0	0	0	0	0	0	0	0	0	0	0	0	0	0	0	0	0	0	0	0	0	0	0	0	0
07-19	**162**	**0**	**0**	**0**	**0**	**1**	**1**	**3**	**20**	**33**	**45**	**31**	**11**	**9**	**5**	**2**	**0**	**0**	**1**	**0**	**0**	**0**	**0**	**0**	**0**	**0**	**0**	**0**	**0**	**0**
06-22	**179**	**0**	**0**	**0**	**0**	**1**	**2**	**3**	**20**	**35**	**49**	**34**	**15**	**12**	**5**	**2**	**0**	**0**	**1**	**0**	**0**	**0**	**0**	**0**	**0**	**0**	**0**	**0**	**0**	**0**
06-00	**183**	**0**	**0**	**0**	**0**	**1**	**2**	**3**	**20**	**35**	**49**	**37**	**15**	**12**	**5**	**3**	**0**	**0**	**1**	**0**	**0**	**0**	**0**	**0**	**0**	**0**	**0**	**0**	**0**	**0**
00-00	**183**	**0**	**0**	**0**	**0**	**1**	**2**	**3**	**20**	**35**	**49**	**37**	**15**	**12**	**5**	**3**	**0**	**0**	**1**	**0**	**0**	**0**	**0**	**0**	**0**	**0**	**0**	**0**	**0**	**0**

Site 26
Location MAIN STREET - attached to TREE
Direction Eastbound
17 March 2025 Monday

16557 / NEWARK - ON - TRENT
MARCH 2025
AUTOMATIC TRAFFIC COUNT

Time	Total	Speed Bins (mph)																											
		0 - 5	5 - 10	10 - 15	15 - 20	20 - 25	25 - 30	30 - 35	35 - 40	40 - 45	45 - 50	50 - 55	55 - 60	60 - 65	65 - 70	70 - 75	75 - 80	80 - 85	85 - 90	90 - 95	95 - 100	100 - 105	105 - 110	110 - 115	115 - 120	120 - 125	125 - 130	130 - 135	135 - 140
0000	0	0	0	0	0	0	0	0	0	0	0	0	0	0	0	0	0	0	0	0	0	0	0	0	0	0	0	0	0
0015	0	0	0	0	0	0	0	0	0	0	0	0	0	0	0	0	0	0	0	0	0	0	0	0	0	0	0	0	0
0030	0	0	0	0	0	0	0	0	0	0	0	0	0	0	0	0	0	0	0	0	0	0	0	0	0	0	0	0	0
0045	0	0	0	0	0	0	0	0	0	0	0	0	0	0	0	0	0	0	0	0	0	0	0	0	0	0	0	0	0
0100	0	0	0	0	0	0	0	0	0	0	0	0	0	0	0	0	0	0	0	0	0	0	0	0	0	0	0	0	0
0115	0	0	0	0	0	0	0	0	0	0	0	0	0	0	0	0	0	0	0	0	0	0	0	0	0	0	0	0	0
0130	0	0	0	0	0	0	0	0	0	0	0	0	0	0	0	0	0	0	0	0	0	0	0	0	0	0	0	0	0
0145	0	0	0	0	0	0	0	0	0	0	0	0	0	0	0	0	0	0	0	0	0	0	0	0	0	0	0	0	0
0200	0	0	0	0	0	0	0	0	0	0	0	0	0	0	0	0	0	0	0	0	0	0	0	0	0	0	0	0	0
0215	1	0	0	0	0	0	0	0	0	1	0	0	0	0	0	0	0	0	0	0	0	0	0	0	0	0	0	0	0
0230	1	0	0	0	0	0	0	0	0	0	0	1	0	0	0	0	0	0	0	0	0	0	0	0	0	0	0	0	0
0245	0	0	0	0	0	0	0	0	0	0	0	0	0	0	0	0	0	0	0	0	0	0	0	0	0	0	0	0	0
0300	0	0	0	0	0	0	0	0	0	0	0	0	0	0	0	0	0	0	0	0	0	0	0	0	0	0	0	0	0
0315	0	0	0	0	0	0	0	0	0	0	0	0	0	0	0	0	0	0	0	0	0	0	0	0	0	0	0	0	0
0330	0	0	0	0	0	0	0	0	0	0	0	0	0	0	0	0	0	0	0	0	0	0	0	0	0	0	0	0	0
0345	0	0	0	0	0	0	0	0	0	0	0	0	0	0	0	0	0	0	0	0	0	0	0	0	0	0	0	0	0
0400	1	0	0	0	0	0	0	0	0	1	0	0	0	0	0	0	0	0	0	0	0	0	0	0	0	0	0	0	0
0415	0	0	0	0	0	0	0	0	0	0	0	0	0	0	0	0	0	0	0	0	0	0	0	0	0	0	0	0	0
0430	0	0	0	0	0	0	0	0	0	0	0	0	0	0	0	0	0	0	0	0	0	0	0	0	0	0	0	0	0
0445	2	0	0	0	0	0	0	0	0	1	0	0	0	0	1	0	0	0	0	0	0	0	0	0	0	0	0	0	0
0500	0	0	0	0	0	0	0	0	0	0	0	0	0	0	0	0	0	0	0	0	0	0	0	0	0	0	0	0	0
0515	1	0	0	0	0	0	0	0	0	0	0	1	0	0	0	0	0	0	0	0	0	0	0	0	0	0	0	0	0
0530	2	0	0	0	0	0	0	1	0	0	1	0	0	0	0	0	0	0	0	0	0	0	0	0	0	0	0	0	0
0545	7	0	0	0	0	0	0	0	0	1	1	2	0	2	1	0	0	0	0	0	0	0	0	0	0	0	0	0	0
0600	1	0	0	0	0	0	0	0	0	0	0	1	0	0	0	0	0	0	0	0	0	0	0	0	0	0	0	0	0
0615	3	0	0	0	0	0	0	0	0	0	1	1	1	0	0	0	0	0	0	0	0	0	0	0	0	0	0	0	0
0630	6	0	0	0	0	0	0	0	1	0	3	0	1	1	0	0	0	0	0	0	0	0	0	0	0	0	0	0	0
0645	10	0	0	0	0	0	0	0	0	1	0	2	4	2	0	1	0	0	0	0	0	0	0	0	0	0	0	0	0
0700	9	0	0	0	0	0	0	0	0	0	3	2	4	0	0	0	0	0	0	0	0	0	0	0	0	0	0	0	0
0715	**12**	**0**	**0**	**0**	**0**	**0**	**0**	**0**	**0**	**0**	**2**	**5**	**1**	**2**	**1**	**1**	**0**	**0**	**0**	**0**	**0**	**0**	**0**	**0**	**0**	**0**	**0**	**0**	**0**
0730	5	0	0	0	0	0	0	0	0	1	1	1	0	1	1	0	0	0	0	0	0	0	0	0	0	0	0	0	0
0745	10	0	0	0	0	0	0	0	0	4	0	3	1	1	0	0	0	1	0	0	0	0	0	0	0	0	0	0	0
0800	4	0	0	0	0	0	0	0	1	0	1	1	0	0	1	0	0	0	0	0	0	0	0	0	0	0	0	0	0
0815	2	0	0	0	0	0	0	0	0	0	0	1	0	0	1	0	0	0	0	0	0	0	0	0	0	0	0	0	0
0830	7	0	0	0	0	0	0	0	3	0	1	1	2	0	0	0	0	0	0	0	0	0	0	0	0	0	0	0	0
0845	4	0	0	0	0	0	0	0	0	1	1	2	0	0	0	0	0	0	0	0	0	0	0	0	0	0	0	0	0
0900	7	0	0	0	0	1	0	0	1	2	1	2	0	0	0	0	0	0	0	0	0	0	0	0	0	0	0	0	0
0915	4	0	0	0	0	0	0	0	1	1	0	2	0	0	0	0	0	0	0	0	0	0	0	0	0	0	0	0	0
0930	3	0	0	0	1	0	0	0	0	0	1	1	0	0	0	0	0	0	0	0	0	0	0	0	0	0	0	0	0
0945	10	0	0	0	0	0	0	0	2	2	2	3	1	0	0	0	0	0	0	0	0	0	0	0	0	0	0	0	0
1000	5	0	0	0	0	0	0	0	0	1	0	3	1	0	0	0	0	0	0	0	0	0	0	0	0	0	0	0	0
1015	0	0	0	0	0	0	0	0	0	0	0	0	0	0	0	0	0	0	0	0	0	0	0	0	0	0	0	0	0
1030	6	0	0	0	0	0	0	0	1	0	3	0	0	2	0	0	0	0	0	0	0	0	0	0	0	0	0	0	0
1045	4	0	0	0	0	0	0	0	0	1	2	1	0	0	0	0	0	0	0	0	0	0	0	0	0	0	0	0	0
1100	2	0	0	0	0	0	0	0	1	0	0	1	0	0	0	0	0	0	0	0	0	0	0	0	0	0	0	0	0
1115	6	0	0	0	0	0	0	0	2	1	3	0	0	0	0	0	0	0	0	0	0	0	0	0	0	0	0	0	0
1130	6	0	0	0	0	0	0	0	0	1	3	1	0	1	0	0	0	0	0	0	0	0	0	0	0	0	0	0	0
1145	2	0	0	0	0	0	0	0	0	0	1	0	1	0	0	0	0	0	0	0	0	0	0	0	0	0	0	0	0
1200	3	0	0	0	0	0	0	1	1	0	0	1	0	0	0	0	0	0	0	0	0	0	0	0	0	0	0	0	0
1215	4	0	0	0	0	0	0	0	0	1	1	1	0	0	1	0	0	0	0	0	0	0	0	0	0	0	0	0	0
1230	3	0	0	0	0	0	0	0	2	0	1	0	0	0	0	0	0	0	0	0	0	0	0	0	0	0	0	0	0
1245	2	0	0	0	0	0	0	0	0	1	1	0	0	0	0	0	0	0	0	0	0	0	0	0	0	0	0	0	0
1300	1	0	0	0	0	0	0	0	0	0	0	0	0	0	1	0	0	0	0	0	0	0	0	0	0	0	0	0	0
1315	5	0	0	0	0	1	0	0	0	1	2	1	0	0	0	0	0	0	0	0	0	0	0	0	0	0	0	0	0
1330	3	0	0	0	0	0	0	0	0	0	2	1	0	0	0	0	0	0	0	0	0	0	0	0	0	0	0	0	0
1345	1	0	0	0	0	0	0	0	0	0	1	0	0	0	0	0	0	0	0	0	0	0	0	0	0	0	0	0	0
1400	5	0	0	0	0	0	0	3	0	1	1	0	0	0	0	0	0	0	0	0	0	0	0	0	0	0	0	0	0
1415	1	0	0	0	0	0	0	0	0	1	0	0	0	0	0	0	0	0	0	0	0	0	0	0	0	0	0	0	0
1430	4	0	0	0	0	0	0	0	0	0	1	3	0	0	0	0	0	0	0	0	0	0	0	0	0	0	0	0	0
1445	8	0	0	0	1	0	0	0	2	3	1	0	1	0	0	0	0	0	0	0	0	0	0	0	0	0	0	0	0
1500	3	0	0	0	0	0	0	0	0	0	2	1	0	0	0	0	0	0	0	0	0	0	0	0	0	0	0	0	0
1515	2	0	0	0	0	0	0	0	0	2	0	0	0	0	0	0	0	0	0	0	0	0	0	0	0	0	0	0	0
1530	3	0	0	0	0	0	0	0	1	1	0	1	0	0	0	0	0	0	0	0	0	0	0	0	0	0	0	0	0
1545	6	0	0	0	0	0	0	0	0	3	0	1	2	0	0	0	0	0	0	0	0	0	0	0	0	0	0	0	0
1600	2	0	0	0	0	0	0	0	1	1	0	0	0	0	0	0	0	0	0	0	0	0	0	0	0	0	0	0	0
1615	6	0	0	0	0	0	0	0	0	1	1	3	1	0	0	0	0	0	0	0	0	0	0	0	0	0	0	0	0
1630	7	0	0	0	0	0	0	0	0	0	3	4	0	0	0	0	0	0	0	0	0	0	0	0	0	0	0	0	0
1645	**10**	**0**	**0**	**0**	**2**	**0**	**0**	**0**	**4**	**2**	**0**	**0**	**1**	**1**	**0**	**0**	**0**	**0**	**0**	**0**	**0**	**0**	**0**	**0**	**0**	**0**	**0**	**0**	**0**
1700	4	0	0	0	0	0	1	0	0	2	0	1	0	0	0	0	0	0	0	0	0	0	0	0	0	0	0	0	0
1715	**10**	**0**	**0**	**0**	**0**	**0**	**0**	**0**	**0**	**1**	**2**	**6**	**1**	**0**	**0**	**0**	**0**	**0**	**0**	**0**	**0**	**0**	**0**	**0**	**0**	**0**	**0**	**0**	**0**
1730	5	0	0	0	0	0	0	1	0	0	0	2	2	0	0	0	0	0	0	0	0	0	0	0	0	0	0	0	0
1745	7	0	0	0	0	0	0	0	0	3	0	3	1	0	0	0	0	0	0	0	0	0	0	0	0	0	0	0	0
1800	2	0	0	0	0	0	0	0	0	0	0	1	1	0	0	0	0	0	0	0	0	0	0	0	0	0	0	0	0
1815	2	0	0	0	0	0	0	0	0	1	0	1	0	0	0	0	0	0	0	0	0	0	0	0	0	0	0	0	0
1830	2	0	0	0	0	0	0	0	0	0	2	0	0	0	0	0	0	0	0	0	0	0	0	0	0	0	0	0	0
1845	6	0	0	0	0	0	1	0	0	0	0	0	3	1	0	1	0	0	0	0	0	0	0	0	0	0	0	0	0
1900	2	0	0	0	0	0	0	0	0	1	1	0	0	0	0	0	0	0	0	0	0	0	0	0	0	0	0	0	0
1915	2	0	0	0	0	0	0	0	0	1	0	1	0	0	0	0	0	0	0	0	0	0	0	0	0	0	0	0	0
1930	3	0	0	0	0	0	0	0	0	0	1	2	0	0	0	0	0	0	0	0	0	0	0	0	0	0	0	0	0
1945	0	0	0	0	0	0	0	0	0	0	0	0	0	0	0	0	0	0	0	0	0	0	0	0	0	0	0	0	0
2000	1	0	0	0	0	0	0	0	0	0	0	0	0	1	0	0	0	0	0	0	0	0	0	0	0	0	0	0	0
2015	1	0	0	0	0	0	0	0	0	1	0	0	0	0	0	0	0	0	0	0	0	0	0	0	0	0	0	0	0
2030	3	0	0	0	0	0	0	0	1	0	1	1	0	0	0	0	0	0	0	0	0	0	0	0	0	0	0	0	0
2045	1	0	0	0	0	0	0	0	0	0	0	0	1	0	0	0	0	0	0	0	0	0	0	0	0	0	0	0	0
2100	1	0	0	0	0	0	0	0	0	0	0	1	0	0	0	0	0	0	0	0	0	0	0	0	0	0	0	0	0
2115	0	0	0	0	0	0	0	0	0	0	0	0	0	0	0	0	0	0	0	0	0	0	0	0	0	0	0	0	0
2130	1	0	0	0	0	0	0	0	0	0	0	1	0	0	0	0	0	0	0	0	0	0	0	0	0	0	0	0	0
2145	2	0	0	0	0	0	0	0	0	0	2	0	0	0	0	0	0	0	0	0	0	0	0	0	0	0	0	0	0
2200	0	0	0	0	0	0	0	0	0	0	0	0	0	0	0	0	0	0	0	0	0	0	0	0	0	0	0	0	0
2215	0	0	0	0	0	0	0	0	0	0	0	0	0	0	0	0	0	0	0	0	0	0	0	0	0	0	0	0	0
2230	0	0	0	0	0	0	0	0	0	0	0	0	0	0	0	0	0	0	0	0	0	0	0	0	0	0	0	0	0
2245	0	0	0	0	0	0	0	0	0	0	0	0	0	0	0	0	0	0	0	0	0	0	0	0	0	0	0	0	0
2300	1	0	0	0	0	0	0	0	0	0	1	0	0	0	0	0	0	0	0	0	0	0	0	0	0	0	0	0	0
2315	1	0	0	0	0	0	0	0	0	0	0	1	0	0	0	0	0	0	0	0	0	0	0	0	0	0	0	0	0
2330	0	0	0	0	0	0	0	0	0	0	0	0	0	0	0	0	0	0	0	0	0	0	0	0	0	0	0	0	0
2345	0	0	0	0	0	0	0	0	0	0	0	0	0	0	0	0	0	0	0	0	0	0	0	0	0	0	0	0	0
07-19	**225**	**0**	**0**	**0**	**4**	**2**	**2**	**5**	**23**	**40**	**46**	**61**	**24**	**9**	**5**	**3**	**0**	**1**	**0**	**0**	**0**	**0**	**0**	**0**	**0**	**0**	**0**	**0**	**0**
06-22	**262**	**0**	**0**	**0**	**4**	**2**	**2**	**5**	**25**	**44**	**55**	**71**	**31**	**13**	**5**	**4**	**0**	**1**	**0**	**0**	**0**	**0**	**0**	**0**	**0**	**0**	**0**	**0**	**0**
06-00	**264**	**0**	**0**	**0**	**4**	**2**	**2**	**5**	**25**	**44**	**56**	**72**	**31**	**13**	**5**	**4**	**0**	**1**	**0**	**0**	**0**	**0**	**0**	**0**	**0**	**0**	**0**	**0**	**0**
00-00	**279**	**0**	**0**	**0**	**4**	**2**	**2**	**6**	**25**	**48**	**58**	**76**	**31**	**15**	**7**	**4**	**0**	**1**	**0**	**0**	**0**	**0**	**0**	**0**	**0**	**0**	**0**	**0**	**0**

Site 26
Location MAIN STREET - attached to TREE
Direction Eastbound
18 March 2025 Tuesday

16557 / NEWARK - ON - TRENT
MARCH 2025
AUTOMATIC TRAFFIC COUNT

Time	Total	Speed Bins (mph)																												
		0 - 5	5 - 10	10 - 15	15 - 20	20 - 25	25 - 30	30 - 35	35 - 40	40 - 45	45 - 50	50 - 55	55 - 60	60 - 65	65 - 70	70 - 75	75 - 80	80 - 85	85 - 90	90 - 95	95 - 100	100 - 105	105 - 110	110 - 115	115 - 120	120 - 125	125 - 130	130 - 135	135 - 140
0000	0	0	0	0	0	0	0	0	0	0	0	0	0	0	0	0	0	0	0	0	0	0	0	0	0	0	0	0	0	0
0015	0	0	0	0	0	0	0	0	0	0	0	0	0	0	0	0	0	0	0	0	0	0	0	0	0	0	0	0	0	0
0030	0	0	0	0	0	0	0	0	0	0	0	0	0	0	0	0	0	0	0	0	0	0	0	0	0	0	0	0	0	0
0045	0	0	0	0	0	0	0	0	0	0	0	0	0	0	0	0	0	0	0	0	0	0	0	0	0	0	0	0	0	0
0100	0	0	0	0	0	0	0	0	0	0	0	0	0	0	0	0	0	0	0	0	0	0	0	0	0	0	0	0	0	0
0115	0	0	0	0	0	0	0	0	0	0	0	0	0	0	0	0	0	0	0	0	0	0	0	0	0	0	0	0	0	0
0130	0	0	0	0	0	0	0	0	0	0	0	0	0	0	0	0	0	0	0	0	0	0	0	0	0	0	0	0	0	0
0145	0	0	0	0	0	0	0	0	0	0	0	0	0	0	0	0	0	0	0	0	0	0	0	0	0	0	0	0	0	0
0200	0	0	0	0	0	0	0	0	0	0	0	0	0	0	0	0	0	0	0	0	0	0	0	0	0	0	0	0	0	0
0215	0	0	0	0	0	0	0	0	0	0	0	0	0	0	0	0	0	0	0	0	0	0	0	0	0	0	0	0	0	0
0230	0	0	0	0	0	0	0	0	0	0	0	0	0	0	0	0	0	0	0	0	0	0	0	0	0	0	0	0	0	0
0245	1	0	0	0	0	0	0	0	1	0	0	0	0	0	0	0	0	0	0	0	0	0	0	0	0	0	0	0	0	0
0300	0	0	0	0	0	0	0	0	0	0	0	0	0	0	0	0	0	0	0	0	0	0	0	0	0	0	0	0	0	0
0315	0	0	0	0	0	0	0	0	0	0	0	0	0	0	0	0	0	0	0	0	0	0	0	0	0	0	0	0	0	0
0330	1	0	0	0	0	0	0	0	0	0	0	1	0	0	0	0	0	0	0	0	0	0	0	0	0	0	0	0	0	0
0345	0	0	0	0	0	0	0	0	0	0	0	0	0	0	0	0	0	0	0	0	0	0	0	0	0	0	0	0	0	0
0400	0	0	0	0	0	0	0	0	0	0	0	0	0	0	0	0	0	0	0	0	0	0	0	0	0	0	0	0	0	0
0415	0	0	0	0	0	0	0	0	0	0	0	0	0	0	0	0	0	0	0	0	0	0	0	0	0	0	0	0	0	0
0430	0	0	0	0	0	0	0	0	0	0	0	0	0	0	0	0	0	0	0	0	0	0	0	0	0	0	0	0	0	0
0445	1	0	0	0	0	0	0	0	0	1	0	0	0	0	0	0	0	0	0	0	0	0	0	0	0	0	0	0	0	0
0500	0	0	0	0	0	0	0	0	0	0	0	0	0	0	0	0	0	0	0	0	0	0	0	0	0	0	0	0	0	0
0515	1	0	0	0	0	0	0	0	0	1	0	0	0	0	0	0	0	0	0	0	0	0	0	0	0	0	0	0	0	0
0530	0	0	0	0	0	0	0	0	0	0	0	0	0	0	0	0	0	0	0	0	0	0	0	0	0	0	0	0	0	0
0545	7	0	0	0	0	0	0	0	0	0	4	2	1	0	0	0	0	0	0	0	0	0	0	0	0	0	0	0	0	0
0600	2	0	0	0	0	0	0	0	0	0	0	2	0	0	0	0	0	0	0	0	0	0	0	0	0	0	0	0	0	0
0615	3	0	0	0	0	0	0	0	0	0	2	1	0	0	0	0	0	0	0	0	0	0	0	0	0	0	0	0	0	0
0630	5	0	0	0	0	0	0	0	0	1	1	3	0	0	0	0	0	0	0	0	0	0	0	0	0	0	0	0	0	0
0645	11	0	0	0	0	0	0	0	0	0	4	0	5	1	1	0	0	0	0	0	0	0	0	0	0	0	0	0	0	0
0700	6	0	0	0	0	0	0	0	0	0	3	3	0	0	0	0	0	0	0	0	0	0	0	0	0	0	0	0	0	0
0715	**13**	**0**	**0**	**2**	**0**	**0**	**0**	**0**	**0**	**0**	**5**	**5**	**0**	**1**	**0**	**0**	**0**	**0**	**0**	**0**	**0**	**0**	**0**	**0**	**0**	**0**	**0**	**0**	**0**	**0**
0730	8	0	0	0	0	0	0	0	1	1	1	2	3	0	0	0	0	0	0	0	0	0	0	0	0	0	0	0	0	0
0745	4	0	0	0	0	0	0	0	0	0	1	2	1	0	0	0	0	0	0	0	0	0	0	0	0	0	0	0	0	0
0800	4	0	0	0	0	0	0	0	0	1	0	1	2	0	0	0	0	0	0	0	0	0	0	0	0	0	0	0	0	0
0815	1	0	0	0	0	0	0	0	0	0	0	0	1	0	0	0	0	0	0	0	0	0	0	0	0	0	0	0	0	0
0830	7	0	0	0	0	0	0	0	0	1	2	2	1	1	0	0	0	0	0	0	0	0	0	0	0	0	0	0	0	0
0845	8	0	0	0	0	0	0	1	1	0	3	2	1	0	0	0	0	0	0	0	0	0	0	0	0	0	0	0	0	0
0900	4	0	0	0	0	0	0	0	1	1	0	1	1	0	0	0	0	0	0	0	0	0	0	0	0	0	0	0	0	0
0915	8	0	0	0	0	0	0	0	1	1	3	1	0	0	2	0	0	0	0	0	0	0	0	0	0	0	0	0	0	0
0930	5	0	0	0	0	0	0	0	1	0	3	1	0	0	0	0	0	0	0	0	0	0	0	0	0	0	0	0	0	0
0945	4	0	0	0	0	0	0	0	1	2	0	0	0	1	0	0	0	0	0	0	0	0	0	0	0	0	0	0	0	0
1000	4	0	0	0	0	0	1	0	0	1	1	0	1	0	0	0	0	0	0	0	0	0	0	0	0	0	0	0	0	0
1015	2	0	0	0	0	0	0	0	0	0	1	1	0	0	0	0	0	0	0	0	0	0	0	0	0	0	0	0	0	0
1030	4	0	0	0	1	0	0	0	0	0	0	3	0	0	0	0	0	0	0	0	0	0	0	0	0	0	0	0	0	0
1045	5	0	0	0	0	0	0	0	0	1	0	1	3	0	0	0	0	0	0	0	0	0	0	0	0	0	0	0	0	0
1100	8	0	0	0	0	0	0	0	3	2	1	1	1	0	0	0	0	0	0	0	0	0	0	0	0	0	0	0	0	0
1115	0	0	0	0	0	0	0	0	0	0	0	0	0	0	0	0	0	0	0	0	0	0	0	0	0	0	0	0	0	0
1130	5	0	0	0	0	0	0	1	2	0	1	1	0	0	0	0	0	0	0	0	0	0	0	0	0	0	0	0	0	0
1145	3	0	0	0	0	0	0	0	1	1	0	0	0	0	1	0	0	0	0	0	0	0	0	0	0	0	0	0	0	0
1200	2	0	0	0	0	0	0	0	1	0	0	1	0	0	0	0	0	0	0	0	0	0	0	0	0	0	0	0	0	0
1215	6	0	0	0	0	0	1	0	1	3	0	1	0	0	0	0	0	0	0	0	0	0	0	0	0	0	0	0	0	0
1230	4	0	0	0	0	0	0	0	0	3	0	0	0	0	0	1	0	0	0	0	0	0	0	0	0	0	0	0	0	0
1245	1	0	0	0	0	0	0	0	1	0	0	0	0	0	0	0	0	0	0	0	0	0	0	0	0	0	0	0	0	0
1300	2	0	0	0	0	0	0	0	1	0	1	0	0	0	0	0	0	0	0	0	0	0	0	0	0	0	0	0	0	0
1315	10	0	0	0	0	0	0	1	1	1	4	1	2	0	0	0	0	0	0	0	0	0	0	0	0	0	0	0	0	0
1330	4	0	0	0	0	0	0	0	0	0	1	2	1	0	0	0	0	0	0	0	0	0	0	0	0	0	0	0	0	0
1345	2	0	0	0	0	0	0	0	0	0	1	0	1	0	0	0	0	0	0	0	0	0	0	0	0	0	0	0	0	0
1400	3	0	0	0	0	0	0	0	1	0	0	0	1	0	0	1	0	0	0	0	0	0	0	0	0	0	0	0	0	0
1415	7	0	0	0	0	0	0	0	3	2	0	1	1	0	0	0	0	0	0	0	0	0	0	0	0	0	0	0	0	0
1430	8	0	0	0	0	0	0	0	1	0	6	0	0	1	0	0	0	0	0	0	0	0	0	0	0	0	0	0	0	0
1445	2	0	0	0	0	0	0	0	0	0	0	1	1	0	0	0	0	0	0	0	0	0	0	0	0	0	0	0	0	0
1500	4	0	0	0	0	0	0	0	0	1	1	1	1	0	0	0	0	0	0	0	0	0	0	0	0	0	0	0	0	0
1515	5	0	0	0	0	0	0	0	0	1	2	0	2	0	0	0	0	0	0	0	0	0	0	0	0	0	0	0	0	0
1530	6	0	0	0	0	0	0	0	2	0	0	3	1	0	0	0	0	0	0	0	0	0	0	0	0	0	0	0	0	0
1545	7	0	0	0	0	0	0	0	0	1	2	4	0	0	0	0	0	0	0	0	0	0	0	0	0	0	0	0	0	0
1600	6	0	0	0	0	0	0	0	0	2	2	1	1	0	0	0	0	0	0	0	0	0	0	0	0	0	0	0	0	0
1615	3	0	0	0	0	0	0	0	0	0	0	3	0	0	0	0	0	0	0	0	0	0	0	0	0	0	0	0	0	0
1630	4	0	0	0	0	0	0	0	0	1	1	2	0	0	0	0	0	0	0	0	0	0	0	0	0	0	0	0	0	0
1645	6	0	0	0	0	0	0	0	0	0	3	0	0	2	1	0	0	0	0	0	0	0	0	0	0	0	0	0	0	0
1700	10	0	0	0	0	0	0	0	1	1	0	8	0	0	0	0	0	0	0	0	0	0	0	0	0	0	0	0	0	0
1715	**12**	**0**	**0**	**0**	**3**	**0**	**0**	**0**	**1**	**2**	**3**	**1**	**1**	**1**	**0**	**0**	**0**	**0**	**0**	**0**	**0**	**0**	**0**	**0**	**0**	**0**	**0**	**0**	**0**	**0**
1730	4	0	0	0	0	0	0	0	3	0	0	0	0	0	0	0	0	1	0	0	0	0	0	0	0	0	0	0	0	0
1745	9	0	0	0	0	0	0	0	2	1	2	2	2	0	0	0	0	0	0	0	0	0	0	0	0	0	0	0	0	0
1800	2	0	0	0	0	0	0	0	0	1	1	0	0	0	0	0	0	0	0	0	0	0	0	0	0	0	0	0	0	0
1815	6	0	0	0	0	0	0	1	0	1	3	0	1	0	0	0	0	0	0	0	0	0	0	0	0	0	0	0	0	0
1830	6	0	0	0	0	0	1	3	0	1	0	0	0	1	0	0	0	0	0	0	0	0	0	0	0	0	0	0	0	0
1845	3	0	0	0	0	0	0	0	0	2	1	0	0	0	0	0	0	0	0	0	0	0	0	0	0	0	0	0	0	0
1900	0	0	0	0	0	0	0	0	0	0	0	0	0	0	0	0	0	0	0	0	0	0	0	0	0	0	0	0	0	0
1915	1	0	0	0	0	0	0	0	0	1	0	0	0	0	0	0	0	0	0	0	0	0	0	0	0	0	0	0	0	0
1930	2	0	0	0	0	0	0	0	0	0	1	1	0	0	0	0	0	0	0	0	0	0	0	0	0	0	0	0	0	0
1945	1	0	0	0	0	0	0	0	0	0	0	1	0	0	0	0	0	0	0	0	0	0	0	0	0	0	0	0	0	0
2000	0	0	0	0	0	0	0	0	0	0	0	0	0	0	0	0	0	0	0	0	0	0	0	0	0	0	0	0	0	0
2015	2	0	0	0	0	0	0	0	0	0	2	0	0	0	0	0	0	0	0	0	0	0	0	0	0	0	0	0	0	0
2030	2	0	0	0	0	0	0	0	1	1	0	0	0	0	0	0	0	0	0	0	0	0	0	0	0	0	0	0	0	0
2045	2	0	0	0	0	0	0	0	0	0	0	1	1	0	0	0	0	0	0	0	0	0	0	0	0	0	0	0	0	0
2100	0	0	0	0	0	0	0	0	0	0	0	0	0	0	0	0	0	0	0	0	0	0	0	0	0	0	0	0	0	0
2115	1	0	0	0	0	0	0	0	0	0	1	0	0	0	0	0	0	0	0	0	0	0	0	0	0	0	0	0	0	0
2130	0	0	0	0	0	0	0	0	0	0	0	0	0	0	0	0	0	0	0	0	0	0	0	0	0	0	0	0	0	0
2145	2	0	0	0	0	0	0	0	0	1	0	0	1	0	0	0	0	0	0	0	0	0	0	0	0	0	0	0	0	0
2200	0	0	0	0	0	0	0	0	0	0	0	0	0	0	0	0	0	0	0	0	0	0	0	0	0	0	0	0	0	0
2215	1	0	0	0	0	0	0	0	1	0	0	0	0	0	0	0	0	0	0	0	0	0	0	0	0	0	0	0	0	0
2230	0	0	0	0	0	0	0	0	0	0	0	0	0	0	0	0	0	0	0	0	0	0	0	0	0	0	0	0	0	0
2245	0	0	0	0	0	0	0	0	0	0	0	0	0	0	0	0	0	0	0	0	0	0	0	0	0	0	0	0	0	0
2300	1	0	0	0	0	0	0	0	0	0	1	0	0	0	0	0	0	0	0	0	0	0	0	0	0	0	0	0	0	0
2315	1	0	0	0	0	0	0	0	0	0	1	0	0	0	0	0	0	0	0	0	0	0	0	0	0	0	0	0	0	0
2330	0	0	0	0	0	0	0	0	0	0	0	0	0	0	0	0	0	0	0	0	0	0	0	0	0	0	0	0	0	0
2345	1	0	0	0	0	0	0	0	1	0	0	0	0	0	0	0	0	0	0	0	0	0	0	0	0	0	0	0	0	0
07-19	**247**	**0**	**0**	**2**	**4**	**0**	**3**	**7**	**31**	**36**	**59**	**59**	**31**	**8**	**4**	**2**	**0**	**0**	**1**	**0**	**0**	**0**	**0**	**0**	**0**	**0**	**0**	**0**	**0**	**0**
06-22	**281**	**0**	**0**	**2**	**4**	**0**	**3**	**7**	**32**	**40**	**70**	**68**	**38**	**9**	**5**	**2**	**0**	**0**	**1**	**0**	**0**	**0**	**0**	**0**	**0**	**0**	**0**	**0**	**0**	**0**
06-00	**285**	**0**	**0**	**2**	**4**	**0**	**3**	**7**	**34**	**40**	**72**	**68**	**38**	**9**	**5**	**2**	**0**	**0**	**1**	**0**	**0**	**0**	**0**	**0**	**0**	**0**	**0**	**0**	**0**	**0**
00-00	**296**	**0**	**0**	**2**	**4**	**0**	**3**	**7**	**35**	**42**	**76**	**71**	**39**	**9**	**5**	**2**	**0**	**0**	**1**	**0**	**0**	**0**	**0**	**0**	**0**	**0**	**0**	**0**	**0**	**0**

Site 26
Location MAIN STREET - attached to TREE
Direction Eastbound
19 March 2025 Wednesday

16557 / NEWARK - ON - TRENT
MARCH 2025
AUTOMATIC TRAFFIC COUNT

Time	Total	Speed Bins (mph)																												
		0 - 5	5 - 10	10 - 15	15 - 20	20 - 25	25 - 30	30 - 35	35 - 40	40 - 45	45 - 50	50 - 55	55 - 60	60 - 65	65 - 70	70 - 75	75 - 80	80 - 85	85 - 90	90 - 95	95 - 100	100 - 105	105 - 110	110 - 115	115 - 120	120 - 125	125 - 130	130 - 135	135 - 140
0000	0	0	0	0	0	0	0	0	0	0	0	0	0	0	0	0	0	0	0	0	0	0	0	0	0	0	0	0	0	0
0015	0	0	0	0	0	0	0	0	0	0	0	0	0	0	0	0	0	0	0	0	0	0	0	0	0	0	0	0	0	0
0030	0	0	0	0	0	0	0	0	0	0	0	0	0	0	0	0	0	0	0	0	0	0	0	0	0	0	0	0	0	0
0045	0	0	0	0	0	0	0	0	0	0	0	0	0	0	0	0	0	0	0	0	0	0	0	0	0	0	0	0	0	0
0100	0	0	0	0	0	0	0	0	0	0	0	0	0	0	0	0	0	0	0	0	0	0	0	0	0	0	0	0	0	0
0115	0	0	0	0	0	0	0	0	0	0	0	0	0	0	0	0	0	0	0	0	0	0	0	0	0	0	0	0	0	0
0130	0	0	0	0	0	0	0	0	0	0	0	0	0	0	0	0	0	0	0	0	0	0	0	0	0	0	0	0	0	0
0145	0	0	0	0	0	0	0	0	0	0	0	0	0	0	0	0	0	0	0	0	0	0	0	0	0	0	0	0	0	0
0200	0	0	0	0	0	0	0	0	0	0	0	0	0	0	0	0	0	0	0	0	0	0	0	0	0	0	0	0	0	0
0215	0	0	0	0	0	0	0	0	0	0	0	0	0	0	0	0	0	0	0	0	0	0	0	0	0	0	0	0	0	0
0230	0	0	0	0	0	0	0	0	0	0	0	0	0	0	0	0	0	0	0	0	0	0	0	0	0	0	0	0	0	0
0245	0	0	0	0	0	0	0	0	0	0	0	0	0	0	0	0	0	0	0	0	0	0	0	0	0	0	0	0	0	0
0300	0	0	0	0	0	0	0	0	0	0	0	0	0	0	0	0	0	0	0	0	0	0	0	0	0	0	0	0	0	0
0315	0	0	0	0	0	0	0	0	0	0	0	0	0	0	0	0	0	0	0	0	0	0	0	0	0	0	0	0	0	0
0330	0	0	0	0	0	0	0	0	0	0	0	0	0	0	0	0	0	0	0	0	0	0	0	0	0	0	0	0	0	0
0345	0	0	0	0	0	0	0	0	0	0	0	0	0	0	0	0	0	0	0	0	0	0	0	0	0	0	0	0	0	0
0400	0	0	0	0	0	0	0	0	0	0	0	0	0	0	0	0	0	0	0	0	0	0	0	0	0	0	0	0	0	0
0415	0	0	0	0	0	0	0	0	0	0	0	0	0	0	0	0	0	0	0	0	0	0	0	0	0	0	0	0	0	0
0430	0	0	0	0	0	0	0	0	0	0	0	0	0	0	0	0	0	0	0	0	0	0	0	0	0	0	0	0	0	0
0445	2	0	0	0	0	0	0	0	0	1	0	1	0	0	0	0	0	0	0	0	0	0	0	0	0	0	0	0	0	0
0500	0	0	0	0	0	0	0	0	0	0	0	0	0	0	0	0	0	0	0	0	0	0	0	0	0	0	0	0	0	0
0515	1	0	0	0	0	0	0	0	0	0	1	0	0	0	0	0	0	0	0	0	0	0	0	0	0	0	0	0	0	0
0530	3	0	0	0	0	0	0	0	0	1	0	1	0	1	0	0	0	0	0	0	0	0	0	0	0	0	0	0	0	0
0545	8	0	0	0	0	0	0	0	0	2	2	3	0	1	0	0	0	0	0	0	0	0	0	0	0	0	0	0	0	0
0600	1	0	0	0	0	0	0	0	0	0	0	1	0	0	0	0	0	0	0	0	0	0	0	0	0	0	0	0	0	0
0615	2	0	0	0	0	0	0	0	0	1	0	1	0	0	0	0	0	0	0	0	0	0	0	0	0	0	0	0	0	0
0630	5	0	0	1	0	1	0	0	0	1	0	2	0	0	0	0	0	0	0	0	0	0	0	0	0	0	0	0	0	0
0645	9	0	0	0	0	0	0	0	0	0	2	3	1	2	1	0	0	0	0	0	0	0	0	0	0	0	0	0	0	0
0700	9	0	0	0	0	0	0	0	0	0	3	2	2	2	0	0	0	0	0	0	0	0	0	0	0	0	0	0	0	0
0715	**12**	**0**	**0**	**0**	**0**	**0**	**0**	**0**	**0**	**1**	**2**	**5**	**2**	**2**	**0**	**0**	**0**	**0**	**0**	**0**	**0**	**0**	**0**	**0**	**0**	**0**	**0**	**0**	**0**	**0**
0730	7	0	0	0	0	0	0	0	2	1	1	2	1	0	0	0	0	0	0	0	0	0	0	0	0	0	0	0	0	0
0745	7	0	0	0	0	0	0	0	1	0	3	3	0	0	0	0	0	0	0	0	0	0	0	0	0	0	0	0	0	0
0800	3	0	0	0	0	0	0	0	1	0	0	1	0	0	1	0	0	0	0	0	0	0	0	0	0	0	0	0	0	0
0815	4	0	0	0	0	0	0	1	0	0	0	1	1	1	0	0	0	0	0	0	0	0	0	0	0	0	0	0	0	0
0830	3	0	0	0	0	0	0	0	1	0	0	0	0	2	0	0	0	0	0	0	0	0	0	0	0	0	0	0	0	0
0845	6	0	0	0	1	0	0	1	0	0	3	1	0	0	0	0	0	0	0	0	0	0	0	0	0	0	0	0	0	0
0900	9	0	0	0	0	0	0	0	0	3	1	5	0	0	0	0	0	0	0	0	0	0	0	0	0	0	0	0	0	0
0915	5	0	0	0	0	0	0	0	0	1	1	1	1	1	0	0	0	0	0	0	0	0	0	0	0	0	0	0	0	0
0930	6	0	0	0	0	0	0	1	0	0	4	1	0	0	0	0	0	0	0	0	0	0	0	0	0	0	0	0	0	0
0945	6	0	0	0	0	0	0	0	0	3	3	0	0	0	0	0	0	0	0	0	0	0	0	0	0	0	0	0	0	0
1000	2	0	0	0	0	0	1	0	0	0	0	1	0	0	0	0	0	0	0	0	0	0	0	0	0	0	0	0	0	0
1015	5	0	0	0	0	0	2	0	0	0	2	1	0	0	0	0	0	0	0	0	0	0	0	0	0	0	0	0	0	0
1030	2	0	0	0	1	0	0	0	0	0	1	0	0	0	0	0	0	0	0	0	0	0	0	0	0	0	0	0	0	0
1045	4	0	0	0	0	1	1	0	1	0	1	0	0	0	0	0	0	0	0	0	0	0	0	0	0	0	0	0	0	0
1100	2	0	0	0	0	0	0	0	1	0	0	0	1	0	0	0	0	0	0	0	0	0	0	0	0	0	0	0	0	0
1115	2	0	0	0	0	0	1	0	0	0	1	0	0	0	0	0	0	0	0	0	0	0	0	0	0	0	0	0	0	0
1130	4	0	0	0	0	0	0	0	0	1	3	0	0	0	0	0	0	0	0	0	0	0	0	0	0	0	0	0	0	0
1145	3	0	0	0	0	0	0	0	0	1	2	0	0	0	0	0	0	0	0	0	0	0	0	0	0	0	0	0	0	0
1200	5	0	0	0	0	0	0	0	2	1	0	0	0	0	1	1	0	0	0	0	0	0	0	0	0	0	0	0	0	0
1215	4	0	0	0	0	0	0	0	0	0	1	1	1	0	1	0	0	0	0	0	0	0	0	0	0	0	0	0	0	0
1230	4	0	0	0	0	0	0	0	0	1	2	1	0	0	0	0	0	0	0	0	0	0	0	0	0	0	0	0	0	0
1245	2	0	0	0	0	0	0	0	1	0	0	0	1	0	0	0	0	0	0	0	0	0	0	0	0	0	0	0	0	0
1300	4	0	0	0	0	0	0	3	0	1	0	0	0	0	0	0	0	0	0	0	0	0	0	0	0	0	0	0	0	0
1315	**10**	**0**	**0**	**0**	**0**	**1**	**0**	**0**	**1**	**1**	**3**	**3**	**1**	**0**	**0**	**0**	**0**	**0**	**0**	**0**	**0**	**0**	**0**	**0**	**0**	**0**	**0**	**0**	**0**	**0**
1330	4	0	0	0	0	0	0	0	0	0	2	1	1	0	0	0	0	0	0	0	0	0	0	0	0	0	0	0	0	0
1345	5	0	0	0	0	0	0	0	0	3	1	0	1	0	0	0	0	0	0	0	0	0	0	0	0	0	0	0	0	0
1400	4	0	0	0	0	0	0	0	2	1	1	0	0	0	0	0	0	0	0	0	0	0	0	0	0	0	0	0	0	0
1415	9	0	0	0	0	0	0	0	1	1	2	3	1	1	0	0	0	0	0	0	0	0	0	0	0	0	0	0	0	0
1430	7	0	0	0	0	0	0	1	0	1	2	1	1	1	0	0	0	0	0	0	0	0	0	0	0	0	0	0	0	0
1445	4	0	0	0	0	0	0	0	1	0	1	0	1	0	1	0	0	0	0	0	0	0	0	0	0	0	0	0	0	0
1500	3	0	0	0	0	0	0	0	0	0	1	1	1	0	0	0	0	0	0	0	0	0	0	0	0	0	0	0	0	0
1515	3	0	0	0	0	0	0	0	0	0	1	1	1	0	0	0	0	0	0	0	0	0	0	0	0	0	0	0	0	0
1530	5	0	0	0	0	0	0	1	0	2	2	0	0	0	0	0	0	0	0	0	0	0	0	0	0	0	0	0	0	0
1545	7	0	0	0	0	0	1	1	1	1	1	1	1	0	0	0	0	0	0	0	0	0	0	0	0	0	0	0	0	0
1600	7	0	0	0	0	0	0	0	1	1	2	1	2	0	0	0	0	0	0	0	0	0	0	0	0	0	0	0	0	0
1615	5	0	0	0	0	0	0	0	0	2	1	1	1	0	0	0	0	0	0	0	0	0	0	0	0	0	0	0	0	0
1630	4	0	0	0	0	0	0	0	0	0	2	0	1	0	1	0	0	0	0	0	0	0	0	0	0	0	0	0	0	0
1645	**10**	**0**	**0**	**0**	**0**	**0**	**0**	**0**	**2**	**2**	**1**	**4**	**0**	**1**	**0**	**0**	**0**	**0**	**0**	**0**	**0**	**0**	**0**	**0**	**0**	**0**	**0**	**0**	**0**	**0**
1700	9	0	0	0	0	0	0	0	1	4	1	1	1	1	0	0	0	0	0	0	0	0	0	0	0	0	0	0	0	0
1715	6	0	0	0	0	0	0	1	0	0	3	0	1	1	0	0	0	0	0	0	0	0	0	0	0	0	0	0	0	0
1730	5	0	0	0	0	0	0	0	1	2	1	1	0	0	0	0	0	0	0	0	0	0	0	0	0	0	0	0	0	0
1745	3	0	0	0	0	0	0	0	0	1	1	1	0	0	0	0	0	0	0	0	0	0	0	0	0	0	0	0	0	0
1800	6	0	0	0	0	0	0	0	0	0	2	2	2	0	0	0	0	0	0	0	0	0	0	0	0	0	0	0	0	0
1815	5	0	0	0	0	0	0	0	0	1	0	3	1	0	0	0	0	0	0	0	0	0	0	0	0	0	0	0	0	0
1830	3	0	0	0	0	0	0	0	0	1	2	0	0	0	0	0	0	0	0	0	0	0	0	0	0	0	0	0	0	0
1845	2	0	0	0	0	0	0	0	0	0	0	1	0	1	0	0	0	0	0	0	0	0	0	0	0	0	0	0	0	0
1900	0	0	0	0	0	0	0	0	0	0	0	0	0	0	0	0	0	0	0	0	0	0	0	0	0	0	0	0	0	0
1915	1	0	0	0	0	0	0	0	0	1	0	0	0	0	0	0	0	0	0	0	0	0	0	0	0	0	0	0	0	0
1930	0	0	0	0	0	0	0	0	0	0	0	0	0	0	0	0	0	0	0	0	0	0	0	0	0	0	0	0	0	0
1945	2	0	0	0	0	0	0	0	1	0	0	1	0	0	0	0	0	0	0	0	0	0	0	0	0	0	0	0	0	0
2000	2	0	0	0	0	0	0	0	0	1	0	0	0	1	0	0	0	0	0	0	0	0	0	0	0	0	0	0	0	0
2015	3	0	0	0	0	0	0	0	0	0	3	0	0	0	0	0	0	0	0	0	0	0	0	0	0	0	0	0	0	0
2030	4	0	0	0	0	0	0	0	2	0	0	1	1	0	0	0	0	0	0	0	0	0	0	0	0	0	0	0	0	0
2045	2	0	0	0	0	0	0	0	0	0	0	1	0	1	0	0	0	0	0	0	0	0	0	0	0	0	0	0	0	0
2100	0	0	0	0	0	0	0	0	0	0	0	0	0	0	0	0	0	0	0	0	0	0	0	0	0	0	0	0	0	0
2115	3	0	0	0	0	0	0	0	0	1	2	0	0	0	0	0	0	0	0	0	0	0	0	0	0	0	0	0	0	0
2130	3	0	0	0	0	0	0	0	0	2	1	0	0	0	0	0	0	0	0	0	0	0	0	0	0	0	0	0	0	0
2145	0	0	0	0	0	0	0	0	0	0	0	0	0	0	0	0	0	0	0	0	0	0	0	0	0	0	0	0	0	0
2200	0	0	0	0	0	0	0	0	0	0	0	0	0	0	0	0	0	0	0	0	0	0	0	0	0	0	0	0	0	0
2215	1	0	0	0	0	0	0	0	0	0	0	1	0	0	0	0	0	0	0	0	0	0	0	0	0	0	0	0	0	0
2230	0	0	0	0	0	0	0	0	0	0	0	0	0	0	0	0	0	0	0	0	0	0	0	0	0	0	0	0	0	0
2245	0	0	0	0	0	0	0	0	0	0	0	0	0	0	0	0	0	0	0	0	0	0	0	0	0	0	0	0	0	0
2300	0	0	0	0	0	0	0	0	0	0	0	0	0	0	0	0	0	0	0	0	0	0	0	0	0	0	0	0	0	0
2315	1	0	0	0	0	0	0	1	0	0	0	0	0	0	0	0	0	0	0	0	0	0	0	0	0	0	0	0	0	0
2330	0	0	0	0	0	0	0	0	0	0	0	0	0	0	0	0	0	0	0	0	0	0	0	0	0	0	0	0	0	0
2345	0	0	0	0	0	0	0	0	0	0	0	0	0	0	0	0	0	0	0	0	0	0	0	0	0	0	0	0	0	0
07-19	**246**	**0**	**0**	**0**	**1**	**2**	**2**	**15**	**19**	**40**	**62**	**55**	**29**	**15**	**5**	**1**	**0**	**0**	**0**	**0**	**0**	**0**	**0**	**0**	**0**	**0**	**0**	**0**	**0**	**0**
06-22	**283**	**0**	**0**	**1**	**1**	**3**	**2**	**15**	**22**	**47**	**67**	**67**	**32**	**19**	**6**	**1**	**0**	**0**	**0**	**0**	**0**	**0**	**0**	**0**	**0**	**0**	**0**	**0**	**0**	**0**
06-00	**285**	**0**	**0**	**1**	**1**	**3**	**2**	**16**	**22**	**47**	**67**	**68**	**32**	**19**	**6**	**1**	**0**	**0**	**0**	**0**	**0**	**0**	**0**	**0**	**0**	**0**	**0**	**0**	**0**	**0**
00-00	**299**	**0**	**0**	**1**	**1**	**3**	**2**	**16**	**22**	**51**	**70**	**73**	**32**	**21**	**6**	**1**	**0**	**0**	**0**	**0**	**0**	**0**	**0**	**0**	**0**	**0**	**0**	**0**	**0**	**0**

Site 26
Location MAIN STREET - attached to TREE
Direction Eastbound
20 March 2025

16557 / NEWARK - ON - TRENT
MARCH 2025
AUTOMATIC TRAFFIC COUNT

Time	Total	Speed Bins (mph)																												
		0 - 5	5 - 10	10 - 15	15 - 20	20 - 25	25 - 30	30 - 35	35 - 40	40 - 45	45 - 50	50 - 55	55 - 60	60 - 65	65 - 70	70 - 75	75 - 80	80 - 85	85 - 90	90 - 95	95 - 100	100 - 105	105 - 110	110 - 115	115 - 120	120 - 125	125 - 130	130 - 135	135 - 140
0000	0	0	0	0	0	0	0	0	0	0	0	0	0	0	0	0	0	0	0	0	0	0	0	0	0	0	0	0	0	0
0015	0	0	0	0	0	0	0	0	0	0	0	0	0	0	0	0	0	0	0	0	0	0	0	0	0	0	0	0	0	0
0030	1	0	0	0	0	0	0	0	0	0	1	0	0	0	0	0	0	0	0	0	0	0	0	0	0	0	0	0	0	0
0045	0	0	0	0	0	0	0	0	0	0	0	0	0	0	0	0	0	0	0	0	0	0	0	0	0	0	0	0	0	0
0100	0	0	0	0	0	0	0	0	0	0	0	0	0	0	0	0	0	0	0	0	0	0	0	0	0	0	0	0	0	0
0115	0	0	0	0	0	0	0	0	0	0	0	0	0	0	0	0	0	0	0	0	0	0	0	0	0	0	0	0	0	0
0130	0	0	0	0	0	0	0	0	0	0	0	0	0	0	0	0	0	0	0	0	0	0	0	0	0	0	0	0	0	0
0145	0	0	0	0	0	0	0	0	0	0	0	0	0	0	0	0	0	0	0	0	0	0	0	0	0	0	0	0	0	0
0200	0	0	0	0	0	0	0	0	0	0	0	0	0	0	0	0	0	0	0	0	0	0	0	0	0	0	0	0	0	0
0215	0	0	0	0	0	0	0	0	0	0	0	0	0	0	0	0	0	0	0	0	0	0	0	0	0	0	0	0	0	0
0230	0	0	0	0	0	0	0	0	0	0	0	0	0	0	0	0	0	0	0	0	0	0	0	0	0	0	0	0	0	0
0245	0	0	0	0	0	0	0	0	0	0	0	0	0	0	0	0	0	0	0	0	0	0	0	0	0	0	0	0	0	0
0300	0	0	0	0	0	0	0	0	0	0	0	0	0	0	0	0	0	0	0	0	0	0	0	0	0	0	0	0	0	0
0315	0	0	0	0	0	0	0	0	0	0	0	0	0	0	0	0	0	0	0	0	0	0	0	0	0	0	0	0	0	0
0330	1	0	0	0	0	0	0	0	0	0	0	1	0	0	0	0	0	0	0	0	0	0	0	0	0	0	0	0	0	0
0345	0	0	0	0	0	0	0	0	0	0	0	0	0	0	0	0	0	0	0	0	0	0	0	0	0	0	0	0	0	0
0400	0	0	0	0	0	0	0	0	0	0	0	0	0	0	0	0	0	0	0	0	0	0	0	0	0	0	0	0	0	0
0415	1	0	0	0	0	0	0	0	0	0	0	0	1	0	0	0	0	0	0	0	0	0	0	0	0	0	0	0	0	0
0430	0	0	0	0	0	0	0	0	0	0	0	0	0	0	0	0	0	0	0	0	0	0	0	0	0	0	0	0	0	0
0445	1	0	0	0	0	0	0	0	0	0	1	0	0	0	0	0	0	0	0	0	0	0	0	0	0	0	0	0	0	0
0500	1	0	0	0	0	0	0	0	0	1	0	0	0	0	0	0	0	0	0	0	0	0	0	0	0	0	0	0	0	0
0515	1	0	0	0	0	0	0	0	0	1	0	0	0	0	0	0	0	0	0	0	0	0	0	0	0	0	0	0	0	0
0530	2	0	0	0	0	0	0	0	0	0	0	0	1	1	0	0	0	0	0	0	0	0	0	0	0	0	0	0	0	0
0545	6	0	0	0	0	0	0	0	0	1	0	3	2	0	0	0	0	0	0	0	0	0	0	0	0	0	0	0	0	0
0600	1	0	0	0	0	0	0	0	0	0	0	1	0	0	0	0	0	0	0	0	0	0	0	0	0	0	0	0	0	0
0615	0	0	0	0	0	0	0	0	0	0	0	0	0	0	0	0	0	0	0	0	0	0	0	0	0	0	0	0	0	0
0630	7	0	0	0	0	0	0	0	0	1	2	2	2	0	0	0	0	0	0	0	0	0	0	0	0	0	0	0	0	0
0645	**11**	**0**	**0**	**0**	**0**	**0**	**0**	**0**	**0**	**0**	**1**	**3**	**3**	**1**	**3**	**0**	**0**	**0**	**0**	**0**	**0**	**0**	**0**	**0**	**0**	**0**	**0**	**0**	**0**	**0**
0700	9	0	0	0	0	0	0	0	0	0	1	2	4	2	0	0	0	0	0	0	0	0	0	0	0	0	0	0	0	0
0715	8	0	0	0	0	0	0	0	0	0	1	3	2	2	0	0	0	0	0	0	0	0	0	0	0	0	0	0	0	0
0730	9	0	0	0	0	0	0	0	1	1	0	3	2	1	1	0	0	0	0	0	0	0	0	0	0	0	0	0	0	0
0745	9	0	0	0	0	0	0	0	0	0	2	3	3	1	0	0	0	0	0	0	0	0	0	0	0	0	0	0	0	0
0800	4	0	0	0	0	0	0	0	0	0	0	2	1	1	0	0	0	0	0	0	0	0	0	0	0	0	0	0	0	0
0815	5	0	0	0	0	0	0	0	0	0	0	0	2	1	0	1	1	0	0	0	0	0	0	0	0	0	0	0	0	0
0830	2	0	0	0	0	0	0	0	0	0	0	1	1	0	0	0	0	0	0	0	0	0	0	0	0	0	0	0	0	0
0845	9	0	0	0	0	0	1	0	3	1	2	2	0	0	0	0	0	0	0	0	0	0	0	0	0	0	0	0	0	0
0900	6	0	0	0	0	0	0	1	1	1	2	1	0	0	0	0	0	0	0	0	0	0	0	0	0	0	0	0	0	0
0915	3	0	0	0	0	0	0	0	0	1	1	1	0	0	0	0	0	0	0	0	0	0	0	0	0	0	0	0	0	0
0930	3	0	0	0	0	0	0	0	0	3	0	0	0	0	0	0	0	0	0	0	0	0	0	0	0	0	0	0	0	0
0945	4	0	0	0	0	0	0	0	2	1	0	0	1	0	0	0	0	0	0	0	0	0	0	0	0	0	0	0	0	0
1000	3	0	0	0	0	0	1	1	0	0	1	0	0	0	0	0	0	0	0	0	0	0	0	0	0	0	0	0	0	0
1015	2	0	0	0	0	1	0	0	0	0	1	0	0	0	0	0	0	0	0	0	0	0	0	0	0	0	0	0	0	0
1030	4	0	0	0	0	1	0	0	0	0	2	0	0	0	1	0	0	0	0	0	0	0	0	0	0	0	0	0	0	0
1045	2	0	0	0	0	0	0	0	0	1	1	0	0	0	0	0	0	0	0	0	0	0	0	0	0	0	0	0	0	0
1100	4	0	0	0	1	0	0	0	0	0	0	3	0	0	0	0	0	0	0	0	0	0	0	0	0	0	0	0	0	0
1115	8	0	0	0	0	0	0	2	0	0	3	3	0	0	0	0	0	0	0	0	0	0	0	0	0	0	0	0	0	0
1130	5	0	0	0	0	0	0	0	0	1	0	3	1	0	0	0	0	0	0	0	0	0	0	0	0	0	0	0	0	0
1145	6	0	0	0	2	0	0	0	0	0	0	0	3	0	1	0	0	0	0	0	0	0	0	0	0	0	0	0	0	0
1200	**14**	**0**	**0**	**0**	**0**	**0**	**0**	**0**	**1**	**1**	**3**	**8**	**1**	**0**	**0**	**0**	**0**	**0**	**0**	**0**	**0**	**0**	**0**	**0**	**0**	**0**	**0**	**0**	**0**	**0**
1215	8	0	0	0	0	0	0	0	4	1	1	1	0	1	0	0	0	0	0	0	0	0	0	0	0	0	0	0	0	0
1230	3	0	0	0	0	1	0	0	0	1	1	0	0	0	0	0	0	0	0	0	0	0	0	0	0	0	0	0	0	0
1245	2	0	0	0	0	0	0	0	0	0	1	1	0	0	0	0	0	0	0	0	0	0	0	0	0	0	0	0	0	0
1300	10	0	0	0	0	0	0	1	2	0	2	4	1	0	0	0	0	0	0	0	0	0	0	0	0	0	0	0	0	0
1315	7	0	0	0	0	0	0	0	2	2	1	0	1	1	0	0	0	0	0	0	0	0	0	0	0	0	0	0	0	0
1330	3	0	0	0	0	0	0	0	1	0	0	0	1	0	1	0	0	0	0	0	0	0	0	0	0	0	0	0	0	0
1345	7	0	0	0	0	0	0	0	0	3	0	3	1	0	0	0	0	0	0	0	0	0	0	0	0	0	0	0	0	0
1400	4	0	0	0	0	0	0	1	0	1	1	0	1	0	0	0	0	0	0	0	0	0	0	0	0	0	0	0	0	0
1415	4	0	0	0	0	0	0	0	0	1	1	1	0	0	0	1	0	0	0	0	0	0	0	0	0	0	0	0	0	0
1430	4	0	0	0	0	0	0	1	0	1	1	0	0	0	1	0	0	0	0	0	0	0	0	0	0	0	0	0	0	0
1445	10	0	0	0	0	0	1	1	0	1	1	3	1	2	0	0	0	0	0	0	0	0	0	0	0	0	0	0	0	0
1500	3	0	0	0	0	0	0	0	0	0	1	1	0	1	0	0	0	0	0	0	0	0	0	0	0	0	0	0	0	0
1515	6	0	0	0	0	0	0	0	0	2	0	1	1	1	0	0	0	0	0	0	0	0	0	0	0	0	0	0	0	0
1530	5	0	0	0	0	0	0	0	0	2	1	1	0	1	0	0	0	0	0	0	0	0	0	0	0	0	0	0	0	0
1545	10	0	0	0	0	1	0	0	1	2	3	3	0	0	0	0	0	0	0	0	0	0	0	0	0	0	0	0	0	0
1600	4	0	0	0	0	0	0	0	0	1	1	0	2	0	0	0	0	0	0	0	0	0	0	0	0	0	0	0	0	0
1615	5	0	0	0	0	0	0	0	0	0	3	1	1	0	0	0	0	0	0	0	0	0	0	0	0	0	0	0	0	0
1630	7	0	0	0	0	0	0	0	0	0	3	1	3	0	0	0	0	0	0	0	0	0	0	0	0	0	0	0	0	0
1645	8	0	0	0	0	0	0	0	1	1	3	2	1	0	0	0	0	0	0	0	0	0	0	0	0	0	0	0	0	0
1700	5	0	0	0	0	0	0	0	0	0	0	3	1	0	0	1	0	0	0	0	0	0	0	0	0	0	0	0	0	0
1715	10	0	0	0	0	0	0	0	0	4	3	2	0	1	0	0	0	0	0	0	0	0	0	0	0	0	0	0	0	0
1730	7	0	0	0	0	0	0	0	1	2	0	1	1	1	0	0	0	0	0	0	0	0	0	0	0	0	0	0	0	0
1745	5	0	0	0	0	0	0	0	0	0	2	1	0	2	0	0	0	0	0	0	0	0	0	0	0	0	0	0	0	0
1800	2	0	0	0	0	0	0	0	0	0	2	0	0	0	0	0	0	0	0	0	0	0	0	0	0	0	0	0	0	0
1815	1	0	0	0	0	0	0	0	0	0	1	0	0	0	0	0	0	0	0	0	0	0	0	0	0	0	0	0	0	0
1830	6	0	0	0	0	0	0	0	0	2	3	0	0	0	1	0	0	0	0	0	0	0	0	0	0	0	0	0	0	0
1845	4	0	0	0	0	0	0	0	0	0	1	3	0	0	0	0	0	0	0	0	0	0	0	0	0	0	0	0	0	0
1900	1	0	0	0	0	0	0	0	0	0	0	0	1	0	0	0	0	0	0	0	0	0	0	0	0	0	0	0	0	0
1915	2	0	0	0	0	0	0	0	0	2	0	0	0	0	0	0	0	0	0	0	0	0	0	0	0	0	0	0	0	0
1930	0	0	0	0	0	0	0	0	0	0	0	0	0	0	0	0	0	0	0	0	0	0	0	0	0	0	0	0	0	0
1945	0	0	0	0	0	0	0	0	0	0	0	0	0	0	0	0	0	0	0	0	0	0	0	0	0	0	0	0	0	0
2000	2	0	0	0	0	0	0	0	0	1	0	0	0	1	0	0	0	0	0	0	0	0	0	0	0	0	0	0	0	0
2015	0	0	0	0	0	0	0	0	0	0	0	0	0	0	0	0	0	0	0	0	0	0	0	0	0	0	0	0	0	0
2030	1	0	0	0	0	0	0	0	0	0	0	0	1	0	0	0	0	0	0	0	0	0	0	0	0	0	0	0	0	0
2045	1	0	0	0	0	0	0	0	0	0	0	0	1	0	0	0	0	0	0	0	0	0	0	0	0	0	0	0	0	0
2100	2	0	0	0	0	0	0	0	1	0	0	1	0	0	0	0	0	0	0	0	0	0	0	0	0	0	0	0	0	0
2115	0	0	0	0	0	0	0	0	0	0	0	0	0	0	0	0	0	0	0	0	0	0	0	0	0	0	0	0	0	0
2130	0	0	0	0	0	0	0	0	0	0	0	0	0	0	0	0	0	0	0	0	0	0	0	0	0	0	0	0	0	0
2145	1	0	0	0	0	0	0	0	0	1	0	0	0	0	0	0	0	0	0	0	0	0	0	0	0	0	0	0	0	0
2200	2	0	0	0	0	0	0	0	0	1	0	1	0	0	0	0	0	0	0	0	0	0	0	0	0	0	0	0	0	0
2215	0	0	0	0	0	0	0	0	0	0	0	0	0	0	0	0	0	0	0	0	0	0	0	0	0	0	0	0	0	0
2230	0	0	0	0	0	0	0	0	0	0	0	0	0	0	0	0	0	0	0	0	0	0	0	0	0	0	0	0	0	0
2245	0	0	0	0	0	0	0	0	0	0	0	0	0	0	0	0	0	0	0	0	0	0	0	0	0	0	0	0	0	0
2300	0	0	0	0	0	0	0	0	0	0	0	0	0	0	0	0	0	0	0	0	0	0	0	0	0	0	0	0	0	0
2315	0	0	0	0	0	0	0	0	0	0	0	0	0	0	0	0	0	0	0	0	0	0	0	0	0	0	0	0	0	0
2330	2	0	0	0	0	0	0	0	1	0	0	1	0	0	0	0	0	0	0	0	0	0	0	0	0	0	0	0	0	0
2345	0	0	0	0	0	0	0	0	0	0	0	0	0	0	0	0	0	0	0	0	0	0	0	0	0	0	0	0	0	0
07-19	**269**	**0**	**0**	**0**	**3**	**4**	**3**	**8**	**20**	**38**	**57**	**68**	**37**	**19**	**8**	**3**	**1**	**0**	**0**	**0**	**0**	**0**	**0**	**0**	**0**	**0**	**0**	**0**	**0**	**0**
06-22	**298**	**0**	**0**	**0**	**3**	**4**	**3**	**8**	**21**	**42**	**61**	**75**	**43**	**23**	**11**	**3**	**1**	**0**	**0**	**0**	**0**	**0**	**0**	**0**	**0**	**0**	**0**	**0**	**0**	**0**
06-00	**302**	**0**	**0**	**0**	**3**	**4**	**3**	**8**	**22**	**42**	**62**	**76**	**44**	**23**	**11**	**3**	**1**	**0**	**0**	**0**	**0**	**0**	**0**	**0**	**0**	**0**	**0**	**0**	**0**	**0**
00-00	**316**	**0**	**0**	**0**	**3**	**4**	**3**	**8**	**22**	**45**	**64**	**80**	**48**	**24**	**11**	**3**	**1**	**0**	**0**	**0**	**0**	**0**	**0**	**0**	**0**	**0**	**0**	**0**	**0**	**0**

Site 26
Location MAIN STREET - attached to TREE
Direction Eastbound

16557 / NEWARK - ON - TRENT
MARCH 2025
AUTOMATIC TRAFFIC COUNT


Virtual Day (7)

Time	Total	Speed Bins (mph)																											
		0 - 5	5 - 10	10 - 15	15 - 20	20 - 25	25 - 30	30 - 35	35 - 40	40 - 45	45 - 50	50 - 55	55 - 60	60 - 65	65 - 70	70 - 75	75 - 80	80 - 85	85 - 90	90 - 95	95 - 100	100 - 105	105 - 110	110 - 115	115 - 120	120 - 125	125 - 130	130 - 135	135 - 140
0000	0	0	0	0	0	0	0	0	0	0	0	0	0	0	0	0	0	0	0	0	0	0	0	0	0	0	0	0	0
0100	0	0	0	0	0	0	0	0	0	0	0	0	0	0	0	0	0	0	0	0	0	0	0	0	0	0	0	0	0
0200	1	0	0	0	0	0	0	0	0	0	0	0	0	0	0	0	0	0	0	0	0	0	0	0	0	0	0	0	0
0300	0	0	0	0	0	0	0	0	0	0	0	0	0	0	0	0	0	0	0	0	0	0	0	0	0	0	0	0	0
0400	2	0	0	0	0	0	0	0	0	1	0	0	0	0	0	0	0	0	0	0	0	0	0	0	0	0	0	0	0
0500	7	0	0	0	0	0	0	0	0	1	2	2	1	1	0	0	0	0	0	0	0	0	0	0	0	0	0	0	0
0600	14	0	0	0	0	0	0	0	0	1	3	4	3	1	1	0	0	0	0	0	0	0	0	0	0	0	0	0	0
0700	**25**	**0**	**0**	**0**	**0**	**0**	**0**	**0**	**1**	**2**	**6**	**8**	**5**	**3**	**1**	**1**	**0**	**0**	**0**	**0**	**0**	**0**	**0**	**0**	**0**	**0**	**0**	**0**	**0**
0800	15	0	0	0	0	0	0	0	2	1	2	4	2	1	1	0	0	0	0	0	0	0	0	0	0	0	0	0	0
0900	19	0	0	0	0	0	0	0	2	4	6	5	1	0	0	0	0	0	0	0	0	0	0	0	0	0	0	0	0
1000	14	0	0	0	0	0	0	1	1	3	3	3	2	1	0	0	0	0	0	0	0	0	0	0	0	0	0	0	0
1100	17	0	0	0	0	0	0	1	2	3	4	3	1	1	1	0	0	0	0	0	0	0	0	0	0	0	0	0	0
1200	20	0	0	0	0	0	0	0	2	4	4	5	1	1	1	0	0	0	0	0	0	0	0	0	0	0	0	0	0
1300	19	0	0	0	0	1	0	1	2	3	4	4	2	1	0	0	0	0	0	0	0	0	0	0	0	0	0	0	0
1400	20	0	0	0	0	0	0	1	3	3	5	4	2	1	1	0	0	0	0	0	0	0	0	0	0	0	0	0	0
1500	20	0	0	0	0	0	0	0	2	4	5	6	2	1	0	0	0	0	0	0	0	0	0	0	0	0	0	0	0
1600	21	0	0	0	0	0	0	0	2	4	6	5	3	1	0	0	0	0	0	0	0	0	0	0	0	0	0	0	0
1700	**22**	**0**	**0**	**0**	**0**	**0**	**0**	**0**	**2**	**5**	**4**	**6**	**2**	**1**	**0**	**0**	**0**	**0**	**0**	**0**	**0**	**0**	**0**	**0**	**0**	**0**	**0**	**0**	**0**
1800	12	0	0	0	0	0	0	1	0	2	4	2	2	1	0	0	0	0	0	0	0	0	0	0	0	0	0	0	0
1900	6	0	0	0	0	0	0	0	0	1	1	2	1	0	0	0	0	0	0	0	0	0	0	0	0	0	0	0	0
2000	7	0	0	0	0	0	0	0	1	2	1	1	1	1	0	0	0	0	0	0	0	0	0	0	0	0	0	0	0
2100	4	0	0	0	0	0	0	0	0	1	2	1	0	0	0	0	0	0	0	0	0	0	0	0	0	0	0	0	0
2200	1	0	0	0	0	0	0	0	0	0	0	1	0	0	0	0	0	0	0	0	0	0	0	0	0	0	0	0	0
2300	2	0	0	0	0	0	0	0	0	0	0	0	0	0	0	0	0	0	0	0	0	0	0	0	0	0	0	0	0
07-19	**224**	**0**	**0**	**0**	**2**	**2**	**2**	**6**	**21**	**37**	**52**	**55**	**25**	**11**	**5**	**2**	**0**	**0**	**0**	**0**	**0**	**0**	**0**	**0**	**0**	**0**	**0**	**0**	**0**
06-22	**254**	**0**	**0**	**0**	**3**	**2**	**2**	**6**	**22**	**42**	**58**	**64**	**30**	**14**	**6**	**3**	**0**	**0**	**0**	**0**	**0**	**0**	**0**	**0**	**0**	**0**	**0**	**0**	**0**
06-00	**257**	**0**	**0**	**0**	**3**	**2**	**2**	**7**	**23**	**42**	**59**	**65**	**30**	**14**	**6**	**3**	**0**	**0**	**0**	**0**	**0**	**0**	**0**	**0**	**0**	**0**	**0**	**0**	**0**
00-00	**267**	**0**	**0**	**0**	**3**	**2**	**2**	**7**	**23**	**44**	**61**	**67**	**31**	**15**	**7**	**3**	**0**	**0**	**0**	**0**	**0**	**0**	**0**	**0**	**0**	**0**	**0**	**0**	**0**

Virtual Week (1)

Time	Total	Speed Bins (mph)																											
		0 - 5	5 - 10	10 - 15	15 - 20	20 - 25	25 - 30	30 - 35	35 - 40	40 - 45	45 - 50	50 - 55	55 - 60	60 - 65	65 - 70	70 - 75	75 - 80	80 - 85	85 - 90	90 - 95	95 - 100	100 - 105	105 - 110	110 - 115	115 - 120	120 - 125	125 - 130	130 - 135	135 - 140
Mon	279	0	0	0	4	2	2	6	25	48	58	76	31	15	7	4	0	1	0	0	0	0	0	0	0	0	0	0	0
Tue	296	0	0	2	4	0	3	7	35	42	76	71	39	9	5	2	0	0	1	0	0	0	0	0	0	0	0	0	0
Wed	299	0	0	1	1	3	2	16	22	51	70	73	32	21	6	1	0	0	0	0	0	0	0	0	0	0	0	0	0
Thu	316	0	0	0	3	4	3	8	22	45	64	80	48	24	11	3	1	0	0	0	0	0	0	0	0	0	0	0	0
Fri	319	0	0	0	4	2	2	4	21	60	69	92	34	15	10	5	1	0	0	0	0	0	0	0	0	0	0	0	0
| Sat	176	0	0	0	3	3	2	4	14	28	43	43	21	11	2	1	1	0	0	0	0	0	0	0	0	0	0	0	0
| Sun	183	0	0	0	0	1	2	3	20	35	49	37	15	12	5	3	0	0	1	0	0	0	0	0	0	0	0	0	0
5 Day Ave.	**302**	**0**	**0**	**1**	**3**	**2**	**2**	**8**	**25**	**49**	**67**	**78**	**37**	**17**	**8**	**3**	**0**	**0**	**0**	**0**	**0**	**0**	**0**	**0**	**0**	**0**	**0**	**0**	**0**
7 Day Ave.	**267**	**0**	**0**	**0**	**3**	**2**	**2**	**7**	**23**	**44**	**61**	**67**	**31**	**15**	**7**	**3**	**0**	**0**	**0**	**0**	**0**	**0**	**0**	**0**	**0**	**0**	**0**	**0**	**0**
--	**1868**	**0**	**0**	**3**	**19**	**15**	**16**	**48**	**159**	**309**	**429**	**472**	**220**	**107**	**46**	**19**	**3**	**1**	**2**	**0**	**0**	**0**	**0**	**0**	**0**	**0**	**0**	**0**	**0**

Summary Graphs

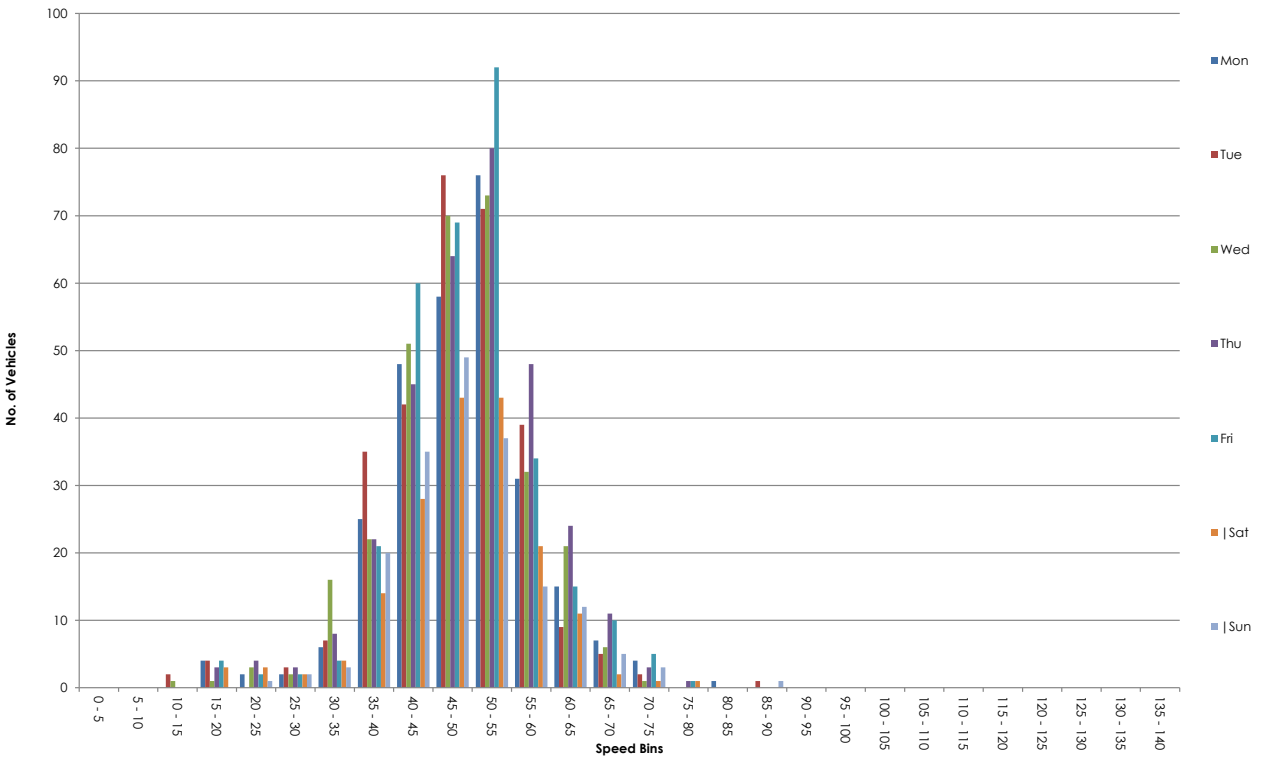

NDC for SYSTRA

Site 26
Location MAIN STREET - attached to TREE
Direction Westbound
14 March 2025 Friday

16557 / NEWARK - ON - TRENT
MARCH 2025
AUTOMATIC TRAFFIC COUNT

Time	Total	Classification												]PSL	]PSL%	]SL1	]SL1%	]SL2	]SL2%	Mean	Vpp
		1	2	3	4	5	6	7	8	9	10	11	12	60	60	68	68	70	70		85
		MCL	SV	SVT	TB2	TB3	T4	ART3	ART4	ART5	ART6	BD	DRT			ACPO	ACPO	DfT	DfT		
0000	0	0	0	0	0	0	0	0	0	0	0	0	0	0	0.0	0	0.0	0	0.0	-	-
0015	0	0	0	0	0	0	0	0	0	0	0	0	0	0	0.0	0	0.0	0	0.0	-	-
0030	2	0	1	0	0	0	0	0	1	0	0	0	0	0	0.0	0	0.0	0	0.0	49.1	-
0045	0	0	0	0	0	0	0	0	0	0	0	0	0	0	0.0	0	0.0	0	0.0	-	-
0100	0	0	0	0	0	0	0	0	0	0	0	0	0	0	0.0	0	0.0	0	0.0	-	-
0115	0	0	0	0	0	0	0	0	0	0	0	0	0	0	0.0	0	0.0	0	0.0	-	-
0130	1	0	1	0	0	0	0	0	0	0	0	0	0	0	0.0	0	0.0	0	0.0	49	-
0145	0	0	0	0	0	0	0	0	0	0	0	0	0	0	0.0	0	0.0	0	0.0	-	-
0200	0	0	0	0	0	0	0	0	0	0	0	0	0	0	0.0	0	0.0	0	0.0	-	-
0215	0	0	0	0	0	0	0	0	0	0	0	0	0	0	0.0	0	0.0	0	0.0	-	-
0230	0	0	0	0	0	0	0	0	0	0	0	0	0	0	0.0	0	0.0	0	0.0	-	-
0245	0	0	0	0	0	0	0	0	0	0	0	0	0	0	0.0	0	0.0	0	0.0	-	-
0300	0	0	0	0	0	0	0	0	0	0	0	0	0	0	0.0	0	0.0	0	0.0	-	-
0315	0	0	0	0	0	0	0	0	0	0	0	0	0	0	0.0	0	0.0	0	0.0	-	-
0330	0	0	0	0	0	0	0	0	0	0	0	0	0	0	0.0	0	0.0	0	0.0	-	-
0345	1	0	1	0	0	0	0	0	0	0	0	0	0	0	0.0	0	0.0	0	0.0	35.3	-
0400	2	0	1	0	1	0	0	0	0	0	0	0	0	0	0.0	0	0.0	0	0.0	36.9	-
0415	4	0	3	0	0	0	0	0	1	0	0	0	0	0	0.0	0	0.0	0	0.0	50	-
0430	0	0	0	0	0	0	0	0	0	0	0	0	0	0	0.0	0	0.0	0	0.0	-	-
0445	0	0	0	0	0	0	0	0	0	0	0	0	0	0	0.0	0	0.0	0	0.0	-	-
0500	0	0	0	0	0	0	0	0	0	0	0	0	0	0	0.0	0	0.0	0	0.0	-	-
0515	0	0	0	0	0	0	0	0	0	0	0	0	0	0	0.0	0	0.0	0	0.0	-	-
0530	1	0	1	0	0	0	0	0	0	0	0	0	0	0	0.0	0	0.0	0	0.0	40.4	-
0545	2	0	2	0	0	0	0	0	0	0	0	0	0	1	50.0	0	0.0	0	0.0	51.4	-
0600	2	0	2	0	0	0	0	0	0	0	0	0	0	0	0.0	0	0.0	0	0.0	43.4	-
0615	2	0	1	0	1	0	0	0	0	0	0	0	0	0	0.0	0	0.0	0	0.0	46.3	-
0630	4	0	3	0	1	0	0	0	0	0	0	0	0	0	0.0	0	0.0	0	0.0	48.7	-
0645	3	0	2	0	1	0	0	0	0	0	0	0	0	0	0.0	0	0.0	0	0.0	51.5	-
0700	4	0	3	0	1	0	0	0	0	0	0	0	0	0	0.0	0	0.0	0	0.0	45.7	-
0715	3	0	3	0	0	0	0	0	0	0	0	0	0	0	0.0	0	0.0	0	0.0	45.1	-
0730	3	0	2	0	1	0	0	0	0	0	0	0	0	0	0.0	0	0.0	0	0.0	47.8	-
0745	9	0	9	0	0	0	0	0	0	0	0	0	0	1	11.1	0	0.0	0	0.0	50	-
0800	8	0	6	0	2	0	0	0	0	0	0	0	0	0	0.0	0	0.0	0	0.0	50.5	-
0815	7	0	6	0	1	0	0	0	0	0	0	0	0	2	28.6	0	0.0	0	0.0	52.6	-
0830	7	0	6	0	1	0	0	0	0	0	0	0	0	0	0.0	0	0.0	0	0.0	47.7	-
0845	**10**	**0**	**10**	**0**	**0**	**0**	**0**	**0**	**0**	**0**	**0**	**0**	**0**	**0**	**0.0**	**0**	**0.0**	**0**	**0.0**	**49.1**	**-**
0900	5	0	4	0	1	0	0	0	0	0	0	0	0	0	0.0	0	0.0	0	0.0	49.9	-
0915	7	0	6	0	1	0	0	0	0	0	0	0	0	0	0.0	0	0.0	0	0.0	47.5	-
0930	3	0	3	0	0	0	0	0	0	0	0	0	0	0	0.0	0	0.0	0	0.0	47.8	-
0945	6	0	5	0	1	0	0	0	0	0	0	0	0	0	0.0	0	0.0	0	0.0	40	-
1000	4	0	4	0	0	0	0	0	0	0	0	0	0	0	0.0	0	0.0	0	0.0	49.6	-
1015	4	0	3	0	1	0	0	0	0	0	0	0	0	1	25.0	0	0.0	0	0.0	50.1	-
1030	4	0	4	0	0	0	0	0	0	0	0	0	0	0	0.0	0	0.0	0	0.0	42.9	-
1045	3	0	3	0	0	0	0	0	0	0	0	0	0	0	0.0	0	0.0	0	0.0	43.2	-
1100	3	0	3	0	0	0	0	0	0	0	0	0	0	0	0.0	0	0.0	0	0.0	44.2	-
1115	5	0	3	0	2	0	0	0	0	0	0	0	0	0	0.0	0	0.0	0	0.0	43	-
1130	7	0	5	0	2	0	0	0	0	0	0	0	0	1	14.3	0	0.0	0	0.0	49.7	-
1145	7	0	5	0	2	0	0	0	0	0	0	0	0	0	0.0	0	0.0	0	0.0	53.1	-
1200	5	0	4	0	1	0	0	0	0	0	0	0	0	0	0.0	0	0.0	0	0.0	48.8	-
1215	10	0	8	0	2	0	0	0	0	0	0	0	0	1	10.0	0	0.0	0	0.0	43.6	-
1230	10	0	10	0	0	0	0	0	0	0	0	0	0	0	0.0	0	0.0	0	0.0	46.7	-
1245	11	0	9	0	1	1	0	0	0	0	0	0	0	0	0.0	0	0.0	0	0.0	45.9	58.8
1300	7	0	6	0	1	0	0	0	0	0	0	0	0	0	0.0	0	0.0	0	0.0	47.3	-
1315	6	0	6	0	0	0	0	0	0	0	0	0	0	0	0.0	0	0.0	0	0.0	44.5	-
1330	6	0	4	0	2	0	0	0	0	0	0	0	0	0	0.0	0	0.0	0	0.0	45.6	-
1345	5	0	4	0	1	0	0	0	0	0	0	0	0	0	0.0	0	0.0	0	0.0	35.9	-
1400	9	0	8	0	1	0	0	0	0	0	0	0	0	0	0.0	0	0.0	0	0.0	46.9	-
1415	4	0	3	0	1	0	0	0	0	0	0	0	0	0	0.0	0	0.0	0	0.0	46.7	-
1430	6	0	6	0	0	0	0	0	0	0	0	0	0	0	0.0	0	0.0	0	0.0	42.3	-
1445	2	0	1	0	0	0	1	0	0	0	0	0	0	0	0.0	0	0.0	0	0.0	33.6	-
1500	**20**	**0**	**19**	**0**	**1**	**0**	**0**	**0**	**0**	**0**	**0**	**0**	**0**	**3**	**15.0**	**0**	**0.0**	**0**	**0.0**	**53.1**	**63.1**
1515	10	0	9	0	1	0	0	0	0	0	0	0	0	0	0.0	0	0.0	0	0.0	45.2	-
1530	4	0	2	0	2	0	0	0	0	0	0	0	0	0	0.0	0	0.0	0	0.0	46.8	-
1545	9	0	7	0	2	0	0	0	0	0	0	0	0	0	0.0	0	0.0	0	0.0	44.1	-
1600	10	0	7	0	3	0	0	0	0	0	0	0	0	0	0.0	0	0.0	0	0.0	47	-
1615	12	0	8	1	2	1	0	0	0	0	0	0	0	0	0.0	0	0.0	0	0.0	49.9	57.8
1630	2	0	2	0	0	0	0	0	0	0	0	0	0	0	0.0	0	0.0	0	0.0	47.1	-
1645	7	1	5	0	0	0	1	0	0	0	0	0	0	2	28.6	1	14.3	0	0.0	52.9	-
1700	8	0	7	0	1	0	0	0	0	0	0	0	0	0	0.0	0	0.0	0	0.0	50.3	-
1715	8	0	5	0	3	0	0	0	0	0	0	0	0	0	0.0	0	0.0	0	0.0	49.6	-
1730	10	0	10	0	0	0	0	0	0	0	0	0	0	2	20.0	0	0.0	0	0.0	53.7	-
1745	3	0	3	0	0	0	0	0	0	0	0	0	0	0	0.0	0	0.0	0	0.0	46	-
1800	4	0	3	0	0	1	0	0	0	0	0	0	0	0	0.0	0	0.0	0	0.0	47.2	-
1815	4	0	4	0	0	0	0	0	0	0	0	0	0	0	0.0	0	0.0	0	0.0	47.8	-
1830	5	0	4	1	0	0	0	0	0	0	0	0	0	0	0.0	0	0.0	0	0.0	42	-
1845	3	0	3	0	0	0	0	0	0	0	0	0	0	0	0.0	0	0.0	0	0.0	44.7	-
1900	2	0	2	0	0	0	0	0	0	0	0	0	0	0	0.0	0	0.0	0	0.0	40.5	-
1915	0	0	0	0	0	0	0	0	0	0	0	0	0	0	0.0	0	0.0	0	0.0	-	-
1930	4	0	3	0	1	0	0	0	0	0	0	0	0	0	0.0	0	0.0	0	0.0	41.4	-
1945	2	0	1	0	1	0	0	0	0	0	0	0	0	0	0.0	0	0.0	0	0.0	40	-
2000	0	0	0	0	0	0	0	0	0	0	0	0	0	0	0.0	0	0.0	0	0.0	-	-
2015	0	0	0	0	0	0	0	0	0	0	0	0	0	0	0.0	0	0.0	0	0.0	-	-
2030	4	0	3	0	1	0	0	0	0	0	0	0	0	0	0.0	0	0.0	0	0.0	40.7	-
2045	3	0	3	0	0	0	0	0	0	0	0	0	0	0	0.0	0	0.0	0	0.0	43.8	-
2100	12	0	12	0	0	0	0	0	0	0	0	0	0	0	0.0	0	0.0	0	0.0	47	51.5
2115	0	0	0	0	0	0	0	0	0	0	0	0	0	0	0.0	0	0.0	0	0.0	-	-
2130	1	0	1	0	0	0	0	0	0	0	0	0	0	0	0.0	0	0.0	0	0.0	48.1	-
2145	3	0	2	0	1	0	0	0	0	0	0	0	0	0	0.0	0	0.0	0	0.0	39.6	-
2200	2	0	2	0	0	0	0	0	0	0	0	0	0	0	0.0	0	0.0	0	0.0	39.3	-
2215	1	0	0	0	1	0	0	0	0	0	0	0	0	0	0.0	0	0.0	0	0.0	53.6	-
2230	2	0	2	0	0	0	0	0	0	0	0	0	0	0	0.0	0	0.0	0	0.0	42.9	-
2245	4	0	3	0	0	0	0	1	0	0	0	0	0	0	0.0	0	0.0	0	0.0	49.6	-
2300	0	0	0	0	0	0	0	0	0	0	0	0	0	0	0.0	0	0.0	0	0.0	-	-
2315	1	0	1	0	0	0	0	0	0	0	0	0	0	0	0.0	0	0.0	0	0.0	45.1	-
2330	0	0	0	0	0	0	0	0	0	0	0	0	0	0	0.0	0	0.0	0	0.0	-	-
2345	0	0	0	0	0	0	0	0	0	0	0	0	0	0	0.0	0	0.0	0	0.0	-	-
07-19	**309**	**1**	**260**	**2**	**41**	**3**	**2**	**0**	**0**	**0**	**0**	**0**	**0**	**13**	**4.2**	**1**	**0.3**	**0**	**0.0**	**47.6**	**54.3**
06-22	**351**	**1**	**295**	**2**	**48**	**3**	**2**	**0**	**0**	**0**	**0**	**0**	**0**	**13**	**3.7**	**1**	**0.3**	**0**	**0.0**	**47.3**	**53.8**
06-00	**361**	**1**	**303**	**2**	**49**	**3**	**2**	**1**	**0**	**0**	**0**	**0**	**0**	**13**	**3.6**	**1**	**0.3**	**0**	**0.0**	**47.2**	**53.8**
00-00	**374**	**1**	**313**	**2**	**50**	**3**	**2**	**1**	**2**	**0**	**0**	**0**	**0**	**14**	**3.7**	**1**	**0.3**	**0**	**0.0**	**47.2**	**53.8**

Site 26
Location MAIN STREET - attached to TREE
Direction Westbound
15 March 2025 Saturday

16557 / NEWARK - ON - TRENT
MARCH 2025
AUTOMATIC TRAFFIC COUNT

Time	Total	Classification												JPSL	JPSL%	JSL1	JSL1%	JSL2	JSL2%	Mean	Vpp
		1	2	3	4	5	6	7	8	9	10	11	12	60	60	68	68	70	70		85
		MCL	SV	SVT	TB2	TB3	T4	ART3	ART4	ART5	ART6	BD	DRT			ACPO	ACPO	DfT	DfT		
0000	0	0	0	0	0	0	0	0	0	0	0	0	0	0	0.0	0	0.0	0	0.0	-	-
0015	1	0	0	0	0	0	0	0	1	0	0	0	0	0	0.0	0	0.0	0	0.0	50.9	-
0030	0	0	0	0	0	0	0	0	0	0	0	0	0	0	0.0	0	0.0	0	0.0	-	-
0045	0	0	0	0	0	0	0	0	0	0	0	0	0	0	0.0	0	0.0	0	0.0	-	-
0100	0	0	0	0	0	0	0	0	0	0	0	0	0	0	0.0	0	0.0	0	0.0	-	-
0115	1	0	1	0	0	0	0	0	0	0	0	0	0	0	0.0	0	0.0	0	0.0	48.1	-
0130	0	0	0	0	0	0	0	0	0	0	0	0	0	0	0.0	0	0.0	0	0.0	-	-
0145	0	0	0	0	0	0	0	0	0	0	0	0	0	0	0.0	0	0.0	0	0.0	-	-
0200	0	0	0	0	0	0	0	0	0	0	0	0	0	0	0.0	0	0.0	0	0.0	-	-
0215	1	0	1	0	0	0	0	0	0	0	0	0	0	0	0.0	0	0.0	0	0.0	32.3	-
0230	0	0	0	0	0	0	0	0	0	0	0	0	0	0	0.0	0	0.0	0	0.0	-	-
0245	1	0	1	0	0	0	0	0	0	0	0	0	0	0	0.0	0	0.0	0	0.0	37.2	-
0300	0	0	0	0	0	0	0	0	0	0	0	0	0	0	0.0	0	0.0	0	0.0	-	-
0315	0	0	0	0	0	0	0	0	0	0	0	0	0	0	0.0	0	0.0	0	0.0	-	-
0330	0	0	0	0	0	0	0	0	0	0	0	0	0	0	0.0	0	0.0	0	0.0	-	-
0345	0	0	0	0	0	0	0	0	0	0	0	0	0	0	0.0	0	0.0	0	0.0	-	-
0400	1	0	0	0	1	0	0	0	0	0	0	0	0	0	0.0	0	0.0	0	0.0	45	-
0415	0	0	0	0	0	0	0	0	0	0	0	0	0	0	0.0	0	0.0	0	0.0	-	-
0430	8	0	6	0	0	0	0	0	0	2	0	0	0	0	0.0	0	0.0	0	0.0	41.7	-
0445	5	0	4	0	0	0	0	0	0	1	0	0	0	0	0.0	0	0.0	0	0.0	43.5	-
0500	1	0	1	0	0	0	0	0	0	0	0	0	0	0	0.0	0	0.0	0	0.0	56	-
0515	0	0	0	0	0	0	0	0	0	0	0	0	0	0	0.0	0	0.0	0	0.0	-	-
0530	0	0	0	0	0	0	0	0	0	0	0	0	0	0	0.0	0	0.0	0	0.0	-	-
0545	1	1	0	0	0	0	0	0	0	0	0	0	0	0	0.0	0	0.0	0	0.0	9.9	-
0600	1	0	1	0	0	0	0	0	0	0	0	0	0	0	0.0	0	0.0	0	0.0	46	-
0615	1	0	0	0	1	0	0	0	0	0	0	0	0	0	0.0	0	0.0	0	0.0	44.6	-
0630	0	0	0	0	0	0	0	0	0	0	0	0	0	0	0.0	0	0.0	0	0.0	-	-
0645	5	0	4	0	1	0	0	0	0	0	0	0	0	0	0.0	0	0.0	0	0.0	39.6	-
0700	1	0	0	0	0	1	0	0	0	0	0	0	0	0	0.0	0	0.0	0	0.0	13.9	-
0715	1	0	0	0	1	0	0	0	0	0	0	0	0	0	0.0	0	0.0	0	0.0	43.4	-
0730	3	0	3	0	0	0	0	0	0	0	0	0	0	0	0.0	0	0.0	0	0.0	36.6	-
0745	3	2	1	0	0	0	0	0	0	0	0	0	0	0	0.0	0	0.0	0	0.0	36.4	-
0800	1	0	1	0	0	0	0	0	0	0	0	0	0	0	0.0	0	0.0	0	0.0	42.1	-
0815	3	0	3	0	0	0	0	0	0	0	0	0	0	0	0.0	0	0.0	0	0.0	43.5	-
0830	7	0	6	0	1	0	0	0	0	0	0	0	0	1	14.3	0	0.0	0	0.0	51.4	-
0845	2	0	2	0	0	0	0	0	0	0	0	0	0	0	0.0	0	0.0	0	0.0	44.4	-
0900	2	0	2	0	0	0	0	0	0	0	0	0	0	0	0.0	0	0.0	0	0.0	37.3	-
0915	4	2	2	0	0	0	0	0	0	0	0	0	0	2	50.0	1	25.0	0	0.0	47.5	-
0930	9	0	9	0	0	0	0	0	0	0	0	0	0	0	0.0	0	0.0	0	0.0	45.9	-
0945	2	0	1	0	1	0	0	0	0	0	0	0	0	0	0.0	0	0.0	0	0.0	38.6	-
1000	5	0	3	0	1	0	0	0	1	0	0	0	0	1	20.0	0	0.0	0	0.0	50.5	-
1015	**10**	**0**	**9**	**0**	**0**	**0**	**0**	**1**	**0**	**0**	**0**	**0**	**0**	**0**	**0.0**	**0**	**0.0**	**0**	**0.0**	**48.8**	**-**
1030	5	0	5	0	0	0	0	0	0	0	0	0	0	0	0.0	0	0.0	0	0.0	44.9	-
1045	4	1	3	0	0	0	0	0	0	0	0	0	0	0	0.0	0	0.0	0	0.0	40	-
1100	7	0	7	0	0	0	0	0	0	0	0	0	0	1	14.3	0	0.0	0	0.0	52.4	-
1115	5	0	5	0	0	0	0	0	0	0	0	0	0	0	0.0	0	0.0	0	0.0	44	-
1130	7	0	6	0	1	0	0	0	0	0	0	0	0	0	0.0	0	0.0	0	0.0	48.9	-
1145	3	0	3	0	0	0	0	0	0	0	0	0	0	0	0.0	0	0.0	0	0.0	48.5	-
1200	6	0	6	0	0	0	0	0	0	0	0	0	0	0	0.0	0	0.0	0	0.0	47.1	-
1215	7	0	5	0	1	1	0	0	0	0	0	0	0	1	14.3	0	0.0	0	0.0	53.1	-
1230	5	0	4	0	1	0	0	0	0	0	0	0	0	0	0.0	0	0.0	0	0.0	40.8	-
1245	5	1	4	0	0	0	0	0	0	0	0	0	0	0	0.0	0	0.0	0	0.0	49.8	-
1300	4	0	3	0	1	0	0	0	0	0	0	0	0	0	0.0	0	0.0	0	0.0	37.6	-
1315	2	0	2	0	0	0	0	0	0	0	0	0	0	1	50.0	0	0.0	0	0.0	49.8	-
1330	2	0	2	0	0	0	0	0	0	0	0	0	0	0	0.0	0	0.0	0	0.0	44.7	-
1345	7	0	6	0	1	0	0	0	0	0	0	0	0	2	28.6	1	14.3	0	0.0	50.2	-
1400	**8**	**0**	**8**	**0**	**0**	**0**	**0**	**0**	**0**	**0**	**0**	**0**	**0**	**0**	**0.0**	**0**	**0.0**	**0**	**0.0**	**42.4**	**-**
1415	6	0	4	0	2	0	0	0	0	0	0	0	0	0	0.0	0	0.0	0	0.0	43.4	-
1430	3	0	3	0	0	0	0	0	0	0	0	0	0	0	0.0	0	0.0	0	0.0	32.3	-
1445	7	0	5	0	2	0	0	0	0	0	0	0	0	0	0.0	0	0.0	0	0.0	46	-
1500	3	0	3	0	0	0	0	0	0	0	0	0	0	0	0.0	0	0.0	0	0.0	46.1	-
1515	2	0	1	0	1	0	0	0	0	0	0	0	0	0	0.0	0	0.0	0	0.0	52.8	-
1530	0	0	0	0	0	0	0	0	0	0	0	0	0	0	0.0	0	0.0	0	0.0	-	-
1545	6	0	5	0	0	1	0	0	0	0	0	0	0	0	0.0	0	0.0	0	0.0	41.3	-
1600	3	0	3	0	0	0	0	0	0	0	0	0	0	0	0.0	0	0.0	0	0.0	44.9	-
1615	2	0	1	0	1	0	0	0	0	0	0	0	0	0	0.0	0	0.0	0	0.0	39.5	-
1630	2	0	1	0	1	0	0	0	0	0	0	0	0	0	0.0	0	0.0	0	0.0	45.5	-
1645	3	0	3	0	0	0	0	0	0	0	0	0	0	0	0.0	0	0.0	0	0.0	47.1	-
1700	3	0	3	0	0	0	0	0	0	0	0	0	0	0	0.0	0	0.0	0	0.0	42.4	-
1715	2	0	0	0	1	1	0	0	0	0	0	0	0	0	0.0	0	0.0	0	0.0	42.9	-
1730	1	0	0	0	1	0	0	0	0	0	0	0	0	0	0.0	0	0.0	0	0.0	57.2	-
1745	2	0	2	0	0	0	0	0	0	0	0	0	0	0	0.0	0	0.0	0	0.0	48.6	-
1800	3	0	2	0	1	0	0	0	0	0	0	0	0	0	0.0	0	0.0	0	0.0	42.3	-
1815	6	0	5	0	1	0	0	0	0	0	0	0	0	0	0.0	0	0.0	0	0.0	46.6	-
1830	4	0	4	0	0	0	0	0	0	0	0	0	0	0	0.0	0	0.0	0	0.0	47.8	-
1845	2	1	1	0	0	0	0	0	0	0	0	0	0	0	0.0	0	0.0	0	0.0	52	-
1900	1	0	1	0	0	0	0	0	0	0	0	0	0	0	0.0	0	0.0	0	0.0	57.7	-
1915	2	0	2	0	0	0	0	0	0	0	0	0	0	0	0.0	0	0.0	0	0.0	42.3	-
1930	3	0	3	0	0	0	0	0	0	0	0	0	0	0	0.0	0	0.0	0	0.0	46.2	-
1945	1	0	0	0	1	0	0	0	0	0	0	0	0	0	0.0	0	0.0	0	0.0	36.3	-
2000	1	0	1	0	0	0	0	0	0	0	0	0	0	0	0.0	0	0.0	0	0.0	47.4	-
2015	1	0	1	0	0	0	0	0	0	0	0	0	0	0	0.0	0	0.0	0	0.0	43.9	-
2030	3	0	3	0	0	0	0	0	0	0	0	0	0	0	0.0	0	0.0	0	0.0	38.7	-
2045	4	0	4	0	0	0	0	0	0	0	0	0	0	0	0.0	0	0.0	0	0.0	34.5	-
2100	2	0	0	0	2	0	0	0	0	0	0	0	0	0	0.0	0	0.0	0	0.0	42.6	-
2115	1	0	1	0	0	0	0	0	0	0	0	0	0	0	0.0	0	0.0	0	0.0	39.7	-
2130	0	0	0	0	0	0	0	0	0	0	0	0	0	0	0.0	0	0.0	0	0.0	-	-
2145	2	0	2	0	0	0	0	0	0	0	0	0	0	0	0.0	0	0.0	0	0.0	53.9	-
2200	0	0	0	0	0	0	0	0	0	0	0	0	0	0	0.0	0	0.0	0	0.0	-	-
2215	0	0	0	0	0	0	0	0	0	0	0	0	0	0	0.0	0	0.0	0	0.0	-	-
2230	1	0	1	0	0	0	0	0	0	0	0	0	0	0	0.0	0	0.0	0	0.0	35.7	-
2245	0	0	0	0	0	0	0	0	0	0	0	0	0	0	0.0	0	0.0	0	0.0	-	-
2300	0	0	0	0	0	0	0	0	0	0	0	0	0	0	0.0	0	0.0	0	0.0	-	-
2315	0	0	0	0	0	0	0	0	0	0	0	0	0	0	0.0	0	0.0	0	0.0	-	-
2330	1	0	1	0	0	0	0	0	0	0	0	0	0	0	0.0	0	0.0	0	0.0	56	-
2345	0	0	0	0	0	0	0	0	0	0	0	0	0	0	0.0	0	0.0	0	0.0	-	-
07-19	**190**	**7**	**157**	**0**	**20**	**4**	**0**	**1**	**1**	**0**	**0**	**0**	**0**	**9**	**4.7**	**2**	**1.1**	**0**	**0.0**	**45.7**	**52.7**
06-22	**218**	**7**	**180**	**0**	**25**	**4**	**0**	**1**	**1**	**0**	**0**	**0**	**0**	**9**	**4.1**	**2**	**0.9**	**0**	**0.0**	**45.2**	**52.6**
06-00	**220**	**7**	**182**	**0**	**25**	**4**	**0**	**1**	**1**	**0**	**0**	**0**	**0**	**9**	**4.1**	**2**	**0.9**	**0**	**0.0**	**45.2**	**52.7**
00-00	**240**	**8**	**196**	**0**	**26**	**4**	**0**	**1**	**2**	**3**	**0**	**0**	**0**	**9**	**3.8**	**2**	**0.8**	**0**	**0.0**	**44.9**	**52.5**

Site 26
Location MAIN STREET - attached to TREE
Direction Westbound

16557 / NEWARK - ON - TRENT
MARCH 2025
AUTOMATIC TRAFFIC COUNT

16 March 2025 **Sunday**

Time	Total	Classification												]PSL	]PSL%	]SL1	]SL1%	]SL2	]SL2%	Mean	Vpp
		1	2	3	4	5	6	7	8	9	10	11	12	60	60	68	68	70	70		85
		MCL	SV	SVT	TB2	TB3	T4	ART3	ART4	ART5	ART6	BD	DRT			ACPO	ACPO	DfT	DfT		
0000	0	0	0	0	0	0	0	0	0	0	0	0	0	0	0.0	0	0.0	0	0.0	-	-
0015	0	0	0	0	0	0	0	0	0	0	0	0	0	0	0.0	0	0.0	0	0.0	-	-
0030	0	0	0	0	0	0	0	0	0	0	0	0	0	0	0.0	0	0.0	0	0.0	-	-
0045	0	0	0	0	0	0	0	0	0	0	0	0	0	0	0.0	0	0.0	0	0.0	-	-
0100	0	0	0	0	0	0	0	0	0	0	0	0	0	0	0.0	0	0.0	0	0.0	-	-
0115	0	0	0	0	0	0	0	0	0	0	0	0	0	0	0.0	0	0.0	0	0.0	-	-
0130	0	0	0	0	0	0	0	0	0	0	0	0	0	0	0.0	0	0.0	0	0.0	-	-
0145	0	0	0	0	0	0	0	0	0	0	0	0	0	0	0.0	0	0.0	0	0.0	-	-
0200	0	0	0	0	0	0	0	0	0	0	0	0	0	0	0.0	0	0.0	0	0.0	-	-
0215	0	0	0	0	0	0	0	0	0	0	0	0	0	0	0.0	0	0.0	0	0.0	-	-
0230	0	0	0	0	0	0	0	0	0	0	0	0	0	0	0.0	0	0.0	0	0.0	-	-
0245	0	0	0	0	0	0	0	0	0	0	0	0	0	0	0.0	0	0.0	0	0.0	-	-
0300	0	0	0	0	0	0	0	0	0	0	0	0	0	0	0.0	0	0.0	0	0.0	-	-
0315	0	0	0	0	0	0	0	0	0	0	0	0	0	0	0.0	0	0.0	0	0.0	-	-
0330	0	0	0	0	0	0	0	0	0	0	0	0	0	0	0.0	0	0.0	0	0.0	-	-
0345	0	0	0	0	0	0	0	0	0	0	0	0	0	0	0.0	0	0.0	0	0.0	-	-
0400	0	0	0	0	0	0	0	0	0	0	0	0	0	0	0.0	0	0.0	0	0.0	-	-
0415	0	0	0	0	0	0	0	0	0	0	0	0	0	0	0.0	0	0.0	0	0.0	-	-
0430	0	0	0	0	0	0	0	0	0	0	0	0	0	0	0.0	0	0.0	0	0.0	-	-
0445	0	0	0	0	0	0	0	0	0	0	0	0	0	0	0.0	0	0.0	0	0.0	-	-
0500	0	0	0	0	0	0	0	0	0	0	0	0	0	0	0.0	0	0.0	0	0.0	-	-
0515	1	0	1	0	0	0	0	0	0	0	0	0	0	0	0.0	0	0.0	0	0.0	45.2	-
0530	0	0	0	0	0	0	0	0	0	0	0	0	0	0	0.0	0	0.0	0	0.0	-	-
0545	1	0	1	0	0	0	0	0	0	0	0	0	0	0	0.0	0	0.0	0	0.0	43	-
0600	0	0	0	0	0	0	0	0	0	0	0	0	0	0	0.0	0	0.0	0	0.0	-	-
0615	1	0	0	0	1	0	0	0	0	0	0	0	0	0	0.0	0	0.0	0	0.0	41	-
0630	0	0	0	0	0	0	0	0	0	0	0	0	0	0	0.0	0	0.0	0	0.0	-	-
0645	1	0	1	0	0	0	0	0	0	0	0	0	0	0	0.0	0	0.0	0	0.0	49.2	-
0700	0	0	0	0	0	0	0	0	0	0	0	0	0	0	0.0	0	0.0	0	0.0	-	-
0715	0	0	0	0	0	0	0	0	0	0	0	0	0	0	0.0	0	0.0	0	0.0	-	-
0730	3	0	3	0	0	0	0	0	0	0	0	0	0	0	0.0	0	0.0	0	0.0	50.5	-
0745	3	0	0	1	2	0	0	0	0	0	0	0	0	0	0.0	0	0.0	0	0.0	39.4	-
0800	3	1	2	0	0	0	0	0	0	0	0	0	0	0	0.0	0	0.0	0	0.0	38.1	-
0815	1	0	1	0	0	0	0	0	0	0	0	0	0	0	0.0	0	0.0	0	0.0	44.6	-
0830	2	0	2	0	0	0	0	0	0	0	0	0	0	1	50.0	0	0.0	0	0.0	56.2	-
0845	2	0	1	0	0	0	0	0	1	0	0	0	0	0	0.0	0	0.0	0	0.0	40.2	-
0900	1	0	1	0	0	0	0	0	0	0	0	0	0	0	0.0	0	0.0	0	0.0	39.7	-
0915	4	0	4	0	0	0	0	0	0	0	0	0	0	0	0.0	0	0.0	0	0.0	38.4	-
0930	4	0	4	0	0	0	0	0	0	0	0	0	0	0	0.0	0	0.0	0	0.0	40.6	-
0945	**7**	**0**	**6**	**0**	**1**	**0**	**0**	**0**	**0**	**0**	**0**	**0**	**0**	**0**	**0.0**	**0**	**0.0**	**0**	**0.0**	**44.5**	**-**
1000	6	0	5	0	1	0	0	0	0	0	0	0	0	0	0.0	0	0.0	0	0.0	49.9	-
1015	4	1	3	0	0	0	0	0	0	0	0	0	0	0	0.0	0	0.0	0	0.0	41.3	-
1030	5	0	5	0	0	0	0	0	0	0	0	0	0	0	0.0	0	0.0	0	0.0	47.2	-
1045	6	1	5	0	0	0	0	0	0	0	0	0	0	0	0.0	0	0.0	0	0.0	48.3	-
1100	5	0	5	0	0	0	0	0	0	0	0	0	0	0	0.0	0	0.0	0	0.0	44.5	-
1115	3	1	2	0	0	0	0	0	0	0	0	0	0	0	0.0	0	0.0	0	0.0	35.7	-
1130	5	0	5	0	0	0	0	0	0	0	0	0	0	0	0.0	0	0.0	0	0.0	38.5	-
1145	4	0	3	0	1	0	0	0	0	0	0	0	0	0	0.0	0	0.0	0	0.0	33.1	-
1200	2	0	2	0	0	0	0	0	0	0	0	0	0	0	0.0	0	0.0	0	0.0	43.8	-
1215	4	0	4	0	0	0	0	0	0	0	0	0	0	0	0.0	0	0.0	0	0.0	43	-
1230	5	0	5	0	0	0	0	0	0	0	0	0	0	0	0.0	0	0.0	0	0.0	43.4	-
1245	**8**	**0**	**8**	**0**	**0**	**0**	**0**	**0**	**0**	**0**	**0**	**0**	**0**	**1**	**12.5**	**0**	**0.0**	**0**	**0.0**	**49.1**	**-**
1300	2	0	1	0	1	0	0	0	0	0	0	0	0	0	0.0	0	0.0	0	0.0	51.3	-
1315	6	0	5	0	1	0	0	0	0	0	0	0	0	0	0.0	0	0.0	0	0.0	45	-
1330	4	1	3	0	0	0	0	0	0	0	0	0	0	0	0.0	0	0.0	0	0.0	40.2	-
1345	3	0	3	0	0	0	0	0	0	0	0	0	0	0	0.0	0	0.0	0	0.0	45	-
1400	2	0	2	0	0	0	0	0	0	0	0	0	0	0	0.0	0	0.0	0	0.0	49.8	-
1415	5	0	5	0	0	0	0	0	0	0	0	0	0	0	0.0	0	0.0	0	0.0	48.1	-
1430	5	0	5	0	0	0	0	0	0	0	0	0	0	0	0.0	0	0.0	0	0.0	40	-
1445	2	0	2	0	0	0	0	0	0	0	0	0	0	0	0.0	0	0.0	0	0.0	44.5	-
1500	3	0	3	0	0	0	0	0	0	0	0	0	0	0	0.0	0	0.0	0	0.0	43	-
1515	6	0	4	0	2	0	0	0	0	0	0	0	0	0	0.0	0	0.0	0	0.0	46.3	-
1530	2	0	2	0	0	0	0	0	0	0	0	0	0	0	0.0	0	0.0	0	0.0	41.8	-
1545	6	0	6	0	0	0	0	0	0	0	0	0	0	0	0.0	0	0.0	0	0.0	44.1	-
1600	4	0	4	0	0	0	0	0	0	0	0	0	0	0	0.0	0	0.0	0	0.0	38.1	-
1615	4	0	2	0	1	0	0	0	1	0	0	0	0	0	0.0	0	0.0	0	0.0	48.4	-
1630	1	0	1	0	0	0	0	0	0	0	0	0	0	0	0.0	0	0.0	0	0.0	42.7	-
1645	1	0	1	0	0	0	0	0	0	0	0	0	0	0	0.0	0	0.0	0	0.0	50.5	-
1700	2	0	2	0	0	0	0	0	0	0	0	0	0	0	0.0	0	0.0	0	0.0	49.7	-
1715	4	0	4	0	0	0	0	0	0	0	0	0	0	0	0.0	0	0.0	0	0.0	48.7	-
1730	4	0	3	0	1	0	0	0	0	0	0	0	0	0	0.0	0	0.0	0	0.0	42.3	-
1745	1	0	1	0	0	0	0	0	0	0	0	0	0	0	0.0	0	0.0	0	0.0	41.5	-
1800	2	0	2	0	0	0	0	0	0	0	0	0	0	0	0.0	0	0.0	0	0.0	49.3	-
1815	2	0	2	0	0	0	0	0	0	0	0	0	0	0	0.0	0	0.0	0	0.0	46.4	-
1830	5	0	4	0	1	0	0	0	0	0	0	0	0	0	0.0	0	0.0	0	0.0	43.6	-
1845	2	0	2	0	0	0	0	0	0	0	0	0	0	0	0.0	0	0.0	0	0.0	38.5	-
1900	1	0	1	0	0	0	0	0	0	0	0	0	0	1	100.0	1	100.0	1	100.0	72.8	-
1915	2	0	2	0	0	0	0	0	0	0	0	0	0	0	0.0	0	0.0	0	0.0	50.6	-
1930	2	0	2	0	0	0	0	0	0	0	0	0	0	0	0.0	0	0.0	0	0.0	53	-
1945	1	0	1	0	0	0	0	0	0	0	0	0	0	0	0.0	0	0.0	0	0.0	57	-
2000	1	0	1	0	0	0	0	0	0	0	0	0	0	0	0.0	0	0.0	0	0.0	50	-
2015	0	0	0	0	0	0	0	0	0	0	0	0	0	0	0.0	0	0.0	0	0.0	-	-
2030	0	0	0	0	0	0	0	0	0	0	0	0	0	0	0.0	0	0.0	0	0.0	-	-
2045	1	0	1	0	0	0	0	0	0	0	0	0	0	0	0.0	0	0.0	0	0.0	41.9	-
2100	0	0	0	0	0	0	0	0	0	0	0	0	0	0	0.0	0	0.0	0	0.0	-	-
2115	0	0	0	0	0	0	0	0	0	0	0	0	0	0	0.0	0	0.0	0	0.0	-	-
2130	0	0	0	0	0	0	0	0	0	0	0	0	0	0	0.0	0	0.0	0	0.0	-	-
2145	1	0	1	0	0	0	0	0	0	0	0	0	0	0	0.0	0	0.0	0	0.0	50.7	-
2200	2	0	2	0	0	0	0	0	0	0	0	0	0	0	0.0	0	0.0	0	0.0	50.8	-
2215	0	0	0	0	0	0	0	0	0	0	0	0	0	0	0.0	0	0.0	0	0.0	-	-
2230	3	0	3	0	0	0	0	0	0	0	0	0	0	0	0.0	0	0.0	0	0.0	51.6	-
2245	0	0	0	0	0	0	0	0	0	0	0	0	0	0	0.0	0	0.0	0	0.0	-	-
2300	1	0	1	0	0	0	0	0	0	0	0	0	0	0	0.0	0	0.0	0	0.0	26.8	-
2315	0	0	0	0	0	0	0	0	0	0	0	0	0	0	0.0	0	0.0	0	0.0	-	-
2330	0	0	0	0	0	0	0	0	0	0	0	0	0	0	0.0	0	0.0	0	0.0	-	-
2345	0	0	0	0	0	0	0	0	0	0	0	0	0	0	0.0	0	0.0	0	0.0	-	-
07-19	**165**	**5**	**145**	**1**	**12**	**0**	**0**	**0**	**2**	**0**	**0**	**0**	**0**	**2**	**1.2**	**0**	**0.0**	**0**	**0.0**	**44.2**	**50.7**
06-22	**176**	**5**	**155**	**1**	**13**	**0**	**0**	**0**	**2**	**0**	**0**	**0**	**0**	**3**	**1.7**	**1**	**0.6**	**1**	**0.6**	**44.6**	**51.3**
06-00	**182**	**5**	**161**	**1**	**13**	**0**	**0**	**0**	**2**	**0**	**0**	**0**	**0**	**3**	**1.6**	**1**	**0.5**	**1**	**0.5**	**44.7**	**51.6**
00-00	**184**	**5**	**163**	**1**	**13**	**0**	**0**	**0**	**2**	**0**	**0**	**0**	**0**	**3**	**1.6**	**1**	**0.5**	**1**	**0.5**	**44.7**	**51.6**

Site 26
Location MAIN STREET - attached to TREE
Direction Westbound
17 March 2025 Monday

16557 / NEWARK - ON - TRENT
MARCH 2025
AUTOMATIC TRAFFIC COUNT

Time	Total	Classification												]PSL	]PSL%	]SL1	]SL1%	]SL2	]SL2%	Mean	Vpp
		1	2	3	4	5	6	7	8	9	10	11	12	60	60	68	68	70	70		85
		MCL	SV	SVT	TB2	TB3	T4	ART3	ART4	ART5	ART6	BD	DRT			ACPO	ACPO	DfT	DfT		
0000	0	0	0	0	0	0	0	0	0	0	0	0	0	0	0.0	0	0.0	0	0.0	-	-
0015	0	0	0	0	0	0	0	0	0	0	0	0	0	0	0.0	0	0.0	0	0.0	-	-
0030	0	0	0	0	0	0	0	0	0	0	0	0	0	0	0.0	0	0.0	0	0.0	-	-
0045	0	0	0	0	0	0	0	0	0	0	0	0	0	0	0.0	0	0.0	0	0.0	-	-
0100	0	0	0	0	0	0	0	0	0	0	0	0	0	0	0.0	0	0.0	0	0.0	-	-
0115	1	0	1	0	0	0	0	0	0	0	0	0	0	0	0.0	0	0.0	0	0.0	32.5	-
0130	1	0	1	0	0	0	0	0	0	0	0	0	0	0	0.0	0	0.0	0	0.0	43.5	-
0145	0	0	0	0	0	0	0	0	0	0	0	0	0	0	0.0	0	0.0	0	0.0	-	-
0200	0	0	0	0	0	0	0	0	0	0	0	0	0	0	0.0	0	0.0	0	0.0	-	-
0215	0	0	0	0	0	0	0	0	0	0	0	0	0	0	0.0	0	0.0	0	0.0	-	-
0230	0	0	0	0	0	0	0	0	0	0	0	0	0	0	0.0	0	0.0	0	0.0	-	-
0245	0	0	0	0	0	0	0	0	0	0	0	0	0	0	0.0	0	0.0	0	0.0	-	-
0300	0	0	0	0	0	0	0	0	0	0	0	0	0	0	0.0	0	0.0	0	0.0	-	-
0315	0	0	0	0	0	0	0	0	0	0	0	0	0	0	0.0	0	0.0	0	0.0	-	-
0330	0	0	0	0	0	0	0	0	0	0	0	0	0	0	0.0	0	0.0	0	0.0	-	-
0345	0	0	0	0	0	0	0	0	0	0	0	0	0	0	0.0	0	0.0	0	0.0	-	-
0400	0	0	0	0	0	0	0	0	0	0	0	0	0	0	0.0	0	0.0	0	0.0	-	-
0415	0	0	0	0	0	0	0	0	0	0	0	0	0	0	0.0	0	0.0	0	0.0	-	-
0430	1	0	1	0	0	0	0	0	0	0	0	0	0	0	0.0	0	0.0	0	0.0	46.5	-
0445	0	0	0	0	0	0	0	0	0	0	0	0	0	0	0.0	0	0.0	0	0.0	-	-
0500	0	0	0	0	0	0	0	0	0	0	0	0	0	0	0.0	0	0.0	0	0.0	-	-
0515	0	0	0	0	0	0	0	0	0	0	0	0	0	0	0.0	0	0.0	0	0.0	-	-
0530	1	0	1	0	0	0	0	0	0	0	0	0	0	0	0.0	0	0.0	0	0.0	35.8	-
0545	0	0	0	0	0	0	0	0	0	0	0	0	0	0	0.0	0	0.0	0	0.0	-	-
0600	2	0	2	0	0	0	0	0	0	0	0	0	0	0	0.0	0	0.0	0	0.0	42	-
0615	1	0	1	0	0	0	0	0	0	0	0	0	0	0	0.0	0	0.0	0	0.0	45.3	-
0630	2	0	1	0	1	0	0	0	0	0	0	0	0	0	0.0	0	0.0	0	0.0	51.7	-
0645	6	0	4	0	2	0	0	0	0	0	0	0	0	0	0.0	0	0.0	0	0.0	50.3	-
0700	6	0	3	0	2	1	0	0	0	0	0	0	0	0	0.0	0	0.0	0	0.0	51.3	-
0715	7	0	6	0	1	0	0	0	0	0	0	0	0	0	0.0	0	0.0	0	0.0	48.7	-
0730	3	0	3	0	0	0	0	0	0	0	0	0	0	0	0.0	0	0.0	0	0.0	50.3	-
0745	8	0	8	0	0	0	0	0	0	0	0	0	0	0	0.0	0	0.0	0	0.0	47.3	-
0800	5	0	4	0	1	0	0	0	0	0	0	0	0	0	0.0	0	0.0	0	0.0	47.5	-
0815	8	0	7	0	1	0	0	0	0	0	0	0	0	0	0.0	0	0.0	0	0.0	46.7	-
0830	9	0	8	0	1	0	0	0	0	0	0	0	0	0	0.0	0	0.0	0	0.0	46.2	-
0845	3	0	3	0	0	0	0	0	0	0	0	0	0	0	0.0	0	0.0	0	0.0	47.9	-
0900	7	0	7	0	0	0	0	0	0	0	0	0	0	0	0.0	0	0.0	0	0.0	45.5	-
0915	12	0	12	0	0	0	0	0	0	0	0	0	0	0	0.0	0	0.0	0	0.0	43.8	44.9
0930	6	0	6	0	0	0	0	0	0	0	0	0	0	0	0.0	0	0.0	0	0.0	44	-
0945	9	0	9	0	0	0	0	0	0	0	0	0	0	0	0.0	0	0.0	0	0.0	42.5	-
1000	4	0	4	0	0	0	0	0	0	0	0	0	0	0	0.0	0	0.0	0	0.0	45.2	-
1015	3	0	3	0	0	0	0	0	0	0	0	0	0	0	0.0	0	0.0	0	0.0	42.3	-
1030	1	0	1	0	0	0	0	0	0	0	0	0	0	0	0.0	0	0.0	0	0.0	43.8	-
1045	**15**	**0**	**14**	**0**	**1**	**0**	**0**	**0**	**0**	**0**	**0**	**0**	**0**	**0**	**0.0**	**0**	**0.0**	**0**	**0.0**	**42.8**	**46.3**
1100	5	0	4	0	1	0	0	0	0	0	0	0	0	0	0.0	0	0.0	0	0.0	45	-
1115	4	0	3	0	1	0	0	0	0	0	0	0	0	1	25.0	0	0.0	0	0.0	55.2	-
1130	3	0	2	0	1	0	0	0	0	0	0	0	0	0	0.0	0	0.0	0	0.0	46.6	-
1145	7	0	5	0	2	0	0	0	0	0	0	0	0	1	14.3	1	14.3	0	0.0	54.4	-
1200	5	0	5	0	0	0	0	0	0	0	0	0	0	0	0.0	0	0.0	0	0.0	43.2	-
1215	11	0	8	0	3	0	0	0	0	0	0	0	0	0	0.0	0	0.0	0	0.0	42.8	53.4
1230	4	0	4	0	0	0	0	0	0	0	0	0	0	0	0.0	0	0.0	0	0.0	48.8	-
1245	7	0	5	0	2	0	0	0	0	0	0	0	0	1	14.3	0	0.0	0	0.0	49.2	-
1300	1	0	1	0	0	0	0	0	0	0	0	0	0	0	0.0	0	0.0	0	0.0	38.5	-
1315	5	0	4	0	0	1	0	0	0	0	0	0	0	0	0.0	0	0.0	0	0.0	39	-
1330	5	0	5	0	0	0	0	0	0	0	0	0	0	1	20.0	1	20.0	1	20.0	52.8	-
1345	3	0	3	0	0	0	0	0	0	0	0	0	0	0	0.0	0	0.0	0	0.0	48.4	-
1400	5	0	3	0	2	0	0	0	0	0	0	0	0	0	0.0	0	0.0	0	0.0	46.4	-
1415	5	0	5	0	0	0	0	0	0	0	0	0	0	1	20.0	0	0.0	0	0.0	48.5	-
1430	4	0	2	0	2	0	0	0	0	0	0	0	0	0	0.0	0	0.0	0	0.0	40.2	-
1445	5	0	4	0	1	0	0	0	0	0	0	0	0	0	0.0	0	0.0	0	0.0	42.7	-
1500	6	0	5	0	1	0	0	0	0	0	0	0	0	0	0.0	0	0.0	0	0.0	44	-
1515	15	0	15	0	0	0	0	0	0	0	0	0	0	1	6.7	0	0.0	0	0.0	46.9	56.2
1530	6	0	6	0	0	0	0	0	0	0	0	0	0	0	0.0	0	0.0	0	0.0	47	-
1545	7	0	5	0	2	0	0	0	0	0	0	0	0	0	0.0	0	0.0	0	0.0	46.7	-
1600	20	0	18	0	1	1	0	0	0	0	0	0	0	6	30.0	2	10.0	1	5.0	53.1	65.9
1615	**22**	**1**	**18**	**0**	**2**	**1**	**0**	**0**	**0**	**0**	**0**	**0**	**0**	**4**	**18.2**	**0**	**0.0**	**0**	**0.0**	**46.9**	**60.4**
1630	9	2	7	0	0	0	0	0	0	0	0	0	0	1	11.1	0	0.0	0	0.0	44.7	-
1645	5	0	5	0	0	0	0	0	0	0	0	0	0	1	20.0	0	0.0	0	0.0	54.2	-
1700	7	0	7	0	0	0	0	0	0	0	0	0	0	1	14.3	0	0.0	0	0.0	56.3	-
1715	4	0	4	0	0	0	0	0	0	0	0	0	0	1	25.0	0	0.0	0	0.0	54.3	-
1730	6	0	3	0	3	0	0	0	0	0	0	0	0	0	0.0	0	0.0	0	0.0	50.8	-
1745	6	0	6	0	0	0	0	0	0	0	0	0	0	1	16.7	0	0.0	0	0.0	53.5	-
1800	3	0	2	0	1	0	0	0	0	0	0	0	0	0	0.0	0	0.0	0	0.0	50	-
1815	6	0	6	0	0	0	0	0	0	0	0	0	0	0	0.0	0	0.0	0	0.0	47.1	-
1830	0	0	0	0	0	0	0	0	0	0	0	0	0	0	0.0	0	0.0	0	0.0	-	-
1845	2	0	2	0	0	0	0	0	0	0	0	0	0	0	0.0	0	0.0	0	0.0	41.9	-
1900	3	0	1	0	1	0	0	0	0	1	0	0	0	1	33.3	0	0.0	0	0.0	44.1	-
1915	1	0	0	0	1	0	0	0	0	0	0	0	0	0	0.0	0	0.0	0	0.0	48.8	-
1930	2	0	1	0	1	0	0	0	0	0	0	0	0	0	0.0	0	0.0	0	0.0	44.7	-
1945	5	0	5	0	0	0	0	0	0	0	0	0	0	1	20.0	0	0.0	0	0.0	51.6	-
2000	1	0	1	0	0	0	0	0	0	0	0	0	0	0	0.0	0	0.0	0	0.0	52.6	-
2015	2	0	1	0	0	0	0	0	1	0	0	0	0	0	0.0	0	0.0	0	0.0	38.3	-
2030	4	0	3	0	1	0	0	0	0	0	0	0	0	0	0.0	0	0.0	0	0.0	38.9	-
2045	1	0	1	0	0	0	0	0	0	0	0	0	0	0	0.0	0	0.0	0	0.0	49.2	-
2100	19	0	16	0	3	0	0	0	0	0	0	0	0	0	0.0	0	0.0	0	0.0	44.9	50.1
2115	4	0	4	0	0	0	0	0	0	0	0	0	0	0	0.0	0	0.0	0	0.0	45.2	-
2130	2	0	1	0	1	0	0	0	0	0	0	0	0	0	0.0	0	0.0	0	0.0	35.7	-
2145	1	0	1	0	0	0	0	0	0	0	0	0	0	0	0.0	0	0.0	0	0.0	45.1	-
2200	0	0	0	0	0	0	0	0	0	0	0	0	0	0	0.0	0	0.0	0	0.0	-	-
2215	1	0	1	0	0	0	0	0	0	0	0	0	0	0	0.0	0	0.0	0	0.0	31.7	-
2230	0	0	0	0	0	0	0	0	0	0	0	0	0	0	0.0	0	0.0	0	0.0	-	-
2245	0	0	0	0	0	0	0	0	0	0	0	0	0	0	0.0	0	0.0	0	0.0	-	-
2300	1	0	1	0	0	0	0	0	0	0	0	0	0	0	0.0	0	0.0	0	0.0	42.6	-
2315	0	0	0	0	0	0	0	0	0	0	0	0	0	0	0.0	0	0.0	0	0.0	-	-
2330	0	0	0	0	0	0	0	0	0	0	0	0	0	0	0.0	0	0.0	0	0.0	-	-
2345	1	0	0	0	0	0	0	0	1	0	0	0	0	0	0.0	0	0.0	0	0.0	52.8	-
07-19	**309**	**3**	**270**	**0**	**32**	**4**	**0**	**0**	**0**	**0**	**0**	**0**	**0**	**21**	**6.8**	**4**	**1.3**	**2**	**0.6**	**47.3**	**56**
06-22	**365**	**3**	**313**	**0**	**43**	**4**	**0**	**0**	**1**	**1**	**0**	**0**	**0**	**23**	**6.3**	**4**	**1.1**	**2**	**0.5**	**47**	**55.8**
06-00	**368**	**3**	**315**	**0**	**43**	**4**	**0**	**0**	**2**	**1**	**0**	**0**	**0**	**23**	**6.3**	**4**	**1.1**	**2**	**0.5**	**47**	**55.7**
00-00	**372**	**3**	**319**	**0**	**43**	**4**	**0**	**0**	**2**	**1**	**0**	**0**	**0**	**23**	**6.2**	**4**	**1.1**	**2**	**0.5**	**46.9**	**55.6**

Site 26
Location MAIN STREET - attached to TREE
Direction Westbound
18 March 2025 Tuesday

16557 / NEWARK - ON - TRENT
MARCH 2025
AUTOMATIC TRAFFIC COUNT

Time	Total	Classification												]PSL	]PSL%	]SL1	]SL1%	]SL2	]SL2%	Mean	Vpp
		1	2	3	4	5	6	7	8	9	10	11	12	60	60	68	68	70	70		85
		MCL	SV	SVT	TB2	TB3	T4	ART3	ART4	ART5	ART6	BD	DRT			ACPO	ACPO	DfT	DfT		
0000	0	0	0	0	0	0	0	0	0	0	0	0	0	0	0.0	0	0.0	0	0.0	-	-
0015	0	0	0	0	0	0	0	0	0	0	0	0	0	0	0.0	0	0.0	0	0.0	-	-
0030	0	0	0	0	0	0	0	0	0	0	0	0	0	0	0.0	0	0.0	0	0.0	-	-
0045	0	0	0	0	0	0	0	0	0	0	0	0	0	0	0.0	0	0.0	0	0.0	-	-
0100	0	0	0	0	0	0	0	0	0	0	0	0	0	0	0.0	0	0.0	0	0.0	-	-
0115	0	0	0	0	0	0	0	0	0	0	0	0	0	0	0.0	0	0.0	0	0.0	-	-
0130	1	0	1	0	0	0	0	0	0	0	0	0	0	0	0.0	0	0.0	0	0.0	31.5	-
0145	0	0	0	0	0	0	0	0	0	0	0	0	0	0	0.0	0	0.0	0	0.0	-	-
0200	0	0	0	0	0	0	0	0	0	0	0	0	0	0	0.0	0	0.0	0	0.0	-	-
0215	0	0	0	0	0	0	0	0	0	0	0	0	0	0	0.0	0	0.0	0	0.0	-	-
0230	1	0	0	0	1	0	0	0	0	0	0	0	0	0	0.0	0	0.0	0	0.0	42	-
0245	0	0	0	0	0	0	0	0	0	0	0	0	0	0	0.0	0	0.0	0	0.0	-	-
0300	0	0	0	0	0	0	0	0	0	0	0	0	0	0	0.0	0	0.0	0	0.0	-	-
0315	0	0	0	0	0	0	0	0	0	0	0	0	0	0	0.0	0	0.0	0	0.0	-	-
0330	0	0	0	0	0	0	0	0	0	0	0	0	0	0	0.0	0	0.0	0	0.0	-	-
0345	0	0	0	0	0	0	0	0	0	0	0	0	0	0	0.0	0	0.0	0	0.0	-	-
0400	1	0	0	0	1	0	0	0	0	0	0	0	0	0	0.0	0	0.0	0	0.0	47.5	-
0415	1	0	0	0	1	0	0	0	0	0	0	0	0	0	0.0	0	0.0	0	0.0	53.9	-
0430	1	0	1	0	0	0	0	0	0	0	0	0	0	0	0.0	0	0.0	0	0.0	39	-
0445	1	0	0	0	1	0	0	0	0	0	0	0	0	0	0.0	0	0.0	0	0.0	55.4	-
0500	0	0	0	0	0	0	0	0	0	0	0	0	0	0	0.0	0	0.0	0	0.0	-	-
0515	0	0	0	0	0	0	0	0	0	0	0	0	0	0	0.0	0	0.0	0	0.0	-	-
0530	0	0	0	0	0	0	0	0	0	0	0	0	0	0	0.0	0	0.0	0	0.0	-	-
0545	2	0	1	1	0	0	0	0	0	0	0	0	0	0	0.0	0	0.0	0	0.0	43.6	-
0600	2	0	2	0	0	0	0	0	0	0	0	0	0	0	0.0	0	0.0	0	0.0	43.3	-
0615	3	0	2	0	1	0	0	0	0	0	0	0	0	0	0.0	0	0.0	0	0.0	48.5	-
0630	2	0	2	0	0	0	0	0	0	0	0	0	0	0	0.0	0	0.0	0	0.0	48	-
0645	4	0	1	0	2	1	0	0	0	0	0	0	0	0	0.0	0	0.0	0	0.0	46.3	-
0700	5	0	5	0	0	0	0	0	0	0	0	0	0	1	20.0	0	0.0	0	0.0	54.2	-
0715	7	0	7	0	0	0	0	0	0	0	0	0	0	0	0.0	0	0.0	0	0.0	42.1	-
0730	5	0	3	0	2	0	0	0	0	0	0	0	0	0	0.0	0	0.0	0	0.0	44	-
0745	7	0	5	0	2	0	0	0	0	0	0	0	0	0	0.0	0	0.0	0	0.0	43.7	-
0800	2	0	2	0	0	0	0	0	0	0	0	0	0	0	0.0	0	0.0	0	0.0	53.6	-
0815	10	0	8	0	2	0	0	0	0	0	0	0	0	1	10.0	0	0.0	0	0.0	49.3	-
0830	**16**	**0**	**15**	**0**	**1**	**0**	**0**	**0**	**0**	**0**	**0**	**0**	**0**	**1**	**6.3**	**0**	**0.0**	**0**	**0.0**	**47.2**	**54.2**
0845	12	0	12	0	0	0	0	0	0	0	0	0	0	1	8.3	0	0.0	0	0.0	43.9	54
0900	7	0	5	0	2	0	0	0	0	0	0	0	0	0	0.0	0	0.0	0	0.0	41.6	-
0915	6	0	6	0	0	0	0	0	0	0	0	0	0	0	0.0	0	0.0	0	0.0	40.5	-
0930	6	0	6	0	0	0	0	0	0	0	0	0	0	0	0.0	0	0.0	0	0.0	43.4	-
0945	3	0	1	1	1	0	0	0	0	0	0	0	0	0	0.0	0	0.0	0	0.0	38.8	-
1000	9	0	6	1	1	0	0	0	1	0	0	0	0	0	0.0	0	0.0	0	0.0	43.4	-
1015	3	0	3	0	0	0	0	0	0	0	0	0	0	0	0.0	0	0.0	0	0.0	53.8	-
1030	1	0	1	0	0	0	0	0	0	0	0	0	0	0	0.0	0	0.0	0	0.0	55.7	-
1045	5	0	4	0	1	0	0	0	0	0	0	0	0	0	0.0	0	0.0	0	0.0	52.1	-
1100	2	0	1	0	1	0	0	0	0	0	0	0	0	0	0.0	0	0.0	0	0.0	43.8	-
1115	2	0	2	0	0	0	0	0	0	0	0	0	0	0	0.0	0	0.0	0	0.0	48	-
1130	9	0	7	0	2	0	0	0	0	0	0	0	0	0	0.0	0	0.0	0	0.0	40.5	-
1145	7	0	7	0	0	0	0	0	0	0	0	0	0	0	0.0	0	0.0	0	0.0	42.3	-
1200	7	0	6	0	0	0	0	0	0	0	1	0	0	0	0.0	0	0.0	0	0.0	45.7	-
1215	4	0	4	0	0	0	0	0	0	0	0	0	0	0	0.0	0	0.0	0	0.0	49.7	-
1230	5	0	2	0	3	0	0	0	0	0	0	0	0	0	0.0	0	0.0	0	0.0	42.7	-
1245	8	0	7	0	1	0	0	0	0	0	0	0	0	0	0.0	0	0.0	0	0.0	44.7	-
1300	3	0	3	0	0	0	0	0	0	0	0	0	0	0	0.0	0	0.0	0	0.0	50.4	-
1315	8	0	7	0	1	0	0	0	0	0	0	0	0	1	12.5	1	12.5	1	12.5	48.3	-
1330	4	0	4	0	0	0	0	0	0	0	0	0	0	0	0.0	0	0.0	0	0.0	48	-
1345	6	0	6	0	0	0	0	0	0	0	0	0	0	0	0.0	0	0.0	0	0.0	41.2	-
1400	1	0	1	0	0	0	0	0	0	0	0	0	0	0	0.0	0	0.0	0	0.0	31	-
1415	10	0	10	0	0	0	0	0	0	0	0	0	0	1	10.0	0	0.0	0	0.0	46.8	-
1430	4	0	2	0	2	0	0	0	0	0	0	0	0	0	0.0	0	0.0	0	0.0	42.1	-
1445	1	0	1	0	0	0	0	0	0	0	0	0	0	0	0.0	0	0.0	0	0.0	46.5	-
1500	6	1	5	0	0	0	0	0	0	0	0	0	0	0	0.0	0	0.0	0	0.0	27.1	-
1515	3	1	2	0	0	0	0	0	0	0	0	0	0	0	0.0	0	0.0	0	0.0	55.5	-
1530	4	0	2	0	2	0	0	0	0	0	0	0	0	0	0.0	0	0.0	0	0.0	41.2	-
1545	12	0	10	0	2	0	0	0	0	0	0	0	0	1	8.3	0	0.0	0	0.0	45.1	51.1
1600	**25**	**1**	**23**	**0**	**1**	**0**	**0**	**0**	**0**	**0**	**0**	**0**	**0**	**3**	**12.0**	**0**	**0.0**	**0**	**0.0**	**50.8**	**59.5**
1615	18	0	16	0	2	0	0	0	0	0	0	0	0	2	11.1	1	5.6	0	0.0	53.1	60.1
1630	11	1	9	0	1	0	0	0	0	0	0	0	0	2	18.2	0	0.0	0	0.0	51.4	63.7
1645	8	0	7	0	1	0	0	0	0	0	0	0	0	1	12.5	0	0.0	0	0.0	52	-
1700	9	0	6	0	2	1	0	0	0	0	0	0	0	1	11.1	0	0.0	0	0.0	52.1	-
1715	6	0	5	0	1	0	0	0	0	0	0	0	0	1	16.7	1	16.7	1	16.7	55.4	-
1730	18	0	16	0	2	0	0	0	0	0	0	0	0	0	0.0	0	0.0	0	0.0	49.7	52.5
1745	2	0	2	0	0	0	0	0	0	0	0	0	0	0	0.0	0	0.0	0	0.0	45.1	-
1800	3	0	2	0	1	0	0	0	0	0	0	0	0	0	0.0	0	0.0	0	0.0	41.6	-
1815	8	0	6	0	2	0	0	0	0	0	0	0	0	0	0.0	0	0.0	0	0.0	43.8	-
1830	2	0	2	0	0	0	0	0	0	0	0	0	0	1	50.0	0	0.0	0	0.0	57.3	-
1845	4	0	4	0	0	0	0	0	0	0	0	0	0	0	0.0	0	0.0	0	0.0	45.3	-
1900	5	0	5	0	0	0	0	0	0	0	0	0	0	0	0.0	0	0.0	0	0.0	48.7	-
1915	6	0	5	0	1	0	0	0	0	0	0	0	0	1	16.7	0	0.0	0	0.0	49.4	-
1930	1	0	1	0	0	0	0	0	0	0	0	0	0	0	0.0	0	0.0	0	0.0	50	-
1945	3	0	2	0	1	0	0	0	0	0	0	0	0	0	0.0	0	0.0	0	0.0	45.2	-
2000	0	0	0	0	0	0	0	0	0	0	0	0	0	0	0.0	0	0.0	0	0.0	-	-
2015	3	0	3	0	0	0	0	0	0	0	0	0	0	1	33.3	0	0.0	0	0.0	46.8	-
2030	6	0	5	0	0	0	0	0	1	0	0	0	0	1	16.7	1	16.7	0	0.0	52.7	-
2045	1	0	1	0	0	0	0	0	0	0	0	0	0	0	0.0	0	0.0	0	0.0	48.8	-
2100	3	0	2	1	0	0	0	0	0	0	0	0	0	0	0.0	0	0.0	0	0.0	41.8	-
2115	9	0	8	0	0	1	0	0	0	0	0	0	0	0	0.0	0	0.0	0	0.0	40.6	-
2130	2	0	1	0	1	0	0	0	0	0	0	0	0	0	0.0	0	0.0	0	0.0	45.2	-
2145	1	0	0	0	0	0	0	0	0	1	0	0	0	0	0.0	0	0.0	0	0.0	46	-
2200	0	0	0	0	0	0	0	0	0	0	0	0	0	0	0.0	0	0.0	0	0.0	-	-
2215	2	0	2	0	0	0	0	0	0	0	0	0	0	0	0.0	0	0.0	0	0.0	48.8	-
2230	1	0	1	0	0	0	0	0	0	0	0	0	0	0	0.0	0	0.0	0	0.0	22.5	-
2245	1	0	0	0	0	0	0	0	1	0	0	0	0	0	0.0	0	0.0	0	0.0	47.3	-
2300	1	0	1	0	0	0	0	0	0	0	0	0	0	0	0.0	0	0.0	0	0.0	38.3	-
2315	0	0	0	0	0	0	0	0	0	0	0	0	0	0	0.0	0	0.0	0	0.0	-	-
2330	0	0	0	0	0	0	0	0	0	0	0	0	0	0	0.0	0	0.0	0	0.0	-	-
2345	0	0	0	0	0	0	0	0	0	0	0	0	0	0	0.0	0	0.0	0	0.0	-	-
07-19	**324**	**4**	**276**	**2**	**39**	**1**	**0**	**0**	**1**	**0**	**1**	**0**	**0**	**18**	**5.6**	**3**	**0.9**	**2**	**0.6**	**46.8**	**55.4**
06-22	**375**	**4**	**316**	**3**	**45**	**3**	**0**	**0**	**2**	**1**	**1**	**0**	**0**	**21**	**5.6**	**4**	**1.1**	**2**	**0.5**	**46.8**	**54.7**
06-00	**380**	**4**	**320**	**3**	**45**	**3**	**0**	**0**	**3**	**1**	**1**	**0**	**0**	**21**	**5.5**	**4**	**1.1**	**2**	**0.5**	**46.7**	**54.5**
00-00	**388**	**4**	**323**	**4**	**49**	**3**	**0**	**0**	**3**	**1**	**1**	**0**	**0**	**21**	**5.4**	**4**	**1.0**	**2**	**0.5**	**46.7**	**54.5**

Site 26
Location MAIN STREET - attached to TREE
Direction Westbound

16557 / NEWARK - ON - TRENT
MARCH 2025
AUTOMATIC TRAFFIC COUNT

19 March 2025 **Wednesday**

Time	Total	Classification												]PSL	]PSL%	]SL1	]SL1%	]SL2	]SL2%	Mean	Vpp
		1	2	3	4	5	6	7	8	9	10	11	12	60	60	68	68	70	70		85
		MCL	SV	SVT	TB2	TB3	T4	ART3	ART4	ART5	ART6	BD	DRT			ACPO	ACPO	DfT	DfT		
0000	0	0	0	0	0	0	0	0	0	0	0	0	0	0	0.0	0	0.0	0	0.0	-	-
0015	1	0	1	0	0	0	0	0	0	0	0	0	0	0	0.0	0	0.0	0	0.0	42	-
0030	0	0	0	0	0	0	0	0	0	0	0	0	0	0	0.0	0	0.0	0	0.0	-	-
0045	5	0	4	0	0	0	0	1	0	0	0	0	0	0	0.0	0	0.0	0	0.0	42.1	-
0100	0	0	0	0	0	0	0	0	0	0	0	0	0	0	0.0	0	0.0	0	0.0	-	-
0115	1	0	1	0	0	0	0	0	0	0	0	0	0	0	0.0	0	0.0	0	0.0	44.5	-
0130	1	0	0	0	1	0	0	0	0	0	0	0	0	0	0.0	0	0.0	0	0.0	47.7	-
0145	0	0	0	0	0	0	0	0	0	0	0	0	0	0	0.0	0	0.0	0	0.0	-	-
0200	0	0	0	0	0	0	0	0	0	0	0	0	0	0	0.0	0	0.0	0	0.0	-	-
0215	0	0	0	0	0	0	0	0	0	0	0	0	0	0	0.0	0	0.0	0	0.0	-	-
0230	0	0	0	0	0	0	0	0	0	0	0	0	0	0	0.0	0	0.0	0	0.0	-	-
0245	1	0	1	0	0	0	0	0	0	0	0	0	0	0	0.0	0	0.0	0	0.0	35.5	-
0300	0	0	0	0	0	0	0	0	0	0	0	0	0	0	0.0	0	0.0	0	0.0	-	-
0315	0	0	0	0	0	0	0	0	0	0	0	0	0	0	0.0	0	0.0	0	0.0	-	-
0330	2	0	0	0	2	0	0	0	0	0	0	0	0	0	0.0	0	0.0	0	0.0	43.1	-
0345	0	0	0	0	0	0	0	0	0	0	0	0	0	0	0.0	0	0.0	0	0.0	-	-
0400	0	0	0	0	0	0	0	0	0	0	0	0	0	0	0.0	0	0.0	0	0.0	-	-
0415	0	0	0	0	0	0	0	0	0	0	0	0	0	0	0.0	0	0.0	0	0.0	-	-
0430	1	0	0	0	1	0	0	0	0	0	0	0	0	0	0.0	0	0.0	0	0.0	54.2	-
0445	0	0	0	0	0	0	0	0	0	0	0	0	0	0	0.0	0	0.0	0	0.0	-	-
0500	0	0	0	0	0	0	0	0	0	0	0	0	0	0	0.0	0	0.0	0	0.0	-	-
0515	1	0	1	0	0	0	0	0	0	0	0	0	0	0	0.0	0	0.0	0	0.0	26.4	-
0530	0	0	0	0	0	0	0	0	0	0	0	0	0	0	0.0	0	0.0	0	0.0	-	-
0545	1	0	0	0	1	0	0	0	0	0	0	0	0	0	0.0	0	0.0	0	0.0	32.2	-
0600	2	0	1	0	1	0	0	0	0	0	0	0	0	0	0.0	0	0.0	0	0.0	45.1	-
0615	1	0	1	0	0	0	0	0	0	0	0	0	0	0	0.0	0	0.0	0	0.0	30.9	-
0630	1	0	1	0	0	0	0	0	0	0	0	0	0	0	0.0	0	0.0	0	0.0	48.6	-
0645	3	0	3	0	0	0	0	0	0	0	0	0	0	0	0.0	0	0.0	0	0.0	51.9	-
0700	6	0	6	0	0	0	0	0	0	0	0	0	0	1	16.7	0	0.0	0	0.0	44.8	-
0715	8	0	7	0	1	0	0	0	0	0	0	0	0	0	0.0	0	0.0	0	0.0	50.5	-
0730	5	0	5	0	0	0	0	0	0	0	0	0	0	0	0.0	0	0.0	0	0.0	49.9	-
0745	5	0	4	0	1	0	0	0	0	0	0	0	0	1	20.0	0	0.0	0	0.0	51.1	-
0800	10	0	9	0	1	0	0	0	0	0	0	0	0	0	0.0	0	0.0	0	0.0	49.2	-
0815	10	0	9	0	1	0	0	0	0	0	0	0	0	0	0.0	0	0.0	0	0.0	46.8	-
0830	11	0	10	0	1	0	0	0	0	0	0	0	0	0	0.0	0	0.0	0	0.0	47.4	51.8
0845	**13**	**0**	**11**	**0**	**2**	**0**	**0**	**0**	**0**	**0**	**0**	**0**	**0**	**0**	**0.0**	**0**	**0.0**	**0**	**0.0**	**40.4**	**46.9**
0900	8	0	7	0	1	0	0	0	0	0	0	0	0	0	0.0	0	0.0	0	0.0	37.6	-
0915	12	0	12	0	0	0	0	0	0	0	0	0	0	0	0.0	0	0.0	0	0.0	46.6	52.5
0930	6	0	5	0	1	0	0	0	0	0	0	0	0	0	0.0	0	0.0	0	0.0	44.4	-
0945	4	0	2	0	2	0	0	0	0	0	0	0	0	0	0.0	0	0.0	0	0.0	42.4	-
1000	2	0	2	0	0	0	0	0	0	0	0	0	0	0	0.0	0	0.0	0	0.0	42.9	-
1015	9	0	6	0	3	0	0	0	0	0	0	0	0	0	0.0	0	0.0	0	0.0	45.1	-
1030	5	0	4	0	1	0	0	0	0	0	0	0	0	0	0.0	0	0.0	0	0.0	47.3	-
1045	5	0	5	0	0	0	0	0	0	0	0	0	0	0	0.0	0	0.0	0	0.0	46.2	-
1100	6	0	6	0	0	0	0	0	0	0	0	0	0	0	0.0	0	0.0	0	0.0	48.5	-
1115	3	0	3	0	0	0	0	0	0	0	0	0	0	1	33.3	0	0.0	0	0.0	49.3	-
1130	6	0	5	0	1	0	0	0	0	0	0	0	0	0	0.0	0	0.0	0	0.0	49.4	-
1145	4	0	3	0	0	0	0	1	0	0	0	0	0	0	0.0	0	0.0	0	0.0	45.5	-
1200	6	0	5	0	1	0	0	0	0	0	0	0	0	0	0.0	0	0.0	0	0.0	46.4	-
1215	8	2	5	0	1	0	0	0	0	0	0	0	0	0	0.0	0	0.0	0	0.0	46.5	-
1230	6	0	6	0	0	0	0	0	0	0	0	0	0	0	0.0	0	0.0	0	0.0	45.7	-
1245	5	0	5	0	0	0	0	0	0	0	0	0	0	0	0.0	0	0.0	0	0.0	43.3	-
1300	6	0	5	0	1	0	0	0	0	0	0	0	0	1	16.7	0	0.0	0	0.0	52.3	-
1315	4	0	3	0	1	0	0	0	0	0	0	0	0	1	25.0	1	25.0	1	25.0	55.5	-
1330	2	0	1	0	0	1	0	0	0	0	0	0	0	0	0.0	0	0.0	0	0.0	46.2	-
1345	10	0	6	0	3	0	0	0	0	1	0	0	0	0	0.0	0	0.0	0	0.0	39.7	-
1400	7	0	6	0	0	0	0	0	1	0	0	0	0	0	0.0	0	0.0	0	0.0	39.2	-
1415	5	2	2	0	1	0	0	0	0	0	0	0	0	0	0.0	0	0.0	0	0.0	41.9	-
1430	8	0	7	0	1	0	0	0	0	0	0	0	0	0	0.0	0	0.0	0	0.0	42.5	-
1445	5	0	5	0	0	0	0	0	0	0	0	0	0	0	0.0	0	0.0	0	0.0	47.7	-
1500	5	0	3	0	2	0	0	0	0	0	0	0	0	0	0.0	0	0.0	0	0.0	43.7	-
1515	3	0	2	0	1	0	0	0	0	0	0	0	0	0	0.0	0	0.0	0	0.0	41.7	-
1530	4	0	3	0	1	0	0	0	0	0	0	0	0	0	0.0	0	0.0	0	0.0	46.8	-
1545	2	0	1	0	1	0	0	0	0	0	0	0	0	0	0.0	0	0.0	0	0.0	45.4	-
1600	**26**	**0**	**26**	**0**	**0**	**0**	**0**	**0**	**0**	**0**	**0**	**0**	**0**	**3**	**11.5**	**0**	**0.0**	**0**	**0.0**	**48.1**	**56.5**
1615	21	0	19	0	2	0	0	0	0	0	0	0	0	3	14.3	0	0.0	0	0.0	52.5	60.3
1630	7	0	6	0	1	0	0	0	0	0	0	0	0	0	0.0	0	0.0	0	0.0	49.8	-
1645	5	0	4	0	1	0	0	0	0	0	0	0	0	0	0.0	0	0.0	0	0.0	51.7	-
1700	15	1	13	0	1	0	0	0	0	0	0	0	0	1	6.7	0	0.0	0	0.0	49.1	58.5
1715	4	0	4	0	0	0	0	0	0	0	0	0	0	1	25.0	0	0.0	0	0.0	50	-
1730	3	0	3	0	0	0	0	0	0	0	0	0	0	0	0.0	0	0.0	0	0.0	47.5	-
1745	2	0	2	0	0	0	0	0	0	0	0	0	0	0	0.0	0	0.0	0	0.0	44.7	-
1800	5	0	5	0	0	0	0	0	0	0	0	0	0	0	0.0	0	0.0	0	0.0	48	-
1815	4	1	3	0	0	0	0	0	0	0	0	0	0	1	25.0	0	0.0	0	0.0	50.7	-
1830	6	2	4	0	0	0	0	0	0	0	0	0	0	0	0.0	0	0.0	0	0.0	42.7	-
1845	6	0	6	0	0	0	0	0	0	0	0	0	0	1	16.7	0	0.0	0	0.0	51.6	-
1900	6	0	4	0	2	0	0	0	0	0	0	0	0	0	0.0	0	0.0	0	0.0	48.6	-
1915	1	0	1	0	0	0	0	0	0	0	0	0	0	0	0.0	0	0.0	0	0.0	38	-
1930	4	0	3	0	1	0	0	0	0	0	0	0	0	0	0.0	0	0.0	0	0.0	45	-
1945	3	0	3	0	0	0	0	0	0	0	0	0	0	0	0.0	0	0.0	0	0.0	41.2	-
2000	3	0	3	0	0	0	0	0	0	0	0	0	0	0	0.0	0	0.0	0	0.0	45.8	-
2015	1	0	1	0	0	0	0	0	0	0	0	0	0	0	0.0	0	0.0	0	0.0	42.4	-
2030	3	0	3	0	0	0	0	0	0	0	0	0	0	0	0.0	0	0.0	0	0.0	37.4	-
2045	7	0	7	0	0	0	0	0	0	0	0	0	0	0	0.0	0	0.0	0	0.0	47.6	-
2100	6	0	6	0	0	0	0	0	0	0	0	0	0	0	0.0	0	0.0	0	0.0	44.6	-
2115	4	0	4	0	0	0	0	0	0	0	0	0	0	0	0.0	0	0.0	0	0.0	44.7	-
2130	3	0	3	0	0	0	0	0	0	0	0	0	0	0	0.0	0	0.0	0	0.0	48.9	-
2145	4	0	4	0	0	0	0	0	0	0	0	0	0	0	0.0	0	0.0	0	0.0	49.2	-
2200	1	0	1	0	0	0	0	0	0	0	0	0	0	0	0.0	0	0.0	0	0.0	46.8	-
2215	0	0	0	0	0	0	0	0	0	0	0	0	0	0	0.0	0	0.0	0	0.0	-	-
2230	0	0	0	0	0	0	0	0	0	0	0	0	0	0	0.0	0	0.0	0	0.0	-	-
2245	0	0	0	0	0	0	0	0	0	0	0	0	0	0	0.0	0	0.0	0	0.0	-	-
2300	2	0	1	0	0	0	0	0	0	0	1	0	0	0	0.0	0	0.0	0	0.0	51.6	-
2315	3	0	3	0	0	0	0	0	0	0	0	0	0	0	0.0	0	0.0	0	0.0	52.1	-
2330	0	0	0	0	0	0	0	0	0	0	0	0	0	0	0.0	0	0.0	0	0.0	-	-
2345	4	0	3	0	0	0	0	0	0	1	0	0	0	0	0.0	0	0.0	0	0.0	52.1	-
07-19	**328**	**8**	**281**	**0**	**35**	**1**	**0**	**1**	**1**	**1**	**0**	**0**	**0**	**15**	**4.6**	**1**	**0.3**	**1**	**0.3**	**46.8**	**53.6**
06-22	**380**	**8**	**329**	**0**	**39**	**1**	**0**	**1**	**1**	**1**	**0**	**0**	**0**	**15**	**3.9**	**1**	**0.3**	**1**	**0.3**	**46.6**	**53.3**
06-00	**390**	**8**	**337**	**0**	**39**	**1**	**0**	**1**	**1**	**2**	**1**	**0**	**0**	**15**	**3.8**	**1**	**0.3**	**1**	**0.3**	**46.7**	**53.3**
00-00	**404**	**8**	**345**	**0**	**44**	**1**	**0**	**2**	**1**	**2**	**1**	**0**	**0**	**15**	**3.7**	**1**	**0.2**	**1**	**0.2**	**46.6**	**53.2**

Site 26
Location MAIN STREET - attached to TREE
Direction Westbound
20 March 2025

16557 / NEWARK - ON - TRENT
MARCH 2025
AUTOMATIC TRAFFIC COUNT

Time	Total	Classification												]PSL	]PSL%	]SL1	]SL1%	]SL2	]SL2%	Mean	Vpp
		1	2	3	4	5	6	7	8	9	10	11	12	60	60	68	68	70	70		85
		MCL	SV	SVT	TB2	TB3	T4	ART3	ART4	ART5	ART6	BD	DRT			ACPO	ACPO	DfT	DfT		
0000	1	0	1	0	0	0	0	0	0	0	0	0	0	0	0.0	0	0.0	0	0.0	52.1	-
0015	0	0	0	0	0	0	0	0	0	0	0	0	0	0	0.0	0	0.0	0	0.0	-	-
0030	0	0	0	0	0	0	0	0	0	0	0	0	0	0	0.0	0	0.0	0	0.0	-	-
0045	0	0	0	0	0	0	0	0	0	0	0	0	0	0	0.0	0	0.0	0	0.0	-	-
0100	0	0	0	0	0	0	0	0	0	0	0	0	0	0	0.0	0	0.0	0	0.0	-	-
0115	0	0	0	0	0	0	0	0	0	0	0	0	0	0	0.0	0	0.0	0	0.0	-	-
0130	0	0	0	0	0	0	0	0	0	0	0	0	0	0	0.0	0	0.0	0	0.0	-	-
0145	0	0	0	0	0	0	0	0	0	0	0	0	0	0	0.0	0	0.0	0	0.0	-	-
0200	1	0	0	0	1	0	0	0	0	0	0	0	0	0	0.0	0	0.0	0	0.0	44.8	-
0215	0	0	0	0	0	0	0	0	0	0	0	0	0	0	0.0	0	0.0	0	0.0	-	-
0230	1	0	1	0	0	0	0	0	0	0	0	0	0	0	0.0	0	0.0	0	0.0	48.5	-
0245	0	0	0	0	0	0	0	0	0	0	0	0	0	0	0.0	0	0.0	0	0.0	-	-
0300	2	0	2	0	0	0	0	0	0	0	0	0	0	1	50.0	0	0.0	0	0.0	57.5	-
0315	3	0	1	0	2	0	0	0	0	0	0	0	0	0	0.0	0	0.0	0	0.0	41.5	-
0330	3	0	3	0	0	0	0	0	0	0	0	0	0	0	0.0	0	0.0	0	0.0	43.2	-
0345	4	0	3	0	1	0	0	0	0	0	0	0	0	0	0.0	0	0.0	0	0.0	49.5	-
0400	3	0	1	0	1	0	0	0	0	0	1	0	0	0	0.0	0	0.0	0	0.0	43.5	-
0415	4	0	4	0	0	0	0	0	0	0	0	0	0	0	0.0	0	0.0	0	0.0	33.9	-
0430	2	0	0	0	1	0	0	0	1	0	0	0	0	0	0.0	0	0.0	0	0.0	51	-
0445	0	0	0	0	0	0	0	0	0	0	0	0	0	0	0.0	0	0.0	0	0.0	-	-
0500	0	0	0	0	0	0	0	0	0	0	0	0	0	0	0.0	0	0.0	0	0.0	-	-
0515	0	0	0	0	0	0	0	0	0	0	0	0	0	0	0.0	0	0.0	0	0.0	-	-
0530	1	0	1	0	0	0	0	0	0	0	0	0	0	0	0.0	0	0.0	0	0.0	40.4	-
0545	2	0	1	0	1	0	0	0	0	0	0	0	0	0	0.0	0	0.0	0	0.0	45.4	-
0600	4	0	4	0	0	0	0	0	0	0	0	0	0	0	0.0	0	0.0	0	0.0	49.1	-
0615	1	0	0	0	1	0	0	0	0	0	0	0	0	0	0.0	0	0.0	0	0.0	43.4	-
0630	1	0	0	0	1	0	0	0	0	0	0	0	0	0	0.0	0	0.0	0	0.0	49.1	-
0645	2	0	2	0	0	0	0	0	0	0	0	0	0	0	0.0	0	0.0	0	0.0	55.9	-
0700	2	0	2	0	0	0	0	0	0	0	0	0	0	1	50.0	0	0.0	0	0.0	58.8	-
0715	3	0	1	0	2	0	0	0	0	0	0	0	0	1	33.3	0	0.0	0	0.0	58.1	-
0730	4	0	2	1	1	0	0	0	0	0	0	0	0	0	0.0	0	0.0	0	0.0	51.1	-
0745	7	0	6	0	1	0	0	0	0	0	0	0	0	0	0.0	0	0.0	0	0.0	40.2	-
0800	8	0	6	0	2	0	0	0	0	0	0	0	0	0	0.0	0	0.0	0	0.0	47.5	-
0815	10	0	10	0	0	0	0	0	0	0	0	0	0	0	0.0	0	0.0	0	0.0	48.7	-
0830	7	0	7	0	0	0	0	0	0	0	0	0	0	0	0.0	0	0.0	0	0.0	49.2	-
0845	**11**	**0**	**10**	**0**	**1**	**0**	**0**	**0**	**0**	**0**	**0**	**0**	**0**	**0**	**0.0**	**0**	**0.0**	**0**	**0.0**	**41.1**	**49.2**
0900	6	0	5	0	1	0	0	0	0	0	0	0	0	0	0.0	0	0.0	0	0.0	50.4	-
0915	8	0	7	0	1	0	0	0	0	0	0	0	0	0	0.0	0	0.0	0	0.0	45.9	-
0930	3	0	2	0	1	0	0	0	0	0	0	0	0	0	0.0	0	0.0	0	0.0	43.9	-
0945	6	0	6	0	0	0	0	0	0	0	0	0	0	0	0.0	0	0.0	0	0.0	48.3	-
1000	7	0	7	0	0	0	0	0	0	0	0	0	0	0	0.0	0	0.0	0	0.0	43.8	-
1015	7	0	6	0	1	0	0	0	0	0	0	0	0	0	0.0	0	0.0	0	0.0	46.8	-
1030	5	0	3	0	2	0	0	0	0	0	0	0	0	0	0.0	0	0.0	0	0.0	42.2	-
1045	2	0	2	0	0	0	0	0	0	0	0	0	0	0	0.0	0	0.0	0	0.0	48.7	-
1100	6	0	4	0	2	0	0	0	0	0	0	0	0	0	0.0	0	0.0	0	0.0	49.7	-
1115	9	0	7	0	2	0	0	0	0	0	0	0	0	0	0.0	0	0.0	0	0.0	41.4	-
1130	4	1	3	0	0	0	0	0	0	0	0	0	0	0	0.0	0	0.0	0	0.0	45.7	-
1145	2	0	2	0	0	0	0	0	0	0	0	0	0	0	0.0	0	0.0	0	0.0	53	-
1200	3	0	3	0	0	0	0	0	0	0	0	0	0	1	33.3	0	0.0	0	0.0	50.8	-
1215	8	1	7	0	0	0	0	0	0	0	0	0	0	0	0.0	0	0.0	0	0.0	42.6	-
1230	7	0	6	1	0	0	0	0	0	0	0	0	0	0	0.0	0	0.0	0	0.0	39.9	-
1245	7	2	4	0	1	0	0	0	0	0	0	0	0	0	0.0	0	0.0	0	0.0	48.6	-
1300	11	1	7	0	3	0	0	0	0	0	0	0	0	0	0.0	0	0.0	0	0.0	38.8	51.8
1315	4	0	2	0	2	0	0	0	0	0	0	0	0	0	0.0	0	0.0	0	0.0	46.4	-
1330	11	2	7	0	0	0	0	1	0	1	0	0	0	1	9.1	1	9.1	1	9.1	48.9	58.2
1345	6	1	3	0	1	0	0	1	0	0	0	0	0	0	0.0	0	0.0	0	0.0	45.3	-
1400	4	0	3	0	1	0	0	0	0	0	0	0	0	0	0.0	0	0.0	0	0.0	46.1	-
1415	5	0	5	0	0	0	0	0	0	0	0	0	0	0	0.0	0	0.0	0	0.0	45.5	-
1430	8	1	6	0	1	0	0	0	0	0	0	0	0	1	12.5	0	0.0	0	0.0	45.3	-
1445	6	0	5	0	1	0	0	0	0	0	0	0	0	1	16.7	0	0.0	0	0.0	49.9	-
1500	5	1	3	0	1	0	0	0	0	0	0	0	0	1	20.0	0	0.0	0	0.0	44.4	-
1515	8	0	7	0	1	0	0	0	0	0	0	0	0	0	0.0	0	0.0	0	0.0	49.7	-
1530	5	1	3	0	1	0	0	0	0	0	0	0	0	1	20.0	0	0.0	0	0.0	50.5	-
1545	8	1	5	0	2	0	0	0	0	0	0	0	0	2	25.0	1	12.5	1	12.5	44.8	-
1600	22	0	22	0	0	0	0	0	0	0	0	0	0	6	27.3	0	0.0	0	0.0	54.1	63.6
1615	**23**	**0**	**21**	**0**	**2**	**0**	**0**	**0**	**0**	**0**	**0**	**0**	**0**	**3**	**13.0**	**0**	**0.0**	**0**	**0.0**	**50.7**	**58.7**
1630	5	0	4	0	1	0	0	0	0	0	0	0	0	0	0.0	0	0.0	0	0.0	42.1	-
1645	5	0	5	0	0	0	0	0	0	0	0	0	0	0	0.0	0	0.0	0	0.0	49.1	-
1700	7	0	5	0	2	0	0	0	0	0	0	0	0	1	14.3	1	14.3	0	0.0	52.6	-
1715	7	0	6	0	0	1	0	0	0	0	0	0	0	2	28.6	0	0.0	0	0.0	49	-
1730	7	1	6	0	0	0	0	0	0	0	0	0	0	1	14.3	0	0.0	0	0.0	49.9	-
1745	1	0	1	0	0	0	0	0	0	0	0	0	0	0	0.0	0	0.0	0	0.0	54.5	-
1800	2	0	2	0	0	0	0	0	0	0	0	0	0	0	0.0	0	0.0	0	0.0	53.7	-
1815	6	1	5	0	0	0	0	0	0	0	0	0	0	1	16.7	0	0.0	0	0.0	50.6	-
1830	8	1	6	0	1	0	0	0	0	0	0	0	0	0	0.0	0	0.0	0	0.0	49.6	-
1845	2	0	2	0	0	0	0	0	0	0	0	0	0	0	0.0	0	0.0	0	0.0	33.9	-
1900	2	0	2	0	0	0	0	0	0	0	0	0	0	1	50.0	0	0.0	0	0.0	56.7	-
1915	4	0	3	0	1	0	0	0	0	0	0	0	0	0	0.0	0	0.0	0	0.0	53.7	-
1930	2	0	2	0	0	0	0	0	0	0	0	0	0	0	0.0	0	0.0	0	0.0	54.1	-
1945	1	0	0	0	1	0	0	0	0	0	0	0	0	0	0.0	0	0.0	0	0.0	47.1	-
2000	3	0	1	0	1	0	0	0	1	0	0	0	0	0	0.0	0	0.0	0	0.0	50	-
2015	3	0	2	0	0	0	0	0	1	0	0	0	0	0	0.0	0	0.0	0	0.0	52.1	-
2030	3	0	1	0	1	0	0	0	1	0	0	0	0	0	0.0	0	0.0	0	0.0	43.2	-
2045	6	0	3	0	2	0	0	0	0	0	1	0	0	0	0.0	0	0.0	0	0.0	48.9	-
2100	5	0	4	0	1	0	0	0	0	0	0	0	0	0	0.0	0	0.0	0	0.0	47.7	-
2115	4	0	3	0	0	0	0	1	0	0	0	0	0	0	0.0	0	0.0	0	0.0	42	-
2130	2	0	1	0	1	0	0	0	0	0	0	0	0	0	0.0	0	0.0	0	0.0	47.2	-
2145	1	0	0	0	0	0	0	0	0	0	1	0	0	0	0.0	0	0.0	0	0.0	46.6	-
2200	0	0	0	0	0	0	0	0	0	0	0	0	0	0	0.0	0	0.0	0	0.0	-	-
2215	0	0	0	0	0	0	0	0	0	0	0	0	0	0	0.0	0	0.0	0	0.0	-	-
2230	0	0	0	0	0	0	0	0	0	0	0	0	0	0	0.0	0	0.0	0	0.0	-	-
2245	3	0	3	0	0	0	0	0	0	0	0	0	0	0	0.0	0	0.0	0	0.0	46.1	-
2300	1	0	1	0	0	0	0	0	0	0	0	0	0	0	0.0	0	0.0	0	0.0	47.3	-
2315	0	0	0	0	0	0	0	0	0	0	0	0	0	0	0.0	0	0.0	0	0.0	-	-
2330	0	0	0	0	0	0	0	0	0	0	0	0	0	0	0.0	0	0.0	0	0.0	-	-
2345	0	0	0	0	0	0	0	0	0	0	0	0	0	0	0.0	0	0.0	0	0.0	-	-
07-19	**318**	**15**	**259**	**2**	**38**	**1**	**0**	**2**	**0**	**1**	**0**	**0**	**0**	**24**	**7.5**	**3**	**0.9**	**2**	**0.6**	**47.4**	**55.9**
06-22	**362**	**15**	**287**	**2**	**48**	**1**	**0**	**3**	**3**	**1**	**2**	**0**	**0**	**25**	**6.9**	**3**	**0.8**	**2**	**0.6**	**47.6**	**55.6**
06-00	**366**	**15**	**291**	**2**	**48**	**1**	**0**	**3**	**3**	**1**	**2**	**0**	**0**	**25**	**6.8**	**3**	**0.8**	**2**	**0.5**	**47.6**	**55.6**
00-00	**393**	**15**	**309**	**2**	**55**	**1**	**0**	**3**	**4**	**1**	**3**	**0**	**0**	**26**	**6.6**	**3**	**0.8**	**2**	**0.5**	**47.4**	**55.2**

Site 26
Location MAIN STREET - attached to TREE
Direction Westbound

16557 / NEWARK - ON - TRENT
MARCH 2025
AUTOMATIC TRAFFIC COUNT


Virtual Day (7)


Time	Total	Classification												]PSL	]PSL%	]SL1	]SL1%	]SL2	]SL2%	Mean	Vpp
		1 MCL	2 SV	3 SVT	4 TB2	5 TB3	6 T4	7 ART3	8 ART4	9 ART5	10 ART6	11 BD	12 DRT	60	60	68 ACPO	68 ACPO	70 DfT	70 DfT		85
0000	1	0	1	0	0	0	0	0	0	0	0	0	0	0	0.0	0	0.0	0	0.0	45.4	-
0100	1	0	1	0	0	0	0	0	0	0	0	0	0	0	0.0	0	0.0	0	0.0	42.4	-
0200	1	0	1	0	0	0	0	0	0	0	0	0	0	0	0.0	0	0.0	0	0.0	40.1	-
0300	2	0	1	0	1	0	0	0	0	0	0	0	0	0	6.7	0	0.0	0	0.0	45.9	-
0400	5	0	3	0	1	0	0	0	0	0	0	0	0	0	0.0	0	0.0	0	0.0	43.8	-
0500	2	0	2	0	0	0	0	0	0	0	0	0	0	0	6.7	0	0.0	0	0.0	40.7	-
0600	8	0	6	0	2	0	0	0	0	0	0	0	0	0	0.0	0	0.0	0	0.0	47	-
0700	17	0	14	0	3	0	0	0	0	0	0	0	0	1	5.0	0	0.0	0	0.0	47	55.3
0800	**28**	**0**	**25**	**0**	**3**	**0**	**0**	**0**	**0**	**0**	**0**	**0**	**0**	**1**	**3.5**	**0**	**0.0**	**0**	**0.0**	**46.9**	**53.2**
0900	23	0	21	0	2	0	0	0	0	0	0	0	0	0	1.2	0	0.6	0	0.0	44	50.5
1000	20	0	18	0	2	0	0	0	0	0	0	0	0	0	1.4	0	0.0	0	0.0	46	52.2
1100	20	0	17	0	3	0	0	0	0	0	0	0	0	1	3.6	0	0.7	0	0.0	46.3	55.2
1200	26	1	22	0	3	0	0	0	0	0	0	0	0	1	2.8	0	0.0	0	0.0	45.8	53
1300	20	1	16	0	3	0	0	0	0	0	0	0	0	1	5.6	1	3.5	1	2.8	45.3	53.6
1400	20	0	17	0	3	0	0	0	0	0	0	0	0	1	2.8	0	0.0	0	0.0	44.2	51.5
1500	24	1	20	0	4	0	0	0	0	0	0	0	0	1	5.3	0	0.6	0	0.6	45.9	55.6
1600	**40**	**1**	**35**	**0**	**3**	**0**	**0**	**0**	**0**	**0**	**0**	**0**	**0**	**5**	**13.1**	**1**	**1.4**	**0**	**0.4**	**50.1**	**59.4**
1700	22	0	18	0	3	0	0	0	0	0	0	0	0	2	8.6	0	1.3	0	0.7	50.4	56.1
1800	16	1	13	0	1	0	0	0	0	0	0	0	0	1	3.7	0	0.0	0	0.0	46.6	53.1
1900	10	0	8	0	2	0	0	0	0	0	0	0	0	1	7.1	0	1.4	0	1.4	47.9	-
2000	9	0	8	0	1	0	0	0	1	0	0	0	0	0	3.1	0	1.5	0	0.0	45	-
2100	13	0	11	0	1	0	0	0	0	0	0	0	0	0	0.0	0	0.0	0	0.0	44.9	50.7
2200	3	0	3	0	0	0	0	0	0	0	0	0	0	0	0.0	0	0.0	0	0.0	45.5	-
2300	2	0	2	0	0	0	0	0	0	0	0	0	0	0	0.0	0	0.0	0	0.0	48.6	-
07-19	**278**	**6**	**235**	**1**	**31**	**2**	**0**	**1**	**1**	**0**	**0**	**0**	**0**	**15**	**5.3**	**2**	**0.7**	**1**	**0.4**	**46.8**	**54.6**
06-22	**318**	**6**	**268**	**1**	**37**	**2**	**0**	**1**	**1**	**1**	**0**	**0**	**0**	**16**	**4.9**	**2**	**0.7**	**1**	**0.4**	**46.7**	**54.1**
06-00	**324**	**6**	**273**	**1**	**37**	**2**	**0**	**1**	**2**	**1**	**1**	**0**	**0**	**16**	**4.8**	**2**	**0.7**	**1**	**0.4**	**46.7**	**54.1**
00-00	**336**	**6**	**281**	**1**	**40**	**2**	**0**	**1**	**2**	**1**	**1**	**0**	**0**	**16**	**4.7**	**2**	**0.7**	**1**	**0.3**	**46.6**	**54**

Virtual Week (1)

Time	Total	Classification												]PSL	]PSL%	]SL1	]SL1%	]SL2	]SL2%	Mean	Vpp
		1 MCL	2 SV	3 SVT	4 TB2	5 TB3	6 T4	7 ART3	8 ART4	9 ART5	10 ART6	11 BD	12 DRT	60	60	68 ACPO	68 ACPO	70 DfT	70 DfT		85
Mon	372	3	319	0	43	4	0	0	2	1	0	0	0	23	6.2	4	1.1	2	0.5	46.9	55.6
Tue	388	4	323	4	49	3	0	0	3	1	1	0	0	21	5.4	4	1.0	2	0.5	46.7	54.5
Wed	404	8	345	0	44	1	0	2	1	2	1	0	0	15	3.7	1	0.2	1	0.2	46.6	53.2
Thu	393	15	309	2	55	1	0	3	4	1	3	0	0	26	6.6	3	0.8	2	0.5	47.4	55.2
Fri	374	1	313	2	50	3	2	1	2	0	0	0	0	14	3.7	1	0.3	0	0.0	47.2	53.8
| Sat	240	8	196	0	26	4	0	1	2	3	0	0	0	9	3.8	2	0.8	0	0.0	44.9	52.5
| Sun	184	5	163	1	13	0	0	0	2	0	0	0	0	3	1.6	1	0.5	1	0.5	44.7	51.6
5 Day Ave.	**386**	**6**	**322**	**2**	**48**	**2**	**0**	**1**	**2**	**1**	**1**	**0**	**0**	**20**	**5.2**	**3**	**0.8**	**1**	**0.3**	**47.0**	**54.5**
7 Day Ave.	**336**	**6**	**281**	**1**	**40**	**2**	**0**	**1**	**2**	**1**	**1**	**0**	**0**	**16**	**4.7**	**2**	**0.7**	**1**	**0.3**	**46.6**	**54.0**
--	**2355**	**44**	**1968**	**9**	**280**	**16**	**2**	**7**	**16**	**8**	**5**	**0**	**0**	**111**	**4.7**	**16**	**0.7**	**8**	**0.3**	**46.6**	**54.0**

Summary Graphs

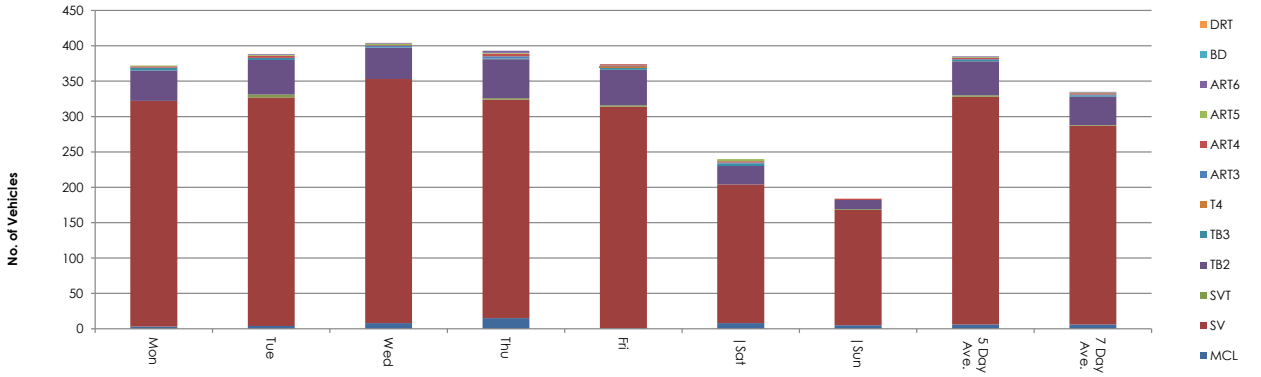

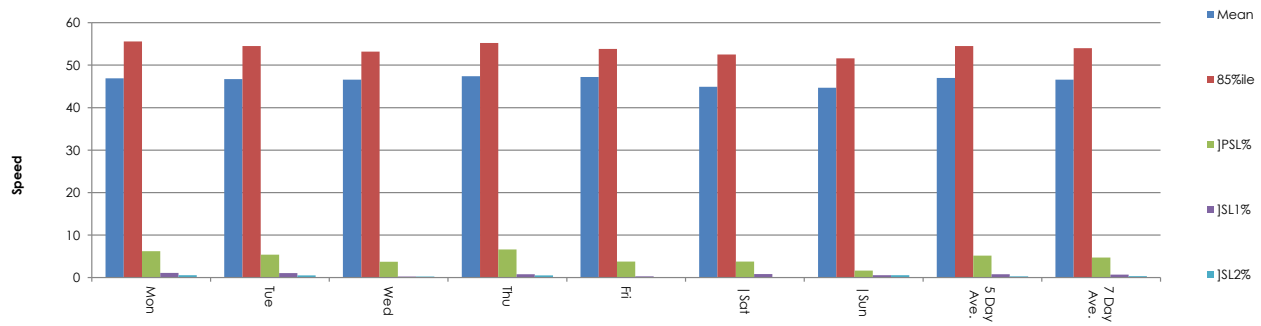

NDC for SYSTRA

Site 26
Location MAIN STREET - attached to TREE
Direction Westbound
14 March 2025 Friday

16557 / NEWARK - ON - TRENT
MARCH 2025
AUTOMATIC TRAFFIC COUNT

Time	Total	Speed Bins (mph)																												
		0 - 5	5 - 10	10 - 15	15 - 20	20 - 25	25 - 30	30 - 35	35 - 40	40 - 45	45 - 50	50 - 55	55 - 60	60 - 65	65 - 70	70 - 75	75 - 80	80 - 85	85 - 90	90 - 95	95 - 100	100 - 105	105 - 110	110 - 115	115 - 120	120 - 125	125 - 130	130 - 135	135 - 140
0000	0	0	0	0	0	0	0	0	0	0	0	0	0	0	0	0	0	0	0	0	0	0	0	0	0	0	0	0	0	0
0015	0	0	0	0	0	0	0	0	0	0	0	0	0	0	0	0	0	0	0	0	0	0	0	0	0	0	0	0	0	0
0030	2	0	0	0	0	0	0	0	0	1	0	0	1	0	0	0	0	0	0	0	0	0	0	0	0	0	0	0	0	0
0045	0	0	0	0	0	0	0	0	0	0	0	0	0	0	0	0	0	0	0	0	0	0	0	0	0	0	0	0	0	0
0100	0	0	0	0	0	0	0	0	0	0	0	0	0	0	0	0	0	0	0	0	0	0	0	0	0	0	0	0	0	0
0115	0	0	0	0	0	0	0	0	0	0	0	0	0	0	0	0	0	0	0	0	0	0	0	0	0	0	0	0	0	0
0130	1	0	0	0	0	0	0	0	0	0	1	0	0	0	0	0	0	0	0	0	0	0	0	0	0	0	0	0	0	0
0145	0	0	0	0	0	0	0	0	0	0	0	0	0	0	0	0	0	0	0	0	0	0	0	0	0	0	0	0	0	0
0200	0	0	0	0	0	0	0	0	0	0	0	0	0	0	0	0	0	0	0	0	0	0	0	0	0	0	0	0	0	0
0215	0	0	0	0	0	0	0	0	0	0	0	0	0	0	0	0	0	0	0	0	0	0	0	0	0	0	0	0	0	0
0230	0	0	0	0	0	0	0	0	0	0	0	0	0	0	0	0	0	0	0	0	0	0	0	0	0	0	0	0	0	0
0245	0	0	0	0	0	0	0	0	0	0	0	0	0	0	0	0	0	0	0	0	0	0	0	0	0	0	0	0	0	0
0300	0	0	0	0	0	0	0	0	0	0	0	0	0	0	0	0	0	0	0	0	0	0	0	0	0	0	0	0	0	0
0315	0	0	0	0	0	0	0	0	0	0	0	0	0	0	0	0	0	0	0	0	0	0	0	0	0	0	0	0	0	0
0330	0	0	0	0	0	0	0	0	0	0	0	0	0	0	0	0	0	0	0	0	0	0	0	0	0	0	0	0	0	0
0345	1	0	0	0	0	0	0	0	1	0	0	0	0	0	0	0	0	0	0	0	0	0	0	0	0	0	0	0	0	0
0400	2	0	0	0	0	0	1	0	0	0	1	0	0	0	0	0	0	0	0	0	0	0	0	0	0	0	0	0	0	0
0415	4	0	0	0	0	0	0	0	0	0	3	0	1	0	0	0	0	0	0	0	0	0	0	0	0	0	0	0	0	0
0430	0	0	0	0	0	0	0	0	0	0	0	0	0	0	0	0	0	0	0	0	0	0	0	0	0	0	0	0	0	0
0445	0	0	0	0	0	0	0	0	0	0	0	0	0	0	0	0	0	0	0	0	0	0	0	0	0	0	0	0	0	0
0500	0	0	0	0	0	0	0	0	0	0	0	0	0	0	0	0	0	0	0	0	0	0	0	0	0	0	0	0	0	0
0515	0	0	0	0	0	0	0	0	0	0	0	0	0	0	0	0	0	0	0	0	0	0	0	0	0	0	0	0	0	0
0530	1	0	0	0	0	0	0	0	0	1	0	0	0	0	0	0	0	0	0	0	0	0	0	0	0	0	0	0	0	0
0545	2	0	0	0	0	0	0	0	0	1	0	0	0	1	0	0	0	0	0	0	0	0	0	0	0	0	0	0	0	0
0600	2	0	0	0	0	0	0	0	0	1	1	0	0	0	0	0	0	0	0	0	0	0	0	0	0	0	0	0	0	0
0615	2	0	0	0	0	0	0	0	0	1	1	0	0	0	0	0	0	0	0	0	0	0	0	0	0	0	0	0	0	0
0630	4	0	0	0	0	0	0	0	0	1	2	0	1	0	0	0	0	0	0	0	0	0	0	0	0	0	0	0	0	0
0645	3	0	0	0	0	0	0	0	0	1	0	1	1	0	0	0	0	0	0	0	0	0	0	0	0	0	0	0	0	0
0700	4	0	0	0	0	0	0	0	0	2	1	1	0	0	0	0	0	0	0	0	0	0	0	0	0	0	0	0	0	0
0715	3	0	0	0	0	0	0	1	0	0	1	1	0	0	0	0	0	0	0	0	0	0	0	0	0	0	0	0	0	0
0730	3	0	0	0	0	0	0	0	0	1	1	0	1	0	0	0	0	0	0	0	0	0	0	0	0	0	0	0	0	0
0745	9	0	0	0	0	0	0	0	0	1	4	3	0	1	0	0	0	0	0	0	0	0	0	0	0	0	0	0	0	0
0800	8	0	0	0	0	0	0	0	0	1	1	6	0	0	0	0	0	0	0	0	0	0	0	0	0	0	0	0	0	0
0815	7	0	0	0	0	0	0	0	0	2	1	1	1	2	0	0	0	0	0	0	0	0	0	0	0	0	0	0	0	0
0830	7	0	0	0	0	0	0	0	1	1	2	3	0	0	0	0	0	0	0	0	0	0	0	0	0	0	0	0	0	0
0845	**10**	**0**	**0**	**0**	**0**	**0**	**0**	**0**	**0**	**1**	**6**	**2**	**1**	**0**	**0**	**0**	**0**	**0**	**0**	**0**	**0**	**0**	**0**	**0**	**0**	**0**	**0**	**0**	**0**	**0**
0900	5	0	0	0	0	0	0	0	0	1	1	3	0	0	0	0	0	0	0	0	0	0	0	0	0	0	0	0	0	0
0915	7	0	0	0	0	0	0	0	1	0	3	3	0	0	0	0	0	0	0	0	0	0	0	0	0	0	0	0	0	0
0930	3	0	0	0	0	0	0	0	0	1	1	1	0	0	0	0	0	0	0	0	0	0	0	0	0	0	0	0	0	0
0945	6	0	0	0	0	0	0	0	3	2	0	1	0	0	0	0	0	0	0	0	0	0	0	0	0	0	0	0	0	0
1000	4	0	0	0	0	0	0	0	0	1	1	1	1	0	0	0	0	0	0	0	0	0	0	0	0	0	0	0	0	0
1015	4	0	0	0	0	0	0	0	0	1	1	1	0	1	0	0	0	0	0	0	0	0	0	0	0	0	0	0	0	0
1030	4	0	0	0	0	0	0	0	0	3	1	0	0	0	0	0	0	0	0	0	0	0	0	0	0	0	0	0	0	0
1045	3	0	0	0	0	0	0	0	1	0	2	0	0	0	0	0	0	0	0	0	0	0	0	0	0	0	0	0	0	0
1100	3	0	0	0	0	0	0	0	1	1	1	0	0	0	0	0	0	0	0	0	0	0	0	0	0	0	0	0	0	0
1115	5	0	0	0	0	0	0	1	0	3	0	1	0	0	0	0	0	0	0	0	0	0	0	0	0	0	0	0	0	0
1130	7	0	0	0	0	0	0	0	1	1	2	1	1	1	0	0	0	0	0	0	0	0	0	0	0	0	0	0	0	0
1145	7	0	0	0	0	0	0	0	0	0	2	2	3	0	0	0	0	0	0	0	0	0	0	0	0	0	0	0	0	0
1200	5	0	0	0	0	0	0	0	0	1	2	2	0	0	0	0	0	0	0	0	0	0	0	0	0	0	0	0	0	0
1215	10	0	0	0	0	1	0	1	1	3	2	1	0	0	1	0	0	0	0	0	0	0	0	0	0	0	0	0	0	0
1230	10	0	0	0	0	0	0	0	1	2	4	2	1	0	0	0	0	0	0	0	0	0	0	0	0	0	0	0	0	0
1245	11	0	0	0	0	0	0	1	0	6	2	0	2	0	0	0	0	0	0	0	0	0	0	0	0	0	0	0	0	0
1300	7	0	0	0	0	0	0	0	0	3	1	3	0	0	0	0	0	0	0	0	0	0	0	0	0	0	0	0	0	0
1315	6	0	0	0	0	0	0	1	0	1	3	1	0	0	0	0	0	0	0	0	0	0	0	0	0	0	0	0	0	0
1330	6	0	0	0	0	0	0	0	0	4	1	1	0	0	0	0	0	0	0	0	0	0	0	0	0	0	0	0	0	0
1345	5	0	0	0	0	0	1	0	3	1	0	0	0	0	0	0	0	0	0	0	0	0	0	0	0	0	0	0	0	0
1400	9	0	0	0	0	0	0	0	2	2	2	2	1	0	0	0	0	0	0	0	0	0	0	0	0	0	0	0	0	0
1415	4	0	0	0	0	0	0	0	0	1	3	0	0	0	0	0	0	0	0	0	0	0	0	0	0	0	0	0	0	0
1430	6	0	0	0	0	0	0	0	2	3	1	0	0	0	0	0	0	0	0	0	0	0	0	0	0	0	0	0	0	0
1445	2	0	0	0	0	0	1	0	0	1	0	0	0	0	0	0	0	0	0	0	0	0	0	0	0	0	0	0	0	0
1500	**20**	**0**	**0**	**0**	**0**	**0**	**0**	**0**	**1**	**1**	**3**	**9**	**3**	**2**	**1**	**0**	**0**	**0**	**0**	**0**	**0**	**0**	**0**	**0**	**0**	**0**	**0**	**0**	**0**	**0**
1515	10	0	0	0	0	0	0	1	1	1	4	3	0	0	0	0	0	0	0	0	0	0	0	0	0	0	0	0	0	0
1530	4	0	0	0	0	0	0	0	1	0	2	1	0	0	0	0	0	0	0	0	0	0	0	0	0	0	0	0	0	0
1545	9	0	0	0	0	0	0	0	2	3	3	1	0	0	0	0	0	0	0	0	0	0	0	0	0	0	0	0	0	0
1600	10	0	0	0	0	0	0	1	0	4	2	0	3	0	0	0	0	0	0	0	0	0	0	0	0	0	0	0	0	0
1615	12	0	0	0	0	0	0	0	1	2	2	4	3	0	0	0	0	0	0	0	0	0	0	0	0	0	0	0	0	0
1630	2	0	0	0	0	0	0	0	0	0	2	0	0	0	0	0	0	0	0	0	0	0	0	0	0	0	0	0	0	0
1645	7	0	0	0	0	0	0	0	1	0	2	1	1	1	0	0	0	0	0	0	0	0	0	0	0	0	0	0	0	0
1700	8	0	0	0	0	0	0	0	0	1	4	1	2	0	0	0	0	0	0	0	0	0	0	0	0	0	0	0	0	0
1715	8	0	0	0	0	0	0	0	0	1	3	3	1	0	0	0	0	0	0	0	0	0	0	0	0	0	0	0	0	0
1730	10	0	0	0	0	0	0	0	0	2	0	5	1	0	2	0	0	0	0	0	0	0	0	0	0	0	0	0	0	0
1745	3	0	0	0	0	0	0	0	0	2	0	1	0	0	0	0	0	0	0	0	0	0	0	0	0	0	0	0	0	0
1800	4	0	0	0	0	0	0	0	0	1	2	1	0	0	0	0	0	0	0	0	0	0	0	0	0	0	0	0	0	0
1815	4	0	0	0	0	0	0	0	0	1	2	0	1	0	0	0	0	0	0	0	0	0	0	0	0	0	0	0	0	0
1830	5	0	0	0	0	0	0	0	3	1	0	1	0	0	0	0	0	0	0	0	0	0	0	0	0	0	0	0	0	0
1845	3	0	0	0	0	0	0	0	0	2	1	0	0	0	0	0	0	0	0	0	0	0	0	0	0	0	0	0	0	0
1900	2	0	0	0	0	0	0	1	0	0	1	0	0	0	0	0	0	0	0	0	0	0	0	0	0	0	0	0	0	0
1915	0	0	0	0	0	0	0	0	0	0	0	0	0	0	0	0	0	0	0	0	0	0	0	0	0	0	0	0	0	0
1930	4	0	0	0	0	0	0	0	1	3	0	0	0	0	0	0	0	0	0	0	0	0	0	0	0	0	0	0	0	0
1945	2	0	0	0	0	0	0	0	1	1	0	0	0	0	0	0	0	0	0	0	0	0	0	0	0	0	0	0	0	0
2000	0	0	0	0	0	0	0	0	0	0	0	0	0	0	0	0	0	0	0	0	0	0	0	0	0	0	0	0	0	0
2015	0	0	0	0	0	0	0	0	0	0	0	0	0	0	0	0	0	0	0	0	0	0	0	0	0	0	0	0	0	0
2030	4	0	0	0	0	0	1	1	0	0	1	1	0	0	0	0	0	0	0	0	0	0	0	0	0	0	0	0	0	0
2045	3	0	0	0	0	0	0	0	1	1	0	1	0	0	0	0	0	0	0	0	0	0	0	0	0	0	0	0	0	0
2100	12	0	0	0	0	0	0	0	1	2	4	5	0	0	0	0	0	0	0	0	0	0	0	0	0	0	0	0	0	0
2115	0	0	0	0	0	0	0	0	0	0	0	0	0	0	0	0	0	0	0	0	0	0	0	0	0	0	0	0	0	0
2130	1	0	0	0	0	0	0	0	0	0	1	0	0	0	0	0	0	0	0	0	0	0	0	0	0	0	0	0	0	0
2145	3	0	0	0	0	0	0	0	2	1	0	0	0	0	0	0	0	0	0	0	0	0	0	0	0	0	0	0	0	0
2200	2	0	0	0	0	0	0	0	2	0	0	0	0	0	0	0	0	0	0	0	0	0	0	0	0	0	0	0	0	0
2215	1	0	0	0	0	0	0	0	0	0	0	1	0	0	0	0	0	0	0	0	0	0	0	0	0	0	0	0	0	0
2230	2	0	0	0	0	0	0	0	1	0	1	0	0	0	0	0	0	0	0	0	0	0	0	0	0	0	0	0	0	0
2245	4	0	0	0	0	0	0	0	0	1	0	2	1	0	0	0	0	0	0	0	0	0	0	0	0	0	0	0	0	0
2300	0	0	0	0	0	0	0	0	0	0	0	0	0	0	0	0	0	0	0	0	0	0	0	0	0	0	0	0	0	0
2315	1	0	0	0	0	0	0	0	0	0	1	0	0	0	0	0	0	0	0	0	0	0	0	0	0	0	0	0	0	0
2330	0	0	0	0	0	0	0	0	0	0	0	0	0	0	0	0	0	0	0	0	0	0	0	0	0	0	0	0	0	0
2345	0	0	0	0	0	0	0	0	0	0	0	0	0	0	0	0	0	0	0	0	0	0	0	0	0	0	0	0	0	0
07-19	**309**	**0**	**0**	**0**	**0**	**1**	**2**	**7**	**27**	**73**	**85**	**74**	**27**	**8**	**5**	**0**	**0**	**0**	**0**	**0**	**0**	**0**	**0**	**0**	**0**	**0**	**0**	**0**	**0**	**0**
06-22	**351**	**0**	**0**	**0**	**0**	**1**	**3**	**9**	**33**	**85**	**96**	**82**	**29**	**8**	**5**	**0**	**0**	**0**	**0**	**0**	**0**	**0**	**0**	**0**	**0**	**0**	**0**	**0**	**0**	**0**
06-00	**361**	**0**	**0**	**0**	**0**	**1**	**3**	**9**	**36**	**86**	**98**	**85**	**30**	**8**	**5**	**0**	**0**	**0**	**0**	**0**	**0**	**0**	**0**	**0**	**0**	**0**	**0**	**0**	**0**	**0**
00-00	**374**	**0**	**0**	**0**	**0**	**1**	**4**	**9**	**37**	**89**	**103**	**85**	**32**	**9**	**5**	**0**	**0**	**0**	**0**	**0**	**0**	**0**	**0**	**0**	**0**	**0**	**0**	**0**	**0**	**0**

Site 26
Location MAIN STREET - attached to TREE
Direction Westbound

16557 / NEWARK - ON - TRENT
MARCH 2025
AUTOMATIC TRAFFIC COUNT

15 March 2025 **Saturday**

Time	Total	Speed Bins (mph)																												
		0 - 5	5 - 10	10 - 15	15 - 20	20 - 25	25 - 30	30 - 35	35 - 40	40 - 45	45 - 50	50 - 55	55 - 60	60 - 65	65 - 70	70 - 75	75 - 80	80 - 85	85 - 90	90 - 95	95 - 100	100 - 105	105 - 110	110 - 115	115 - 120	120 - 125	125 - 130	130 - 135	135 - 140
0000	0	0	0	0	0	0	0	0	0	0	0	0	0	0	0	0	0	0	0	0	0	0	0	0	0	0	0	0	0	0
0015	1	0	0	0	0	0	0	0	0	0	0	1	0	0	0	0	0	0	0	0	0	0	0	0	0	0	0	0	0	0
0030	0	0	0	0	0	0	0	0	0	0	0	0	0	0	0	0	0	0	0	0	0	0	0	0	0	0	0	0	0	0
0045	0	0	0	0	0	0	0	0	0	0	0	0	0	0	0	0	0	0	0	0	0	0	0	0	0	0	0	0	0	0
0100	0	0	0	0	0	0	0	0	0	0	0	0	0	0	0	0	0	0	0	0	0	0	0	0	0	0	0	0	0	0
0115	1	0	0	0	0	0	0	0	0	0	1	0	0	0	0	0	0	0	0	0	0	0	0	0	0	0	0	0	0	0
0130	0	0	0	0	0	0	0	0	0	0	0	0	0	0	0	0	0	0	0	0	0	0	0	0	0	0	0	0	0	0
0145	0	0	0	0	0	0	0	0	0	0	0	0	0	0	0	0	0	0	0	0	0	0	0	0	0	0	0	0	0	0
0200	0	0	0	0	0	0	0	0	0	0	0	0	0	0	0	0	0	0	0	0	0	0	0	0	0	0	0	0	0	0
0215	1	0	0	0	0	0	0	1	0	0	0	0	0	0	0	0	0	0	0	0	0	0	0	0	0	0	0	0	0	0
0230	0	0	0	0	0	0	0	0	0	0	0	0	0	0	0	0	0	0	0	0	0	0	0	0	0	0	0	0	0	0
0245	1	0	0	0	0	0	0	0	1	0	0	0	0	0	0	0	0	0	0	0	0	0	0	0	0	0	0	0	0	0
0300	0	0	0	0	0	0	0	0	0	0	0	0	0	0	0	0	0	0	0	0	0	0	0	0	0	0	0	0	0	0
0315	0	0	0	0	0	0	0	0	0	0	0	0	0	0	0	0	0	0	0	0	0	0	0	0	0	0	0	0	0	0
0330	0	0	0	0	0	0	0	0	0	0	0	0	0	0	0	0	0	0	0	0	0	0	0	0	0	0	0	0	0	0
0345	0	0	0	0	0	0	0	0	0	0	0	0	0	0	0	0	0	0	0	0	0	0	0	0	0	0	0	0	0	0
0400	1	0	0	0	0	0	0	0	0	0	1	0	0	0	0	0	0	0	0	0	0	0	0	0	0	0	0	0	0	0
0415	0	0	0	0	0	0	0	0	0	0	0	0	0	0	0	0	0	0	0	0	0	0	0	0	0	0	0	0	0	0
0430	8	0	0	0	0	0	0	0	1	7	0	0	0	0	0	0	0	0	0	0	0	0	0	0	0	0	0	0	0	0
0445	5	0	0	0	0	0	0	0	0	3	2	0	0	0	0	0	0	0	0	0	0	0	0	0	0	0	0	0	0	0
0500	1	0	0	0	0	0	0	0	0	0	0	0	1	0	0	0	0	0	0	0	0	0	0	0	0	0	0	0	0	0
0515	0	0	0	0	0	0	0	0	0	0	0	0	0	0	0	0	0	0	0	0	0	0	0	0	0	0	0	0	0	0
0530	0	0	0	0	0	0	0	0	0	0	0	0	0	0	0	0	0	0	0	0	0	0	0	0	0	0	0	0	0	0
0545	1	0	1	0	0	0	0	0	0	0	0	0	0	0	0	0	0	0	0	0	0	0	0	0	0	0	0	0	0	0
0600	1	0	0	0	0	0	0	0	0	0	1	0	0	0	0	0	0	0	0	0	0	0	0	0	0	0	0	0	0	0
0615	1	0	0	0	0	0	0	0	0	1	0	0	0	0	0	0	0	0	0	0	0	0	0	0	0	0	0	0	0	0
0630	0	0	0	0	0	0	0	0	0	0	0	0	0	0	0	0	0	0	0	0	0	0	0	0	0	0	0	0	0	0
0645	5	0	0	0	0	0	0	1	0	4	0	0	0	0	0	0	0	0	0	0	0	0	0	0	0	0	0	0	0	0
0700	1	0	0	1	0	0	0	0	0	0	0	0	0	0	0	0	0	0	0	0	0	0	0	0	0	0	0	0	0	0
0715	1	0	0	0	0	0	0	0	0	1	0	0	0	0	0	0	0	0	0	0	0	0	0	0	0	0	0	0	0	0
0730	3	0	0	0	0	0	0	2	0	1	0	0	0	0	0	0	0	0	0	0	0	0	0	0	0	0	0	0	0	0
0745	3	0	0	0	1	0	0	0	0	0	2	0	0	0	0	0	0	0	0	0	0	0	0	0	0	0	0	0	0	0
0800	1	0	0	0	0	0	0	0	0	1	0	0	0	0	0	0	0	0	0	0	0	0	0	0	0	0	0	0	0	0
0815	3	0	0	0	0	0	0	0	1	1	1	0	0	0	0	0	0	0	0	0	0	0	0	0	0	0	0	0	0	0
0830	7	0	0	0	0	0	0	0	0	0	3	3	0	1	0	0	0	0	0	0	0	0	0	0	0	0	0	0	0	0
0845	2	0	0	0	0	0	0	0	0	1	1	0	0	0	0	0	0	0	0	0	0	0	0	0	0	0	0	0	0	0
0900	2	0	0	0	0	0	0	0	2	0	0	0	0	0	0	0	0	0	0	0	0	0	0	0	0	0	0	0	0	0
0915	4	0	0	1	0	0	0	0	0	0	1	0	0	1	1	0	0	0	0	0	0	0	0	0	0	0	0	0	0	0
0930	9	0	0	0	0	0	0	0	2	1	4	2	0	0	0	0	0	0	0	0	0	0	0	0	0	0	0	0	0	0
0945	2	0	0	0	0	0	0	1	0	1	0	0	0	0	0	0	0	0	0	0	0	0	0	0	0	0	0	0	0	0
1000	5	0	0	0	0	0	0	1	0	0	1	1	1	1	0	0	0	0	0	0	0	0	0	0	0	0	0	0	0	0
1015	**10**	**0**	**0**	**0**	**0**	**0**	**0**	**0**	**0**	**1**	**6**	**3**	**0**	**0**	**0**	**0**	**0**	**0**	**0**	**0**	**0**	**0**	**0**	**0**	**0**	**0**	**0**	**0**	**0**	**0**
1030	5	0	0	0	0	0	0	0	1	1	3	0	0	0	0	0	0	0	0	0	0	0	0	0	0	0	0	0	0	0
1045	4	0	0	0	1	0	0	0	0	0	3	0	0	0	0	0	0	0	0	0	0	0	0	0	0	0	0	0	0	0
1100	7	0	0	0	0	0	0	0	0	0	2	3	1	1	0	0	0	0	0	0	0	0	0	0	0	0	0	0	0	0
1115	5	0	0	0	0	0	0	0	2	2	0	0	1	0	0	0	0	0	0	0	0	0	0	0	0	0	0	0	0	0
1130	7	0	0	0	0	0	0	0	0	1	2	4	0	0	0	0	0	0	0	0	0	0	0	0	0	0	0	0	0	0
1145	3	0	0	0	0	0	0	0	0	0	3	0	0	0	0	0	0	0	0	0	0	0	0	0	0	0	0	0	0	0
1200	6	0	0	0	0	0	0	0	1	1	2	1	1	0	0	0	0	0	0	0	0	0	0	0	0	0	0	0	0	0
1215	7	0	0	0	0	0	0	0	0	1	1	1	3	1	0	0	0	0	0	0	0	0	0	0	0	0	0	0	0	0
1230	5	0	0	0	0	0	0	1	0	3	1	0	0	0	0	0	0	0	0	0	0	0	0	0	0	0	0	0	0	0
1245	5	0	0	0	0	0	0	0	1	0	1	2	1	0	0	0	0	0	0	0	0	0	0	0	0	0	0	0	0	0
1300	4	0	0	0	0	1	0	0	1	1	1	0	0	0	0	0	0	0	0	0	0	0	0	0	0	0	0	0	0	0
1315	2	0	0	0	0	0	0	0	1	0	0	0	0	1	0	0	0	0	0	0	0	0	0	0	0	0	0	0	0	0
1330	2	0	0	0	0	0	0	0	0	1	1	0	0	0	0	0	0	0	0	0	0	0	0	0	0	0	0	0	0	0
1345	7	0	0	0	0	0	0	1	1	0	1	2	0	1	1	0	0	0	0	0	0	0	0	0	0	0	0	0	0	0
1400	**8**	**0**	**0**	**0**	**0**	**0**	**0**	**0**	**2**	**5**	**1**	**0**	**0**	**0**	**0**	**0**	**0**	**0**	**0**	**0**	**0**	**0**	**0**	**0**	**0**	**0**	**0**	**0**	**0**	**0**
1415	6	0	0	0	0	0	0	0	3	1	1	1	0	0	0	0	0	0	0	0	0	0	0	0	0	0	0	0	0	0
1430	3	0	0	0	0	0	0	3	0	0	0	0	0	0	0	0	0	0	0	0	0	0	0	0	0	0	0	0	0	0
1445	7	0	0	0	0	0	0	0	1	2	3	1	0	0	0	0	0	0	0	0	0	0	0	0	0	0	0	0	0	0
1500	3	0	0	0	0	0	0	0	0	2	0	1	0	0	0	0	0	0	0	0	0	0	0	0	0	0	0	0	0	0
1515	2	0	0	0	0	0	0	0	0	0	1	0	1	0	0	0	0	0	0	0	0	0	0	0	0	0	0	0	0	0
1530	0	0	0	0	0	0	0	0	0	0	0	0	0	0	0	0	0	0	0	0	0	0	0	0	0	0	0	0	0	0
1545	6	0	0	0	0	0	1	0	2	1	0	2	0	0	0	0	0	0	0	0	0	0	0	0	0	0	0	0	0	0
1600	3	0	0	0	0	0	0	0	0	2	1	0	0	0	0	0	0	0	0	0	0	0	0	0	0	0	0	0	0	0
1615	2	0	0	0	0	0	0	1	0	1	0	0	0	0	0	0	0	0	0	0	0	0	0	0	0	0	0	0	0	0
1630	2	0	0	0	0	0	0	0	0	1	1	0	0	0	0	0	0	0	0	0	0	0	0	0	0	0	0	0	0	0
1645	3	0	0	0	0	0	0	0	0	2	0	1	0	0	0	0	0	0	0	0	0	0	0	0	0	0	0	0	0	0
1700	3	0	0	0	0	0	0	1	0	1	0	1	0	0	0	0	0	0	0	0	0	0	0	0	0	0	0	0	0	0
1715	2	0	0	0	0	0	0	0	0	1	1	0	0	0	0	0	0	0	0	0	0	0	0	0	0	0	0	0	0	0
1730	1	0	0	0	0	0	0	0	0	0	0	0	1	0	0	0	0	0	0	0	0	0	0	0	0	0	0	0	0	0
1745	2	0	0	0	0	0	0	0	0	0	1	1	0	0	0	0	0	0	0	0	0	0	0	0	0	0	0	0	0	0
1800	3	0	0	0	0	0	0	0	1	1	1	0	0	0	0	0	0	0	0	0	0	0	0	0	0	0	0	0	0	0
1815	6	0	0	0	0	0	0	0	0	1	5	0	0	0	0	0	0	0	0	0	0	0	0	0	0	0	0	0	0	0
1830	4	0	0	0	0	0	0	0	0	2	0	1	1	0	0	0	0	0	0	0	0	0	0	0	0	0	0	0	0	0
1845	2	0	0	0	0	0	0	0	0	0	0	2	0	0	0	0	0	0	0	0	0	0	0	0	0	0	0	0	0	0
1900	1	0	0	0	0	0	0	0	0	0	0	0	1	0	0	0	0	0	0	0	0	0	0	0	0	0	0	0	0	0
1915	2	0	0	0	0	0	0	0	1	0	1	0	0	0	0	0	0	0	0	0	0	0	0	0	0	0	0	0	0	0
1930	3	0	0	0	0	0	0	0	1	0	1	1	0	0	0	0	0	0	0	0	0	0	0	0	0	0	0	0	0	0
1945	1	0	0	0	0	0	0	0	1	0	0	0	0	0	0	0	0	0	0	0	0	0	0	0	0	0	0	0	0	0
2000	1	0	0	0	0	0	0	0	0	0	1	0	0	0	0	0	0	0	0	0	0	0	0	0	0	0	0	0	0	0
2015	1	0	0	0	0	0	0	0	0	1	0	0	0	0	0	0	0	0	0	0	0	0	0	0	0	0	0	0	0	0
2030	3	0	0	0	0	0	0	0	2	1	0	0	0	0	0	0	0	0	0	0	0	0	0	0	0	0	0	0	0	0
2045	4	0	0	0	1	0	0	1	0	1	1	0	0	0	0	0	0	0	0	0	0	0	0	0	0	0	0	0	0	0
2100	2	0	0	0	0	0	0	0	0	1	1	0	0	0	0	0	0	0	0	0	0	0	0	0	0	0	0	0	0	0
2115	1	0	0	0	0	0	0	0	1	0	0	0	0	0	0	0	0	0	0	0	0	0	0	0	0	0	0	0	0	0
2130	0	0	0	0	0	0	0	0	0	0	0	0	0	0	0	0	0	0	0	0	0	0	0	0	0	0	0	0	0	0
2145	2	0	0	0	0	0	0	0	0	0	2	0	0	0	0	0	0	0	0	0	0	0	0	0	0	0	0	0	0	0
2200	0	0	0	0	0	0	0	0	0	0	0	0	0	0	0	0	0	0	0	0	0	0	0	0	0	0	0	0	0	0
2215	0	0	0	0	0	0	0	0	0	0	0	0	0	0	0	0	0	0	0	0	0	0	0	0	0	0	0	0	0	0
2230	1	0	0	0	0	0	0	0	1	0	0	0	0	0	0	0	0	0	0	0	0	0	0	0	0	0	0	0	0	0
2245	0	0	0	0	0	0	0	0	0	0	0	0	0	0	0	0	0	0	0	0	0	0	0	0	0	0	0	0	0	0
2300	0	0	0	0	0	0	0	0	0	0	0	0	0	0	0	0	0	0	0	0	0	0	0	0	0	0	0	0	0	0
2315	0	0	0	0	0	0	0	0	0	0	0	0	0	0	0	0	0	0	0	0	0	0	0	0	0	0	0	0	0	0
2330	1	0	0	0	0	0	0	0	0	0	0	1	0	0	0	0	0	0	0	0	0	0	0	0	0	0	0	0	0	0
2345	0	0	0	0	0	0	0	0	0	0	0	0	0	0	0	0	0	0	0	0	0	0	0	0	0	0	0	0	0	0
07-19	**190**	**0**	**0**	**2**	**2**	**1**	**1**	**11**	**22**	**42**	**56**	**33**	**11**	**7**	**2**	**0**	**0**	**0**	**0**	**0**	**0**	**0**	**0**	**0**	**0**	**0**	**0**	**0**	**0**	**0**
06-22	**218**	**0**	**0**	**2**	**3**	**1**	**1**	**13**	**28**	**51**	**62**	**36**	**12**	**7**	**2**	**0**	**0**	**0**	**0**	**0**	**0**	**0**	**0**	**0**	**0**	**0**	**0**	**0**	**0**	**0**
06-00	**220**	**0**	**0**	**2**	**3**	**1**	**1**	**13**	**29**	**51**	**62**	**36**	**13**	**7**	**2**	**0**	**0**	**0**	**0**	**0**	**0**	**0**	**0**	**0**	**0**	**0**	**0**	**0**	**0**	**0**
00-00	**240**	**0**	**1**	**2**	**3**	**1**	**1**	**14**	**31**	**61**	**66**	**37**	**14**	**7**	**2**	**0**	**0**	**0**	**0**	**0**	**0**	**0**	**0**	**0**	**0**	**0**	**0**	**0**	**0**	**0**

Site 26
Location MAIN STREET - attached to TREE
Direction Westbound

16557 / NEWARK - ON - TRENT
MARCH 2025
AUTOMATIC TRAFFIC COUNT

16 March 2025 **Sunday**

Time	Total	Speed Bins (mph)																												
		0 - 5	5 - 10	10 - 15	15 - 20	20 - 25	25 - 30	30 - 35	35 - 40	40 - 45	45 - 50	50 - 55	55 - 60	60 - 65	65 - 70	70 - 75	75 - 80	80 - 85	85 - 90	90 - 95	95 - 100	100 - 105	105 - 110	110 - 115	115 - 120	120 - 125	125 - 130	130 - 135	135 - 140
0000	0	0	0	0	0	0	0	0	0	0	0	0	0	0	0	0	0	0	0	0	0	0	0	0	0	0	0	0	0	0
0015	0	0	0	0	0	0	0	0	0	0	0	0	0	0	0	0	0	0	0	0	0	0	0	0	0	0	0	0	0	0
0030	0	0	0	0	0	0	0	0	0	0	0	0	0	0	0	0	0	0	0	0	0	0	0	0	0	0	0	0	0	0
0045	0	0	0	0	0	0	0	0	0	0	0	0	0	0	0	0	0	0	0	0	0	0	0	0	0	0	0	0	0	0
0100	0	0	0	0	0	0	0	0	0	0	0	0	0	0	0	0	0	0	0	0	0	0	0	0	0	0	0	0	0	0
0115	0	0	0	0	0	0	0	0	0	0	0	0	0	0	0	0	0	0	0	0	0	0	0	0	0	0	0	0	0	0
0130	0	0	0	0	0	0	0	0	0	0	0	0	0	0	0	0	0	0	0	0	0	0	0	0	0	0	0	0	0	0
0145	0	0	0	0	0	0	0	0	0	0	0	0	0	0	0	0	0	0	0	0	0	0	0	0	0	0	0	0	0	0
0200	0	0	0	0	0	0	0	0	0	0	0	0	0	0	0	0	0	0	0	0	0	0	0	0	0	0	0	0	0	0
0215	0	0	0	0	0	0	0	0	0	0	0	0	0	0	0	0	0	0	0	0	0	0	0	0	0	0	0	0	0	0
0230	0	0	0	0	0	0	0	0	0	0	0	0	0	0	0	0	0	0	0	0	0	0	0	0	0	0	0	0	0	0
0245	0	0	0	0	0	0	0	0	0	0	0	0	0	0	0	0	0	0	0	0	0	0	0	0	0	0	0	0	0	0
0300	0	0	0	0	0	0	0	0	0	0	0	0	0	0	0	0	0	0	0	0	0	0	0	0	0	0	0	0	0	0
0315	0	0	0	0	0	0	0	0	0	0	0	0	0	0	0	0	0	0	0	0	0	0	0	0	0	0	0	0	0	0
0330	0	0	0	0	0	0	0	0	0	0	0	0	0	0	0	0	0	0	0	0	0	0	0	0	0	0	0	0	0	0
0345	0	0	0	0	0	0	0	0	0	0	0	0	0	0	0	0	0	0	0	0	0	0	0	0	0	0	0	0	0	0
0400	0	0	0	0	0	0	0	0	0	0	0	0	0	0	0	0	0	0	0	0	0	0	0	0	0	0	0	0	0	0
0415	0	0	0	0	0	0	0	0	0	0	0	0	0	0	0	0	0	0	0	0	0	0	0	0	0	0	0	0	0	0
0430	0	0	0	0	0	0	0	0	0	0	0	0	0	0	0	0	0	0	0	0	0	0	0	0	0	0	0	0	0	0
0445	0	0	0	0	0	0	0	0	0	0	0	0	0	0	0	0	0	0	0	0	0	0	0	0	0	0	0	0	0	0
0500	0	0	0	0	0	0	0	0	0	0	0	0	0	0	0	0	0	0	0	0	0	0	0	0	0	0	0	0	0	0
0515	1	0	0	0	0	0	0	0	0	0	1	0	0	0	0	0	0	0	0	0	0	0	0	0	0	0	0	0	0	0
0530	0	0	0	0	0	0	0	0	0	0	0	0	0	0	0	0	0	0	0	0	0	0	0	0	0	0	0	0	0	0
0545	1	0	0	0	0	0	0	0	0	1	0	0	0	0	0	0	0	0	0	0	0	0	0	0	0	0	0	0	0	0
0600	0	0	0	0	0	0	0	0	0	0	0	0	0	0	0	0	0	0	0	0	0	0	0	0	0	0	0	0	0	0
0615	1	0	0	0	0	0	0	0	0	1	0	0	0	0	0	0	0	0	0	0	0	0	0	0	0	0	0	0	0	0
0630	0	0	0	0	0	0	0	0	0	0	0	0	0	0	0	0	0	0	0	0	0	0	0	0	0	0	0	0	0	0
0645	1	0	0	0	0	0	0	0	0	0	1	0	0	0	0	0	0	0	0	0	0	0	0	0	0	0	0	0	0	0
0700	0	0	0	0	0	0	0	0	0	0	0	0	0	0	0	0	0	0	0	0	0	0	0	0	0	0	0	0	0	0
0715	0	0	0	0	0	0	0	0	0	0	0	0	0	0	0	0	0	0	0	0	0	0	0	0	0	0	0	0	0	0
0730	3	0	0	0	0	0	0	0	0	1	0	1	1	0	0	0	0	0	0	0	0	0	0	0	0	0	0	0	0	0
0745	3	0	0	0	0	0	0	0	1	2	0	0	0	0	0	0	0	0	0	0	0	0	0	0	0	0	0	0	0	0
0800	3	0	1	0	0	0	0	0	0	0	0	1	1	0	0	0	0	0	0	0	0	0	0	0	0	0	0	0	0	0
0815	1	0	0	0	0	0	0	0	0	1	0	0	0	0	0	0	0	0	0	0	0	0	0	0	0	0	0	0	0	0
0830	2	0	0	0	0	0	0	0	0	0	1	0	0	0	1	0	0	0	0	0	0	0	0	0	0	0	0	0	0	0
0845	2	0	0	0	0	0	0	0	1	1	0	0	0	0	0	0	0	0	0	0	0	0	0	0	0	0	0	0	0	0
0900	1	0	0	0	0	0	0	0	1	0	0	0	0	0	0	0	0	0	0	0	0	0	0	0	0	0	0	0	0	0
0915	4	0	0	0	0	0	0	2	1	0	1	0	0	0	0	0	0	0	0	0	0	0	0	0	0	0	0	0	0	0
0930	4	0	0	0	0	0	0	0	0	4	0	0	0	0	0	0	0	0	0	0	0	0	0	0	0	0	0	0	0	0
0945	**7**	**0**	**0**	**0**	**0**	**0**	**0**	**0**	**0**	**3**	**4**	**0**	**0**	**0**	**0**	**0**	**0**	**0**	**0**	**0**	**0**	**0**	**0**	**0**	**0**	**0**	**0**	**0**	**0**	**0**
1000	6	0	0	0	0	0	0	0	0	0	4	2	0	0	0	0	0	0	0	0	0	0	0	0	0	0	0	0	0	0
1015	4	0	0	1	0	0	0	0	0	1	0	2	0	0	0	0	0	0	0	0	0	0	0	0	0	0	0	0	0	0
1030	5	0	0	0	0	0	0	0	0	2	2	1	0	0	0	0	0	0	0	0	0	0	0	0	0	0	0	0	0	0
1045	6	0	0	0	0	0	0	0	0	2	1	3	0	0	0	0	0	0	0	0	0	0	0	0	0	0	0	0	0	0
1100	5	0	0	0	0	0	0	1	0	1	3	0	0	0	0	0	0	0	0	0	0	0	0	0	0	0	0	0	0	0
1115	3	0	1	0	0	0	0	0	1	0	0	0	1	0	0	0	0	0	0	0	0	0	0	0	0	0	0	0	0	0
1130	5	0	0	0	0	0	0	0	3	1	1	0	0	0	0	0	0	0	0	0	0	0	0	0	0	0	0	0	0	0
1145	4	0	0	0	0	0	0	3	1	0	0	0	0	0	0	0	0	0	0	0	0	0	0	0	0	0	0	0	0	0
1200	2	0	0	0	0	0	0	0	0	1	1	0	0	0	0	0	0	0	0	0	0	0	0	0	0	0	0	0	0	0
1215	4	0	0	0	0	0	0	0	0	3	1	0	0	0	0	0	0	0	0	0	0	0	0	0	0	0	0	0	0	0
1230	5	0	0	0	0	0	0	1	0	2	1	1	0	0	0	0	0	0	0	0	0	0	0	0	0	0	0	0	0	0
1245	**8**	**0**	**0**	**0**	**0**	**0**	**0**	**0**	**1**	**0**	**5**	**0**	**1**	**0**	**1**	**0**	**0**	**0**	**0**	**0**	**0**	**0**	**0**	**0**	**0**	**0**	**0**	**0**	**0**	**0**
1300	2	0	0	0	0	0	0	0	0	0	1	1	0	0	0	0	0	0	0	0	0	0	0	0	0	0	0	0	0	0
1315	6	0	0	0	0	0	0	0	0	3	3	0	0	0	0	0	0	0	0	0	0	0	0	0	0	0	0	0	0	0
1330	4	0	0	1	0	0	0	0	0	0	1	2	0	0	0	0	0	0	0	0	0	0	0	0	0	0	0	0	0	0
1345	3	0	0	0	0	0	0	0	1	1	0	1	0	0	0	0	0	0	0	0	0	0	0	0	0	0	0	0	0	0
1400	2	0	0	0	0	0	0	0	0	0	1	1	0	0	0	0	0	0	0	0	0	0	0	0	0	0	0	0	0	0
1415	5	0	0	0	0	0	0	0	0	0	5	0	0	0	0	0	0	0	0	0	0	0	0	0	0	0	0	0	0	0
1430	5	0	0	0	0	0	0	1	1	1	2	0	0	0	0	0	0	0	0	0	0	0	0	0	0	0	0	0	0	0
1445	2	0	0	0	0	0	0	0	0	1	1	0	0	0	0	0	0	0	0	0	0	0	0	0	0	0	0	0	0	0
1500	3	0	0	0	0	0	0	0	1	1	1	0	0	0	0	0	0	0	0	0	0	0	0	0	0	0	0	0	0	0
1515	6	0	0	0	0	0	0	1	0	2	1	0	2	0	0	0	0	0	0	0	0	0	0	0	0	0	0	0	0	0
1530	2	0	0	0	0	0	0	0	1	1	0	0	0	0	0	0	0	0	0	0	0	0	0	0	0	0	0	0	0	0
1545	6	0	0	0	0	0	0	1	1	1	1	2	0	0	0	0	0	0	0	0	0	0	0	0	0	0	0	0	0	0
1600	4	0	0	0	0	0	0	0	4	0	0	0	0	0	0	0	0	0	0	0	0	0	0	0	0	0	0	0	0	0
1615	4	0	0	0	0	0	0	0	0	1	2	0	1	0	0	0	0	0	0	0	0	0	0	0	0	0	0	0	0	0
1630	1	0	0	0	0	0	0	0	0	1	0	0	0	0	0	0	0	0	0	0	0	0	0	0	0	0	0	0	0	0
1645	1	0	0	0	0	0	0	0	0	0	0	1	0	0	0	0	0	0	0	0	0	0	0	0	0	0	0	0	0	0
1700	2	0	0	0	0	0	0	0	0	0	1	1	0	0	0	0	0	0	0	0	0	0	0	0	0	0	0	0	0	0
1715	4	0	0	0	0	0	0	0	0	0	4	0	0	0	0	0	0	0	0	0	0	0	0	0	0	0	0	0	0	0
1730	4	0	0	0	0	0	0	1	1	1	0	1	0	0	0	0	0	0	0	0	0	0	0	0	0	0	0	0	0	0
1745	1	0	0	0	0	0	0	0	0	1	0	0	0	0	0	0	0	0	0	0	0	0	0	0	0	0	0	0	0	0
1800	2	0	0	0	0	0	0	0	0	0	2	0	0	0	0	0	0	0	0	0	0	0	0	0	0	0	0	0	0	0
1815	2	0	0	0	0	0	0	0	0	1	1	0	0	0	0	0	0	0	0	0	0	0	0	0	0	0	0	0	0	0
1830	5	0	0	0	0	0	0	0	1	1	3	0	0	0	0	0	0	0	0	0	0	0	0	0	0	0	0	0	0	0
1845	2	0	0	0	0	0	0	0	1	1	0	0	0	0	0	0	0	0	0	0	0	0	0	0	0	0	0	0	0	0
1900	1	0	0	0	0	0	0	0	0	0	0	0	0	0	0	1	0	0	0	0	0	0	0	0	0	0	0	0	0	0
1915	2	0	0	0	0	0	0	0	0	0	1	1	0	0	0	0	0	0	0	0	0	0	0	0	0	0	0	0	0	0
1930	2	0	0	0	0	0	0	0	0	0	0	2	0	0	0	0	0	0	0	0	0	0	0	0	0	0	0	0	0	0
1945	1	0	0	0	0	0	0	0	0	0	0	0	1	0	0	0	0	0	0	0	0	0	0	0	0	0	0	0	0	0
2000	1	0	0	0	0	0	0	0	0	0	1	0	0	0	0	0	0	0	0	0	0	0	0	0	0	0	0	0	0	0
2015	0	0	0	0	0	0	0	0	0	0	0	0	0	0	0	0	0	0	0	0	0	0	0	0	0	0	0	0	0	0
2030	0	0	0	0	0	0	0	0	0	0	0	0	0	0	0	0	0	0	0	0	0	0	0	0	0	0	0	0	0	0
2045	1	0	0	0	0	0	0	0	0	1	0	0	0	0	0	0	0	0	0	0	0	0	0	0	0	0	0	0	0	0
2100	0	0	0	0	0	0	0	0	0	0	0	0	0	0	0	0	0	0	0	0	0	0	0	0	0	0	0	0	0	0
2115	0	0	0	0	0	0	0	0	0	0	0	0	0	0	0	0	0	0	0	0	0	0	0	0	0	0	0	0	0	0
2130	0	0	0	0	0	0	0	0	0	0	0	0	0	0	0	0	0	0	0	0	0	0	0	0	0	0	0	0	0	0
2145	1	0	0	0	0	0	0	0	0	0	1	0	0	0	0	0	0	0	0	0	0	0	0	0	0	0	0	0	0	0
2200	2	0	0	0	0	0	0	0	0	0	1	0	1	0	0	0	0	0	0	0	0	0	0	0	0	0	0	0	0	0
2215	0	0	0	0	0	0	0	0	0	0	0	0	0	0	0	0	0	0	0	0	0	0	0	0	0	0	0	0	0	0
2230	3	0	0	0	0	0	0	0	0	0	0	3	0	0	0	0	0	0	0	0	0	0	0	0	0	0	0	0	0	0
2245	0	0	0	0	0	0	0	0	0	0	0	0	0	0	0	0	0	0	0	0	0	0	0	0	0	0	0	0	0	0
2300	1	0	0	0	0	0	1	0	0	0	0	0	0	0	0	0	0	0	0	0	0	0	0	0	0	0	0	0	0	0
2315	0	0	0	0	0	0	0	0	0	0	0	0	0	0	0	0	0	0	0	0	0	0	0	0	0	0	0	0	0	0
2330	0	0	0	0	0	0	0	0	0	0	0	0	0	0	0	0	0	0	0	0	0	0	0	0	0	0	0	0	0	0
2345	0	0	0	0	0	0	0	0	0	0	0	0	0	0	0	0	0	0	0	0	0	0	0	0	0	0	0	0	0	0
07-19	**165**	**0**	**2**	**2**	**0**	**0**	**0**	**11**	**22**	**43**	**55**	**21**	**7**	**0**	**2**	**0**	**0**	**0**	**0**	**0**	**0**	**0**	**0**	**0**	**0**	**0**	**0**	**0**	**0**	**0**
06-22	**176**	**0**	**2**	**2**	**0**	**0**	**0**	**11**	**22**	**45**	**58**	**25**	**8**	**0**	**2**	**1**	**0**	**0**	**0**	**0**	**0**	**0**	**0**	**0**	**0**	**0**	**0**	**0**	**0**	**0**
06-00	**182**	**0**	**2**	**2**	**0**	**0**	**1**	**11**	**22**	**45**	**59**	**28**	**9**	**0**	**2**	**1**	**0**	**0**	**0**	**0**	**0**	**0**	**0**	**0**	**0**	**0**	**0**	**0**	**0**	**0**
00-00	**184**	**0**	**2**	**2**	**0**	**0**	**1**	**11**	**22**	**46**	**60**	**28**	**9**	**0**	**2**	**1**	**0**	**0**	**0**	**0**	**0**	**0**	**0**	**0**	**0**	**0**	**0**	**0**	**0**	**0**

Site 26
Location MAIN STREET - attached to TREE
Direction Westbound

16557 / NEWARK - ON - TRENT
MARCH 2025
AUTOMATIC TRAFFIC COUNT

17 March 2025 **Monday**

Time	Total	Speed Bins (mph)																												
		0 - 5	5 - 10	10 - 15	15 - 20	20 - 25	25 - 30	30 - 35	35 - 40	40 - 45	45 - 50	50 - 55	55 - 60	60 - 65	65 - 70	70 - 75	75 - 80	80 - 85	85 - 90	90 - 95	95 - 100	100 - 105	105 - 110	110 - 115	115 - 120	120 - 125	125 - 130	130 - 135	135 - 140
0000	0	0	0	0	0	0	0	0	0	0	0	0	0	0	0	0	0	0	0	0	0	0	0	0	0	0	0	0	0	0
0015	0	0	0	0	0	0	0	0	0	0	0	0	0	0	0	0	0	0	0	0	0	0	0	0	0	0	0	0	0	0
0030	0	0	0	0	0	0	0	0	0	0	0	0	0	0	0	0	0	0	0	0	0	0	0	0	0	0	0	0	0	0
0045	0	0	0	0	0	0	0	0	0	0	0	0	0	0	0	0	0	0	0	0	0	0	0	0	0	0	0	0	0	0
0100	0	0	0	0	0	0	0	0	0	0	0	0	0	0	0	0	0	0	0	0	0	0	0	0	0	0	0	0	0	0
0115	1	0	0	0	0	0	0	1	0	0	0	0	0	0	0	0	0	0	0	0	0	0	0	0	0	0	0	0	0	0
0130	1	0	0	0	0	0	0	0	0	1	0	0	0	0	0	0	0	0	0	0	0	0	0	0	0	0	0	0	0	0
0145	0	0	0	0	0	0	0	0	0	0	0	0	0	0	0	0	0	0	0	0	0	0	0	0	0	0	0	0	0	0
0200	0	0	0	0	0	0	0	0	0	0	0	0	0	0	0	0	0	0	0	0	0	0	0	0	0	0	0	0	0	0
0215	0	0	0	0	0	0	0	0	0	0	0	0	0	0	0	0	0	0	0	0	0	0	0	0	0	0	0	0	0	0
0230	0	0	0	0	0	0	0	0	0	0	0	0	0	0	0	0	0	0	0	0	0	0	0	0	0	0	0	0	0	0
0245	0	0	0	0	0	0	0	0	0	0	0	0	0	0	0	0	0	0	0	0	0	0	0	0	0	0	0	0	0	0
0300	0	0	0	0	0	0	0	0	0	0	0	0	0	0	0	0	0	0	0	0	0	0	0	0	0	0	0	0	0	0
0315	0	0	0	0	0	0	0	0	0	0	0	0	0	0	0	0	0	0	0	0	0	0	0	0	0	0	0	0	0	0
0330	0	0	0	0	0	0	0	0	0	0	0	0	0	0	0	0	0	0	0	0	0	0	0	0	0	0	0	0	0	0
0345	0	0	0	0	0	0	0	0	0	0	0	0	0	0	0	0	0	0	0	0	0	0	0	0	0	0	0	0	0	0
0400	0	0	0	0	0	0	0	0	0	0	0	0	0	0	0	0	0	0	0	0	0	0	0	0	0	0	0	0	0	0
0415	0	0	0	0	0	0	0	0	0	0	0	0	0	0	0	0	0	0	0	0	0	0	0	0	0	0	0	0	0	0
0430	1	0	0	0	0	0	0	0	0	0	1	0	0	0	0	0	0	0	0	0	0	0	0	0	0	0	0	0	0	0
0445	0	0	0	0	0	0	0	0	0	0	0	0	0	0	0	0	0	0	0	0	0	0	0	0	0	0	0	0	0	0
0500	0	0	0	0	0	0	0	0	0	0	0	0	0	0	0	0	0	0	0	0	0	0	0	0	0	0	0	0	0	0
0515	0	0	0	0	0	0	0	0	0	0	0	0	0	0	0	0	0	0	0	0	0	0	0	0	0	0	0	0	0	0
0530	1	0	0	0	0	0	0	1	0	0	0	0	0	0	0	0	0	0	0	0	0	0	0	0	0	0	0	0	0	0
0545	0	0	0	0	0	0	0	0	0	0	0	0	0	0	0	0	0	0	0	0	0	0	0	0	0	0	0	0	0	0
0600	2	0	0	0	0	0	0	0	1	0	1	0	0	0	0	0	0	0	0	0	0	0	0	0	0	0	0	0	0	0
0615	1	0	0	0	0	0	0	0	0	0	1	0	0	0	0	0	0	0	0	0	0	0	0	0	0	0	0	0	0	0
0630	2	0	0	0	0	0	0	0	0	1	0	0	1	0	0	0	0	0	0	0	0	0	0	0	0	0	0	0	0	0
0645	6	0	0	0	0	0	0	0	0	0	2	4	0	0	0	0	0	0	0	0	0	0	0	0	0	0	0	0	0	0
0700	6	0	0	0	0	0	0	0	0	1	1	3	1	0	0	0	0	0	0	0	0	0	0	0	0	0	0	0	0	0
0715	7	0	0	0	0	0	0	0	1	2	1	1	2	0	0	0	0	0	0	0	0	0	0	0	0	0	0	0	0	0
0730	3	0	0	0	0	0	0	0	0	0	2	1	0	0	0	0	0	0	0	0	0	0	0	0	0	0	0	0	0	0
0745	8	0	0	0	0	0	0	0	0	2	4	1	1	0	0	0	0	0	0	0	0	0	0	0	0	0	0	0	0	0
0800	5	0	0	0	0	0	0	0	0	2	1	2	0	0	0	0	0	0	0	0	0	0	0	0	0	0	0	0	0	0
0815	8	0	0	0	0	0	0	0	3	1	0	2	2	0	0	0	0	0	0	0	0	0	0	0	0	0	0	0	0	0
0830	9	0	0	0	0	0	0	0	1	1	5	2	0	0	0	0	0	0	0	0	0	0	0	0	0	0	0	0	0	0
0845	3	0	0	0	0	0	0	0	0	0	2	1	0	0	0	0	0	0	0	0	0	0	0	0	0	0	0	0	0	0
0900	7	0	0	0	0	0	0	0	1	2	3	1	0	0	0	0	0	0	0	0	0	0	0	0	0	0	0	0	0	0
0915	12	0	0	0	0	0	0	0	1	10	0	1	0	0	0	0	0	0	0	0	0	0	0	0	0	0	0	0	0	0
0930	6	0	0	0	0	0	0	1	0	2	2	1	0	0	0	0	0	0	0	0	0	0	0	0	0	0	0	0	0	0
0945	9	0	0	0	0	0	0	0	2	5	2	0	0	0	0	0	0	0	0	0	0	0	0	0	0	0	0	0	0	0
1000	4	0	0	0	0	0	0	0	0	2	1	1	0	0	0	0	0	0	0	0	0	0	0	0	0	0	0	0	0	0
1015	3	0	0	0	0	0	0	0	0	3	0	0	0	0	0	0	0	0	0	0	0	0	0	0	0	0	0	0	0	0
1030	1	0	0	0	0	0	0	0	0	1	0	0	0	0	0	0	0	0	0	0	0	0	0	0	0	0	0	0	0	0
1045	**15**	**0**	**0**	**0**	**0**	**0**	**0**	**0**	**3**	**10**	**2**	**0**	**0**	**0**	**0**	**0**	**0**	**0**	**0**	**0**	**0**	**0**	**0**	**0**	**0**	**0**	**0**	**0**	**0**	**0**
1100	5	0	0	0	0	0	0	0	0	3	2	0	0	0	0	0	0	0	0	0	0	0	0	0	0	0	0	0	0	0
1115	4	0	0	0	0	0	0	0	0	0	0	2	1	1	0	0	0	0	0	0	0	0	0	0	0	0	0	0	0	0
1130	3	0	0	0	0	0	0	0	0	1	1	1	0	0	0	0	0	0	0	0	0	0	0	0	0	0	0	0	0	0
1145	7	0	0	0	0	0	0	0	1	1	0	0	4	0	1	0	0	0	0	0	0	0	0	0	0	0	0	0	0	0
1200	5	0	0	0	0	0	0	1	1	1	1	1	0	0	0	0	0	0	0	0	0	0	0	0	0	0	0	0	0	0
1215	11	0	0	0	0	0	0	1	2	6	0	2	0	0	0	0	0	0	0	0	0	0	0	0	0	0	0	0	0	0
1230	4	0	0	0	0	0	0	0	0	0	2	2	0	0	0	0	0	0	0	0	0	0	0	0	0	0	0	0	0	0
1245	7	0	0	0	0	0	0	0	1	2	1	1	1	1	0	0	0	0	0	0	0	0	0	0	0	0	0	0	0	0
1300	1	0	0	0	0	0	0	0	1	0	0	0	0	0	0	0	0	0	0	0	0	0	0	0	0	0	0	0	0	0
1315	5	0	0	0	1	0	0	1	0	0	2	1	0	0	0	0	0	0	0	0	0	0	0	0	0	0	0	0	0	0
1330	5	0	0	0	0	0	0	0	0	1	2	1	0	0	0	0	0	1	0	0	0	0	0	0	0	0	0	0	0	0
1345	3	0	0	0	0	0	0	0	0	0	2	1	0	0	0	0	0	0	0	0	0	0	0	0	0	0	0	0	0	0
1400	5	0	0	0	0	0	0	1	0	1	2	0	1	0	0	0	0	0	0	0	0	0	0	0	0	0	0	0	0	0
1415	5	0	0	0	0	0	0	0	0	2	2	0	0	1	0	0	0	0	0	0	0	0	0	0	0	0	0	0	0	0
1430	4	0	0	0	0	0	0	1	2	0	0	1	0	0	0	0	0	0	0	0	0	0	0	0	0	0	0	0	0	0
1445	5	0	0	0	0	0	0	1	1	1	1	1	0	0	0	0	0	0	0	0	0	0	0	0	0	0	0	0	0	0
1500	6	0	0	0	0	0	0	0	3	0	2	1	0	0	0	0	0	0	0	0	0	0	0	0	0	0	0	0	0	0
1515	15	0	0	0	0	0	0	3	1	2	3	0	5	0	1	0	0	0	0	0	0	0	0	0	0	0	0	0	0	0
1530	6	0	0	0	0	0	0	0	0	2	3	1	0	0	0	0	0	0	0	0	0	0	0	0	0	0	0	0	0	0
1545	7	0	0	0	0	0	0	0	1	2	2	1	1	0	0	0	0	0	0	0	0	0	0	0	0	0	0	0	0	0
1600	20	0	0	1	0	0	0	0	0	0	7	4	2	3	2	1	0	0	0	0	0	0	0	0	0	0	0	0	0	0
1615	**22**	**0**	**1**	**0**	**0**	**0**	**0**	**1**	**3**	**3**	**5**	**3**	**2**	**4**	**0**	**0**	**0**	**0**	**0**	**0**	**0**	**0**	**0**	**0**	**0**	**0**	**0**	**0**	**0**	**0**
1630	9	0	2	0	0	0	0	0	0	0	1	2	3	1	0	0	0	0	0	0	0	0	0	0	0	0	0	0	0	0
1645	5	0	0	0	0	0	0	0	0	0	1	2	1	1	0	0	0	0	0	0	0	0	0	0	0	0	0	0	0	0
1700	7	0	0	0	0	0	0	0	0	0	0	1	5	1	0	0	0	0	0	0	0	0	0	0	0	0	0	0	0	0
1715	4	0	0	0	0	0	0	0	0	0	1	2	0	1	0	0	0	0	0	0	0	0	0	0	0	0	0	0	0	0
1730	6	0	0	0	0	0	0	0	0	1	2	1	2	0	0	0	0	0	0	0	0	0	0	0	0	0	0	0	0	0
1745	6	0	0	0	0	0	0	0	0	1	1	2	1	0	1	0	0	0	0	0	0	0	0	0	0	0	0	0	0	0
1800	3	0	0	0	0	0	0	0	0	1	1	0	1	0	0	0	0	0	0	0	0	0	0	0	0	0	0	0	0	0
1815	6	0	0	0	0	0	0	0	0	2	3	0	1	0	0	0	0	0	0	0	0	0	0	0	0	0	0	0	0	0
1830	0	0	0	0	0	0	0	0	0	0	0	0	0	0	0	0	0	0	0	0	0	0	0	0	0	0	0	0	0	0
1845	2	0	0	0	0	0	0	0	1	0	1	0	0	0	0	0	0	0	0	0	0	0	0	0	0	0	0	0	0	0
1900	3	0	0	0	0	0	1	0	0	1	0	0	0	1	0	0	0	0	0	0	0	0	0	0	0	0	0	0	0	0
1915	1	0	0	0	0	0	0	0	0	0	1	0	0	0	0	0	0	0	0	0	0	0	0	0	0	0	0	0	0	0
1930	2	0	0	0	0	0	0	0	1	0	0	1	0	0	0	0	0	0	0	0	0	0	0	0	0	0	0	0	0	0
1945	5	0	0	0	0	0	0	0	0	1	1	1	1	0	0	0	0	0	0	0	0	0	0	0	0	0	0	0	0	0
2000	1	0	0	0	0	0	0	0	0	0	0	1	0	0	0	0	0	0	0	0	0	0	0	0	0	0	0	0	0	0
2015	2	0	0	0	0	0	0	0	2	0	0	0	0	0	0	0	0	0	0	0	0	0	0	0	0	0	0	0	0	0
2030	4	0	0	0	0	0	0	1	2	1	0	0	0	0	0	0	0	0	0	0	0	0	0	0	0	0	0	0	0	0
2045	1	0	0	0	0	0	0	0	0	0	1	0	0	0	0	0	0	0	0	0	0	0	0	0	0	0	0	0	0	0
2100	19	0	0	0	0	0	0	0	1	10	5	3	0	0	0	0	0	0	0	0	0	0	0	0	0	0	0	0	0	0
2115	4	0	0	0	0	0	0	0	1	0	3	0	0	0	0	0	0	0	0	0	0	0	0	0	0	0	0	0	0	0
2130	2	0	0	0	0	0	0	0	2	0	0	0	0	0	0	0	0	0	0	0	0	0	0	0	0	0	0	0	0	0
2145	1	0	0	0	0	0	0	0	0	0	1	0	0	0	0	0	0	0	0	0	0	0	0	0	0	0	0	0	0	0
2200	0	0	0	0	0	0	0	0	0	0	0	0	0	0	0	0	0	0	0	0	0	0	0	0	0	0	0	0	0	0
2215	1	0	0	0	0	0	0	1	0	0	0	0	0	0	0	0	0	0	0	0	0	0	0	0	0	0	0	0	0	0
2230	0	0	0	0	0	0	0	0	0	0	0	0	0	0	0	0	0	0	0	0	0	0	0	0	0	0	0	0	0	0
2245	0	0	0	0	0	0	0	0	0	0	0	0	0	0	0	0	0	0	0	0	0	0	0	0	0	0	0	0	0	0
2300	1	0	0	0	0	0	0	0	0	1	0	0	0	0	0	0	0	0	0	0	0	0	0	0	0	0	0	0	0	0
2315	0	0	0	0	0	0	0	0	0	0	0	0	0	0	0	0	0	0	0	0	0	0	0	0	0	0	0	0	0	0
2330	0	0	0	0	0	0	0	0	0	0	0	0	0	0	0	0	0	0	0	0	0	0	0	0	0	0	0	0	0	0
2345	1	0	0	0	0	0	0	0	0	0	0	1	0	0	0	0	0	0	0	0	0	0	0	0	0	0	0	0	0	0
07-19	**309**	**0**	**3**	**1**	**1**	**0**	**0**	**11**	**30**	**77**	**77**	**51**	**37**	**14**	**5**	**1**	**0**	**1**	**0**	**0**	**0**	**0**	**0**	**0**	**0**	**0**	**0**	**0**	**0**	**0**
06-22	**365**	**0**	**3**	**1**	**1**	**0**	**1**	**12**	**40**	**91**	**93**	**61**	**39**	**16**	**5**	**1**	**0**	**1**	**0**	**0**	**0**	**0**	**0**	**0**	**0**	**0**	**0**	**0**	**0**	**0**
06-00	**368**	**0**	**3**	**1**	**1**	**0**	**1**	**13**	**40**	**92**	**93**	**62**	**39**	**16**	**5**	**1**	**0**	**1**	**0**	**0**	**0**	**0**	**0**	**0**	**0**	**0**	**0**	**0**	**0**	**0**
00-00	**372**	**0**	**3**	**1**	**1**	**0**	**1**	**14**	**41**	**93**	**94**	**62**	**39**	**16**	**5**	**1**	**0**	**1**	**0**	**0**	**0**	**0**	**0**	**0**	**0**	**0**	**0**	**0**	**0**	**0**

Site 26
Location MAIN STREET - attached to TREE
Direction Westbound
18 March 2025 Tuesday

16557 / NEWARK - ON - TRENT
MARCH 2025
AUTOMATIC TRAFFIC COUNT

Time	Total	Speed Bins (mph)																												
		0 - 5	5 - 10	10 - 15	15 - 20	20 - 25	25 - 30	30 - 35	35 - 40	40 - 45	45 - 50	50 - 55	55 - 60	60 - 65	65 - 70	70 - 75	75 - 80	80 - 85	85 - 90	90 - 95	95 - 100	100 - 105	105 - 110	110 - 115	115 - 120	120 - 125	125 - 130	130 - 135	135 - 140
0000	0	0	0	0	0	0	0	0	0	0	0	0	0	0	0	0	0	0	0	0	0	0	0	0	0	0	0	0	0	0
0015	0	0	0	0	0	0	0	0	0	0	0	0	0	0	0	0	0	0	0	0	0	0	0	0	0	0	0	0	0	0
0030	0	0	0	0	0	0	0	0	0	0	0	0	0	0	0	0	0	0	0	0	0	0	0	0	0	0	0	0	0	0
0045	0	0	0	0	0	0	0	0	0	0	0	0	0	0	0	0	0	0	0	0	0	0	0	0	0	0	0	0	0	0
0100	0	0	0	0	0	0	0	0	0	0	0	0	0	0	0	0	0	0	0	0	0	0	0	0	0	0	0	0	0	0
0115	0	0	0	0	0	0	0	0	0	0	0	0	0	0	0	0	0	0	0	0	0	0	0	0	0	0	0	0	0	0
0130	1	0	0	0	0	0	0	1	0	0	0	0	0	0	0	0	0	0	0	0	0	0	0	0	0	0	0	0	0	0
0145	0	0	0	0	0	0	0	0	0	0	0	0	0	0	0	0	0	0	0	0	0	0	0	0	0	0	0	0	0	0
0200	0	0	0	0	0	0	0	0	0	0	0	0	0	0	0	0	0	0	0	0	0	0	0	0	0	0	0	0	0	0
0215	0	0	0	0	0	0	0	0	0	0	0	0	0	0	0	0	0	0	0	0	0	0	0	0	0	0	0	0	0	0
0230	1	0	0	0	0	0	0	0	0	1	0	0	0	0	0	0	0	0	0	0	0	0	0	0	0	0	0	0	0	0
0245	0	0	0	0	0	0	0	0	0	0	0	0	0	0	0	0	0	0	0	0	0	0	0	0	0	0	0	0	0	0
0300	0	0	0	0	0	0	0	0	0	0	0	0	0	0	0	0	0	0	0	0	0	0	0	0	0	0	0	0	0	0
0315	0	0	0	0	0	0	0	0	0	0	0	0	0	0	0	0	0	0	0	0	0	0	0	0	0	0	0	0	0	0
0330	0	0	0	0	0	0	0	0	0	0	0	0	0	0	0	0	0	0	0	0	0	0	0	0	0	0	0	0	0	0
0345	0	0	0	0	0	0	0	0	0	0	0	0	0	0	0	0	0	0	0	0	0	0	0	0	0	0	0	0	0	0
0400	1	0	0	0	0	0	0	0	0	0	1	0	0	0	0	0	0	0	0	0	0	0	0	0	0	0	0	0	0	0
0415	1	0	0	0	0	0	0	0	0	0	0	1	0	0	0	0	0	0	0	0	0	0	0	0	0	0	0	0	0	0
0430	1	0	0	0	0	0	0	0	1	0	0	0	0	0	0	0	0	0	0	0	0	0	0	0	0	0	0	0	0	0
0445	1	0	0	0	0	0	0	0	0	0	0	0	1	0	0	0	0	0	0	0	0	0	0	0	0	0	0	0	0	0
0500	0	0	0	0	0	0	0	0	0	0	0	0	0	0	0	0	0	0	0	0	0	0	0	0	0	0	0	0	0	0
0515	0	0	0	0	0	0	0	0	0	0	0	0	0	0	0	0	0	0	0	0	0	0	0	0	0	0	0	0	0	0
0530	0	0	0	0	0	0	0	0	0	0	0	0	0	0	0	0	0	0	0	0	0	0	0	0	0	0	0	0	0	0
0545	2	0	0	0	0	0	0	0	0	1	1	0	0	0	0	0	0	0	0	0	0	0	0	0	0	0	0	0	0	0
0600	2	0	0	0	0	0	0	0	0	1	1	0	0	0	0	0	0	0	0	0	0	0	0	0	0	0	0	0	0	0
0615	3	0	0	0	0	0	0	0	0	0	2	1	0	0	0	0	0	0	0	0	0	0	0	0	0	0	0	0	0	0
0630	2	0	0	0	0	0	0	0	0	0	2	0	0	0	0	0	0	0	0	0	0	0	0	0	0	0	0	0	0	0
0645	4	0	0	0	0	0	0	0	0	2	1	1	0	0	0	0	0	0	0	0	0	0	0	0	0	0	0	0	0	0
0700	5	0	0	0	0	0	0	0	0	0	2	1	1	0	1	0	0	0	0	0	0	0	0	0	0	0	0	0	0	0
0715	7	0	0	0	0	0	0	0	2	3	2	0	0	0	0	0	0	0	0	0	0	0	0	0	0	0	0	0	0	0
0730	5	0	0	0	0	0	0	0	1	3	0	1	0	0	0	0	0	0	0	0	0	0	0	0	0	0	0	0	0	0
0745	7	0	0	0	0	0	0	0	0	6	1	0	0	0	0	0	0	0	0	0	0	0	0	0	0	0	0	0	0	0
0800	2	0	0	0	0	0	0	0	0	0	1	0	1	0	0	0	0	0	0	0	0	0	0	0	0	0	0	0	0	0
0815	10	0	0	0	0	0	0	0	0	2	4	2	1	1	0	0	0	0	0	0	0	0	0	0	0	0	0	0	0	0
0830	**16**	**0**	**0**	**0**	**0**	**0**	**0**	**1**	**1**	**2**	**7**	**3**	**1**	**1**	**0**	**0**	**0**	**0**	**0**	**0**	**0**	**0**	**0**	**0**	**0**	**0**	**0**	**0**	**0**	**0**
0845	12	0	0	0	0	1	0	0	2	3	4	1	0	1	0	0	0	0	0	0	0	0	0	0	0	0	0	0	0	0
0900	7	0	0	0	0	0	0	3	0	2	1	0	1	0	0	0	0	0	0	0	0	0	0	0	0	0	0	0	0	0
0915	6	0	0	0	0	0	0	0	4	2	0	0	0	0	0	0	0	0	0	0	0	0	0	0	0	0	0	0	0	0
0930	6	0	0	0	0	0	0	0	0	5	1	0	0	0	0	0	0	0	0	0	0	0	0	0	0	0	0	0	0	0
0945	3	0	0	0	0	0	1	1	0	1	0	0	0	0	0	0	0	0	0	0	0	0	0	0	0	0	0	0	0	0
1000	9	0	0	0	0	0	0	0	1	7	1	0	0	0	0	0	0	0	0	0	0	0	0	0	0	0	0	0	0	0
1015	3	0	0	0	0	0	0	0	0	0	1	1	1	0	0	0	0	0	0	0	0	0	0	0	0	0	0	0	0	0
1030	1	0	0	0	0	0	0	0	0	0	0	0	1	0	0	0	0	0	0	0	0	0	0	0	0	0	0	0	0	0
1045	5	0	0	0	0	0	0	0	0	0	1	4	0	0	0	0	0	0	0	0	0	0	0	0	0	0	0	0	0	0
1100	2	0	0	0	0	0	0	0	1	0	0	1	0	0	0	0	0	0	0	0	0	0	0	0	0	0	0	0	0	0
1115	2	0	0	0	0	0	0	0	1	0	0	0	1	0	0	0	0	0	0	0	0	0	0	0	0	0	0	0	0	0
1130	9	0	0	0	0	0	0	0	6	3	0	0	0	0	0	0	0	0	0	0	0	0	0	0	0	0	0	0	0	0
1145	7	0	0	0	0	0	0	0	1	5	1	0	0	0	0	0	0	0	0	0	0	0	0	0	0	0	0	0	0	0
1200	7	0	0	0	0	0	0	1	0	1	3	2	0	0	0	0	0	0	0	0	0	0	0	0	0	0	0	0	0	0
1215	4	0	0	0	0	0	0	0	0	0	3	1	0	0	0	0	0	0	0	0	0	0	0	0	0	0	0	0	0	0
1230	5	0	0	0	0	0	0	0	2	1	2	0	0	0	0	0	0	0	0	0	0	0	0	0	0	0	0	0	0	0
1245	8	0	0	0	0	0	0	1	0	4	1	2	0	0	0	0	0	0	0	0	0	0	0	0	0	0	0	0	0	0
1300	3	0	0	0	0	0	0	0	0	1	1	0	1	0	0	0	0	0	0	0	0	0	0	0	0	0	0	0	0	0
1315	8	0	0	0	0	0	0	2	1	0	2	0	2	0	0	1	0	0	0	0	0	0	0	0	0	0	0	0	0	0
1330	4	0	0	0	0	0	0	1	0	0	1	1	1	0	0	0	0	0	0	0	0	0	0	0	0	0	0	0	0	0
1345	6	0	0	0	0	0	1	0	1	2	2	0	0	0	0	0	0	0	0	0	0	0	0	0	0	0	0	0	0	0
1400	1	0	0	0	0	0	0	1	0	0	0	0	0	0	0	0	0	0	0	0	0	0	0	0	0	0	0	0	0	0
1415	10	0	0	0	0	0	0	0	5	0	1	1	2	1	0	0	0	0	0	0	0	0	0	0	0	0	0	0	0	0
1430	4	0	0	0	0	0	0	1	1	0	1	1	0	0	0	0	0	0	0	0	0	0	0	0	0	0	0	0	0	0
1445	1	0	0	0	0	0	0	0	0	0	1	0	0	0	0	0	0	0	0	0	0	0	0	0	0	0	0	0	0	0
1500	6	0	1	0	1	0	2	0	0	2	0	0	0	0	0	0	0	0	0	0	0	0	0	0	0	0	0	0	0	0
1515	3	0	0	0	0	0	0	0	0	0	0	1	2	0	0	0	0	0	0	0	0	0	0	0	0	0	0	0	0	0
1530	4	0	0	0	1	0	0	0	0	1	0	2	0	0	0	0	0	0	0	0	0	0	0	0	0	0	0	0	0	0
1545	12	0	0	0	0	0	0	0	1	7	2	1	0	1	0	0	0	0	0	0	0	0	0	0	0	0	0	0	0	0
1600	**25**	**0**	**0**	**0**	**0**	**0**	**0**	**1**	**0**	**2**	**10**	**4**	**5**	**3**	**0**	**0**	**0**	**0**	**0**	**0**	**0**	**0**	**0**	**0**	**0**	**0**	**0**	**0**	**0**	**0**
1615	18	0	0	0	0	0	0	0	0	2	3	8	3	1	1	0	0	0	0	0	0	0	0	0	0	0	0	0	0	0
1630	11	0	0	0	0	0	0	1	0	0	5	2	1	2	0	0	0	0	0	0	0	0	0	0	0	0	0	0	0	0
1645	8	0	0	0	0	0	0	0	1	2	0	0	4	1	0	0	0	0	0	0	0	0	0	0	0	0	0	0	0	0
1700	9	0	0	0	0	0	0	0	0	1	2	4	1	1	0	0	0	0	0	0	0	0	0	0	0	0	0	0	0	0
1715	6	0	0	0	0	0	0	0	0	1	0	3	1	0	0	1	0	0	0	0	0	0	0	0	0	0	0	0	0	0
1730	18	0	0	0	0	0	0	0	1	3	2	11	1	0	0	0	0	0	0	0	0	0	0	0	0	0	0	0	0	0
1745	2	0	0	0	0	0	0	0	0	1	1	0	0	0	0	0	0	0	0	0	0	0	0	0	0	0	0	0	0	0
1800	3	0	0	0	0	0	0	0	1	1	1	0	0	0	0	0	0	0	0	0	0	0	0	0	0	0	0	0	0	0
1815	8	0	0	0	0	0	0	0	0	6	1	1	0	0	0	0	0	0	0	0	0	0	0	0	0	0	0	0	0	0
1830	2	0	0	0	0	0	0	0	0	0	0	1	0	1	0	0	0	0	0	0	0	0	0	0	0	0	0	0	0	0
1845	4	0	0	0	0	0	1	0	0	2	1	0	0	0	0	0	0	0	0	0	0	0	0	0	0	0	0	0	0	0
1900	5	0	0	0	0	0	0	0	0	1	3	0	1	0	0	0	0	0	0	0	0	0	0	0	0	0	0	0	0	0
1915	6	0	0	0	0	0	0	0	0	1	4	0	0	1	0	0	0	0	0	0	0	0	0	0	0	0	0	0	0	0
1930	1	0	0	0	0	0	0	0	0	0	0	1	0	0	0	0	0	0	0	0	0	0	0	0	0	0	0	0	0	0
1945	3	0	0	0	0	0	0	0	1	1	0	1	0	0	0	0	0	0	0	0	0	0	0	0	0	0	0	0	0	0
2000	0	0	0	0	0	0	0	0	0	0	0	0	0	0	0	0	0	0	0	0	0	0	0	0	0	0	0	0	0	0
2015	3	0	0	0	0	0	0	1	0	0	1	0	0	1	0	0	0	0	0	0	0	0	0	0	0	0	0	0	0	0
2030	6	0	0	0	0	0	0	0	0	2	0	3	0	0	1	0	0	0	0	0	0	0	0	0	0	0	0	0	0	0
2045	1	0	0	0	0	0	0	0	0	0	1	0	0	0	0	0	0	0	0	0	0	0	0	0	0	0	0	0	0	0
2100	3	0	0	0	0	0	1	0	0	1	0	1	0	0	0	0	0	0	0	0	0	0	0	0	0	0	0	0	0	0
2115	9	0	0	0	0	0	0	0	4	5	0	0	0	0	0	0	0	0	0	0	0	0	0	0	0	0	0	0	0	0
2130	2	0	0	0	0	0	0	0	0	1	1	0	0	0	0	0	0	0	0	0	0	0	0	0	0	0	0	0	0	0
2145	1	0	0	0	0	0	0	0	0	0	1	0	0	0	0	0	0	0	0	0	0	0	0	0	0	0	0	0	0	0
2200	0	0	0	0	0	0	0	0	0	0	0	0	0	0	0	0	0	0	0	0	0	0	0	0	0	0	0	0	0	0
2215	2	0	0	0	0	0	0	0	0	0	2	0	0	0	0	0	0	0	0	0	0	0	0	0	0	0	0	0	0	0
2230	1	0	0	0	0	1	0	0	0	0	0	0	0	0	0	0	0	0	0	0	0	0	0	0	0	0	0	0	0	0
2245	1	0	0	0	0	0	0	0	0	0	1	0	0	0	0	0	0	0	0	0	0	0	0	0	0	0	0	0	0	0
2300	1	0	0	0	0	0	0	0	1	0	0	0	0	0	0	0	0	0	0	0	0	0	0	0	0	0	0	0	0	0
2315	0	0	0	0	0	0	0	0	0	0	0	0	0	0	0	0	0	0	0	0	0	0	0	0	0	0	0	0	0	0
2330	0	0	0	0	0	0	0	0	0	0	0	0	0	0	0	0	0	0	0	0	0	0	0	0	0	0	0	0	0	0
2345	0	0	0	0	0	0	0	0	0	0	0	0	0	0	0	0	0	0	0	0	0	0	0	0	0	0	0	0	0	0
07-19	**324**	**0**	**1**	**0**	**2**	**1**	**3**	**15**	**35**	**81**	**75**	**61**	**32**	**14**	**2**	**2**	**0**	**0**	**0**	**0**	**0**	**0**	**0**	**0**	**0**	**0**	**0**	**0**	**0**	**0**
06-22	**375**	**0**	**1**	**0**	**2**	**1**	**4**	**16**	**40**	**96**	**92**	**69**	**33**	**16**	**3**	**2**	**0**	**0**	**0**	**0**	**0**	**0**	**0**	**0**	**0**	**0**	**0**	**0**	**0**	**0**
06-00	**380**	**0**	**1**	**0**	**2**	**2**	**4**	**16**	**41**	**96**	**95**	**69**	**33**	**16**	**3**	**2**	**0**	**0**	**0**	**0**	**0**	**0**	**0**	**0**	**0**	**0**	**0**	**0**	**0**	**0**
00-00	**388**	**0**	**1**	**0**	**2**	**2**	**4**	**17**	**42**	**98**	**97**	**70**	**34**	**16**	**3**	**2**	**0**	**0**	**0**	**0**	**0**	**0**	**0**	**0**	**0**	**0**	**0**	**0**	**0**	**0**

Site 26
Location MAIN STREET - attached to TREE
Direction Westbound

16557 / NEWARK - ON - TRENT
MARCH 2025
AUTOMATIC TRAFFIC COUNT

19 March 2025 **Wednesday**

Time	Total	Speed Bins (mph)																												
		0 - 5	5 - 10	10 - 15	15 - 20	20 - 25	25 - 30	30 - 35	35 - 40	40 - 45	45 - 50	50 - 55	55 - 60	60 - 65	65 - 70	70 - 75	75 - 80	80 - 85	85 - 90	90 - 95	95 - 100	100 - 105	105 - 110	110 - 115	115 - 120	120 - 125	125 - 130	130 - 135	135 - 140
0000	0	0	0	0	0	0	0	0	0	0	0	0	0	0	0	0	0	0	0	0	0	0	0	0	0	0	0	0	0	0
0015	1	0	0	0	0	0	0	0	0	1	0	0	0	0	0	0	0	0	0	0	0	0	0	0	0	0	0	0	0	0
0030	0	0	0	0	0	0	0	0	0	0	0	0	0	0	0	0	0	0	0	0	0	0	0	0	0	0	0	0	0	0
0045	5	0	0	0	0	0	0	0	0	4	1	0	0	0	0	0	0	0	0	0	0	0	0	0	0	0	0	0	0	0
0100	0	0	0	0	0	0	0	0	0	0	0	0	0	0	0	0	0	0	0	0	0	0	0	0	0	0	0	0	0	0
0115	1	0	0	0	0	0	0	0	0	1	0	0	0	0	0	0	0	0	0	0	0	0	0	0	0	0	0	0	0	0
0130	1	0	0	0	0	0	0	0	0	0	1	0	0	0	0	0	0	0	0	0	0	0	0	0	0	0	0	0	0	0
0145	0	0	0	0	0	0	0	0	0	0	0	0	0	0	0	0	0	0	0	0	0	0	0	0	0	0	0	0	0	0
0200	0	0	0	0	0	0	0	0	0	0	0	0	0	0	0	0	0	0	0	0	0	0	0	0	0	0	0	0	0	0
0215	0	0	0	0	0	0	0	0	0	0	0	0	0	0	0	0	0	0	0	0	0	0	0	0	0	0	0	0	0	0
0230	0	0	0	0	0	0	0	0	0	0	0	0	0	0	0	0	0	0	0	0	0	0	0	0	0	0	0	0	0	0
0245	1	0	0	0	0	0	0	0	1	0	0	0	0	0	0	0	0	0	0	0	0	0	0	0	0	0	0	0	0	0
0300	0	0	0	0	0	0	0	0	0	0	0	0	0	0	0	0	0	0	0	0	0	0	0	0	0	0	0	0	0	0
0315	0	0	0	0	0	0	0	0	0	0	0	0	0	0	0	0	0	0	0	0	0	0	0	0	0	0	0	0	0	0
0330	2	0	0	0	0	0	0	0	0	1	1	0	0	0	0	0	0	0	0	0	0	0	0	0	0	0	0	0	0	0
0345	0	0	0	0	0	0	0	0	0	0	0	0	0	0	0	0	0	0	0	0	0	0	0	0	0	0	0	0	0	0
0400	0	0	0	0	0	0	0	0	0	0	0	0	0	0	0	0	0	0	0	0	0	0	0	0	0	0	0	0	0	0
0415	0	0	0	0	0	0	0	0	0	0	0	0	0	0	0	0	0	0	0	0	0	0	0	0	0	0	0	0	0	0
0430	1	0	0	0	0	0	0	0	0	0	0	1	0	0	0	0	0	0	0	0	0	0	0	0	0	0	0	0	0	0
0445	0	0	0	0	0	0	0	0	0	0	0	0	0	0	0	0	0	0	0	0	0	0	0	0	0	0	0	0	0	0
0500	0	0	0	0	0	0	0	0	0	0	0	0	0	0	0	0	0	0	0	0	0	0	0	0	0	0	0	0	0	0
0515	1	0	0	0	0	0	1	0	0	0	0	0	0	0	0	0	0	0	0	0	0	0	0	0	0	0	0	0	0	0
0530	0	0	0	0	0	0	0	0	0	0	0	0	0	0	0	0	0	0	0	0	0	0	0	0	0	0	0	0	0	0
0545	1	0	0	0	0	0	0	1	0	0	0	0	0	0	0	0	0	0	0	0	0	0	0	0	0	0	0	0	0	0
0600	2	0	0	0	0	0	0	0	0	1	1	0	0	0	0	0	0	0	0	0	0	0	0	0	0	0	0	0	0	0
0615	1	0	0	0	0	0	0	1	0	0	0	0	0	0	0	0	0	0	0	0	0	0	0	0	0	0	0	0	0	0
0630	1	0	0	0	0	0	0	0	0	0	1	0	0	0	0	0	0	0	0	0	0	0	0	0	0	0	0	0	0	0
0645	3	0	0	0	0	0	0	0	0	0	1	2	0	0	0	0	0	0	0	0	0	0	0	0	0	0	0	0	0	0
0700	6	0	0	0	1	0	0	0	0	1	1	2	0	1	0	0	0	0	0	0	0	0	0	0	0	0	0	0	0	0
0715	8	0	0	0	0	0	0	0	0	0	5	1	2	0	0	0	0	0	0	0	0	0	0	0	0	0	0	0	0	0
0730	5	0	0	0	0	0	0	0	0	1	0	4	0	0	0	0	0	0	0	0	0	0	0	0	0	0	0	0	0	0
0745	5	0	0	0	0	0	0	0	0	2	0	1	1	1	0	0	0	0	0	0	0	0	0	0	0	0	0	0	0	0
0800	10	0	0	0	0	0	0	0	1	0	5	4	0	0	0	0	0	0	0	0	0	0	0	0	0	0	0	0	0	0
0815	10	0	0	0	0	0	0	0	0	4	4	1	1	0	0	0	0	0	0	0	0	0	0	0	0	0	0	0	0	0
0830	11	0	0	0	0	0	0	0	1	2	4	4	0	0	0	0	0	0	0	0	0	0	0	0	0	0	0	0	0	0
0845	**13**	**0**	**0**	**0**	**0**	**0**	**0**	**1**	**6**	**2**	**3**	**1**	**0**	**0**	**0**	**0**	**0**	**0**	**0**	**0**	**0**	**0**	**0**	**0**	**0**	**0**	**0**	**0**	**0**	**0**
0900	8	0	0	0	0	0	0	0	7	1	0	0	0	0	0	0	0	0	0	0	0	0	0	0	0	0	0	0	0	0
0915	12	0	0	0	0	0	0	0	1	3	4	4	0	0	0	0	0	0	0	0	0	0	0	0	0	0	0	0	0	0
0930	6	0	0	0	0	0	0	0	1	1	4	0	0	0	0	0	0	0	0	0	0	0	0	0	0	0	0	0	0	0
0945	4	0	0	0	0	0	0	0	0	4	0	0	0	0	0	0	0	0	0	0	0	0	0	0	0	0	0	0	0	0
1000	2	0	0	0	0	0	0	0	0	1	1	0	0	0	0	0	0	0	0	0	0	0	0	0	0	0	0	0	0	0
1015	9	0	0	0	0	0	0	0	1	4	2	1	1	0	0	0	0	0	0	0	0	0	0	0	0	0	0	0	0	0
1030	5	0	0	0	0	0	0	0	0	2	1	2	0	0	0	0	0	0	0	0	0	0	0	0	0	0	0	0	0	0
1045	5	0	0	0	0	0	0	0	0	1	4	0	0	0	0	0	0	0	0	0	0	0	0	0	0	0	0	0	0	0
1100	6	0	0	0	0	0	0	0	0	0	5	0	1	0	0	0	0	0	0	0	0	0	0	0	0	0	0	0	0	0
1115	3	0	0	0	0	0	0	0	1	0	1	0	0	1	0	0	0	0	0	0	0	0	0	0	0	0	0	0	0	0
1130	6	0	0	0	0	0	0	0	0	1	3	1	1	0	0	0	0	0	0	0	0	0	0	0	0	0	0	0	0	0
1145	4	0	0	0	0	0	0	1	0	1	0	1	1	0	0	0	0	0	0	0	0	0	0	0	0	0	0	0	0	0
1200	6	0	0	0	0	0	0	0	0	2	3	1	0	0	0	0	0	0	0	0	0	0	0	0	0	0	0	0	0	0
1215	8	0	0	0	0	0	0	1	1	1	2	3	0	0	0	0	0	0	0	0	0	0	0	0	0	0	0	0	0	0
1230	6	0	0	0	0	0	0	0	0	4	1	1	0	0	0	0	0	0	0	0	0	0	0	0	0	0	0	0	0	0
1245	5	0	0	0	0	0	0	0	2	2	0	1	0	0	0	0	0	0	0	0	0	0	0	0	0	0	0	0	0	0
1300	6	0	0	0	0	0	0	0	0	2	1	0	2	1	0	0	0	0	0	0	0	0	0	0	0	0	0	0	0	0
1315	4	0	0	0	0	0	0	0	1	0	1	0	1	0	0	0	1	0	0	0	0	0	0	0	0	0	0	0	0	0
1330	2	0	0	0	0	0	0	0	0	1	0	1	0	0	0	0	0	0	0	0	0	0	0	0	0	0	0	0	0	0
1345	10	0	0	0	0	0	0	2	2	5	1	0	0	0	0	0	0	0	0	0	0	0	0	0	0	0	0	0	0	0
1400	7	0	0	0	0	0	3	1	0	0	1	0	2	0	0	0	0	0	0	0	0	0	0	0	0	0	0	0	0	0
1415	5	0	0	0	0	0	0	0	2	2	1	0	0	0	0	0	0	0	0	0	0	0	0	0	0	0	0	0	0	0
1430	8	0	0	0	0	0	0	1	2	2	1	2	0	0	0	0	0	0	0	0	0	0	0	0	0	0	0	0	0	0
1445	5	0	0	0	0	0	0	0	1	1	1	2	0	0	0	0	0	0	0	0	0	0	0	0	0	0	0	0	0	0
1500	5	0	0	0	0	0	0	0	3	0	1	0	1	0	0	0	0	0	0	0	0	0	0	0	0	0	0	0	0	0
1515	3	0	0	0	0	0	0	0	0	3	0	0	0	0	0	0	0	0	0	0	0	0	0	0	0	0	0	0	0	0
1530	4	0	0	0	0	0	0	0	0	1	3	0	0	0	0	0	0	0	0	0	0	0	0	0	0	0	0	0	0	0
1545	2	0	0	0	0	0	0	0	1	0	0	1	0	0	0	0	0	0	0	0	0	0	0	0	0	0	0	0	0	0
1600	**26**	**0**	**0**	**0**	**0**	**0**	**0**	**0**	**5**	**6**	**4**	**6**	**2**	**3**	**0**	**0**	**0**	**0**	**0**	**0**	**0**	**0**	**0**	**0**	**0**	**0**	**0**	**0**	**0**	**0**
1615	21	0	0	0	0	0	0	0	0	1	7	6	4	3	0	0	0	0	0	0	0	0	0	0	0	0	0	0	0	0
1630	7	0	0	0	0	0	0	1	0	1	0	3	2	0	0	0	0	0	0	0	0	0	0	0	0	0	0	0	0	0
1645	5	0	0	0	0	0	0	0	0	0	1	4	0	0	0	0	0	0	0	0	0	0	0	0	0	0	0	0	0	0
1700	15	0	0	1	0	0	0	0	0	2	2	7	2	1	0	0	0	0	0	0	0	0	0	0	0	0	0	0	0	0
1715	4	0	0	0	0	0	0	0	0	2	0	1	0	1	0	0	0	0	0	0	0	0	0	0	0	0	0	0	0	0
1730	3	0	0	0	0	0	0	0	0	0	3	0	0	0	0	0	0	0	0	0	0	0	0	0	0	0	0	0	0	0
1745	2	0	0	0	0	0	0	0	0	1	1	0	0	0	0	0	0	0	0	0	0	0	0	0	0	0	0	0	0	0
1800	5	0	0	0	0	0	0	0	0	2	0	3	0	0	0	0	0	0	0	0	0	0	0	0	0	0	0	0	0	0
1815	4	0	0	0	0	0	0	0	0	1	2	0	0	1	0	0	0	0	0	0	0	0	0	0	0	0	0	0	0	0
1830	6	0	0	0	0	0	0	0	2	3	1	0	0	0	0	0	0	0	0	0	0	0	0	0	0	0	0	0	0	0
1845	6	0	0	0	0	0	0	0	0	0	4	1	0	0	1	0	0	0	0	0	0	0	0	0	0	0	0	0	0	0
1900	6	0	0	0	0	0	0	0	0	0	6	0	0	0	0	0	0	0	0	0	0	0	0	0	0	0	0	0	0	0
1915	1	0	0	0	0	0	0	0	1	0	0	0	0	0	0	0	0	0	0	0	0	0	0	0	0	0	0	0	0	0
1930	4	0	0	0	0	0	0	1	0	1	1	1	0	0	0	0	0	0	0	0	0	0	0	0	0	0	0	0	0	0
1945	3	0	0	0	0	0	0	0	0	3	0	0	0	0	0	0	0	0	0	0	0	0	0	0	0	0	0	0	0	0
2000	3	0	0	0	0	0	0	0	0	2	1	0	0	0	0	0	0	0	0	0	0	0	0	0	0	0	0	0	0	0
2015	1	0	0	0	0	0	0	0	0	1	0	0	0	0	0	0	0	0	0	0	0	0	0	0	0	0	0	0	0	0
2030	3	0	0	0	0	0	1	1	0	0	1	0	0	0	0	0	0	0	0	0	0	0	0	0	0	0	0	0	0	0
2045	7	0	0	0	0	0	0	0	0	3	3	0	1	0	0	0	0	0	0	0	0	0	0	0	0	0	0	0	0	0
2100	6	0	0	0	0	0	0	0	1	3	1	1	0	0	0	0	0	0	0	0	0	0	0	0	0	0	0	0	0	0
2115	4	0	0	0	0	0	0	0	0	2	2	0	0	0	0	0	0	0	0	0	0	0	0	0	0	0	0	0	0	0
2130	3	0	0	0	0	0	0	0	0	0	3	0	0	0	0	0	0	0	0	0	0	0	0	0	0	0	0	0	0	0
2145	4	0	0	0	0	0	0	0	0	0	3	1	0	0	0	0	0	0	0	0	0	0	0	0	0	0	0	0	0	0
2200	1	0	0	0	0	0	0	0	0	0	1	0	0	0	0	0	0	0	0	0	0	0	0	0	0	0	0	0	0	0
2215	0	0	0	0	0	0	0	0	0	0	0	0	0	0	0	0	0	0	0	0	0	0	0	0	0	0	0	0	0	0
2230	0	0	0	0	0	0	0	0	0	0	0	0	0	0	0	0	0	0	0	0	0	0	0	0	0	0	0	0	0	0
2245	0	0	0	0	0	0	0	0	0	0	0	0	0	0	0	0	0	0	0	0	0	0	0	0	0	0	0	0	0	0
2300	2	0	0	0	0	0	0	0	0	0	1	0	1	0	0	0	0	0	0	0	0	0	0	0	0	0	0	0	0	0
2315	3	0	0	0	0	0	0	0	0	0	0	3	0	0	0	0	0	0	0	0	0	0	0	0	0	0	0	0	0	0
2330	0	0	0	0	0	0	0	0	0	0	0	0	0	0	0	0	0	0	0	0	0	0	0	0	0	0	0	0	0	0
2345	4	0	0	0	0	0	0	0	0	0	0	4	0	0	0	0	0	0	0	0	0	0	0	0	0	0	0	0	0	0
07-19	**328**	**0**	**0**	**1**	**1**	**0**	**3**	**8**	**41**	**76**	**89**	**70**	**24**	**13**	**1**	**0**	**1**	**0**	**0**	**0**	**0**	**0**	**0**	**0**	**0**	**0**	**0**	**0**	**0**	**0**
06-22	**380**	**0**	**0**	**1**	**1**	**0**	**4**	**11**	**43**	**92**	**113**	**75**	**25**	**13**	**1**	**0**	**1**	**0**	**0**	**0**	**0**	**0**	**0**	**0**	**0**	**0**	**0**	**0**	**0**	**0**
06-00	**390**	**0**	**0**	**1**	**1**	**0**	**4**	**11**	**43**	**92**	**115**	**82**	**26**	**13**	**1**	**0**	**1**	**0**	**0**	**0**	**0**	**0**	**0**	**0**	**0**	**0**	**0**	**0**	**0**	**0**
00-00	**404**	**0**	**0**	**1**	**1**	**0**	**5**	**12**	**44**	**99**	**118**	**83**	**26**	**13**	**1**	**0**	**1**	**0**	**0**	**0**	**0**	**0**	**0**	**0**	**0**	**0**	**0**	**0**	**0**	**0**

Site 26
Location MAIN STREET - attached to TREE
Direction Westbound
20 March 2025

16557 / NEWARK - ON - TRENT
MARCH 2025
AUTOMATIC TRAFFIC COUNT

Time	Total	Speed Bins (mph)																												
		0 - 5	5 - 10	10 - 15	15 - 20	20 - 25	25 - 30	30 - 35	35 - 40	40 - 45	45 - 50	50 - 55	55 - 60	60 - 65	65 - 70	70 - 75	75 - 80	80 - 85	85 - 90	90 - 95	95 - 100	100 - 105	105 - 110	110 - 115	115 - 120	120 - 125	125 - 130	130 - 135	135 - 140
0000	1	0	0	0	0	0	0	0	0	0	0	1	0	0	0	0	0	0	0	0	0	0	0	0	0	0	0	0	0	0
0015	0	0	0	0	0	0	0	0	0	0	0	0	0	0	0	0	0	0	0	0	0	0	0	0	0	0	0	0	0	0
0030	0	0	0	0	0	0	0	0	0	0	0	0	0	0	0	0	0	0	0	0	0	0	0	0	0	0	0	0	0	0
0045	0	0	0	0	0	0	0	0	0	0	0	0	0	0	0	0	0	0	0	0	0	0	0	0	0	0	0	0	0	0
0100	0	0	0	0	0	0	0	0	0	0	0	0	0	0	0	0	0	0	0	0	0	0	0	0	0	0	0	0	0	0
0115	0	0	0	0	0	0	0	0	0	0	0	0	0	0	0	0	0	0	0	0	0	0	0	0	0	0	0	0	0	0
0130	0	0	0	0	0	0	0	0	0	0	0	0	0	0	0	0	0	0	0	0	0	0	0	0	0	0	0	0	0	0
0145	0	0	0	0	0	0	0	0	0	0	0	0	0	0	0	0	0	0	0	0	0	0	0	0	0	0	0	0	0	0
0200	1	0	0	0	0	0	0	0	0	1	0	0	0	0	0	0	0	0	0	0	0	0	0	0	0	0	0	0	0	0
0215	0	0	0	0	0	0	0	0	0	0	0	0	0	0	0	0	0	0	0	0	0	0	0	0	0	0	0	0	0	0
0230	1	0	0	0	0	0	0	0	0	0	1	0	0	0	0	0	0	0	0	0	0	0	0	0	0	0	0	0	0	0
0245	0	0	0	0	0	0	0	0	0	0	0	0	0	0	0	0	0	0	0	0	0	0	0	0	0	0	0	0	0	0
0300	2	0	0	0	0	0	0	0	0	0	0	1	0	1	0	0	0	0	0	0	0	0	0	0	0	0	0	0	0	0
0315	3	0	0	0	0	0	0	0	1	2	0	0	0	0	0	0	0	0	0	0	0	0	0	0	0	0	0	0	0	0
0330	3	0	0	0	0	0	0	0	0	3	0	0	0	0	0	0	0	0	0	0	0	0	0	0	0	0	0	0	0	0
0345	4	0	0	0	0	0	0	0	0	0	3	1	0	0	0	0	0	0	0	0	0	0	0	0	0	0	0	0	0	0
0400	3	0	0	0	0	0	0	0	0	2	1	0	0	0	0	0	0	0	0	0	0	0	0	0	0	0	0	0	0	0
0415	4	0	0	0	0	0	0	4	0	0	0	0	0	0	0	0	0	0	0	0	0	0	0	0	0	0	0	0	0	0
0430	2	0	0	0	0	0	0	0	0	0	1	1	0	0	0	0	0	0	0	0	0	0	0	0	0	0	0	0	0	0
0445	0	0	0	0	0	0	0	0	0	0	0	0	0	0	0	0	0	0	0	0	0	0	0	0	0	0	0	0	0	0
0500	0	0	0	0	0	0	0	0	0	0	0	0	0	0	0	0	0	0	0	0	0	0	0	0	0	0	0	0	0	0
0515	0	0	0	0	0	0	0	0	0	0	0	0	0	0	0	0	0	0	0	0	0	0	0	0	0	0	0	0	0	0
0530	1	0	0	0	0	0	0	0	0	1	0	0	0	0	0	0	0	0	0	0	0	0	0	0	0	0	0	0	0	0
0545	2	0	0	0	0	0	0	0	0	1	0	1	0	0	0	0	0	0	0	0	0	0	0	0	0	0	0	0	0	0
0600	4	0	0	0	0	0	0	0	0	1	2	1	0	0	0	0	0	0	0	0	0	0	0	0	0	0	0	0	0	0
0615	1	0	0	0	0	0	0	0	0	1	0	0	0	0	0	0	0	0	0	0	0	0	0	0	0	0	0	0	0	0
0630	1	0	0	0	0	0	0	0	0	0	1	0	0	0	0	0	0	0	0	0	0	0	0	0	0	0	0	0	0	0
0645	2	0	0	0	0	0	0	0	0	0	0	1	1	0	0	0	0	0	0	0	0	0	0	0	0	0	0	0	0	0
0700	2	0	0	0	0	0	0	0	0	0	0	1	0	1	0	0	0	0	0	0	0	0	0	0	0	0	0	0	0	0
0715	3	0	0	0	0	0	0	0	0	0	0	0	2	1	0	0	0	0	0	0	0	0	0	0	0	0	0	0	0	0
0730	4	0	0	0	0	0	0	0	0	1	1	1	1	0	0	0	0	0	0	0	0	0	0	0	0	0	0	0	0	0
0745	7	0	0	0	0	0	0	1	0	6	0	0	0	0	0	0	0	0	0	0	0	0	0	0	0	0	0	0	0	0
0800	8	0	0	0	0	0	0	0	2	1	2	2	1	0	0	0	0	0	0	0	0	0	0	0	0	0	0	0	0	0
0815	10	0	0	0	0	0	0	0	0	4	3	1	2	0	0	0	0	0	0	0	0	0	0	0	0	0	0	0	0	0
0830	7	0	0	0	0	0	0	0	1	0	4	1	1	0	0	0	0	0	0	0	0	0	0	0	0	0	0	0	0	0
0845	**11**	**0**	**0**	**0**	**0**	**0**	**0**	**1**	**5**	**2**	**2**	**1**	**0**	**0**	**0**	**0**	**0**	**0**	**0**	**0**	**0**	**0**	**0**	**0**	**0**	**0**	**0**	**0**	**0**	**0**
0900	6	0	0	0	0	0	0	0	0	1	2	2	1	0	0	0	0	0	0	0	0	0	0	0	0	0	0	0	0	0
0915	8	0	0	0	0	0	0	0	1	2	2	3	0	0	0	0	0	0	0	0	0	0	0	0	0	0	0	0	0	0
0930	3	0	0	0	0	0	0	0	0	2	1	0	0	0	0	0	0	0	0	0	0	0	0	0	0	0	0	0	0	0
0945	6	0	0	0	0	0	0	0	0	2	1	3	0	0	0	0	0	0	0	0	0	0	0	0	0	0	0	0	0	0
1000	7	0	0	0	0	0	0	0	1	2	4	0	0	0	0	0	0	0	0	0	0	0	0	0	0	0	0	0	0	0
1015	7	0	0	0	0	0	0	0	0	3	3	1	0	0	0	0	0	0	0	0	0	0	0	0	0	0	0	0	0	0
1030	5	0	0	0	0	0	1	0	1	0	3	0	0	0	0	0	0	0	0	0	0	0	0	0	0	0	0	0	0	0
1045	2	0	0	0	0	0	0	0	0	1	0	1	0	0	0	0	0	0	0	0	0	0	0	0	0	0	0	0	0	0
1100	6	0	0	0	0	0	0	0	0	1	2	2	1	0	0	0	0	0	0	0	0	0	0	0	0	0	0	0	0	0
1115	9	0	0	0	0	0	1	0	1	4	1	2	0	0	0	0	0	0	0	0	0	0	0	0	0	0	0	0	0	0
1130	4	0	0	0	0	0	0	0	0	2	2	0	0	0	0	0	0	0	0	0	0	0	0	0	0	0	0	0	0	0
1145	2	0	0	0	0	0	0	0	0	0	0	2	0	0	0	0	0	0	0	0	0	0	0	0	0	0	0	0	0	0
1200	3	0	0	0	0	0	0	0	0	1	1	0	0	1	0	0	0	0	0	0	0	0	0	0	0	0	0	0	0	0
1215	8	0	0	0	0	0	0	2	1	2	2	0	1	0	0	0	0	0	0	0	0	0	0	0	0	0	0	0	0	0
1230	7	0	0	0	0	0	1	0	2	3	0	1	0	0	0	0	0	0	0	0	0	0	0	0	0	0	0	0	0	0
1245	7	0	0	0	0	0	0	0	0	2	3	1	1	0	0	0	0	0	0	0	0	0	0	0	0	0	0	0	0	0
1300	11	0	0	0	1	0	1	3	1	1	1	3	0	0	0	0	0	0	0	0	0	0	0	0	0	0	0	0	0	0
1315	4	0	0	0	0	0	0	0	0	1	3	0	0	0	0	0	0	0	0	0	0	0	0	0	0	0	0	0	0	0
1330	11	0	0	0	0	0	0	0	1	3	3	2	1	0	0	1	0	0	0	0	0	0	0	0	0	0	0	0	0	0
1345	6	0	0	0	0	0	1	0	2	0	1	0	2	0	0	0	0	0	0	0	0	0	0	0	0	0	0	0	0	0
1400	4	0	0	0	0	0	0	0	0	2	1	1	0	0	0	0	0	0	0	0	0	0	0	0	0	0	0	0	0	0
1415	5	0	0	0	0	0	0	0	1	1	2	1	0	0	0	0	0	0	0	0	0	0	0	0	0	0	0	0	0	0
1430	8	0	0	0	0	0	0	1	2	2	1	1	0	0	1	0	0	0	0	0	0	0	0	0	0	0	0	0	0	0
1445	6	0	0	0	0	0	0	0	0	1	2	2	0	1	0	0	0	0	0	0	0	0	0	0	0	0	0	0	0	0
1500	5	0	0	0	0	0	0	0	2	2	0	0	0	1	0	0	0	0	0	0	0	0	0	0	0	0	0	0	0	0
1515	8	0	0	0	0	0	0	0	1	1	1	3	2	0	0	0	0	0	0	0	0	0	0	0	0	0	0	0	0	0
1530	5	0	0	0	0	0	0	0	0	1	2	1	0	1	0	0	0	0	0	0	0	0	0	0	0	0	0	0	0	0
1545	8	0	0	1	0	0	0	0	2	2	1	0	0	1	0	0	1	0	0	0	0	0	0	0	0	0	0	0	0	0
1600	22	0	0	0	0	0	0	0	0	4	4	2	6	4	2	0	0	0	0	0	0	0	0	0	0	0	0	0	0	0
1615	**23**	**0**	**0**	**0**	**0**	**0**	**0**	**1**	**2**	**2**	**4**	**8**	**3**	**2**	**1**	**0**	**0**	**0**	**0**	**0**	**0**	**0**	**0**	**0**	**0**	**0**	**0**	**0**	**0**	**0**
1630	5	0	0	0	0	0	0	0	1	3	1	0	0	0	0	0	0	0	0	0	0	0	0	0	0	0	0	0	0	0
1645	5	0	0	0	0	0	0	0	1	0	1	2	1	0	0	0	0	0	0	0	0	0	0	0	0	0	0	0	0	0
1700	7	0	0	0	0	0	0	0	0	1	1	3	1	0	1	0	0	0	0	0	0	0	0	0	0	0	0	0	0	0
1715	7	0	0	0	1	0	0	0	0	0	2	2	0	2	0	0	0	0	0	0	0	0	0	0	0	0	0	0	0	0
1730	7	0	0	0	0	0	0	0	2	0	0	4	0	1	0	0	0	0	0	0	0	0	0	0	0	0	0	0	0	0
1745	1	0	0	0	0	0	0	0	0	0	0	1	0	0	0	0	0	0	0	0	0	0	0	0	0	0	0	0	0	0
1800	2	0	0	0	0	0	0	0	0	0	1	0	1	0	0	0	0	0	0	0	0	0	0	0	0	0	0	0	0	0
1815	6	0	0	0	0	0	1	0	1	0	0	0	3	1	0	0	0	0	0	0	0	0	0	0	0	0	0	0	0	0
1830	8	0	0	0	0	0	0	0	0	0	4	4	0	0	0	0	0	0	0	0	0	0	0	0	0	0	0	0	0	0
1845	2	0	0	0	0	0	1	0	0	1	0	0	0	0	0	0	0	0	0	0	0	0	0	0	0	0	0	0	0	0
1900	2	0	0	0	0	0	0	0	0	0	1	0	0	1	0	0	0	0	0	0	0	0	0	0	0	0	0	0	0	0
1915	4	0	0	0	0	0	0	0	0	0	0	2	2	0	0	0	0	0	0	0	0	0	0	0	0	0	0	0	0	0
1930	2	0	0	0	0	0	0	0	0	0	0	1	1	0	0	0	0	0	0	0	0	0	0	0	0	0	0	0	0	0
1945	1	0	0	0	0	0	0	0	0	0	1	0	0	0	0	0	0	0	0	0	0	0	0	0	0	0	0	0	0	0
2000	3	0	0	0	0	0	0	0	0	1	0	1	1	0	0	0	0	0	0	0	0	0	0	0	0	0	0	0	0	0
2015	3	0	0	0	0	0	0	0	0	0	1	2	0	0	0	0	0	0	0	0	0	0	0	0	0	0	0	0	0	0
2030	3	0	0	0	0	0	0	0	1	1	1	0	0	0	0	0	0	0	0	0	0	0	0	0	0	0	0	0	0	0
2045	6	0	0	0	0	0	0	0	0	1	3	2	0	0	0	0	0	0	0	0	0	0	0	0	0	0	0	0	0	0
2100	5	0	0	0	0	0	0	0	0	1	4	0	0	0	0	0	0	0	0	0	0	0	0	0	0	0	0	0	0	0
2115	4	0	0	0	0	0	0	1	0	2	1	0	0	0	0	0	0	0	0	0	0	0	0	0	0	0	0	0	0	0
2130	2	0	0	0	0	0	0	0	0	1	0	1	0	0	0	0	0	0	0	0	0	0	0	0	0	0	0	0	0	0
2145	1	0	0	0	0	0	0	0	0	0	1	0	0	0	0	0	0	0	0	0	0	0	0	0	0	0	0	0	0	0
2200	0	0	0	0	0	0	0	0	0	0	0	0	0	0	0	0	0	0	0	0	0	0	0	0	0	0	0	0	0	0
2215	0	0	0	0	0	0	0	0	0	0	0	0	0	0	0	0	0	0	0	0	0	0	0	0	0	0	0	0	0	0
2230	0	0	0	0	0	0	0	0	0	0	0	0	0	0	0	0	0	0	0	0	0	0	0	0	0	0	0	0	0	0
2245	3	0	0	0	0	0	0	0	1	1	0	0	1	0	0	0	0	0	0	0	0	0	0	0	0	0	0	0	0	0
2300	1	0	0	0	0	0	0	0	0	0	1	0	0	0	0	0	0	0	0	0	0	0	0	0	0	0	0	0	0	0
2315	0	0	0	0	0	0	0	0	0	0	0	0	0	0	0	0	0	0	0	0	0	0	0	0	0	0	0	0	0	0
2330	0	0	0	0	0	0	0	0	0	0	0	0	0	0	0	0	0	0	0	0	0	0	0	0	0	0	0	0	0	0
2345	0	0	0	0	0	0	0	0	0	0	0	0	0	0	0	0	0	0	0	0	0	0	0	0	0	0	0	0	0	0
07-19	**318**	**0**	**0**	**1**	**2**	**0**	**7**	**9**	**34**	**70**	**75**	**65**	**31**	**17**	**5**	**1**	**1**	**0**	**0**	**0**	**0**	**0**	**0**	**0**	**0**	**0**	**0**	**0**	**0**	**0**
06-22	**362**	**0**	**0**	**1**	**2**	**0**	**7**	**10**	**35**	**79**	**91**	**76**	**36**	**18**	**5**	**1**	**1**	**0**	**0**	**0**	**0**	**0**	**0**	**0**	**0**	**0**	**0**	**0**	**0**	**0**
06-00	**366**	**0**	**0**	**1**	**2**	**0**	**7**	**10**	**36**	**80**	**92**	**76**	**37**	**18**	**5**	**1**	**1**	**0**	**0**	**0**	**0**	**0**	**0**	**0**	**0**	**0**	**0**	**0**	**0**	**0**
00-00	**393**	**0**	**0**	**1**	**2**	**0**	**7**	**14**	**37**	**90**	**98**	**81**	**37**	**19**	**5**	**1**	**1**	**0**	**0**	**0**	**0**	**0**	**0**	**0**	**0**	**0**	**0**	**0**	**0**	**0**

Site 26
Location MAIN STREET - attached to TREE
Direction Westbound

16557 / NEWARK - ON - TRENT
MARCH 2025
AUTOMATIC TRAFFIC COUNT


Virtual Day (7)

Time	Total	Speed Bins (mph)																											
		0 - 5	5 - 10	10 - 15	15 - 20	20 - 25	25 - 30	30 - 35	35 - 40	40 - 45	45 - 50	50 - 55	55 - 60	60 - 65	65 - 70	70 - 75	75 - 80	80 - 85	85 - 90	90 - 95	95 - 100	100 - 105	105 - 110	110 - 115	115 - 120	120 - 125	125 - 130	130 - 135	135 - 140
0000	1	0	0	0	0	0	0	0	0	1	0	0	0	0	0	0	0	0	0	0	0	0	0	0	0	0	0	0	0
0100	1	0	0	0	0	0	0	0	0	0	0	0	0	0	0	0	0	0	0	0	0	0	0	0	0	0	0	0	0
0200	1	0	0	0	0	0	0	0	0	0	0	0	0	0	0	0	0	0	0	0	0	0	0	0	0	0	0	0	0
0300	2	0	0	0	0	0	0	0	0	1	1	0	0	0	0	0	0	0	0	0	0	0	0	0	0	0	0	0	0
0400	5	0	0	0	0	0	0	1	0	2	2	0	0	0	0	0	0	0	0	0	0	0	0	0	0	0	0	0	0
0500	2	0	0	0	0	0	0	0	0	1	0	0	0	0	0	0	0	0	0	0	0	0	0	0	0	0	0	0	0
0600	8	0	0	0	0	0	0	0	0	2	3	2	1	0	0	0	0	0	0	0	0	0	0	0	0	0	0	0	0
0700	17	0	0	0	0	0	0	1	1	5	4	3	2	1	0	0	0	0	0	0	0	0	0	0	0	0	0	0	0
0800	**28**	**0**	**0**	**0**	**0**	**0**	**0**	**0**	**4**	**5**	**10**	**6**	**2**	**1**	**0**	**0**	**0**	**0**	**0**	**0**	**0**	**0**	**0**	**0**	**0**	**0**	**0**	**0**	**0**
0900	23	0	0	0	0	0	0	1	4	8	6	4	0	0	0	0	0	0	0	0	0	0	0	0	0	0	0	0	0
1000	20	0	0	0	0	0	0	0	1	7	7	4	1	0	0	0	0	0	0	0	0	0	0	0	0	0	0	0	0
1100	20	0	0	0	0	0	0	1	3	5	5	3	2	1	0	0	0	0	0	0	0	0	0	0	0	0	0	0	0
1200	26	0	0	0	0	0	0	2	2	8	7	4	2	0	0	0	0	0	0	0	0	0	0	0	0	0	0	0	0
1300	20	0	0	0	0	0	1	2	2	5	5	3	1	0	0	0	0	0	0	0	0	0	0	0	0	0	0	0	0
1400	20	0	0	0	0	0	1	2	4	5	5	3	1	0	0	0	0	0	0	0	0	0	0	0	0	0	0	0	0
1500	24	0	0	0	0	0	0	1	4	6	5	4	2	1	0	0	0	0	0	0	0	0	0	0	0	0	0	0	0
1600	**40**	**0**	**0**	**0**	**0**	**0**	**0**	**1**	**3**	**6**	**9**	**9**	**7**	**4**	**1**	**0**	**0**	**0**	**0**	**0**	**0**	**0**	**0**	**0**	**0**	**0**	**0**	**0**	**0**
1700	22	0	0	0	0	0	0	0	1	3	5	8	3	1	1	0	0	0	0	0	0	0	0	0	0	0	0	0	0
1800	16	0	0	0	0	0	0	0	2	4	5	2	1	0	0	0	0	0	0	0	0	0	0	0	0	0	0	0	0
1900	10	0	0	0	0	0	0	0	1	2	3	2	1	1	0	0	0	0	0	0	0	0	0	0	0	0	0	0	0
2000	9	0	0	0	0	0	0	1	1	2	2	2	0	0	0	0	0	0	0	0	0	0	0	0	0	0	0	0	0
2100	13	0	0	0	0	0	0	0	2	4	5	2	0	0	0	0	0	0	0	0	0	0	0	0	0	0	0	0	0
2200	3	0	0	0	0	0	0	0	1	0	1	1	0	0	0	0	0	0	0	0	0	0	0	0	0	0	0	0	0
2300	2	0	0	0	0	0	0	0	0	0	0	1	0	0	0	0	0	0	0	0	0	0	0	0	0	0	0	0	0
07-19	**278**	**0**	**1**	**1**	**1**	**0**	**2**	**10**	**30**	**66**	**73**	**54**	**24**	**10**	**3**	**1**	**0**	**0**	**0**	**0**	**0**	**0**	**0**	**0**	**0**	**0**	**0**	**0**	**0**
06-22	**318**	**0**	**1**	**1**	**1**	**0**	**3**	**12**	**34**	**77**	**86**	**61**	**26**	**11**	**3**	**1**	**0**	**0**	**0**	**0**	**0**	**0**	**0**	**0**	**0**	**0**	**0**	**0**	**0**
06-00	**324**	**0**	**1**	**1**	**1**	**1**	**3**	**12**	**35**	**77**	**88**	**63**	**27**	**11**	**3**	**1**	**0**	**0**	**0**	**0**	**0**	**0**	**0**	**0**	**0**	**0**	**0**	**0**	**0**
00-00	**336**	**0**	**1**	**1**	**1**	**1**	**3**	**13**	**36**	**82**	**91**	**64**	**27**	**11**	**3**	**1**	**0**	**0**	**0**	**0**	**0**	**0**	**0**	**0**	**0**	**0**	**0**	**0**	**0**

Virtual Week (1)

Time	Total	Speed Bins (mph)																											
		0 - 5	5 - 10	10 - 15	15 - 20	20 - 25	25 - 30	30 - 35	35 - 40	40 - 45	45 - 50	50 - 55	55 - 60	60 - 65	65 - 70	70 - 75	75 - 80	80 - 85	85 - 90	90 - 95	95 - 100	100 - 105	105 - 110	110 - 115	115 - 120	120 - 125	125 - 130	130 - 135	135 - 140
Mon	372	0	3	1	1	0	1	14	41	93	94	62	39	16	5	1	0	1	0	0	0	0	0	0	0	0	0	0	0
Tue	388	0	1	0	2	2	4	17	42	98	97	70	34	16	3	2	0	0	0	0	0	0	0	0	0	0	0	0	0
Wed	404	0	0	1	1	0	5	12	44	99	118	83	26	13	1	0	1	0	0	0	0	0	0	0	0	0	0	0	0
Thu	393	0	0	1	2	0	7	14	37	90	98	81	37	19	5	1	1	0	0	0	0	0	0	0	0	0	0	0	0
Fri	374	0	0	0	0	1	4	9	37	89	103	85	32	9	5	0	0	0	0	0	0	0	0	0	0	0	0	0	0
Sat	240	0	1	2	3	1	1	14	31	61	66	37	14	7	2	0	0	0	0	0	0	0	0	0	0	0	0	0	0
Sun	184	0	2	2	0	0	1	11	22	46	60	28	9	0	2	1	0	0	0	0	0	0	0	0	0	0	0	0	0
5 Day Ave.	**386**	**0**	**1**	**1**	**1**	**1**	**4**	**13**	**40**	**94**	**102**	**76**	**34**	**15**	**4**	**1**	**0**	**0**	**0**	**0**	**0**	**0**	**0**	**0**	**0**	**0**	**0**	**0**	**0**
7 Day Ave.	**336**	**0**	**1**	**1**	**1**	**1**	**3**	**13**	**36**	**82**	**91**	**64**	**27**	**11**	**3**	**1**	**0**	**0**	**0**	**0**	**0**	**0**	**0**	**0**	**0**	**0**	**0**	**0**	**0**
--	**2355**	**0**	**7**	**7**	**9**	**4**	**23**	**91**	**254**	**576**	**636**	**446**	**191**	**80**	**23**	**5**	**2**	**1**	**0**	**0**	**0**	**0**	**0**	**0**	**0**	**0**	**0**	**0**	**0**

Summary Graphs

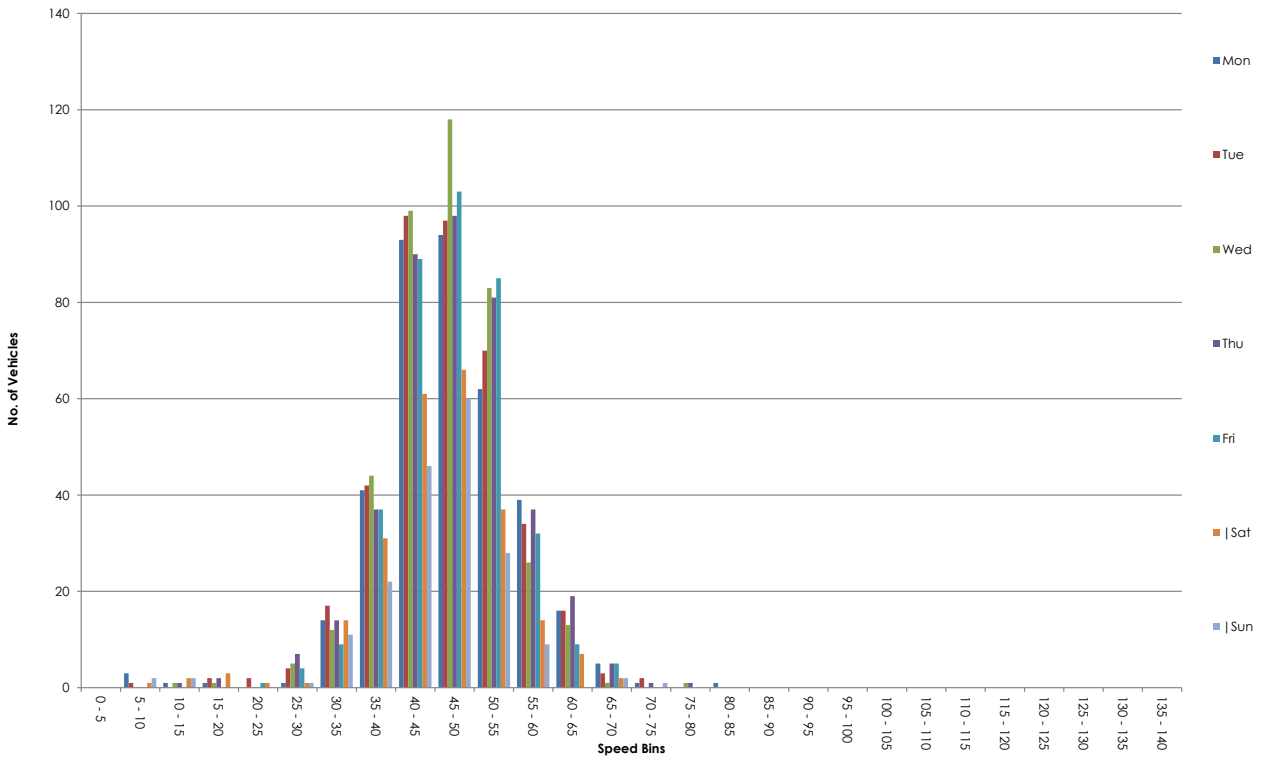

NDC for SYSTRA

Site 26
Location MAIN STREET - attached to TREE
Direction Two Way
14 March 2025 Friday

16557 / NEWARK - ON - TRENT
MARCH 2025
AUTOMATIC TRAFFIC COUNT

Time	Total	Classification												]PSL	]PSL%	]SL1	]SL1%	]SL2	]SL2%	Mean	Vpp
		1	2	3	4	5	6	7	8	9	10	11	12	60	60	68	68	70	70		85
		MCL	SV	SVT	TB2	TB3	T4	ART3	ART4	ART5	ART6	BD	DRT			ACPO	ACPO	DfT	DfT		
0000	0	0	0	0	0	0	0	0	0	0	0	0	0	0	0.0	0	0.0	0	0.0	-	-
0015	0	0	0	0	0	0	0	0	0	0	0	0	0	0	0.0	0	0.0	0	0.0	-	-
0030	2	0	1	0	0	0	0	0	1	0	0	0	0	0	0.0	0	0.0	0	0.0	49.1	-
0045	0	0	0	0	0	0	0	0	0	0	0	0	0	0	0.0	0	0.0	0	0.0	-	-
0100	0	0	0	0	0	0	0	0	0	0	0	0	0	0	0.0	0	0.0	0	0.0	-	-
0115	0	0	0	0	0	0	0	0	0	0	0	0	0	0	0.0	0	0.0	0	0.0	-	-
0130	1	0	1	0	0	0	0	0	0	0	0	0	0	0	0.0	0	0.0	0	0.0	49	-
0145	0	0	0	0	0	0	0	0	0	0	0	0	0	0	0.0	0	0.0	0	0.0	-	-
0200	0	0	0	0	0	0	0	0	0	0	0	0	0	0	0.0	0	0.0	0	0.0	-	-
0215	0	0	0	0	0	0	0	0	0	0	0	0	0	0	0.0	0	0.0	0	0.0	-	-
0230	0	0	0	0	0	0	0	0	0	0	0	0	0	0	0.0	0	0.0	0	0.0	-	-
0245	0	0	0	0	0	0	0	0	0	0	0	0	0	0	0.0	0	0.0	0	0.0	-	-
0300	0	0	0	0	0	0	0	0	0	0	0	0	0	0	0.0	0	0.0	0	0.0	-	-
0315	0	0	0	0	0	0	0	0	0	0	0	0	0	0	0.0	0	0.0	0	0.0	-	-
0330	0	0	0	0	0	0	0	0	0	0	0	0	0	0	0.0	0	0.0	0	0.0	-	-
0345	1	0	1	0	0	0	0	0	0	0	0	0	0	0	0.0	0	0.0	0	0.0	35.3	-
0400	3	0	2	0	1	0	0	0	0	0	0	0	0	0	0.0	0	0.0	0	0.0	40.6	-
0415	4	0	3	0	0	0	0	0	1	0	0	0	0	0	0.0	0	0.0	0	0.0	50	-
0430	0	0	0	0	0	0	0	0	0	0	0	0	0	0	0.0	0	0.0	0	0.0	-	-
0445	2	1	1	0	0	0	0	0	0	0	0	0	0	0	0.0	0	0.0	0	0.0	32.5	-
0500	0	0	0	0	0	0	0	0	0	0	0	0	0	0	0.0	0	0.0	0	0.0	-	-
0515	0	0	0	0	0	0	0	0	0	0	0	0	0	0	0.0	0	0.0	0	0.0	-	-
0530	1	0	1	0	0	0	0	0	0	0	0	0	0	0	0.0	0	0.0	0	0.0	40.4	-
0545	11	0	9	0	2	0	0	0	0	0	0	0	0	2	18.2	0	0.0	0	0.0	51.2	61.7
0600	4	0	4	0	0	0	0	0	0	0	0	0	0	1	25.0	0	0.0	0	0.0	50.7	-
0615	5	0	4	0	1	0	0	0	0	0	0	0	0	0	0.0	0	0.0	0	0.0	49	-
0630	8	0	5	0	3	0	0	0	0	0	0	0	0	0	0.0	0	0.0	0	0.0	47.2	-
0645	9	0	7	1	1	0	0	0	0	0	0	0	0	1	11.1	1	11.1	0	0.0	53.9	-
0700	**15**	**0**	**13**	**0**	**2**	**0**	**0**	**0**	**0**	**0**	**0**	**0**	**0**	**4**	**26.7**	**1**	**6.7**	**1**	**6.7**	**53.4**	**62.5**
0715	14	0	13	0	1	0	0	0	0	0	0	0	0	1	7.1	1	7.1	1	7.1	52.4	59.2
0730	7	0	4	0	3	0	0	0	0	0	0	0	0	3	42.9	1	14.3	1	14.3	56.7	-
0745	14	0	14	0	0	0	0	0	0	0	0	0	0	1	7.1	0	0.0	0	0.0	49.5	55.6
0800	13	0	8	0	5	0	0	0	0	0	0	0	0	2	15.4	0	0.0	0	0.0	53	62.3
0815	13	0	11	0	2	0	0	0	0	0	0	0	0	3	23.1	0	0.0	0	0.0	52.9	63.4
0830	10	0	9	0	1	0	0	0	0	0	0	0	0	0	0.0	0	0.0	0	0.0	47.8	-
0845	**15**	**0**	**14**	**0**	**1**	**0**	**0**	**0**	**0**	**0**	**0**	**0**	**0**	**1**	**6.7**	**1**	**6.7**	**0**	**0.0**	**50.8**	**56.1**
0900	14	0	12	0	2	0	0	0	0	0	0	0	0	0	0.0	0	0.0	0	0.0	48.8	54.1
0915	**15**	**0**	**12**	**0**	**3**	**0**	**0**	**0**	**0**	**0**	**0**	**0**	**0**	**1**	**6.7**	**0**	**0.0**	**0**	**0.0**	**51.2**	**57**
0930	7	0	4	0	3	0	0	0	0	0	0	0	0	0	0.0	0	0.0	0	0.0	48.4	-
0945	9	0	8	0	1	0	0	0	0	0	0	0	0	1	11.1	1	11.1	1	11.1	46.2	-
1000	6	0	6	0	0	0	0	0	0	0	0	0	0	0	0.0	0	0.0	0	0.0	49.1	-
1015	8	0	6	0	2	0	0	0	0	0	0	0	0	2	25.0	1	12.5	0	0.0	50.9	-
1030	7	0	7	0	0	0	0	0	0	0	0	0	0	1	14.3	0	0.0	0	0.0	44.6	-
1045	7	0	7	0	0	0	0	0	0	0	0	0	0	0	0.0	0	0.0	0	0.0	44.5	-
1100	9	0	7	0	2	0	0	0	0	0	0	0	0	1	11.1	0	0.0	0	0.0	47.3	-
1115	7	0	5	0	2	0	0	0	0	0	0	0	0	0	0.0	0	0.0	0	0.0	43.7	-
1130	11	0	7	0	4	0	0	0	0	0	0	0	0	2	18.2	0	0.0	0	0.0	49.6	65.2
1145	11	0	8	0	3	0	0	0	0	0	0	0	0	2	18.2	2	18.2	1	9.1	57	68.6
1200	14	0	12	0	2	0	0	0	0	0	0	0	0	0	0.0	0	0.0	0	0.0	49.1	52.8
1215	21	0	18	0	3	0	0	0	0	0	0	0	0	2	9.5	0	0.0	0	0.0	45.5	56.7
1230	17	0	16	0	1	0	0	0	0	0	0	0	0	0	0.0	0	0.0	0	0.0	46.1	53.3
1245	22	0	19	0	2	1	0	0	0	0	0	0	0	0	0.0	0	0.0	0	0.0	47.2	52
1300	12	0	10	0	2	0	0	0	0	0	0	0	0	0	0.0	0	0.0	0	0.0	45.7	52.1
1315	13	0	12	1	0	0	0	0	0	0	0	0	0	0	0.0	0	0.0	0	0.0	43.2	51.2
1330	9	0	7	0	2	0	0	0	0	0	0	0	0	0	0.0	0	0.0	0	0.0	48.1	-
1345	9	0	7	0	2	0	0	0	0	0	0	0	0	0	0.0	0	0.0	0	0.0	38.8	-
1400	15	0	12	1	2	0	0	0	0	0	0	0	0	1	6.7	0	0.0	0	0.0	48	58.2
1415	4	0	3	0	1	0	0	0	0	0	0	0	0	0	0.0	0	0.0	0	0.0	46.7	-
1430	11	0	11	0	0	0	0	0	0	0	0	0	0	1	9.1	0	0.0	0	0.0	45.7	59.5
1445	14	0	11	0	2	0	1	0	0	0	0	0	0	0	0.0	0	0.0	0	0.0	47.6	57.1
1500	**23**	**1**	**21**	**0**	**1**	**0**	**0**	**0**	**0**	**0**	**0**	**0**	**0**	**3**	**13.0**	**0**	**0.0**	**0**	**0.0**	**51.4**	**61.1**
1515	**23**	**2**	**19**	**0**	**2**	**0**	**0**	**0**	**0**	**0**	**0**	**0**	**0**	**0**	**0.0**	**0**	**0.0**	**0**	**0.0**	**47.6**	**54.6**
1530	8	0	5	0	3	0	0	0	0	0	0	0	0	0	0.0	0	0.0	0	0.0	46.7	-
1545	14	0	11	0	3	0	0	0	0	0	0	0	0	1	7.1	1	7.1	1	7.1	47.9	53.9
1600	17	0	13	0	4	0	0	0	0	0	0	0	0	0	0.0	0	0.0	0	0.0	46.9	56.5
1615	15	0	10	1	3	1	0	0	0	0	0	0	0	0	0.0	0	0.0	0	0.0	49.4	57.3
1630	11	1	9	0	1	0	0	0	0	0	0	0	0	1	9.1	0	0.0	0	0.0	46.4	59.8
1645	12	1	8	0	2	0	1	0	0	0	0	0	0	2	16.7	1	8.3	0	0.0	50.5	61.9
1700	11	0	10	0	1	0	0	0	0	0	0	0	0	0	0.0	0	0.0	0	0.0	50.2	56.2
1715	17	0	14	0	3	0	0	0	0	0	0	0	0	1	5.9	0	0.0	0	0.0	48.5	56.1
1730	15	0	14	0	1	0	0	0	0	0	0	0	0	3	20.0	1	6.7	0	0.0	53	66.8
1745	6	0	6	0	0	0	0	0	0	0	0	0	0	0	0.0	0	0.0	0	0.0	47.9	-
1800	7	0	4	0	2	1	0	0	0	0	0	0	0	0	0.0	0	0.0	0	0.0	49.8	-
1815	7	0	6	0	1	0	0	0	0	0	0	0	0	1	14.3	0	0.0	0	0.0	48.5	-
1830	9	0	8	1	0	0	0	0	0	0	0	0	0	0	0.0	0	0.0	0	0.0	44.7	-
1845	6	0	6	0	0	0	0	0	0	0	0	0	0	0	0.0	0	0.0	0	0.0	44	-
1900	4	0	4	0	0	0	0	0	0	0	0	0	0	0	0.0	0	0.0	0	0.0	46.8	-
1915	1	0	1	0	0	0	0	0	0	0	0	0	0	0	0.0	0	0.0	0	0.0	39.9	-
1930	7	0	5	0	1	1	0	0	0	0	0	0	0	0	0.0	0	0.0	0	0.0	40.5	-
1945	4	0	3	0	1	0	0	0	0	0	0	0	0	0	0.0	0	0.0	0	0.0	47.7	-
2000	6	0	6	0	0	0	0	0	0	0	0	0	0	0	0.0	0	0.0	0	0.0	44	-
2015	0	0	0	0	0	0	0	0	0	0	0	0	0	0	0.0	0	0.0	0	0.0	-	-
2030	9	0	8	0	1	0	0	0	0	0	0	0	0	0	0.0	0	0.0	0	0.0	42	-
2045	4	0	3	0	1	0	0	0	0	0	0	0	0	0	0.0	0	0.0	0	0.0	45.9	-
2100	14	0	14	0	0	0	0	0	0	0	0	0	0	0	0.0	0	0.0	0	0.0	47.8	52.7
2115	1	0	1	0	0	0	0	0	0	0	0	0	0	0	0.0	0	0.0	0	0.0	46.3	-
2130	1	0	1	0	0	0	0	0	0	0	0	0	0	0	0.0	0	0.0	0	0.0	48.1	-
2145	3	0	2	0	1	0	0	0	0	0	0	0	0	0	0.0	0	0.0	0	0.0	39.6	-
2200	2	0	2	0	0	0	0	0	0	0	0	0	0	0	0.0	0	0.0	0	0.0	39.3	-
2215	2	0	1	0	1	0	0	0	0	0	0	0	0	0	0.0	0	0.0	0	0.0	49.5	-
2230	3	0	3	0	0	0	0	0	0	0	0	0	0	0	0.0	0	0.0	0	0.0	40.3	-
2245	4	0	3	0	0	0	0	1	0	0	0	0	0	0	0.0	0	0.0	0	0.0	49.6	-
2300	1	0	1	0	0	0	0	0	0	0	0	0	0	0	0.0	0	0.0	0	0.0	23.5	-
2315	1	0	1	0	0	0	0	0	0	0	0	0	0	0	0.0	0	0.0	0	0.0	45.1	-
2330	1	0	1	0	0	0	0	0	0	0	0	0	0	0	0.0	0	0.0	0	0.0	32.7	-
2345	0	0	0	0	0	0	0	0	0	0	0	0	0	0	0.0	0	0.0	0	0.0	-	-
07-19	**574**	**5**	**477**	**4**	**83**	**3**	**2**	**0**	**0**	**0**	**0**	**0**	**0**	**41**	**7.1**	**11**	**1.9**	**6**	**1.0**	**48.6**	**55.8**
06-22	**654**	**5**	**545**	**5**	**93**	**4**	**2**	**0**	**0**	**0**	**0**	**0**	**0**	**43**	**6.6**	**12**	**1.8**	**6**	**0.9**	**48.3**	**55.5**
06-00	**668**	**5**	**557**	**5**	**94**	**4**	**2**	**1**	**0**	**0**	**0**	**0**	**0**	**43**	**6.4**	**12**	**1.8**	**6**	**0.9**	**48.2**	**55.5**
00-00	**693**	**6**	**576**	**5**	**97**	**4**	**2**	**1**	**2**	**0**	**0**	**0**	**0**	**45**	**6.5**	**12**	**1.7**	**6**	**0.9**	**48.2**	**55.5**

Site 26
Location MAIN STREET - attached to TREE
Direction Two Way
15 March 2025 Saturday

16557 / NEWARK - ON - TRENT
MARCH 2025
AUTOMATIC TRAFFIC COUNT

Time	Total	Classification												]PSL	]PSL%	]SL1	]SL1%	]SL2	]SL2%	Mean	Vpp
		1	2	3	4	5	6	7	8	9	10	11	12	60	60	68	68	70	70		85
		MCL	SV	SVT	TB2	TB3	T4	ART3	ART4	ART5	ART6	BD	DRT			ACPO	ACPO	DfT	DfT		
0000	0	0	0	0	0	0	0	0	0	0	0	0	0	0	0.0	0	0.0	0	0.0	-	-
0015	1	0	0	0	0	0	0	0	1	0	0	0	0	0	0.0	0	0.0	0	0.0	50.9	-
0030	0	0	0	0	0	0	0	0	0	0	0	0	0	0	0.0	0	0.0	0	0.0	-	-
0045	0	0	0	0	0	0	0	0	0	0	0	0	0	0	0.0	0	0.0	0	0.0	-	-
0100	0	0	0	0	0	0	0	0	0	0	0	0	0	0	0.0	0	0.0	0	0.0	-	-
0115	1	0	1	0	0	0	0	0	0	0	0	0	0	0	0.0	0	0.0	0	0.0	48.1	-
0130	0	0	0	0	0	0	0	0	0	0	0	0	0	0	0.0	0	0.0	0	0.0	-	-
0145	0	0	0	0	0	0	0	0	0	0	0	0	0	0	0.0	0	0.0	0	0.0	-	-
0200	1	0	1	0	0	0	0	0	0	0	0	0	0	0	0.0	0	0.0	0	0.0	53	-
0215	1	0	1	0	0	0	0	0	0	0	0	0	0	0	0.0	0	0.0	0	0.0	32.3	-
0230	0	0	0	0	0	0	0	0	0	0	0	0	0	0	0.0	0	0.0	0	0.0	-	-
0245	1	0	1	0	0	0	0	0	0	0	0	0	0	0	0.0	0	0.0	0	0.0	37.2	-
0300	0	0	0	0	0	0	0	0	0	0	0	0	0	0	0.0	0	0.0	0	0.0	-	-
0315	0	0	0	0	0	0	0	0	0	0	0	0	0	0	0.0	0	0.0	0	0.0	-	-
0330	0	0	0	0	0	0	0	0	0	0	0	0	0	0	0.0	0	0.0	0	0.0	-	-
0345	0	0	0	0	0	0	0	0	0	0	0	0	0	0	0.0	0	0.0	0	0.0	-	-
0400	1	0	0	0	1	0	0	0	0	0	0	0	0	0	0.0	0	0.0	0	0.0	45	-
0415	0	0	0	0	0	0	0	0	0	0	0	0	0	0	0.0	0	0.0	0	0.0	-	-
0430	8	0	6	0	0	0	0	0	0	2	0	0	0	0	0.0	0	0.0	0	0.0	41.7	-
0445	5	0	4	0	0	0	0	0	0	1	0	0	0	0	0.0	0	0.0	0	0.0	43.5	-
0500	1	0	1	0	0	0	0	0	0	0	0	0	0	0	0.0	0	0.0	0	0.0	56	-
0515	0	0	0	0	0	0	0	0	0	0	0	0	0	0	0.0	0	0.0	0	0.0	-	-
0530	1	0	1	0	0	0	0	0	0	0	0	0	0	0	0.0	0	0.0	0	0.0	57.4	-
0545	1	1	0	0	0	0	0	0	0	0	0	0	0	0	0.0	0	0.0	0	0.0	9.9	-
0600	1	0	1	0	0	0	0	0	0	0	0	0	0	0	0.0	0	0.0	0	0.0	46	-
0615	1	0	0	0	1	0	0	0	0	0	0	0	0	0	0.0	0	0.0	0	0.0	44.6	-
0630	1	0	0	0	1	0	0	0	0	0	0	0	0	0	0.0	0	0.0	0	0.0	47	-
0645	6	0	5	0	1	0	0	0	0	0	0	0	0	1	16.7	0	0.0	0	0.0	43.5	-
0700	3	0	1	0	1	1	0	0	0	0	0	0	0	0	0.0	0	0.0	0	0.0	34.2	-
0715	2	0	1	0	1	0	0	0	0	0	0	0	0	0	0.0	0	0.0	0	0.0	47.1	-
0730	5	0	5	0	0	0	0	0	0	0	0	0	0	0	0.0	0	0.0	0	0.0	45.1	-
0745	3	2	1	0	0	0	0	0	0	0	0	0	0	0	0.0	0	0.0	0	0.0	36.4	-
0800	2	0	1	0	0	0	0	0	0	1	0	0	0	0	0.0	0	0.0	0	0.0	41.6	-
0815	6	0	5	0	1	0	0	0	0	0	0	0	0	0	0.0	0	0.0	0	0.0	43.9	-
0830	9	0	7	0	2	0	0	0	0	0	0	0	0	1	11.1	0	0.0	0	0.0	51	-
0845	3	0	3	0	0	0	0	0	0	0	0	0	0	0	0.0	0	0.0	0	0.0	47.5	-
0900	7	0	7	0	0	0	0	0	0	0	0	0	0	0	0.0	0	0.0	0	0.0	44.6	-
0915	7	2	4	0	1	0	0	0	0	0	0	0	0	2	28.6	1	14.3	0	0.0	49.2	-
0930	**12**	**0**	**11**	**0**	**1**	**0**	**0**	**0**	**0**	**0**	**0**	**0**	**0**	**0**	**0.0**	**0**	**0.0**	**0**	**0.0**	**46.1**	**52.9**
0945	4	0	2	0	2	0	0	0	0	0	0	0	0	0	0.0	0	0.0	0	0.0	41.5	-
1000	10	0	8	0	1	0	0	0	1	0	0	0	0	1	10.0	0	0.0	0	0.0	48.3	-
1015	**12**	**0**	**11**	**0**	**0**	**0**	**0**	**1**	**0**	**0**	**0**	**0**	**0**	**0**	**0.0**	**0**	**0.0**	**0**	**0.0**	**50.3**	**57.7**
1030	7	1	6	0	0	0	0	0	0	0	0	0	0	0	0.0	0	0.0	0	0.0	41.3	-
1045	10	1	7	0	2	0	0	0	0	0	0	0	0	1	10.0	0	0.0	0	0.0	46.8	-
1100	10	0	9	0	1	0	0	0	0	0	0	0	0	1	10.0	0	0.0	0	0.0	48.4	-
1115	11	0	8	1	1	0	0	0	1	0	0	0	0	0	0.0	0	0.0	0	0.0	43.3	53.2
1130	10	0	8	0	1	0	0	0	1	0	0	0	0	0	0.0	0	0.0	0	0.0	47.5	-
1145	10	0	8	0	2	0	0	0	0	0	0	0	0	2	20.0	1	10.0	1	10.0	51.9	-
1200	10	1	8	0	1	0	0	0	0	0	0	0	0	1	10.0	0	0.0	0	0.0	49.2	-
1215	10	0	6	0	2	1	1	0	0	0	0	0	0	2	20.0	0	0.0	0	0.0	50.5	-
1230	6	0	5	0	1	0	0	0	0	0	0	0	0	0	0.0	0	0.0	0	0.0	43	-
1245	11	2	9	0	0	0	0	0	0	0	0	0	0	1	9.1	0	0.0	0	0.0	48.7	60.5
1300	10	0	9	0	1	0	0	0	0	0	0	0	0	0	0.0	0	0.0	0	0.0	43.8	-
1315	8	0	8	0	0	0	0	0	0	0	0	0	0	2	25.0	0	0.0	0	0.0	51	-
1330	6	0	6	0	0	0	0	0	0	0	0	0	0	2	33.3	0	0.0	0	0.0	50.5	-
1345	11	1	9	0	1	0	0	0	0	0	0	0	0	2	18.2	1	9.1	0	0.0	48.1	64.9
1400	12	0	12	0	0	0	0	0	0	0	0	0	0	0	0.0	0	0.0	0	0.0	42.5	50.1
1415	**13**	**0**	**10**	**0**	**3**	**0**	**0**	**0**	**0**	**0**	**0**	**0**	**0**	**0**	**0.0**	**0**	**0.0**	**0**	**0.0**	**44.6**	**52**
1430	7	0	6	0	1	0	0	0	0	0	0	0	0	0	0.0	0	0.0	0	0.0	36.1	-
1445	12	0	9	0	3	0	0	0	0	0	0	0	0	0	0.0	0	0.0	0	0.0	46.2	52
1500	4	0	4	0	0	0	0	0	0	0	0	0	0	0	0.0	0	0.0	0	0.0	42	-
1515	4	0	2	0	2	0	0	0	0	0	0	0	0	0	0.0	0	0.0	0	0.0	51.3	-
1530	4	0	4	0	0	0	0	0	0	0	0	0	0	0	0.0	0	0.0	0	0.0	49	-
1545	9	0	7	0	1	1	0	0	0	0	0	0	0	1	11.1	0	0.0	0	0.0	45.8	-
1600	5	0	5	0	0	0	0	0	0	0	0	0	0	0	0.0	0	0.0	0	0.0	46.5	-
1615	5	0	3	0	2	0	0	0	0	0	0	0	0	0	0.0	0	0.0	0	0.0	43.8	-
1630	7	0	6	0	1	0	0	0	0	0	0	0	0	0	0.0	0	0.0	0	0.0	46.1	-
1645	8	0	8	0	0	0	0	0	0	0	0	0	0	0	0.0	0	0.0	0	0.0	49.7	-
1700	5	0	4	0	1	0	0	0	0	0	0	0	0	0	0.0	0	0.0	0	0.0	41.8	-
1715	4	1	1	0	1	1	0	0	0	0	0	0	0	0	0.0	0	0.0	0	0.0	40.8	-
1730	1	0	0	0	1	0	0	0	0	0	0	0	0	0	0.0	0	0.0	0	0.0	57.2	-
1745	5	0	4	0	1	0	0	0	0	0	0	0	0	0	0.0	0	0.0	0	0.0	48.9	-
1800	7	0	5	0	2	0	0	0	0	0	0	0	0	0	0.0	0	0.0	0	0.0	44.9	-
1815	6	0	5	0	1	0	0	0	0	0	0	0	0	0	0.0	0	0.0	0	0.0	46.6	-
1830	6	0	6	0	0	0	0	0	0	0	0	0	0	0	0.0	0	0.0	0	0.0	47.2	-
1845	2	1	1	0	0	0	0	0	0	0	0	0	0	0	0.0	0	0.0	0	0.0	52	-
1900	2	0	2	0	0	0	0	0	0	0	0	0	0	0	0.0	0	0.0	0	0.0	54.6	-
1915	4	0	3	0	1	0	0	0	0	0	0	0	0	0	0.0	0	0.0	0	0.0	45.3	-
1930	6	0	6	0	0	0	0	0	0	0	0	0	0	1	16.7	0	0.0	0	0.0	50.1	-
1945	2	0	1	0	1	0	0	0	0	0	0	0	0	0	0.0	0	0.0	0	0.0	41	-
2000	2	0	2	0	0	0	0	0	0	0	0	0	0	0	0.0	0	0.0	0	0.0	45.6	-
2015	3	0	3	0	0	0	0	0	0	0	0	0	0	0	0.0	0	0.0	0	0.0	51.7	-
2030	4	0	4	0	0	0	0	0	0	0	0	0	0	1	25.0	0	0.0	0	0.0	45.2	-
2045	6	0	6	0	0	0	0	0	0	0	0	0	0	0	0.0	0	0.0	0	0.0	42.7	-
2100	4	0	2	0	2	0	0	0	0	0	0	0	0	0	0.0	0	0.0	0	0.0	45.8	-
2115	3	0	3	0	0	0	0	0	0	0	0	0	0	0	0.0	0	0.0	0	0.0	46.1	-
2130	1	0	0	0	1	0	0	0	0	0	0	0	0	1	100.0	1	100.0	1	100.0	79.2	-
2145	2	0	2	0	0	0	0	0	0	0	0	0	0	0	0.0	0	0.0	0	0.0	53.9	-
2200	0	0	0	0	0	0	0	0	0	0	0	0	0	0	0.0	0	0.0	0	0.0	-	-
2215	0	0	0	0	0	0	0	0	0	0	0	0	0	0	0.0	0	0.0	0	0.0	-	-
2230	1	0	1	0	0	0	0	0	0	0	0	0	0	0	0.0	0	0.0	0	0.0	35.7	-
2245	1	0	1	0	0	0	0	0	0	0	0	0	0	0	0.0	0	0.0	0	0.0	54	-
2300	1	0	1	0	0	0	0	0	0	0	0	0	0	1	100.0	0	0.0	0	0.0	62.6	-
2315	0	0	0	0	0	0	0	0	0	0	0	0	0	0	0.0	0	0.0	0	0.0	-	-
2330	2	0	2	0	0	0	0	0	0	0	0	0	0	0	0.0	0	0.0	0	0.0	53.4	-
2345	0	0	0	0	0	0	0	0	0	0	0	0	0	0	0.0	0	0.0	0	0.0	-	-
07-19	**341**	**12**	**275**	**1**	**43**	**4**	**1**	**1**	**3**	**1**	**0**	**0**	**0**	**19**	**5.6**	**3**	**0.9**	**1**	**0.3**	**46.4**	**54.5**
06-22	**389**	**12**	**315**	**1**	**51**	**4**	**1**	**1**	**3**	**1**	**0**	**0**	**0**	**23**	**5.9**	**4**	**1.0**	**2**	**0.5**	**46.5**	**54.6**
06-00	**394**	**12**	**320**	**1**	**51**	**4**	**1**	**1**	**3**	**1**	**0**	**0**	**0**	**24**	**6.1**	**4**	**1.0**	**2**	**0.5**	**46.6**	**54.8**
00-00	**416**	**13**	**336**	**1**	**52**	**4**	**1**	**1**	**4**	**4**	**0**	**0**	**0**	**24**	**5.8**	**4**	**1.0**	**2**	**0.5**	**46.4**	**54.6**

Site 26
Location MAIN STREET - attached to TREE
Direction Two Way

16 March 2025 **Sunday**

16557 / NEWARK - ON - TRENT
MARCH 2025
AUTOMATIC TRAFFIC COUNT

Time	Total	Classification												]PSL	]PSL%	]SL1	]SL1%	]SL2	]SL2%	Mean	Vpp
		1	2	3	4	5	6	7	8	9	10	11	12	60	60	68	68	70	70		85
		MCL	SV	SVT	TB2	TB3	T4	ART3	ART4	ART5	ART6	BD	DRT			ACPO	ACPO	DfT	DfT		
0000	0	0	0	0	0	0	0	0	0	0	0	0	0	0	0.0	0	0.0	0	0.0	-	-
0015	0	0	0	0	0	0	0	0	0	0	0	0	0	0	0.0	0	0.0	0	0.0	-	-
0030	0	0	0	0	0	0	0	0	0	0	0	0	0	0	0.0	0	0.0	0	0.0	-	-
0045	0	0	0	0	0	0	0	0	0	0	0	0	0	0	0.0	0	0.0	0	0.0	-	-
0100	0	0	0	0	0	0	0	0	0	0	0	0	0	0	0.0	0	0.0	0	0.0	-	-
0115	0	0	0	0	0	0	0	0	0	0	0	0	0	0	0.0	0	0.0	0	0.0	-	-
0130	0	0	0	0	0	0	0	0	0	0	0	0	0	0	0.0	0	0.0	0	0.0	-	-
0145	0	0	0	0	0	0	0	0	0	0	0	0	0	0	0.0	0	0.0	0	0.0	-	-
0200	0	0	0	0	0	0	0	0	0	0	0	0	0	0	0.0	0	0.0	0	0.0	-	-
0215	0	0	0	0	0	0	0	0	0	0	0	0	0	0	0.0	0	0.0	0	0.0	-	-
0230	0	0	0	0	0	0	0	0	0	0	0	0	0	0	0.0	0	0.0	0	0.0	-	-
0245	0	0	0	0	0	0	0	0	0	0	0	0	0	0	0.0	0	0.0	0	0.0	-	-
0300	0	0	0	0	0	0	0	0	0	0	0	0	0	0	0.0	0	0.0	0	0.0	-	-
0315	0	0	0	0	0	0	0	0	0	0	0	0	0	0	0.0	0	0.0	0	0.0	-	-
0330	0	0	0	0	0	0	0	0	0	0	0	0	0	0	0.0	0	0.0	0	0.0	-	-
0345	0	0	0	0	0	0	0	0	0	0	0	0	0	0	0.0	0	0.0	0	0.0	-	-
0400	0	0	0	0	0	0	0	0	0	0	0	0	0	0	0.0	0	0.0	0	0.0	-	-
0415	0	0	0	0	0	0	0	0	0	0	0	0	0	0	0.0	0	0.0	0	0.0	-	-
0430	0	0	0	0	0	0	0	0	0	0	0	0	0	0	0.0	0	0.0	0	0.0	-	-
0445	0	0	0	0	0	0	0	0	0	0	0	0	0	0	0.0	0	0.0	0	0.0	-	-
0500	0	0	0	0	0	0	0	0	0	0	0	0	0	0	0.0	0	0.0	0	0.0	-	-
0515	1	0	1	0	0	0	0	0	0	0	0	0	0	0	0.0	0	0.0	0	0.0	45.2	-
0530	0	0	0	0	0	0	0	0	0	0	0	0	0	0	0.0	0	0.0	0	0.0	-	-
0545	1	0	1	0	0	0	0	0	0	0	0	0	0	0	0.0	0	0.0	0	0.0	43	-
0600	0	0	0	0	0	0	0	0	0	0	0	0	0	0	0.0	0	0.0	0	0.0	-	-
0615	1	0	0	0	1	0	0	0	0	0	0	0	0	0	0.0	0	0.0	0	0.0	41	-
0630	1	0	0	0	1	0	0	0	0	0	0	0	0	0	0.0	0	0.0	0	0.0	42	-
0645	1	0	1	0	0	0	0	0	0	0	0	0	0	0	0.0	0	0.0	0	0.0	49.2	-
0700	1	0	1	0	0	0	0	0	0	0	0	0	0	0	0.0	0	0.0	0	0.0	47.2	-
0715	0	0	0	0	0	0	0	0	0	0	0	0	0	0	0.0	0	0.0	0	0.0	-	-
0730	3	0	3	0	0	0	0	0	0	0	0	0	0	0	0.0	0	0.0	0	0.0	50.5	-
0745	5	0	2	1	2	0	0	0	0	0	0	0	0	0	0.0	0	0.0	0	0.0	41.2	-
0800	4	1	2	0	1	0	0	0	0	0	0	0	0	0	0.0	0	0.0	0	0.0	42.8	-
0815	4	0	3	0	1	0	0	0	0	0	0	0	0	2	50.0	2	50.0	1	25.0	61.1	-
0830	3	0	3	0	0	0	0	0	0	0	0	0	0	1	33.3	0	0.0	0	0.0	53.1	-
0845	5	0	4	0	0	0	0	0	1	0	0	0	0	0	0.0	0	0.0	0	0.0	47.6	-
0900	5	0	5	0	0	0	0	0	0	0	0	0	0	0	0.0	0	0.0	0	0.0	49.1	-
0915	7	0	6	0	1	0	0	0	0	0	0	0	0	0	0.0	0	0.0	0	0.0	44.7	-
0930	7	0	7	0	0	0	0	0	0	0	0	0	0	0	0.0	0	0.0	0	0.0	39.5	-
0945	8	0	6	0	1	0	0	0	1	0	0	0	0	0	0.0	0	0.0	0	0.0	44.8	-
1000	8	0	7	0	1	0	0	0	0	0	0	0	0	0	0.0	0	0.0	0	0.0	50.9	-
1015	7	1	6	0	0	0	0	0	0	0	0	0	0	0	0.0	0	0.0	0	0.0	41.9	-
1030	10	3	7	0	0	0	0	0	0	0	0	0	0	3	30.0	1	10.0	1	10.0	51	-
1045	**11**	**1**	**8**	**0**	**2**	**0**	**0**	**0**	**0**	**0**	**0**	**0**	**0**	**0**	**0.0**	**0**	**0.0**	**0**	**0.0**	**45.4**	**52.2**
1100	8	0	8	0	0	0	0	0	0	0	0	0	0	0	0.0	0	0.0	0	0.0	44.2	-
1115	9	2	7	0	0	0	0	0	0	0	0	0	0	1	11.1	0	0.0	0	0.0	43.7	-
1130	10	0	9	0	1	0	0	0	0	0	0	0	0	0	0.0	0	0.0	0	0.0	39.1	-
1145	10	0	8	0	2	0	0	0	0	0	0	0	0	2	20.0	1	10.0	0	0.0	46.2	-
1200	10	1	7	0	1	0	0	0	1	0	0	0	0	1	10.0	1	10.0	1	10.0	48.3	-
1215	11	1	9	0	1	0	0	0	0	0	0	0	0	0	0.0	0	0.0	0	0.0	47.4	51.9
1230	8	0	8	0	0	0	0	0	0	0	0	0	0	2	25.0	0	0.0	0	0.0	49.2	-
1245	10	0	10	0	0	0	0	0	0	0	0	0	0	1	10.0	0	0.0	0	0.0	47.8	-
1300	7	0	5	0	2	0	0	0	0	0	0	0	0	0	0.0	0	0.0	0	0.0	50.1	-
1315	9	0	8	0	1	0	0	0	0	0	0	0	0	2	22.2	0	0.0	0	0.0	48.7	-
1330	6	1	5	0	0	0	0	0	0	0	0	0	0	0	0.0	0	0.0	0	0.0	43.5	-
1345	6	0	5	0	1	0	0	0	0	0	0	0	0	0	0.0	0	0.0	0	0.0	43.5	-
1400	3	0	3	0	0	0	0	0	0	0	0	0	0	0	0.0	0	0.0	0	0.0	50.7	-
1415	7	0	7	0	0	0	0	0	0	0	0	0	0	1	14.3	1	14.3	0	0.0	50.9	-
1430	12	0	10	0	1	0	0	0	1	0	0	0	0	1	8.3	1	8.3	0	0.0	45.7	56.8
1445	3	0	3	0	0	0	0	0	0	0	0	0	0	0	0.0	0	0.0	0	0.0	41.6	-
1500	9	0	9	0	0	0	0	0	0	0	0	0	0	0	0.0	0	0.0	0	0.0	48.8	-
1515	**14**	**0**	**10**	**0**	**4**	**0**	**0**	**0**	**0**	**0**	**0**	**0**	**0**	**0**	**0.0**	**0**	**0.0**	**0**	**0.0**	**43.9**	**55.1**
1530	8	0	5	1	1	0	0	0	0	1	0	0	0	0	0.0	0	0.0	0	0.0	42.4	-
1545	**14**	**0**	**11**	**1**	**2**	**0**	**0**	**0**	**0**	**0**	**0**	**0**	**0**	**0**	**0.0**	**0**	**0.0**	**0**	**0.0**	**42.8**	**50.4**
1600	10	0	9	0	1	0	0	0	0	0	0	0	0	1	10.0	0	0.0	0	0.0	44.9	-
1615	6	0	4	0	1	0	0	0	1	0	0	0	0	0	0.0	0	0.0	0	0.0	44	-
1630	3	0	3	0	0	0	0	0	0	0	0	0	0	0	0.0	0	0.0	0	0.0	47.4	-
1645	5	0	4	0	1	0	0	0	0	0	0	0	0	0	0.0	0	0.0	0	0.0	43.7	-
1700	4	0	4	0	0	0	0	0	0	0	0	0	0	1	25.0	0	0.0	0	0.0	55	-
1715	8	0	7	0	1	0	0	0	0	0	0	0	0	0	0.0	0	0.0	0	0.0	47.3	-
1730	8	0	7	0	1	0	0	0	0	0	0	0	0	0	0.0	0	0.0	0	0.0	45	-
1745	4	0	4	0	0	0	0	0	0	0	0	0	0	0	0.0	0	0.0	0	0.0	47	-
1800	4	0	3	0	0	0	0	1	0	0	0	0	0	0	0.0	0	0.0	0	0.0	48.3	-
1815	3	0	3	0	0	0	0	0	0	0	0	0	0	0	0.0	0	0.0	0	0.0	46.3	-
1830	7	0	6	0	1	0	0	0	0	0	0	0	0	0	0.0	0	0.0	0	0.0	47.4	-
1845	3	0	3	0	0	0	0	0	0	0	0	0	0	0	0.0	0	0.0	0	0.0	41.4	-
1900	2	0	2	0	0	0	0	0	0	0	0	0	0	1	50.0	1	50.0	1	50.0	60.8	-
1915	5	0	4	0	1	0	0	0	0	0	0	0	0	1	20.0	0	0.0	0	0.0	52.5	-
1930	4	0	4	0	0	0	0	0	0	0	0	0	0	1	25.0	0	0.0	0	0.0	53.8	-
1945	4	0	4	0	0	0	0	0	0	0	0	0	0	0	0.0	0	0.0	0	0.0	51.8	-
2000	4	0	4	0	0	0	0	0	0	0	0	0	0	0	0.0	0	0.0	0	0.0	47.2	-
2015	1	0	1	0	0	0	0	0	0	0	0	0	0	0	0.0	0	0.0	0	0.0	40.4	-
2030	1	0	1	0	0	0	0	0	0	0	0	0	0	1	100.0	0	0.0	0	0.0	62.6	-
2045	1	0	1	0	0	0	0	0	0	0	0	0	0	0	0.0	0	0.0	0	0.0	41.9	-
2100	1	0	0	0	1	0	0	0	0	0	0	0	0	0	0.0	0	0.0	0	0.0	55.8	-
2115	1	0	1	0	0	0	0	0	0	0	0	0	0	0	0.0	0	0.0	0	0.0	55.8	-
2130	0	0	0	0	0	0	0	0	0	0	0	0	0	0	0.0	0	0.0	0	0.0	-	-
2145	1	0	1	0	0	0	0	0	0	0	0	0	0	0	0.0	0	0.0	0	0.0	50.7	-
2200	2	0	2	0	0	0	0	0	0	0	0	0	0	0	0.0	0	0.0	0	0.0	50.8	-
2215	0	0	0	0	0	0	0	0	0	0	0	0	0	0	0.0	0	0.0	0	0.0	-	-
2230	3	0	3	0	0	0	0	0	0	0	0	0	0	0	0.0	0	0.0	0	0.0	51.6	-
2245	3	0	3	0	0	0	0	0	0	0	0	0	0	0	0.0	0	0.0	0	0.0	54.7	-
2300	2	0	2	0	0	0	0	0	0	0	0	0	0	1	50.0	1	50.0	1	50.0	50.4	-
2315	0	0	0	0	0	0	0	0	0	0	0	0	0	0	0.0	0	0.0	0	0.0	-	-
2330	0	0	0	0	0	0	0	0	0	0	0	0	0	0	0.0	0	0.0	0	0.0	-	-
2345	0	0	0	0	0	0	0	0	0	0	0	0	0	0	0.0	0	0.0	0	0.0	-	-
07-19	**327**	**11**	**274**	**3**	**32**	**0**	**0**	**1**	**5**	**1**	**0**	**0**	**0**	**19**	**5.8**	**7**	**2.1**	**3**	**0.9**	**46.1**	**53.4**
06-22	**355**	**11**	**298**	**3**	**36**	**0**	**0**	**1**	**5**	**1**	**0**	**0**	**0**	**23**	**6.5**	**8**	**2.3**	**4**	**1.1**	**46.5**	**53.9**
06-00	**365**	**11**	**308**	**3**	**36**	**0**	**0**	**1**	**5**	**1**	**0**	**0**	**0**	**24**	**6.6**	**9**	**2.5**	**5**	**1.4**	**46.7**	**54.6**
00-00	**367**	**11**	**310**	**3**	**36**	**0**	**0**	**1**	**5**	**1**	**0**	**0**	**0**	**24**	**6.5**	**9**	**2.5**	**5**	**1.4**	**46.7**	**54.6**

Site 26
Location MAIN STREET - attached to TREE
Direction Two Way
17 March 2025 Monday

16557 / NEWARK - ON - TRENT
MARCH 2025
AUTOMATIC TRAFFIC COUNT

Time	Total	Classification												]PSL	]PSL%	]SL1	]SL1%	]SL2	]SL2%	Mean	Vpp
		1	2	3	4	5	6	7	8	9	10	11	12	60	60	68	68	70	70		85
		MCL	SV	SVT	TB2	TB3	T4	ART3	ART4	ART5	ART6	BD	DRT			ACPO	ACPO	DfT	DfT		
0000	0	0	0	0	0	0	0	0	0	0	0	0	0	0	0.0	0	0.0	0	0.0	-	-
0015	0	0	0	0	0	0	0	0	0	0	0	0	0	0	0.0	0	0.0	0	0.0	-	-
0030	0	0	0	0	0	0	0	0	0	0	0	0	0	0	0.0	0	0.0	0	0.0	-	-
0045	0	0	0	0	0	0	0	0	0	0	0	0	0	0	0.0	0	0.0	0	0.0	-	-
0100	0	0	0	0	0	0	0	0	0	0	0	0	0	0	0.0	0	0.0	0	0.0	-	-
0115	1	0	1	0	0	0	0	0	0	0	0	0	0	0	0.0	0	0.0	0	0.0	32.5	-
0130	1	0	1	0	0	0	0	0	0	0	0	0	0	0	0.0	0	0.0	0	0.0	43.5	-
0145	0	0	0	0	0	0	0	0	0	0	0	0	0	0	0.0	0	0.0	0	0.0	-	-
0200	0	0	0	0	0	0	0	0	0	0	0	0	0	0	0.0	0	0.0	0	0.0	-	-
0215	1	0	1	0	0	0	0	0	0	0	0	0	0	0	0.0	0	0.0	0	0.0	44.7	-
0230	1	0	0	0	1	0	0	0	0	0	0	0	0	0	0.0	0	0.0	0	0.0	53.4	-
0245	0	0	0	0	0	0	0	0	0	0	0	0	0	0	0.0	0	0.0	0	0.0	-	-
0300	0	0	0	0	0	0	0	0	0	0	0	0	0	0	0.0	0	0.0	0	0.0	-	-
0315	0	0	0	0	0	0	0	0	0	0	0	0	0	0	0.0	0	0.0	0	0.0	-	-
0330	0	0	0	0	0	0	0	0	0	0	0	0	0	0	0.0	0	0.0	0	0.0	-	-
0345	0	0	0	0	0	0	0	0	0	0	0	0	0	0	0.0	0	0.0	0	0.0	-	-
0400	1	0	1	0	0	0	0	0	0	0	0	0	0	0	0.0	0	0.0	0	0.0	43.6	-
0415	0	0	0	0	0	0	0	0	0	0	0	0	0	0	0.0	0	0.0	0	0.0	-	-
0430	1	0	1	0	0	0	0	0	0	0	0	0	0	0	0.0	0	0.0	0	0.0	46.5	-
0445	2	0	2	0	0	0	0	0	0	0	0	0	0	1	50.0	0	0.0	0	0.0	54.1	-
0500	0	0	0	0	0	0	0	0	0	0	0	0	0	0	0.0	0	0.0	0	0.0	-	-
0515	1	0	1	0	0	0	0	0	0	0	0	0	0	0	0.0	0	0.0	0	0.0	51.8	-
0530	3	0	2	0	1	0	0	0	0	0	0	0	0	0	0.0	0	0.0	0	0.0	39.1	-
0545	7	0	6	0	1	0	0	0	0	0	0	0	0	3	42.9	0	0.0	0	0.0	54.6	-
0600	3	0	3	0	0	0	0	0	0	0	0	0	0	0	0.0	0	0.0	0	0.0	45.9	-
0615	4	0	3	0	1	0	0	0	0	0	0	0	0	0	0.0	0	0.0	0	0.0	51.6	-
0630	8	0	7	0	1	0	0	0	0	0	0	0	0	1	12.5	0	0.0	0	0.0	50.6	-
0645	16	0	14	0	2	0	0	0	0	0	0	0	0	3	18.8	1	6.3	1	6.3	54.6	61.7
0700	15	0	10	1	3	1	0	0	0	0	0	0	0	0	0.0	0	0.0	0	0.0	52.7	58.2
0715	**19**	**0**	**18**	**0**	**1**	**0**	**0**	**0**	**0**	**0**	**0**	**0**	**0**	**4**	**21.1**	**1**	**5.3**	**1**	**5.3**	**53.5**	**63.8**
0730	8	0	7	0	1	0	0	0	0	0	0	0	0	2	25.0	0	0.0	0	0.0	52.8	-
0745	18	0	13	0	4	1	0	0	0	0	0	0	0	2	11.1	1	5.6	1	5.6	50.2	58.4
0800	9	0	6	0	3	0	0	0	0	0	0	0	0	1	11.1	1	11.1	0	0.0	49.4	-
0815	10	0	9	0	1	0	0	0	0	0	0	0	0	1	10.0	0	0.0	0	0.0	49	-
0830	16	0	14	0	2	0	0	0	0	0	0	0	0	0	0.0	0	0.0	0	0.0	46.7	55.4
0845	7	0	7	0	0	0	0	0	0	0	0	0	0	0	0.0	0	0.0	0	0.0	48.3	-
0900	14	0	13	0	1	0	0	0	0	0	0	0	0	0	0.0	0	0.0	0	0.0	44.3	52.5
0915	16	0	15	0	1	0	0	0	0	0	0	0	0	0	0.0	0	0.0	0	0.0	44.3	52.4
0930	9	1	7	0	1	0	0	0	0	0	0	0	0	0	0.0	0	0.0	0	0.0	42.3	-
0945	**19**	**0**	**18**	**0**	**1**	**0**	**0**	**0**	**0**	**0**	**0**	**0**	**0**	**0**	**0.0**	**0**	**0.0**	**0**	**0.0**	**44.8**	**51.1**
1000	9	0	8	0	1	0	0	0	0	0	0	0	0	0	0.0	0	0.0	0	0.0	48.7	-
1015	3	0	3	0	0	0	0	0	0	0	0	0	0	0	0.0	0	0.0	0	0.0	42.3	-
1030	7	0	6	0	0	1	0	0	0	0	0	0	0	2	28.6	0	0.0	0	0.0	49.3	-
1045	**19**	**0**	**18**	**0**	**1**	**0**	**0**	**0**	**0**	**0**	**0**	**0**	**0**	**0**	**0.0**	**0**	**0.0**	**0**	**0.0**	**43.9**	**48.4**
1100	7	0	6	0	1	0	0	0	0	0	0	0	0	0	0.0	0	0.0	0	0.0	45.4	-
1115	10	0	7	0	2	1	0	0	0	0	0	0	0	1	10.0	0	0.0	0	0.0	47.9	-
1130	9	0	8	0	1	0	0	0	0	0	0	0	0	1	11.1	0	0.0	0	0.0	48.4	-
1145	9	0	6	0	3	0	0	0	0	0	0	0	0	1	11.1	1	11.1	0	0.0	54.2	-
1200	8	0	7	0	1	0	0	0	0	0	0	0	0	0	0.0	0	0.0	0	0.0	42.4	-
1215	15	0	12	0	3	0	0	0	0	0	0	0	0	1	6.7	1	6.7	0	0.0	45.7	54.4
1230	7	0	7	0	0	0	0	0	0	0	0	0	0	0	0.0	0	0.0	0	0.0	45.2	-
1245	9	0	7	0	2	0	0	0	0	0	0	0	0	1	11.1	0	0.0	0	0.0	48.3	-
1300	2	0	2	0	0	0	0	0	0	0	0	0	0	1	50.0	1	50.0	1	50.0	56.1	-
1315	10	0	8	0	1	1	0	0	0	0	0	0	0	0	0.0	0	0.0	0	0.0	41.1	-
1330	8	0	7	0	1	0	0	0	0	0	0	0	0	1	12.5	1	12.5	1	12.5	52.1	-
1345	4	0	4	0	0	0	0	0	0	0	0	0	0	0	0.0	0	0.0	0	0.0	48	-
1400	10	0	6	0	4	0	0	0	0	0	0	0	0	0	0.0	0	0.0	0	0.0	41.5	-
1415	6	0	5	0	1	0	0	0	0	0	0	0	0	1	16.7	0	0.0	0	0.0	47.3	-
1430	8	0	6	0	2	0	0	0	0	0	0	0	0	0	0.0	0	0.0	0	0.0	46.1	-
1445	13	1	7	0	5	0	0	0	0	0	0	0	0	0	0.0	0	0.0	0	0.0	41.4	51.8
1500	9	0	6	0	3	0	0	0	0	0	0	0	0	0	0.0	0	0.0	0	0.0	46.2	-
1515	17	0	16	1	0	0	0	0	0	0	0	0	0	1	5.9	0	0.0	0	0.0	46.2	56
1530	9	0	7	0	2	0	0	0	0	0	0	0	0	0	0.0	0	0.0	0	0.0	46.2	-
1545	13	0	10	0	3	0	0	0	0	0	0	0	0	0	0.0	0	0.0	0	0.0	47.9	56.9
1600	22	0	20	0	1	1	0	0	0	0	0	0	0	6	27.3	2	9.1	1	4.5	51.9	64.7
1615	**28**	**1**	**22**	**0**	**4**	**1**	**0**	**0**	**0**	**0**	**0**	**0**	**0**	**4**	**14.3**	**0**	**0.0**	**0**	**0.0**	**47.5**	**59**
1630	16	2	14	0	0	0	0	0	0	0	0	0	0	1	6.3	0	0.0	0	0.0	47.2	58.9
1645	15	0	14	0	0	0	0	0	0	1	0	0	0	2	13.3	0	0.0	0	0.0	44.9	59.8
1700	11	0	11	0	0	0	0	0	0	0	0	0	0	1	9.1	0	0.0	0	0.0	50.9	57.8
1715	14	0	12	0	2	0	0	0	0	0	0	0	0	1	7.1	0	0.0	0	0.0	51.8	57.8
1730	11	0	7	0	4	0	0	0	0	0	0	0	0	0	0.0	0	0.0	0	0.0	50.1	56
1745	13	0	13	0	0	0	0	0	0	0	0	0	0	1	7.7	0	0.0	0	0.0	51.4	55.4
1800	5	0	3	0	2	0	0	0	0	0	0	0	0	0	0.0	0	0.0	0	0.0	52.8	-
1815	8	0	7	0	1	0	0	0	0	0	0	0	0	0	0.0	0	0.0	0	0.0	47.4	-
1830	2	0	1	0	1	0	0	0	0	0	0	0	0	0	0.0	0	0.0	0	0.0	49.4	-
1845	8	0	7	1	0	0	0	0	0	0	0	0	0	2	25.0	1	12.5	1	12.5	51.6	-
1900	5	0	3	0	1	0	0	0	0	1	0	0	0	1	20.0	0	0.0	0	0.0	44.7	-
1915	3	0	2	0	1	0	0	0	0	0	0	0	0	0	0.0	0	0.0	0	0.0	47.4	-
1930	5	0	4	0	1	0	0	0	0	0	0	0	0	0	0.0	0	0.0	0	0.0	48.6	-
1945	5	0	5	0	0	0	0	0	0	0	0	0	0	1	20.0	0	0.0	0	0.0	51.6	-
2000	2	0	2	0	0	0	0	0	0	0	0	0	0	1	50.0	0	0.0	0	0.0	57	-
2015	3	0	2	0	0	0	0	0	1	0	0	0	0	0	0.0	0	0.0	0	0.0	39	-
2030	7	0	6	0	1	0	0	0	0	0	0	0	0	0	0.0	0	0.0	0	0.0	41.6	-
2045	2	0	2	0	0	0	0	0	0	0	0	0	0	0	0.0	0	0.0	0	0.0	52.5	-
2100	20	0	17	0	3	0	0	0	0	0	0	0	0	0	0.0	0	0.0	0	0.0	45.2	50.6
2115	4	0	4	0	0	0	0	0	0	0	0	0	0	0	0.0	0	0.0	0	0.0	45.2	-
2130	3	0	2	0	1	0	0	0	0	0	0	0	0	0	0.0	0	0.0	0	0.0	41	-
2145	3	0	3	0	0	0	0	0	0	0	0	0	0	0	0.0	0	0.0	0	0.0	47.1	-
2200	0	0	0	0	0	0	0	0	0	0	0	0	0	0	0.0	0	0.0	0	0.0	-	-
2215	1	0	1	0	0	0	0	0	0	0	0	0	0	0	0.0	0	0.0	0	0.0	31.7	-
2230	0	0	0	0	0	0	0	0	0	0	0	0	0	0	0.0	0	0.0	0	0.0	-	-
2245	0	0	0	0	0	0	0	0	0	0	0	0	0	0	0.0	0	0.0	0	0.0	-	-
2300	2	0	2	0	0	0	0	0	0	0	0	0	0	0	0.0	0	0.0	0	0.0	45.5	-
2315	1	0	1	0	0	0	0	0	0	0	0	0	0	0	0.0	0	0.0	0	0.0	52.5	-
2330	0	0	0	0	0	0	0	0	0	0	0	0	0	0	0.0	0	0.0	0	0.0	-	-
2345	1	0	0	0	0	0	0	0	1	0	0	0	0	0	0.0	0	0.0	0	0.0	52.8	-
07-19	**534**	**5**	**447**	**3**	**71**	**7**	**0**	**0**	**0**	**1**	**0**	**0**	**0**	**39**	**7.3**	**10**	**1.9**	**6**	**1.1**	**47.7**	**55.9**
06-22	**627**	**5**	**526**	**3**	**83**	**7**	**0**	**0**	**1**	**2**	**0**	**0**	**0**	**46**	**7.3**	**11**	**1.8**	**7**	**1.1**	**47.8**	**55.9**
06-00	**632**	**5**	**530**	**3**	**83**	**7**	**0**	**0**	**2**	**2**	**0**	**0**	**0**	**46**	**7.3**	**11**	**1.7**	**7**	**1.1**	**47.8**	**55.9**
00-00	**651**	**5**	**546**	**3**	**86**	**7**	**0**	**0**	**2**	**2**	**0**	**0**	**0**	**50**	**7.7**	**11**	**1.7**	**7**	**1.1**	**47.8**	**55.9**

Site 26
Location MAIN STREET - attached to TREE
Direction Two Way
18 March 2025 Tuesday

16557 / NEWARK - ON - TRENT
MARCH 2025
AUTOMATIC TRAFFIC COUNT

Time	Total	Classification												]PSL	]PSL%	]SL1	]SL1%	]SL2	]SL2%	Mean	Vpp
		1	2	3	4	5	6	7	8	9	10	11	12	60	60	68	68	70	70		85
		MCL	SV	SVT	TB2	TB3	T4	ART3	ART4	ART5	ART6	BD	DRT			ACPO	ACPO	DfT	DfT		
0000	0	0	0	0	0	0	0	0	0	0	0	0	0	0	0.0	0	0.0	0	0.0	-	-
0015	0	0	0	0	0	0	0	0	0	0	0	0	0	0	0.0	0	0.0	0	0.0	-	-
0030	0	0	0	0	0	0	0	0	0	0	0	0	0	0	0.0	0	0.0	0	0.0	-	-
0045	0	0	0	0	0	0	0	0	0	0	0	0	0	0	0.0	0	0.0	0	0.0	-	-
0100	0	0	0	0	0	0	0	0	0	0	0	0	0	0	0.0	0	0.0	0	0.0	-	-
0115	0	0	0	0	0	0	0	0	0	0	0	0	0	0	0.0	0	0.0	0	0.0	-	-
0130	1	0	1	0	0	0	0	0	0	0	0	0	0	0	0.0	0	0.0	0	0.0	31.5	-
0145	0	0	0	0	0	0	0	0	0	0	0	0	0	0	0.0	0	0.0	0	0.0	-	-
0200	0	0	0	0	0	0	0	0	0	0	0	0	0	0	0.0	0	0.0	0	0.0	-	-
0215	0	0	0	0	0	0	0	0	0	0	0	0	0	0	0.0	0	0.0	0	0.0	-	-
0230	1	0	0	0	1	0	0	0	0	0	0	0	0	0	0.0	0	0.0	0	0.0	42	-
0245	1	0	1	0	0	0	0	0	0	0	0	0	0	0	0.0	0	0.0	0	0.0	35.4	-
0300	0	0	0	0	0	0	0	0	0	0	0	0	0	0	0.0	0	0.0	0	0.0	-	-
0315	0	0	0	0	0	0	0	0	0	0	0	0	0	0	0.0	0	0.0	0	0.0	-	-
0330	1	0	1	0	0	0	0	0	0	0	0	0	0	0	0.0	0	0.0	0	0.0	52.2	-
0345	0	0	0	0	0	0	0	0	0	0	0	0	0	0	0.0	0	0.0	0	0.0	-	-
0400	1	0	0	0	1	0	0	0	0	0	0	0	0	0	0.0	0	0.0	0	0.0	47.5	-
0415	1	0	0	0	1	0	0	0	0	0	0	0	0	0	0.0	0	0.0	0	0.0	53.9	-
0430	1	0	1	0	0	0	0	0	0	0	0	0	0	0	0.0	0	0.0	0	0.0	39	-
0445	2	0	1	0	1	0	0	0	0	0	0	0	0	0	0.0	0	0.0	0	0.0	49.3	-
0500	0	0	0	0	0	0	0	0	0	0	0	0	0	0	0.0	0	0.0	0	0.0	-	-
0515	1	0	1	0	0	0	0	0	0	0	0	0	0	0	0.0	0	0.0	0	0.0	44.7	-
0530	0	0	0	0	0	0	0	0	0	0	0	0	0	0	0.0	0	0.0	0	0.0	-	-
0545	9	0	8	1	0	0	0	0	0	0	0	0	0	0	0.0	0	0.0	0	0.0	48.7	-
0600	4	0	3	0	1	0	0	0	0	0	0	0	0	0	0.0	0	0.0	0	0.0	47.1	-
0615	6	0	4	0	2	0	0	0	0	0	0	0	0	0	0.0	0	0.0	0	0.0	49.1	-
0630	7	0	6	0	1	0	0	0	0	0	0	0	0	0	0.0	0	0.0	0	0.0	49.3	-
0645	15	0	11	0	3	1	0	0	0	0	0	0	0	2	13.3	0	0.0	0	0.0	52.4	59.9
0700	11	0	11	0	0	0	0	0	0	0	0	0	0	1	9.1	0	0.0	0	0.0	51.3	58.1
0715	20	0	19	0	1	0	0	0	0	0	0	0	0	1	5.0	0	0.0	0	0.0	43.9	52.6
0730	13	0	7	2	4	0	0	0	0	0	0	0	0	0	0.0	0	0.0	0	0.0	48	56.1
0745	11	0	9	0	2	0	0	0	0	0	0	0	0	0	0.0	0	0.0	0	0.0	46.6	53.5
0800	6	0	4	0	1	0	0	0	0	0	1	0	0	0	0.0	0	0.0	0	0.0	52.5	-
0815	11	0	9	0	2	0	0	0	0	0	0	0	0	1	9.1	0	0.0	0	0.0	50.3	59.8
0830	**23**	**0**	**19**	**0**	**4**	**0**	**0**	**0**	**0**	**0**	**0**	**0**	**0**	**2**	**8.7**	**0**	**0.0**	**0**	**0.0**	**48.4**	**58.1**
0845	20	0	17	0	2	0	0	0	1	0	0	0	0	1	5.0	0	0.0	0	0.0	45	54.4
0900	11	0	7	0	3	0	0	0	0	1	0	0	0	0	0.0	0	0.0	0	0.0	44.1	56.5
0915	14	0	10	1	3	0	0	0	0	0	0	0	0	2	14.3	1	7.1	0	0.0	47.1	63.3
0930	11	0	10	0	1	0	0	0	0	0	0	0	0	0	0.0	0	0.0	0	0.0	44.8	49.4
0945	7	0	3	2	2	0	0	0	0	0	0	0	0	1	14.3	0	0.0	0	0.0	42.9	-
1000	13	0	10	1	1	0	0	0	1	0	0	0	0	0	0.0	0	0.0	0	0.0	43.6	49.6
1015	5	0	4	0	1	0	0	0	0	0	0	0	0	0	0.0	0	0.0	0	0.0	52.2	-
1030	5	1	3	0	1	0	0	0	0	0	0	0	0	0	0.0	0	0.0	0	0.0	45	-
1045	10	0	9	0	1	0	0	0	0	0	0	0	0	0	0.0	0	0.0	0	0.0	52.4	-
1100	10	0	7	1	2	0	0	0	0	0	0	0	0	0	0.0	0	0.0	0	0.0	44.2	-
1115	2	0	2	0	0	0	0	0	0	0	0	0	0	0	0.0	0	0.0	0	0.0	48	-
1130	14	0	11	0	2	0	0	0	0	1	0	0	0	0	0.0	0	0.0	0	0.0	40.2	45
1145	10	0	9	1	0	0	0	0	0	0	0	0	0	1	10.0	0	0.0	0	0.0	44.4	-
1200	9	0	6	0	1	0	0	0	0	0	2	0	0	0	0.0	0	0.0	0	0.0	45.5	-
1215	10	1	8	0	1	0	0	0	0	0	0	0	0	0	0.0	0	0.0	0	0.0	45.1	-
1230	9	0	5	0	4	0	0	0	0	0	0	0	0	1	11.1	1	11.1	1	11.1	45.9	-
1245	9	0	8	0	1	0	0	0	0	0	0	0	0	0	0.0	0	0.0	0	0.0	43.9	-
1300	5	0	5	0	0	0	0	0	0	0	0	0	0	0	0.0	0	0.0	0	0.0	47	-
1315	18	0	14	0	3	0	0	0	1	0	0	0	0	1	5.6	1	5.6	1	5.6	47.3	58
1330	8	0	7	0	1	0	0	0	0	0	0	0	0	0	0.0	0	0.0	0	0.0	50.4	-
1345	8	0	8	0	0	0	0	0	0	0	0	0	0	0	0.0	0	0.0	0	0.0	44.1	-
1400	4	0	2	0	1	0	0	0	0	1	0	0	0	1	25.0	1	25.0	1	25.0	49.5	-
1415	17	0	16	0	1	0	0	0	0	0	0	0	0	1	5.9	0	0.0	0	0.0	45.7	59
1430	12	0	5	0	7	0	0	0	0	0	0	0	0	1	8.3	0	0.0	0	0.0	46	53.1
1445	3	0	2	0	1	0	0	0	0	0	0	0	0	0	0.0	0	0.0	0	0.0	52.4	-
1500	10	1	6	0	3	0	0	0	0	0	0	0	0	0	0.0	0	0.0	0	0.0	36.1	-
1515	8	1	3	0	4	0	0	0	0	0	0	0	0	0	0.0	0	0.0	0	0.0	51.7	-
1530	10	0	8	0	2	0	0	0	0	0	0	0	0	0	0.0	0	0.0	0	0.0	45.7	-
1545	19	0	17	0	2	0	0	0	0	0	0	0	0	1	5.3	0	0.0	0	0.0	46.7	52.5
1600	**31**	**1**	**29**	**0**	**1**	**0**	**0**	**0**	**0**	**0**	**0**	**0**	**0**	**3**	**9.7**	**0**	**0.0**	**0**	**0.0**	**50.1**	**58.5**
1615	21	0	19	0	2	0	0	0	0	0	0	0	0	2	9.5	1	4.8	0	0.0	52.8	58.6
1630	15	1	13	0	1	0	0	0	0	0	0	0	0	2	13.3	0	0.0	0	0.0	50.9	62
1645	14	0	12	0	2	0	0	0	0	0	0	0	0	4	28.6	0	0.0	0	0.0	53.3	61.8
1700	19	0	15	0	2	1	0	0	1	0	0	0	0	1	5.3	0	0.0	0	0.0	51	55
1715	18	1	12	0	4	0	0	0	1	0	0	0	0	2	11.1	1	5.6	1	5.6	45.9	59.6
1730	22	0	20	0	2	0	0	0	0	0	0	0	0	1	4.5	1	4.5	1	4.5	49.7	53.5
1745	11	0	9	0	2	0	0	0	0	0	0	0	0	0	0.0	0	0.0	0	0.0	47.7	55.8
1800	5	0	4	0	1	0	0	0	0	0	0	0	0	0	0.0	0	0.0	0	0.0	43.5	-
1815	14	0	10	0	4	0	0	0	0	0	0	0	0	0	0.0	0	0.0	0	0.0	44.7	52.5
1830	8	0	7	0	1	0	0	0	0	0	0	0	0	2	25.0	0	0.0	0	0.0	43.3	-
1845	7	0	6	0	1	0	0	0	0	0	0	0	0	0	0.0	0	0.0	0	0.0	44.7	-
1900	5	0	5	0	0	0	0	0	0	0	0	0	0	0	0.0	0	0.0	0	0.0	48.7	-
1915	7	0	6	0	1	0	0	0	0	0	0	0	0	1	14.3	0	0.0	0	0.0	48.5	-
1930	3	0	2	0	1	0	0	0	0	0	0	0	0	0	0.0	0	0.0	0	0.0	48.5	-
1945	4	0	3	0	1	0	0	0	0	0	0	0	0	0	0.0	0	0.0	0	0.0	47.4	-
2000	0	0	0	0	0	0	0	0	0	0	0	0	0	0	0.0	0	0.0	0	0.0	-	-
2015	5	0	3	0	1	1	0	0	0	0	0	0	0	1	20.0	0	0.0	0	0.0	46.9	-
2030	8	0	6	0	1	0	0	0	1	0	0	0	0	1	12.5	1	12.5	0	0.0	49.6	-
2045	3	0	3	0	0	0	0	0	0	0	0	0	0	0	0.0	0	0.0	0	0.0	53.3	-
2100	3	0	2	1	0	0	0	0	0	0	0	0	0	0	0.0	0	0.0	0	0.0	41.8	-
2115	10	0	8	0	1	1	0	0	0	0	0	0	0	0	0.0	0	0.0	0	0.0	41.5	-
2130	2	0	1	0	1	0	0	0	0	0	0	0	0	0	0.0	0	0.0	0	0.0	45.2	-
2145	3	0	2	0	0	0	0	0	0	1	0	0	0	0	0.0	0	0.0	0	0.0	49.1	-
2200	0	0	0	0	0	0	0	0	0	0	0	0	0	0	0.0	0	0.0	0	0.0	-	-
2215	3	0	3	0	0	0	0	0	0	0	0	0	0	0	0.0	0	0.0	0	0.0	45.1	-
2230	1	0	1	0	0	0	0	0	0	0	0	0	0	0	0.0	0	0.0	0	0.0	22.5	-
2245	1	0	0	0	0	0	0	0	1	0	0	0	0	0	0.0	0	0.0	0	0.0	47.3	-
2300	2	0	2	0	0	0	0	0	0	0	0	0	0	0	0.0	0	0.0	0	0.0	42.9	-
2315	1	0	1	0	0	0	0	0	0	0	0	0	0	0	0.0	0	0.0	0	0.0	49.9	-
2330	0	0	0	0	0	0	0	0	0	0	0	0	0	0	0.0	0	0.0	0	0.0	-	-
2345	1	0	1	0	0	0	0	0	0	0	0	0	0	0	0.0	0	0.0	0	0.0	39.7	-
07-19	**571**	**7**	**456**	**8**	**88**	**1**	**0**	**0**	**5**	**3**	**3**	**0**	**0**	**33**	**5.8**	**7**	**1.2**	**5**	**0.9**	**47.2**	**55.7**
06-22	**656**	**7**	**521**	**9**	**102**	**4**	**0**	**0**	**6**	**4**	**3**	**0**	**0**	**38**	**5.8**	**8**	**1.2**	**5**	**0.8**	**47.3**	**55.7**
06-00	**665**	**7**	**529**	**9**	**102**	**4**	**0**	**0**	**7**	**4**	**3**	**0**	**0**	**38**	**5.7**	**8**	**1.2**	**5**	**0.8**	**47.2**	**55.6**
00-00	**684**	**7**	**543**	**10**	**106**	**4**	**0**	**0**	**7**	**4**	**3**	**0**	**0**	**38**	**5.6**	**8**	**1.2**	**5**	**0.7**	**47.2**	**55.5**

Site 26
Location MAIN STREET - attached to TREE
Direction Two Way

16557 / NEWARK - ON - TRENT
MARCH 2025
AUTOMATIC TRAFFIC COUNT

19 March 2025 **Wednesday**

Time	Total	Classification												]PSL	]PSL%	]SL1	]SL1%	]SL2	]SL2%	Mean	Vpp
		1	2	3	4	5	6	7	8	9	10	11	12	60	60	68	68	70	70		85
		MCL	SV	SVT	TB2	TB3	T4	ART3	ART4	ART5	ART6	BD	DRT			ACPO	ACPO	DfT	DfT		
0000	0	0	0	0	0	0	0	0	0	0	0	0	0	0	0.0	0	0.0	0	0.0	-	-
0015	1	0	1	0	0	0	0	0	0	0	0	0	0	0	0.0	0	0.0	0	0.0	42	-
0030	0	0	0	0	0	0	0	0	0	0	0	0	0	0	0.0	0	0.0	0	0.0	-	-
0045	5	0	4	0	0	0	0	1	0	0	0	0	0	0	0.0	0	0.0	0	0.0	42.1	-
0100	0	0	0	0	0	0	0	0	0	0	0	0	0	0	0.0	0	0.0	0	0.0	-	-
0115	1	0	1	0	0	0	0	0	0	0	0	0	0	0	0.0	0	0.0	0	0.0	44.5	-
0130	1	0	0	0	1	0	0	0	0	0	0	0	0	0	0.0	0	0.0	0	0.0	47.7	-
0145	0	0	0	0	0	0	0	0	0	0	0	0	0	0	0.0	0	0.0	0	0.0	-	-
0200	0	0	0	0	0	0	0	0	0	0	0	0	0	0	0.0	0	0.0	0	0.0	-	-
0215	0	0	0	0	0	0	0	0	0	0	0	0	0	0	0.0	0	0.0	0	0.0	-	-
0230	0	0	0	0	0	0	0	0	0	0	0	0	0	0	0.0	0	0.0	0	0.0	-	-
0245	1	0	1	0	0	0	0	0	0	0	0	0	0	0	0.0	0	0.0	0	0.0	35.5	-
0300	0	0	0	0	0	0	0	0	0	0	0	0	0	0	0.0	0	0.0	0	0.0	-	-
0315	0	0	0	0	0	0	0	0	0	0	0	0	0	0	0.0	0	0.0	0	0.0	-	-
0330	2	0	0	0	2	0	0	0	0	0	0	0	0	0	0.0	0	0.0	0	0.0	43.1	-
0345	0	0	0	0	0	0	0	0	0	0	0	0	0	0	0.0	0	0.0	0	0.0	-	-
0400	0	0	0	0	0	0	0	0	0	0	0	0	0	0	0.0	0	0.0	0	0.0	-	-
0415	0	0	0	0	0	0	0	0	0	0	0	0	0	0	0.0	0	0.0	0	0.0	-	-
0430	1	0	0	0	1	0	0	0	0	0	0	0	0	0	0.0	0	0.0	0	0.0	54.2	-
0445	2	0	2	0	0	0	0	0	0	0	0	0	0	0	0.0	0	0.0	0	0.0	49.6	-
0500	0	0	0	0	0	0	0	0	0	0	0	0	0	0	0.0	0	0.0	0	0.0	-	-
0515	2	0	2	0	0	0	0	0	0	0	0	0	0	0	0.0	0	0.0	0	0.0	36.5	-
0530	3	0	3	0	0	0	0	0	0	0	0	0	0	1	33.3	0	0.0	0	0.0	53.5	-
0545	9	0	6	0	3	0	0	0	0	0	0	0	0	1	11.1	0	0.0	0	0.0	48.1	-
0600	3	0	2	0	1	0	0	0	0	0	0	0	0	0	0.0	0	0.0	0	0.0	48	-
0615	3	0	3	0	0	0	0	0	0	0	0	0	0	0	0.0	0	0.0	0	0.0	40.7	-
0630	6	0	6	0	0	0	0	0	0	0	0	0	0	0	0.0	0	0.0	0	0.0	38.7	-
0645	12	0	12	0	0	0	0	0	0	0	0	0	0	3	25.0	1	8.3	0	0.0	55	63.6
0700	15	0	14	0	1	0	0	0	0	0	0	0	0	3	20.0	0	0.0	0	0.0	50.8	61.6
0715	**20**	**0**	**17**	**0**	**3**	**0**	**0**	**0**	**0**	**0**	**0**	**0**	**0**	**2**	**10.0**	**0**	**0.0**	**0**	**0.0**	**52.6**	**58.8**
0730	12	0	10	0	2	0	0	0	0	0	0	0	0	0	0.0	0	0.0	0	0.0	47.9	53.5
0745	12	0	10	0	2	0	0	0	0	0	0	0	0	1	8.3	0	0.0	0	0.0	49.4	55.7
0800	13	0	12	0	1	0	0	0	0	0	0	0	0	1	7.7	0	0.0	0	0.0	50.2	54.3
0815	14	0	13	0	1	0	0	0	0	0	0	0	0	1	7.1	0	0.0	0	0.0	48.1	57.7
0830	14	0	13	0	1	0	0	0	0	0	0	0	0	2	14.3	0	0.0	0	0.0	48.9	60.1
0845	19	0	16	0	3	0	0	0	0	0	0	0	0	0	0.0	0	0.0	0	0.0	40.7	49
0900	17	0	14	0	3	0	0	0	0	0	0	0	0	0	0.0	0	0.0	0	0.0	43.1	51
0915	17	0	14	0	3	0	0	0	0	0	0	0	0	1	5.9	0	0.0	0	0.0	48	55.2
0930	12	0	6	0	6	0	0	0	0	0	0	0	0	0	0.0	0	0.0	0	0.0	45.5	49.2
0945	10	0	6	0	4	0	0	0	0	0	0	0	0	0	0.0	0	0.0	0	0.0	44.5	-
1000	4	0	4	0	0	0	0	0	0	0	0	0	0	0	0.0	0	0.0	0	0.0	43.8	-
1015	14	0	8	0	5	0	0	0	0	0	1	0	0	0	0.0	0	0.0	0	0.0	45.2	55.5
1030	7	1	5	0	1	0	0	0	0	0	0	0	0	0	0.0	0	0.0	0	0.0	44.6	-
1045	9	1	6	0	2	0	0	0	0	0	0	0	0	0	0.0	0	0.0	0	0.0	42.8	-
1100	8	0	7	0	1	0	0	0	0	0	0	0	0	1	12.5	0	0.0	0	0.0	49.5	-
1115	5	0	5	0	0	0	0	0	0	0	0	0	0	1	20.0	0	0.0	0	0.0	46.4	-
1130	10	0	6	0	4	0	0	0	0	0	0	0	0	0	0.0	0	0.0	0	0.0	47.6	-
1145	7	0	6	0	0	0	0	1	0	0	0	0	0	0	0.0	0	0.0	0	0.0	45.9	-
1200	11	0	7	0	3	0	0	0	0	1	0	0	0	2	18.2	1	9.1	1	9.1	48.2	67.1
1215	12	2	9	0	1	0	0	0	0	0	0	0	0	1	8.3	1	8.3	0	0.0	49.4	56.2
1230	10	0	9	0	1	0	0	0	0	0	0	0	0	0	0.0	0	0.0	0	0.0	45.9	-
1245	7	0	6	0	1	0	0	0	0	0	0	0	0	0	0.0	0	0.0	0	0.0	44.8	-
1300	10	0	8	0	1	0	0	0	0	0	1	0	0	1	10.0	0	0.0	0	0.0	45.9	-
1315	14	1	10	0	3	0	0	0	0	0	0	0	0	1	7.1	1	7.1	1	7.1	49.1	57.9
1330	6	0	5	0	0	1	0	0	0	0	0	0	0	0	0.0	0	0.0	0	0.0	50.2	-
1345	15	0	10	0	4	0	0	0	0	1	0	0	0	0	0.0	0	0.0	0	0.0	42	47.5
1400	11	0	10	0	0	0	0	0	1	0	0	0	0	0	0.0	0	0.0	0	0.0	40.2	56.3
1415	14	2	8	0	4	0	0	0	0	0	0	0	0	1	7.1	0	0.0	0	0.0	47.5	57.6
1430	15	0	12	0	3	0	0	0	0	0	0	0	0	1	6.7	0	0.0	0	0.0	45.2	54.4
1445	9	0	9	0	0	0	0	0	0	0	0	0	0	1	11.1	1	11.1	0	0.0	50.1	-
1500	8	0	6	0	2	0	0	0	0	0	0	0	0	0	0.0	0	0.0	0	0.0	46.5	-
1515	6	0	5	0	1	0	0	0	0	0	0	0	0	0	0.0	0	0.0	0	0.0	46.9	-
1530	9	0	7	0	2	0	0	0	0	0	0	0	0	0	0.0	0	0.0	0	0.0	44.8	-
1545	9	0	6	0	2	0	0	0	1	0	0	0	0	0	0.0	0	0.0	0	0.0	42.3	-
1600	**33**	**0**	**32**	**0**	**1**	**0**	**0**	**0**	**0**	**0**	**0**	**0**	**0**	**3**	**9.1**	**0**	**0.0**	**0**	**0.0**	**48**	**56.4**
1615	26	0	24	0	2	0	0	0	0	0	0	0	0	3	11.5	0	0.0	0	0.0	51.7	58.3
1630	11	0	8	0	3	0	0	0	0	0	0	0	0	1	9.1	0	0.0	0	0.0	51.3	60.3
1645	15	0	11	0	4	0	0	0	0	0	0	0	0	1	6.7	0	0.0	0	0.0	49.6	54.2
1700	24	1	21	0	2	0	0	0	0	0	0	0	0	2	8.3	0	0.0	0	0.0	48.7	59.2
1715	10	0	9	0	1	0	0	0	0	0	0	0	0	2	20.0	0	0.0	0	0.0	49.8	-
1730	8	0	7	0	1	0	0	0	0	0	0	0	0	0	0.0	0	0.0	0	0.0	45.9	-
1745	5	0	4	0	1	0	0	0	0	0	0	0	0	0	0.0	0	0.0	0	0.0	46.3	-
1800	11	0	10	0	1	0	0	0	0	0	0	0	0	0	0.0	0	0.0	0	0.0	50.8	56.3
1815	9	1	7	0	1	0	0	0	0	0	0	0	0	1	11.1	0	0.0	0	0.0	51.1	-
1830	9	2	7	0	0	0	0	0	0	0	0	0	0	0	0.0	0	0.0	0	0.0	44	-
1845	8	0	7	0	1	0	0	0	0	0	0	0	0	2	25.0	0	0.0	0	0.0	52.7	-
1900	6	0	4	0	2	0	0	0	0	0	0	0	0	0	0.0	0	0.0	0	0.0	48.6	-
1915	2	0	2	0	0	0	0	0	0	0	0	0	0	0	0.0	0	0.0	0	0.0	39.9	-
1930	4	0	3	0	1	0	0	0	0	0	0	0	0	0	0.0	0	0.0	0	0.0	45	-
1945	5	0	5	0	0	0	0	0	0	0	0	0	0	0	0.0	0	0.0	0	0.0	42.9	-
2000	5	0	4	0	1	0	0	0	0	0	0	0	0	1	20.0	0	0.0	0	0.0	48.3	-
2015	4	0	4	0	0	0	0	0	0	0	0	0	0	0	0.0	0	0.0	0	0.0	50.1	-
2030	7	0	6	0	1	0	0	0	0	0	0	0	0	0	0.0	0	0.0	0	0.0	42.2	-
2045	9	0	8	0	1	0	0	0	0	0	0	0	0	1	11.1	0	0.0	0	0.0	50	-
2100	6	0	6	0	0	0	0	0	0	0	0	0	0	0	0.0	0	0.0	0	0.0	44.6	-
2115	7	0	7	0	0	0	0	0	0	0	0	0	0	0	0.0	0	0.0	0	0.0	45.5	-
2130	6	0	6	0	0	0	0	0	0	0	0	0	0	0	0.0	0	0.0	0	0.0	46.6	-
2145	4	0	4	0	0	0	0	0	0	0	0	0	0	0	0.0	0	0.0	0	0.0	49.2	-
2200	1	0	1	0	0	0	0	0	0	0	0	0	0	0	0.0	0	0.0	0	0.0	46.8	-
2215	1	0	1	0	0	0	0	0	0	0	0	0	0	0	0.0	0	0.0	0	0.0	54.2	-
2230	0	0	0	0	0	0	0	0	0	0	0	0	0	0	0.0	0	0.0	0	0.0	-	-
2245	0	0	0	0	0	0	0	0	0	0	0	0	0	0	0.0	0	0.0	0	0.0	-	-
2300	2	0	1	0	0	0	0	0	0	0	1	0	0	0	0.0	0	0.0	0	0.0	51.6	-
2315	4	0	4	0	0	0	0	0	0	0	0	0	0	0	0.0	0	0.0	0	0.0	47.5	-
2330	0	0	0	0	0	0	0	0	0	0	0	0	0	0	0.0	0	0.0	0	0.0	-	-
2345	4	0	3	0	0	0	0	0	0	1	0	0	0	0	0.0	0	0.0	0	0.0	52.1	-
07-19	**574**	**11**	**466**	**0**	**89**	**1**	**0**	**1**	**2**	**2**	**2**	**0**	**0**	**36**	**6.3**	**4**	**0.7**	**2**	**0.3**	**47.4**	**55.3**
06-22	**663**	**11**	**548**	**0**	**96**	**1**	**0**	**1**	**2**	**2**	**2**	**0**	**0**	**41**	**6.2**	**5**	**0.8**	**2**	**0.3**	**47.4**	**54.8**
06-00	**675**	**11**	**558**	**0**	**96**	**1**	**0**	**1**	**2**	**3**	**3**	**0**	**0**	**41**	**6.1**	**5**	**0.7**	**2**	**0.3**	**47.4**	**54.8**
00-00	**703**	**11**	**578**	**0**	**103**	**1**	**0**	**2**	**2**	**3**	**3**	**0**	**0**	**43**	**6.1**	**5**	**0.7**	**2**	**0.3**	**47.3**	**54.7**

Site 26
Location MAIN STREET - attached to TREE
Direction Two Way
20 March 2025

16557 / NEWARK - ON - TRENT
MARCH 2025
AUTOMATIC TRAFFIC COUNT

Time	Total	Classification												]PSL	]PSL%	]SL1	]SL1%	]SL2	]SL2%	Mean	Vpp
		1	2	3	4	5	6	7	8	9	10	11	12	60	60	68	68	70	70		85
		MCL	SV	SVT	TB2	TB3	T4	ART3	ART4	ART5	ART6	BD	DRT			ACPO	ACPO	DfT	DfT		
0000	1	0	1	0	0	0	0	0	0	0	0	0	0	0	0.0	0	0.0	0	0.0	52.1	-
0015	0	0	0	0	0	0	0	0	0	0	0	0	0	0	0.0	0	0.0	0	0.0	-	-
0030	1	0	0	0	1	0	0	0	0	0	0	0	0	0	0.0	0	0.0	0	0.0	49.9	-
0045	0	0	0	0	0	0	0	0	0	0	0	0	0	0	0.0	0	0.0	0	0.0	-	-
0100	0	0	0	0	0	0	0	0	0	0	0	0	0	0	0.0	0	0.0	0	0.0	-	-
0115	0	0	0	0	0	0	0	0	0	0	0	0	0	0	0.0	0	0.0	0	0.0	-	-
0130	0	0	0	0	0	0	0	0	0	0	0	0	0	0	0.0	0	0.0	0	0.0	-	-
0145	0	0	0	0	0	0	0	0	0	0	0	0	0	0	0.0	0	0.0	0	0.0	-	-
0200	1	0	0	0	1	0	0	0	0	0	0	0	0	0	0.0	0	0.0	0	0.0	44.8	-
0215	0	0	0	0	0	0	0	0	0	0	0	0	0	0	0.0	0	0.0	0	0.0	-	-
0230	1	0	1	0	0	0	0	0	0	0	0	0	0	0	0.0	0	0.0	0	0.0	48.5	-
0245	0	0	0	0	0	0	0	0	0	0	0	0	0	0	0.0	0	0.0	0	0.0	-	-
0300	2	0	2	0	0	0	0	0	0	0	0	0	0	1	50.0	0	0.0	0	0.0	57.5	-
0315	3	0	1	0	2	0	0	0	0	0	0	0	0	0	0.0	0	0.0	0	0.0	41.5	-
0330	4	0	4	0	0	0	0	0	0	0	0	0	0	0	0.0	0	0.0	0	0.0	45.1	-
0345	4	0	3	0	1	0	0	0	0	0	0	0	0	0	0.0	0	0.0	0	0.0	49.5	-
0400	3	0	1	0	1	0	0	0	0	0	1	0	0	0	0.0	0	0.0	0	0.0	43.5	-
0415	5	0	4	0	1	0	0	0	0	0	0	0	0	0	0.0	0	0.0	0	0.0	38.6	-
0430	2	0	0	0	1	0	0	0	1	0	0	0	0	0	0.0	0	0.0	0	0.0	51	-
0445	1	0	1	0	0	0	0	0	0	0	0	0	0	0	0.0	0	0.0	0	0.0	47.1	-
0500	1	0	1	0	0	0	0	0	0	0	0	0	0	0	0.0	0	0.0	0	0.0	43.7	-
0515	1	0	1	0	0	0	0	0	0	0	0	0	0	0	0.0	0	0.0	0	0.0	44.5	-
0530	3	0	3	0	0	0	0	0	0	0	0	0	0	1	33.3	0	0.0	0	0.0	52.5	-
0545	8	0	6	0	2	0	0	0	0	0	0	0	0	0	0.0	0	0.0	0	0.0	50.5	-
0600	5	0	5	0	0	0	0	0	0	0	0	0	0	0	0.0	0	0.0	0	0.0	49.6	-
0615	1	0	0	0	1	0	0	0	0	0	0	0	0	0	0.0	0	0.0	0	0.0	43.4	-
0630	8	0	6	0	2	0	0	0	0	0	0	0	0	0	0.0	0	0.0	0	0.0	50.1	-
0645	13	0	12	0	1	0	0	0	0	0	0	0	0	4	30.8	0	0.0	0	0.0	57.6	65.6
0700	11	0	10	0	1	0	0	0	0	0	0	0	0	3	27.3	0	0.0	0	0.0	57.2	63.4
0715	11	0	9	0	2	0	0	0	0	0	0	0	0	3	27.3	0	0.0	0	0.0	55.8	60.7
0730	13	0	9	1	1	1	0	0	0	0	1	0	0	2	15.4	1	7.7	0	0.0	52.5	60
0745	16	0	13	0	3	0	0	0	0	0	0	0	0	1	6.3	0	0.0	0	0.0	47.8	57.6
0800	12	0	9	0	3	0	0	0	0	0	0	0	0	1	8.3	0	0.0	0	0.0	50.8	58.2
0815	15	0	14	0	1	0	0	0	0	0	0	0	0	3	20.0	2	13.3	2	13.3	54.3	68.8
0830	9	0	9	0	0	0	0	0	0	0	0	0	0	0	0.0	0	0.0	0	0.0	50.9	-
0845	**20**	**0**	**17**	**0**	**3**	**0**	**0**	**0**	**0**	**0**	**0**	**0**	**0**	**0**	**0.0**	**0**	**0.0**	**0**	**0.0**	**41.4**	**50.1**
0900	12	0	10	0	2	0	0	0	0	0	0	0	0	0	0.0	0	0.0	0	0.0	47.5	53.1
0915	11	0	8	0	2	0	1	0	0	0	0	0	0	0	0.0	0	0.0	0	0.0	46.4	53.4
0930	6	0	5	0	1	0	0	0	0	0	0	0	0	0	0.0	0	0.0	0	0.0	43.2	-
0945	10	0	9	0	0	0	0	0	0	1	0	0	0	0	0.0	0	0.0	0	0.0	46	-
1000	10	0	7	0	3	0	0	0	0	0	0	0	0	0	0.0	0	0.0	0	0.0	41.4	-
1015	9	1	7	0	1	0	0	0	0	0	0	0	0	0	0.0	0	0.0	0	0.0	43.7	-
1030	9	1	4	0	4	0	0	0	0	0	0	0	0	1	11.1	0	0.0	0	0.0	43.7	-
1045	4	0	4	0	0	0	0	0	0	0	0	0	0	0	0.0	0	0.0	0	0.0	46.9	-
1100	10	1	6	0	3	0	0	0	0	0	0	0	0	0	0.0	0	0.0	0	0.0	47.1	-
1115	17	0	14	0	3	0	0	0	0	0	0	0	0	0	0.0	0	0.0	0	0.0	43.3	51.2
1130	9	3	6	0	0	0	0	0	0	0	0	0	0	0	0.0	0	0.0	0	0.0	48.9	-
1145	8	3	5	0	0	0	0	0	0	0	0	0	0	1	12.5	0	0.0	0	0.0	47	-
1200	17	6	9	0	2	0	0	0	0	0	0	0	0	1	5.9	0	0.0	0	0.0	49.8	55
1215	16	1	13	0	2	0	0	0	0	0	0	0	0	1	6.3	0	0.0	0	0.0	43.3	53.9
1230	10	0	8	1	1	0	0	0	0	0	0	0	0	0	0.0	0	0.0	0	0.0	39.2	-
1245	9	2	4	0	3	0	0	0	0	0	0	0	0	0	0.0	0	0.0	0	0.0	48.6	-
1300	21	3	14	0	4	0	0	0	0	0	0	0	0	0	0.0	0	0.0	0	0.0	43.1	53.9
1315	11	1	6	0	4	0	0	0	0	0	0	0	0	1	9.1	0	0.0	0	0.0	46.8	59.5
1330	14	3	9	0	0	0	0	1	0	1	0	0	0	2	14.3	1	7.1	1	7.1	49.8	64.5
1345	13	1	8	0	3	0	0	1	0	0	0	0	0	0	0.0	0	0.0	0	0.0	47.2	56
1400	8	0	5	1	2	0	0	0	0	0	0	0	0	0	0.0	0	0.0	0	0.0	45.3	-
1415	9	0	9	0	0	0	0	0	0	0	0	0	0	1	11.1	1	11.1	1	11.1	49.3	-
1430	12	1	10	0	1	0	0	0	0	0	0	0	0	2	16.7	0	0.0	0	0.0	46.2	66.4
1445	16	0	11	1	4	0	0	0	0	0	0	0	0	3	18.8	0	0.0	0	0.0	49.3	60.8
1500	8	2	5	0	1	0	0	0	0	0	0	0	0	2	25.0	0	0.0	0	0.0	48	-
1515	14	0	12	0	2	0	0	0	0	0	0	0	0	2	14.3	1	7.1	0	0.0	51.8	61.3
1530	10	1	8	0	1	0	0	0	0	0	0	0	0	2	20.0	0	0.0	0	0.0	50.1	-
1545	18	1	14	0	3	0	0	0	0	0	0	0	0	2	11.1	1	5.6	1	5.6	44.9	55.6
1600	26	0	25	0	1	0	0	0	0	0	0	0	0	6	23.1	0	0.0	0	0.0	53.7	63.4
1615	**28**	**0**	**24**	**0**	**4**	**0**	**0**	**0**	**0**	**0**	**0**	**0**	**0**	**3**	**10.7**	**0**	**0.0**	**0**	**0.0**	**50.6**	**58.4**
1630	12	0	10	0	2	0	0	0	0	0	0	0	0	0	0.0	0	0.0	0	0.0	47.4	55.5
1645	13	0	12	0	1	0	0	0	0	0	0	0	0	0	0.0	0	0.0	0	0.0	48.3	58
1700	12	0	9	0	3	0	0	0	0	0	0	0	0	2	16.7	2	16.7	1	8.3	54.2	68.4
1715	17	0	15	0	1	1	0	0	0	0	0	0	0	3	17.7	0	0.0	0	0.0	48.3	61.3
1730	14	1	10	0	2	1	0	0	0	0	0	0	0	3	21.4	1	7.1	0	0.0	51.2	62.2
1745	6	0	5	0	1	0	0	0	0	0	0	0	0	2	33.3	0	0.0	0	0.0	53.9	-
1800	4	0	3	0	1	0	0	0	0	0	0	0	0	0	0.0	0	0.0	0	0.0	50.5	-
1815	7	1	6	0	0	0	0	0	0	0	0	0	0	1	14.3	0	0.0	0	0.0	49.8	-
1830	14	1	10	0	3	0	0	0	0	0	0	0	0	1	7.1	0	0.0	0	0.0	49.3	52.3
1845	6	0	4	0	2	0	0	0	0	0	0	0	0	0	0.0	0	0.0	0	0.0	45.3	-
1900	3	0	3	0	0	0	0	0	0	0	0	0	0	1	33.3	0	0.0	0	0.0	57.6	-
1915	6	0	5	0	1	0	0	0	0	0	0	0	0	0	0.0	0	0.0	0	0.0	49.8	-
1930	2	0	2	0	0	0	0	0	0	0	0	0	0	0	0.0	0	0.0	0	0.0	54.1	-
1945	1	0	0	0	1	0	0	0	0	0	0	0	0	0	0.0	0	0.0	0	0.0	47.1	-
2000	5	0	2	0	2	0	0	0	1	0	0	0	0	1	20.0	0	0.0	0	0.0	51.2	-
2015	3	0	2	0	0	0	0	0	1	0	0	0	0	0	0.0	0	0.0	0	0.0	52.1	-
2030	4	0	2	0	1	0	0	0	1	0	0	0	0	1	25.0	0	0.0	0	0.0	48.6	-
2045	7	0	4	0	2	0	0	0	0	0	1	0	0	1	14.3	0	0.0	0	0.0	50.6	-
2100	7	0	5	0	2	0	0	0	0	0	0	0	0	0	0.0	0	0.0	0	0.0	46.6	-
2115	4	0	3	0	0	0	0	1	0	0	0	0	0	0	0.0	0	0.0	0	0.0	42	-
2130	2	0	1	0	1	0	0	0	0	0	0	0	0	0	0.0	0	0.0	0	0.0	47.2	-
2145	2	0	1	0	0	0	0	0	0	0	1	0	0	0	0.0	0	0.0	0	0.0	46.5	-
2200	2	0	1	0	1	0	0	0	0	0	0	0	0	0	0.0	0	0.0	0	0.0	51.5	-
2215	0	0	0	0	0	0	0	0	0	0	0	0	0	0	0.0	0	0.0	0	0.0	-	-
2230	0	0	0	0	0	0	0	0	0	0	0	0	0	0	0.0	0	0.0	0	0.0	-	-
2245	3	0	3	0	0	0	0	0	0	0	0	0	0	0	0.0	0	0.0	0	0.0	46.1	-
2300	1	0	1	0	0	0	0	0	0	0	0	0	0	0	0.0	0	0.0	0	0.0	47.3	-
2315	0	0	0	0	0	0	0	0	0	0	0	0	0	0	0.0	0	0.0	0	0.0	-	-
2330	2	0	2	0	0	0	0	0	0	0	0	0	0	0	0.0	0	0.0	0	0.0	44.9	-
2345	0	0	0	0	0	0	0	0	0	0	0	0	0	0	0.0	0	0.0	0	0.0	-	-
07-19	**587**	**34**	**453**	**4**	**87**	**3**	**1**	**2**	**0**	**2**	**1**	**0**	**0**	**55**	**9.4**	**10**	**1.7**	**6**	**1.0**	**48.2**	**57.2**
06-22	**660**	**34**	**506**	**4**	**101**	**3**	**1**	**3**	**3**	**2**	**3**	**0**	**0**	**63**	**9.5**	**10**	**1.5**	**6**	**0.9**	**48.5**	**57.2**
06-00	**668**	**34**	**513**	**4**	**102**	**3**	**1**	**3**	**3**	**2**	**3**	**0**	**0**	**63**	**9.4**	**10**	**1.5**	**6**	**0.9**	**48.5**	**57.2**
00-00	**709**	**34**	**542**	**4**	**112**	**3**	**1**	**3**	**4**	**2**	**4**	**0**	**0**	**65**	**9.2**	**10**	**1.4**	**6**	**0.8**	**48.4**	**57.1**

Site 26
Location MAIN STREET - attached to TREE
Direction Two Way

16557 / NEWARK - ON - TRENT
MARCH 2025
AUTOMATIC TRAFFIC COUNT


Virtual Day (7)


Time	Total	Classification												]PSL	]PSL%	]SL1	]SL1%	]SL2	]SL2%	Mean	Vpp
		1 MCL	2 SV	3 SVT	4 TB2	5 TB3	6 T4	7 ART3	8 ART4	9 ART5	10 ART6	11 BD	12 DRT	60	60	68 ACPO	68 ACPO	70 DfT	70 DfT		85
0000	2	0	1	0	0	0	0	0	0	0	0	0	0	0	0.0	0	0.0	0	0.0	45.8	-
0100	1	0	1	0	0	0	0	0	0	0	0	0	0	0	0.0	0	0.0	0	0.0	42.4	-
0200	1	0	1	0	0	0	0	0	0	0	0	0	0	0	0.0	0	0.0	0	0.0	42.7	-
0300	2	0	2	0	1	0	0	0	0	0	0	0	0	0	5.9	0	0.0	0	0.0	46.6	-
0400	7	0	4	0	1	0	0	0	0	0	0	0	0	0	2.2	0	0.0	0	0.0	44.5	-
0500	9	0	8	0	1	0	0	0	0	0	0	0	0	1	12.3	0	0.0	0	0.0	48.7	-
0600	22	0	18	0	4	0	0	0	0	0	0	0	0	2	10.5	0	2.0	0	0.7	50.5	57.3
0700	42	0	35	1	6	1	0	0	0	0	0	0	0	5	11.5	1	2.0	1	1.7	50.3	58.8
0800	**44**	**0**	**37**	**0**	**6**	**0**	**0**	**0**	**0**	**0**	**0**	**0**	**0**	**3**	**7.9**	**1**	**2.0**	**0**	**1.0**	**48.4**	**56.3**
0900	43	0	34	0	7	0	0	0	0	0	0	0	0	1	2.7	0	1.0	0	0.3	45.7	52.4
1000	34	2	27	0	4	0	0	0	0	0	0	0	0	2	4.6	0	0.8	0	0.4	46.2	53.9
1100	37	1	29	0	6	0	0	0	0	0	0	0	0	3	6.9	1	1.9	0	0.8	46.6	56.2
1200	45	2	36	0	6	0	0	0	0	0	0	0	0	3	5.7	1	1.6	0	0.9	46.7	53.8
1300	39	2	31	0	5	0	0	0	0	0	0	0	0	2	5.9	1	2.2	1	1.8	46.4	55.1
1400	40	1	31	0	7	0	0	0	0	0	0	0	0	2	6.1	1	1.8	0	0.7	45.8	54.5
1500	44	1	35	0	7	0	0	0	0	0	0	0	0	2	4.8	0	1.0	0	0.6	46.6	54.8
1600	**61**	**1**	**53**	**0**	**6**	**0**	**0**	**0**	**0**	**0**	**0**	**0**	**0**	**6**	**10.5**	**1**	**0.9**	**0**	**0.2**	**49.4**	**58.3**
1700	43	1	36	0	6	1	0	0	0	0	0	0	0	4	8.6	1	2.0	0	1.0	49.4	55.9
1800	27	1	22	0	4	0	0	0	0	0	0	0	0	1	5.2	0	0.5	0	0.5	47.5	55.6
1900	16	0	13	0	2	0	0	0	0	0	0	0	0	1	7.2	0	0.9	0	0.9	48.3	55.9
2000	16	0	14	0	2	0	0	0	1	0	0	0	0	1	8.7	0	0.9	0	0.0	47	55.9
2100	17	0	14	0	2	0	0	0	0	0	0	0	0	0	0.8	0	0.8	0	0.8	46	51.1
2200	5	0	4	0	0	0	0	0	0	0	0	0	0	0	0.0	0	0.0	0	0.0	46.7	-
2300	4	0	4	0	0	0	0	0	0	0	0	0	0	0	6.9	0	3.4	0	3.4	47.6	-
07-19	**501**	**12**	**407**	**3**	**70**	**3**	**1**	**1**	**2**	**1**	**1**	**0**	**0**	**35**	**6.9**	**7**	**1.5**	**4**	**0.8**	**47.5**	**55.7**
06-22	**572**	**12**	**466**	**4**	**80**	**3**	**1**	**1**	**3**	**2**	**1**	**0**	**0**	**40**	**6.9**	**8**	**1.4**	**5**	**0.8**	**47.6**	**55.7**
06-00	**581**	**12**	**474**	**4**	**81**	**3**	**1**	**1**	**3**	**2**	**1**	**0**	**0**	**40**	**6.9**	**8**	**1.5**	**5**	**0.8**	**47.6**	**55.6**
00-00	**603**	**12**	**490**	**4**	**85**	**3**	**1**	**1**	**4**	**2**	**1**	**0**	**0**	**41**	**6.8**	**8**	**1.4**	**5**	**0.8**	**47.6**	**55.6**

Virtual Week (1)

Time	Total	Classification												]PSL	]PSL%	]SL1	]SL1%	]SL2	]SL2%	Mean	Vpp
		1 MCL	2 SV	3 SVT	4 TB2	5 TB3	6 T4	7 ART3	8 ART4	9 ART5	10 ART6	11 BD	12 DRT	60	60	68 ACPO	68 ACPO	70 DfT	70 DfT		85
Mon	651	5	546	3	86	7	0	0	2	2	0	0	0	50	7.7	11	1.7	7	1.1	47.8	55.9
Tue	684	7	543	10	106	4	0	0	7	4	3	0	0	38	5.6	8	1.2	5	0.7	47.2	55.5
Wed	703	11	578	0	103	1	0	2	2	3	3	0	0	43	6.1	5	0.7	2	0.3	47.3	54.7
Thu	709	34	542	4	112	3	1	3	4	2	4	0	0	65	9.2	10	1.4	6	0.8	48.4	57.1
Fri	693	6	576	5	97	4	2	1	2	0	0	0	0	45	6.5	12	1.7	6	0.9	48.2	55.5
| Sat	416	13	336	1	52	4	1	1	4	4	0	0	0	24	5.8	4	1.0	2	0.5	46.4	54.6
| Sun	367	11	310	3	36	0	0	1	5	1	0	0	0	24	6.5	9	2.5	5	1.4	46.7	54.6
5 Day Ave.	**688**	**13**	**557**	**4**	**101**	**4**	**1**	**1**	**3**	**2**	**2**	**0**	**0**	**48**	**7.0**	**9**	**1.3**	**5**	**0.7**	**47.8**	**55.7**
7 Day Ave.	**603**	**12**	**490**	**4**	**85**	**3**	**1**	**1**	**4**	**2**	**1**	**0**	**0**	**41**	**6.8**	**8**	**1.4**	**5**	**0.8**	**47.6**	**55.6**
--	**4223**	**87**	**3431**	**26**	**592**	**23**	**4**	**8**	**26**	**16**	**10**	**0**	**0**	**289**	**6.8**	**59**	**1.4**	**33**	**0.8**	**47.6**	**55.6**

Summary Graphs

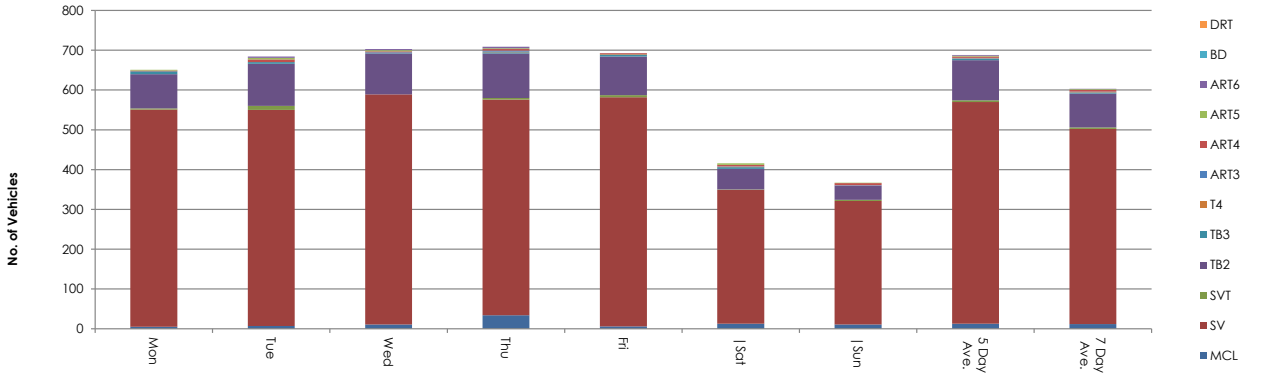

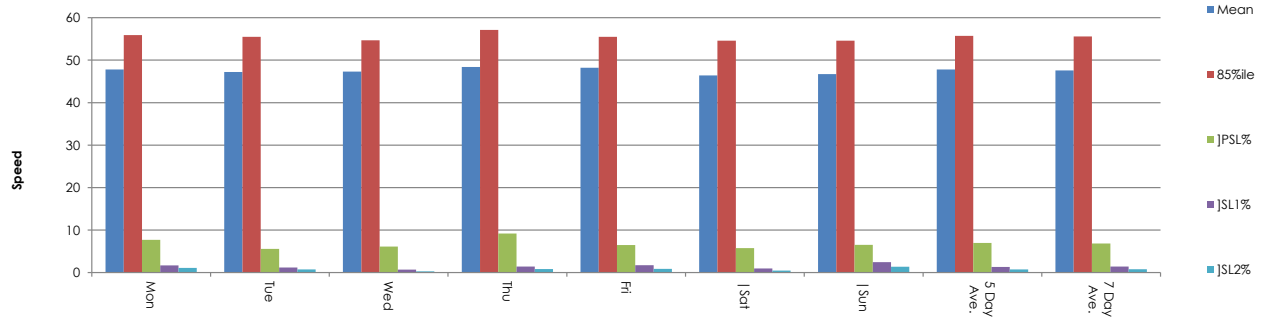

NDC for SYSTRA

Site 26
Location MAIN STREET - attached to TREE
Direction Two Way

16557 / NEWARK - ON - TRENT
MARCH 2025
AUTOMATIC TRAFFIC COUNT

14 March 2025 **Friday**

Time	Total	Speed Bins (mph)																												
		0 - 5	5 - 10	10 - 15	15 - 20	20 - 25	25 - 30	30 - 35	35 - 40	40 - 45	45 - 50	50 - 55	55 - 60	60 - 65	65 - 70	70 - 75	75 - 80	80 - 85	85 - 90	90 - 95	95 - 100	100 - 105	105 - 110	110 - 115	115 - 120	120 - 125	125 - 130	130 - 135	135 - 140
0000	0	0	0	0	0	0	0	0	0	0	0	0	0	0	0	0	0	0	0	0	0	0	0	0	0	0	0	0	0	0
0015	0	0	0	0	0	0	0	0	0	0	0	0	0	0	0	0	0	0	0	0	0	0	0	0	0	0	0	0	0	0
0030	2	0	0	0	0	0	0	0	0	1	0	0	1	0	0	0	0	0	0	0	0	0	0	0	0	0	0	0	0	0
0045	0	0	0	0	0	0	0	0	0	0	0	0	0	0	0	0	0	0	0	0	0	0	0	0	0	0	0	0	0	0
0100	0	0	0	0	0	0	0	0	0	0	0	0	0	0	0	0	0	0	0	0	0	0	0	0	0	0	0	0	0	0
0115	0	0	0	0	0	0	0	0	0	0	0	0	0	0	0	0	0	0	0	0	0	0	0	0	0	0	0	0	0	0
0130	1	0	0	0	0	0	0	0	0	0	1	0	0	0	0	0	0	0	0	0	0	0	0	0	0	0	0	0	0	0
0145	0	0	0	0	0	0	0	0	0	0	0	0	0	0	0	0	0	0	0	0	0	0	0	0	0	0	0	0	0	0
0200	0	0	0	0	0	0	0	0	0	0	0	0	0	0	0	0	0	0	0	0	0	0	0	0	0	0	0	0	0	0
0215	0	0	0	0	0	0	0	0	0	0	0	0	0	0	0	0	0	0	0	0	0	0	0	0	0	0	0	0	0	0
0230	0	0	0	0	0	0	0	0	0	0	0	0	0	0	0	0	0	0	0	0	0	0	0	0	0	0	0	0	0	0
0245	0	0	0	0	0	0	0	0	0	0	0	0	0	0	0	0	0	0	0	0	0	0	0	0	0	0	0	0	0	0
0300	0	0	0	0	0	0	0	0	0	0	0	0	0	0	0	0	0	0	0	0	0	0	0	0	0	0	0	0	0	0
0315	0	0	0	0	0	0	0	0	0	0	0	0	0	0	0	0	0	0	0	0	0	0	0	0	0	0	0	0	0	0
0330	0	0	0	0	0	0	0	0	0	0	0	0	0	0	0	0	0	0	0	0	0	0	0	0	0	0	0	0	0	0
0345	1	0	0	0	0	0	0	0	1	0	0	0	0	0	0	0	0	0	0	0	0	0	0	0	0	0	0	0	0	0
0400	3	0	0	0	0	0	1	0	0	0	2	0	0	0	0	0	0	0	0	0	0	0	0	0	0	0	0	0	0	0
0415	4	0	0	0	0	0	0	0	0	0	3	0	1	0	0	0	0	0	0	0	0	0	0	0	0	0	0	0	0	0
0430	0	0	0	0	0	0	0	0	0	0	0	0	0	0	0	0	0	0	0	0	0	0	0	0	0	0	0	0	0	0
0445	2	0	0	0	1	0	0	0	0	0	1	0	0	0	0	0	0	0	0	0	0	0	0	0	0	0	0	0	0	0
0500	0	0	0	0	0	0	0	0	0	0	0	0	0	0	0	0	0	0	0	0	0	0	0	0	0	0	0	0	0	0
0515	0	0	0	0	0	0	0	0	0	0	0	0	0	0	0	0	0	0	0	0	0	0	0	0	0	0	0	0	0	0
0530	1	0	0	0	0	0	0	0	0	1	0	0	0	0	0	0	0	0	0	0	0	0	0	0	0	0	0	0	0	0
0545	11	0	0	0	0	0	0	0	0	3	3	1	2	2	0	0	0	0	0	0	0	0	0	0	0	0	0	0	0	0
0600	4	0	0	0	0	0	0	0	0	1	1	1	0	1	0	0	0	0	0	0	0	0	0	0	0	0	0	0	0	0
0615	5	0	0	0	0	0	0	0	0	1	2	2	0	0	0	0	0	0	0	0	0	0	0	0	0	0	0	0	0	0
0630	8	0	0	0	0	0	0	0	0	4	2	1	1	0	0	0	0	0	0	0	0	0	0	0	0	0	0	0	0	0
0645	9	0	0	0	0	0	0	0	1	1	0	2	4	0	1	0	0	0	0	0	0	0	0	0	0	0	0	0	0	0
0700	**15**	**0**	**0**	**0**	**0**	**0**	**0**	**0**	**0**	**2**	**3**	**5**	**1**	**3**	**0**	**1**	**0**	**0**	**0**	**0**	**0**	**0**	**0**	**0**	**0**	**0**	**0**	**0**	**0**	**0**
0715	14	0	0	0	0	0	0	1	0	0	5	5	2	0	0	1	0	0	0	0	0	0	0	0	0	0	0	0	0	0
0730	7	0	0	0	0	0	0	0	0	1	1	1	1	1	1	1	0	0	0	0	0	0	0	0	0	0	0	0	0	0
0745	14	0	0	0	0	0	0	0	0	2	6	4	1	1	0	0	0	0	0	0	0	0	0	0	0	0	0	0	0	0
0800	13	0	0	0	0	0	0	0	0	1	2	8	0	1	1	0	0	0	0	0	0	0	0	0	0	0	0	0	0	0
0815	13	0	0	0	0	0	0	0	0	2	3	4	1	3	0	0	0	0	0	0	0	0	0	0	0	0	0	0	0	0
0830	10	0	0	0	0	0	0	0	2	1	2	5	0	0	0	0	0	0	0	0	0	0	0	0	0	0	0	0	0	0
0845	**15**	**0**	**0**	**0**	**0**	**0**	**0**	**0**	**1**	**1**	**6**	**3**	**3**	**0**	**1**	**0**	**0**	**0**	**0**	**0**	**0**	**0**	**0**	**0**	**0**	**0**	**0**	**0**	**0**	**0**
0900	14	0	0	0	0	0	0	0	0	4	3	6	1	0	0	0	0	0	0	0	0	0	0	0	0	0	0	0	0	0
0915	**15**	**0**	**0**	**0**	**0**	**0**	**0**	**0**	**1**	**0**	**5**	**7**	**1**	**0**	**1**	**0**	**0**	**0**	**0**	**0**	**0**	**0**	**0**	**0**	**0**	**0**	**0**	**0**	**0**	**0**
0930	7	0	0	0	0	0	0	0	0	1	4	2	0	0	0	0	0	0	0	0	0	0	0	0	0	0	0	0	0	0
0945	9	0	0	0	0	0	0	0	3	2	1	2	0	0	0	1	0	0	0	0	0	0	0	0	0	0	0	0	0	0
1000	6	0	0	0	0	0	0	0	1	1	1	1	2	0	0	0	0	0	0	0	0	0	0	0	0	0	0	0	0	0
1015	8	0	0	0	0	0	0	0	1	1	2	2	0	1	1	0	0	0	0	0	0	0	0	0	0	0	0	0	0	0
1030	7	0	0	0	0	0	0	0	1	4	1	0	0	1	0	0	0	0	0	0	0	0	0	0	0	0	0	0	0	0
1045	7	0	0	0	0	0	0	0	2	1	3	1	0	0	0	0	0	0	0	0	0	0	0	0	0	0	0	0	0	0
1100	9	0	0	0	0	0	0	0	2	2	2	2	0	1	0	0	0	0	0	0	0	0	0	0	0	0	0	0	0	0
1115	7	0	0	0	0	0	0	1	0	4	1	1	0	0	0	0	0	0	0	0	0	0	0	0	0	0	0	0	0	0
1130	11	0	0	0	0	0	0	0	1	4	2	1	1	1	0	0	0	0	0	0	0	0	0	0	0	0	0	0	0	0
1145	11	0	0	0	0	0	0	0	0	0	2	2	5	0	1	1	0	0	0	0	0	0	0	0	0	0	0	0	0	0
1200	14	0	0	0	0	0	0	0	0	3	3	7	1	0	0	0	0	0	0	0	0	0	0	0	0	0	0	0	0	0
1215	21	0	0	0	0	1	0	2	2	5	4	3	2	1	1	0	0	0	0	0	0	0	0	0	0	0	0	0	0	0
1230	17	0	0	0	0	0	1	0	1	5	5	3	2	0	0	0	0	0	0	0	0	0	0	0	0	0	0	0	0	0
1245	22	0	0	0	0	0	0	1	0	9	3	7	2	0	0	0	0	0	0	0	0	0	0	0	0	0	0	0	0	0
1300	12	0	0	0	0	0	0	1	0	5	2	4	0	0	0	0	0	0	0	0	0	0	0	0	0	0	0	0	0	0
1315	13	0	0	0	0	1	0	1	1	3	5	2	0	0	0	0	0	0	0	0	0	0	0	0	0	0	0	0	0	0
1330	9	0	0	0	0	0	0	0	0	4	1	4	0	0	0	0	0	0	0	0	0	0	0	0	0	0	0	0	0	0
1345	9	0	0	0	0	0	1	1	4	2	0	1	0	0	0	0	0	0	0	0	0	0	0	0	0	0	0	0	0	0
1400	15	0	0	0	0	0	0	0	3	3	3	3	2	1	0	0	0	0	0	0	0	0	0	0	0	0	0	0	0	0
1415	4	0	0	0	0	0	0	0	0	1	3	0	0	0	0	0	0	0	0	0	0	0	0	0	0	0	0	0	0	0
1430	11	0	0	0	0	0	0	0	2	6	1	0	1	1	0	0	0	0	0	0	0	0	0	0	0	0	0	0	0	0
1445	14	0	0	0	0	0	1	0	1	3	2	4	3	0	0	0	0	0	0	0	0	0	0	0	0	0	0	0	0	0
1500	**23**	**0**	**0**	**0**	**1**	**0**	**0**	**0**	**1**	**1**	**4**	**10**	**3**	**2**	**1**	**0**	**0**	**0**	**0**	**0**	**0**	**0**	**0**	**0**	**0**	**0**	**0**	**0**	**0**	**0**
1515	**23**	**0**	**0**	**0**	**0**	**0**	**0**	**1**	**2**	**3**	**6**	**9**	**2**	**0**	**0**	**0**	**0**	**0**	**0**	**0**	**0**	**0**	**0**	**0**	**0**	**0**	**0**	**0**	**0**	**0**
1530	8	0	0	0	0	0	0	0	1	1	4	2	0	0	0	0	0	0	0	0	0	0	0	0	0	0	0	0	0	0
1545	14	0	0	0	0	0	0	0	2	3	5	3	0	0	0	0	1	0	0	0	0	0	0	0	0	0	0	0	0	0
1600	17	0	0	0	0	0	0	1	1	6	3	3	3	0	0	0	0	0	0	0	0	0	0	0	0	0	0	0	0	0
1615	15	0	0	0	0	0	0	0	1	2	5	4	3	0	0	0	0	0	0	0	0	0	0	0	0	0	0	0	0	0
1630	11	0	0	0	1	0	0	0	2	0	4	2	1	0	1	0	0	0	0	0	0	0	0	0	0	0	0	0	0	0
1645	12	0	0	0	0	0	0	0	2	1	4	1	2	1	1	0	0	0	0	0	0	0	0	0	0	0	0	0	0	0
1700	11	0	0	0	0	0	0	0	0	2	4	3	2	0	0	0	0	0	0	0	0	0	0	0	0	0	0	0	0	0
1715	17	0	0	0	0	0	0	0	0	7	3	4	2	1	0	0	0	0	0	0	0	0	0	0	0	0	0	0	0	0
1730	15	0	0	0	0	0	0	0	0	3	1	7	1	0	3	0	0	0	0	0	0	0	0	0	0	0	0	0	0	0
1745	6	0	0	0	0	0	0	0	0	2	2	2	0	0	0	0	0	0	0	0	0	0	0	0	0	0	0	0	0	0
1800	7	0	0	0	0	0	0	0	0	1	3	2	1	0	0	0	0	0	0	0	0	0	0	0	0	0	0	0	0	0
1815	7	0	0	0	0	0	0	0	0	2	3	0	1	1	0	0	0	0	0	0	0	0	0	0	0	0	0	0	0	0
1830	9	0	0	0	0	0	0	0	3	1	3	2	0	0	0	0	0	0	0	0	0	0	0	0	0	0	0	0	0	0
1845	6	0	0	0	0	0	0	0	1	2	3	0	0	0	0	0	0	0	0	0	0	0	0	0	0	0	0	0	0	0
1900	4	0	0	0	0	0	0	1	0	0	1	2	0	0	0	0	0	0	0	0	0	0	0	0	0	0	0	0	0	0
1915	1	0	0	0	0	0	0	0	1	0	0	0	0	0	0	0	0	0	0	0	0	0	0	0	0	0	0	0	0	0
1930	7	0	0	0	1	0	0	0	1	4	0	0	1	0	0	0	0	0	0	0	0	0	0	0	0	0	0	0	0	0
1945	4	0	0	0	0	0	0	0	1	1	0	1	1	0	0	0	0	0	0	0	0	0	0	0	0	0	0	0	0	0
2000	6	0	0	0	0	0	0	0	0	5	1	0	0	0	0	0	0	0	0	0	0	0	0	0	0	0	0	0	0	0
2015	0	0	0	0	0	0	0	0	0	0	0	0	0	0	0	0	0	0	0	0	0	0	0	0	0	0	0	0	0	0
2030	9	0	0	0	0	0	2	1	0	2	2	1	1	0	0	0	0	0	0	0	0	0	0	0	0	0	0	0	0	0
2045	4	0	0	0	0	0	0	0	1	1	0	2	0	0	0	0	0	0	0	0	0	0	0	0	0	0	0	0	0	0
2100	14	0	0	0	0	0	0	0	1	2	4	7	0	0	0	0	0	0	0	0	0	0	0	0	0	0	0	0	0	0
2115	1	0	0	0	0	0	0	0	0	0	1	0	0	0	0	0	0	0	0	0	0	0	0	0	0	0	0	0	0	0
2130	1	0	0	0	0	0	0	0	0	0	1	0	0	0	0	0	0	0	0	0	0	0	0	0	0	0	0	0	0	0
2145	3	0	0	0	0	0	0	0	2	1	0	0	0	0	0	0	0	0	0	0	0	0	0	0	0	0	0	0	0	0
2200	2	0	0	0	0	0	0	0	2	0	0	0	0	0	0	0	0	0	0	0	0	0	0	0	0	0	0	0	0	0
2215	2	0	0	0	0	0	0	0	0	0	1	1	0	0	0	0	0	0	0	0	0	0	0	0	0	0	0	0	0	0
2230	3	0	0	0	0	0	0	0	2	0	1	0	0	0	0	0	0	0	0	0	0	0	0	0	0	0	0	0	0	0
2245	4	0	0	0	0	0	0	0	0	1	0	2	1	0	0	0	0	0	0	0	0	0	0	0	0	0	0	0	0	0
2300	1	0	0	0	0	1	0	0	0	0	0	0	0	0	0	0	0	0	0	0	0	0	0	0	0	0	0	0	0	0
2315	1	0	0	0	0	0	0	0	0	0	1	0	0	0	0	0	0	0	0	0	0	0	0	0	0	0	0	0	0	0
2330	1	0	0	0	0	0	0	1	0	0	0	0	0	0	0	0	0	0	0	0	0	0	0	0	0	0	0	0	0	0
2345	0	0	0	0	0	0	0	0	0	0	0	0	0	0	0	0	0	0	0	0	0	0	0	0	0	0	0	0	0	0
07-19	**574**	**0**	**0**	**0**	**2**	**2**	**3**	**10**	**45**	**120**	**144**	**154**	**53**	**21**	**14**	**5**	**1**	**0**	**0**	**0**	**0**	**0**	**0**	**0**	**0**	**0**	**0**	**0**	**0**	**0**
06-22	**654**	**0**	**0**	**0**	**3**	**2**	**5**	**12**	**53**	**143**	**159**	**173**	**61**	**22**	**15**	**5**	**1**	**0**	**0**	**0**	**0**	**0**	**0**	**0**	**0**	**0**	**0**	**0**	**0**	**0**
06-00	**668**	**0**	**0**	**0**	**3**	**3**	**5**	**13**	**57**	**144**	**162**	**176**	**62**	**22**	**15**	**5**	**1**	**0**	**0**	**0**	**0**	**0**	**0**	**0**	**0**	**0**	**0**	**0**	**0**	**0**
00-00	**693**	**0**	**0**	**0**	**4**	**3**	**6**	**13**	**58**	**149**	**172**	**177**	**66**	**24**	**15**	**5**	**1**	**0**	**0**	**0**	**0**	**0**	**0**	**0**	**0**	**0**	**0**	**0**	**0**	**0**

Site 26
Location MAIN STREET - attached to TREE
Direction Two Way

16557 / NEWARK - ON - TRENT
MARCH 2025
AUTOMATIC TRAFFIC COUNT

15 March 2025 **Saturday**

Time	Total	Speed Bins (mph)																												
		0 - 5	5 - 10	10 - 15	15 - 20	20 - 25	25 - 30	30 - 35	35 - 40	40 - 45	45 - 50	50 - 55	55 - 60	60 - 65	65 - 70	70 - 75	75 - 80	80 - 85	85 - 90	90 - 95	95 - 100	100 - 105	105 - 110	110 - 115	115 - 120	120 - 125	125 - 130	130 - 135	135 - 140
0000	0	0	0	0	0	0	0	0	0	0	0	0	0	0	0	0	0	0	0	0	0	0	0	0	0	0	0	0	0	0
0015	1	0	0	0	0	0	0	0	0	0	0	1	0	0	0	0	0	0	0	0	0	0	0	0	0	0	0	0	0	0
0030	0	0	0	0	0	0	0	0	0	0	0	0	0	0	0	0	0	0	0	0	0	0	0	0	0	0	0	0	0	0
0045	0	0	0	0	0	0	0	0	0	0	0	0	0	0	0	0	0	0	0	0	0	0	0	0	0	0	0	0	0	0
0100	0	0	0	0	0	0	0	0	0	0	0	0	0	0	0	0	0	0	0	0	0	0	0	0	0	0	0	0	0	0
0115	1	0	0	0	0	0	0	0	0	0	1	0	0	0	0	0	0	0	0	0	0	0	0	0	0	0	0	0	0	0
0130	0	0	0	0	0	0	0	0	0	0	0	0	0	0	0	0	0	0	0	0	0	0	0	0	0	0	0	0	0	0
0145	0	0	0	0	0	0	0	0	0	0	0	0	0	0	0	0	0	0	0	0	0	0	0	0	0	0	0	0	0	0
0200	1	0	0	0	0	0	0	0	0	0	0	1	0	0	0	0	0	0	0	0	0	0	0	0	0	0	0	0	0	0
0215	1	0	0	0	0	0	0	1	0	0	0	0	0	0	0	0	0	0	0	0	0	0	0	0	0	0	0	0	0	0
0230	0	0	0	0	0	0	0	0	0	0	0	0	0	0	0	0	0	0	0	0	0	0	0	0	0	0	0	0	0	0
0245	1	0	0	0	0	0	0	0	1	0	0	0	0	0	0	0	0	0	0	0	0	0	0	0	0	0	0	0	0	0
0300	0	0	0	0	0	0	0	0	0	0	0	0	0	0	0	0	0	0	0	0	0	0	0	0	0	0	0	0	0	0
0315	0	0	0	0	0	0	0	0	0	0	0	0	0	0	0	0	0	0	0	0	0	0	0	0	0	0	0	0	0	0
0330	0	0	0	0	0	0	0	0	0	0	0	0	0	0	0	0	0	0	0	0	0	0	0	0	0	0	0	0	0	0
0345	0	0	0	0	0	0	0	0	0	0	0	0	0	0	0	0	0	0	0	0	0	0	0	0	0	0	0	0	0	0
0400	1	0	0	0	0	0	0	0	0	0	1	0	0	0	0	0	0	0	0	0	0	0	0	0	0	0	0	0	0	0
0415	0	0	0	0	0	0	0	0	0	0	0	0	0	0	0	0	0	0	0	0	0	0	0	0	0	0	0	0	0	0
0430	8	0	0	0	0	0	0	0	1	7	0	0	0	0	0	0	0	0	0	0	0	0	0	0	0	0	0	0	0	0
0445	5	0	0	0	0	0	0	0	0	3	2	0	0	0	0	0	0	0	0	0	0	0	0	0	0	0	0	0	0	0
0500	1	0	0	0	0	0	0	0	0	0	0	0	1	0	0	0	0	0	0	0	0	0	0	0	0	0	0	0	0	0
0515	0	0	0	0	0	0	0	0	0	0	0	0	0	0	0	0	0	0	0	0	0	0	0	0	0	0	0	0	0	0
0530	1	0	0	0	0	0	0	0	0	0	0	0	1	0	0	0	0	0	0	0	0	0	0	0	0	0	0	0	0	0
0545	1	0	1	0	0	0	0	0	0	0	0	0	0	0	0	0	0	0	0	0	0	0	0	0	0	0	0	0	0	0
0600	1	0	0	0	0	0	0	0	0	0	1	0	0	0	0	0	0	0	0	0	0	0	0	0	0	0	0	0	0	0
0615	1	0	0	0	0	0	0	0	0	1	0	0	0	0	0	0	0	0	0	0	0	0	0	0	0	0	0	0	0	0
0630	1	0	0	0	0	0	0	0	0	0	1	0	0	0	0	0	0	0	0	0	0	0	0	0	0	0	0	0	0	0
0645	6	0	0	0	0	0	0	1	0	4	0	0	0	1	0	0	0	0	0	0	0	0	0	0	0	0	0	0	0	0
0700	3	0	0	1	0	0	0	1	0	0	0	0	1	0	0	0	0	0	0	0	0	0	0	0	0	0	0	0	0	0
0715	2	0	0	0	0	0	0	0	0	1	0	1	0	0	0	0	0	0	0	0	0	0	0	0	0	0	0	0	0	0
0730	5	0	0	0	0	0	0	2	0	1	0	0	2	0	0	0	0	0	0	0	0	0	0	0	0	0	0	0	0	0
0745	3	0	0	0	1	0	0	0	0	0	2	0	0	0	0	0	0	0	0	0	0	0	0	0	0	0	0	0	0	0
0800	2	0	0	0	0	0	0	0	0	2	0	0	0	0	0	0	0	0	0	0	0	0	0	0	0	0	0	0	0	0
0815	6	0	0	0	0	0	0	0	2	2	1	1	0	0	0	0	0	0	0	0	0	0	0	0	0	0	0	0	0	0
0830	9	0	0	0	0	0	0	0	0	1	3	3	1	1	0	0	0	0	0	0	0	0	0	0	0	0	0	0	0	0
0845	3	0	0	0	0	0	0	0	0	1	1	1	0	0	0	0	0	0	0	0	0	0	0	0	0	0	0	0	0	0
0900	7	0	0	0	0	0	0	0	2	1	3	1	0	0	0	0	0	0	0	0	0	0	0	0	0	0	0	0	0	0
0915	7	0	0	1	0	0	0	0	0	0	2	2	0	1	1	0	0	0	0	0	0	0	0	0	0	0	0	0	0	0
0930	**12**	**0**	**0**	**0**	**0**	**0**	**0**	**0**	**3**	**1**	**5**	**2**	**1**	**0**	**0**	**0**	**0**	**0**	**0**	**0**	**0**	**0**	**0**	**0**	**0**	**0**	**0**	**0**	**0**	**0**
0945	4	0	0	0	0	0	0	1	0	2	1	0	0	0	0	0	0	0	0	0	0	0	0	0	0	0	0	0	0	0
1000	10	0	0	0	0	0	0	1	0	3	1	3	1	1	0	0	0	0	0	0	0	0	0	0	0	0	0	0	0	0
1015	**12**	**0**	**0**	**0**	**0**	**0**	**0**	**0**	**0**	**1**	**6**	**3**	**2**	**0**	**0**	**0**	**0**	**0**	**0**	**0**	**0**	**0**	**0**	**0**	**0**	**0**	**0**	**0**	**0**	**0**
1030	7	0	0	0	1	0	0	0	1	1	4	0	0	0	0	0	0	0	0	0	0	0	0	0	0	0	0	0	0	0
1045	10	0	0	0	1	0	0	0	0	0	7	1	0	1	0	0	0	0	0	0	0	0	0	0	0	0	0	0	0	0
1100	10	0	0	0	0	0	0	1	1	0	3	3	1	1	0	0	0	0	0	0	0	0	0	0	0	0	0	0	0	0
1115	11	0	0	0	0	0	0	0	5	4	0	1	1	0	0	0	0	0	0	0	0	0	0	0	0	0	0	0	0	0
1130	10	0	0	0	0	0	0	1	0	1	3	5	0	0	0	0	0	0	0	0	0	0	0	0	0	0	0	0	0	0
1145	10	0	0	0	0	0	0	0	1	2	3	1	1	0	1	1	0	0	0	0	0	0	0	0	0	0	0	0	0	0
1200	10	0	0	0	0	0	0	0	1	2	3	1	2	1	0	0	0	0	0	0	0	0	0	0	0	0	0	0	0	0
1215	10	0	0	0	1	0	0	0	0	1	1	2	3	2	0	0	0	0	0	0	0	0	0	0	0	0	0	0	0	0
1230	6	0	0	0	0	0	0	1	0	3	1	1	0	0	0	0	0	0	0	0	0	0	0	0	0	0	0	0	0	0
1245	11	0	0	0	1	0	0	0	1	0	3	2	3	1	0	0	0	0	0	0	0	0	0	0	0	0	0	0	0	0
1300	10	0	0	0	0	1	0	0	2	3	2	0	2	0	0	0	0	0	0	0	0	0	0	0	0	0	0	0	0	0
1315	8	0	0	0	0	0	0	0	1	2	1	2	0	1	1	0	0	0	0	0	0	0	0	0	0	0	0	0	0	0
1330	6	0	0	0	0	0	0	0	1	1	1	1	0	2	0	0	0	0	0	0	0	0	0	0	0	0	0	0	0	0
1345	11	0	0	0	0	1	0	1	1	0	1	5	0	1	1	0	0	0	0	0	0	0	0	0	0	0	0	0	0	0
1400	12	0	0	0	0	1	0	0	2	5	2	2	0	0	0	0	0	0	0	0	0	0	0	0	0	0	0	0	0	0
1415	**13**	**0**	**0**	**0**	**0**	**0**	**0**	**1**	**3**	**2**	**5**	**2**	**0**	**0**	**0**	**0**	**0**	**0**	**0**	**0**	**0**	**0**	**0**	**0**	**0**	**0**	**0**	**0**	**0**	**0**
1430	7	0	0	0	0	0	0	3	3	0	1	0	0	0	0	0	0	0	0	0	0	0	0	0	0	0	0	0	0	0
1445	12	0	0	0	0	0	1	0	1	2	4	4	0	0	0	0	0	0	0	0	0	0	0	0	0	0	0	0	0	0
1500	4	0	0	0	0	0	1	0	0	2	0	1	0	0	0	0	0	0	0	0	0	0	0	0	0	0	0	0	0	0
1515	4	0	0	0	0	0	0	0	0	0	2	1	1	0	0	0	0	0	0	0	0	0	0	0	0	0	0	0	0	0
1530	4	0	0	0	0	0	0	0	0	0	2	2	0	0	0	0	0	0	0	0	0	0	0	0	0	0	0	0	0	0
1545	9	0	0	0	0	0	1	0	2	2	0	2	1	1	0	0	0	0	0	0	0	0	0	0	0	0	0	0	0	0
1600	5	0	0	0	0	0	0	0	0	2	3	0	0	0	0	0	0	0	0	0	0	0	0	0	0	0	0	0	0	0
1615	5	0	0	0	0	0	0	1	0	2	1	1	0	0	0	0	0	0	0	0	0	0	0	0	0	0	0	0	0	0
1630	7	0	0	0	0	0	0	0	0	4	2	0	1	0	0	0	0	0	0	0	0	0	0	0	0	0	0	0	0	0
1645	8	0	0	0	0	0	0	0	0	3	1	3	1	0	0	0	0	0	0	0	0	0	0	0	0	0	0	0	0	0
1700	5	0	0	0	0	0	0	1	1	2	0	1	0	0	0	0	0	0	0	0	0	0	0	0	0	0	0	0	0	0
1715	4	0	0	0	0	1	0	0	0	1	1	0	1	0	0	0	0	0	0	0	0	0	0	0	0	0	0	0	0	0
1730	1	0	0	0	0	0	0	0	0	0	0	0	1	0	0	0	0	0	0	0	0	0	0	0	0	0	0	0	0	0
1745	5	0	0	0	0	0	0	0	0	0	3	2	0	0	0	0	0	0	0	0	0	0	0	0	0	0	0	0	0	0
1800	7	0	0	0	0	0	0	0	1	2	4	0	0	0	0	0	0	0	0	0	0	0	0	0	0	0	0	0	0	0
1815	6	0	0	0	0	0	0	0	0	1	5	0	0	0	0	0	0	0	0	0	0	0	0	0	0	0	0	0	0	0
1830	6	0	0	0	0	0	0	0	1	2	0	2	1	0	0	0	0	0	0	0	0	0	0	0	0	0	0	0	0	0
1845	2	0	0	0	0	0	0	0	0	0	0	2	0	0	0	0	0	0	0	0	0	0	0	0	0	0	0	0	0	0
1900	2	0	0	0	0	0	0	0	0	0	0	1	1	0	0	0	0	0	0	0	0	0	0	0	0	0	0	0	0	0
1915	4	0	0	0	0	0	0	0	1	1	1	1	0	0	0	0	0	0	0	0	0	0	0	0	0	0	0	0	0	0
1930	6	0	0	0	0	0	0	0	1	0	1	3	0	1	0	0	0	0	0	0	0	0	0	0	0	0	0	0	0	0
1945	2	0	0	0	0	0	0	0	1	0	1	0	0	0	0	0	0	0	0	0	0	0	0	0	0	0	0	0	0	0
2000	2	0	0	0	0	0	0	0	0	1	1	0	0	0	0	0	0	0	0	0	0	0	0	0	0	0	0	0	0	0
2015	3	0	0	0	0	0	0	0	0	1	0	1	1	0	0	0	0	0	0	0	0	0	0	0	0	0	0	0	0	0
2030	4	0	0	0	0	0	0	0	2	1	0	0	0	1	0	0	0	0	0	0	0	0	0	0	0	0	0	0	0	0
2045	6	0	0	0	1	0	0	1	0	1	1	0	2	0	0	0	0	0	0	0	0	0	0	0	0	0	0	0	0	0
2100	4	0	0	0	0	0	0	0	0	1	2	1	0	0	0	0	0	0	0	0	0	0	0	0	0	0	0	0	0	0
2115	3	0	0	0	0	0	0	0	1	0	2	0	0	0	0	0	0	0	0	0	0	0	0	0	0	0	0	0	0	0
2130	1	0	0	0	0	0	0	0	0	0	0	0	0	0	0	0	1	0	0	0	0	0	0	0	0	0	0	0	0	0
2145	2	0	0	0	0	0	0	0	0	0	2	0	0	0	0	0	0	0	0	0	0	0	0	0	0	0	0	0	0	0
2200	0	0	0	0	0	0	0	0	0	0	0	0	0	0	0	0	0	0	0	0	0	0	0	0	0	0	0	0	0	0
2215	0	0	0	0	0	0	0	0	0	0	0	0	0	0	0	0	0	0	0	0	0	0	0	0	0	0	0	0	0	0
2230	1	0	0	0	0	0	0	0	1	0	0	0	0	0	0	0	0	0	0	0	0	0	0	0	0	0	0	0	0	0
2245	1	0	0	0	0	0	0	0	0	0	0	1	0	0	0	0	0	0	0	0	0	0	0	0	0	0	0	0	0	0
2300	1	0	0	0	0	0	0	0	0	0	0	0	0	1	0	0	0	0	0	0	0	0	0	0	0	0	0	0	0	0
2315	0	0	0	0	0	0	0	0	0	0	0	0	0	0	0	0	0	0	0	0	0	0	0	0	0	0	0	0	0	0
2330	2	0	0	0	0	0	0	0	0	0	0	1	1	0	0	0	0	0	0	0	0	0	0	0	0	0	0	0	0	0
2345	0	0	0	0	0	0	0	0	0	0	0	0	0	0	0	0	0	0	0	0	0	0	0	0	0	0	0	0	0	0
07-19	**341**	**0**	**0**	**2**	**5**	**4**	**3**	**15**	**36**	**68**	**94**	**67**	**28**	**14**	**4**	**1**	**0**	**0**	**0**	**0**	**0**	**0**	**0**	**0**	**0**	**0**	**0**	**0**	**0**	**0**
06-22	**389**	**0**	**0**	**2**	**6**	**4**	**3**	**17**	**42**	**79**	**105**	**76**	**32**	**17**	**4**	**1**	**1**	**0**	**0**	**0**	**0**	**0**	**0**	**0**	**0**	**0**	**0**	**0**	**0**	**0**
06-00	**394**	**0**	**0**	**2**	**6**	**4**	**3**	**17**	**43**	**79**	**105**	**78**	**33**	**18**	**4**	**1**	**1**	**0**	**0**	**0**	**0**	**0**	**0**	**0**	**0**	**0**	**0**	**0**	**0**	**0**
00-00	**416**	**0**	**1**	**2**	**6**	**4**	**3**	**18**	**45**	**89**	**109**	**80**	**35**	**18**	**4**	**1**	**1**	**0**	**0**	**0**	**0**	**0**	**0**	**0**	**0**	**0**	**0**	**0**	**0**	**0**

Site 26
Location MAIN STREET - attached to TREE
Direction Two Way

16557 / NEWARK - ON - TRENT
MARCH 2025
AUTOMATIC TRAFFIC COUNT

16 March 2025 **Sunday**

Time	Total	Speed Bins (mph)																												
		0 - 5	5 - 10	10 - 15	15 - 20	20 - 25	25 - 30	30 - 35	35 - 40	40 - 45	45 - 50	50 - 55	55 - 60	60 - 65	65 - 70	70 - 75	75 - 80	80 - 85	85 - 90	90 - 95	95 - 100	100 - 105	105 - 110	110 - 115	115 - 120	120 - 125	125 - 130	130 - 135	135 - 140
0000	0	0	0	0	0	0	0	0	0	0	0	0	0	0	0	0	0	0	0	0	0	0	0	0	0	0	0	0	0	0
0015	0	0	0	0	0	0	0	0	0	0	0	0	0	0	0	0	0	0	0	0	0	0	0	0	0	0	0	0	0	0
0030	0	0	0	0	0	0	0	0	0	0	0	0	0	0	0	0	0	0	0	0	0	0	0	0	0	0	0	0	0	0
0045	0	0	0	0	0	0	0	0	0	0	0	0	0	0	0	0	0	0	0	0	0	0	0	0	0	0	0	0	0	0
0100	0	0	0	0	0	0	0	0	0	0	0	0	0	0	0	0	0	0	0	0	0	0	0	0	0	0	0	0	0	0
0115	0	0	0	0	0	0	0	0	0	0	0	0	0	0	0	0	0	0	0	0	0	0	0	0	0	0	0	0	0	0
0130	0	0	0	0	0	0	0	0	0	0	0	0	0	0	0	0	0	0	0	0	0	0	0	0	0	0	0	0	0	0
0145	0	0	0	0	0	0	0	0	0	0	0	0	0	0	0	0	0	0	0	0	0	0	0	0	0	0	0	0	0	0
0200	0	0	0	0	0	0	0	0	0	0	0	0	0	0	0	0	0	0	0	0	0	0	0	0	0	0	0	0	0	0
0215	0	0	0	0	0	0	0	0	0	0	0	0	0	0	0	0	0	0	0	0	0	0	0	0	0	0	0	0	0	0
0230	0	0	0	0	0	0	0	0	0	0	0	0	0	0	0	0	0	0	0	0	0	0	0	0	0	0	0	0	0	0
0245	0	0	0	0	0	0	0	0	0	0	0	0	0	0	0	0	0	0	0	0	0	0	0	0	0	0	0	0	0	0
0300	0	0	0	0	0	0	0	0	0	0	0	0	0	0	0	0	0	0	0	0	0	0	0	0	0	0	0	0	0	0
0315	0	0	0	0	0	0	0	0	0	0	0	0	0	0	0	0	0	0	0	0	0	0	0	0	0	0	0	0	0	0
0330	0	0	0	0	0	0	0	0	0	0	0	0	0	0	0	0	0	0	0	0	0	0	0	0	0	0	0	0	0	0
0345	0	0	0	0	0	0	0	0	0	0	0	0	0	0	0	0	0	0	0	0	0	0	0	0	0	0	0	0	0	0
0400	0	0	0	0	0	0	0	0	0	0	0	0	0	0	0	0	0	0	0	0	0	0	0	0	0	0	0	0	0	0
0415	0	0	0	0	0	0	0	0	0	0	0	0	0	0	0	0	0	0	0	0	0	0	0	0	0	0	0	0	0	0
0430	0	0	0	0	0	0	0	0	0	0	0	0	0	0	0	0	0	0	0	0	0	0	0	0	0	0	0	0	0	0
0445	0	0	0	0	0	0	0	0	0	0	0	0	0	0	0	0	0	0	0	0	0	0	0	0	0	0	0	0	0	0
0500	0	0	0	0	0	0	0	0	0	0	0	0	0	0	0	0	0	0	0	0	0	0	0	0	0	0	0	0	0	0
0515	1	0	0	0	0	0	0	0	0	0	1	0	0	0	0	0	0	0	0	0	0	0	0	0	0	0	0	0	0	0
0530	0	0	0	0	0	0	0	0	0	0	0	0	0	0	0	0	0	0	0	0	0	0	0	0	0	0	0	0	0	0
0545	1	0	0	0	0	0	0	0	0	1	0	0	0	0	0	0	0	0	0	0	0	0	0	0	0	0	0	0	0	0
0600	0	0	0	0	0	0	0	0	0	0	0	0	0	0	0	0	0	0	0	0	0	0	0	0	0	0	0	0	0	0
0615	1	0	0	0	0	0	0	0	0	1	0	0	0	0	0	0	0	0	0	0	0	0	0	0	0	0	0	0	0	0
0630	1	0	0	0	0	0	0	0	0	1	0	0	0	0	0	0	0	0	0	0	0	0	0	0	0	0	0	0	0	0
0645	1	0	0	0	0	0	0	0	0	0	1	0	0	0	0	0	0	0	0	0	0	0	0	0	0	0	0	0	0	0
0700	1	0	0	0	0	0	0	0	0	0	1	0	0	0	0	0	0	0	0	0	0	0	0	0	0	0	0	0	0	0
0715	0	0	0	0	0	0	0	0	0	0	0	0	0	0	0	0	0	0	0	0	0	0	0	0	0	0	0	0	0	0
0730	3	0	0	0	0	0	0	0	0	1	0	1	1	0	0	0	0	0	0	0	0	0	0	0	0	0	0	0	0	0
0745	5	0	0	0	0	0	0	0	1	3	1	0	0	0	0	0	0	0	0	0	0	0	0	0	0	0	0	0	0	0
0800	4	0	1	0	0	0	0	0	0	0	0	1	2	0	0	0	0	0	0	0	0	0	0	0	0	0	0	0	0	0
0815	4	0	0	0	0	0	0	0	0	2	0	0	0	0	1	0	0	0	1	0	0	0	0	0	0	0	0	0	0	0
0830	3	0	0	0	0	0	0	0	0	0	2	0	0	0	1	0	0	0	0	0	0	0	0	0	0	0	0	0	0	0
0845	5	0	0	0	0	0	0	0	1	1	0	3	0	0	0	0	0	0	0	0	0	0	0	0	0	0	0	0	0	0
0900	5	0	0	0	0	0	0	0	1	0	1	3	0	0	0	0	0	0	0	0	0	0	0	0	0	0	0	0	0	0
0915	7	0	0	0	0	0	0	2	1	0	2	1	1	0	0	0	0	0	0	0	0	0	0	0	0	0	0	0	0	0
0930	7	0	0	0	0	0	0	0	3	4	0	0	0	0	0	0	0	0	0	0	0	0	0	0	0	0	0	0	0	0
0945	8	0	0	0	0	0	0	0	0	3	5	0	0	0	0	0	0	0	0	0	0	0	0	0	0	0	0	0	0	0
1000	8	0	0	0	0	0	0	0	0	0	5	2	1	0	0	0	0	0	0	0	0	0	0	0	0	0	0	0	0	0
1015	7	0	0	1	0	0	0	0	0	4	0	2	0	0	0	0	0	0	0	0	0	0	0	0	0	0	0	0	0	0
1030	10	0	0	0	0	0	0	0	0	4	2	1	0	2	0	1	0	0	0	0	0	0	0	0	0	0	0	0	0	0
1045	**11**	**0**	**0**	**0**	**0**	**0**	**0**	**0**	**2**	**5**	**1**	**3**	**0**	**0**	**0**	**0**	**0**	**0**	**0**	**0**	**0**	**0**	**0**	**0**	**0**	**0**	**0**	**0**	**0**	**0**
1100	8	0	0	0	0	0	0	2	0	1	4	1	0	0	0	0	0	0	0	0	0	0	0	0	0	0	0	0	0	0
1115	9	0	1	0	0	0	0	0	2	1	2	1	1	1	0	0	0	0	0	0	0	0	0	0	0	0	0	0	0	0
1130	10	0	0	0	0	1	0	0	3	4	2	0	0	0	0	0	0	0	0	0	0	0	0	0	0	0	0	0	0	0
1145	10	0	0	0	0	0	0	3	1	1	1	1	1	1	1	0	0	0	0	0	0	0	0	0	0	0	0	0	0	0
1200	10	0	0	0	0	0	0	0	0	3	5	1	0	0	0	1	0	0	0	0	0	0	0	0	0	0	0	0	0	0
1215	11	0	0	0	0	0	0	0	0	3	4	4	0	0	0	0	0	0	0	0	0	0	0	0	0	0	0	0	0	0
1230	8	0	0	0	0	0	0	1	0	2	2	1	0	1	1	0	0	0	0	0	0	0	0	0	0	0	0	0	0	0
1245	10	0	0	0	0	0	0	0	2	0	6	0	1	0	1	0	0	0	0	0	0	0	0	0	0	0	0	0	0	0
1300	7	0	0	0	0	0	0	0	0	1	3	1	2	0	0	0	0	0	0	0	0	0	0	0	0	0	0	0	0	0
1315	9	0	0	0	0	0	0	0	0	3	4	0	0	2	0	0	0	0	0	0	0	0	0	0	0	0	0	0	0	0
1330	6	0	0	1	0	0	0	0	0	0	2	3	0	0	0	0	0	0	0	0	0	0	0	0	0	0	0	0	0	0
1345	6	0	0	0	0	0	0	0	2	2	1	1	0	0	0	0	0	0	0	0	0	0	0	0	0	0	0	0	0	0
1400	3	0	0	0	0	0	0	0	0	0	1	2	0	0	0	0	0	0	0	0	0	0	0	0	0	0	0	0	0	0
1415	7	0	0	0	0	0	0	0	0	0	6	0	0	0	1	0	0	0	0	0	0	0	0	0	0	0	0	0	0	0
1430	12	0	0	0	0	0	0	1	2	2	4	1	1	0	1	0	0	0	0	0	0	0	0	0	0	0	0	0	0	0
1445	3	0	0	0	0	0	0	0	1	1	1	0	0	0	0	0	0	0	0	0	0	0	0	0	0	0	0	0	0	0
1500	9	0	0	0	0	0	0	0	1	1	1	6	0	0	0	0	0	0	0	0	0	0	0	0	0	0	0	0	0	0
1515	**14**	**0**	**0**	**0**	**0**	**0**	**0**	**1**	**6**	**2**	**2**	**1**	**2**	**0**	**0**	**0**	**0**	**0**	**0**	**0**	**0**	**0**	**0**	**0**	**0**	**0**	**0**	**0**	**0**	**0**
1530	8	0	0	0	0	0	0	0	3	2	3	0	0	0	0	0	0	0	0	0	0	0	0	0	0	0	0	0	0	0
1545	**14**	**0**	**0**	**0**	**0**	**0**	**0**	**2**	**3**	**4**	**3**	**2**	**0**	**0**	**0**	**0**	**0**	**0**	**0**	**0**	**0**	**0**	**0**	**0**	**0**	**0**	**0**	**0**	**0**	**0**
1600	10	0	0	0	0	0	0	0	4	2	1	2	0	1	0	0	0	0	0	0	0	0	0	0	0	0	0	0	0	0
1615	6	0	0	0	0	0	1	0	0	2	2	0	1	0	0	0	0	0	0	0	0	0	0	0	0	0	0	0	0	0
1630	3	0	0	0	0	0	0	0	0	1	1	1	0	0	0	0	0	0	0	0	0	0	0	0	0	0	0	0	0	0
1645	5	0	0	0	0	0	0	1	0	1	2	1	0	0	0	0	0	0	0	0	0	0	0	0	0	0	0	0	0	0
1700	4	0	0	0	0	0	0	0	0	0	1	1	1	1	0	0	0	0	0	0	0	0	0	0	0	0	0	0	0	0
1715	8	0	0	0	0	0	0	0	0	2	6	0	0	0	0	0	0	0	0	0	0	0	0	0	0	0	0	0	0	0
1730	8	0	0	0	0	0	0	1	1	3	0	2	1	0	0	0	0	0	0	0	0	0	0	0	0	0	0	0	0	0
1745	4	0	0	0	0	0	0	0	0	1	2	1	0	0	0	0	0	0	0	0	0	0	0	0	0	0	0	0	0	0
1800	4	0	0	0	0	0	0	0	0	1	2	1	0	0	0	0	0	0	0	0	0	0	0	0	0	0	0	0	0	0
1815	3	0	0	0	0	0	0	0	0	1	2	0	0	0	0	0	0	0	0	0	0	0	0	0	0	0	0	0	0	0
1830	7	0	0	0	0	0	0	0	1	1	3	0	2	0	0	0	0	0	0	0	0	0	0	0	0	0	0	0	0	0
1845	3	0	0	0	0	0	0	0	1	1	1	0	0	0	0	0	0	0	0	0	0	0	0	0	0	0	0	0	0	0
1900	2	0	0	0	0	0	0	0	0	0	1	0	0	0	0	1	0	0	0	0	0	0	0	0	0	0	0	0	0	0
1915	5	0	0	0	0	0	0	0	0	0	1	3	0	1	0	0	0	0	0	0	0	0	0	0	0	0	0	0	0	0
1930	4	0	0	0	0	0	0	0	0	0	1	2	0	1	0	0	0	0	0	0	0	0	0	0	0	0	0	0	0	0
1945	4	0	0	0	0	0	0	0	0	0	2	1	1	0	0	0	0	0	0	0	0	0	0	0	0	0	0	0	0	0
2000	4	0	0	0	0	0	1	0	0	0	1	0	2	0	0	0	0	0	0	0	0	0	0	0	0	0	0	0	0	0
2015	1	0	0	0	0	0	0	0	0	1	0	0	0	0	0	0	0	0	0	0	0	0	0	0	0	0	0	0	0	0
2030	1	0	0	0	0	0	0	0	0	0	0	0	0	1	0	0	0	0	0	0	0	0	0	0	0	0	0	0	0	0
2045	1	0	0	0	0	0	0	0	0	1	0	0	0	0	0	0	0	0	0	0	0	0	0	0	0	0	0	0	0	0
2100	1	0	0	0	0	0	0	0	0	0	0	0	1	0	0	0	0	0	0	0	0	0	0	0	0	0	0	0	0	0
2115	1	0	0	0	0	0	0	0	0	0	0	0	1	0	0	0	0	0	0	0	0	0	0	0	0	0	0	0	0	0
2130	0	0	0	0	0	0	0	0	0	0	0	0	0	0	0	0	0	0	0	0	0	0	0	0	0	0	0	0	0	0
2145	1	0	0	0	0	0	0	0	0	0	0	1	0	0	0	0	0	0	0	0	0	0	0	0	0	0	0	0	0	0
2200	2	0	0	0	0	0	0	0	0	0	1	0	1	0	0	0	0	0	0	0	0	0	0	0	0	0	0	0	0	0
2215	0	0	0	0	0	0	0	0	0	0	0	0	0	0	0	0	0	0	0	0	0	0	0	0	0	0	0	0	0	0
2230	3	0	0	0	0	0	0	0	0	0	0	3	0	0	0	0	0	0	0	0	0	0	0	0	0	0	0	0	0	0
2245	3	0	0	0	0	0	0	0	0	0	0	3	0	0	0	0	0	0	0	0	0	0	0	0	0	0	0	0	0	0
2300	2	0	0	0	0	0	1	0	0	0	0	0	0	0	0	1	0	0	0	0	0	0	0	0	0	0	0	0	0	0
2315	0	0	0	0	0	0	0	0	0	0	0	0	0	0	0	0	0	0	0	0	0	0	0	0	0	0	0	0	0	0
2330	0	0	0	0	0	0	0	0	0	0	0	0	0	0	0	0	0	0	0	0	0	0	0	0	0	0	0	0	0	0
2345	0	0	0	0	0	0	0	0	0	0	0	0	0	0	0	0	0	0	0	0	0	0	0	0	0	0	0	0	0	0
07-19	**327**	**0**	**2**	**2**	**0**	**1**	**1**	**14**	**42**	**76**	**100**	**52**	**18**	**9**	**7**	**2**	**0**	**0**	**1**	**0**	**0**	**0**	**0**	**0**	**0**	**0**	**0**	**0**	**0**	**0**
06-22	**355**	**0**	**2**	**2**	**0**	**1**	**2**	**14**	**42**	**80**	**107**	**59**	**23**	**12**	**7**	**3**	**0**	**0**	**1**	**0**	**0**	**0**	**0**	**0**	**0**	**0**	**0**	**0**	**0**	**0**
06-00	**365**	**0**	**2**	**2**	**0**	**1**	**3**	**14**	**42**	**80**	**108**	**65**	**24**	**12**	**7**	**4**	**0**	**0**	**1**	**0**	**0**	**0**	**0**	**0**	**0**	**0**	**0**	**0**	**0**	**0**
00-00	**367**	**0**	**2**	**2**	**0**	**1**	**3**	**14**	**42**	**81**	**109**	**65**	**24**	**12**	**7**	**4**	**0**	**0**	**1**	**0**	**0**	**0**	**0**	**0**	**0**	**0**	**0**	**0**	**0**	**0**

Site 26
Location MAIN STREET - attached to TREE
Direction Two Way
17 March 2025 Monday

16557 / NEWARK - ON - TRENT
MARCH 2025
AUTOMATIC TRAFFIC COUNT

Time	Total	Speed Bins (mph)																											
		0 - 5	5 - 10	10 - 15	15 - 20	20 - 25	25 - 30	30 - 35	35 - 40	40 - 45	45 - 50	50 - 55	55 - 60	60 - 65	65 - 70	70 - 75	75 - 80	80 - 85	85 - 90	90 - 95	95 - 100	100 - 105	105 - 110	110 - 115	115 - 120	120 - 125	125 - 130	130 - 135	135 - 140
0000	0	0	0	0	0	0	0	0	0	0	0	0	0	0	0	0	0	0	0	0	0	0	0	0	0	0	0	0	0
0015	0	0	0	0	0	0	0	0	0	0	0	0	0	0	0	0	0	0	0	0	0	0	0	0	0	0	0	0	0
0030	0	0	0	0	0	0	0	0	0	0	0	0	0	0	0	0	0	0	0	0	0	0	0	0	0	0	0	0	0
0045	0	0	0	0	0	0	0	0	0	0	0	0	0	0	0	0	0	0	0	0	0	0	0	0	0	0	0	0	0
0100	0	0	0	0	0	0	0	0	0	0	0	0	0	0	0	0	0	0	0	0	0	0	0	0	0	0	0	0	0
0115	1	0	0	0	0	0	0	1	0	0	0	0	0	0	0	0	0	0	0	0	0	0	0	0	0	0	0	0	0
0130	1	0	0	0	0	0	0	0	0	1	0	0	0	0	0	0	0	0	0	0	0	0	0	0	0	0	0	0	0
0145	0	0	0	0	0	0	0	0	0	0	0	0	0	0	0	0	0	0	0	0	0	0	0	0	0	0	0	0	0
0200	0	0	0	0	0	0	0	0	0	0	0	0	0	0	0	0	0	0	0	0	0	0	0	0	0	0	0	0	0
0215	1	0	0	0	0	0	0	0	0	1	0	0	0	0	0	0	0	0	0	0	0	0	0	0	0	0	0	0	0
0230	1	0	0	0	0	0	0	0	0	0	1	0	0	0	0	0	0	0	0	0	0	0	0	0	0	0	0	0	0
0245	0	0	0	0	0	0	0	0	0	0	0	0	0	0	0	0	0	0	0	0	0	0	0	0	0	0	0	0	0
0300	0	0	0	0	0	0	0	0	0	0	0	0	0	0	0	0	0	0	0	0	0	0	0	0	0	0	0	0	0
0315	0	0	0	0	0	0	0	0	0	0	0	0	0	0	0	0	0	0	0	0	0	0	0	0	0	0	0	0	0
0330	0	0	0	0	0	0	0	0	0	0	0	0	0	0	0	0	0	0	0	0	0	0	0	0	0	0	0	0	0
0345	0	0	0	0	0	0	0	0	0	0	0	0	0	0	0	0	0	0	0	0	0	0	0	0	0	0	0	0	0
0400	1	0	0	0	0	0	0	0	0	1	0	0	0	0	0	0	0	0	0	0	0	0	0	0	0	0	0	0	0
0415	0	0	0	0	0	0	0	0	0	0	0	0	0	0	0	0	0	0	0	0	0	0	0	0	0	0	0	0	0
0430	1	0	0	0	0	0	0	0	0	0	1	0	0	0	0	0	0	0	0	0	0	0	0	0	0	0	0	0	0
0445	2	0	0	0	0	0	0	0	0	1	0	0	0	0	1	0	0	0	0	0	0	0	0	0	0	0	0	0	0
0500	0	0	0	0	0	0	0	0	0	0	0	0	0	0	0	0	0	0	0	0	0	0	0	0	0	0	0	0	0
0515	1	0	0	0	0	0	0	0	0	0	0	1	0	0	0	0	0	0	0	0	0	0	0	0	0	0	0	0	0
0530	3	0	0	0	0	0	0	1	1	0	1	0	0	0	0	0	0	0	0	0	0	0	0	0	0	0	0	0	0
0545	7	0	0	0	0	0	0	0	0	1	1	2	0	2	1	0	0	0	0	0	0	0	0	0	0	0	0	0	0
0600	3	0	0	0	0	0	0	0	1	0	1	1	0	0	0	0	0	0	0	0	0	0	0	0	0	0	0	0	0
0615	4	0	0	0	0	0	0	0	0	0	2	1	1	0	0	0	0	0	0	0	0	0	0	0	0	0	0	0	0
0630	8	0	0	0	0	0	0	0	1	1	3	0	2	1	0	0	0	0	0	0	0	0	0	0	0	0	0	0	0
0645	16	0	0	0	0	0	0	0	0	1	2	6	4	2	0	1	0	0	0	0	0	0	0	0	0	0	0	0	0
0700	15	0	0	0	0	0	0	0	0	1	4	5	5	0	0	0	0	0	0	0	0	0	0	0	0	0	0	0	0
0715	**19**	**0**	**0**	**0**	**0**	**0**	**0**	**0**	**1**	**2**	**3**	**6**	**3**	**2**	**1**	**1**	**0**	**0**	**0**	**0**	**0**	**0**	**0**	**0**	**0**	**0**	**0**	**0**	**0**
0730	8	0	0	0	0	0	0	0	0	1	3	2	0	1	1	0	0	0	0	0	0	0	0	0	0	0	0	0	0
0745	18	0	0	0	0	0	0	0	0	6	4	4	2	1	0	0	1	0	0	0	0	0	0	0	0	0	0	0	0
0800	9	0	0	0	0	0	0	0	1	2	2	3	0	0	1	0	0	0	0	0	0	0	0	0	0	0	0	0	0
0815	10	0	0	0	0	0	0	0	3	1	0	3	2	0	1	0	0	0	0	0	0	0	0	0	0	0	0	0	0
0830	16	0	0	0	0	0	0	0	4	1	6	3	2	0	0	0	0	0	0	0	0	0	0	0	0	0	0	0	0
0845	7	0	0	0	0	0	0	0	0	1	3	3	0	0	0	0	0	0	0	0	0	0	0	0	0	0	0	0	0
0900	14	0	0	0	0	1	0	0	2	4	4	3	0	0	0	0	0	0	0	0	0	0	0	0	0	0	0	0	0
0915	16	0	0	0	0	0	0	0	2	11	0	3	0	0	0	0	0	0	0	0	0	0	0	0	0	0	0	0	0
0930	9	0	0	0	1	0	0	1	0	2	3	2	0	0	0	0	0	0	0	0	0	0	0	0	0	0	0	0	0
0945	**19**	**0**	**0**	**0**	**0**	**0**	**0**	**0**	**4**	**7**	**4**	**3**	**1**	**0**	**0**	**0**	**0**	**0**	**0**	**0**	**0**	**0**	**0**	**0**	**0**	**0**	**0**	**0**	**0**
1000	9	0	0	0	0	0	0	0	0	3	1	4	1	0	0	0	0	0	0	0	0	0	0	0	0	0	0	0	0
1015	3	0	0	0	0	0	0	0	0	3	0	0	0	0	0	0	0	0	0	0	0	0	0	0	0	0	0	0	0
1030	7	0	0	0	0	0	0	0	1	1	3	0	0	2	0	0	0	0	0	0	0	0	0	0	0	0	0	0	0
1045	**19**	**0**	**0**	**0**	**0**	**0**	**0**	**0**	**3**	**11**	**4**	**1**	**0**	**0**	**0**	**0**	**0**	**0**	**0**	**0**	**0**	**0**	**0**	**0**	**0**	**0**	**0**	**0**	**0**
1100	7	0	0	0	0	0	0	0	1	3	2	1	0	0	0	0	0	0	0	0	0	0	0	0	0	0	0	0	0
1115	10	0	0	0	0	0	0	0	2	1	3	2	1	1	0	0	0	0	0	0	0	0	0	0	0	0	0	0	0
1130	9	0	0	0	0	0	0	0	0	2	4	2	0	1	0	0	0	0	0	0	0	0	0	0	0	0	0	0	0
1145	9	0	0	0	0	0	0	0	1	1	1	0	5	0	1	0	0	0	0	0	0	0	0	0	0	0	0	0	0
1200	8	0	0	0	0	0	0	2	2	1	1	2	0	0	0	0	0	0	0	0	0	0	0	0	0	0	0	0	0
1215	15	0	0	0	0	0	0	1	2	7	1	3	0	0	1	0	0	0	0	0	0	0	0	0	0	0	0	0	0
1230	7	0	0	0	0	0	0	0	2	0	3	2	0	0	0	0	0	0	0	0	0	0	0	0	0	0	0	0	0
1245	9	0	0	0	0	0	0	0	1	3	2	1	1	1	0	0	0	0	0	0	0	0	0	0	0	0	0	0	0
1300	2	0	0	0	0	0	0	0	1	0	0	0	0	0	0	1	0	0	0	0	0	0	0	0	0	0	0	0	0
1315	10	0	0	0	1	1	0	1	0	1	4	2	0	0	0	0	0	0	0	0	0	0	0	0	0	0	0	0	0
1330	8	0	0	0	0	0	0	0	0	1	4	2	0	0	0	0	0	1	0	0	0	0	0	0	0	0	0	0	0
1345	4	0	0	0	0	0	0	0	0	0	3	1	0	0	0	0	0	0	0	0	0	0	0	0	0	0	0	0	0
1400	10	0	0	0	0	0	0	4	0	2	3	0	1	0	0	0	0	0	0	0	0	0	0	0	0	0	0	0	0
1415	6	0	0	0	0	0	0	0	0	3	2	0	0	1	0	0	0	0	0	0	0	0	0	0	0	0	0	0	0
1430	8	0	0	0	0	0	0	1	2	0	1	4	0	0	0	0	0	0	0	0	0	0	0	0	0	0	0	0	0
1445	13	0	0	0	1	0	0	1	3	4	2	1	1	0	0	0	0	0	0	0	0	0	0	0	0	0	0	0	0
1500	9	0	0	0	0	0	0	0	3	0	4	2	0	0	0	0	0	0	0	0	0	0	0	0	0	0	0	0	0
1515	17	0	0	0	0	0	0	3	1	4	3	0	5	0	1	0	0	0	0	0	0	0	0	0	0	0	0	0	0
1530	9	0	0	0	0	0	0	0	1	3	3	2	0	0	0	0	0	0	0	0	0	0	0	0	0	0	0	0	0
1545	13	0	0	0	0	0	0	0	1	5	2	2	3	0	0	0	0	0	0	0	0	0	0	0	0	0	0	0	0
1600	22	0	0	1	0	0	0	0	1	1	7	4	2	3	2	1	0	0	0	0	0	0	0	0	0	0	0	0	0
1615	**28**	**0**	**1**	**0**	**0**	**0**	**0**	**1**	**3**	**4**	**6**	**6**	**3**	**4**	**0**	**0**	**0**	**0**	**0**	**0**	**0**	**0**	**0**	**0**	**0**	**0**	**0**	**0**	**0**
1630	16	0	2	0	0	0	0	0	0	0	4	6	3	1	0	0	0	0	0	0	0	0	0	0	0	0	0	0	0
1645	15	0	0	0	2	0	0	0	4	2	1	2	2	2	0	0	0	0	0	0	0	0	0	0	0	0	0	0	0
1700	11	0	0	0	0	0	1	0	0	2	0	2	5	1	0	0	0	0	0	0	0	0	0	0	0	0	0	0	0
1715	14	0	0	0	0	0	0	0	0	1	3	8	1	1	0	0	0	0	0	0	0	0	0	0	0	0	0	0	0
1730	11	0	0	0	0	0	0	1	0	1	2	3	4	0	0	0	0	0	0	0	0	0	0	0	0	0	0	0	0
1745	13	0	0	0	0	0	0	0	0	4	1	5	2	0	1	0	0	0	0	0	0	0	0	0	0	0	0	0	0
1800	5	0	0	0	0	0	0	0	0	1	1	1	2	0	0	0	0	0	0	0	0	0	0	0	0	0	0	0	0
1815	8	0	0	0	0	0	0	0	0	3	3	1	1	0	0	0	0	0	0	0	0	0	0	0	0	0	0	0	0
1830	2	0	0	0	0	0	0	0	0	0	2	0	0	0	0	0	0	0	0	0	0	0	0	0	0	0	0	0	0
1845	8	0	0	0	0	0	1	0	1	0	1	0	3	1	0	1	0	0	0	0	0	0	0	0	0	0	0	0	0
1900	5	0	0	0	0	0	1	0	0	2	1	0	0	1	0	0	0	0	0	0	0	0	0	0	0	0	0	0	0
1915	3	0	0	0	0	0	0	0	0	1	1	1	0	0	0	0	0	0	0	0	0	0	0	0	0	0	0	0	0
1930	5	0	0	0	0	0	0	0	1	0	1	3	0	0	0	0	0	0	0	0	0	0	0	0	0	0	0	0	0
1945	5	0	0	0	0	0	0	0	0	1	1	1	1	0	0	0	0	0	0	0	0	0	0	0	0	0	0	0	0
2000	2	0	0	0	0	0	0	0	0	0	0	1	0	1	0	0	0	0	0	0	0	0	0	0	0	0	0	0	0
2015	3	0	0	0	0	0	0	0	2	1	0	0	0	0	0	0	0	0	0	0	0	0	0	0	0	0	0	0	0
2030	7	0	0	0	0	0	0	1	3	1	1	1	0	0	0	0	0	0	0	0	0	0	0	0	0	0	0	0	0
2045	2	0	0	0	0	0	0	0	0	0	1	0	1	0	0	0	0	0	0	0	0	0	0	0	0	0	0	0	0
2100	20	0	0	0	0	0	0	0	1	10	5	4	0	0	0	0	0	0	0	0	0	0	0	0	0	0	0	0	0
2115	4	0	0	0	0	0	0	0	1	0	3	0	0	0	0	0	0	0	0	0	0	0	0	0	0	0	0	0	0
2130	3	0	0	0	0	0	0	0	2	0	0	1	0	0	0	0	0	0	0	0	0	0	0	0	0	0	0	0	0
2145	3	0	0	0	0	0	0	0	0	0	3	0	0	0	0	0	0	0	0	0	0	0	0	0	0	0	0	0	0
2200	0	0	0	0	0	0	0	0	0	0	0	0	0	0	0	0	0	0	0	0	0	0	0	0	0	0	0	0	0
2215	1	0	0	0	0	0	0	1	0	0	0	0	0	0	0	0	0	0	0	0	0	0	0	0	0	0	0	0	0
2230	0	0	0	0	0	0	0	0	0	0	0	0	0	0	0	0	0	0	0	0	0	0	0	0	0	0	0	0	0
2245	0	0	0	0	0	0	0	0	0	0	0	0	0	0	0	0	0	0	0	0	0	0	0	0	0	0	0	0	0
2300	2	0	0	0	0	0	0	0	0	1	1	0	0	0	0	0	0	0	0	0	0	0	0	0	0	0	0	0	0
2315	1	0	0	0	0	0	0	0	0	0	1	0	0	0	0	0	0	0	0	0	0	0	0	0	0	0	0	0	0
2330	0	0	0	0	0	0	0	0	0	0	0	0	0	0	0	0	0	0	0	0	0	0	0	0	0	0	0	0	0
2345	1	0	0	0	0	0	0	0	0	0	0	1	0	0	0	0	0	0	0	0	0	0	0	0	0	0	0	0	0
07-19	**534**	**0**	**3**	**1**	**5**	**2**	**2**	**16**	**53**	**117**	**123**	**112**	**61**	**23**	**10**	**4**	**0**	**2**	**0**	**0**	**0**	**0**	**0**	**0**	**0**	**0**	**0**	**0**	**0**
06-22	**627**	**0**	**3**	**1**	**5**	**2**	**3**	**17**	**65**	**135**	**148**	**132**	**70**	**29**	**10**	**5**	**0**	**2**	**0**	**0**	**0**	**0**	**0**	**0**	**0**	**0**	**0**	**0**	**0**
06-00	**632**	**0**	**3**	**1**	**5**	**2**	**3**	**18**	**65**	**136**	**149**	**134**	**70**	**29**	**10**	**5**	**0**	**2**	**0**	**0**	**0**	**0**	**0**	**0**	**0**	**0**	**0**	**0**	**0**
00-00	**651**	**0**	**3**	**1**	**5**	**2**	**3**	**20**	**66**	**141**	**152**	**138**	**70**	**31**	**12**	**5**	**0**	**2**	**0**	**0**	**0**	**0**	**0**	**0**	**0**	**0**	**0**	**0**	**0**

Site 26
Location MAIN STREET - attached to TREE
Direction Two Way
18 March 2025 Tuesday

16557 / NEWARK - ON - TRENT
MARCH 2025
AUTOMATIC TRAFFIC COUNT

Time	Total	Speed Bins (mph)																												
		0 - 5	5 - 10	10 - 15	15 - 20	20 - 25	25 - 30	30 - 35	35 - 40	40 - 45	45 - 50	50 - 55	55 - 60	60 - 65	65 - 70	70 - 75	75 - 80	80 - 85	85 - 90	90 - 95	95 - 100	100 - 105	105 - 110	110 - 115	115 - 120	120 - 125	125 - 130	130 - 135	135 - 140
0000	0	0	0	0	0	0	0	0	0	0	0	0	0	0	0	0	0	0	0	0	0	0	0	0	0	0	0	0	0	0
0015	0	0	0	0	0	0	0	0	0	0	0	0	0	0	0	0	0	0	0	0	0	0	0	0	0	0	0	0	0	0
0030	0	0	0	0	0	0	0	0	0	0	0	0	0	0	0	0	0	0	0	0	0	0	0	0	0	0	0	0	0	0
0045	0	0	0	0	0	0	0	0	0	0	0	0	0	0	0	0	0	0	0	0	0	0	0	0	0	0	0	0	0	0
0100	0	0	0	0	0	0	0	0	0	0	0	0	0	0	0	0	0	0	0	0	0	0	0	0	0	0	0	0	0	0
0115	0	0	0	0	0	0	0	0	0	0	0	0	0	0	0	0	0	0	0	0	0	0	0	0	0	0	0	0	0	0
0130	1	0	0	0	0	0	0	1	0	0	0	0	0	0	0	0	0	0	0	0	0	0	0	0	0	0	0	0	0	0
0145	0	0	0	0	0	0	0	0	0	0	0	0	0	0	0	0	0	0	0	0	0	0	0	0	0	0	0	0	0	0
0200	0	0	0	0	0	0	0	0	0	0	0	0	0	0	0	0	0	0	0	0	0	0	0	0	0	0	0	0	0	0
0215	0	0	0	0	0	0	0	0	0	0	0	0	0	0	0	0	0	0	0	0	0	0	0	0	0	0	0	0	0	0
0230	1	0	0	0	0	0	0	0	0	1	0	0	0	0	0	0	0	0	0	0	0	0	0	0	0	0	0	0	0	0
0245	1	0	0	0	0	0	0	0	1	0	0	0	0	0	0	0	0	0	0	0	0	0	0	0	0	0	0	0	0	0
0300	0	0	0	0	0	0	0	0	0	0	0	0	0	0	0	0	0	0	0	0	0	0	0	0	0	0	0	0	0	0
0315	0	0	0	0	0	0	0	0	0	0	0	0	0	0	0	0	0	0	0	0	0	0	0	0	0	0	0	0	0	0
0330	1	0	0	0	0	0	0	0	0	0	0	1	0	0	0	0	0	0	0	0	0	0	0	0	0	0	0	0	0	0
0345	0	0	0	0	0	0	0	0	0	0	0	0	0	0	0	0	0	0	0	0	0	0	0	0	0	0	0	0	0	0
0400	1	0	0	0	0	0	0	0	0	0	1	0	0	0	0	0	0	0	0	0	0	0	0	0	0	0	0	0	0	0
0415	1	0	0	0	0	0	0	0	0	0	0	1	0	0	0	0	0	0	0	0	0	0	0	0	0	0	0	0	0	0
0430	1	0	0	0	0	0	0	0	1	0	0	0	0	0	0	0	0	0	0	0	0	0	0	0	0	0	0	0	0	0
0445	2	0	0	0	0	0	0	0	0	1	0	0	1	0	0	0	0	0	0	0	0	0	0	0	0	0	0	0	0	0
0500	0	0	0	0	0	0	0	0	0	0	0	0	0	0	0	0	0	0	0	0	0	0	0	0	0	0	0	0	0	0
0515	1	0	0	0	0	0	0	0	0	1	0	0	0	0	0	0	0	0	0	0	0	0	0	0	0	0	0	0	0	0
0530	0	0	0	0	0	0	0	0	0	0	0	0	0	0	0	0	0	0	0	0	0	0	0	0	0	0	0	0	0	0
0545	9	0	0	0	0	0	0	0	0	1	5	2	1	0	0	0	0	0	0	0	0	0	0	0	0	0	0	0	0	0
0600	4	0	0	0	0	0	0	0	0	1	1	2	0	0	0	0	0	0	0	0	0	0	0	0	0	0	0	0	0	0
0615	6	0	0	0	0	0	0	0	0	0	4	2	0	0	0	0	0	0	0	0	0	0	0	0	0	0	0	0	0	0
0630	7	0	0	0	0	0	0	0	0	1	3	3	0	0	0	0	0	0	0	0	0	0	0	0	0	0	0	0	0	0
0645	15	0	0	0	0	0	0	0	0	2	5	1	5	1	1	0	0	0	0	0	0	0	0	0	0	0	0	0	0	0
0700	11	0	0	0	0	0	0	0	0	0	5	4	1	0	1	0	0	0	0	0	0	0	0	0	0	0	0	0	0	0
0715	20	0	0	2	0	0	0	0	2	3	7	5	0	1	0	0	0	0	0	0	0	0	0	0	0	0	0	0	0	0
0730	13	0	0	0	0	0	0	0	2	4	1	3	3	0	0	0	0	0	0	0	0	0	0	0	0	0	0	0	0	0
0745	11	0	0	0	0	0	0	0	0	6	2	2	1	0	0	0	0	0	0	0	0	0	0	0	0	0	0	0	0	0
0800	6	0	0	0	0	0	0	0	0	1	1	1	3	0	0	0	0	0	0	0	0	0	0	0	0	0	0	0	0	0
0815	11	0	0	0	0	0	0	0	0	2	4	2	2	1	0	0	0	0	0	0	0	0	0	0	0	0	0	0	0	0
0830	**23**	**0**	**0**	**0**	**0**	**0**	**0**	**1**	**1**	**3**	**9**	**5**	**2**	**2**	**0**	**0**	**0**	**0**	**0**	**0**	**0**	**0**	**0**	**0**	**0**	**0**	**0**	**0**	**0**	**0**
0845	20	0	0	0	0	1	0	1	3	3	7	3	1	1	0	0	0	0	0	0	0	0	0	0	0	0	0	0	0	0
0900	11	0	0	0	0	0	0	3	1	3	1	1	2	0	0	0	0	0	0	0	0	0	0	0	0	0	0	0	0	0
0915	14	0	0	0	0	0	0	0	5	3	3	1	0	0	2	0	0	0	0	0	0	0	0	0	0	0	0	0	0	0
0930	11	0	0	0	0	0	0	0	1	5	4	1	0	0	0	0	0	0	0	0	0	0	0	0	0	0	0	0	0	0
0945	7	0	0	0	0	0	0	1	2	2	1	0	0	1	0	0	0	0	0	0	0	0	0	0	0	0	0	0	0	0
1000	13	0	0	0	0	0	1	0	1	8	2	0	1	0	0	0	0	0	0	0	0	0	0	0	0	0	0	0	0	0
1015	5	0	0	0	0	0	0	0	0	0	2	2	1	0	0	0	0	0	0	0	0	0	0	0	0	0	0	0	0	0
1030	5	0	0	0	1	0	0	0	0	0	0	3	1	0	0	0	0	0	0	0	0	0	0	0	0	0	0	0	0	0
1045	10	0	0	0	0	0	0	0	0	1	1	5	3	0	0	0	0	0	0	0	0	0	0	0	0	0	0	0	0	0
1100	10	0	0	0	0	0	0	0	4	2	1	2	1	0	0	0	0	0	0	0	0	0	0	0	0	0	0	0	0	0
1115	2	0	0	0	0	0	0	0	1	0	0	0	1	0	0	0	0	0	0	0	0	0	0	0	0	0	0	0	0	0
1130	14	0	0	0	0	0	0	1	8	3	1	1	0	0	0	0	0	0	0	0	0	0	0	0	0	0	0	0	0	0
1145	10	0	0	0	0	0	0	0	2	6	1	0	0	0	1	0	0	0	0	0	0	0	0	0	0	0	0	0	0	0
1200	9	0	0	0	0	0	0	1	1	1	3	3	0	0	0	0	0	0	0	0	0	0	0	0	0	0	0	0	0	0
1215	10	0	0	0	0	0	1	0	1	3	3	2	0	0	0	0	0	0	0	0	0	0	0	0	0	0	0	0	0	0
1230	9	0	0	0	0	0	0	0	2	4	2	0	0	0	0	1	0	0	0	0	0	0	0	0	0	0	0	0	0	0
1245	9	0	0	0	0	0	0	1	1	4	1	2	0	0	0	0	0	0	0	0	0	0	0	0	0	0	0	0	0	0
1300	5	0	0	0	0	0	0	0	1	1	2	0	1	0	0	0	0	0	0	0	0	0	0	0	0	0	0	0	0	0
1315	18	0	0	0	0	0	0	3	2	1	6	1	4	0	0	1	0	0	0	0	0	0	0	0	0	0	0	0	0	0
1330	8	0	0	0	0	0	0	1	0	0	2	3	2	0	0	0	0	0	0	0	0	0	0	0	0	0	0	0	0	0
1345	8	0	0	0	0	0	1	0	1	2	3	0	1	0	0	0	0	0	0	0	0	0	0	0	0	0	0	0	0	0
1400	4	0	0	0	0	0	0	1	1	0	0	0	1	0	0	1	0	0	0	0	0	0	0	0	0	0	0	0	0	0
1415	17	0	0	0	0	0	0	0	8	2	1	2	3	1	0	0	0	0	0	0	0	0	0	0	0	0	0	0	0	0
1430	12	0	0	0	0	0	0	1	2	0	7	1	0	1	0	0	0	0	0	0	0	0	0	0	0	0	0	0	0	0
1445	3	0	0	0	0	0	0	0	0	0	1	1	1	0	0	0	0	0	0	0	0	0	0	0	0	0	0	0	0	0
1500	10	0	1	0	1	0	2	0	0	3	1	1	1	0	0	0	0	0	0	0	0	0	0	0	0	0	0	0	0	0
1515	8	0	0	0	0	0	0	0	0	1	2	1	4	0	0	0	0	0	0	0	0	0	0	0	0	0	0	0	0	0
1530	10	0	0	0	1	0	0	0	2	1	0	5	1	0	0	0	0	0	0	0	0	0	0	0	0	0	0	0	0	0
1545	19	0	0	0	0	0	0	0	1	8	4	5	0	1	0	0	0	0	0	0	0	0	0	0	0	0	0	0	0	0
1600	**31**	**0**	**0**	**0**	**0**	**0**	**0**	**1**	**0**	**4**	**12**	**5**	**6**	**3**	**0**	**0**	**0**	**0**	**0**	**0**	**0**	**0**	**0**	**0**	**0**	**0**	**0**	**0**	**0**	**0**
1615	21	0	0	0	0	0	0	0	0	2	3	11	3	1	1	0	0	0	0	0	0	0	0	0	0	0	0	0	0	0
1630	15	0	0	0	0	0	0	1	0	1	6	4	1	2	0	0	0	0	0	0	0	0	0	0	0	0	0	0	0	0
1645	14	0	0	0	0	0	0	0	1	2	3	0	4	3	1	0	0	0	0	0	0	0	0	0	0	0	0	0	0	0
1700	19	0	0	0	0	0	0	0	1	2	2	12	1	1	0	0	0	0	0	0	0	0	0	0	0	0	0	0	0	0
1715	18	0	0	0	3	0	0	0	1	3	3	4	2	1	0	1	0	0	0	0	0	0	0	0	0	0	0	0	0	0
1730	22	0	0	0	0	0	0	0	4	3	2	11	1	0	0	0	0	1	0	0	0	0	0	0	0	0	0	0	0	0
1745	11	0	0	0	0	0	0	0	2	2	3	2	2	0	0	0	0	0	0	0	0	0	0	0	0	0	0	0	0	0
1800	5	0	0	0	0	0	0	0	1	2	2	0	0	0	0	0	0	0	0	0	0	0	0	0	0	0	0	0	0	0
1815	14	0	0	0	0	0	0	1	0	7	4	1	1	0	0	0	0	0	0	0	0	0	0	0	0	0	0	0	0	0
1830	8	0	0	0	0	0	1	3	0	1	0	1	0	2	0	0	0	0	0	0	0	0	0	0	0	0	0	0	0	0
1845	7	0	0	0	0	0	0	1	0	2	3	1	0	0	0	0	0	0	0	0	0	0	0	0	0	0	0	0	0	0
1900	5	0	0	0	0	0	0	0	0	1	3	0	1	0	0	0	0	0	0	0	0	0	0	0	0	0	0	0	0	0
1915	7	0	0	0	0	0	0	0	0	2	4	0	0	1	0	0	0	0	0	0	0	0	0	0	0	0	0	0	0	0
1930	3	0	0	0	0	0	0	0	0	0	1	2	0	0	0	0	0	0	0	0	0	0	0	0	0	0	0	0	0	0
1945	4	0	0	0	0	0	0	0	1	1	0	2	0	0	0	0	0	0	0	0	0	0	0	0	0	0	0	0	0	0
2000	0	0	0	0	0	0	0	0	0	0	0	0	0	0	0	0	0	0	0	0	0	0	0	0	0	0	0	0	0	0
2015	5	0	0	0	0	0	0	1	0	0	3	0	0	1	0	0	0	0	0	0	0	0	0	0	0	0	0	0	0	0
2030	8	0	0	0	0	0	0	0	1	3	0	3	0	0	1	0	0	0	0	0	0	0	0	0	0	0	0	0	0	0
2045	3	0	0	0	0	0	0	0	0	0	1	1	1	0	0	0	0	0	0	0	0	0	0	0	0	0	0	0	0	0
2100	3	0	0	0	0	0	1	0	0	1	0	1	0	0	0	0	0	0	0	0	0	0	0	0	0	0	0	0	0	0
2115	10	0	0	0	0	0	0	0	4	5	1	0	0	0	0	0	0	0	0	0	0	0	0	0	0	0	0	0	0	0
2130	2	0	0	0	0	0	0	0	0	1	1	0	0	0	0	0	0	0	0	0	0	0	0	0	0	0	0	0	0	0
2145	3	0	0	0	0	0	0	0	0	1	1	0	1	0	0	0	0	0	0	0	0	0	0	0	0	0	0	0	0	0
2200	0	0	0	0	0	0	0	0	0	0	0	0	0	0	0	0	0	0	0	0	0	0	0	0	0	0	0	0	0	0
2215	3	0	0	0	0	0	0	0	1	0	2	0	0	0	0	0	0	0	0	0	0	0	0	0	0	0	0	0	0	0
2230	1	0	0	0	0	1	0	0	0	0	0	0	0	0	0	0	0	0	0	0	0	0	0	0	0	0	0	0	0	0
2245	1	0	0	0	0	0	0	0	0	0	1	0	0	0	0	0	0	0	0	0	0	0	0	0	0	0	0	0	0	0
2300	2	0	0	0	0	0	0	0	1	0	1	0	0	0	0	0	0	0	0	0	0	0	0	0	0	0	0	0	0	0
2315	1	0	0	0	0	0	0	0	0	0	1	0	0	0	0	0	0	0	0	0	0	0	0	0	0	0	0	0	0	0
2330	0	0	0	0	0	0	0	0	0	0	0	0	0	0	0	0	0	0	0	0	0	0	0	0	0	0	0	0	0	0
2345	1	0	0	0	0	0	0	0	1	0	0	0	0	0	0	0	0	0	0	0	0	0	0	0	0	0	0	0	0	0
07-19	**571**	**0**	**1**	**2**	**6**	**1**	**6**	**22**	**66**	**117**	**134**	**120**	**63**	**22**	**6**	**4**	**0**	**0**	**1**	**0**	**0**	**0**	**0**	**0**	**0**	**0**	**0**	**0**	**0**	**0**
06-22	**656**	**0**	**1**	**2**	**6**	**1**	**7**	**23**	**72**	**136**	**162**	**137**	**71**	**25**	**8**	**4**	**0**	**0**	**1**	**0**	**0**	**0**	**0**	**0**	**0**	**0**	**0**	**0**	**0**	**0**
06-00	**665**	**0**	**1**	**2**	**6**	**2**	**7**	**23**	**75**	**136**	**167**	**137**	**71**	**25**	**8**	**4**	**0**	**0**	**1**	**0**	**0**	**0**	**0**	**0**	**0**	**0**	**0**	**0**	**0**	**0**
00-00	**684**	**0**	**1**	**2**	**6**	**2**	**7**	**24**	**77**	**140**	**173**	**141**	**73**	**25**	**8**	**4**	**0**	**0**	**1**	**0**	**0**	**0**	**0**	**0**	**0**	**0**	**0**	**0**	**0**	**0**

Site 26
Location MAIN STREET - attached to TREE
Direction Two Way
19 March 2025 Wednesday

16557 / NEWARK - ON - TRENT
MARCH 2025
AUTOMATIC TRAFFIC COUNT

Time	Total	Speed Bins (mph)																												
		0 - 5	5 - 10	10 - 15	15 - 20	20 - 25	25 - 30	30 - 35	35 - 40	40 - 45	45 - 50	50 - 55	55 - 60	60 - 65	65 - 70	70 - 75	75 - 80	80 - 85	85 - 90	90 - 95	95 - 100	100 - 105	105 - 110	110 - 115	115 - 120	120 - 125	125 - 130	130 - 135	135 - 140
0000	0	0	0	0	0	0	0	0	0	0	0	0	0	0	0	0	0	0	0	0	0	0	0	0	0	0	0	0	0	0
0015	1	0	0	0	0	0	0	0	0	1	0	0	0	0	0	0	0	0	0	0	0	0	0	0	0	0	0	0	0	0
0030	0	0	0	0	0	0	0	0	0	0	0	0	0	0	0	0	0	0	0	0	0	0	0	0	0	0	0	0	0	0
0045	5	0	0	0	0	0	0	0	0	4	1	0	0	0	0	0	0	0	0	0	0	0	0	0	0	0	0	0	0	0
0100	0	0	0	0	0	0	0	0	0	0	0	0	0	0	0	0	0	0	0	0	0	0	0	0	0	0	0	0	0	0
0115	1	0	0	0	0	0	0	0	0	1	0	0	0	0	0	0	0	0	0	0	0	0	0	0	0	0	0	0	0	0
0130	1	0	0	0	0	0	0	0	0	0	1	0	0	0	0	0	0	0	0	0	0	0	0	0	0	0	0	0	0	0
0145	0	0	0	0	0	0	0	0	0	0	0	0	0	0	0	0	0	0	0	0	0	0	0	0	0	0	0	0	0	0
0200	0	0	0	0	0	0	0	0	0	0	0	0	0	0	0	0	0	0	0	0	0	0	0	0	0	0	0	0	0	0
0215	0	0	0	0	0	0	0	0	0	0	0	0	0	0	0	0	0	0	0	0	0	0	0	0	0	0	0	0	0	0
0230	0	0	0	0	0	0	0	0	0	0	0	0	0	0	0	0	0	0	0	0	0	0	0	0	0	0	0	0	0	0
0245	1	0	0	0	0	0	0	0	1	0	0	0	0	0	0	0	0	0	0	0	0	0	0	0	0	0	0	0	0	0
0300	0	0	0	0	0	0	0	0	0	0	0	0	0	0	0	0	0	0	0	0	0	0	0	0	0	0	0	0	0	0
0315	0	0	0	0	0	0	0	0	0	0	0	0	0	0	0	0	0	0	0	0	0	0	0	0	0	0	0	0	0	0
0330	2	0	0	0	0	0	0	0	0	1	1	0	0	0	0	0	0	0	0	0	0	0	0	0	0	0	0	0	0	0
0345	0	0	0	0	0	0	0	0	0	0	0	0	0	0	0	0	0	0	0	0	0	0	0	0	0	0	0	0	0	0
0400	0	0	0	0	0	0	0	0	0	0	0	0	0	0	0	0	0	0	0	0	0	0	0	0	0	0	0	0	0	0
0415	0	0	0	0	0	0	0	0	0	0	0	0	0	0	0	0	0	0	0	0	0	0	0	0	0	0	0	0	0	0
0430	1	0	0	0	0	0	0	0	0	0	0	1	0	0	0	0	0	0	0	0	0	0	0	0	0	0	0	0	0	0
0445	2	0	0	0	0	0	0	0	0	1	0	1	0	0	0	0	0	0	0	0	0	0	0	0	0	0	0	0	0	0
0500	0	0	0	0	0	0	0	0	0	0	0	0	0	0	0	0	0	0	0	0	0	0	0	0	0	0	0	0	0	0
0515	2	0	0	0	0	0	1	0	0	0	1	0	0	0	0	0	0	0	0	0	0	0	0	0	0	0	0	0	0	0
0530	3	0	0	0	0	0	0	0	0	1	0	1	0	1	0	0	0	0	0	0	0	0	0	0	0	0	0	0	0	0
0545	9	0	0	0	0	0	0	1	0	2	2	3	0	1	0	0	0	0	0	0	0	0	0	0	0	0	0	0	0	0
0600	3	0	0	0	0	0	0	0	0	1	1	1	0	0	0	0	0	0	0	0	0	0	0	0	0	0	0	0	0	0
0615	3	0	0	0	0	0	0	1	0	1	0	1	0	0	0	0	0	0	0	0	0	0	0	0	0	0	0	0	0	0
0630	6	0	0	1	0	1	0	0	0	1	1	2	0	0	0	0	0	0	0	0	0	0	0	0	0	0	0	0	0	0
0645	12	0	0	0	0	0	0	0	0	0	3	5	1	2	1	0	0	0	0	0	0	0	0	0	0	0	0	0	0	0
0700	15	0	0	0	1	0	0	0	0	1	4	4	2	3	0	0	0	0	0	0	0	0	0	0	0	0	0	0	0	0
0715	**20**	**0**	**0**	**0**	**0**	**0**	**0**	**0**	**0**	**1**	**7**	**6**	**4**	**2**	**0**	**0**	**0**	**0**	**0**	**0**	**0**	**0**	**0**	**0**	**0**	**0**	**0**	**0**	**0**	**0**
0730	12	0	0	0	0	0	0	0	2	2	1	6	1	0	0	0	0	0	0	0	0	0	0	0	0	0	0	0	0	0
0745	12	0	0	0	0	0	0	0	1	2	3	4	1	1	0	0	0	0	0	0	0	0	0	0	0	0	0	0	0	0
0800	13	0	0	0	0	0	0	0	2	0	5	5	0	0	1	0	0	0	0	0	0	0	0	0	0	0	0	0	0	0
0815	14	0	0	0	0	0	0	1	0	4	4	2	2	1	0	0	0	0	0	0	0	0	0	0	0	0	0	0	0	0
0830	14	0	0	0	0	0	0	0	2	2	4	4	0	2	0	0	0	0	0	0	0	0	0	0	0	0	0	0	0	0
0845	19	0	0	0	1	0	0	2	6	2	6	2	0	0	0	0	0	0	0	0	0	0	0	0	0	0	0	0	0	0
0900	17	0	0	0	0	0	0	0	7	4	1	5	0	0	0	0	0	0	0	0	0	0	0	0	0	0	0	0	0	0
0915	17	0	0	0	0	0	0	0	1	4	5	5	1	1	0	0	0	0	0	0	0	0	0	0	0	0	0	0	0	0
0930	12	0	0	0	0	0	0	1	1	1	8	1	0	0	0	0	0	0	0	0	0	0	0	0	0	0	0	0	0	0
0945	10	0	0	0	0	0	0	0	0	7	3	0	0	0	0	0	0	0	0	0	0	0	0	0	0	0	0	0	0	0
1000	4	0	0	0	0	0	0	1	0	1	1	0	1	0	0	0	0	0	0	0	0	0	0	0	0	0	0	0	0	0
1015	14	0	0	0	0	0	0	2	1	4	2	3	2	0	0	0	0	0	0	0	0	0	0	0	0	0	0	0	0	0
1030	7	0	0	0	0	1	0	0	0	2	1	3	0	0	0	0	0	0	0	0	0	0	0	0	0	0	0	0	0	0
1045	9	0	0	0	0	0	1	1	0	2	4	1	0	0	0	0	0	0	0	0	0	0	0	0	0	0	0	0	0	0
1100	8	0	0	0	0	0	0	0	0	1	5	0	1	1	0	0	0	0	0	0	0	0	0	0	0	0	0	0	0	0
1115	5	0	0	0	0	0	0	1	1	0	1	1	0	1	0	0	0	0	0	0	0	0	0	0	0	0	0	0	0	0
1130	10	0	0	0	0	0	0	0	0	2	6	1	1	0	0	0	0	0	0	0	0	0	0	0	0	0	0	0	0	0
1145	7	0	0	0	0	0	0	1	0	2	2	1	1	0	0	0	0	0	0	0	0	0	0	0	0	0	0	0	0	0
1200	11	0	0	0	0	0	0	0	2	3	3	1	0	0	1	1	0	0	0	0	0	0	0	0	0	0	0	0	0	0
1215	12	0	0	0	0	0	0	1	1	1	3	4	1	0	1	0	0	0	0	0	0	0	0	0	0	0	0	0	0	0
1230	10	0	0	0	0	0	0	0	0	5	3	2	0	0	0	0	0	0	0	0	0	0	0	0	0	0	0	0	0	0
1245	7	0	0	0	0	0	0	0	3	2	0	1	1	0	0	0	0	0	0	0	0	0	0	0	0	0	0	0	0	0
1300	10	0	0	0	0	0	0	3	0	3	1	0	2	1	0	0	0	0	0	0	0	0	0	0	0	0	0	0	0	0
1315	14	0	0	0	0	1	0	0	2	1	4	3	2	0	0	0	1	0	0	0	0	0	0	0	0	0	0	0	0	0
1330	6	0	0	0	0	0	0	0	0	1	2	2	1	0	0	0	0	0	0	0	0	0	0	0	0	0	0	0	0	0
1345	15	0	0	0	0	0	0	2	2	8	2	0	1	0	0	0	0	0	0	0	0	0	0	0	0	0	0	0	0	0
1400	11	0	0	0	0	0	3	1	2	1	2	0	2	0	0	0	0	0	0	0	0	0	0	0	0	0	0	0	0	0
1415	14	0	0	0	0	0	0	0	3	3	3	3	1	1	0	0	0	0	0	0	0	0	0	0	0	0	0	0	0	0
1430	15	0	0	0	0	0	0	2	2	3	3	3	1	1	0	0	0	0	0	0	0	0	0	0	0	0	0	0	0	0
1445	9	0	0	0	0	0	0	0	2	1	2	2	1	0	1	0	0	0	0	0	0	0	0	0	0	0	0	0	0	0
1500	8	0	0	0	0	0	0	0	3	0	2	1	2	0	0	0	0	0	0	0	0	0	0	0	0	0	0	0	0	0
1515	6	0	0	0	0	0	0	0	0	3	1	1	1	0	0	0	0	0	0	0	0	0	0	0	0	0	0	0	0	0
1530	9	0	0	0	0	0	0	1	0	3	5	0	0	0	0	0	0	0	0	0	0	0	0	0	0	0	0	0	0	0
1545	9	0	0	0	0	0	1	1	2	1	1	2	1	0	0	0	0	0	0	0	0	0	0	0	0	0	0	0	0	0
1600	**33**	**0**	**0**	**0**	**0**	**0**	**0**	**0**	**6**	**7**	**6**	**7**	**4**	**3**	**0**	**0**	**0**	**0**	**0**	**0**	**0**	**0**	**0**	**0**	**0**	**0**	**0**	**0**	**0**	**0**
1615	26	0	0	0	0	0	0	0	0	3	8	7	5	3	0	0	0	0	0	0	0	0	0	0	0	0	0	0	0	0
1630	11	0	0	0	0	0	0	1	0	1	2	3	3	0	1	0	0	0	0	0	0	0	0	0	0	0	0	0	0	0
1645	15	0	0	0	0	0	0	0	2	2	2	8	0	1	0	0	0	0	0	0	0	0	0	0	0	0	0	0	0	0
1700	24	0	0	1	0	0	0	0	1	6	3	8	3	2	0	0	0	0	0	0	0	0	0	0	0	0	0	0	0	0
1715	10	0	0	0	0	0	0	1	0	2	3	1	1	2	0	0	0	0	0	0	0	0	0	0	0	0	0	0	0	0
1730	8	0	0	0	0	0	0	0	1	2	4	1	0	0	0	0	0	0	0	0	0	0	0	0	0	0	0	0	0	0
1745	5	0	0	0	0	0	0	0	0	2	2	1	0	0	0	0	0	0	0	0	0	0	0	0	0	0	0	0	0	0
1800	11	0	0	0	0	0	0	0	0	2	2	5	2	0	0	0	0	0	0	0	0	0	0	0	0	0	0	0	0	0
1815	9	0	0	0	0	0	0	0	0	2	2	3	1	1	0	0	0	0	0	0	0	0	0	0	0	0	0	0	0	0
1830	9	0	0	0	0	0	0	0	2	4	3	0	0	0	0	0	0	0	0	0	0	0	0	0	0	0	0	0	0	0
1845	8	0	0	0	0	0	0	0	0	0	4	2	0	1	1	0	0	0	0	0	0	0	0	0	0	0	0	0	0	0
1900	6	0	0	0	0	0	0	0	0	0	6	0	0	0	0	0	0	0	0	0	0	0	0	0	0	0	0	0	0	0
1915	2	0	0	0	0	0	0	0	1	1	0	0	0	0	0	0	0	0	0	0	0	0	0	0	0	0	0	0	0	0
1930	4	0	0	0	0	0	0	1	0	1	1	1	0	0	0	0	0	0	0	0	0	0	0	0	0	0	0	0	0	0
1945	5	0	0	0	0	0	0	0	1	3	0	0	1	0	0	0	0	0	0	0	0	0	0	0	0	0	0	0	0	0
2000	5	0	0	0	0	0	0	0	0	3	1	0	0	1	0	0	0	0	0	0	0	0	0	0	0	0	0	0	0	0
2015	4	0	0	0	0	0	0	0	0	1	0	3	0	0	0	0	0	0	0	0	0	0	0	0	0	0	0	0	0	0
2030	7	0	0	0	0	0	1	1	2	0	1	1	1	0	0	0	0	0	0	0	0	0	0	0	0	0	0	0	0	0
2045	9	0	0	0	0	0	0	0	0	3	3	1	1	1	0	0	0	0	0	0	0	0	0	0	0	0	0	0	0	0
2100	6	0	0	0	0	0	0	0	1	3	1	1	0	0	0	0	0	0	0	0	0	0	0	0	0	0	0	0	0	0
2115	7	0	0	0	0	0	0	0	0	3	4	0	0	0	0	0	0	0	0	0	0	0	0	0	0	0	0	0	0	0
2130	6	0	0	0	0	0	0	0	0	2	4	0	0	0	0	0	0	0	0	0	0	0	0	0	0	0	0	0	0	0
2145	4	0	0	0	0	0	0	0	0	0	3	1	0	0	0	0	0	0	0	0	0	0	0	0	0	0	0	0	0	0
2200	1	0	0	0	0	0	0	0	0	0	1	0	0	0	0	0	0	0	0	0	0	0	0	0	0	0	0	0	0	0
2215	1	0	0	0	0	0	0	0	0	0	0	1	0	0	0	0	0	0	0	0	0	0	0	0	0	0	0	0	0	0
2230	0	0	0	0	0	0	0	0	0	0	0	0	0	0	0	0	0	0	0	0	0	0	0	0	0	0	0	0	0	0
2245	0	0	0	0	0	0	0	0	0	0	0	0	0	0	0	0	0	0	0	0	0	0	0	0	0	0	0	0	0	0
2300	2	0	0	0	0	0	0	0	0	0	1	0	1	0	0	0	0	0	0	0	0	0	0	0	0	0	0	0	0	0
2315	4	0	0	0	0	0	0	1	0	0	0	3	0	0	0	0	0	0	0	0	0	0	0	0	0	0	0	0	0	0
2330	0	0	0	0	0	0	0	0	0	0	0	0	0	0	0	0	0	0	0	0	0	0	0	0	0	0	0	0	0	0
2345	4	0	0	0	0	0	0	0	0	0	0	4	0	0	0	0	0	0	0	0	0	0	0	0	0	0	0	0	0	0
07-19	**574**	**0**	**0**	**1**	**2**	**2**	**5**	**23**	**60**	**116**	**151**	**125**	**53**	**28**	**6**	**1**	**1**	**0**	**0**	**0**	**0**	**0**	**0**	**0**	**0**	**0**	**0**	**0**	**0**	**0**
06-22	**663**	**0**	**0**	**2**	**2**	**3**	**6**	**26**	**65**	**139**	**180**	**142**	**57**	**32**	**7**	**1**	**1**	**0**	**0**	**0**	**0**	**0**	**0**	**0**	**0**	**0**	**0**	**0**	**0**	**0**
06-00	**675**	**0**	**0**	**2**	**2**	**3**	**6**	**27**	**65**	**139**	**182**	**150**	**58**	**32**	**7**	**1**	**1**	**0**	**0**	**0**	**0**	**0**	**0**	**0**	**0**	**0**	**0**	**0**	**0**	**0**
00-00	**703**	**0**	**0**	**2**	**2**	**3**	**7**	**28**	**66**	**150**	**188**	**156**	**58**	**34**	**7**	**1**	**1**	**0**	**0**	**0**	**0**	**0**	**0**	**0**	**0**	**0**	**0**	**0**	**0**	**0**

Site 26
Location MAIN STREET - attached to TREE
Direction Two Way
20 March 2025

16557 / NEWARK - ON - TRENT
MARCH 2025
AUTOMATIC TRAFFIC COUNT

Time	Total	Speed Bins (mph)																												
		0 - 5	5 - 10	10 - 15	15 - 20	20 - 25	25 - 30	30 - 35	35 - 40	40 - 45	45 - 50	50 - 55	55 - 60	60 - 65	65 - 70	70 - 75	75 - 80	80 - 85	85 - 90	90 - 95	95 - 100	100 - 105	105 - 110	110 - 115	115 - 120	120 - 125	125 - 130	130 - 135	135 - 140
0000	1	0	0	0	0	0	0	0	0	0	0	1	0	0	0	0	0	0	0	0	0	0	0	0	0	0	0	0	0	0
0015	0	0	0	0	0	0	0	0	0	0	0	0	0	0	0	0	0	0	0	0	0	0	0	0	0	0	0	0	0	0
0030	1	0	0	0	0	0	0	0	0	0	1	0	0	0	0	0	0	0	0	0	0	0	0	0	0	0	0	0	0	0
0045	0	0	0	0	0	0	0	0	0	0	0	0	0	0	0	0	0	0	0	0	0	0	0	0	0	0	0	0	0	0
0100	0	0	0	0	0	0	0	0	0	0	0	0	0	0	0	0	0	0	0	0	0	0	0	0	0	0	0	0	0	0
0115	0	0	0	0	0	0	0	0	0	0	0	0	0	0	0	0	0	0	0	0	0	0	0	0	0	0	0	0	0	0
0130	0	0	0	0	0	0	0	0	0	0	0	0	0	0	0	0	0	0	0	0	0	0	0	0	0	0	0	0	0	0
0145	0	0	0	0	0	0	0	0	0	0	0	0	0	0	0	0	0	0	0	0	0	0	0	0	0	0	0	0	0	0
0200	1	0	0	0	0	0	0	0	0	1	0	0	0	0	0	0	0	0	0	0	0	0	0	0	0	0	0	0	0	0
0215	0	0	0	0	0	0	0	0	0	0	0	0	0	0	0	0	0	0	0	0	0	0	0	0	0	0	0	0	0	0
0230	1	0	0	0	0	0	0	0	0	0	1	0	0	0	0	0	0	0	0	0	0	0	0	0	0	0	0	0	0	0
0245	0	0	0	0	0	0	0	0	0	0	0	0	0	0	0	0	0	0	0	0	0	0	0	0	0	0	0	0	0	0
0300	2	0	0	0	0	0	0	0	0	0	0	1	0	1	0	0	0	0	0	0	0	0	0	0	0	0	0	0	0	0
0315	3	0	0	0	0	0	0	0	1	2	0	0	0	0	0	0	0	0	0	0	0	0	0	0	0	0	0	0	0	0
0330	4	0	0	0	0	0	0	0	0	3	0	1	0	0	0	0	0	0	0	0	0	0	0	0	0	0	0	0	0	0
0345	4	0	0	0	0	0	0	0	0	0	3	1	0	0	0	0	0	0	0	0	0	0	0	0	0	0	0	0	0	0
0400	3	0	0	0	0	0	0	0	0	2	1	0	0	0	0	0	0	0	0	0	0	0	0	0	0	0	0	0	0	0
0415	5	0	0	0	0	0	0	4	0	0	0	1	0	0	0	0	0	0	0	0	0	0	0	0	0	0	0	0	0	0
0430	2	0	0	0	0	0	0	0	0	0	1	1	0	0	0	0	0	0	0	0	0	0	0	0	0	0	0	0	0	0
0445	1	0	0	0	0	0	0	0	0	0	1	0	0	0	0	0	0	0	0	0	0	0	0	0	0	0	0	0	0	0
0500	1	0	0	0	0	0	0	0	0	1	0	0	0	0	0	0	0	0	0	0	0	0	0	0	0	0	0	0	0	0
0515	1	0	0	0	0	0	0	0	0	1	0	0	0	0	0	0	0	0	0	0	0	0	0	0	0	0	0	0	0	0
0530	3	0	0	0	0	0	0	0	0	1	0	0	1	1	0	0	0	0	0	0	0	0	0	0	0	0	0	0	0	0
0545	8	0	0	0	0	0	0	0	0	2	0	4	2	0	0	0	0	0	0	0	0	0	0	0	0	0	0	0	0	0
0600	5	0	0	0	0	0	0	0	0	1	2	2	0	0	0	0	0	0	0	0	0	0	0	0	0	0	0	0	0	0
0615	1	0	0	0	0	0	0	0	0	1	0	0	0	0	0	0	0	0	0	0	0	0	0	0	0	0	0	0	0	0
0630	8	0	0	0	0	0	0	0	0	1	3	2	2	0	0	0	0	0	0	0	0	0	0	0	0	0	0	0	0	0
0645	13	0	0	0	0	0	0	0	0	0	1	4	4	1	3	0	0	0	0	0	0	0	0	0	0	0	0	0	0	0
0700	11	0	0	0	0	0	0	0	0	0	1	3	4	3	0	0	0	0	0	0	0	0	0	0	0	0	0	0	0	0
0715	11	0	0	0	0	0	0	0	0	0	1	3	4	3	0	0	0	0	0	0	0	0	0	0	0	0	0	0	0	0
0730	13	0	0	0	0	0	0	0	1	2	1	4	3	1	1	0	0	0	0	0	0	0	0	0	0	0	0	0	0	0
0745	16	0	0	0	0	0	0	1	0	6	2	3	3	1	0	0	0	0	0	0	0	0	0	0	0	0	0	0	0	0
0800	12	0	0	0	0	0	0	0	2	1	2	4	2	1	0	0	0	0	0	0	0	0	0	0	0	0	0	0	0	0
0815	15	0	0	0	0	0	0	0	0	4	3	1	4	1	0	1	1	0	0	0	0	0	0	0	0	0	0	0	0	0
0830	9	0	0	0	0	0	0	0	1	0	4	2	2	0	0	0	0	0	0	0	0	0	0	0	0	0	0	0	0	0
0845	**20**	**0**	**0**	**0**	**0**	**0**	**1**	**1**	**8**	**3**	**4**	**3**	**0**	**0**	**0**	**0**	**0**	**0**	**0**	**0**	**0**	**0**	**0**	**0**	**0**	**0**	**0**	**0**	**0**	**0**
0900	12	0	0	0	0	0	0	1	1	2	4	3	1	0	0	0	0	0	0	0	0	0	0	0	0	0	0	0	0	0
0915	11	0	0	0	0	0	0	0	1	3	3	4	0	0	0	0	0	0	0	0	0	0	0	0	0	0	0	0	0	0
0930	6	0	0	0	0	0	0	0	0	5	1	0	0	0	0	0	0	0	0	0	0	0	0	0	0	0	0	0	0	0
0945	10	0	0	0	0	0	0	0	2	3	1	3	1	0	0	0	0	0	0	0	0	0	0	0	0	0	0	0	0	0
1000	10	0	0	0	0	0	1	1	1	2	5	0	0	0	0	0	0	0	0	0	0	0	0	0	0	0	0	0	0	0
1015	9	0	0	0	0	1	0	0	0	3	4	1	0	0	0	0	0	0	0	0	0	0	0	0	0	0	0	0	0	0
1030	9	0	0	0	0	1	1	0	1	0	5	0	0	0	1	0	0	0	0	0	0	0	0	0	0	0	0	0	0	0
1045	4	0	0	0	0	0	0	0	0	2	1	1	0	0	0	0	0	0	0	0	0	0	0	0	0	0	0	0	0	0
1100	10	0	0	0	1	0	0	0	0	1	2	5	1	0	0	0	0	0	0	0	0	0	0	0	0	0	0	0	0	0
1115	17	0	0	0	0	0	1	2	1	4	4	5	0	0	0	0	0	0	0	0	0	0	0	0	0	0	0	0	0	0
1130	9	0	0	0	0	0	0	0	0	3	2	3	1	0	0	0	0	0	0	0	0	0	0	0	0	0	0	0	0	0
1145	8	0	0	0	2	0	0	0	0	0	0	2	3	0	1	0	0	0	0	0	0	0	0	0	0	0	0	0	0	0
1200	17	0	0	0	0	0	0	0	1	2	4	8	1	1	0	0	0	0	0	0	0	0	0	0	0	0	0	0	0	0
1215	16	0	0	0	0	0	0	2	5	3	3	1	1	1	0	0	0	0	0	0	0	0	0	0	0	0	0	0	0	0
1230	10	0	0	0	0	1	1	0	2	4	1	1	0	0	0	0	0	0	0	0	0	0	0	0	0	0	0	0	0	0
1245	9	0	0	0	0	0	0	0	0	2	4	2	1	0	0	0	0	0	0	0	0	0	0	0	0	0	0	0	0	0
1300	21	0	0	0	1	0	1	4	3	1	3	7	1	0	0	0	0	0	0	0	0	0	0	0	0	0	0	0	0	0
1315	11	0	0	0	0	0	0	0	2	3	4	0	1	1	0	0	0	0	0	0	0	0	0	0	0	0	0	0	0	0
1330	14	0	0	0	0	0	0	0	2	3	3	2	2	0	1	1	0	0	0	0	0	0	0	0	0	0	0	0	0	0
1345	13	0	0	0	0	0	1	0	2	3	1	3	3	0	0	0	0	0	0	0	0	0	0	0	0	0	0	0	0	0
1400	8	0	0	0	0	0	0	1	0	3	2	1	1	0	0	0	0	0	0	0	0	0	0	0	0	0	0	0	0	0
1415	9	0	0	0	0	0	0	0	1	2	3	2	0	0	0	1	0	0	0	0	0	0	0	0	0	0	0	0	0	0
1430	12	0	0	0	0	0	0	2	2	3	2	1	0	0	2	0	0	0	0	0	0	0	0	0	0	0	0	0	0	0
1445	16	0	0	0	0	0	1	1	0	2	3	5	1	3	0	0	0	0	0	0	0	0	0	0	0	0	0	0	0	0
1500	8	0	0	0	0	0	0	0	2	2	1	1	0	2	0	0	0	0	0	0	0	0	0	0	0	0	0	0	0	0
1515	14	0	0	0	0	0	0	0	1	3	1	4	3	1	1	0	0	0	0	0	0	0	0	0	0	0	0	0	0	0
1530	10	0	0	0	0	0	0	0	0	3	3	2	0	2	0	0	0	0	0	0	0	0	0	0	0	0	0	0	0	0
1545	18	0	0	1	0	1	0	0	3	4	4	3	0	1	0	0	1	0	0	0	0	0	0	0	0	0	0	0	0	0
1600	26	0	0	0	0	0	0	0	0	5	5	2	8	4	2	0	0	0	0	0	0	0	0	0	0	0	0	0	0	0
1615	**28**	**0**	**0**	**0**	**0**	**0**	**0**	**1**	**2**	**2**	**7**	**9**	**4**	**2**	**1**	**0**	**0**	**0**	**0**	**0**	**0**	**0**	**0**	**0**	**0**	**0**	**0**	**0**	**0**	**0**
1630	12	0	0	0	0	0	0	0	1	3	4	1	3	0	0	0	0	0	0	0	0	0	0	0	0	0	0	0	0	0
1645	13	0	0	0	0	0	0	0	2	1	4	4	2	0	0	0	0	0	0	0	0	0	0	0	0	0	0	0	0	0
1700	12	0	0	0	0	0	0	0	0	1	1	6	2	0	1	1	0	0	0	0	0	0	0	0	0	0	0	0	0	0
1715	17	0	0	0	1	0	0	0	0	4	5	4	0	3	0	0	0	0	0	0	0	0	0	0	0	0	0	0	0	0
1730	14	0	0	0	0	0	0	0	3	2	0	5	1	2	1	0	0	0	0	0	0	0	0	0	0	0	0	0	0	0
1745	6	0	0	0	0	0	0	0	0	0	2	2	0	2	0	0	0	0	0	0	0	0	0	0	0	0	0	0	0	0
1800	4	0	0	0	0	0	0	0	0	0	3	0	1	0	0	0	0	0	0	0	0	0	0	0	0	0	0	0	0	0
1815	7	0	0	0	0	0	1	0	1	0	1	0	3	1	0	0	0	0	0	0	0	0	0	0	0	0	0	0	0	0
1830	14	0	0	0	0	0	0	0	0	2	7	4	0	0	1	0	0	0	0	0	0	0	0	0	0	0	0	0	0	0
1845	6	0	0	0	0	0	1	0	0	1	1	3	0	0	0	0	0	0	0	0	0	0	0	0	0	0	0	0	0	0
1900	3	0	0	0	0	0	0	0	0	0	1	0	1	1	0	0	0	0	0	0	0	0	0	0	0	0	0	0	0	0
1915	6	0	0	0	0	0	0	0	0	2	0	2	2	0	0	0	0	0	0	0	0	0	0	0	0	0	0	0	0	0
1930	2	0	0	0	0	0	0	0	0	0	0	1	1	0	0	0	0	0	0	0	0	0	0	0	0	0	0	0	0	0
1945	1	0	0	0	0	0	0	0	0	0	1	0	0	0	0	0	0	0	0	0	0	0	0	0	0	0	0	0	0	0
2000	5	0	0	0	0	0	0	0	0	2	0	1	1	1	0	0	0	0	0	0	0	0	0	0	0	0	0	0	0	0
2015	3	0	0	0	0	0	0	0	0	0	1	2	0	0	0	0	0	0	0	0	0	0	0	0	0	0	0	0	0	0
2030	4	0	0	0	0	0	0	0	1	1	1	0	0	1	0	0	0	0	0	0	0	0	0	0	0	0	0	0	0	0
2045	7	0	0	0	0	0	0	0	0	1	3	2	0	1	0	0	0	0	0	0	0	0	0	0	0	0	0	0	0	0
2100	7	0	0	0	0	0	0	0	1	1	4	1	0	0	0	0	0	0	0	0	0	0	0	0	0	0	0	0	0	0
2115	4	0	0	0	0	0	0	1	0	2	1	0	0	0	0	0	0	0	0	0	0	0	0	0	0	0	0	0	0	0
2130	2	0	0	0	0	0	0	0	0	1	0	1	0	0	0	0	0	0	0	0	0	0	0	0	0	0	0	0	0	0
2145	2	0	0	0	0	0	0	0	0	0	2	0	0	0	0	0	0	0	0	0	0	0	0	0	0	0	0	0	0	0
2200	2	0	0	0	0	0	0	0	0	0	1	0	1	0	0	0	0	0	0	0	0	0	0	0	0	0	0	0	0	0
2215	0	0	0	0	0	0	0	0	0	0	0	0	0	0	0	0	0	0	0	0	0	0	0	0	0	0	0	0	0	0
2230	0	0	0	0	0	0	0	0	0	0	0	0	0	0	0	0	0	0	0	0	0	0	0	0	0	0	0	0	0	0
2245	3	0	0	0	0	0	0	0	1	1	0	0	1	0	0	0	0	0	0	0	0	0	0	0	0	0	0	0	0	0
2300	1	0	0	0	0	0	0	0	0	0	1	0	0	0	0	0	0	0	0	0	0	0	0	0	0	0	0	0	0	0
2315	0	0	0	0	0	0	0	0	0	0	0	0	0	0	0	0	0	0	0	0	0	0	0	0	0	0	0	0	0	0
2330	2	0	0	0	0	0	0	0	1	0	0	1	0	0	0	0	0	0	0	0	0	0	0	0	0	0	0	0	0	0
2345	0	0	0	0	0	0	0	0	0	0	0	0	0	0	0	0	0	0	0	0	0	0	0	0	0	0	0	0	0	0
07-19	**587**	**0**	**0**	**1**	**5**	**4**	**10**	**17**	**54**	**108**	**132**	**133**	**68**	**36**	**13**	**4**	**2**	**0**	**0**	**0**	**0**	**0**	**0**	**0**	**0**	**0**	**0**	**0**	**0**	**0**
06-22	**660**	**0**	**0**	**1**	**5**	**4**	**10**	**18**	**56**	**121**	**152**	**151**	**79**	**41**	**16**	**4**	**2**	**0**	**0**	**0**	**0**	**0**	**0**	**0**	**0**	**0**	**0**	**0**	**0**	**0**
06-00	**668**	**0**	**0**	**1**	**5**	**4**	**10**	**18**	**58**	**122**	**154**	**152**	**81**	**41**	**16**	**4**	**2**	**0**	**0**	**0**	**0**	**0**	**0**	**0**	**0**	**0**	**0**	**0**	**0**	**0**
00-00	**709**	**0**	**0**	**1**	**5**	**4**	**10**	**22**	**59**	**135**	**162**	**161**	**85**	**43**	**16**	**4**	**2**	**0**	**0**	**0**	**0**	**0**	**0**	**0**	**0**	**0**	**0**	**0**	**0**	**0**

Site 26
Location MAIN STREET - attached to TREE
Direction Two Way

16557 / NEWARK - ON - TRENT
MARCH 2025
AUTOMATIC TRAFFIC COUNT


Virtual Day (7)

Time	Total	Speed Bins (mph)																											
		0 - 5	5 - 10	10 - 15	15 - 20	20 - 25	25 - 30	30 - 35	35 - 40	40 - 45	45 - 50	50 - 55	55 - 60	60 - 65	65 - 70	70 - 75	75 - 80	80 - 85	85 - 90	90 - 95	95 - 100	100 - 105	105 - 110	110 - 115	115 - 120	120 - 125	125 - 130	130 - 135	135 - 140
0000	2	0	0	0	0	0	0	0	0	1	0	0	0	0	0	0	0	0	0	0	0	0	0	0	0	0	0	0	0
0100	1	0	0	0	0	0	0	0	0	0	0	0	0	0	0	0	0	0	0	0	0	0	0	0	0	0	0	0	0
0200	1	0	0	0	0	0	0	0	0	0	0	0	0	0	0	0	0	0	0	0	0	0	0	0	0	0	0	0	0
0300	2	0	0	0	0	0	0	0	0	1	1	1	0	0	0	0	0	0	0	0	0	0	0	0	0	0	0	0	0
0400	7	0	0	0	0	0	0	1	0	2	2	1	0	0	0	0	0	0	0	0	0	0	0	0	0	0	0	0	0
0500	9	0	0	0	0	0	0	0	0	2	2	2	1	1	0	0	0	0	0	0	0	0	0	0	0	0	0	0	0
0600	22	0	0	0	0	0	0	0	0	4	6	6	3	1	1	0	0	0	0	0	0	0	0	0	0	0	0	0	0
0700	42	0	0	0	0	0	0	1	1	7	10	12	7	3	1	1	0	0	0	0	0	0	0	0	0	0	0	0	0
0800	**44**	**0**	**0**	**0**	**0**	**0**	**0**	**1**	**6**	**6**	**12**	**11**	**4**	**2**	**1**	**0**	**0**	**0**	**0**	**0**	**0**	**0**	**0**	**0**	**0**	**0**	**0**	**0**	**0**
0900	43	0	0	0	0	0	0	1	6	12	11	9	1	0	1	0	0	0	0	0	0	0	0	0	0	0	0	0	0
1000	34	0	0	0	0	0	1	1	2	10	10	6	2	1	0	0	0	0	0	0	0	0	0	0	0	0	0	0	0
1100	37	0	0	0	0	0	0	2	5	8	9	6	4	1	1	0	0	0	0	0	0	0	0	0	0	0	0	0	0
1200	45	0	0	0	0	0	0	2	5	12	11	10	3	1	1	0	0	0	0	0	0	0	0	0	0	0	0	0	0
1300	39	0	0	0	0	1	1	3	4	8	10	7	4	1	0	0	0	0	0	0	0	0	0	0	0	0	0	0	0
1400	40	0	0	0	0	0	1	3	7	8	10	6	3	1	1	0	0	0	0	0	0	0	0	0	0	0	0	0	0
1500	44	0	0	0	0	0	1	1	6	9	10	10	4	1	0	0	0	0	0	0	0	0	0	0	0	0	0	0	0
1600	**61**	**0**	**0**	**0**	**0**	**0**	**0**	**1**	**5**	**9**	**16**	**14**	**9**	**5**	**1**	**0**	**0**	**0**	**0**	**0**	**0**	**0**	**0**	**0**	**0**	**0**	**0**	**0**	**0**
1700	43	0	0	0	1	0	0	1	2	9	8	14	5	2	1	0	0	0	0	0	0	0	0	0	0	0	0	0	0
1800	27	0	0	0	0	0	1	1	2	6	10	4	3	1	0	0	0	0	0	0	0	0	0	0	0	0	0	0	0
1900	16	0	0	0	0	0	0	0	1	3	4	4	2	1	0	0	0	0	0	0	0	0	0	0	0	0	0	0	0
2000	16	0	0	0	0	0	1	1	2	4	3	3	2	1	0	0	0	0	0	0	0	0	0	0	0	0	0	0	0
2100	17	0	0	0	0	0	0	0	2	5	6	3	0	0	0	0	0	0	0	0	0	0	0	0	0	0	0	0	0
2200	5	0	0	0	0	0	0	0	1	0	1	2	1	0	0	0	0	0	0	0	0	0	0	0	0	0	0	0	0
2300	4	0	0	0	0	0	0	0	0	0	1	2	0	0	0	0	0	0	0	0	0	0	0	0	0	0	0	0	0
07-19	**501**	**0**	**1**	**1**	**4**	**2**	**4**	**17**	**51**	**103**	**125**	**109**	**49**	**22**	**9**	**3**	**1**	**0**	**0**	**0**	**0**	**0**	**0**	**0**	**0**	**0**	**0**	**0**	**0**
06-22	**572**	**0**	**1**	**1**	**4**	**2**	**5**	**18**	**56**	**119**	**145**	**124**	**56**	**25**	**10**	**3**	**1**	**0**	**0**	**0**	**0**	**0**	**0**	**0**	**0**	**0**	**0**	**0**	**0**
06-00	**581**	**0**	**1**	**1**	**4**	**3**	**5**	**19**	**58**	**119**	**147**	**127**	**57**	**26**	**10**	**3**	**1**	**0**	**0**	**0**	**0**	**0**	**0**	**0**	**0**	**0**	**0**	**0**	**0**
00-00	**603**	**0**	**1**	**1**	**4**	**3**	**6**	**20**	**59**	**126**	**152**	**131**	**59**	**27**	**10**	**3**	**1**	**0**	**0**	**0**	**0**	**0**	**0**	**0**	**0**	**0**	**0**	**0**	**0**

Virtual Week (1)

Time	Total	Speed Bins (mph)																											
		0 - 5	5 - 10	10 - 15	15 - 20	20 - 25	25 - 30	30 - 35	35 - 40	40 - 45	45 - 50	50 - 55	55 - 60	60 - 65	65 - 70	70 - 75	75 - 80	80 - 85	85 - 90	90 - 95	95 - 100	100 - 105	105 - 110	110 - 115	115 - 120	120 - 125	125 - 130	130 - 135	135 - 140
Mon	651	0	3	1	5	2	3	20	66	141	152	138	70	31	12	5	0	2	0	0	0	0	0	0	0	0	0	0	0
Tue	684	0	1	2	6	2	7	24	77	140	173	141	73	25	8	4	0	0	1	0	0	0	0	0	0	0	0	0	0
Wed	703	0	0	2	2	3	7	28	66	150	188	156	58	34	7	1	1	0	0	0	0	0	0	0	0	0	0	0	0
Thu	709	0	0	1	5	4	10	22	59	135	162	161	85	43	16	4	2	0	0	0	0	0	0	0	0	0	0	0	0
Fri	693	0	0	0	4	3	6	13	58	149	172	177	66	24	15	5	1	0	0	0	0	0	0	0	0	0	0	0	0
| Sat	416	0	1	2	6	4	3	18	45	89	109	80	35	18	4	1	1	0	0	0	0	0	0	0	0	0	0	0	0
| Sun	367	0	2	2	0	1	3	14	42	81	109	65	24	12	7	4	0	0	1	0	0	0	0	0	0	0	0	0	0
5 Day Ave.	**688**	**0**	**1**	**1**	**4**	**3**	**7**	**21**	**65**	**143**	**169**	**155**	**70**	**31**	**12**	**4**	**1**	**0**	**0**	**0**	**0**	**0**	**0**	**0**	**0**	**0**	**0**	**0**	**0**
7 Day Ave.	**603**	**0**	**1**	**1**	**4**	**3**	**6**	**20**	**59**	**126**	**152**	**131**	**59**	**27**	**10**	**3**	**1**	**0**	**0**	**0**	**0**	**0**	**0**	**0**	**0**	**0**	**0**	**0**	**0**
--	**4223**	**0**	**7**	**10**	**28**	**19**	**39**	**139**	**413**	**885**	**1065**	**918**	**411**	**187**	**69**	**24**	**5**	**2**	**2**	**0**	**0**	**0**	**0**	**0**	**0**	**0**	**0**	**0**	**0**

Summary Graphs

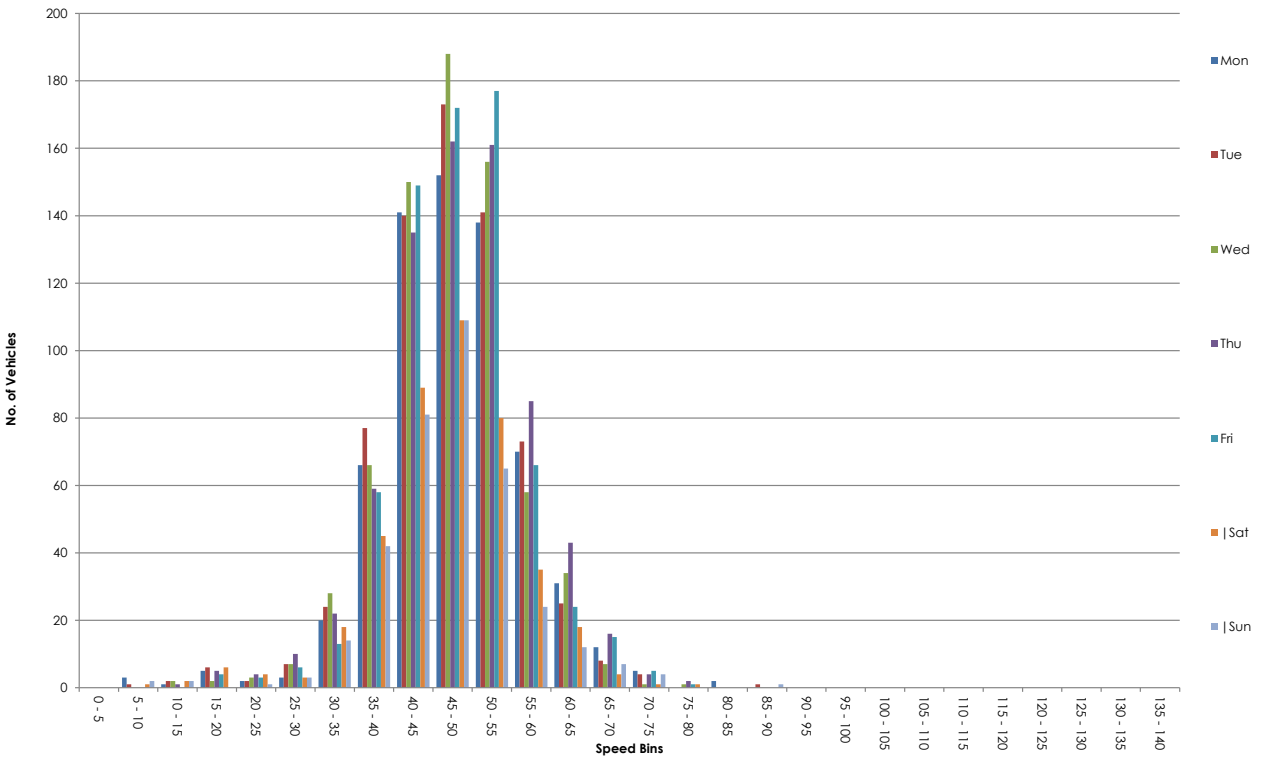

ATC VEHICLE CATEGORIES

Axles	Groups	Description	Class		Parameters	Dominant Vehicle	Aggregate
2	1 or 2	Very Short - Bicycle or Motorcycle	MC	**1**	d(1)<1.7m & axles=2		
2	1 or 2	Short - Sedan, Wagon, 4WD, Utility, Light Van	SV	**2**	d(1)>=1.7m, d(1)<=3.2m & axles=2		
3, 4 or 5	3	Short Towing - Trailer, Caravan, Boat, etc.	SVT	**3**	d(1)>=2.1m, d(1)<=3.2m, d(2)>=2.1m & axles=3,4,5		1 (Light)
2	2	Two axle truck or Bus	TB2	**4**	d(1)>3.2m & axles=2		
3	2	Three axle truck or Bus	TB3	**5**	axles=3 & groups=2		
>3	2	Four axle truck	T4	**6**	axles>3 & groups=2		2 (Medium)
3	3	Three axle articulated vehicle or Rigid vehicle and trailer	ART3	**7**	d(1)>3.2m, axles=3 & groups=3		
4	>2	Four axle articulated vehicle or Rigid vehicle and trailer	ART4	**8**	d(2)<2.1m or d(1)<2.1m or d(1)>3.2m axles = 4 & groups>2		
5	>2	Five axle articulated vehicle or Rigid vehicle and trailer	ART5	**9**	d(2)<2.1m or d(1)<2.1m or d(1)>3.2m axles=5 & groups>2		
>=6	>2	Six (or more) axle articulated vehicle or Rigid vehicle and trailer	ART6	**10**	axles=6 & groups>2 or axles>6 & groups=3		
>6	4	B-Double or Heavy truck and trailer	BD	**11**	groups=4 & axles>6		
>6	>=5	Double or triple road train or Heavy truck and two (or more) trailers	DRT	**12**	groups>=5 & axles>6		3 (Heavy)

ATC SPEED BINS & DATA HEADINGS

Heading	Description
0 - 5	Speed bin totals 0 - 5 mph
5 - 10	Speed bin totals 5 - 10 mph
10-15	Speed bin totals 10 - 15 mph
15 - 20	Speed bin totals 15 - 20 mph
20 - 25	Speed bin totals 20 - 25 mph
25 - 30	Speed bin totals 25 - 30 mph
30 - 35	Speed bin totals 30 - 35 mph
35 - 40	Speed bin totals 35 - 40 mph
40 - 45	Speed bin totals 40 - 45 mph
45 - 50	Speed bin totals 45 - 50 mph
50 - 55	Speed bin totals 50 - 55 mph
55 - 60	Speed bin totals 55 - 60 mph
60 - 65	Speed bin totals 60 - 65 mph
65 - 70	Speed bin totals 65 - 70 mph
70 - 75	Speed bin totals 70 - 75 mph
75 - 80	Speed bin totals 75 - 80 mph
80 - 85	Speed bin totals 80 - 85 mph
85 - 90	Speed bin totals 85 - 90 mph
90 - 95	Speed bin totals 90 - 95 mph
95 - 100	Speed bin totals 95 - 100 mph
100 - 105	Speed bin totals 100 - 105 mph
105 - 110	Speed bin totals 105 - 110 mph
110 - 115	Speed bin totals 110 - 115 mph
115 - 120	Speed bin totals 115 - 120 mph
120 - 125	Speed bin totals 120 - 125 mph
125 - 130	Speed bin totals 125 - 130 mph
130 - 135	Speed bin totals 130 - 135 mph
135 - 140	Speed bin totals 135 - 140 mph

Heading	Description
>PSL	Greater than the posted speed limit
>PSL%	Greater than the posted speed limit as a percentage
>SL1 ACPO	Greater than ACPO (Association of Chief Police Officers) standard. ACPO is PSL x 10%+2mph
>SL1% ACPO	Greater than ACPO displayed as a percentage
>SL2 DfT	Greater than DFT (Department For Transport) standard. DFT is PSL plus 15mph.
>SL2% DfT	Greater than DFT displayed as a percentage
Mean	Average speed
Vpp 85	85th percentile speed



NDC NATIONWIDE DATA COLLECTION	**Site / Location:**	KNESSELL ROAD - attached to TREE	**Project No:**	16557	**Site No:**	27
	Survey Date:	14 March 2025 to 20 March 2025	**Project Name:**	NEWARK - ON - TRENT		
	Survey Times:	24 hours	**Drawing Title:**	Installation Photo		

Site No.	Location.	Direction.	Speed Limit - PSL (mph)	Start Date.	End Date.	Total Vehicles.	5 Day Ave.	7 Day Ave.	No. > Speed Limit.	%. > Speed Limit.	No. > ACPO Limit.	%. > ACPO Limit.	No. > DfT Limit.	%. > DfT Limit.	Mean Speed	85%ile Speed
27	KNESSELL ROAD - attached to TREE	Northbound	60	14 March 2025	20 March 2025	1504	251	215	56	3.7	7	0.5	2	0.1	45.3	53.7
		Southbound	60	14 March 2025	20 March 2025	2517	436	360	9	0.4	0	0.0	0	0.0	40.6	46.5
		Two Way	60	14 March 2025	20 March 2025	4021	687	575	65	1.6	7	0.2	2	0.1	42.4	49.7

Site 27
Location KNESSELL ROAD - attached to TREE
Direction Northbound
14 March 2025 Friday

16557 / NEWARK - ON - TRENT
MARCH 2025
AUTOMATIC TRAFFIC COUNT

Time	Total	Classification												]PSL	]PSL%	]SL1	]SL1%	]SL2	]SL2%	Mean	Vpp
		1	2	3	4	5	6	7	8	9	10	11	12	60	60	68	68	70	70		85
		MCL	SV	SVT	TB2	TB3	T4	ART3	ART4	ART5	ART6	BD	DRT			ACPO	ACPO	DfT	DfT		
0000	0	0	0	0	0	0	0	0	0	0	0	0	0	0	0.0	0	0.0	0	0.0	-	-
0015	0	0	0	0	0	0	0	0	0	0	0	0	0	0	0.0	0	0.0	0	0.0	-	-
0030	1	0	0	0	1	0	0	0	0	0	0	0	0	0	0.0	0	0.0	0	0.0	40.3	-
0045	1	0	0	0	1	0	0	0	0	0	0	0	0	0	0.0	0	0.0	0	0.0	37.3	-
0100	0	0	0	0	0	0	0	0	0	0	0	0	0	0	0.0	0	0.0	0	0.0	-	-
0115	0	0	0	0	0	0	0	0	0	0	0	0	0	0	0.0	0	0.0	0	0.0	-	-
0130	0	0	0	0	0	0	0	0	0	0	0	0	0	0	0.0	0	0.0	0	0.0	-	-
0145	0	0	0	0	0	0	0	0	0	0	0	0	0	0	0.0	0	0.0	0	0.0	-	-
0200	0	0	0	0	0	0	0	0	0	0	0	0	0	0	0.0	0	0.0	0	0.0	-	-
0215	0	0	0	0	0	0	0	0	0	0	0	0	0	0	0.0	0	0.0	0	0.0	-	-
0230	0	0	0	0	0	0	0	0	0	0	0	0	0	0	0.0	0	0.0	0	0.0	-	-
0245	0	0	0	0	0	0	0	0	0	0	0	0	0	0	0.0	0	0.0	0	0.0	-	-
0300	0	0	0	0	0	0	0	0	0	0	0	0	0	0	0.0	0	0.0	0	0.0	-	-
0315	0	0	0	0	0	0	0	0	0	0	0	0	0	0	0.0	0	0.0	0	0.0	-	-
0330	0	0	0	0	0	0	0	0	0	0	0	0	0	0	0.0	0	0.0	0	0.0	-	-
0345	0	0	0	0	0	0	0	0	0	0	0	0	0	0	0.0	0	0.0	0	0.0	-	-
0400	1	0	0	0	1	0	0	0	0	0	0	0	0	0	0.0	0	0.0	0	0.0	51.3	-
0415	0	0	0	0	0	0	0	0	0	0	0	0	0	0	0.0	0	0.0	0	0.0	-	-
0430	0	0	0	0	0	0	0	0	0	0	0	0	0	0	0.0	0	0.0	0	0.0	-	-
0445	1	0	0	0	1	0	0	0	0	0	0	0	0	1	100.0	0	0.0	0	0.0	63.9	-
0500	0	0	0	0	0	0	0	0	0	0	0	0	0	0	0.0	0	0.0	0	0.0	-	-
0515	0	0	0	0	0	0	0	0	0	0	0	0	0	0	0.0	0	0.0	0	0.0	-	-
0530	0	0	0	0	0	0	0	0	0	0	0	0	0	0	0.0	0	0.0	0	0.0	-	-
0545	1	0	1	0	0	0	0	0	0	0	0	0	0	0	0.0	0	0.0	0	0.0	50.1	-
0600	0	0	0	0	0	0	0	0	0	0	0	0	0	0	0.0	0	0.0	0	0.0	-	-
0615	1	0	0	0	1	0	0	0	0	0	0	0	0	0	0.0	0	0.0	0	0.0	39.5	-
0630	0	0	0	0	0	0	0	0	0	0	0	0	0	0	0.0	0	0.0	0	0.0	-	-
0645	1	0	1	0	0	0	0	0	0	0	0	0	0	0	0.0	0	0.0	0	0.0	47.2	-
0700	4	0	3	0	1	0	0	0	0	0	0	0	0	0	0.0	0	0.0	0	0.0	48.1	-
0715	0	0	0	0	0	0	0	0	0	0	0	0	0	0	0.0	0	0.0	0	0.0	-	-
0730	0	0	0	0	0	0	0	0	0	0	0	0	0	0	0.0	0	0.0	0	0.0	-	-
0745	7	0	6	0	1	0	0	0	0	0	0	0	0	1	14.3	0	0.0	0	0.0	47.8	-
0800	3	0	2	0	1	0	0	0	0	0	0	0	0	0	0.0	0	0.0	0	0.0	47.2	-
0815	1	0	1	0	0	0	0	0	0	0	0	0	0	0	0.0	0	0.0	0	0.0	45.5	-
0830	2	0	2	0	0	0	0	0	0	0	0	0	0	0	0.0	0	0.0	0	0.0	26.9	-
0845	**11**	**0**	**8**	**0**	**2**	**0**	**0**	**0**	**0**	**1**	**0**	**0**	**0**	**0**	**0.0**	**0**	**0.0**	**0**	**0.0**	**45.6**	**54.1**
0900	3	0	1	0	2	0	0	0	0	0	0	0	0	0	0.0	0	0.0	0	0.0	53.8	-
0915	7	0	4	0	3	0	0	0	0	0	0	0	0	0	0.0	0	0.0	0	0.0	45.8	-
0930	5	0	2	0	3	0	0	0	0	0	0	0	0	1	20.0	0	0.0	0	0.0	47.1	-
0945	4	1	0	0	3	0	0	0	0	0	0	0	0	0	0.0	0	0.0	0	0.0	39.9	-
1000	3	0	3	0	0	0	0	0	0	0	0	0	0	0	0.0	0	0.0	0	0.0	45.8	-
1015	7	0	4	0	3	0	0	0	0	0	0	0	0	1	14.3	0	0.0	0	0.0	48	-
1030	4	0	3	0	1	0	0	0	0	0	0	0	0	0	0.0	0	0.0	0	0.0	43.3	-
1045	4	0	3	0	1	0	0	0	0	0	0	0	0	0	0.0	0	0.0	0	0.0	36.4	-
1100	2	0	0	0	2	0	0	0	0	0	0	0	0	0	0.0	0	0.0	0	0.0	41.2	-
1115	1	0	1	0	0	0	0	0	0	0	0	0	0	0	0.0	0	0.0	0	0.0	33.3	-
1130	0	0	0	0	0	0	0	0	0	0	0	0	0	0	0.0	0	0.0	0	0.0	-	-
1145	3	0	1	0	2	0	0	0	0	0	0	0	0	0	0.0	0	0.0	0	0.0	49.1	-
1200	2	0	2	0	0	0	0	0	0	0	0	0	0	0	0.0	0	0.0	0	0.0	46.4	-
1215	3	0	3	0	0	0	0	0	0	0	0	0	0	0	0.0	0	0.0	0	0.0	43.3	-
1230	3	0	2	0	1	0	0	0	0	0	0	0	0	0	0.0	0	0.0	0	0.0	47.9	-
1245	4	0	4	0	0	0	0	0	0	0	0	0	0	0	0.0	0	0.0	0	0.0	44	-
1300	4	0	0	1	2	0	0	1	0	0	0	0	0	0	0.0	0	0.0	0	0.0	43.3	-
1315	2	0	2	0	0	0	0	0	0	0	0	0	0	0	0.0	0	0.0	0	0.0	45.1	-
1330	6	0	3	0	3	0	0	0	0	0	0	0	0	1	16.7	0	0.0	0	0.0	50.2	-
1345	9	0	6	1	2	0	0	0	0	0	0	0	0	0	0.0	0	0.0	0	0.0	45.7	-
1400	3	0	2	0	0	0	0	0	0	1	0	0	0	0	0.0	0	0.0	0	0.0	46.2	-
1415	5	0	5	0	0	0	0	0	0	0	0	0	0	0	0.0	0	0.0	0	0.0	49.4	-
1430	5	0	3	0	2	0	0	0	0	0	0	0	0	0	0.0	0	0.0	0	0.0	41.1	-
1445	7	0	6	0	1	0	0	0	0	0	0	0	0	0	0.0	0	0.0	0	0.0	49	-
1500	4	3	1	0	0	0	0	0	0	0	0	0	0	0	0.0	0	0.0	0	0.0	36	-
1515	6	0	2	0	4	0	0	0	0	0	0	0	0	0	0.0	0	0.0	0	0.0	43.5	-
1530	6	0	4	0	2	0	0	0	0	0	0	0	0	0	0.0	0	0.0	0	0.0	48.2	-
1545	**12**	**0**	**10**	**0**	**2**	**0**	**0**	**0**	**0**	**0**	**0**	**0**	**0**	**0**	**0.0**	**0**	**0.0**	**0**	**0.0**	**47**	**55.8**
1600	10	0	8	0	2	0	0	0	0	0	0	0	0	0	0.0	0	0.0	0	0.0	45.7	-
1615	2	0	1	0	1	0	0	0	0	0	0	0	0	0	0.0	0	0.0	0	0.0	48.2	-
1630	8	0	7	0	1	0	0	0	0	0	0	0	0	0	0.0	0	0.0	0	0.0	48.5	-
1645	7	0	7	0	0	0	0	0	0	0	0	0	0	0	0.0	0	0.0	0	0.0	48.4	-
1700	6	0	4	0	2	0	0	0	0	0	0	0	0	0	0.0	0	0.0	0	0.0	45.8	-
1715	8	0	6	0	2	0	0	0	0	0	0	0	0	0	0.0	0	0.0	0	0.0	49.7	-
1730	7	0	5	0	2	0	0	0	0	0	0	0	0	0	0.0	0	0.0	0	0.0	46.6	-
1745	4	0	4	0	0	0	0	0	0	0	0	0	0	1	25.0	0	0.0	0	0.0	48.8	-
1800	3	0	3	0	0	0	0	0	0	0	0	0	0	0	0.0	0	0.0	0	0.0	45.6	-
1815	4	0	3	0	1	0	0	0	0	0	0	0	0	0	0.0	0	0.0	0	0.0	36.6	-
1830	6	0	4	0	2	0	0	0	0	0	0	0	0	0	0.0	0	0.0	0	0.0	43.4	-
1845	3	0	3	0	0	0	0	0	0	0	0	0	0	0	0.0	0	0.0	0	0.0	36.8	-
1900	2	0	2	0	0	0	0	0	0	0	0	0	0	0	0.0	0	0.0	0	0.0	52.8	-
1915	1	0	0	0	1	0	0	0	0	0	0	0	0	0	0.0	0	0.0	0	0.0	44.6	-
1930	2	0	2	0	0	0	0	0	0	0	0	0	0	0	0.0	0	0.0	0	0.0	46.2	-
1945	2	0	2	0	0	0	0	0	0	0	0	0	0	0	0.0	0	0.0	0	0.0	45.6	-
2000	3	0	2	0	1	0	0	0	0	0	0	0	0	0	0.0	0	0.0	0	0.0	44.9	-
2015	1	0	1	0	0	0	0	0	0	0	0	0	0	0	0.0	0	0.0	0	0.0	40.4	-
2030	1	0	1	0	0	0	0	0	0	0	0	0	0	0	0.0	0	0.0	0	0.0	31.5	-
2045	0	0	0	0	0	0	0	0	0	0	0	0	0	0	0.0	0	0.0	0	0.0	-	-
2100	0	0	0	0	0	0	0	0	0	0	0	0	0	0	0.0	0	0.0	0	0.0	-	-
2115	0	0	0	0	0	0	0	0	0	0	0	0	0	0	0.0	0	0.0	0	0.0	-	-
2130	2	0	1	0	1	0	0	0	0	0	0	0	0	0	0.0	0	0.0	0	0.0	44.6	-
2145	0	0	0	0	0	0	0	0	0	0	0	0	0	0	0.0	0	0.0	0	0.0	-	-
2200	1	0	0	0	1	0	0	0	0	0	0	0	0	0	0.0	0	0.0	0	0.0	39.6	-
2215	1	0	1	0	0	0	0	0	0	0	0	0	0	0	0.0	0	0.0	0	0.0	47.5	-
2230	0	0	0	0	0	0	0	0	0	0	0	0	0	0	0.0	0	0.0	0	0.0	-	-
2245	0	0	0	0	0	0	0	0	0	0	0	0	0	0	0.0	0	0.0	0	0.0	-	-
2300	0	0	0	0	0	0	0	0	0	0	0	0	0	0	0.0	0	0.0	0	0.0	-	-
2315	0	0	0	0	0	0	0	0	0	0	0	0	0	0	0.0	0	0.0	0	0.0	-	-
2330	1	0	1	0	0	0	0	0	0	0	0	0	0	0	0.0	0	0.0	0	0.0	41.7	-
2345	1	0	0	0	1	0	0	0	0	0	0	0	0	0	0.0	0	0.0	0	0.0	35.7	-
07-19	**220**	**4**	**154**	**2**	**57**	**0**	**0**	**1**	**0**	**2**	**0**	**0**	**0**	**5**	**2.3**	**0**	**0.0**	**0**	**0.0**	**45.6**	**53**
06-22	**236**	**4**	**166**	**2**	**61**	**0**	**0**	**1**	**0**	**2**	**0**	**0**	**0**	**5**	**2.1**	**0**	**0.0**	**0**	**0.0**	**45.6**	**52.8**
06-00	**240**	**4**	**168**	**2**	**63**	**0**	**0**	**1**	**0**	**2**	**0**	**0**	**0**	**5**	**2.1**	**0**	**0.0**	**0**	**0.0**	**45.5**	**52.8**
00-00	**245**	**4**	**169**	**2**	**67**	**0**	**0**	**1**	**0**	**2**	**0**	**0**	**0**	**6**	**2.4**	**0**	**0.0**	**0**	**0.0**	**45.6**	**52.8**

Site 27
Location KNESSELL ROAD - attached to TREE
Direction Northbound
15 March 2025 Saturday

16557 / NEWARK - ON - TRENT
MARCH 2025
AUTOMATIC TRAFFIC COUNT

Time	Total	Classification												]PSL	]PSL%	]SL1	]SL1%	]SL2	]SL2%	Mean	Vpp
		1	2	3	4	5	6	7	8	9	10	11	12	60	60	68	68	70	70		85
		MCL	SV	SVT	TB2	TB3	T4	ART3	ART4	ART5	ART6	BD	DRT			ACPO	ACPO	DfT	DfT		
0000	2	0	1	0	1	0	0	0	0	0	0	0	0	0	0.0	0	0.0	0	0.0	40.1	-
0015	0	0	0	0	0	0	0	0	0	0	0	0	0	0	0.0	0	0.0	0	0.0	-	-
0030	0	0	0	0	0	0	0	0	0	0	0	0	0	0	0.0	0	0.0	0	0.0	-	-
0045	1	0	1	0	0	0	0	0	0	0	0	0	0	0	0.0	0	0.0	0	0.0	38.2	-
0100	0	0	0	0	0	0	0	0	0	0	0	0	0	0	0.0	0	0.0	0	0.0	-	-
0115	0	0	0	0	0	0	0	0	0	0	0	0	0	0	0.0	0	0.0	0	0.0	-	-
0130	0	0	0	0	0	0	0	0	0	0	0	0	0	0	0.0	0	0.0	0	0.0	-	-
0145	0	0	0	0	0	0	0	0	0	0	0	0	0	0	0.0	0	0.0	0	0.0	-	-
0200	0	0	0	0	0	0	0	0	0	0	0	0	0	0	0.0	0	0.0	0	0.0	-	-
0215	0	0	0	0	0	0	0	0	0	0	0	0	0	0	0.0	0	0.0	0	0.0	-	-
0230	0	0	0	0	0	0	0	0	0	0	0	0	0	0	0.0	0	0.0	0	0.0	-	-
0245	0	0	0	0	0	0	0	0	0	0	0	0	0	0	0.0	0	0.0	0	0.0	-	-
0300	0	0	0	0	0	0	0	0	0	0	0	0	0	0	0.0	0	0.0	0	0.0	-	-
0315	0	0	0	0	0	0	0	0	0	0	0	0	0	0	0.0	0	0.0	0	0.0	-	-
0330	0	0	0	0	0	0	0	0	0	0	0	0	0	0	0.0	0	0.0	0	0.0	-	-
0345	0	0	0	0	0	0	0	0	0	0	0	0	0	0	0.0	0	0.0	0	0.0	-	-
0400	0	0	0	0	0	0	0	0	0	0	0	0	0	0	0.0	0	0.0	0	0.0	-	-
0415	0	0	0	0	0	0	0	0	0	0	0	0	0	0	0.0	0	0.0	0	0.0	-	-
0430	0	0	0	0	0	0	0	0	0	0	0	0	0	0	0.0	0	0.0	0	0.0	-	-
0445	0	0	0	0	0	0	0	0	0	0	0	0	0	0	0.0	0	0.0	0	0.0	-	-
0500	0	0	0	0	0	0	0	0	0	0	0	0	0	0	0.0	0	0.0	0	0.0	-	-
0515	0	0	0	0	0	0	0	0	0	0	0	0	0	0	0.0	0	0.0	0	0.0	-	-
0530	0	0	0	0	0	0	0	0	0	0	0	0	0	0	0.0	0	0.0	0	0.0	-	-
0545	0	0	0	0	0	0	0	0	0	0	0	0	0	0	0.0	0	0.0	0	0.0	-	-
0600	0	0	0	0	0	0	0	0	0	0	0	0	0	0	0.0	0	0.0	0	0.0	-	-
0615	1	0	1	0	0	0	0	0	0	0	0	0	0	0	0.0	0	0.0	0	0.0	38.3	-
0630	0	0	0	0	0	0	0	0	0	0	0	0	0	0	0.0	0	0.0	0	0.0	-	-
0645	0	0	0	0	0	0	0	0	0	0	0	0	0	0	0.0	0	0.0	0	0.0	-	-
0700	0	0	0	0	0	0	0	0	0	0	0	0	0	0	0.0	0	0.0	0	0.0	-	-
0715	0	0	0	0	0	0	0	0	0	0	0	0	0	0	0.0	0	0.0	0	0.0	-	-
0730	3	0	2	0	1	0	0	0	0	0	0	0	0	0	0.0	0	0.0	0	0.0	47	-
0745	1	0	1	0	0	0	0	0	0	0	0	0	0	0	0.0	0	0.0	0	0.0	35.1	-
0800	0	0	0	0	0	0	0	0	0	0	0	0	0	0	0.0	0	0.0	0	0.0	-	-
0815	2	0	2	0	0	0	0	0	0	0	0	0	0	0	0.0	0	0.0	0	0.0	47.1	-
0830	3	0	2	0	1	0	0	0	0	0	0	0	0	0	0.0	0	0.0	0	0.0	40	-
0845	2	0	2	0	0	0	0	0	0	0	0	0	0	0	0.0	0	0.0	0	0.0	26.3	-
0900	0	0	0	0	0	0	0	0	0	0	0	0	0	0	0.0	0	0.0	0	0.0	-	-
0915	2	1	1	0	0	0	0	0	0	0	0	0	0	0	0.0	0	0.0	0	0.0	32.1	-
0930	3	0	2	0	1	0	0	0	0	0	0	0	0	0	0.0	0	0.0	0	0.0	46.3	-
0945	**6**	**0**	**4**	**0**	**2**	**0**	**0**	**0**	**0**	**0**	**0**	**0**	**0**	**0**	**0.0**	**0**	**0.0**	**0**	**0.0**	**46**	**-**
1000	4	0	3	0	1	0	0	0	0	0	0	0	0	0	0.0	0	0.0	0	0.0	45.7	-
1015	**6**	**0**	**5**	**0**	**1**	**0**	**0**	**0**	**0**	**0**	**0**	**0**	**0**	**0**	**0.0**	**0**	**0.0**	**0**	**0.0**	**39.7**	**-**
1030	1	0	1	0	0	0	0	0	0	0	0	0	0	0	0.0	0	0.0	0	0.0	58.4	-
1045	5	0	2	0	2	0	1	0	0	0	0	0	0	0	0.0	0	0.0	0	0.0	36.1	-
1100	4	0	4	0	0	0	0	0	0	0	0	0	0	0	0.0	0	0.0	0	0.0	46.6	-
1115	4	1	3	0	0	0	0	0	0	0	0	0	0	0	0.0	0	0.0	0	0.0	34.7	-
1130	2	0	2	0	0	0	0	0	0	0	0	0	0	0	0.0	0	0.0	0	0.0	36	-
1145	5	0	4	0	1	0	0	0	0	0	0	0	0	0	0.0	0	0.0	0	0.0	37.4	-
1200	3	0	1	0	1	0	0	0	1	0	0	0	0	0	0.0	0	0.0	0	0.0	40.1	-
1215	3	0	3	0	0	0	0	0	0	0	0	0	0	0	0.0	0	0.0	0	0.0	46.7	-
1230	3	0	2	0	1	0	0	0	0	0	0	0	0	0	0.0	0	0.0	0	0.0	40.8	-
1245	4	0	3	0	1	0	0	0	0	0	0	0	0	0	0.0	0	0.0	0	0.0	52.5	-
1300	6	1	4	0	1	0	0	0	0	0	0	0	0	0	0.0	0	0.0	0	0.0	40.7	-
1315	2	0	0	0	2	0	0	0	0	0	0	0	0	0	0.0	0	0.0	0	0.0	38.2	-
1330	0	0	0	0	0	0	0	0	0	0	0	0	0	0	0.0	0	0.0	0	0.0	-	-
1345	3	0	3	0	0	0	0	0	0	0	0	0	0	0	0.0	0	0.0	0	0.0	34.3	-
1400	3	0	2	0	1	0	0	0	0	0	0	0	0	0	0.0	0	0.0	0	0.0	43.6	-
1415	3	0	1	0	2	0	0	0	0	0	0	0	0	0	0.0	0	0.0	0	0.0	40.4	-
1430	1	0	1	0	0	0	0	0	0	0	0	0	0	0	0.0	0	0.0	0	0.0	44.3	-
1445	2	0	2	0	0	0	0	0	0	0	0	0	0	0	0.0	0	0.0	0	0.0	42.4	-
1500	2	0	2	0	0	0	0	0	0	0	0	0	0	0	0.0	0	0.0	0	0.0	48.7	-
1515	2	0	2	0	0	0	0	0	0	0	0	0	0	0	0.0	0	0.0	0	0.0	51.4	-
1530	1	0	1	0	0	0	0	0	0	0	0	0	0	0	0.0	0	0.0	0	0.0	34.9	-
1545	4	0	4	0	0	0	0	0	0	0	0	0	0	0	0.0	0	0.0	0	0.0	42.2	-
1600	4	0	3	0	1	0	0	0	0	0	0	0	0	0	0.0	0	0.0	0	0.0	45.6	-
1615	**7**	**0**	**7**	**0**	**0**	**0**	**0**	**0**	**0**	**0**	**0**	**0**	**0**	**2**	**28.6**	**0**	**0.0**	**0**	**0.0**	**47.7**	**-**
1630	3	0	1	0	2	0	0	0	0	0	0	0	0	0	0.0	0	0.0	0	0.0	47.8	-
1645	1	0	0	0	1	0	0	0	0	0	0	0	0	0	0.0	0	0.0	0	0.0	46.9	-
1700	1	0	1	0	0	0	0	0	0	0	0	0	0	0	0.0	0	0.0	0	0.0	43.9	-
1715	3	0	3	0	0	0	0	0	0	0	0	0	0	0	0.0	0	0.0	0	0.0	38.5	-
1730	1	0	1	0	0	0	0	0	0	0	0	0	0	0	0.0	0	0.0	0	0.0	43.3	-
1745	1	0	1	0	0	0	0	0	0	0	0	0	0	0	0.0	0	0.0	0	0.0	35.9	-
1800	0	0	0	0	0	0	0	0	0	0	0	0	0	0	0.0	0	0.0	0	0.0	-	-
1815	2	0	2	0	0	0	0	0	0	0	0	0	0	0	0.0	0	0.0	0	0.0	48.6	-
1830	1	0	1	0	0	0	0	0	0	0	0	0	0	0	0.0	0	0.0	0	0.0	49.3	-
1845	1	0	1	0	0	0	0	0	0	0	0	0	0	0	0.0	0	0.0	0	0.0	45.2	-
1900	1	0	1	0	0	0	0	0	0	0	0	0	0	0	0.0	0	0.0	0	0.0	46.7	-
1915	0	0	0	0	0	0	0	0	0	0	0	0	0	0	0.0	0	0.0	0	0.0	-	-
1930	1	0	1	0	0	0	0	0	0	0	0	0	0	0	0.0	0	0.0	0	0.0	45.8	-
1945	2	0	2	0	0	0	0	0	0	0	0	0	0	0	0.0	0	0.0	0	0.0	56.9	-
2000	1	0	1	0	0	0	0	0	0	0	0	0	0	0	0.0	0	0.0	0	0.0	33.2	-
2015	2	0	1	0	1	0	0	0	0	0	0	0	0	1	50.0	0	0.0	0	0.0	50.7	-
2030	1	0	1	0	0	0	0	0	0	0	0	0	0	0	0.0	0	0.0	0	0.0	37.6	-
2045	0	0	0	0	0	0	0	0	0	0	0	0	0	0	0.0	0	0.0	0	0.0	-	-
2100	0	0	0	0	0	0	0	0	0	0	0	0	0	0	0.0	0	0.0	0	0.0	-	-
2115	1	0	1	0	0	0	0	0	0	0	0	0	0	0	0.0	0	0.0	0	0.0	46.6	-
2130	0	0	0	0	0	0	0	0	0	0	0	0	0	0	0.0	0	0.0	0	0.0	-	-
2145	1	0	0	0	1	0	0	0	0	0	0	0	0	0	0.0	0	0.0	0	0.0	58.1	-
2200	1	0	1	0	0	0	0	0	0	0	0	0	0	0	0.0	0	0.0	0	0.0	30	-
2215	0	0	0	0	0	0	0	0	0	0	0	0	0	0	0.0	0	0.0	0	0.0	-	-
2230	0	0	0	0	0	0	0	0	0	0	0	0	0	0	0.0	0	0.0	0	0.0	-	-
2245	1	0	1	0	0	0	0	0	0	0	0	0	0	0	0.0	0	0.0	0	0.0	46.8	-
2300	0	0	0	0	0	0	0	0	0	0	0	0	0	0	0.0	0	0.0	0	0.0	-	-
2315	2	0	1	0	1	0	0	0	0	0	0	0	0	1	50.0	0	0.0	0	0.0	59.1	-
2330	0	0	0	0	0	0	0	0	0	0	0	0	0	0	0.0	0	0.0	0	0.0	-	-
2345	1	0	0	0	1	0	0	0	0	0	0	0	0	0	0.0	0	0.0	0	0.0	41.6	-
07-19	**120**	**3**	**92**	**0**	**23**	**0**	**1**	**0**	**1**	**0**	**0**	**0**	**0**	**2**	**1.7**	**0**	**0.0**	**0**	**0.0**	**42.5**	**51.4**
06-22	**131**	**3**	**101**	**0**	**25**	**0**	**1**	**0**	**1**	**0**	**0**	**0**	**0**	**3**	**2.3**	**0**	**0.0**	**0**	**0.0**	**42.9**	**52.7**
06-00	**136**	**3**	**104**	**0**	**27**	**0**	**1**	**0**	**1**	**0**	**0**	**0**	**0**	**4**	**2.9**	**0**	**0.0**	**0**	**0.0**	**43.1**	**53.2**
00-00	**139**	**3**	**106**	**0**	**28**	**0**	**1**	**0**	**1**	**0**	**0**	**0**	**0**	**4**	**2.9**	**0**	**0.0**	**0**	**0.0**	**43**	**53.1**

Site 27
Location KNESSELL ROAD - attached to TREE
Direction Northbound

16557 / NEWARK - ON - TRENT
MARCH 2025
AUTOMATIC TRAFFIC COUNT

16 March 2025 **Sunday**

Time	Total	Classification												]PSL	]PSL%	]SL1	]SL1%	]SL2	]SL2%	Mean	Vpp
		1	2	3	4	5	6	7	8	9	10	11	12	60	60	68	68	70	70		85
		MCL	SV	SVT	TB2	TB3	T4	ART3	ART4	ART5	ART6	BD	DRT			ACPO	ACPO	DfT	DfT		
0000	0	0	0	0	0	0	0	0	0	0	0	0	0	0	0.0	0	0.0	0	0.0	-	-
0015	0	0	0	0	0	0	0	0	0	0	0	0	0	0	0.0	0	0.0	0	0.0	-	-
0030	0	0	0	0	0	0	0	0	0	0	0	0	0	0	0.0	0	0.0	0	0.0	-	-
0045	0	0	0	0	0	0	0	0	0	0	0	0	0	0	0.0	0	0.0	0	0.0	-	-
0100	0	0	0	0	0	0	0	0	0	0	0	0	0	0	0.0	0	0.0	0	0.0	-	-
0115	0	0	0	0	0	0	0	0	0	0	0	0	0	0	0.0	0	0.0	0	0.0	-	-
0130	1	0	1	0	0	0	0	0	0	0	0	0	0	0	0.0	0	0.0	0	0.0	36.7	-
0145	0	0	0	0	0	0	0	0	0	0	0	0	0	0	0.0	0	0.0	0	0.0	-	-
0200	0	0	0	0	0	0	0	0	0	0	0	0	0	0	0.0	0	0.0	0	0.0	-	-
0215	0	0	0	0	0	0	0	0	0	0	0	0	0	0	0.0	0	0.0	0	0.0	-	-
0230	0	0	0	0	0	0	0	0	0	0	0	0	0	0	0.0	0	0.0	0	0.0	-	-
0245	1	0	1	0	0	0	0	0	0	0	0	0	0	0	0.0	0	0.0	0	0.0	53.9	-
0300	0	0	0	0	0	0	0	0	0	0	0	0	0	0	0.0	0	0.0	0	0.0	-	-
0315	0	0	0	0	0	0	0	0	0	0	0	0	0	0	0.0	0	0.0	0	0.0	-	-
0330	0	0	0	0	0	0	0	0	0	0	0	0	0	0	0.0	0	0.0	0	0.0	-	-
0345	0	0	0	0	0	0	0	0	0	0	0	0	0	0	0.0	0	0.0	0	0.0	-	-
0400	0	0	0	0	0	0	0	0	0	0	0	0	0	0	0.0	0	0.0	0	0.0	-	-
0415	0	0	0	0	0	0	0	0	0	0	0	0	0	0	0.0	0	0.0	0	0.0	-	-
0430	0	0	0	0	0	0	0	0	0	0	0	0	0	0	0.0	0	0.0	0	0.0	-	-
0445	0	0	0	0	0	0	0	0	0	0	0	0	0	0	0.0	0	0.0	0	0.0	-	-
0500	0	0	0	0	0	0	0	0	0	0	0	0	0	0	0.0	0	0.0	0	0.0	-	-
0515	1	0	1	0	0	0	0	0	0	0	0	0	0	0	0.0	0	0.0	0	0.0	41	-
0530	0	0	0	0	0	0	0	0	0	0	0	0	0	0	0.0	0	0.0	0	0.0	-	-
0545	0	0	0	0	0	0	0	0	0	0	0	0	0	0	0.0	0	0.0	0	0.0	-	-
0600	0	0	0	0	0	0	0	0	0	0	0	0	0	0	0.0	0	0.0	0	0.0	-	-
0615	0	0	0	0	0	0	0	0	0	0	0	0	0	0	0.0	0	0.0	0	0.0	-	-
0630	0	0	0	0	0	0	0	0	0	0	0	0	0	0	0.0	0	0.0	0	0.0	-	-
0645	0	0	0	0	0	0	0	0	0	0	0	0	0	0	0.0	0	0.0	0	0.0	-	-
0700	0	0	0	0	0	0	0	0	0	0	0	0	0	0	0.0	0	0.0	0	0.0	-	-
0715	0	0	0	0	0	0	0	0	0	0	0	0	0	0	0.0	0	0.0	0	0.0	-	-
0730	2	0	2	0	0	0	0	0	0	0	0	0	0	0	0.0	0	0.0	0	0.0	37.5	-
0745	0	0	0	0	0	0	0	0	0	0	0	0	0	0	0.0	0	0.0	0	0.0	-	-
0800	0	0	0	0	0	0	0	0	0	0	0	0	0	0	0.0	0	0.0	0	0.0	-	-
0815	1	0	1	0	0	0	0	0	0	0	0	0	0	0	0.0	0	0.0	0	0.0	54.4	-
0830	1	0	1	0	0	0	0	0	0	0	0	0	0	0	0.0	0	0.0	0	0.0	44.3	-
0845	0	0	0	0	0	0	0	0	0	0	0	0	0	0	0.0	0	0.0	0	0.0	-	-
0900	0	0	0	0	0	0	0	0	0	0	0	0	0	0	0.0	0	0.0	0	0.0	-	-
0915	1	1	0	0	0	0	0	0	0	0	0	0	0	0	0.0	0	0.0	0	0.0	12.6	-
0930	3	1	2	0	0	0	0	0	0	0	0	0	0	0	0.0	0	0.0	0	0.0	30.8	-
0945	0	0	0	0	0	0	0	0	0	0	0	0	0	0	0.0	0	0.0	0	0.0	-	-
1000	2	0	2	0	0	0	0	0	0	0	0	0	0	0	0.0	0	0.0	0	0.0	44.7	-
1015	3	0	2	0	0	0	1	0	0	0	0	0	0	0	0.0	0	0.0	0	0.0	30.3	-
1030	3	0	3	0	0	0	0	0	0	0	0	0	0	0	0.0	0	0.0	0	0.0	43.7	-
1045	3	0	3	0	0	0	0	0	0	0	0	0	0	0	0.0	0	0.0	0	0.0	34	-
1100	2	0	2	0	0	0	0	0	0	0	0	0	0	0	0.0	0	0.0	0	0.0	45.5	-
1115	**5**	**0**	**3**	**0**	**2**	**0**	**0**	**0**	**0**	**0**	**0**	**0**	**0**	**0**	**0.0**	**0**	**0.0**	**0**	**0.0**	**50.2**	**-**
1130	2	0	2	0	0	0	0	0	0	0	0	0	0	0	0.0	0	0.0	0	0.0	48.9	-
1145	3	0	2	0	1	0	0	0	0	0	0	0	0	1	33.3	0	0.0	0	0.0	56.7	-
1200	3	0	2	0	1	0	0	0	0	0	0	0	0	0	0.0	0	0.0	0	0.0	44.3	-
1215	2	0	2	0	0	0	0	0	0	0	0	0	0	0	0.0	0	0.0	0	0.0	44.4	-
1230	6	1	5	0	0	0	0	0	0	0	0	0	0	0	0.0	0	0.0	0	0.0	46.2	-
1245	3	1	2	0	0	0	0	0	0	0	0	0	0	0	0.0	0	0.0	0	0.0	37.5	-
1300	4	0	4	0	0	0	0	0	0	0	0	0	0	0	0.0	0	0.0	0	0.0	40.6	-
1315	1	0	1	0	0	0	0	0	0	0	0	0	0	0	0.0	0	0.0	0	0.0	39.7	-
1330	4	0	4	0	0	0	0	0	0	0	0	0	0	0	0.0	0	0.0	0	0.0	34.7	-
1345	5	0	4	0	1	0	0	0	0	0	0	0	0	0	0.0	0	0.0	0	0.0	45.4	-
1400	2	0	1	0	1	0	0	0	0	0	0	0	0	0	0.0	0	0.0	0	0.0	43	-
1415	4	0	1	0	3	0	0	0	0	0	0	0	0	0	0.0	0	0.0	0	0.0	44.1	-
1430	**8**	**0**	**4**	**0**	**3**	**0**	**0**	**0**	**1**	**0**	**0**	**0**	**0**	**0**	**0.0**	**0**	**0.0**	**0**	**0.0**	**41.2**	**-**
1445	3	0	3	0	0	0	0	0	0	0	0	0	0	0	0.0	0	0.0	0	0.0	41.8	-
1500	3	0	3	0	0	0	0	0	0	0	0	0	0	0	0.0	0	0.0	0	0.0	40.5	-
1515	4	0	3	0	1	0	0	0	0	0	0	0	0	0	0.0	0	0.0	0	0.0	45.4	-
1530	3	0	3	0	0	0	0	0	0	0	0	0	0	0	0.0	0	0.0	0	0.0	43.1	-
1545	2	0	2	0	0	0	0	0	0	0	0	0	0	0	0.0	0	0.0	0	0.0	44.9	-
1600	1	0	1	0	0	0	0	0	0	0	0	0	0	0	0.0	0	0.0	0	0.0	42.8	-
1615	4	0	1	0	3	0	0	0	0	0	0	0	0	0	0.0	0	0.0	0	0.0	35.9	-
1630	0	0	0	0	0	0	0	0	0	0	0	0	0	0	0.0	0	0.0	0	0.0	-	-
1645	2	0	2	0	0	0	0	0	0	0	0	0	0	0	0.0	0	0.0	0	0.0	46.1	-
1700	1	0	1	0	0	0	0	0	0	0	0	0	0	0	0.0	0	0.0	0	0.0	41.5	-
1715	0	0	0	0	0	0	0	0	0	0	0	0	0	0	0.0	0	0.0	0	0.0	-	-
1730	2	0	1	0	1	0	0	0	0	0	0	0	0	0	0.0	0	0.0	0	0.0	44.5	-
1745	0	0	0	0	0	0	0	0	0	0	0	0	0	0	0.0	0	0.0	0	0.0	-	-
1800	0	0	0	0	0	0	0	0	0	0	0	0	0	0	0.0	0	0.0	0	0.0	-	-
1815	1	0	1	0	0	0	0	0	0	0	0	0	0	0	0.0	0	0.0	0	0.0	40.2	-
1830	1	0	1	0	0	0	0	0	0	0	0	0	0	0	0.0	0	0.0	0	0.0	52	-
1845	3	0	3	0	0	0	0	0	0	0	0	0	0	0	0.0	0	0.0	0	0.0	55.4	-
1900	0	0	0	0	0	0	0	0	0	0	0	0	0	0	0.0	0	0.0	0	0.0	-	-
1915	0	0	0	0	0	0	0	0	0	0	0	0	0	0	0.0	0	0.0	0	0.0	-	-
1930	0	0	0	0	0	0	0	0	0	0	0	0	0	0	0.0	0	0.0	0	0.0	-	-
1945	0	0	0	0	0	0	0	0	0	0	0	0	0	0	0.0	0	0.0	0	0.0	-	-
2000	0	0	0	0	0	0	0	0	0	0	0	0	0	0	0.0	0	0.0	0	0.0	-	-
2015	0	0	0	0	0	0	0	0	0	0	0	0	0	0	0.0	0	0.0	0	0.0	-	-
2030	1	0	1	0	0	0	0	0	0	0	0	0	0	0	0.0	0	0.0	0	0.0	36.6	-
2045	1	0	0	0	1	0	0	0	0	0	0	0	0	0	0.0	0	0.0	0	0.0	51.5	-
2100	1	0	0	0	1	0	0	0	0	0	0	0	0	0	0.0	0	0.0	0	0.0	50.8	-
2115	0	0	0	0	0	0	0	0	0	0	0	0	0	0	0.0	0	0.0	0	0.0	-	-
2130	0	0	0	0	0	0	0	0	0	0	0	0	0	0	0.0	0	0.0	0	0.0	-	-
2145	0	0	0	0	0	0	0	0	0	0	0	0	0	0	0.0	0	0.0	0	0.0	-	-
2200	0	0	0	0	0	0	0	0	0	0	0	0	0	0	0.0	0	0.0	0	0.0	-	-
2215	0	0	0	0	0	0	0	0	0	0	0	0	0	0	0.0	0	0.0	0	0.0	-	-
2230	0	0	0	0	0	0	0	0	0	0	0	0	0	0	0.0	0	0.0	0	0.0	-	-
2245	0	0	0	0	0	0	0	0	0	0	0	0	0	0	0.0	0	0.0	0	0.0	-	-
2300	1	0	1	0	0	0	0	0	0	0	0	0	0	1	100.0	0	0.0	0	0.0	60.9	-
2315	1	0	1	0	0	0	0	0	0	0	0	0	0	0	0.0	0	0.0	0	0.0	42.8	-
2330	0	0	0	0	0	0	0	0	0	0	0	0	0	0	0.0	0	0.0	0	0.0	-	-
2345	0	0	0	0	0	0	0	0	0	0	0	0	0	0	0.0	0	0.0	0	0.0	-	-
07-19	**103**	**4**	**80**	**0**	**17**	**0**	**1**	**0**	**1**	**0**	**0**	**0**	**0**	**1**	**1.0**	**0**	**0.0**	**0**	**0.0**	**42.6**	**52**
06-22	**106**	**4**	**81**	**0**	**19**	**0**	**1**	**0**	**1**	**0**	**0**	**0**	**0**	**1**	**0.9**	**0**	**0.0**	**0**	**0.0**	**42.7**	**52**
06-00	**108**	**4**	**83**	**0**	**19**	**0**	**1**	**0**	**1**	**0**	**0**	**0**	**0**	**2**	**1.9**	**0**	**0.0**	**0**	**0.0**	**42.9**	**52**
00-00	**111**	**4**	**86**	**0**	**19**	**0**	**1**	**0**	**1**	**0**	**0**	**0**	**0**	**2**	**1.8**	**0**	**0.0**	**0**	**0.0**	**42.9**	**52.1**

Site 27
Location KNESSELL ROAD - attached to TREE
Direction Northbound
17 March 2025 Monday

16557 / NEWARK - ON - TRENT
MARCH 2025
AUTOMATIC TRAFFIC COUNT

Time	Total	Classification												]PSL	]PSL%	]SL1	]SL1%	]SL2	]SL2%	Mean	Vpp
		1	2	3	4	5	6	7	8	9	10	11	12	60	60	68	68	70	70		85
		MCL	SV	SVT	TB2	TB3	T4	ART3	ART4	ART5	ART6	BD	DRT			ACPO	ACPO	DfT	DfT		
0000	0	0	0	0	0	0	0	0	0	0	0	0	0	0	0.0	0	0.0	0	0.0	-	-
0015	0	0	0	0	0	0	0	0	0	0	0	0	0	0	0.0	0	0.0	0	0.0	-	-
0030	1	0	0	0	1	0	0	0	0	0	0	0	0	0	0.0	0	0.0	0	0.0	44	-
0045	0	0	0	0	0	0	0	0	0	0	0	0	0	0	0.0	0	0.0	0	0.0	-	-
0100	0	0	0	0	0	0	0	0	0	0	0	0	0	0	0.0	0	0.0	0	0.0	-	-
0115	0	0	0	0	0	0	0	0	0	0	0	0	0	0	0.0	0	0.0	0	0.0	-	-
0130	0	0	0	0	0	0	0	0	0	0	0	0	0	0	0.0	0	0.0	0	0.0	-	-
0145	1	0	1	0	0	0	0	0	0	0	0	0	0	0	0.0	0	0.0	0	0.0	40.3	-
0200	0	0	0	0	0	0	0	0	0	0	0	0	0	0	0.0	0	0.0	0	0.0	-	-
0215	0	0	0	0	0	0	0	0	0	0	0	0	0	0	0.0	0	0.0	0	0.0	-	-
0230	0	0	0	0	0	0	0	0	0	0	0	0	0	0	0.0	0	0.0	0	0.0	-	-
0245	0	0	0	0	0	0	0	0	0	0	0	0	0	0	0.0	0	0.0	0	0.0	-	-
0300	0	0	0	0	0	0	0	0	0	0	0	0	0	0	0.0	0	0.0	0	0.0	-	-
0315	0	0	0	0	0	0	0	0	0	0	0	0	0	0	0.0	0	0.0	0	0.0	-	-
0330	0	0	0	0	0	0	0	0	0	0	0	0	0	0	0.0	0	0.0	0	0.0	-	-
0345	0	0	0	0	0	0	0	0	0	0	0	0	0	0	0.0	0	0.0	0	0.0	-	-
0400	1	0	0	0	1	0	0	0	0	0	0	0	0	0	0.0	0	0.0	0	0.0	50.5	-
0415	0	0	0	0	0	0	0	0	0	0	0	0	0	0	0.0	0	0.0	0	0.0	-	-
0430	0	0	0	0	0	0	0	0	0	0	0	0	0	0	0.0	0	0.0	0	0.0	-	-
0445	0	0	0	0	0	0	0	0	0	0	0	0	0	0	0.0	0	0.0	0	0.0	-	-
0500	0	0	0	0	0	0	0	0	0	0	0	0	0	0	0.0	0	0.0	0	0.0	-	-
0515	0	0	0	0	0	0	0	0	0	0	0	0	0	0	0.0	0	0.0	0	0.0	-	-
0530	1	0	0	0	1	0	0	0	0	0	0	0	0	0	0.0	0	0.0	0	0.0	37	-
0545	1	0	1	0	0	0	0	0	0	0	0	0	0	0	0.0	0	0.0	0	0.0	49.6	-
0600	0	0	0	0	0	0	0	0	0	0	0	0	0	0	0.0	0	0.0	0	0.0	-	-
0615	0	0	0	0	0	0	0	0	0	0	0	0	0	0	0.0	0	0.0	0	0.0	-	-
0630	3	0	3	0	0	0	0	0	0	0	0	0	0	0	0.0	0	0.0	0	0.0	45.4	-
0645	1	0	1	0	0	0	0	0	0	0	0	0	0	0	0.0	0	0.0	0	0.0	50.2	-
0700	2	0	1	0	1	0	0	0	0	0	0	0	0	1	50.0	0	0.0	0	0.0	50.9	-
0715	1	0	1	0	0	0	0	0	0	0	0	0	0	0	0.0	0	0.0	0	0.0	41.9	-
0730	2	0	1	0	1	0	0	0	0	0	0	0	0	0	0.0	0	0.0	0	0.0	48.5	-
0745	4	0	2	0	2	0	0	0	0	0	0	0	0	0	0.0	0	0.0	0	0.0	47.7	-
0800	1	0	0	0	1	0	0	0	0	0	0	0	0	0	0.0	0	0.0	0	0.0	52.7	-
0815	3	0	3	0	0	0	0	0	0	0	0	0	0	0	0.0	0	0.0	0	0.0	52.8	-
0830	4	0	2	0	2	0	0	0	0	0	0	0	0	0	0.0	0	0.0	0	0.0	44	-
0845	4	0	3	0	1	0	0	0	0	0	0	0	0	0	0.0	0	0.0	0	0.0	49	-
0900	**9**	**0**	**7**	**0**	**2**	**0**	**0**	**0**	**0**	**0**	**0**	**0**	**0**	**1**	**11.1**	**0**	**0.0**	**0**	**0.0**	**48.1**	**-**
0915	6	0	4	1	1	0	0	0	0	0	0	0	0	0	0.0	0	0.0	0	0.0	49.4	-
0930	2	0	1	0	1	0	0	0	0	0	0	0	0	0	0.0	0	0.0	0	0.0	39.4	-
0945	3	0	2	0	0	1	0	0	0	0	0	0	0	1	33.3	0	0.0	0	0.0	47.4	-
1000	2	0	2	0	0	0	0	0	0	0	0	0	0	0	0.0	0	0.0	0	0.0	42.3	-
1015	2	0	2	0	0	0	0	0	0	0	0	0	0	0	0.0	0	0.0	0	0.0	49.6	-
1030	1	0	0	0	1	0	0	0	0	0	0	0	0	0	0.0	0	0.0	0	0.0	42.3	-
1045	2	0	2	0	0	0	0	0	0	0	0	0	0	0	0.0	0	0.0	0	0.0	43.7	-
1100	4	0	3	0	1	0	0	0	0	0	0	0	0	0	0.0	0	0.0	0	0.0	37.5	-
1115	4	0	3	0	0	1	0	0	0	0	0	0	0	1	25.0	0	0.0	0	0.0	45.2	-
1130	3	0	3	0	0	0	0	0	0	0	0	0	0	0	0.0	0	0.0	0	0.0	37.4	-
1145	6	0	4	0	2	0	0	0	0	0	0	0	0	0	0.0	0	0.0	0	0.0	45.5	-
1200	3	0	2	0	0	0	1	0	0	0	0	0	0	0	0.0	0	0.0	0	0.0	43	-
1215	5	1	3	0	1	0	0	0	0	0	0	0	0	0	0.0	0	0.0	0	0.0	41.5	-
1230	4	0	2	0	2	0	0	0	0	0	0	0	0	0	0.0	0	0.0	0	0.0	35.7	-
1245	4	0	2	0	1	0	0	0	0	1	0	0	0	0	0.0	0	0.0	0	0.0	47.3	-
1300	2	0	0	0	2	0	0	0	0	0	0	0	0	0	0.0	0	0.0	0	0.0	52.6	-
1315	3	0	2	0	1	0	0	0	0	0	0	0	0	1	33.3	0	0.0	0	0.0	53	-
1330	3	0	2	0	0	1	0	0	0	0	0	0	0	0	0.0	0	0.0	0	0.0	45.9	-
1345	6	0	5	0	1	0	0	0	0	0	0	0	0	0	0.0	0	0.0	0	0.0	43.3	-
1400	4	0	2	0	2	0	0	0	0	0	0	0	0	0	0.0	0	0.0	0	0.0	50.5	-
1415	5	0	5	0	0	0	0	0	0	0	0	0	0	0	0.0	0	0.0	0	0.0	48.7	-
1430	2	0	2	0	0	0	0	0	0	0	0	0	0	0	0.0	0	0.0	0	0.0	37.5	-
1445	9	0	7	0	2	0	0	0	0	0	0	0	0	0	0.0	0	0.0	0	0.0	49.8	-
1500	3	0	3	0	0	0	0	0	0	0	0	0	0	0	0.0	0	0.0	0	0.0	37.6	-
1515	4	0	2	0	2	0	0	0	0	0	0	0	0	0	0.0	0	0.0	0	0.0	44.7	-
1530	6	0	6	0	0	0	0	0	0	0	0	0	0	0	0.0	0	0.0	0	0.0	38.1	-
1545	5	0	4	0	1	0	0	0	0	0	0	0	0	0	0.0	0	0.0	0	0.0	46.1	-
1600	5	0	3	0	2	0	0	0	0	0	0	0	0	1	20.0	0	0.0	0	0.0	50.1	-
1615	6	0	4	0	0	0	1	0	1	0	0	0	0	0	0.0	0	0.0	0	0.0	36.8	-
1630	4	0	4	0	0	0	0	0	0	0	0	0	0	0	0.0	0	0.0	0	0.0	55.1	-
1645	7	0	4	0	2	0	1	0	0	0	0	0	0	0	0.0	0	0.0	0	0.0	50	-
1700	**13**	**1**	**10**	**0**	**2**	**0**	**0**	**0**	**0**	**0**	**0**	**0**	**0**	**0**	**0.0**	**0**	**0.0**	**0**	**0.0**	**46.2**	**55.2**
1715	3	0	2	0	1	0	0	0	0	0	0	0	0	0	0.0	0	0.0	0	0.0	46.6	-
1730	0	0	0	0	0	0	0	0	0	0	0	0	0	0	0.0	0	0.0	0	0.0	-	-
1745	7	0	6	0	1	0	0	0	0	0	0	0	0	0	0.0	0	0.0	0	0.0	47.2	-
1800	2	0	2	0	0	0	0	0	0	0	0	0	0	0	0.0	0	0.0	0	0.0	47.1	-
1815	4	0	3	0	1	0	0	0	0	0	0	0	0	2	50.0	1	25.0	0	0.0	53.9	-
1830	3	0	1	0	2	0	0	0	0	0	0	0	0	0	0.0	0	0.0	0	0.0	44.5	-
1845	2	0	1	0	1	0	0	0	0	0	0	0	0	0	0.0	0	0.0	0	0.0	42.5	-
1900	4	0	2	0	2	0	0	0	0	0	0	0	0	0	0.0	0	0.0	0	0.0	43.6	-
1915	3	0	2	0	1	0	0	0	0	0	0	0	0	0	0.0	0	0.0	0	0.0	51	-
1930	0	0	0	0	0	0	0	0	0	0	0	0	0	0	0.0	0	0.0	0	0.0	-	-
1945	1	0	1	0	0	0	0	0	0	0	0	0	0	0	0.0	0	0.0	0	0.0	49.7	-
2000	3	0	2	0	1	0	0	0	0	0	0	0	0	0	0.0	0	0.0	0	0.0	53	-
2015	0	0	0	0	0	0	0	0	0	0	0	0	0	0	0.0	0	0.0	0	0.0	-	-
2030	2	0	2	0	0	0	0	0	0	0	0	0	0	0	0.0	0	0.0	0	0.0	45.7	-
2045	2	0	2	0	0	0	0	0	0	0	0	0	0	0	0.0	0	0.0	0	0.0	39.3	-
2100	0	0	0	0	0	0	0	0	0	0	0	0	0	0	0.0	0	0.0	0	0.0	-	-
2115	0	0	0	0	0	0	0	0	0	0	0	0	0	0	0.0	0	0.0	0	0.0	-	-
2130	0	0	0	0	0	0	0	0	0	0	0	0	0	0	0.0	0	0.0	0	0.0	-	-
2145	1	0	1	0	0	0	0	0	0	0	0	0	0	0	0.0	0	0.0	0	0.0	48.7	-
2200	1	0	1	0	0	0	0	0	0	0	0	0	0	0	0.0	0	0.0	0	0.0	42.5	-
2215	1	0	1	0	0	0	0	0	0	0	0	0	0	0	0.0	0	0.0	0	0.0	57.9	-
2230	0	0	0	0	0	0	0	0	0	0	0	0	0	0	0.0	0	0.0	0	0.0	-	-
2245	1	0	1	0	0	0	0	0	0	0	0	0	0	0	0.0	0	0.0	0	0.0	53.2	-
2300	0	0	0	0	0	0	0	0	0	0	0	0	0	0	0.0	0	0.0	0	0.0	-	-
2315	1	0	0	0	1	0	0	0	0	0	0	0	0	0	0.0	0	0.0	0	0.0	42.8	-
2330	0	0	0	0	0	0	0	0	0	0	0	0	0	0	0.0	0	0.0	0	0.0	-	-
2345	0	0	0	0	0	0	0	0	0	0	0	0	0	0	0.0	0	0.0	0	0.0	-	-
07-19	**189**	**2**	**135**	**1**	**43**	**3**	**3**	**0**	**1**	**1**	**0**	**0**	**0**	**8**	**4.2**	**1**	**0.5**	**0**	**0.0**	**45.9**	**55**
06-22	**209**	**2**	**151**	**1**	**47**	**3**	**3**	**0**	**1**	**1**	**0**	**0**	**0**	**8**	**3.8**	**1**	**0.5**	**0**	**0.0**	**46**	**54.6**
06-00	**213**	**2**	**154**	**1**	**48**	**3**	**3**	**0**	**1**	**1**	**0**	**0**	**0**	**8**	**3.8**	**1**	**0.5**	**0**	**0.0**	**46.1**	**54.6**
00-00	**218**	**2**	**156**	**1**	**51**	**3**	**3**	**0**	**1**	**1**	**0**	**0**	**0**	**8**	**3.7**	**1**	**0.5**	**0**	**0.0**	**46.1**	**54.6**

Site 27
Location KNESSELL ROAD - attached to TREE
Direction Northbound
18 March 2025 Tuesday

16557 / NEWARK - ON - TRENT
MARCH 2025
AUTOMATIC TRAFFIC COUNT

Time	Total	Classification												]PSL	]PSL%	]SL1	]SL1%	]SL2	]SL2%	Mean	Vpp
		1	2	3	4	5	6	7	8	9	10	11	12	60	60	68	68	70	70		85
		MCL	SV	SVT	TB2	TB3	T4	ART3	ART4	ART5	ART6	BD	DRT			ACPO	ACPO	DfT	DfT		
0000	0	0	0	0	0	0	0	0	0	0	0	0	0	0	0.0	0	0.0	0	0.0	-	-
0015	0	0	0	0	0	0	0	0	0	0	0	0	0	0	0.0	0	0.0	0	0.0	-	-
0030	0	0	0	0	0	0	0	0	0	0	0	0	0	0	0.0	0	0.0	0	0.0	-	-
0045	1	0	1	0	0	0	0	0	0	0	0	0	0	0	0.0	0	0.0	0	0.0	45.1	-
0100	0	0	0	0	0	0	0	0	0	0	0	0	0	0	0.0	0	0.0	0	0.0	-	-
0115	0	0	0	0	0	0	0	0	0	0	0	0	0	0	0.0	0	0.0	0	0.0	-	-
0130	0	0	0	0	0	0	0	0	0	0	0	0	0	0	0.0	0	0.0	0	0.0	-	-
0145	0	0	0	0	0	0	0	0	0	0	0	0	0	0	0.0	0	0.0	0	0.0	-	-
0200	0	0	0	0	0	0	0	0	0	0	0	0	0	0	0.0	0	0.0	0	0.0	-	-
0215	0	0	0	0	0	0	0	0	0	0	0	0	0	0	0.0	0	0.0	0	0.0	-	-
0230	0	0	0	0	0	0	0	0	0	0	0	0	0	0	0.0	0	0.0	0	0.0	-	-
0245	0	0	0	0	0	0	0	0	0	0	0	0	0	0	0.0	0	0.0	0	0.0	-	-
0300	0	0	0	0	0	0	0	0	0	0	0	0	0	0	0.0	0	0.0	0	0.0	-	-
0315	0	0	0	0	0	0	0	0	0	0	0	0	0	0	0.0	0	0.0	0	0.0	-	-
0330	0	0	0	0	0	0	0	0	0	0	0	0	0	0	0.0	0	0.0	0	0.0	-	-
0345	0	0	0	0	0	0	0	0	0	0	0	0	0	0	0.0	0	0.0	0	0.0	-	-
0400	0	0	0	0	0	0	0	0	0	0	0	0	0	0	0.0	0	0.0	0	0.0	-	-
0415	0	0	0	0	0	0	0	0	0	0	0	0	0	0	0.0	0	0.0	0	0.0	-	-
0430	0	0	0	0	0	0	0	0	0	0	0	0	0	0	0.0	0	0.0	0	0.0	-	-
0445	0	0	0	0	0	0	0	0	0	0	0	0	0	0	0.0	0	0.0	0	0.0	-	-
0500	0	0	0	0	0	0	0	0	0	0	0	0	0	0	0.0	0	0.0	0	0.0	-	-
0515	0	0	0	0	0	0	0	0	0	0	0	0	0	0	0.0	0	0.0	0	0.0	-	-
0530	0	0	0	0	0	0	0	0	0	0	0	0	0	0	0.0	0	0.0	0	0.0	-	-
0545	1	0	1	0	0	0	0	0	0	0	0	0	0	0	0.0	0	0.0	0	0.0	53.1	-
0600	1	0	1	0	0	0	0	0	0	0	0	0	0	0	0.0	0	0.0	0	0.0	49.7	-
0615	0	0	0	0	0	0	0	0	0	0	0	0	0	0	0.0	0	0.0	0	0.0	-	-
0630	4	0	3	0	1	0	0	0	0	0	0	0	0	0	0.0	0	0.0	0	0.0	43.4	-
0645	0	0	0	0	0	0	0	0	0	0	0	0	0	0	0.0	0	0.0	0	0.0	-	-
0700	2	0	1	0	1	0	0	0	0	0	0	0	0	0	0.0	0	0.0	0	0.0	45.5	-
0715	2	1	1	0	0	0	0	0	0	0	0	0	0	0	0.0	0	0.0	0	0.0	29.4	-
0730	3	0	0	0	3	0	0	0	0	0	0	0	0	0	0.0	0	0.0	0	0.0	45.8	-
0745	5	0	4	0	1	0	0	0	0	0	0	0	0	0	0.0	0	0.0	0	0.0	45.9	-
0800	3	0	2	0	1	0	0	0	0	0	0	0	0	0	0.0	0	0.0	0	0.0	51.5	-
0815	4	0	4	0	0	0	0	0	0	0	0	0	0	0	0.0	0	0.0	0	0.0	42.3	-
0830	3	0	3	0	0	0	0	0	0	0	0	0	0	1	33.3	0	0.0	0	0.0	56.3	-
0845	**8**	**0**	**4**	**0**	**4**	**0**	**0**	**0**	**0**	**0**	**0**	**0**	**0**	**0**	**0.0**	**0**	**0.0**	**0**	**0.0**	**50.7**	**-**
0900	7	0	4	0	2	0	1	0	0	0	0	0	0	0	0.0	0	0.0	0	0.0	46.5	-
0915	2	0	2	0	0	0	0	0	0	0	0	0	0	0	0.0	0	0.0	0	0.0	53.4	-
0930	5	0	4	0	1	0	0	0	0	0	0	0	0	0	0.0	0	0.0	0	0.0	39.3	-
0945	3	0	3	0	0	0	0	0	0	0	0	0	0	0	0.0	0	0.0	0	0.0	40.7	-
1000	4	0	3	0	1	0	0	0	0	0	0	0	0	0	0.0	0	0.0	0	0.0	44.3	-
1015	7	0	2	1	2	1	1	0	0	0	0	0	0	0	0.0	0	0.0	0	0.0	38.6	-
1030	3	0	1	0	1	0	1	0	0	0	0	0	0	0	0.0	0	0.0	0	0.0	47.5	-
1045	5	2	2	0	0	0	1	0	0	0	0	0	0	0	0.0	0	0.0	0	0.0	25.1	-
1100	2	0	2	0	0	0	0	0	0	0	0	0	0	0	0.0	0	0.0	0	0.0	51.8	-
1115	3	0	3	0	0	0	0	0	0	0	0	0	0	0	0.0	0	0.0	0	0.0	42.9	-
1130	4	0	3	0	1	0	0	0	0	0	0	0	0	0	0.0	0	0.0	0	0.0	45.6	-
1145	4	0	4	0	0	0	0	0	0	0	0	0	0	1	25.0	1	25.0	1	25.0	56.8	-
1200	4	0	3	0	1	0	0	0	0	0	0	0	0	1	25.0	0	0.0	0	0.0	52	-
1215	2	0	2	0	0	0	0	0	0	0	0	0	0	0	0.0	0	0.0	0	0.0	42.5	-
1230	4	0	2	0	1	0	0	0	1	0	0	0	0	0	0.0	0	0.0	0	0.0	42.6	-
1245	8	1	4	0	3	0	0	0	0	0	0	0	0	0	0.0	0	0.0	0	0.0	39.6	-
1300	4	1	2	0	1	0	0	0	0	0	0	0	0	0	0.0	0	0.0	0	0.0	41.7	-
1315	7	0	2	0	4	0	0	0	1	0	0	0	0	1	14.3	0	0.0	0	0.0	45.7	-
1330	2	0	1	0	1	0	0	0	0	0	0	0	0	0	0.0	0	0.0	0	0.0	47.2	-
1345	3	0	1	0	2	0	0	0	0	0	0	0	0	0	0.0	0	0.0	0	0.0	43.4	-
1400	1	0	1	0	0	0	0	0	0	0	0	0	0	0	0.0	0	0.0	0	0.0	41.6	-
1415	9	1	8	0	0	0	0	0	0	0	0	0	0	0	0.0	0	0.0	0	0.0	46.2	-
1430	7	1	4	0	2	0	0	0	0	0	0	0	0	1	14.3	0	0.0	0	0.0	42.7	-
1445	7	0	7	0	0	0	0	0	0	0	0	0	0	0	0.0	0	0.0	0	0.0	47.5	-
1500	2	0	2	0	0	0	0	0	0	0	0	0	0	0	0.0	0	0.0	0	0.0	47.4	-
1515	5	0	3	0	2	0	0	0	0	0	0	0	0	0	0.0	0	0.0	0	0.0	42.9	-
1530	3	0	1	0	2	0	0	0	0	0	0	0	0	0	0.0	0	0.0	0	0.0	45.6	-
1545	8	0	5	0	3	0	0	0	0	0	0	0	0	0	0.0	0	0.0	0	0.0	45.8	-
1600	6	0	5	0	1	0	0	0	0	0	0	0	0	0	0.0	0	0.0	0	0.0	44	-
1615	3	0	3	0	0	0	0	0	0	0	0	0	0	0	0.0	0	0.0	0	0.0	48.7	-
1630	5	0	4	0	1	0	0	0	0	0	0	0	0	1	20.0	0	0.0	0	0.0	51.1	-
1645	**12**	**0**	**10**	**0**	**2**	**0**	**0**	**0**	**0**	**0**	**0**	**0**	**0**	**0**	**0.0**	**0**	**0.0**	**0**	**0.0**	**47.9**	**57.6**
1700	9	0	5	0	4	0	0	0	0	0	0	0	0	1	11.1	0	0.0	0	0.0	50	-
1715	6	0	6	0	0	0	0	0	0	0	0	0	0	0	0.0	0	0.0	0	0.0	51.6	-
1730	4	0	4	0	0	0	0	0	0	0	0	0	0	0	0.0	0	0.0	0	0.0	45	-
1745	8	0	6	0	2	0	0	0	0	0	0	0	0	0	0.0	0	0.0	0	0.0	49.5	-
1800	4	0	4	0	0	0	0	0	0	0	0	0	0	0	0.0	0	0.0	0	0.0	41.3	-
1815	1	0	1	0	0	0	0	0	0	0	0	0	0	0	0.0	0	0.0	0	0.0	35.7	-
1830	3	0	1	0	2	0	0	0	0	0	0	0	0	0	0.0	0	0.0	0	0.0	48.2	-
1845	4	0	4	0	0	0	0	0	0	0	0	0	0	0	0.0	0	0.0	0	0.0	47.6	-
1900	3	0	3	0	0	0	0	0	0	0	0	0	0	1	33.3	0	0.0	0	0.0	54.4	-
1915	5	0	2	0	3	0	0	0	0	0	0	0	0	0	0.0	0	0.0	0	0.0	47.8	-
1930	4	0	1	0	3	0	0	0	0	0	0	0	0	0	0.0	0	0.0	0	0.0	46.3	-
1945	6	0	5	0	1	0	0	0	0	0	0	0	0	1	16.7	0	0.0	0	0.0	49.1	-
2000	0	0	0	0	0	0	0	0	0	0	0	0	0	0	0.0	0	0.0	0	0.0	-	-
2015	3	0	3	0	0	0	0	0	0	0	0	0	0	0	0.0	0	0.0	0	0.0	37.7	-
2030	0	0	0	0	0	0	0	0	0	0	0	0	0	0	0.0	0	0.0	0	0.0	-	-
2045	1	0	0	0	1	0	0	0	0	0	0	0	0	0	0.0	0	0.0	0	0.0	50.1	-
2100	1	0	1	0	0	0	0	0	0	0	0	0	0	0	0.0	0	0.0	0	0.0	48.4	-
2115	3	0	3	0	0	0	0	0	0	0	0	0	0	0	0.0	0	0.0	0	0.0	50	-
2130	0	0	0	0	0	0	0	0	0	0	0	0	0	0	0.0	0	0.0	0	0.0	-	-
2145	0	0	0	0	0	0	0	0	0	0	0	0	0	0	0.0	0	0.0	0	0.0	-	-
2200	1	0	1	0	0	0	0	0	0	0	0	0	0	0	0.0	0	0.0	0	0.0	24.7	-
2215	0	0	0	0	0	0	0	0	0	0	0	0	0	0	0.0	0	0.0	0	0.0	-	-
2230	1	0	1	0	0	0	0	0	0	0	0	0	0	0	0.0	0	0.0	0	0.0	39.4	-
2245	1	0	1	0	0	0	0	0	0	0	0	0	0	0	0.0	0	0.0	0	0.0	58.3	-
2300	2	0	1	0	1	0	0	0	0	0	0	0	0	0	0.0	0	0.0	0	0.0	46	-
2315	2	0	2	0	0	0	0	0	0	0	0	0	0	0	0.0	0	0.0	0	0.0	42.7	-
2330	0	0	0	0	0	0	0	0	0	0	0	0	0	0	0.0	0	0.0	0	0.0	-	-
2345	0	0	0	0	0	0	0	0	0	0	0	0	0	0	0.0	0	0.0	0	0.0	-	-
07-19	**220**	**7**	**153**	**1**	**52**	**1**	**4**	**0**	**2**	**0**	**0**	**0**	**0**	**7**	**3.2**	**1**	**0.5**	**1**	**0.5**	**45.6**	**53.6**
06-22	**251**	**7**	**175**	**1**	**61**	**1**	**4**	**0**	**2**	**0**	**0**	**0**	**0**	**9**	**3.6**	**1**	**0.4**	**1**	**0.4**	**45.8**	**53.4**
06-00	**258**	**7**	**181**	**1**	**62**	**1**	**4**	**0**	**2**	**0**	**0**	**0**	**0**	**9**	**3.5**	**1**	**0.4**	**1**	**0.4**	**45.7**	**53.4**
00-00	**260**	**7**	**183**	**1**	**62**	**1**	**4**	**0**	**2**	**0**	**0**	**0**	**0**	**9**	**3.5**	**1**	**0.4**	**1**	**0.4**	**45.7**	**53.3**

Site 27
Location KNESSELL ROAD - attached to TREE
Direction Northbound
19 March 2025 Wednesday

16557 / NEWARK - ON - TRENT
MARCH 2025
AUTOMATIC TRAFFIC COUNT

Time	Total	Classification												]PSL	]PSL%	]SL1	]SL1%	]SL2	]SL2%	Mean	Vpp
		1	2	3	4	5	6	7	8	9	10	11	12	60	60	68	68	70	70		85
		MCL	SV	SVT	TB2	TB3	T4	ART3	ART4	ART5	ART6	BD	DRT			ACPO	ACPO	DfT	DfT		
0000	1	0	0	0	1	0	0	0	0	0	0	0	0	0	0.0	0	0.0	0	0.0	32.9	-
0015	1	0	0	0	1	0	0	0	0	0	0	0	0	0	0.0	0	0.0	0	0.0	54.2	-
0030	0	0	0	0	0	0	0	0	0	0	0	0	0	0	0.0	0	0.0	0	0.0	-	-
0045	0	0	0	0	0	0	0	0	0	0	0	0	0	0	0.0	0	0.0	0	0.0	-	-
0100	0	0	0	0	0	0	0	0	0	0	0	0	0	0	0.0	0	0.0	0	0.0	-	-
0115	0	0	0	0	0	0	0	0	0	0	0	0	0	0	0.0	0	0.0	0	0.0	-	-
0130	0	0	0	0	0	0	0	0	0	0	0	0	0	0	0.0	0	0.0	0	0.0	-	-
0145	0	0	0	0	0	0	0	0	0	0	0	0	0	0	0.0	0	0.0	0	0.0	-	-
0200	0	0	0	0	0	0	0	0	0	0	0	0	0	0	0.0	0	0.0	0	0.0	-	-
0215	0	0	0	0	0	0	0	0	0	0	0	0	0	0	0.0	0	0.0	0	0.0	-	-
0230	0	0	0	0	0	0	0	0	0	0	0	0	0	0	0.0	0	0.0	0	0.0	-	-
0245	0	0	0	0	0	0	0	0	0	0	0	0	0	0	0.0	0	0.0	0	0.0	-	-
0300	0	0	0	0	0	0	0	0	0	0	0	0	0	0	0.0	0	0.0	0	0.0	-	-
0315	0	0	0	0	0	0	0	0	0	0	0	0	0	0	0.0	0	0.0	0	0.0	-	-
0330	0	0	0	0	0	0	0	0	0	0	0	0	0	0	0.0	0	0.0	0	0.0	-	-
0345	0	0	0	0	0	0	0	0	0	0	0	0	0	0	0.0	0	0.0	0	0.0	-	-
0400	1	0	0	0	1	0	0	0	0	0	0	0	0	0	0.0	0	0.0	0	0.0	46.3	-
0415	0	0	0	0	0	0	0	0	0	0	0	0	0	0	0.0	0	0.0	0	0.0	-	-
0430	0	0	0	0	0	0	0	0	0	0	0	0	0	0	0.0	0	0.0	0	0.0	-	-
0445	0	0	0	0	0	0	0	0	0	0	0	0	0	0	0.0	0	0.0	0	0.0	-	-
0500	0	0	0	0	0	0	0	0	0	0	0	0	0	0	0.0	0	0.0	0	0.0	-	-
0515	1	0	1	0	0	0	0	0	0	0	0	0	0	0	0.0	0	0.0	0	0.0	41.3	-
0530	0	0	0	0	0	0	0	0	0	0	0	0	0	0	0.0	0	0.0	0	0.0	-	-
0545	1	0	1	0	0	0	0	0	0	0	0	0	0	0	0.0	0	0.0	0	0.0	33.4	-
0600	0	0	0	0	0	0	0	0	0	0	0	0	0	0	0.0	0	0.0	0	0.0	-	-
0615	0	0	0	0	0	0	0	0	0	0	0	0	0	0	0.0	0	0.0	0	0.0	-	-
0630	3	0	3	0	0	0	0	0	0	0	0	0	0	0	0.0	0	0.0	0	0.0	47.4	-
0645	0	0	0	0	0	0	0	0	0	0	0	0	0	0	0.0	0	0.0	0	0.0	-	-
0700	0	0	0	0	0	0	0	0	0	0	0	0	0	0	0.0	0	0.0	0	0.0	-	-
0715	2	0	1	0	1	0	0	0	0	0	0	0	0	0	0.0	0	0.0	0	0.0	50.3	-
0730	3	0	0	0	2	0	0	0	1	0	0	0	0	0	0.0	0	0.0	0	0.0	41.3	-
0745	**7**	**0**	**5**	**0**	**2**	**0**	**0**	**0**	**0**	**0**	**0**	**0**	**0**	**1**	**14.3**	**1**	**14.3**	**0**	**0.0**	**49**	**-**
0800	4	0	3	0	1	0	0	0	0	0	0	0	0	0	0.0	0	0.0	0	0.0	46.4	-
0815	5	0	4	0	1	0	0	0	0	0	0	0	0	1	20.0	0	0.0	0	0.0	45.1	-
0830	1	0	1	0	0	0	0	0	0	0	0	0	0	0	0.0	0	0.0	0	0.0	41.9	-
0845	2	0	2	0	0	0	0	0	0	0	0	0	0	0	0.0	0	0.0	0	0.0	47.3	-
0900	6	0	3	0	2	0	0	0	1	0	0	0	0	0	0.0	0	0.0	0	0.0	49.3	-
0915	2	0	1	0	0	1	0	0	0	0	0	0	0	0	0.0	0	0.0	0	0.0	51.6	-
0930	6	0	3	0	3	0	0	0	0	0	0	0	0	0	0.0	0	0.0	0	0.0	43.4	-
0945	2	0	1	0	1	0	0	0	0	0	0	0	0	1	50.0	0	0.0	0	0.0	53.9	-
1000	0	0	0	0	0	0	0	0	0	0	0	0	0	0	0.0	0	0.0	0	0.0	-	-
1015	4	0	2	0	2	0	0	0	0	0	0	0	0	0	0.0	0	0.0	0	0.0	38.2	-
1030	6	0	2	0	4	0	0	0	0	0	0	0	0	0	0.0	0	0.0	0	0.0	43.1	-
1045	2	0	2	0	0	0	0	0	0	0	0	0	0	0	0.0	0	0.0	0	0.0	45.7	-
1100	5	0	4	0	1	0	0	0	0	0	0	0	0	0	0.0	0	0.0	0	0.0	41.9	-
1115	3	0	2	0	1	0	0	0	0	0	0	0	0	0	0.0	0	0.0	0	0.0	40.4	-
1130	2	0	1	0	1	0	0	0	0	0	0	0	0	0	0.0	0	0.0	0	0.0	44.6	-
1145	0	0	0	0	0	0	0	0	0	0	0	0	0	0	0.0	0	0.0	0	0.0	-	-
1200	4	1	0	0	3	0	0	0	0	0	0	0	0	1	25.0	0	0.0	0	0.0	43.5	-
1215	4	0	4	0	0	0	0	0	0	0	0	0	0	0	0.0	0	0.0	0	0.0	50.1	-
1230	4	1	1	0	2	0	0	0	0	0	0	0	0	0	0.0	0	0.0	0	0.0	37	-
1245	6	0	4	0	2	0	0	0	0	0	0	0	0	0	0.0	0	0.0	0	0.0	49.2	-
1300	3	1	1	0	1	0	0	0	0	0	0	0	0	0	0.0	0	0.0	0	0.0	37.7	-
1315	3	0	3	0	0	0	0	0	0	0	0	0	0	1	33.3	0	0.0	0	0.0	56	-
1330	3	0	3	0	0	0	0	0	0	0	0	0	0	0	0.0	0	0.0	0	0.0	46.2	-
1345	6	0	4	0	2	0	0	0	0	0	0	0	0	0	0.0	0	0.0	0	0.0	41.3	-
1400	6	0	3	0	2	1	0	0	0	0	0	0	0	0	0.0	0	0.0	0	0.0	43.3	-
1415	6	0	6	0	0	0	0	0	0	0	0	0	0	0	0.0	0	0.0	0	0.0	36	-
1430	5	0	3	0	2	0	0	0	0	0	0	0	0	0	0.0	0	0.0	0	0.0	42.3	-
1445	8	0	4	0	4	0	0	0	0	0	0	0	0	0	0.0	0	0.0	0	0.0	43.2	-
1500	4	0	3	0	1	0	0	0	0	0	0	0	0	0	0.0	0	0.0	0	0.0	41.3	-
1515	8	1	4	0	2	0	0	0	1	0	0	0	0	0	0.0	0	0.0	0	0.0	42.8	-
1530	8	0	6	0	2	0	0	0	0	0	0	0	0	0	0.0	0	0.0	0	0.0	41.7	-
1545	8	0	5	0	3	0	0	0	0	0	0	0	0	0	0.0	0	0.0	0	0.0	43.7	-
1600	9	0	5	0	4	0	0	0	0	0	0	0	0	0	0.0	0	0.0	0	0.0	46.1	-
1615	**10**	**0**	**4**	**0**	**5**	**0**	**0**	**0**	**0**	**1**	**0**	**0**	**0**	**0**	**0.0**	**0**	**0.0**	**0**	**0.0**	**46.5**	**-**
1630	8	0	6	0	2	0	0	0	0	0	0	0	0	0	0.0	0	0.0	0	0.0	49	-
1645	9	0	6	0	3	0	0	0	0	0	0	0	0	0	0.0	0	0.0	0	0.0	48.8	-
1700	5	0	3	0	2	0	0	0	0	0	0	0	0	0	0.0	0	0.0	0	0.0	44.8	-
1715	4	0	4	0	0	0	0	0	0	0	0	0	0	1	25.0	1	25.0	0	0.0	49.2	-
1730	4	0	2	0	2	0	0	0	0	0	0	0	0	0	0.0	0	0.0	0	0.0	46.9	-
1745	1	0	0	0	1	0	0	0	0	0	0	0	0	0	0.0	0	0.0	0	0.0	51.4	-
1800	9	1	8	0	0	0	0	0	0	0	0	0	0	0	0.0	0	0.0	0	0.0	46.5	-
1815	5	0	4	0	1	0	0	0	0	0	0	0	0	1	20.0	0	0.0	0	0.0	50.2	-
1830	8	0	4	1	3	0	0	0	0	0	0	0	0	0	0.0	0	0.0	0	0.0	43.2	-
1845	5	0	5	0	0	0	0	0	0	0	0	0	0	0	0.0	0	0.0	0	0.0	48.4	-
1900	2	0	2	0	0	0	0	0	0	0	0	0	0	1	50.0	0	0.0	0	0.0	60.2	-
1915	1	0	0	0	1	0	0	0	0	0	0	0	0	0	0.0	0	0.0	0	0.0	49.9	-
1930	3	0	1	0	2	0	0	0	0	0	0	0	0	0	0.0	0	0.0	0	0.0	48.9	-
1945	4	0	4	0	0	0	0	0	0	0	0	0	0	0	0.0	0	0.0	0	0.0	47.5	-
2000	1	0	1	0	0	0	0	0	0	0	0	0	0	0	0.0	0	0.0	0	0.0	42.1	-
2015	2	0	2	0	0	0	0	0	0	0	0	0	0	0	0.0	0	0.0	0	0.0	44.5	-
2030	0	0	0	0	0	0	0	0	0	0	0	0	0	0	0.0	0	0.0	0	0.0	-	-
2045	1	0	1	0	0	0	0	0	0	0	0	0	0	0	0.0	0	0.0	0	0.0	40.2	-
2100	0	0	0	0	0	0	0	0	0	0	0	0	0	0	0.0	0	0.0	0	0.0	-	-
2115	2	0	2	0	0	0	0	0	0	0	0	0	0	0	0.0	0	0.0	0	0.0	42.1	-
2130	1	0	1	0	0	0	0	0	0	0	0	0	0	0	0.0	0	0.0	0	0.0	42.3	-
2145	0	0	0	0	0	0	0	0	0	0	0	0	0	0	0.0	0	0.0	0	0.0	-	-
2200	0	0	0	0	0	0	0	0	0	0	0	0	0	0	0.0	0	0.0	0	0.0	-	-
2215	0	0	0	0	0	0	0	0	0	0	0	0	0	0	0.0	0	0.0	0	0.0	-	-
2230	0	0	0	0	0	0	0	0	0	0	0	0	0	0	0.0	0	0.0	0	0.0	-	-
2245	0	0	0	0	0	0	0	0	0	0	0	0	0	0	0.0	0	0.0	0	0.0	-	-
2300	1	0	0	0	1	0	0	0	0	0	0	0	0	0	0.0	0	0.0	0	0.0	39.6	-
2315	0	0	0	0	0	0	0	0	0	0	0	0	0	0	0.0	0	0.0	0	0.0	-	-
2330	0	0	0	0	0	0	0	0	0	0	0	0	0	0	0.0	0	0.0	0	0.0	-	-
2345	0	0	0	0	0	0	0	0	0	0	0	0	0	0	0.0	0	0.0	0	0.0	-	-
07-19	**225**	**5**	**142**	**1**	**71**	**2**	**0**	**0**	**3**	**1**	**0**	**0**	**0**	**7**	**3.1**	**2**	**0.9**	**0**	**0.0**	**45.1**	**52**
06-22	**245**	**5**	**159**	**1**	**74**	**2**	**0**	**0**	**3**	**1**	**0**	**0**	**0**	**8**	**3.3**	**2**	**0.8**	**0**	**0.0**	**45.3**	**52**
06-00	**246**	**5**	**159**	**1**	**75**	**2**	**0**	**0**	**3**	**1**	**0**	**0**	**0**	**8**	**3.3**	**2**	**0.8**	**0**	**0.0**	**45.2**	**52**
00-00	**251**	**5**	**161**	**1**	**78**	**2**	**0**	**0**	**3**	**1**	**0**	**0**	**0**	**8**	**3.2**	**2**	**0.8**	**0**	**0.0**	**45.2**	**52**

Site 27
Location KNESSELL ROAD - attached to TREE
Direction Northbound
20 March 2025

16557 / NEWARK - ON - TRENT
MARCH 2025
AUTOMATIC TRAFFIC COUNT

Time	Total	Classification												]PSL	]PSL%	]SL1	]SL1%	]SL2	]SL2%	Mean	Vpp
		1	2	3	4	5	6	7	8	9	10	11	12	60	60	68	68	70	70		85
		MCL	SV	SVT	TB2	TB3	T4	ART3	ART4	ART5	ART6	BD	DRT			ACPO	ACPO	DfT	DfT		
0000	0	0	0	0	0	0	0	0	0	0	0	0	0	0	0.0	0	0.0	0	0.0	-	-
0015	0	0	0	0	0	0	0	0	0	0	0	0	0	0	0.0	0	0.0	0	0.0	-	-
0030	0	0	0	0	0	0	0	0	0	0	0	0	0	0	0.0	0	0.0	0	0.0	-	-
0045	0	0	0	0	0	0	0	0	0	0	0	0	0	0	0.0	0	0.0	0	0.0	-	-
0100	0	0	0	0	0	0	0	0	0	0	0	0	0	0	0.0	0	0.0	0	0.0	-	-
0115	0	0	0	0	0	0	0	0	0	0	0	0	0	0	0.0	0	0.0	0	0.0	-	-
0130	0	0	0	0	0	0	0	0	0	0	0	0	0	0	0.0	0	0.0	0	0.0	-	-
0145	0	0	0	0	0	0	0	0	0	0	0	0	0	0	0.0	0	0.0	0	0.0	-	-
0200	0	0	0	0	0	0	0	0	0	0	0	0	0	0	0.0	0	0.0	0	0.0	-	-
0215	0	0	0	0	0	0	0	0	0	0	0	0	0	0	0.0	0	0.0	0	0.0	-	-
0230	0	0	0	0	0	0	0	0	0	0	0	0	0	0	0.0	0	0.0	0	0.0	-	-
0245	0	0	0	0	0	0	0	0	0	0	0	0	0	0	0.0	0	0.0	0	0.0	-	-
0300	0	0	0	0	0	0	0	0	0	0	0	0	0	0	0.0	0	0.0	0	0.0	-	-
0315	0	0	0	0	0	0	0	0	0	0	0	0	0	0	0.0	0	0.0	0	0.0	-	-
0330	0	0	0	0	0	0	0	0	0	0	0	0	0	0	0.0	0	0.0	0	0.0	-	-
0345	0	0	0	0	0	0	0	0	0	0	0	0	0	0	0.0	0	0.0	0	0.0	-	-
0400	1	0	0	0	1	0	0	0	0	0	0	0	0	0	0.0	0	0.0	0	0.0	47.1	-
0415	2	0	1	0	1	0	0	0	0	0	0	0	0	0	0.0	0	0.0	0	0.0	50.1	-
0430	1	0	0	0	1	0	0	0	0	0	0	0	0	1	100.0	0	0.0	0	0.0	60.2	-
0445	0	0	0	0	0	0	0	0	0	0	0	0	0	0	0.0	0	0.0	0	0.0	-	-
0500	0	0	0	0	0	0	0	0	0	0	0	0	0	0	0.0	0	0.0	0	0.0	-	-
0515	0	0	0	0	0	0	0	0	0	0	0	0	0	0	0.0	0	0.0	0	0.0	-	-
0530	0	0	0	0	0	0	0	0	0	0	0	0	0	0	0.0	0	0.0	0	0.0	-	-
0545	0	0	0	0	0	0	0	0	0	0	0	0	0	0	0.0	0	0.0	0	0.0	-	-
0600	1	0	1	0	0	0	0	0	0	0	0	0	0	0	0.0	0	0.0	0	0.0	27.5	-
0615	1	0	1	0	0	0	0	0	0	0	0	0	0	0	0.0	0	0.0	0	0.0	53.1	-
0630	1	0	1	0	0	0	0	0	0	0	0	0	0	0	0.0	0	0.0	0	0.0	52.6	-
0645	2	0	1	0	1	0	0	0	0	0	0	0	0	0	0.0	0	0.0	0	0.0	47	-
0700	2	0	2	0	0	0	0	0	0	0	0	0	0	0	0.0	0	0.0	0	0.0	50	-
0715	1	0	1	0	0	0	0	0	0	0	0	0	0	1	100.0	0	0.0	0	0.0	65.5	-
0730	3	0	1	0	1	0	0	0	1	0	0	0	0	0	0.0	0	0.0	0	0.0	47.6	-
0745	**8**	**0**	**5**	**0**	**3**	**0**	**0**	**0**	**0**	**0**	**0**	**0**	**0**	**0**	**0.0**	**0**	**0.0**	**0**	**0.0**	**47.2**	**-**
0800	7	0	4	0	3	0	0	0	0	0	0	0	0	1	14.3	0	0.0	0	0.0	46.1	-
0815	7	0	7	0	0	0	0	0	0	0	0	0	0	0	0.0	0	0.0	0	0.0	43.9	-
0830	6	0	4	0	2	0	0	0	0	0	0	0	0	1	16.7	0	0.0	0	0.0	52.9	-
0845	2	0	1	0	1	0	0	0	0	0	0	0	0	0	0.0	0	0.0	0	0.0	46.9	-
0900	7	0	6	0	1	0	0	0	0	0	0	0	0	0	0.0	0	0.0	0	0.0	51.1	-
0915	3	0	2	0	1	0	0	0	0	0	0	0	0	0	0.0	0	0.0	0	0.0	51.7	-
0930	3	0	2	0	1	0	0	0	0	0	0	0	0	0	0.0	0	0.0	0	0.0	39	-
0945	2	0	1	0	1	0	0	0	0	0	0	0	0	0	0.0	0	0.0	0	0.0	42.2	-
1000	2	0	1	0	0	0	0	0	0	1	0	0	0	0	0.0	0	0.0	0	0.0	42.4	-
1015	1	0	1	0	0	0	0	0	0	0	0	0	0	0	0.0	0	0.0	0	0.0	36.2	-
1030	3	2	1	0	0	0	0	0	0	0	0	0	0	0	0.0	0	0.0	0	0.0	51.7	-
1045	6	2	2	0	2	0	0	0	0	0	0	0	0	1	16.7	0	0.0	0	0.0	43.4	-
1100	4	0	2	0	2	0	0	0	0	0	0	0	0	1	25.0	0	0.0	0	0.0	48.8	-
1115	6	1	5	0	0	0	0	0	0	0	0	0	0	1	16.7	0	0.0	0	0.0	42.3	-
1130	2	0	1	0	1	0	0	0	0	0	0	0	0	0	0.0	0	0.0	0	0.0	49.4	-
1145	**8**	**1**	**6**	**1**	**0**	**0**	**0**	**0**	**0**	**0**	**0**	**0**	**0**	**0**	**0.0**	**0**	**0.0**	**0**	**0.0**	**44.5**	**-**
1200	9	6	2	0	1	0	0	0	0	0	0	0	0	0	0.0	0	0.0	0	0.0	47.8	-
1215	8	1	5	0	2	0	0	0	0	0	0	0	0	0	0.0	0	0.0	0	0.0	40.2	-
1230	0	0	0	0	0	0	0	0	0	0	0	0	0	0	0.0	0	0.0	0	0.0	-	-
1245	3	0	2	0	1	0	0	0	0	0	0	0	0	1	33.3	0	0.0	0	0.0	53.3	-
1300	4	0	2	0	2	0	0	0	0	0	0	0	0	0	0.0	0	0.0	0	0.0	41.3	-
1315	7	2	4	0	1	0	0	0	0	0	0	0	0	1	14.3	1	14.3	1	14.3	41.7	-
1330	9	0	4	0	4	0	0	0	1	0	0	0	0	0	0.0	0	0.0	0	0.0	47.7	-
1345	4	0	3	0	1	0	0	0	0	0	0	0	0	0	0.0	0	0.0	0	0.0	46	-
1400	4	0	3	0	1	0	0	0	0	0	0	0	0	0	0.0	0	0.0	0	0.0	47.4	-
1415	8	1	5	1	1	0	0	0	0	0	0	0	0	0	0.0	0	0.0	0	0.0	41.1	-
1430	7	2	2	0	3	0	0	0	0	0	0	0	0	1	14.3	0	0.0	0	0.0	44.2	-
1445	6	1	4	0	1	0	0	0	0	0	0	0	0	0	0.0	0	0.0	0	0.0	50.1	-
1500	7	0	5	0	1	0	0	0	1	0	0	0	0	2	28.6	1	14.3	0	0.0	44.2	-
1515	4	0	2	1	1	0	0	0	0	0	0	0	0	2	50.0	0	0.0	0	0.0	52	-
1530	10	0	8	0	1	0	0	0	1	0	0	0	0	0	0.0	0	0.0	0	0.0	43.9	-
1545	6	0	4	0	2	0	0	0	0	0	0	0	0	0	0.0	0	0.0	0	0.0	42.2	-
1600	4	0	2	0	2	0	0	0	0	0	0	0	0	0	0.0	0	0.0	0	0.0	47	-
1615	5	0	4	1	0	0	0	0	0	0	0	0	0	1	20.0	0	0.0	0	0.0	51.4	-
1630	6	0	6	0	0	0	0	0	0	0	0	0	0	1	16.7	0	0.0	0	0.0	51.1	-
1645	3	0	2	0	1	0	0	0	0	0	0	0	0	0	0.0	0	0.0	0	0.0	45	-
1700	7	0	4	0	2	0	0	0	1	0	0	0	0	0	0.0	0	0.0	0	0.0	50.1	-
1715	**12**	**0**	**7**	**0**	**4**	**1**	**0**	**0**	**0**	**0**	**0**	**0**	**0**	**1**	**8.3**	**1**	**8.3**	**0**	**0.0**	**47.8**	**56.8**
1730	9	0	8	0	1	0	0	0	0	0	0	0	0	0	0.0	0	0.0	0	0.0	46.5	-
1745	3	0	2	0	1	0	0	0	0	0	0	0	0	1	33.3	0	0.0	0	0.0	54.4	-
1800	2	0	1	0	1	0	0	0	0	0	0	0	0	0	0.0	0	0.0	0	0.0	50.8	-
1815	6	0	4	0	2	0	0	0	0	0	0	0	0	0	0.0	0	0.0	0	0.0	42.3	-
1830	3	0	3	0	0	0	0	0	0	0	0	0	0	0	0.0	0	0.0	0	0.0	39.4	-
1845	6	0	4	0	2	0	0	0	0	0	0	0	0	0	0.0	0	0.0	0	0.0	47.3	-
1900	4	0	3	0	1	0	0	0	0	0	0	0	0	1	25.0	0	0.0	0	0.0	49.6	-
1915	2	0	2	0	0	0	0	0	0	0	0	0	0	0	0.0	0	0.0	0	0.0	56.9	-
1930	0	0	0	0	0	0	0	0	0	0	0	0	0	0	0.0	0	0.0	0	0.0	-	-
1945	2	0	2	0	0	0	0	0	0	0	0	0	0	0	0.0	0	0.0	0	0.0	46.8	-
2000	1	0	0	0	1	0	0	0	0	0	0	0	0	0	0.0	0	0.0	0	0.0	39.4	-
2015	2	0	1	0	1	0	0	0	0	0	0	0	0	0	0.0	0	0.0	0	0.0	43.1	-
2030	1	0	0	0	1	0	0	0	0	0	0	0	0	0	0.0	0	0.0	0	0.0	59.5	-
2045	0	0	0	0	0	0	0	0	0	0	0	0	0	0	0.0	0	0.0	0	0.0	-	-
2100	4	0	4	0	0	0	0	0	0	0	0	0	0	0	0.0	0	0.0	0	0.0	49.3	-
2115	0	0	0	0	0	0	0	0	0	0	0	0	0	0	0.0	0	0.0	0	0.0	-	-
2130	1	0	1	0	0	0	0	0	0	0	0	0	0	0	0.0	0	0.0	0	0.0	47.3	-
2145	1	0	1	0	0	0	0	0	0	0	0	0	0	0	0.0	0	0.0	0	0.0	49	-
2200	2	0	2	0	0	0	0	0	0	0	0	0	0	0	0.0	0	0.0	0	0.0	38.1	-
2215	0	0	0	0	0	0	0	0	0	0	0	0	0	0	0.0	0	0.0	0	0.0	-	-
2230	0	0	0	0	0	0	0	0	0	0	0	0	0	0	0.0	0	0.0	0	0.0	-	-
2245	2	0	2	0	0	0	0	0	0	0	0	0	0	0	0.0	0	0.0	0	0.0	46.3	-
2300	3	0	2	0	1	0	0	0	0	0	0	0	0	0	0.0	0	0.0	0	0.0	49.4	-
2315	1	0	1	0	0	0	0	0	0	0	0	0	0	0	0.0	0	0.0	0	0.0	31.5	-
2330	0	0	0	0	0	0	0	0	0	0	0	0	0	0	0.0	0	0.0	0	0.0	-	-
2345	0	0	0	0	0	0	0	0	0	0	0	0	0	0	0.0	0	0.0	0	0.0	-	-
07-19	**245**	**19**	**157**	**4**	**58**	**1**	**0**	**0**	**5**	**1**	**0**	**0**	**0**	**17**	**6.9**	**3**	**1.2**	**1**	**0.4**	**46.3**	**55.6**
06-22	**268**	**19**	**175**	**4**	**63**	**1**	**0**	**0**	**5**	**1**	**0**	**0**	**0**	**18**	**6.7**	**3**	**1.1**	**1**	**0.4**	**46.5**	**55.6**
06-00	**276**	**19**	**182**	**4**	**64**	**1**	**0**	**0**	**5**	**1**	**0**	**0**	**0**	**18**	**6.5**	**3**	**1.1**	**1**	**0.4**	**46.4**	**55.5**
00-00	**280**	**19**	**183**	**4**	**67**	**1**	**0**	**0**	**5**	**1**	**0**	**0**	**0**	**19**	**6.8**	**3**	**1.1**	**1**	**0.4**	**46.5**	**55.6**

Site 27
Location KNESSELL ROAD - attached to TREE
Direction Northbound

16557 / NEWARK - ON - TRENT
MARCH 2025
AUTOMATIC TRAFFIC COUNT


Virtual Day (7)


Time	Total	Classification												JPSL	JPSL%	JSL1	JSL1%	JSL2	JSL2%	Mean	Vpp
		1 MCL	2 SV	3 SVT	4 TB2	5 TB3	6 T4	7 ART3	8 ART4	9 ART5	10 ART6	11 BD	12 DRT	60	60	68 ACPO	68 ACPO	70 DfT	70 DfT		85
0000	1	0	0	0	1	0	0	0	0	0	0	0	0	0	0.0	0	0.0	0	0.0	41.4	-
0100	0	0	0	0	0	0	0	0	0	0	0	0	0	0	0.0	0	0.0	0	0.0	38.5	-
0200	0	0	0	0	0	0	0	0	0	0	0	0	0	0	0.0	0	0.0	0	0.0	53.9	-
0300	0	0	0	0	0	0	0	0	0	0	0	0	0	0	0.0	0	0.0	0	0.0	-	-
0400	1	0	0	0	1	0	0	0	0	0	0	0	0	0	25.0	0	0.0	0	0.0	52.4	-
0500	1	0	1	0	0	0	0	0	0	0	0	0	0	0	0.0	0	0.0	0	0.0	43.7	-
0600	3	0	2	0	0	0	0	0	0	0	0	0	0	0	0.0	0	0.0	0	0.0	45.2	-
0700	9	0	6	0	3	0	0	0	0	0	0	0	0	1	6.3	0	1.6	0	0.0	46.6	-
0800	13	0	10	0	3	0	0	0	0	0	0	0	0	1	4.4	0	0.0	0	0.0	46.4	54.1
0900	**15**	**1**	**9**	**0**	**4**	**0**	**0**	**0**	**0**	**0**	**0**	**0**	**0**	**1**	**3.9**	**0**	**0.0**	**0**	**0.0**	**45.5**	**54.9**
1000	14	1	8	0	3	0	1	0	0	0	0	0	0	0	2.1	0	0.0	0	0.0	41.4	51.3
1100	13	0	10	0	3	0	0	0	0	0	0	0	0	1	5.4	0	1.1	0	1.1	44.5	54.9
1200	16	2	10	0	4	0	0	0	0	0	0	0	0	0	2.7	0	0.0	0	0.0	44.4	52.2
1300	16	1	10	0	5	0	0	0	0	0	0	0	0	1	4.3	0	0.9	0	0.9	44.1	52.7
1400	20	1	14	0	5	0	0	0	0	0	0	0	0	0	1.4	0	0.0	0	0.0	44.7	53.1
1500	20	1	14	0	5	0	0	0	0	0	0	0	0	1	2.9	0	0.7	0	0.0	43.9	51.4
1600	**22**	**0**	**16**	**0**	**5**	**0**	**0**	**0**	**0**	**0**	**0**	**0**	**0**	**1**	**4.0**	**0**	**0.0**	**0**	**0.0**	**47.3**	**55.6**
1700	18	0	14	0	4	0	0	0	0	0	0	0	0	1	3.9	0	1.6	0	0.0	47.6	55.1
1800	13	0	10	0	3	0	0	0	0	0	0	0	0	0	3.3	0	1.1	0	0.0	45.5	53.9
1900	8	0	6	0	2	0	0	0	0	0	0	0	0	1	7.3	0	0.0	0	0.0	49.3	-
2000	4	0	3	0	1	0	0	0	0	0	0	0	0	0	3.3	0	0.0	0	0.0	43.8	-
2100	3	0	2	0	0	0	0	0	0	0	0	0	0	0	0.0	0	0.0	0	0.0	48	-
2200	2	0	2	0	0	0	0	0	0	0	0	0	0	0	0.0	0	0.0	0	0.0	43.5	-
2300	2	0	1	0	1	0	0	0	0	0	0	0	0	0	11.8	0	0.0	0	0.0	45.9	-
07-19	**189**	**6**	**130**	**1**	**46**	**1**	**1**	**0**	**2**	**1**	**0**	**0**	**0**	**7**	**3.6**	**1**	**0.5**	**0**	**0.2**	**45.2**	**53.6**
06-22	**207**	**6**	**144**	**1**	**50**	**1**	**1**	**0**	**2**	**1**	**0**	**0**	**0**	**7**	**3.6**	**1**	**0.5**	**0**	**0.1**	**45.4**	**53.7**
06-00	**211**	**6**	**147**	**1**	**51**	**1**	**1**	**0**	**2**	**1**	**0**	**0**	**0**	**8**	**3.7**	**1**	**0.5**	**0**	**0.1**	**45.3**	**53.7**
00-00	**215**	**6**	**149**	**1**	**53**	**1**	**1**	**0**	**2**	**1**	**0**	**0**	**0**	**8**	**3.7**	**1**	**0.5**	**0**	**0.1**	**45.3**	**53.7**

Virtual Week (1)

Time	Total	Classification												JPSL	JPSL%	JSL1	JSL1%	JSL2	JSL2%	Mean	Vpp
		1 MCL	2 SV	3 SVT	4 TB2	5 TB3	6 T4	7 ART3	8 ART4	9 ART5	10 ART6	11 BD	12 DRT	60	60	68 ACPO	68 ACPO	70 DfT	70 DfT		85
Mon	218	2	156	1	51	3	3	0	1	1	0	0	0	8	3.7	1	0.5	0	0.0	46.1	54.6
Tue	260	7	183	1	62	1	4	0	2	0	0	0	0	9	3.5	1	0.4	1	0.4	45.7	53.3
Wed	251	5	161	1	78	2	0	0	3	1	0	0	0	8	3.2	2	0.8	0	0.0	45.2	52
Thu	280	19	183	4	67	1	0	0	5	1	0	0	0	19	6.8	3	1.1	1	0.4	46.5	55.6
Fri	245	4	169	2	67	0	0	1	0	2	0	0	0	6	2.4	0	0.0	0	0.0	45.6	52.8
JSat	139	3	106	0	28	0	1	0	1	0	0	0	0	4	2.9	0	0.0	0	0.0	43	53.1
JSun	111	4	86	0	19	0	1	0	1	0	0	0	0	2	1.8	0	0.0	0	0.0	42.9	52.1
5 Day Ave.	**251**	**7**	**170**	**2**	**65**	**1**	**1**	**0**	**2**	**1**	**0**	**0**	**0**	**10**	**4.0**	**1**	**0.4**	**0**	**0.0**	**45.8**	**53.7**
7 Day Ave.	**215**	**6**	**149**	**1**	**53**	**1**	**1**	**0**	**2**	**1**	**0**	**0**	**0**	**8**	**3.7**	**1**	**0.5**	**0**	**0.1**	**45.3**	**53.7**
--	**1504**	**44**	**1044**	**9**	**372**	**7**	**9**	**1**	**13**	**5**	**0**	**0**	**0**	**56**	**3.7**	**7**	**0.5**	**2**	**0.1**	**45.3**	**53.7**

Summary Graphs

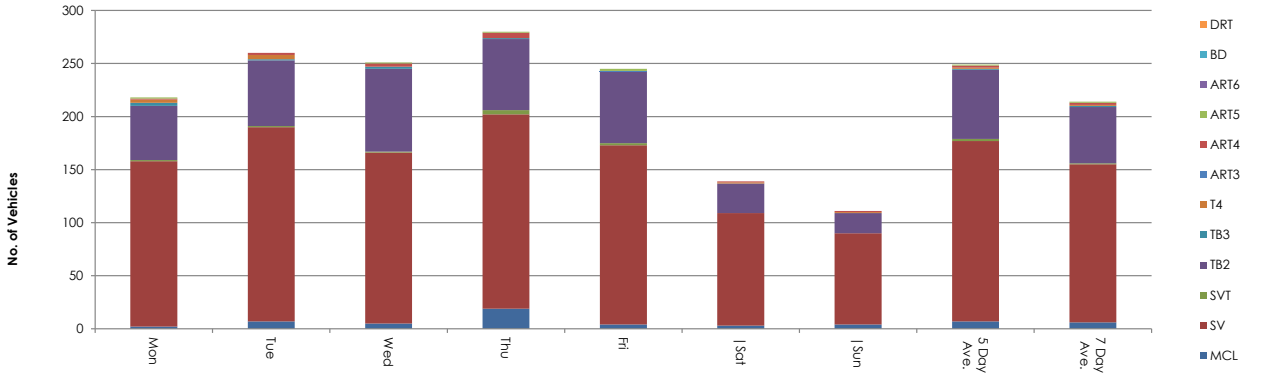

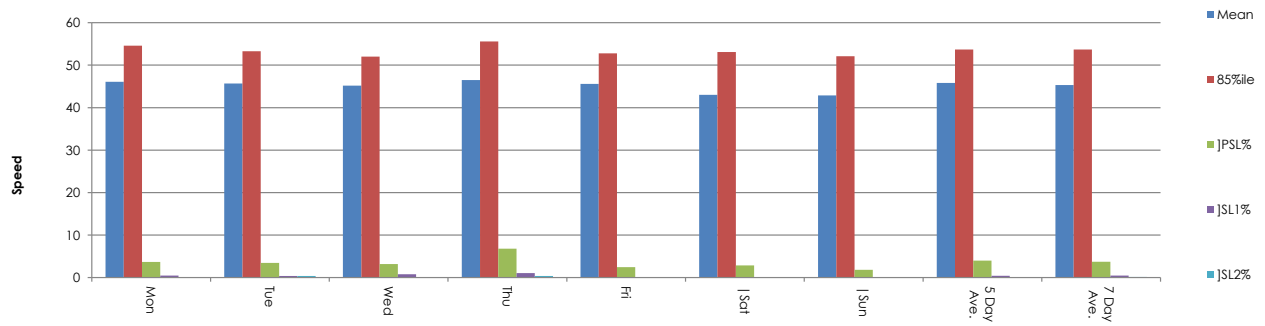

Site 27
Location KNESSELL ROAD - attached to TREE
Direction Northbound

16557 / NEWARK - ON - TRENT
MARCH 2025
AUTOMATIC TRAFFIC COUNT

14 March 2025 **Friday**

Time	Total	Speed Bins (mph)																												
		0 - 5	5 - 10	10 - 15	15 - 20	20 - 25	25 - 30	30 - 35	35 - 40	40 - 45	45 - 50	50 - 55	55 - 60	60 - 65	65 - 70	70 - 75	75 - 80	80 - 85	85 - 90	90 - 95	95 - 100	100 - 105	105 - 110	110 - 115	115 - 120	120 - 125	125 - 130	130 - 135	135 - 140
0000	0	0	0	0	0	0	0	0	0	0	0	0	0	0	0	0	0	0	0	0	0	0	0	0	0	0	0	0	0	0
0015	0	0	0	0	0	0	0	0	0	0	0	0	0	0	0	0	0	0	0	0	0	0	0	0	0	0	0	0	0	0
0030	1	0	0	0	0	0	0	0	0	1	0	0	0	0	0	0	0	0	0	0	0	0	0	0	0	0	0	0	0	0
0045	1	0	0	0	0	0	0	0	1	0	0	0	0	0	0	0	0	0	0	0	0	0	0	0	0	0	0	0	0	0
0100	0	0	0	0	0	0	0	0	0	0	0	0	0	0	0	0	0	0	0	0	0	0	0	0	0	0	0	0	0	0
0115	0	0	0	0	0	0	0	0	0	0	0	0	0	0	0	0	0	0	0	0	0	0	0	0	0	0	0	0	0	0
0130	0	0	0	0	0	0	0	0	0	0	0	0	0	0	0	0	0	0	0	0	0	0	0	0	0	0	0	0	0	0
0145	0	0	0	0	0	0	0	0	0	0	0	0	0	0	0	0	0	0	0	0	0	0	0	0	0	0	0	0	0	0
0200	0	0	0	0	0	0	0	0	0	0	0	0	0	0	0	0	0	0	0	0	0	0	0	0	0	0	0	0	0	0
0215	0	0	0	0	0	0	0	0	0	0	0	0	0	0	0	0	0	0	0	0	0	0	0	0	0	0	0	0	0	0
0230	0	0	0	0	0	0	0	0	0	0	0	0	0	0	0	0	0	0	0	0	0	0	0	0	0	0	0	0	0	0
0245	0	0	0	0	0	0	0	0	0	0	0	0	0	0	0	0	0	0	0	0	0	0	0	0	0	0	0	0	0	0
0300	0	0	0	0	0	0	0	0	0	0	0	0	0	0	0	0	0	0	0	0	0	0	0	0	0	0	0	0	0	0
0315	0	0	0	0	0	0	0	0	0	0	0	0	0	0	0	0	0	0	0	0	0	0	0	0	0	0	0	0	0	0
0330	0	0	0	0	0	0	0	0	0	0	0	0	0	0	0	0	0	0	0	0	0	0	0	0	0	0	0	0	0	0
0345	0	0	0	0	0	0	0	0	0	0	0	0	0	0	0	0	0	0	0	0	0	0	0	0	0	0	0	0	0	0
0400	1	0	0	0	0	0	0	0	0	0	1	0	0	0	0	0	0	0	0	0	0	0	0	0	0	0	0	0	0	0
0415	0	0	0	0	0	0	0	0	0	0	0	0	0	0	0	0	0	0	0	0	0	0	0	0	0	0	0	0	0	0
0430	0	0	0	0	0	0	0	0	0	0	0	0	0	0	0	0	0	0	0	0	0	0	0	0	0	0	0	0	0	0
0445	1	0	0	0	0	0	0	0	0	0	0	0	1	0	0	0	0	0	0	0	0	0	0	0	0	0	0	0	0	0
0500	0	0	0	0	0	0	0	0	0	0	0	0	0	0	0	0	0	0	0	0	0	0	0	0	0	0	0	0	0	0
0515	0	0	0	0	0	0	0	0	0	0	0	0	0	0	0	0	0	0	0	0	0	0	0	0	0	0	0	0	0	0
0530	0	0	0	0	0	0	0	0	0	0	0	0	0	0	0	0	0	0	0	0	0	0	0	0	0	0	0	0	0	0
0545	1	0	0	0	0	0	0	0	0	0	0	1	0	0	0	0	0	0	0	0	0	0	0	0	0	0	0	0	0	0
0600	0	0	0	0	0	0	0	0	0	0	0	0	0	0	0	0	0	0	0	0	0	0	0	0	0	0	0	0	0	0
0615	1	0	0	0	0	0	0	0	1	0	0	0	0	0	0	0	0	0	0	0	0	0	0	0	0	0	0	0	0	0
0630	0	0	0	0	0	0	0	0	0	0	0	0	0	0	0	0	0	0	0	0	0	0	0	0	0	0	0	0	0	0
0645	1	0	0	0	0	0	0	0	0	0	1	0	0	0	0	0	0	0	0	0	0	0	0	0	0	0	0	0	0	0
0700	4	0	0	0	0	0	0	0	0	0	3	1	0	0	0	0	0	0	0	0	0	0	0	0	0	0	0	0	0	0
0715	0	0	0	0	0	0	0	0	0	0	0	0	0	0	0	0	0	0	0	0	0	0	0	0	0	0	0	0	0	0
0730	0	0	0	0	0	0	0	0	0	0	0	0	0	0	0	0	0	0	0	0	0	0	0	0	0	0	0	0	0	0
0745	7	0	0	0	0	0	0	0	1	0	5	0	0	0	1	0	0	0	0	0	0	0	0	0	0	0	0	0	0	0
0800	3	0	0	0	0	0	0	0	0	1	1	1	0	0	0	0	0	0	0	0	0	0	0	0	0	0	0	0	0	0
0815	1	0	0	0	0	0	0	0	0	0	1	0	0	0	0	0	0	0	0	0	0	0	0	0	0	0	0	0	0	0
0830	2	0	1	0	0	0	0	0	0	0	1	0	0	0	0	0	0	0	0	0	0	0	0	0	0	0	0	0	0	0
0845	**11**	**0**	**0**	**0**	**0**	**0**	**0**	**1**	**2**	**1**	**3**	**3**	**1**	**0**	**0**	**0**	**0**	**0**	**0**	**0**	**0**	**0**	**0**	**0**	**0**	**0**	**0**	**0**	**0**	**0**
0900	3	0	0	0	0	0	0	0	0	0	1	1	1	0	0	0	0	0	0	0	0	0	0	0	0	0	0	0	0	0
0915	7	0	0	0	0	0	0	0	1	2	3	0	1	0	0	0	0	0	0	0	0	0	0	0	0	0	0	0	0	0
0930	5	0	0	0	0	0	0	0	1	1	2	0	0	1	0	0	0	0	0	0	0	0	0	0	0	0	0	0	0	0
0945	4	0	0	0	1	0	0	0	0	0	3	0	0	0	0	0	0	0	0	0	0	0	0	0	0	0	0	0	0	0
1000	3	0	0	0	0	0	0	0	0	1	2	0	0	0	0	0	0	0	0	0	0	0	0	0	0	0	0	0	0	0
1015	7	0	0	0	0	0	0	0	0	4	1	1	0	1	0	0	0	0	0	0	0	0	0	0	0	0	0	0	0	0
1030	4	0	0	0	0	0	0	0	1	2	0	1	0	0	0	0	0	0	0	0	0	0	0	0	0	0	0	0	0	0
1045	4	0	0	0	0	0	1	1	1	1	0	0	0	0	0	0	0	0	0	0	0	0	0	0	0	0	0	0	0	0
1100	2	0	0	0	0	0	0	1	0	0	1	0	0	0	0	0	0	0	0	0	0	0	0	0	0	0	0	0	0	0
1115	1	0	0	0	0	0	0	1	0	0	0	0	0	0	0	0	0	0	0	0	0	0	0	0	0	0	0	0	0	0
1130	0	0	0	0	0	0	0	0	0	0	0	0	0	0	0	0	0	0	0	0	0	0	0	0	0	0	0	0	0	0
1145	3	0	0	0	0	0	0	0	0	1	1	0	1	0	0	0	0	0	0	0	0	0	0	0	0	0	0	0	0	0
1200	2	0	0	0	0	0	0	0	0	0	2	0	0	0	0	0	0	0	0	0	0	0	0	0	0	0	0	0	0	0
1215	3	0	0	0	0	0	0	0	0	2	1	0	0	0	0	0	0	0	0	0	0	0	0	0	0	0	0	0	0	0
1230	3	0	0	0	0	0	0	0	1	0	1	0	1	0	0	0	0	0	0	0	0	0	0	0	0	0	0	0	0	0
1245	4	0	0	0	0	0	0	0	0	3	1	0	0	0	0	0	0	0	0	0	0	0	0	0	0	0	0	0	0	0
1300	4	0	0	0	0	1	0	0	0	1	0	2	0	0	0	0	0	0	0	0	0	0	0	0	0	0	0	0	0	0
1315	2	0	0	0	0	0	0	0	0	1	1	0	0	0	0	0	0	0	0	0	0	0	0	0	0	0	0	0	0	0
1330	6	0	0	0	0	0	0	0	1	0	2	2	0	1	0	0	0	0	0	0	0	0	0	0	0	0	0	0	0	0
1345	9	0	0	0	0	0	0	0	2	2	2	3	0	0	0	0	0	0	0	0	0	0	0	0	0	0	0	0	0	0
1400	3	0	0	0	0	0	0	0	0	1	2	0	0	0	0	0	0	0	0	0	0	0	0	0	0	0	0	0	0	0
1415	5	0	0	0	0	0	0	0	0	1	2	2	0	0	0	0	0	0	0	0	0	0	0	0	0	0	0	0	0	0
1430	5	0	0	0	0	0	1	0	0	3	0	1	0	0	0	0	0	0	0	0	0	0	0	0	0	0	0	0	0	0
1445	7	0	0	0	0	0	0	0	0	3	1	1	2	0	0	0	0	0	0	0	0	0	0	0	0	0	0	0	0	0
1500	4	0	0	1	0	0	0	0	0	2	1	0	0	0	0	0	0	0	0	0	0	0	0	0	0	0	0	0	0	0
1515	6	0	0	0	0	0	0	0	2	2	1	1	0	0	0	0	0	0	0	0	0	0	0	0	0	0	0	0	0	0
1530	6	0	0	0	0	0	0	0	0	1	2	3	0	0	0	0	0	0	0	0	0	0	0	0	0	0	0	0	0	0
1545	**12**	**0**	**0**	**0**	**0**	**0**	**1**	**0**	**0**	**3**	**5**	**1**	**2**	**0**	**0**	**0**	**0**	**0**	**0**	**0**	**0**	**0**	**0**	**0**	**0**	**0**	**0**	**0**	**0**	**0**
1600	10	0	0	0	0	0	0	0	1	5	1	2	1	0	0	0	0	0	0	0	0	0	0	0	0	0	0	0	0	0
1615	2	0	0	0	0	0	0	0	0	1	0	1	0	0	0	0	0	0	0	0	0	0	0	0	0	0	0	0	0	0
1630	8	0	0	0	0	0	0	0	1	1	2	3	1	0	0	0	0	0	0	0	0	0	0	0	0	0	0	0	0	0
1645	7	0	0	0	0	0	0	0	1	1	3	1	1	0	0	0	0	0	0	0	0	0	0	0	0	0	0	0	0	0
1700	6	0	0	0	0	0	0	0	1	1	4	0	0	0	0	0	0	0	0	0	0	0	0	0	0	0	0	0	0	0
1715	8	0	0	0	0	0	0	0	0	2	3	1	2	0	0	0	0	0	0	0	0	0	0	0	0	0	0	0	0	0
1730	7	0	0	0	0	0	0	0	2	2	1	0	2	0	0	0	0	0	0	0	0	0	0	0	0	0	0	0	0	0
1745	4	0	0	0	0	0	0	0	1	1	0	1	0	1	0	0	0	0	0	0	0	0	0	0	0	0	0	0	0	0
1800	3	0	0	0	0	0	0	0	1	1	0	0	1	0	0	0	0	0	0	0	0	0	0	0	0	0	0	0	0	0
1815	4	0	0	0	0	0	1	0	2	1	0	0	0	0	0	0	0	0	0	0	0	0	0	0	0	0	0	0	0	0
1830	6	0	0	0	0	0	0	1	1	0	3	1	0	0	0	0	0	0	0	0	0	0	0	0	0	0	0	0	0	0
1845	3	0	0	0	0	0	0	1	1	1	0	0	0	0	0	0	0	0	0	0	0	0	0	0	0	0	0	0	0	0
1900	2	0	0	0	0	0	0	0	0	0	1	0	1	0	0	0	0	0	0	0	0	0	0	0	0	0	0	0	0	0
1915	1	0	0	0	0	0	0	0	0	1	0	0	0	0	0	0	0	0	0	0	0	0	0	0	0	0	0	0	0	0
1930	2	0	0	0	0	0	0	0	0	0	2	0	0	0	0	0	0	0	0	0	0	0	0	0	0	0	0	0	0	0
1945	2	0	0	0	0	0	0	0	1	0	0	1	0	0	0	0	0	0	0	0	0	0	0	0	0	0	0	0	0	0
2000	3	0	0	0	0	0	0	0	1	0	2	0	0	0	0	0	0	0	0	0	0	0	0	0	0	0	0	0	0	0
2015	1	0	0	0	0	0	0	0	0	1	0	0	0	0	0	0	0	0	0	0	0	0	0	0	0	0	0	0	0	0
2030	1	0	0	0	0	0	0	1	0	0	0	0	0	0	0	0	0	0	0	0	0	0	0	0	0	0	0	0	0	0
2045	0	0	0	0	0	0	0	0	0	0	0	0	0	0	0	0	0	0	0	0	0	0	0	0	0	0	0	0	0	0
2100	0	0	0	0	0	0	0	0	0	0	0	0	0	0	0	0	0	0	0	0	0	0	0	0	0	0	0	0	0	0
2115	0	0	0	0	0	0	0	0	0	0	0	0	0	0	0	0	0	0	0	0	0	0	0	0	0	0	0	0	0	0
2130	2	0	0	0	0	0	0	0	0	2	0	0	0	0	0	0	0	0	0	0	0	0	0	0	0	0	0	0	0	0
2145	0	0	0	0	0	0	0	0	0	0	0	0	0	0	0	0	0	0	0	0	0	0	0	0	0	0	0	0	0	0
2200	1	0	0	0	0	0	0	0	1	0	0	0	0	0	0	0	0	0	0	0	0	0	0	0	0	0	0	0	0	0
2215	1	0	0	0	0	0	0	0	0	0	1	0	0	0	0	0	0	0	0	0	0	0	0	0	0	0	0	0	0	0
2230	0	0	0	0	0	0	0	0	0	0	0	0	0	0	0	0	0	0	0	0	0	0	0	0	0	0	0	0	0	0
2245	0	0	0	0	0	0	0	0	0	0	0	0	0	0	0	0	0	0	0	0	0	0	0	0	0	0	0	0	0	0
2300	0	0	0	0	0	0	0	0	0	0	0	0	0	0	0	0	0	0	0	0	0	0	0	0	0	0	0	0	0	0
2315	0	0	0	0	0	0	0	0	0	0	0	0	0	0	0	0	0	0	0	0	0	0	0	0	0	0	0	0	0	0
2330	1	0	0	0	0	0	0	0	1	0	0	0	0	0	0	0	0	0	0	0	0	0	0	0	0	0	0	0	0	0
2345	1	0	0	0	0	0	0	0	1	0	0	0	0	0	0	0	0	0	0	0	0	0	0	0	0	0	0	0	0	0
07-19	**220**	**0**	**1**	**1**	**1**	**1**	**4**	**6**	**25**	**56**	**69**	**34**	**17**	**4**	**1**	**0**	**0**	**0**	**0**	**0**	**0**	**0**	**0**	**0**	**0**	**0**	**0**	**0**	**0**	**0**
06-22	**236**	**0**	**1**	**1**	**1**	**1**	**4**	**7**	**28**	**60**	**75**	**35**	**18**	**4**	**1**	**0**	**0**	**0**	**0**	**0**	**0**	**0**	**0**	**0**	**0**	**0**	**0**	**0**	**0**	**0**
06-00	**240**	**0**	**1**	**1**	**1**	**1**	**4**	**7**	**30**	**61**	**76**	**35**	**18**	**4**	**1**	**0**	**0**	**0**	**0**	**0**	**0**	**0**	**0**	**0**	**0**	**0**	**0**	**0**	**0**	**0**
00-00	**245**	**0**	**1**	**1**	**1**	**1**	**4**	**7**	**31**	**62**	**76**	**37**	**18**	**5**	**1**	**0**	**0**	**0**	**0**	**0**	**0**	**0**	**0**	**0**	**0**	**0**	**0**	**0**	**0**	**0**

Site 27
Location KNESSELL ROAD - attached to TREE
Direction Northbound

16557 / NEWARK - ON - TRENT
MARCH 2025
AUTOMATIC TRAFFIC COUNT

15 March 2025 **Saturday**

Time	Total	Speed Bins (mph)																												
		0 - 5	5 - 10	10 - 15	15 - 20	20 - 25	25 - 30	30 - 35	35 - 40	40 - 45	45 - 50	50 - 55	55 - 60	60 - 65	65 - 70	70 - 75	75 - 80	80 - 85	85 - 90	90 - 95	95 - 100	100 - 105	105 - 110	110 - 115	115 - 120	120 - 125	125 - 130	130 - 135	135 - 140
0000	2	0	0	0	0	0	0	0	1	1	0	0	0	0	0	0	0	0	0	0	0	0	0	0	0	0	0	0	0	0
0015	0	0	0	0	0	0	0	0	0	0	0	0	0	0	0	0	0	0	0	0	0	0	0	0	0	0	0	0	0	0
0030	0	0	0	0	0	0	0	0	0	0	0	0	0	0	0	0	0	0	0	0	0	0	0	0	0	0	0	0	0	0
0045	1	0	0	0	0	0	0	0	1	0	0	0	0	0	0	0	0	0	0	0	0	0	0	0	0	0	0	0	0	0
0100	0	0	0	0	0	0	0	0	0	0	0	0	0	0	0	0	0	0	0	0	0	0	0	0	0	0	0	0	0	0
0115	0	0	0	0	0	0	0	0	0	0	0	0	0	0	0	0	0	0	0	0	0	0	0	0	0	0	0	0	0	0
0130	0	0	0	0	0	0	0	0	0	0	0	0	0	0	0	0	0	0	0	0	0	0	0	0	0	0	0	0	0	0
0145	0	0	0	0	0	0	0	0	0	0	0	0	0	0	0	0	0	0	0	0	0	0	0	0	0	0	0	0	0	0
0200	0	0	0	0	0	0	0	0	0	0	0	0	0	0	0	0	0	0	0	0	0	0	0	0	0	0	0	0	0	0
0215	0	0	0	0	0	0	0	0	0	0	0	0	0	0	0	0	0	0	0	0	0	0	0	0	0	0	0	0	0	0
0230	0	0	0	0	0	0	0	0	0	0	0	0	0	0	0	0	0	0	0	0	0	0	0	0	0	0	0	0	0	0
0245	0	0	0	0	0	0	0	0	0	0	0	0	0	0	0	0	0	0	0	0	0	0	0	0	0	0	0	0	0	0
0300	0	0	0	0	0	0	0	0	0	0	0	0	0	0	0	0	0	0	0	0	0	0	0	0	0	0	0	0	0	0
0315	0	0	0	0	0	0	0	0	0	0	0	0	0	0	0	0	0	0	0	0	0	0	0	0	0	0	0	0	0	0
0330	0	0	0	0	0	0	0	0	0	0	0	0	0	0	0	0	0	0	0	0	0	0	0	0	0	0	0	0	0	0
0345	0	0	0	0	0	0	0	0	0	0	0	0	0	0	0	0	0	0	0	0	0	0	0	0	0	0	0	0	0	0
0400	0	0	0	0	0	0	0	0	0	0	0	0	0	0	0	0	0	0	0	0	0	0	0	0	0	0	0	0	0	0
0415	0	0	0	0	0	0	0	0	0	0	0	0	0	0	0	0	0	0	0	0	0	0	0	0	0	0	0	0	0	0
0430	0	0	0	0	0	0	0	0	0	0	0	0	0	0	0	0	0	0	0	0	0	0	0	0	0	0	0	0	0	0
0445	0	0	0	0	0	0	0	0	0	0	0	0	0	0	0	0	0	0	0	0	0	0	0	0	0	0	0	0	0	0
0500	0	0	0	0	0	0	0	0	0	0	0	0	0	0	0	0	0	0	0	0	0	0	0	0	0	0	0	0	0	0
0515	0	0	0	0	0	0	0	0	0	0	0	0	0	0	0	0	0	0	0	0	0	0	0	0	0	0	0	0	0	0
0530	0	0	0	0	0	0	0	0	0	0	0	0	0	0	0	0	0	0	0	0	0	0	0	0	0	0	0	0	0	0
0545	0	0	0	0	0	0	0	0	0	0	0	0	0	0	0	0	0	0	0	0	0	0	0	0	0	0	0	0	0	0
0600	0	0	0	0	0	0	0	0	0	0	0	0	0	0	0	0	0	0	0	0	0	0	0	0	0	0	0	0	0	0
0615	1	0	0	0	0	0	0	0	1	0	0	0	0	0	0	0	0	0	0	0	0	0	0	0	0	0	0	0	0	0
0630	0	0	0	0	0	0	0	0	0	0	0	0	0	0	0	0	0	0	0	0	0	0	0	0	0	0	0	0	0	0
0645	0	0	0	0	0	0	0	0	0	0	0	0	0	0	0	0	0	0	0	0	0	0	0	0	0	0	0	0	0	0
0700	0	0	0	0	0	0	0	0	0	0	0	0	0	0	0	0	0	0	0	0	0	0	0	0	0	0	0	0	0	0
0715	0	0	0	0	0	0	0	0	0	0	0	0	0	0	0	0	0	0	0	0	0	0	0	0	0	0	0	0	0	0
0730	3	0	0	0	0	0	0	0	0	1	1	0	1	0	0	0	0	0	0	0	0	0	0	0	0	0	0	0	0	0
0745	1	0	0	0	0	0	0	0	1	0	0	0	0	0	0	0	0	0	0	0	0	0	0	0	0	0	0	0	0	0
0800	0	0	0	0	0	0	0	0	0	0	0	0	0	0	0	0	0	0	0	0	0	0	0	0	0	0	0	0	0	0
0815	2	0	0	0	0	0	0	0	0	1	0	1	0	0	0	0	0	0	0	0	0	0	0	0	0	0	0	0	0	0
0830	3	0	0	0	0	0	0	1	0	2	0	0	0	0	0	0	0	0	0	0	0	0	0	0	0	0	0	0	0	0
0845	2	0	0	1	0	0	0	0	1	0	0	0	0	0	0	0	0	0	0	0	0	0	0	0	0	0	0	0	0	0
0900	0	0	0	0	0	0	0	0	0	0	0	0	0	0	0	0	0	0	0	0	0	0	0	0	0	0	0	0	0	0
0915	2	0	0	0	1	0	0	0	0	1	0	0	0	0	0	0	0	0	0	0	0	0	0	0	0	0	0	0	0	0
0930	3	0	0	0	0	0	0	0	0	1	2	0	0	0	0	0	0	0	0	0	0	0	0	0	0	0	0	0	0	0
0945	**6**	**0**	**0**	**0**	**0**	**0**	**0**	**0**	**0**	**2**	**4**	**0**	**0**	**0**	**0**	**0**	**0**	**0**	**0**	**0**	**0**	**0**	**0**	**0**	**0**	**0**	**0**	**0**	**0**	**0**
1000	4	0	0	0	0	0	0	1	0	0	2	0	1	0	0	0	0	0	0	0	0	0	0	0	0	0	0	0	0	0
1015	**6**	**0**	**0**	**0**	**0**	**0**	**1**	**2**	**0**	**1**	**1**	**0**	**1**	**0**	**0**	**0**	**0**	**0**	**0**	**0**	**0**	**0**	**0**	**0**	**0**	**0**	**0**	**0**	**0**	**0**
1030	1	0	0	0	0	0	0	0	0	0	0	0	1	0	0	0	0	0	0	0	0	0	0	0	0	0	0	0	0	0
1045	5	0	0	1	0	0	1	0	0	1	2	0	0	0	0	0	0	0	0	0	0	0	0	0	0	0	0	0	0	0
1100	4	0	0	0	0	0	0	0	0	2	1	0	1	0	0	0	0	0	0	0	0	0	0	0	0	0	0	0	0	0
1115	4	0	0	1	0	0	0	0	1	1	1	0	0	0	0	0	0	0	0	0	0	0	0	0	0	0	0	0	0	0
1130	2	0	0	0	0	0	0	1	1	0	0	0	0	0	0	0	0	0	0	0	0	0	0	0	0	0	0	0	0	0
1145	5	0	0	0	0	0	1	0	3	0	0	1	0	0	0	0	0	0	0	0	0	0	0	0	0	0	0	0	0	0
1200	3	0	0	0	0	0	0	0	2	1	0	0	0	0	0	0	0	0	0	0	0	0	0	0	0	0	0	0	0	0
1215	3	0	0	0	0	0	0	0	0	2	0	1	0	0	0	0	0	0	0	0	0	0	0	0	0	0	0	0	0	0
1230	3	0	0	0	0	0	0	0	2	0	1	0	0	0	0	0	0	0	0	0	0	0	0	0	0	0	0	0	0	0
1245	4	0	0	0	0	0	0	0	0	0	2	1	1	0	0	0	0	0	0	0	0	0	0	0	0	0	0	0	0	0
1300	6	0	0	0	1	0	0	0	1	1	2	0	1	0	0	0	0	0	0	0	0	0	0	0	0	0	0	0	0	0
1315	2	0	0	0	0	0	0	1	0	1	0	0	0	0	0	0	0	0	0	0	0	0	0	0	0	0	0	0	0	0
1330	0	0	0	0	0	0	0	0	0	0	0	0	0	0	0	0	0	0	0	0	0	0	0	0	0	0	0	0	0	0
1345	3	0	0	0	0	0	1	0	2	0	0	0	0	0	0	0	0	0	0	0	0	0	0	0	0	0	0	0	0	0
1400	3	0	0	0	0	0	0	0	1	0	2	0	0	0	0	0	0	0	0	0	0	0	0	0	0	0	0	0	0	0
1415	3	0	0	0	0	0	0	1	0	1	1	0	0	0	0	0	0	0	0	0	0	0	0	0	0	0	0	0	0	0
1430	1	0	0	0	0	0	0	0	0	1	0	0	0	0	0	0	0	0	0	0	0	0	0	0	0	0	0	0	0	0
1445	2	0	0	0	0	0	0	1	0	0	0	1	0	0	0	0	0	0	0	0	0	0	0	0	0	0	0	0	0	0
1500	2	0	0	0	0	0	0	0	1	0	0	0	1	0	0	0	0	0	0	0	0	0	0	0	0	0	0	0	0	0
1515	2	0	0	0	0	0	0	0	0	1	0	2	0	0	0	0	0	0	0	0	0	0	0	0	0	0	0	0	0	0
1530	1	0	0	0	0	0	0	1	0	0	0	0	0	0	0	0	0	0	0	0	0	0	0	0	0	0	0	0	0	0
1545	4	0	0	0	0	0	0	0	1	2	1	0	0	0	0	0	0	0	0	0	0	0	0	0	0	0	0	0	0	0
1600	4	0	0	0	0	0	0	0	0	2	1	1	0	0	0	0	0	0	0	0	0	0	0	0	0	0	0	0	0	0
1615	**7**	**0**	**0**	**0**	**0**	**0**	**0**	**1**	**1**	**1**	**1**	**1**	**0**	**2**	**0**	**0**	**0**	**0**	**0**	**0**	**0**	**0**	**0**	**0**	**0**	**0**	**0**	**0**	**0**	**0**
1630	3	0	0	0	0	0	0	0	0	1	1	1	0	0	0	0	0	0	0	0	0	0	0	0	0	0	0	0	0	0
1645	1	0	0	0	0	0	0	0	0	0	1	0	0	0	0	0	0	0	0	0	0	0	0	0	0	0	0	0	0	0
1700	1	0	0	0	0	0	0	0	0	1	0	0	0	0	0	0	0	0	0	0	0	0	0	0	0	0	0	0	0	0
1715	3	0	0	0	0	0	0	1	0	2	0	0	0	0	0	0	0	0	0	0	0	0	0	0	0	0	0	0	0	0
1730	1	0	0	0	0	0	0	0	0	1	0	0	0	0	0	0	0	0	0	0	0	0	0	0	0	0	0	0	0	0
1745	1	0	0	0	0	0	0	0	1	0	0	0	0	0	0	0	0	0	0	0	0	0	0	0	0	0	0	0	0	0
1800	0	0	0	0	0	0	0	0	0	0	0	0	0	0	0	0	0	0	0	0	0	0	0	0	0	0	0	0	0	0
1815	2	0	0	0	0	0	0	0	0	1	0	1	0	0	0	0	0	0	0	0	0	0	0	0	0	0	0	0	0	0
1830	1	0	0	0	0	0	0	0	0	0	1	0	0	0	0	0	0	0	0	0	0	0	0	0	0	0	0	0	0	0
1845	1	0	0	0	0	0	0	0	0	0	1	0	0	0	0	0	0	0	0	0	0	0	0	0	0	0	0	0	0	0
1900	1	0	0	0	0	0	0	0	0	0	1	0	0	0	0	0	0	0	0	0	0	0	0	0	0	0	0	0	0	0
1915	0	0	0	0	0	0	0	0	0	0	0	0	0	0	0	0	0	0	0	0	0	0	0	0	0	0	0	0	0	0
1930	1	0	0	0	0	0	0	0	0	0	1	0	0	0	0	0	0	0	0	0	0	0	0	0	0	0	0	0	0	0
1945	2	0	0	0	0	0	0	0	0	0	0	1	1	0	0	0	0	0	0	0	0	0	0	0	0	0	0	0	0	0
2000	1	0	0	0	0	0	0	1	0	0	0	0	0	0	0	0	0	0	0	0	0	0	0	0	0	0	0	0	0	0
2015	2	0	0	0	0	0	0	0	0	1	0	0	0	1	0	0	0	0	0	0	0	0	0	0	0	0	0	0	0	0
2030	1	0	0	0	0	0	0	0	1	0	0	0	0	0	0	0	0	0	0	0	0	0	0	0	0	0	0	0	0	0
2045	0	0	0	0	0	0	0	0	0	0	0	0	0	0	0	0	0	0	0	0	0	0	0	0	0	0	0	0	0	0
2100	0	0	0	0	0	0	0	0	0	0	0	0	0	0	0	0	0	0	0	0	0	0	0	0	0	0	0	0	0	0
2115	1	0	0	0	0	0	0	0	0	0	1	0	0	0	0	0	0	0	0	0	0	0	0	0	0	0	0	0	0	0
2130	0	0	0	0	0	0	0	0	0	0	0	0	0	0	0	0	0	0	0	0	0	0	0	0	0	0	0	0	0	0
2145	1	0	0	0	0	0	0	0	0	0	0	0	1	0	0	0	0	0	0	0	0	0	0	0	0	0	0	0	0	0
2200	1	0	0	0	0	0	1	0	0	0	0	0	0	0	0	0	0	0	0	0	0	0	0	0	0	0	0	0	0	0
2215	0	0	0	0	0	0	0	0	0	0	0	0	0	0	0	0	0	0	0	0	0	0	0	0	0	0	0	0	0	0
2230	0	0	0	0	0	0	0	0	0	0	0	0	0	0	0	0	0	0	0	0	0	0	0	0	0	0	0	0	0	0
2245	1	0	0	0	0	0	0	0	0	0	1	0	0	0	0	0	0	0	0	0	0	0	0	0	0	0	0	0	0	0
2300	0	0	0	0	0	0	0	0	0	0	0	0	0	0	0	0	0	0	0	0	0	0	0	0	0	0	0	0	0	0
2315	2	0	0	0	0	0	0	0	0	0	1	0	1	0	0	0	0	0	0	0	0	0	0	0	0	0	0	0	0	0
2330	0	0	0	0	0	0	0	0	0	0	0	0	0	0	0	0	0	0	0	0	0	0	0	0	0	0	0	0	0	0
2345	1	0	0	0	0	0	0	0	0	1	0	0	0	0	0	0	0	0	0	0	0	0	0	0	0	0	0	0	0	0
07-19	**120**	**0**	**0**	**3**	**2**	**0**	**4**	**11**	**19**	**30**	**30**	**11**	**8**	**2**	**0**	**0**	**0**	**0**	**0**	**0**	**0**	**0**	**0**	**0**	**0**	**0**	**0**	**0**	**0**	**0**
06-22	**131**	**0**	**0**	**3**	**2**	**0**	**4**	**12**	**21**	**31**	**33**	**12**	**10**	**3**	**0**	**0**	**0**	**0**	**0**	**0**	**0**	**0**	**0**	**0**	**0**	**0**	**0**	**0**	**0**	**0**
06-00	**136**	**0**	**0**	**3**	**2**	**0**	**5**	**12**	**21**	**32**	**34**	**13**	**10**	**4**	**0**	**0**	**0**	**0**	**0**	**0**	**0**	**0**	**0**	**0**	**0**	**0**	**0**	**0**	**0**	**0**
00-00	**139**	**0**	**0**	**3**	**2**	**0**	**5**	**12**	**23**	**33**	**34**	**13**	**10**	**4**	**0**	**0**	**0**	**0**	**0**	**0**	**0**	**0**	**0**	**0**	**0**	**0**	**0**	**0**	**0**	**0**

Site 27
Location KNESSELL ROAD - attached to TREE
Direction Northbound

16557 / NEWARK - ON - TRENT
MARCH 2025
AUTOMATIC TRAFFIC COUNT

16 March 2025 **Sunday**

Time	Total	Speed Bins (mph)																												
		0 - 5	5 - 10	10 - 15	15 - 20	20 - 25	25 - 30	30 - 35	35 - 40	40 - 45	45 - 50	50 - 55	55 - 60	60 - 65	65 - 70	70 - 75	75 - 80	80 - 85	85 - 90	90 - 95	95 - 100	100 - 105	105 - 110	110 - 115	115 - 120	120 - 125	125 - 130	130 - 135	135 - 140
0000	0	0	0	0	0	0	0	0	0	0	0	0	0	0	0	0	0	0	0	0	0	0	0	0	0	0	0	0	0	0
0015	0	0	0	0	0	0	0	0	0	0	0	0	0	0	0	0	0	0	0	0	0	0	0	0	0	0	0	0	0	0
0030	0	0	0	0	0	0	0	0	0	0	0	0	0	0	0	0	0	0	0	0	0	0	0	0	0	0	0	0	0	0
0045	0	0	0	0	0	0	0	0	0	0	0	0	0	0	0	0	0	0	0	0	0	0	0	0	0	0	0	0	0	0
0100	0	0	0	0	0	0	0	0	0	0	0	0	0	0	0	0	0	0	0	0	0	0	0	0	0	0	0	0	0	0
0115	0	0	0	0	0	0	0	0	0	0	0	0	0	0	0	0	0	0	0	0	0	0	0	0	0	0	0	0	0	0
0130	1	0	0	0	0	0	0	0	1	0	0	0	0	0	0	0	0	0	0	0	0	0	0	0	0	0	0	0	0	0
0145	0	0	0	0	0	0	0	0	0	0	0	0	0	0	0	0	0	0	0	0	0	0	0	0	0	0	0	0	0	0
0200	0	0	0	0	0	0	0	0	0	0	0	0	0	0	0	0	0	0	0	0	0	0	0	0	0	0	0	0	0	0
0215	0	0	0	0	0	0	0	0	0	0	0	0	0	0	0	0	0	0	0	0	0	0	0	0	0	0	0	0	0	0
0230	0	0	0	0	0	0	0	0	0	0	0	0	0	0	0	0	0	0	0	0	0	0	0	0	0	0	0	0	0	0
0245	1	0	0	0	0	0	0	0	0	0	0	1	0	0	0	0	0	0	0	0	0	0	0	0	0	0	0	0	0	0
0300	0	0	0	0	0	0	0	0	0	0	0	0	0	0	0	0	0	0	0	0	0	0	0	0	0	0	0	0	0	0
0315	0	0	0	0	0	0	0	0	0	0	0	0	0	0	0	0	0	0	0	0	0	0	0	0	0	0	0	0	0	0
0330	0	0	0	0	0	0	0	0	0	0	0	0	0	0	0	0	0	0	0	0	0	0	0	0	0	0	0	0	0	0
0345	0	0	0	0	0	0	0	0	0	0	0	0	0	0	0	0	0	0	0	0	0	0	0	0	0	0	0	0	0	0
0400	0	0	0	0	0	0	0	0	0	0	0	0	0	0	0	0	0	0	0	0	0	0	0	0	0	0	0	0	0	0
0415	0	0	0	0	0	0	0	0	0	0	0	0	0	0	0	0	0	0	0	0	0	0	0	0	0	0	0	0	0	0
0430	0	0	0	0	0	0	0	0	0	0	0	0	0	0	0	0	0	0	0	0	0	0	0	0	0	0	0	0	0	0
0445	0	0	0	0	0	0	0	0	0	0	0	0	0	0	0	0	0	0	0	0	0	0	0	0	0	0	0	0	0	0
0500	0	0	0	0	0	0	0	0	0	0	0	0	0	0	0	0	0	0	0	0	0	0	0	0	0	0	0	0	0	0
0515	1	0	0	0	0	0	0	0	0	1	0	0	0	0	0	0	0	0	0	0	0	0	0	0	0	0	0	0	0	0
0530	0	0	0	0	0	0	0	0	0	0	0	0	0	0	0	0	0	0	0	0	0	0	0	0	0	0	0	0	0	0
0545	0	0	0	0	0	0	0	0	0	0	0	0	0	0	0	0	0	0	0	0	0	0	0	0	0	0	0	0	0	0
0600	0	0	0	0	0	0	0	0	0	0	0	0	0	0	0	0	0	0	0	0	0	0	0	0	0	0	0	0	0	0
0615	0	0	0	0	0	0	0	0	0	0	0	0	0	0	0	0	0	0	0	0	0	0	0	0	0	0	0	0	0	0
0630	0	0	0	0	0	0	0	0	0	0	0	0	0	0	0	0	0	0	0	0	0	0	0	0	0	0	0	0	0	0
0645	0	0	0	0	0	0	0	0	0	0	0	0	0	0	0	0	0	0	0	0	0	0	0	0	0	0	0	0	0	0
0700	0	0	0	0	0	0	0	0	0	0	0	0	0	0	0	0	0	0	0	0	0	0	0	0	0	0	0	0	0	0
0715	0	0	0	0	0	0	0	0	0	0	0	0	0	0	0	0	0	0	0	0	0	0	0	0	0	0	0	0	0	0
0730	2	0	0	0	0	0	0	0	2	0	0	0	0	0	0	0	0	0	0	0	0	0	0	0	0	0	0	0	0	0
0745	0	0	0	0	0	0	0	0	0	0	0	0	0	0	0	0	0	0	0	0	0	0	0	0	0	0	0	0	0	0
0800	0	0	0	0	0	0	0	0	0	0	0	0	0	0	0	0	0	0	0	0	0	0	0	0	0	0	0	0	0	0
0815	1	0	0	0	0	0	0	0	0	0	0	1	0	0	0	0	0	0	0	0	0	0	0	0	0	0	0	0	0	0
0830	1	0	0	0	0	0	0	0	0	1	0	0	0	0	0	0	0	0	0	0	0	0	0	0	0	0	0	0	0	0
0845	0	0	0	0	0	0	0	0	0	0	0	0	0	0	0	0	0	0	0	0	0	0	0	0	0	0	0	0	0	0
0900	0	0	0	0	0	0	0	0	0	0	0	0	0	0	0	0	0	0	0	0	0	0	0	0	0	0	0	0	0	0
0915	1	0	0	1	0	0	0	0	0	0	0	0	0	0	0	0	0	0	0	0	0	0	0	0	0	0	0	0	0	0
0930	3	0	0	0	1	0	0	0	1	1	0	0	0	0	0	0	0	0	0	0	0	0	0	0	0	0	0	0	0	0
0945	0	0	0	0	0	0	0	0	0	0	0	0	0	0	0	0	0	0	0	0	0	0	0	0	0	0	0	0	0	0
1000	2	0	0	0	0	0	0	0	0	1	1	0	0	0	0	0	0	0	0	0	0	0	0	0	0	0	0	0	0	0
1015	3	0	0	1	0	0	0	0	1	1	0	0	0	0	0	0	0	0	0	0	0	0	0	0	0	0	0	0	0	0
1030	3	0	0	0	0	0	0	1	0	1	0	0	1	0	0	0	0	0	0	0	0	0	0	0	0	0	0	0	0	0
1045	3	0	0	0	0	0	1	0	2	0	0	0	0	0	0	0	0	0	0	0	0	0	0	0	0	0	0	0	0	0
1100	2	0	0	0	0	0	0	0	0	1	1	0	0	0	0	0	0	0	0	0	0	0	0	0	0	0	0	0	0	0
1115	**5**	**0**	**0**	**0**	**0**	**0**	**0**	**0**	**0**	**1**	**2**	**1**	**1**	**0**	**0**	**0**	**0**	**0**	**0**	**0**	**0**	**0**	**0**	**0**	**0**	**0**	**0**	**0**	**0**	**0**
1130	2	0	0	0	0	0	0	0	0	0	1	1	0	0	0	0	0	0	0	0	0	0	0	0	0	0	0	0	0	0
1145	3	0	0	0	0	0	0	0	0	0	0	2	0	0	1	0	0	0	0	0	0	0	0	0	0	0	0	0	0	0
1200	3	0	0	0	0	0	0	0	1	1	0	1	0	0	0	0	0	0	0	0	0	0	0	0	0	0	0	0	0	0
1215	2	0	0	0	0	0	0	0	1	0	1	0	0	0	0	0	0	0	0	0	0	0	0	0	0	0	0	0	0	0
1230	6	0	0	0	0	0	0	0	1	1	2	1	1	0	0	0	0	0	0	0	0	0	0	0	0	0	0	0	0	0
1245	3	0	0	0	1	0	0	0	0	1	0	1	0	0	0	0	0	0	0	0	0	0	0	0	0	0	0	0	0	0
1300	4	0	0	0	0	0	0	0	1	3	0	0	0	0	0	0	0	0	0	0	0	0	0	0	0	0	0	0	0	0
1315	1	0	0	0	0	0	0	0	1	0	0	0	0	0	0	0	0	0	0	0	0	0	0	0	0	0	0	0	0	0
1330	4	0	0	0	0	0	1	1	2	0	0	0	0	0	0	0	0	0	0	0	0	0	0	0	0	0	0	0	0	0
1345	5	0	0	0	0	0	0	0	1	2	0	2	0	0	0	0	0	0	0	0	0	0	0	0	0	0	0	0	0	0
1400	2	0	0	0	0	0	0	0	1	0	1	0	0	0	0	0	0	0	0	0	0	0	0	0	0	0	0	0	0	0
1415	4	0	0	0	0	0	0	0	1	2	0	1	0	0	0	0	0	0	0	0	0	0	0	0	0	0	0	0	0	0
1430	**8**	**0**	**0**	**0**	**0**	**0**	**0**	**1**	**0**	**5**	**2**	**0**	**0**	**0**	**0**	**0**	**0**	**0**	**0**	**0**	**0**	**0**	**0**	**0**	**0**	**0**	**0**	**0**	**0**	**0**
1445	3	0	0	0	0	0	0	0	1	1	1	0	0	0	0	0	0	0	0	0	0	0	0	0	0	0	0	0	0	0
1500	3	0	0	0	0	0	0	1	0	1	1	0	0	0	0	0	0	0	0	0	0	0	0	0	0	0	0	0	0	0
1515	4	0	0	0	0	0	0	0	1	1	1	1	0	0	0	0	0	0	0	0	0	0	0	0	0	0	0	0	0	0
1530	3	0	0	0	0	0	0	0	2	0	0	1	0	0	0	0	0	0	0	0	0	0	0	0	0	0	0	0	0	0
1545	2	0	0	0	0	0	0	0	1	0	0	1	0	0	0	0	0	0	0	0	0	0	0	0	0	0	0	0	0	0
1600	1	0	0	0	0	0	0	0	0	1	0	0	0	0	0	0	0	0	0	0	0	0	0	0	0	0	0	0	0	0
1615	4	0	0	0	0	0	0	1	3	0	0	0	0	0	0	0	0	0	0	0	0	0	0	0	0	0	0	0	0	0
1630	0	0	0	0	0	0	0	0	0	0	0	0	0	0	0	0	0	0	0	0	0	0	0	0	0	0	0	0	0	0
1645	2	0	0	0	0	0	0	0	0	0	2	0	0	0	0	0	0	0	0	0	0	0	0	0	0	0	0	0	0	0
1700	1	0	0	0	0	0	0	0	0	1	0	0	0	0	0	0	0	0	0	0	0	0	0	0	0	0	0	0	0	0
1715	0	0	0	0	0	0	0	0	0	0	0	0	0	0	0	0	0	0	0	0	0	0	0	0	0	0	0	0	0	0
1730	2	0	0	0	0	0	0	0	0	1	1	0	0	0	0	0	0	0	0	0	0	0	0	0	0	0	0	0	0	0
1745	0	0	0	0	0	0	0	0	0	0	0	0	0	0	0	0	0	0	0	0	0	0	0	0	0	0	0	0	0	0
1800	0	0	0	0	0	0	0	0	0	0	0	0	0	0	0	0	0	0	0	0	0	0	0	0	0	0	0	0	0	0
1815	1	0	0	0	0	0	0	0	0	1	0	0	0	0	0	0	0	0	0	0	0	0	0	0	0	0	0	0	0	0
1830	1	0	0	0	0	0	0	0	0	0	0	1	0	0	0	0	0	0	0	0	0	0	0	0	0	0	0	0	0	0
1845	3	0	0	0	0	0	0	0	0	0	0	1	2	0	0	0	0	0	0	0	0	0	0	0	0	0	0	0	0	0
1900	0	0	0	0	0	0	0	0	0	0	0	0	0	0	0	0	0	0	0	0	0	0	0	0	0	0	0	0	0	0
1915	0	0	0	0	0	0	0	0	0	0	0	0	0	0	0	0	0	0	0	0	0	0	0	0	0	0	0	0	0	0
1930	0	0	0	0	0	0	0	0	0	0	0	0	0	0	0	0	0	0	0	0	0	0	0	0	0	0	0	0	0	0
1945	0	0	0	0	0	0	0	0	0	0	0	0	0	0	0	0	0	0	0	0	0	0	0	0	0	0	0	0	0	0
2000	0	0	0	0	0	0	0	0	0	0	0	0	0	0	0	0	0	0	0	0	0	0	0	0	0	0	0	0	0	0
2015	0	0	0	0	0	0	0	0	0	0	0	0	0	0	0	0	0	0	0	0	0	0	0	0	0	0	0	0	0	0
2030	1	0	0	0	0	0	0	0	1	0	0	0	0	0	0	0	0	0	0	0	0	0	0	0	0	0	0	0	0	0
2045	1	0	0	0	0	0	0	0	0	0	0	1	0	0	0	0	0	0	0	0	0	0	0	0	0	0	0	0	0	0
2100	1	0	0	0	0	0	0	0	0	0	0	1	0	0	0	0	0	0	0	0	0	0	0	0	0	0	0	0	0	0
2115	0	0	0	0	0	0	0	0	0	0	0	0	0	0	0	0	0	0	0	0	0	0	0	0	0	0	0	0	0	0
2130	0	0	0	0	0	0	0	0	0	0	0	0	0	0	0	0	0	0	0	0	0	0	0	0	0	0	0	0	0	0
2145	0	0	0	0	0	0	0	0	0	0	0	0	0	0	0	0	0	0	0	0	0	0	0	0	0	0	0	0	0	0
2200	0	0	0	0	0	0	0	0	0	0	0	0	0	0	0	0	0	0	0	0	0	0	0	0	0	0	0	0	0	0
2215	0	0	0	0	0	0	0	0	0	0	0	0	0	0	0	0	0	0	0	0	0	0	0	0	0	0	0	0	0	0
2230	0	0	0	0	0	0	0	0	0	0	0	0	0	0	0	0	0	0	0	0	0	0	0	0	0	0	0	0	0	0
2245	0	0	0	0	0	0	0	0	0	0	0	0	0	0	0	0	0	0	0	0	0	0	0	0	0	0	0	0	0	0
2300	1	0	0	0	0	0	0	0	0	0	0	0	1	0	0	0	0	0	0	0	0	0	0	0	0	0	0	0	0	0
2315	1	0	0	0	0	0	0	0	1	0	0	0	0	0	0	0	0	0	0	0	0	0	0	0	0	0	0	0	0	0
2330	0	0	0	0	0	0	0	0	0	0	0	0	0	0	0	0	0	0	0	0	0	0	0	0	0	0	0	0	0	0
2345	0	0	0	0	0	0	0	0	0	0	0	0	0	0	0	0	0	0	0	0	0	0	0	0	0	0	0	0	0	0
07-19	**103**	**0**	**0**	**2**	**2**	**0**	**2**	**5**	**24**	**29**	**17**	**16**	**5**	**0**	**1**	**0**	**0**	**0**	**0**	**0**	**0**	**0**	**0**	**0**	**0**	**0**	**0**	**0**	**0**	**0**
06-22	**106**	**0**	**0**	**2**	**2**	**0**	**2**	**5**	**25**	**29**	**17**	**18**	**5**	**0**	**1**	**0**	**0**	**0**	**0**	**0**	**0**	**0**	**0**	**0**	**0**	**0**	**0**	**0**	**0**	**0**
06-00	**108**	**0**	**0**	**2**	**2**	**0**	**2**	**5**	**25**	**30**	**17**	**18**	**5**	**1**	**1**	**0**	**0**	**0**	**0**	**0**	**0**	**0**	**0**	**0**	**0**	**0**	**0**	**0**	**0**	**0**
00-00	**111**	**0**	**0**	**2**	**2**	**0**	**2**	**5**	**26**	**31**	**17**	**19**	**5**	**1**	**1**	**0**	**0**	**0**	**0**	**0**	**0**	**0**	**0**	**0**	**0**	**0**	**0**	**0**	**0**	**0**

Site 27
Location KNESSELL ROAD - attached to TREE
Direction Northbound
17 March 2025 Monday

16557 / NEWARK - ON - TRENT
MARCH 2025
AUTOMATIC TRAFFIC COUNT

Time	Total	Speed Bins (mph)																												
		0 - 5	5 - 10	10 - 15	15 - 20	20 - 25	25 - 30	30 - 35	35 - 40	40 - 45	45 - 50	50 - 55	55 - 60	60 - 65	65 - 70	70 - 75	75 - 80	80 - 85	85 - 90	90 - 95	95 - 100	100 - 105	105 - 110	110 - 115	115 - 120	120 - 125	125 - 130	130 - 135	135 - 140
0000	0	0	0	0	0	0	0	0	0	0	0	0	0	0	0	0	0	0	0	0	0	0	0	0	0	0	0	0	0	0
0015	0	0	0	0	0	0	0	0	0	0	0	0	0	0	0	0	0	0	0	0	0	0	0	0	0	0	0	0	0	0
0030	1	0	0	0	0	0	0	0	0	1	0	0	0	0	0	0	0	0	0	0	0	0	0	0	0	0	0	0	0	0
0045	0	0	0	0	0	0	0	0	0	0	0	0	0	0	0	0	0	0	0	0	0	0	0	0	0	0	0	0	0	0
0100	0	0	0	0	0	0	0	0	0	0	0	0	0	0	0	0	0	0	0	0	0	0	0	0	0	0	0	0	0	0
0115	0	0	0	0	0	0	0	0	0	0	0	0	0	0	0	0	0	0	0	0	0	0	0	0	0	0	0	0	0	0
0130	0	0	0	0	0	0	0	0	0	0	0	0	0	0	0	0	0	0	0	0	0	0	0	0	0	0	0	0	0	0
0145	1	0	0	0	0	0	0	0	0	1	0	0	0	0	0	0	0	0	0	0	0	0	0	0	0	0	0	0	0	0
0200	0	0	0	0	0	0	0	0	0	0	0	0	0	0	0	0	0	0	0	0	0	0	0	0	0	0	0	0	0	0
0215	0	0	0	0	0	0	0	0	0	0	0	0	0	0	0	0	0	0	0	0	0	0	0	0	0	0	0	0	0	0
0230	0	0	0	0	0	0	0	0	0	0	0	0	0	0	0	0	0	0	0	0	0	0	0	0	0	0	0	0	0	0
0245	0	0	0	0	0	0	0	0	0	0	0	0	0	0	0	0	0	0	0	0	0	0	0	0	0	0	0	0	0	0
0300	0	0	0	0	0	0	0	0	0	0	0	0	0	0	0	0	0	0	0	0	0	0	0	0	0	0	0	0	0	0
0315	0	0	0	0	0	0	0	0	0	0	0	0	0	0	0	0	0	0	0	0	0	0	0	0	0	0	0	0	0	0
0330	0	0	0	0	0	0	0	0	0	0	0	0	0	0	0	0	0	0	0	0	0	0	0	0	0	0	0	0	0	0
0345	0	0	0	0	0	0	0	0	0	0	0	0	0	0	0	0	0	0	0	0	0	0	0	0	0	0	0	0	0	0
0400	1	0	0	0	0	0	0	0	0	0	1	0	0	0	0	0	0	0	0	0	0	0	0	0	0	0	0	0	0	0
0415	0	0	0	0	0	0	0	0	0	0	0	0	0	0	0	0	0	0	0	0	0	0	0	0	0	0	0	0	0	0
0430	0	0	0	0	0	0	0	0	0	0	0	0	0	0	0	0	0	0	0	0	0	0	0	0	0	0	0	0	0	0
0445	0	0	0	0	0	0	0	0	0	0	0	0	0	0	0	0	0	0	0	0	0	0	0	0	0	0	0	0	0	0
0500	0	0	0	0	0	0	0	0	0	0	0	0	0	0	0	0	0	0	0	0	0	0	0	0	0	0	0	0	0	0
0515	0	0	0	0	0	0	0	0	0	0	0	0	0	0	0	0	0	0	0	0	0	0	0	0	0	0	0	0	0	0
0530	1	0	0	0	0	0	0	0	1	0	0	0	0	0	0	0	0	0	0	0	0	0	0	0	0	0	0	0	0	0
0545	1	0	0	0	0	0	0	0	0	1	0	0	0	0	0	0	0	0	0	0	0	0	0	0	0	0	0	0	0	0
0600	0	0	0	0	0	0	0	0	0	0	0	0	0	0	0	0	0	0	0	0	0	0	0	0	0	0	0	0	0	0
0615	0	0	0	0	0	0	0	0	0	0	0	0	0	0	0	0	0	0	0	0	0	0	0	0	0	0	0	0	0	0
0630	3	0	0	0	0	0	0	0	0	2	1	0	0	0	0	0	0	0	0	0	0	0	0	0	0	0	0	0	0	0
0645	1	0	0	0	0	0	0	0	0	0	0	1	0	0	0	0	0	0	0	0	0	0	0	0	0	0	0	0	0	0
0700	2	0	0	0	0	0	0	0	0	1	0	0	0	1	0	0	0	0	0	0	0	0	0	0	0	0	0	0	0	0
0715	1	0	0	0	0	0	0	0	0	1	0	0	0	0	0	0	0	0	0	0	0	0	0	0	0	0	0	0	0	0
0730	2	0	0	0	0	0	0	0	0	0	1	1	0	0	0	0	0	0	0	0	0	0	0	0	0	0	0	0	0	0
0745	4	0	0	0	0	0	0	0	1	1	0	1	1	0	0	0	0	0	0	0	0	0	0	0	0	0	0	0	0	0
0800	1	0	0	0	0	0	0	0	0	0	0	1	0	0	0	0	0	0	0	0	0	0	0	0	0	0	0	0	0	0
0815	3	0	0	0	0	0	0	0	0	0	1	1	1	0	0	0	0	0	0	0	0	0	0	0	0	0	0	0	0	0
0830	4	0	0	0	0	0	0	1	0	1	1	1	0	0	0	0	0	0	0	0	0	0	0	0	0	0	0	0	0	0
0845	4	0	0	0	0	0	0	0	0	1	2	1	0	0	0	0	0	0	0	0	0	0	0	0	0	0	0	0	0	0
0900	**9**	**0**	**0**	**0**	**0**	**0**	**0**	**0**	**1**	**4**	**1**	**1**	**1**	**1**	**0**	**0**	**0**	**0**	**0**	**0**	**0**	**0**	**0**	**0**	**0**	**0**	**0**	**0**	**0**	**0**
0915	6	0	0	0	0	0	0	0	0	0	4	2	0	0	0	0	0	0	0	0	0	0	0	0	0	0	0	0	0	0
0930	2	0	0	0	0	0	1	0	0	0	0	1	0	0	0	0	0	0	0	0	0	0	0	0	0	0	0	0	0	0
0945	3	0	0	0	0	0	0	0	1	1	0	0	0	1	0	0	0	0	0	0	0	0	0	0	0	0	0	0	0	0
1000	2	0	0	0	0	0	0	0	0	2	0	0	0	0	0	0	0	0	0	0	0	0	0	0	0	0	0	0	0	0
1015	2	0	0	0	0	0	0	0	0	1	0	0	1	0	0	0	0	0	0	0	0	0	0	0	0	0	0	0	0	0
1030	1	0	0	0	0	0	0	0	0	1	0	0	0	0	0	0	0	0	0	0	0	0	0	0	0	0	0	0	0	0
1045	2	0	0	0	0	0	0	0	0	1	1	0	0	0	0	0	0	0	0	0	0	0	0	0	0	0	0	0	0	0
1100	4	0	0	0	1	0	0	0	1	1	1	0	0	0	0	0	0	0	0	0	0	0	0	0	0	0	0	0	0	0
1115	4	0	0	0	0	0	0	0	2	1	0	0	0	1	0	0	0	0	0	0	0	0	0	0	0	0	0	0	0	0
1130	3	0	0	0	0	0	0	1	1	1	0	0	0	0	0	0	0	0	0	0	0	0	0	0	0	0	0	0	0	0
1145	6	0	0	0	0	0	0	0	2	2	0	1	1	0	0	0	0	0	0	0	0	0	0	0	0	0	0	0	0	0
1200	3	0	0	0	0	0	0	0	1	1	1	0	0	0	0	0	0	0	0	0	0	0	0	0	0	0	0	0	0	0
1215	5	0	0	0	0	0	0	0	2	2	1	0	0	0	0	0	0	0	0	0	0	0	0	0	0	0	0	0	0	0
1230	4	0	0	0	1	0	1	0	0	0	1	1	0	0	0	0	0	0	0	0	0	0	0	0	0	0	0	0	0	0
1245	4	0	0	0	0	0	0	0	1	0	1	1	1	0	0	0	0	0	0	0	0	0	0	0	0	0	0	0	0	0
1300	2	0	0	0	0	0	0	0	0	0	1	0	1	0	0	0	0	0	0	0	0	0	0	0	0	0	0	0	0	0
1315	3	0	0	0	0	0	0	0	0	1	0	0	1	1	0	0	0	0	0	0	0	0	0	0	0	0	0	0	0	0
1330	3	0	0	0	0	0	0	0	1	0	1	1	0	0	0	0	0	0	0	0	0	0	0	0	0	0	0	0	0	0
1345	6	0	0	0	0	0	0	0	2	2	1	1	0	0	0	0	0	0	0	0	0	0	0	0	0	0	0	0	0	0
1400	4	0	0	0	0	0	0	0	1	0	0	2	1	0	0	0	0	0	0	0	0	0	0	0	0	0	0	0	0	0
1415	5	0	0	0	0	0	0	0	1	1	0	3	0	0	0	0	0	0	0	0	0	0	0	0	0	0	0	0	0	0
1430	2	0	0	0	0	0	1	0	0	0	1	0	0	0	0	0	0	0	0	0	0	0	0	0	0	0	0	0	0	0
1445	9	0	0	0	0	0	0	0	0	3	1	3	2	0	0	0	0	0	0	0	0	0	0	0	0	0	0	0	0	0
1500	3	0	0	0	0	0	0	0	2	1	0	0	0	0	0	0	0	0	0	0	0	0	0	0	0	0	0	0	0	0
1515	4	0	0	0	0	0	0	0	1	0	2	1	0	0	0	0	0	0	0	0	0	0	0	0	0	0	0	0	0	0
1530	6	0	0	0	0	0	0	1	4	1	0	0	0	0	0	0	0	0	0	0	0	0	0	0	0	0	0	0	0	0
1545	5	0	0	0	0	0	0	0	0	2	2	1	0	0	0	0	0	0	0	0	0	0	0	0	0	0	0	0	0	0
1600	5	0	0	0	0	0	0	0	0	1	3	0	0	1	0	0	0	0	0	0	0	0	0	0	0	0	0	0	0	0
1615	6	0	0	0	0	0	0	3	1	2	0	0	0	0	0	0	0	0	0	0	0	0	0	0	0	0	0	0	0	0
1630	4	0	0	0	0	0	0	0	0	1	0	0	3	0	0	0	0	0	0	0	0	0	0	0	0	0	0	0	0	0
1645	7	0	0	0	0	0	0	0	1	1	2	0	3	0	0	0	0	0	0	0	0	0	0	0	0	0	0	0	0	0
1700	**13**	**0**	**0**	**0**	**0**	**1**	**0**	**1**	**0**	**2**	**5**	**2**	**2**	**0**	**0**	**0**	**0**	**0**	**0**	**0**	**0**	**0**	**0**	**0**	**0**	**0**	**0**	**0**	**0**	**0**
1715	3	0	0	0	0	0	0	0	0	2	0	0	1	0	0	0	0	0	0	0	0	0	0	0	0	0	0	0	0	0
1730	0	0	0	0	0	0	0	0	0	0	0	0	0	0	0	0	0	0	0	0	0	0	0	0	0	0	0	0	0	0
1745	7	0	0	0	0	0	0	0	0	3	0	4	0	0	0	0	0	0	0	0	0	0	0	0	0	0	0	0	0	0
1800	2	0	0	0	0	0	0	0	0	1	0	1	0	0	0	0	0	0	0	0	0	0	0	0	0	0	0	0	0	0
1815	4	0	0	0	0	0	0	0	0	2	0	0	0	1	1	0	0	0	0	0	0	0	0	0	0	0	0	0	0	0
1830	3	0	0	0	0	0	0	0	1	1	0	1	0	0	0	0	0	0	0	0	0	0	0	0	0	0	0	0	0	0
1845	2	0	0	0	0	0	0	0	0	2	0	0	0	0	0	0	0	0	0	0	0	0	0	0	0	0	0	0	0	0
1900	4	0	0	0	0	0	0	0	1	0	3	0	0	0	0	0	0	0	0	0	0	0	0	0	0	0	0	0	0	0
1915	3	0	0	0	0	0	0	0	0	0	2	0	1	0	0	0	0	0	0	0	0	0	0	0	0	0	0	0	0	0
1930	0	0	0	0	0	0	0	0	0	0	0	0	0	0	0	0	0	0	0	0	0	0	0	0	0	0	0	0	0	0
1945	1	0	0	0	0	0	0	0	0	0	1	0	0	0	0	0	0	0	0	0	0	0	0	0	0	0	0	0	0	0
2000	3	0	0	0	0	0	0	0	0	0	0	3	0	0	0	0	0	0	0	0	0	0	0	0	0	0	0	0	0	0
2015	0	0	0	0	0	0	0	0	0	0	0	0	0	0	0	0	0	0	0	0	0	0	0	0	0	0	0	0	0	0
2030	2	0	0	0	0	0	0	0	0	1	1	0	0	0	0	0	0	0	0	0	0	0	0	0	0	0	0	0	0	0
2045	2	0	0	0	0	0	0	0	1	1	0	0	0	0	0	0	0	0	0	0	0	0	0	0	0	0	0	0	0	0
2100	0	0	0	0	0	0	0	0	0	0	0	0	0	0	0	0	0	0	0	0	0	0	0	0	0	0	0	0	0	0
2115	0	0	0	0	0	0	0	0	0	0	0	0	0	0	0	0	0	0	0	0	0	0	0	0	0	0	0	0	0	0
2130	0	0	0	0	0	0	0	0	0	0	0	0	0	0	0	0	0	0	0	0	0	0	0	0	0	0	0	0	0	0
2145	1	0	0	0	0	0	0	0	0	0	1	0	0	0	0	0	0	0	0	0	0	0	0	0	0	0	0	0	0	0
2200	1	0	0	0	0	0	0	0	0	1	0	0	0	0	0	0	0	0	0	0	0	0	0	0	0	0	0	0	0	0
2215	1	0	0	0	0	0	0	0	0	0	0	0	1	0	0	0	0	0	0	0	0	0	0	0	0	0	0	0	0	0
2230	0	0	0	0	0	0	0	0	0	0	0	0	0	0	0	0	0	0	0	0	0	0	0	0	0	0	0	0	0	0
2245	1	0	0	0	0	0	0	0	0	0	0	1	0	0	0	0	0	0	0	0	0	0	0	0	0	0	0	0	0	0
2300	0	0	0	0	0	0	0	0	0	0	0	0	0	0	0	0	0	0	0	0	0	0	0	0	0	0	0	0	0	0
2315	1	0	0	0	0	0	0	0	0	1	0	0	0	0	0	0	0	0	0	0	0	0	0	0	0	0	0	0	0	0
2330	0	0	0	0	0	0	0	0	0	0	0	0	0	0	0	0	0	0	0	0	0	0	0	0	0	0	0	0	0	0
2345	0	0	0	0	0	0	0	0	0	0	0	0	0	0	0	0	0	0	0	0	0	0	0	0	0	0	0	0	0	0
07-19	**189**	**0**	**0**	**0**	**2**	**1**	**3**	**7**	**28**	**52**	**35**	**33**	**20**	**7**	**1**	**0**	**0**	**0**	**0**	**0**	**0**	**0**	**0**	**0**	**0**	**0**	**0**	**0**	**0**	**0**
06-22	**209**	**0**	**0**	**0**	**2**	**1**	**3**	**7**	**30**	**56**	**44**	**37**	**21**	**7**	**1**	**0**	**0**	**0**	**0**	**0**	**0**	**0**	**0**	**0**	**0**	**0**	**0**	**0**	**0**	**0**
06-00	**213**	**0**	**0**	**0**	**2**	**1**	**3**	**7**	**30**	**58**	**44**	**38**	**22**	**7**	**1**	**0**	**0**	**0**	**0**	**0**	**0**	**0**	**0**	**0**	**0**	**0**	**0**	**0**	**0**	**0**
00-00	**218**	**0**	**0**	**0**	**2**	**1**	**3**	**7**	**31**	**60**	**45**	**39**	**22**	**7**	**1**	**0**	**0**	**0**	**0**	**0**	**0**	**0**	**0**	**0**	**0**	**0**	**0**	**0**	**0**	**0**

Site 27
Location KNESSELL ROAD - attached to TREE
Direction Northbound
18 March 2025 Tuesday

16557 / NEWARK - ON - TRENT
MARCH 2025
AUTOMATIC TRAFFIC COUNT

Time	Total	Speed Bins (mph)																												
		0 - 5	5 - 10	10 - 15	15 - 20	20 - 25	25 - 30	30 - 35	35 - 40	40 - 45	45 - 50	50 - 55	55 - 60	60 - 65	65 - 70	70 - 75	75 - 80	80 - 85	85 - 90	90 - 95	95 - 100	100 - 105	105 - 110	110 - 115	115 - 120	120 - 125	125 - 130	130 - 135	135 - 140
0000	0	0	0	0	0	0	0	0	0	0	0	0	0	0	0	0	0	0	0	0	0	0	0	0	0	0	0	0	0	0
0015	0	0	0	0	0	0	0	0	0	0	0	0	0	0	0	0	0	0	0	0	0	0	0	0	0	0	0	0	0	0
0030	0	0	0	0	0	0	0	0	0	0	0	0	0	0	0	0	0	0	0	0	0	0	0	0	0	0	0	0	0	0
0045	1	0	0	0	0	0	0	0	0	0	1	0	0	0	0	0	0	0	0	0	0	0	0	0	0	0	0	0	0	0
0100	0	0	0	0	0	0	0	0	0	0	0	0	0	0	0	0	0	0	0	0	0	0	0	0	0	0	0	0	0	0
0115	0	0	0	0	0	0	0	0	0	0	0	0	0	0	0	0	0	0	0	0	0	0	0	0	0	0	0	0	0	0
0130	0	0	0	0	0	0	0	0	0	0	0	0	0	0	0	0	0	0	0	0	0	0	0	0	0	0	0	0	0	0
0145	0	0	0	0	0	0	0	0	0	0	0	0	0	0	0	0	0	0	0	0	0	0	0	0	0	0	0	0	0	0
0200	0	0	0	0	0	0	0	0	0	0	0	0	0	0	0	0	0	0	0	0	0	0	0	0	0	0	0	0	0	0
0215	0	0	0	0	0	0	0	0	0	0	0	0	0	0	0	0	0	0	0	0	0	0	0	0	0	0	0	0	0	0
0230	0	0	0	0	0	0	0	0	0	0	0	0	0	0	0	0	0	0	0	0	0	0	0	0	0	0	0	0	0	0
0245	0	0	0	0	0	0	0	0	0	0	0	0	0	0	0	0	0	0	0	0	0	0	0	0	0	0	0	0	0	0
0300	0	0	0	0	0	0	0	0	0	0	0	0	0	0	0	0	0	0	0	0	0	0	0	0	0	0	0	0	0	0
0315	0	0	0	0	0	0	0	0	0	0	0	0	0	0	0	0	0	0	0	0	0	0	0	0	0	0	0	0	0	0
0330	0	0	0	0	0	0	0	0	0	0	0	0	0	0	0	0	0	0	0	0	0	0	0	0	0	0	0	0	0	0
0345	0	0	0	0	0	0	0	0	0	0	0	0	0	0	0	0	0	0	0	0	0	0	0	0	0	0	0	0	0	0
0400	0	0	0	0	0	0	0	0	0	0	0	0	0	0	0	0	0	0	0	0	0	0	0	0	0	0	0	0	0	0
0415	0	0	0	0	0	0	0	0	0	0	0	0	0	0	0	0	0	0	0	0	0	0	0	0	0	0	0	0	0	0
0430	0	0	0	0	0	0	0	0	0	0	0	0	0	0	0	0	0	0	0	0	0	0	0	0	0	0	0	0	0	0
0445	0	0	0	0	0	0	0	0	0	0	0	0	0	0	0	0	0	0	0	0	0	0	0	0	0	0	0	0	0	0
0500	0	0	0	0	0	0	0	0	0	0	0	0	0	0	0	0	0	0	0	0	0	0	0	0	0	0	0	0	0	0
0515	0	0	0	0	0	0	0	0	0	0	0	0	0	0	0	0	0	0	0	0	0	0	0	0	0	0	0	0	0	0
0530	0	0	0	0	0	0	0	0	0	0	0	0	0	0	0	0	0	0	0	0	0	0	0	0	0	0	0	0	0	0
0545	1	0	0	0	0	0	0	0	0	0	1	0	0	0	0	0	0	0	0	0	0	0	0	0	0	0	0	0	0	0
0600	1	0	0	0	0	0	0	0	0	1	0	0	0	0	0	0	0	0	0	0	0	0	0	0	0	0	0	0	0	0
0615	0	0	0	0	0	0	0	0	0	0	0	0	0	0	0	0	0	0	0	0	0	0	0	0	0	0	0	0	0	0
0630	4	0	0	0	0	0	0	0	1	1	2	0	0	0	0	0	0	0	0	0	0	0	0	0	0	0	0	0	0	0
0645	0	0	0	0	0	0	0	0	0	0	0	0	0	0	0	0	0	0	0	0	0	0	0	0	0	0	0	0	0	0
0700	2	0	0	0	0	0	0	0	1	0	0	1	0	0	0	0	0	0	0	0	0	0	0	0	0	0	0	0	0	0
0715	2	0	0	1	0	0	0	0	0	0	1	0	0	0	0	0	0	0	0	0	0	0	0	0	0	0	0	0	0	0
0730	3	0	0	0	0	0	0	0	1	0	2	0	0	0	0	0	0	0	0	0	0	0	0	0	0	0	0	0	0	0
0745	5	0	0	0	0	0	0	0	0	2	2	1	0	0	0	0	0	0	0	0	0	0	0	0	0	0	0	0	0	0
0800	3	0	0	0	0	0	0	0	0	0	1	1	1	0	0	0	0	0	0	0	0	0	0	0	0	0	0	0	0	0
0815	4	0	0	0	0	0	0	0	1	1	2	0	0	0	0	0	0	0	0	0	0	0	0	0	0	0	0	0	0	0
0830	3	0	0	0	0	0	0	0	0	0	0	1	1	1	0	0	0	0	0	0	0	0	0	0	0	0	0	0	0	0
0845	**8**	**0**	**0**	**0**	**0**	**0**	**0**	**0**	**0**	**1**	**0**	**7**	**0**	**0**	**0**	**0**	**0**	**0**	**0**	**0**	**0**	**0**	**0**	**0**	**0**	**0**	**0**	**0**	**0**	**0**
0900	7	0	0	0	0	0	0	0	1	2	2	2	0	0	0	0	0	0	0	0	0	0	0	0	0	0	0	0	0	0
0915	2	0	0	0	0	0	0	0	0	0	0	1	1	0	0	0	0	0	0	0	0	0	0	0	0	0	0	0	0	0
0930	5	0	0	0	0	0	0	0	2	3	0	0	0	0	0	0	0	0	0	0	0	0	0	0	0	0	0	0	0	0
0945	3	0	0	0	0	0	0	0	2	1	0	0	0	0	0	0	0	0	0	0	0	0	0	0	0	0	0	0	0	0
1000	4	0	0	0	0	0	0	0	2	0	1	1	0	0	0	0	0	0	0	0	0	0	0	0	0	0	0	0	0	0
1015	7	0	0	1	0	0	0	1	2	0	2	0	1	0	0	0	0	0	0	0	0	0	0	0	0	0	0	0	0	0
1030	3	0	0	0	0	0	0	0	0	0	3	0	0	0	0	0	0	0	0	0	0	0	0	0	0	0	0	0	0	0
1045	5	0	0	2	1	0	0	0	1	1	0	0	0	0	0	0	0	0	0	0	0	0	0	0	0	0	0	0	0	0
1100	2	0	0	0	0	0	0	0	0	1	0	0	1	0	0	0	0	0	0	0	0	0	0	0	0	0	0	0	0	0
1115	3	0	0	0	0	0	1	0	0	0	1	1	0	0	0	0	0	0	0	0	0	0	0	0	0	0	0	0	0	0
1130	4	0	0	0	0	0	0	0	0	1	3	0	0	0	0	0	0	0	0	0	0	0	0	0	0	0	0	0	0	0
1145	4	0	0	0	0	0	0	0	0	0	1	1	1	0	0	1	0	0	0	0	0	0	0	0	0	0	0	0	0	0
1200	4	0	0	0	0	0	0	0	0	1	0	2	0	1	0	0	0	0	0	0	0	0	0	0	0	0	0	0	0	0
1215	2	0	0	0	0	0	0	0	1	0	1	0	0	0	0	0	0	0	0	0	0	0	0	0	0	0	0	0	0	0
1230	4	0	0	0	0	0	0	0	0	4	0	0	0	0	0	0	0	0	0	0	0	0	0	0	0	0	0	0	0	0
1245	8	0	0	0	0	1	0	0	3	2	1	1	0	0	0	0	0	0	0	0	0	0	0	0	0	0	0	0	0	0
1300	4	0	0	0	1	0	0	0	0	0	2	0	1	0	0	0	0	0	0	0	0	0	0	0	0	0	0	0	0	0
1315	7	0	0	0	0	0	1	0	2	1	1	1	0	0	1	0	0	0	0	0	0	0	0	0	0	0	0	0	0	0
1330	2	0	0	0	0	0	0	0	0	1	1	0	0	0	0	0	0	0	0	0	0	0	0	0	0	0	0	0	0	0
1345	3	0	0	0	0	0	0	0	1	1	0	1	0	0	0	0	0	0	0	0	0	0	0	0	0	0	0	0	0	0
1400	1	0	0	0	0	0	0	0	0	1	0	0	0	0	0	0	0	0	0	0	0	0	0	0	0	0	0	0	0	0
1415	9	0	0	0	0	0	0	1	1	1	3	2	1	0	0	0	0	0	0	0	0	0	0	0	0	0	0	0	0	0
1430	7	0	0	0	1	0	0	0	2	2	0	1	0	0	1	0	0	0	0	0	0	0	0	0	0	0	0	0	0	0
1445	7	0	0	0	0	0	0	0	1	0	4	2	0	0	0	0	0	0	0	0	0	0	0	0	0	0	0	0	0	0
1500	2	0	0	0	0	0	0	0	0	1	0	1	0	0	0	0	0	0	0	0	0	0	0	0	0	0	0	0	0	0
1515	5	0	0	0	0	0	0	0	1	2	2	0	0	0	0	0	0	0	0	0	0	0	0	0	0	0	0	0	0	0
1530	3	0	0	0	0	0	0	0	0	2	0	1	0	0	0	0	0	0	0	0	0	0	0	0	0	0	0	0	0	0
1545	8	0	0	1	0	0	0	0	0	1	1	4	1	0	0	0	0	0	0	0	0	0	0	0	0	0	0	0	0	0
1600	6	0	0	0	0	0	0	1	2	1	0	0	2	0	0	0	0	0	0	0	0	0	0	0	0	0	0	0	0	0
1615	3	0	0	0	0	0	0	0	0	1	0	2	0	0	0	0	0	0	0	0	0	0	0	0	0	0	0	0	0	0
1630	5	0	0	0	0	0	0	0	0	1	2	1	0	0	1	0	0	0	0	0	0	0	0	0	0	0	0	0	0	0
1645	**12**	**0**	**0**	**0**	**0**	**0**	**0**	**0**	**2**	**2**	**4**	**1**	**3**	**0**	**0**	**0**	**0**	**0**	**0**	**0**	**0**	**0**	**0**	**0**	**0**	**0**	**0**	**0**	**0**	**0**
1700	9	0	0	0	0	0	0	0	0	1	4	2	1	1	0	0	0	0	0	0	0	0	0	0	0	0	0	0	0	0
1715	6	0	0	0	0	0	0	0	0	1	1	2	2	0	0	0	0	0	0	0	0	0	0	0	0	0	0	0	0	0
1730	4	0	0	0	0	0	0	0	0	2	2	0	0	0	0	0	0	0	0	0	0	0	0	0	0	0	0	0	0	0
1745	8	0	0	0	0	0	0	0	0	0	6	2	0	0	0	0	0	0	0	0	0	0	0	0	0	0	0	0	0	0
1800	4	0	0	0	0	0	2	0	1	0	0	1	0	0	0	0	0	0	0	0	0	0	0	0	0	0	0	0	0	0
1815	1	0	0	0	0	0	0	0	1	0	0	0	0	0	0	0	0	0	0	0	0	0	0	0	0	0	0	0	0	0
1830	3	0	0	0	0	0	0	0	0	1	1	1	0	0	0	0	0	0	0	0	0	0	0	0	0	0	0	0	0	0
1845	4	0	0	0	0	0	0	0	0	1	2	1	0	0	0	0	0	0	0	0	0	0	0	0	0	0	0	0	0	0
1900	3	0	0	0	0	0	0	0	0	0	1	1	0	0	1	0	0	0	0	0	0	0	0	0	0	0	0	0	0	0
1915	5	0	0	0	0	0	0	0	0	2	2	0	1	0	0	0	0	0	0	0	0	0	0	0	0	0	0	0	0	0
1930	4	0	0	0	0	0	0	0	0	2	2	0	0	0	0	0	0	0	0	0	0	0	0	0	0	0	0	0	0	0
1945	6	0	0	0	0	0	0	1	0	0	2	2	0	1	0	0	0	0	0	0	0	0	0	0	0	0	0	0	0	0
2000	0	0	0	0	0	0	0	0	0	0	0	0	0	0	0	0	0	0	0	0	0	0	0	0	0	0	0	0	0	0
2015	3	0	0	0	0	0	0	1	1	1	0	0	0	0	0	0	0	0	0	0	0	0	0	0	0	0	0	0	0	0
2030	0	0	0	0	0	0	0	0	0	0	0	0	0	0	0	0	0	0	0	0	0	0	0	0	0	0	0	0	0	0
2045	1	0	0	0	0	0	0	0	0	0	0	1	0	0	0	0	0	0	0	0	0	0	0	0	0	0	0	0	0	0
2100	1	0	0	0	0	0	0	0	0	0	1	0	0	0	0	0	0	0	0	0	0	0	0	0	0	0	0	0	0	0
2115	3	0	0	0	0	0	0	0	0	0	1	2	0	0	0	0	0	0	0	0	0	0	0	0	0	0	0	0	0	0
2130	0	0	0	0	0	0	0	0	0	0	0	0	0	0	0	0	0	0	0	0	0	0	0	0	0	0	0	0	0	0
2145	0	0	0	0	0	0	0	0	0	0	0	0	0	0	0	0	0	0	0	0	0	0	0	0	0	0	0	0	0	0
2200	1	0	0	0	0	1	0	0	0	0	0	0	0	0	0	0	0	0	0	0	0	0	0	0	0	0	0	0	0	0
2215	0	0	0	0	0	0	0	0	0	0	0	0	0	0	0	0	0	0	0	0	0	0	0	0	0	0	0	0	0	0
2230	1	0	0	0	0	0	0	0	1	0	0	0	0	0	0	0	0	0	0	0	0	0	0	0	0	0	0	0	0	0
2245	1	0	0	0	0	0	0	0	0	0	0	0	1	0	0	0	0	0	0	0	0	0	0	0	0	0	0	0	0	0
2300	2	0	0	0	0	0	0	0	0	1	1	0	0	0	0	0	0	0	0	0	0	0	0	0	0	0	0	0	0	0
2315	2	0	0	0	0	0	0	1	0	0	0	1	0	0	0	0	0	0	0	0	0	0	0	0	0	0	0	0	0	0
2330	0	0	0	0	0	0	0	0	0	0	0	0	0	0	0	0	0	0	0	0	0	0	0	0	0	0	0	0	0	0
2345	0	0	0	0	0	0	0	0	0	0	0	0	0	0	0	0	0	0	0	0	0	0	0	0	0	0	0	0	0	0
07-19	**220**	**0**	**0**	**5**	**3**	**1**	**2**	**5**	**30**	**45**	**59**	**45**	**18**	**3**	**3**	**1**	**0**	**0**	**0**	**0**	**0**	**0**	**0**	**0**	**0**	**0**	**0**	**0**	**0**	**0**
06-22	**251**	**0**	**0**	**5**	**3**	**1**	**2**	**7**	**32**	**51**	**71**	**51**	**19**	**4**	**4**	**1**	**0**	**0**	**0**	**0**	**0**	**0**	**0**	**0**	**0**	**0**	**0**	**0**	**0**	**0**
06-00	**258**	**0**	**0**	**5**	**3**	**2**	**2**	**8**	**33**	**52**	**72**	**52**	**20**	**4**	**4**	**1**	**0**	**0**	**0**	**0**	**0**	**0**	**0**	**0**	**0**	**0**	**0**	**0**	**0**	**0**
00-00	**260**	**0**	**0**	**5**	**3**	**2**	**2**	**8**	**33**	**52**	**73**	**53**	**20**	**4**	**4**	**1**	**0**	**0**	**0**	**0**	**0**	**0**	**0**	**0**	**0**	**0**	**0**	**0**	**0**	**0**

Site 27
Location KNESSELL ROAD - attached to TREE
Direction Northbound
19 March 2025 Wednesday

16557 / NEWARK - ON - TRENT
MARCH 2025
AUTOMATIC TRAFFIC COUNT

Time	Total	Speed Bins (mph)																												
		0 - 5	5 - 10	10 - 15	15 - 20	20 - 25	25 - 30	30 - 35	35 - 40	40 - 45	45 - 50	50 - 55	55 - 60	60 - 65	65 - 70	70 - 75	75 - 80	80 - 85	85 - 90	90 - 95	95 - 100	100 - 105	105 - 110	110 - 115	115 - 120	120 - 125	125 - 130	130 - 135	135 - 140
0000	1	0	0	0	0	0	0	1	0	0	0	0	0	0	0	0	0	0	0	0	0	0	0	0	0	0	0	0	0	0
0015	1	0	0	0	0	0	0	0	0	0	0	1	0	0	0	0	0	0	0	0	0	0	0	0	0	0	0	0	0	0
0030	0	0	0	0	0	0	0	0	0	0	0	0	0	0	0	0	0	0	0	0	0	0	0	0	0	0	0	0	0	0
0045	0	0	0	0	0	0	0	0	0	0	0	0	0	0	0	0	0	0	0	0	0	0	0	0	0	0	0	0	0	0
0100	0	0	0	0	0	0	0	0	0	0	0	0	0	0	0	0	0	0	0	0	0	0	0	0	0	0	0	0	0	0
0115	0	0	0	0	0	0	0	0	0	0	0	0	0	0	0	0	0	0	0	0	0	0	0	0	0	0	0	0	0	0
0130	0	0	0	0	0	0	0	0	0	0	0	0	0	0	0	0	0	0	0	0	0	0	0	0	0	0	0	0	0	0
0145	0	0	0	0	0	0	0	0	0	0	0	0	0	0	0	0	0	0	0	0	0	0	0	0	0	0	0	0	0	0
0200	0	0	0	0	0	0	0	0	0	0	0	0	0	0	0	0	0	0	0	0	0	0	0	0	0	0	0	0	0	0
0215	0	0	0	0	0	0	0	0	0	0	0	0	0	0	0	0	0	0	0	0	0	0	0	0	0	0	0	0	0	0
0230	0	0	0	0	0	0	0	0	0	0	0	0	0	0	0	0	0	0	0	0	0	0	0	0	0	0	0	0	0	0
0245	0	0	0	0	0	0	0	0	0	0	0	0	0	0	0	0	0	0	0	0	0	0	0	0	0	0	0	0	0	0
0300	0	0	0	0	0	0	0	0	0	0	0	0	0	0	0	0	0	0	0	0	0	0	0	0	0	0	0	0	0	0
0315	0	0	0	0	0	0	0	0	0	0	0	0	0	0	0	0	0	0	0	0	0	0	0	0	0	0	0	0	0	0
0330	0	0	0	0	0	0	0	0	0	0	0	0	0	0	0	0	0	0	0	0	0	0	0	0	0	0	0	0	0	0
0345	0	0	0	0	0	0	0	0	0	0	0	0	0	0	0	0	0	0	0	0	0	0	0	0	0	0	0	0	0	0
0400	1	0	0	0	0	0	0	0	0	0	1	0	0	0	0	0	0	0	0	0	0	0	0	0	0	0	0	0	0	0
0415	0	0	0	0	0	0	0	0	0	0	0	0	0	0	0	0	0	0	0	0	0	0	0	0	0	0	0	0	0	0
0430	0	0	0	0	0	0	0	0	0	0	0	0	0	0	0	0	0	0	0	0	0	0	0	0	0	0	0	0	0	0
0445	0	0	0	0	0	0	0	0	0	0	0	0	0	0	0	0	0	0	0	0	0	0	0	0	0	0	0	0	0	0
0500	0	0	0	0	0	0	0	0	0	0	0	0	0	0	0	0	0	0	0	0	0	0	0	0	0	0	0	0	0	0
0515	1	0	0	0	0	0	0	0	0	1	0	0	0	0	0	0	0	0	0	0	0	0	0	0	0	0	0	0	0	0
0530	0	0	0	0	0	0	0	0	0	0	0	0	0	0	0	0	0	0	0	0	0	0	0	0	0	0	0	0	0	0
0545	1	0	0	0	0	0	0	1	0	0	0	0	0	0	0	0	0	0	0	0	0	0	0	0	0	0	0	0	0	0
0600	0	0	0	0	0	0	0	0	0	0	0	0	0	0	0	0	0	0	0	0	0	0	0	0	0	0	0	0	0	0
0615	0	0	0	0	0	0	0	0	0	0	0	0	0	0	0	0	0	0	0	0	0	0	0	0	0	0	0	0	0	0
0630	3	0	0	0	0	0	0	0	0	1	1	1	0	0	0	0	0	0	0	0	0	0	0	0	0	0	0	0	0	0
0645	0	0	0	0	0	0	0	0	0	0	0	0	0	0	0	0	0	0	0	0	0	0	0	0	0	0	0	0	0	0
0700	0	0	0	0	0	0	0	0	0	0	0	0	0	0	0	0	0	0	0	0	0	0	0	0	0	0	0	0	0	0
0715	2	0	0	0	0	0	0	0	0	0	1	0	1	0	0	0	0	0	0	0	0	0	0	0	0	0	0	0	0	0
0730	3	0	0	0	0	0	0	1	0	1	1	0	0	0	0	0	0	0	0	0	0	0	0	0	0	0	0	0	0	0
0745	**7**	**0**	**0**	**0**	**0**	**0**	**0**	**1**	**0**	**1**	**2**	**2**	**0**	**0**	**1**	**0**	**0**	**0**	**0**	**0**	**0**	**0**	**0**	**0**	**0**	**0**	**0**	**0**	**0**	**0**
0800	4	0	0	0	0	0	0	0	2	0	0	1	1	0	0	0	0	0	0	0	0	0	0	0	0	0	0	0	0	0
0815	5	0	0	0	0	0	0	1	1	1	1	0	0	1	0	0	0	0	0	0	0	0	0	0	0	0	0	0	0	0
0830	1	0	0	0	0	0	0	0	0	1	0	0	0	0	0	0	0	0	0	0	0	0	0	0	0	0	0	0	0	0
0845	2	0	0	0	0	0	0	0	0	0	2	0	0	0	0	0	0	0	0	0	0	0	0	0	0	0	0	0	0	0
0900	6	0	0	0	0	0	0	0	0	1	3	1	1	0	0	0	0	0	0	0	0	0	0	0	0	0	0	0	0	0
0915	2	0	0	0	0	0	0	0	0	0	1	0	1	0	0	0	0	0	0	0	0	0	0	0	0	0	0	0	0	0
0930	6	0	0	0	0	0	0	1	1	1	2	1	0	0	0	0	0	0	0	0	0	0	0	0	0	0	0	0	0	0
0945	2	0	0	0	0	0	0	0	0	0	1	0	0	1	0	0	0	0	0	0	0	0	0	0	0	0	0	0	0	0
1000	0	0	0	0	0	0	0	0	0	0	0	0	0	0	0	0	0	0	0	0	0	0	0	0	0	0	0	0	0	0
1015	4	0	0	0	0	0	0	1	2	1	0	0	0	0	0	0	0	0	0	0	0	0	0	0	0	0	0	0	0	0
1030	6	0	0	0	0	0	0	0	3	2	0	0	1	0	0	0	0	0	0	0	0	0	0	0	0	0	0	0	0	0
1045	2	0	0	0	0	0	0	0	0	1	1	0	0	0	0	0	0	0	0	0	0	0	0	0	0	0	0	0	0	0
1100	5	0	0	0	0	0	0	0	4	0	0	0	1	0	0	0	0	0	0	0	0	0	0	0	0	0	0	0	0	0
1115	3	0	0	0	0	0	0	0	2	0	1	0	0	0	0	0	0	0	0	0	0	0	0	0	0	0	0	0	0	0
1130	2	0	0	0	0	0	0	0	0	1	1	0	0	0	0	0	0	0	0	0	0	0	0	0	0	0	0	0	0	0
1145	0	0	0	0	0	0	0	0	0	0	0	0	0	0	0	0	0	0	0	0	0	0	0	0	0	0	0	0	0	0
1200	4	0	0	0	1	0	0	0	0	0	2	0	0	1	0	0	0	0	0	0	0	0	0	0	0	0	0	0	0	0
1215	4	0	0	0	0	0	0	0	1	0	0	2	1	0	0	0	0	0	0	0	0	0	0	0	0	0	0	0	0	0
1230	4	0	0	0	1	0	0	0	1	1	0	1	0	0	0	0	0	0	0	0	0	0	0	0	0	0	0	0	0	0
1245	6	0	0	0	0	0	0	0	0	2	1	3	0	0	0	0	0	0	0	0	0	0	0	0	0	0	0	0	0	0
1300	3	0	0	0	1	0	0	0	0	1	0	1	0	0	0	0	0	0	0	0	0	0	0	0	0	0	0	0	0	0
1315	3	0	0	0	0	0	0	0	0	0	1	0	1	1	0	0	0	0	0	0	0	0	0	0	0	0	0	0	0	0
1330	3	0	0	0	0	0	0	0	0	1	1	1	0	0	0	0	0	0	0	0	0	0	0	0	0	0	0	0	0	0
1345	6	0	0	0	0	0	0	1	2	0	3	0	0	0	0	0	0	0	0	0	0	0	0	0	0	0	0	0	0	0
1400	6	0	0	0	0	0	0	0	2	1	3	0	0	0	0	0	0	0	0	0	0	0	0	0	0	0	0	0	0	0
1415	6	0	0	0	0	1	0	0	4	1	0	0	0	0	0	0	0	0	0	0	0	0	0	0	0	0	0	0	0	0
1430	5	0	0	0	0	0	0	0	2	1	2	0	0	0	0	0	0	0	0	0	0	0	0	0	0	0	0	0	0	0
1445	8	0	0	0	0	0	0	1	0	4	2	1	0	0	0	0	0	0	0	0	0	0	0	0	0	0	0	0	0	0
1500	4	0	0	0	0	0	0	1	1	1	0	1	0	0	0	0	0	0	0	0	0	0	0	0	0	0	0	0	0	0
1515	8	0	0	0	1	0	0	0	0	3	2	2	0	0	0	0	0	0	0	0	0	0	0	0	0	0	0	0	0	0
1530	8	0	0	0	0	0	0	1	3	3	0	0	1	0	0	0	0	0	0	0	0	0	0	0	0	0	0	0	0	0
1545	8	0	0	0	0	0	0	1	1	3	2	1	0	0	0	0	0	0	0	0	0	0	0	0	0	0	0	0	0	0
1600	9	0	0	0	0	0	0	0	1	3	3	1	1	0	0	0	0	0	0	0	0	0	0	0	0	0	0	0	0	0
1615	**10**	**0**	**0**	**0**	**0**	**0**	**0**	**0**	**1**	**3**	**4**	**2**	**0**	**0**	**0**	**0**	**0**	**0**	**0**	**0**	**0**	**0**	**0**	**0**	**0**	**0**	**0**	**0**	**0**	**0**
1630	8	0	0	0	0	0	0	0	1	1	2	2	2	0	0	0	0	0	0	0	0	0	0	0	0	0	0	0	0	0
1645	9	0	0	0	0	0	0	0	0	1	5	2	1	0	0	0	0	0	0	0	0	0	0	0	0	0	0	0	0	0
1700	5	0	0	0	0	0	0	0	2	0	2	1	0	0	0	0	0	0	0	0	0	0	0	0	0	0	0	0	0	0
1715	4	0	0	0	0	0	0	0	1	1	1	0	0	0	1	0	0	0	0	0	0	0	0	0	0	0	0	0	0	0
1730	4	0	0	0	0	0	0	0	0	2	1	1	0	0	0	0	0	0	0	0	0	0	0	0	0	0	0	0	0	0
1745	1	0	0	0	0	0	0	0	0	0	0	1	0	0	0	0	0	0	0	0	0	0	0	0	0	0	0	0	0	0
1800	9	0	0	0	0	0	1	0	1	1	2	3	1	0	0	0	0	0	0	0	0	0	0	0	0	0	0	0	0	0
1815	5	0	0	0	0	0	0	0	1	0	2	1	0	1	0	0	0	0	0	0	0	0	0	0	0	0	0	0	0	0
1830	8	0	0	0	0	0	0	0	0	6	1	1	0	0	0	0	0	0	0	0	0	0	0	0	0	0	0	0	0	0
1845	5	0	0	0	0	0	0	0	0	0	4	1	0	0	0	0	0	0	0	0	0	0	0	0	0	0	0	0	0	0
1900	2	0	0	0	0	0	0	0	0	0	0	0	1	1	0	0	0	0	0	0	0	0	0	0	0	0	0	0	0	0
1915	1	0	0	0	0	0	0	0	0	0	1	0	0	0	0	0	0	0	0	0	0	0	0	0	0	0	0	0	0	0
1930	3	0	0	0	0	0	0	0	0	1	0	2	0	0	0	0	0	0	0	0	0	0	0	0	0	0	0	0	0	0
1945	4	0	0	0	0	0	0	0	1	0	1	2	0	0	0	0	0	0	0	0	0	0	0	0	0	0	0	0	0	0
2000	1	0	0	0	0	0	0	0	0	1	0	0	0	0	0	0	0	0	0	0	0	0	0	0	0	0	0	0	0	0
2015	2	0	0	0	0	0	0	0	1	0	0	1	0	0	0	0	0	0	0	0	0	0	0	0	0	0	0	0	0	0
2030	0	0	0	0	0	0	0	0	0	0	0	0	0	0	0	0	0	0	0	0	0	0	0	0	0	0	0	0	0	0
2045	1	0	0	0	0	0	0	0	0	1	0	0	0	0	0	0	0	0	0	0	0	0	0	0	0	0	0	0	0	0
2100	0	0	0	0	0	0	0	0	0	0	0	0	0	0	0	0	0	0	0	0	0	0	0	0	0	0	0	0	0	0
2115	2	0	0	0	0	0	0	0	1	0	1	0	0	0	0	0	0	0	0	0	0	0	0	0	0	0	0	0	0	0
2130	1	0	0	0	0	0	0	0	0	1	0	0	0	0	0	0	0	0	0	0	0	0	0	0	0	0	0	0	0	0
2145	0	0	0	0	0	0	0	0	0	0	0	0	0	0	0	0	0	0	0	0	0	0	0	0	0	0	0	0	0	0
2200	0	0	0	0	0	0	0	0	0	0	0	0	0	0	0	0	0	0	0	0	0	0	0	0	0	0	0	0	0	0
2215	0	0	0	0	0	0	0	0	0	0	0	0	0	0	0	0	0	0	0	0	0	0	0	0	0	0	0	0	0	0
2230	0	0	0	0	0	0	0	0	0	0	0	0	0	0	0	0	0	0	0	0	0	0	0	0	0	0	0	0	0	0
2245	0	0	0	0	0	0	0	0	0	0	0	0	0	0	0	0	0	0	0	0	0	0	0	0	0	0	0	0	0	0
2300	1	0	0	0	0	0	0	0	1	0	0	0	0	0	0	0	0	0	0	0	0	0	0	0	0	0	0	0	0	0
2315	0	0	0	0	0	0	0	0	0	0	0	0	0	0	0	0	0	0	0	0	0	0	0	0	0	0	0	0	0	0
2330	0	0	0	0	0	0	0	0	0	0	0	0	0	0	0	0	0	0	0	0	0	0	0	0	0	0	0	0	0	0
2345	0	0	0	0	0	0	0	0	0	0	0	0	0	0	0	0	0	0	0	0	0	0	0	0	0	0	0	0	0	0
07-19	**225**	**0**	**0**	**0**	**4**	**1**	**1**	**10**	**40**	**51**	**63**	**34**	**14**	**5**	**2**	**0**	**0**	**0**	**0**	**0**	**0**	**0**	**0**	**0**	**0**	**0**	**0**	**0**	**0**	**0**
06-22	**245**	**0**	**0**	**0**	**4**	**1**	**1**	**10**	**43**	**56**	**67**	**40**	**15**	**6**	**2**	**0**	**0**	**0**	**0**	**0**	**0**	**0**	**0**	**0**	**0**	**0**	**0**	**0**	**0**	**0**
06-00	**246**	**0**	**0**	**0**	**4**	**1**	**1**	**10**	**44**	**56**	**67**	**40**	**15**	**6**	**2**	**0**	**0**	**0**	**0**	**0**	**0**	**0**	**0**	**0**	**0**	**0**	**0**	**0**	**0**	**0**
00-00	**251**	**0**	**0**	**0**	**4**	**1**	**1**	**12**	**44**	**57**	**68**	**41**	**15**	**6**	**2**	**0**	**0**	**0**	**0**	**0**	**0**	**0**	**0**	**0**	**0**	**0**	**0**	**0**	**0**	**0**

Site 27
Location KNESSELL ROAD - attached to TREE
Direction Northbound
20 March 2025

16557 / NEWARK - ON - TRENT
MARCH 2025
AUTOMATIC TRAFFIC COUNT

Time	Total	Speed Bins (mph)																												
		0 - 5	5 - 10	10 - 15	15 - 20	20 - 25	25 - 30	30 - 35	35 - 40	40 - 45	45 - 50	50 - 55	55 - 60	60 - 65	65 - 70	70 - 75	75 - 80	80 - 85	85 - 90	90 - 95	95 - 100	100 - 105	105 - 110	110 - 115	115 - 120	120 - 125	125 - 130	130 - 135	135 - 140
0000	0	0	0	0	0	0	0	0	0	0	0	0	0	0	0	0	0	0	0	0	0	0	0	0	0	0	0	0	0	0
0015	0	0	0	0	0	0	0	0	0	0	0	0	0	0	0	0	0	0	0	0	0	0	0	0	0	0	0	0	0	0
0030	0	0	0	0	0	0	0	0	0	0	0	0	0	0	0	0	0	0	0	0	0	0	0	0	0	0	0	0	0	0
0045	0	0	0	0	0	0	0	0	0	0	0	0	0	0	0	0	0	0	0	0	0	0	0	0	0	0	0	0	0	0
0100	0	0	0	0	0	0	0	0	0	0	0	0	0	0	0	0	0	0	0	0	0	0	0	0	0	0	0	0	0	0
0115	0	0	0	0	0	0	0	0	0	0	0	0	0	0	0	0	0	0	0	0	0	0	0	0	0	0	0	0	0	0
0130	0	0	0	0	0	0	0	0	0	0	0	0	0	0	0	0	0	0	0	0	0	0	0	0	0	0	0	0	0	0
0145	0	0	0	0	0	0	0	0	0	0	0	0	0	0	0	0	0	0	0	0	0	0	0	0	0	0	0	0	0	0
0200	0	0	0	0	0	0	0	0	0	0	0	0	0	0	0	0	0	0	0	0	0	0	0	0	0	0	0	0	0	0
0215	0	0	0	0	0	0	0	0	0	0	0	0	0	0	0	0	0	0	0	0	0	0	0	0	0	0	0	0	0	0
0230	0	0	0	0	0	0	0	0	0	0	0	0	0	0	0	0	0	0	0	0	0	0	0	0	0	0	0	0	0	0
0245	0	0	0	0	0	0	0	0	0	0	0	0	0	0	0	0	0	0	0	0	0	0	0	0	0	0	0	0	0	0
0300	0	0	0	0	0	0	0	0	0	0	0	0	0	0	0	0	0	0	0	0	0	0	0	0	0	0	0	0	0	0
0315	0	0	0	0	0	0	0	0	0	0	0	0	0	0	0	0	0	0	0	0	0	0	0	0	0	0	0	0	0	0
0330	0	0	0	0	0	0	0	0	0	0	0	0	0	0	0	0	0	0	0	0	0	0	0	0	0	0	0	0	0	0
0345	0	0	0	0	0	0	0	0	0	0	0	0	0	0	0	0	0	0	0	0	0	0	0	0	0	0	0	0	0	0
0400	1	0	0	0	0	0	0	0	0	1	0	0	0	0	0	0	0	0	0	0	0	0	0	0	0	0	0	0	0	0
0415	2	0	0	0	0	0	0	0	1	0	0	1	0	0	0	0	0	0	0	0	0	0	0	0	0	0	0	0	0	0
0430	1	0	0	0	0	0	0	0	0	0	0	0	1	0	0	0	0	0	0	0	0	0	0	0	0	0	0	0	0	0
0445	0	0	0	0	0	0	0	0	0	0	0	0	0	0	0	0	0	0	0	0	0	0	0	0	0	0	0	0	0	0
0500	0	0	0	0	0	0	0	0	0	0	0	0	0	0	0	0	0	0	0	0	0	0	0	0	0	0	0	0	0	0
0515	0	0	0	0	0	0	0	0	0	0	0	0	0	0	0	0	0	0	0	0	0	0	0	0	0	0	0	0	0	0
0530	0	0	0	0	0	0	0	0	0	0	0	0	0	0	0	0	0	0	0	0	0	0	0	0	0	0	0	0	0	0
0545	0	0	0	0	0	0	0	0	0	0	0	0	0	0	0	0	0	0	0	0	0	0	0	0	0	0	0	0	0	0
0600	1	0	0	0	0	0	1	0	0	0	0	0	0	0	0	0	0	0	0	0	0	0	0	0	0	0	0	0	0	0
0615	1	0	0	0	0	0	0	0	0	0	0	1	0	0	0	0	0	0	0	0	0	0	0	0	0	0	0	0	0	0
0630	1	0	0	0	0	0	0	0	0	0	0	1	0	0	0	0	0	0	0	0	0	0	0	0	0	0	0	0	0	0
0645	2	0	0	0	0	0	0	0	1	0	0	0	1	0	0	0	0	0	0	0	0	0	0	0	0	0	0	0	0	0
0700	2	0	0	0	0	0	0	0	0	0	0	2	0	0	0	0	0	0	0	0	0	0	0	0	0	0	0	0	0	0
0715	1	0	0	0	0	0	0	0	0	0	0	0	0	0	1	0	0	0	0	0	0	0	0	0	0	0	0	0	0	0
0730	3	0	0	0	0	0	0	0	1	0	1	0	1	0	0	0	0	0	0	0	0	0	0	0	0	0	0	0	0	0
0745	**8**	**0**	**0**	**0**	**0**	**0**	**0**	**0**	**1**	**2**	**3**	**1**	**1**	**0**	**0**	**0**	**0**	**0**	**0**	**0**	**0**	**0**	**0**	**0**	**0**	**0**	**0**	**0**	**0**	**0**
0800	7	0	0	0	0	0	0	1	1	1	2	1	0	1	0	0	0	0	0	0	0	0	0	0	0	0	0	0	0	0
0815	7	0	0	0	0	0	0	0	2	1	4	0	0	0	0	0	0	0	0	0	0	0	0	0	0	0	0	0	0	0
0830	6	0	0	0	0	0	0	0	1	0	0	3	1	1	0	0	0	0	0	0	0	0	0	0	0	0	0	0	0	0
0845	2	0	0	0	0	0	0	0	0	0	2	0	0	0	0	0	0	0	0	0	0	0	0	0	0	0	0	0	0	0
0900	7	0	0	0	0	0	0	0	0	2	1	1	3	0	0	0	0	0	0	0	0	0	0	0	0	0	0	0	0	0
0915	3	0	0	0	0	0	0	0	0	0	2	0	1	0	0	0	0	0	0	0	0	0	0	0	0	0	0	0	0	0
0930	3	0	0	0	0	0	0	2	0	0	1	0	0	0	0	0	0	0	0	0	0	0	0	0	0	0	0	0	0	0
0945	2	0	0	0	0	0	0	0	1	1	0	0	0	0	0	0	0	0	0	0	0	0	0	0	0	0	0	0	0	0
1000	2	0	0	0	0	0	0	0	0	2	0	0	0	0	0	0	0	0	0	0	0	0	0	0	0	0	0	0	0	0
1015	1	0	0	0	0	0	0	0	1	0	0	0	0	0	0	0	0	0	0	0	0	0	0	0	0	0	0	0	0	0
1030	3	0	0	0	0	0	0	0	0	0	1	1	1	0	0	0	0	0	0	0	0	0	0	0	0	0	0	0	0	0
1045	6	0	0	1	0	0	0	0	1	0	2	1	0	1	0	0	0	0	0	0	0	0	0	0	0	0	0	0	0	0
1100	4	0	0	0	0	0	0	0	1	0	2	0	0	1	0	0	0	0	0	0	0	0	0	0	0	0	0	0	0	0
1115	6	0	0	1	0	0	0	0	0	1	3	0	0	1	0	0	0	0	0	0	0	0	0	0	0	0	0	0	0	0
1130	2	0	0	0	0	0	0	0	1	0	0	0	1	0	0	0	0	0	0	0	0	0	0	0	0	0	0	0	0	0
1145	**8**	**0**	**0**	**0**	**0**	**0**	**0**	**1**	**1**	**3**	**0**	**3**	**0**	**0**	**0**	**0**	**0**	**0**	**0**	**0**	**0**	**0**	**0**	**0**	**0**	**0**	**0**	**0**	**0**	**0**
1200	9	0	0	0	0	0	0	0	0	0	8	1	0	0	0	0	0	0	0	0	0	0	0	0	0	0	0	0	0	0
1215	8	0	0	0	0	1	1	1	0	1	3	1	0	0	0	0	0	0	0	0	0	0	0	0	0	0	0	0	0	0
1230	0	0	0	0	0	0	0	0	0	0	0	0	0	0	0	0	0	0	0	0	0	0	0	0	0	0	0	0	0	0
1245	3	0	0	0	0	0	0	0	0	1	0	0	1	1	0	0	0	0	0	0	0	0	0	0	0	0	0	0	0	0
1300	4	0	0	0	0	0	0	0	2	2	0	0	0	0	0	0	0	0	0	0	0	0	0	0	0	0	0	0	0	0
1315	7	0	0	2	0	0	0	0	0	0	4	0	0	0	0	1	0	0	0	0	0	0	0	0	0	0	0	0	0	0
1330	9	0	0	0	0	0	0	1	0	3	1	2	2	0	0	0	0	0	0	0	0	0	0	0	0	0	0	0	0	0
1345	4	0	0	0	0	0	0	0	0	1	3	0	0	0	0	0	0	0	0	0	0	0	0	0	0	0	0	0	0	0
1400	4	0	0	0	0	0	0	0	0	1	2	1	0	0	0	0	0	0	0	0	0	0	0	0	0	0	0	0	0	0
1415	8	0	0	0	1	0	0	0	0	5	2	0	0	0	0	0	0	0	0	0	0	0	0	0	0	0	0	0	0	0
1430	7	0	0	0	0	1	0	0	1	0	4	0	0	1	0	0	0	0	0	0	0	0	0	0	0	0	0	0	0	0
1445	6	0	0	0	0	0	0	0	1	0	1	3	1	0	0	0	0	0	0	0	0	0	0	0	0	0	0	0	0	0
1500	7	0	0	0	0	1	0	2	1	0	0	0	1	1	1	0	0	0	0	0	0	0	0	0	0	0	0	0	0	0
1515	4	0	0	0	0	0	0	0	1	1	0	0	0	2	0	0	0	0	0	0	0	0	0	0	0	0	0	0	0	0
1530	10	0	0	0	0	0	1	0	1	4	2	2	0	0	0	0	0	0	0	0	0	0	0	0	0	0	0	0	0	0
1545	6	0	0	0	0	0	0	1	1	3	0	1	0	0	0	0	0	0	0	0	0	0	0	0	0	0	0	0	0	0
1600	4	0	0	0	0	0	0	0	1	0	2	1	0	0	0	0	0	0	0	0	0	0	0	0	0	0	0	0	0	0
1615	5	0	0	0	0	0	0	1	0	0	0	2	1	1	0	0	0	0	0	0	0	0	0	0	0	0	0	0	0	0
1630	6	0	0	0	0	0	0	0	0	1	3	1	0	1	0	0	0	0	0	0	0	0	0	0	0	0	0	0	0	0
1645	3	0	0	0	0	0	0	0	1	1	0	0	1	0	0	0	0	0	0	0	0	0	0	0	0	0	0	0	0	0
1700	7	0	0	0	0	0	0	0	0	1	2	3	1	0	0	0	0	0	0	0	0	0	0	0	0	0	0	0	0	0
1715	**12**	**0**	**0**	**0**	**0**	**0**	**0**	**0**	**1**	**5**	**3**	**1**	**1**	**0**	**1**	**0**	**0**	**0**	**0**	**0**	**0**	**0**	**0**	**0**	**0**	**0**	**0**	**0**	**0**	**0**
1730	9	0	0	0	0	0	0	1	1	3	1	2	1	0	0	0	0	0	0	0	0	0	0	0	0	0	0	0	0	0
1745	3	0	0	0	0	0	0	0	0	1	0	0	1	1	0	0	0	0	0	0	0	0	0	0	0	0	0	0	0	0
1800	2	0	0	0	0	0	0	0	0	0	1	1	0	0	0	0	0	0	0	0	0	0	0	0	0	0	0	0	0	0
1815	6	0	0	0	0	0	0	0	2	1	3	0	0	0	0	0	0	0	0	0	0	0	0	0	0	0	0	0	0	0
1830	3	0	0	0	0	0	0	1	1	0	1	0	0	0	0	0	0	0	0	0	0	0	0	0	0	0	0	0	0	0
1845	6	0	0	0	0	0	0	0	0	2	3	0	1	0	0	0	0	0	0	0	0	0	0	0	0	0	0	0	0	0
1900	4	0	0	0	0	0	0	0	1	1	0	1	0	1	0	0	0	0	0	0	0	0	0	0	0	0	0	0	0	0
1915	2	0	0	0	0	0	0	0	0	0	0	0	2	0	0	0	0	0	0	0	0	0	0	0	0	0	0	0	0	0
1930	0	0	0	0	0	0	0	0	0	0	0	0	0	0	0	0	0	0	0	0	0	0	0	0	0	0	0	0	0	0
1945	2	0	0	0	0	0	0	0	0	1	0	1	0	0	0	0	0	0	0	0	0	0	0	0	0	0	0	0	0	0
2000	1	0	0	0	0	0	0	0	1	0	0	0	0	0	0	0	0	0	0	0	0	0	0	0	0	0	0	0	0	0
2015	2	0	0	0	0	0	0	0	1	0	0	1	0	0	0	0	0	0	0	0	0	0	0	0	0	0	0	0	0	0
2030	1	0	0	0	0	0	0	0	0	0	0	0	1	0	0	0	0	0	0	0	0	0	0	0	0	0	0	0	0	0
2045	0	0	0	0	0	0	0	0	0	0	0	0	0	0	0	0	0	0	0	0	0	0	0	0	0	0	0	0	0	0
2100	4	0	0	0	0	0	0	0	0	1	1	2	0	0	0	0	0	0	0	0	0	0	0	0	0	0	0	0	0	0
2115	0	0	0	0	0	0	0	0	0	0	0	0	0	0	0	0	0	0	0	0	0	0	0	0	0	0	0	0	0	0
2130	1	0	0	0	0	0	0	0	0	0	1	0	0	0	0	0	0	0	0	0	0	0	0	0	0	0	0	0	0	0
2145	1	0	0	0	0	0	0	0	0	1	0	0	0	0	0	0	0	0	0	0	0	0	0	0	0	0	0	0	0	0
2200	2	0	0	0	0	0	0	0	1	1	0	0	0	0	0	0	0	0	0	0	0	0	0	0	0	0	0	0	0	0
2215	0	0	0	0	0	0	0	0	0	0	0	0	0	0	0	0	0	0	0	0	0	0	0	0	0	0	0	0	0	0
2230	0	0	0	0	0	0	0	0	0	0	0	0	0	0	0	0	0	0	0	0	0	0	0	0	0	0	0	0	0	0
2245	2	0	0	0	0	0	0	0	1	0	0	1	0	0	0	0	0	0	0	0	0	0	0	0	0	0	0	0	0	0
2300	3	0	0	0	0	0	0	0	0	0	2	1	0	0	0	0	0	0	0	0	0	0	0	0	0	0	0	0	0	0
2315	1	0	0	0	0	0	0	1	0	0	0	0	0	0	0	0	0	0	0	0	0	0	0	0	0	0	0	0	0	0
2330	0	0	0	0	0	0	0	0	0	0	0	0	0	0	0	0	0	0	0	0	0	0	0	0	0	0	0	0	0	0
2345	0	0	0	0	0	0	0	0	0	0	0	0	0	0	0	0	0	0	0	0	0	0	0	0	0	0	0	0	0	0
07-19	**245**	**0**	**0**	**4**	**1**	**3**	**2**	**12**	**27**	**50**	**73**	**35**	**21**	**13**	**3**	**1**	**0**	**0**	**0**	**0**	**0**	**0**	**0**	**0**	**0**	**0**	**0**	**0**	**0**	**0**
06-22	**268**	**0**	**0**	**4**	**1**	**3**	**3**	**12**	**31**	**53**	**76**	**42**	**25**	**14**	**3**	**1**	**0**	**0**	**0**	**0**	**0**	**0**	**0**	**0**	**0**	**0**	**0**	**0**	**0**	**0**
06-00	**276**	**0**	**0**	**4**	**1**	**3**	**3**	**13**	**33**	**54**	**78**	**44**	**25**	**14**	**3**	**1**	**0**	**0**	**0**	**0**	**0**	**0**	**0**	**0**	**0**	**0**	**0**	**0**	**0**	**0**
00-00	**280**	**0**	**0**	**4**	**1**	**3**	**3**	**13**	**33**	**55**	**79**	**44**	**26**	**15**	**3**	**1**	**0**	**0**	**0**	**0**	**0**	**0**	**0**	**0**	**0**	**0**	**0**	**0**	**0**	**0**

Site 27
Location KNESSELL ROAD - attached to TREE
Direction Northbound

16557 / NEWARK - ON - TRENT
MARCH 2025
AUTOMATIC TRAFFIC COUNT


Virtual Day (7)

Time	Total	Speed Bins (mph)																												
		0 - 5	5 - 10	10 - 15	15 - 20	20 - 25	25 - 30	30 - 35	35 - 40	40 - 45	45 - 50	50 - 55	55 - 60	60 - 65	65 - 70	70 - 75	75 - 80	80 - 85	85 - 90	90 - 95	95 - 100	100 - 105	105 - 110	110 - 115	115 - 120	120 - 125	125 - 130	130 - 135	135 - 140
0000	1	0	0	0	0	0	0	0	0	0	0	0	0	0	0	0	0	0	0	0	0	0	0	0	0	0	0	0	0	0
0100	0	0	0	0	0	0	0	0	0	0	0	0	0	0	0	0	0	0	0	0	0	0	0	0	0	0	0	0	0	0
0200	0	0	0	0	0	0	0	0	0	0	0	0	0	0	0	0	0	0	0	0	0	0	0	0	0	0	0	0	0	0
0300	0	0	0	0	0	0	0	0	0	0	0	0	0	0	0	0	0	0	0	0	0	0	0	0	0	0	0	0	0	0
0400	1	0	0	0	0	0	0	0	0	0	0	0	0	0	0	0	0	0	0	0	0	0	0	0	0	0	0	0	0	0
0500	1	0	0	0	0	0	0	0	0	0	0	0	0	0	0	0	0	0	0	0	0	0	0	0	0	0	0	0	0	0
0600	3	0	0	0	0	0	0	0	1	1	1	1	0	0	0	0	0	0	0	0	0	0	0	0	0	0	0	0	0	0
0700	9	0	0	0	0	0	0	0	1	1	3	1	1	0	0	0	0	0	0	0	0	0	0	0	0	0	0	0	0	0
0800	13	0	0	0	0	0	0	1	2	2	3	3	1	1	0	0	0	0	0	0	0	0	0	0	0	0	0	0	0	0
0900	**15**	**0**	**0**	**0**	**0**	**0**	**0**	**0**	**2**	**3**	**5**	**2**	**1**	**1**	**0**	**0**	**0**	**0**	**0**	**0**	**0**	**0**	**0**	**0**	**0**	**0**	**0**	**0**	**0**	**0**
1000	14	0	0	1	0	0	1	1	2	4	3	1	1	0	0	0	0	0	0	0	0	0	0	0	0	0	0	0	0	0
1100	13	0	0	0	0	0	0	1	3	3	3	2	1	0	0	0	0	0	0	0	0	0	0	0	0	0	0	0	0	0
1200	16	0	0	0	1	0	0	0	3	4	4	3	1	0	0	0	0	0	0	0	0	0	0	0	0	0	0	0	0	0
1300	16	0	0	0	0	0	0	1	3	4	4	2	1	0	0	0	0	0	0	0	0	0	0	0	0	0	0	0	0	0
1400	20	0	0	0	0	0	0	1	3	6	5	3	1	0	0	0	0	0	0	0	0	0	0	0	0	0	0	0	0	0
1500	20	0	0	0	0	0	0	1	4	6	4	4	1	0	0	0	0	0	0	0	0	0	0	0	0	0	0	0	0	0
1600	**22**	**0**	**0**	**0**	**0**	**0**	**0**	**1**	**3**	**5**	**6**	**4**	**3**	**1**	**0**	**0**	**0**	**0**	**0**	**0**	**0**	**0**	**0**	**0**	**0**	**0**	**0**	**0**	**0**	**0**
1700	18	0	0	0	0	0	0	0	1	5	5	3	2	0	0	0	0	0	0	0	0	0	0	0	0	0	0	0	0	0
1800	13	0	0	0	0	0	0	1	2	3	4	2	1	0	0	0	0	0	0	0	0	0	0	0	0	0	0	0	0	0
1900	8	0	0	0	0	0	0	0	1	1	3	2	1	0	0	0	0	0	0	0	0	0	0	0	0	0	0	0	0	0
2000	4	0	0	0	0	0	0	0	1	1	0	1	0	0	0	0	0	0	0	0	0	0	0	0	0	0	0	0	0	0
2100	3	0	0	0	0	0	0	0	0	1	1	1	0	0	0	0	0	0	0	0	0	0	0	0	0	0	0	0	0	0
2200	2	0	0	0	0	0	0	0	1	0	0	0	0	0	0	0	0	0	0	0	0	0	0	0	0	0	0	0	0	0
2300	2	0	0	0	0	0	0	0	0	1	0	0	0	0	0	0	0	0	0	0	0	0	0	0	0	0	0	0	0	0
07-19	**189**	**0**	**0**	**2**	**2**	**1**	**3**	**8**	**28**	**45**	**49**	**30**	**15**	**5**	**2**	**0**	**0**	**0**	**0**	**0**	**0**	**0**	**0**	**0**	**0**	**0**	**0**	**0**	**0**	**0**
06-22	**207**	**0**	**0**	**2**	**2**	**1**	**3**	**9**	**30**	**48**	**55**	**34**	**16**	**5**	**2**	**0**	**0**	**0**	**0**	**0**	**0**	**0**	**0**	**0**	**0**	**0**	**0**	**0**	**0**	**0**
06-00	**211**	**0**	**0**	**2**	**2**	**1**	**3**	**9**	**31**	**49**	**55**	**34**	**16**	**6**	**2**	**0**	**0**	**0**	**0**	**0**	**0**	**0**	**0**	**0**	**0**	**0**	**0**	**0**	**0**	**0**
00-00	**215**	**0**	**0**	**2**	**2**	**1**	**3**	**9**	**32**	**50**	**56**	**35**	**17**	**6**	**2**	**0**	**0**	**0**	**0**	**0**	**0**	**0**	**0**	**0**	**0**	**0**	**0**	**0**	**0**	**0**

Virtual Week (1)

Time	Total	Speed Bins (mph)																												
		0 - 5	5 - 10	10 - 15	15 - 20	20 - 25	25 - 30	30 - 35	35 - 40	40 - 45	45 - 50	50 - 55	55 - 60	60 - 65	65 - 70	70 - 75	75 - 80	80 - 85	85 - 90	90 - 95	95 - 100	100 - 105	105 - 110	110 - 115	115 - 120	120 - 125	125 - 130	130 - 135	135 - 140
Mon	218	0	0	0	2	1	3	7	31	60	45	39	22	7	1	0	0	0	0	0	0	0	0	0	0	0	0	0	0	0
Tue	260	0	0	5	3	2	2	8	33	52	73	53	20	4	4	1	0	0	0	0	0	0	0	0	0	0	0	0	0	0
Wed	251	0	0	0	4	1	1	12	44	57	68	41	15	6	2	0	0	0	0	0	0	0	0	0	0	0	0	0	0	0
Thu	280	0	0	4	1	3	3	13	33	55	79	44	26	15	3	1	0	0	0	0	0	0	0	0	0	0	0	0	0	0
Fri	245	0	1	1	1	1	4	7	31	62	76	37	18	5	1	0	0	0	0	0	0	0	0	0	0	0	0	0	0	0
Sat	139	0	0	3	2	0	5	12	23	33	34	13	10	4	0	0	0	0	0	0	0	0	0	0	0	0	0	0	0	0
Sun	111	0	0	2	2	0	2	5	26	31	17	19	5	1	1	0	0	0	0	0	0	0	0	0	0	0	0	0	0	0
5 Day Ave.	**251**	**0**	**0**	**2**	**2**	**2**	**3**	**9**	**34**	**57**	**68**	**43**	**20**	**7**	**2**	**0**	**0**	**0**	**0**	**0**	**0**	**0**	**0**	**0**	**0**	**0**	**0**	**0**	**0**	**0**
7 Day Ave.	**215**	**0**	**0**	**2**	**2**	**1**	**3**	**9**	**32**	**50**	**56**	**35**	**17**	**6**	**2**	**0**	**0**	**0**	**0**	**0**	**0**	**0**	**0**	**0**	**0**	**0**	**0**	**0**	**0**	**0**
--	**1504**	**0**	**1**	**15**	**15**	**8**	**20**	**64**	**221**	**350**	**392**	**246**	**116**	**42**	**12**	**2**	**0**	**0**	**0**	**0**	**0**	**0**	**0**	**0**	**0**	**0**	**0**	**0**	**0**	**0**

Summary Graphs

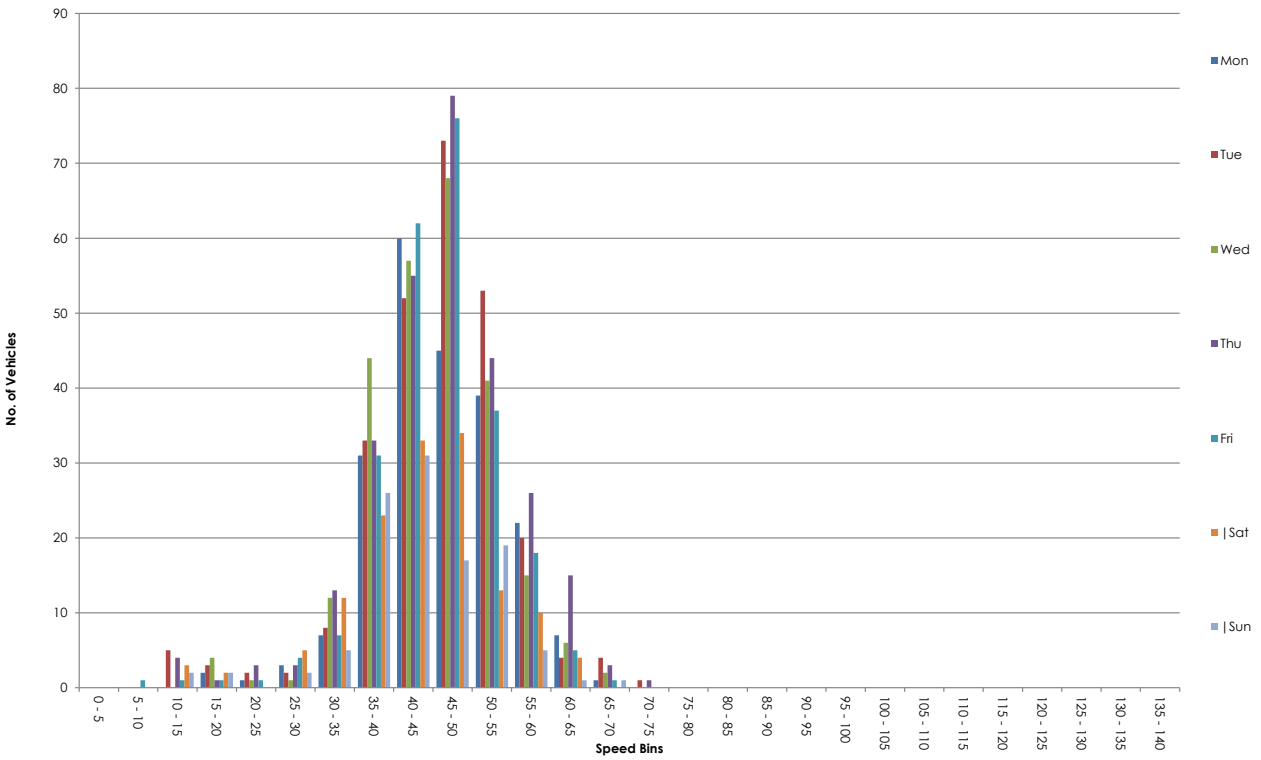

NDC for SYSTRA

Site 27
Location KNESSELL ROAD - attached to TREE
Direction Southbound
14 March 2025 Friday

16557 / NEWARK - ON - TRENT
MARCH 2025
AUTOMATIC TRAFFIC COUNT

Time	Total	Classification												]PSL	]PSL%	]SL1	]SL1%	]SL2	]SL2%	Mean	Vpp
		1	2	3	4	5	6	7	8	9	10	11	12	60	60	68	68	70	70		85
		MCL	SV	SVT	TB2	TB3	T4	ART3	ART4	ART5	ART6	BD	DRT			ACPO	ACPO	DfT	DfT		
0000	**10**	**0**	**10**	**0**	**0**	**0**	**0**	**0**	**0**	**0**	**0**	**0**	**0**	**0**	**0.0**	**0**	**0.0**	**0**	**0.0**	**36.5**	**-**
0015	6	0	4	0	0	0	2	0	0	0	0	0	0	0	0.0	0	0.0	0	0.0	41.1	-
0030	5	0	3	0	0	0	2	0	0	0	0	0	0	0	0.0	0	0.0	0	0.0	34.5	-
0045	6	0	4	0	1	0	1	0	0	0	0	0	0	0	0.0	0	0.0	0	0.0	35.7	-
0100	2	0	2	0	0	0	0	0	0	0	0	0	0	0	0.0	0	0.0	0	0.0	36.5	-
0115	3	0	2	0	1	0	0	0	0	0	0	0	0	0	0.0	0	0.0	0	0.0	44.4	-
0130	4	0	1	0	2	0	1	0	0	0	0	0	0	0	0.0	0	0.0	0	0.0	42.5	-
0145	1	0	1	0	0	0	0	0	0	0	0	0	0	0	0.0	0	0.0	0	0.0	37.3	-
0200	3	0	1	0	0	0	2	0	0	0	0	0	0	0	0.0	0	0.0	0	0.0	42.8	-
0215	1	0	0	0	0	0	1	0	0	0	0	0	0	0	0.0	0	0.0	0	0.0	44.6	-
0230	5	0	2	0	1	0	2	0	0	0	0	0	0	0	0.0	0	0.0	0	0.0	41.6	-
0245	2	0	1	0	1	0	0	0	0	0	0	0	0	0	0.0	0	0.0	0	0.0	36.6	-
0300	2	0	1	0	0	0	1	0	0	0	0	0	0	0	0.0	0	0.0	0	0.0	39.4	-
0315	1	0	0	0	0	0	1	0	0	0	0	0	0	0	0.0	0	0.0	0	0.0	36	-
0330	2	0	0	0	2	0	0	0	0	0	0	0	0	0	0.0	0	0.0	0	0.0	44.9	-
0345	2	0	1	0	1	0	0	0	0	0	0	0	0	0	0.0	0	0.0	0	0.0	49.9	-
0400	3	0	1	0	2	0	0	0	0	0	0	0	0	0	0.0	0	0.0	0	0.0	39.4	-
0415	3	0	1	0	1	0	0	0	1	0	0	0	0	0	0.0	0	0.0	0	0.0	47.2	-
0430	**10**	**0**	**5**	**0**	**5**	**0**	**0**	**0**	**0**	**0**	**0**	**0**	**0**	**0**	**0.0**	**0**	**0.0**	**0**	**0.0**	**43.7**	**-**
0445	3	0	2	0	1	0	0	0	0	0	0	0	0	0	0.0	0	0.0	0	0.0	41.6	-
0500	0	0	0	0	0	0	0	0	0	0	0	0	0	0	0.0	0	0.0	0	0.0	-	-
0515	3	0	3	0	0	0	0	0	0	0	0	0	0	0	0.0	0	0.0	0	0.0	42.8	-
0530	0	0	0	0	0	0	0	0	0	0	0	0	0	0	0.0	0	0.0	0	0.0	-	-
0545	2	0	2	0	0	0	0	0	0	0	0	0	0	0	0.0	0	0.0	0	0.0	48.2	-
0600	0	0	0	0	0	0	0	0	0	0	0	0	0	0	0.0	0	0.0	0	0.0	-	-
0615	6	0	4	0	2	0	0	0	0	0	0	0	0	0	0.0	0	0.0	0	0.0	42.1	-
0630	2	0	2	0	0	0	0	0	0	0	0	0	0	0	0.0	0	0.0	0	0.0	39.6	-
0645	2	0	2	0	0	0	0	0	0	0	0	0	0	0	0.0	0	0.0	0	0.0	45.7	-
0700	5	0	4	0	1	0	0	0	0	0	0	0	0	0	0.0	0	0.0	0	0.0	41	-
0715	3	0	2	0	1	0	0	0	0	0	0	0	0	0	0.0	0	0.0	0	0.0	45.7	-
0730	3	0	3	0	0	0	0	0	0	0	0	0	0	0	0.0	0	0.0	0	0.0	43.2	-
0745	4	0	3	0	1	0	0	0	0	0	0	0	0	0	0.0	0	0.0	0	0.0	40.1	-
0800	9	0	7	0	2	0	0	0	0	0	0	0	0	0	0.0	0	0.0	0	0.0	45.3	-
0815	4	0	3	0	1	0	0	0	0	0	0	0	0	0	0.0	0	0.0	0	0.0	42.7	-
0830	5	0	5	0	0	0	0	0	0	0	0	0	0	0	0.0	0	0.0	0	0.0	40.1	-
0845	8	0	8	0	0	0	0	0	0	0	0	0	0	0	0.0	0	0.0	0	0.0	42.4	-
0900	7	0	4	0	2	0	0	0	0	0	1	0	0	0	0.0	0	0.0	0	0.0	38.7	-
0915	8	0	8	0	0	0	0	0	0	0	0	0	0	0	0.0	0	0.0	0	0.0	41.6	-
0930	5	0	2	0	3	0	0	0	0	0	0	0	0	0	0.0	0	0.0	0	0.0	40.1	-
0945	3	0	2	0	1	0	0	0	0	0	0	0	0	0	0.0	0	0.0	0	0.0	40.9	-
1000	7	0	6	0	1	0	0	0	0	0	0	0	0	0	0.0	0	0.0	0	0.0	36.1	-
1015	5	0	5	0	0	0	0	0	0	0	0	0	0	0	0.0	0	0.0	0	0.0	44.4	-
1030	5	0	5	0	0	0	0	0	0	0	0	0	0	0	0.0	0	0.0	0	0.0	40	-
1045	5	1	3	0	0	1	0	0	0	0	0	0	0	0	0.0	0	0.0	0	0.0	32.6	-
1100	2	0	2	0	0	0	0	0	0	0	0	0	0	0	0.0	0	0.0	0	0.0	40.2	-
1115	8	0	7	0	1	0	0	0	0	0	0	0	0	0	0.0	0	0.0	0	0.0	38.6	-
1130	2	1	1	0	0	0	0	0	0	0	0	0	0	0	0.0	0	0.0	0	0.0	42.5	-
1145	4	0	2	0	2	0	0	0	0	0	0	0	0	0	0.0	0	0.0	0	0.0	38.8	-
1200	6	0	5	0	1	0	0	0	0	0	0	0	0	0	0.0	0	0.0	0	0.0	43.5	-
1215	4	0	4	0	0	0	0	0	0	0	0	0	0	0	0.0	0	0.0	0	0.0	45.7	-
1230	4	0	4	0	0	0	0	0	0	0	0	0	0	0	0.0	0	0.0	0	0.0	44.3	-
1245	5	0	3	1	1	0	0	0	0	0	0	0	0	0	0.0	0	0.0	0	0.0	38.6	-
1300	3	0	2	0	1	0	0	0	0	0	0	0	0	0	0.0	0	0.0	0	0.0	41.9	-
1315	5	0	4	0	1	0	0	0	0	0	0	0	0	0	0.0	0	0.0	0	0.0	41.5	-
1330	0	0	0	0	0	0	0	0	0	0	0	0	0	0	0.0	0	0.0	0	0.0	-	-
1345	2	0	2	0	0	0	0	0	0	0	0	0	0	0	0.0	0	0.0	0	0.0	29.6	-
1400	5	0	4	0	1	0	0	0	0	0	0	0	0	0	0.0	0	0.0	0	0.0	43.8	-
1415	2	0	2	0	0	0	0	0	0	0	0	0	0	0	0.0	0	0.0	0	0.0	43.9	-
1430	5	0	3	0	2	0	0	0	0	0	0	0	0	0	0.0	0	0.0	0	0.0	44.4	-
1445	6	0	3	1	2	0	0	0	0	0	0	0	0	0	0.0	0	0.0	0	0.0	40.6	-
1500	6	0	3	1	2	0	0	0	0	0	0	0	0	0	0.0	0	0.0	0	0.0	40	-
1515	3	0	3	0	0	0	0	0	0	0	0	0	0	0	0.0	0	0.0	0	0.0	44.5	-
1530	3	0	3	0	0	0	0	0	0	0	0	0	0	0	0.0	0	0.0	0	0.0	45.8	-
1545	6	0	6	0	0	0	0	0	0	0	0	0	0	0	0.0	0	0.0	0	0.0	40.1	-
1600	2	0	1	0	0	1	0	0	0	0	0	0	0	0	0.0	0	0.0	0	0.0	40.2	-
1615	6	0	6	0	0	0	0	0	0	0	0	0	0	0	0.0	0	0.0	0	0.0	46.6	-
1630	6	0	4	0	2	0	0	0	0	0	0	0	0	0	0.0	0	0.0	0	0.0	39.7	-
1645	9	1	6	0	1	0	1	0	0	0	0	0	0	0	0.0	0	0.0	0	0.0	40.9	-
1700	4	0	4	0	0	0	0	0	0	0	0	0	0	0	0.0	0	0.0	0	0.0	42.8	-
1715	3	0	2	0	1	0	0	0	0	0	0	0	0	0	0.0	0	0.0	0	0.0	39	-
1730	4	0	3	0	1	0	0	0	0	0	0	0	0	0	0.0	0	0.0	0	0.0	42.4	-
1745	8	0	7	1	0	0	0	0	0	0	0	0	0	0	0.0	0	0.0	0	0.0	42.4	-
1800	4	0	4	0	0	0	0	0	0	0	0	0	0	0	0.0	0	0.0	0	0.0	44.9	-
1815	2	0	2	0	0	0	0	0	0	0	0	0	0	0	0.0	0	0.0	0	0.0	40.1	-
1830	1	0	1	0	0	0	0	0	0	0	0	0	0	0	0.0	0	0.0	0	0.0	37.1	-
1845	3	0	3	0	0	0	0	0	0	0	0	0	0	0	0.0	0	0.0	0	0.0	49.1	-
1900	3	0	2	1	0	0	0	0	0	0	0	0	0	0	0.0	0	0.0	0	0.0	29.5	-
1915	1	0	1	0	0	0	0	0	0	0	0	0	0	0	0.0	0	0.0	0	0.0	46	-
1930	0	0	0	0	0	0	0	0	0	0	0	0	0	0	0.0	0	0.0	0	0.0	-	-
1945	0	0	0	0	0	0	0	0	0	0	0	0	0	0	0.0	0	0.0	0	0.0	-	-
2000	0	0	0	0	0	0	0	0	0	0	0	0	0	0	0.0	0	0.0	0	0.0	-	-
2015	9	0	8	0	1	0	0	0	0	0	0	0	0	0	0.0	0	0.0	0	0.0	42.9	-
2030	14	0	12	0	2	0	0	0	0	0	0	0	0	0	0.0	0	0.0	0	0.0	36.8	38.8
2045	**18**	**0**	**13**	**0**	**5**	**0**	**0**	**0**	**0**	**0**	**0**	**0**	**0**	**0**	**0.0**	**0**	**0.0**	**0**	**0.0**	**41.3**	**45.4**
2100	17	0	13	0	2	0	0	0	0	2	0	0	0	0	0.0	0	0.0	0	0.0	39.4	45.8
2115	13	0	11	0	2	0	0	0	0	0	0	0	0	0	0.0	0	0.0	0	0.0	39.6	45.2
2130	10	0	8	0	2	0	0	0	0	0	0	0	0	0	0.0	0	0.0	0	0.0	39.5	-
2145	15	0	10	0	2	0	2	0	1	0	0	0	0	0	0.0	0	0.0	0	0.0	36.8	42.4
2200	10	0	8	0	0	0	2	0	0	0	0	0	0	0	0.0	0	0.0	0	0.0	38.4	-
2215	8	0	4	0	2	0	2	0	0	0	0	0	0	0	0.0	0	0.0	0	0.0	37.9	-
2230	5	0	2	0	0	0	3	0	0	0	0	0	0	0	0.0	0	0.0	0	0.0	36.1	-
2245	6	0	5	0	0	0	1	0	0	0	0	0	0	0	0.0	0	0.0	0	0.0	38.5	-
2300	7	0	4	0	0	0	2	0	1	0	0	0	0	0	0.0	0	0.0	0	0.0	34.1	-
2315	12	0	10	1	0	0	1	0	0	0	0	0	0	0	0.0	0	0.0	0	0.0	34.1	37.9
2330	9	0	5	0	0	0	3	0	0	1	0	0	0	0	0.0	0	0.0	0	0.0	37.5	-
2345	5	0	3	0	1	0	1	0	0	0	0	0	0	0	0.0	0	0.0	0	0.0	40.1	-
07-19	**219**	**3**	**176**	**4**	**32**	**2**	**1**	**0**	**0**	**0**	**1**	**0**	**0**	**0**	**0.0**	**0**	**0.0**	**0**	**0.0**	**41.5**	**46.9**
06-22	**329**	**3**	**262**	**5**	**50**	**2**	**3**	**0**	**1**	**2**	**1**	**0**	**0**	**0**	**0.0**	**0**	**0.0**	**0**	**0.0**	**40.8**	**46.5**
06-00	**391**	**3**	**303**	**6**	**53**	**2**	**18**	**0**	**2**	**3**	**1**	**0**	**0**	**0**	**0.0**	**0**	**0.0**	**0**	**0.0**	**40.2**	**45.9**
00-00	**470**	**3**	**350**	**6**	**71**	**2**	**31**	**0**	**3**	**3**	**1**	**0**	**0**	**0**	**0.0**	**0**	**0.0**	**0**	**0.0**	**40.2**	**46.1**

Site 27
Location KNESSELL ROAD - attached to TREE
Direction Southbound
15 March 2025 Saturday

16557 / NEWARK - ON - TRENT
MARCH 2025
AUTOMATIC TRAFFIC COUNT

Time	Total	Classification												]PSL	]PSL%	]SL1	]SL1%	]SL2	]SL2%	Mean	Vpp
		1	2	3	4	5	6	7	8	9	10	11	12	60	60	68	68	70	70		85
		MCL	SV	SVT	TB2	TB3	T4	ART3	ART4	ART5	ART6	BD	DRT			ACPO	ACPO	DfT	DfT		
0000	7	0	2	0	2	0	3	0	0	0	0	0	0	0	0.0	0	0.0	0	0.0	38.2	-
0015	4	0	0	0	0	0	3	1	0	0	0	0	0	0	0.0	0	0.0	0	0.0	39.1	-
0030	5	0	2	0	1	0	2	0	0	0	0	0	0	0	0.0	0	0.0	0	0.0	38.9	-
0045	2	0	1	0	0	0	0	0	1	0	0	0	0	0	0.0	0	0.0	0	0.0	40.8	-
0100	2	0	0	0	0	0	2	0	0	0	0	0	0	0	0.0	0	0.0	0	0.0	41.8	-
0115	2	0	0	0	1	0	1	0	0	0	0	0	0	0	0.0	0	0.0	0	0.0	40	-
0130	0	0	0	0	0	0	0	0	0	0	0	0	0	0	0.0	0	0.0	0	0.0	-	-
0145	1	0	1	0	0	0	0	0	0	0	0	0	0	0	0.0	0	0.0	0	0.0	44.3	-
0200	0	0	0	0	0	0	0	0	0	0	0	0	0	0	0.0	0	0.0	0	0.0	-	-
0215	2	0	2	0	0	0	0	0	0	0	0	0	0	0	0.0	0	0.0	0	0.0	39.8	-
0230	2	0	0	0	0	0	2	0	0	0	0	0	0	0	0.0	0	0.0	0	0.0	39.7	-
0245	4	0	1	0	0	0	3	0	0	0	0	0	0	0	0.0	0	0.0	0	0.0	40.8	-
0300	6	0	1	0	1	0	4	0	0	0	0	0	0	0	0.0	0	0.0	0	0.0	40.1	-
0315	1	0	0	0	1	0	0	0	0	0	0	0	0	0	0.0	0	0.0	0	0.0	45.7	-
0330	0	0	0	0	0	0	0	0	0	0	0	0	0	0	0.0	0	0.0	0	0.0	-	-
0345	2	0	0	0	0	0	2	0	0	0	0	0	0	0	0.0	0	0.0	0	0.0	34.3	-
0400	4	0	0	0	4	0	0	0	0	0	0	0	0	0	0.0	0	0.0	0	0.0	42.1	-
0415	1	0	1	0	0	0	0	0	0	0	0	0	0	0	0.0	0	0.0	0	0.0	39	-
0430	3	0	0	0	1	0	0	0	0	1	1	0	0	0	0.0	0	0.0	0	0.0	38.5	-
0445	**8**	**0**	**6**	**0**	**1**	**0**	**0**	**0**	**0**	**1**	**0**	**0**	**0**	**0**	**0.0**	**0**	**0.0**	**0**	**0.0**	**41.1**	**-**
0500	6	0	3	0	3	0	0	0	0	0	0	0	0	0	0.0	0	0.0	0	0.0	43.1	-
0515	6	0	3	0	2	1	0	0	0	0	0	0	0	0	0.0	0	0.0	0	0.0	41.1	-
0530	0	0	0	0	0	0	0	0	0	0	0	0	0	0	0.0	0	0.0	0	0.0	-	-
0545	0	0	0	0	0	0	0	0	0	0	0	0	0	0	0.0	0	0.0	0	0.0	-	-
0600	1	0	1	0	0	0	0	0	0	0	0	0	0	0	0.0	0	0.0	0	0.0	37.1	-
0615	2	0	1	0	1	0	0	0	0	0	0	0	0	0	0.0	0	0.0	0	0.0	34.1	-
0630	2	0	2	0	0	0	0	0	0	0	0	0	0	0	0.0	0	0.0	0	0.0	40.3	-
0645	2	0	1	0	1	0	0	0	0	0	0	0	0	0	0.0	0	0.0	0	0.0	39.3	-
0700	0	0	0	0	0	0	0	0	0	0	0	0	0	0	0.0	0	0.0	0	0.0	-	-
0715	1	0	0	0	1	0	0	0	0	0	0	0	0	0	0.0	0	0.0	0	0.0	38.2	-
0730	1	0	1	0	0	0	0	0	0	0	0	0	0	0	0.0	0	0.0	0	0.0	38.5	-
0745	3	0	3	0	0	0	0	0	0	0	0	0	0	0	0.0	0	0.0	0	0.0	46.3	-
0800	2	0	1	0	1	0	0	0	0	0	0	0	0	0	0.0	0	0.0	0	0.0	42.8	-
0815	0	0	0	0	0	0	0	0	0	0	0	0	0	0	0.0	0	0.0	0	0.0	-	-
0830	1	0	1	0	0	0	0	0	0	0	0	0	0	0	0.0	0	0.0	0	0.0	46.1	-
0845	4	0	3	0	1	0	0	0	0	0	0	0	0	0	0.0	0	0.0	0	0.0	39.4	-
0900	0	0	0	0	0	0	0	0	0	0	0	0	0	0	0.0	0	0.0	0	0.0	-	-
0915	5	0	4	0	0	0	1	0	0	0	0	0	0	0	0.0	0	0.0	0	0.0	40.4	-
0930	0	0	0	0	0	0	0	0	0	0	0	0	0	0	0.0	0	0.0	0	0.0	-	-
0945	3	0	2	0	1	0	0	0	0	0	0	0	0	0	0.0	0	0.0	0	0.0	33.2	-
1000	1	0	1	0	0	0	0	0	0	0	0	0	0	0	0.0	0	0.0	0	0.0	49	-
1015	1	0	1	0	0	0	0	0	0	0	0	0	0	0	0.0	0	0.0	0	0.0	47.3	-
1030	3	0	3	0	0	0	0	0	0	0	0	0	0	0	0.0	0	0.0	0	0.0	34.8	-
1045	1	0	0	0	1	0	0	0	0	0	0	0	0	0	0.0	0	0.0	0	0.0	35.7	-
1100	3	0	3	0	0	0	0	0	0	0	0	0	0	0	0.0	0	0.0	0	0.0	45.7	-
1115	2	0	2	0	0	0	0	0	0	0	0	0	0	0	0.0	0	0.0	0	0.0	45.8	-
1130	4	0	4	0	0	0	0	0	0	0	0	0	0	0	0.0	0	0.0	0	0.0	39.4	-
1145	1	0	1	0	0	0	0	0	0	0	0	0	0	0	0.0	0	0.0	0	0.0	35.7	-
1200	1	0	1	0	0	0	0	0	0	0	0	0	0	0	0.0	0	0.0	0	0.0	32	-
1215	3	0	2	0	1	0	0	0	0	0	0	0	0	0	0.0	0	0.0	0	0.0	38.3	-
1230	**9**	**0**	**8**	**0**	**1**	**0**	**0**	**0**	**0**	**0**	**0**	**0**	**0**	**0**	**0.0**	**0**	**0.0**	**0**	**0.0**	**38.6**	**-**
1245	3	1	2	0	0	0	0	0	0	0	0	0	0	0	0.0	0	0.0	0	0.0	45.4	-
1300	4	0	4	0	0	0	0	0	0	0	0	0	0	0	0.0	0	0.0	0	0.0	40.6	-
1315	7	0	7	0	0	0	0	0	0	0	0	0	0	0	0.0	0	0.0	0	0.0	38.9	-
1330	7	0	4	2	1	0	0	0	0	0	0	0	0	0	0.0	0	0.0	0	0.0	35.6	-
1345	6	1	4	0	1	0	0	0	0	0	0	0	0	0	0.0	0	0.0	0	0.0	39.1	-
1400	4	1	3	0	0	0	0	0	0	0	0	0	0	0	0.0	0	0.0	0	0.0	33.1	-
1415	3	0	3	0	0	0	0	0	0	0	0	0	0	0	0.0	0	0.0	0	0.0	40.7	-
1430	1	0	1	0	0	0	0	0	0	0	0	0	0	0	0.0	0	0.0	0	0.0	40.6	-
1445	4	0	4	0	0	0	0	0	0	0	0	0	0	0	0.0	0	0.0	0	0.0	49	-
1500	2	0	2	0	0	0	0	0	0	0	0	0	0	0	0.0	0	0.0	0	0.0	37.9	-
1515	3	1	2	0	0	0	0	0	0	0	0	0	0	0	0.0	0	0.0	0	0.0	29.9	-
1530	2	0	2	0	0	0	0	0	0	0	0	0	0	0	0.0	0	0.0	0	0.0	40.8	-
1545	1	0	1	0	0	0	0	0	0	0	0	0	0	0	0.0	0	0.0	0	0.0	39.2	-
1600	4	1	3	0	0	0	0	0	0	0	0	0	0	0	0.0	0	0.0	0	0.0	31.2	-
1615	1	0	1	0	0	0	0	0	0	0	0	0	0	0	0.0	0	0.0	0	0.0	38.5	-
1630	4	0	4	0	0	0	0	0	0	0	0	0	0	0	0.0	0	0.0	0	0.0	40.6	-
1645	1	0	0	0	1	0	0	0	0	0	0	0	0	0	0.0	0	0.0	0	0.0	38.4	-
1700	3	0	3	0	0	0	0	0	0	0	0	0	0	0	0.0	0	0.0	0	0.0	35.4	-
1715	1	0	1	0	0	0	0	0	0	0	0	0	0	0	0.0	0	0.0	0	0.0	40.1	-
1730	1	0	0	0	1	0	0	0	0	0	0	0	0	0	0.0	0	0.0	0	0.0	35.8	-
1745	2	0	2	0	0	0	0	0	0	0	0	0	0	0	0.0	0	0.0	0	0.0	41.1	-
1800	1	0	1	0	0	0	0	0	0	0	0	0	0	0	0.0	0	0.0	0	0.0	39.6	-
1815	1	0	1	0	0	0	0	0	0	0	0	0	0	0	0.0	0	0.0	0	0.0	39.4	-
1830	0	0	0	0	0	0	0	0	0	0	0	0	0	0	0.0	0	0.0	0	0.0	-	-
1845	4	0	4	0	0	0	0	0	0	0	0	0	0	0	0.0	0	0.0	0	0.0	45.7	-
1900	0	0	0	0	0	0	0	0	0	0	0	0	0	0	0.0	0	0.0	0	0.0	-	-
1915	0	0	0	0	0	0	0	0	0	0	0	0	0	0	0.0	0	0.0	0	0.0	-	-
1930	1	0	1	0	0	0	0	0	0	0	0	0	0	0	0.0	0	0.0	0	0.0	43.2	-
1945	0	0	0	0	0	0	0	0	0	0	0	0	0	0	0.0	0	0.0	0	0.0	-	-
2000	1	0	1	0	0	0	0	0	0	0	0	0	0	0	0.0	0	0.0	0	0.0	52.2	-
2015	2	0	2	0	0	0	0	0	0	0	0	0	0	0	0.0	0	0.0	0	0.0	34.6	-
2030	2	0	2	0	0	0	0	0	0	0	0	0	0	0	0.0	0	0.0	0	0.0	37.3	-
2045	1	0	1	0	0	0	0	0	0	0	0	0	0	0	0.0	0	0.0	0	0.0	32.1	-
2100	1	0	1	0	0	0	0	0	0	0	0	0	0	0	0.0	0	0.0	0	0.0	36.1	-
2115	0	0	0	0	0	0	0	0	0	0	0	0	0	0	0.0	0	0.0	0	0.0	-	-
2130	1	0	1	0	0	0	0	0	0	0	0	0	0	0	0.0	0	0.0	0	0.0	38.1	-
2145	0	0	0	0	0	0	0	0	0	0	0	0	0	0	0.0	0	0.0	0	0.0	-	-
2200	0	0	0	0	0	0	0	0	0	0	0	0	0	0	0.0	0	0.0	0	0.0	-	-
2215	0	0	0	0	0	0	0	0	0	0	0	0	0	0	0.0	0	0.0	0	0.0	-	-
2230	0	0	0	0	0	0	0	0	0	0	0	0	0	0	0.0	0	0.0	0	0.0	-	-
2245	0	0	0	0	0	0	0	0	0	0	0	0	0	0	0.0	0	0.0	0	0.0	-	-
2300	1	0	1	0	0	0	0	0	0	0	0	0	0	0	0.0	0	0.0	0	0.0	36.5	-
2315	0	0	0	0	0	0	0	0	0	0	0	0	0	0	0.0	0	0.0	0	0.0	-	-
2330	0	0	0	0	0	0	0	0	0	0	0	0	0	0	0.0	0	0.0	0	0.0	-	-
2345	0	0	0	0	0	0	0	0	0	0	0	0	0	0	0.0	0	0.0	0	0.0	-	-
07-19	**119**	**5**	**100**	**2**	**11**	**0**	**1**	**0**	**0**	**0**	**0**	**0**	**0**	**0**	**0.0**	**0**	**0.0**	**0**	**0.0**	**39.3**	**46.1**
06-22	**135**	**5**	**114**	**2**	**13**	**0**	**1**	**0**	**0**	**0**	**0**	**0**	**0**	**0**	**0.0**	**0**	**0.0**	**0**	**0.0**	**39.2**	**45.8**
06-00	**136**	**5**	**115**	**2**	**13**	**0**	**1**	**0**	**0**	**0**	**0**	**0**	**0**	**0**	**0.0**	**0**	**0.0**	**0**	**0.0**	**39.2**	**45.7**
00-00	**204**	**5**	**138**	**2**	**30**	**1**	**23**	**1**	**1**	**2**	**1**	**0**	**0**	**0**	**0.0**	**0**	**0.0**	**0**	**0.0**	**39.6**	**45.2**

Site 27
Location KNESSELL ROAD - attached to TREE
Direction Southbound
16 March 2025 Sunday

16557 / NEWARK - ON - TRENT
MARCH 2025
AUTOMATIC TRAFFIC COUNT

Time	Total	Classification												]PSL	]PSL%	]SL1	]SL1%	]SL2	]SL2%	Mean	Vpp
		1	2	3	4	5	6	7	8	9	10	11	12	60	60	68	68	70	70		85
		MCL	SV	SVT	TB2	TB3	T4	ART3	ART4	ART5	ART6	BD	DRT			ACPO	ACPO	DfT	DfT		
0000	0	0	0	0	0	0	0	0	0	0	0	0	0	0	0.0	0	0.0	0	0.0	-	-
0015	1	0	0	0	1	0	0	0	0	0	0	0	0	0	0.0	0	0.0	0	0.0	43.4	-
0030	0	0	0	0	0	0	0	0	0	0	0	0	0	0	0.0	0	0.0	0	0.0	-	-
0045	0	0	0	0	0	0	0	0	0	0	0	0	0	0	0.0	0	0.0	0	0.0	-	-
0100	0	0	0	0	0	0	0	0	0	0	0	0	0	0	0.0	0	0.0	0	0.0	-	-
0115	0	0	0	0	0	0	0	0	0	0	0	0	0	0	0.0	0	0.0	0	0.0	-	-
0130	1	0	1	0	0	0	0	0	0	0	0	0	0	0	0.0	0	0.0	0	0.0	39	-
0145	0	0	0	0	0	0	0	0	0	0	0	0	0	0	0.0	0	0.0	0	0.0	-	-
0200	0	0	0	0	0	0	0	0	0	0	0	0	0	0	0.0	0	0.0	0	0.0	-	-
0215	0	0	0	0	0	0	0	0	0	0	0	0	0	0	0.0	0	0.0	0	0.0	-	-
0230	0	0	0	0	0	0	0	0	0	0	0	0	0	0	0.0	0	0.0	0	0.0	-	-
0245	0	0	0	0	0	0	0	0	0	0	0	0	0	0	0.0	0	0.0	0	0.0	-	-
0300	0	0	0	0	0	0	0	0	0	0	0	0	0	0	0.0	0	0.0	0	0.0	-	-
0315	0	0	0	0	0	0	0	0	0	0	0	0	0	0	0.0	0	0.0	0	0.0	-	-
0330	0	0	0	0	0	0	0	0	0	0	0	0	0	0	0.0	0	0.0	0	0.0	-	-
0345	0	0	0	0	0	0	0	0	0	0	0	0	0	0	0.0	0	0.0	0	0.0	-	-
0400	0	0	0	0	0	0	0	0	0	0	0	0	0	0	0.0	0	0.0	0	0.0	-	-
0415	0	0	0	0	0	0	0	0	0	0	0	0	0	0	0.0	0	0.0	0	0.0	-	-
0430	0	0	0	0	0	0	0	0	0	0	0	0	0	0	0.0	0	0.0	0	0.0	-	-
0445	0	0	0	0	0	0	0	0	0	0	0	0	0	0	0.0	0	0.0	0	0.0	-	-
0500	0	0	0	0	0	0	0	0	0	0	0	0	0	0	0.0	0	0.0	0	0.0	-	-
0515	1	1	0	0	0	0	0	0	0	0	0	0	0	0	0.0	0	0.0	0	0.0	13.2	-
0530	0	0	0	0	0	0	0	0	0	0	0	0	0	0	0.0	0	0.0	0	0.0	-	-
0545	0	0	0	0	0	0	0	0	0	0	0	0	0	0	0.0	0	0.0	0	0.0	-	-
0600	0	0	0	0	0	0	0	0	0	0	0	0	0	0	0.0	0	0.0	0	0.0	-	-
0615	0	0	0	0	0	0	0	0	0	0	0	0	0	0	0.0	0	0.0	0	0.0	-	-
0630	1	0	1	0	0	0	0	0	0	0	0	0	0	0	0.0	0	0.0	0	0.0	14.1	-
0645	1	0	0	0	1	0	0	0	0	0	0	0	0	0	0.0	0	0.0	0	0.0	34.3	-
0700	0	0	0	0	0	0	0	0	0	0	0	0	0	0	0.0	0	0.0	0	0.0	-	-
0715	2	0	2	0	0	0	0	0	0	0	0	0	0	0	0.0	0	0.0	0	0.0	28.6	-
0730	0	0	0	0	0	0	0	0	0	0	0	0	0	0	0.0	0	0.0	0	0.0	-	-
0745	1	0	1	0	0	0	0	0	0	0	0	0	0	0	0.0	0	0.0	0	0.0	52.1	-
0800	1	0	1	0	0	0	0	0	0	0	0	0	0	0	0.0	0	0.0	0	0.0	45.3	-
0815	0	0	0	0	0	0	0	0	0	0	0	0	0	0	0.0	0	0.0	0	0.0	-	-
0830	2	0	2	0	0	0	0	0	0	0	0	0	0	0	0.0	0	0.0	0	0.0	49.3	-
0845	2	0	1	1	0	0	0	0	0	0	0	0	0	0	0.0	0	0.0	0	0.0	42.9	-
0900	2	0	2	0	0	0	0	0	0	0	0	0	0	0	0.0	0	0.0	0	0.0	39.4	-
0915	1	0	1	0	0	0	0	0	0	0	0	0	0	0	0.0	0	0.0	0	0.0	45.4	-
0930	1	0	1	0	0	0	0	0	0	0	0	0	0	0	0.0	0	0.0	0	0.0	39.9	-
0945	4	0	3	0	1	0	0	0	0	0	0	0	0	0	0.0	0	0.0	0	0.0	37.1	-
1000	3	0	2	0	1	0	0	0	0	0	0	0	0	0	0.0	0	0.0	0	0.0	37.7	-
1015	4	1	3	0	0	0	0	0	0	0	0	0	0	0	0.0	0	0.0	0	0.0	35.7	-
1030	6	2	3	0	0	0	1	0	0	0	0	0	0	0	0.0	0	0.0	0	0.0	39.7	-
1045	**7**	**0**	**7**	**0**	**0**	**0**	**0**	**0**	**0**	**0**	**0**	**0**	**0**	**0**	**0.0**	**0**	**0.0**	**0**	**0.0**	**41**	**-**
1100	1	0	1	0	0	0	0	0	0	0	0	0	0	0	0.0	0	0.0	0	0.0	42.8	-
1115	3	0	3	0	0	0	0	0	0	0	0	0	0	0	0.0	0	0.0	0	0.0	43	-
1130	6	1	4	0	0	1	0	0	0	0	0	0	0	0	0.0	0	0.0	0	0.0	37.3	-
1145	2	0	2	0	0	0	0	0	0	0	0	0	0	0	0.0	0	0.0	0	0.0	40	-
1200	4	0	4	0	0	0	0	0	0	0	0	0	0	0	0.0	0	0.0	0	0.0	41.6	-
1215	2	0	2	0	0	0	0	0	0	0	0	0	0	0	0.0	0	0.0	0	0.0	33.8	-
1230	5	0	5	0	0	0	0	0	0	0	0	0	0	0	0.0	0	0.0	0	0.0	42.2	-
1245	2	0	2	0	0	0	0	0	0	0	0	0	0	0	0.0	0	0.0	0	0.0	42.8	-
1300	2	0	2	0	0	0	0	0	0	0	0	0	0	0	0.0	0	0.0	0	0.0	37.2	-
1315	3	0	1	0	2	0	0	0	0	0	0	0	0	0	0.0	0	0.0	0	0.0	42.5	-
1330	**9**	**1**	**7**	**0**	**1**	**0**	**0**	**0**	**0**	**0**	**0**	**0**	**0**	**0**	**0.0**	**0**	**0.0**	**0**	**0.0**	**38.3**	**-**
1345	3	0	3	0	0	0	0	0	0	0	0	0	0	0	0.0	0	0.0	0	0.0	35.1	-
1400	1	1	0	0	0	0	0	0	0	0	0	0	0	0	0.0	0	0.0	0	0.0	18.5	-
1415	4	0	3	0	1	0	0	0	0	0	0	0	0	0	0.0	0	0.0	0	0.0	41.4	-
1430	4	0	4	0	0	0	0	0	0	0	0	0	0	0	0.0	0	0.0	0	0.0	39.5	-
1445	1	0	1	0	0	0	0	0	0	0	0	0	0	0	0.0	0	0.0	0	0.0	36.4	-
1500	3	0	3	0	0	0	0	0	0	0	0	0	0	0	0.0	0	0.0	0	0.0	39.2	-
1515	4	0	3	0	1	0	0	0	0	0	0	0	0	0	0.0	0	0.0	0	0.0	40.9	-
1530	0	0	0	0	0	0	0	0	0	0	0	0	0	0	0.0	0	0.0	0	0.0	-	-
1545	4	0	4	0	0	0	0	0	0	0	0	0	0	0	0.0	0	0.0	0	0.0	40.3	-
1600	6	0	6	0	0	0	0	0	0	0	0	0	0	0	0.0	0	0.0	0	0.0	36.1	-
1615	2	0	2	0	0	0	0	0	0	0	0	0	0	0	0.0	0	0.0	0	0.0	36.6	-
1630	1	0	1	0	0	0	0	0	0	0	0	0	0	0	0.0	0	0.0	0	0.0	50.8	-
1645	2	0	1	0	1	0	0	0	0	0	0	0	0	0	0.0	0	0.0	0	0.0	37.5	-
1700	1	0	1	0	0	0	0	0	0	0	0	0	0	0	0.0	0	0.0	0	0.0	43.9	-
1715	1	0	1	0	0	0	0	0	0	0	0	0	0	0	0.0	0	0.0	0	0.0	39	-
1730	1	0	1	0	0	0	0	0	0	0	0	0	0	0	0.0	0	0.0	0	0.0	44.2	-
1745	1	0	0	0	1	0	0	0	0	0	0	0	0	0	0.0	0	0.0	0	0.0	46.2	-
1800	0	0	0	0	0	0	0	0	0	0	0	0	0	0	0.0	0	0.0	0	0.0	-	-
1815	2	0	2	0	0	0	0	0	0	0	0	0	0	0	0.0	0	0.0	0	0.0	40.3	-
1830	3	0	3	0	0	0	0	0	0	0	0	0	0	0	0.0	0	0.0	0	0.0	37.4	-
1845	0	0	0	0	0	0	0	0	0	0	0	0	0	0	0.0	0	0.0	0	0.0	-	-
1900	2	0	2	0	0	0	0	0	0	0	0	0	0	0	0.0	0	0.0	0	0.0	44.5	-
1915	1	0	1	0	0	0	0	0	0	0	0	0	0	0	0.0	0	0.0	0	0.0	47	-
1930	1	0	1	0	0	0	0	0	0	0	0	0	0	0	0.0	0	0.0	0	0.0	33.8	-
1945	0	0	0	0	0	0	0	0	0	0	0	0	0	0	0.0	0	0.0	0	0.0	-	-
2000	2	0	2	0	0	0	0	0	0	0	0	0	0	0	0.0	0	0.0	0	0.0	37	-
2015	0	0	0	0	0	0	0	0	0	0	0	0	0	0	0.0	0	0.0	0	0.0	-	-
2030	0	0	0	0	0	0	0	0	0	0	0	0	0	0	0.0	0	0.0	0	0.0	-	-
2045	0	0	0	0	0	0	0	0	0	0	0	0	0	0	0.0	0	0.0	0	0.0	-	-
2100	0	0	0	0	0	0	0	0	0	0	0	0	0	0	0.0	0	0.0	0	0.0	-	-
2115	0	0	0	0	0	0	0	0	0	0	0	0	0	0	0.0	0	0.0	0	0.0	-	-
2130	0	0	0	0	0	0	0	0	0	0	0	0	0	0	0.0	0	0.0	0	0.0	-	-
2145	0	0	0	0	0	0	0	0	0	0	0	0	0	0	0.0	0	0.0	0	0.0	-	-
2200	0	0	0	0	0	0	0	0	0	0	0	0	0	0	0.0	0	0.0	0	0.0	-	-
2215	0	0	0	0	0	0	0	0	0	0	0	0	0	0	0.0	0	0.0	0	0.0	-	-
2230	1	0	1	0	0	0	0	0	0	0	0	0	0	0	0.0	0	0.0	0	0.0	41.5	-
2245	0	0	0	0	0	0	0	0	0	0	0	0	0	0	0.0	0	0.0	0	0.0	-	-
2300	0	0	0	0	0	0	0	0	0	0	0	0	0	0	0.0	0	0.0	0	0.0	-	-
2315	0	0	0	0	0	0	0	0	0	0	0	0	0	0	0.0	0	0.0	0	0.0	-	-
2330	0	0	0	0	0	0	0	0	0	0	0	0	0	0	0.0	0	0.0	0	0.0	-	-
2345	0	0	0	0	0	0	0	0	0	0	0	0	0	0	0.0	0	0.0	0	0.0	-	-
07-19	**119**	**6**	**101**	**1**	**9**	**1**	**1**	**0**	**0**	**0**	**0**	**0**	**0**	**0**	**0.0**	**0**	**0.0**	**0**	**0.0**	**39.4**	**46.4**
06-22	**127**	**6**	**108**	**1**	**10**	**1**	**1**	**0**	**0**	**0**	**0**	**0**	**0**	**0**	**0.0**	**0**	**0.0**	**0**	**0.0**	**39.3**	**46.4**
06-00	**128**	**6**	**109**	**1**	**10**	**1**	**1**	**0**	**0**	**0**	**0**	**0**	**0**	**0**	**0.0**	**0**	**0.0**	**0**	**0.0**	**39.3**	**46.4**
00-00	**131**	**7**	**110**	**1**	**11**	**1**	**1**	**0**	**0**	**0**	**0**	**0**	**0**	**0**	**0.0**	**0**	**0.0**	**0**	**0.0**	**39.1**	**46.4**

Site 27
Location KNESSELL ROAD - attached to TREE
Direction Southbound
17 March 2025 Monday

16557 / NEWARK - ON - TRENT
MARCH 2025
AUTOMATIC TRAFFIC COUNT

Time	Total	Classification												]PSL	]PSL%	]SL1	]SL1%	]SL2	]SL2%	Mean	Vpp
		1	2	3	4	5	6	7	8	9	10	11	12	60	60	68	68	70	70		85
		MCL	SV	SVT	TB2	TB3	T4	ART3	ART4	ART5	ART6	BD	DRT			ACPO	ACPO	DfT	DfT		
0000	0	0	0	0	0	0	0	0	0	0	0	0	0	0	0.0	0	0.0	0	0.0	-	-
0015	1	0	0	0	1	0	0	0	0	0	0	0	0	0	0.0	0	0.0	0	0.0	36.6	-
0030	0	0	0	0	0	0	0	0	0	0	0	0	0	0	0.0	0	0.0	0	0.0	-	-
0045	0	0	0	0	0	0	0	0	0	0	0	0	0	0	0.0	0	0.0	0	0.0	-	-
0100	0	0	0	0	0	0	0	0	0	0	0	0	0	0	0.0	0	0.0	0	0.0	-	-
0115	0	0	0	0	0	0	0	0	0	0	0	0	0	0	0.0	0	0.0	0	0.0	-	-
0130	0	0	0	0	0	0	0	0	0	0	0	0	0	0	0.0	0	0.0	0	0.0	-	-
0145	1	0	1	0	0	0	0	0	0	0	0	0	0	0	0.0	0	0.0	0	0.0	37.1	-
0200	0	0	0	0	0	0	0	0	0	0	0	0	0	0	0.0	0	0.0	0	0.0	-	-
0215	0	0	0	0	0	0	0	0	0	0	0	0	0	0	0.0	0	0.0	0	0.0	-	-
0230	0	0	0	0	0	0	0	0	0	0	0	0	0	0	0.0	0	0.0	0	0.0	-	-
0245	0	0	0	0	0	0	0	0	0	0	0	0	0	0	0.0	0	0.0	0	0.0	-	-
0300	0	0	0	0	0	0	0	0	0	0	0	0	0	0	0.0	0	0.0	0	0.0	-	-
0315	0	0	0	0	0	0	0	0	0	0	0	0	0	0	0.0	0	0.0	0	0.0	-	-
0330	0	0	0	0	0	0	0	0	0	0	0	0	0	0	0.0	0	0.0	0	0.0	-	-
0345	0	0	0	0	0	0	0	0	0	0	0	0	0	0	0.0	0	0.0	0	0.0	-	-
0400	0	0	0	0	0	0	0	0	0	0	0	0	0	0	0.0	0	0.0	0	0.0	-	-
0415	1	0	1	0	0	0	0	0	0	0	0	0	0	0	0.0	0	0.0	0	0.0	48.7	-
0430	0	0	0	0	0	0	0	0	0	0	0	0	0	0	0.0	0	0.0	0	0.0	-	-
0445	1	0	0	0	1	0	0	0	0	0	0	0	0	0	0.0	0	0.0	0	0.0	44.9	-
0500	2	0	1	0	1	0	0	0	0	0	0	0	0	0	0.0	0	0.0	0	0.0	39.8	-
0515	1	0	1	0	0	0	0	0	0	0	0	0	0	0	0.0	0	0.0	0	0.0	40.1	-
0530	3	0	1	0	2	0	0	0	0	0	0	0	0	0	0.0	0	0.0	0	0.0	39.7	-
0545	1	0	1	0	0	0	0	0	0	0	0	0	0	0	0.0	0	0.0	0	0.0	41.2	-
0600	0	0	0	0	0	0	0	0	0	0	0	0	0	0	0.0	0	0.0	0	0.0	-	-
0615	2	0	1	0	1	0	0	0	0	0	0	0	0	0	0.0	0	0.0	0	0.0	43.2	-
0630	2	0	0	0	2	0	0	0	0	0	0	0	0	0	0.0	0	0.0	0	0.0	35.2	-
0645	5	0	4	0	1	0	0	0	0	0	0	0	0	0	0.0	0	0.0	0	0.0	44.4	-
0700	3	0	3	0	0	0	0	0	0	0	0	0	0	0	0.0	0	0.0	0	0.0	40.8	-
0715	9	0	9	0	0	0	0	0	0	0	0	0	0	0	0.0	0	0.0	0	0.0	42.1	-
0730	4	0	3	0	1	0	0	0	0	0	0	0	0	0	0.0	0	0.0	0	0.0	39.7	-
0745	7	0	7	0	0	0	0	0	0	0	0	0	0	0	0.0	0	0.0	0	0.0	43.8	-
0800	**10**	**0**	**8**	**0**	**2**	**0**	**0**	**0**	**0**	**0**	**0**	**0**	**0**	**0**	**0.0**	**0**	**0.0**	**0**	**0.0**	**42.7**	**-**
0815	7	0	6	0	1	0	0	0	0	0	0	0	0	0	0.0	0	0.0	0	0.0	43	-
0830	6	0	6	0	0	0	0	0	0	0	0	0	0	0	0.0	0	0.0	0	0.0	42.1	-
0845	3	0	3	0	0	0	0	0	0	0	0	0	0	0	0.0	0	0.0	0	0.0	46.9	-
0900	3	0	3	0	0	0	0	0	0	0	0	0	0	0	0.0	0	0.0	0	0.0	40.6	-
0915	4	0	3	0	0	1	0	0	0	0	0	0	0	0	0.0	0	0.0	0	0.0	46	-
0930	6	0	6	0	0	0	0	0	0	0	0	0	0	0	0.0	0	0.0	0	0.0	38.2	-
0945	4	0	3	0	1	0	0	0	0	0	0	0	0	0	0.0	0	0.0	0	0.0	42.8	-
1000	6	0	5	0	1	0	0	0	0	0	0	0	0	0	0.0	0	0.0	0	0.0	42.8	-
1015	4	0	4	0	0	0	0	0	0	0	0	0	0	0	0.0	0	0.0	0	0.0	44	-
1030	5	0	5	0	0	0	0	0	0	0	0	0	0	0	0.0	0	0.0	0	0.0	40.9	-
1045	4	0	4	0	0	0	0	0	0	0	0	0	0	0	0.0	0	0.0	0	0.0	40	-
1100	7	0	6	0	1	0	0	0	0	0	0	0	0	0	0.0	0	0.0	0	0.0	41.8	-
1115	3	0	2	0	1	0	0	0	0	0	0	0	0	0	0.0	0	0.0	0	0.0	38.7	-
1130	4	0	4	0	0	0	0	0	0	0	0	0	0	0	0.0	0	0.0	0	0.0	40.4	-
1145	1	0	1	0	0	0	0	0	0	0	0	0	0	0	0.0	0	0.0	0	0.0	39.3	-
1200	4	0	4	0	0	0	0	0	0	0	0	0	0	0	0.0	0	0.0	0	0.0	34.3	-
1215	4	0	3	1	0	0	0	0	0	0	0	0	0	0	0.0	0	0.0	0	0.0	38.2	-
1230	2	0	2	0	0	0	0	0	0	0	0	0	0	0	0.0	0	0.0	0	0.0	35.2	-
1245	0	0	0	0	0	0	0	0	0	0	0	0	0	0	0.0	0	0.0	0	0.0	-	-
1300	4	0	4	0	0	0	0	0	0	0	0	0	0	0	0.0	0	0.0	0	0.0	38.9	-
1315	4	0	0	0	1	1	0	1	0	1	0	0	0	0	0.0	0	0.0	0	0.0	36	-
1330	2	0	2	0	0	0	0	0	0	0	0	0	0	0	0.0	0	0.0	0	0.0	38.1	-
1345	1	0	1	0	0	0	0	0	0	0	0	0	0	0	0.0	0	0.0	0	0.0	43	-
1400	2	0	2	0	0	0	0	0	0	0	0	0	0	0	0.0	0	0.0	0	0.0	51.2	-
1415	6	0	3	0	2	0	1	0	0	0	0	0	0	0	0.0	0	0.0	0	0.0	38.9	-
1430	6	0	6	0	0	0	0	0	0	0	0	0	0	0	0.0	0	0.0	0	0.0	35.6	-
1445	2	0	1	0	1	0	0	0	0	0	0	0	0	0	0.0	0	0.0	0	0.0	35.1	-
1500	5	0	4	0	1	0	0	0	0	0	0	0	0	0	0.0	0	0.0	0	0.0	37.6	-
1515	6	0	4	1	0	0	0	0	0	1	0	0	0	0	0.0	0	0.0	0	0.0	41	-
1530	9	0	8	1	0	0	0	0	0	0	0	0	0	0	0.0	0	0.0	0	0.0	41.5	-
1545	1	0	1	0	0	0	0	0	0	0	0	0	0	0	0.0	0	0.0	0	0.0	40.4	-
1600	2	0	0	0	2	0	0	0	0	0	0	0	0	0	0.0	0	0.0	0	0.0	37	-
1615	7	0	7	0	0	0	0	0	0	0	0	0	0	0	0.0	0	0.0	0	0.0	44.6	-
1630	3	0	3	0	0	0	0	0	0	0	0	0	0	1	33.3	0	0.0	0	0.0	56.2	-
1645	5	0	4	0	1	0	0	0	0	0	0	0	0	1	20.0	0	0.0	0	0.0	45.2	-
1700	1	0	1	0	0	0	0	0	0	0	0	0	0	0	0.0	0	0.0	0	0.0	33.1	-
1715	7	0	7	0	0	0	0	0	0	0	0	0	0	0	0.0	0	0.0	0	0.0	45.8	-
1730	8	1	6	0	1	0	0	0	0	0	0	0	0	0	0.0	0	0.0	0	0.0	42.9	-
1745	2	0	2	0	0	0	0	0	0	0	0	0	0	0	0.0	0	0.0	0	0.0	44.6	-
1800	1	0	1	0	0	0	0	0	0	0	0	0	0	0	0.0	0	0.0	0	0.0	51.1	-
1815	6	0	5	0	1	0	0	0	0	0	0	0	0	0	0.0	0	0.0	0	0.0	44.8	-
1830	2	0	2	0	0	0	0	0	0	0	0	0	0	0	0.0	0	0.0	0	0.0	42.1	-
1845	3	0	2	0	1	0	0	0	0	0	0	0	0	0	0.0	0	0.0	0	0.0	43.9	-
1900	2	0	1	0	0	0	0	0	1	0	0	0	0	0	0.0	0	0.0	0	0.0	45.9	-
1915	0	0	0	0	0	0	0	0	0	0	0	0	0	0	0.0	0	0.0	0	0.0	-	-
1930	3	0	3	0	0	0	0	0	0	0	0	0	0	0	0.0	0	0.0	0	0.0	40.5	-
1945	2	0	2	0	0	0	0	0	0	0	0	0	0	0	0.0	0	0.0	0	0.0	41.7	-
2000	0	0	0	0	0	0	0	0	0	0	0	0	0	0	0.0	0	0.0	0	0.0	-	-
2015	0	0	0	0	0	0	0	0	0	0	0	0	0	0	0.0	0	0.0	0	0.0	-	-
2030	5	0	3	0	1	0	0	1	0	0	0	0	0	0	0.0	0	0.0	0	0.0	34.9	-
2045	3	0	3	0	0	0	0	0	0	0	0	0	0	0	0.0	0	0.0	0	0.0	46.6	-
2100	21	0	15	0	3	0	0	0	0	3	0	0	0	0	0.0	0	0.0	0	0.0	39.3	46.8
2115	**27**	**0**	**19**	**0**	**8**	**0**	**0**	**0**	**0**	**0**	**0**	**0**	**0**	**0**	**0.0**	**0**	**0.0**	**0**	**0.0**	**41.3**	**45.8**
2130	18	0	15	0	3	0	0	0	0	0	0	0	0	0	0.0	0	0.0	0	0.0	37.9	42.6
2145	10	0	9	0	1	0	0	0	0	0	0	0	0	0	0.0	0	0.0	0	0.0	41.1	-
2200	7	0	6	0	1	0	0	0	0	0	0	0	0	0	0.0	0	0.0	0	0.0	45.1	-
2215	7	0	5	0	2	0	0	0	0	0	0	0	0	0	0.0	0	0.0	0	0.0	36.7	-
2230	12	0	9	0	1	0	2	0	0	0	0	0	0	0	0.0	0	0.0	0	0.0	37.3	42.4
2245	7	0	4	0	1	0	2	0	0	0	0	0	0	0	0.0	0	0.0	0	0.0	37.3	-
2300	8	0	4	0	2	0	2	0	0	0	0	0	0	0	0.0	0	0.0	0	0.0	40	-
2315	7	0	2	0	2	0	3	0	0	0	0	0	0	0	0.0	0	0.0	0	0.0	40.1	-
2330	1	0	1	0	0	0	0	0	0	0	0	0	0	0	0.0	0	0.0	0	0.0	55.5	-
2345	4	0	1	0	0	0	2	0	1	0	0	0	0	0	0.0	0	0.0	0	0.0	42.8	-
07-19	**205**	**1**	**176**	**3**	**19**	**2**	**1**	**1**	**0**	**2**	**0**	**0**	**0**	**2**	**1.0**	**0**	**0.0**	**0**	**0.0**	**41.7**	**48.7**
06-22	**305**	**1**	**251**	**3**	**39**	**2**	**1**	**2**	**1**	**5**	**0**	**0**	**0**	**2**	**0.7**	**0**	**0.0**	**0**	**0.0**	**41.2**	**47.5**
06-00	**358**	**1**	**283**	**3**	**48**	**2**	**12**	**2**	**2**	**5**	**0**	**0**	**0**	**2**	**0.6**	**0**	**0.0**	**0**	**0.0**	**41**	**47.3**
00-00	**369**	**1**	**289**	**3**	**53**	**2**	**12**	**2**	**2**	**5**	**0**	**0**	**0**	**2**	**0.5**	**0**	**0.0**	**0**	**0.0**	**41**	**47.3**

Site 27
Location KNESSELL ROAD - attached to TREE
Direction Southbound
18 March 2025 Tuesday

16557 / NEWARK - ON - TRENT
MARCH 2025
AUTOMATIC TRAFFIC COUNT

Time	Total	Classification												]PSL	]PSL%	]SL1	]SL1%	]SL2	]SL2%	Mean	Vpp
		1	2	3	4	5	6	7	8	9	10	11	12	60	60	68	68	70	70		85
		MCL	SV	SVT	TB2	TB3	T4	ART3	ART4	ART5	ART6	BD	DRT			ACPO	ACPO	DfT	DfT		
0000	2	0	1	0	0	0	1	0	0	0	0	0	0	0	0.0	0	0.0	0	0.0	38.8	-
0015	3	0	1	0	2	0	0	0	0	0	0	0	0	0	0.0	0	0.0	0	0.0	36.7	-
0030	5	0	1	0	3	0	1	0	0	0	0	0	0	0	0.0	0	0.0	0	0.0	40.8	-
0045	2	0	1	0	0	0	1	0	0	0	0	0	0	0	0.0	0	0.0	0	0.0	40.9	-
0100	3	0	2	0	0	0	1	0	0	0	0	0	0	0	0.0	0	0.0	0	0.0	37.6	-
0115	1	0	0	0	0	0	1	0	0	0	0	0	0	0	0.0	0	0.0	0	0.0	43.7	-
0130	1	0	1	0	0	0	0	0	0	0	0	0	0	0	0.0	0	0.0	0	0.0	35.7	-
0145	3	0	1	0	0	0	2	0	0	0	0	0	0	0	0.0	0	0.0	0	0.0	32.2	-
0200	0	0	0	0	0	0	0	0	0	0	0	0	0	0	0.0	0	0.0	0	0.0	-	-
0215	1	0	0	0	0	0	1	0	0	0	0	0	0	0	0.0	0	0.0	0	0.0	40.3	-
0230	6	0	3	0	1	0	2	0	0	0	0	0	0	0	0.0	0	0.0	0	0.0	40.2	-
0245	2	0	0	0	1	0	1	0	0	0	0	0	0	0	0.0	0	0.0	0	0.0	36	-
0300	1	0	1	0	0	0	0	0	0	0	0	0	0	0	0.0	0	0.0	0	0.0	46.9	-
0315	1	0	1	0	0	0	0	0	0	0	0	0	0	0	0.0	0	0.0	0	0.0	41.4	-
0330	2	0	0	0	2	0	0	0	0	0	0	0	0	0	0.0	0	0.0	0	0.0	45	-
0345	3	0	1	0	2	0	0	0	0	0	0	0	0	0	0.0	0	0.0	0	0.0	40.1	-
0400	3	0	1	0	2	0	0	0	0	0	0	0	0	0	0.0	0	0.0	0	0.0	37.1	-
0415	7	0	3	0	4	0	0	0	0	0	0	0	0	0	0.0	0	0.0	0	0.0	40	-
0430	9	0	6	0	3	0	0	0	0	0	0	0	0	0	0.0	0	0.0	0	0.0	40.6	-
0445	**13**	**0**	**8**	**0**	**5**	**0**	**0**	**0**	**0**	**0**	**0**	**0**	**0**	**0**	**0.0**	**0**	**0.0**	**0**	**0.0**	**42.6**	**47.8**
0500	11	0	7	0	4	0	0	0	0	0	0	0	0	0	0.0	0	0.0	0	0.0	40.8	46.1
0515	4	0	2	0	1	0	0	0	0	0	1	0	0	0	0.0	0	0.0	0	0.0	40.4	-
0530	0	0	0	0	0	0	0	0	0	0	0	0	0	0	0.0	0	0.0	0	0.0	-	-
0545	0	0	0	0	0	0	0	0	0	0	0	0	0	0	0.0	0	0.0	0	0.0	-	-
0600	0	0	0	0	0	0	0	0	0	0	0	0	0	0	0.0	0	0.0	0	0.0	-	-
0615	3	0	2	0	1	0	0	0	0	0	0	0	0	0	0.0	0	0.0	0	0.0	41.9	-
0630	4	0	2	0	2	0	0	0	0	0	0	0	0	0	0.0	0	0.0	0	0.0	38.4	-
0645	3	0	2	0	0	0	1	0	0	0	0	0	0	0	0.0	0	0.0	0	0.0	43.2	-
0700	4	0	4	0	0	0	0	0	0	0	0	0	0	0	0.0	0	0.0	0	0.0	43.1	-
0715	3	0	3	0	0	0	0	0	0	0	0	0	0	0	0.0	0	0.0	0	0.0	43.3	-
0730	5	0	5	0	0	0	0	0	0	0	0	0	0	0	0.0	0	0.0	0	0.0	41.2	-
0745	5	0	4	0	1	0	0	0	0	0	0	0	0	0	0.0	0	0.0	0	0.0	40.3	-
0800	8	0	5	0	2	1	0	0	0	0	0	0	0	0	0.0	0	0.0	0	0.0	39.3	-
0815	7	0	5	0	1	1	0	0	0	0	0	0	0	0	0.0	0	0.0	0	0.0	43.5	-
0830	8	0	6	0	2	0	0	0	0	0	0	0	0	0	0.0	0	0.0	0	0.0	46	-
0845	6	0	4	1	1	0	0	0	0	0	0	0	0	0	0.0	0	0.0	0	0.0	40.4	-
0900	8	0	8	0	0	0	0	0	0	0	0	0	0	0	0.0	0	0.0	0	0.0	46.3	-
0915	4	0	4	0	0	0	0	0	0	0	0	0	0	0	0.0	0	0.0	0	0.0	43	-
0930	1	0	0	0	1	0	0	0	0	0	0	0	0	0	0.0	0	0.0	0	0.0	45.3	-
0945	3	0	2	0	0	0	0	0	0	0	1	0	0	0	0.0	0	0.0	0	0.0	39.2	-
1000	6	0	3	2	1	0	0	0	0	0	0	0	0	0	0.0	0	0.0	0	0.0	41.3	-
1015	3	0	3	0	0	0	0	0	0	0	0	0	0	0	0.0	0	0.0	0	0.0	34.2	-
1030	5	0	1	0	3	1	0	0	0	0	0	0	0	0	0.0	0	0.0	0	0.0	37.8	-
1045	7	0	7	0	0	0	0	0	0	0	0	0	0	0	0.0	0	0.0	0	0.0	36.7	-
1100	4	0	4	0	0	0	0	0	0	0	0	0	0	0	0.0	0	0.0	0	0.0	42.5	-
1115	3	0	3	0	0	0	0	0	0	0	0	0	0	0	0.0	0	0.0	0	0.0	38.9	-
1130	3	0	2	0	0	0	0	0	0	1	0	0	0	0	0.0	0	0.0	0	0.0	34.7	-
1145	3	0	3	0	0	0	0	0	0	0	0	0	0	0	0.0	0	0.0	0	0.0	45.1	-
1200	6	0	5	0	1	0	0	0	0	0	0	0	0	0	0.0	0	0.0	0	0.0	42.5	-
1215	2	0	0	0	2	0	0	0	0	0	0	0	0	0	0.0	0	0.0	0	0.0	46	-
1230	5	0	3	0	2	0	0	0	0	0	0	0	0	0	0.0	0	0.0	0	0.0	39.3	-
1245	5	0	5	0	0	0	0	0	0	0	0	0	0	0	0.0	0	0.0	0	0.0	42.3	-
1300	1	0	1	0	0	0	0	0	0	0	0	0	0	0	0.0	0	0.0	0	0.0	41.2	-
1315	8	0	6	0	2	0	0	0	0	0	0	0	0	0	0.0	0	0.0	0	0.0	37.3	-
1330	4	0	4	0	0	0	0	0	0	0	0	0	0	0	0.0	0	0.0	0	0.0	41.7	-
1345	3	0	3	0	0	0	0	0	0	0	0	0	0	0	0.0	0	0.0	0	0.0	48.5	-
1400	6	1	5	0	0	0	0	0	0	0	0	0	0	1	16.7	0	0.0	0	0.0	46.6	-
1415	7	1	4	0	2	0	0	0	0	0	0	0	0	0	0.0	0	0.0	0	0.0	40.7	-
1430	6	0	4	1	1	0	0	0	0	0	0	0	0	0	0.0	0	0.0	0	0.0	38.7	-
1445	5	0	3	0	2	0	0	0	0	0	0	0	0	0	0.0	0	0.0	0	0.0	40.2	-
1500	1	0	0	0	1	0	0	0	0	0	0	0	0	0	0.0	0	0.0	0	0.0	44.8	-
1515	5	0	4	0	1	0	0	0	0	0	0	0	0	0	0.0	0	0.0	0	0.0	45.8	-
1530	4	0	4	0	0	0	0	0	0	0	0	0	0	0	0.0	0	0.0	0	0.0	46.3	-
1545	4	1	3	0	0	0	0	0	0	0	0	0	0	0	0.0	0	0.0	0	0.0	42.7	-
1600	5	0	4	0	1	0	0	0	0	0	0	0	0	0	0.0	0	0.0	0	0.0	41.7	-
1615	5	1	2	0	2	0	0	0	0	0	0	0	0	0	0.0	0	0.0	0	0.0	43.2	-
1630	4	0	4	0	0	0	0	0	0	0	0	0	0	0	0.0	0	0.0	0	0.0	48.5	-
1645	8	0	8	0	0	0	0	0	0	0	0	0	0	0	0.0	0	0.0	0	0.0	43.3	-
1700	3	0	2	0	1	0	0	0	0	0	0	0	0	0	0.0	0	0.0	0	0.0	48.3	-
1715	3	0	3	0	0	0	0	0	0	0	0	0	0	0	0.0	0	0.0	0	0.0	45	-
1730	9	0	9	0	0	0	0	0	0	0	0	0	0	0	0.0	0	0.0	0	0.0	43.6	-
1745	4	0	3	0	1	0	0	0	0	0	0	0	0	0	0.0	0	0.0	0	0.0	44.3	-
1800	7	0	6	0	1	0	0	0	0	0	0	0	0	0	0.0	0	0.0	0	0.0	42.1	-
1815	5	1	3	0	1	0	0	0	0	0	0	0	0	0	0.0	0	0.0	0	0.0	37.9	-
1830	1	0	1	0	0	0	0	0	0	0	0	0	0	0	0.0	0	0.0	0	0.0	40.9	-
1845	4	0	4	0	0	0	0	0	0	0	0	0	0	0	0.0	0	0.0	0	0.0	37.4	-
1900	1	0	1	0	0	0	0	0	0	0	0	0	0	0	0.0	0	0.0	0	0.0	42.1	-
1915	1	0	1	0	0	0	0	0	0	0	0	0	0	0	0.0	0	0.0	0	0.0	38.2	-
1930	2	0	2	0	0	0	0	0	0	0	0	0	0	0	0.0	0	0.0	0	0.0	43.3	-
1945	2	0	1	0	1	0	0	0	0	0	0	0	0	0	0.0	0	0.0	0	0.0	46.5	-
2000	0	0	0	0	0	0	0	0	0	0	0	0	0	0	0.0	0	0.0	0	0.0	-	-
2015	1	0	0	0	1	0	0	0	0	0	0	0	0	0	0.0	0	0.0	0	0.0	40.3	-
2030	8	0	7	0	0	0	0	0	1	0	0	0	0	1	12.5	0	0.0	0	0.0	43.3	-
2045	14	0	11	0	2	0	0	0	1	0	0	0	0	0	0.0	0	0.0	0	0.0	37.9	45.4
2100	**25**	**0**	**16**	**0**	**9**	**0**	**0**	**0**	**0**	**0**	**0**	**0**	**0**	**0**	**0.0**	**0**	**0.0**	**0**	**0.0**	**38.9**	**43**
2115	20	0	14	0	4	0	0	0	1	0	1	0	0	0	0.0	0	0.0	0	0.0	39.6	45.5
2130	10	0	7	0	3	0	0	0	0	0	0	0	0	0	0.0	0	0.0	0	0.0	40.5	-
2145	10	0	7	0	2	0	1	0	0	0	0	0	0	0	0.0	0	0.0	0	0.0	40.1	-
2200	7	0	4	0	1	0	1	1	0	0	0	0	0	0	0.0	0	0.0	0	0.0	38.2	-
2215	14	0	9	0	0	0	5	0	0	0	0	0	0	0	0.0	0	0.0	0	0.0	40.3	48.6
2230	8	0	8	0	0	0	0	0	0	0	0	0	0	0	0.0	0	0.0	0	0.0	36.8	-
2245	7	0	3	0	0	0	3	0	1	0	0	0	0	0	0.0	0	0.0	0	0.0	34	-
2300	3	0	3	0	0	0	0	0	0	0	0	0	0	0	0.0	0	0.0	0	0.0	40.6	-
2315	4	0	1	0	1	0	2	0	0	0	0	0	0	0	0.0	0	0.0	0	0.0	43	-
2330	5	0	1	0	0	0	4	0	0	0	0	0	0	0	0.0	0	0.0	0	0.0	32.1	-
2345	4	0	2	0	1	0	1	0	0	0	0	0	0	0	0.0	0	0.0	0	0.0	44.6	-
07-19	**226**	**5**	**179**	**4**	**33**	**3**	**0**	**0**	**0**	**1**	**1**	**0**	**0**	**1**	**0.4**	**0**	**0.0**	**0**	**0.0**	**42**	**48.4**
06-22	**330**	**5**	**252**	**4**	**58**	**3**	**2**	**0**	**3**	**1**	**2**	**0**	**0**	**2**	**0.6**	**0**	**0.0**	**0**	**0.0**	**41.4**	**47.5**
06-00	**382**	**5**	**283**	**4**	**61**	**3**	**18**	**1**	**4**	**1**	**2**	**0**	**0**	**2**	**0.5**	**0**	**0.0**	**0**	**0.0**	**41**	**47.5**
00-00	**465**	**5**	**324**	**4**	**91**	**3**	**29**	**1**	**4**	**1**	**3**	**0**	**0**	**2**	**0.4**	**0**	**0.0**	**0**	**0.0**	**40.8**	**46.9**

Site 27
Location KNESSELL ROAD - attached to TREE
Direction Southbound

16557 / NEWARK - ON - TRENT
MARCH 2025
AUTOMATIC TRAFFIC COUNT

19 March 2025 **Wednesday**

Time	Total	Classification												]PSL	]PSL%	]SL1	]SL1%	]SL2	]SL2%	Mean	Vpp
		1	2	3	4	5	6	7	8	9	10	11	12	60	60	68	68	70	70		85
		MCL	SV	SVT	TB2	TB3	T4	ART3	ART4	ART5	ART6	BD	DRT			ACPO	ACPO	DfT	DfT		
0000	4	0	2	0	0	0	2	0	0	0	0	0	0	0	0.0	0	0.0	0	0.0	36.5	-
0015	2	0	1	0	1	0	0	0	0	0	0	0	0	0	0.0	0	0.0	0	0.0	39	-
0030	1	0	0	0	0	0	1	0	0	0	0	0	0	0	0.0	0	0.0	0	0.0	43.1	-
0045	4	0	1	0	1	0	0	1	1	0	0	0	0	0	0.0	0	0.0	0	0.0	40.9	-
0100	2	0	1	0	1	0	0	0	0	0	0	0	0	0	0.0	0	0.0	0	0.0	39.9	-
0115	2	0	2	0	0	0	0	0	0	0	0	0	0	0	0.0	0	0.0	0	0.0	42.9	-
0130	0	0	0	0	0	0	0	0	0	0	0	0	0	0	0.0	0	0.0	0	0.0	-	-
0145	1	0	0	0	0	0	1	0	0	0	0	0	0	0	0.0	0	0.0	0	0.0	40.8	-
0200	4	0	3	0	0	0	1	0	0	0	0	0	0	0	0.0	0	0.0	0	0.0	40.7	-
0215	1	0	0	0	1	0	0	0	0	0	0	0	0	0	0.0	0	0.0	0	0.0	37.1	-
0230	3	0	0	0	0	0	3	0	0	0	0	0	0	0	0.0	0	0.0	0	0.0	39.2	-
0245	1	0	1	0	0	0	0	0	0	0	0	0	0	0	0.0	0	0.0	0	0.0	37	-
0300	1	0	1	0	0	0	0	0	0	0	0	0	0	0	0.0	0	0.0	0	0.0	43.6	-
0315	4	0	2	0	2	0	0	0	0	0	0	0	0	0	0.0	0	0.0	0	0.0	40.3	-
0330	1	0	0	0	1	0	0	0	0	0	0	0	0	0	0.0	0	0.0	0	0.0	37.1	-
0345	2	0	1	0	1	0	0	0	0	0	0	0	0	0	0.0	0	0.0	0	0.0	40.6	-
0400	3	0	1	0	2	0	0	0	0	0	0	0	0	0	0.0	0	0.0	0	0.0	42.1	-
0415	3	0	1	0	1	0	0	0	0	0	1	0	0	0	0.0	0	0.0	0	0.0	43.1	-
0430	4	0	3	0	1	0	0	0	0	0	0	0	0	0	0.0	0	0.0	0	0.0	43.3	-
0445	3	0	1	0	2	0	0	0	0	0	0	0	0	0	0.0	0	0.0	0	0.0	45.1	-
0500	0	0	0	0	0	0	0	0	0	0	0	0	0	0	0.0	0	0.0	0	0.0	-	-
0515	4	0	4	0	0	0	0	0	0	0	0	0	0	0	0.0	0	0.0	0	0.0	42.1	-
0530	0	0	0	0	0	0	0	0	0	0	0	0	0	0	0.0	0	0.0	0	0.0	-	-
0545	1	0	1	0	0	0	0	0	0	0	0	0	0	0	0.0	0	0.0	0	0.0	44.2	-
0600	0	0	0	0	0	0	0	0	0	0	0	0	0	0	0.0	0	0.0	0	0.0	-	-
0615	4	0	2	0	2	0	0	0	0	0	0	0	0	0	0.0	0	0.0	0	0.0	42	-
0630	4	0	3	0	1	0	0	0	0	0	0	0	0	0	0.0	0	0.0	0	0.0	44.3	-
0645	1	0	1	0	0	0	0	0	0	0	0	0	0	0	0.0	0	0.0	0	0.0	37.4	-
0700	7	0	6	0	1	0	0	0	0	0	0	0	0	0	0.0	0	0.0	0	0.0	42.6	-
0715	4	0	4	0	0	0	0	0	0	0	0	0	0	0	0.0	0	0.0	0	0.0	42.8	-
0730	5	0	4	0	1	0	0	0	0	0	0	0	0	0	0.0	0	0.0	0	0.0	39.9	-
0745	5	0	4	0	1	0	0	0	0	0	0	0	0	0	0.0	0	0.0	0	0.0	43.4	-
0800	6	0	6	0	0	0	0	0	0	0	0	0	0	0	0.0	0	0.0	0	0.0	42.5	-
0815	11	0	7	0	4	0	0	0	0	0	0	0	0	0	0.0	0	0.0	0	0.0	44.6	52.3
0830	6	0	6	0	0	0	0	0	0	0	0	0	0	0	0.0	0	0.0	0	0.0	46.8	-
0845	11	0	8	0	2	1	0	0	0	0	0	0	0	0	0.0	0	0.0	0	0.0	39.3	41.7
0900	4	0	3	0	0	1	0	0	0	0	0	0	0	0	0.0	0	0.0	0	0.0	38.9	-
0915	4	0	4	0	0	0	0	0	0	0	0	0	0	0	0.0	0	0.0	0	0.0	44.7	-
0930	0	0	0	0	0	0	0	0	0	0	0	0	0	0	0.0	0	0.0	0	0.0	-	-
0945	2	0	2	0	0	0	0	0	0	0	0	0	0	0	0.0	0	0.0	0	0.0	45.1	-
1000	2	0	2	0	0	0	0	0	0	0	0	0	0	0	0.0	0	0.0	0	0.0	49.9	-
1015	3	0	2	1	0	0	0	0	0	0	0	0	0	0	0.0	0	0.0	0	0.0	34.9	-
1030	3	0	3	0	0	0	0	0	0	0	0	0	0	0	0.0	0	0.0	0	0.0	42.4	-
1045	3	0	2	0	1	0	0	0	0	0	0	0	0	0	0.0	0	0.0	0	0.0	41.9	-
1100	**18**	**12**	**5**	**0**	**0**	**0**	**0**	**1**	**0**	**0**	**0**	**0**	**0**	**0**	**0.0**	**0**	**0.0**	**0**	**0.0**	**46.7**	**49.8**
1115	4	0	3	0	1	0	0	0	0	0	0	0	0	0	0.0	0	0.0	0	0.0	38.4	-
1130	6	0	5	0	1	0	0	0	0	0	0	0	0	0	0.0	0	0.0	0	0.0	44.4	-
1145	7	1	4	0	1	0	0	1	0	0	0	0	0	0	0.0	0	0.0	0	0.0	39.7	-
1200	6	0	4	0	1	0	0	0	1	0	0	0	0	0	0.0	0	0.0	0	0.0	39.6	-
1215	2	0	1	0	1	0	0	0	0	0	0	0	0	0	0.0	0	0.0	0	0.0	42	-
1230	3	0	3	0	0	0	0	0	0	0	0	0	0	0	0.0	0	0.0	0	0.0	35.3	-
1245	6	0	4	0	2	0	0	0	0	0	0	0	0	0	0.0	0	0.0	0	0.0	42	-
1300	2	0	1	0	1	0	0	0	0	0	0	0	0	0	0.0	0	0.0	0	0.0	44.8	-
1315	8	1	6	0	1	0	0	0	0	0	0	0	0	0	0.0	0	0.0	0	0.0	40.7	-
1330	3	0	3	0	0	0	0	0	0	0	0	0	0	0	0.0	0	0.0	0	0.0	43.3	-
1345	4	1	2	0	1	0	0	0	0	0	0	0	0	0	0.0	0	0.0	0	0.0	32.1	-
1400	3	0	3	0	0	0	0	0	0	0	0	0	0	0	0.0	0	0.0	0	0.0	46.3	-
1415	6	2	2	1	0	0	1	0	0	0	0	0	0	0	0.0	0	0.0	0	0.0	37.7	-
1430	7	0	6	0	1	0	0	0	0	0	0	0	0	0	0.0	0	0.0	0	0.0	39.3	-
1445	6	0	4	0	2	0	0	0	0	0	0	0	0	0	0.0	0	0.0	0	0.0	41.1	-
1500	4	0	4	0	0	0	0	0	0	0	0	0	0	0	0.0	0	0.0	0	0.0	36.6	-
1515	2	0	2	0	0	0	0	0	0	0	0	0	0	0	0.0	0	0.0	0	0.0	41.1	-
1530	7	0	7	0	0	0	0	0	0	0	0	0	0	0	0.0	0	0.0	0	0.0	40.5	-
1545	5	0	4	0	1	0	0	0	0	0	0	0	0	0	0.0	0	0.0	0	0.0	42.4	-
1600	2	0	1	0	1	0	0	0	0	0	0	0	0	0	0.0	0	0.0	0	0.0	40	-
1615	7	0	6	0	1	0	0	0	0	0	0	0	0	0	0.0	0	0.0	0	0.0	44	-
1630	5	0	5	0	0	0	0	0	0	0	0	0	0	0	0.0	0	0.0	0	0.0	42.3	-
1645	10	0	9	1	0	0	0	0	0	0	0	0	0	0	0.0	0	0.0	0	0.0	43.2	-
1700	7	0	4	0	2	0	0	0	1	0	0	0	0	0	0.0	0	0.0	0	0.0	44.7	-
1715	3	1	2	0	0	0	0	0	0	0	0	0	0	0	0.0	0	0.0	0	0.0	32	-
1730	3	0	1	0	2	0	0	0	0	0	0	0	0	0	0.0	0	0.0	0	0.0	41.5	-
1745	1	0	1	0	0	0	0	0	0	0	0	0	0	0	0.0	0	0.0	0	0.0	54.6	-
1800	0	0	0	0	0	0	0	0	0	0	0	0	0	0	0.0	0	0.0	0	0.0	-	-
1815	3	1	1	0	1	0	0	0	0	0	0	0	0	0	0.0	0	0.0	0	0.0	45.4	-
1830	3	0	3	0	0	0	0	0	0	0	0	0	0	0	0.0	0	0.0	0	0.0	43.9	-
1845	3	0	3	0	0	0	0	0	0	0	0	0	0	0	0.0	0	0.0	0	0.0	43.6	-
1900	3	0	2	0	1	0	0	0	0	0	0	0	0	0	0.0	0	0.0	0	0.0	37.2	-
1915	1	0	1	0	0	0	0	0	0	0	0	0	0	0	0.0	0	0.0	0	0.0	42.6	-
1930	3	0	3	0	0	0	0	0	0	0	0	0	0	0	0.0	0	0.0	0	0.0	40.5	-
1945	0	0	0	0	0	0	0	0	0	0	0	0	0	0	0.0	0	0.0	0	0.0	-	-
2000	1	0	1	0	0	0	0	0	0	0	0	0	0	0	0.0	0	0.0	0	0.0	25	-
2015	0	0	0	0	0	0	0	0	0	0	0	0	0	0	0.0	0	0.0	0	0.0	-	-
2030	3	0	2	0	1	0	0	0	0	0	0	0	0	0	0.0	0	0.0	0	0.0	39.7	-
2045	22	0	18	0	4	0	0	0	0	0	0	0	0	0	0.0	0	0.0	0	0.0	38.8	45.4
2100	16	0	11	0	4	0	0	0	1	0	0	0	0	0	0.0	0	0.0	0	0.0	39.9	47.5
2115	**25**	**0**	**21**	**0**	**3**	**0**	**0**	**0**	**0**	**1**	**0**	**0**	**0**	**0**	**0.0**	**0**	**0.0**	**0**	**0.0**	**36.9**	**42.3**
2130	4	0	4	0	0	0	0	0	0	0	0	0	0	0	0.0	0	0.0	0	0.0	37.8	-
2145	7	0	5	0	2	0	0	0	0	0	0	0	0	0	0.0	0	0.0	0	0.0	40.8	-
2200	3	0	2	0	0	0	0	0	0	1	0	0	0	0	0.0	0	0.0	0	0.0	40	-
2215	4	0	4	0	0	0	0	0	0	0	0	0	0	0	0.0	0	0.0	0	0.0	40.9	-
2230	8	0	6	0	0	0	2	0	0	0	0	0	0	0	0.0	0	0.0	0	0.0	39.6	-
2245	6	0	3	0	1	0	2	0	0	0	0	0	0	0	0.0	0	0.0	0	0.0	37.3	-
2300	7	0	4	0	1	0	1	0	0	0	1	0	0	0	0.0	0	0.0	0	0.0	38	-
2315	6	0	3	0	0	0	3	0	0	0	0	0	0	0	0.0	0	0.0	0	0.0	41.6	-
2330	8	0	3	0	1	0	4	0	0	0	0	0	0	0	0.0	0	0.0	0	0.0	37.2	-
2345	5	0	2	0	0	0	2	0	0	1	0	0	0	0	0.0	0	0.0	0	0.0	36.8	-
07-19	**232**	**19**	**172**	**3**	**31**	**2**	**1**	**2**	**2**	**0**	**0**	**0**	**0**	**0**	**0.0**	**0**	**0.0**	**0**	**0.0**	**42**	**48.6**
06-22	**326**	**19**	**246**	**3**	**49**	**2**	**1**	**2**	**3**	**1**	**0**	**0**	**0**	**0**	**0.0**	**0**	**0.0**	**0**	**0.0**	**41.1**	**47.6**
06-00	**373**	**19**	**273**	**3**	**52**	**2**	**15**	**2**	**3**	**3**	**1**	**0**	**0**	**0**	**0.0**	**0**	**0.0**	**0**	**0.0**	**40.8**	**46.8**
00-00	**424**	**19**	**299**	**3**	**66**	**2**	**23**	**3**	**4**	**3**	**2**	**0**	**0**	**0**	**0.0**	**0**	**0.0**	**0**	**0.0**	**40.8**	**46.6**

Site 27
Location KNESSELL ROAD - attached to TREE
Direction Southbound
20 March 2025

16557 / NEWARK - ON - TRENT
MARCH 2025
AUTOMATIC TRAFFIC COUNT

Time	Total	Classification												]PSL	]PSL%	]SL1	]SL1%	]SL2	]SL2%	Mean	Vpp
		1	2	3	4	5	6	7	8	9	10	11	12	60	60	68	68	70	70		85
		MCL	SV	SVT	TB2	TB3	T4	ART3	ART4	ART5	ART6	BD	DRT			ACPO	ACPO	DfT	DfT		
0000	1	0	0	0	0	0	1	0	0	0	0	0	0	0	0.0	0	0.0	0	0.0	38.6	-
0015	5	0	3	0	0	0	2	0	0	0	0	0	0	0	0.0	0	0.0	0	0.0	32.1	-
0030	3	0	0	1	0	0	2	0	0	0	0	0	0	0	0.0	0	0.0	0	0.0	35.6	-
0045	4	0	1	0	1	0	2	0	0	0	0	0	0	0	0.0	0	0.0	0	0.0	44.4	-
0100	5	0	4	0	1	0	0	0	0	0	0	0	0	0	0.0	0	0.0	0	0.0	44.2	-
0115	3	0	0	0	0	0	3	0	0	0	0	0	0	0	0.0	0	0.0	0	0.0	37.7	-
0130	5	0	3	0	0	0	2	0	0	0	0	0	0	0	0.0	0	0.0	0	0.0	36.7	-
0145	1	0	1	0	0	0	0	0	0	0	0	0	0	0	0.0	0	0.0	0	0.0	36.3	-
0200	1	0	1	0	0	0	0	0	0	0	0	0	0	0	0.0	0	0.0	0	0.0	41.5	-
0215	4	0	0	0	1	0	3	0	0	0	0	0	0	0	0.0	0	0.0	0	0.0	40.8	-
0230	3	0	1	0	1	0	1	0	0	0	0	0	0	0	0.0	0	0.0	0	0.0	33	-
0245	6	0	3	0	1	0	2	0	0	0	0	0	0	0	0.0	0	0.0	0	0.0	39.4	-
0300	1	0	1	0	0	0	0	0	0	0	0	0	0	0	0.0	0	0.0	0	0.0	51.7	-
0315	4	0	2	0	2	0	0	0	0	0	0	0	0	0	0.0	0	0.0	0	0.0	37	-
0330	5	0	5	0	0	0	0	0	0	0	0	0	0	0	0.0	0	0.0	0	0.0	39.8	-
0345	4	0	2	0	1	0	0	0	1	0	0	0	0	0	0.0	0	0.0	0	0.0	45.1	-
0400	9	0	7	0	2	0	0	0	0	0	0	0	0	0	0.0	0	0.0	0	0.0	39.6	-
0415	7	0	4	0	2	0	0	0	0	0	1	0	0	0	0.0	0	0.0	0	0.0	40.8	-
0430	11	0	5	0	5	0	0	1	0	0	0	0	0	1	9.1	0	0.0	0	0.0	40.2	48.1
0445	6	0	3	1	2	0	0	0	0	0	0	0	0	0	0.0	0	0.0	0	0.0	46.5	-
0500	2	0	1	0	1	0	0	0	0	0	0	0	0	0	0.0	0	0.0	0	0.0	47.9	-
0515	4	0	3	0	1	0	0	0	0	0	0	0	0	0	0.0	0	0.0	0	0.0	41.3	-
0530	1	0	1	0	0	0	0	0	0	0	0	0	0	0	0.0	0	0.0	0	0.0	42.5	-
0545	1	0	1	0	0	0	0	0	0	0	0	0	0	0	0.0	0	0.0	0	0.0	45.7	-
0600	0	0	0	0	0	0	0	0	0	0	0	0	0	0	0.0	0	0.0	0	0.0	-	-
0615	3	0	2	0	1	0	0	0	0	0	0	0	0	0	0.0	0	0.0	0	0.0	38.8	-
0630	6	0	3	0	2	1	0	0	0	0	0	0	0	0	0.0	0	0.0	0	0.0	38.9	-
0645	4	0	4	0	0	0	0	0	0	0	0	0	0	0	0.0	0	0.0	0	0.0	43.6	-
0700	3	0	3	0	0	0	0	0	0	0	0	0	0	0	0.0	0	0.0	0	0.0	45.1	-
0715	2	0	2	0	0	0	0	0	0	0	0	0	0	0	0.0	0	0.0	0	0.0	45.2	-
0730	3	0	3	0	0	0	0	0	0	0	0	0	0	0	0.0	0	0.0	0	0.0	42.9	-
0745	10	0	8	1	1	0	0	0	0	0	0	0	0	0	0.0	0	0.0	0	0.0	44.2	-
0800	3	0	3	0	0	0	0	0	0	0	0	0	0	0	0.0	0	0.0	0	0.0	45.5	-
0815	**13**	**1**	**11**	**0**	**1**	**0**	**0**	**0**	**0**	**0**	**0**	**0**	**0**	**0**	**0.0**	**0**	**0.0**	**0**	**0.0**	**41.6**	**49.9**
0830	2	0	2	0	0	0	0	0	0	0	0	0	0	0	0.0	0	0.0	0	0.0	42.8	-
0845	10	0	10	0	0	0	0	0	0	0	0	0	0	0	0.0	0	0.0	0	0.0	46.6	-
0900	3	0	1	0	2	0	0	0	0	0	0	0	0	0	0.0	0	0.0	0	0.0	42.3	-
0915	4	0	4	0	0	0	0	0	0	0	0	0	0	0	0.0	0	0.0	0	0.0	43.5	-
0930	2	0	1	0	1	0	0	0	0	0	0	0	0	0	0.0	0	0.0	0	0.0	39.3	-
0945	4	0	3	0	1	0	0	0	0	0	0	0	0	0	0.0	0	0.0	0	0.0	42.1	-
1000	3	0	3	0	0	0	0	0	0	0	0	0	0	0	0.0	0	0.0	0	0.0	40.2	-
1015	11	0	11	0	0	0	0	0	0	0	0	0	0	0	0.0	0	0.0	0	0.0	40.9	49.1
1030	4	0	4	0	0	0	0	0	0	0	0	0	0	0	0.0	0	0.0	0	0.0	40.5	-
1045	4	0	3	0	0	0	0	0	0	0	1	0	0	0	0.0	0	0.0	0	0.0	36.4	-
1100	3	0	2	0	1	0	0	0	0	0	0	0	0	0	0.0	0	0.0	0	0.0	39.7	-
1115	3	0	2	0	1	0	0	0	0	0	0	0	0	0	0.0	0	0.0	0	0.0	34.4	-
1130	6	0	6	0	0	0	0	0	0	0	0	0	0	0	0.0	0	0.0	0	0.0	38.7	-
1145	4	0	1	0	2	0	1	0	0	0	0	0	0	0	0.0	0	0.0	0	0.0	34	-
1200	4	1	3	0	0	0	0	0	0	0	0	0	0	0	0.0	0	0.0	0	0.0	33.9	-
1215	3	0	3	0	0	0	0	0	0	0	0	0	0	0	0.0	0	0.0	0	0.0	41.9	-
1230	5	2	2	0	1	0	0	0	0	0	0	0	0	0	0.0	0	0.0	0	0.0	41	-
1245	7	1	6	0	0	0	0	0	0	0	0	0	0	0	0.0	0	0.0	0	0.0	43.9	-
1300	2	0	2	0	0	0	0	0	0	0	0	0	0	0	0.0	0	0.0	0	0.0	44.4	-
1315	2	0	1	0	1	0	0	0	0	0	0	0	0	0	0.0	0	0.0	0	0.0	43.5	-
1330	1	1	0	0	0	0	0	0	0	0	0	0	0	0	0.0	0	0.0	0	0.0	42.6	-
1345	7	0	4	2	1	0	0	0	0	0	0	0	0	0	0.0	0	0.0	0	0.0	42.2	-
1400	5	0	5	0	0	0	0	0	0	0	0	0	0	0	0.0	0	0.0	0	0.0	40.7	-
1415	5	1	1	1	2	0	0	0	0	0	0	0	0	0	0.0	0	0.0	0	0.0	32.4	-
1430	2	0	2	0	0	0	0	0	0	0	0	0	0	0	0.0	0	0.0	0	0.0	44.4	-
1445	8	0	6	0	2	0	0	0	0	0	0	0	0	0	0.0	0	0.0	0	0.0	45.1	-
1500	4	0	4	0	0	0	0	0	0	0	0	0	0	0	0.0	0	0.0	0	0.0	44.4	-
1515	5	1	4	0	0	0	0	0	0	0	0	0	0	0	0.0	0	0.0	0	0.0	44.8	-
1530	8	0	8	0	0	0	0	0	0	0	0	0	0	3	37.5	0	0.0	0	0.0	51.5	-
1545	5	1	1	0	1	1	0	0	1	0	0	0	0	0	0.0	0	0.0	0	0.0	41.3	-
1600	2	0	1	0	1	0	0	0	0	0	0	0	0	0	0.0	0	0.0	0	0.0	37.2	-
1615	7	0	7	0	0	0	0	0	0	0	0	0	0	0	0.0	0	0.0	0	0.0	40	-
1630	6	0	4	1	1	0	0	0	0	0	0	0	0	0	0.0	0	0.0	0	0.0	40.8	-
1645	5	0	4	0	1	0	0	0	0	0	0	0	0	0	0.0	0	0.0	0	0.0	43.2	-
1700	5	1	1	0	3	0	0	0	0	0	0	0	0	0	0.0	0	0.0	0	0.0	43.4	-
1715	3	0	3	0	0	0	0	0	0	0	0	0	0	0	0.0	0	0.0	0	0.0	41.9	-
1730	7	1	6	0	0	0	0	0	0	0	0	0	0	1	14.3	0	0.0	0	0.0	47.8	-
1745	3	0	2	0	0	0	0	0	0	0	1	0	0	0	0.0	0	0.0	0	0.0	34.9	-
1800	1	0	1	0	0	0	0	0	0	0	0	0	0	0	0.0	0	0.0	0	0.0	53.5	-
1815	4	0	3	0	0	1	0	0	0	0	0	0	0	0	0.0	0	0.0	0	0.0	47.2	-
1830	0	0	0	0	0	0	0	0	0	0	0	0	0	0	0.0	0	0.0	0	0.0	-	-
1845	4	0	4	0	0	0	0	0	0	0	0	0	0	0	0.0	0	0.0	0	0.0	45.6	-
1900	2	0	2	0	0	0	0	0	0	0	0	0	0	0	0.0	0	0.0	0	0.0	45.6	-
1915	3	0	3	0	0	0	0	0	0	0	0	0	0	0	0.0	0	0.0	0	0.0	40.1	-
1930	3	0	3	0	0	0	0	0	0	0	0	0	0	0	0.0	0	0.0	0	0.0	47.2	-
1945	3	0	3	0	0	0	0	0	0	0	0	0	0	0	0.0	0	0.0	0	0.0	33.9	-
2000	1	0	0	0	0	0	0	0	1	0	0	0	0	0	0.0	0	0.0	0	0.0	45.5	-
2015	2	0	1	0	0	0	0	0	1	0	0	0	0	0	0.0	0	0.0	0	0.0	40.7	-
2030	1	0	1	0	0	0	0	0	0	0	0	0	0	0	0.0	0	0.0	0	0.0	39.4	-
2045	**29**	**0**	**23**	**0**	**4**	**0**	**0**	**0**	**1**	**1**	**0**	**0**	**0**	**0**	**0.0**	**0**	**0.0**	**0**	**0.0**	**36.2**	**42.1**
2100	10	0	9	0	1	0	0	0	0	0	0	0	0	0	0.0	0	0.0	0	0.0	40.3	-
2115	20	0	15	0	4	0	0	1	0	0	0	0	0	0	0.0	0	0.0	0	0.0	39.7	42.9
2130	8	0	7	0	1	0	0	0	0	0	0	0	0	0	0.0	0	0.0	0	0.0	38.2	-
2145	9	0	7	0	1	0	0	0	1	0	0	0	0	0	0.0	0	0.0	0	0.0	40.5	-
2200	7	0	5	0	2	0	0	0	0	0	0	0	0	0	0.0	0	0.0	0	0.0	38.7	-
2215	8	0	8	0	0	0	0	0	0	0	0	0	0	0	0.0	0	0.0	0	0.0	42.8	-
2230	5	0	4	0	1	0	0	0	0	0	0	0	0	0	0.0	0	0.0	0	0.0	40.8	-
2245	4	0	2	0	2	0	0	0	0	0	0	0	0	0	0.0	0	0.0	0	0.0	38.9	-
2300	3	0	2	0	0	0	1	0	0	0	0	0	0	0	0.0	0	0.0	0	0.0	43.1	-
2315	4	0	3	0	1	0	0	0	0	0	0	0	0	0	0.0	0	0.0	0	0.0	39.5	-
2330	5	0	3	0	2	0	0	0	0	0	0	0	0	0	0.0	0	0.0	0	0.0	38.4	-
2345	1	0	0	0	0	1	0	0	0	0	0	0	0	0	0.0	0	0.0	0	0.0	33.2	-
07-19	**217**	**11**	**171**	**5**	**24**	**2**	**1**	**0**	**1**	**0**	**2**	**0**	**0**	**4**	**1.8**	**0**	**0.0**	**0**	**0.0**	**42.3**	**48.9**
06-22	**321**	**11**	**254**	**5**	**38**	**3**	**1**	**1**	**5**	**1**	**2**	**0**	**0**	**4**	**1.2**	**0**	**0.0**	**0**	**0.0**	**41.3**	**47.5**
06-00	**358**	**11**	**281**	**5**	**46**	**4**	**2**	**1**	**5**	**1**	**2**	**0**	**0**	**4**	**1.1**	**0**	**0.0**	**0**	**0.0**	**41.2**	**47.2**
00-00	**454**	**11**	**333**	**7**	**67**	**4**	**20**	**2**	**6**	**1**	**3**	**0**	**0**	**5**	**1.1**	**0**	**0.0**	**0**	**0.0**	**41**	**47.2**

Site 27
Location KNESSELL ROAD - attached to TREE
Direction Southbound

16557 / NEWARK - ON - TRENT
MARCH 2025
AUTOMATIC TRAFFIC COUNT


Virtual Day (7)


Time	Total	Classification												JPSL	JPSL%	JSL1	JSL1%	JSL2	JSL2%	Mean	Vpp
		1 MCL	2 SV	3 SVT	4 TB2	5 TB3	6 T4	7 ART3	8 ART4	9 ART5	10 ART6	11 BD	12 DRT	60	60	68 ACPO	68 ACPO	70 DfT	70 DfT		85
0000	12	0	5	0	2	0	4	0	0	0	0	0	0	0	0.0	0	0.0	0	0.0	38.2	43.1
0100	6	0	3	0	1	0	2	0	0	0	0	0	0	0	0.0	0	0.0	0	0.0	39.7	-
0200	7	0	3	0	1	0	3	0	0	0	0	0	0	0	0.0	0	0.0	0	0.0	39.7	-
0300	6	0	3	0	2	0	1	0	0	0	0	0	0	0	0.0	0	0.0	0	0.0	41.3	-
0400	16	0	9	0	7	0	0	0	0	0	0	0	0	0	0.9	0	0.0	0	0.0	41.8	47.2
0500	8	0	5	0	2	0	0	0	0	0	0	0	0	0	0.0	0	0.0	0	0.0	41.4	-
0600	9	0	6	0	3	0	0	0	0	0	0	0	0	0	0.0	0	0.0	0	0.0	40.5	-
0700	15	0	13	0	1	0	0	0	0	0	0	0	0	0	0.0	0	0.0	0	0.0	42.3	48.5
0800	**22**	**0**	**18**	**0**	**3**	**0**	**0**	**0**	**0**	**0**	**0**	**0**	**0**	**0**	**0.0**	**0**	**0.0**	**0**	**0.0**	**43.1**	**50.9**
0900	14	0	11	0	2	0	0	0	0	0	0	0	0	0	0.0	0	0.0	0	0.0	41.3	47.7
1000	17	1	14	0	1	0	0	0	0	0	0	0	0	0	0.0	0	0.0	0	0.0	39.5	46.6
1100	17	2	12	0	2	0	0	0	0	0	0	0	0	0	0.0	0	0.0	0	0.0	40.9	46.7
1200	16	1	13	0	2	0	0	0	0	0	0	0	0	0	0.0	0	0.0	0	0.0	40.6	46.5
1300	15	1	11	1	2	0	0	0	0	0	0	0	0	0	0.0	0	0.0	0	0.0	39.4	44.9
1400	17	1	13	1	3	0	0	0	0	0	0	0	0	0	0.8	0	0.0	0	0.0	40.7	47.7
1500	16	1	13	0	1	0	0	0	0	0	0	0	0	0	2.7	0	0.0	0	0.0	42	47.3
1600	18	0	15	0	2	0	0	0	0	0	0	0	0	0	1.6	0	0.0	0	0.0	42	49
1700	14	1	11	0	2	0	0	0	0	0	0	0	0	0	1.0	0	0.0	0	0.0	42.8	49.9
1800	10	0	9	0	1	0	0	0	0	0	0	0	0	0	0.0	0	0.0	0	0.0	43.1	-
1900	6	0	5	0	0	0	0	0	0	0	0	0	0	0	0.0	0	0.0	0	0.0	40.9	-
2000	20	0	16	0	3	0	0	0	1	0	0	0	0	0	0.7	0	0.0	0	0.0	38.8	44.7
2100	**42**	**0**	**32**	**0**	**8**	**0**	**0**	**0**	**1**	**1**	**0**	**0**	**0**	**0**	**0.0**	**0**	**0.0**	**0**	**0.0**	**39.3**	**44.4**
2200	21	0	15	0	2	0	4	0	0	0	0	0	0	0	0.0	0	0.0	0	0.0	38.8	44.3
2300	16	0	8	0	2	0	5	0	0	0	0	0	0	0	0.0	0	0.0	0	0.0	38.5	44.4
07-19	**191**	**7**	**154**	**3**	**23**	**2**	**1**	**0**	**0**	**0**	**1**	**0**	**0**	**1**	**0.5**	**0**	**0.0**	**0**	**0.0**	**41.5**	**47.8**
06-22	**268**	**7**	**212**	**3**	**37**	**2**	**1**	**1**	**2**	**1**	**1**	**0**	**0**	**1**	**0.4**	**0**	**0.0**	**0**	**0.0**	**40.9**	**47**
06-00	**304**	**7**	**235**	**3**	**40**	**2**	**10**	**1**	**2**	**2**	**1**	**0**	**0**	**1**	**0.4**	**0**	**0.0**	**0**	**0.0**	**40.6**	**46.7**
00-00	**360**	**7**	**263**	**4**	**56**	**2**	**20**	**1**	**3**	**2**	**1**	**0**	**0**	**1**	**0.4**	**0**	**0.0**	**0**	**0.0**	**40.6**	**46.5**

Virtual Week (1)

Time	Total	Classification												JPSL	JPSL%	JSL1	JSL1%	JSL2	JSL2%	Mean	Vpp
		1 MCL	2 SV	3 SVT	4 TB2	5 TB3	6 T4	7 ART3	8 ART4	9 ART5	10 ART6	11 BD	12 DRT	60	60	68 ACPO	68 ACPO	70 DfT	70 DfT		85
Mon	369	1	289	3	53	2	12	2	2	5	0	0	0	2	0.5	0	0.0	0	0.0	41	47.3
Tue	465	5	324	4	91	3	29	1	4	1	3	0	0	2	0.4	0	0.0	0	0.0	40.8	46.9
Wed	424	19	299	3	66	2	23	3	4	3	2	0	0	0	0.0	0	0.0	0	0.0	40.8	46.6
Thu	454	11	333	7	67	4	20	2	6	1	3	0	0	5	1.1	0	0.0	0	0.0	41	47.2
Fri	470	3	350	6	71	2	31	0	3	3	1	0	0	0	0.0	0	0.0	0	0.0	40.2	46.1
Sat	204	5	138	2	30	1	23	1	1	2	1	0	0	0	0.0	0	0.0	0	0.0	39.6	45.2
Sun	131	7	110	1	11	1	1	0	0	0	0	0	0	0	0.0	0	0.0	0	0.0	39.1	46.4
5 Day Ave.	**436**	**8**	**319**	**5**	**70**	**3**	**23**	**2**	**4**	**3**	**2**	**0**	**0**	**2**	**0.5**	**0**	**0.0**	**0**	**0.0**	**40.8**	**46.8**
7 Day Ave.	**360**	**7**	**263**	**4**	**56**	**2**	**20**	**1**	**3**	**2**	**1**	**0**	**0**	**1**	**0.4**	**0**	**0.0**	**0**	**0.0**	**40.6**	**46.5**
--	**2517**	**51**	**1843**	**26**	**389**	**15**	**139**	**9**	**20**	**15**	**10**	**0**	**0**	**9**	**0.4**	**0**	**0.0**	**0**	**0.0**	**40.6**	**46.5**

Summary Graphs

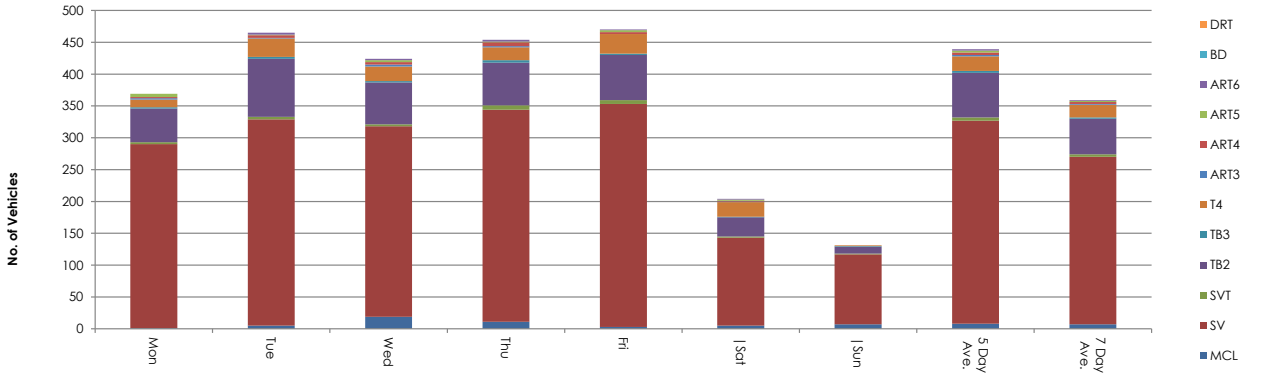

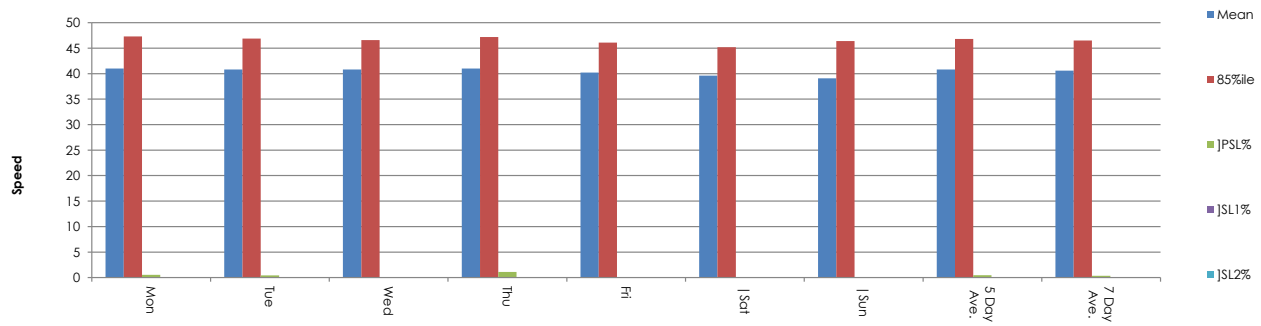

NDC for SYSTRA

Site 27
Location KNESSELL ROAD - attached to TREE
Direction Southbound
14 March 2025 Friday

16557 / NEWARK - ON - TRENT
MARCH 2025
AUTOMATIC TRAFFIC COUNT

Time	Total	Speed Bins (mph)																												
		0 - 5	5 - 10	10 - 15	15 - 20	20 - 25	25 - 30	30 - 35	35 - 40	40 - 45	45 - 50	50 - 55	55 - 60	60 - 65	65 - 70	70 - 75	75 - 80	80 - 85	85 - 90	90 - 95	95 - 100	100 - 105	105 - 110	110 - 115	115 - 120	120 - 125	125 - 130	130 - 135	135 - 140
0000	**10**	**0**	**0**	**0**	**0**	**0**	**2**	**0**	**5**	**3**	**0**	**0**	**0**	**0**	**0**	**0**	**0**	**0**	**0**	**0**	**0**	**0**	**0**	**0**	**0**	**0**	**0**	**0**	**0**	**0**
0015	6	0	0	0	0	0	0	1	2	2	0	1	0	0	0	0	0	0	0	0	0	0	0	0	0	0	0	0	0	0
0030	5	0	0	0	0	0	0	4	0	1	0	0	0	0	0	0	0	0	0	0	0	0	0	0	0	0	0	0	0	0
0045	6	0	0	0	0	0	0	3	3	0	0	0	0	0	0	0	0	0	0	0	0	0	0	0	0	0	0	0	0	0
0100	2	0	0	0	0	0	0	0	2	0	0	0	0	0	0	0	0	0	0	0	0	0	0	0	0	0	0	0	0	0
0115	3	0	0	0	0	0	0	0	1	0	2	0	0	0	0	0	0	0	0	0	0	0	0	0	0	0	0	0	0	0
0130	4	0	0	0	0	0	0	0	2	0	2	0	0	0	0	0	0	0	0	0	0	0	0	0	0	0	0	0	0	0
0145	1	0	0	0	0	0	0	0	1	0	0	0	0	0	0	0	0	0	0	0	0	0	0	0	0	0	0	0	0	0
0200	3	0	0	0	0	0	0	0	0	2	1	0	0	0	0	0	0	0	0	0	0	0	0	0	0	0	0	0	0	0
0215	1	0	0	0	0	0	0	0	0	1	0	0	0	0	0	0	0	0	0	0	0	0	0	0	0	0	0	0	0	0
0230	5	0	0	0	0	0	0	0	2	2	1	0	0	0	0	0	0	0	0	0	0	0	0	0	0	0	0	0	0	0
0245	2	0	0	0	0	0	0	1	1	0	0	0	0	0	0	0	0	0	0	0	0	0	0	0	0	0	0	0	0	0
0300	2	0	0	0	0	0	0	1	0	1	0	0	0	0	0	0	0	0	0	0	0	0	0	0	0	0	0	0	0	0
0315	1	0	0	0	0	0	0	0	1	0	0	0	0	0	0	0	0	0	0	0	0	0	0	0	0	0	0	0	0	0
0330	2	0	0	0	0	0	0	0	0	1	1	0	0	0	0	0	0	0	0	0	0	0	0	0	0	0	0	0	0	0
0345	2	0	0	0	0	0	0	0	0	0	1	1	0	0	0	0	0	0	0	0	0	0	0	0	0	0	0	0	0	0
0400	3	0	0	0	1	0	0	0	0	1	0	1	0	0	0	0	0	0	0	0	0	0	0	0	0	0	0	0	0	0
0415	3	0	0	0	0	0	0	0	0	0	3	0	0	0	0	0	0	0	0	0	0	0	0	0	0	0	0	0	0	0
0430	**10**	**0**	**0**	**0**	**0**	**0**	**0**	**1**	**1**	**3**	**5**	**0**	**0**	**0**	**0**	**0**	**0**	**0**	**0**	**0**	**0**	**0**	**0**	**0**	**0**	**0**	**0**	**0**	**0**	**0**
0445	3	0	0	0	0	0	0	0	2	0	1	0	0	0	0	0	0	0	0	0	0	0	0	0	0	0	0	0	0	0
0500	0	0	0	0	0	0	0	0	0	0	0	0	0	0	0	0	0	0	0	0	0	0	0	0	0	0	0	0	0	0
0515	3	0	0	0	0	0	0	0	0	3	0	0	0	0	0	0	0	0	0	0	0	0	0	0	0	0	0	0	0	0
0530	0	0	0	0	0	0	0	0	0	0	0	0	0	0	0	0	0	0	0	0	0	0	0	0	0	0	0	0	0	0
0545	2	0	0	0	0	0	0	0	1	0	0	0	1	0	0	0	0	0	0	0	0	0	0	0	0	0	0	0	0	0
0600	0	0	0	0	0	0	0	0	0	0	0	0	0	0	0	0	0	0	0	0	0	0	0	0	0	0	0	0	0	0
0615	6	0	0	0	0	0	0	0	1	5	0	0	0	0	0	0	0	0	0	0	0	0	0	0	0	0	0	0	0	0
0630	2	0	0	0	0	0	0	1	0	0	1	0	0	0	0	0	0	0	0	0	0	0	0	0	0	0	0	0	0	0
0645	2	0	0	0	0	0	0	0	0	1	1	0	0	0	0	0	0	0	0	0	0	0	0	0	0	0	0	0	0	0
0700	5	0	0	0	0	0	0	0	2	2	1	0	0	0	0	0	0	0	0	0	0	0	0	0	0	0	0	0	0	0
0715	3	0	0	0	0	0	0	0	1	0	2	0	0	0	0	0	0	0	0	0	0	0	0	0	0	0	0	0	0	0
0730	3	0	0	0	0	0	0	0	1	0	2	0	0	0	0	0	0	0	0	0	0	0	0	0	0	0	0	0	0	0
0745	4	0	0	0	0	0	0	1	1	0	2	0	0	0	0	0	0	0	0	0	0	0	0	0	0	0	0	0	0	0
0800	9	0	0	0	0	0	0	0	3	3	0	1	2	0	0	0	0	0	0	0	0	0	0	0	0	0	0	0	0	0
0815	4	0	0	0	0	0	0	0	1	2	1	0	0	0	0	0	0	0	0	0	0	0	0	0	0	0	0	0	0	0
0830	5	0	0	0	0	0	0	0	2	3	0	0	0	0	0	0	0	0	0	0	0	0	0	0	0	0	0	0	0	0
0845	8	0	0	0	0	0	1	0	3	1	1	2	0	0	0	0	0	0	0	0	0	0	0	0	0	0	0	0	0	0
0900	7	0	0	0	0	0	1	1	2	2	1	0	0	0	0	0	0	0	0	0	0	0	0	0	0	0	0	0	0	0
0915	8	0	0	0	0	0	0	0	4	2	2	0	0	0	0	0	0	0	0	0	0	0	0	0	0	0	0	0	0	0
0930	5	0	0	0	0	0	0	1	1	3	0	0	0	0	0	0	0	0	0	0	0	0	0	0	0	0	0	0	0	0
0945	3	0	0	0	0	0	0	0	1	2	0	0	0	0	0	0	0	0	0	0	0	0	0	0	0	0	0	0	0	0
1000	7	0	0	0	0	0	1	4	0	1	1	0	0	0	0	0	0	0	0	0	0	0	0	0	0	0	0	0	0	0
1015	5	0	0	0	0	0	0	0	1	3	0	0	1	0	0	0	0	0	0	0	0	0	0	0	0	0	0	0	0	0
1030	5	0	0	0	0	0	0	1	2	1	1	0	0	0	0	0	0	0	0	0	0	0	0	0	0	0	0	0	0	0
1045	5	0	0	0	1	0	1	1	0	2	0	0	0	0	0	0	0	0	0	0	0	0	0	0	0	0	0	0	0	0
1100	2	0	0	0	0	0	0	0	1	1	0	0	0	0	0	0	0	0	0	0	0	0	0	0	0	0	0	0	0	0
1115	8	0	0	0	0	0	0	2	3	2	1	0	0	0	0	0	0	0	0	0	0	0	0	0	0	0	0	0	0	0
1130	2	0	0	0	0	0	0	0	1	0	1	0	0	0	0	0	0	0	0	0	0	0	0	0	0	0	0	0	0	0
1145	4	0	0	0	0	0	0	0	3	0	1	0	0	0	0	0	0	0	0	0	0	0	0	0	0	0	0	0	0	0
1200	6	0	0	0	0	0	0	0	2	1	2	1	0	0	0	0	0	0	0	0	0	0	0	0	0	0	0	0	0	0
1215	4	0	0	0	0	0	0	0	1	1	0	2	0	0	0	0	0	0	0	0	0	0	0	0	0	0	0	0	0	0
1230	4	0	0	0	0	0	0	0	1	1	2	0	0	0	0	0	0	0	0	0	0	0	0	0	0	0	0	0	0	0
1245	5	0	0	0	0	0	0	1	3	0	1	0	0	0	0	0	0	0	0	0	0	0	0	0	0	0	0	0	0	0
1300	3	0	0	0	0	0	0	0	1	1	1	0	0	0	0	0	0	0	0	0	0	0	0	0	0	0	0	0	0	0
1315	5	0	0	0	0	0	0	0	1	4	0	0	0	0	0	0	0	0	0	0	0	0	0	0	0	0	0	0	0	0
1330	0	0	0	0	0	0	0	0	0	0	0	0	0	0	0	0	0	0	0	0	0	0	0	0	0	0	0	0	0	0
1345	2	0	0	0	0	1	0	1	0	0	0	0	0	0	0	0	0	0	0	0	0	0	0	0	0	0	0	0	0	0
1400	5	0	0	0	0	0	1	0	1	1	0	1	1	0	0	0	0	0	0	0	0	0	0	0	0	0	0	0	0	0
1415	2	0	0	0	0	0	0	0	0	1	1	0	0	0	0	0	0	0	0	0	0	0	0	0	0	0	0	0	0	0
1430	5	0	0	0	0	0	0	0	1	1	3	0	0	0	0	0	0	0	0	0	0	0	0	0	0	0	0	0	0	0
1445	6	0	0	0	0	0	0	2	0	2	2	0	0	0	0	0	0	0	0	0	0	0	0	0	0	0	0	0	0	0
1500	6	0	0	0	0	0	0	0	3	3	0	0	0	0	0	0	0	0	0	0	0	0	0	0	0	0	0	0	0	0
1515	3	0	0	0	0	0	0	0	0	2	1	0	0	0	0	0	0	0	0	0	0	0	0	0	0	0	0	0	0	0
1530	3	0	0	0	0	0	0	0	0	1	2	0	0	0	0	0	0	0	0	0	0	0	0	0	0	0	0	0	0	0
1545	6	0	0	0	0	0	0	0	3	3	0	0	0	0	0	0	0	0	0	0	0	0	0	0	0	0	0	0	0	0
1600	2	0	0	0	0	0	0	0	1	1	0	0	0	0	0	0	0	0	0	0	0	0	0	0	0	0	0	0	0	0
1615	6	0	0	0	0	0	0	0	1	1	3	1	0	0	0	0	0	0	0	0	0	0	0	0	0	0	0	0	0	0
1630	6	0	0	0	0	0	0	2	0	4	0	0	0	0	0	0	0	0	0	0	0	0	0	0	0	0	0	0	0	0
1645	9	0	0	0	0	0	0	0	3	6	0	0	0	0	0	0	0	0	0	0	0	0	0	0	0	0	0	0	0	0
1700	4	0	0	0	0	0	0	0	2	0	2	0	0	0	0	0	0	0	0	0	0	0	0	0	0	0	0	0	0	0
1715	3	0	0	0	0	0	0	1	0	2	0	0	0	0	0	0	0	0	0	0	0	0	0	0	0	0	0	0	0	0
1730	4	0	0	0	0	0	0	0	1	2	1	0	0	0	0	0	0	0	0	0	0	0	0	0	0	0	0	0	0	0
1745	8	0	0	0	0	0	0	0	2	3	3	0	0	0	0	0	0	0	0	0	0	0	0	0	0	0	0	0	0	0
1800	4	0	0	0	0	0	0	0	0	1	3	0	0	0	0	0	0	0	0	0	0	0	0	0	0	0	0	0	0	0
1815	2	0	0	0	0	0	0	0	1	1	0	0	0	0	0	0	0	0	0	0	0	0	0	0	0	0	0	0	0	0
1830	1	0	0	0	0	0	0	0	1	0	0	0	0	0	0	0	0	0	0	0	0	0	0	0	0	0	0	0	0	0
1845	3	0	0	0	0	0	0	0	0	1	1	0	1	0	0	0	0	0	0	0	0	0	0	0	0	0	0	0	0	0
1900	3	0	0	0	1	0	0	1	1	0	0	0	0	0	0	0	0	0	0	0	0	0	0	0	0	0	0	0	0	0
1915	1	0	0	0	0	0	0	0	0	0	1	0	0	0	0	0	0	0	0	0	0	0	0	0	0	0	0	0	0	0
1930	0	0	0	0	0	0	0	0	0	0	0	0	0	0	0	0	0	0	0	0	0	0	0	0	0	0	0	0	0	0
1945	0	0	0	0	0	0	0	0	0	0	0	0	0	0	0	0	0	0	0	0	0	0	0	0	0	0	0	0	0	0
2000	0	0	0	0	0	0	0	0	0	0	0	0	0	0	0	0	0	0	0	0	0	0	0	0	0	0	0	0	0	0
2015	9	0	0	0	0	0	0	0	2	3	4	0	0	0	0	0	0	0	0	0	0	0	0	0	0	0	0	0	0	0
2030	14	0	0	0	0	0	0	3	10	1	0	0	0	0	0	0	0	0	0	0	0	0	0	0	0	0	0	0	0	0
2045	**18**	**0**	**0**	**0**	**0**	**0**	**1**	**0**	**5**	**9**	**3**	**0**	**0**	**0**	**0**	**0**	**0**	**0**	**0**	**0**	**0**	**0**	**0**	**0**	**0**	**0**	**0**	**0**	**0**	**0**
2100	17	0	0	0	0	0	0	2	8	4	3	0	0	0	0	0	0	0	0	0	0	0	0	0	0	0	0	0	0	0
2115	13	0	0	0	0	0	0	2	6	3	2	0	0	0	0	0	0	0	0	0	0	0	0	0	0	0	0	0	0	0
2130	10	0	0	0	0	0	0	1	5	3	1	0	0	0	0	0	0	0	0	0	0	0	0	0	0	0	0	0	0	0
2145	15	0	0	0	0	0	0	6	6	3	0	0	0	0	0	0	0	0	0	0	0	0	0	0	0	0	0	0	0	0
2200	10	0	0	0	0	0	1	0	7	2	0	0	0	0	0	0	0	0	0	0	0	0	0	0	0	0	0	0	0	0
2215	8	0	0	0	0	0	0	4	0	4	0	0	0	0	0	0	0	0	0	0	0	0	0	0	0	0	0	0	0	0
2230	5	0	0	0	0	0	0	2	2	1	0	0	0	0	0	0	0	0	0	0	0	0	0	0	0	0	0	0	0	0
2245	6	0	0	0	0	0	0	2	1	3	0	0	0	0	0	0	0	0	0	0	0	0	0	0	0	0	0	0	0	0
2300	7	0	0	0	0	0	2	3	1	0	1	0	0	0	0	0	0	0	0	0	0	0	0	0	0	0	0	0	0	0
2315	12	0	0	0	0	0	0	8	3	1	0	0	0	0	0	0	0	0	0	0	0	0	0	0	0	0	0	0	0	0
2330	9	0	0	0	0	0	0	2	5	2	0	0	0	0	0	0	0	0	0	0	0	0	0	0	0	0	0	0	0	0
2345	5	0	0	0	0	0	1	0	1	2	1	0	0	0	0	0	0	0	0	0	0	0	0	0	0	0	0	0	0	0
07-19	**219**	**0**	**0**	**0**	**1**	**1**	**5**	**18**	**62**	**74**	**45**	**8**	**5**	**0**	**0**	**0**	**0**	**0**	**0**	**0**	**0**	**0**	**0**	**0**	**0**	**0**	**0**	**0**	**0**	**0**
06-22	**329**	**0**	**0**	**0**	**2**	**1**	**6**	**34**	**106**	**106**	**61**	**8**	**5**	**0**	**0**	**0**	**0**	**0**	**0**	**0**	**0**	**0**	**0**	**0**	**0**	**0**	**0**	**0**	**0**	**0**
06-00	**391**	**0**	**0**	**0**	**2**	**1**	**10**	**55**	**126**	**121**	**63**	**8**	**5**	**0**	**0**	**0**	**0**	**0**	**0**	**0**	**0**	**0**	**0**	**0**	**0**	**0**	**0**	**0**	**0**	**0**
00-00	**470**	**0**	**0**	**0**	**3**	**1**	**12**	**66**	**150**	**141**	**80**	**11**	**6**	**0**	**0**	**0**	**0**	**0**	**0**	**0**	**0**	**0**	**0**	**0**	**0**	**0**	**0**	**0**	**0**	**0**

Site 27
Location KNESSELL ROAD - attached to TREE
Direction Southbound
15 March 2025 Saturday

16557 / NEWARK - ON - TRENT
MARCH 2025
AUTOMATIC TRAFFIC COUNT

Time	Total	Speed Bins (mph)																												
		0 - 5	5 - 10	10 - 15	15 - 20	20 - 25	25 - 30	30 - 35	35 - 40	40 - 45	45 - 50	50 - 55	55 - 60	60 - 65	65 - 70	70 - 75	75 - 80	80 - 85	85 - 90	90 - 95	95 - 100	100 - 105	105 - 110	110 - 115	115 - 120	120 - 125	125 - 130	130 - 135	135 - 140
0000	7	0	0	0	0	0	0	2	1	4	0	0	0	0	0	0	0	0	0	0	0	0	0	0	0	0	0	0	0	0
0015	4	0	0	0	0	0	1	0	1	1	1	0	0	0	0	0	0	0	0	0	0	0	0	0	0	0	0	0	0	0
0030	5	0	0	0	0	0	0	0	4	1	0	0	0	0	0	0	0	0	0	0	0	0	0	0	0	0	0	0	0	0
0045	2	0	0	0	0	0	0	0	0	2	0	0	0	0	0	0	0	0	0	0	0	0	0	0	0	0	0	0	0	0
0100	2	0	0	0	0	0	0	0	1	1	0	0	0	0	0	0	0	0	0	0	0	0	0	0	0	0	0	0	0	0
0115	2	0	0	0	0	0	0	1	0	0	1	0	0	0	0	0	0	0	0	0	0	0	0	0	0	0	0	0	0	0
0130	0	0	0	0	0	0	0	0	0	0	0	0	0	0	0	0	0	0	0	0	0	0	0	0	0	0	0	0	0	0
0145	1	0	0	0	0	0	0	0	0	1	0	0	0	0	0	0	0	0	0	0	0	0	0	0	0	0	0	0	0	0
0200	0	0	0	0	0	0	0	0	0	0	0	0	0	0	0	0	0	0	0	0	0	0	0	0	0	0	0	0	0	0
0215	2	0	0	0	0	0	0	1	0	0	1	0	0	0	0	0	0	0	0	0	0	0	0	0	0	0	0	0	0	0
0230	2	0	0	0	0	0	0	1	0	0	1	0	0	0	0	0	0	0	0	0	0	0	0	0	0	0	0	0	0	0
0245	4	0	0	0	0	0	0	0	2	2	0	0	0	0	0	0	0	0	0	0	0	0	0	0	0	0	0	0	0	0
0300	6	0	0	0	0	0	0	1	2	3	0	0	0	0	0	0	0	0	0	0	0	0	0	0	0	0	0	0	0	0
0315	1	0	0	0	0	0	0	0	0	0	1	0	0	0	0	0	0	0	0	0	0	0	0	0	0	0	0	0	0	0
0330	0	0	0	0	0	0	0	0	0	0	0	0	0	0	0	0	0	0	0	0	0	0	0	0	0	0	0	0	0	0
0345	2	0	0	0	0	0	0	2	0	0	0	0	0	0	0	0	0	0	0	0	0	0	0	0	0	0	0	0	0	0
0400	4	0	0	0	0	0	0	0	1	2	1	0	0	0	0	0	0	0	0	0	0	0	0	0	0	0	0	0	0	0
0415	1	0	0	0	0	0	0	0	1	0	0	0	0	0	0	0	0	0	0	0	0	0	0	0	0	0	0	0	0	0
0430	3	0	0	0	0	0	0	1	1	1	0	0	0	0	0	0	0	0	0	0	0	0	0	0	0	0	0	0	0	0
0445	**8**	**0**	**0**	**0**	**0**	**0**	**0**	**1**	**2**	**4**	**1**	**0**	**0**	**0**	**0**	**0**	**0**	**0**	**0**	**0**	**0**	**0**	**0**	**0**	**0**	**0**	**0**	**0**	**0**	**0**
0500	6	0	0	0	0	0	0	0	1	4	0	1	0	0	0	0	0	0	0	0	0	0	0	0	0	0	0	0	0	0
0515	6	0	0	0	0	0	0	0	3	2	1	0	0	0	0	0	0	0	0	0	0	0	0	0	0	0	0	0	0	0
0530	0	0	0	0	0	0	0	0	0	0	0	0	0	0	0	0	0	0	0	0	0	0	0	0	0	0	0	0	0	0
0545	0	0	0	0	0	0	0	0	0	0	0	0	0	0	0	0	0	0	0	0	0	0	0	0	0	0	0	0	0	0
0600	1	0	0	0	0	0	0	0	1	0	0	0	0	0	0	0	0	0	0	0	0	0	0	0	0	0	0	0	0	0
0615	2	0	0	0	0	0	0	1	1	0	0	0	0	0	0	0	0	0	0	0	0	0	0	0	0	0	0	0	0	0
0630	2	0	0	0	0	0	0	0	1	1	0	0	0	0	0	0	0	0	0	0	0	0	0	0	0	0	0	0	0	0
0645	2	0	0	0	0	0	0	0	1	1	0	0	0	0	0	0	0	0	0	0	0	0	0	0	0	0	0	0	0	0
0700	0	0	0	0	0	0	0	0	0	0	0	0	0	0	0	0	0	0	0	0	0	0	0	0	0	0	0	0	0	0
0715	1	0	0	0	0	0	0	0	1	0	0	0	0	0	0	0	0	0	0	0	0	0	0	0	0	0	0	0	0	0
0730	1	0	0	0	0	0	0	0	1	0	0	0	0	0	0	0	0	0	0	0	0	0	0	0	0	0	0	0	0	0
0745	3	0	0	0	0	0	0	0	0	2	0	1	0	0	0	0	0	0	0	0	0	0	0	0	0	0	0	0	0	0
0800	2	0	0	0	0	0	0	0	0	2	0	0	0	0	0	0	0	0	0	0	0	0	0	0	0	0	0	0	0	0
0815	0	0	0	0	0	0	0	0	0	0	0	0	0	0	0	0	0	0	0	0	0	0	0	0	0	0	0	0	0	0
0830	1	0	0	0	0	0	0	0	0	0	1	0	0	0	0	0	0	0	0	0	0	0	0	0	0	0	0	0	0	0
0845	4	0	0	0	0	0	0	0	2	2	0	0	0	0	0	0	0	0	0	0	0	0	0	0	0	0	0	0	0	0
0900	0	0	0	0	0	0	0	0	0	0	0	0	0	0	0	0	0	0	0	0	0	0	0	0	0	0	0	0	0	0
0915	5	0	0	0	0	0	0	0	2	2	1	0	0	0	0	0	0	0	0	0	0	0	0	0	0	0	0	0	0	0
0930	0	0	0	0	0	0	0	0	0	0	0	0	0	0	0	0	0	0	0	0	0	0	0	0	0	0	0	0	0	0
0945	3	0	0	0	0	1	0	0	1	1	0	0	0	0	0	0	0	0	0	0	0	0	0	0	0	0	0	0	0	0
1000	1	0	0	0	0	0	0	0	0	0	1	0	0	0	0	0	0	0	0	0	0	0	0	0	0	0	0	0	0	0
1015	1	0	0	0	0	0	0	0	0	0	1	0	0	0	0	0	0	0	0	0	0	0	0	0	0	0	0	0	0	0
1030	3	0	0	0	0	0	1	0	2	0	0	0	0	0	0	0	0	0	0	0	0	0	0	0	0	0	0	0	0	0
1045	1	0	0	0	0	0	0	0	1	0	0	0	0	0	0	0	0	0	0	0	0	0	0	0	0	0	0	0	0	0
1100	3	0	0	0	0	0	0	0	0	1	2	0	0	0	0	0	0	0	0	0	0	0	0	0	0	0	0	0	0	0
1115	2	0	0	0	0	0	0	0	0	0	2	0	0	0	0	0	0	0	0	0	0	0	0	0	0	0	0	0	0	0
1130	4	0	0	0	0	0	0	0	2	2	0	0	0	0	0	0	0	0	0	0	0	0	0	0	0	0	0	0	0	0
1145	1	0	0	0	0	0	0	0	1	0	0	0	0	0	0	0	0	0	0	0	0	0	0	0	0	0	0	0	0	0
1200	1	0	0	0	0	0	0	1	0	0	0	0	0	0	0	0	0	0	0	0	0	0	0	0	0	0	0	0	0	0
1215	3	0	0	0	0	0	0	0	2	1	0	0	0	0	0	0	0	0	0	0	0	0	0	0	0	0	0	0	0	0
1230	**9**	**0**	**0**	**0**	**0**	**0**	**0**	**2**	**5**	**1**	**0**	**1**	**0**	**0**	**0**	**0**	**0**	**0**	**0**	**0**	**0**	**0**	**0**	**0**	**0**	**0**	**0**	**0**	**0**	**0**
1245	3	0	0	0	0	0	0	0	1	0	1	1	0	0	0	0	0	0	0	0	0	0	0	0	0	0	0	0	0	0
1300	4	0	0	0	0	0	0	1	1	1	1	0	0	0	0	0	0	0	0	0	0	0	0	0	0	0	0	0	0	0
1315	7	0	0	0	0	0	0	2	2	2	0	1	0	0	0	0	0	0	0	0	0	0	0	0	0	0	0	0	0	0
1330	7	0	0	0	0	0	1	3	0	3	0	0	0	0	0	0	0	0	0	0	0	0	0	0	0	0	0	0	0	0
1345	6	0	0	0	0	0	0	2	2	1	0	1	0	0	0	0	0	0	0	0	0	0	0	0	0	0	0	0	0	0
1400	4	0	0	1	0	0	0	1	1	0	0	1	0	0	0	0	0	0	0	0	0	0	0	0	0	0	0	0	0	0
1415	3	0	0	0	0	0	0	0	2	0	1	0	0	0	0	0	0	0	0	0	0	0	0	0	0	0	0	0	0	0
1430	1	0	0	0	0	0	0	0	0	1	0	0	0	0	0	0	0	0	0	0	0	0	0	0	0	0	0	0	0	0
1445	4	0	0	0	0	0	0	0	0	1	2	0	1	0	0	0	0	0	0	0	0	0	0	0	0	0	0	0	0	0
1500	2	0	0	0	0	0	0	0	2	0	0	0	0	0	0	0	0	0	0	0	0	0	0	0	0	0	0	0	0	0
1515	3	0	0	1	0	0	0	1	0	1	0	0	0	0	0	0	0	0	0	0	0	0	0	0	0	0	0	0	0	0
1530	2	0	0	0	0	0	0	0	1	1	0	0	0	0	0	0	0	0	0	0	0	0	0	0	0	0	0	0	0	0
1545	1	0	0	0	0	0	0	0	1	0	0	0	0	0	0	0	0	0	0	0	0	0	0	0	0	0	0	0	0	0
1600	4	0	0	0	1	0	1	0	1	1	0	0	0	0	0	0	0	0	0	0	0	0	0	0	0	0	0	0	0	0
1615	1	0	0	0	0	0	0	0	1	0	0	0	0	0	0	0	0	0	0	0	0	0	0	0	0	0	0	0	0	0
1630	4	0	0	0	0	0	0	0	2	2	0	0	0	0	0	0	0	0	0	0	0	0	0	0	0	0	0	0	0	0
1645	1	0	0	0	0	0	0	0	1	0	0	0	0	0	0	0	0	0	0	0	0	0	0	0	0	0	0	0	0	0
1700	3	0	0	0	0	0	1	0	1	1	0	0	0	0	0	0	0	0	0	0	0	0	0	0	0	0	0	0	0	0
1715	1	0	0	0	0	0	0	0	0	1	0	0	0	0	0	0	0	0	0	0	0	0	0	0	0	0	0	0	0	0
1730	1	0	0	0	0	0	0	0	1	0	0	0	0	0	0	0	0	0	0	0	0	0	0	0	0	0	0	0	0	0
1745	2	0	0	0	0	0	0	0	1	1	0	0	0	0	0	0	0	0	0	0	0	0	0	0	0	0	0	0	0	0
1800	1	0	0	0	0	0	0	0	1	0	0	0	0	0	0	0	0	0	0	0	0	0	0	0	0	0	0	0	0	0
1815	1	0	0	0	0	0	0	0	1	0	0	0	0	0	0	0	0	0	0	0	0	0	0	0	0	0	0	0	0	0
1830	0	0	0	0	0	0	0	0	0	0	0	0	0	0	0	0	0	0	0	0	0	0	0	0	0	0	0	0	0	0
1845	4	0	0	0	0	0	0	0	1	1	1	1	0	0	0	0	0	0	0	0	0	0	0	0	0	0	0	0	0	0
1900	0	0	0	0	0	0	0	0	0	0	0	0	0	0	0	0	0	0	0	0	0	0	0	0	0	0	0	0	0	0
1915	0	0	0	0	0	0	0	0	0	0	0	0	0	0	0	0	0	0	0	0	0	0	0	0	0	0	0	0	0	0
1930	1	0	0	0	0	0	0	0	0	1	0	0	0	0	0	0	0	0	0	0	0	0	0	0	0	0	0	0	0	0
1945	0	0	0	0	0	0	0	0	0	0	0	0	0	0	0	0	0	0	0	0	0	0	0	0	0	0	0	0	0	0
2000	1	0	0	0	0	0	0	0	0	0	0	1	0	0	0	0	0	0	0	0	0	0	0	0	0	0	0	0	0	0
2015	2	0	0	0	0	0	1	0	0	1	0	0	0	0	0	0	0	0	0	0	0	0	0	0	0	0	0	0	0	0
2030	2	0	0	0	0	0	0	1	0	1	0	0	0	0	0	0	0	0	0	0	0	0	0	0	0	0	0	0	0	0
2045	1	0	0	0	0	0	0	1	0	0	0	0	0	0	0	0	0	0	0	0	0	0	0	0	0	0	0	0	0	0
2100	1	0	0	0	0	0	0	0	1	0	0	0	0	0	0	0	0	0	0	0	0	0	0	0	0	0	0	0	0	0
2115	0	0	0	0	0	0	0	0	0	0	0	0	0	0	0	0	0	0	0	0	0	0	0	0	0	0	0	0	0	0
2130	1	0	0	0	0	0	0	0	1	0	0	0	0	0	0	0	0	0	0	0	0	0	0	0	0	0	0	0	0	0
2145	0	0	0	0	0	0	0	0	0	0	0	0	0	0	0	0	0	0	0	0	0	0	0	0	0	0	0	0	0	0
2200	0	0	0	0	0	0	0	0	0	0	0	0	0	0	0	0	0	0	0	0	0	0	0	0	0	0	0	0	0	0
2215	0	0	0	0	0	0	0	0	0	0	0	0	0	0	0	0	0	0	0	0	0	0	0	0	0	0	0	0	0	0
2230	0	0	0	0	0	0	0	0	0	0	0	0	0	0	0	0	0	0	0	0	0	0	0	0	0	0	0	0	0	0
2245	0	0	0	0	0	0	0	0	0	0	0	0	0	0	0	0	0	0	0	0	0	0	0	0	0	0	0	0	0	0
2300	1	0	0	0	0	0	0	0	1	0	0	0	0	0	0	0	0	0	0	0	0	0	0	0	0	0	0	0	0	0
2315	0	0	0	0	0	0	0	0	0	0	0	0	0	0	0	0	0	0	0	0	0	0	0	0	0	0	0	0	0	0
2330	0	0	0	0	0	0	0	0	0	0	0	0	0	0	0	0	0	0	0	0	0	0	0	0	0	0	0	0	0	0
2345	0	0	0	0	0	0	0	0	0	0	0	0	0	0	0	0	0	0	0	0	0	0	0	0	0	0	0	0	0	0
07-19	**119**	**0**	**0**	**2**	**1**	**1**	**4**	**13**	**44**	**32**	**14**	**7**	**1**	**0**	**0**	**0**	**0**	**0**	**0**	**0**	**0**	**0**	**0**	**0**	**0**	**0**	**0**	**0**	**0**	**0**
06-22	**135**	**0**	**0**	**2**	**1**	**1**	**5**	**16**	**50**	**37**	**14**	**8**	**1**	**0**	**0**	**0**	**0**	**0**	**0**	**0**	**0**	**0**	**0**	**0**	**0**	**0**	**0**	**0**	**0**	**0**
06-00	**136**	**0**	**0**	**2**	**1**	**1**	**5**	**16**	**51**	**37**	**14**	**8**	**1**	**0**	**0**	**0**	**0**	**0**	**0**	**0**	**0**	**0**	**0**	**0**	**0**	**0**	**0**	**0**	**0**	**0**
00-00	**204**	**0**	**0**	**2**	**1**	**1**	**6**	**26**	**71**	**65**	**22**	**9**	**1**	**0**	**0**	**0**	**0**	**0**	**0**	**0**	**0**	**0**	**0**	**0**	**0**	**0**	**0**	**0**	**0**	**0**

Site 27
Location KNESSELL ROAD - attached to TREE
Direction Southbound

16557 / NEWARK - ON - TRENT
MARCH 2025
AUTOMATIC TRAFFIC COUNT

16 March 2025 **Sunday**

Time	Total	Speed Bins (mph)																												
		0 - 5	5 - 10	10 - 15	15 - 20	20 - 25	25 - 30	30 - 35	35 - 40	40 - 45	45 - 50	50 - 55	55 - 60	60 - 65	65 - 70	70 - 75	75 - 80	80 - 85	85 - 90	90 - 95	95 - 100	100 - 105	105 - 110	110 - 115	115 - 120	120 - 125	125 - 130	130 - 135	135 - 140
0000	0	0	0	0	0	0	0	0	0	0	0	0	0	0	0	0	0	0	0	0	0	0	0	0	0	0	0	0	0	0
0015	1	0	0	0	0	0	0	0	0	1	0	0	0	0	0	0	0	0	0	0	0	0	0	0	0	0	0	0	0	0
0030	0	0	0	0	0	0	0	0	0	0	0	0	0	0	0	0	0	0	0	0	0	0	0	0	0	0	0	0	0	0
0045	0	0	0	0	0	0	0	0	0	0	0	0	0	0	0	0	0	0	0	0	0	0	0	0	0	0	0	0	0	0
0100	0	0	0	0	0	0	0	0	0	0	0	0	0	0	0	0	0	0	0	0	0	0	0	0	0	0	0	0	0	0
0115	0	0	0	0	0	0	0	0	0	0	0	0	0	0	0	0	0	0	0	0	0	0	0	0	0	0	0	0	0	0
0130	1	0	0	0	0	0	0	0	1	0	0	0	0	0	0	0	0	0	0	0	0	0	0	0	0	0	0	0	0	0
0145	0	0	0	0	0	0	0	0	0	0	0	0	0	0	0	0	0	0	0	0	0	0	0	0	0	0	0	0	0	0
0200	0	0	0	0	0	0	0	0	0	0	0	0	0	0	0	0	0	0	0	0	0	0	0	0	0	0	0	0	0	0
0215	0	0	0	0	0	0	0	0	0	0	0	0	0	0	0	0	0	0	0	0	0	0	0	0	0	0	0	0	0	0
0230	0	0	0	0	0	0	0	0	0	0	0	0	0	0	0	0	0	0	0	0	0	0	0	0	0	0	0	0	0	0
0245	0	0	0	0	0	0	0	0	0	0	0	0	0	0	0	0	0	0	0	0	0	0	0	0	0	0	0	0	0	0
0300	0	0	0	0	0	0	0	0	0	0	0	0	0	0	0	0	0	0	0	0	0	0	0	0	0	0	0	0	0	0
0315	0	0	0	0	0	0	0	0	0	0	0	0	0	0	0	0	0	0	0	0	0	0	0	0	0	0	0	0	0	0
0330	0	0	0	0	0	0	0	0	0	0	0	0	0	0	0	0	0	0	0	0	0	0	0	0	0	0	0	0	0	0
0345	0	0	0	0	0	0	0	0	0	0	0	0	0	0	0	0	0	0	0	0	0	0	0	0	0	0	0	0	0	0
0400	0	0	0	0	0	0	0	0	0	0	0	0	0	0	0	0	0	0	0	0	0	0	0	0	0	0	0	0	0	0
0415	0	0	0	0	0	0	0	0	0	0	0	0	0	0	0	0	0	0	0	0	0	0	0	0	0	0	0	0	0	0
0430	0	0	0	0	0	0	0	0	0	0	0	0	0	0	0	0	0	0	0	0	0	0	0	0	0	0	0	0	0	0
0445	0	0	0	0	0	0	0	0	0	0	0	0	0	0	0	0	0	0	0	0	0	0	0	0	0	0	0	0	0	0
0500	0	0	0	0	0	0	0	0	0	0	0	0	0	0	0	0	0	0	0	0	0	0	0	0	0	0	0	0	0	0
0515	1	0	0	1	0	0	0	0	0	0	0	0	0	0	0	0	0	0	0	0	0	0	0	0	0	0	0	0	0	0
0530	0	0	0	0	0	0	0	0	0	0	0	0	0	0	0	0	0	0	0	0	0	0	0	0	0	0	0	0	0	0
0545	0	0	0	0	0	0	0	0	0	0	0	0	0	0	0	0	0	0	0	0	0	0	0	0	0	0	0	0	0	0
0600	0	0	0	0	0	0	0	0	0	0	0	0	0	0	0	0	0	0	0	0	0	0	0	0	0	0	0	0	0	0
0615	0	0	0	0	0	0	0	0	0	0	0	0	0	0	0	0	0	0	0	0	0	0	0	0	0	0	0	0	0	0
0630	1	0	0	1	0	0	0	0	0	0	0	0	0	0	0	0	0	0	0	0	0	0	0	0	0	0	0	0	0	0
0645	1	0	0	0	0	0	0	1	0	0	0	0	0	0	0	0	0	0	0	0	0	0	0	0	0	0	0	0	0	0
0700	0	0	0	0	0	0	0	0	0	0	0	0	0	0	0	0	0	0	0	0	0	0	0	0	0	0	0	0	0	0
0715	2	0	0	0	0	0	2	0	0	0	0	0	0	0	0	0	0	0	0	0	0	0	0	0	0	0	0	0	0	0
0730	0	0	0	0	0	0	0	0	0	0	0	0	0	0	0	0	0	0	0	0	0	0	0	0	0	0	0	0	0	0
0745	1	0	0	0	0	0	0	0	0	0	1	0	0	0	0	0	0	0	0	0	0	0	0	0	0	0	0	0	0	0
0800	1	0	0	0	0	0	0	0	0	0	1	0	0	0	0	0	0	0	0	0	0	0	0	0	0	0	0	0	0	0
0815	0	0	0	0	0	0	0	0	0	0	0	0	0	0	0	0	0	0	0	0	0	0	0	0	0	0	0	0	0	0
0830	2	0	0	0	0	0	0	0	0	1	0	1	0	0	0	0	0	0	0	0	0	0	0	0	0	0	0	0	0	0
0845	2	0	0	0	0	0	0	0	1	0	1	0	0	0	0	0	0	0	0	0	0	0	0	0	0	0	0	0	0	0
0900	2	0	0	0	0	0	0	0	1	1	0	0	0	0	0	0	0	0	0	0	0	0	0	0	0	0	0	0	0	0
0915	1	0	0	0	0	0	0	0	0	1	0	0	0	0	0	0	0	0	0	0	0	0	0	0	0	0	0	0	0	0
0930	1	0	0	0	0	0	0	0	1	0	0	0	0	0	0	0	0	0	0	0	0	0	0	0	0	0	0	0	0	0
0945	4	0	0	0	0	0	0	3	0	0	1	0	0	0	0	0	0	0	0	0	0	0	0	0	0	0	0	0	0	0
1000	3	0	0	0	0	0	0	1	1	1	0	0	0	0	0	0	0	0	0	0	0	0	0	0	0	0	0	0	0	0
1015	4	0	0	0	1	0	0	0	1	1	1	0	0	0	0	0	0	0	0	0	0	0	0	0	0	0	0	0	0	0
1030	6	0	0	1	0	0	0	0	0	2	3	0	0	0	0	0	0	0	0	0	0	0	0	0	0	0	0	0	0	0
1045	**7**	**0**	**0**	**0**	**0**	**0**	**1**	**0**	**2**	**2**	**1**	**1**	**0**	**0**	**0**	**0**	**0**	**0**	**0**	**0**	**0**	**0**	**0**	**0**	**0**	**0**	**0**	**0**	**0**	**0**
1100	1	0	0	0	0	0	0	0	0	1	0	0	0	0	0	0	0	0	0	0	0	0	0	0	0	0	0	0	0	0
1115	3	0	0	0	0	0	0	0	1	1	0	1	0	0	0	0	0	0	0	0	0	0	0	0	0	0	0	0	0	0
1130	6	0	1	0	0	0	0	0	1	2	2	0	0	0	0	0	0	0	0	0	0	0	0	0	0	0	0	0	0	0
1145	2	0	0	0	0	0	0	0	1	1	0	0	0	0	0	0	0	0	0	0	0	0	0	0	0	0	0	0	0	0
1200	4	0	0	0	0	0	0	0	2	0	2	0	0	0	0	0	0	0	0	0	0	0	0	0	0	0	0	0	0	0
1215	2	0	0	0	0	0	0	1	1	0	0	0	0	0	0	0	0	0	0	0	0	0	0	0	0	0	0	0	0	0
1230	5	0	0	0	0	0	0	0	1	4	0	0	0	0	0	0	0	0	0	0	0	0	0	0	0	0	0	0	0	0
1245	2	0	0	0	0	0	0	0	1	0	1	0	0	0	0	0	0	0	0	0	0	0	0	0	0	0	0	0	0	0
1300	2	0	0	0	0	0	0	1	0	1	0	0	0	0	0	0	0	0	0	0	0	0	0	0	0	0	0	0	0	0
1315	3	0	0	0	0	0	0	0	1	1	1	0	0	0	0	0	0	0	0	0	0	0	0	0	0	0	0	0	0	0
1330	**9**	**0**	**0**	**0**	**1**	**0**	**0**	**1**	**3**	**2**	**2**	**0**	**0**	**0**	**0**	**0**	**0**	**0**	**0**	**0**	**0**	**0**	**0**	**0**	**0**	**0**	**0**	**0**	**0**	**0**
1345	3	0	0	0	0	0	0	1	2	0	0	0	0	0	0	0	0	0	0	0	0	0	0	0	0	0	0	0	0	0
1400	1	0	0	0	1	0	0	0	0	0	0	0	0	0	0	0	0	0	0	0	0	0	0	0	0	0	0	0	0	0
1415	4	0	0	0	0	0	0	0	2	1	1	0	0	0	0	0	0	0	0	0	0	0	0	0	0	0	0	0	0	0
1430	4	0	0	0	0	0	0	1	1	2	0	0	0	0	0	0	0	0	0	0	0	0	0	0	0	0	0	0	0	0
1445	1	0	0	0	0	0	0	0	1	0	0	0	0	0	0	0	0	0	0	0	0	0	0	0	0	0	0	0	0	0
1500	3	0	0	0	0	0	0	0	2	1	0	0	0	0	0	0	0	0	0	0	0	0	0	0	0	0	0	0	0	0
1515	4	0	0	0	0	0	0	1	1	1	1	0	0	0	0	0	0	0	0	0	0	0	0	0	0	0	0	0	0	0
1530	0	0	0	0	0	0	0	0	0	0	0	0	0	0	0	0	0	0	0	0	0	0	0	0	0	0	0	0	0	0
1545	4	0	0	0	0	0	0	0	3	1	0	0	0	0	0	0	0	0	0	0	0	0	0	0	0	0	0	0	0	0
1600	6	0	0	0	0	0	0	4	1	1	0	0	0	0	0	0	0	0	0	0	0	0	0	0	0	0	0	0	0	0
1615	2	0	0	0	0	0	0	1	1	0	0	0	0	0	0	0	0	0	0	0	0	0	0	0	0	0	0	0	0	0
1630	1	0	0	0	0	0	0	0	0	0	0	1	0	0	0	0	0	0	0	0	0	0	0	0	0	0	0	0	0	0
1645	2	0	0	0	0	0	0	0	2	0	0	0	0	0	0	0	0	0	0	0	0	0	0	0	0	0	0	0	0	0
1700	1	0	0	0	0	0	0	0	0	1	0	0	0	0	0	0	0	0	0	0	0	0	0	0	0	0	0	0	0	0
1715	1	0	0	0	0	0	0	0	1	0	0	0	0	0	0	0	0	0	0	0	0	0	0	0	0	0	0	0	0	0
1730	1	0	0	0	0	0	0	0	0	1	0	0	0	0	0	0	0	0	0	0	0	0	0	0	0	0	0	0	0	0
1745	1	0	0	0	0	0	0	0	0	0	1	0	0	0	0	0	0	0	0	0	0	0	0	0	0	0	0	0	0	0
1800	0	0	0	0	0	0	0	0	0	0	0	0	0	0	0	0	0	0	0	0	0	0	0	0	0	0	0	0	0	0
1815	2	0	0	0	0	0	0	0	1	1	0	0	0	0	0	0	0	0	0	0	0	0	0	0	0	0	0	0	0	0
1830	3	0	0	0	0	0	0	1	1	1	0	0	0	0	0	0	0	0	0	0	0	0	0	0	0	0	0	0	0	0
1845	0	0	0	0	0	0	0	0	0	0	0	0	0	0	0	0	0	0	0	0	0	0	0	0	0	0	0	0	0	0
1900	2	0	0	0	0	0	0	0	0	1	1	0	0	0	0	0	0	0	0	0	0	0	0	0	0	0	0	0	0	0
1915	1	0	0	0	0	0	0	0	0	0	1	0	0	0	0	0	0	0	0	0	0	0	0	0	0	0	0	0	0	0
1930	1	0	0	0	0	0	0	1	0	0	0	0	0	0	0	0	0	0	0	0	0	0	0	0	0	0	0	0	0	0
1945	0	0	0	0	0	0	0	0	0	0	0	0	0	0	0	0	0	0	0	0	0	0	0	0	0	0	0	0	0	0
2000	2	0	0	0	0	0	0	0	2	0	0	0	0	0	0	0	0	0	0	0	0	0	0	0	0	0	0	0	0	0
2015	0	0	0	0	0	0	0	0	0	0	0	0	0	0	0	0	0	0	0	0	0	0	0	0	0	0	0	0	0	0
2030	0	0	0	0	0	0	0	0	0	0	0	0	0	0	0	0	0	0	0	0	0	0	0	0	0	0	0	0	0	0
2045	0	0	0	0	0	0	0	0	0	0	0	0	0	0	0	0	0	0	0	0	0	0	0	0	0	0	0	0	0	0
2100	0	0	0	0	0	0	0	0	0	0	0	0	0	0	0	0	0	0	0	0	0	0	0	0	0	0	0	0	0	0
2115	0	0	0	0	0	0	0	0	0	0	0	0	0	0	0	0	0	0	0	0	0	0	0	0	0	0	0	0	0	0
2130	0	0	0	0	0	0	0	0	0	0	0	0	0	0	0	0	0	0	0	0	0	0	0	0	0	0	0	0	0	0
2145	0	0	0	0	0	0	0	0	0	0	0	0	0	0	0	0	0	0	0	0	0	0	0	0	0	0	0	0	0	0
2200	0	0	0	0	0	0	0	0	0	0	0	0	0	0	0	0	0	0	0	0	0	0	0	0	0	0	0	0	0	0
2215	0	0	0	0	0	0	0	0	0	0	0	0	0	0	0	0	0	0	0	0	0	0	0	0	0	0	0	0	0	0
2230	1	0	0	0	0	0	0	0	0	1	0	0	0	0	0	0	0	0	0	0	0	0	0	0	0	0	0	0	0	0
2245	0	0	0	0	0	0	0	0	0	0	0	0	0	0	0	0	0	0	0	0	0	0	0	0	0	0	0	0	0	0
2300	0	0	0	0	0	0	0	0	0	0	0	0	0	0	0	0	0	0	0	0	0	0	0	0	0	0	0	0	0	0
2315	0	0	0	0	0	0	0	0	0	0	0	0	0	0	0	0	0	0	0	0	0	0	0	0	0	0	0	0	0	0
2330	0	0	0	0	0	0	0	0	0	0	0	0	0	0	0	0	0	0	0	0	0	0	0	0	0	0	0	0	0	0
2345	0	0	0	0	0	0	0	0	0	0	0	0	0	0	0	0	0	0	0	0	0	0	0	0	0	0	0	0	0	0
07-19	**119**	**0**	**1**	**1**	**3**	**0**	**3**	**16**	**38**	**32**	**20**	**5**	**0**	**0**	**0**	**0**	**0**	**0**	**0**	**0**	**0**	**0**	**0**	**0**	**0**	**0**	**0**	**0**	**0**	**0**
06-22	**127**	**0**	**1**	**2**	**3**	**0**	**3**	**18**	**40**	**33**	**22**	**5**	**0**	**0**	**0**	**0**	**0**	**0**	**0**	**0**	**0**	**0**	**0**	**0**	**0**	**0**	**0**	**0**	**0**	**0**
06-00	**128**	**0**	**1**	**2**	**3**	**0**	**3**	**18**	**40**	**34**	**22**	**5**	**0**	**0**	**0**	**0**	**0**	**0**	**0**	**0**	**0**	**0**	**0**	**0**	**0**	**0**	**0**	**0**	**0**	**0**
00-00	**131**	**0**	**1**	**3**	**3**	**0**	**3**	**18**	**41**	**35**	**22**	**5**	**0**	**0**	**0**	**0**	**0**	**0**	**0**	**0**	**0**	**0**	**0**	**0**	**0**	**0**	**0**	**0**	**0**	**0**

Site 27
Location KNESSELL ROAD - attached to TREE
Direction Southbound
17 March 2025 Monday

16557 / NEWARK - ON - TRENT
MARCH 2025
AUTOMATIC TRAFFIC COUNT

Time	Total	Speed Bins (mph)																												
		0 - 5	5 - 10	10 - 15	15 - 20	20 - 25	25 - 30	30 - 35	35 - 40	40 - 45	45 - 50	50 - 55	55 - 60	60 - 65	65 - 70	70 - 75	75 - 80	80 - 85	85 - 90	90 - 95	95 - 100	100 - 105	105 - 110	110 - 115	115 - 120	120 - 125	125 - 130	130 - 135	135 - 140
0000	0	0	0	0	0	0	0	0	0	0	0	0	0	0	0	0	0	0	0	0	0	0	0	0	0	0	0	0	0	0
0015	1	0	0	0	0	0	0	0	1	0	0	0	0	0	0	0	0	0	0	0	0	0	0	0	0	0	0	0	0	0
0030	0	0	0	0	0	0	0	0	0	0	0	0	0	0	0	0	0	0	0	0	0	0	0	0	0	0	0	0	0	0
0045	0	0	0	0	0	0	0	0	0	0	0	0	0	0	0	0	0	0	0	0	0	0	0	0	0	0	0	0	0	0
0100	0	0	0	0	0	0	0	0	0	0	0	0	0	0	0	0	0	0	0	0	0	0	0	0	0	0	0	0	0	0
0115	0	0	0	0	0	0	0	0	0	0	0	0	0	0	0	0	0	0	0	0	0	0	0	0	0	0	0	0	0	0
0130	0	0	0	0	0	0	0	0	0	0	0	0	0	0	0	0	0	0	0	0	0	0	0	0	0	0	0	0	0	0
0145	1	0	0	0	0	0	0	0	1	0	0	0	0	0	0	0	0	0	0	0	0	0	0	0	0	0	0	0	0	0
0200	0	0	0	0	0	0	0	0	0	0	0	0	0	0	0	0	0	0	0	0	0	0	0	0	0	0	0	0	0	0
0215	0	0	0	0	0	0	0	0	0	0	0	0	0	0	0	0	0	0	0	0	0	0	0	0	0	0	0	0	0	0
0230	0	0	0	0	0	0	0	0	0	0	0	0	0	0	0	0	0	0	0	0	0	0	0	0	0	0	0	0	0	0
0245	0	0	0	0	0	0	0	0	0	0	0	0	0	0	0	0	0	0	0	0	0	0	0	0	0	0	0	0	0	0
0300	0	0	0	0	0	0	0	0	0	0	0	0	0	0	0	0	0	0	0	0	0	0	0	0	0	0	0	0	0	0
0315	0	0	0	0	0	0	0	0	0	0	0	0	0	0	0	0	0	0	0	0	0	0	0	0	0	0	0	0	0	0
0330	0	0	0	0	0	0	0	0	0	0	0	0	0	0	0	0	0	0	0	0	0	0	0	0	0	0	0	0	0	0
0345	0	0	0	0	0	0	0	0	0	0	0	0	0	0	0	0	0	0	0	0	0	0	0	0	0	0	0	0	0	0
0400	0	0	0	0	0	0	0	0	0	0	0	0	0	0	0	0	0	0	0	0	0	0	0	0	0	0	0	0	0	0
0415	1	0	0	0	0	0	0	0	0	1	0	0	0	0	0	0	0	0	0	0	0	0	0	0	0	0	0	0	0	0
0430	0	0	0	0	0	0	0	0	0	0	0	0	0	0	0	0	0	0	0	0	0	0	0	0	0	0	0	0	0	0
0445	1	0	0	0	0	0	0	0	0	1	0	0	0	0	0	0	0	0	0	0	0	0	0	0	0	0	0	0	0	0
0500	2	0	0	0	0	0	0	0	1	1	0	0	0	0	0	0	0	0	0	0	0	0	0	0	0	0	0	0	0	0
0515	1	0	0	0	0	0	0	0	0	1	0	0	0	0	0	0	0	0	0	0	0	0	0	0	0	0	0	0	0	0
0530	3	0	0	0	0	0	0	0	2	1	0	0	0	0	0	0	0	0	0	0	0	0	0	0	0	0	0	0	0	0
0545	1	0	0	0	0	0	0	0	0	1	0	0	0	0	0	0	0	0	0	0	0	0	0	0	0	0	0	0	0	0
0600	0	0	0	0	0	0	0	0	0	0	0	0	0	0	0	0	0	0	0	0	0	0	0	0	0	0	0	0	0	0
0615	2	0	0	0	0	0	0	0	2	0	0	0	0	0	0	0	0	0	0	0	0	0	0	0	0	0	0	0	0	0
0630	2	0	0	0	0	0	0	1	0	1	0	0	0	0	0	0	0	0	0	0	0	0	0	0	0	0	0	0	0	0
0645	5	0	0	0	0	0	0	0	0	3	2	0	0	0	0	0	0	0	0	0	0	0	0	0	0	0	0	0	0	0
0700	3	0	0	0	0	0	0	0	1	2	0	0	0	0	0	0	0	0	0	0	0	0	0	0	0	0	0	0	0	0
0715	9	0	0	1	0	0	0	0	2	0	5	1	0	0	0	0	0	0	0	0	0	0	0	0	0	0	0	0	0	0
0730	4	0	0	0	0	0	0	0	3	1	0	0	0	0	0	0	0	0	0	0	0	0	0	0	0	0	0	0	0	0
0745	7	0	0	0	0	0	0	0	2	2	2	1	0	0	0	0	0	0	0	0	0	0	0	0	0	0	0	0	0	0
0800	**10**	**0**	**0**	**0**	**0**	**0**	**0**	**0**	**4**	**4**	**0**	**2**	**0**	**0**	**0**	**0**	**0**	**0**	**0**	**0**	**0**	**0**	**0**	**0**	**0**	**0**	**0**	**0**	**0**	**0**
0815	7	0	0	0	0	0	0	0	1	5	0	0	1	0	0	0	0	0	0	0	0	0	0	0	0	0	0	0	0	0
0830	6	0	0	0	0	0	0	1	1	3	0	1	0	0	0	0	0	0	0	0	0	0	0	0	0	0	0	0	0	0
0845	3	0	0	0	0	0	0	0	0	1	1	1	0	0	0	0	0	0	0	0	0	0	0	0	0	0	0	0	0	0
0900	3	0	0	0	0	0	0	1	0	2	0	0	0	0	0	0	0	0	0	0	0	0	0	0	0	0	0	0	0	0
0915	4	0	0	0	0	0	0	1	0	0	2	0	1	0	0	0	0	0	0	0	0	0	0	0	0	0	0	0	0	0
0930	6	0	0	0	0	0	0	1	4	1	0	0	0	0	0	0	0	0	0	0	0	0	0	0	0	0	0	0	0	0
0945	4	0	0	0	0	0	0	0	1	2	1	0	0	0	0	0	0	0	0	0	0	0	0	0	0	0	0	0	0	0
1000	6	0	0	0	0	0	0	0	1	4	1	0	0	0	0	0	0	0	0	0	0	0	0	0	0	0	0	0	0	0
1015	4	0	0	0	0	0	0	0	1	2	1	0	0	0	0	0	0	0	0	0	0	0	0	0	0	0	0	0	0	0
1030	5	0	0	0	0	0	0	0	4	0	1	0	0	0	0	0	0	0	0	0	0	0	0	0	0	0	0	0	0	0
1045	4	0	0	0	0	0	0	1	0	3	0	0	0	0	0	0	0	0	0	0	0	0	0	0	0	0	0	0	0	0
1100	7	0	0	0	0	0	0	0	3	3	0	1	0	0	0	0	0	0	0	0	0	0	0	0	0	0	0	0	0	0
1115	3	0	0	0	0	0	0	0	2	1	0	0	0	0	0	0	0	0	0	0	0	0	0	0	0	0	0	0	0	0
1130	4	0	0	0	0	0	0	0	1	3	0	0	0	0	0	0	0	0	0	0	0	0	0	0	0	0	0	0	0	0
1145	1	0	0	0	0	0	0	0	1	0	0	0	0	0	0	0	0	0	0	0	0	0	0	0	0	0	0	0	0	0
1200	4	0	0	0	0	0	0	1	3	0	0	0	0	0	0	0	0	0	0	0	0	0	0	0	0	0	0	0	0	0
1215	4	0	0	0	0	0	0	1	1	2	0	0	0	0	0	0	0	0	0	0	0	0	0	0	0	0	0	0	0	0
1230	2	0	0	0	0	0	1	0	0	1	0	0	0	0	0	0	0	0	0	0	0	0	0	0	0	0	0	0	0	0
1245	0	0	0	0	0	0	0	0	0	0	0	0	0	0	0	0	0	0	0	0	0	0	0	0	0	0	0	0	0	0
1300	4	0	0	0	0	0	0	1	1	2	0	0	0	0	0	0	0	0	0	0	0	0	0	0	0	0	0	0	0	0
1315	4	0	0	0	0	0	0	2	1	1	0	0	0	0	0	0	0	0	0	0	0	0	0	0	0	0	0	0	0	0
1330	2	0	0	0	0	0	0	0	2	0	0	0	0	0	0	0	0	0	0	0	0	0	0	0	0	0	0	0	0	0
1345	1	0	0	0	0	0	0	0	0	1	0	0	0	0	0	0	0	0	0	0	0	0	0	0	0	0	0	0	0	0
1400	2	0	0	0	0	0	0	0	0	1	0	0	1	0	0	0	0	0	0	0	0	0	0	0	0	0	0	0	0	0
1415	6	0	0	0	0	0	0	0	5	1	0	0	0	0	0	0	0	0	0	0	0	0	0	0	0	0	0	0	0	0
1430	6	0	0	0	0	0	0	4	1	0	1	0	0	0	0	0	0	0	0	0	0	0	0	0	0	0	0	0	0	0
1445	2	0	0	0	0	0	1	0	0	1	0	0	0	0	0	0	0	0	0	0	0	0	0	0	0	0	0	0	0	0
1500	5	0	0	0	0	0	0	3	0	1	1	0	0	0	0	0	0	0	0	0	0	0	0	0	0	0	0	0	0	0
1515	6	0	0	0	0	1	1	0	0	0	3	1	0	0	0	0	0	0	0	0	0	0	0	0	0	0	0	0	0	0
1530	9	0	0	0	0	0	0	1	2	3	3	0	0	0	0	0	0	0	0	0	0	0	0	0	0	0	0	0	0	0
1545	1	0	0	0	0	0	0	0	0	1	0	0	0	0	0	0	0	0	0	0	0	0	0	0	0	0	0	0	0	0
1600	2	0	0	0	0	0	0	0	2	0	0	0	0	0	0	0	0	0	0	0	0	0	0	0	0	0	0	0	0	0
1615	7	0	0	0	0	0	0	1	1	1	2	2	0	0	0	0	0	0	0	0	0	0	0	0	0	0	0	0	0	0
1630	3	0	0	0	0	0	0	0	0	0	0	2	0	1	0	0	0	0	0	0	0	0	0	0	0	0	0	0	0	0
1645	5	0	0	0	0	0	0	0	2	1	1	0	0	1	0	0	0	0	0	0	0	0	0	0	0	0	0	0	0	0
1700	1	0	0	0	0	0	0	1	0	0	0	0	0	0	0	0	0	0	0	0	0	0	0	0	0	0	0	0	0	0
1715	7	0	0	0	0	0	0	0	0	3	3	1	0	0	0	0	0	0	0	0	0	0	0	0	0	0	0	0	0	0
1730	8	0	0	1	0	0	0	1	0	1	1	3	1	0	0	0	0	0	0	0	0	0	0	0	0	0	0	0	0	0
1745	2	0	0	0	0	0	0	0	0	1	1	0	0	0	0	0	0	0	0	0	0	0	0	0	0	0	0	0	0	0
1800	1	0	0	0	0	0	0	0	0	0	0	1	0	0	0	0	0	0	0	0	0	0	0	0	0	0	0	0	0	0
1815	6	0	0	0	0	0	0	0	2	2	0	2	0	0	0	0	0	0	0	0	0	0	0	0	0	0	0	0	0	0
1830	2	0	0	0	0	0	0	0	1	0	1	0	0	0	0	0	0	0	0	0	0	0	0	0	0	0	0	0	0	0
1845	3	0	0	0	0	0	0	0	0	2	1	0	0	0	0	0	0	0	0	0	0	0	0	0	0	0	0	0	0	0
1900	2	0	0	0	0	0	0	0	0	1	1	0	0	0	0	0	0	0	0	0	0	0	0	0	0	0	0	0	0	0
1915	0	0	0	0	0	0	0	0	0	0	0	0	0	0	0	0	0	0	0	0	0	0	0	0	0	0	0	0	0	0
1930	3	0	0	0	0	0	0	1	0	1	1	0	0	0	0	0	0	0	0	0	0	0	0	0	0	0	0	0	0	0
1945	2	0	0	0	0	0	0	0	1	1	0	0	0	0	0	0	0	0	0	0	0	0	0	0	0	0	0	0	0	0
2000	0	0	0	0	0	0	0	0	0	0	0	0	0	0	0	0	0	0	0	0	0	0	0	0	0	0	0	0	0	0
2015	0	0	0	0	0	0	0	0	0	0	0	0	0	0	0	0	0	0	0	0	0	0	0	0	0	0	0	0	0	0
2030	5	0	0	0	0	0	0	4	1	0	0	0	0	0	0	0	0	0	0	0	0	0	0	0	0	0	0	0	0	0
2045	3	0	0	0	0	0	0	0	0	2	0	0	1	0	0	0	0	0	0	0	0	0	0	0	0	0	0	0	0	0
2100	21	0	0	0	0	0	0	4	10	3	4	0	0	0	0	0	0	0	0	0	0	0	0	0	0	0	0	0	0	0
2115	**27**	**0**	**0**	**0**	**0**	**0**	**0**	**2**	**11**	**8**	**5**	**1**	**0**	**0**	**0**	**0**	**0**	**0**	**0**	**0**	**0**	**0**	**0**	**0**	**0**	**0**	**0**	**0**	**0**	**0**
2130	18	0	0	0	0	0	0	3	10	4	1	0	0	0	0	0	0	0	0	0	0	0	0	0	0	0	0	0	0	0
2145	10	0	0	0	0	0	0	2	1	5	2	0	0	0	0	0	0	0	0	0	0	0	0	0	0	0	0	0	0	0
2200	7	0	0	0	0	0	0	0	1	0	6	0	0	0	0	0	0	0	0	0	0	0	0	0	0	0	0	0	0	0
2215	7	0	0	0	0	0	1	0	5	1	0	0	0	0	0	0	0	0	0	0	0	0	0	0	0	0	0	0	0	0
2230	12	0	0	0	1	0	0	0	9	1	1	0	0	0	0	0	0	0	0	0	0	0	0	0	0	0	0	0	0	0
2245	7	0	0	0	0	0	1	2	1	1	2	0	0	0	0	0	0	0	0	0	0	0	0	0	0	0	0	0	0	0
2300	8	0	0	0	0	0	0	1	4	2	0	1	0	0	0	0	0	0	0	0	0	0	0	0	0	0	0	0	0	0
2315	7	0	0	0	0	0	0	2	2	2	0	1	0	0	0	0	0	0	0	0	0	0	0	0	0	0	0	0	0	0
2330	1	0	0	0	0	0	0	0	0	0	0	0	1	0	0	0	0	0	0	0	0	0	0	0	0	0	0	0	0	0
2345	4	0	0	0	0	0	0	0	2	0	1	1	0	0	0	0	0	0	0	0	0	0	0	0	0	0	0	0	0	0
07-19	**205**	**0**	**0**	**2**	**0**	**1**	**3**	**21**	**56**	**65**	**32**	**19**	**4**	**2**	**0**	**0**	**0**	**0**	**0**	**0**	**0**	**0**	**0**	**0**	**0**	**0**	**0**	**0**	**0**	**0**
06-22	**305**	**0**	**0**	**2**	**0**	**1**	**3**	**38**	**90**	**96**	**48**	**20**	**5**	**2**	**0**	**0**	**0**	**0**	**0**	**0**	**0**	**0**	**0**	**0**	**0**	**0**	**0**	**0**	**0**	**0**
06-00	**358**	**0**	**0**	**2**	**1**	**1**	**5**	**43**	**114**	**103**	**58**	**23**	**6**	**2**	**0**	**0**	**0**	**0**	**0**	**0**	**0**	**0**	**0**	**0**	**0**	**0**	**0**	**0**	**0**	**0**
00-00	**369**	**0**	**0**	**2**	**1**	**1**	**5**	**43**	**119**	**108**	**59**	**23**	**6**	**2**	**0**	**0**	**0**	**0**	**0**	**0**	**0**	**0**	**0**	**0**	**0**	**0**	**0**	**0**	**0**	**0**

Site 27
Location KNESSELL ROAD - attached to TREE
Direction Southbound
18 March 2025 Tuesday

16557 / NEWARK - ON - TRENT
MARCH 2025
AUTOMATIC TRAFFIC COUNT

Time	Total	Speed Bins (mph)																												
		0 - 5	5 - 10	10 - 15	15 - 20	20 - 25	25 - 30	30 - 35	35 - 40	40 - 45	45 - 50	50 - 55	55 - 60	60 - 65	65 - 70	70 - 75	75 - 80	80 - 85	85 - 90	90 - 95	95 - 100	100 - 105	105 - 110	110 - 115	115 - 120	120 - 125	125 - 130	130 - 135	135 - 140
0000	2	0	0	0	0	0	0	1	0	1	0	0	0	0	0	0	0	0	0	0	0	0	0	0	0	0	0	0	0	0
0015	3	0	0	0	0	0	0	1	1	1	0	0	0	0	0	0	0	0	0	0	0	0	0	0	0	0	0	0	0	0
0030	5	0	0	0	0	0	0	1	1	2	1	0	0	0	0	0	0	0	0	0	0	0	0	0	0	0	0	0	0	0
0045	2	0	0	0	0	0	0	0	0	2	0	0	0	0	0	0	0	0	0	0	0	0	0	0	0	0	0	0	0	0
0100	3	0	0	0	0	0	0	1	1	1	0	0	0	0	0	0	0	0	0	0	0	0	0	0	0	0	0	0	0	0
0115	1	0	0	0	0	0	0	0	0	1	0	0	0	0	0	0	0	0	0	0	0	0	0	0	0	0	0	0	0	0
0130	1	0	0	0	0	0	0	0	1	0	0	0	0	0	0	0	0	0	0	0	0	0	0	0	0	0	0	0	0	0
0145	3	0	0	0	0	0	0	3	0	0	0	0	0	0	0	0	0	0	0	0	0	0	0	0	0	0	0	0	0	0
0200	0	0	0	0	0	0	0	0	0	0	0	0	0	0	0	0	0	0	0	0	0	0	0	0	0	0	0	0	0	0
0215	1	0	0	0	0	0	0	0	0	1	0	0	0	0	0	0	0	0	0	0	0	0	0	0	0	0	0	0	0	0
0230	6	0	0	0	0	0	0	0	4	0	2	0	0	0	0	0	0	0	0	0	0	0	0	0	0	0	0	0	0	0
0245	2	0	0	0	0	0	0	1	1	0	0	0	0	0	0	0	0	0	0	0	0	0	0	0	0	0	0	0	0	0
0300	1	0	0	0	0	0	0	0	0	0	1	0	0	0	0	0	0	0	0	0	0	0	0	0	0	0	0	0	0	0
0315	1	0	0	0	0	0	0	0	0	1	0	0	0	0	0	0	0	0	0	0	0	0	0	0	0	0	0	0	0	0
0330	2	0	0	0	0	0	0	0	0	1	1	0	0	0	0	0	0	0	0	0	0	0	0	0	0	0	0	0	0	0
0345	3	0	0	0	0	0	0	0	1	2	0	0	0	0	0	0	0	0	0	0	0	0	0	0	0	0	0	0	0	0
0400	3	0	0	0	0	0	0	1	1	1	0	0	0	0	0	0	0	0	0	0	0	0	0	0	0	0	0	0	0	0
0415	7	0	0	0	0	0	0	0	5	1	1	0	0	0	0	0	0	0	0	0	0	0	0	0	0	0	0	0	0	0
0430	9	0	0	0	0	0	0	0	5	3	1	0	0	0	0	0	0	0	0	0	0	0	0	0	0	0	0	0	0	0
0445	**13**	**0**	**0**	**0**	**0**	**0**	**0**	**1**	**3**	**4**	**5**	**0**	**0**	**0**	**0**	**0**	**0**	**0**	**0**	**0**	**0**	**0**	**0**	**0**	**0**	**0**	**0**	**0**	**0**	**0**
0500	11	0	0	0	0	0	0	1	3	5	2	0	0	0	0	0	0	0	0	0	0	0	0	0	0	0	0	0	0	0
0515	4	0	0	0	0	0	0	0	3	0	1	0	0	0	0	0	0	0	0	0	0	0	0	0	0	0	0	0	0	0
0530	0	0	0	0	0	0	0	0	0	0	0	0	0	0	0	0	0	0	0	0	0	0	0	0	0	0	0	0	0	0
0545	0	0	0	0	0	0	0	0	0	0	0	0	0	0	0	0	0	0	0	0	0	0	0	0	0	0	0	0	0	0
0600	0	0	0	0	0	0	0	0	0	0	0	0	0	0	0	0	0	0	0	0	0	0	0	0	0	0	0	0	0	0
0615	3	0	0	0	0	0	0	0	1	1	1	0	0	0	0	0	0	0	0	0	0	0	0	0	0	0	0	0	0	0
0630	4	0	0	0	0	0	0	2	0	1	1	0	0	0	0	0	0	0	0	0	0	0	0	0	0	0	0	0	0	0
0645	3	0	0	0	0	0	0	0	0	2	1	0	0	0	0	0	0	0	0	0	0	0	0	0	0	0	0	0	0	0
0700	4	0	0	0	0	0	0	0	0	3	1	0	0	0	0	0	0	0	0	0	0	0	0	0	0	0	0	0	0	0
0715	3	0	0	0	0	0	0	0	1	0	2	0	0	0	0	0	0	0	0	0	0	0	0	0	0	0	0	0	0	0
0730	5	0	0	0	0	0	0	1	1	2	1	0	0	0	0	0	0	0	0	0	0	0	0	0	0	0	0	0	0	0
0745	5	0	0	0	0	0	0	1	2	1	1	0	0	0	0	0	0	0	0	0	0	0	0	0	0	0	0	0	0	0
0800	8	0	0	0	0	1	0	1	0	5	1	0	0	0	0	0	0	0	0	0	0	0	0	0	0	0	0	0	0	0
0815	7	0	0	0	0	0	0	1	0	3	2	1	0	0	0	0	0	0	0	0	0	0	0	0	0	0	0	0	0	0
0830	8	0	0	0	0	0	0	0	1	2	3	2	0	0	0	0	0	0	0	0	0	0	0	0	0	0	0	0	0	0
0845	6	0	0	0	0	0	0	1	1	4	0	0	0	0	0	0	0	0	0	0	0	0	0	0	0	0	0	0	0	0
0900	8	0	0	0	0	0	0	0	0	2	4	2	0	0	0	0	0	0	0	0	0	0	0	0	0	0	0	0	0	0
0915	4	0	0	0	0	0	0	0	1	2	0	1	0	0	0	0	0	0	0	0	0	0	0	0	0	0	0	0	0	0
0930	1	0	0	0	0	0	0	0	0	0	1	0	0	0	0	0	0	0	0	0	0	0	0	0	0	0	0	0	0	0
0945	3	0	0	0	0	0	0	1	1	0	1	0	0	0	0	0	0	0	0	0	0	0	0	0	0	0	0	0	0	0
1000	6	0	0	0	0	0	0	1	0	4	1	0	0	0	0	0	0	0	0	0	0	0	0	0	0	0	0	0	0	0
1015	3	0	0	0	0	0	0	1	2	0	0	0	0	0	0	0	0	0	0	0	0	0	0	0	0	0	0	0	0	0
1030	5	0	0	0	0	0	0	1	3	1	0	0	0	0	0	0	0	0	0	0	0	0	0	0	0	0	0	0	0	0
1045	7	0	0	0	0	0	1	2	1	3	0	0	0	0	0	0	0	0	0	0	0	0	0	0	0	0	0	0	0	0
1100	4	0	0	0	0	0	0	0	0	3	1	0	0	0	0	0	0	0	0	0	0	0	0	0	0	0	0	0	0	0
1115	3	0	0	0	0	0	1	0	0	1	1	0	0	0	0	0	0	0	0	0	0	0	0	0	0	0	0	0	0	0
1130	3	0	0	0	0	0	0	1	2	0	0	0	0	0	0	0	0	0	0	0	0	0	0	0	0	0	0	0	0	0
1145	3	0	0	0	0	0	0	0	0	2	1	0	0	0	0	0	0	0	0	0	0	0	0	0	0	0	0	0	0	0
1200	6	0	0	0	0	0	0	0	2	3	1	0	0	0	0	0	0	0	0	0	0	0	0	0	0	0	0	0	0	0
1215	2	0	0	0	0	0	0	0	0	1	1	0	0	0	0	0	0	0	0	0	0	0	0	0	0	0	0	0	0	0
1230	5	0	0	0	0	0	0	2	1	1	1	0	0	0	0	0	0	0	0	0	0	0	0	0	0	0	0	0	0	0
1245	5	0	0	0	0	0	0	1	1	1	1	1	0	0	0	0	0	0	0	0	0	0	0	0	0	0	0	0	0	0
1300	1	0	0	0	0	0	0	0	0	1	0	0	0	0	0	0	0	0	0	0	0	0	0	0	0	0	0	0	0	0
1315	8	0	0	0	0	1	0	1	2	4	0	0	0	0	0	0	0	0	0	0	0	0	0	0	0	0	0	0	0	0
1330	4	0	0	0	0	0	0	0	1	3	0	0	0	0	0	0	0	0	0	0	0	0	0	0	0	0	0	0	0	0
1345	3	0	0	0	0	0	0	0	0	1	0	2	0	0	0	0	0	0	0	0	0	0	0	0	0	0	0	0	0	0
1400	6	0	0	0	0	0	0	0	2	1	2	0	0	0	1	0	0	0	0	0	0	0	0	0	0	0	0	0	0	0
1415	7	0	0	0	0	0	0	1	2	2	2	0	0	0	0	0	0	0	0	0	0	0	0	0	0	0	0	0	0	0
1430	6	0	0	0	0	0	0	0	5	1	0	0	0	0	0	0	0	0	0	0	0	0	0	0	0	0	0	0	0	0
1445	5	0	0	0	0	0	0	0	3	2	0	0	0	0	0	0	0	0	0	0	0	0	0	0	0	0	0	0	0	0
1500	1	0	0	0	0	0	0	0	0	1	0	0	0	0	0	0	0	0	0	0	0	0	0	0	0	0	0	0	0	0
1515	5	0	0	0	0	0	0	0	0	4	0	0	1	0	0	0	0	0	0	0	0	0	0	0	0	0	0	0	0	0
1530	4	0	0	0	0	0	0	0	0	1	3	0	0	0	0	0	0	0	0	0	0	0	0	0	0	0	0	0	0	0
1545	4	0	0	0	0	0	0	0	1	1	2	0	0	0	0	0	0	0	0	0	0	0	0	0	0	0	0	0	0	0
1600	5	0	0	0	0	0	0	1	1	2	0	1	0	0	0	0	0	0	0	0	0	0	0	0	0	0	0	0	0	0
1615	5	0	0	0	0	0	0	0	2	1	1	1	0	0	0	0	0	0	0	0	0	0	0	0	0	0	0	0	0	0
1630	4	0	0	0	0	0	0	0	0	0	3	1	0	0	0	0	0	0	0	0	0	0	0	0	0	0	0	0	0	0
1645	8	0	0	0	0	0	0	1	2	1	2	2	0	0	0	0	0	0	0	0	0	0	0	0	0	0	0	0	0	0
1700	3	0	0	0	0	0	0	0	0	0	2	1	0	0	0	0	0	0	0	0	0	0	0	0	0	0	0	0	0	0
1715	3	0	0	0	0	0	0	0	0	2	1	0	0	0	0	0	0	0	0	0	0	0	0	0	0	0	0	0	0	0
1730	9	0	0	0	0	0	0	0	3	3	1	2	0	0	0	0	0	0	0	0	0	0	0	0	0	0	0	0	0	0
1745	4	0	0	0	0	0	0	0	0	2	2	0	0	0	0	0	0	0	0	0	0	0	0	0	0	0	0	0	0	0
1800	7	0	0	0	0	0	0	0	3	2	2	0	0	0	0	0	0	0	0	0	0	0	0	0	0	0	0	0	0	0
1815	5	0	0	0	1	0	0	1	0	2	0	0	1	0	0	0	0	0	0	0	0	0	0	0	0	0	0	0	0	0
1830	1	0	0	0	0	0	0	0	0	1	0	0	0	0	0	0	0	0	0	0	0	0	0	0	0	0	0	0	0	0
1845	4	0	0	0	0	0	0	1	2	1	0	0	0	0	0	0	0	0	0	0	0	0	0	0	0	0	0	0	0	0
1900	1	0	0	0	0	0	0	0	0	1	0	0	0	0	0	0	0	0	0	0	0	0	0	0	0	0	0	0	0	0
1915	1	0	0	0	0	0	0	0	1	0	0	0	0	0	0	0	0	0	0	0	0	0	0	0	0	0	0	0	0	0
1930	2	0	0	0	0	0	0	0	1	0	0	1	0	0	0	0	0	0	0	0	0	0	0	0	0	0	0	0	0	0
1945	2	0	0	0	0	0	0	0	0	1	1	0	0	0	0	0	0	0	0	0	0	0	0	0	0	0	0	0	0	0
2000	0	0	0	0	0	0	0	0	0	0	0	0	0	0	0	0	0	0	0	0	0	0	0	0	0	0	0	0	0	0
2015	1	0	0	0	0	0	0	0	0	1	0	0	0	0	0	0	0	0	0	0	0	0	0	0	0	0	0	0	0	0
2030	8	0	0	0	0	0	0	0	4	2	1	0	0	1	0	0	0	0	0	0	0	0	0	0	0	0	0	0	0	0
2045	14	0	0	0	0	0	0	5	5	2	2	0	0	0	0	0	0	0	0	0	0	0	0	0	0	0	0	0	0	0
2100	**25**	**0**	**0**	**0**	**0**	**0**	**0**	**5**	**10**	**9**	**0**	**1**	**0**	**0**	**0**	**0**	**0**	**0**	**0**	**0**	**0**	**0**	**0**	**0**	**0**	**0**	**0**	**0**	**0**	**0**
2115	20	0	0	0	0	0	0	5	7	5	2	1	0	0	0	0	0	0	0	0	0	0	0	0	0	0	0	0	0	0
2130	10	0	0	0	0	0	0	1	4	4	1	0	0	0	0	0	0	0	0	0	0	0	0	0	0	0	0	0	0	0
2145	10	0	0	0	0	0	0	3	1	4	2	0	0	0	0	0	0	0	0	0	0	0	0	0	0	0	0	0	0	0
2200	7	0	0	0	0	0	0	2	2	2	1	0	0	0	0	0	0	0	0	0	0	0	0	0	0	0	0	0	0	0
2215	14	0	0	0	0	0	0	0	8	4	0	2	0	0	0	0	0	0	0	0	0	0	0	0	0	0	0	0	0	0
2230	8	0	0	0	0	0	0	2	5	1	0	0	0	0	0	0	0	0	0	0	0	0	0	0	0	0	0	0	0	0
2245	7	0	0	0	0	1	0	2	4	0	0	0	0	0	0	0	0	0	0	0	0	0	0	0	0	0	0	0	0	0
2300	3	0	0	0	0	0	0	1	0	1	1	0	0	0	0	0	0	0	0	0	0	0	0	0	0	0	0	0	0	0
2315	4	0	0	0	0	0	0	1	1	0	1	1	0	0	0	0	0	0	0	0	0	0	0	0	0	0	0	0	0	0
2330	5	0	0	0	0	0	1	2	2	0	0	0	0	0	0	0	0	0	0	0	0	0	0	0	0	0	0	0	0	0
2345	4	0	0	0	0	0	0	0	1	2	0	1	0	0	0	0	0	0	0	0	0	0	0	0	0	0	0	0	0	0
07-19	**226**	**0**	**0**	**0**	**1**	**2**	**2**	**21**	**49**	**83**	**48**	**17**	**2**	**0**	**1**	**0**	**0**	**0**	**0**	**0**	**0**	**0**	**0**	**0**	**0**	**0**	**0**	**0**	**0**	**0**
06-22	**330**	**0**	**0**	**0**	**1**	**2**	**2**	**42**	**83**	**116**	**60**	**20**	**2**	**1**	**1**	**0**	**0**	**0**	**0**	**0**	**0**	**0**	**0**	**0**	**0**	**0**	**0**	**0**	**0**	**0**
06-00	**382**	**0**	**0**	**0**	**1**	**3**	**3**	**52**	**106**	**126**	**63**	**24**	**2**	**1**	**1**	**0**	**0**	**0**	**0**	**0**	**0**	**0**	**0**	**0**	**0**	**0**	**0**	**0**	**0**	**0**
00-00	**465**	**0**	**0**	**0**	**1**	**3**	**3**	**63**	**136**	**153**	**78**	**24**	**2**	**1**	**1**	**0**	**0**	**0**	**0**	**0**	**0**	**0**	**0**	**0**	**0**	**0**	**0**	**0**	**0**	**0**

Site 27
Location KNESSELL ROAD - attached to TREE
Direction Southbound

16557 / NEWARK - ON - TRENT
MARCH 2025
AUTOMATIC TRAFFIC COUNT

19 March 2025 **Wednesday**

Time	Total	Speed Bins (mph)																												
		0 - 5	5 - 10	10 - 15	15 - 20	20 - 25	25 - 30	30 - 35	35 - 40	40 - 45	45 - 50	50 - 55	55 - 60	60 - 65	65 - 70	70 - 75	75 - 80	80 - 85	85 - 90	90 - 95	95 - 100	100 - 105	105 - 110	110 - 115	115 - 120	120 - 125	125 - 130	130 - 135	135 - 140
0000	4	0	0	0	0	0	0	1	3	0	0	0	0	0	0	0	0	0	0	0	0	0	0	0	0	0	0	0	0	0
0015	2	0	0	0	0	0	0	0	2	0	0	0	0	0	0	0	0	0	0	0	0	0	0	0	0	0	0	0	0	0
0030	1	0	0	0	0	0	0	0	0	1	0	0	0	0	0	0	0	0	0	0	0	0	0	0	0	0	0	0	0	0
0045	4	0	0	0	0	0	0	0	1	3	0	0	0	0	0	0	0	0	0	0	0	0	0	0	0	0	0	0	0	0
0100	2	0	0	0	0	0	0	0	1	1	0	0	0	0	0	0	0	0	0	0	0	0	0	0	0	0	0	0	0	0
0115	2	0	0	0	0	0	0	0	0	2	0	0	0	0	0	0	0	0	0	0	0	0	0	0	0	0	0	0	0	0
0130	0	0	0	0	0	0	0	0	0	0	0	0	0	0	0	0	0	0	0	0	0	0	0	0	0	0	0	0	0	0
0145	1	0	0	0	0	0	0	0	0	1	0	0	0	0	0	0	0	0	0	0	0	0	0	0	0	0	0	0	0	0
0200	4	0	0	0	0	0	0	0	1	3	0	0	0	0	0	0	0	0	0	0	0	0	0	0	0	0	0	0	0	0
0215	1	0	0	0	0	0	0	0	1	0	0	0	0	0	0	0	0	0	0	0	0	0	0	0	0	0	0	0	0	0
0230	3	0	0	0	0	0	0	0	2	1	0	0	0	0	0	0	0	0	0	0	0	0	0	0	0	0	0	0	0	0
0245	1	0	0	0	0	0	0	0	1	0	0	0	0	0	0	0	0	0	0	0	0	0	0	0	0	0	0	0	0	0
0300	1	0	0	0	0	0	0	0	0	1	0	0	0	0	0	0	0	0	0	0	0	0	0	0	0	0	0	0	0	0
0315	4	0	0	0	0	0	0	0	2	2	0	0	0	0	0	0	0	0	0	0	0	0	0	0	0	0	0	0	0	0
0330	1	0	0	0	0	0	0	0	1	0	0	0	0	0	0	0	0	0	0	0	0	0	0	0	0	0	0	0	0	0
0345	2	0	0	0	0	0	0	0	1	1	0	0	0	0	0	0	0	0	0	0	0	0	0	0	0	0	0	0	0	0
0400	3	0	0	0	0	0	0	0	2	0	1	0	0	0	0	0	0	0	0	0	0	0	0	0	0	0	0	0	0	0
0415	3	0	0	0	0	0	0	0	1	1	1	0	0	0	0	0	0	0	0	0	0	0	0	0	0	0	0	0	0	0
0430	4	0	0	0	0	0	0	0	0	3	1	0	0	0	0	0	0	0	0	0	0	0	0	0	0	0	0	0	0	0
0445	3	0	0	0	0	0	0	0	0	1	2	0	0	0	0	0	0	0	0	0	0	0	0	0	0	0	0	0	0	0
0500	0	0	0	0	0	0	0	0	0	0	0	0	0	0	0	0	0	0	0	0	0	0	0	0	0	0	0	0	0	0
0515	4	0	0	0	0	0	0	0	0	4	0	0	0	0	0	0	0	0	0	0	0	0	0	0	0	0	0	0	0	0
0530	0	0	0	0	0	0	0	0	0	0	0	0	0	0	0	0	0	0	0	0	0	0	0	0	0	0	0	0	0	0
0545	1	0	0	0	0	0	0	0	0	1	0	0	0	0	0	0	0	0	0	0	0	0	0	0	0	0	0	0	0	0
0600	0	0	0	0	0	0	0	0	0	0	0	0	0	0	0	0	0	0	0	0	0	0	0	0	0	0	0	0	0	0
0615	4	0	0	0	0	0	0	1	1	1	1	0	0	0	0	0	0	0	0	0	0	0	0	0	0	0	0	0	0	0
0630	4	0	0	0	0	0	0	1	0	0	2	1	0	0	0	0	0	0	0	0	0	0	0	0	0	0	0	0	0	0
0645	1	0	0	0	0	0	0	0	1	0	0	0	0	0	0	0	0	0	0	0	0	0	0	0	0	0	0	0	0	0
0700	7	0	0	0	0	0	0	0	2	2	3	0	0	0	0	0	0	0	0	0	0	0	0	0	0	0	0	0	0	0
0715	4	0	0	0	0	0	0	1	0	1	2	0	0	0	0	0	0	0	0	0	0	0	0	0	0	0	0	0	0	0
0730	5	0	0	0	0	0	0	1	2	1	1	0	0	0	0	0	0	0	0	0	0	0	0	0	0	0	0	0	0	0
0745	5	0	0	0	0	0	0	0	2	1	1	1	0	0	0	0	0	0	0	0	0	0	0	0	0	0	0	0	0	0
0800	6	0	0	0	0	1	0	0	0	3	1	1	0	0	0	0	0	0	0	0	0	0	0	0	0	0	0	0	0	0
0815	11	0	0	0	0	0	0	0	3	4	2	1	1	0	0	0	0	0	0	0	0	0	0	0	0	0	0	0	0	0
0830	6	0	0	0	0	0	0	0	0	3	0	3	0	0	0	0	0	0	0	0	0	0	0	0	0	0	0	0	0	0
0845	11	0	0	0	0	0	0	1	4	6	0	0	0	0	0	0	0	0	0	0	0	0	0	0	0	0	0	0	0	0
0900	4	0	0	0	0	0	0	1	2	0	1	0	0	0	0	0	0	0	0	0	0	0	0	0	0	0	0	0	0	0
0915	4	0	0	0	0	0	0	0	1	1	2	0	0	0	0	0	0	0	0	0	0	0	0	0	0	0	0	0	0	0
0930	0	0	0	0	0	0	0	0	0	0	0	0	0	0	0	0	0	0	0	0	0	0	0	0	0	0	0	0	0	0
0945	2	0	0	0	0	0	0	0	0	1	1	0	0	0	0	0	0	0	0	0	0	0	0	0	0	0	0	0	0	0
1000	2	0	0	0	0	0	0	0	0	0	1	1	0	0	0	0	0	0	0	0	0	0	0	0	0	0	0	0	0	0
1015	3	0	0	0	0	0	0	2	1	0	0	0	0	0	0	0	0	0	0	0	0	0	0	0	0	0	0	0	0	0
1030	3	0	0	0	0	0	0	0	1	1	1	0	0	0	0	0	0	0	0	0	0	0	0	0	0	0	0	0	0	0
1045	3	0	0	0	0	0	0	1	1	0	0	1	0	0	0	0	0	0	0	0	0	0	0	0	0	0	0	0	0	0
1100	**18**	**0**	**0**	**0**	**0**	**0**	**0**	**0**	**1**	**4**	**11**	**2**	**0**	**0**	**0**	**0**	**0**	**0**	**0**	**0**	**0**	**0**	**0**	**0**	**0**	**0**	**0**	**0**	**0**	**0**
1115	4	0	0	0	0	0	0	1	2	1	0	0	0	0	0	0	0	0	0	0	0	0	0	0	0	0	0	0	0	0
1130	6	0	0	0	0	0	0	0	0	4	2	0	0	0	0	0	0	0	0	0	0	0	0	0	0	0	0	0	0	0
1145	7	0	0	0	0	0	0	2	0	5	0	0	0	0	0	0	0	0	0	0	0	0	0	0	0	0	0	0	0	0
1200	6	0	0	0	0	1	0	1	0	2	1	1	0	0	0	0	0	0	0	0	0	0	0	0	0	0	0	0	0	0
1215	2	0	0	0	0	0	0	0	0	2	0	0	0	0	0	0	0	0	0	0	0	0	0	0	0	0	0	0	0	0
1230	3	0	0	0	0	0	0	1	2	0	0	0	0	0	0	0	0	0	0	0	0	0	0	0	0	0	0	0	0	0
1245	6	0	0	0	0	0	0	0	4	1	0	1	0	0	0	0	0	0	0	0	0	0	0	0	0	0	0	0	0	0
1300	2	0	0	0	0	0	0	0	0	1	1	0	0	0	0	0	0	0	0	0	0	0	0	0	0	0	0	0	0	0
1315	8	0	0	0	1	0	0	0	2	3	1	1	0	0	0	0	0	0	0	0	0	0	0	0	0	0	0	0	0	0
1330	3	0	0	0	0	0	0	0	0	3	0	0	0	0	0	0	0	0	0	0	0	0	0	0	0	0	0	0	0	0
1345	4	0	0	1	0	0	0	1	1	1	0	0	0	0	0	0	0	0	0	0	0	0	0	0	0	0	0	0	0	0
1400	3	0	0	0	0	0	0	0	1	1	0	0	1	0	0	0	0	0	0	0	0	0	0	0	0	0	0	0	0	0
1415	6	0	0	0	0	0	1	0	2	2	1	0	0	0	0	0	0	0	0	0	0	0	0	0	0	0	0	0	0	0
1430	7	0	0	0	0	0	0	1	3	2	1	0	0	0	0	0	0	0	0	0	0	0	0	0	0	0	0	0	0	0
1445	6	0	0	0	0	0	1	0	1	2	2	0	0	0	0	0	0	0	0	0	0	0	0	0	0	0	0	0	0	0
1500	4	0	0	0	0	0	0	2	1	1	0	0	0	0	0	0	0	0	0	0	0	0	0	0	0	0	0	0	0	0
1515	2	0	0	0	0	0	0	0	1	1	0	0	0	0	0	0	0	0	0	0	0	0	0	0	0	0	0	0	0	0
1530	7	0	0	0	0	0	0	0	3	4	0	0	0	0	0	0	0	0	0	0	0	0	0	0	0	0	0	0	0	0
1545	5	0	0	0	0	0	0	1	1	0	3	0	0	0	0	0	0	0	0	0	0	0	0	0	0	0	0	0	0	0
1600	2	0	0	0	0	0	0	0	1	1	0	0	0	0	0	0	0	0	0	0	0	0	0	0	0	0	0	0	0	0
1615	7	0	0	0	0	0	0	0	2	1	3	1	0	0	0	0	0	0	0	0	0	0	0	0	0	0	0	0	0	0
1630	5	0	0	0	0	0	0	0	1	3	1	0	0	0	0	0	0	0	0	0	0	0	0	0	0	0	0	0	0	0
1645	10	0	0	0	0	0	0	1	2	3	3	1	0	0	0	0	0	0	0	0	0	0	0	0	0	0	0	0	0	0
1700	7	0	0	0	0	0	0	0	1	3	2	1	0	0	0	0	0	0	0	0	0	0	0	0	0	0	0	0	0	0
1715	3	0	0	1	0	0	0	0	1	1	0	0	0	0	0	0	0	0	0	0	0	0	0	0	0	0	0	0	0	0
1730	3	0	0	0	0	0	0	0	1	2	0	0	0	0	0	0	0	0	0	0	0	0	0	0	0	0	0	0	0	0
1745	1	0	0	0	0	0	0	0	0	0	0	1	0	0	0	0	0	0	0	0	0	0	0	0	0	0	0	0	0	0
1800	0	0	0	0	0	0	0	0	0	0	0	0	0	0	0	0	0	0	0	0	0	0	0	0	0	0	0	0	0	0
1815	3	0	0	0	0	0	0	1	0	0	1	0	1	0	0	0	0	0	0	0	0	0	0	0	0	0	0	0	0	0
1830	3	0	0	0	0	0	0	0	1	0	2	0	0	0	0	0	0	0	0	0	0	0	0	0	0	0	0	0	0	0
1845	3	0	0	0	0	0	0	0	0	3	0	0	0	0	0	0	0	0	0	0	0	0	0	0	0	0	0	0	0	0
1900	3	0	0	0	0	1	0	0	0	1	1	0	0	0	0	0	0	0	0	0	0	0	0	0	0	0	0	0	0	0
1915	1	0	0	0	0	0	0	0	0	1	0	0	0	0	0	0	0	0	0	0	0	0	0	0	0	0	0	0	0	0
1930	3	0	0	0	0	0	0	0	1	1	1	0	0	0	0	0	0	0	0	0	0	0	0	0	0	0	0	0	0	0
1945	0	0	0	0	0	0	0	0	0	0	0	0	0	0	0	0	0	0	0	0	0	0	0	0	0	0	0	0	0	0
2000	1	0	0	0	0	0	1	0	0	0	0	0	0	0	0	0	0	0	0	0	0	0	0	0	0	0	0	0	0	0
2015	0	0	0	0	0	0	0	0	0	0	0	0	0	0	0	0	0	0	0	0	0	0	0	0	0	0	0	0	0	0
2030	3	0	0	0	0	0	0	0	2	1	0	0	0	0	0	0	0	0	0	0	0	0	0	0	0	0	0	0	0	0
2045	22	0	0	0	0	1	0	4	7	6	3	1	0	0	0	0	0	0	0	0	0	0	0	0	0	0	0	0	0	0
2100	16	0	0	0	0	0	2	2	4	2	6	0	0	0	0	0	0	0	0	0	0	0	0	0	0	0	0	0	0	0
2115	**25**	**0**	**0**	**0**	**0**	**0**	**1**	**11**	**9**	**3**	**0**	**0**	**1**	**0**	**0**	**0**	**0**	**0**	**0**	**0**	**0**	**0**	**0**	**0**	**0**	**0**	**0**	**0**	**0**	**0**
2130	4	0	0	0	0	0	0	1	2	1	0	0	0	0	0	0	0	0	0	0	0	0	0	0	0	0	0	0	0	0
2145	7	0	0	0	0	0	0	1	2	4	0	0	0	0	0	0	0	0	0	0	0	0	0	0	0	0	0	0	0	0
2200	3	0	0	0	0	0	0	1	1	0	0	1	0	0	0	0	0	0	0	0	0	0	0	0	0	0	0	0	0	0
2215	4	0	0	0	0	0	0	0	2	2	0	0	0	0	0	0	0	0	0	0	0	0	0	0	0	0	0	0	0	0
2230	8	0	0	0	0	0	0	1	4	1	1	1	0	0	0	0	0	0	0	0	0	0	0	0	0	0	0	0	0	0
2245	6	0	0	0	0	0	0	2	1	3	0	0	0	0	0	0	0	0	0	0	0	0	0	0	0	0	0	0	0	0
2300	7	0	0	0	0	0	0	4	0	2	0	1	0	0	0	0	0	0	0	0	0	0	0	0	0	0	0	0	0	0
2315	6	0	0	0	0	0	0	0	1	5	0	0	0	0	0	0	0	0	0	0	0	0	0	0	0	0	0	0	0	0
2330	8	0	0	0	0	0	0	1	6	1	0	0	0	0	0	0	0	0	0	0	0	0	0	0	0	0	0	0	0	0
2345	5	0	0	0	0	0	1	1	1	2	0	0	0	0	0	0	0	0	0	0	0	0	0	0	0	0	0	0	0	0
07-19	**232**	**0**	**0**	**2**	**1**	**2**	**2**	**19**	**54**	**81**	**51**	**17**	**3**	**0**	**0**	**0**	**0**	**0**	**0**	**0**	**0**	**0**	**0**	**0**	**0**	**0**	**0**	**0**	**0**	**0**
06-22	**326**	**0**	**0**	**2**	**1**	**4**	**6**	**40**	**83**	**102**	**65**	**19**	**4**	**0**	**0**	**0**	**0**	**0**	**0**	**0**	**0**	**0**	**0**	**0**	**0**	**0**	**0**	**0**	**0**	**0**
06-00	**373**	**0**	**0**	**2**	**1**	**4**	**7**	**50**	**99**	**118**	**66**	**22**	**4**	**0**	**0**	**0**	**0**	**0**	**0**	**0**	**0**	**0**	**0**	**0**	**0**	**0**	**0**	**0**	**0**	**0**
00-00	**424**	**0**	**0**	**2**	**1**	**4**	**7**	**51**	**118**	**144**	**71**	**22**	**4**	**0**	**0**	**0**	**0**	**0**	**0**	**0**	**0**	**0**	**0**	**0**	**0**	**0**	**0**	**0**	**0**	**0**

Site 27
Location KNESSELL ROAD - attached to TREE
Direction Southbound
20 March 2025

16557 / NEWARK - ON - TRENT
MARCH 2025
AUTOMATIC TRAFFIC COUNT

Time	Total	Speed Bins (mph)																												
		0 - 5	5 - 10	10 - 15	15 - 20	20 - 25	25 - 30	30 - 35	35 - 40	40 - 45	45 - 50	50 - 55	55 - 60	60 - 65	65 - 70	70 - 75	75 - 80	80 - 85	85 - 90	90 - 95	95 - 100	100 - 105	105 - 110	110 - 115	115 - 120	120 - 125	125 - 130	130 - 135	135 - 140
0000	1	0	0	0	0	0	0	0	1	0	0	0	0	0	0	0	0	0	0	0	0	0	0	0	0	0	0	0	0	0
0015	5	0	0	0	0	0	1	3	1	0	0	0	0	0	0	0	0	0	0	0	0	0	0	0	0	0	0	0	0	0
0030	3	0	0	0	0	0	0	1	2	0	0	0	0	0	0	0	0	0	0	0	0	0	0	0	0	0	0	0	0	0
0045	4	0	0	0	0	0	0	1	1	0	1	0	1	0	0	0	0	0	0	0	0	0	0	0	0	0	0	0	0	0
0100	5	0	0	0	0	0	0	1	0	2	1	1	0	0	0	0	0	0	0	0	0	0	0	0	0	0	0	0	0	0
0115	3	0	0	0	0	0	0	1	1	1	0	0	0	0	0	0	0	0	0	0	0	0	0	0	0	0	0	0	0	0
0130	5	0	0	0	0	0	0	0	5	0	0	0	0	0	0	0	0	0	0	0	0	0	0	0	0	0	0	0	0	0
0145	1	0	0	0	0	0	0	0	1	0	0	0	0	0	0	0	0	0	0	0	0	0	0	0	0	0	0	0	0	0
0200	1	0	0	0	0	0	0	0	0	1	0	0	0	0	0	0	0	0	0	0	0	0	0	0	0	0	0	0	0	0
0215	4	0	0	0	0	0	0	0	1	3	0	0	0	0	0	0	0	0	0	0	0	0	0	0	0	0	0	0	0	0
0230	3	0	0	0	0	0	0	2	1	0	0	0	0	0	0	0	0	0	0	0	0	0	0	0	0	0	0	0	0	0
0245	6	0	0	0	0	0	0	0	5	0	1	0	0	0	0	0	0	0	0	0	0	0	0	0	0	0	0	0	0	0
0300	1	0	0	0	0	0	0	0	0	0	0	1	0	0	0	0	0	0	0	0	0	0	0	0	0	0	0	0	0	0
0315	4	0	0	0	0	0	0	1	3	0	0	0	0	0	0	0	0	0	0	0	0	0	0	0	0	0	0	0	0	0
0330	5	0	0	0	0	0	0	0	4	1	0	0	0	0	0	0	0	0	0	0	0	0	0	0	0	0	0	0	0	0
0345	4	0	0	0	0	0	0	0	1	1	2	0	0	0	0	0	0	0	0	0	0	0	0	0	0	0	0	0	0	0
0400	9	0	0	0	0	0	0	1	6	1	0	1	0	0	0	0	0	0	0	0	0	0	0	0	0	0	0	0	0	0
0415	7	0	0	0	0	0	1	0	2	2	2	0	0	0	0	0	0	0	0	0	0	0	0	0	0	0	0	0	0	0
0430	11	0	0	0	0	1	0	0	5	4	0	0	0	1	0	0	0	0	0	0	0	0	0	0	0	0	0	0	0	0
0445	6	0	0	0	0	0	0	0	1	1	3	1	0	0	0	0	0	0	0	0	0	0	0	0	0	0	0	0	0	0
0500	2	0	0	0	0	0	0	0	0	1	0	1	0	0	0	0	0	0	0	0	0	0	0	0	0	0	0	0	0	0
0515	4	0	0	0	0	0	0	0	1	3	0	0	0	0	0	0	0	0	0	0	0	0	0	0	0	0	0	0	0	0
0530	1	0	0	0	0	0	0	0	0	1	0	0	0	0	0	0	0	0	0	0	0	0	0	0	0	0	0	0	0	0
0545	1	0	0	0	0	0	0	0	0	0	1	0	0	0	0	0	0	0	0	0	0	0	0	0	0	0	0	0	0	0
0600	0	0	0	0	0	0	0	0	0	0	0	0	0	0	0	0	0	0	0	0	0	0	0	0	0	0	0	0	0	0
0615	3	0	0	0	0	0	0	0	3	0	0	0	0	0	0	0	0	0	0	0	0	0	0	0	0	0	0	0	0	0
0630	6	0	0	0	0	1	1	0	1	1	1	1	0	0	0	0	0	0	0	0	0	0	0	0	0	0	0	0	0	0
0645	4	0	0	0	0	0	0	0	1	1	2	0	0	0	0	0	0	0	0	0	0	0	0	0	0	0	0	0	0	0
0700	3	0	0	0	0	0	0	0	0	1	2	0	0	0	0	0	0	0	0	0	0	0	0	0	0	0	0	0	0	0
0715	2	0	0	0	0	0	0	0	0	1	1	0	0	0	0	0	0	0	0	0	0	0	0	0	0	0	0	0	0	0
0730	3	0	0	0	0	0	0	0	0	3	0	0	0	0	0	0	0	0	0	0	0	0	0	0	0	0	0	0	0	0
0745	10	0	0	0	0	0	0	1	1	4	2	2	0	0	0	0	0	0	0	0	0	0	0	0	0	0	0	0	0	0
0800	3	0	0	0	0	0	0	0	0	2	0	1	0	0	0	0	0	0	0	0	0	0	0	0	0	0	0	0	0	0
0815	**13**	**0**	**0**	**0**	**1**	**0**	**0**	**1**	**1**	**7**	**1**	**1**	**1**	**0**	**0**	**0**	**0**	**0**	**0**	**0**	**0**	**0**	**0**	**0**	**0**	**0**	**0**	**0**	**0**	**0**
0830	2	0	0	0	0	0	0	0	0	2	0	0	0	0	0	0	0	0	0	0	0	0	0	0	0	0	0	0	0	0
0845	10	0	0	0	0	0	0	0	1	3	2	4	0	0	0	0	0	0	0	0	0	0	0	0	0	0	0	0	0	0
0900	3	0	0	0	0	0	0	0	2	0	1	0	0	0	0	0	0	0	0	0	0	0	0	0	0	0	0	0	0	0
0915	4	0	0	0	0	0	0	0	1	2	0	1	0	0	0	0	0	0	0	0	0	0	0	0	0	0	0	0	0	0
0930	2	0	0	0	0	0	0	0	1	1	0	0	0	0	0	0	0	0	0	0	0	0	0	0	0	0	0	0	0	0
0945	4	0	0	0	0	0	0	0	0	4	0	0	0	0	0	0	0	0	0	0	0	0	0	0	0	0	0	0	0	0
1000	3	0	0	0	0	0	0	1	0	1	1	0	0	0	0	0	0	0	0	0	0	0	0	0	0	0	0	0	0	0
1015	11	0	0	0	0	0	1	0	5	3	1	1	0	0	0	0	0	0	0	0	0	0	0	0	0	0	0	0	0	0
1030	4	0	0	0	0	0	0	1	2	0	0	1	0	0	0	0	0	0	0	0	0	0	0	0	0	0	0	0	0	0
1045	4	0	0	0	0	0	0	1	3	0	0	0	0	0	0	0	0	0	0	0	0	0	0	0	0	0	0	0	0	0
1100	3	0	0	0	0	0	0	1	0	1	1	0	0	0	0	0	0	0	0	0	0	0	0	0	0	0	0	0	0	0
1115	3	0	0	0	0	0	0	2	1	0	0	0	0	0	0	0	0	0	0	0	0	0	0	0	0	0	0	0	0	0
1130	6	0	0	0	0	0	0	2	2	1	1	0	0	0	0	0	0	0	0	0	0	0	0	0	0	0	0	0	0	0
1145	4	0	0	0	0	1	0	0	2	1	0	0	0	0	0	0	0	0	0	0	0	0	0	0	0	0	0	0	0	0
1200	4	0	0	1	0	0	0	0	1	2	0	0	0	0	0	0	0	0	0	0	0	0	0	0	0	0	0	0	0	0
1215	3	0	0	0	0	0	0	0	1	2	0	0	0	0	0	0	0	0	0	0	0	0	0	0	0	0	0	0	0	0
1230	5	0	0	0	0	0	0	1	1	3	0	0	0	0	0	0	0	0	0	0	0	0	0	0	0	0	0	0	0	0
1245	7	0	0	0	0	0	0	0	0	5	1	1	0	0	0	0	0	0	0	0	0	0	0	0	0	0	0	0	0	0
1300	2	0	0	0	0	0	0	0	0	1	1	0	0	0	0	0	0	0	0	0	0	0	0	0	0	0	0	0	0	0
1315	2	0	0	0	0	0	0	0	1	0	1	0	0	0	0	0	0	0	0	0	0	0	0	0	0	0	0	0	0	0
1330	1	0	0	0	0	0	0	0	0	1	0	0	0	0	0	0	0	0	0	0	0	0	0	0	0	0	0	0	0	0
1345	7	0	0	0	0	0	0	0	1	6	0	0	0	0	0	0	0	0	0	0	0	0	0	0	0	0	0	0	0	0
1400	5	0	0	0	0	0	0	1	0	4	0	0	0	0	0	0	0	0	0	0	0	0	0	0	0	0	0	0	0	0
1415	5	0	0	0	1	0	0	1	3	0	0	0	0	0	0	0	0	0	0	0	0	0	0	0	0	0	0	0	0	0
1430	2	0	0	0	0	0	0	0	0	2	0	0	0	0	0	0	0	0	0	0	0	0	0	0	0	0	0	0	0	0
1445	8	0	0	0	0	0	0	0	0	4	3	1	0	0	0	0	0	0	0	0	0	0	0	0	0	0	0	0	0	0
1500	4	0	0	0	0	0	0	0	0	2	2	0	0	0	0	0	0	0	0	0	0	0	0	0	0	0	0	0	0	0
1515	5	0	0	0	0	0	0	0	2	1	1	0	1	0	0	0	0	0	0	0	0	0	0	0	0	0	0	0	0	0
1530	8	0	0	0	0	0	0	0	0	4	1	0	0	0	3	0	0	0	0	0	0	0	0	0	0	0	0	0	0	0
1545	5	0	0	0	0	1	0	0	1	0	2	1	0	0	0	0	0	0	0	0	0	0	0	0	0	0	0	0	0	0
1600	2	0	0	0	0	0	0	0	2	0	0	0	0	0	0	0	0	0	0	0	0	0	0	0	0	0	0	0	0	0
1615	7	0	0	0	0	0	0	1	2	3	1	0	0	0	0	0	0	0	0	0	0	0	0	0	0	0	0	0	0	0
1630	6	0	0	0	0	0	0	0	4	1	1	0	0	0	0	0	0	0	0	0	0	0	0	0	0	0	0	0	0	0
1645	5	0	0	0	0	0	0	1	0	1	3	0	0	0	0	0	0	0	0	0	0	0	0	0	0	0	0	0	0	0
1700	5	0	0	0	0	0	0	1	1	1	1	1	0	0	0	0	0	0	0	0	0	0	0	0	0	0	0	0	0	0
1715	3	0	0	0	0	0	0	0	1	2	0	0	0	0	0	0	0	0	0	0	0	0	0	0	0	0	0	0	0	0
1730	7	0	0	0	0	0	0	0	2	1	1	2	0	1	0	0	0	0	0	0	0	0	0	0	0	0	0	0	0	0
1745	3	0	0	0	0	0	0	1	2	0	0	0	0	0	0	0	0	0	0	0	0	0	0	0	0	0	0	0	0	0
1800	1	0	0	0	0	0	0	0	0	0	0	1	0	0	0	0	0	0	0	0	0	0	0	0	0	0	0	0	0	0
1815	4	0	0	0	0	0	0	1	0	0	1	1	1	0	0	0	0	0	0	0	0	0	0	0	0	0	0	0	0	0
1830	0	0	0	0	0	0	0	0	0	0	0	0	0	0	0	0	0	0	0	0	0	0	0	0	0	0	0	0	0	0
1845	4	0	0	0	0	0	0	0	1	1	1	1	0	0	0	0	0	0	0	0	0	0	0	0	0	0	0	0	0	0
1900	2	0	0	0	0	0	0	0	0	1	1	0	0	0	0	0	0	0	0	0	0	0	0	0	0	0	0	0	0	0
1915	3	0	0	0	0	0	0	1	0	2	0	0	0	0	0	0	0	0	0	0	0	0	0	0	0	0	0	0	0	0
1930	3	0	0	0	0	0	0	0	0	0	3	0	0	0	0	0	0	0	0	0	0	0	0	0	0	0	0	0	0	0
1945	3	0	0	0	0	0	0	2	1	0	0	0	0	0	0	0	0	0	0	0	0	0	0	0	0	0	0	0	0	0
2000	1	0	0	0	0	0	0	0	0	0	1	0	0	0	0	0	0	0	0	0	0	0	0	0	0	0	0	0	0	0
2015	2	0	0	0	0	0	0	0	1	1	0	0	0	0	0	0	0	0	0	0	0	0	0	0	0	0	0	0	0	0
2030	1	0	0	0	0	0	0	0	1	0	0	0	0	0	0	0	0	0	0	0	0	0	0	0	0	0	0	0	0	0
2045	**29**	**0**	**0**	**0**	**0**	**1**	**3**	**6**	**12**	**7**	**0**	**0**	**0**	**0**	**0**	**0**	**0**	**0**	**0**	**0**	**0**	**0**	**0**	**0**	**0**	**0**	**0**	**0**	**0**	**0**
2100	10	0	0	0	0	0	0	2	3	4	1	0	0	0	0	0	0	0	0	0	0	0	0	0	0	0	0	0	0	0
2115	20	0	0	0	0	0	0	3	7	9	1	0	0	0	0	0	0	0	0	0	0	0	0	0	0	0	0	0	0	0
2130	8	0	0	0	0	0	1	0	4	3	0	0	0	0	0	0	0	0	0	0	0	0	0	0	0	0	0	0	0	0
2145	9	0	0	0	0	0	0	1	5	1	2	0	0	0	0	0	0	0	0	0	0	0	0	0	0	0	0	0	0	0
2200	7	0	0	0	0	0	0	3	0	4	0	0	0	0	0	0	0	0	0	0	0	0	0	0	0	0	0	0	0	0
2215	8	0	0	0	0	0	0	0	4	1	2	1	0	0	0	0	0	0	0	0	0	0	0	0	0	0	0	0	0	0
2230	5	0	0	0	0	0	0	0	2	3	0	0	0	0	0	0	0	0	0	0	0	0	0	0	0	0	0	0	0	0
2245	4	0	0	0	0	0	0	0	2	2	0	0	0	0	0	0	0	0	0	0	0	0	0	0	0	0	0	0	0	0
2300	3	0	0	0	0	0	0	1	0	1	0	1	0	0	0	0	0	0	0	0	0	0	0	0	0	0	0	0	0	0
2315	4	0	0	0	0	0	0	0	3	1	0	0	0	0	0	0	0	0	0	0	0	0	0	0	0	0	0	0	0	0
2330	5	0	0	0	0	0	0	0	4	1	0	0	0	0	0	0	0	0	0	0	0	0	0	0	0	0	0	0	0	0
2345	1	0	0	0	0	0	0	1	0	0	0	0	0	0	0	0	0	0	0	0	0	0	0	0	0	0	0	0	0	0
07-19	**217**	**0**	**0**	**1**	**2**	**2**	**1**	**18**	**48**	**84**	**34**	**20**	**3**	**1**	**3**	**0**	**0**	**0**	**0**	**0**	**0**	**0**	**0**	**0**	**0**	**0**	**0**	**0**	**0**	**0**
06-22	**321**	**0**	**0**	**1**	**2**	**4**	**6**	**33**	**87**	**114**	**46**	**21**	**3**	**1**	**3**	**0**	**0**	**0**	**0**	**0**	**0**	**0**	**0**	**0**	**0**	**0**	**0**	**0**	**0**	**0**
06-00	**358**	**0**	**0**	**1**	**2**	**4**	**6**	**38**	**102**	**127**	**48**	**23**	**3**	**1**	**3**	**0**	**0**	**0**	**0**	**0**	**0**	**0**	**0**	**0**	**0**	**0**	**0**	**0**	**0**	**0**
00-00	**454**	**0**	**0**	**1**	**2**	**5**	**8**	**49**	**144**	**149**	**59**	**28**	**4**	**2**	**3**	**0**	**0**	**0**	**0**	**0**	**0**	**0**	**0**	**0**	**0**	**0**	**0**	**0**	**0**	**0**

Site 27
Location KNESSELL ROAD - attached to TREE
Direction Southbound

16557 / NEWARK - ON - TRENT
MARCH 2025
AUTOMATIC TRAFFIC COUNT


Virtual Day (7)

Time	Total	Speed Bins (mph)																												
		0 - 5	5 - 10	10 - 15	15 - 20	20 - 25	25 - 30	30 - 35	35 - 40	40 - 45	45 - 50	50 - 55	55 - 60	60 - 65	65 - 70	70 - 75	75 - 80	80 - 85	85 - 90	90 - 95	95 - 100	100 - 105	105 - 110	110 - 115	115 - 120	120 - 125	125 - 130	130 - 135	135 - 140
0000	12	0	0	0	0	0	1	3	4	4	0	0	0	0	0	0	0	0	0	0	0	0	0	0	0	0	0	0	0	0
0100	6	0	0	0	0	0	0	1	3	2	1	0	0	0	0	0	0	0	0	0	0	0	0	0	0	0	0	0	0	0
0200	7	0	0	0	0	0	0	1	3	2	1	0	0	0	0	0	0	0	0	0	0	0	0	0	0	0	0	0	0	0
0300	6	0	0	0	0	0	0	1	2	2	1	0	0	0	0	0	0	0	0	0	0	0	0	0	0	0	0	0	0	0
0400	16	0	0	0	0	0	0	1	6	5	4	0	0	0	0	0	0	0	0	0	0	0	0	0	0	0	0	0	0	0
0500	8	0	0	0	0	0	0	0	2	4	1	0	0	0	0	0	0	0	0	0	0	0	0	0	0	0	0	0	0	0
0600	9	0	0	0	0	0	0	1	2	3	2	0	0	0	0	0	0	0	0	0	0	0	0	0	0	0	0	0	0	0
0700	15	0	0	0	0	0	0	1	4	4	4	1	0	0	0	0	0	0	0	0	0	0	0	0	0	0	0	0	0	0
0800	**22**	**0**	**0**	**0**	**0**	**0**	**0**	**1**	**4**	**10**	**3**	**3**	**1**	**0**	**0**	**0**	**0**	**0**	**0**	**0**	**0**	**0**	**0**	**0**	**0**	**0**	**0**	**0**	**0**	**0**
0900	14	0	0	0	0	0	0	1	4	4	3	1	0	0	0	0	0	0	0	0	0	0	0	0	0	0	0	0	0	0
1000	17	0	0	0	0	0	1	3	5	5	2	1	0	0	0	0	0	0	0	0	0	0	0	0	0	0	0	0	0	0
1100	17	0	0	0	0	0	0	2	4	6	4	1	0	0	0	0	0	0	0	0	0	0	0	0	0	0	0	0	0	0
1200	16	0	0	0	0	0	0	2	5	5	2	1	0	0	0	0	0	0	0	0	0	0	0	0	0	0	0	0	0	0
1300	15	0	0	0	0	0	0	2	4	6	1	1	0	0	0	0	0	0	0	0	0	0	0	0	0	0	0	0	0	0
1400	17	0	0	0	0	0	1	2	5	5	3	0	1	0	0	0	0	0	0	0	0	0	0	0	0	0	0	0	0	0
1500	16	0	0	0	0	0	0	1	4	6	4	0	0	0	0	0	0	0	0	0	0	0	0	0	0	0	0	0	0	0
1600	18	0	0	0	0	0	0	2	5	5	3	2	0	0	0	0	0	0	0	0	0	0	0	0	0	0	0	0	0	0
1700	14	0	0	0	0	0	0	1	3	5	3	2	0	0	0	0	0	0	0	0	0	0	0	0	0	0	0	0	0	0
1800	10	0	0	0	0	0	0	1	2	3	2	1	1	0	0	0	0	0	0	0	0	0	0	0	0	0	0	0	0	0
1900	6	0	0	0	0	0	0	1	1	2	2	0	0	0	0	0	0	0	0	0	0	0	0	0	0	0	0	0	0	0
2000	20	0	0	0	0	0	1	3	7	5	2	0	0	0	0	0	0	0	0	0	0	0	0	0	0	0	0	0	0	0
2100	**42**	**0**	**0**	**0**	**0**	**0**	**1**	**8**	**17**	**12**	**5**	**0**	**0**	**0**	**0**	**0**	**0**	**0**	**0**	**0**	**0**	**0**	**0**	**0**	**0**	**0**	**0**	**0**	**0**	**0**
2200	21	0	0	0	0	0	0	3	9	5	2	1	0	0	0	0	0	0	0	0	0	0	0	0	0	0	0	0	0	0
2300	16	0	0	0	0	0	1	4	5	4	1	1	0	0	0	0	0	0	0	0	0	0	0	0	0	0	0	0	0	0
07-19	**191**	**0**	**0**	**1**	**1**	**1**	**3**	**18**	**50**	**64**	**35**	**13**	**3**	**0**	**1**	**0**	**0**	**0**	**0**	**0**	**0**	**0**	**0**	**0**	**0**	**0**	**0**	**0**	**0**	**0**
06-22	**268**	**0**	**0**	**1**	**1**	**2**	**4**	**32**	**77**	**86**	**45**	**14**	**3**	**1**	**1**	**0**	**0**	**0**	**0**	**0**	**0**	**0**	**0**	**0**	**0**	**0**	**0**	**0**	**0**	**0**
06-00	**304**	**0**	**0**	**1**	**2**	**2**	**6**	**39**	**91**	**95**	**48**	**16**	**3**	**1**	**1**	**0**	**0**	**0**	**0**	**0**	**0**	**0**	**0**	**0**	**0**	**0**	**0**	**0**	**0**	**0**
00-00	**360**	**0**	**0**	**1**	**2**	**2**	**6**	**45**	**111**	**114**	**56**	**17**	**3**	**1**	**1**	**0**	**0**	**0**	**0**	**0**	**0**	**0**	**0**	**0**	**0**	**0**	**0**	**0**	**0**	**0**

Virtual Week (1)

Time	Total	Speed Bins (mph)																												
		0 - 5	5 - 10	10 - 15	15 - 20	20 - 25	25 - 30	30 - 35	35 - 40	40 - 45	45 - 50	50 - 55	55 - 60	60 - 65	65 - 70	70 - 75	75 - 80	80 - 85	85 - 90	90 - 95	95 - 100	100 - 105	105 - 110	110 - 115	115 - 120	120 - 125	125 - 130	130 - 135	135 - 140
Mon	369	0	0	2	1	1	5	43	119	108	59	23	6	2	0	0	0	0	0	0	0	0	0	0	0	0	0	0	0	0
Tue	465	0	0	0	1	3	3	63	136	153	78	24	2	1	1	0	0	0	0	0	0	0	0	0	0	0	0	0	0	0
Wed	424	0	0	2	1	4	7	51	118	144	71	22	4	0	0	0	0	0	0	0	0	0	0	0	0	0	0	0	0	0
Thu	454	0	0	1	2	5	8	49	144	149	59	28	4	2	3	0	0	0	0	0	0	0	0	0	0	0	0	0	0	0
Fri	470	0	0	0	3	1	12	66	150	141	80	11	6	0	0	0	0	0	0	0	0	0	0	0	0	0	0	0	0	0
Sat	204	0	0	2	1	1	6	26	71	65	22	9	1	0	0	0	0	0	0	0	0	0	0	0	0	0	0	0	0	0
Sun	131	0	1	3	3	0	3	18	41	35	22	5	0	0	0	0	0	0	0	0	0	0	0	0	0	0	0	0	0	0
5 Day Ave.	**436**	**0**	**0**	**1**	**2**	**3**	**7**	**54**	**133**	**139**	**69**	**22**	**4**	**1**	**1**	**0**	**0**	**0**	**0**	**0**	**0**	**0**	**0**	**0**	**0**	**0**	**0**	**0**	**0**	**0**
7 Day Ave.	**360**	**0**	**0**	**1**	**2**	**2**	**6**	**45**	**111**	**114**	**56**	**17**	**3**	**1**	**1**	**0**	**0**	**0**	**0**	**0**	**0**	**0**	**0**	**0**	**0**	**0**	**0**	**0**	**0**	**0**
--	**2517**	**0**	**1**	**10**	**12**	**15**	**44**	**316**	**779**	**795**	**391**	**122**	**23**	**5**	**4**	**0**	**0**	**0**	**0**	**0**	**0**	**0**	**0**	**0**	**0**	**0**	**0**	**0**	**0**	**0**

Summary Graphs

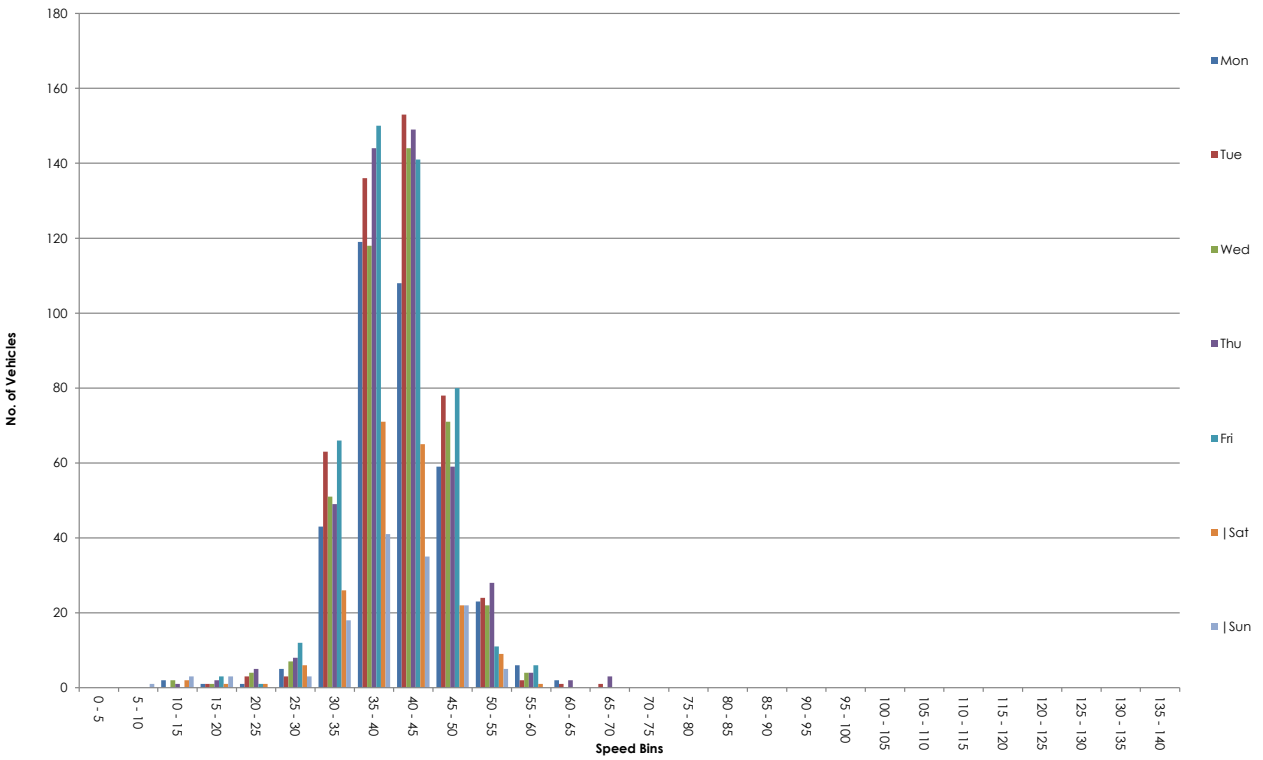

NDC for SYSTRA

Site 27
Location KNESSELL ROAD - attached to TREE
Direction Two Way
14 March 2025 Friday

16557 / NEWARK - ON - TRENT
MARCH 2025
AUTOMATIC TRAFFIC COUNT

Time	Total	Classification												]PSL	]PSL%	]SL1	]SL1%	]SL2	]SL2%	Mean	Vpp
		1	2	3	4	5	6	7	8	9	10	11	12	60	60	68	68	70	70		85
		MCL	SV	SVT	TB2	TB3	T4	ART3	ART4	ART5	ART6	BD	DRT			ACPO	ACPO	DfT	DfT		
0000	10	0	10	0	0	0	0	0	0	0	0	0	0	0	0.0	0	0.0	0	0.0	36.5	-
0015	6	0	4	0	0	0	2	0	0	0	0	0	0	0	0.0	0	0.0	0	0.0	41.1	-
0030	6	0	3	0	1	0	2	0	0	0	0	0	0	0	0.0	0	0.0	0	0.0	35.4	-
0045	7	0	4	0	2	0	1	0	0	0	0	0	0	0	0.0	0	0.0	0	0.0	35.9	-
0100	2	0	2	0	0	0	0	0	0	0	0	0	0	0	0.0	0	0.0	0	0.0	36.5	-
0115	3	0	2	0	1	0	0	0	0	0	0	0	0	0	0.0	0	0.0	0	0.0	44.4	-
0130	4	0	1	0	2	0	1	0	0	0	0	0	0	0	0.0	0	0.0	0	0.0	42.5	-
0145	1	0	1	0	0	0	0	0	0	0	0	0	0	0	0.0	0	0.0	0	0.0	37.3	-
0200	3	0	1	0	0	0	2	0	0	0	0	0	0	0	0.0	0	0.0	0	0.0	42.8	-
0215	1	0	0	0	0	0	1	0	0	0	0	0	0	0	0.0	0	0.0	0	0.0	44.6	-
0230	5	0	2	0	1	0	2	0	0	0	0	0	0	0	0.0	0	0.0	0	0.0	41.6	-
0245	2	0	1	0	1	0	0	0	0	0	0	0	0	0	0.0	0	0.0	0	0.0	36.6	-
0300	2	0	1	0	0	0	1	0	0	0	0	0	0	0	0.0	0	0.0	0	0.0	39.4	-
0315	1	0	0	0	0	0	1	0	0	0	0	0	0	0	0.0	0	0.0	0	0.0	36	-
0330	2	0	0	0	2	0	0	0	0	0	0	0	0	0	0.0	0	0.0	0	0.0	44.9	-
0345	2	0	1	0	1	0	0	0	0	0	0	0	0	0	0.0	0	0.0	0	0.0	49.9	-
0400	4	0	1	0	3	0	0	0	0	0	0	0	0	0	0.0	0	0.0	0	0.0	42.4	-
0415	3	0	1	0	1	0	0	0	1	0	0	0	0	0	0.0	0	0.0	0	0.0	47.2	-
0430	10	0	5	0	5	0	0	0	0	0	0	0	0	0	0.0	0	0.0	0	0.0	43.7	-
0445	4	0	2	0	2	0	0	0	0	0	0	0	0	1	25.0	0	0.0	0	0.0	47.2	-
0500	0	0	0	0	0	0	0	0	0	0	0	0	0	0	0.0	0	0.0	0	0.0	-	-
0515	3	0	3	0	0	0	0	0	0	0	0	0	0	0	0.0	0	0.0	0	0.0	42.8	-
0530	0	0	0	0	0	0	0	0	0	0	0	0	0	0	0.0	0	0.0	0	0.0	-	-
0545	3	0	3	0	0	0	0	0	0	0	0	0	0	0	0.0	0	0.0	0	0.0	48.8	-
0600	0	0	0	0	0	0	0	0	0	0	0	0	0	0	0.0	0	0.0	0	0.0	-	-
0615	7	0	4	0	3	0	0	0	0	0	0	0	0	0	0.0	0	0.0	0	0.0	41.8	-
0630	2	0	2	0	0	0	0	0	0	0	0	0	0	0	0.0	0	0.0	0	0.0	39.6	-
0645	3	0	3	0	0	0	0	0	0	0	0	0	0	0	0.0	0	0.0	0	0.0	46.2	-
0700	9	0	7	0	2	0	0	0	0	0	0	0	0	0	0.0	0	0.0	0	0.0	44.1	-
0715	3	0	2	0	1	0	0	0	0	0	0	0	0	0	0.0	0	0.0	0	0.0	45.7	-
0730	3	0	3	0	0	0	0	0	0	0	0	0	0	0	0.0	0	0.0	0	0.0	43.2	-
0745	11	0	9	0	2	0	0	0	0	0	0	0	0	1	9.1	0	0.0	0	0.0	45	50.3
0800	12	0	9	0	3	0	0	0	0	0	0	0	0	0	0.0	0	0.0	0	0.0	45.8	55.2
0815	5	0	4	0	1	0	0	0	0	0	0	0	0	0	0.0	0	0.0	0	0.0	43.3	-
0830	7	0	7	0	0	0	0	0	0	0	0	0	0	0	0.0	0	0.0	0	0.0	36.3	-
0845	**19**	**0**	**16**	**0**	**2**	**0**	**0**	**0**	**0**	**1**	**0**	**0**	**0**	**0**	**0.0**	**0**	**0.0**	**0**	**0.0**	**44.3**	**53.6**
0900	10	0	5	0	4	0	0	0	0	0	1	0	0	0	0.0	0	0.0	0	0.0	43.3	-
0915	15	0	12	0	3	0	0	0	0	0	0	0	0	0	0.0	0	0.0	0	0.0	43.6	48.3
0930	10	0	4	0	6	0	0	0	0	0	0	0	0	1	10.0	0	0.0	0	0.0	43.6	-
0945	7	1	2	0	4	0	0	0	0	0	0	0	0	0	0.0	0	0.0	0	0.0	40.3	-
1000	10	0	9	0	1	0	0	0	0	0	0	0	0	0	0.0	0	0.0	0	0.0	39	-
1015	12	0	9	0	3	0	0	0	0	0	0	0	0	1	8.3	0	0.0	0	0.0	46.5	56.7
1030	9	0	8	0	1	0	0	0	0	0	0	0	0	0	0.0	0	0.0	0	0.0	41.5	-
1045	9	1	6	0	1	1	0	0	0	0	0	0	0	0	0.0	0	0.0	0	0.0	34.3	-
1100	4	0	2	0	2	0	0	0	0	0	0	0	0	0	0.0	0	0.0	0	0.0	40.7	-
1115	9	0	8	0	1	0	0	0	0	0	0	0	0	0	0.0	0	0.0	0	0.0	38	-
1130	2	1	1	0	0	0	0	0	0	0	0	0	0	0	0.0	0	0.0	0	0.0	42.5	-
1145	7	0	3	0	4	0	0	0	0	0	0	0	0	0	0.0	0	0.0	0	0.0	43.2	-
1200	8	0	7	0	1	0	0	0	0	0	0	0	0	0	0.0	0	0.0	0	0.0	44.2	-
1215	7	0	7	0	0	0	0	0	0	0	0	0	0	0	0.0	0	0.0	0	0.0	44.6	-
1230	7	0	6	0	1	0	0	0	0	0	0	0	0	0	0.0	0	0.0	0	0.0	45.9	-
1245	9	0	7	1	1	0	0	0	0	0	0	0	0	0	0.0	0	0.0	0	0.0	41	-
1300	7	0	2	1	3	0	0	1	0	0	0	0	0	0	0.0	0	0.0	0	0.0	42.7	-
1315	7	0	6	0	1	0	0	0	0	0	0	0	0	0	0.0	0	0.0	0	0.0	42.5	-
1330	6	0	3	0	3	0	0	0	0	0	0	0	0	1	16.7	0	0.0	0	0.0	50.2	-
1345	11	0	8	1	2	0	0	0	0	0	0	0	0	0	0.0	0	0.0	0	0.0	42.8	52.3
1400	8	0	6	0	1	0	0	0	0	1	0	0	0	0	0.0	0	0.0	0	0.0	44.7	-
1415	7	0	7	0	0	0	0	0	0	0	0	0	0	0	0.0	0	0.0	0	0.0	47.8	-
1430	10	0	6	0	4	0	0	0	0	0	0	0	0	0	0.0	0	0.0	0	0.0	42.8	-
1445	13	0	9	1	3	0	0	0	0	0	0	0	0	0	0.0	0	0.0	0	0.0	45.2	55.7
1500	10	3	4	1	2	0	0	0	0	0	0	0	0	0	0.0	0	0.0	0	0.0	38.4	-
1515	9	0	5	0	4	0	0	0	0	0	0	0	0	0	0.0	0	0.0	0	0.0	43.9	-
1530	9	0	7	0	2	0	0	0	0	0	0	0	0	0	0.0	0	0.0	0	0.0	47.4	-
1545	**18**	**0**	**16**	**0**	**2**	**0**	**0**	**0**	**0**	**0**	**0**	**0**	**0**	**0**	**0.0**	**0**	**0.0**	**0**	**0.0**	**44.7**	**53.6**
1600	12	0	9	0	2	1	0	0	0	0	0	0	0	0	0.0	0	0.0	0	0.0	44.8	52.4
1615	8	0	7	0	1	0	0	0	0	0	0	0	0	0	0.0	0	0.0	0	0.0	47	-
1630	14	0	11	0	3	0	0	0	0	0	0	0	0	0	0.0	0	0.0	0	0.0	44.7	52.2
1645	16	1	13	0	1	0	1	0	0	0	0	0	0	0	0.0	0	0.0	0	0.0	44.2	51.8
1700	10	0	8	0	2	0	0	0	0	0	0	0	0	0	0.0	0	0.0	0	0.0	44.6	-
1715	11	0	8	0	3	0	0	0	0	0	0	0	0	0	0.0	0	0.0	0	0.0	46.8	57.5
1730	11	0	8	0	3	0	0	0	0	0	0	0	0	0	0.0	0	0.0	0	0.0	45.1	58.6
1745	12	0	11	1	0	0	0	0	0	0	0	0	0	1	8.3	0	0.0	0	0.0	44.5	53.9
1800	7	0	7	0	0	0	0	0	0	0	0	0	0	0	0.0	0	0.0	0	0.0	45.2	-
1815	6	0	5	0	1	0	0	0	0	0	0	0	0	0	0.0	0	0.0	0	0.0	37.7	-
1830	7	0	5	0	2	0	0	0	0	0	0	0	0	0	0.0	0	0.0	0	0.0	42.5	-
1845	6	0	6	0	0	0	0	0	0	0	0	0	0	0	0.0	0	0.0	0	0.0	43	-
1900	5	0	4	1	0	0	0	0	0	0	0	0	0	0	0.0	0	0.0	0	0.0	38.8	-
1915	2	0	1	0	1	0	0	0	0	0	0	0	0	0	0.0	0	0.0	0	0.0	45.3	-
1930	2	0	2	0	0	0	0	0	0	0	0	0	0	0	0.0	0	0.0	0	0.0	46.2	-
1945	2	0	2	0	0	0	0	0	0	0	0	0	0	0	0.0	0	0.0	0	0.0	45.6	-
2000	3	0	2	0	1	0	0	0	0	0	0	0	0	0	0.0	0	0.0	0	0.0	44.9	-
2015	10	0	9	0	1	0	0	0	0	0	0	0	0	0	0.0	0	0.0	0	0.0	42.6	-
2030	15	0	13	0	2	0	0	0	0	0	0	0	0	0	0.0	0	0.0	0	0.0	36.4	38.8
2045	**18**	**0**	**13**	**0**	**5**	**0**	**0**	**0**	**0**	**0**	**0**	**0**	**0**	**0**	**0.0**	**0**	**0.0**	**0**	**0.0**	**41.3**	**45.4**
2100	17	0	13	0	2	0	0	0	0	2	0	0	0	0	0.0	0	0.0	0	0.0	39.4	45.8
2115	13	0	11	0	2	0	0	0	0	0	0	0	0	0	0.0	0	0.0	0	0.0	39.6	45.2
2130	12	0	9	0	3	0	0	0	0	0	0	0	0	0	0.0	0	0.0	0	0.0	40.3	45.1
2145	15	0	10	0	2	0	2	0	1	0	0	0	0	0	0.0	0	0.0	0	0.0	36.8	42.4
2200	11	0	8	0	1	0	2	0	0	0	0	0	0	0	0.0	0	0.0	0	0.0	38.5	43.8
2215	9	0	5	0	2	0	2	0	0	0	0	0	0	0	0.0	0	0.0	0	0.0	39	-
2230	5	0	2	0	0	0	3	0	0	0	0	0	0	0	0.0	0	0.0	0	0.0	36.1	-
2245	6	0	5	0	0	0	1	0	0	0	0	0	0	0	0.0	0	0.0	0	0.0	38.5	-
2300	7	0	4	0	0	0	2	0	1	0	0	0	0	0	0.0	0	0.0	0	0.0	34.1	-
2315	12	0	10	1	0	0	1	0	0	0	0	0	0	0	0.0	0	0.0	0	0.0	34.1	37.9
2330	10	0	6	0	0	0	3	0	0	1	0	0	0	0	0.0	0	0.0	0	0.0	38	-
2345	6	0	3	0	2	0	1	0	0	0	0	0	0	0	0.0	0	0.0	0	0.0	39.4	-
07-19	**439**	**7**	**330**	**6**	**89**	**2**	**1**	**1**	**0**	**2**	**1**	**0**	**0**	**5**	**1.1**	**0**	**0.0**	**0**	**0.0**	**43.6**	**50.6**
06-22	**565**	**7**	**428**	**7**	**111**	**2**	**3**	**1**	**1**	**4**	**1**	**0**	**0**	**5**	**0.9**	**0**	**0.0**	**0**	**0.0**	**42.8**	**49.4**
06-00	**631**	**7**	**471**	**8**	**116**	**2**	**18**	**1**	**2**	**5**	**1**	**0**	**0**	**5**	**0.8**	**0**	**0.0**	**0**	**0.0**	**42.2**	**48.7**
00-00	**715**	**7**	**519**	**8**	**138**	**2**	**31**	**1**	**3**	**5**	**1**	**0**	**0**	**6**	**0.8**	**0**	**0.0**	**0**	**0.0**	**42.1**	**48.6**

Site 27
Location KNESSELL ROAD - attached to TREE
Direction Two Way
15 March 2025 Saturday

16557 / NEWARK - ON - TRENT
MARCH 2025
AUTOMATIC TRAFFIC COUNT

Time	Total	Classification												]PSL	]PSL%	]SL1	]SL1%	]SL2	]SL2%	Mean	Vpp
		1	2	3	4	5	6	7	8	9	10	11	12	60	60	68	68	70	70		85
		MCL	SV	SVT	TB2	TB3	T4	ART3	ART4	ART5	ART6	BD	DRT			ACPO	ACPO	DfT	DfT		
0000	**9**	**0**	**3**	**0**	**3**	**0**	**3**	**0**	**0**	**0**	**0**	**0**	**0**	**0**	**0.0**	**0**	**0.0**	**0**	**0.0**	**38.6**	**-**
0015	4	0	0	0	0	0	3	1	0	0	0	0	0	0	0.0	0	0.0	0	0.0	39.1	-
0030	5	0	2	0	1	0	2	0	0	0	0	0	0	0	0.0	0	0.0	0	0.0	38.9	-
0045	3	0	2	0	0	0	0	0	1	0	0	0	0	0	0.0	0	0.0	0	0.0	39.9	-
0100	2	0	0	0	0	0	2	0	0	0	0	0	0	0	0.0	0	0.0	0	0.0	41.8	-
0115	2	0	0	0	1	0	1	0	0	0	0	0	0	0	0.0	0	0.0	0	0.0	40	-
0130	0	0	0	0	0	0	0	0	0	0	0	0	0	0	0.0	0	0.0	0	0.0	-	-
0145	1	0	1	0	0	0	0	0	0	0	0	0	0	0	0.0	0	0.0	0	0.0	44.3	-
0200	0	0	0	0	0	0	0	0	0	0	0	0	0	0	0.0	0	0.0	0	0.0	-	-
0215	2	0	2	0	0	0	0	0	0	0	0	0	0	0	0.0	0	0.0	0	0.0	39.8	-
0230	2	0	0	0	0	0	2	0	0	0	0	0	0	0	0.0	0	0.0	0	0.0	39.7	-
0245	4	0	1	0	0	0	3	0	0	0	0	0	0	0	0.0	0	0.0	0	0.0	40.8	-
0300	6	0	1	0	1	0	4	0	0	0	0	0	0	0	0.0	0	0.0	0	0.0	40.1	-
0315	1	0	0	0	1	0	0	0	0	0	0	0	0	0	0.0	0	0.0	0	0.0	45.7	-
0330	0	0	0	0	0	0	0	0	0	0	0	0	0	0	0.0	0	0.0	0	0.0	-	-
0345	2	0	0	0	0	0	2	0	0	0	0	0	0	0	0.0	0	0.0	0	0.0	34.3	-
0400	4	0	0	0	4	0	0	0	0	0	0	0	0	0	0.0	0	0.0	0	0.0	42.1	-
0415	1	0	1	0	0	0	0	0	0	0	0	0	0	0	0.0	0	0.0	0	0.0	39	-
0430	3	0	0	0	1	0	0	0	0	1	1	0	0	0	0.0	0	0.0	0	0.0	38.5	-
0445	8	0	6	0	1	0	0	0	0	1	0	0	0	0	0.0	0	0.0	0	0.0	41.1	-
0500	6	0	3	0	3	0	0	0	0	0	0	0	0	0	0.0	0	0.0	0	0.0	43.1	-
0515	6	0	3	0	2	1	0	0	0	0	0	0	0	0	0.0	0	0.0	0	0.0	41.1	-
0530	0	0	0	0	0	0	0	0	0	0	0	0	0	0	0.0	0	0.0	0	0.0	-	-
0545	0	0	0	0	0	0	0	0	0	0	0	0	0	0	0.0	0	0.0	0	0.0	-	-
0600	1	0	1	0	0	0	0	0	0	0	0	0	0	0	0.0	0	0.0	0	0.0	37.1	-
0615	3	0	2	0	1	0	0	0	0	0	0	0	0	0	0.0	0	0.0	0	0.0	35.5	-
0630	2	0	2	0	0	0	0	0	0	0	0	0	0	0	0.0	0	0.0	0	0.0	40.3	-
0645	2	0	1	0	1	0	0	0	0	0	0	0	0	0	0.0	0	0.0	0	0.0	39.3	-
0700	0	0	0	0	0	0	0	0	0	0	0	0	0	0	0.0	0	0.0	0	0.0	-	-
0715	1	0	0	0	1	0	0	0	0	0	0	0	0	0	0.0	0	0.0	0	0.0	38.2	-
0730	4	0	3	0	1	0	0	0	0	0	0	0	0	0	0.0	0	0.0	0	0.0	44.8	-
0745	4	0	4	0	0	0	0	0	0	0	0	0	0	0	0.0	0	0.0	0	0.0	43.5	-
0800	2	0	1	0	1	0	0	0	0	0	0	0	0	0	0.0	0	0.0	0	0.0	42.8	-
0815	2	0	2	0	0	0	0	0	0	0	0	0	0	0	0.0	0	0.0	0	0.0	47.1	-
0830	4	0	3	0	1	0	0	0	0	0	0	0	0	0	0.0	0	0.0	0	0.0	41.5	-
0845	6	0	5	0	1	0	0	0	0	0	0	0	0	0	0.0	0	0.0	0	0.0	35	-
0900	0	0	0	0	0	0	0	0	0	0	0	0	0	0	0.0	0	0.0	0	0.0	-	-
0915	7	1	5	0	0	0	1	0	0	0	0	0	0	0	0.0	0	0.0	0	0.0	38	-
0930	3	0	2	0	1	0	0	0	0	0	0	0	0	0	0.0	0	0.0	0	0.0	46.3	-
0945	**9**	**0**	**6**	**0**	**3**	**0**	**0**	**0**	**0**	**0**	**0**	**0**	**0**	**0**	**0.0**	**0**	**0.0**	**0**	**0.0**	**41.8**	**-**
1000	5	0	4	0	1	0	0	0	0	0	0	0	0	0	0.0	0	0.0	0	0.0	46.4	-
1015	7	0	6	0	1	0	0	0	0	0	0	0	0	0	0.0	0	0.0	0	0.0	40.8	-
1030	4	0	4	0	0	0	0	0	0	0	0	0	0	0	0.0	0	0.0	0	0.0	40.7	-
1045	6	0	2	0	3	0	1	0	0	0	0	0	0	0	0.0	0	0.0	0	0.0	36	-
1100	7	0	7	0	0	0	0	0	0	0	0	0	0	0	0.0	0	0.0	0	0.0	46.3	-
1115	6	1	5	0	0	0	0	0	0	0	0	0	0	0	0.0	0	0.0	0	0.0	38.4	-
1130	6	0	6	0	0	0	0	0	0	0	0	0	0	0	0.0	0	0.0	0	0.0	38.2	-
1145	6	0	5	0	1	0	0	0	0	0	0	0	0	0	0.0	0	0.0	0	0.0	37.2	-
1200	4	0	2	0	1	0	0	0	1	0	0	0	0	0	0.0	0	0.0	0	0.0	38.1	-
1215	6	0	5	0	1	0	0	0	0	0	0	0	0	0	0.0	0	0.0	0	0.0	42.5	-
1230	**12**	**0**	**10**	**0**	**2**	**0**	**0**	**0**	**0**	**0**	**0**	**0**	**0**	**0**	**0.0**	**0**	**0.0**	**0**	**0.0**	**39.2**	**49.1**
1245	7	1	5	0	1	0	0	0	0	0	0	0	0	0	0.0	0	0.0	0	0.0	49.5	-
1300	10	1	8	0	1	0	0	0	0	0	0	0	0	0	0.0	0	0.0	0	0.0	40.6	-
1315	9	0	7	0	2	0	0	0	0	0	0	0	0	0	0.0	0	0.0	0	0.0	38.8	-
1330	7	0	4	2	1	0	0	0	0	0	0	0	0	0	0.0	0	0.0	0	0.0	35.6	-
1345	9	1	7	0	1	0	0	0	0	0	0	0	0	0	0.0	0	0.0	0	0.0	37.5	-
1400	7	1	5	0	1	0	0	0	0	0	0	0	0	0	0.0	0	0.0	0	0.0	37.6	-
1415	6	0	4	0	2	0	0	0	0	0	0	0	0	0	0.0	0	0.0	0	0.0	40.5	-
1430	2	0	2	0	0	0	0	0	0	0	0	0	0	0	0.0	0	0.0	0	0.0	42.4	-
1445	6	0	6	0	0	0	0	0	0	0	0	0	0	0	0.0	0	0.0	0	0.0	46.8	-
1500	4	0	4	0	0	0	0	0	0	0	0	0	0	0	0.0	0	0.0	0	0.0	43.3	-
1515	5	1	4	0	0	0	0	0	0	0	0	0	0	0	0.0	0	0.0	0	0.0	38.5	-
1530	3	0	3	0	0	0	0	0	0	0	0	0	0	0	0.0	0	0.0	0	0.0	38.8	-
1545	5	0	5	0	0	0	0	0	0	0	0	0	0	0	0.0	0	0.0	0	0.0	41.6	-
1600	8	1	6	0	1	0	0	0	0	0	0	0	0	0	0.0	0	0.0	0	0.0	38.4	-
1615	8	0	8	0	0	0	0	0	0	0	0	0	0	2	25.0	0	0.0	0	0.0	46.5	-
1630	7	0	5	0	2	0	0	0	0	0	0	0	0	0	0.0	0	0.0	0	0.0	43.6	-
1645	2	0	0	0	2	0	0	0	0	0	0	0	0	0	0.0	0	0.0	0	0.0	42.6	-
1700	4	0	4	0	0	0	0	0	0	0	0	0	0	0	0.0	0	0.0	0	0.0	37.5	-
1715	4	0	4	0	0	0	0	0	0	0	0	0	0	0	0.0	0	0.0	0	0.0	38.9	-
1730	2	0	1	0	1	0	0	0	0	0	0	0	0	0	0.0	0	0.0	0	0.0	39.5	-
1745	3	0	3	0	0	0	0	0	0	0	0	0	0	0	0.0	0	0.0	0	0.0	39.4	-
1800	1	0	1	0	0	0	0	0	0	0	0	0	0	0	0.0	0	0.0	0	0.0	39.6	-
1815	3	0	3	0	0	0	0	0	0	0	0	0	0	0	0.0	0	0.0	0	0.0	45.5	-
1830	1	0	1	0	0	0	0	0	0	0	0	0	0	0	0.0	0	0.0	0	0.0	49.3	-
1845	5	0	5	0	0	0	0	0	0	0	0	0	0	0	0.0	0	0.0	0	0.0	45.6	-
1900	1	0	1	0	0	0	0	0	0	0	0	0	0	0	0.0	0	0.0	0	0.0	46.7	-
1915	0	0	0	0	0	0	0	0	0	0	0	0	0	0	0.0	0	0.0	0	0.0	-	-
1930	2	0	2	0	0	0	0	0	0	0	0	0	0	0	0.0	0	0.0	0	0.0	44.5	-
1945	2	0	2	0	0	0	0	0	0	0	0	0	0	0	0.0	0	0.0	0	0.0	56.9	-
2000	2	0	2	0	0	0	0	0	0	0	0	0	0	0	0.0	0	0.0	0	0.0	42.7	-
2015	4	0	3	0	1	0	0	0	0	0	0	0	0	1	25.0	0	0.0	0	0.0	42.6	-
2030	3	0	3	0	0	0	0	0	0	0	0	0	0	0	0.0	0	0.0	0	0.0	37.4	-
2045	1	0	1	0	0	0	0	0	0	0	0	0	0	0	0.0	0	0.0	0	0.0	32.1	-
2100	1	0	1	0	0	0	0	0	0	0	0	0	0	0	0.0	0	0.0	0	0.0	36.1	-
2115	1	0	1	0	0	0	0	0	0	0	0	0	0	0	0.0	0	0.0	0	0.0	46.6	-
2130	1	0	1	0	0	0	0	0	0	0	0	0	0	0	0.0	0	0.0	0	0.0	38.1	-
2145	1	0	0	0	1	0	0	0	0	0	0	0	0	0	0.0	0	0.0	0	0.0	58.1	-
2200	1	0	1	0	0	0	0	0	0	0	0	0	0	0	0.0	0	0.0	0	0.0	30	-
2215	0	0	0	0	0	0	0	0	0	0	0	0	0	0	0.0	0	0.0	0	0.0	-	-
2230	0	0	0	0	0	0	0	0	0	0	0	0	0	0	0.0	0	0.0	0	0.0	-	-
2245	1	0	1	0	0	0	0	0	0	0	0	0	0	0	0.0	0	0.0	0	0.0	46.8	-
2300	1	0	1	0	0	0	0	0	0	0	0	0	0	0	0.0	0	0.0	0	0.0	36.5	-
2315	2	0	1	0	1	0	0	0	0	0	0	0	0	1	50.0	0	0.0	0	0.0	59.1	-
2330	0	0	0	0	0	0	0	0	0	0	0	0	0	0	0.0	0	0.0	0	0.0	-	-
2345	1	0	0	0	1	0	0	0	0	0	0	0	0	0	0.0	0	0.0	0	0.0	41.6	-
07-19	**239**	**8**	**192**	**2**	**34**	**0**	**2**	**0**	**1**	**0**	**0**	**0**	**0**	**2**	**0.8**	**0**	**0.0**	**0**	**0.0**	**40.9**	**49**
06-22	**266**	**8**	**215**	**2**	**38**	**0**	**2**	**0**	**1**	**0**	**0**	**0**	**0**	**3**	**1.1**	**0**	**0.0**	**0**	**0.0**	**41**	**49**
06-00	**272**	**8**	**219**	**2**	**40**	**0**	**2**	**0**	**1**	**0**	**0**	**0**	**0**	**4**	**1.5**	**0**	**0.0**	**0**	**0.0**	**41.1**	**49.3**
00-00	**343**	**8**	**244**	**2**	**58**	**1**	**24**	**1**	**2**	**2**	**1**	**0**	**0**	**4**	**1.2**	**0**	**0.0**	**0**	**0.0**	**41**	**47.8**

Site 27
Location KNESSELL ROAD - attached to TREE
Direction Two Way
16 March 2025 Sunday

16557 / NEWARK - ON - TRENT
MARCH 2025
AUTOMATIC TRAFFIC COUNT

Time	Total	Classification												]PSL	]PSL%	]SL1	]SL1%	]SL2	]SL2%	Mean	Vpp
		1	2	3	4	5	6	7	8	9	10	11	12	60	60	68	68	70	70		85
		MCL	SV	SVT	TB2	TB3	T4	ART3	ART4	ART5	ART6	BD	DRT			ACPO	ACPO	DfT	DfT		
0000	0	0	0	0	0	0	0	0	0	0	0	0	0	0	0.0	0	0.0	0	0.0	-	-
0015	1	0	0	0	1	0	0	0	0	0	0	0	0	0	0.0	0	0.0	0	0.0	43.4	-
0030	0	0	0	0	0	0	0	0	0	0	0	0	0	0	0.0	0	0.0	0	0.0	-	-
0045	0	0	0	0	0	0	0	0	0	0	0	0	0	0	0.0	0	0.0	0	0.0	-	-
0100	0	0	0	0	0	0	0	0	0	0	0	0	0	0	0.0	0	0.0	0	0.0	-	-
0115	0	0	0	0	0	0	0	0	0	0	0	0	0	0	0.0	0	0.0	0	0.0	-	-
0130	2	0	2	0	0	0	0	0	0	0	0	0	0	0	0.0	0	0.0	0	0.0	37.9	-
0145	0	0	0	0	0	0	0	0	0	0	0	0	0	0	0.0	0	0.0	0	0.0	-	-
0200	0	0	0	0	0	0	0	0	0	0	0	0	0	0	0.0	0	0.0	0	0.0	-	-
0215	0	0	0	0	0	0	0	0	0	0	0	0	0	0	0.0	0	0.0	0	0.0	-	-
0230	0	0	0	0	0	0	0	0	0	0	0	0	0	0	0.0	0	0.0	0	0.0	-	-
0245	1	0	1	0	0	0	0	0	0	0	0	0	0	0	0.0	0	0.0	0	0.0	53.9	-
0300	0	0	0	0	0	0	0	0	0	0	0	0	0	0	0.0	0	0.0	0	0.0	-	-
0315	0	0	0	0	0	0	0	0	0	0	0	0	0	0	0.0	0	0.0	0	0.0	-	-
0330	0	0	0	0	0	0	0	0	0	0	0	0	0	0	0.0	0	0.0	0	0.0	-	-
0345	0	0	0	0	0	0	0	0	0	0	0	0	0	0	0.0	0	0.0	0	0.0	-	-
0400	0	0	0	0	0	0	0	0	0	0	0	0	0	0	0.0	0	0.0	0	0.0	-	-
0415	0	0	0	0	0	0	0	0	0	0	0	0	0	0	0.0	0	0.0	0	0.0	-	-
0430	0	0	0	0	0	0	0	0	0	0	0	0	0	0	0.0	0	0.0	0	0.0	-	-
0445	0	0	0	0	0	0	0	0	0	0	0	0	0	0	0.0	0	0.0	0	0.0	-	-
0500	0	0	0	0	0	0	0	0	0	0	0	0	0	0	0.0	0	0.0	0	0.0	-	-
0515	2	1	1	0	0	0	0	0	0	0	0	0	0	0	0.0	0	0.0	0	0.0	27.1	-
0530	0	0	0	0	0	0	0	0	0	0	0	0	0	0	0.0	0	0.0	0	0.0	-	-
0545	0	0	0	0	0	0	0	0	0	0	0	0	0	0	0.0	0	0.0	0	0.0	-	-
0600	0	0	0	0	0	0	0	0	0	0	0	0	0	0	0.0	0	0.0	0	0.0	-	-
0615	0	0	0	0	0	0	0	0	0	0	0	0	0	0	0.0	0	0.0	0	0.0	-	-
0630	1	0	1	0	0	0	0	0	0	0	0	0	0	0	0.0	0	0.0	0	0.0	14.1	-
0645	1	0	0	0	1	0	0	0	0	0	0	0	0	0	0.0	0	0.0	0	0.0	34.3	-
0700	0	0	0	0	0	0	0	0	0	0	0	0	0	0	0.0	0	0.0	0	0.0	-	-
0715	2	0	2	0	0	0	0	0	0	0	0	0	0	0	0.0	0	0.0	0	0.0	28.6	-
0730	2	0	2	0	0	0	0	0	0	0	0	0	0	0	0.0	0	0.0	0	0.0	37.5	-
0745	1	0	1	0	0	0	0	0	0	0	0	0	0	0	0.0	0	0.0	0	0.0	52.1	-
0800	1	0	1	0	0	0	0	0	0	0	0	0	0	0	0.0	0	0.0	0	0.0	45.3	-
0815	1	0	1	0	0	0	0	0	0	0	0	0	0	0	0.0	0	0.0	0	0.0	54.4	-
0830	3	0	3	0	0	0	0	0	0	0	0	0	0	0	0.0	0	0.0	0	0.0	47.6	-
0845	2	0	1	1	0	0	0	0	0	0	0	0	0	0	0.0	0	0.0	0	0.0	42.9	-
0900	2	0	2	0	0	0	0	0	0	0	0	0	0	0	0.0	0	0.0	0	0.0	39.4	-
0915	2	1	1	0	0	0	0	0	0	0	0	0	0	0	0.0	0	0.0	0	0.0	29	-
0930	4	1	3	0	0	0	0	0	0	0	0	0	0	0	0.0	0	0.0	0	0.0	33	-
0945	4	0	3	0	1	0	0	0	0	0	0	0	0	0	0.0	0	0.0	0	0.0	37.1	-
1000	5	0	4	0	1	0	0	0	0	0	0	0	0	0	0.0	0	0.0	0	0.0	40.5	-
1015	7	1	5	0	0	0	1	0	0	0	0	0	0	0	0.0	0	0.0	0	0.0	33.4	-
1030	9	2	6	0	0	0	1	0	0	0	0	0	0	0	0.0	0	0.0	0	0.0	41	-
1045	**10**	**0**	**10**	**0**	**0**	**0**	**0**	**0**	**0**	**0**	**0**	**0**	**0**	**0**	**0.0**	**0**	**0.0**	**0**	**0.0**	**38.9**	**-**
1100	3	0	3	0	0	0	0	0	0	0	0	0	0	0	0.0	0	0.0	0	0.0	44.6	-
1115	8	0	6	0	2	0	0	0	0	0	0	0	0	0	0.0	0	0.0	0	0.0	47.5	-
1130	8	1	6	0	0	1	0	0	0	0	0	0	0	0	0.0	0	0.0	0	0.0	40.2	-
1145	5	0	4	0	1	0	0	0	0	0	0	0	0	1	20.0	0	0.0	0	0.0	50	-
1200	7	0	6	0	1	0	0	0	0	0	0	0	0	0	0.0	0	0.0	0	0.0	42.8	-
1215	4	0	4	0	0	0	0	0	0	0	0	0	0	0	0.0	0	0.0	0	0.0	39.1	-
1230	11	1	10	0	0	0	0	0	0	0	0	0	0	0	0.0	0	0.0	0	0.0	44.4	51.8
1245	5	1	4	0	0	0	0	0	0	0	0	0	0	0	0.0	0	0.0	0	0.0	39.6	-
1300	6	0	6	0	0	0	0	0	0	0	0	0	0	0	0.0	0	0.0	0	0.0	39.4	-
1315	4	0	2	0	2	0	0	0	0	0	0	0	0	0	0.0	0	0.0	0	0.0	41.8	-
1330	**13**	**1**	**11**	**0**	**1**	**0**	**0**	**0**	**0**	**0**	**0**	**0**	**0**	**0**	**0.0**	**0**	**0.0**	**0**	**0.0**	**37.2**	**46**
1345	8	0	7	0	1	0	0	0	0	0	0	0	0	0	0.0	0	0.0	0	0.0	41.5	-
1400	3	1	1	0	1	0	0	0	0	0	0	0	0	0	0.0	0	0.0	0	0.0	34.8	-
1415	8	0	4	0	4	0	0	0	0	0	0	0	0	0	0.0	0	0.0	0	0.0	42.8	-
1430	12	0	8	0	3	0	0	0	1	0	0	0	0	0	0.0	0	0.0	0	0.0	40.6	45.9
1445	4	0	4	0	0	0	0	0	0	0	0	0	0	0	0.0	0	0.0	0	0.0	40.4	-
1500	6	0	6	0	0	0	0	0	0	0	0	0	0	0	0.0	0	0.0	0	0.0	39.8	-
1515	8	0	6	0	2	0	0	0	0	0	0	0	0	0	0.0	0	0.0	0	0.0	43.2	-
1530	3	0	3	0	0	0	0	0	0	0	0	0	0	0	0.0	0	0.0	0	0.0	43.1	-
1545	6	0	6	0	0	0	0	0	0	0	0	0	0	0	0.0	0	0.0	0	0.0	41.8	-
1600	7	0	7	0	0	0	0	0	0	0	0	0	0	0	0.0	0	0.0	0	0.0	37	-
1615	6	0	3	0	3	0	0	0	0	0	0	0	0	0	0.0	0	0.0	0	0.0	36.2	-
1630	1	0	1	0	0	0	0	0	0	0	0	0	0	0	0.0	0	0.0	0	0.0	50.8	-
1645	4	0	3	0	1	0	0	0	0	0	0	0	0	0	0.0	0	0.0	0	0.0	41.8	-
1700	2	0	2	0	0	0	0	0	0	0	0	0	0	0	0.0	0	0.0	0	0.0	42.7	-
1715	1	0	1	0	0	0	0	0	0	0	0	0	0	0	0.0	0	0.0	0	0.0	39	-
1730	3	0	2	0	1	0	0	0	0	0	0	0	0	0	0.0	0	0.0	0	0.0	44.4	-
1745	1	0	0	0	1	0	0	0	0	0	0	0	0	0	0.0	0	0.0	0	0.0	46.2	-
1800	0	0	0	0	0	0	0	0	0	0	0	0	0	0	0.0	0	0.0	0	0.0	-	-
1815	3	0	3	0	0	0	0	0	0	0	0	0	0	0	0.0	0	0.0	0	0.0	40.3	-
1830	4	0	4	0	0	0	0	0	0	0	0	0	0	0	0.0	0	0.0	0	0.0	41.1	-
1845	3	0	3	0	0	0	0	0	0	0	0	0	0	0	0.0	0	0.0	0	0.0	55.4	-
1900	2	0	2	0	0	0	0	0	0	0	0	0	0	0	0.0	0	0.0	0	0.0	44.5	-
1915	1	0	1	0	0	0	0	0	0	0	0	0	0	0	0.0	0	0.0	0	0.0	47	-
1930	1	0	1	0	0	0	0	0	0	0	0	0	0	0	0.0	0	0.0	0	0.0	33.8	-
1945	0	0	0	0	0	0	0	0	0	0	0	0	0	0	0.0	0	0.0	0	0.0	-	-
2000	2	0	2	0	0	0	0	0	0	0	0	0	0	0	0.0	0	0.0	0	0.0	37	-
2015	0	0	0	0	0	0	0	0	0	0	0	0	0	0	0.0	0	0.0	0	0.0	-	-
2030	1	0	1	0	0	0	0	0	0	0	0	0	0	0	0.0	0	0.0	0	0.0	36.6	-
2045	1	0	0	0	1	0	0	0	0	0	0	0	0	0	0.0	0	0.0	0	0.0	51.5	-
2100	1	0	0	0	1	0	0	0	0	0	0	0	0	0	0.0	0	0.0	0	0.0	50.8	-
2115	0	0	0	0	0	0	0	0	0	0	0	0	0	0	0.0	0	0.0	0	0.0	-	-
2130	0	0	0	0	0	0	0	0	0	0	0	0	0	0	0.0	0	0.0	0	0.0	-	-
2145	0	0	0	0	0	0	0	0	0	0	0	0	0	0	0.0	0	0.0	0	0.0	-	-
2200	0	0	0	0	0	0	0	0	0	0	0	0	0	0	0.0	0	0.0	0	0.0	-	-
2215	0	0	0	0	0	0	0	0	0	0	0	0	0	0	0.0	0	0.0	0	0.0	-	-
2230	1	0	1	0	0	0	0	0	0	0	0	0	0	0	0.0	0	0.0	0	0.0	41.5	-
2245	0	0	0	0	0	0	0	0	0	0	0	0	0	0	0.0	0	0.0	0	0.0	-	-
2300	1	0	1	0	0	0	0	0	0	0	0	0	0	1	100.0	0	0.0	0	0.0	60.9	-
2315	1	0	1	0	0	0	0	0	0	0	0	0	0	0	0.0	0	0.0	0	0.0	42.8	-
2330	0	0	0	0	0	0	0	0	0	0	0	0	0	0	0.0	0	0.0	0	0.0	-	-
2345	0	0	0	0	0	0	0	0	0	0	0	0	0	0	0.0	0	0.0	0	0.0	-	-
07-19	**222**	**10**	**181**	**1**	**26**	**1**	**2**	**0**	**1**	**0**	**0**	**0**	**0**	**1**	**0.5**	**0**	**0.0**	**0**	**0.0**	**40.9**	**48.7**
06-22	**233**	**10**	**189**	**1**	**29**	**1**	**2**	**0**	**1**	**0**	**0**	**0**	**0**	**1**	**0.4**	**0**	**0.0**	**0**	**0.0**	**40.8**	**48.8**
06-00	**236**	**10**	**192**	**1**	**29**	**1**	**2**	**0**	**1**	**0**	**0**	**0**	**0**	**2**	**0.8**	**0**	**0.0**	**0**	**0.0**	**40.9**	**48.8**
00-00	**242**	**11**	**196**	**1**	**30**	**1**	**2**	**0**	**1**	**0**	**0**	**0**	**0**	**2**	**0.8**	**0**	**0.0**	**0**	**0.0**	**40.8**	**48.8**

Site 27
Location KNESSELL ROAD - attached to TREE
Direction Two Way
17 March 2025 Monday

16557 / NEWARK - ON - TRENT
MARCH 2025
AUTOMATIC TRAFFIC COUNT

Time	Total	Classification												]PSL	]PSL%	]SL1	]SL1%	]SL2	]SL2%	Mean	Vpp
		1	2	3	4	5	6	7	8	9	10	11	12	60	60	68	68	70	70		85
		MCL	SV	SVT	TB2	TB3	T4	ART3	ART4	ART5	ART6	BD	DRT			ACPO	ACPO	DfT	DfT		
0000	0	0	0	0	0	0	0	0	0	0	0	0	0	0	0.0	0	0.0	0	0.0	-	-
0015	1	0	0	0	1	0	0	0	0	0	0	0	0	0	0.0	0	0.0	0	0.0	36.6	-
0030	1	0	0	0	1	0	0	0	0	0	0	0	0	0	0.0	0	0.0	0	0.0	44	-
0045	0	0	0	0	0	0	0	0	0	0	0	0	0	0	0.0	0	0.0	0	0.0	-	-
0100	0	0	0	0	0	0	0	0	0	0	0	0	0	0	0.0	0	0.0	0	0.0	-	-
0115	0	0	0	0	0	0	0	0	0	0	0	0	0	0	0.0	0	0.0	0	0.0	-	-
0130	0	0	0	0	0	0	0	0	0	0	0	0	0	0	0.0	0	0.0	0	0.0	-	-
0145	2	0	2	0	0	0	0	0	0	0	0	0	0	0	0.0	0	0.0	0	0.0	38.7	-
0200	0	0	0	0	0	0	0	0	0	0	0	0	0	0	0.0	0	0.0	0	0.0	-	-
0215	0	0	0	0	0	0	0	0	0	0	0	0	0	0	0.0	0	0.0	0	0.0	-	-
0230	0	0	0	0	0	0	0	0	0	0	0	0	0	0	0.0	0	0.0	0	0.0	-	-
0245	0	0	0	0	0	0	0	0	0	0	0	0	0	0	0.0	0	0.0	0	0.0	-	-
0300	0	0	0	0	0	0	0	0	0	0	0	0	0	0	0.0	0	0.0	0	0.0	-	-
0315	0	0	0	0	0	0	0	0	0	0	0	0	0	0	0.0	0	0.0	0	0.0	-	-
0330	0	0	0	0	0	0	0	0	0	0	0	0	0	0	0.0	0	0.0	0	0.0	-	-
0345	0	0	0	0	0	0	0	0	0	0	0	0	0	0	0.0	0	0.0	0	0.0	-	-
0400	1	0	0	0	1	0	0	0	0	0	0	0	0	0	0.0	0	0.0	0	0.0	50.5	-
0415	1	0	1	0	0	0	0	0	0	0	0	0	0	0	0.0	0	0.0	0	0.0	48.7	-
0430	0	0	0	0	0	0	0	0	0	0	0	0	0	0	0.0	0	0.0	0	0.0	-	-
0445	1	0	0	0	1	0	0	0	0	0	0	0	0	0	0.0	0	0.0	0	0.0	44.9	-
0500	2	0	1	0	1	0	0	0	0	0	0	0	0	0	0.0	0	0.0	0	0.0	39.8	-
0515	1	0	1	0	0	0	0	0	0	0	0	0	0	0	0.0	0	0.0	0	0.0	40.1	-
0530	4	0	1	0	3	0	0	0	0	0	0	0	0	0	0.0	0	0.0	0	0.0	39	-
0545	2	0	2	0	0	0	0	0	0	0	0	0	0	0	0.0	0	0.0	0	0.0	45.4	-
0600	0	0	0	0	0	0	0	0	0	0	0	0	0	0	0.0	0	0.0	0	0.0	-	-
0615	2	0	1	0	1	0	0	0	0	0	0	0	0	0	0.0	0	0.0	0	0.0	43.2	-
0630	5	0	3	0	2	0	0	0	0	0	0	0	0	0	0.0	0	0.0	0	0.0	41.3	-
0645	6	0	5	0	1	0	0	0	0	0	0	0	0	0	0.0	0	0.0	0	0.0	45.4	-
0700	5	0	4	0	1	0	0	0	0	0	0	0	0	1	20.0	0	0.0	0	0.0	44.8	-
0715	10	0	10	0	0	0	0	0	0	0	0	0	0	0	0.0	0	0.0	0	0.0	42.1	-
0730	6	0	4	0	2	0	0	0	0	0	0	0	0	0	0.0	0	0.0	0	0.0	42.6	-
0745	11	0	9	0	2	0	0	0	0	0	0	0	0	0	0.0	0	0.0	0	0.0	45.2	54.2
0800	11	0	8	0	3	0	0	0	0	0	0	0	0	0	0.0	0	0.0	0	0.0	43.7	51.8
0815	10	0	9	0	1	0	0	0	0	0	0	0	0	0	0.0	0	0.0	0	0.0	45.9	-
0830	10	0	8	0	2	0	0	0	0	0	0	0	0	0	0.0	0	0.0	0	0.0	42.9	-
0845	7	0	6	0	1	0	0	0	0	0	0	0	0	0	0.0	0	0.0	0	0.0	48.1	-
0900	**12**	**0**	**10**	**0**	**2**	**0**	**0**	**0**	**0**	**0**	**0**	**0**	**0**	**1**	**8.3**	**0**	**0.0**	**0**	**0.0**	**46.2**	**60.1**
0915	10	0	7	1	1	1	0	0	0	0	0	0	0	0	0.0	0	0.0	0	0.0	48	-
0930	8	0	7	0	1	0	0	0	0	0	0	0	0	0	0.0	0	0.0	0	0.0	38.5	-
0945	7	0	5	0	1	1	0	0	0	0	0	0	0	1	14.3	0	0.0	0	0.0	44.7	-
1000	8	0	7	0	1	0	0	0	0	0	0	0	0	0	0.0	0	0.0	0	0.0	42.7	-
1015	6	0	6	0	0	0	0	0	0	0	0	0	0	0	0.0	0	0.0	0	0.0	45.9	-
1030	6	0	5	0	1	0	0	0	0	0	0	0	0	0	0.0	0	0.0	0	0.0	41.2	-
1045	6	0	6	0	0	0	0	0	0	0	0	0	0	0	0.0	0	0.0	0	0.0	41.2	-
1100	11	0	9	0	2	0	0	0	0	0	0	0	0	0	0.0	0	0.0	0	0.0	40.3	48.9
1115	7	0	5	0	1	1	0	0	0	0	0	0	0	1	14.3	0	0.0	0	0.0	42.4	-
1130	7	0	7	0	0	0	0	0	0	0	0	0	0	0	0.0	0	0.0	0	0.0	39.1	-
1145	7	0	5	0	2	0	0	0	0	0	0	0	0	0	0.0	0	0.0	0	0.0	44.6	-
1200	7	0	6	0	0	0	1	0	0	0	0	0	0	0	0.0	0	0.0	0	0.0	38	-
1215	9	1	6	1	1	0	0	0	0	0	0	0	0	0	0.0	0	0.0	0	0.0	40	-
1230	6	0	4	0	2	0	0	0	0	0	0	0	0	0	0.0	0	0.0	0	0.0	35.5	-
1245	4	0	2	0	1	0	0	0	0	1	0	0	0	0	0.0	0	0.0	0	0.0	47.3	-
1300	6	0	4	0	2	0	0	0	0	0	0	0	0	0	0.0	0	0.0	0	0.0	43.5	-
1315	7	0	2	0	2	1	0	1	0	1	0	0	0	1	14.3	0	0.0	0	0.0	43.3	-
1330	5	0	4	0	0	1	0	0	0	0	0	0	0	0	0.0	0	0.0	0	0.0	42.8	-
1345	7	0	6	0	1	0	0	0	0	0	0	0	0	0	0.0	0	0.0	0	0.0	43.2	-
1400	6	0	4	0	2	0	0	0	0	0	0	0	0	0	0.0	0	0.0	0	0.0	50.8	-
1415	11	0	8	0	2	0	1	0	0	0	0	0	0	0	0.0	0	0.0	0	0.0	43.3	54.6
1430	8	0	8	0	0	0	0	0	0	0	0	0	0	0	0.0	0	0.0	0	0.0	36	-
1445	11	0	8	0	3	0	0	0	0	0	0	0	0	0	0.0	0	0.0	0	0.0	47.1	56.4
1500	8	0	7	0	1	0	0	0	0	0	0	0	0	0	0.0	0	0.0	0	0.0	37.6	-
1515	10	0	6	1	2	0	0	0	0	1	0	0	0	0	0.0	0	0.0	0	0.0	42.5	-
1530	15	0	14	1	0	0	0	0	0	0	0	0	0	0	0.0	0	0.0	0	0.0	40.2	46.9
1545	6	0	5	0	1	0	0	0	0	0	0	0	0	0	0.0	0	0.0	0	0.0	45.1	-
1600	7	0	3	0	4	0	0	0	0	0	0	0	0	1	14.3	0	0.0	0	0.0	46.3	-
1615	13	0	11	0	0	0	1	0	1	0	0	0	0	0	0.0	0	0.0	0	0.0	41	50.5
1630	7	0	7	0	0	0	0	0	0	0	0	0	0	1	14.3	0	0.0	0	0.0	55.6	-
1645	12	0	8	0	3	0	1	0	0	0	0	0	0	1	8.3	0	0.0	0	0.0	48	57.2
1700	14	1	11	0	2	0	0	0	0	0	0	0	0	0	0.0	0	0.0	0	0.0	45.2	54.9
1715	10	0	9	0	1	0	0	0	0	0	0	0	0	0	0.0	0	0.0	0	0.0	46	-
1730	8	1	6	0	1	0	0	0	0	0	0	0	0	0	0.0	0	0.0	0	0.0	42.9	-
1745	9	0	8	0	1	0	0	0	0	0	0	0	0	0	0.0	0	0.0	0	0.0	46.7	-
1800	3	0	3	0	0	0	0	0	0	0	0	0	0	0	0.0	0	0.0	0	0.0	48.4	-
1815	10	0	8	0	2	0	0	0	0	0	0	0	0	2	20.0	1	10.0	0	0.0	48.4	-
1830	5	0	3	0	2	0	0	0	0	0	0	0	0	0	0.0	0	0.0	0	0.0	43.6	-
1845	5	0	3	0	2	0	0	0	0	0	0	0	0	0	0.0	0	0.0	0	0.0	43.3	-
1900	6	0	3	0	2	0	0	0	1	0	0	0	0	0	0.0	0	0.0	0	0.0	44.4	-
1915	3	0	2	0	1	0	0	0	0	0	0	0	0	0	0.0	0	0.0	0	0.0	51	-
1930	3	0	3	0	0	0	0	0	0	0	0	0	0	0	0.0	0	0.0	0	0.0	40.5	-
1945	3	0	3	0	0	0	0	0	0	0	0	0	0	0	0.0	0	0.0	0	0.0	44.3	-
2000	3	0	2	0	1	0	0	0	0	0	0	0	0	0	0.0	0	0.0	0	0.0	53	-
2015	0	0	0	0	0	0	0	0	0	0	0	0	0	0	0.0	0	0.0	0	0.0	-	-
2030	7	0	5	0	1	0	0	1	0	0	0	0	0	0	0.0	0	0.0	0	0.0	38	-
2045	5	0	5	0	0	0	0	0	0	0	0	0	0	0	0.0	0	0.0	0	0.0	43.7	-
2100	21	0	15	0	3	0	0	0	0	3	0	0	0	0	0.0	0	0.0	0	0.0	39.3	46.8
2115	**27**	**0**	**19**	**0**	**8**	**0**	**0**	**0**	**0**	**0**	**0**	**0**	**0**	**0**	**0.0**	**0**	**0.0**	**0**	**0.0**	**41.3**	**45.8**
2130	18	0	15	0	3	0	0	0	0	0	0	0	0	0	0.0	0	0.0	0	0.0	37.9	42.6
2145	11	0	10	0	1	0	0	0	0	0	0	0	0	0	0.0	0	0.0	0	0.0	41.8	47.8
2200	8	0	7	0	1	0	0	0	0	0	0	0	0	0	0.0	0	0.0	0	0.0	44.8	-
2215	8	0	6	0	2	0	0	0	0	0	0	0	0	0	0.0	0	0.0	0	0.0	39.4	-
2230	12	0	9	0	1	0	2	0	0	0	0	0	0	0	0.0	0	0.0	0	0.0	37.3	42.4
2245	8	0	5	0	1	0	2	0	0	0	0	0	0	0	0.0	0	0.0	0	0.0	39.3	-
2300	8	0	4	0	2	0	2	0	0	0	0	0	0	0	0.0	0	0.0	0	0.0	40	-
2315	8	0	2	0	3	0	3	0	0	0	0	0	0	0	0.0	0	0.0	0	0.0	40.5	-
2330	1	0	1	0	0	0	0	0	0	0	0	0	0	0	0.0	0	0.0	0	0.0	55.5	-
2345	4	0	1	0	0	0	2	0	1	0	0	0	0	0	0.0	0	0.0	0	0.0	42.8	-
07-19	**394**	**3**	**311**	**4**	**62**	**5**	**4**	**1**	**1**	**3**	**0**	**0**	**0**	**10**	**2.5**	**1**	**0.3**	**0**	**0.0**	**43.7**	**52**
06-22	**514**	**3**	**402**	**4**	**86**	**5**	**4**	**2**	**2**	**6**	**0**	**0**	**0**	**10**	**1.9**	**1**	**0.2**	**0**	**0.0**	**43.2**	**51.2**
06-00	**571**	**3**	**437**	**4**	**96**	**5**	**15**	**2**	**3**	**6**	**0**	**0**	**0**	**10**	**1.8**	**1**	**0.2**	**0**	**0.0**	**42.9**	**51**
00-00	**587**	**3**	**445**	**4**	**104**	**5**	**15**	**2**	**3**	**6**	**0**	**0**	**0**	**10**	**1.7**	**1**	**0.2**	**0**	**0.0**	**42.9**	**50.8**

Site 27
Location KNESSELL ROAD - attached to TREE
Direction Two Way
18 March 2025 Tuesday

16557 / NEWARK - ON - TRENT
MARCH 2025
AUTOMATIC TRAFFIC COUNT

Time	Total	Classification												]PSL	]PSL%	]SL1	]SL1%	]SL2	]SL2%	Mean	Vpp
		1	2	3	4	5	6	7	8	9	10	11	12	60	60	68	68	70	70		85
		MCL	SV	SVT	TB2	TB3	T4	ART3	ART4	ART5	ART6	BD	DRT			ACPO	ACPO	DfT	DfT		
0000	2	0	1	0	0	0	1	0	0	0	0	0	0	0	0.0	0	0.0	0	0.0	38.8	-
0015	3	0	1	0	2	0	0	0	0	0	0	0	0	0	0.0	0	0.0	0	0.0	36.7	-
0030	5	0	1	0	3	0	1	0	0	0	0	0	0	0	0.0	0	0.0	0	0.0	40.8	-
0045	3	0	2	0	0	0	1	0	0	0	0	0	0	0	0.0	0	0.0	0	0.0	42.3	-
0100	3	0	2	0	0	0	1	0	0	0	0	0	0	0	0.0	0	0.0	0	0.0	37.6	-
0115	1	0	0	0	0	0	1	0	0	0	0	0	0	0	0.0	0	0.0	0	0.0	43.7	-
0130	1	0	1	0	0	0	0	0	0	0	0	0	0	0	0.0	0	0.0	0	0.0	35.7	-
0145	3	0	1	0	0	0	2	0	0	0	0	0	0	0	0.0	0	0.0	0	0.0	32.2	-
0200	0	0	0	0	0	0	0	0	0	0	0	0	0	0	0.0	0	0.0	0	0.0	-	-
0215	1	0	0	0	0	0	1	0	0	0	0	0	0	0	0.0	0	0.0	0	0.0	40.3	-
0230	6	0	3	0	1	0	2	0	0	0	0	0	0	0	0.0	0	0.0	0	0.0	40.2	-
0245	2	0	0	0	1	0	1	0	0	0	0	0	0	0	0.0	0	0.0	0	0.0	36	-
0300	1	0	1	0	0	0	0	0	0	0	0	0	0	0	0.0	0	0.0	0	0.0	46.9	-
0315	1	0	1	0	0	0	0	0	0	0	0	0	0	0	0.0	0	0.0	0	0.0	41.4	-
0330	2	0	0	0	2	0	0	0	0	0	0	0	0	0	0.0	0	0.0	0	0.0	45	-
0345	3	0	1	0	2	0	0	0	0	0	0	0	0	0	0.0	0	0.0	0	0.0	40.1	-
0400	3	0	1	0	2	0	0	0	0	0	0	0	0	0	0.0	0	0.0	0	0.0	37.1	-
0415	7	0	3	0	4	0	0	0	0	0	0	0	0	0	0.0	0	0.0	0	0.0	40	-
0430	9	0	6	0	3	0	0	0	0	0	0	0	0	0	0.0	0	0.0	0	0.0	40.6	-
0445	13	0	8	0	5	0	0	0	0	0	0	0	0	0	0.0	0	0.0	0	0.0	42.6	47.8
0500	11	0	7	0	4	0	0	0	0	0	0	0	0	0	0.0	0	0.0	0	0.0	40.8	46.1
0515	4	0	2	0	1	0	0	0	0	0	1	0	0	0	0.0	0	0.0	0	0.0	40.4	-
0530	0	0	0	0	0	0	0	0	0	0	0	0	0	0	0.0	0	0.0	0	0.0	-	-
0545	1	0	1	0	0	0	0	0	0	0	0	0	0	0	0.0	0	0.0	0	0.0	53.1	-
0600	1	0	1	0	0	0	0	0	0	0	0	0	0	0	0.0	0	0.0	0	0.0	49.7	-
0615	3	0	2	0	1	0	0	0	0	0	0	0	0	0	0.0	0	0.0	0	0.0	41.9	-
0630	8	0	5	0	3	0	0	0	0	0	0	0	0	0	0.0	0	0.0	0	0.0	40.9	-
0645	3	0	2	0	0	0	1	0	0	0	0	0	0	0	0.0	0	0.0	0	0.0	43.2	-
0700	6	0	5	0	1	0	0	0	0	0	0	0	0	0	0.0	0	0.0	0	0.0	43.9	-
0715	5	1	4	0	0	0	0	0	0	0	0	0	0	0	0.0	0	0.0	0	0.0	37.8	-
0730	8	0	5	0	3	0	0	0	0	0	0	0	0	0	0.0	0	0.0	0	0.0	42.9	-
0745	10	0	8	0	2	0	0	0	0	0	0	0	0	0	0.0	0	0.0	0	0.0	43.1	-
0800	11	0	7	0	3	1	0	0	0	0	0	0	0	0	0.0	0	0.0	0	0.0	42.6	52.9
0815	11	0	9	0	1	1	0	0	0	0	0	0	0	0	0.0	0	0.0	0	0.0	43.1	48.3
0830	11	0	9	0	2	0	0	0	0	0	0	0	0	1	9.1	0	0.0	0	0.0	48.8	56.5
0845	14	0	8	1	5	0	0	0	0	0	0	0	0	0	0.0	0	0.0	0	0.0	46.3	52.4
0900	**15**	**0**	**12**	**0**	**2**	**0**	**1**	**0**	**0**	**0**	**0**	**0**	**0**	**0**	**0.0**	**0**	**0.0**	**0**	**0.0**	**46.4**	**50.7**
0915	6	0	6	0	0	0	0	0	0	0	0	0	0	0	0.0	0	0.0	0	0.0	46.5	-
0930	6	0	4	0	2	0	0	0	0	0	0	0	0	0	0.0	0	0.0	0	0.0	40.3	-
0945	6	0	5	0	0	0	0	0	0	0	1	0	0	0	0.0	0	0.0	0	0.0	39.9	-
1000	10	0	6	2	2	0	0	0	0	0	0	0	0	0	0.0	0	0.0	0	0.0	42.5	-
1015	10	0	5	1	2	1	1	0	0	0	0	0	0	0	0.0	0	0.0	0	0.0	37.3	-
1030	8	0	2	0	4	1	1	0	0	0	0	0	0	0	0.0	0	0.0	0	0.0	41.4	-
1045	12	2	9	0	0	0	1	0	0	0	0	0	0	0	0.0	0	0.0	0	0.0	31.9	43.5
1100	6	0	6	0	0	0	0	0	0	0	0	0	0	0	0.0	0	0.0	0	0.0	45.6	-
1115	6	0	6	0	0	0	0	0	0	0	0	0	0	0	0.0	0	0.0	0	0.0	40.9	-
1130	7	0	5	0	1	0	0	0	0	1	0	0	0	0	0.0	0	0.0	0	0.0	40.9	-
1145	7	0	7	0	0	0	0	0	0	0	0	0	0	1	14.3	1	14.3	1	14.3	51.8	-
1200	10	0	8	0	2	0	0	0	0	0	0	0	0	1	10.0	0	0.0	0	0.0	46.3	-
1215	4	0	2	0	2	0	0	0	0	0	0	0	0	0	0.0	0	0.0	0	0.0	44.2	-
1230	9	0	5	0	3	0	0	0	1	0	0	0	0	0	0.0	0	0.0	0	0.0	40.8	-
1245	13	1	9	0	3	0	0	0	0	0	0	0	0	0	0.0	0	0.0	0	0.0	40.7	49.8
1300	5	1	3	0	1	0	0	0	0	0	0	0	0	0	0.0	0	0.0	0	0.0	41.6	-
1315	15	0	8	0	6	0	0	0	1	0	0	0	0	1	6.7	0	0.0	0	0.0	41.2	52.4
1330	6	0	5	0	1	0	0	0	0	0	0	0	0	0	0.0	0	0.0	0	0.0	43.5	-
1345	6	0	4	0	2	0	0	0	0	0	0	0	0	0	0.0	0	0.0	0	0.0	45.9	-
1400	7	1	6	0	0	0	0	0	0	0	0	0	0	1	14.3	0	0.0	0	0.0	45.9	-
1415	16	2	12	0	2	0	0	0	0	0	0	0	0	0	0.0	0	0.0	0	0.0	43.8	52.4
1430	13	1	8	1	3	0	0	0	0	0	0	0	0	1	7.7	0	0.0	0	0.0	40.9	52.7
1445	12	0	10	0	2	0	0	0	0	0	0	0	0	0	0.0	0	0.0	0	0.0	44.5	52.3
1500	3	0	2	0	1	0	0	0	0	0	0	0	0	0	0.0	0	0.0	0	0.0	46.5	-
1515	10	0	7	0	3	0	0	0	0	0	0	0	0	0	0.0	0	0.0	0	0.0	44.4	-
1530	7	0	5	0	2	0	0	0	0	0	0	0	0	0	0.0	0	0.0	0	0.0	46	-
1545	12	1	8	0	3	0	0	0	0	0	0	0	0	0	0.0	0	0.0	0	0.0	44.8	54.9
1600	11	0	9	0	2	0	0	0	0	0	0	0	0	0	0.0	0	0.0	0	0.0	42.9	55.6
1615	8	1	5	0	2	0	0	0	0	0	0	0	0	0	0.0	0	0.0	0	0.0	45.3	-
1630	9	0	8	0	1	0	0	0	0	0	0	0	0	1	11.1	0	0.0	0	0.0	49.9	-
1645	20	0	18	0	2	0	0	0	0	0	0	0	0	0	0.0	0	0.0	0	0.0	46.1	54.9
1700	12	0	7	0	5	0	0	0	0	0	0	0	0	1	8.3	0	0.0	0	0.0	49.6	56
1715	9	0	9	0	0	0	0	0	0	0	0	0	0	0	0.0	0	0.0	0	0.0	49.4	-
1730	13	0	13	0	0	0	0	0	0	0	0	0	0	0	0.0	0	0.0	0	0.0	44	50
1745	12	0	9	0	3	0	0	0	0	0	0	0	0	0	0.0	0	0.0	0	0.0	47.8	51.9
1800	11	0	10	0	1	0	0	0	0	0	0	0	0	0	0.0	0	0.0	0	0.0	41.8	50.8
1815	6	1	4	0	1	0	0	0	0	0	0	0	0	0	0.0	0	0.0	0	0.0	37.5	-
1830	4	0	2	0	2	0	0	0	0	0	0	0	0	0	0.0	0	0.0	0	0.0	46.3	-
1845	8	0	8	0	0	0	0	0	0	0	0	0	0	0	0.0	0	0.0	0	0.0	42.5	-
1900	4	0	4	0	0	0	0	0	0	0	0	0	0	1	25.0	0	0.0	0	0.0	51.3	-
1915	6	0	3	0	3	0	0	0	0	0	0	0	0	0	0.0	0	0.0	0	0.0	46.2	-
1930	6	0	3	0	3	0	0	0	0	0	0	0	0	0	0.0	0	0.0	0	0.0	45.3	-
1945	8	0	6	0	2	0	0	0	0	0	0	0	0	1	12.5	0	0.0	0	0.0	48.5	-
2000	0	0	0	0	0	0	0	0	0	0	0	0	0	0	0.0	0	0.0	0	0.0	-	-
2015	4	0	3	0	1	0	0	0	0	0	0	0	0	0	0.0	0	0.0	0	0.0	38.3	-
2030	8	0	7	0	0	0	0	0	1	0	0	0	0	1	12.5	0	0.0	0	0.0	43.3	-
2045	15	0	11	0	3	0	0	0	1	0	0	0	0	0	0.0	0	0.0	0	0.0	38.7	47.2
2100	**26**	**0**	**17**	**0**	**9**	**0**	**0**	**0**	**0**	**0**	**0**	**0**	**0**	**0**	**0.0**	**0**	**0.0**	**0**	**0.0**	**39.3**	**43.5**
2115	23	0	17	0	4	0	0	0	1	0	1	0	0	0	0.0	0	0.0	0	0.0	41	48.7
2130	10	0	7	0	3	0	0	0	0	0	0	0	0	0	0.0	0	0.0	0	0.0	40.5	-
2145	10	0	7	0	2	0	1	0	0	0	0	0	0	0	0.0	0	0.0	0	0.0	40.1	-
2200	8	0	5	0	1	0	1	1	0	0	0	0	0	0	0.0	0	0.0	0	0.0	36.5	-
2215	14	0	9	0	0	0	5	0	0	0	0	0	0	0	0.0	0	0.0	0	0.0	40.3	48.6
2230	9	0	9	0	0	0	0	0	0	0	0	0	0	0	0.0	0	0.0	0	0.0	37.1	-
2245	8	0	4	0	0	0	3	0	1	0	0	0	0	0	0.0	0	0.0	0	0.0	37	-
2300	5	0	4	0	1	0	0	0	0	0	0	0	0	0	0.0	0	0.0	0	0.0	42.8	-
2315	6	0	3	0	1	0	2	0	0	0	0	0	0	0	0.0	0	0.0	0	0.0	42.9	-
2330	5	0	1	0	0	0	4	0	0	0	0	0	0	0	0.0	0	0.0	0	0.0	32.1	-
2345	4	0	2	0	1	0	1	0	0	0	0	0	0	0	0.0	0	0.0	0	0.0	44.6	-
07-19	**446**	**12**	**332**	**5**	**85**	**4**	**4**	**0**	**2**	**1**	**1**	**0**	**0**	**8**	**1.8**	**1**	**0.2**	**1**	**0.2**	**43.8**	**50.9**
06-22	**581**	**12**	**427**	**5**	**119**	**4**	**6**	**0**	**5**	**1**	**2**	**0**	**0**	**11**	**1.9**	**1**	**0.2**	**1**	**0.2**	**43.3**	**50.4**
06-00	**640**	**12**	**464**	**5**	**123**	**4**	**22**	**1**	**6**	**1**	**2**	**0**	**0**	**11**	**1.7**	**1**	**0.2**	**1**	**0.2**	**42.9**	**50.4**
00-00	**725**	**12**	**507**	**5**	**153**	**4**	**33**	**1**	**6**	**1**	**3**	**0**	**0**	**11**	**1.5**	**1**	**0.1**	**1**	**0.1**	**42.6**	**50**

Site 27
Location KNESSELL ROAD - attached to TREE
Direction Two Way
19 March 2025 Wednesday

16557 / NEWARK - ON - TRENT
MARCH 2025
AUTOMATIC TRAFFIC COUNT

Time	Total	Classification												]PSL	]PSL%	]SL1	]SL1%	]SL2	]SL2%	Mean	Vpp
		1	2	3	4	5	6	7	8	9	10	11	12	60	60	68	68	70	70		85
		MCL	SV	SVT	TB2	TB3	T4	ART3	ART4	ART5	ART6	BD	DRT			ACPO	ACPO	DfT	DfT		
0000	5	0	2	0	1	0	2	0	0	0	0	0	0	0	0.0	0	0.0	0	0.0	35.8	-
0015	3	0	1	0	2	0	0	0	0	0	0	0	0	0	0.0	0	0.0	0	0.0	44.1	-
0030	1	0	0	0	0	0	1	0	0	0	0	0	0	0	0.0	0	0.0	0	0.0	43.1	-
0045	4	0	1	0	1	0	0	1	1	0	0	0	0	0	0.0	0	0.0	0	0.0	40.9	-
0100	2	0	1	0	1	0	0	0	0	0	0	0	0	0	0.0	0	0.0	0	0.0	39.9	-
0115	2	0	2	0	0	0	0	0	0	0	0	0	0	0	0.0	0	0.0	0	0.0	42.9	-
0130	0	0	0	0	0	0	0	0	0	0	0	0	0	0	0.0	0	0.0	0	0.0	-	-
0145	1	0	0	0	0	0	1	0	0	0	0	0	0	0	0.0	0	0.0	0	0.0	40.8	-
0200	4	0	3	0	0	0	1	0	0	0	0	0	0	0	0.0	0	0.0	0	0.0	40.7	-
0215	1	0	0	0	1	0	0	0	0	0	0	0	0	0	0.0	0	0.0	0	0.0	37.1	-
0230	3	0	0	0	0	0	3	0	0	0	0	0	0	0	0.0	0	0.0	0	0.0	39.2	-
0245	1	0	1	0	0	0	0	0	0	0	0	0	0	0	0.0	0	0.0	0	0.0	37	-
0300	1	0	1	0	0	0	0	0	0	0	0	0	0	0	0.0	0	0.0	0	0.0	43.6	-
0315	4	0	2	0	2	0	0	0	0	0	0	0	0	0	0.0	0	0.0	0	0.0	40.3	-
0330	1	0	0	0	1	0	0	0	0	0	0	0	0	0	0.0	0	0.0	0	0.0	37.1	-
0345	2	0	1	0	1	0	0	0	0	0	0	0	0	0	0.0	0	0.0	0	0.0	40.6	-
0400	4	0	1	0	3	0	0	0	0	0	0	0	0	0	0.0	0	0.0	0	0.0	43.1	-
0415	3	0	1	0	1	0	0	0	0	0	1	0	0	0	0.0	0	0.0	0	0.0	43.1	-
0430	4	0	3	0	1	0	0	0	0	0	0	0	0	0	0.0	0	0.0	0	0.0	43.3	-
0445	3	0	1	0	2	0	0	0	0	0	0	0	0	0	0.0	0	0.0	0	0.0	45.1	-
0500	0	0	0	0	0	0	0	0	0	0	0	0	0	0	0.0	0	0.0	0	0.0	-	-
0515	5	0	5	0	0	0	0	0	0	0	0	0	0	0	0.0	0	0.0	0	0.0	41.9	-
0530	0	0	0	0	0	0	0	0	0	0	0	0	0	0	0.0	0	0.0	0	0.0	-	-
0545	2	0	2	0	0	0	0	0	0	0	0	0	0	0	0.0	0	0.0	0	0.0	38.8	-
0600	0	0	0	0	0	0	0	0	0	0	0	0	0	0	0.0	0	0.0	0	0.0	-	-
0615	4	0	2	0	2	0	0	0	0	0	0	0	0	0	0.0	0	0.0	0	0.0	42	-
0630	7	0	6	0	1	0	0	0	0	0	0	0	0	0	0.0	0	0.0	0	0.0	45.6	-
0645	1	0	1	0	0	0	0	0	0	0	0	0	0	0	0.0	0	0.0	0	0.0	37.4	-
0700	7	0	6	0	1	0	0	0	0	0	0	0	0	0	0.0	0	0.0	0	0.0	42.6	-
0715	6	0	5	0	1	0	0	0	0	0	0	0	0	0	0.0	0	0.0	0	0.0	45.3	-
0730	8	0	4	0	3	0	0	0	1	0	0	0	0	0	0.0	0	0.0	0	0.0	40.4	-
0745	12	0	9	0	3	0	0	0	0	0	0	0	0	1	8.3	1	8.3	0	0.0	46.6	55.4
0800	10	0	9	0	1	0	0	0	0	0	0	0	0	0	0.0	0	0.0	0	0.0	44.1	-
0815	16	0	11	0	5	0	0	0	0	0	0	0	0	1	6.3	0	0.0	0	0.0	44.7	53.3
0830	7	0	7	0	0	0	0	0	0	0	0	0	0	0	0.0	0	0.0	0	0.0	46.1	-
0845	13	0	10	0	2	1	0	0	0	0	0	0	0	0	0.0	0	0.0	0	0.0	40.6	45.7
0900	10	0	6	0	2	1	0	0	1	0	0	0	0	0	0.0	0	0.0	0	0.0	45.1	-
0915	6	0	5	0	0	1	0	0	0	0	0	0	0	0	0.0	0	0.0	0	0.0	47	-
0930	6	0	3	0	3	0	0	0	0	0	0	0	0	0	0.0	0	0.0	0	0.0	43.4	-
0945	4	0	3	0	1	0	0	0	0	0	0	0	0	1	25.0	0	0.0	0	0.0	49.5	-
1000	2	0	2	0	0	0	0	0	0	0	0	0	0	0	0.0	0	0.0	0	0.0	49.9	-
1015	7	0	4	1	2	0	0	0	0	0	0	0	0	0	0.0	0	0.0	0	0.0	36.8	-
1030	9	0	5	0	4	0	0	0	0	0	0	0	0	0	0.0	0	0.0	0	0.0	42.9	-
1045	5	0	4	0	1	0	0	0	0	0	0	0	0	0	0.0	0	0.0	0	0.0	43.5	-
1100	**23**	**12**	**9**	**0**	**1**	**0**	**0**	**1**	**0**	**0**	**0**	**0**	**0**	**0**	**0.0**	**0**	**0.0**	**0**	**0.0**	**45.6**	**50**
1115	7	0	5	0	2	0	0	0	0	0	0	0	0	0	0.0	0	0.0	0	0.0	39.3	-
1130	8	0	6	0	2	0	0	0	0	0	0	0	0	0	0.0	0	0.0	0	0.0	44.4	-
1145	7	1	4	0	1	0	0	1	0	0	0	0	0	0	0.0	0	0.0	0	0.0	39.7	-
1200	10	1	4	0	4	0	0	0	1	0	0	0	0	1	10.0	0	0.0	0	0.0	41.2	-
1215	6	0	5	0	1	0	0	0	0	0	0	0	0	0	0.0	0	0.0	0	0.0	47.4	-
1230	7	1	4	0	2	0	0	0	0	0	0	0	0	0	0.0	0	0.0	0	0.0	36.3	-
1245	12	0	8	0	4	0	0	0	0	0	0	0	0	0	0.0	0	0.0	0	0.0	45.6	53.1
1300	5	1	2	0	2	0	0	0	0	0	0	0	0	0	0.0	0	0.0	0	0.0	40.5	-
1315	11	1	9	0	1	0	0	0	0	0	0	0	0	1	9.1	0	0.0	0	0.0	44.9	57.3
1330	6	0	6	0	0	0	0	0	0	0	0	0	0	0	0.0	0	0.0	0	0.0	44.8	-
1345	10	1	6	0	3	0	0	0	0	0	0	0	0	0	0.0	0	0.0	0	0.0	37.6	-
1400	9	0	6	0	2	1	0	0	0	0	0	0	0	0	0.0	0	0.0	0	0.0	44.3	-
1415	12	2	8	1	0	0	1	0	0	0	0	0	0	0	0.0	0	0.0	0	0.0	36.8	43.2
1430	12	0	9	0	3	0	0	0	0	0	0	0	0	0	0.0	0	0.0	0	0.0	40.6	46.2
1445	14	0	8	0	6	0	0	0	0	0	0	0	0	0	0.0	0	0.0	0	0.0	42.3	47.3
1500	8	0	7	0	1	0	0	0	0	0	0	0	0	0	0.0	0	0.0	0	0.0	38.9	-
1515	10	1	6	0	2	0	0	0	1	0	0	0	0	0	0.0	0	0.0	0	0.0	42.5	-
1530	15	0	13	0	2	0	0	0	0	0	0	0	0	0	0.0	0	0.0	0	0.0	41.1	44.2
1545	13	0	9	0	4	0	0	0	0	0	0	0	0	0	0.0	0	0.0	0	0.0	43.2	48.9
1600	11	0	6	0	5	0	0	0	0	0	0	0	0	0	0.0	0	0.0	0	0.0	44.9	51.7
1615	17	0	10	0	6	0	0	0	0	1	0	0	0	0	0.0	0	0.0	0	0.0	45.5	50.6
1630	13	0	11	0	2	0	0	0	0	0	0	0	0	0	0.0	0	0.0	0	0.0	46.4	55.7
1645	19	0	15	1	3	0	0	0	0	0	0	0	0	0	0.0	0	0.0	0	0.0	45.9	52
1700	12	0	7	0	4	0	0	0	1	0	0	0	0	0	0.0	0	0.0	0	0.0	44.8	52.3
1715	7	1	6	0	0	0	0	0	0	0	0	0	0	1	14.3	1	14.3	0	0.0	41.8	-
1730	7	0	3	0	4	0	0	0	0	0	0	0	0	0	0.0	0	0.0	0	0.0	44.6	-
1745	2	0	1	0	1	0	0	0	0	0	0	0	0	0	0.0	0	0.0	0	0.0	53	-
1800	9	1	8	0	0	0	0	0	0	0	0	0	0	0	0.0	0	0.0	0	0.0	46.5	-
1815	8	1	5	0	2	0	0	0	0	0	0	0	0	1	12.5	0	0.0	0	0.0	48.4	-
1830	11	0	7	1	3	0	0	0	0	0	0	0	0	0	0.0	0	0.0	0	0.0	43.4	47.6
1845	8	0	8	0	0	0	0	0	0	0	0	0	0	0	0.0	0	0.0	0	0.0	46.6	-
1900	5	0	4	0	1	0	0	0	0	0	0	0	0	1	20.0	0	0.0	0	0.0	46.4	-
1915	2	0	1	0	1	0	0	0	0	0	0	0	0	0	0.0	0	0.0	0	0.0	46.2	-
1930	6	0	4	0	2	0	0	0	0	0	0	0	0	0	0.0	0	0.0	0	0.0	44.7	-
1945	4	0	4	0	0	0	0	0	0	0	0	0	0	0	0.0	0	0.0	0	0.0	47.5	-
2000	2	0	2	0	0	0	0	0	0	0	0	0	0	0	0.0	0	0.0	0	0.0	33.5	-
2015	2	0	2	0	0	0	0	0	0	0	0	0	0	0	0.0	0	0.0	0	0.0	44.5	-
2030	3	0	2	0	1	0	0	0	0	0	0	0	0	0	0.0	0	0.0	0	0.0	39.7	-
2045	23	0	19	0	4	0	0	0	0	0	0	0	0	0	0.0	0	0.0	0	0.0	38.9	45.4
2100	16	0	11	0	4	0	0	0	1	0	0	0	0	0	0.0	0	0.0	0	0.0	39.9	47.5
2115	**27**	**0**	**23**	**0**	**3**	**0**	**0**	**0**	**0**	**1**	**0**	**0**	**0**	**0**	**0.0**	**0**	**0.0**	**0**	**0.0**	**37.3**	**42.4**
2130	5	0	5	0	0	0	0	0	0	0	0	0	0	0	0.0	0	0.0	0	0.0	38.7	-
2145	7	0	5	0	2	0	0	0	0	0	0	0	0	0	0.0	0	0.0	0	0.0	40.8	-
2200	3	0	2	0	0	0	0	0	0	1	0	0	0	0	0.0	0	0.0	0	0.0	40	-
2215	4	0	4	0	0	0	0	0	0	0	0	0	0	0	0.0	0	0.0	0	0.0	40.9	-
2230	8	0	6	0	0	0	2	0	0	0	0	0	0	0	0.0	0	0.0	0	0.0	39.6	-
2245	6	0	3	0	1	0	2	0	0	0	0	0	0	0	0.0	0	0.0	0	0.0	37.3	-
2300	8	0	4	0	2	0	1	0	0	0	1	0	0	0	0.0	0	0.0	0	0.0	38.2	-
2315	6	0	3	0	0	0	3	0	0	0	0	0	0	0	0.0	0	0.0	0	0.0	41.6	-
2330	8	0	3	0	1	0	4	0	0	0	0	0	0	0	0.0	0	0.0	0	0.0	37.2	-
2345	5	0	2	0	0	0	2	0	0	1	0	0	0	0	0.0	0	0.0	0	0.0	36.8	-
07-19	**457**	**24**	**314**	**4**	**102**	**4**	**1**	**2**	**5**	**1**	**0**	**0**	**0**	**7**	**1.5**	**2**	**0.4**	**0**	**0.0**	**43.5**	**50.4**
06-22	**571**	**24**	**405**	**4**	**123**	**4**	**1**	**2**	**6**	**2**	**0**	**0**	**0**	**8**	**1.4**	**2**	**0.4**	**0**	**0.0**	**42.9**	**50.1**
06-00	**619**	**24**	**432**	**4**	**127**	**4**	**15**	**2**	**6**	**4**	**1**	**0**	**0**	**8**	**1.3**	**2**	**0.3**	**0**	**0.0**	**42.6**	**49.8**
00-00	**675**	**24**	**460**	**4**	**144**	**4**	**23**	**3**	**7**	**4**	**2**	**0**	**0**	**8**	**1.2**	**2**	**0.3**	**0**	**0.0**	**42.4**	**49.6**

Site 27
Location KNESSELL ROAD - attached to TREE
Direction Two Way
20 March 2025

16557 / NEWARK - ON - TRENT
MARCH 2025
AUTOMATIC TRAFFIC COUNT

Time	Total	Classification												]PSL	]PSL%	]SL1	]SL1%	]SL2	]SL2%	Mean	Vpp
		1	2	3	4	5	6	7	8	9	10	11	12	60	60	68	68	70	70		85
		MCL	SV	SVT	TB2	TB3	T4	ART3	ART4	ART5	ART6	BD	DRT			ACPO	ACPO	DfT	DfT		
0000	1	0	0	0	0	0	1	0	0	0	0	0	0	0	0.0	0	0.0	0	0.0	38.6	-
0015	5	0	3	0	0	0	2	0	0	0	0	0	0	0	0.0	0	0.0	0	0.0	32.1	-
0030	3	0	0	1	0	0	2	0	0	0	0	0	0	0	0.0	0	0.0	0	0.0	35.6	-
0045	4	0	1	0	1	0	2	0	0	0	0	0	0	0	0.0	0	0.0	0	0.0	44.4	-
0100	5	0	4	0	1	0	0	0	0	0	0	0	0	0	0.0	0	0.0	0	0.0	44.2	-
0115	3	0	0	0	0	0	3	0	0	0	0	0	0	0	0.0	0	0.0	0	0.0	37.7	-
0130	5	0	3	0	0	0	2	0	0	0	0	0	0	0	0.0	0	0.0	0	0.0	36.7	-
0145	1	0	1	0	0	0	0	0	0	0	0	0	0	0	0.0	0	0.0	0	0.0	36.3	-
0200	1	0	1	0	0	0	0	0	0	0	0	0	0	0	0.0	0	0.0	0	0.0	41.5	-
0215	4	0	0	0	1	0	3	0	0	0	0	0	0	0	0.0	0	0.0	0	0.0	40.8	-
0230	3	0	1	0	1	0	1	0	0	0	0	0	0	0	0.0	0	0.0	0	0.0	33	-
0245	6	0	3	0	1	0	2	0	0	0	0	0	0	0	0.0	0	0.0	0	0.0	39.4	-
0300	1	0	1	0	0	0	0	0	0	0	0	0	0	0	0.0	0	0.0	0	0.0	51.7	-
0315	4	0	2	0	2	0	0	0	0	0	0	0	0	0	0.0	0	0.0	0	0.0	37	-
0330	5	0	5	0	0	0	0	0	0	0	0	0	0	0	0.0	0	0.0	0	0.0	39.8	-
0345	4	0	2	0	1	0	0	0	1	0	0	0	0	0	0.0	0	0.0	0	0.0	45.1	-
0400	10	0	7	0	3	0	0	0	0	0	0	0	0	0	0.0	0	0.0	0	0.0	40.3	-
0415	9	0	5	0	3	0	0	0	0	0	1	0	0	0	0.0	0	0.0	0	0.0	42.9	-
0430	12	0	5	0	6	0	0	1	0	0	0	0	0	2	16.7	0	0.0	0	0.0	41.9	60.3
0445	6	0	3	1	2	0	0	0	0	0	0	0	0	0	0.0	0	0.0	0	0.0	46.5	-
0500	2	0	1	0	1	0	0	0	0	0	0	0	0	0	0.0	0	0.0	0	0.0	47.9	-
0515	4	0	3	0	1	0	0	0	0	0	0	0	0	0	0.0	0	0.0	0	0.0	41.3	-
0530	1	0	1	0	0	0	0	0	0	0	0	0	0	0	0.0	0	0.0	0	0.0	42.5	-
0545	1	0	1	0	0	0	0	0	0	0	0	0	0	0	0.0	0	0.0	0	0.0	45.7	-
0600	1	0	1	0	0	0	0	0	0	0	0	0	0	0	0.0	0	0.0	0	0.0	27.5	-
0615	4	0	3	0	1	0	0	0	0	0	0	0	0	0	0.0	0	0.0	0	0.0	42.4	-
0630	7	0	4	0	2	1	0	0	0	0	0	0	0	0	0.0	0	0.0	0	0.0	40.8	-
0645	6	0	5	0	1	0	0	0	0	0	0	0	0	0	0.0	0	0.0	0	0.0	44.8	-
0700	5	0	5	0	0	0	0	0	0	0	0	0	0	0	0.0	0	0.0	0	0.0	47.1	-
0715	3	0	3	0	0	0	0	0	0	0	0	0	0	1	33.3	0	0.0	0	0.0	52	-
0730	6	0	4	0	1	0	0	0	1	0	0	0	0	0	0.0	0	0.0	0	0.0	45.2	-
0745	18	0	13	1	4	0	0	0	0	0	0	0	0	0	0.0	0	0.0	0	0.0	45.5	53
0800	10	0	7	0	3	0	0	0	0	0	0	0	0	1	10.0	0	0.0	0	0.0	45.9	-
0815	**20**	**1**	**18**	**0**	**1**	**0**	**0**	**0**	**0**	**0**	**0**	**0**	**0**	**0**	**0.0**	**0**	**0.0**	**0**	**0.0**	**42.4**	**49.6**
0830	8	0	6	0	2	0	0	0	0	0	0	0	0	1	12.5	0	0.0	0	0.0	50.4	-
0845	12	0	11	0	1	0	0	0	0	0	0	0	0	0	0.0	0	0.0	0	0.0	46.6	53
0900	10	0	7	0	3	0	0	0	0	0	0	0	0	0	0.0	0	0.0	0	0.0	48.5	-
0915	7	0	6	0	1	0	0	0	0	0	0	0	0	0	0.0	0	0.0	0	0.0	47	-
0930	5	0	3	0	2	0	0	0	0	0	0	0	0	0	0.0	0	0.0	0	0.0	39.1	-
0945	6	0	4	0	2	0	0	0	0	0	0	0	0	0	0.0	0	0.0	0	0.0	42.1	-
1000	5	0	4	0	0	0	0	0	0	1	0	0	0	0	0.0	0	0.0	0	0.0	41.1	-
1015	12	0	12	0	0	0	0	0	0	0	0	0	0	0	0.0	0	0.0	0	0.0	40.5	48.9
1030	7	2	5	0	0	0	0	0	0	0	0	0	0	0	0.0	0	0.0	0	0.0	45.3	-
1045	10	2	5	0	2	0	0	0	0	0	1	0	0	1	10.0	0	0.0	0	0.0	40.6	-
1100	7	0	4	0	3	0	0	0	0	0	0	0	0	1	14.3	0	0.0	0	0.0	44.9	-
1115	9	1	7	0	1	0	0	0	0	0	0	0	0	1	11.1	0	0.0	0	0.0	39.7	-
1130	8	0	7	0	1	0	0	0	0	0	0	0	0	0	0.0	0	0.0	0	0.0	41.4	-
1145	12	1	7	1	2	0	1	0	0	0	0	0	0	0	0.0	0	0.0	0	0.0	41	54
1200	13	7	5	0	1	0	0	0	0	0	0	0	0	0	0.0	0	0.0	0	0.0	43.5	50
1215	11	1	8	0	2	0	0	0	0	0	0	0	0	0	0.0	0	0.0	0	0.0	40.6	50
1230	5	2	2	0	1	0	0	0	0	0	0	0	0	0	0.0	0	0.0	0	0.0	41	-
1245	10	1	8	0	1	0	0	0	0	0	0	0	0	1	10.0	0	0.0	0	0.0	46.7	-
1300	6	0	4	0	2	0	0	0	0	0	0	0	0	0	0.0	0	0.0	0	0.0	42.3	-
1315	9	2	5	0	2	0	0	0	0	0	0	0	0	1	11.1	1	11.1	1	11.1	42.1	-
1330	10	1	4	0	4	0	0	0	1	0	0	0	0	0	0.0	0	0.0	0	0.0	47.2	-
1345	11	0	7	2	2	0	0	0	0	0	0	0	0	0	0.0	0	0.0	0	0.0	43.6	48.3
1400	9	0	8	0	1	0	0	0	0	0	0	0	0	0	0.0	0	0.0	0	0.0	43.7	-
1415	13	2	6	2	3	0	0	0	0	0	0	0	0	0	0.0	0	0.0	0	0.0	37.8	46.8
1430	9	2	4	0	3	0	0	0	0	0	0	0	0	1	11.1	0	0.0	0	0.0	44.3	-
1445	14	1	10	0	3	0	0	0	0	0	0	0	0	0	0.0	0	0.0	0	0.0	47.2	53.7
1500	11	0	9	0	1	0	0	0	1	0	0	0	0	2	18.2	1	9.1	0	0.0	44.2	62.3
1515	9	1	6	1	1	0	0	0	0	0	0	0	0	2	22.2	0	0.0	0	0.0	48	-
1530	18	0	16	0	1	0	0	0	1	0	0	0	0	3	16.7	0	0.0	0	0.0	47.2	65.2
1545	11	1	5	0	3	1	0	0	1	0	0	0	0	0	0.0	0	0.0	0	0.0	41.8	51.3
1600	6	0	3	0	3	0	0	0	0	0	0	0	0	0	0.0	0	0.0	0	0.0	43.7	-
1615	12	0	11	1	0	0	0	0	0	0	0	0	0	1	8.3	0	0.0	0	0.0	44.8	58.4
1630	12	0	10	1	1	0	0	0	0	0	0	0	0	1	8.3	0	0.0	0	0.0	45.9	55.3
1645	8	0	6	0	2	0	0	0	0	0	0	0	0	0	0.0	0	0.0	0	0.0	43.9	-
1700	12	1	5	0	5	0	0	0	1	0	0	0	0	0	0.0	0	0.0	0	0.0	47.3	54.8
1715	15	0	10	0	4	1	0	0	0	0	0	0	0	1	6.7	1	6.7	0	0.0	46.6	55.3
1730	16	1	14	0	1	0	0	0	0	0	0	0	0	1	6.3	0	0.0	0	0.0	47.1	55.7
1745	6	0	4	0	1	0	0	0	0	0	1	0	0	1	16.7	0	0.0	0	0.0	44.7	-
1800	3	0	2	0	1	0	0	0	0	0	0	0	0	0	0.0	0	0.0	0	0.0	51.7	-
1815	10	0	7	0	2	1	0	0	0	0	0	0	0	0	0.0	0	0.0	0	0.0	44.3	-
1830	3	0	3	0	0	0	0	0	0	0	0	0	0	0	0.0	0	0.0	0	0.0	39.4	-
1845	10	0	8	0	2	0	0	0	0	0	0	0	0	0	0.0	0	0.0	0	0.0	46.6	-
1900	6	0	5	0	1	0	0	0	0	0	0	0	0	1	16.7	0	0.0	0	0.0	48.3	-
1915	5	0	5	0	0	0	0	0	0	0	0	0	0	0	0.0	0	0.0	0	0.0	46.8	-
1930	3	0	3	0	0	0	0	0	0	0	0	0	0	0	0.0	0	0.0	0	0.0	47.2	-
1945	5	0	5	0	0	0	0	0	0	0	0	0	0	0	0.0	0	0.0	0	0.0	39.1	-
2000	2	0	0	0	1	0	0	0	1	0	0	0	0	0	0.0	0	0.0	0	0.0	42.5	-
2015	4	0	2	0	1	0	0	0	1	0	0	0	0	0	0.0	0	0.0	0	0.0	41.9	-
2030	2	0	1	0	1	0	0	0	0	0	0	0	0	0	0.0	0	0.0	0	0.0	49.4	-
2045	**29**	**0**	**23**	**0**	**4**	**0**	**0**	**0**	**1**	**1**	**0**	**0**	**0**	**0**	**0.0**	**0**	**0.0**	**0**	**0.0**	**36.2**	**42.1**
2100	14	0	13	0	1	0	0	0	0	0	0	0	0	0	0.0	0	0.0	0	0.0	42.9	52.3
2115	20	0	15	0	4	0	0	1	0	0	0	0	0	0	0.0	0	0.0	0	0.0	39.7	42.9
2130	9	0	8	0	1	0	0	0	0	0	0	0	0	0	0.0	0	0.0	0	0.0	39.2	-
2145	10	0	8	0	1	0	0	0	1	0	0	0	0	0	0.0	0	0.0	0	0.0	41.3	-
2200	9	0	7	0	2	0	0	0	0	0	0	0	0	0	0.0	0	0.0	0	0.0	38.6	-
2215	8	0	8	0	0	0	0	0	0	0	0	0	0	0	0.0	0	0.0	0	0.0	42.8	-
2230	5	0	4	0	1	0	0	0	0	0	0	0	0	0	0.0	0	0.0	0	0.0	40.8	-
2245	6	0	4	0	2	0	0	0	0	0	0	0	0	0	0.0	0	0.0	0	0.0	41.4	-
2300	6	0	4	0	1	0	1	0	0	0	0	0	0	0	0.0	0	0.0	0	0.0	46.3	-
2315	5	0	4	0	1	0	0	0	0	0	0	0	0	0	0.0	0	0.0	0	0.0	37.9	-
2330	5	0	3	0	2	0	0	0	0	0	0	0	0	0	0.0	0	0.0	0	0.0	38.4	-
2345	1	0	0	0	0	1	0	0	0	0	0	0	0	0	0.0	0	0.0	0	0.0	33.2	-
07-19	**462**	**30**	**328**	**9**	**82**	**3**	**1**	**0**	**6**	**1**	**2**	**0**	**0**	**21**	**4.5**	**3**	**0.6**	**1**	**0.2**	**44.4**	**53**
06-22	**589**	**30**	**429**	**9**	**101**	**4**	**1**	**1**	**10**	**2**	**2**	**0**	**0**	**22**	**3.7**	**3**	**0.5**	**1**	**0.2**	**43.7**	**51.9**
06-00	**634**	**30**	**463**	**9**	**110**	**5**	**2**	**1**	**10**	**2**	**2**	**0**	**0**	**22**	**3.5**	**3**	**0.5**	**1**	**0.2**	**43.4**	**51.7**
00-00	**734**	**30**	**516**	**11**	**134**	**5**	**20**	**2**	**11**	**2**	**3**	**0**	**0**	**24**	**3.3**	**3**	**0.4**	**1**	**0.1**	**43.1**	**51**

Site 27
Location KNESSELL ROAD - attached to TREE
Direction Two Way

16557 / NEWARK - ON - TRENT
MARCH 2025
AUTOMATIC TRAFFIC COUNT


Virtual Day (7)


Time	Total	Classification												JPSL	JPSL%	JSL1	JSL1%	JSL2	JSL2%	Mean	Vpp
		1 MCL	2 SV	3 SVT	4 TB2	5 TB3	6 T4	7 ART3	8 ART4	9 ART5	10 ART6	11 BD	12 DRT	60	60	68 ACPO	68 ACPO	70 DfT	70 DfT		85
0000	13	0	6	0	3	0	4	0	0	0	0	0	0	0	0.0	0	0.0	0	0.0	38.5	43.1
0100	7	0	4	0	1	0	2	0	0	0	0	0	0	0	0.0	0	0.0	0	0.0	39.6	-
0200	7	0	3	0	1	0	3	0	0	0	0	0	0	0	0.0	0	0.0	0	0.0	40	-
0300	6	0	3	0	2	0	1	0	0	0	0	0	0	0	0.0	0	0.0	0	0.0	41.3	-
0400	18	0	9	0	8	0	0	0	0	0	0	0	0	0	2.4	0	0.0	0	0.0	42.5	48
0500	9	0	6	0	2	0	0	0	0	0	0	0	0	0	0.0	0	0.0	0	0.0	41.7	-
0600	11	0	8	0	3	0	0	0	0	0	0	0	0	0	0.0	0	0.0	0	0.0	41.7	48.8
0700	24	0	19	0	4	0	0	0	0	0	0	0	0	1	2.4	0	0.6	0	0.0	43.9	50
0800	**35**	**0**	**28**	**0**	**6**	**0**	**0**	**0**	**0**	**0**	**0**	**0**	**0**	**1**	**1.6**	**0**	**0.0**	**0**	**0.0**	**44.3**	**51.9**
0900	28	1	20	0	6	1	0	0	0	0	0	0	0	1	2.0	0	0.0	0	0.0	43.5	50.2
1000	31	1	23	1	4	0	1	0	0	0	0	0	0	0	0.9	0	0.0	0	0.0	40.4	48.1
1100	30	3	22	0	4	0	0	0	0	0	0	0	0	1	2.4	0	0.5	0	0.5	42.5	49.7
1200	32	3	23	0	6	0	0	0	0	0	0	0	0	0	1.3	0	0.0	0	0.0	42.5	50.5
1300	32	1	21	1	7	0	0	0	0	0	0	0	0	1	2.3	0	0.5	0	0.5	41.9	50.2
1400	37	2	26	1	8	0	0	0	0	0	0	0	0	0	1.1	0	0.0	0	0.0	42.8	50.4
1500	36	1	28	1	6	0	0	0	1	0	0	0	0	1	2.8	0	0.4	0	0.0	43.1	50.3
1600	40	0	31	0	7	0	0	0	0	0	0	0	0	1	2.9	0	0.0	0	0.0	44.9	52.1
1700	33	1	25	0	6	0	0	0	0	0	0	0	0	1	2.6	0	0.9	0	0.0	45.5	53.4
1800	23	0	19	0	3	0	0	0	0	0	0	0	0	0	1.9	0	0.6	0	0.0	44.5	53.4
1900	14	0	11	0	2	0	0	0	0	0	0	0	0	1	4.2	0	0.0	0	0.0	45.8	53.5
2000	24	0	19	0	4	0	0	0	1	0	0	0	0	0	1.2	0	0.0	0	0.0	39.7	45.5
2100	**45**	**0**	**34**	**0**	**9**	**0**	**0**	**0**	**1**	**1**	**0**	**0**	**0**	**0**	**0.0**	**0**	**0.0**	**0**	**0.0**	**39.8**	**45.3**
2200	23	0	16	0	2	0	4	0	0	0	0	0	0	0	0.0	0	0.0	0	0.0	39.2	45.1
2300	18	0	10	0	3	0	5	0	0	0	0	0	0	0	1.6	0	0.0	0	0.0	39.5	46
07-19	**380**	**13**	**284**	**4**	**69**	**3**	**2**	**1**	**2**	**1**	**1**	**0**	**0**	**8**	**2.0**	**1**	**0.3**	**0**	**0.1**	**43.3**	**50.9**
06-22	**474**	**13**	**356**	**5**	**87**	**3**	**3**	**1**	**4**	**2**	**1**	**0**	**0**	**9**	**1.8**	**1**	**0.2**	**0**	**0.1**	**42.8**	**50.3**
06-00	**515**	**13**	**383**	**5**	**92**	**3**	**11**	**1**	**4**	**3**	**1**	**0**	**0**	**9**	**1.7**	**1**	**0.2**	**0**	**0.1**	**42.5**	**50.1**
00-00	**574**	**14**	**412**	**5**	**109**	**3**	**21**	**1**	**5**	**3**	**1**	**0**	**0**	**9**	**1.6**	**1**	**0.2**	**0**	**0.1**	**42.4**	**49.7**

Virtual Week (1)

Time	Total	Classification												JPSL	JPSL%	JSL1	JSL1%	JSL2	JSL2%	Mean	Vpp
		1 MCL	2 SV	3 SVT	4 TB2	5 TB3	6 T4	7 ART3	8 ART4	9 ART5	10 ART6	11 BD	12 DRT	60	60	68 ACPO	68 ACPO	70 DfT	70 DfT		85
Mon	587	3	445	4	104	5	15	2	3	6	0	0	0	10	1.7	1	0.2	0	0.0	42.9	50.8
Tue	725	12	507	5	153	4	33	1	6	1	3	0	0	11	1.5	1	0.1	1	0.1	42.6	50
Wed	675	24	460	4	144	4	23	3	7	4	2	0	0	8	1.2	2	0.3	0	0.0	42.4	49.6
Thu	734	30	516	11	134	5	20	2	11	2	3	0	0	24	3.3	3	0.4	1	0.1	43.1	51
Fri	715	7	519	8	138	2	31	1	3	5	1	0	0	6	0.8	0	0.0	0	0.0	42.1	48.6
| Sat	343	8	244	2	58	1	24	1	2	2	1	0	0	4	1.2	0	0.0	0	0.0	41	47.8
| Sun	242	11	196	1	30	1	2	0	1	0	0	0	0	2	0.8	0	0.0	0	0.0	40.8	48.8
5 Day Ave.	**687**	**15**	**489**	**6**	**135**	**4**	**24**	**2**	**6**	**4**	**2**	**0**	**0**	**12**	**1.7**	**1**	**0.1**	**0**	**0.0**	**42.6**	**50.0**
7 Day Ave.	**574**	**14**	**412**	**5**	**109**	**3**	**21**	**1**	**5**	**3**	**1**	**0**	**0**	**9**	**1.6**	**1**	**0.2**	**0**	**0.1**	**42.4**	**49.7**
--	**4021**	**95**	**2887**	**35**	**761**	**22**	**148**	**10**	**33**	**20**	**10**	**0**	**0**	**65**	**1.6**	**7**	**0.2**	**2**	**0.1**	**42.4**	**49.7**

Summary Graphs

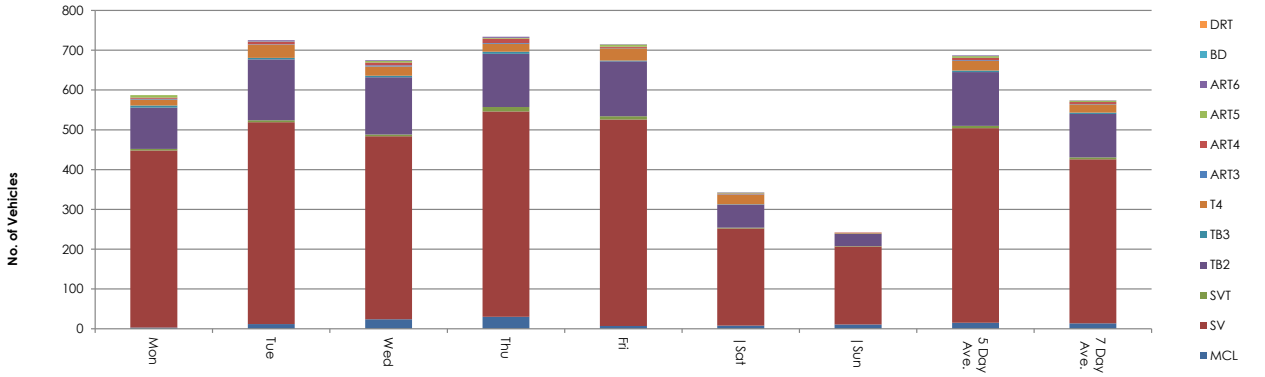

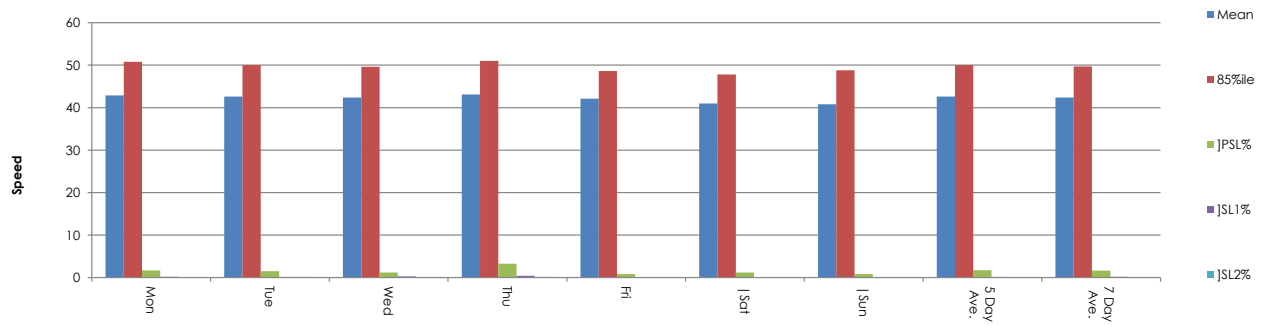

Site 27
Location KNESSELL ROAD - attached to TREE
Direction Two Way

16557 / NEWARK - ON - TRENT
MARCH 2025
AUTOMATIC TRAFFIC COUNT

14 March 2025 **Friday**

Time	Total	Speed Bins (mph)																												
		0 - 5	5 - 10	10 - 15	15 - 20	20 - 25	25 - 30	30 - 35	35 - 40	40 - 45	45 - 50	50 - 55	55 - 60	60 - 65	65 - 70	70 - 75	75 - 80	80 - 85	85 - 90	90 - 95	95 - 100	100 - 105	105 - 110	110 - 115	115 - 120	120 - 125	125 - 130	130 - 135	135 - 140
0000	10	0	0	0	0	0	2	0	5	3	0	0	0	0	0	0	0	0	0	0	0	0	0	0	0	0	0	0	0	0
0015	6	0	0	0	0	0	0	1	2	2	0	1	0	0	0	0	0	0	0	0	0	0	0	0	0	0	0	0	0	0
0030	6	0	0	0	0	0	0	4	0	2	0	0	0	0	0	0	0	0	0	0	0	0	0	0	0	0	0	0	0	0
0045	7	0	0	0	0	0	0	3	4	0	0	0	0	0	0	0	0	0	0	0	0	0	0	0	0	0	0	0	0	0
0100	2	0	0	0	0	0	0	0	2	0	0	0	0	0	0	0	0	0	0	0	0	0	0	0	0	0	0	0	0	0
0115	3	0	0	0	0	0	0	0	1	0	2	0	0	0	0	0	0	0	0	0	0	0	0	0	0	0	0	0	0	0
0130	4	0	0	0	0	0	0	0	2	0	2	0	0	0	0	0	0	0	0	0	0	0	0	0	0	0	0	0	0	0
0145	1	0	0	0	0	0	0	0	1	0	0	0	0	0	0	0	0	0	0	0	0	0	0	0	0	0	0	0	0	0
0200	3	0	0	0	0	0	0	0	0	2	1	0	0	0	0	0	0	0	0	0	0	0	0	0	0	0	0	0	0	0
0215	1	0	0	0	0	0	0	0	0	1	0	0	0	0	0	0	0	0	0	0	0	0	0	0	0	0	0	0	0	0
0230	5	0	0	0	0	0	0	0	2	2	1	0	0	0	0	0	0	0	0	0	0	0	0	0	0	0	0	0	0	0
0245	2	0	0	0	0	0	0	1	1	0	0	0	0	0	0	0	0	0	0	0	0	0	0	0	0	0	0	0	0	0
0300	2	0	0	0	0	0	0	1	0	1	0	0	0	0	0	0	0	0	0	0	0	0	0	0	0	0	0	0	0	0
0315	1	0	0	0	0	0	0	0	1	0	0	0	0	0	0	0	0	0	0	0	0	0	0	0	0	0	0	0	0	0
0330	2	0	0	0	0	0	0	0	0	1	1	0	0	0	0	0	0	0	0	0	0	0	0	0	0	0	0	0	0	0
0345	2	0	0	0	0	0	0	0	0	0	1	1	0	0	0	0	0	0	0	0	0	0	0	0	0	0	0	0	0	0
0400	4	0	0	0	1	0	0	0	0	1	0	2	0	0	0	0	0	0	0	0	0	0	0	0	0	0	0	0	0	0
0415	3	0	0	0	0	0	0	0	0	0	3	0	0	0	0	0	0	0	0	0	0	0	0	0	0	0	0	0	0	0
0430	10	0	0	0	0	0	0	1	1	3	5	0	0	0	0	0	0	0	0	0	0	0	0	0	0	0	0	0	0	0
0445	4	0	0	0	0	0	0	0	2	0	1	0	0	1	0	0	0	0	0	0	0	0	0	0	0	0	0	0	0	0
0500	0	0	0	0	0	0	0	0	0	0	0	0	0	0	0	0	0	0	0	0	0	0	0	0	0	0	0	0	0	0
0515	3	0	0	0	0	0	0	0	0	3	0	0	0	0	0	0	0	0	0	0	0	0	0	0	0	0	0	0	0	0
0530	0	0	0	0	0	0	0	0	0	0	0	0	0	0	0	0	0	0	0	0	0	0	0	0	0	0	0	0	0	0
0545	3	0	0	0	0	0	0	0	1	0	0	1	1	0	0	0	0	0	0	0	0	0	0	0	0	0	0	0	0	0
0600	0	0	0	0	0	0	0	0	0	0	0	0	0	0	0	0	0	0	0	0	0	0	0	0	0	0	0	0	0	0
0615	7	0	0	0	0	0	0	0	2	5	0	0	0	0	0	0	0	0	0	0	0	0	0	0	0	0	0	0	0	0
0630	2	0	0	0	0	0	0	1	0	0	1	0	0	0	0	0	0	0	0	0	0	0	0	0	0	0	0	0	0	0
0645	3	0	0	0	0	0	0	0	0	1	2	0	0	0	0	0	0	0	0	0	0	0	0	0	0	0	0	0	0	0
0700	9	0	0	0	0	0	0	0	2	2	4	1	0	0	0	0	0	0	0	0	0	0	0	0	0	0	0	0	0	0
0715	3	0	0	0	0	0	0	0	1	0	2	0	0	0	0	0	0	0	0	0	0	0	0	0	0	0	0	0	0	0
0730	3	0	0	0	0	0	0	0	1	0	2	0	0	0	0	0	0	0	0	0	0	0	0	0	0	0	0	0	0	0
0745	11	0	0	0	0	0	0	1	2	0	7	0	0	0	1	0	0	0	0	0	0	0	0	0	0	0	0	0	0	0
0800	12	0	0	0	0	0	0	0	3	4	1	2	2	0	0	0	0	0	0	0	0	0	0	0	0	0	0	0	0	0
0815	5	0	0	0	0	0	0	0	1	2	2	0	0	0	0	0	0	0	0	0	0	0	0	0	0	0	0	0	0	0
0830	7	0	1	0	0	0	0	0	2	3	1	0	0	0	0	0	0	0	0	0	0	0	0	0	0	0	0	0	0	0
0845	**19**	**0**	**0**	**0**	**0**	**0**	**1**	**1**	**5**	**2**	**4**	**5**	**1**	**0**	**0**	**0**	**0**	**0**	**0**	**0**	**0**	**0**	**0**	**0**	**0**	**0**	**0**	**0**	**0**	**0**
0900	10	0	0	0	0	0	1	1	2	2	2	1	1	0	0	0	0	0	0	0	0	0	0	0	0	0	0	0	0	0
0915	15	0	0	0	0	0	0	0	5	4	5	0	1	0	0	0	0	0	0	0	0	0	0	0	0	0	0	0	0	0
0930	10	0	0	0	0	0	0	1	2	4	2	0	0	1	0	0	0	0	0	0	0	0	0	0	0	0	0	0	0	0
0945	7	0	0	0	1	0	0	0	1	2	3	0	0	0	0	0	0	0	0	0	0	0	0	0	0	0	0	0	0	0
1000	10	0	0	0	0	0	1	4	0	2	3	0	0	0	0	0	0	0	0	0	0	0	0	0	0	0	0	0	0	0
1015	12	0	0	0	0	0	0	0	1	7	1	1	1	1	0	0	0	0	0	0	0	0	0	0	0	0	0	0	0	0
1030	9	0	0	0	0	0	0	1	3	3	1	1	0	0	0	0	0	0	0	0	0	0	0	0	0	0	0	0	0	0
1045	9	0	0	0	1	0	2	2	1	3	0	0	0	0	0	0	0	0	0	0	0	0	0	0	0	0	0	0	0	0
1100	4	0	0	0	0	0	0	1	1	1	1	0	0	0	0	0	0	0	0	0	0	0	0	0	0	0	0	0	0	0
1115	9	0	0	0	0	0	0	3	3	2	1	0	0	0	0	0	0	0	0	0	0	0	0	0	0	0	0	0	0	0
1130	2	0	0	0	0	0	0	0	1	0	1	0	0	0	0	0	0	0	0	0	0	0	0	0	0	0	0	0	0	0
1145	7	0	0	0	0	0	0	0	3	1	2	0	1	0	0	0	0	0	0	0	0	0	0	0	0	0	0	0	0	0
1200	8	0	0	0	0	0	0	0	2	1	4	1	0	0	0	0	0	0	0	0	0	0	0	0	0	0	0	0	0	0
1215	7	0	0	0	0	0	0	0	1	3	1	2	0	0	0	0	0	0	0	0	0	0	0	0	0	0	0	0	0	0
1230	7	0	0	0	0	0	0	0	2	1	3	0	1	0	0	0	0	0	0	0	0	0	0	0	0	0	0	0	0	0
1245	9	0	0	0	0	0	0	1	3	3	2	0	0	0	0	0	0	0	0	0	0	0	0	0	0	0	0	0	0	0
1300	7	0	0	0	0	1	0	0	1	2	1	2	0	0	0	0	0	0	0	0	0	0	0	0	0	0	0	0	0	0
1315	7	0	0	0	0	0	0	0	1	5	1	0	0	0	0	0	0	0	0	0	0	0	0	0	0	0	0	0	0	0
1330	6	0	0	0	0	0	0	0	1	0	2	2	0	1	0	0	0	0	0	0	0	0	0	0	0	0	0	0	0	0
1345	11	0	0	0	0	1	0	1	2	2	3	0	0	0	0	0	0	0	0	0	0	0	0	0	0	0	0	0	0	0
1400	8	0	0	0	0	0	1	0	1	2	2	1	1	0	0	0	0	0	0	0	0	0	0	0	0	0	0	0	0	0
1415	7	0	0	0	0	0	0	0	0	2	3	2	0	0	0	0	0	0	0	0	0	0	0	0	0	0	0	0	0	0
1430	10	0	0	0	0	0	1	0	1	4	3	1	0	0	0	0	0	0	0	0	0	0	0	0	0	0	0	0	0	0
1445	13	0	0	0	0	0	0	2	0	5	3	1	2	0	0	0	0	0	0	0	0	0	0	0	0	0	0	0	0	0
1500	10	0	0	1	0	0	0	0	3	5	1	0	0	0	0	0	0	0	0	0	0	0	0	0	0	0	0	0	0	0
1515	9	0	0	0	0	0	0	0	2	4	2	1	0	0	0	0	0	0	0	0	0	0	0	0	0	0	0	0	0	0
1530	9	0	0	0	0	0	0	0	0	2	4	3	0	0	0	0	0	0	0	0	0	0	0	0	0	0	0	0	0	0
1545	**18**	**0**	**0**	**0**	**0**	**0**	**1**	**0**	**3**	**6**	**5**	**1**	**2**	**0**	**0**	**0**	**0**	**0**	**0**	**0**	**0**	**0**	**0**	**0**	**0**	**0**	**0**	**0**	**0**	**0**
1600	12	0	0	0	0	0	0	0	2	6	1	2	1	0	0	0	0	0	0	0	0	0	0	0	0	0	0	0	0	0
1615	8	0	0	0	0	0	0	0	1	2	3	2	0	0	0	0	0	0	0	0	0	0	0	0	0	0	0	0	0	0
1630	14	0	0	0	0	0	0	2	1	5	2	3	1	0	0	0	0	0	0	0	0	0	0	0	0	0	0	0	0	0
1645	16	0	0	0	0	0	0	0	4	7	3	1	1	0	0	0	0	0	0	0	0	0	0	0	0	0	0	0	0	0
1700	10	0	0	0	0	0	0	0	3	1	6	0	0	0	0	0	0	0	0	0	0	0	0	0	0	0	0	0	0	0
1715	11	0	0	0	0	0	0	1	0	4	3	1	2	0	0	0	0	0	0	0	0	0	0	0	0	0	0	0	0	0
1730	11	0	0	0	0	0	0	0	3	4	2	0	2	0	0	0	0	0	0	0	0	0	0	0	0	0	0	0	0	0
1745	12	0	0	0	0	0	0	0	3	4	3	1	0	1	0	0	0	0	0	0	0	0	0	0	0	0	0	0	0	0
1800	7	0	0	0	0	0	0	0	1	2	3	0	1	0	0	0	0	0	0	0	0	0	0	0	0	0	0	0	0	0
1815	6	0	0	0	0	0	1	0	3	2	0	0	0	0	0	0	0	0	0	0	0	0	0	0	0	0	0	0	0	0
1830	7	0	0	0	0	0	0	1	2	0	3	1	0	0	0	0	0	0	0	0	0	0	0	0	0	0	0	0	0	0
1845	6	0	0	0	0	0	0	1	1	2	1	0	1	0	0	0	0	0	0	0	0	0	0	0	0	0	0	0	0	0
1900	5	0	0	0	1	0	0	1	1	0	1	0	1	0	0	0	0	0	0	0	0	0	0	0	0	0	0	0	0	0
1915	2	0	0	0	0	0	0	0	0	1	1	0	0	0	0	0	0	0	0	0	0	0	0	0	0	0	0	0	0	0
1930	2	0	0	0	0	0	0	0	0	0	2	0	0	0	0	0	0	0	0	0	0	0	0	0	0	0	0	0	0	0
1945	2	0	0	0	0	0	0	0	1	0	0	1	0	0	0	0	0	0	0	0	0	0	0	0	0	0	0	0	0	0
2000	3	0	0	0	0	0	0	0	1	0	2	0	0	0	0	0	0	0	0	0	0	0	0	0	0	0	0	0	0	0
2015	10	0	0	0	0	0	0	0	2	4	4	0	0	0	0	0	0	0	0	0	0	0	0	0	0	0	0	0	0	0
2030	15	0	0	0	0	0	0	4	10	1	0	0	0	0	0	0	0	0	0	0	0	0	0	0	0	0	0	0	0	0
2045	**18**	**0**	**0**	**0**	**0**	**0**	**1**	**0**	**5**	**9**	**3**	**0**	**0**	**0**	**0**	**0**	**0**	**0**	**0**	**0**	**0**	**0**	**0**	**0**	**0**	**0**	**0**	**0**	**0**	**0**
2100	17	0	0	0	0	0	0	2	8	4	3	0	0	0	0	0	0	0	0	0	0	0	0	0	0	0	0	0	0	0
2115	13	0	0	0	0	0	0	2	6	3	2	0	0	0	0	0	0	0	0	0	0	0	0	0	0	0	0	0	0	0
2130	12	0	0	0	0	0	0	1	5	5	1	0	0	0	0	0	0	0	0	0	0	0	0	0	0	0	0	0	0	0
2145	15	0	0	0	0	0	0	6	6	3	0	0	0	0	0	0	0	0	0	0	0	0	0	0	0	0	0	0	0	0
2200	11	0	0	0	0	0	1	0	8	2	0	0	0	0	0	0	0	0	0	0	0	0	0	0	0	0	0	0	0	0
2215	9	0	0	0	0	0	0	4	0	4	1	0	0	0	0	0	0	0	0	0	0	0	0	0	0	0	0	0	0	0
2230	5	0	0	0	0	0	0	2	2	1	0	0	0	0	0	0	0	0	0	0	0	0	0	0	0	0	0	0	0	0
2245	6	0	0	0	0	0	0	2	1	3	0	0	0	0	0	0	0	0	0	0	0	0	0	0	0	0	0	0	0	0
2300	7	0	0	0	0	0	2	3	1	0	1	0	0	0	0	0	0	0	0	0	0	0	0	0	0	0	0	0	0	0
2315	12	0	0	0	0	0	0	8	3	1	0	0	0	0	0	0	0	0	0	0	0	0	0	0	0	0	0	0	0	0
2330	10	0	0	0	0	0	0	2	5	3	0	0	0	0	0	0	0	0	0	0	0	0	0	0	0	0	0	0	0	0
2345	6	0	0	0	0	0	1	0	2	2	1	0	0	0	0	0	0	0	0	0	0	0	0	0	0	0	0	0	0	0
07-19	**439**	**0**	**1**	**1**	**2**	**2**	**9**	**24**	**87**	**130**	**114**	**42**	**22**	**4**	**1**	**0**	**0**	**0**	**0**	**0**	**0**	**0**	**0**	**0**	**0**	**0**	**0**	**0**	**0**	**0**
06-22	**565**	**0**	**1**	**1**	**3**	**2**	**10**	**41**	**134**	**166**	**136**	**43**	**23**	**4**	**1**	**0**	**0**	**0**	**0**	**0**	**0**	**0**	**0**	**0**	**0**	**0**	**0**	**0**	**0**	**0**
06-00	**631**	**0**	**1**	**1**	**3**	**2**	**14**	**62**	**156**	**182**	**139**	**43**	**23**	**4**	**1**	**0**	**0**	**0**	**0**	**0**	**0**	**0**	**0**	**0**	**0**	**0**	**0**	**0**	**0**	**0**
00-00	**715**	**0**	**1**	**1**	**4**	**2**	**16**	**73**	**181**	**203**	**156**	**48**	**24**	**5**	**1**	**0**	**0**	**0**	**0**	**0**	**0**	**0**	**0**	**0**	**0**	**0**	**0**	**0**	**0**	**0**

Site 27
Location KNESSELL ROAD - attached to TREE
Direction Two Way
15 March 2025 Saturday

16557 / NEWARK - ON - TRENT
MARCH 2025
AUTOMATIC TRAFFIC COUNT

Time	Total	Speed Bins (mph)																												
		0 - 5	5 - 10	10 - 15	15 - 20	20 - 25	25 - 30	30 - 35	35 - 40	40 - 45	45 - 50	50 - 55	55 - 60	60 - 65	65 - 70	70 - 75	75 - 80	80 - 85	85 - 90	90 - 95	95 - 100	100 - 105	105 - 110	110 - 115	115 - 120	120 - 125	125 - 130	130 - 135	135 - 140
0000	**9**	**0**	**0**	**0**	**0**	**0**	**0**	**2**	**2**	**5**	**0**	**0**	**0**	**0**	**0**	**0**	**0**	**0**	**0**	**0**	**0**	**0**	**0**	**0**	**0**	**0**	**0**	**0**	**0**	**0**
0015	4	0	0	0	0	0	1	0	1	1	1	0	0	0	0	0	0	0	0	0	0	0	0	0	0	0	0	0	0	0
0030	5	0	0	0	0	0	0	0	4	1	0	0	0	0	0	0	0	0	0	0	0	0	0	0	0	0	0	0	0	0
0045	3	0	0	0	0	0	0	0	1	2	0	0	0	0	0	0	0	0	0	0	0	0	0	0	0	0	0	0	0	0
0100	2	0	0	0	0	0	0	0	1	1	0	0	0	0	0	0	0	0	0	0	0	0	0	0	0	0	0	0	0	0
0115	2	0	0	0	0	0	0	1	0	0	1	0	0	0	0	0	0	0	0	0	0	0	0	0	0	0	0	0	0	0
0130	0	0	0	0	0	0	0	0	0	0	0	0	0	0	0	0	0	0	0	0	0	0	0	0	0	0	0	0	0	0
0145	1	0	0	0	0	0	0	0	0	1	0	0	0	0	0	0	0	0	0	0	0	0	0	0	0	0	0	0	0	0
0200	0	0	0	0	0	0	0	0	0	0	0	0	0	0	0	0	0	0	0	0	0	0	0	0	0	0	0	0	0	0
0215	2	0	0	0	0	0	0	1	0	0	1	0	0	0	0	0	0	0	0	0	0	0	0	0	0	0	0	0	0	0
0230	2	0	0	0	0	0	0	1	0	0	1	0	0	0	0	0	0	0	0	0	0	0	0	0	0	0	0	0	0	0
0245	4	0	0	0	0	0	0	0	2	2	0	0	0	0	0	0	0	0	0	0	0	0	0	0	0	0	0	0	0	0
0300	6	0	0	0	0	0	0	1	2	3	0	0	0	0	0	0	0	0	0	0	0	0	0	0	0	0	0	0	0	0
0315	1	0	0	0	0	0	0	0	0	0	1	0	0	0	0	0	0	0	0	0	0	0	0	0	0	0	0	0	0	0
0330	0	0	0	0	0	0	0	0	0	0	0	0	0	0	0	0	0	0	0	0	0	0	0	0	0	0	0	0	0	0
0345	2	0	0	0	0	0	0	2	0	0	0	0	0	0	0	0	0	0	0	0	0	0	0	0	0	0	0	0	0	0
0400	4	0	0	0	0	0	0	0	1	2	1	0	0	0	0	0	0	0	0	0	0	0	0	0	0	0	0	0	0	0
0415	1	0	0	0	0	0	0	0	1	0	0	0	0	0	0	0	0	0	0	0	0	0	0	0	0	0	0	0	0	0
0430	3	0	0	0	0	0	0	1	1	1	0	0	0	0	0	0	0	0	0	0	0	0	0	0	0	0	0	0	0	0
0445	8	0	0	0	0	0	0	1	2	4	1	0	0	0	0	0	0	0	0	0	0	0	0	0	0	0	0	0	0	0
0500	6	0	0	0	0	0	0	0	1	4	0	1	0	0	0	0	0	0	0	0	0	0	0	0	0	0	0	0	0	0
0515	6	0	0	0	0	0	0	0	3	2	1	0	0	0	0	0	0	0	0	0	0	0	0	0	0	0	0	0	0	0
0530	0	0	0	0	0	0	0	0	0	0	0	0	0	0	0	0	0	0	0	0	0	0	0	0	0	0	0	0	0	0
0545	0	0	0	0	0	0	0	0	0	0	0	0	0	0	0	0	0	0	0	0	0	0	0	0	0	0	0	0	0	0
0600	1	0	0	0	0	0	0	0	1	0	0	0	0	0	0	0	0	0	0	0	0	0	0	0	0	0	0	0	0	0
0615	3	0	0	0	0	0	0	1	2	0	0	0	0	0	0	0	0	0	0	0	0	0	0	0	0	0	0	0	0	0
0630	2	0	0	0	0	0	0	0	1	1	0	0	0	0	0	0	0	0	0	0	0	0	0	0	0	0	0	0	0	0
0645	2	0	0	0	0	0	0	0	1	1	0	0	0	0	0	0	0	0	0	0	0	0	0	0	0	0	0	0	0	0
0700	0	0	0	0	0	0	0	0	0	0	0	0	0	0	0	0	0	0	0	0	0	0	0	0	0	0	0	0	0	0
0715	1	0	0	0	0	0	0	0	1	0	0	0	0	0	0	0	0	0	0	0	0	0	0	0	0	0	0	0	0	0
0730	4	0	0	0	0	0	0	0	1	1	1	0	1	0	0	0	0	0	0	0	0	0	0	0	0	0	0	0	0	0
0745	4	0	0	0	0	0	0	0	1	2	0	1	0	0	0	0	0	0	0	0	0	0	0	0	0	0	0	0	0	0
0800	2	0	0	0	0	0	0	0	0	2	0	0	0	0	0	0	0	0	0	0	0	0	0	0	0	0	0	0	0	0
0815	2	0	0	0	0	0	0	0	0	1	0	1	0	0	0	0	0	0	0	0	0	0	0	0	0	0	0	0	0	0
0830	4	0	0	0	0	0	0	1	0	2	1	0	0	0	0	0	0	0	0	0	0	0	0	0	0	0	0	0	0	0
0845	6	0	0	1	0	0	0	0	3	2	0	0	0	0	0	0	0	0	0	0	0	0	0	0	0	0	0	0	0	0
0900	0	0	0	0	0	0	0	0	0	0	0	0	0	0	0	0	0	0	0	0	0	0	0	0	0	0	0	0	0	0
0915	7	0	0	0	1	0	0	0	2	2	2	0	0	0	0	0	0	0	0	0	0	0	0	0	0	0	0	0	0	0
0930	3	0	0	0	0	0	0	0	0	1	2	0	0	0	0	0	0	0	0	0	0	0	0	0	0	0	0	0	0	0
0945	**9**	**0**	**0**	**0**	**0**	**1**	**0**	**0**	**1**	**3**	**4**	**0**	**0**	**0**	**0**	**0**	**0**	**0**	**0**	**0**	**0**	**0**	**0**	**0**	**0**	**0**	**0**	**0**	**0**	**0**
1000	5	0	0	0	0	0	0	1	0	0	3	0	1	0	0	0	0	0	0	0	0	0	0	0	0	0	0	0	0	0
1015	7	0	0	0	0	0	1	2	0	1	2	0	1	0	0	0	0	0	0	0	0	0	0	0	0	0	0	0	0	0
1030	4	0	0	0	0	0	1	0	2	0	0	0	1	0	0	0	0	0	0	0	0	0	0	0	0	0	0	0	0	0
1045	6	0	0	1	0	0	1	0	1	1	2	0	0	0	0	0	0	0	0	0	0	0	0	0	0	0	0	0	0	0
1100	7	0	0	0	0	0	0	0	0	3	3	0	1	0	0	0	0	0	0	0	0	0	0	0	0	0	0	0	0	0
1115	6	0	0	1	0	0	0	0	1	1	3	0	0	0	0	0	0	0	0	0	0	0	0	0	0	0	0	0	0	0
1130	6	0	0	0	0	0	0	1	3	2	0	0	0	0	0	0	0	0	0	0	0	0	0	0	0	0	0	0	0	0
1145	6	0	0	0	0	0	1	0	4	0	0	1	0	0	0	0	0	0	0	0	0	0	0	0	0	0	0	0	0	0
1200	4	0	0	0	0	0	0	1	2	1	0	0	0	0	0	0	0	0	0	0	0	0	0	0	0	0	0	0	0	0
1215	6	0	0	0	0	0	0	0	2	3	0	1	0	0	0	0	0	0	0	0	0	0	0	0	0	0	0	0	0	0
1230	**12**	**0**	**0**	**0**	**0**	**0**	**0**	**2**	**7**	**1**	**1**	**1**	**0**	**0**	**0**	**0**	**0**	**0**	**0**	**0**	**0**	**0**	**0**	**0**	**0**	**0**	**0**	**0**	**0**	**0**
1245	7	0	0	0	0	0	0	0	1	0	3	2	1	0	0	0	0	0	0	0	0	0	0	0	0	0	0	0	0	0
1300	10	0	0	0	1	0	0	1	2	2	3	0	1	0	0	0	0	0	0	0	0	0	0	0	0	0	0	0	0	0
1315	9	0	0	0	0	0	0	3	2	3	0	1	0	0	0	0	0	0	0	0	0	0	0	0	0	0	0	0	0	0
1330	7	0	0	0	0	0	1	3	0	3	0	0	0	0	0	0	0	0	0	0	0	0	0	0	0	0	0	0	0	0
1345	9	0	0	0	0	0	1	2	4	1	0	1	0	0	0	0	0	0	0	0	0	0	0	0	0	0	0	0	0	0
1400	7	0	0	1	0	0	0	1	2	0	2	1	0	0	0	0	0	0	0	0	0	0	0	0	0	0	0	0	0	0
1415	6	0	0	0	0	0	0	1	2	1	2	0	0	0	0	0	0	0	0	0	0	0	0	0	0	0	0	0	0	0
1430	2	0	0	0	0	0	0	0	0	2	0	0	0	0	0	0	0	0	0	0	0	0	0	0	0	0	0	0	0	0
1445	6	0	0	0	0	0	0	1	0	1	2	1	1	0	0	0	0	0	0	0	0	0	0	0	0	0	0	0	0	0
1500	4	0	0	0	0	0	0	0	3	0	0	0	1	0	0	0	0	0	0	0	0	0	0	0	0	0	0	0	0	0
1515	5	0	0	1	0	0	0	1	0	1	0	2	0	0	0	0	0	0	0	0	0	0	0	0	0	0	0	0	0	0
1530	3	0	0	0	0	0	0	1	1	1	0	0	0	0	0	0	0	0	0	0	0	0	0	0	0	0	0	0	0	0
1545	5	0	0	0	0	0	0	0	2	2	1	0	0	0	0	0	0	0	0	0	0	0	0	0	0	0	0	0	0	0
1600	8	0	0	0	1	0	1	0	1	3	1	1	0	0	0	0	0	0	0	0	0	0	0	0	0	0	0	0	0	0
1615	8	0	0	0	0	0	0	1	2	1	1	1	0	2	0	0	0	0	0	0	0	0	0	0	0	0	0	0	0	0
1630	7	0	0	0	0	0	0	0	2	3	1	1	0	0	0	0	0	0	0	0	0	0	0	0	0	0	0	0	0	0
1645	2	0	0	0	0	0	0	0	1	0	1	0	0	0	0	0	0	0	0	0	0	0	0	0	0	0	0	0	0	0
1700	4	0	0	0	0	0	1	0	1	2	0	0	0	0	0	0	0	0	0	0	0	0	0	0	0	0	0	0	0	0
1715	4	0	0	0	0	0	0	1	0	3	0	0	0	0	0	0	0	0	0	0	0	0	0	0	0	0	0	0	0	0
1730	2	0	0	0	0	0	0	0	1	1	0	0	0	0	0	0	0	0	0	0	0	0	0	0	0	0	0	0	0	0
1745	3	0	0	0	0	0	0	0	2	1	0	0	0	0	0	0	0	0	0	0	0	0	0	0	0	0	0	0	0	0
1800	1	0	0	0	0	0	0	0	1	0	0	0	0	0	0	0	0	0	0	0	0	0	0	0	0	0	0	0	0	0
1815	3	0	0	0	0	0	0	0	1	1	0	1	0	0	0	0	0	0	0	0	0	0	0	0	0	0	0	0	0	0
1830	1	0	0	0	0	0	0	0	0	0	1	0	0	0	0	0	0	0	0	0	0	0	0	0	0	0	0	0	0	0
1845	5	0	0	0	0	0	0	0	1	1	2	1	0	0	0	0	0	0	0	0	0	0	0	0	0	0	0	0	0	0
1900	1	0	0	0	0	0	0	0	0	0	1	0	0	0	0	0	0	0	0	0	0	0	0	0	0	0	0	0	0	0
1915	0	0	0	0	0	0	0	0	0	0	0	0	0	0	0	0	0	0	0	0	0	0	0	0	0	0	0	0	0	0
1930	2	0	0	0	0	0	0	0	0	1	1	0	0	0	0	0	0	0	0	0	0	0	0	0	0	0	0	0	0	0
1945	2	0	0	0	0	0	0	0	0	0	0	1	1	0	0	0	0	0	0	0	0	0	0	0	0	0	0	0	0	0
2000	2	0	0	0	0	0	0	1	0	0	0	1	0	0	0	0	0	0	0	0	0	0	0	0	0	0	0	0	0	0
2015	4	0	0	0	0	0	1	0	0	2	0	0	0	1	0	0	0	0	0	0	0	0	0	0	0	0	0	0	0	0
2030	3	0	0	0	0	0	0	1	1	1	0	0	0	0	0	0	0	0	0	0	0	0	0	0	0	0	0	0	0	0
2045	1	0	0	0	0	0	0	1	0	0	0	0	0	0	0	0	0	0	0	0	0	0	0	0	0	0	0	0	0	0
2100	1	0	0	0	0	0	0	0	1	0	0	0	0	0	0	0	0	0	0	0	0	0	0	0	0	0	0	0	0	0
2115	1	0	0	0	0	0	0	0	0	0	1	0	0	0	0	0	0	0	0	0	0	0	0	0	0	0	0	0	0	0
2130	1	0	0	0	0	0	0	0	1	0	0	0	0	0	0	0	0	0	0	0	0	0	0	0	0	0	0	0	0	0
2145	1	0	0	0	0	0	0	0	0	0	0	0	1	0	0	0	0	0	0	0	0	0	0	0	0	0	0	0	0	0
2200	1	0	0	0	0	0	1	0	0	0	0	0	0	0	0	0	0	0	0	0	0	0	0	0	0	0	0	0	0	0
2215	0	0	0	0	0	0	0	0	0	0	0	0	0	0	0	0	0	0	0	0	0	0	0	0	0	0	0	0	0	0
2230	0	0	0	0	0	0	0	0	0	0	0	0	0	0	0	0	0	0	0	0	0	0	0	0	0	0	0	0	0	0
2245	1	0	0	0	0	0	0	0	0	0	1	0	0	0	0	0	0	0	0	0	0	0	0	0	0	0	0	0	0	0
2300	1	0	0	0	0	0	0	0	1	0	0	0	0	0	0	0	0	0	0	0	0	0	0	0	0	0	0	0	0	0
2315	2	0	0	0	0	0	0	0	0	0	0	1	0	1	0	0	0	0	0	0	0	0	0	0	0	0	0	0	0	0
2330	0	0	0	0	0	0	0	0	0	0	0	0	0	0	0	0	0	0	0	0	0	0	0	0	0	0	0	0	0	0
2345	1	0	0	0	0	0	0	0	0	1	0	0	0	0	0	0	0	0	0	0	0	0	0	0	0	0	0	0	0	0
07-19	**239**	**0**	**0**	**5**	**3**	**1**	**8**	**24**	**63**	**62**	**44**	**18**	**9**	**2**	**0**	**0**	**0**	**0**	**0**	**0**	**0**	**0**	**0**	**0**	**0**	**0**	**0**	**0**	**0**	**0**
06-22	**266**	**0**	**0**	**5**	**3**	**1**	**9**	**28**	**71**	**68**	**47**	**20**	**11**	**3**	**0**	**0**	**0**	**0**	**0**	**0**	**0**	**0**	**0**	**0**	**0**	**0**	**0**	**0**	**0**	**0**
06-00	**272**	**0**	**0**	**5**	**3**	**1**	**10**	**28**	**72**	**69**	**48**	**21**	**11**	**4**	**0**	**0**	**0**	**0**	**0**	**0**	**0**	**0**	**0**	**0**	**0**	**0**	**0**	**0**	**0**	**0**
00-00	**343**	**0**	**0**	**5**	**3**	**1**	**11**	**38**	**94**	**98**	**56**	**22**	**11**	**4**	**0**	**0**	**0**	**0**	**0**	**0**	**0**	**0**	**0**	**0**	**0**	**0**	**0**	**0**	**0**	**0**

Site 27
Location KNESSELL ROAD - attached to TREE
Direction Two Way

16557 / NEWARK - ON - TRENT
MARCH 2025
AUTOMATIC TRAFFIC COUNT

16 March 2025 **Sunday**

Time	Total	Speed Bins (mph)																												
		0 - 5	5 - 10	10 - 15	15 - 20	20 - 25	25 - 30	30 - 35	35 - 40	40 - 45	45 - 50	50 - 55	55 - 60	60 - 65	65 - 70	70 - 75	75 - 80	80 - 85	85 - 90	90 - 95	95 - 100	100 - 105	105 - 110	110 - 115	115 - 120	120 - 125	125 - 130	130 - 135	135 - 140
0000	0	0	0	0	0	0	0	0	0	0	0	0	0	0	0	0	0	0	0	0	0	0	0	0	0	0	0	0	0	0
0015	1	0	0	0	0	0	0	0	0	1	0	0	0	0	0	0	0	0	0	0	0	0	0	0	0	0	0	0	0	0
0030	0	0	0	0	0	0	0	0	0	0	0	0	0	0	0	0	0	0	0	0	0	0	0	0	0	0	0	0	0	0
0045	0	0	0	0	0	0	0	0	0	0	0	0	0	0	0	0	0	0	0	0	0	0	0	0	0	0	0	0	0	0
0100	0	0	0	0	0	0	0	0	0	0	0	0	0	0	0	0	0	0	0	0	0	0	0	0	0	0	0	0	0	0
0115	0	0	0	0	0	0	0	0	0	0	0	0	0	0	0	0	0	0	0	0	0	0	0	0	0	0	0	0	0	0
0130	2	0	0	0	0	0	0	0	2	0	0	0	0	0	0	0	0	0	0	0	0	0	0	0	0	0	0	0	0	0
0145	0	0	0	0	0	0	0	0	0	0	0	0	0	0	0	0	0	0	0	0	0	0	0	0	0	0	0	0	0	0
0200	0	0	0	0	0	0	0	0	0	0	0	0	0	0	0	0	0	0	0	0	0	0	0	0	0	0	0	0	0	0
0215	0	0	0	0	0	0	0	0	0	0	0	0	0	0	0	0	0	0	0	0	0	0	0	0	0	0	0	0	0	0
0230	0	0	0	0	0	0	0	0	0	0	0	0	0	0	0	0	0	0	0	0	0	0	0	0	0	0	0	0	0	0
0245	1	0	0	0	0	0	0	0	0	0	1	0	0	0	0	0	0	0	0	0	0	0	0	0	0	0	0	0	0	0
0300	0	0	0	0	0	0	0	0	0	0	0	0	0	0	0	0	0	0	0	0	0	0	0	0	0	0	0	0	0	0
0315	0	0	0	0	0	0	0	0	0	0	0	0	0	0	0	0	0	0	0	0	0	0	0	0	0	0	0	0	0	0
0330	0	0	0	0	0	0	0	0	0	0	0	0	0	0	0	0	0	0	0	0	0	0	0	0	0	0	0	0	0	0
0345	0	0	0	0	0	0	0	0	0	0	0	0	0	0	0	0	0	0	0	0	0	0	0	0	0	0	0	0	0	0
0400	0	0	0	0	0	0	0	0	0	0	0	0	0	0	0	0	0	0	0	0	0	0	0	0	0	0	0	0	0	0
0415	0	0	0	0	0	0	0	0	0	0	0	0	0	0	0	0	0	0	0	0	0	0	0	0	0	0	0	0	0	0
0430	0	0	0	0	0	0	0	0	0	0	0	0	0	0	0	0	0	0	0	0	0	0	0	0	0	0	0	0	0	0
0445	0	0	0	0	0	0	0	0	0	0	0	0	0	0	0	0	0	0	0	0	0	0	0	0	0	0	0	0	0	0
0500	0	0	0	0	0	0	0	0	0	0	0	0	0	0	0	0	0	0	0	0	0	0	0	0	0	0	0	0	0	0
0515	2	0	0	1	0	0	0	0	0	1	0	0	0	0	0	0	0	0	0	0	0	0	0	0	0	0	0	0	0	0
0530	0	0	0	0	0	0	0	0	0	0	0	0	0	0	0	0	0	0	0	0	0	0	0	0	0	0	0	0	0	0
0545	0	0	0	0	0	0	0	0	0	0	0	0	0	0	0	0	0	0	0	0	0	0	0	0	0	0	0	0	0	0
0600	0	0	0	0	0	0	0	0	0	0	0	0	0	0	0	0	0	0	0	0	0	0	0	0	0	0	0	0	0	0
0615	0	0	0	0	0	0	0	0	0	0	0	0	0	0	0	0	0	0	0	0	0	0	0	0	0	0	0	0	0	0
0630	1	0	0	1	0	0	0	0	0	0	0	0	0	0	0	0	0	0	0	0	0	0	0	0	0	0	0	0	0	0
0645	1	0	0	0	0	0	0	1	0	0	0	0	0	0	0	0	0	0	0	0	0	0	0	0	0	0	0	0	0	0
0700	0	0	0	0	0	0	0	0	0	0	0	0	0	0	0	0	0	0	0	0	0	0	0	0	0	0	0	0	0	0
0715	2	0	0	0	0	0	2	0	0	0	0	0	0	0	0	0	0	0	0	0	0	0	0	0	0	0	0	0	0	0
0730	2	0	0	0	0	0	0	0	2	0	0	0	0	0	0	0	0	0	0	0	0	0	0	0	0	0	0	0	0	0
0745	1	0	0	0	0	0	0	0	0	0	1	0	0	0	0	0	0	0	0	0	0	0	0	0	0	0	0	0	0	0
0800	1	0	0	0	0	0	0	0	0	0	1	0	0	0	0	0	0	0	0	0	0	0	0	0	0	0	0	0	0	0
0815	1	0	0	0	0	0	0	0	0	0	0	1	0	0	0	0	0	0	0	0	0	0	0	0	0	0	0	0	0	0
0830	3	0	0	0	0	0	0	0	0	2	0	1	0	0	0	0	0	0	0	0	0	0	0	0	0	0	0	0	0	0
0845	2	0	0	0	0	0	0	0	1	0	1	0	0	0	0	0	0	0	0	0	0	0	0	0	0	0	0	0	0	0
0900	2	0	0	0	0	0	0	0	1	1	0	0	0	0	0	0	0	0	0	0	0	0	0	0	0	0	0	0	0	0
0915	2	0	0	1	0	0	0	0	0	0	1	0	0	0	0	0	0	0	0	0	0	0	0	0	0	0	0	0	0	0
0930	4	0	0	0	1	0	0	0	2	1	0	0	0	0	0	0	0	0	0	0	0	0	0	0	0	0	0	0	0	0
0945	4	0	0	0	0	0	0	3	0	0	1	0	0	0	0	0	0	0	0	0	0	0	0	0	0	0	0	0	0	0
1000	5	0	0	0	0	0	0	1	1	2	1	0	0	0	0	0	0	0	0	0	0	0	0	0	0	0	0	0	0	0
1015	7	0	0	1	1	0	0	0	2	2	1	0	0	0	0	0	0	0	0	0	0	0	0	0	0	0	0	0	0	0
1030	9	0	0	1	0	0	0	1	0	3	3	0	1	0	0	0	0	0	0	0	0	0	0	0	0	0	0	0	0	0
1045	**10**	**0**	**0**	**0**	**0**	**0**	**2**	**0**	**4**	**2**	**1**	**1**	**0**	**0**	**0**	**0**	**0**	**0**	**0**	**0**	**0**	**0**	**0**	**0**	**0**	**0**	**0**	**0**	**0**	**0**
1100	3	0	0	0	0	0	0	0	0	2	1	0	0	0	0	0	0	0	0	0	0	0	0	0	0	0	0	0	0	0
1115	8	0	0	0	0	0	0	0	1	2	2	2	1	0	0	0	0	0	0	0	0	0	0	0	0	0	0	0	0	0
1130	8	0	1	0	0	0	0	0	1	2	3	1	0	0	0	0	0	0	0	0	0	0	0	0	0	0	0	0	0	0
1145	5	0	0	0	0	0	0	0	1	1	0	2	0	0	1	0	0	0	0	0	0	0	0	0	0	0	0	0	0	0
1200	7	0	0	0	0	0	0	0	3	1	2	1	0	0	0	0	0	0	0	0	0	0	0	0	0	0	0	0	0	0
1215	4	0	0	0	0	0	0	1	2	0	1	0	0	0	0	0	0	0	0	0	0	0	0	0	0	0	0	0	0	0
1230	11	0	0	0	0	0	0	0	2	5	2	1	1	0	0	0	0	0	0	0	0	0	0	0	0	0	0	0	0	0
1245	5	0	0	0	1	0	0	0	1	1	1	1	0	0	0	0	0	0	0	0	0	0	0	0	0	0	0	0	0	0
1300	6	0	0	0	0	0	0	1	1	4	0	0	0	0	0	0	0	0	0	0	0	0	0	0	0	0	0	0	0	0
1315	4	0	0	0	0	0	0	0	2	1	1	0	0	0	0	0	0	0	0	0	0	0	0	0	0	0	0	0	0	0
1330	**13**	**0**	**0**	**0**	**1**	**0**	**1**	**2**	**5**	**2**	**2**	**0**	**0**	**0**	**0**	**0**	**0**	**0**	**0**	**0**	**0**	**0**	**0**	**0**	**0**	**0**	**0**	**0**	**0**	**0**
1345	8	0	0	0	0	0	0	1	3	2	0	2	0	0	0	0	0	0	0	0	0	0	0	0	0	0	0	0	0	0
1400	3	0	0	0	1	0	0	0	1	0	1	0	0	0	0	0	0	0	0	0	0	0	0	0	0	0	0	0	0	0
1415	8	0	0	0	0	0	0	0	3	3	1	1	0	0	0	0	0	0	0	0	0	0	0	0	0	0	0	0	0	0
1430	12	0	0	0	0	0	0	2	1	7	2	0	0	0	0	0	0	0	0	0	0	0	0	0	0	0	0	0	0	0
1445	4	0	0	0	0	0	0	0	2	1	1	0	0	0	0	0	0	0	0	0	0	0	0	0	0	0	0	0	0	0
1500	6	0	0	0	0	0	0	1	2	2	1	0	0	0	0	0	0	0	0	0	0	0	0	0	0	0	0	0	0	0
1515	8	0	0	0	0	0	0	1	2	2	2	1	0	0	0	0	0	0	0	0	0	0	0	0	0	0	0	0	0	0
1530	3	0	0	0	0	0	0	0	2	0	0	1	0	0	0	0	0	0	0	0	0	0	0	0	0	0	0	0	0	0
1545	6	0	0	0	0	0	0	0	4	1	0	1	0	0	0	0	0	0	0	0	0	0	0	0	0	0	0	0	0	0
1600	7	0	0	0	0	0	0	4	1	2	0	0	0	0	0	0	0	0	0	0	0	0	0	0	0	0	0	0	0	0
1615	6	0	0	0	0	0	0	2	4	0	0	0	0	0	0	0	0	0	0	0	0	0	0	0	0	0	0	0	0	0
1630	1	0	0	0	0	0	0	0	0	0	0	1	0	0	0	0	0	0	0	0	0	0	0	0	0	0	0	0	0	0
1645	4	0	0	0	0	0	0	0	2	0	2	0	0	0	0	0	0	0	0	0	0	0	0	0	0	0	0	0	0	0
1700	2	0	0	0	0	0	0	0	0	2	0	0	0	0	0	0	0	0	0	0	0	0	0	0	0	0	0	0	0	0
1715	1	0	0	0	0	0	0	0	1	0	0	0	0	0	0	0	0	0	0	0	0	0	0	0	0	0	0	0	0	0
1730	3	0	0	0	0	0	0	0	0	2	1	0	0	0	0	0	0	0	0	0	0	0	0	0	0	0	0	0	0	0
1745	1	0	0	0	0	0	0	0	0	0	1	0	0	0	0	0	0	0	0	0	0	0	0	0	0	0	0	0	0	0
1800	0	0	0	0	0	0	0	0	0	0	0	0	0	0	0	0	0	0	0	0	0	0	0	0	0	0	0	0	0	0
1815	3	0	0	0	0	0	0	0	1	2	0	0	0	0	0	0	0	0	0	0	0	0	0	0	0	0	0	0	0	0
1830	4	0	0	0	0	0	0	1	1	1	0	1	0	0	0	0	0	0	0	0	0	0	0	0	0	0	0	0	0	0
1845	3	0	0	0	0	0	0	0	0	0	0	1	2	0	0	0	0	0	0	0	0	0	0	0	0	0	0	0	0	0
1900	2	0	0	0	0	0	0	0	0	1	1	0	0	0	0	0	0	0	0	0	0	0	0	0	0	0	0	0	0	0
1915	1	0	0	0	0	0	0	0	0	0	1	0	0	0	0	0	0	0	0	0	0	0	0	0	0	0	0	0	0	0
1930	1	0	0	0	0	0	0	1	0	0	0	0	0	0	0	0	0	0	0	0	0	0	0	0	0	0	0	0	0	0
1945	0	0	0	0	0	0	0	0	0	0	0	0	0	0	0	0	0	0	0	0	0	0	0	0	0	0	0	0	0	0
2000	2	0	0	0	0	0	0	0	2	0	0	0	0	0	0	0	0	0	0	0	0	0	0	0	0	0	0	0	0	0
2015	0	0	0	0	0	0	0	0	0	0	0	0	0	0	0	0	0	0	0	0	0	0	0	0	0	0	0	0	0	0
2030	1	0	0	0	0	0	0	0	1	0	0	0	0	0	0	0	0	0	0	0	0	0	0	0	0	0	0	0	0	0
2045	1	0	0	0	0	0	0	0	0	0	0	1	0	0	0	0	0	0	0	0	0	0	0	0	0	0	0	0	0	0
2100	1	0	0	0	0	0	0	0	0	0	0	1	0	0	0	0	0	0	0	0	0	0	0	0	0	0	0	0	0	0
2115	0	0	0	0	0	0	0	0	0	0	0	0	0	0	0	0	0	0	0	0	0	0	0	0	0	0	0	0	0	0
2130	0	0	0	0	0	0	0	0	0	0	0	0	0	0	0	0	0	0	0	0	0	0	0	0	0	0	0	0	0	0
2145	0	0	0	0	0	0	0	0	0	0	0	0	0	0	0	0	0	0	0	0	0	0	0	0	0	0	0	0	0	0
2200	0	0	0	0	0	0	0	0	0	0	0	0	0	0	0	0	0	0	0	0	0	0	0	0	0	0	0	0	0	0
2215	0	0	0	0	0	0	0	0	0	0	0	0	0	0	0	0	0	0	0	0	0	0	0	0	0	0	0	0	0	0
2230	1	0	0	0	0	0	0	0	0	1	0	0	0	0	0	0	0	0	0	0	0	0	0	0	0	0	0	0	0	0
2245	0	0	0	0	0	0	0	0	0	0	0	0	0	0	0	0	0	0	0	0	0	0	0	0	0	0	0	0	0	0
2300	1	0	0	0	0	0	0	0	0	0	0	0	1	0	0	0	0	0	0	0	0	0	0	0	0	0	0	0	0	0
2315	1	0	0	0	0	0	0	0	1	0	0	0	0	0	0	0	0	0	0	0	0	0	0	0	0	0	0	0	0	0
2330	0	0	0	0	0	0	0	0	0	0	0	0	0	0	0	0	0	0	0	0	0	0	0	0	0	0	0	0	0	0
2345	0	0	0	0	0	0	0	0	0	0	0	0	0	0	0	0	0	0	0	0	0	0	0	0	0	0	0	0	0	0
07-19	**222**	**0**	**1**	**3**	**5**	**0**	**5**	**21**	**62**	**61**	**37**	**21**	**5**	**0**	**1**	**0**	**0**	**0**	**0**	**0**	**0**	**0**	**0**	**0**	**0**	**0**	**0**	**0**	**0**	**0**
06-22	**233**	**0**	**1**	**4**	**5**	**0**	**5**	**23**	**65**	**62**	**39**	**23**	**5**	**0**	**1**	**0**	**0**	**0**	**0**	**0**	**0**	**0**	**0**	**0**	**0**	**0**	**0**	**0**	**0**	**0**
06-00	**236**	**0**	**1**	**4**	**5**	**0**	**5**	**23**	**65**	**64**	**39**	**23**	**5**	**1**	**1**	**0**	**0**	**0**	**0**	**0**	**0**	**0**	**0**	**0**	**0**	**0**	**0**	**0**	**0**	**0**
00-00	**242**	**0**	**1**	**5**	**5**	**0**	**5**	**23**	**67**	**66**	**39**	**24**	**5**	**1**	**1**	**0**	**0**	**0**	**0**	**0**	**0**	**0**	**0**	**0**	**0**	**0**	**0**	**0**	**0**	**0**

Site 27
Location KNESSELL ROAD - attached to TREE
Direction Two Way
17 March 2025 Monday

16557 / NEWARK - ON - TRENT
MARCH 2025
AUTOMATIC TRAFFIC COUNT

Time	Total	Speed Bins (mph)																												
		0 - 5	5 - 10	10 - 15	15 - 20	20 - 25	25 - 30	30 - 35	35 - 40	40 - 45	45 - 50	50 - 55	55 - 60	60 - 65	65 - 70	70 - 75	75 - 80	80 - 85	85 - 90	90 - 95	95 - 100	100 - 105	105 - 110	110 - 115	115 - 120	120 - 125	125 - 130	130 - 135	135 - 140
0000	0	0	0	0	0	0	0	0	0	0	0	0	0	0	0	0	0	0	0	0	0	0	0	0	0	0	0	0	0	0
0015	1	0	0	0	0	0	0	0	1	0	0	0	0	0	0	0	0	0	0	0	0	0	0	0	0	0	0	0	0	0
0030	1	0	0	0	0	0	0	0	0	1	0	0	0	0	0	0	0	0	0	0	0	0	0	0	0	0	0	0	0	0
0045	0	0	0	0	0	0	0	0	0	0	0	0	0	0	0	0	0	0	0	0	0	0	0	0	0	0	0	0	0	0
0100	0	0	0	0	0	0	0	0	0	0	0	0	0	0	0	0	0	0	0	0	0	0	0	0	0	0	0	0	0	0
0115	0	0	0	0	0	0	0	0	0	0	0	0	0	0	0	0	0	0	0	0	0	0	0	0	0	0	0	0	0	0
0130	0	0	0	0	0	0	0	0	0	0	0	0	0	0	0	0	0	0	0	0	0	0	0	0	0	0	0	0	0	0
0145	2	0	0	0	0	0	0	0	1	1	0	0	0	0	0	0	0	0	0	0	0	0	0	0	0	0	0	0	0	0
0200	0	0	0	0	0	0	0	0	0	0	0	0	0	0	0	0	0	0	0	0	0	0	0	0	0	0	0	0	0	0
0215	0	0	0	0	0	0	0	0	0	0	0	0	0	0	0	0	0	0	0	0	0	0	0	0	0	0	0	0	0	0
0230	0	0	0	0	0	0	0	0	0	0	0	0	0	0	0	0	0	0	0	0	0	0	0	0	0	0	0	0	0	0
0245	0	0	0	0	0	0	0	0	0	0	0	0	0	0	0	0	0	0	0	0	0	0	0	0	0	0	0	0	0	0
0300	0	0	0	0	0	0	0	0	0	0	0	0	0	0	0	0	0	0	0	0	0	0	0	0	0	0	0	0	0	0
0315	0	0	0	0	0	0	0	0	0	0	0	0	0	0	0	0	0	0	0	0	0	0	0	0	0	0	0	0	0	0
0330	0	0	0	0	0	0	0	0	0	0	0	0	0	0	0	0	0	0	0	0	0	0	0	0	0	0	0	0	0	0
0345	0	0	0	0	0	0	0	0	0	0	0	0	0	0	0	0	0	0	0	0	0	0	0	0	0	0	0	0	0	0
0400	1	0	0	0	0	0	0	0	0	0	1	0	0	0	0	0	0	0	0	0	0	0	0	0	0	0	0	0	0	0
0415	1	0	0	0	0	0	0	0	0	1	0	0	0	0	0	0	0	0	0	0	0	0	0	0	0	0	0	0	0	0
0430	0	0	0	0	0	0	0	0	0	0	0	0	0	0	0	0	0	0	0	0	0	0	0	0	0	0	0	0	0	0
0445	1	0	0	0	0	0	0	0	0	1	0	0	0	0	0	0	0	0	0	0	0	0	0	0	0	0	0	0	0	0
0500	2	0	0	0	0	0	0	0	1	1	0	0	0	0	0	0	0	0	0	0	0	0	0	0	0	0	0	0	0	0
0515	1	0	0	0	0	0	0	0	0	1	0	0	0	0	0	0	0	0	0	0	0	0	0	0	0	0	0	0	0	0
0530	4	0	0	0	0	0	0	0	3	1	0	0	0	0	0	0	0	0	0	0	0	0	0	0	0	0	0	0	0	0
0545	2	0	0	0	0	0	0	0	0	1	1	0	0	0	0	0	0	0	0	0	0	0	0	0	0	0	0	0	0	0
0600	0	0	0	0	0	0	0	0	0	0	0	0	0	0	0	0	0	0	0	0	0	0	0	0	0	0	0	0	0	0
0615	2	0	0	0	0	0	0	0	0	2	0	0	0	0	0	0	0	0	0	0	0	0	0	0	0	0	0	0	0	0
0630	5	0	0	0	0	0	0	1	0	3	1	0	0	0	0	0	0	0	0	0	0	0	0	0	0	0	0	0	0	0
0645	6	0	0	0	0	0	0	0	0	3	2	1	0	0	0	0	0	0	0	0	0	0	0	0	0	0	0	0	0	0
0700	5	0	0	0	0	0	0	0	1	3	0	0	0	1	0	0	0	0	0	0	0	0	0	0	0	0	0	0	0	0
0715	10	0	0	1	0	0	0	0	2	1	5	1	0	0	0	0	0	0	0	0	0	0	0	0	0	0	0	0	0	0
0730	6	0	0	0	0	0	0	0	3	1	1	1	0	0	0	0	0	0	0	0	0	0	0	0	0	0	0	0	0	0
0745	11	0	0	0	0	0	0	0	3	3	2	2	1	0	0	0	0	0	0	0	0	0	0	0	0	0	0	0	0	0
0800	11	0	0	0	0	0	0	0	4	4	0	3	0	0	0	0	0	0	0	0	0	0	0	0	0	0	0	0	0	0
0815	10	0	0	0	0	0	0	0	1	5	1	1	2	0	0	0	0	0	0	0	0	0	0	0	0	0	0	0	0	0
0830	10	0	0	0	0	0	0	2	1	4	1	2	0	0	0	0	0	0	0	0	0	0	0	0	0	0	0	0	0	0
0845	7	0	0	0	0	0	0	0	0	2	3	2	0	0	0	0	0	0	0	0	0	0	0	0	0	0	0	0	0	0
0900	**12**	**0**	**0**	**0**	**0**	**0**	**0**	**1**	**1**	**6**	**1**	**1**	**1**	**1**	**0**	**0**	**0**	**0**	**0**	**0**	**0**	**0**	**0**	**0**	**0**	**0**	**0**	**0**	**0**	**0**
0915	10	0	0	0	0	0	0	1	0	0	6	2	1	0	0	0	0	0	0	0	0	0	0	0	0	0	0	0	0	0
0930	8	0	0	0	0	0	1	1	4	1	0	1	0	0	0	0	0	0	0	0	0	0	0	0	0	0	0	0	0	0
0945	7	0	0	0	0	0	0	0	2	3	1	0	0	1	0	0	0	0	0	0	0	0	0	0	0	0	0	0	0	0
1000	8	0	0	0	0	0	0	0	1	6	1	0	0	0	0	0	0	0	0	0	0	0	0	0	0	0	0	0	0	0
1015	6	0	0	0	0	0	0	0	1	3	1	0	1	0	0	0	0	0	0	0	0	0	0	0	0	0	0	0	0	0
1030	6	0	0	0	0	0	0	0	4	1	1	0	0	0	0	0	0	0	0	0	0	0	0	0	0	0	0	0	0	0
1045	6	0	0	0	0	0	0	1	0	4	1	0	0	0	0	0	0	0	0	0	0	0	0	0	0	0	0	0	0	0
1100	11	0	0	0	1	0	0	0	4	4	1	1	0	0	0	0	0	0	0	0	0	0	0	0	0	0	0	0	0	0
1115	7	0	0	0	0	0	0	0	4	2	0	0	0	1	0	0	0	0	0	0	0	0	0	0	0	0	0	0	0	0
1130	7	0	0	0	0	0	0	1	2	4	0	0	0	0	0	0	0	0	0	0	0	0	0	0	0	0	0	0	0	0
1145	7	0	0	0	0	0	0	0	3	2	0	1	1	0	0	0	0	0	0	0	0	0	0	0	0	0	0	0	0	0
1200	7	0	0	0	0	0	0	1	4	1	1	0	0	0	0	0	0	0	0	0	0	0	0	0	0	0	0	0	0	0
1215	9	0	0	0	0	0	0	1	3	4	1	0	0	0	0	0	0	0	0	0	0	0	0	0	0	0	0	0	0	0
1230	6	0	0	0	1	0	2	0	0	1	1	1	0	0	0	0	0	0	0	0	0	0	0	0	0	0	0	0	0	0
1245	4	0	0	0	0	0	0	0	1	0	1	1	1	0	0	0	0	0	0	0	0	0	0	0	0	0	0	0	0	0
1300	6	0	0	0	0	0	0	1	1	2	1	0	1	0	0	0	0	0	0	0	0	0	0	0	0	0	0	0	0	0
1315	7	0	0	0	0	0	0	2	1	2	0	0	1	1	0	0	0	0	0	0	0	0	0	0	0	0	0	0	0	0
1330	5	0	0	0	0	0	0	0	3	0	1	1	0	0	0	0	0	0	0	0	0	0	0	0	0	0	0	0	0	0
1345	7	0	0	0	0	0	0	0	2	3	1	1	0	0	0	0	0	0	0	0	0	0	0	0	0	0	0	0	0	0
1400	6	0	0	0	0	0	0	0	1	1	0	2	2	0	0	0	0	0	0	0	0	0	0	0	0	0	0	0	0	0
1415	11	0	0	0	0	0	0	0	6	2	0	3	0	0	0	0	0	0	0	0	0	0	0	0	0	0	0	0	0	0
1430	8	0	0	0	0	0	1	4	1	0	2	0	0	0	0	0	0	0	0	0	0	0	0	0	0	0	0	0	0	0
1445	11	0	0	0	0	0	1	0	0	4	1	3	2	0	0	0	0	0	0	0	0	0	0	0	0	0	0	0	0	0
1500	8	0	0	0	0	0	0	3	2	2	1	0	0	0	0	0	0	0	0	0	0	0	0	0	0	0	0	0	0	0
1515	10	0	0	0	0	1	1	0	1	0	5	2	0	0	0	0	0	0	0	0	0	0	0	0	0	0	0	0	0	0
1530	15	0	0	0	0	0	0	2	6	4	3	0	0	0	0	0	0	0	0	0	0	0	0	0	0	0	0	0	0	0
1545	6	0	0	0	0	0	0	0	0	3	2	1	0	0	0	0	0	0	0	0	0	0	0	0	0	0	0	0	0	0
1600	7	0	0	0	0	0	0	0	2	1	3	0	0	1	0	0	0	0	0	0	0	0	0	0	0	0	0	0	0	0
1615	13	0	0	0	0	0	0	4	2	3	2	2	0	0	0	0	0	0	0	0	0	0	0	0	0	0	0	0	0	0
1630	7	0	0	0	0	0	0	0	0	1	0	2	3	1	0	0	0	0	0	0	0	0	0	0	0	0	0	0	0	0
1645	12	0	0	0	0	0	0	0	3	2	3	0	3	1	0	0	0	0	0	0	0	0	0	0	0	0	0	0	0	0
1700	14	0	0	0	0	1	0	2	0	2	5	2	2	0	0	0	0	0	0	0	0	0	0	0	0	0	0	0	0	0
1715	10	0	0	0	0	0	0	0	0	5	3	1	1	0	0	0	0	0	0	0	0	0	0	0	0	0	0	0	0	0
1730	8	0	0	1	0	0	0	1	0	1	1	3	1	0	0	0	0	0	0	0	0	0	0	0	0	0	0	0	0	0
1745	9	0	0	0	0	0	0	0	0	4	1	4	0	0	0	0	0	0	0	0	0	0	0	0	0	0	0	0	0	0
1800	3	0	0	0	0	0	0	0	0	1	0	2	0	0	0	0	0	0	0	0	0	0	0	0	0	0	0	0	0	0
1815	10	0	0	0	0	0	0	0	2	4	0	2	0	1	1	0	0	0	0	0	0	0	0	0	0	0	0	0	0	0
1830	5	0	0	0	0	0	0	0	2	1	1	1	0	0	0	0	0	0	0	0	0	0	0	0	0	0	0	0	0	0
1845	5	0	0	0	0	0	0	0	0	4	1	0	0	0	0	0	0	0	0	0	0	0	0	0	0	0	0	0	0	0
1900	6	0	0	0	0	0	0	0	1	1	4	0	0	0	0	0	0	0	0	0	0	0	0	0	0	0	0	0	0	0
1915	3	0	0	0	0	0	0	0	0	0	2	0	1	0	0	0	0	0	0	0	0	0	0	0	0	0	0	0	0	0
1930	3	0	0	0	0	0	0	1	0	1	1	0	0	0	0	0	0	0	0	0	0	0	0	0	0	0	0	0	0	0
1945	3	0	0	0	0	0	0	0	1	1	1	0	0	0	0	0	0	0	0	0	0	0	0	0	0	0	0	0	0	0
2000	3	0	0	0	0	0	0	0	0	0	0	3	0	0	0	0	0	0	0	0	0	0	0	0	0	0	0	0	0	0
2015	0	0	0	0	0	0	0	0	0	0	0	0	0	0	0	0	0	0	0	0	0	0	0	0	0	0	0	0	0	0
2030	7	0	0	0	0	0	0	4	1	1	1	0	0	0	0	0	0	0	0	0	0	0	0	0	0	0	0	0	0	0
2045	5	0	0	0	0	0	0	0	1	3	0	0	1	0	0	0	0	0	0	0	0	0	0	0	0	0	0	0	0	0
2100	21	0	0	0	0	0	0	4	10	3	4	0	0	0	0	0	0	0	0	0	0	0	0	0	0	0	0	0	0	0
2115	**27**	**0**	**0**	**0**	**0**	**0**	**0**	**2**	**11**	**8**	**5**	**1**	**0**	**0**	**0**	**0**	**0**	**0**	**0**	**0**	**0**	**0**	**0**	**0**	**0**	**0**	**0**	**0**	**0**	**0**
2130	18	0	0	0	0	0	0	3	10	4	1	0	0	0	0	0	0	0	0	0	0	0	0	0	0	0	0	0	0	0
2145	11	0	0	0	0	0	0	2	1	5	3	0	0	0	0	0	0	0	0	0	0	0	0	0	0	0	0	0	0	0
2200	8	0	0	0	0	0	0	0	1	1	6	0	0	0	0	0	0	0	0	0	0	0	0	0	0	0	0	0	0	0
2215	8	0	0	0	0	0	1	0	5	1	0	0	1	0	0	0	0	0	0	0	0	0	0	0	0	0	0	0	0	0
2230	12	0	0	0	1	0	0	0	9	1	1	0	0	0	0	0	0	0	0	0	0	0	0	0	0	0	0	0	0	0
2245	8	0	0	0	0	0	1	2	1	1	2	1	0	0	0	0	0	0	0	0	0	0	0	0	0	0	0	0	0	0
2300	8	0	0	0	0	0	0	1	4	2	0	1	0	0	0	0	0	0	0	0	0	0	0	0	0	0	0	0	0	0
2315	8	0	0	0	0	0	0	2	2	3	0	1	0	0	0	0	0	0	0	0	0	0	0	0	0	0	0	0	0	0
2330	1	0	0	0	0	0	0	0	0	0	0	1	0	0	0	0	0	0	0	0	0	0	0	0	0	0	0	0	0	0
2345	4	0	0	0	0	0	0	0	2	0	1	1	0	0	0	0	0	0	0	0	0	0	0	0	0	0	0	0	0	0
07-19	**394**	**0**	**0**	**2**	**2**	**2**	**6**	**28**	**84**	**117**	**67**	**52**	**24**	**9**	**1**	**0**	**0**	**0**	**0**	**0**	**0**	**0**	**0**	**0**	**0**	**0**	**0**	**0**	**0**	**0**
06-22	**514**	**0**	**0**	**2**	**2**	**2**	**6**	**45**	**120**	**152**	**92**	**57**	**26**	**9**	**1**	**0**	**0**	**0**	**0**	**0**	**0**	**0**	**0**	**0**	**0**	**0**	**0**	**0**	**0**	**0**
06-00	**571**	**0**	**0**	**2**	**3**	**2**	**8**	**50**	**144**	**161**	**102**	**61**	**28**	**9**	**1**	**0**	**0**	**0**	**0**	**0**	**0**	**0**	**0**	**0**	**0**	**0**	**0**	**0**	**0**	**0**
00-00	**587**	**0**	**0**	**2**	**3**	**2**	**8**	**50**	**150**	**168**	**104**	**62**	**28**	**9**	**1**	**0**	**0**	**0**	**0**	**0**	**0**	**0**	**0**	**0**	**0**	**0**	**0**	**0**	**0**	**0**

Site 27
Location KNESSELL ROAD - attached to TREE
Direction Two Way
18 March 2025 Tuesday

16557 / NEWARK - ON - TRENT
MARCH 2025
AUTOMATIC TRAFFIC COUNT

Time	Total	Speed Bins (mph)																												
		0 - 5	5 - 10	10 - 15	15 - 20	20 - 25	25 - 30	30 - 35	35 - 40	40 - 45	45 - 50	50 - 55	55 - 60	60 - 65	65 - 70	70 - 75	75 - 80	80 - 85	85 - 90	90 - 95	95 - 100	100 - 105	105 - 110	110 - 115	115 - 120	120 - 125	125 - 130	130 - 135	135 - 140
0000	2	0	0	0	0	0	0	1	0	1	0	0	0	0	0	0	0	0	0	0	0	0	0	0	0	0	0	0	0	0
0015	3	0	0	0	0	0	0	1	1	1	0	0	0	0	0	0	0	0	0	0	0	0	0	0	0	0	0	0	0	0
0030	5	0	0	0	0	0	0	1	1	2	1	0	0	0	0	0	0	0	0	0	0	0	0	0	0	0	0	0	0	0
0045	3	0	0	0	0	0	0	0	0	2	1	0	0	0	0	0	0	0	0	0	0	0	0	0	0	0	0	0	0	0
0100	3	0	0	0	0	0	0	1	1	1	0	0	0	0	0	0	0	0	0	0	0	0	0	0	0	0	0	0	0	0
0115	1	0	0	0	0	0	0	0	0	1	0	0	0	0	0	0	0	0	0	0	0	0	0	0	0	0	0	0	0	0
0130	1	0	0	0	0	0	0	0	1	0	0	0	0	0	0	0	0	0	0	0	0	0	0	0	0	0	0	0	0	0
0145	3	0	0	0	0	0	0	3	0	0	0	0	0	0	0	0	0	0	0	0	0	0	0	0	0	0	0	0	0	0
0200	0	0	0	0	0	0	0	0	0	0	0	0	0	0	0	0	0	0	0	0	0	0	0	0	0	0	0	0	0	0
0215	1	0	0	0	0	0	0	0	0	1	0	0	0	0	0	0	0	0	0	0	0	0	0	0	0	0	0	0	0	0
0230	6	0	0	0	0	0	0	0	4	0	2	0	0	0	0	0	0	0	0	0	0	0	0	0	0	0	0	0	0	0
0245	2	0	0	0	0	0	0	1	1	0	0	0	0	0	0	0	0	0	0	0	0	0	0	0	0	0	0	0	0	0
0300	1	0	0	0	0	0	0	0	0	0	1	0	0	0	0	0	0	0	0	0	0	0	0	0	0	0	0	0	0	0
0315	1	0	0	0	0	0	0	0	0	1	0	0	0	0	0	0	0	0	0	0	0	0	0	0	0	0	0	0	0	0
0330	2	0	0	0	0	0	0	0	0	1	1	0	0	0	0	0	0	0	0	0	0	0	0	0	0	0	0	0	0	0
0345	3	0	0	0	0	0	0	0	1	2	0	0	0	0	0	0	0	0	0	0	0	0	0	0	0	0	0	0	0	0
0400	3	0	0	0	0	0	0	1	1	1	0	0	0	0	0	0	0	0	0	0	0	0	0	0	0	0	0	0	0	0
0415	7	0	0	0	0	0	0	0	5	1	1	0	0	0	0	0	0	0	0	0	0	0	0	0	0	0	0	0	0	0
0430	9	0	0	0	0	0	0	0	5	3	1	0	0	0	0	0	0	0	0	0	0	0	0	0	0	0	0	0	0	0
0445	13	0	0	0	0	0	0	1	3	4	5	0	0	0	0	0	0	0	0	0	0	0	0	0	0	0	0	0	0	0
0500	11	0	0	0	0	0	0	1	3	5	2	0	0	0	0	0	0	0	0	0	0	0	0	0	0	0	0	0	0	0
0515	4	0	0	0	0	0	0	0	3	0	1	0	0	0	0	0	0	0	0	0	0	0	0	0	0	0	0	0	0	0
0530	0	0	0	0	0	0	0	0	0	0	0	0	0	0	0	0	0	0	0	0	0	0	0	0	0	0	0	0	0	0
0545	1	0	0	0	0	0	0	0	0	0	0	1	0	0	0	0	0	0	0	0	0	0	0	0	0	0	0	0	0	0
0600	1	0	0	0	0	0	0	0	0	0	1	0	0	0	0	0	0	0	0	0	0	0	0	0	0	0	0	0	0	0
0615	3	0	0	0	0	0	0	0	1	1	1	0	0	0	0	0	0	0	0	0	0	0	0	0	0	0	0	0	0	0
0630	8	0	0	0	0	0	0	2	1	2	3	0	0	0	0	0	0	0	0	0	0	0	0	0	0	0	0	0	0	0
0645	3	0	0	0	0	0	0	0	0	2	1	0	0	0	0	0	0	0	0	0	0	0	0	0	0	0	0	0	0	0
0700	6	0	0	0	0	0	0	0	1	3	1	1	0	0	0	0	0	0	0	0	0	0	0	0	0	0	0	0	0	0
0715	5	0	0	1	0	0	0	0	1	0	3	0	0	0	0	0	0	0	0	0	0	0	0	0	0	0	0	0	0	0
0730	8	0	0	0	0	0	0	1	2	2	3	0	0	0	0	0	0	0	0	0	0	0	0	0	0	0	0	0	0	0
0745	10	0	0	0	0	0	0	1	2	3	3	1	0	0	0	0	0	0	0	0	0	0	0	0	0	0	0	0	0	0
0800	11	0	0	0	0	1	0	1	0	5	2	1	1	0	0	0	0	0	0	0	0	0	0	0	0	0	0	0	0	0
0815	11	0	0	0	0	0	0	1	1	4	4	1	0	0	0	0	0	0	0	0	0	0	0	0	0	0	0	0	0	0
0830	11	0	0	0	0	0	0	0	1	2	3	3	1	1	0	0	0	0	0	0	0	0	0	0	0	0	0	0	0	0
0845	14	0	0	0	0	0	0	1	1	5	0	7	0	0	0	0	0	0	0	0	0	0	0	0	0	0	0	0	0	0
0900	**15**	**0**	**0**	**0**	**0**	**0**	**0**	**0**	**1**	**4**	**6**	**4**	**0**	**0**	**0**	**0**	**0**	**0**	**0**	**0**	**0**	**0**	**0**	**0**	**0**	**0**	**0**	**0**	**0**	**0**
0915	6	0	0	0	0	0	0	0	1	2	0	2	1	0	0	0	0	0	0	0	0	0	0	0	0	0	0	0	0	0
0930	6	0	0	0	0	0	0	0	2	3	1	0	0	0	0	0	0	0	0	0	0	0	0	0	0	0	0	0	0	0
0945	6	0	0	0	0	0	0	1	3	1	1	0	0	0	0	0	0	0	0	0	0	0	0	0	0	0	0	0	0	0
1000	10	0	0	0	0	0	0	1	2	4	2	1	0	0	0	0	0	0	0	0	0	0	0	0	0	0	0	0	0	0
1015	10	0	0	1	0	0	0	2	4	0	2	0	1	0	0	0	0	0	0	0	0	0	0	0	0	0	0	0	0	0
1030	8	0	0	0	0	0	0	1	3	1	3	0	0	0	0	0	0	0	0	0	0	0	0	0	0	0	0	0	0	0
1045	12	0	0	2	1	0	1	2	2	4	0	0	0	0	0	0	0	0	0	0	0	0	0	0	0	0	0	0	0	0
1100	6	0	0	0	0	0	0	0	0	4	1	0	1	0	0	0	0	0	0	0	0	0	0	0	0	0	0	0	0	0
1115	6	0	0	0	0	0	2	0	0	1	2	1	0	0	0	0	0	0	0	0	0	0	0	0	0	0	0	0	0	0
1130	7	0	0	0	0	0	0	1	2	1	3	0	0	0	0	0	0	0	0	0	0	0	0	0	0	0	0	0	0	0
1145	7	0	0	0	0	0	0	0	0	2	2	1	1	0	0	1	0	0	0	0	0	0	0	0	0	0	0	0	0	0
1200	10	0	0	0	0	0	0	0	2	4	1	2	0	1	0	0	0	0	0	0	0	0	0	0	0	0	0	0	0	0
1215	4	0	0	0	0	0	0	0	1	1	2	0	0	0	0	0	0	0	0	0	0	0	0	0	0	0	0	0	0	0
1230	9	0	0	0	0	0	0	2	1	5	1	0	0	0	0	0	0	0	0	0	0	0	0	0	0	0	0	0	0	0
1245	13	0	0	0	0	1	0	1	4	3	2	2	0	0	0	0	0	0	0	0	0	0	0	0	0	0	0	0	0	0
1300	5	0	0	0	1	0	0	0	0	1	2	0	1	0	0	0	0	0	0	0	0	0	0	0	0	0	0	0	0	0
1315	15	0	0	0	0	1	1	1	4	5	1	1	0	0	1	0	0	0	0	0	0	0	0	0	0	0	0	0	0	0
1330	6	0	0	0	0	0	0	0	1	4	1	0	0	0	0	0	0	0	0	0	0	0	0	0	0	0	0	0	0	0
1345	6	0	0	0	0	0	0	0	1	2	0	3	0	0	0	0	0	0	0	0	0	0	0	0	0	0	0	0	0	0
1400	7	0	0	0	0	0	0	0	2	2	2	0	0	0	1	0	0	0	0	0	0	0	0	0	0	0	0	0	0	0
1415	16	0	0	0	0	0	0	2	3	3	5	2	1	0	0	0	0	0	0	0	0	0	0	0	0	0	0	0	0	0
1430	13	0	0	0	1	0	0	0	7	3	0	1	0	0	1	0	0	0	0	0	0	0	0	0	0	0	0	0	0	0
1445	12	0	0	0	0	0	0	0	4	2	4	2	0	0	0	0	0	0	0	0	0	0	0	0	0	0	0	0	0	0
1500	3	0	0	0	0	0	0	0	0	2	0	1	0	0	0	0	0	0	0	0	0	0	0	0	0	0	0	0	0	0
1515	10	0	0	0	0	0	0	0	1	6	2	0	1	0	0	0	0	0	0	0	0	0	0	0	0	0	0	0	0	0
1530	7	0	0	0	0	0	0	0	0	3	3	1	0	0	0	0	0	0	0	0	0	0	0	0	0	0	0	0	0	0
1545	12	0	0	1	0	0	0	0	1	2	3	4	1	0	0	0	0	0	0	0	0	0	0	0	0	0	0	0	0	0
1600	11	0	0	0	0	0	0	2	3	3	0	1	2	0	0	0	0	0	0	0	0	0	0	0	0	0	0	0	0	0
1615	8	0	0	0	0	0	0	0	2	2	1	3	0	0	0	0	0	0	0	0	0	0	0	0	0	0	0	0	0	0
1630	9	0	0	0	0	0	0	0	0	1	5	2	0	0	1	0	0	0	0	0	0	0	0	0	0	0	0	0	0	0
1645	20	0	0	0	0	0	0	1	4	3	6	3	3	0	0	0	0	0	0	0	0	0	0	0	0	0	0	0	0	0
1700	12	0	0	0	0	0	0	0	0	1	6	3	1	1	0	0	0	0	0	0	0	0	0	0	0	0	0	0	0	0
1715	9	0	0	0	0	0	0	0	0	3	2	2	2	0	0	0	0	0	0	0	0	0	0	0	0	0	0	0	0	0
1730	13	0	0	0	0	0	0	0	3	5	3	2	0	0	0	0	0	0	0	0	0	0	0	0	0	0	0	0	0	0
1745	12	0	0	0	0	0	0	0	0	2	8	2	0	0	0	0	0	0	0	0	0	0	0	0	0	0	0	0	0	0
1800	11	0	0	0	0	0	0	2	3	3	2	0	1	0	0	0	0	0	0	0	0	0	0	0	0	0	0	0	0	0
1815	6	0	0	0	1	0	0	1	1	2	0	0	1	0	0	0	0	0	0	0	0	0	0	0	0	0	0	0	0	0
1830	4	0	0	0	0	0	0	0	0	2	1	1	0	0	0	0	0	0	0	0	0	0	0	0	0	0	0	0	0	0
1845	8	0	0	0	0	0	0	1	2	2	2	1	0	0	0	0	0	0	0	0	0	0	0	0	0	0	0	0	0	0
1900	4	0	0	0	0	0	0	0	0	1	1	1	0	0	1	0	0	0	0	0	0	0	0	0	0	0	0	0	0	0
1915	6	0	0	0	0	0	0	0	1	2	2	0	1	0	0	0	0	0	0	0	0	0	0	0	0	0	0	0	0	0
1930	6	0	0	0	0	0	0	0	1	2	2	1	0	0	0	0	0	0	0	0	0	0	0	0	0	0	0	0	0	0
1945	8	0	0	0	0	0	0	1	0	1	3	2	0	1	0	0	0	0	0	0	0	0	0	0	0	0	0	0	0	0
2000	0	0	0	0	0	0	0	0	0	0	0	0	0	0	0	0	0	0	0	0	0	0	0	0	0	0	0	0	0	0
2015	4	0	0	0	0	0	0	1	1	2	0	0	0	0	0	0	0	0	0	0	0	0	0	0	0	0	0	0	0	0
2030	8	0	0	0	0	0	0	0	4	2	1	0	0	1	0	0	0	0	0	0	0	0	0	0	0	0	0	0	0	0
2045	15	0	0	0	0	0	0	5	5	2	2	1	0	0	0	0	0	0	0	0	0	0	0	0	0	0	0	0	0	0
2100	**26**	**0**	**0**	**0**	**0**	**0**	**0**	**5**	**10**	**9**	**1**	**1**	**0**	**0**	**0**	**0**	**0**	**0**	**0**	**0**	**0**	**0**	**0**	**0**	**0**	**0**	**0**	**0**	**0**	**0**
2115	23	0	0	0	0	0	0	5	7	5	3	3	0	0	0	0	0	0	0	0	0	0	0	0	0	0	0	0	0	0
2130	10	0	0	0	0	0	0	1	4	4	1	0	0	0	0	0	0	0	0	0	0	0	0	0	0	0	0	0	0	0
2145	10	0	0	0	0	0	0	3	1	4	2	0	0	0	0	0	0	0	0	0	0	0	0	0	0	0	0	0	0	0
2200	8	0	0	0	0	1	0	2	2	2	1	0	0	0	0	0	0	0	0	0	0	0	0	0	0	0	0	0	0	0
2215	14	0	0	0	0	0	0	0	8	4	0	2	0	0	0	0	0	0	0	0	0	0	0	0	0	0	0	0	0	0
2230	9	0	0	0	0	0	0	2	6	1	0	0	0	0	0	0	0	0	0	0	0	0	0	0	0	0	0	0	0	0
2245	8	0	0	0	0	1	0	2	4	0	0	0	1	0	0	0	0	0	0	0	0	0	0	0	0	0	0	0	0	0
2300	5	0	0	0	0	0	0	1	0	2	2	0	0	0	0	0	0	0	0	0	0	0	0	0	0	0	0	0	0	0
2315	6	0	0	0	0	0	0	2	1	0	1	2	0	0	0	0	0	0	0	0	0	0	0	0	0	0	0	0	0	0
2330	5	0	0	0	0	0	1	2	2	0	0	0	0	0	0	0	0	0	0	0	0	0	0	0	0	0	0	0	0	0
2345	4	0	0	0	0	0	0	0	1	2	0	1	0	0	0	0	0	0	0	0	0	0	0	0	0	0	0	0	0	0
07-19	**446**	**0**	**0**	**5**	**4**	**3**	**4**	**26**	**79**	**128**	**107**	**62**	**20**	**3**	**4**	**1**	**0**	**0**	**0**	**0**	**0**	**0**	**0**	**0**	**0**	**0**	**0**	**0**	**0**	**0**
06-22	**581**	**0**	**0**	**5**	**4**	**3**	**4**	**49**	**115**	**167**	**131**	**71**	**21**	**5**	**5**	**1**	**0**	**0**	**0**	**0**	**0**	**0**	**0**	**0**	**0**	**0**	**0**	**0**	**0**	**0**
06-00	**640**	**0**	**0**	**5**	**4**	**5**	**5**	**60**	**139**	**178**	**135**	**76**	**22**	**5**	**5**	**1**	**0**	**0**	**0**	**0**	**0**	**0**	**0**	**0**	**0**	**0**	**0**	**0**	**0**	**0**
00-00	**725**	**0**	**0**	**5**	**4**	**5**	**5**	**71**	**169**	**205**	**151**	**77**	**22**	**5**	**5**	**1**	**0**	**0**	**0**	**0**	**0**	**0**	**0**	**0**	**0**	**0**	**0**	**0**	**0**	**0**

Site 27
Location KNESSELL ROAD - attached to TREE
Direction Two Way

16557 / NEWARK - ON - TRENT
MARCH 2025
AUTOMATIC TRAFFIC COUNT

19 March 2025 **Wednesday**

Time	Total	Speed Bins (mph)																												
		0 - 5	5 - 10	10 - 15	15 - 20	20 - 25	25 - 30	30 - 35	35 - 40	40 - 45	45 - 50	50 - 55	55 - 60	60 - 65	65 - 70	70 - 75	75 - 80	80 - 85	85 - 90	90 - 95	95 - 100	100 - 105	105 - 110	110 - 115	115 - 120	120 - 125	125 - 130	130 - 135	135 - 140
0000	5	0	0	0	0	0	0	2	3	0	0	0	0	0	0	0	0	0	0	0	0	0	0	0	0	0	0	0	0	0
0015	3	0	0	0	0	0	0	0	2	0	0	1	0	0	0	0	0	0	0	0	0	0	0	0	0	0	0	0	0	0
0030	1	0	0	0	0	0	0	0	0	1	0	0	0	0	0	0	0	0	0	0	0	0	0	0	0	0	0	0	0	0
0045	4	0	0	0	0	0	0	0	1	3	0	0	0	0	0	0	0	0	0	0	0	0	0	0	0	0	0	0	0	0
0100	2	0	0	0	0	0	0	0	1	1	0	0	0	0	0	0	0	0	0	0	0	0	0	0	0	0	0	0	0	0
0115	2	0	0	0	0	0	0	0	0	2	0	0	0	0	0	0	0	0	0	0	0	0	0	0	0	0	0	0	0	0
0130	0	0	0	0	0	0	0	0	0	0	0	0	0	0	0	0	0	0	0	0	0	0	0	0	0	0	0	0	0	0
0145	1	0	0	0	0	0	0	0	0	1	0	0	0	0	0	0	0	0	0	0	0	0	0	0	0	0	0	0	0	0
0200	4	0	0	0	0	0	0	0	1	3	0	0	0	0	0	0	0	0	0	0	0	0	0	0	0	0	0	0	0	0
0215	1	0	0	0	0	0	0	0	1	0	0	0	0	0	0	0	0	0	0	0	0	0	0	0	0	0	0	0	0	0
0230	3	0	0	0	0	0	0	0	2	1	0	0	0	0	0	0	0	0	0	0	0	0	0	0	0	0	0	0	0	0
0245	1	0	0	0	0	0	0	0	1	0	0	0	0	0	0	0	0	0	0	0	0	0	0	0	0	0	0	0	0	0
0300	1	0	0	0	0	0	0	0	0	1	0	0	0	0	0	0	0	0	0	0	0	0	0	0	0	0	0	0	0	0
0315	4	0	0	0	0	0	0	0	2	2	0	0	0	0	0	0	0	0	0	0	0	0	0	0	0	0	0	0	0	0
0330	1	0	0	0	0	0	0	0	1	0	0	0	0	0	0	0	0	0	0	0	0	0	0	0	0	0	0	0	0	0
0345	2	0	0	0	0	0	0	0	1	1	0	0	0	0	0	0	0	0	0	0	0	0	0	0	0	0	0	0	0	0
0400	4	0	0	0	0	0	0	0	2	0	2	0	0	0	0	0	0	0	0	0	0	0	0	0	0	0	0	0	0	0
0415	3	0	0	0	0	0	0	0	1	1	1	0	0	0	0	0	0	0	0	0	0	0	0	0	0	0	0	0	0	0
0430	4	0	0	0	0	0	0	0	0	3	1	0	0	0	0	0	0	0	0	0	0	0	0	0	0	0	0	0	0	0
0445	3	0	0	0	0	0	0	0	0	1	2	0	0	0	0	0	0	0	0	0	0	0	0	0	0	0	0	0	0	0
0500	0	0	0	0	0	0	0	0	0	0	0	0	0	0	0	0	0	0	0	0	0	0	0	0	0	0	0	0	0	0
0515	5	0	0	0	0	0	0	0	0	5	0	0	0	0	0	0	0	0	0	0	0	0	0	0	0	0	0	0	0	0
0530	0	0	0	0	0	0	0	0	0	0	0	0	0	0	0	0	0	0	0	0	0	0	0	0	0	0	0	0	0	0
0545	2	0	0	0	0	0	0	1	0	1	0	0	0	0	0	0	0	0	0	0	0	0	0	0	0	0	0	0	0	0
0600	0	0	0	0	0	0	0	0	0	0	0	0	0	0	0	0	0	0	0	0	0	0	0	0	0	0	0	0	0	0
0615	4	0	0	0	0	0	0	1	1	1	1	0	0	0	0	0	0	0	0	0	0	0	0	0	0	0	0	0	0	0
0630	7	0	0	0	0	0	0	1	0	1	3	2	0	0	0	0	0	0	0	0	0	0	0	0	0	0	0	0	0	0
0645	1	0	0	0	0	0	0	0	1	0	0	0	0	0	0	0	0	0	0	0	0	0	0	0	0	0	0	0	0	0
0700	7	0	0	0	0	0	0	0	2	2	3	0	0	0	0	0	0	0	0	0	0	0	0	0	0	0	0	0	0	0
0715	6	0	0	0	0	0	0	1	0	1	3	0	1	0	0	0	0	0	0	0	0	0	0	0	0	0	0	0	0	0
0730	8	0	0	0	0	0	0	2	2	2	2	0	0	0	0	0	0	0	0	0	0	0	0	0	0	0	0	0	0	0
0745	12	0	0	0	0	0	0	1	2	2	3	3	0	0	1	0	0	0	0	0	0	0	0	0	0	0	0	0	0	0
0800	10	0	0	0	0	1	0	0	2	3	1	2	1	0	0	0	0	0	0	0	0	0	0	0	0	0	0	0	0	0
0815	16	0	0	0	0	0	0	1	4	5	3	1	1	1	0	0	0	0	0	0	0	0	0	0	0	0	0	0	0	0
0830	7	0	0	0	0	0	0	0	0	4	0	3	0	0	0	0	0	0	0	0	0	0	0	0	0	0	0	0	0	0
0845	13	0	0	0	0	0	0	1	4	6	2	0	0	0	0	0	0	0	0	0	0	0	0	0	0	0	0	0	0	0
0900	10	0	0	0	0	0	0	1	2	1	4	1	1	0	0	0	0	0	0	0	0	0	0	0	0	0	0	0	0	0
0915	6	0	0	0	0	0	0	0	1	1	3	0	1	0	0	0	0	0	0	0	0	0	0	0	0	0	0	0	0	0
0930	6	0	0	0	0	0	0	1	1	1	2	1	0	0	0	0	0	0	0	0	0	0	0	0	0	0	0	0	0	0
0945	4	0	0	0	0	0	0	0	0	1	2	0	0	1	0	0	0	0	0	0	0	0	0	0	0	0	0	0	0	0
1000	2	0	0	0	0	0	0	0	0	0	1	1	0	0	0	0	0	0	0	0	0	0	0	0	0	0	0	0	0	0
1015	7	0	0	0	0	0	0	3	3	1	0	0	0	0	0	0	0	0	0	0	0	0	0	0	0	0	0	0	0	0
1030	9	0	0	0	0	0	0	0	4	3	1	0	1	0	0	0	0	0	0	0	0	0	0	0	0	0	0	0	0	0
1045	5	0	0	0	0	0	0	1	1	1	1	1	0	0	0	0	0	0	0	0	0	0	0	0	0	0	0	0	0	0
1100	**23**	**0**	**0**	**0**	**0**	**0**	**0**	**0**	**5**	**4**	**11**	**2**	**1**	**0**	**0**	**0**	**0**	**0**	**0**	**0**	**0**	**0**	**0**	**0**	**0**	**0**	**0**	**0**	**0**	**0**
1115	7	0	0	0	0	0	0	1	4	1	1	0	0	0	0	0	0	0	0	0	0	0	0	0	0	0	0	0	0	0
1130	8	0	0	0	0	0	0	0	0	5	3	0	0	0	0	0	0	0	0	0	0	0	0	0	0	0	0	0	0	0
1145	7	0	0	0	0	0	0	2	0	5	0	0	0	0	0	0	0	0	0	0	0	0	0	0	0	0	0	0	0	0
1200	10	0	0	0	1	1	0	1	0	2	3	1	0	1	0	0	0	0	0	0	0	0	0	0	0	0	0	0	0	0
1215	6	0	0	0	0	0	0	0	1	2	0	2	1	0	0	0	0	0	0	0	0	0	0	0	0	0	0	0	0	0
1230	7	0	0	0	1	0	0	1	3	1	0	1	0	0	0	0	0	0	0	0	0	0	0	0	0	0	0	0	0	0
1245	12	0	0	0	0	0	0	0	4	3	1	4	0	0	0	0	0	0	0	0	0	0	0	0	0	0	0	0	0	0
1300	5	0	0	0	1	0	0	0	0	2	1	1	0	0	0	0	0	0	0	0	0	0	0	0	0	0	0	0	0	0
1315	11	0	0	0	1	0	0	0	2	3	2	1	1	1	0	0	0	0	0	0	0	0	0	0	0	0	0	0	0	0
1330	6	0	0	0	0	0	0	0	0	4	1	1	0	0	0	0	0	0	0	0	0	0	0	0	0	0	0	0	0	0
1345	10	0	0	1	0	0	0	2	3	1	3	0	0	0	0	0	0	0	0	0	0	0	0	0	0	0	0	0	0	0
1400	9	0	0	0	0	0	0	0	3	2	3	0	1	0	0	0	0	0	0	0	0	0	0	0	0	0	0	0	0	0
1415	12	0	0	0	0	1	1	0	6	3	1	0	0	0	0	0	0	0	0	0	0	0	0	0	0	0	0	0	0	0
1430	12	0	0	0	0	0	0	1	5	3	3	0	0	0	0	0	0	0	0	0	0	0	0	0	0	0	0	0	0	0
1445	14	0	0	0	0	0	1	1	1	6	4	1	0	0	0	0	0	0	0	0	0	0	0	0	0	0	0	0	0	0
1500	8	0	0	0	0	0	0	3	2	2	0	1	0	0	0	0	0	0	0	0	0	0	0	0	0	0	0	0	0	0
1515	10	0	0	0	1	0	0	0	1	4	2	2	0	0	0	0	0	0	0	0	0	0	0	0	0	0	0	0	0	0
1530	15	0	0	0	0	0	0	1	6	7	0	0	1	0	0	0	0	0	0	0	0	0	0	0	0	0	0	0	0	0
1545	13	0	0	0	0	0	0	2	2	3	5	1	0	0	0	0	0	0	0	0	0	0	0	0	0	0	0	0	0	0
1600	11	0	0	0	0	0	0	0	2	4	3	1	1	0	0	0	0	0	0	0	0	0	0	0	0	0	0	0	0	0
1615	17	0	0	0	0	0	0	0	3	4	7	3	0	0	0	0	0	0	0	0	0	0	0	0	0	0	0	0	0	0
1630	13	0	0	0	0	0	0	0	2	4	3	2	2	0	0	0	0	0	0	0	0	0	0	0	0	0	0	0	0	0
1645	19	0	0	0	0	0	0	1	2	4	8	3	1	0	0	0	0	0	0	0	0	0	0	0	0	0	0	0	0	0
1700	12	0	0	0	0	0	0	0	3	3	4	2	0	0	0	0	0	0	0	0	0	0	0	0	0	0	0	0	0	0
1715	7	0	0	1	0	0	0	0	2	2	1	0	0	0	1	0	0	0	0	0	0	0	0	0	0	0	0	0	0	0
1730	7	0	0	0	0	0	0	0	1	4	1	1	0	0	0	0	0	0	0	0	0	0	0	0	0	0	0	0	0	0
1745	2	0	0	0	0	0	0	0	0	0	0	2	0	0	0	0	0	0	0	0	0	0	0	0	0	0	0	0	0	0
1800	9	0	0	0	0	0	1	0	1	1	2	3	1	0	0	0	0	0	0	0	0	0	0	0	0	0	0	0	0	0
1815	8	0	0	0	0	0	0	1	1	0	3	1	1	1	0	0	0	0	0	0	0	0	0	0	0	0	0	0	0	0
1830	11	0	0	0	0	0	0	0	1	6	3	1	0	0	0	0	0	0	0	0	0	0	0	0	0	0	0	0	0	0
1845	8	0	0	0	0	0	0	0	0	3	4	1	0	0	0	0	0	0	0	0	0	0	0	0	0	0	0	0	0	0
1900	5	0	0	0	0	1	0	0	0	1	1	0	1	1	0	0	0	0	0	0	0	0	0	0	0	0	0	0	0	0
1915	2	0	0	0	0	0	0	0	0	1	1	0	0	0	0	0	0	0	0	0	0	0	0	0	0	0	0	0	0	0
1930	6	0	0	0	0	0	0	0	1	2	1	2	0	0	0	0	0	0	0	0	0	0	0	0	0	0	0	0	0	0
1945	4	0	0	0	0	0	0	0	1	0	1	2	0	0	0	0	0	0	0	0	0	0	0	0	0	0	0	0	0	0
2000	2	0	0	0	0	0	1	0	0	1	0	0	0	0	0	0	0	0	0	0	0	0	0	0	0	0	0	0	0	0
2015	2	0	0	0	0	0	0	0	1	0	0	1	0	0	0	0	0	0	0	0	0	0	0	0	0	0	0	0	0	0
2030	3	0	0	0	0	0	0	0	2	1	0	0	0	0	0	0	0	0	0	0	0	0	0	0	0	0	0	0	0	0
2045	23	0	0	0	0	1	0	4	7	7	3	1	0	0	0	0	0	0	0	0	0	0	0	0	0	0	0	0	0	0
2100	16	0	0	0	0	0	2	2	4	2	6	0	0	0	0	0	0	0	0	0	0	0	0	0	0	0	0	0	0	0
2115	**27**	**0**	**0**	**0**	**0**	**0**	**1**	**11**	**10**	**3**	**1**	**0**	**1**	**0**	**0**	**0**	**0**	**0**	**0**	**0**	**0**	**0**	**0**	**0**	**0**	**0**	**0**	**0**	**0**	**0**
2130	5	0	0	0	0	0	0	1	2	2	0	0	0	0	0	0	0	0	0	0	0	0	0	0	0	0	0	0	0	0
2145	7	0	0	0	0	0	0	1	2	4	0	0	0	0	0	0	0	0	0	0	0	0	0	0	0	0	0	0	0	0
2200	3	0	0	0	0	0	0	1	1	0	0	1	0	0	0	0	0	0	0	0	0	0	0	0	0	0	0	0	0	0
2215	4	0	0	0	0	0	0	0	2	2	0	0	0	0	0	0	0	0	0	0	0	0	0	0	0	0	0	0	0	0
2230	8	0	0	0	0	0	0	1	4	1	1	1	0	0	0	0	0	0	0	0	0	0	0	0	0	0	0	0	0	0
2245	6	0	0	0	0	0	0	2	1	3	0	0	0	0	0	0	0	0	0	0	0	0	0	0	0	0	0	0	0	0
2300	8	0	0	0	0	0	0	4	1	2	0	1	0	0	0	0	0	0	0	0	0	0	0	0	0	0	0	0	0	0
2315	6	0	0	0	0	0	0	0	1	5	0	0	0	0	0	0	0	0	0	0	0	0	0	0	0	0	0	0	0	0
2330	8	0	0	0	0	0	0	1	6	1	0	0	0	0	0	0	0	0	0	0	0	0	0	0	0	0	0	0	0	0
2345	5	0	0	0	0	0	1	1	1	2	0	0	0	0	0	0	0	0	0	0	0	0	0	0	0	0	0	0	0	0
07-19	**457**	**0**	**0**	**2**	**5**	**3**	**3**	**29**	**94**	**132**	**114**	**51**	**17**	**5**	**2**	**0**	**0**	**0**	**0**	**0**	**0**	**0**	**0**	**0**	**0**	**0**	**0**	**0**	**0**	**0**
06-22	**571**	**0**	**0**	**2**	**5**	**5**	**7**	**50**	**126**	**158**	**132**	**59**	**19**	**6**	**2**	**0**	**0**	**0**	**0**	**0**	**0**	**0**	**0**	**0**	**0**	**0**	**0**	**0**	**0**	**0**
06-00	**619**	**0**	**0**	**2**	**5**	**5**	**8**	**60**	**143**	**174**	**133**	**62**	**19**	**6**	**2**	**0**	**0**	**0**	**0**	**0**	**0**	**0**	**0**	**0**	**0**	**0**	**0**	**0**	**0**	**0**
00-00	**675**	**0**	**0**	**2**	**5**	**5**	**8**	**63**	**162**	**201**	**139**	**63**	**19**	**6**	**2**	**0**	**0**	**0**	**0**	**0**	**0**	**0**	**0**	**0**	**0**	**0**	**0**	**0**	**0**	**0**

Site 27
Location KNESSELL ROAD - attached to TREE
Direction Two Way
20 March 2025

16557 / NEWARK - ON - TRENT
MARCH 2025
AUTOMATIC TRAFFIC COUNT

Time	Total	Speed Bins (mph)																												
		0 - 5	5 - 10	10 - 15	15 - 20	20 - 25	25 - 30	30 - 35	35 - 40	40 - 45	45 - 50	50 - 55	55 - 60	60 - 65	65 - 70	70 - 75	75 - 80	80 - 85	85 - 90	90 - 95	95 - 100	100 - 105	105 - 110	110 - 115	115 - 120	120 - 125	125 - 130	130 - 135	135 - 140
0000	1	0	0	0	0	0	0	0	1	0	0	0	0	0	0	0	0	0	0	0	0	0	0	0	0	0	0	0	0	0
0015	5	0	0	0	0	0	1	3	1	0	0	0	0	0	0	0	0	0	0	0	0	0	0	0	0	0	0	0	0	0
0030	3	0	0	0	0	0	0	1	2	0	0	0	0	0	0	0	0	0	0	0	0	0	0	0	0	0	0	0	0	0
0045	4	0	0	0	0	0	0	1	1	0	1	0	1	0	0	0	0	0	0	0	0	0	0	0	0	0	0	0	0	0
0100	5	0	0	0	0	0	0	1	0	2	1	1	0	0	0	0	0	0	0	0	0	0	0	0	0	0	0	0	0	0
0115	3	0	0	0	0	0	0	1	1	1	0	0	0	0	0	0	0	0	0	0	0	0	0	0	0	0	0	0	0	0
0130	5	0	0	0	0	0	0	0	5	0	0	0	0	0	0	0	0	0	0	0	0	0	0	0	0	0	0	0	0	0
0145	1	0	0	0	0	0	0	0	1	0	0	0	0	0	0	0	0	0	0	0	0	0	0	0	0	0	0	0	0	0
0200	1	0	0	0	0	0	0	0	0	1	0	0	0	0	0	0	0	0	0	0	0	0	0	0	0	0	0	0	0	0
0215	4	0	0	0	0	0	0	0	1	3	0	0	0	0	0	0	0	0	0	0	0	0	0	0	0	0	0	0	0	0
0230	3	0	0	0	0	0	0	2	1	0	0	0	0	0	0	0	0	0	0	0	0	0	0	0	0	0	0	0	0	0
0245	6	0	0	0	0	0	0	0	5	0	1	0	0	0	0	0	0	0	0	0	0	0	0	0	0	0	0	0	0	0
0300	1	0	0	0	0	0	0	0	0	0	0	1	0	0	0	0	0	0	0	0	0	0	0	0	0	0	0	0	0	0
0315	4	0	0	0	0	0	0	1	3	0	0	0	0	0	0	0	0	0	0	0	0	0	0	0	0	0	0	0	0	0
0330	5	0	0	0	0	0	0	0	4	1	0	0	0	0	0	0	0	0	0	0	0	0	0	0	0	0	0	0	0	0
0345	4	0	0	0	0	0	0	0	1	1	2	0	0	0	0	0	0	0	0	0	0	0	0	0	0	0	0	0	0	0
0400	10	0	0	0	0	0	0	1	6	1	1	1	0	0	0	0	0	0	0	0	0	0	0	0	0	0	0	0	0	0
0415	9	0	0	0	0	0	1	0	2	3	2	0	1	0	0	0	0	0	0	0	0	0	0	0	0	0	0	0	0	0
0430	12	0	0	0	0	1	0	0	5	4	0	0	0	2	0	0	0	0	0	0	0	0	0	0	0	0	0	0	0	0
0445	6	0	0	0	0	0	0	0	1	1	3	1	0	0	0	0	0	0	0	0	0	0	0	0	0	0	0	0	0	0
0500	2	0	0	0	0	0	0	0	0	1	0	1	0	0	0	0	0	0	0	0	0	0	0	0	0	0	0	0	0	0
0515	4	0	0	0	0	0	0	0	1	3	0	0	0	0	0	0	0	0	0	0	0	0	0	0	0	0	0	0	0	0
0530	1	0	0	0	0	0	0	0	0	1	0	0	0	0	0	0	0	0	0	0	0	0	0	0	0	0	0	0	0	0
0545	1	0	0	0	0	0	0	0	0	0	1	0	0	0	0	0	0	0	0	0	0	0	0	0	0	0	0	0	0	0
0600	1	0	0	0	0	0	1	0	0	0	0	0	0	0	0	0	0	0	0	0	0	0	0	0	0	0	0	0	0	0
0615	4	0	0	0	0	0	0	0	3	0	0	1	0	0	0	0	0	0	0	0	0	0	0	0	0	0	0	0	0	0
0630	7	0	0	0	0	1	1	0	1	1	1	2	0	0	0	0	0	0	0	0	0	0	0	0	0	0	0	0	0	0
0645	6	0	0	0	0	0	0	0	2	1	2	0	1	0	0	0	0	0	0	0	0	0	0	0	0	0	0	0	0	0
0700	5	0	0	0	0	0	0	0	0	1	2	2	0	0	0	0	0	0	0	0	0	0	0	0	0	0	0	0	0	0
0715	3	0	0	0	0	0	0	0	0	1	1	0	0	0	1	0	0	0	0	0	0	0	0	0	0	0	0	0	0	0
0730	6	0	0	0	0	0	0	0	1	3	1	0	1	0	0	0	0	0	0	0	0	0	0	0	0	0	0	0	0	0
0745	18	0	0	0	0	0	0	1	2	6	5	3	1	0	0	0	0	0	0	0	0	0	0	0	0	0	0	0	0	0
0800	10	0	0	0	0	0	0	1	1	3	2	2	0	1	0	0	0	0	0	0	0	0	0	0	0	0	0	0	0	0
0815	**20**	**0**	**0**	**0**	**1**	**0**	**0**	**1**	**3**	**8**	**5**	**1**	**1**	**0**	**0**	**0**	**0**	**0**	**0**	**0**	**0**	**0**	**0**	**0**	**0**	**0**	**0**	**0**	**0**	**0**
0830	8	0	0	0	0	0	0	0	1	2	0	3	1	1	0	0	0	0	0	0	0	0	0	0	0	0	0	0	0	0
0845	12	0	0	0	0	0	0	0	1	3	4	4	0	0	0	0	0	0	0	0	0	0	0	0	0	0	0	0	0	0
0900	10	0	0	0	0	0	0	0	2	2	2	1	3	0	0	0	0	0	0	0	0	0	0	0	0	0	0	0	0	0
0915	7	0	0	0	0	0	0	0	1	2	2	1	1	0	0	0	0	0	0	0	0	0	0	0	0	0	0	0	0	0
0930	5	0	0	0	0	0	0	2	1	1	1	0	0	0	0	0	0	0	0	0	0	0	0	0	0	0	0	0	0	0
0945	6	0	0	0	0	0	0	0	1	5	0	0	0	0	0	0	0	0	0	0	0	0	0	0	0	0	0	0	0	0
1000	5	0	0	0	0	0	0	1	0	3	1	0	0	0	0	0	0	0	0	0	0	0	0	0	0	0	0	0	0	0
1015	12	0	0	0	0	0	1	0	6	3	1	1	0	0	0	0	0	0	0	0	0	0	0	0	0	0	0	0	0	0
1030	7	0	0	0	0	0	0	1	2	0	1	2	1	0	0	0	0	0	0	0	0	0	0	0	0	0	0	0	0	0
1045	10	0	0	1	0	0	0	1	4	0	2	1	0	1	0	0	0	0	0	0	0	0	0	0	0	0	0	0	0	0
1100	7	0	0	0	0	0	0	1	1	1	3	0	0	1	0	0	0	0	0	0	0	0	0	0	0	0	0	0	0	0
1115	9	0	0	1	0	0	0	2	1	1	3	0	0	1	0	0	0	0	0	0	0	0	0	0	0	0	0	0	0	0
1130	8	0	0	0	0	0	0	2	3	1	1	0	1	0	0	0	0	0	0	0	0	0	0	0	0	0	0	0	0	0
1145	12	0	0	0	0	1	0	1	3	4	0	3	0	0	0	0	0	0	0	0	0	0	0	0	0	0	0	0	0	0
1200	13	0	0	1	0	0	0	0	1	2	8	1	0	0	0	0	0	0	0	0	0	0	0	0	0	0	0	0	0	0
1215	11	0	0	0	0	1	1	1	1	3	3	1	0	0	0	0	0	0	0	0	0	0	0	0	0	0	0	0	0	0
1230	5	0	0	0	0	0	0	1	1	3	0	0	0	0	0	0	0	0	0	0	0	0	0	0	0	0	0	0	0	0
1245	10	0	0	0	0	0	0	0	0	6	1	1	1	1	0	0	0	0	0	0	0	0	0	0	0	0	0	0	0	0
1300	6	0	0	0	0	0	0	0	2	3	1	0	0	0	0	0	0	0	0	0	0	0	0	0	0	0	0	0	0	0
1315	9	0	0	2	0	0	0	0	1	0	5	0	0	0	0	1	0	0	0	0	0	0	0	0	0	0	0	0	0	0
1330	10	0	0	0	0	0	0	1	0	4	1	2	2	0	0	0	0	0	0	0	0	0	0	0	0	0	0	0	0	0
1345	11	0	0	0	0	0	0	0	1	7	3	0	0	0	0	0	0	0	0	0	0	0	0	0	0	0	0	0	0	0
1400	9	0	0	0	0	0	0	1	0	5	2	1	0	0	0	0	0	0	0	0	0	0	0	0	0	0	0	0	0	0
1415	13	0	0	0	2	0	0	1	3	5	2	0	0	0	0	0	0	0	0	0	0	0	0	0	0	0	0	0	0	0
1430	9	0	0	0	0	1	0	0	1	2	4	0	0	1	0	0	0	0	0	0	0	0	0	0	0	0	0	0	0	0
1445	14	0	0	0	0	0	0	0	1	4	4	4	1	0	0	0	0	0	0	0	0	0	0	0	0	0	0	0	0	0
1500	11	0	0	0	0	1	0	2	1	2	2	0	1	1	1	0	0	0	0	0	0	0	0	0	0	0	0	0	0	0
1515	9	0	0	0	0	0	0	0	3	2	1	0	1	2	0	0	0	0	0	0	0	0	0	0	0	0	0	0	0	0
1530	18	0	0	0	0	0	1	0	1	8	3	2	0	0	3	0	0	0	0	0	0	0	0	0	0	0	0	0	0	0
1545	11	0	0	0	0	1	0	1	2	3	2	2	0	0	0	0	0	0	0	0	0	0	0	0	0	0	0	0	0	0
1600	6	0	0	0	0	0	0	0	3	0	2	1	0	0	0	0	0	0	0	0	0	0	0	0	0	0	0	0	0	0
1615	12	0	0	0	0	0	0	2	2	3	1	2	1	1	0	0	0	0	0	0	0	0	0	0	0	0	0	0	0	0
1630	12	0	0	0	0	0	0	0	4	2	4	1	0	1	0	0	0	0	0	0	0	0	0	0	0	0	0	0	0	0
1645	8	0	0	0	0	0	0	1	1	2	3	0	1	0	0	0	0	0	0	0	0	0	0	0	0	0	0	0	0	0
1700	12	0	0	0	0	0	0	1	1	2	3	4	1	0	0	0	0	0	0	0	0	0	0	0	0	0	0	0	0	0
1715	15	0	0	0	0	0	0	0	2	7	3	1	1	0	1	0	0	0	0	0	0	0	0	0	0	0	0	0	0	0
1730	16	0	0	0	0	0	0	1	3	4	2	4	1	1	0	0	0	0	0	0	0	0	0	0	0	0	0	0	0	0
1745	6	0	0	0	0	0	0	1	2	1	0	0	1	1	0	0	0	0	0	0	0	0	0	0	0	0	0	0	0	0
1800	3	0	0	0	0	0	0	0	0	0	1	2	0	0	0	0	0	0	0	0	0	0	0	0	0	0	0	0	0	0
1815	10	0	0	0	0	0	0	1	2	1	4	1	1	0	0	0	0	0	0	0	0	0	0	0	0	0	0	0	0	0
1830	3	0	0	0	0	0	0	1	1	0	1	0	0	0	0	0	0	0	0	0	0	0	0	0	0	0	0	0	0	0
1845	10	0	0	0	0	0	0	0	1	3	4	1	1	0	0	0	0	0	0	0	0	0	0	0	0	0	0	0	0	0
1900	6	0	0	0	0	0	0	0	1	2	1	1	0	1	0	0	0	0	0	0	0	0	0	0	0	0	0	0	0	0
1915	5	0	0	0	0	0	0	0	1	0	2	0	0	2	0	0	0	0	0	0	0	0	0	0	0	0	0	0	0	0
1930	3	0	0	0	0	0	0	0	0	0	0	3	0	0	0	0	0	0	0	0	0	0	0	0	0	0	0	0	0	0
1945	5	0	0	0	0	0	0	2	1	1	0	1	0	0	0	0	0	0	0	0	0	0	0	0	0	0	0	0	0	0
2000	2	0	0	0	0	0	0	0	1	0	1	0	0	0	0	0	0	0	0	0	0	0	0	0	0	0	0	0	0	0
2015	4	0	0	0	0	0	0	0	2	1	0	1	0	0	0	0	0	0	0	0	0	0	0	0	0	0	0	0	0	0
2030	2	0	0	0	0	0	0	0	1	0	0	0	1	0	0	0	0	0	0	0	0	0	0	0	0	0	0	0	0	0
2045	**29**	**0**	**0**	**0**	**0**	**1**	**3**	**6**	**12**	**7**	**0**	**0**	**0**	**0**	**0**	**0**	**0**	**0**	**0**	**0**	**0**	**0**	**0**	**0**	**0**	**0**	**0**	**0**	**0**	**0**
2100	14	0	0	0	0	0	0	2	3	5	2	2	0	0	0	0	0	0	0	0	0	0	0	0	0	0	0	0	0	0
2115	20	0	0	0	0	0	0	3	7	9	1	0	0	0	0	0	0	0	0	0	0	0	0	0	0	0	0	0	0	0
2130	9	0	0	0	0	0	1	0	4	3	1	0	0	0	0	0	0	0	0	0	0	0	0	0	0	0	0	0	0	0
2145	10	0	0	0	0	0	0	1	5	1	3	0	0	0	0	0	0	0	0	0	0	0	0	0	0	0	0	0	0	0
2200	9	0	0	0	0	0	0	3	1	5	0	0	0	0	0	0	0	0	0	0	0	0	0	0	0	0	0	0	0	0
2215	8	0	0	0	0	0	0	0	4	1	2	1	0	0	0	0	0	0	0	0	0	0	0	0	0	0	0	0	0	0
2230	5	0	0	0	0	0	0	0	2	3	0	0	0	0	0	0	0	0	0	0	0	0	0	0	0	0	0	0	0	0
2245	6	0	0	0	0	0	0	0	3	2	0	1	0	0	0	0	0	0	0	0	0	0	0	0	0	0	0	0	0	0
2300	6	0	0	0	0	0	0	1	0	1	2	2	0	0	0	0	0	0	0	0	0	0	0	0	0	0	0	0	0	0
2315	5	0	0	0	0	0	0	1	3	1	0	0	0	0	0	0	0	0	0	0	0	0	0	0	0	0	0	0	0	0
2330	5	0	0	0	0	0	0	0	4	1	0	0	0	0	0	0	0	0	0	0	0	0	0	0	0	0	0	0	0	0
2345	1	0	0	0	0	0	0	1	0	0	0	0	0	0	0	0	0	0	0	0	0	0	0	0	0	0	0	0	0	0
07-19	**462**	**0**	**0**	**5**	**3**	**5**	**3**	**30**	**75**	**134**	**107**	**55**	**24**	**14**	**6**	**1**	**0**	**0**	**0**	**0**	**0**	**0**	**0**	**0**	**0**	**0**	**0**	**0**	**0**	**0**
06-22	**589**	**0**	**0**	**5**	**3**	**7**	**9**	**45**	**118**	**167**	**122**	**63**	**28**	**15**	**6**	**1**	**0**	**0**	**0**	**0**	**0**	**0**	**0**	**0**	**0**	**0**	**0**	**0**	**0**	**0**
06-00	**634**	**0**	**0**	**5**	**3**	**7**	**9**	**51**	**135**	**181**	**126**	**67**	**28**	**15**	**6**	**1**	**0**	**0**	**0**	**0**	**0**	**0**	**0**	**0**	**0**	**0**	**0**	**0**	**0**	**0**
00-00	**734**	**0**	**0**	**5**	**3**	**8**	**11**	**62**	**177**	**204**	**138**	**72**	**30**	**17**	**6**	**1**	**0**	**0**	**0**	**0**	**0**	**0**	**0**	**0**	**0**	**0**	**0**	**0**	**0**	**0**

Site 27
Location KNESSELL ROAD - attached to TREE
Direction Two Way

16557 / NEWARK - ON - TRENT
MARCH 2025
AUTOMATIC TRAFFIC COUNT


Virtual Day (7)

Time	Total	Speed Bins (mph)																												
		0 - 5	5 - 10	10 - 15	15 - 20	20 - 25	25 - 30	30 - 35	35 - 40	40 - 45	45 - 50	50 - 55	55 - 60	60 - 65	65 - 70	70 - 75	75 - 80	80 - 85	85 - 90	90 - 95	95 - 100	100 - 105	105 - 110	110 - 115	115 - 120	120 - 125	125 - 130	130 - 135	135 - 140
0000	13	0	0	0	0	0	1	3	5	4	1	0	0	0	0	0	0	0	0	0	0	0	0	0	0	0	0	0	0	0
0100	7	0	0	0	0	0	0	1	3	2	1	0	0	0	0	0	0	0	0	0	0	0	0	0	0	0	0	0	0	0
0200	7	0	0	0	0	0	0	1	3	2	1	0	0	0	0	0	0	0	0	0	0	0	0	0	0	0	0	0	0	0
0300	6	0	0	0	0	0	0	1	2	2	1	0	0	0	0	0	0	0	0	0	0	0	0	0	0	0	0	0	0	0
0400	18	0	0	0	0	0	0	1	6	5	4	1	0	0	0	0	0	0	0	0	0	0	0	0	0	0	0	0	0	0
0500	9	0	0	0	0	0	0	0	2	4	1	1	0	0	0	0	0	0	0	0	0	0	0	0	0	0	0	0	0	0
0600	11	0	0	0	0	0	0	1	2	4	3	1	0	0	0	0	0	0	0	0	0	0	0	0	0	0	0	0	0	0
0700	24	0	0	0	0	0	0	1	5	6	8	2	1	0	0	0	0	0	0	0	0	0	0	0	0	0	0	0	0	0
0800	**35**	**0**	**0**	**0**	**0**	**0**	**0**	**2**	**6**	**12**	**6**	**7**	**2**	**1**	**0**	**0**	**0**	**0**	**0**	**0**	**0**	**0**	**0**	**0**	**0**	**0**	**0**	**0**	**0**	**0**
0900	28	0	0	0	0	0	0	2	6	8	8	2	2	1	0	0	0	0	0	0	0	0	0	0	0	0	0	0	0	0
1000	31	0	0	1	0	0	1	4	7	9	5	1	1	0	0	0	0	0	0	0	0	0	0	0	0	0	0	0	0	0
1100	30	0	0	0	0	0	0	2	7	8	7	2	1	0	0	0	0	0	0	0	0	0	0	0	0	0	0	0	0	0
1200	32	0	0	0	1	0	0	2	8	9	7	4	1	0	0	0	0	0	0	0	0	0	0	0	0	0	0	0	0	0
1300	32	0	0	0	1	0	1	3	7	10	5	3	1	0	0	0	0	0	0	0	0	0	0	0	0	0	0	0	0	0
1400	37	0	0	0	1	0	1	2	8	11	8	4	2	0	0	0	0	0	0	0	0	0	0	0	0	0	0	0	0	0
1500	36	0	0	0	0	0	0	3	8	11	7	4	1	0	1	0	0	0	0	0	0	0	0	0	0	0	0	0	0	0
1600	40	0	0	0	0	0	0	3	8	10	9	5	3	1	0	0	0	0	0	0	0	0	0	0	0	0	0	0	0	0
1700	33	0	0	0	0	0	0	1	4	10	8	5	2	1	0	0	0	0	0	0	0	0	0	0	0	0	0	0	0	0
1800	23	0	0	0	0	0	0	1	4	6	6	3	1	0	0	0	0	0	0	0	0	0	0	0	0	0	0	0	0	0
1900	14	0	0	0	0	0	0	1	1	3	5	2	1	0	0	0	0	0	0	0	0	0	0	0	0	0	0	0	0	0
2000	24	0	0	0	0	0	1	4	9	6	2	1	0	0	0	0	0	0	0	0	0	0	0	0	0	0	0	0	0	0
2100	**45**	**0**	**0**	**0**	**0**	**0**	**1**	**8**	**17**	**12**	**6**	**1**	**0**	**0**	**0**	**0**	**0**	**0**	**0**	**0**	**0**	**0**	**0**	**0**	**0**	**0**	**0**	**0**	**0**	**0**
2200	23	0	0	0	0	0	1	3	9	6	2	1	0	0	0	0	0	0	0	0	0	0	0	0	0	0	0	0	0	0
2300	18	0	0	0	0	0	1	4	6	4	1	1	0	0	0	0	0	0	0	0	0	0	0	0	0	0	0	0	0	0
07-19	**380**	**0**	**0**	**3**	**3**	**2**	**5**	**26**	**78**	**109**	**84**	**43**	**17**	**5**	**2**	**0**	**0**	**0**	**0**	**0**	**0**	**0**	**0**	**0**	**0**	**0**	**0**	**0**	**0**	**0**
06-22	**474**	**0**	**0**	**3**	**4**	**3**	**7**	**40**	**107**	**134**	**100**	**48**	**19**	**6**	**2**	**0**	**0**	**0**	**0**	**0**	**0**	**0**	**0**	**0**	**0**	**0**	**0**	**0**	**0**	**0**
06-00	**515**	**0**	**0**	**3**	**4**	**3**	**8**	**48**	**122**	**144**	**103**	**50**	**19**	**6**	**2**	**0**	**0**	**0**	**0**	**0**	**0**	**0**	**0**	**0**	**0**	**0**	**0**	**0**	**0**	**0**
00-00	**574**	**0**	**0**	**4**	**4**	**3**	**9**	**54**	**143**	**164**	**112**	**53**	**20**	**7**	**2**	**0**	**0**	**0**	**0**	**0**	**0**	**0**	**0**	**0**	**0**	**0**	**0**	**0**	**0**	**0**

Virtual Week (1)

Time	Total	Speed Bins (mph)																												
		0 - 5	5 - 10	10 - 15	15 - 20	20 - 25	25 - 30	30 - 35	35 - 40	40 - 45	45 - 50	50 - 55	55 - 60	60 - 65	65 - 70	70 - 75	75 - 80	80 - 85	85 - 90	90 - 95	95 - 100	100 - 105	105 - 110	110 - 115	115 - 120	120 - 125	125 - 130	130 - 135	135 - 140
Mon	587	0	0	2	3	2	8	50	150	168	104	62	28	9	1	0	0	0	0	0	0	0	0	0	0	0	0	0	0	0
Tue	725	0	0	5	4	5	5	71	169	205	151	77	22	5	5	1	0	0	0	0	0	0	0	0	0	0	0	0	0	0
Wed	675	0	0	2	5	5	8	63	162	201	139	63	19	6	2	0	0	0	0	0	0	0	0	0	0	0	0	0	0	0
Thu	734	0	0	5	3	8	11	62	177	204	138	72	30	17	6	1	0	0	0	0	0	0	0	0	0	0	0	0	0	0
Fri	715	0	1	1	4	2	16	73	181	203	156	48	24	5	1	0	0	0	0	0	0	0	0	0	0	0	0	0	0	0
Sat	343	0	0	5	3	1	11	38	94	98	56	22	11	4	0	0	0	0	0	0	0	0	0	0	0	0	0	0	0	0
Sun	242	0	1	5	5	0	5	23	67	66	39	24	5	1	1	0	0	0	0	0	0	0	0	0	0	0	0	0	0	0
5 Day Ave.	**687**	**0**	**0**	**3**	**4**	**4**	**10**	**64**	**168**	**196**	**138**	**64**	**25**	**8**	**3**	**0**	**0**	**0**	**0**	**0**	**0**	**0**	**0**	**0**	**0**	**0**	**0**	**0**	**0**	**0**
7 Day Ave.	**574**	**0**	**0**	**4**	**4**	**3**	**9**	**54**	**143**	**164**	**112**	**53**	**20**	**7**	**2**	**0**	**0**	**0**	**0**	**0**	**0**	**0**	**0**	**0**	**0**	**0**	**0**	**0**	**0**	**0**
--	**4021**	**0**	**2**	**25**	**27**	**23**	**64**	**380**	**1000**	**1145**	**783**	**368**	**139**	**47**	**16**	**2**	**0**	**0**	**0**	**0**	**0**	**0**	**0**	**0**	**0**	**0**	**0**	**0**	**0**	**0**

Summary Graphs

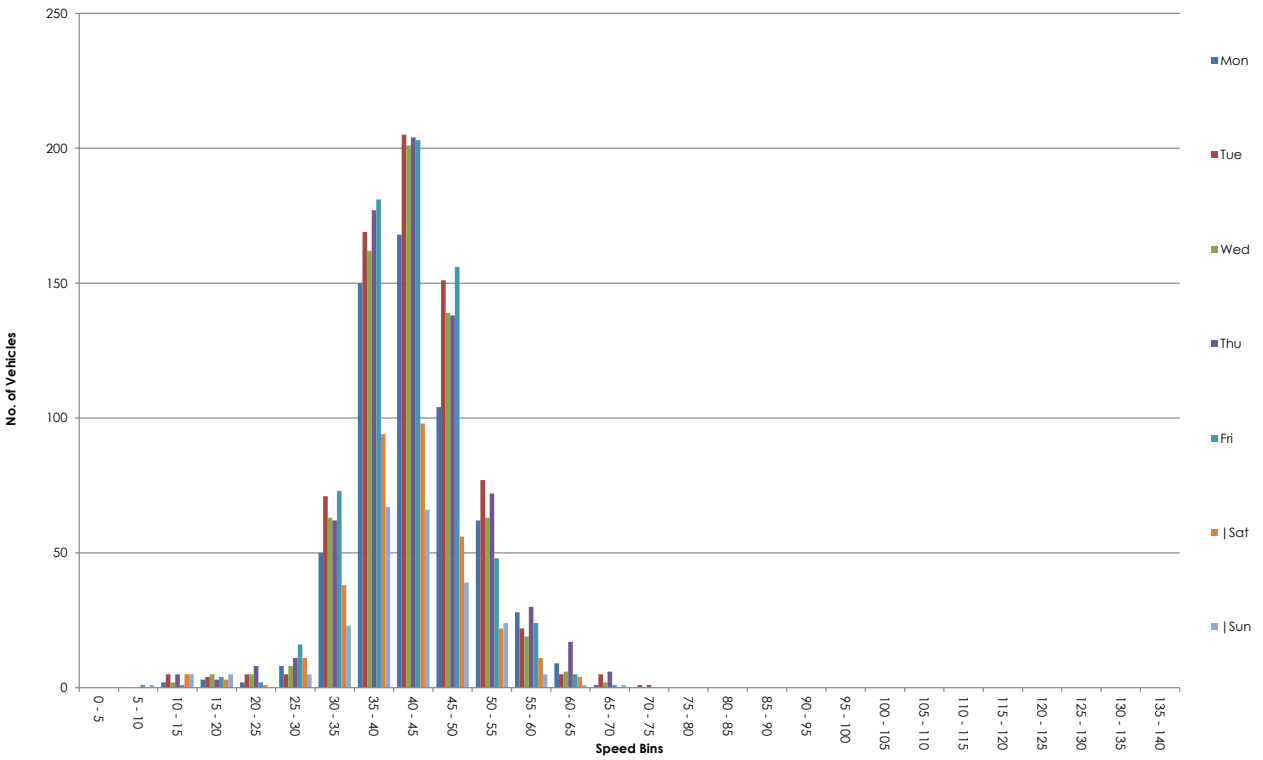

NDC for SYSTRA

ATC VEHICLE CATEGORIES

Axles	Groups	Description	Class		Parameters	Dominant Vehicle	Aggregate
2	1 or 2	Very Short - Bicycle or Motorcycle	MC	**1**	d(1)<1.7m & axles=2		
2	1 or 2	Short - Sedan, Wagon, 4WD, Utility, Light Van	SV	**2**	d(1)>=1.7m, d(1)<=3.2m & axles=2		
3, 4 or 5	3	Short Towing - Trailer, Caravan, Boat, etc.	SVT	**3**	d(1)>=2.1m, d(1)<=3.2m, d(2)>=2.1m & axles=3,4,5		1 (Light)
2	2	Two axle truck or Bus	TB2	**4**	d(1)>3.2m & axles=2		
3	2	Three axle truck or Bus	TB3	**5**	axles=3 & groups=2		
>3	2	Four axle truck	T4	**6**	axles>3 & groups=2		2 (Medium)
3	3	Three axle articulated vehicle or Rigid vehicle and trailer	ART3	**7**	d(1)>3.2m, axles=3 & groups=3		
4	>2	Four axle articulated vehicle or Rigid vehicle and trailer	ART4	**8**	d(2)<2.1m or d(1)<2.1m or d(1)>3.2m axles = 4 & groups>2		
5	>2	Five axle articulated vehicle or Rigid vehicle and trailer	ART5	**9**	d(2)<2.1m or d(1)<2.1m or d(1)>3.2m axles=5 & groups>2		
>=6	>2	Six (or more) axle articulated vehicle or Rigid vehicle and trailer	ART6	**10**	axles=6 & groups>2 or axles>6 & groups=3		
>6	4	B-Double or Heavy truck and trailer	BD	**11**	groups=4 & axles>6		
>6	>=5	Double or triple road train or Heavy truck and two (or more) trailers	DRT	**12**	groups>=5 & axles>6		3 (Heavy)

ATC SPEED BINS & DATA HEADINGS

Heading	Description
0 - 5	Speed bin totals 0 - 5 mph
5 - 10	Speed bin totals 5 - 10 mph
10-15	Speed bin totals 10 - 15 mph
15 - 20	Speed bin totals 15 - 20 mph
20 - 25	Speed bin totals 20 - 25 mph
25 - 30	Speed bin totals 25 - 30 mph
30 - 35	Speed bin totals 30 - 35 mph
35 - 40	Speed bin totals 35 - 40 mph
40 - 45	Speed bin totals 40 - 45 mph
45 - 50	Speed bin totals 45 - 50 mph
50 - 55	Speed bin totals 50 - 55 mph
55 - 60	Speed bin totals 55 - 60 mph
60 - 65	Speed bin totals 60 - 65 mph
65 - 70	Speed bin totals 65 - 70 mph
70 - 75	Speed bin totals 70 - 75 mph
75 - 80	Speed bin totals 75 - 80 mph
80 - 85	Speed bin totals 80 - 85 mph
85 - 90	Speed bin totals 85 - 90 mph
90 - 95	Speed bin totals 90 - 95 mph
95 - 100	Speed bin totals 95 - 100 mph
100 - 105	Speed bin totals 100 - 105 mph
105 - 110	Speed bin totals 105 - 110 mph
110 - 115	Speed bin totals 110 - 115 mph
115 - 120	Speed bin totals 115 - 120 mph
120 - 125	Speed bin totals 120 - 125 mph
125 - 130	Speed bin totals 125 - 130 mph
130 - 135	Speed bin totals 130 - 135 mph
135 - 140	Speed bin totals 135 - 140 mph

Heading	Description
>PSL	Greater than the posted speed limit
>PSL%	Greater than the posted speed limit as a percentage
>SL1 ACPO	Greater than ACPO (Association of Chief Police Officers) standard. ACPO is PSL x 10%+2mph
>SL1% ACPO	Greater than ACPO displayed as a percentage
>SL2 DfT	Greater than DFT (Department For Transport) standard. DFT is PSL plus 15mph.
>SL2% DfT	Greater than DFT displayed as a percentage
Mean	Average speed
Vpp 85	85th percentile speed

South Elevation



NDC NATIONWIDE DATA COLLECTION	**Site / Location:**	UNAMED ROAD - attached to TREE	**Project No:**	16557	**Site No:**	29
	Survey Date:	14 March 2025 to 20 March 2025	**Project Name:**	NEWARK - ON - TRENT		
	Survey Times:	24 hours	**Drawing Title:**	Installation Photo		

Site No.	Location.	Direction.	Speed Limit - PSL (mph)	Start Date.	End Date.	Total Vehicles.	5 Day Ave.	7 Day Ave.	No. > Speed Limit.	%. > Speed Limit.	No. > ACPO Limit.	%. > ACPO Limit.	No. > DfT Limit.	%. > DfT Limit.	Mean Speed	85%ile Speed
29	UNAMED ROAD - attached to TREE	Eastbound	60	14 March 2025	20 March 2025	1074	166	153	7	0.7	1	0.1	1	0.1	40.9	48.2
		Westbound	60	14 March 2025	20 March 2025	1191	183	170	22	1.8	4	0.3	1	0.1	42.8	51.2
		Two Way	60	14 March 2025	20 March 2025	2265	349	323	29	1.3	5	0.2	2	0.1	41.9	49.8

Site 29
Location UNAMED ROAD - attached to TREE
Direction Eastbound
14 March 2025 Friday

16557 / NEWARK - ON - TRENT
MARCH 2025
AUTOMATIC TRAFFIC COUNT

Time	Total	Classification												]PSL	]PSL%	]SL1	]SL1%	]SL2	]SL2%	Mean	Vpp
		1	2	3	4	5	6	7	8	9	10	11	12	60	60	68	68	70	70		85
		MCL	SV	SVT	TB2	TB3	T4	ART3	ART4	ART5	ART6	BD	DRT			ACPO	ACPO	DfT	DfT		
0000	0	0	0	0	0	0	0	0	0	0	0	0	0	0	0.0	0	0.0	0	0.0	-	-
0015	0	0	0	0	0	0	0	0	0	0	0	0	0	0	0.0	0	0.0	0	0.0	-	-
0030	0	0	0	0	0	0	0	0	0	0	0	0	0	0	0.0	0	0.0	0	0.0	-	-
0045	0	0	0	0	0	0	0	0	0	0	0	0	0	0	0.0	0	0.0	0	0.0	-	-
0100	0	0	0	0	0	0	0	0	0	0	0	0	0	0	0.0	0	0.0	0	0.0	-	-
0115	0	0	0	0	0	0	0	0	0	0	0	0	0	0	0.0	0	0.0	0	0.0	-	-
0130	0	0	0	0	0	0	0	0	0	0	0	0	0	0	0.0	0	0.0	0	0.0	-	-
0145	0	0	0	0	0	0	0	0	0	0	0	0	0	0	0.0	0	0.0	0	0.0	-	-
0200	0	0	0	0	0	0	0	0	0	0	0	0	0	0	0.0	0	0.0	0	0.0	-	-
0215	0	0	0	0	0	0	0	0	0	0	0	0	0	0	0.0	0	0.0	0	0.0	-	-
0230	0	0	0	0	0	0	0	0	0	0	0	0	0	0	0.0	0	0.0	0	0.0	-	-
0245	0	0	0	0	0	0	0	0	0	0	0	0	0	0	0.0	0	0.0	0	0.0	-	-
0300	0	0	0	0	0	0	0	0	0	0	0	0	0	0	0.0	0	0.0	0	0.0	-	-
0315	1	0	1	0	0	0	0	0	0	0	0	0	0	0	0.0	0	0.0	0	0.0	50.5	-
0330	0	0	0	0	0	0	0	0	0	0	0	0	0	0	0.0	0	0.0	0	0.0	-	-
0345	0	0	0	0	0	0	0	0	0	0	0	0	0	0	0.0	0	0.0	0	0.0	-	-
0400	0	0	0	0	0	0	0	0	0	0	0	0	0	0	0.0	0	0.0	0	0.0	-	-
0415	0	0	0	0	0	0	0	0	0	0	0	0	0	0	0.0	0	0.0	0	0.0	-	-
0430	0	0	0	0	0	0	0	0	0	0	0	0	0	0	0.0	0	0.0	0	0.0	-	-
0445	0	0	0	0	0	0	0	0	0	0	0	0	0	0	0.0	0	0.0	0	0.0	-	-
0500	0	0	0	0	0	0	0	0	0	0	0	0	0	0	0.0	0	0.0	0	0.0	-	-
0515	0	0	0	0	0	0	0	0	0	0	0	0	0	0	0.0	0	0.0	0	0.0	-	-
0530	0	0	0	0	0	0	0	0	0	0	0	0	0	0	0.0	0	0.0	0	0.0	-	-
0545	1	0	1	0	0	0	0	0	0	0	0	0	0	0	0.0	0	0.0	0	0.0	42.3	-
0600	0	0	0	0	0	0	0	0	0	0	0	0	0	0	0.0	0	0.0	0	0.0	-	-
0615	1	0	1	0	0	0	0	0	0	0	0	0	0	0	0.0	0	0.0	0	0.0	38.9	-
0630	1	0	0	0	1	0	0	0	0	0	0	0	0	0	0.0	0	0.0	0	0.0	41.9	-
0645	0	0	0	0	0	0	0	0	0	0	0	0	0	0	0.0	0	0.0	0	0.0	-	-
0700	1	0	0	0	1	0	0	0	0	0	0	0	0	0	0.0	0	0.0	0	0.0	41.4	-
0715	2	0	2	0	0	0	0	0	0	0	0	0	0	0	0.0	0	0.0	0	0.0	42.4	-
0730	2	0	2	0	0	0	0	0	0	0	0	0	0	0	0.0	0	0.0	0	0.0	50.1	-
0745	0	0	0	0	0	0	0	0	0	0	0	0	0	0	0.0	0	0.0	0	0.0	-	-
0800	4	0	1	0	3	0	0	0	0	0	0	0	0	0	0.0	0	0.0	0	0.0	45.8	-
0815	3	0	1	0	2	0	0	0	0	0	0	0	0	0	0.0	0	0.0	0	0.0	38.9	-
0830	1	0	1	0	0	0	0	0	0	0	0	0	0	0	0.0	0	0.0	0	0.0	42.8	-
0845	**5**	**0**	**4**	**0**	**1**	**0**	**0**	**0**	**0**	**0**	**0**	**0**	**0**	**0**	**0.0**	**0**	**0.0**	**0**	**0.0**	**41.1**	**-**
0900	0	0	0	0	0	0	0	0	0	0	0	0	0	0	0.0	0	0.0	0	0.0	-	-
0915	2	0	2	0	0	0	0	0	0	0	0	0	0	0	0.0	0	0.0	0	0.0	45.2	-
0930	2	0	1	0	0	1	0	0	0	0	0	0	0	0	0.0	0	0.0	0	0.0	35.4	-
0945	2	0	1	0	0	0	1	0	0	0	0	0	0	0	0.0	0	0.0	0	0.0	40.6	-
1000	0	0	0	0	0	0	0	0	0	0	0	0	0	0	0.0	0	0.0	0	0.0	-	-
1015	3	0	3	0	0	0	0	0	0	0	0	0	0	0	0.0	0	0.0	0	0.0	41.8	-
1030	4	0	4	0	0	0	0	0	0	0	0	0	0	0	0.0	0	0.0	0	0.0	40.3	-
1045	4	1	3	0	0	0	0	0	0	0	0	0	0	0	0.0	0	0.0	0	0.0	34.3	-
1100	2	0	2	0	0	0	0	0	0	0	0	0	0	0	0.0	0	0.0	0	0.0	42	-
1115	4	0	3	0	0	0	0	0	0	1	0	0	0	0	0.0	0	0.0	0	0.0	41.1	-
1130	0	0	0	0	0	0	0	0	0	0	0	0	0	0	0.0	0	0.0	0	0.0	-	-
1145	2	0	1	1	0	0	0	0	0	0	0	0	0	0	0.0	0	0.0	0	0.0	31.9	-
1200	3	0	3	0	0	0	0	0	0	0	0	0	0	0	0.0	0	0.0	0	0.0	39.2	-
1215	4	0	4	0	0	0	0	0	0	0	0	0	0	0	0.0	0	0.0	0	0.0	42.5	-
1230	4	0	4	0	0	0	0	0	0	0	0	0	0	0	0.0	0	0.0	0	0.0	33.5	-
1245	5	0	4	0	1	0	0	0	0	0	0	0	0	0	0.0	0	0.0	0	0.0	45	-
1300	1	0	1	0	0	0	0	0	0	0	0	0	0	0	0.0	0	0.0	0	0.0	29.2	-
1315	1	0	0	0	1	0	0	0	0	0	0	0	0	0	0.0	0	0.0	0	0.0	46.6	-
1330	4	0	2	1	1	0	0	0	0	0	0	0	0	0	0.0	0	0.0	0	0.0	34.2	-
1345	**10**	**0**	**8**	**0**	**2**	**0**	**0**	**0**	**0**	**0**	**0**	**0**	**0**	**1**	**10.0**	**0**	**0.0**	**0**	**0.0**	**42.8**	**-**
1400	3	0	2	0	1	0	0	0	0	0	0	0	0	0	0.0	0	0.0	0	0.0	38.8	-
1415	5	0	4	0	1	0	0	0	0	0	0	0	0	0	0.0	0	0.0	0	0.0	42.7	-
1430	4	0	2	0	2	0	0	0	0	0	0	0	0	0	0.0	0	0.0	0	0.0	46.9	-
1445	4	0	4	0	0	0	0	0	0	0	0	0	0	0	0.0	0	0.0	0	0.0	28.1	-
1500	1	0	1	0	0	0	0	0	0	0	0	0	0	0	0.0	0	0.0	0	0.0	45.3	-
1515	2	0	2	0	0	0	0	0	0	0	0	0	0	0	0.0	0	0.0	0	0.0	36.7	-
1530	5	0	3	0	2	0	0	0	0	0	0	0	0	0	0.0	0	0.0	0	0.0	42	-
1545	2	0	1	0	0	0	0	0	1	0	0	0	0	0	0.0	0	0.0	0	0.0	44.5	-
1600	2	0	2	0	0	0	0	0	0	0	0	0	0	0	0.0	0	0.0	0	0.0	46.1	-
1615	4	0	3	0	1	0	0	0	0	0	0	0	0	1	25.0	0	0.0	0	0.0	46.6	-
1630	0	0	0	0	0	0	0	0	0	0	0	0	0	0	0.0	0	0.0	0	0.0	-	-
1645	7	0	5	0	2	0	0	0	0	0	0	0	0	0	0.0	0	0.0	0	0.0	41.5	-
1700	3	0	3	0	0	0	0	0	0	0	0	0	0	0	0.0	0	0.0	0	0.0	39.2	-
1715	5	0	3	2	0	0	0	0	0	0	0	0	0	0	0.0	0	0.0	0	0.0	39.3	-
1730	3	0	3	0	0	0	0	0	0	0	0	0	0	1	33.3	0	0.0	0	0.0	48.8	-
1745	2	0	2	0	0	0	0	0	0	0	0	0	0	0	0.0	0	0.0	0	0.0	40.3	-
1800	3	0	3	0	0	0	0	0	0	0	0	0	0	0	0.0	0	0.0	0	0.0	38.2	-
1815	2	0	2	0	0	0	0	0	0	0	0	0	0	0	0.0	0	0.0	0	0.0	50	-
1830	1	0	1	0	0	0	0	0	0	0	0	0	0	0	0.0	0	0.0	0	0.0	47.7	-
1845	5	0	5	0	0	0	0	0	0	0	0	0	0	0	0.0	0	0.0	0	0.0	38.5	-
1900	5	0	5	0	0	0	0	0	0	0	0	0	0	0	0.0	0	0.0	0	0.0	38.5	-
1915	1	0	1	0	0	0	0	0	0	0	0	0	0	0	0.0	0	0.0	0	0.0	48.1	-
1930	1	0	1	0	0	0	0	0	0	0	0	0	0	0	0.0	0	0.0	0	0.0	42.9	-
1945	3	0	3	0	0	0	0	0	0	0	0	0	0	0	0.0	0	0.0	0	0.0	46.1	-
2000	1	0	1	0	0	0	0	0	0	0	0	0	0	0	0.0	0	0.0	0	0.0	35.3	-
2015	0	0	0	0	0	0	0	0	0	0	0	0	0	0	0.0	0	0.0	0	0.0	-	-
2030	3	0	3	0	0	0	0	0	0	0	0	0	0	0	0.0	0	0.0	0	0.0	41.5	-
2045	1	0	1	0	0	0	0	0	0	0	0	0	0	0	0.0	0	0.0	0	0.0	45.6	-
2100	0	0	0	0	0	0	0	0	0	0	0	0	0	0	0.0	0	0.0	0	0.0	-	-
2115	3	0	3	0	0	0	0	0	0	0	0	0	0	0	0.0	0	0.0	0	0.0	46	-
2130	0	0	0	0	0	0	0	0	0	0	0	0	0	0	0.0	0	0.0	0	0.0	-	-
2145	0	0	0	0	0	0	0	0	0	0	0	0	0	0	0.0	0	0.0	0	0.0	-	-
2200	0	0	0	0	0	0	0	0	0	0	0	0	0	0	0.0	0	0.0	0	0.0	-	-
2215	1	0	1	0	0	0	0	0	0	0	0	0	0	0	0.0	0	0.0	0	0.0	33.8	-
2230	0	0	0	0	0	0	0	0	0	0	0	0	0	0	0.0	0	0.0	0	0.0	-	-
2245	0	0	0	0	0	0	0	0	0	0	0	0	0	0	0.0	0	0.0	0	0.0	-	-
2300	0	0	0	0	0	0	0	0	0	0	0	0	0	0	0.0	0	0.0	0	0.0	-	-
2315	0	0	0	0	0	0	0	0	0	0	0	0	0	0	0.0	0	0.0	0	0.0	-	-
2330	0	0	0	0	0	0	0	0	0	0	0	0	0	0	0.0	0	0.0	0	0.0	-	-
2345	0	0	0	0	0	0	0	0	0	0	0	0	0	0	0.0	0	0.0	0	0.0	-	-
07-19	**138**	**1**	**108**	**4**	**21**	**1**	**1**	**0**	**1**	**1**	**0**	**0**	**0**	**3**	**2.2**	**0**	**0.0**	**0**	**0.0**	**41**	**47.7**
06-22	**158**	**1**	**127**	**4**	**22**	**1**	**1**	**0**	**1**	**1**	**0**	**0**	**0**	**3**	**1.9**	**0**	**0.0**	**0**	**0.0**	**41.1**	**47.7**
06-00	**159**	**1**	**128**	**4**	**22**	**1**	**1**	**0**	**1**	**1**	**0**	**0**	**0**	**3**	**1.9**	**0**	**0.0**	**0**	**0.0**	**41.1**	**47.7**
00-00	**161**	**1**	**130**	**4**	**22**	**1**	**1**	**0**	**1**	**1**	**0**	**0**	**0**	**3**	**1.9**	**0**	**0.0**	**0**	**0.0**	**41.1**	**47.8**

Site 29
Location UNAMED ROAD - attached to TREE
Direction Eastbound
15 March 2025 Saturday

16557 / NEWARK - ON - TRENT
MARCH 2025
AUTOMATIC TRAFFIC COUNT

Time	Total	Classification												]PSL	]PSL%	]SL1	]SL1%	]SL2	]SL2%	Mean	Vpp
		1	2	3	4	5	6	7	8	9	10	11	12	60	60	68	68	70	70		85
		MCL	SV	SVT	TB2	TB3	T4	ART3	ART4	ART5	ART6	BD	DRT			ACPO	ACPO	DfT	DfT		
0000	0	0	0	0	0	0	0	0	0	0	0	0	0	0	0.0	0	0.0	0	0.0	-	-
0015	0	0	0	0	0	0	0	0	0	0	0	0	0	0	0.0	0	0.0	0	0.0	-	-
0030	0	0	0	0	0	0	0	0	0	0	0	0	0	0	0.0	0	0.0	0	0.0	-	-
0045	0	0	0	0	0	0	0	0	0	0	0	0	0	0	0.0	0	0.0	0	0.0	-	-
0100	1	0	1	0	0	0	0	0	0	0	0	0	0	0	0.0	0	0.0	0	0.0	52	-
0115	0	0	0	0	0	0	0	0	0	0	0	0	0	0	0.0	0	0.0	0	0.0	-	-
0130	0	0	0	0	0	0	0	0	0	0	0	0	0	0	0.0	0	0.0	0	0.0	-	-
0145	0	0	0	0	0	0	0	0	0	0	0	0	0	0	0.0	0	0.0	0	0.0	-	-
0200	0	0	0	0	0	0	0	0	0	0	0	0	0	0	0.0	0	0.0	0	0.0	-	-
0215	0	0	0	0	0	0	0	0	0	0	0	0	0	0	0.0	0	0.0	0	0.0	-	-
0230	0	0	0	0	0	0	0	0	0	0	0	0	0	0	0.0	0	0.0	0	0.0	-	-
0245	0	0	0	0	0	0	0	0	0	0	0	0	0	0	0.0	0	0.0	0	0.0	-	-
0300	0	0	0	0	0	0	0	0	0	0	0	0	0	0	0.0	0	0.0	0	0.0	-	-
0315	0	0	0	0	0	0	0	0	0	0	0	0	0	0	0.0	0	0.0	0	0.0	-	-
0330	0	0	0	0	0	0	0	0	0	0	0	0	0	0	0.0	0	0.0	0	0.0	-	-
0345	0	0	0	0	0	0	0	0	0	0	0	0	0	0	0.0	0	0.0	0	0.0	-	-
0400	0	0	0	0	0	0	0	0	0	0	0	0	0	0	0.0	0	0.0	0	0.0	-	-
0415	0	0	0	0	0	0	0	0	0	0	0	0	0	0	0.0	0	0.0	0	0.0	-	-
0430	0	0	0	0	0	0	0	0	0	0	0	0	0	0	0.0	0	0.0	0	0.0	-	-
0445	0	0	0	0	0	0	0	0	0	0	0	0	0	0	0.0	0	0.0	0	0.0	-	-
0500	0	0	0	0	0	0	0	0	0	0	0	0	0	0	0.0	0	0.0	0	0.0	-	-
0515	0	0	0	0	0	0	0	0	0	0	0	0	0	0	0.0	0	0.0	0	0.0	-	-
0530	0	0	0	0	0	0	0	0	0	0	0	0	0	0	0.0	0	0.0	0	0.0	-	-
0545	0	0	0	0	0	0	0	0	0	0	0	0	0	0	0.0	0	0.0	0	0.0	-	-
0600	0	0	0	0	0	0	0	0	0	0	0	0	0	0	0.0	0	0.0	0	0.0	-	-
0615	0	0	0	0	0	0	0	0	0	0	0	0	0	0	0.0	0	0.0	0	0.0	-	-
0630	1	0	0	0	1	0	0	0	0	0	0	0	0	0	0.0	0	0.0	0	0.0	38.9	-
0645	0	0	0	0	0	0	0	0	0	0	0	0	0	0	0.0	0	0.0	0	0.0	-	-
0700	0	0	0	0	0	0	0	0	0	0	0	0	0	0	0.0	0	0.0	0	0.0	-	-
0715	0	0	0	0	0	0	0	0	0	0	0	0	0	0	0.0	0	0.0	0	0.0	-	-
0730	0	0	0	0	0	0	0	0	0	0	0	0	0	0	0.0	0	0.0	0	0.0	-	-
0745	1	0	0	0	1	0	0	0	0	0	0	0	0	0	0.0	0	0.0	0	0.0	27.9	-
0800	2	0	2	0	0	0	0	0	0	0	0	0	0	0	0.0	0	0.0	0	0.0	40.7	-
0815	0	0	0	0	0	0	0	0	0	0	0	0	0	0	0.0	0	0.0	0	0.0	-	-
0830	2	0	2	0	0	0	0	0	0	0	0	0	0	0	0.0	0	0.0	0	0.0	42.9	-
0845	2	0	2	0	0	0	0	0	0	0	0	0	0	0	0.0	0	0.0	0	0.0	40.7	-
0900	3	0	3	0	0	0	0	0	0	0	0	0	0	0	0.0	0	0.0	0	0.0	42.3	-
0915	2	0	2	0	0	0	0	0	0	0	0	0	0	0	0.0	0	0.0	0	0.0	37.5	-
0930	1	0	1	0	0	0	0	0	0	0	0	0	0	0	0.0	0	0.0	0	0.0	42	-
0945	1	0	1	0	0	0	0	0	0	0	0	0	0	0	0.0	0	0.0	0	0.0	46.7	-
1000	1	0	1	0	0	0	0	0	0	0	0	0	0	0	0.0	0	0.0	0	0.0	39.2	-
1015	2	0	2	0	0	0	0	0	0	0	0	0	0	0	0.0	0	0.0	0	0.0	37.4	-
1030	2	0	1	0	0	1	0	0	0	0	0	0	0	0	0.0	0	0.0	0	0.0	33.7	-
1045	**5**	**0**	**5**	**0**	**0**	**0**	**0**	**0**	**0**	**0**	**0**	**0**	**0**	**0**	**0.0**	**0**	**0.0**	**0**	**0.0**	**47.4**	**-**
1100	3	0	3	0	0	0	0	0	0	0	0	0	0	0	0.0	0	0.0	0	0.0	40.9	-
1115	1	1	0	0	0	0	0	0	0	0	0	0	0	0	0.0	0	0.0	0	0.0	11.2	-
1130	4	0	3	0	1	0	0	0	0	0	0	0	0	0	0.0	0	0.0	0	0.0	42.2	-
1145	2	0	1	0	1	0	0	0	0	0	0	0	0	0	0.0	0	0.0	0	0.0	34.7	-
1200	2	0	2	0	0	0	0	0	0	0	0	0	0	0	0.0	0	0.0	0	0.0	39.8	-
1215	3	1	1	0	0	0	0	0	1	0	0	0	0	0	0.0	0	0.0	0	0.0	32.1	-
1230	4	1	2	0	1	0	0	0	0	0	0	0	0	0	0.0	0	0.0	0	0.0	27.8	-
1245	3	0	3	0	0	0	0	0	0	0	0	0	0	0	0.0	0	0.0	0	0.0	39.6	-
1300	3	0	3	0	0	0	0	0	0	0	0	0	0	0	0.0	0	0.0	0	0.0	36.7	-
1315	1	0	1	0	0	0	0	0	0	0	0	0	0	0	0.0	0	0.0	0	0.0	39.2	-
1330	0	0	0	0	0	0	0	0	0	0	0	0	0	0	0.0	0	0.0	0	0.0	-	-
1345	3	0	3	0	0	0	0	0	0	0	0	0	0	0	0.0	0	0.0	0	0.0	45.8	-
1400	2	0	2	0	0	0	0	0	0	0	0	0	0	0	0.0	0	0.0	0	0.0	43.8	-
1415	4	1	3	0	0	0	0	0	0	0	0	0	0	0	0.0	0	0.0	0	0.0	34.7	-
1430	0	0	0	0	0	0	0	0	0	0	0	0	0	0	0.0	0	0.0	0	0.0	-	-
1445	3	0	2	0	1	0	0	0	0	0	0	0	0	0	0.0	0	0.0	0	0.0	37.8	-
1500	2	0	1	0	1	0	0	0	0	0	0	0	0	0	0.0	0	0.0	0	0.0	42.1	-
1515	3	1	2	0	0	0	0	0	0	0	0	0	0	0	0.0	0	0.0	0	0.0	32.2	-
1530	2	0	2	0	0	0	0	0	0	0	0	0	0	0	0.0	0	0.0	0	0.0	39.9	-
1545	0	0	0	0	0	0	0	0	0	0	0	0	0	0	0.0	0	0.0	0	0.0	-	-
1600	0	0	0	0	0	0	0	0	0	0	0	0	0	0	0.0	0	0.0	0	0.0	-	-
1615	3	0	3	0	0	0	0	0	0	0	0	0	0	0	0.0	0	0.0	0	0.0	43	-
1630	1	0	1	0	0	0	0	0	0	0	0	0	0	0	0.0	0	0.0	0	0.0	49.4	-
1645	5	0	4	0	1	0	0	0	0	0	0	0	0	0	0.0	0	0.0	0	0.0	45.9	-
1700	1	0	1	0	0	0	0	0	0	0	0	0	0	0	0.0	0	0.0	0	0.0	42.4	-
1715	4	0	3	0	1	0	0	0	0	0	0	0	0	0	0.0	0	0.0	0	0.0	47.8	-
1730	2	0	2	0	0	0	0	0	0	0	0	0	0	0	0.0	0	0.0	0	0.0	42.4	-
1745	3	0	3	0	0	0	0	0	0	0	0	0	0	0	0.0	0	0.0	0	0.0	45.2	-
1800	1	0	1	0	0	0	0	0	0	0	0	0	0	0	0.0	0	0.0	0	0.0	40.7	-
1815	1	0	1	0	0	0	0	0	0	0	0	0	0	0	0.0	0	0.0	0	0.0	41.4	-
1830	2	0	2	0	0	0	0	0	0	0	0	0	0	0	0.0	0	0.0	0	0.0	35.7	-
1845	**6**	**0**	**6**	**0**	**0**	**0**	**0**	**0**	**0**	**0**	**0**	**0**	**0**	**0**	**0.0**	**0**	**0.0**	**0**	**0.0**	**41.5**	**-**
1900	2	0	1	0	1	0	0	0	0	0	0	0	0	0	0.0	0	0.0	0	0.0	45.2	-
1915	1	0	1	0	0	0	0	0	0	0	0	0	0	0	0.0	0	0.0	0	0.0	33.5	-
1930	2	0	2	0	0	0	0	0	0	0	0	0	0	0	0.0	0	0.0	0	0.0	37.4	-
1945	2	0	2	0	0	0	0	0	0	0	0	0	0	0	0.0	0	0.0	0	0.0	41.8	-
2000	1	0	1	0	0	0	0	0	0	0	0	0	0	0	0.0	0	0.0	0	0.0	34.6	-
2015	2	0	2	0	0	0	0	0	0	0	0	0	0	0	0.0	0	0.0	0	0.0	47.9	-
2030	0	0	0	0	0	0	0	0	0	0	0	0	0	0	0.0	0	0.0	0	0.0	-	-
2045	1	0	1	0	0	0	0	0	0	0	0	0	0	0	0.0	0	0.0	0	0.0	30.6	-
2100	2	0	2	0	0	0	0	0	0	0	0	0	0	0	0.0	0	0.0	0	0.0	39	-
2115	0	0	0	0	0	0	0	0	0	0	0	0	0	0	0.0	0	0.0	0	0.0	-	-
2130	0	0	0	0	0	0	0	0	0	0	0	0	0	0	0.0	0	0.0	0	0.0	-	-
2145	2	0	2	0	0	0	0	0	0	0	0	0	0	0	0.0	0	0.0	0	0.0	29.8	-
2200	1	0	1	0	0	0	0	0	0	0	0	0	0	0	0.0	0	0.0	0	0.0	36.9	-
2215	0	0	0	0	0	0	0	0	0	0	0	0	0	0	0.0	0	0.0	0	0.0	-	-
2230	3	0	3	0	0	0	0	0	0	0	0	0	0	1	33.3	0	0.0	0	0.0	51.6	-
2245	1	0	1	0	0	0	0	0	0	0	0	0	0	0	0.0	0	0.0	0	0.0	38.4	-
2300	0	0	0	0	0	0	0	0	0	0	0	0	0	0	0.0	0	0.0	0	0.0	-	-
2315	2	0	2	0	0	0	0	0	0	0	0	0	0	1	50.0	1	50.0	1	50.0	59.1	-
2330	1	0	1	0	0	0	0	0	0	0	0	0	0	0	0.0	0	0.0	0	0.0	34.5	-
2345	0	0	0	0	0	0	0	0	0	0	0	0	0	0	0.0	0	0.0	0	0.0	-	-
07-19	**98**	**5**	**83**	**0**	**8**	**1**	**0**	**0**	**1**	**0**	**0**	**0**	**0**	**0**	**0.0**	**0**	**0.0**	**0**	**0.0**	**39.9**	**47.2**
06-22	**114**	**5**	**97**	**0**	**10**	**1**	**0**	**0**	**1**	**0**	**0**	**0**	**0**	**0**	**0.0**	**0**	**0.0**	**0**	**0.0**	**39.8**	**47.1**
06-00	**122**	**5**	**105**	**0**	**10**	**1**	**0**	**0**	**1**	**0**	**0**	**0**	**0**	**2**	**1.6**	**1**	**0.8**	**1**	**0.8**	**40.3**	**47.2**
00-00	**123**	**5**	**106**	**0**	**10**	**1**	**0**	**0**	**1**	**0**	**0**	**0**	**0**	**2**	**1.6**	**1**	**0.8**	**1**	**0.8**	**40.4**	**47.3**

Site 29
Location UNAMED ROAD - attached to TREE
Direction Eastbound
16 March 2025 Sunday

16557 / NEWARK - ON - TRENT
MARCH 2025
AUTOMATIC TRAFFIC COUNT

Time	Total	Classification												]PSL	]PSL%	]SL1	]SL1%	]SL2	]SL2%	Mean	Vpp
		1	2	3	4	5	6	7	8	9	10	11	12	60	60	68	68	70	70		85
		MCL	SV	SVT	TB2	TB3	T4	ART3	ART4	ART5	ART6	BD	DRT			ACPO	ACPO	DfT	DfT		
0000	0	0	0	0	0	0	0	0	0	0	0	0	0	0	0.0	0	0.0	0	0.0	-	-
0015	0	0	0	0	0	0	0	0	0	0	0	0	0	0	0.0	0	0.0	0	0.0	-	-
0030	1	0	1	0	0	0	0	0	0	0	0	0	0	0	0.0	0	0.0	0	0.0	35.2	-
0045	0	0	0	0	0	0	0	0	0	0	0	0	0	0	0.0	0	0.0	0	0.0	-	-
0100	0	0	0	0	0	0	0	0	0	0	0	0	0	0	0.0	0	0.0	0	0.0	-	-
0115	1	0	1	0	0	0	0	0	0	0	0	0	0	0	0.0	0	0.0	0	0.0	34	-
0130	0	0	0	0	0	0	0	0	0	0	0	0	0	0	0.0	0	0.0	0	0.0	-	-
0145	0	0	0	0	0	0	0	0	0	0	0	0	0	0	0.0	0	0.0	0	0.0	-	-
0200	0	0	0	0	0	0	0	0	0	0	0	0	0	0	0.0	0	0.0	0	0.0	-	-
0215	0	0	0	0	0	0	0	0	0	0	0	0	0	0	0.0	0	0.0	0	0.0	-	-
0230	0	0	0	0	0	0	0	0	0	0	0	0	0	0	0.0	0	0.0	0	0.0	-	-
0245	0	0	0	0	0	0	0	0	0	0	0	0	0	0	0.0	0	0.0	0	0.0	-	-
0300	0	0	0	0	0	0	0	0	0	0	0	0	0	0	0.0	0	0.0	0	0.0	-	-
0315	0	0	0	0	0	0	0	0	0	0	0	0	0	0	0.0	0	0.0	0	0.0	-	-
0330	0	0	0	0	0	0	0	0	0	0	0	0	0	0	0.0	0	0.0	0	0.0	-	-
0345	0	0	0	0	0	0	0	0	0	0	0	0	0	0	0.0	0	0.0	0	0.0	-	-
0400	1	0	1	0	0	0	0	0	0	0	0	0	0	0	0.0	0	0.0	0	0.0	35.1	-
0415	0	0	0	0	0	0	0	0	0	0	0	0	0	0	0.0	0	0.0	0	0.0	-	-
0430	0	0	0	0	0	0	0	0	0	0	0	0	0	0	0.0	0	0.0	0	0.0	-	-
0445	0	0	0	0	0	0	0	0	0	0	0	0	0	0	0.0	0	0.0	0	0.0	-	-
0500	0	0	0	0	0	0	0	0	0	0	0	0	0	0	0.0	0	0.0	0	0.0	-	-
0515	0	0	0	0	0	0	0	0	0	0	0	0	0	0	0.0	0	0.0	0	0.0	-	-
0530	0	0	0	0	0	0	0	0	0	0	0	0	0	0	0.0	0	0.0	0	0.0	-	-
0545	0	0	0	0	0	0	0	0	0	0	0	0	0	0	0.0	0	0.0	0	0.0	-	-
0600	0	0	0	0	0	0	0	0	0	0	0	0	0	0	0.0	0	0.0	0	0.0	-	-
0615	0	0	0	0	0	0	0	0	0	0	0	0	0	0	0.0	0	0.0	0	0.0	-	-
0630	1	0	0	0	1	0	0	0	0	0	0	0	0	0	0.0	0	0.0	0	0.0	36.7	-
0645	0	0	0	0	0	0	0	0	0	0	0	0	0	0	0.0	0	0.0	0	0.0	-	-
0700	1	0	1	0	0	0	0	0	0	0	0	0	0	0	0.0	0	0.0	0	0.0	34.1	-
0715	0	0	0	0	0	0	0	0	0	0	0	0	0	0	0.0	0	0.0	0	0.0	-	-
0730	0	0	0	0	0	0	0	0	0	0	0	0	0	0	0.0	0	0.0	0	0.0	-	-
0745	1	0	1	0	0	0	0	0	0	0	0	0	0	0	0.0	0	0.0	0	0.0	34.6	-
0800	3	0	0	0	3	0	0	0	0	0	0	0	0	0	0.0	0	0.0	0	0.0	43.5	-
0815	0	0	0	0	0	0	0	0	0	0	0	0	0	0	0.0	0	0.0	0	0.0	-	-
0830	0	0	0	0	0	0	0	0	0	0	0	0	0	0	0.0	0	0.0	0	0.0	-	-
0845	1	0	1	0	0	0	0	0	0	0	0	0	0	0	0.0	0	0.0	0	0.0	37.8	-
0900	1	0	1	0	0	0	0	0	0	0	0	0	0	0	0.0	0	0.0	0	0.0	43.1	-
0915	0	0	0	0	0	0	0	0	0	0	0	0	0	0	0.0	0	0.0	0	0.0	-	-
0930	3	0	3	0	0	0	0	0	0	0	0	0	0	0	0.0	0	0.0	0	0.0	41.1	-
0945	**4**	**0**	**3**	**0**	**1**	**0**	**0**	**0**	**0**	**0**	**0**	**0**	**0**	**0**	**0.0**	**0**	**0.0**	**0**	**0.0**	**40.1**	**-**
1000	0	0	0	0	0	0	0	0	0	0	0	0	0	0	0.0	0	0.0	0	0.0	-	-
1015	**4**	**0**	**3**	**0**	**0**	**1**	**0**	**0**	**0**	**0**	**0**	**0**	**0**	**0**	**0.0**	**0**	**0.0**	**0**	**0.0**	**30.9**	**-**
1030	**4**	**3**	**0**	**0**	**0**	**0**	**1**	**0**	**0**	**0**	**0**	**0**	**0**	**0**	**0.0**	**0**	**0.0**	**0**	**0.0**	**31.9**	**-**
1045	1	0	1	0	0	0	0	0	0	0	0	0	0	0	0.0	0	0.0	0	0.0	51.9	-
1100	2	0	2	0	0	0	0	0	0	0	0	0	0	0	0.0	0	0.0	0	0.0	37.5	-
1115	3	0	3	0	0	0	0	0	0	0	0	0	0	0	0.0	0	0.0	0	0.0	43.8	-
1130	**4**	**0**	**3**	**0**	**0**	**0**	**1**	**0**	**0**	**0**	**0**	**0**	**0**	**0**	**0.0**	**0**	**0.0**	**0**	**0.0**	**33.4**	**-**
1145	**4**	**1**	**3**	**0**	**0**	**0**	**0**	**0**	**0**	**0**	**0**	**0**	**0**	**0**	**0.0**	**0**	**0.0**	**0**	**0.0**	**32.1**	**-**
1200	**6**	**0**	**5**	**0**	**1**	**0**	**0**	**0**	**0**	**0**	**0**	**0**	**0**	**0**	**0.0**	**0**	**0.0**	**0**	**0.0**	**42.2**	**-**
1215	5	0	4	0	0	0	1	0	0	0	0	0	0	0	0.0	0	0.0	0	0.0	31.8	-
1230	3	0	2	0	1	0	0	0	0	0	0	0	0	0	0.0	0	0.0	0	0.0	47	-
1245	5	0	2	1	2	0	0	0	0	0	0	0	0	0	0.0	0	0.0	0	0.0	37	-
1300	4	0	4	0	0	0	0	0	0	0	0	0	0	0	0.0	0	0.0	0	0.0	42	-
1315	2	0	1	0	1	0	0	0	0	0	0	0	0	0	0.0	0	0.0	0	0.0	45.2	-
1330	3	0	2	0	1	0	0	0	0	0	0	0	0	0	0.0	0	0.0	0	0.0	45	-
1345	**6**	**1**	**5**	**0**	**0**	**0**	**0**	**0**	**0**	**0**	**0**	**0**	**0**	**0**	**0.0**	**0**	**0.0**	**0**	**0.0**	**37.9**	**-**
1400	2	0	2	0	0	0	0	0	0	0	0	0	0	0	0.0	0	0.0	0	0.0	40	-
1415	4	0	3	0	1	0	0	0	0	0	0	0	0	0	0.0	0	0.0	0	0.0	40.9	-
1430	2	0	2	0	0	0	0	0	0	0	0	0	0	0	0.0	0	0.0	0	0.0	41.1	-
1445	3	0	3	0	0	0	0	0	0	0	0	0	0	0	0.0	0	0.0	0	0.0	36.9	-
1500	3	0	1	0	1	0	0	0	1	0	0	0	0	0	0.0	0	0.0	0	0.0	36.1	-
1515	4	0	4	0	0	0	0	0	0	0	0	0	0	0	0.0	0	0.0	0	0.0	51.1	-
1530	3	1	2	0	0	0	0	0	0	0	0	0	0	0	0.0	0	0.0	0	0.0	33.9	-
1545	1	0	1	0	0	0	0	0	0	0	0	0	0	0	0.0	0	0.0	0	0.0	47.8	-
1600	2	0	2	0	0	0	0	0	0	0	0	0	0	0	0.0	0	0.0	0	0.0	44.8	-
1615	0	0	0	0	0	0	0	0	0	0	0	0	0	0	0.0	0	0.0	0	0.0	-	-
1630	0	0	0	0	0	0	0	0	0	0	0	0	0	0	0.0	0	0.0	0	0.0	-	-
1645	1	0	1	0	0	0	0	0	0	0	0	0	0	0	0.0	0	0.0	0	0.0	46.6	-
1700	0	0	0	0	0	0	0	0	0	0	0	0	0	0	0.0	0	0.0	0	0.0	-	-
1715	4	0	2	0	2	0	0	0	0	0	0	0	0	0	0.0	0	0.0	0	0.0	43.7	-
1730	2	0	2	0	0	0	0	0	0	0	0	0	0	0	0.0	0	0.0	0	0.0	38.9	-
1745	2	0	2	0	0	0	0	0	0	0	0	0	0	0	0.0	0	0.0	0	0.0	45.7	-
1800	2	0	2	0	0	0	0	0	0	0	0	0	0	0	0.0	0	0.0	0	0.0	43	-
1815	1	0	1	0	0	0	0	0	0	0	0	0	0	0	0.0	0	0.0	0	0.0	37.9	-
1830	2	0	2	0	0	0	0	0	0	0	0	0	0	0	0.0	0	0.0	0	0.0	44.3	-
1845	1	0	1	0	0	0	0	0	0	0	0	0	0	0	0.0	0	0.0	0	0.0	56.9	-
1900	0	0	0	0	0	0	0	0	0	0	0	0	0	0	0.0	0	0.0	0	0.0	-	-
1915	0	0	0	0	0	0	0	0	0	0	0	0	0	0	0.0	0	0.0	0	0.0	-	-
1930	0	0	0	0	0	0	0	0	0	0	0	0	0	0	0.0	0	0.0	0	0.0	-	-
1945	2	0	2	0	0	0	0	0	0	0	0	0	0	0	0.0	0	0.0	0	0.0	49.2	-
2000	2	0	2	0	0	0	0	0	0	0	0	0	0	0	0.0	0	0.0	0	0.0	45.3	-
2015	0	0	0	0	0	0	0	0	0	0	0	0	0	0	0.0	0	0.0	0	0.0	-	-
2030	0	0	0	0	0	0	0	0	0	0	0	0	0	0	0.0	0	0.0	0	0.0	-	-
2045	0	0	0	0	0	0	0	0	0	0	0	0	0	0	0.0	0	0.0	0	0.0	-	-
2100	0	0	0	0	0	0	0	0	0	0	0	0	0	0	0.0	0	0.0	0	0.0	-	-
2115	2	0	2	0	0	0	0	0	0	0	0	0	0	0	0.0	0	0.0	0	0.0	44	-
2130	0	0	0	0	0	0	0	0	0	0	0	0	0	0	0.0	0	0.0	0	0.0	-	-
2145	0	0	0	0	0	0	0	0	0	0	0	0	0	0	0.0	0	0.0	0	0.0	-	-
2200	0	0	0	0	0	0	0	0	0	0	0	0	0	0	0.0	0	0.0	0	0.0	-	-
2215	0	0	0	0	0	0	0	0	0	0	0	0	0	0	0.0	0	0.0	0	0.0	-	-
2230	0	0	0	0	0	0	0	0	0	0	0	0	0	0	0.0	0	0.0	0	0.0	-	-
2245	1	0	1	0	0	0	0	0	0	0	0	0	0	0	0.0	0	0.0	0	0.0	39.6	-
2300	0	0	0	0	0	0	0	0	0	0	0	0	0	0	0.0	0	0.0	0	0.0	-	-
2315	0	0	0	0	0	0	0	0	0	0	0	0	0	0	0.0	0	0.0	0	0.0	-	-
2330	0	0	0	0	0	0	0	0	0	0	0	0	0	0	0.0	0	0.0	0	0.0	-	-
2345	0	0	0	0	0	0	0	0	0	0	0	0	0	0	0.0	0	0.0	0	0.0	-	-
07-19	**109**	**6**	**83**	**1**	**14**	**1**	**3**	**0**	**1**	**0**	**0**	**0**	**0**	**0**	**0.0**	**0**	**0.0**	**0**	**0.0**	**39.9**	**47.9**
06-22	**116**	**6**	**89**	**1**	**15**	**1**	**3**	**0**	**1**	**0**	**0**	**0**	**0**	**0**	**0.0**	**0**	**0.0**	**0**	**0.0**	**40.2**	**48.3**
06-00	**117**	**6**	**90**	**1**	**15**	**1**	**3**	**0**	**1**	**0**	**0**	**0**	**0**	**0**	**0.0**	**0**	**0.0**	**0**	**0.0**	**40.1**	**48.3**
00-00	**120**	**6**	**93**	**1**	**15**	**1**	**3**	**0**	**1**	**0**	**0**	**0**	**0**	**0**	**0.0**	**0**	**0.0**	**0**	**0.0**	**40**	**48.2**

Site 29
Location UNAMED ROAD - attached to TREE
Direction Eastbound
17 March 2025 Monday

16557 / NEWARK - ON - TRENT
MARCH 2025
AUTOMATIC TRAFFIC COUNT

Time	Total	Classification												]PSL	]PSL%	]SL1	]SL1%	]SL2	]SL2%	Mean	Vpp
		1	2	3	4	5	6	7	8	9	10	11	12	60	60	68	68	70	70		85
		MCL	SV	SVT	TB2	TB3	T4	ART3	ART4	ART5	ART6	BD	DRT			ACPO	ACPO	DfT	DfT		
0000	0	0	0	0	0	0	0	0	0	0	0	0	0	0	0.0	0	0.0	0	0.0	-	-
0015	0	0	0	0	0	0	0	0	0	0	0	0	0	0	0.0	0	0.0	0	0.0	-	-
0030	0	0	0	0	0	0	0	0	0	0	0	0	0	0	0.0	0	0.0	0	0.0	-	-
0045	0	0	0	0	0	0	0	0	0	0	0	0	0	0	0.0	0	0.0	0	0.0	-	-
0100	0	0	0	0	0	0	0	0	0	0	0	0	0	0	0.0	0	0.0	0	0.0	-	-
0115	0	0	0	0	0	0	0	0	0	0	0	0	0	0	0.0	0	0.0	0	0.0	-	-
0130	0	0	0	0	0	0	0	0	0	0	0	0	0	0	0.0	0	0.0	0	0.0	-	-
0145	0	0	0	0	0	0	0	0	0	0	0	0	0	0	0.0	0	0.0	0	0.0	-	-
0200	0	0	0	0	0	0	0	0	0	0	0	0	0	0	0.0	0	0.0	0	0.0	-	-
0215	0	0	0	0	0	0	0	0	0	0	0	0	0	0	0.0	0	0.0	0	0.0	-	-
0230	0	0	0	0	0	0	0	0	0	0	0	0	0	0	0.0	0	0.0	0	0.0	-	-
0245	0	0	0	0	0	0	0	0	0	0	0	0	0	0	0.0	0	0.0	0	0.0	-	-
0300	0	0	0	0	0	0	0	0	0	0	0	0	0	0	0.0	0	0.0	0	0.0	-	-
0315	0	0	0	0	0	0	0	0	0	0	0	0	0	0	0.0	0	0.0	0	0.0	-	-
0330	0	0	0	0	0	0	0	0	0	0	0	0	0	0	0.0	0	0.0	0	0.0	-	-
0345	0	0	0	0	0	0	0	0	0	0	0	0	0	0	0.0	0	0.0	0	0.0	-	-
0400	0	0	0	0	0	0	0	0	0	0	0	0	0	0	0.0	0	0.0	0	0.0	-	-
0415	0	0	0	0	0	0	0	0	0	0	0	0	0	0	0.0	0	0.0	0	0.0	-	-
0430	0	0	0	0	0	0	0	0	0	0	0	0	0	0	0.0	0	0.0	0	0.0	-	-
0445	1	0	0	0	1	0	0	0	0	0	0	0	0	0	0.0	0	0.0	0	0.0	53.3	-
0500	0	0	0	0	0	0	0	0	0	0	0	0	0	0	0.0	0	0.0	0	0.0	-	-
0515	0	0	0	0	0	0	0	0	0	0	0	0	0	0	0.0	0	0.0	0	0.0	-	-
0530	0	0	0	0	0	0	0	0	0	0	0	0	0	0	0.0	0	0.0	0	0.0	-	-
0545	0	0	0	0	0	0	0	0	0	0	0	0	0	0	0.0	0	0.0	0	0.0	-	-
0600	0	0	0	0	0	0	0	0	0	0	0	0	0	0	0.0	0	0.0	0	0.0	-	-
0615	1	0	1	0	0	0	0	0	0	0	0	0	0	0	0.0	0	0.0	0	0.0	36.4	-
0630	1	0	0	0	1	0	0	0	0	0	0	0	0	0	0.0	0	0.0	0	0.0	46	-
0645	0	0	0	0	0	0	0	0	0	0	0	0	0	0	0.0	0	0.0	0	0.0	-	-
0700	0	0	0	0	0	0	0	0	0	0	0	0	0	0	0.0	0	0.0	0	0.0	-	-
0715	3	0	3	0	0	0	0	0	0	0	0	0	0	0	0.0	0	0.0	0	0.0	42.8	-
0730	2	0	2	0	0	0	0	0	0	0	0	0	0	0	0.0	0	0.0	0	0.0	44.9	-
0745	3	0	2	0	1	0	0	0	0	0	0	0	0	0	0.0	0	0.0	0	0.0	40.1	-
0800	3	0	1	0	2	0	0	0	0	0	0	0	0	0	0.0	0	0.0	0	0.0	42.8	-
0815	5	0	3	0	2	0	0	0	0	0	0	0	0	0	0.0	0	0.0	0	0.0	40.6	-
0830	5	0	4	0	1	0	0	0	0	0	0	0	0	0	0.0	0	0.0	0	0.0	42.4	-
0845	**6**	**0**	**5**	**0**	**1**	**0**	**0**	**0**	**0**	**0**	**0**	**0**	**0**	**0**	**0.0**	**0**	**0.0**	**0**	**0.0**	**43.3**	**-**
0900	3	0	3	0	0	0	0	0	0	0	0	0	0	0	0.0	0	0.0	0	0.0	37.2	-
0915	1	0	0	0	1	0	0	0	0	0	0	0	0	0	0.0	0	0.0	0	0.0	47.5	-
0930	4	0	4	0	0	0	0	0	0	0	0	0	0	0	0.0	0	0.0	0	0.0	41.3	-
0945	4	0	2	0	2	0	0	0	0	0	0	0	0	0	0.0	0	0.0	0	0.0	39.4	-
1000	2	0	1	0	1	0	0	0	0	0	0	0	0	0	0.0	0	0.0	0	0.0	45.7	-
1015	1	0	1	0	0	0	0	0	0	0	0	0	0	0	0.0	0	0.0	0	0.0	32.8	-
1030	3	0	1	0	2	0	0	0	0	0	0	0	0	0	0.0	0	0.0	0	0.0	43.6	-
1045	1	0	1	0	0	0	0	0	0	0	0	0	0	0	0.0	0	0.0	0	0.0	41.1	-
1100	0	0	0	0	0	0	0	0	0	0	0	0	0	0	0.0	0	0.0	0	0.0	-	-
1115	3	0	2	0	1	0	0	0	0	0	0	0	0	0	0.0	0	0.0	0	0.0	32.8	-
1130	3	0	2	0	0	1	0	0	0	0	0	0	0	0	0.0	0	0.0	0	0.0	32.8	-
1145	2	0	2	0	0	0	0	0	0	0	0	0	0	0	0.0	0	0.0	0	0.0	42.6	-
1200	1	0	1	0	0	0	0	0	0	0	0	0	0	0	0.0	0	0.0	0	0.0	52.5	-
1215	6	0	6	0	0	0	0	0	0	0	0	0	0	0	0.0	0	0.0	0	0.0	43.5	-
1230	2	0	0	0	2	0	0	0	0	0	0	0	0	0	0.0	0	0.0	0	0.0	49.2	-
1245	1	0	1	0	0	0	0	0	0	0	0	0	0	0	0.0	0	0.0	0	0.0	36	-
1300	1	0	1	0	0	0	0	0	0	0	0	0	0	0	0.0	0	0.0	0	0.0	30.8	-
1315	5	0	4	1	0	0	0	0	0	0	0	0	0	0	0.0	0	0.0	0	0.0	38.9	-
1330	1	0	1	0	0	0	0	0	0	0	0	0	0	0	0.0	0	0.0	0	0.0	34.1	-
1345	5	0	3	0	1	0	0	0	0	1	0	0	0	0	0.0	0	0.0	0	0.0	34.9	-
1400	3	0	3	0	0	0	0	0	0	0	0	0	0	0	0.0	0	0.0	0	0.0	36.5	-
1415	2	0	2	0	0	0	0	0	0	0	0	0	0	0	0.0	0	0.0	0	0.0	43.3	-
1430	1	1	0	0	0	0	0	0	0	0	0	0	0	0	0.0	0	0.0	0	0.0	15.7	-
1445	2	0	2	0	0	0	0	0	0	0	0	0	0	0	0.0	0	0.0	0	0.0	42	-
1500	3	0	1	0	1	0	0	0	1	0	0	0	0	0	0.0	0	0.0	0	0.0	44.2	-
1515	4	0	2	1	1	0	0	0	0	0	0	0	0	0	0.0	0	0.0	0	0.0	37.7	-
1530	6	0	6	0	0	0	0	0	0	0	0	0	0	0	0.0	0	0.0	0	0.0	43.9	-
1545	2	0	2	0	0	0	0	0	0	0	0	0	0	0	0.0	0	0.0	0	0.0	40.8	-
1600	1	0	1	0	0	0	0	0	0	0	0	0	0	0	0.0	0	0.0	0	0.0	43.8	-
1615	3	0	3	0	0	0	0	0	0	0	0	0	0	0	0.0	0	0.0	0	0.0	51.6	-
1630	5	0	4	1	0	0	0	0	0	0	0	0	0	0	0.0	0	0.0	0	0.0	37.4	-
1645	2	0	2	0	0	0	0	0	0	0	0	0	0	0	0.0	0	0.0	0	0.0	42.1	-
1700	2	0	2	0	0	0	0	0	0	0	0	0	0	0	0.0	0	0.0	0	0.0	37.7	-
1715	8	0	5	0	2	0	0	0	1	0	0	0	0	0	0.0	0	0.0	0	0.0	42	-
1730	**11**	**1**	**8**	**0**	**1**	**0**	**0**	**0**	**0**	**1**	**0**	**0**	**0**	**0**	**0.0**	**0**	**0.0**	**0**	**0.0**	**36**	**46.3**
1745	3	0	3	0	0	0	0	0	0	0	0	0	0	0	0.0	0	0.0	0	0.0	49.4	-
1800	4	0	1	1	2	0	0	0	0	0	0	0	0	0	0.0	0	0.0	0	0.0	38.1	-
1815	4	0	3	0	1	0	0	0	0	0	0	0	0	0	0.0	0	0.0	0	0.0	43	-
1830	0	0	0	0	0	0	0	0	0	0	0	0	0	0	0.0	0	0.0	0	0.0	-	-
1845	4	0	4	0	0	0	0	0	0	0	0	0	0	0	0.0	0	0.0	0	0.0	41.8	-
1900	1	0	1	0	0	0	0	0	0	0	0	0	0	0	0.0	0	0.0	0	0.0	41.5	-
1915	3	0	3	0	0	0	0	0	0	0	0	0	0	0	0.0	0	0.0	0	0.0	40.5	-
1930	3	0	2	0	1	0	0	0	0	0	0	0	0	0	0.0	0	0.0	0	0.0	43.7	-
1945	0	0	0	0	0	0	0	0	0	0	0	0	0	0	0.0	0	0.0	0	0.0	-	-
2000	0	0	0	0	0	0	0	0	0	0	0	0	0	0	0.0	0	0.0	0	0.0	-	-
2015	0	0	0	0	0	0	0	0	0	0	0	0	0	0	0.0	0	0.0	0	0.0	-	-
2030	1	0	1	0	0	0	0	0	0	0	0	0	0	0	0.0	0	0.0	0	0.0	45.6	-
2045	2	0	2	0	0	0	0	0	0	0	0	0	0	0	0.0	0	0.0	0	0.0	40.3	-
2100	0	0	0	0	0	0	0	0	0	0	0	0	0	0	0.0	0	0.0	0	0.0	-	-
2115	3	0	3	0	0	0	0	0	0	0	0	0	0	0	0.0	0	0.0	0	0.0	34.3	-
2130	0	0	0	0	0	0	0	0	0	0	0	0	0	0	0.0	0	0.0	0	0.0	-	-
2145	2	0	2	0	0	0	0	0	0	0	0	0	0	0	0.0	0	0.0	0	0.0	39.4	-
2200	0	0	0	0	0	0	0	0	0	0	0	0	0	0	0.0	0	0.0	0	0.0	-	-
2215	0	0	0	0	0	0	0	0	0	0	0	0	0	0	0.0	0	0.0	0	0.0	-	-
2230	0	0	0	0	0	0	0	0	0	0	0	0	0	0	0.0	0	0.0	0	0.0	-	-
2245	0	0	0	0	0	0	0	0	0	0	0	0	0	0	0.0	0	0.0	0	0.0	-	-
2300	0	0	0	0	0	0	0	0	0	0	0	0	0	0	0.0	0	0.0	0	0.0	-	-
2315	0	0	0	0	0	0	0	0	0	0	0	0	0	0	0.0	0	0.0	0	0.0	-	-
2330	0	0	0	0	0	0	0	0	0	0	0	0	0	0	0.0	0	0.0	0	0.0	-	-
2345	0	0	0	0	0	0	0	0	0	0	0	0	0	0	0.0	0	0.0	0	0.0	-	-
07-19	**146**	**2**	**110**	**4**	**25**	**1**	**0**	**0**	**2**	**2**	**0**	**0**	**0**	**0**	**0.0**	**0**	**0.0**	**0**	**0.0**	**40.6**	**47.1**
06-22	**163**	**2**	**125**	**4**	**27**	**1**	**0**	**0**	**2**	**2**	**0**	**0**	**0**	**0**	**0.0**	**0**	**0.0**	**0**	**0.0**	**40.5**	**46.8**
06-00	**163**	**2**	**125**	**4**	**27**	**1**	**0**	**0**	**2**	**2**	**0**	**0**	**0**	**0**	**0.0**	**0**	**0.0**	**0**	**0.0**	**40.5**	**46.8**
00-00	**164**	**2**	**125**	**4**	**28**	**1**	**0**	**0**	**2**	**2**	**0**	**0**	**0**	**0**	**0.0**	**0**	**0.0**	**0**	**0.0**	**40.6**	**47**

Site 29
Location UNAMED ROAD - attached to TREE
Direction Eastbound
18 March 2025 Tuesday

16557 / NEWARK - ON - TRENT
MARCH 2025
AUTOMATIC TRAFFIC COUNT

Time	Total	Classification												]PSL	]PSL%	]SL1	]SL1%	]SL2	]SL2%	Mean	Vpp
		1 MCL	2 SV	3 SVT	4 TB2	5 TB3	6 T4	7 ART3	8 ART4	9 ART5	10 ART6	11 BD	12 DRT	60	60	68 ACPO	68 ACPO	70 DfT	70 DfT		85
0000	0	0	0	0	0	0	0	0	0	0	0	0	0	0	0.0	0	0.0	0	0.0	-	-
0015	0	0	0	0	0	0	0	0	0	0	0	0	0	0	0.0	0	0.0	0	0.0	-	-
0030	0	0	0	0	0	0	0	0	0	0	0	0	0	0	0.0	0	0.0	0	0.0	-	-
0045	0	0	0	0	0	0	0	0	0	0	0	0	0	0	0.0	0	0.0	0	0.0	-	-
0100	0	0	0	0	0	0	0	0	0	0	0	0	0	0	0.0	0	0.0	0	0.0	-	-
0115	0	0	0	0	0	0	0	0	0	0	0	0	0	0	0.0	0	0.0	0	0.0	-	-
0130	0	0	0	0	0	0	0	0	0	0	0	0	0	0	0.0	0	0.0	0	0.0	-	-
0145	0	0	0	0	0	0	0	0	0	0	0	0	0	0	0.0	0	0.0	0	0.0	-	-
0200	1	0	1	0	0	0	0	0	0	0	0	0	0	0	0.0	0	0.0	0	0.0	28.5	-
0215	0	0	0	0	0	0	0	0	0	0	0	0	0	0	0.0	0	0.0	0	0.0	-	-
0230	0	0	0	0	0	0	0	0	0	0	0	0	0	0	0.0	0	0.0	0	0.0	-	-
0245	0	0	0	0	0	0	0	0	0	0	0	0	0	0	0.0	0	0.0	0	0.0	-	-
0300	0	0	0	0	0	0	0	0	0	0	0	0	0	0	0.0	0	0.0	0	0.0	-	-
0315	1	0	1	0	0	0	0	0	0	0	0	0	0	0	0.0	0	0.0	0	0.0	48.9	-
0330	0	0	0	0	0	0	0	0	0	0	0	0	0	0	0.0	0	0.0	0	0.0	-	-
0345	0	0	0	0	0	0	0	0	0	0	0	0	0	0	0.0	0	0.0	0	0.0	-	-
0400	0	0	0	0	0	0	0	0	0	0	0	0	0	0	0.0	0	0.0	0	0.0	-	-
0415	0	0	0	0	0	0	0	0	0	0	0	0	0	0	0.0	0	0.0	0	0.0	-	-
0430	0	0	0	0	0	0	0	0	0	0	0	0	0	0	0.0	0	0.0	0	0.0	-	-
0445	0	0	0	0	0	0	0	0	0	0	0	0	0	0	0.0	0	0.0	0	0.0	-	-
0500	0	0	0	0	0	0	0	0	0	0	0	0	0	0	0.0	0	0.0	0	0.0	-	-
0515	0	0	0	0	0	0	0	0	0	0	0	0	0	0	0.0	0	0.0	0	0.0	-	-
0530	0	0	0	0	0	0	0	0	0	0	0	0	0	0	0.0	0	0.0	0	0.0	-	-
0545	0	0	0	0	0	0	0	0	0	0	0	0	0	0	0.0	0	0.0	0	0.0	-	-
0600	1	0	1	0	0	0	0	0	0	0	0	0	0	0	0.0	0	0.0	0	0.0	55	-
0615	0	0	0	0	0	0	0	0	0	0	0	0	0	0	0.0	0	0.0	0	0.0	-	-
0630	1	0	0	0	1	0	0	0	0	0	0	0	0	0	0.0	0	0.0	0	0.0	47.9	-
0645	0	0	0	0	0	0	0	0	0	0	0	0	0	0	0.0	0	0.0	0	0.0	-	-
0700	1	0	0	0	1	0	0	0	0	0	0	0	0	0	0.0	0	0.0	0	0.0	46.1	-
0715	3	0	3	0	0	0	0	0	0	0	0	0	0	0	0.0	0	0.0	0	0.0	46	-
0730	2	0	1	0	1	0	0	0	0	0	0	0	0	0	0.0	0	0.0	0	0.0	44.3	-
0745	2	0	1	0	0	0	0	0	0	0	1	0	0	0	0.0	0	0.0	0	0.0	33.9	-
0800	**7**	**0**	**5**	**0**	**2**	**0**	**0**	**0**	**0**	**0**	**0**	**0**	**0**	**0**	**0.0**	**0**	**0.0**	**0**	**0.0**	**39.5**	**-**
0815	2	0	2	0	0	0	0	0	0	0	0	0	0	0	0.0	0	0.0	0	0.0	42.4	-
0830	6	0	3	0	3	0	0	0	0	0	0	0	0	0	0.0	0	0.0	0	0.0	42.5	-
0845	3	0	1	1	1	0	0	0	0	0	0	0	0	0	0.0	0	0.0	0	0.0	44.2	-
0900	1	0	0	0	1	0	0	0	0	0	0	0	0	0	0.0	0	0.0	0	0.0	51.5	-
0915	2	0	1	1	0	0	0	0	0	0	0	0	0	0	0.0	0	0.0	0	0.0	44.7	-
0930	4	0	2	0	1	0	0	0	0	0	1	0	0	0	0.0	0	0.0	0	0.0	37.3	-
0945	1	0	1	0	0	0	0	0	0	0	0	0	0	0	0.0	0	0.0	0	0.0	44.3	-
1000	4	0	3	0	1	0	0	0	0	0	0	0	0	0	0.0	0	0.0	0	0.0	36.7	-
1015	2	0	2	0	0	0	0	0	0	0	0	0	0	0	0.0	0	0.0	0	0.0	48.8	-
1030	2	0	1	0	1	0	0	0	0	0	0	0	0	0	0.0	0	0.0	0	0.0	39.3	-
1045	2	0	1	0	1	0	0	0	0	0	0	0	0	0	0.0	0	0.0	0	0.0	30.2	-
1100	2	0	1	1	0	0	0	0	0	0	0	0	0	0	0.0	0	0.0	0	0.0	40.1	-
1115	0	0	0	0	0	0	0	0	0	0	0	0	0	0	0.0	0	0.0	0	0.0	-	-
1130	2	0	2	0	0	0	0	0	0	0	0	0	0	0	0.0	0	0.0	0	0.0	38.3	-
1145	3	0	2	0	1	0	0	0	0	0	0	0	0	0	0.0	0	0.0	0	0.0	41.4	-
1200	5	0	4	0	0	0	0	0	0	0	1	0	0	0	0.0	0	0.0	0	0.0	37.9	-
1215	2	0	2	0	0	0	0	0	0	0	0	0	0	0	0.0	0	0.0	0	0.0	43.5	-
1230	1	0	0	1	0	0	0	0	0	0	0	0	0	0	0.0	0	0.0	0	0.0	28.6	-
1245	0	0	0	0	0	0	0	0	0	0	0	0	0	0	0.0	0	0.0	0	0.0	-	-
1300	3	0	3	0	0	0	0	0	0	0	0	0	0	0	0.0	0	0.0	0	0.0	46.4	-
1315	5	0	3	0	1	0	0	0	0	1	0	0	0	0	0.0	0	0.0	0	0.0	38.1	-
1330	3	0	3	0	0	0	0	0	0	0	0	0	0	0	0.0	0	0.0	0	0.0	37	-
1345	2	0	2	0	0	0	0	0	0	0	0	0	0	0	0.0	0	0.0	0	0.0	40.7	-
1400	4	0	3	0	1	0	0	0	0	0	0	0	0	0	0.0	0	0.0	0	0.0	41.9	-
1415	3	0	1	1	1	0	0	0	0	0	0	0	0	0	0.0	0	0.0	0	0.0	33.8	-
1430	1	0	1	0	0	0	0	0	0	0	0	0	0	0	0.0	0	0.0	0	0.0	32.7	-
1445	4	0	4	0	0	0	0	0	0	0	0	0	0	0	0.0	0	0.0	0	0.0	39.6	-
1500	2	0	2	0	0	0	0	0	0	0	0	0	0	0	0.0	0	0.0	0	0.0	41.4	-
1515	4	0	2	1	1	0	0	0	0	0	0	0	0	0	0.0	0	0.0	0	0.0	44.3	-
1530	4	1	3	0	0	0	0	0	0	0	0	0	0	0	0.0	0	0.0	0	0.0	34.3	-
1545	4	0	4	0	0	0	0	0	0	0	0	0	0	0	0.0	0	0.0	0	0.0	35.8	-
1600	1	0	1	0	0	0	0	0	0	0	0	0	0	0	0.0	0	0.0	0	0.0	38.7	-
1615	3	0	2	0	0	0	0	0	1	0	0	0	0	0	0.0	0	0.0	0	0.0	46.7	-
1630	3	0	2	0	0	1	0	0	0	0	0	0	0	0	0.0	0	0.0	0	0.0	33.6	-
1645	5	0	4	0	1	0	0	0	0	0	0	0	0	0	0.0	0	0.0	0	0.0	39.6	-
1700	3	0	3	0	0	0	0	0	0	0	0	0	0	0	0.0	0	0.0	0	0.0	37	-
1715	7	0	7	0	0	0	0	0	0	0	0	0	0	0	0.0	0	0.0	0	0.0	43.3	-
1730	3	0	1	0	2	0	0	0	0	0	0	0	0	0	0.0	0	0.0	0	0.0	48	-
1745	4	0	4	0	0	0	0	0	0	0	0	0	0	0	0.0	0	0.0	0	0.0	44.9	-
1800	**8**	**0**	**7**	**0**	**1**	**0**	**0**	**0**	**0**	**0**	**0**	**0**	**0**	**0**	**0.0**	**0**	**0.0**	**0**	**0.0**	**43**	**-**
1815	3	0	1	0	2	0	0	0	0	0	0	0	0	0	0.0	0	0.0	0	0.0	38.1	-
1830	1	0	1	0	0	0	0	0	0	0	0	0	0	0	0.0	0	0.0	0	0.0	42.4	-
1845	4	0	3	0	1	0	0	0	0	0	0	0	0	0	0.0	0	0.0	0	0.0	42.3	-
1900	1	0	1	0	0	0	0	0	0	0	0	0	0	0	0.0	0	0.0	0	0.0	45.2	-
1915	2	0	2	0	0	0	0	0	0	0	0	0	0	0	0.0	0	0.0	0	0.0	45.5	-
1930	3	0	3	0	0	0	0	0	0	0	0	0	0	0	0.0	0	0.0	0	0.0	33.9	-
1945	1	0	1	0	0	0	0	0	0	0	0	0	0	0	0.0	0	0.0	0	0.0	56.7	-
2000	3	0	3	0	0	0	0	0	0	0	0	0	0	0	0.0	0	0.0	0	0.0	43.2	-
2015	4	0	3	0	1	0	0	0	0	0	0	0	0	0	0.0	0	0.0	0	0.0	42.2	-
2030	0	0	0	0	0	0	0	0	0	0	0	0	0	0	0.0	0	0.0	0	0.0	-	-
2045	1	0	1	0	0	0	0	0	0	0	0	0	0	0	0.0	0	0.0	0	0.0	41.6	-
2100	1	0	0	0	0	0	0	0	1	0	0	0	0	0	0.0	0	0.0	0	0.0	27.3	-
2115	0	0	0	0	0	0	0	0	0	0	0	0	0	0	0.0	0	0.0	0	0.0	-	-
2130	0	0	0	0	0	0	0	0	0	0	0	0	0	0	0.0	0	0.0	0	0.0	-	-
2145	1	0	1	0	0	0	0	0	0	0	0	0	0	0	0.0	0	0.0	0	0.0	48.3	-
2200	0	0	0	0	0	0	0	0	0	0	0	0	0	0	0.0	0	0.0	0	0.0	-	-
2215	0	0	0	0	0	0	0	0	0	0	0	0	0	0	0.0	0	0.0	0	0.0	-	-
2230	1	0	1	0	0	0	0	0	0	0	0	0	0	0	0.0	0	0.0	0	0.0	45.4	-
2245	0	0	0	0	0	0	0	0	0	0	0	0	0	0	0.0	0	0.0	0	0.0	-	-
2300	0	0	0	0	0	0	0	0	0	0	0	0	0	0	0.0	0	0.0	0	0.0	-	-
2315	0	0	0	0	0	0	0	0	0	0	0	0	0	0	0.0	0	0.0	0	0.0	-	-
2330	1	0	1	0	0	0	0	0	0	0	0	0	0	0	0.0	0	0.0	0	0.0	47.7	-
2345	0	0	0	0	0	0	0	0	0	0	0	0	0	0	0.0	0	0.0	0	0.0	-	-
07-19	**143**	**1**	**105**	**6**	**25**	**1**	**0**	**0**	**1**	**1**	**3**	**0**	**0**	**0**	**0.0**	**0**	**0.0**	**0**	**0.0**	**40.6**	**47.9**
06-22	**162**	**1**	**121**	**6**	**27**	**1**	**0**	**0**	**2**	**1**	**3**	**0**	**0**	**0**	**0.0**	**0**	**0.0**	**0**	**0.0**	**40.8**	**48.4**
06-00	**164**	**1**	**123**	**6**	**27**	**1**	**0**	**0**	**2**	**1**	**3**	**0**	**0**	**0**	**0.0**	**0**	**0.0**	**0**	**0.0**	**40.9**	**48.3**
00-00	**166**	**1**	**125**	**6**	**27**	**1**	**0**	**0**	**2**	**1**	**3**	**0**	**0**	**0**	**0.0**	**0**	**0.0**	**0**	**0.0**	**40.9**	**48.4**

Site 29
Location UNAMED ROAD - attached to TREE
Direction Eastbound
19 March 2025 Wednesday

16557 / NEWARK - ON - TRENT
MARCH 2025
AUTOMATIC TRAFFIC COUNT

Time	Total	Classification												]PSL	]PSL%	]SL1	]SL1%	]SL2	]SL2%	Mean	Vpp
		1	2	3	4	5	6	7	8	9	10	11	12	60	60	68	68	70	70		85
		MCL	SV	SVT	TB2	TB3	T4	ART3	ART4	ART5	ART6	BD	DRT			ACPO	ACPO	DfT	DfT		
0000	0	0	0	0	0	0	0	0	0	0	0	0	0	0	0.0	0	0.0	0	0.0	-	-
0015	0	0	0	0	0	0	0	0	0	0	0	0	0	0	0.0	0	0.0	0	0.0	-	-
0030	0	0	0	0	0	0	0	0	0	0	0	0	0	0	0.0	0	0.0	0	0.0	-	-
0045	0	0	0	0	0	0	0	0	0	0	0	0	0	0	0.0	0	0.0	0	0.0	-	-
0100	0	0	0	0	0	0	0	0	0	0	0	0	0	0	0.0	0	0.0	0	0.0	-	-
0115	0	0	0	0	0	0	0	0	0	0	0	0	0	0	0.0	0	0.0	0	0.0	-	-
0130	0	0	0	0	0	0	0	0	0	0	0	0	0	0	0.0	0	0.0	0	0.0	-	-
0145	0	0	0	0	0	0	0	0	0	0	0	0	0	0	0.0	0	0.0	0	0.0	-	-
0200	0	0	0	0	0	0	0	0	0	0	0	0	0	0	0.0	0	0.0	0	0.0	-	-
0215	0	0	0	0	0	0	0	0	0	0	0	0	0	0	0.0	0	0.0	0	0.0	-	-
0230	0	0	0	0	0	0	0	0	0	0	0	0	0	0	0.0	0	0.0	0	0.0	-	-
0245	0	0	0	0	0	0	0	0	0	0	0	0	0	0	0.0	0	0.0	0	0.0	-	-
0300	0	0	0	0	0	0	0	0	0	0	0	0	0	0	0.0	0	0.0	0	0.0	-	-
0315	1	0	1	0	0	0	0	0	0	0	0	0	0	0	0.0	0	0.0	0	0.0	48.1	-
0330	0	0	0	0	0	0	0	0	0	0	0	0	0	0	0.0	0	0.0	0	0.0	-	-
0345	0	0	0	0	0	0	0	0	0	0	0	0	0	0	0.0	0	0.0	0	0.0	-	-
0400	0	0	0	0	0	0	0	0	0	0	0	0	0	0	0.0	0	0.0	0	0.0	-	-
0415	0	0	0	0	0	0	0	0	0	0	0	0	0	0	0.0	0	0.0	0	0.0	-	-
0430	0	0	0	0	0	0	0	0	0	0	0	0	0	0	0.0	0	0.0	0	0.0	-	-
0445	1	0	0	0	1	0	0	0	0	0	0	0	0	0	0.0	0	0.0	0	0.0	54.1	-
0500	0	0	0	0	0	0	0	0	0	0	0	0	0	0	0.0	0	0.0	0	0.0	-	-
0515	0	0	0	0	0	0	0	0	0	0	0	0	0	0	0.0	0	0.0	0	0.0	-	-
0530	0	0	0	0	0	0	0	0	0	0	0	0	0	0	0.0	0	0.0	0	0.0	-	-
0545	0	0	0	0	0	0	0	0	0	0	0	0	0	0	0.0	0	0.0	0	0.0	-	-
0600	0	0	0	0	0	0	0	0	0	0	0	0	0	0	0.0	0	0.0	0	0.0	-	-
0615	1	0	1	0	0	0	0	0	0	0	0	0	0	0	0.0	0	0.0	0	0.0	40.7	-
0630	0	0	0	0	0	0	0	0	0	0	0	0	0	0	0.0	0	0.0	0	0.0	-	-
0645	1	0	0	0	1	0	0	0	0	0	0	0	0	0	0.0	0	0.0	0	0.0	46.3	-
0700	0	0	0	0	0	0	0	0	0	0	0	0	0	0	0.0	0	0.0	0	0.0	-	-
0715	3	0	3	0	0	0	0	0	0	0	0	0	0	1	33.3	0	0.0	0	0.0	48	-
0730	2	0	2	0	0	0	0	0	0	0	0	0	0	0	0.0	0	0.0	0	0.0	43.8	-
0745	2	0	2	0	0	0	0	0	0	0	0	0	0	0	0.0	0	0.0	0	0.0	43.7	-
0800	3	0	1	0	2	0	0	0	0	0	0	0	0	0	0.0	0	0.0	0	0.0	41.1	-
0815	**5**	**0**	**4**	**0**	**1**	**0**	**0**	**0**	**0**	**0**	**0**	**0**	**0**	**0**	**0.0**	**0**	**0.0**	**0**	**0.0**	**45.3**	**-**
0830	2	0	1	0	0	0	0	0	0	1	0	0	0	0	0.0	0	0.0	0	0.0	37.5	-
0845	4	0	4	0	0	0	0	0	0	0	0	0	0	0	0.0	0	0.0	0	0.0	47	-
0900	2	0	2	0	0	0	0	0	0	0	0	0	0	0	0.0	0	0.0	0	0.0	39.7	-
0915	3	0	2	0	0	0	1	0	0	0	0	0	0	0	0.0	0	0.0	0	0.0	44.7	-
0930	1	0	0	0	1	0	0	0	0	0	0	0	0	0	0.0	0	0.0	0	0.0	32.3	-
0945	1	0	1	0	0	0	0	0	0	0	0	0	0	0	0.0	0	0.0	0	0.0	47.6	-
1000	0	0	0	0	0	0	0	0	0	0	0	0	0	0	0.0	0	0.0	0	0.0	-	-
1015	1	0	0	0	1	0	0	0	0	0	0	0	0	0	0.0	0	0.0	0	0.0	55.8	-
1030	4	0	2	1	1	0	0	0	0	0	0	0	0	0	0.0	0	0.0	0	0.0	43	-
1045	1	0	1	0	0	0	0	0	0	0	0	0	0	0	0.0	0	0.0	0	0.0	39.7	-
1100	**5**	**0**	**3**	**0**	**2**	**0**	**0**	**0**	**0**	**0**	**0**	**0**	**0**	**0**	**0.0**	**0**	**0.0**	**0**	**0.0**	**43.9**	**-**
1115	1	0	1	0	0	0	0	0	0	0	0	0	0	0	0.0	0	0.0	0	0.0	40.7	-
1130	2	0	1	0	0	0	1	0	0	0	0	0	0	0	0.0	0	0.0	0	0.0	29	-
1145	2	0	1	0	0	0	0	1	0	0	0	0	0	0	0.0	0	0.0	0	0.0	39	-
1200	6	0	4	1	1	0	0	0	0	0	0	0	0	0	0.0	0	0.0	0	0.0	39.5	-
1215	0	0	0	0	0	0	0	0	0	0	0	0	0	0	0.0	0	0.0	0	0.0	-	-
1230	1	0	1	0	0	0	0	0	0	0	0	0	0	0	0.0	0	0.0	0	0.0	32	-
1245	3	0	2	0	1	0	0	0	0	0	0	0	0	0	0.0	0	0.0	0	0.0	45.6	-
1300	1	0	1	0	0	0	0	0	0	0	0	0	0	0	0.0	0	0.0	0	0.0	41	-
1315	1	0	0	1	0	0	0	0	0	0	0	0	0	0	0.0	0	0.0	0	0.0	33.3	-
1330	3	0	3	0	0	0	0	0	0	0	0	0	0	0	0.0	0	0.0	0	0.0	39	-
1345	1	0	1	0	0	0	0	0	0	0	0	0	0	0	0.0	0	0.0	0	0.0	41.3	-
1400	5	1	2	0	1	0	0	0	0	1	0	0	0	0	0.0	0	0.0	0	0.0	30.6	-
1415	4	1	2	0	0	1	0	0	0	0	0	0	0	0	0.0	0	0.0	0	0.0	35.6	-
1430	1	0	1	0	0	0	0	0	0	0	0	0	0	0	0.0	0	0.0	0	0.0	29.8	-
1445	2	0	2	0	0	0	0	0	0	0	0	0	0	0	0.0	0	0.0	0	0.0	40.6	-
1500	4	0	3	1	0	0	0	0	0	0	0	0	0	0	0.0	0	0.0	0	0.0	42.4	-
1515	4	0	3	0	1	0	0	0	0	0	0	0	0	0	0.0	0	0.0	0	0.0	42.6	-
1530	1	0	1	0	0	0	0	0	0	0	0	0	0	0	0.0	0	0.0	0	0.0	45.1	-
1545	5	0	3	0	2	0	0	0	0	0	0	0	0	0	0.0	0	0.0	0	0.0	43.5	-
1600	2	0	2	0	0	0	0	0	0	0	0	0	0	0	0.0	0	0.0	0	0.0	36.3	-
1615	6	0	6	0	0	0	0	0	0	0	0	0	0	0	0.0	0	0.0	0	0.0	47.1	-
1630	2	0	0	0	2	0	0	0	0	0	0	0	0	0	0.0	0	0.0	0	0.0	46.3	-
1645	3	0	3	0	0	0	0	0	0	0	0	0	0	0	0.0	0	0.0	0	0.0	43.1	-
1700	**8**	**0**	**7**	**0**	**0**	**0**	**0**	**0**	**1**	**0**	**0**	**0**	**0**	**0**	**0.0**	**0**	**0.0**	**0**	**0.0**	**46.9**	**-**
1715	3	1	2	0	0	0	0	0	0	0	0	0	0	0	0.0	0	0.0	0	0.0	37.6	-
1730	4	0	4	0	0	0	0	0	0	0	0	0	0	0	0.0	0	0.0	0	0.0	41.7	-
1745	2	0	2	0	0	0	0	0	0	0	0	0	0	0	0.0	0	0.0	0	0.0	38.7	-
1800	2	0	2	0	0	0	0	0	0	0	0	0	0	0	0.0	0	0.0	0	0.0	17.8	-
1815	2	0	2	0	0	0	0	0	0	0	0	0	0	0	0.0	0	0.0	0	0.0	37.6	-
1830	2	0	1	0	0	1	0	0	0	0	0	0	0	0	0.0	0	0.0	0	0.0	34.5	-
1845	2	0	2	0	0	0	0	0	0	0	0	0	0	0	0.0	0	0.0	0	0.0	44	-
1900	2	0	1	0	0	0	0	0	1	0	0	0	0	0	0.0	0	0.0	0	0.0	33.2	-
1915	0	0	0	0	0	0	0	0	0	0	0	0	0	0	0.0	0	0.0	0	0.0	-	-
1930	2	0	2	0	0	0	0	0	0	0	0	0	0	0	0.0	0	0.0	0	0.0	42.1	-
1945	4	0	3	0	1	0	0	0	0	0	0	0	0	0	0.0	0	0.0	0	0.0	35.3	-
2000	3	0	2	1	0	0	0	0	0	0	0	0	0	0	0.0	0	0.0	0	0.0	33.1	-
2015	0	0	0	0	0	0	0	0	0	0	0	0	0	0	0.0	0	0.0	0	0.0	-	-
2030	3	0	2	0	1	0	0	0	0	0	0	0	0	0	0.0	0	0.0	0	0.0	39.9	-
2045	1	0	1	0	0	0	0	0	0	0	0	0	0	0	0.0	0	0.0	0	0.0	39.7	-
2100	2	0	2	0	0	0	0	0	0	0	0	0	0	0	0.0	0	0.0	0	0.0	40.4	-
2115	3	0	3	0	0	0	0	0	0	0	0	0	0	0	0.0	0	0.0	0	0.0	49.3	-
2130	1	0	1	0	0	0	0	0	0	0	0	0	0	0	0.0	0	0.0	0	0.0	43.6	-
2145	0	0	0	0	0	0	0	0	0	0	0	0	0	0	0.0	0	0.0	0	0.0	-	-
2200	0	0	0	0	0	0	0	0	0	0	0	0	0	0	0.0	0	0.0	0	0.0	-	-
2215	0	0	0	0	0	0	0	0	0	0	0	0	0	0	0.0	0	0.0	0	0.0	-	-
2230	0	0	0	0	0	0	0	0	0	0	0	0	0	0	0.0	0	0.0	0	0.0	-	-
2245	0	0	0	0	0	0	0	0	0	0	0	0	0	0	0.0	0	0.0	0	0.0	-	-
2300	0	0	0	0	0	0	0	0	0	0	0	0	0	0	0.0	0	0.0	0	0.0	-	-
2315	0	0	0	0	0	0	0	0	0	0	0	0	0	0	0.0	0	0.0	0	0.0	-	-
2330	0	0	0	0	0	0	0	0	0	0	0	0	0	0	0.0	0	0.0	0	0.0	-	-
2345	0	0	0	0	0	0	0	0	0	0	0	0	0	0	0.0	0	0.0	0	0.0	-	-
07-19	**124**	**3**	**93**	**4**	**16**	**2**	**2**	**1**	**1**	**2**	**0**	**0**	**0**	**1**	**0.8**	**0**	**0.0**	**0**	**0.0**	**41.2**	**50**
06-22	**147**	**3**	**111**	**5**	**19**	**2**	**2**	**1**	**2**	**2**	**0**	**0**	**0**	**1**	**0.7**	**0**	**0.0**	**0**	**0.0**	**41**	**49.7**
06-00	**147**	**3**	**111**	**5**	**19**	**2**	**2**	**1**	**2**	**2**	**0**	**0**	**0**	**1**	**0.7**	**0**	**0.0**	**0**	**0.0**	**41**	**49.7**
00-00	**149**	**3**	**112**	**5**	**20**	**2**	**2**	**1**	**2**	**2**	**0**	**0**	**0**	**1**	**0.7**	**0**	**0.0**	**0**	**0.0**	**41.1**	**49.8**

Site 29
Location UNAMED ROAD - attached to TREE
Direction Eastbound
20 March 2025

16557 / NEWARK - ON - TRENT
MARCH 2025
AUTOMATIC TRAFFIC COUNT

Time	Total	Classification												]PSL	]PSL%	]SL1	]SL1%	]SL2	]SL2%	Mean	Vpp
		1	2	3	4	5	6	7	8	9	10	11	12	60	60	68	68	70	70		85
		MCL	SV	SVT	TB2	TB3	T4	ART3	ART4	ART5	ART6	BD	DRT			ACPO	ACPO	DfT	DfT		
0000	1	0	1	0	0	0	0	0	0	0	0	0	0	0	0.0	0	0.0	0	0.0	42.4	-
0015	0	0	0	0	0	0	0	0	0	0	0	0	0	0	0.0	0	0.0	0	0.0	-	-
0030	0	0	0	0	0	0	0	0	0	0	0	0	0	0	0.0	0	0.0	0	0.0	-	-
0045	0	0	0	0	0	0	0	0	0	0	0	0	0	0	0.0	0	0.0	0	0.0	-	-
0100	0	0	0	0	0	0	0	0	0	0	0	0	0	0	0.0	0	0.0	0	0.0	-	-
0115	0	0	0	0	0	0	0	0	0	0	0	0	0	0	0.0	0	0.0	0	0.0	-	-
0130	0	0	0	0	0	0	0	0	0	0	0	0	0	0	0.0	0	0.0	0	0.0	-	-
0145	0	0	0	0	0	0	0	0	0	0	0	0	0	0	0.0	0	0.0	0	0.0	-	-
0200	0	0	0	0	0	0	0	0	0	0	0	0	0	0	0.0	0	0.0	0	0.0	-	-
0215	0	0	0	0	0	0	0	0	0	0	0	0	0	0	0.0	0	0.0	0	0.0	-	-
0230	0	0	0	0	0	0	0	0	0	0	0	0	0	0	0.0	0	0.0	0	0.0	-	-
0245	0	0	0	0	0	0	0	0	0	0	0	0	0	0	0.0	0	0.0	0	0.0	-	-
0300	0	0	0	0	0	0	0	0	0	0	0	0	0	0	0.0	0	0.0	0	0.0	-	-
0315	1	0	1	0	0	0	0	0	0	0	0	0	0	0	0.0	0	0.0	0	0.0	44.8	-
0330	0	0	0	0	0	0	0	0	0	0	0	0	0	0	0.0	0	0.0	0	0.0	-	-
0345	0	0	0	0	0	0	0	0	0	0	0	0	0	0	0.0	0	0.0	0	0.0	-	-
0400	0	0	0	0	0	0	0	0	0	0	0	0	0	0	0.0	0	0.0	0	0.0	-	-
0415	0	0	0	0	0	0	0	0	0	0	0	0	0	0	0.0	0	0.0	0	0.0	-	-
0430	0	0	0	0	0	0	0	0	0	0	0	0	0	0	0.0	0	0.0	0	0.0	-	-
0445	0	0	0	0	0	0	0	0	0	0	0	0	0	0	0.0	0	0.0	0	0.0	-	-
0500	1	0	1	0	0	0	0	0	0	0	0	0	0	0	0.0	0	0.0	0	0.0	47	-
0515	0	0	0	0	0	0	0	0	0	0	0	0	0	0	0.0	0	0.0	0	0.0	-	-
0530	0	0	0	0	0	0	0	0	0	0	0	0	0	0	0.0	0	0.0	0	0.0	-	-
0545	0	0	0	0	0	0	0	0	0	0	0	0	0	0	0.0	0	0.0	0	0.0	-	-
0600	1	0	0	0	1	0	0	0	0	0	0	0	0	0	0.0	0	0.0	0	0.0	37.1	-
0615	1	0	0	0	0	0	0	1	0	0	0	0	0	0	0.0	0	0.0	0	0.0	41	-
0630	1	0	1	0	0	0	0	0	0	0	0	0	0	0	0.0	0	0.0	0	0.0	37.4	-
0645	0	0	0	0	0	0	0	0	0	0	0	0	0	0	0.0	0	0.0	0	0.0	-	-
0700	1	0	0	0	1	0	0	0	0	0	0	0	0	0	0.0	0	0.0	0	0.0	36.9	-
0715	1	0	1	0	0	0	0	0	0	0	0	0	0	0	0.0	0	0.0	0	0.0	42.7	-
0730	1	0	1	0	0	0	0	0	0	0	0	0	0	0	0.0	0	0.0	0	0.0	45.8	-
0745	3	0	1	1	1	0	0	0	0	0	0	0	0	0	0.0	0	0.0	0	0.0	42.1	-
0800	3	0	1	0	2	0	0	0	0	0	0	0	0	0	0.0	0	0.0	0	0.0	38.8	-
0815	4	0	3	0	1	0	0	0	0	0	0	0	0	0	0.0	0	0.0	0	0.0	45.6	-
0830	3	0	3	0	0	0	0	0	0	0	0	0	0	0	0.0	0	0.0	0	0.0	48.1	-
0845	5	0	3	0	2	0	0	0	0	0	0	0	0	0	0.0	0	0.0	0	0.0	43.4	-
0900	4	0	2	0	2	0	0	0	0	0	0	0	0	0	0.0	0	0.0	0	0.0	41.6	-
0915	4	0	2	0	1	0	1	0	0	0	0	0	0	0	0.0	0	0.0	0	0.0	38.7	-
0930	1	0	0	0	1	0	0	0	0	0	0	0	0	0	0.0	0	0.0	0	0.0	53.2	-
0945	0	0	0	0	0	0	0	0	0	0	0	0	0	0	0.0	0	0.0	0	0.0	-	-
1000	2	0	1	0	1	0	0	0	0	0	0	0	0	0	0.0	0	0.0	0	0.0	45.5	-
1015	2	0	2	0	0	0	0	0	0	0	0	0	0	0	0.0	0	0.0	0	0.0	42.7	-
1030	2	0	2	0	0	0	0	0	0	0	0	0	0	0	0.0	0	0.0	0	0.0	46.2	-
1045	**7**	**1**	**4**	**0**	**2**	**0**	**0**	**0**	**0**	**0**	**0**	**0**	**0**	**0**	**0.0**	**0**	**0.0**	**0**	**0.0**	**43.4**	**-**
1100	3	0	1	1	1	0	0	0	0	0	0	0	0	0	0.0	0	0.0	0	0.0	41.8	-
1115	2	0	1	0	1	0	0	0	0	0	0	0	0	0	0.0	0	0.0	0	0.0	39.3	-
1130	0	0	0	0	0	0	0	0	0	0	0	0	0	0	0.0	0	0.0	0	0.0	-	-
1145	6	0	5	0	1	0	0	0	0	0	0	0	0	0	0.0	0	0.0	0	0.0	40.1	-
1200	6	0	2	0	2	2	0	0	0	0	0	0	0	0	0.0	0	0.0	0	0.0	43.6	-
1215	3	0	1	0	2	0	0	0	0	0	0	0	0	0	0.0	0	0.0	0	0.0	35.3	-
1230	3	1	2	0	0	0	0	0	0	0	0	0	0	0	0.0	0	0.0	0	0.0	36.7	-
1245	1	0	1	0	0	0	0	0	0	0	0	0	0	0	0.0	0	0.0	0	0.0	52.2	-
1300	4	0	3	0	1	0	0	0	0	0	0	0	0	0	0.0	0	0.0	0	0.0	38.8	-
1315	4	0	4	0	0	0	0	0	0	0	0	0	0	0	0.0	0	0.0	0	0.0	42.2	-
1330	1	0	1	0	0	0	0	0	0	0	0	0	0	0	0.0	0	0.0	0	0.0	42.4	-
1345	3	0	2	0	1	0	0	0	0	0	0	0	0	0	0.0	0	0.0	0	0.0	40.8	-
1400	2	0	1	1	0	0	0	0	0	0	0	0	0	0	0.0	0	0.0	0	0.0	32.5	-
1415	2	0	2	0	0	0	0	0	0	0	0	0	0	0	0.0	0	0.0	0	0.0	37.1	-
1430	3	0	3	0	0	0	0	0	0	0	0	0	0	0	0.0	0	0.0	0	0.0	44.3	-
1445	7	1	5	0	1	0	0	0	0	0	0	0	0	0	0.0	0	0.0	0	0.0	43.2	-
1500	1	0	1	0	0	0	0	0	0	0	0	0	0	0	0.0	0	0.0	0	0.0	43.1	-
1515	3	1	2	0	0	0	0	0	0	0	0	0	0	0	0.0	0	0.0	0	0.0	34.3	-
1530	2	0	2	0	0	0	0	0	0	0	0	0	0	0	0.0	0	0.0	0	0.0	48.4	-
1545	1	0	1	0	0	0	0	0	0	0	0	0	0	0	0.0	0	0.0	0	0.0	49.1	-
1600	3	0	2	0	1	0	0	0	0	0	0	0	0	0	0.0	0	0.0	0	0.0	38.3	-
1615	2	0	2	0	0	0	0	0	0	0	0	0	0	1	50.0	0	0.0	0	0.0	54.5	-
1630	5	0	4	0	0	0	0	0	1	0	0	0	0	0	0.0	0	0.0	0	0.0	41.7	-
1645	6	0	5	0	1	0	0	0	0	0	0	0	0	0	0.0	0	0.0	0	0.0	42.1	-
1700	6	0	3	0	2	0	0	0	1	0	0	0	0	0	0.0	0	0.0	0	0.0	38.8	-
1715	7	0	7	0	0	0	0	0	0	0	0	0	0	0	0.0	0	0.0	0	0.0	37.9	-
1730	3	0	1	0	2	0	0	0	0	0	0	0	0	0	0.0	0	0.0	0	0.0	49.6	-
1745	5	0	2	0	3	0	0	0	0	0	0	0	0	0	0.0	0	0.0	0	0.0	45.9	-
1800	5	0	5	0	0	0	0	0	0	0	0	0	0	0	0.0	0	0.0	0	0.0	39.6	-
1815	5	0	5	0	0	0	0	0	0	0	0	0	0	0	0.0	0	0.0	0	0.0	35.8	-
1830	1	0	1	0	0	0	0	0	0	0	0	0	0	0	0.0	0	0.0	0	0.0	37.2	-
1845	4	0	4	0	0	0	0	0	0	0	0	0	0	0	0.0	0	0.0	0	0.0	44.4	-
1900	3	0	3	0	0	0	0	0	0	0	0	0	0	0	0.0	0	0.0	0	0.0	42.1	-
1915	**8**	**0**	**7**	**1**	**0**	**0**	**0**	**0**	**0**	**0**	**0**	**0**	**0**	**0**	**0.0**	**0**	**0.0**	**0**	**0.0**	**37.4**	**-**
1930	2	0	1	0	1	0	0	0	0	0	0	0	0	0	0.0	0	0.0	0	0.0	44.6	-
1945	3	0	2	0	1	0	0	0	0	0	0	0	0	0	0.0	0	0.0	0	0.0	43.3	-
2000	2	0	2	0	0	0	0	0	0	0	0	0	0	0	0.0	0	0.0	0	0.0	31.3	-
2015	1	0	1	0	0	0	0	0	0	0	0	0	0	0	0.0	0	0.0	0	0.0	34	-
2030	3	0	3	0	0	0	0	0	0	0	0	0	0	0	0.0	0	0.0	0	0.0	38.9	-
2045	1	0	1	0	0	0	0	0	0	0	0	0	0	0	0.0	0	0.0	0	0.0	40.5	-
2100	3	0	3	0	0	0	0	0	0	0	0	0	0	0	0.0	0	0.0	0	0.0	44.2	-
2115	2	0	2	0	0	0	0	0	0	0	0	0	0	0	0.0	0	0.0	0	0.0	45.2	-
2130	1	0	1	0	0	0	0	0	0	0	0	0	0	0	0.0	0	0.0	0	0.0	33	-
2145	0	0	0	0	0	0	0	0	0	0	0	0	0	0	0.0	0	0.0	0	0.0	-	-
2200	0	0	0	0	0	0	0	0	0	0	0	0	0	0	0.0	0	0.0	0	0.0	-	-
2215	2	0	2	0	0	0	0	0	0	0	0	0	0	0	0.0	0	0.0	0	0.0	41.4	-
2230	1	0	1	0	0	0	0	0	0	0	0	0	0	0	0.0	0	0.0	0	0.0	39.6	-
2245	0	0	0	0	0	0	0	0	0	0	0	0	0	0	0.0	0	0.0	0	0.0	-	-
2300	0	0	0	0	0	0	0	0	0	0	0	0	0	0	0.0	0	0.0	0	0.0	-	-
2315	1	0	1	0	0	0	0	0	0	0	0	0	0	0	0.0	0	0.0	0	0.0	42.9	-
2330	0	0	0	0	0	0	0	0	0	0	0	0	0	0	0.0	0	0.0	0	0.0	-	-
2345	0	0	0	0	0	0	0	0	0	0	0	0	0	0	0.0	0	0.0	0	0.0	-	-
07-19	**152**	**4**	**107**	**3**	**33**	**2**	**1**	**0**	**2**	**0**	**0**	**0**	**0**	**1**	**0.7**	**0**	**0.0**	**0**	**0.0**	**41.7**	**49.1**
06-22	**184**	**4**	**134**	**4**	**36**	**2**	**1**	**1**	**2**	**0**	**0**	**0**	**0**	**1**	**0.5**	**0**	**0.0**	**0**	**0.0**	**41.4**	**48.9**
06-00	**188**	**4**	**138**	**4**	**36**	**2**	**1**	**1**	**2**	**0**	**0**	**0**	**0**	**1**	**0.5**	**0**	**0.0**	**0**	**0.0**	**41.4**	**48.8**
00-00	**191**	**4**	**141**	**4**	**36**	**2**	**1**	**1**	**2**	**0**	**0**	**0**	**0**	**1**	**0.5**	**0**	**0.0**	**0**	**0.0**	**41.4**	**48.8**

Site 29
Location UNAMED ROAD - attached to TREE
Direction Eastbound

16557 / NEWARK - ON - TRENT
MARCH 2025
AUTOMATIC TRAFFIC COUNT


Virtual Day (7)


Time	Total	Classification												]PSL	]PSL%	]SL1	]SL1%	]SL2	]SL2%	Mean	Vpp
		1 MCL	2 SV	3 SVT	4 TB2	5 TB3	6 T4	7 ART3	8 ART4	9 ART5	10 ART6	11 BD	12 DRT	60	60	68 ACPO	68 ACPO	70 DfT	70 DfT		85
0000	0	0	0	0	0	0	0	0	0	0	0	0	0	0	0.0	0	0.0	0	0.0	38.8	-
0100	0	0	0	0	0	0	0	0	0	0	0	0	0	0	0.0	0	0.0	0	0.0	43	-
0200	0	0	0	0	0	0	0	0	0	0	0	0	0	0	0.0	0	0.0	0	0.0	28.5	-
0300	1	0	1	0	0	0	0	0	0	0	0	0	0	0	0.0	0	0.0	0	0.0	48.1	-
0400	0	0	0	0	0	0	0	0	0	0	0	0	0	0	0.0	0	0.0	0	0.0	47.5	-
0500	0	0	0	0	0	0	0	0	0	0	0	0	0	0	0.0	0	0.0	0	0.0	44.6	-
0600	2	0	1	0	1	0	0	0	0	0	0	0	0	0	0.0	0	0.0	0	0.0	41.9	-
0700	5	0	4	0	1	0	0	0	0	0	0	0	0	0	2.7	0	0.0	0	0.0	42.5	-
0800	**13**	**0**	**8**	**0**	**4**	**0**	**0**	**0**	**0**	**0**	**0**	**0**	**0**	**0**	**0.0**	**0**	**0.0**	**0**	**0.0**	**42.6**	**51.1**
0900	8	0	6	0	2	0	0	0	0	0	0	0	0	0	0.0	0	0.0	0	0.0	41.1	-
1000	9	1	7	0	2	0	0	0	0	0	0	0	0	0	0.0	0	0.0	0	0.0	40.4	-
1100	10	0	7	0	1	0	0	0	0	0	0	0	0	0	0.0	0	0.0	0	0.0	38.2	-
1200	13	0	9	0	2	0	0	0	0	0	0	0	0	0	0.0	0	0.0	0	0.0	39.5	48.8
1300	12	0	9	0	1	0	0	0	0	0	0	0	0	0	1.2	0	0.0	0	0.0	39.8	47.1
1400	12	1	9	0	1	0	0	0	0	0	0	0	0	0	0.0	0	0.0	0	0.0	38.3	45.2
1500	11	1	8	0	1	0	0	0	0	0	0	0	0	0	0.0	0	0.0	0	0.0	41.1	49.2
1600	11	0	9	0	1	0	0	0	0	0	0	0	0	0	2.6	0	0.0	0	0.0	43.1	50.1
1700	**16**	**0**	**12**	**0**	**2**	**0**	**0**	**0**	**0**	**0**	**0**	**0**	**0**	**0**	**0.9**	**0**	**0.0**	**0**	**0.0**	**42.2**	**49.9**
1800	11	0	10	0	1	0	0	0	0	0	0	0	0	0	0.0	0	0.0	0	0.0	40.3	46.8
1900	8	0	7	0	1	0	0	0	0	0	0	0	0	0	0.0	0	0.0	0	0.0	40.8	-
2000	5	0	5	0	0	0	0	0	0	0	0	0	0	0	0.0	0	0.0	0	0.0	39.9	-
2100	4	0	4	0	0	0	0	0	0	0	0	0	0	0	0.0	0	0.0	0	0.0	41	-
2200	2	0	2	0	0	0	0	0	0	0	0	0	0	0	9.1	0	0.0	0	0.0	42.9	-
2300	1	0	1	0	0	0	0	0	0	0	0	0	0	0	20.0	0	20.0	0	20.0	48.7	-
07-19	**130**	**3**	**98**	**3**	**20**	**1**	**1**	**0**	**1**	**1**	**0**	**0**	**0**	**1**	**0.5**	**0**	**0.0**	**0**	**0.0**	**40.8**	**48**
06-22	**149**	**3**	**115**	**3**	**22**	**1**	**1**	**0**	**2**	**1**	**0**	**0**	**0**	**1**	**0.5**	**0**	**0.0**	**0**	**0.0**	**40.8**	**48**
06-00	**151**	**3**	**117**	**3**	**22**	**1**	**1**	**0**	**2**	**1**	**0**	**0**	**0**	**1**	**0.7**	**0**	**0.1**	**0**	**0.1**	**40.8**	**48**
00-00	**153**	**3**	**119**	**3**	**23**	**1**	**1**	**0**	**2**	**1**	**0**	**0**	**0**	**1**	**0.7**	**0**	**0.1**	**0**	**0.1**	**40.9**	**48.2**

Virtual Week (1)

Time	Total	Classification												]PSL	]PSL%	]SL1	]SL1%	]SL2	]SL2%	Mean	Vpp
		1 MCL	2 SV	3 SVT	4 TB2	5 TB3	6 T4	7 ART3	8 ART4	9 ART5	10 ART6	11 BD	12 DRT	60	60	68 ACPO	68 ACPO	70 DfT	70 DfT		85
Mon	164	2	125	4	28	1	0	0	2	2	0	0	0	0	0.0	0	0.0	0	0.0	40.6	47
Tue	166	1	125	6	27	1	0	0	2	1	3	0	0	0	0.0	0	0.0	0	0.0	40.9	48.4
Wed	149	3	112	5	20	2	2	1	2	2	0	0	0	1	0.7	0	0.0	0	0.0	41.1	49.8
Thu	191	4	141	4	36	2	1	1	2	0	0	0	0	1	0.5	0	0.0	0	0.0	41.4	48.8
Fri	161	1	130	4	22	1	1	0	1	1	0	0	0	3	1.9	0	0.0	0	0.0	41.1	47.8
] Sat	123	5	106	0	10	1	0	0	1	0	0	0	0	2	1.6	1	0.8	1	0.8	40.4	47.3
] Sun	120	6	93	1	15	1	3	0	1	0	0	0	0	0	0.0	0	0.0	0	0.0	40	48.2
5 Day Ave.	**166**	**2**	**127**	**5**	**27**	**1**	**1**	**0**	**2**	**1**	**1**	**0**	**0**	**1**	**0.6**	**0**	**0.0**	**0**	**0.0**	**41.0**	**48.4**
7 Day Ave.	**153**	**3**	**119**	**3**	**23**	**1**	**1**	**0**	**2**	**1**	**0**	**0**	**0**	**1**	**0.7**	**0**	**0.1**	**0**	**0.1**	**40.9**	**48.2**
--	**1074**	**22**	**832**	**24**	**158**	**9**	**7**	**2**	**11**	**6**	**3**	**0**	**0**	**7**	**0.7**	**1**	**0.1**	**1**	**0.1**	**40.9**	**48.2**

Summary Graphs

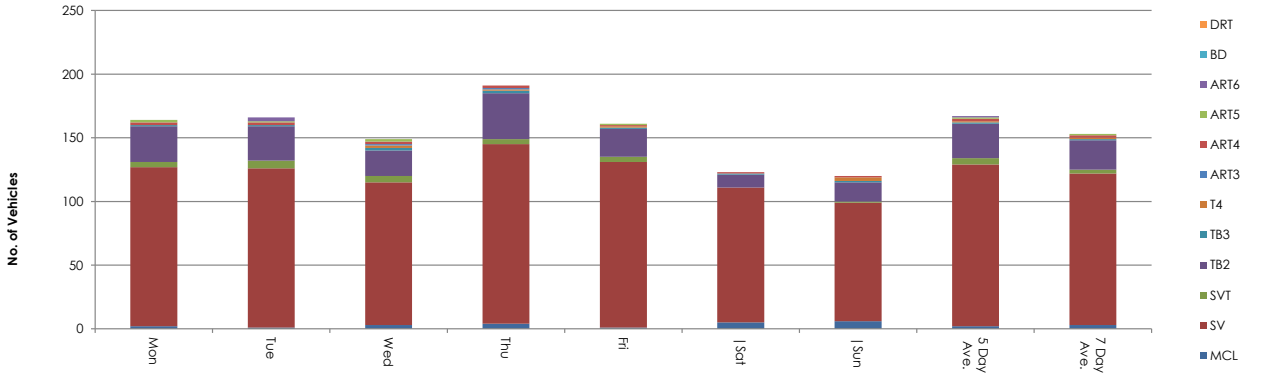

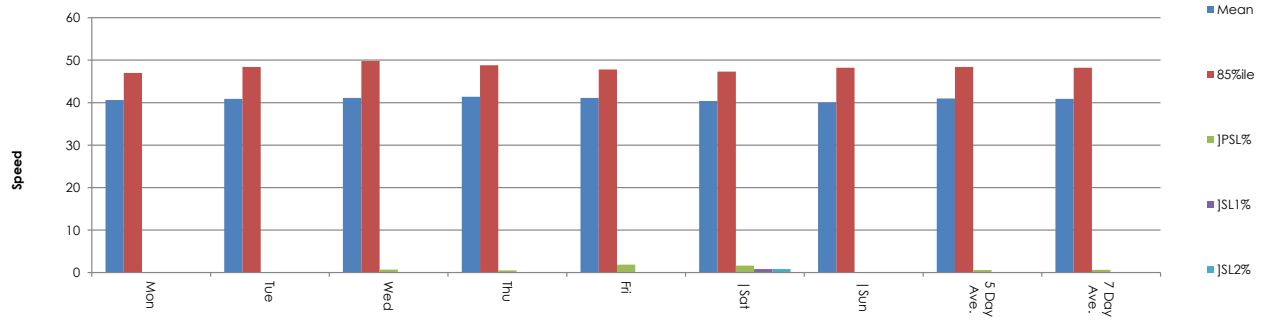

Site 29
Location UNAMED ROAD - attached to TREE
Direction Eastbound
14 March 2025 Friday

16557 / NEWARK - ON - TRENT
MARCH 2025
AUTOMATIC TRAFFIC COUNT

Time	Total	Speed Bins (mph)																												
		0 - 5	5 - 10	10 - 15	15 - 20	20 - 25	25 - 30	30 - 35	35 - 40	40 - 45	45 - 50	50 - 55	55 - 60	60 - 65	65 - 70	70 - 75	75 - 80	80 - 85	85 - 90	90 - 95	95 - 100	100 - 105	105 - 110	110 - 115	115 - 120	120 - 125	125 - 130	130 - 135	135 - 140
0000	0	0	0	0	0	0	0	0	0	0	0	0	0	0	0	0	0	0	0	0	0	0	0	0	0	0	0	0	0	0
0015	0	0	0	0	0	0	0	0	0	0	0	0	0	0	0	0	0	0	0	0	0	0	0	0	0	0	0	0	0	0
0030	0	0	0	0	0	0	0	0	0	0	0	0	0	0	0	0	0	0	0	0	0	0	0	0	0	0	0	0	0	0
0045	0	0	0	0	0	0	0	0	0	0	0	0	0	0	0	0	0	0	0	0	0	0	0	0	0	0	0	0	0	0
0100	0	0	0	0	0	0	0	0	0	0	0	0	0	0	0	0	0	0	0	0	0	0	0	0	0	0	0	0	0	0
0115	0	0	0	0	0	0	0	0	0	0	0	0	0	0	0	0	0	0	0	0	0	0	0	0	0	0	0	0	0	0
0130	0	0	0	0	0	0	0	0	0	0	0	0	0	0	0	0	0	0	0	0	0	0	0	0	0	0	0	0	0	0
0145	0	0	0	0	0	0	0	0	0	0	0	0	0	0	0	0	0	0	0	0	0	0	0	0	0	0	0	0	0	0
0200	0	0	0	0	0	0	0	0	0	0	0	0	0	0	0	0	0	0	0	0	0	0	0	0	0	0	0	0	0	0
0215	0	0	0	0	0	0	0	0	0	0	0	0	0	0	0	0	0	0	0	0	0	0	0	0	0	0	0	0	0	0
0230	0	0	0	0	0	0	0	0	0	0	0	0	0	0	0	0	0	0	0	0	0	0	0	0	0	0	0	0	0	0
0245	0	0	0	0	0	0	0	0	0	0	0	0	0	0	0	0	0	0	0	0	0	0	0	0	0	0	0	0	0	0
0300	0	0	0	0	0	0	0	0	0	0	0	0	0	0	0	0	0	0	0	0	0	0	0	0	0	0	0	0	0	0
0315	1	0	0	0	0	0	0	0	0	0	1	0	0	0	0	0	0	0	0	0	0	0	0	0	0	0	0	0	0	0
0330	0	0	0	0	0	0	0	0	0	0	0	0	0	0	0	0	0	0	0	0	0	0	0	0	0	0	0	0	0	0
0345	0	0	0	0	0	0	0	0	0	0	0	0	0	0	0	0	0	0	0	0	0	0	0	0	0	0	0	0	0	0
0400	0	0	0	0	0	0	0	0	0	0	0	0	0	0	0	0	0	0	0	0	0	0	0	0	0	0	0	0	0	0
0415	0	0	0	0	0	0	0	0	0	0	0	0	0	0	0	0	0	0	0	0	0	0	0	0	0	0	0	0	0	0
0430	0	0	0	0	0	0	0	0	0	0	0	0	0	0	0	0	0	0	0	0	0	0	0	0	0	0	0	0	0	0
0445	0	0	0	0	0	0	0	0	0	0	0	0	0	0	0	0	0	0	0	0	0	0	0	0	0	0	0	0	0	0
0500	0	0	0	0	0	0	0	0	0	0	0	0	0	0	0	0	0	0	0	0	0	0	0	0	0	0	0	0	0	0
0515	0	0	0	0	0	0	0	0	0	0	0	0	0	0	0	0	0	0	0	0	0	0	0	0	0	0	0	0	0	0
0530	0	0	0	0	0	0	0	0	0	0	0	0	0	0	0	0	0	0	0	0	0	0	0	0	0	0	0	0	0	0
0545	1	0	0	0	0	0	0	0	0	1	0	0	0	0	0	0	0	0	0	0	0	0	0	0	0	0	0	0	0	0
0600	0	0	0	0	0	0	0	0	0	0	0	0	0	0	0	0	0	0	0	0	0	0	0	0	0	0	0	0	0	0
0615	1	0	0	0	0	0	0	0	1	0	0	0	0	0	0	0	0	0	0	0	0	0	0	0	0	0	0	0	0	0
0630	1	0	0	0	0	0	0	0	0	1	0	0	0	0	0	0	0	0	0	0	0	0	0	0	0	0	0	0	0	0
0645	0	0	0	0	0	0	0	0	0	0	0	0	0	0	0	0	0	0	0	0	0	0	0	0	0	0	0	0	0	0
0700	1	0	0	0	0	0	0	0	0	1	0	0	0	0	0	0	0	0	0	0	0	0	0	0	0	0	0	0	0	0
0715	2	0	0	0	0	0	0	0	0	2	0	0	0	0	0	0	0	0	0	0	0	0	0	0	0	0	0	0	0	0
0730	2	0	0	0	0	0	0	0	0	0	1	1	0	0	0	0	0	0	0	0	0	0	0	0	0	0	0	0	0	0
0745	0	0	0	0	0	0	0	0	0	0	0	0	0	0	0	0	0	0	0	0	0	0	0	0	0	0	0	0	0	0
0800	4	0	0	0	0	0	0	1	0	1	0	1	1	0	0	0	0	0	0	0	0	0	0	0	0	0	0	0	0	0
0815	3	0	0	0	0	0	0	0	1	2	0	0	0	0	0	0	0	0	0	0	0	0	0	0	0	0	0	0	0	0
0830	1	0	0	0	0	0	0	0	0	1	0	0	0	0	0	0	0	0	0	0	0	0	0	0	0	0	0	0	0	0
0845	**5**	**0**	**0**	**0**	**0**	**0**	**0**	**1**	**2**	**0**	**1**	**1**	**0**	**0**	**0**	**0**	**0**	**0**	**0**	**0**	**0**	**0**	**0**	**0**	**0**	**0**	**0**	**0**	**0**	**0**
0900	0	0	0	0	0	0	0	0	0	0	0	0	0	0	0	0	0	0	0	0	0	0	0	0	0	0	0	0	0	0
0915	2	0	0	0	0	0	0	0	0	1	1	0	0	0	0	0	0	0	0	0	0	0	0	0	0	0	0	0	0	0
0930	2	0	0	0	0	1	0	0	0	0	1	0	0	0	0	0	0	0	0	0	0	0	0	0	0	0	0	0	0	0
0945	2	0	0	0	0	0	0	0	0	2	0	0	0	0	0	0	0	0	0	0	0	0	0	0	0	0	0	0	0	0
1000	0	0	0	0	0	0	0	0	0	0	0	0	0	0	0	0	0	0	0	0	0	0	0	0	0	0	0	0	0	0
1015	3	0	0	0	0	0	0	0	1	1	1	0	0	0	0	0	0	0	0	0	0	0	0	0	0	0	0	0	0	0
1030	4	0	0	0	0	0	0	0	1	3	0	0	0	0	0	0	0	0	0	0	0	0	0	0	0	0	0	0	0	0
1045	4	0	0	0	1	0	0	0	2	1	0	0	0	0	0	0	0	0	0	0	0	0	0	0	0	0	0	0	0	0
1100	2	0	0	0	0	0	0	0	1	1	0	0	0	0	0	0	0	0	0	0	0	0	0	0	0	0	0	0	0	0
1115	4	0	0	0	0	0	0	0	2	1	1	0	0	0	0	0	0	0	0	0	0	0	0	0	0	0	0	0	0	0
1130	0	0	0	0	0	0	0	0	0	0	0	0	0	0	0	0	0	0	0	0	0	0	0	0	0	0	0	0	0	0
1145	2	0	0	0	0	0	1	0	1	0	0	0	0	0	0	0	0	0	0	0	0	0	0	0	0	0	0	0	0	0
1200	3	0	0	0	0	0	0	1	1	0	1	0	0	0	0	0	0	0	0	0	0	0	0	0	0	0	0	0	0	0
1215	4	0	0	0	0	0	0	1	1	1	0	0	1	0	0	0	0	0	0	0	0	0	0	0	0	0	0	0	0	0
1230	4	0	0	0	0	0	1	2	0	1	0	0	0	0	0	0	0	0	0	0	0	0	0	0	0	0	0	0	0	0
1245	5	0	0	0	0	0	0	0	1	1	2	1	0	0	0	0	0	0	0	0	0	0	0	0	0	0	0	0	0	0
1300	1	0	0	0	0	0	1	0	0	0	0	0	0	0	0	0	0	0	0	0	0	0	0	0	0	0	0	0	0	0
1315	1	0	0	0	0	0	0	0	0	0	1	0	0	0	0	0	0	0	0	0	0	0	0	0	0	0	0	0	0	0
1330	4	0	0	0	0	0	1	1	2	0	0	0	0	0	0	0	0	0	0	0	0	0	0	0	0	0	0	0	0	0
1345	**10**	**0**	**0**	**0**	**0**	**1**	**0**	**0**	**3**	**2**	**2**	**1**	**0**	**1**	**0**	**0**	**0**	**0**	**0**	**0**	**0**	**0**	**0**	**0**	**0**	**0**	**0**	**0**	**0**	**0**
1400	3	0	0	0	0	0	1	0	0	1	1	0	0	0	0	0	0	0	0	0	0	0	0	0	0	0	0	0	0	0
1415	5	0	0	0	0	0	0	0	1	4	0	0	0	0	0	0	0	0	0	0	0	0	0	0	0	0	0	0	0	0
1430	4	0	0	0	0	0	0	0	0	1	2	1	0	0	0	0	0	0	0	0	0	0	0	0	0	0	0	0	0	0
1445	4	0	0	1	0	0	1	0	2	0	0	0	0	0	0	0	0	0	0	0	0	0	0	0	0	0	0	0	0	0
1500	1	0	0	0	0	0	0	0	0	0	1	0	0	0	0	0	0	0	0	0	0	0	0	0	0	0	0	0	0	0
1515	2	0	0	0	0	0	0	1	0	1	0	0	0	0	0	0	0	0	0	0	0	0	0	0	0	0	0	0	0	0
1530	5	0	0	0	0	0	0	0	3	1	0	1	0	0	0	0	0	0	0	0	0	0	0	0	0	0	0	0	0	0
1545	2	0	0	0	0	0	0	0	0	1	1	0	0	0	0	0	0	0	0	0	0	0	0	0	0	0	0	0	0	0
1600	2	0	0	0	0	0	0	0	0	1	1	0	0	0	0	0	0	0	0	0	0	0	0	0	0	0	0	0	0	0
1615	4	0	0	0	0	0	0	1	0	2	0	0	0	1	0	0	0	0	0	0	0	0	0	0	0	0	0	0	0	0
1630	0	0	0	0	0	0	0	0	0	0	0	0	0	0	0	0	0	0	0	0	0	0	0	0	0	0	0	0	0	0
1645	7	0	0	0	0	0	0	2	0	3	2	0	0	0	0	0	0	0	0	0	0	0	0	0	0	0	0	0	0	0
1700	3	0	0	0	0	0	1	0	0	2	0	0	0	0	0	0	0	0	0	0	0	0	0	0	0	0	0	0	0	0
1715	5	0	0	0	0	1	0	0	0	3	1	0	0	0	0	0	0	0	0	0	0	0	0	0	0	0	0	0	0	0
1730	3	0	0	0	0	0	0	0	0	2	0	0	0	1	0	0	0	0	0	0	0	0	0	0	0	0	0	0	0	0
1745	2	0	0	0	0	0	0	1	0	0	1	0	0	0	0	0	0	0	0	0	0	0	0	0	0	0	0	0	0	0
1800	3	0	0	0	0	0	0	2	0	0	1	0	0	0	0	0	0	0	0	0	0	0	0	0	0	0	0	0	0	0
1815	2	0	0	0	0	0	0	0	0	1	0	0	1	0	0	0	0	0	0	0	0	0	0	0	0	0	0	0	0	0
1830	1	0	0	0	0	0	0	0	0	0	1	0	0	0	0	0	0	0	0	0	0	0	0	0	0	0	0	0	0	0
1845	5	0	0	0	0	0	0	2	1	1	1	0	0	0	0	0	0	0	0	0	0	0	0	0	0	0	0	0	0	0
1900	5	0	0	0	0	0	0	2	1	2	0	0	0	0	0	0	0	0	0	0	0	0	0	0	0	0	0	0	0	0
1915	1	0	0	0	0	0	0	0	0	0	1	0	0	0	0	0	0	0	0	0	0	0	0	0	0	0	0	0	0	0
1930	1	0	0	0	0	0	0	0	0	1	0	0	0	0	0	0	0	0	0	0	0	0	0	0	0	0	0	0	0	0
1945	3	0	0	0	0	0	0	0	1	0	1	1	0	0	0	0	0	0	0	0	0	0	0	0	0	0	0	0	0	0
2000	1	0	0	0	0	0	0	0	1	0	0	0	0	0	0	0	0	0	0	0	0	0	0	0	0	0	0	0	0	0
2015	0	0	0	0	0	0	0	0	0	0	0	0	0	0	0	0	0	0	0	0	0	0	0	0	0	0	0	0	0	0
2030	3	0	0	0	0	0	0	0	2	0	0	1	0	0	0	0	0	0	0	0	0	0	0	0	0	0	0	0	0	0
2045	1	0	0	0	0	0	0	0	0	0	1	0	0	0	0	0	0	0	0	0	0	0	0	0	0	0	0	0	0	0
2100	0	0	0	0	0	0	0	0	0	0	0	0	0	0	0	0	0	0	0	0	0	0	0	0	0	0	0	0	0	0
2115	3	0	0	0	0	0	0	0	0	1	2	0	0	0	0	0	0	0	0	0	0	0	0	0	0	0	0	0	0	0
2130	0	0	0	0	0	0	0	0	0	0	0	0	0	0	0	0	0	0	0	0	0	0	0	0	0	0	0	0	0	0
2145	0	0	0	0	0	0	0	0	0	0	0	0	0	0	0	0	0	0	0	0	0	0	0	0	0	0	0	0	0	0
2200	0	0	0	0	0	0	0	0	0	0	0	0	0	0	0	0	0	0	0	0	0	0	0	0	0	0	0	0	0	0
2215	1	0	0	0	0	0	0	1	0	0	0	0	0	0	0	0	0	0	0	0	0	0	0	0	0	0	0	0	0	0
2230	0	0	0	0	0	0	0	0	0	0	0	0	0	0	0	0	0	0	0	0	0	0	0	0	0	0	0	0	0	0
2245	0	0	0	0	0	0	0	0	0	0	0	0	0	0	0	0	0	0	0	0	0	0	0	0	0	0	0	0	0	0
2300	0	0	0	0	0	0	0	0	0	0	0	0	0	0	0	0	0	0	0	0	0	0	0	0	0	0	0	0	0	0
2315	0	0	0	0	0	0	0	0	0	0	0	0	0	0	0	0	0	0	0	0	0	0	0	0	0	0	0	0	0	0
2330	0	0	0	0	0	0	0	0	0	0	0	0	0	0	0	0	0	0	0	0	0	0	0	0	0	0	0	0	0	0
2345	0	0	0	0	0	0	0	0	0	0	0	0	0	0	0	0	0	0	0	0	0	0	0	0	0	0	0	0	0	0
07-19	**138**	**0**	**0**	**1**	**1**	**3**	**7**	**16**	**26**	**46**	**25**	**7**	**3**	**3**	**0**	**0**	**0**	**0**	**0**	**0**	**0**	**0**	**0**	**0**	**0**	**0**	**0**	**0**	**0**	**0**
06-22	**158**	**0**	**0**	**1**	**1**	**3**	**7**	**18**	**32**	**51**	**30**	**9**	**3**	**3**	**0**	**0**	**0**	**0**	**0**	**0**	**0**	**0**	**0**	**0**	**0**	**0**	**0**	**0**	**0**	**0**
06-00	**159**	**0**	**0**	**1**	**1**	**3**	**7**	**19**	**32**	**51**	**30**	**9**	**3**	**3**	**0**	**0**	**0**	**0**	**0**	**0**	**0**	**0**	**0**	**0**	**0**	**0**	**0**	**0**	**0**	**0**
00-00	**161**	**0**	**0**	**1**	**1**	**3**	**7**	**19**	**32**	**52**	**30**	**10**	**3**	**3**	**0**	**0**	**0**	**0**	**0**	**0**	**0**	**0**	**0**	**0**	**0**	**0**	**0**	**0**	**0**	**0**

Site 29
Location UNAMED ROAD - attached to TREE
Direction Eastbound

16557 / NEWARK - ON - TRENT
MARCH 2025
AUTOMATIC TRAFFIC COUNT

15 March 2025 **Saturday**

Time	Total	Speed Bins (mph)																											
		0 - 5	5 - 10	10 - 15	15 - 20	20 - 25	25 - 30	30 - 35	35 - 40	40 - 45	45 - 50	50 - 55	55 - 60	60 - 65	65 - 70	70 - 75	75 - 80	80 - 85	85 - 90	90 - 95	95 - 100	100 - 105	105 - 110	110 - 115	115 - 120	120 - 125	125 - 130	130 - 135	135 - 140
0000	0	0	0	0	0	0	0	0	0	0	0	0	0	0	0	0	0	0	0	0	0	0	0	0	0	0	0	0	0
0015	0	0	0	0	0	0	0	0	0	0	0	0	0	0	0	0	0	0	0	0	0	0	0	0	0	0	0	0	0
0030	0	0	0	0	0	0	0	0	0	0	0	0	0	0	0	0	0	0	0	0	0	0	0	0	0	0	0	0	0
0045	0	0	0	0	0	0	0	0	0	0	0	0	0	0	0	0	0	0	0	0	0	0	0	0	0	0	0	0	0
0100	1	0	0	0	0	0	0	0	0	0	0	1	0	0	0	0	0	0	0	0	0	0	0	0	0	0	0	0	0
0115	0	0	0	0	0	0	0	0	0	0	0	0	0	0	0	0	0	0	0	0	0	0	0	0	0	0	0	0	0
0130	0	0	0	0	0	0	0	0	0	0	0	0	0	0	0	0	0	0	0	0	0	0	0	0	0	0	0	0	0
0145	0	0	0	0	0	0	0	0	0	0	0	0	0	0	0	0	0	0	0	0	0	0	0	0	0	0	0	0	0
0200	0	0	0	0	0	0	0	0	0	0	0	0	0	0	0	0	0	0	0	0	0	0	0	0	0	0	0	0	0
0215	0	0	0	0	0	0	0	0	0	0	0	0	0	0	0	0	0	0	0	0	0	0	0	0	0	0	0	0	0
0230	0	0	0	0	0	0	0	0	0	0	0	0	0	0	0	0	0	0	0	0	0	0	0	0	0	0	0	0	0
0245	0	0	0	0	0	0	0	0	0	0	0	0	0	0	0	0	0	0	0	0	0	0	0	0	0	0	0	0	0
0300	0	0	0	0	0	0	0	0	0	0	0	0	0	0	0	0	0	0	0	0	0	0	0	0	0	0	0	0	0
0315	0	0	0	0	0	0	0	0	0	0	0	0	0	0	0	0	0	0	0	0	0	0	0	0	0	0	0	0	0
0330	0	0	0	0	0	0	0	0	0	0	0	0	0	0	0	0	0	0	0	0	0	0	0	0	0	0	0	0	0
0345	0	0	0	0	0	0	0	0	0	0	0	0	0	0	0	0	0	0	0	0	0	0	0	0	0	0	0	0	0
0400	0	0	0	0	0	0	0	0	0	0	0	0	0	0	0	0	0	0	0	0	0	0	0	0	0	0	0	0	0
0415	0	0	0	0	0	0	0	0	0	0	0	0	0	0	0	0	0	0	0	0	0	0	0	0	0	0	0	0	0
0430	0	0	0	0	0	0	0	0	0	0	0	0	0	0	0	0	0	0	0	0	0	0	0	0	0	0	0	0	0
0445	0	0	0	0	0	0	0	0	0	0	0	0	0	0	0	0	0	0	0	0	0	0	0	0	0	0	0	0	0
0500	0	0	0	0	0	0	0	0	0	0	0	0	0	0	0	0	0	0	0	0	0	0	0	0	0	0	0	0	0
0515	0	0	0	0	0	0	0	0	0	0	0	0	0	0	0	0	0	0	0	0	0	0	0	0	0	0	0	0	0
0530	0	0	0	0	0	0	0	0	0	0	0	0	0	0	0	0	0	0	0	0	0	0	0	0	0	0	0	0	0
0545	0	0	0	0	0	0	0	0	0	0	0	0	0	0	0	0	0	0	0	0	0	0	0	0	0	0	0	0	0
0600	0	0	0	0	0	0	0	0	0	0	0	0	0	0	0	0	0	0	0	0	0	0	0	0	0	0	0	0	0
0615	0	0	0	0	0	0	0	0	0	0	0	0	0	0	0	0	0	0	0	0	0	0	0	0	0	0	0	0	0
0630	1	0	0	0	0	0	0	0	1	0	0	0	0	0	0	0	0	0	0	0	0	0	0	0	0	0	0	0	0
0645	0	0	0	0	0	0	0	0	0	0	0	0	0	0	0	0	0	0	0	0	0	0	0	0	0	0	0	0	0
0700	0	0	0	0	0	0	0	0	0	0	0	0	0	0	0	0	0	0	0	0	0	0	0	0	0	0	0	0	0
0715	0	0	0	0	0	0	0	0	0	0	0	0	0	0	0	0	0	0	0	0	0	0	0	0	0	0	0	0	0
0730	0	0	0	0	0	0	0	0	0	0	0	0	0	0	0	0	0	0	0	0	0	0	0	0	0	0	0	0	0
0745	1	0	0	0	0	0	1	0	0	0	0	0	0	0	0	0	0	0	0	0	0	0	0	0	0	0	0	0	0
0800	2	0	0	0	0	0	0	0	1	1	0	0	0	0	0	0	0	0	0	0	0	0	0	0	0	0	0	0	0
0815	0	0	0	0	0	0	0	0	0	0	0	0	0	0	0	0	0	0	0	0	0	0	0	0	0	0	0	0	0
0830	2	0	0	0	0	0	0	0	1	0	1	0	0	0	0	0	0	0	0	0	0	0	0	0	0	0	0	0	0
0845	2	0	0	0	0	0	0	0	1	0	1	0	0	0	0	0	0	0	0	0	0	0	0	0	0	0	0	0	0
0900	3	0	0	0	0	0	0	0	1	1	1	0	0	0	0	0	0	0	0	0	0	0	0	0	0	0	0	0	0
0915	2	0	0	0	0	0	0	0	2	0	0	0	0	0	0	0	0	0	0	0	0	0	0	0	0	0	0	0	0
0930	1	0	0	0	0	0	0	0	0	1	0	0	0	0	0	0	0	0	0	0	0	0	0	0	0	0	0	0	0
0945	1	0	0	0	0	0	0	0	0	0	1	0	0	0	0	0	0	0	0	0	0	0	0	0	0	0	0	0	0
1000	1	0	0	0	0	0	0	0	1	0	0	0	0	0	0	0	0	0	0	0	0	0	0	0	0	0	0	0	0
1015	2	0	0	0	0	1	0	0	0	0	0	1	0	0	0	0	0	0	0	0	0	0	0	0	0	0	0	0	0
1030	2	0	0	0	0	0	1	0	1	0	0	0	0	0	0	0	0	0	0	0	0	0	0	0	0	0	0	0	0
1045	**5**	**0**	**0**	**0**	**0**	**0**	**0**	**0**	**0**	**0**	**4**	**0**	**1**	**0**	**0**	**0**	**0**	**0**	**0**	**0**	**0**	**0**	**0**	**0**	**0**	**0**	**0**	**0**	**0**
1100	3	0	0	0	0	0	0	1	0	1	1	0	0	0	0	0	0	0	0	0	0	0	0	0	0	0	0	0	0
1115	1	0	0	1	0	0	0	0	0	0	0	0	0	0	0	0	0	0	0	0	0	0	0	0	0	0	0	0	0
1130	4	0	0	0	0	0	0	0	1	2	1	0	0	0	0	0	0	0	0	0	0	0	0	0	0	0	0	0	0
1145	2	0	0	0	0	0	0	1	1	0	0	0	0	0	0	0	0	0	0	0	0	0	0	0	0	0	0	0	0
1200	2	0	0	0	0	0	0	0	1	1	0	0	0	0	0	0	0	0	0	0	0	0	0	0	0	0	0	0	0
1215	3	0	1	0	0	0	0	0	0	2	0	0	0	0	0	0	0	0	0	0	0	0	0	0	0	0	0	0	0
1230	4	0	0	0	1	0	0	3	0	0	0	0	0	0	0	0	0	0	0	0	0	0	0	0	0	0	0	0	0
1245	3	0	0	0	0	0	1	0	0	1	1	0	0	0	0	0	0	0	0	0	0	0	0	0	0	0	0	0	0
1300	3	0	0	0	0	0	1	1	1	1	0	0	0	0	0	0	0	0	0	0	0	0	0	0	0	0	0	0	0
1315	1	0	0	0	0	0	0	0	1	0	0	0	0	0	0	0	0	0	0	0	0	0	0	0	0	0	0	0	0
1330	0	0	0	0	0	0	0	0	0	0	0	0	0	0	0	0	0	0	0	0	0	0	0	0	0	0	0	0	0
1345	3	0	0	0	0	0	0	0	0	2	0	0	1	0	0	0	0	0	0	0	0	0	0	0	0	0	0	0	0
1400	2	0	0	0	0	0	0	0	0	1	1	0	0	0	0	0	0	0	0	0	0	0	0	0	0	0	0	0	0
1415	4	0	0	0	1	0	0	0	2	0	1	0	0	0	0	0	0	0	0	0	0	0	0	0	0	0	0	0	0
1430	0	0	0	0	0	0	0	0	0	0	0	0	0	0	0	0	0	0	0	0	0	0	0	0	0	0	0	0	0
1445	3	0	0	0	0	0	0	1	1	1	0	0	0	0	0	0	0	0	0	0	0	0	0	0	0	0	0	0	0
1500	2	0	0	0	0	0	0	0	1	0	1	0	0	0	0	0	0	0	0	0	0	0	0	0	0	0	0	0	0
1515	3	0	0	0	1	0	0	0	1	1	0	0	0	0	0	0	0	0	0	0	0	0	0	0	0	0	0	0	0
1530	2	0	0	0	0	0	0	0	1	1	0	0	0	0	0	0	0	0	0	0	0	0	0	0	0	0	0	0	0
1545	0	0	0	0	0	0	0	0	0	0	0	0	0	0	0	0	0	0	0	0	0	0	0	0	0	0	0	0	0
1600	0	0	0	0	0	0	0	0	0	0	0	0	0	0	0	0	0	0	0	0	0	0	0	0	0	0	0	0	0
1615	3	0	0	0	0	0	0	0	1	1	1	0	0	0	0	0	0	0	0	0	0	0	0	0	0	0	0	0	0
1630	1	0	0	0	0	0	0	0	0	0	1	0	0	0	0	0	0	0	0	0	0	0	0	0	0	0	0	0	0
1645	5	0	0	0	0	0	0	1	0	0	2	2	0	0	0	0	0	0	0	0	0	0	0	0	0	0	0	0	0
1700	1	0	0	0	0	0	0	0	0	1	0	0	0	0	0	0	0	0	0	0	0	0	0	0	0	0	0	0	0
1715	4	0	0	0	0	0	0	0	0	0	3	1	0	0	0	0	0	0	0	0	0	0	0	0	0	0	0	0	0
1730	2	0	0	0	0	0	0	0	1	0	1	0	0	0	0	0	0	0	0	0	0	0	0	0	0	0	0	0	0
1745	3	0	0	0	0	0	0	0	1	0	1	1	0	0	0	0	0	0	0	0	0	0	0	0	0	0	0	0	0
1800	1	0	0	0	0	0	0	0	0	1	0	0	0	0	0	0	0	0	0	0	0	0	0	0	0	0	0	0	0
1815	1	0	0	0	0	0	0	0	0	1	0	0	0	0	0	0	0	0	0	0	0	0	0	0	0	0	0	0	0
1830	2	0	0	0	0	0	0	1	1	0	0	0	0	0	0	0	0	0	0	0	0	0	0	0	0	0	0	0	0
1845	**6**	**0**	**0**	**0**	**0**	**0**	**0**	**0**	**2**	**3**	**1**	**0**	**0**	**0**	**0**	**0**	**0**	**0**	**0**	**0**	**0**	**0**	**0**	**0**	**0**	**0**	**0**	**0**	**0**
1900	2	0	0	0	0	0	0	0	1	0	0	1	0	0	0	0	0	0	0	0	0	0	0	0	0	0	0	0	0
1915	1	0	0	0	0	0	0	1	0	0	0	0	0	0	0	0	0	0	0	0	0	0	0	0	0	0	0	0	0
1930	2	0	0	0	0	0	0	0	2	0	0	0	0	0	0	0	0	0	0	0	0	0	0	0	0	0	0	0	0
1945	2	0	0	0	0	0	0	0	1	0	1	0	0	0	0	0	0	0	0	0	0	0	0	0	0	0	0	0	0
2000	1	0	0	0	0	0	0	1	0	0	0	0	0	0	0	0	0	0	0	0	0	0	0	0	0	0	0	0	0
2015	2	0	0	0	0	0	0	0	0	0	2	0	0	0	0	0	0	0	0	0	0	0	0	0	0	0	0	0	0
2030	0	0	0	0	0	0	0	0	0	0	0	0	0	0	0	0	0	0	0	0	0	0	0	0	0	0	0	0	0
2045	1	0	0	0	0	0	0	1	0	0	0	0	0	0	0	0	0	0	0	0	0	0	0	0	0	0	0	0	0
2100	2	0	0	0	0	0	0	0	2	0	0	0	0	0	0	0	0	0	0	0	0	0	0	0	0	0	0	0	0
2115	0	0	0	0	0	0	0	0	0	0	0	0	0	0	0	0	0	0	0	0	0	0	0	0	0	0	0	0	0
2130	0	0	0	0	0	0	0	0	0	0	0	0	0	0	0	0	0	0	0	0	0	0	0	0	0	0	0	0	0
2145	2	0	0	0	0	0	1	1	0	0	0	0	0	0	0	0	0	0	0	0	0	0	0	0	0	0	0	0	0
2200	1	0	0	0	0	0	0	0	1	0	0	0	0	0	0	0	0	0	0	0	0	0	0	0	0	0	0	0	0
2215	0	0	0	0	0	0	0	0	0	0	0	0	0	0	0	0	0	0	0	0	0	0	0	0	0	0	0	0	0
2230	3	0	0	0	0	0	0	1	0	0	0	1	1	0	0	0	0	0	0	0	0	0	0	0	0	0	0	0	0
2245	1	0	0	0	0	0	0	0	1	0	0	0	0	0	0	0	0	0	0	0	0	0	0	0	0	0	0	0	0
2300	0	0	0	0	0	0	0	0	0	0	0	0	0	0	0	0	0	0	0	0	0	0	0	0	0	0	0	0	0
2315	2	0	0	0	0	0	0	0	1	0	0	0	0	0	1	0	0	0	0	0	0	0	0	0	0	0	0	0	0
2330	1	0	0	0	0	0	0	1	0	0	0	0	0	0	0	0	0	0	0	0	0	0	0	0	0	0	0	0	0
2345	0	0	0	0	0	0	0	0	0	0	0	0	0	0	0	0	0	0	0	0	0	0	0	0	0	0	0	0	0
07-19	**98**	**0**	**1**	**1**	**3**	**1**	**3**	**9**	**25**	**24**	**24**	**5**	**2**	**0**	**0**	**0**	**0**	**0**	**0**	**0**	**0**	**0**	**0**	**0**	**0**	**0**	**0**	**0**	**0**
06-22	**114**	**0**	**1**	**1**	**3**	**1**	**4**	**13**	**32**	**24**	**27**	**6**	**2**	**0**	**0**	**0**	**0**	**0**	**0**	**0**	**0**	**0**	**0**	**0**	**0**	**0**	**0**	**0**	**0**
06-00	**122**	**0**	**1**	**1**	**3**	**1**	**4**	**15**	**34**	**25**	**27**	**6**	**3**	**1**	**0**	**1**	**0**	**0**	**0**	**0**	**0**	**0**	**0**	**0**	**0**	**0**	**0**	**0**	**0**
00-00	**123**	**0**	**1**	**1**	**3**	**1**	**4**	**15**	**34**	**25**	**27**	**7**	**3**	**1**	**0**	**1**	**0**	**0**	**0**	**0**	**0**	**0**	**0**	**0**	**0**	**0**	**0**	**0**	**0**

Site 29
Location UNAMED ROAD - attached to TREE
Direction Eastbound

16 March 2025 **Sunday**

16557 / NEWARK - ON - TRENT
MARCH 2025
AUTOMATIC TRAFFIC COUNT

Time	Total	Speed Bins (mph)																												
		0 - 5	5 - 10	10 - 15	15 - 20	20 - 25	25 - 30	30 - 35	35 - 40	40 - 45	45 - 50	50 - 55	55 - 60	60 - 65	65 - 70	70 - 75	75 - 80	80 - 85	85 - 90	90 - 95	95 - 100	100 - 105	105 - 110	110 - 115	115 - 120	120 - 125	125 - 130	130 - 135	135 - 140
0000	0	0	0	0	0	0	0	0	0	0	0	0	0	0	0	0	0	0	0	0	0	0	0	0	0	0	0	0	0	0
0015	0	0	0	0	0	0	0	0	0	0	0	0	0	0	0	0	0	0	0	0	0	0	0	0	0	0	0	0	0	0
0030	1	0	0	0	0	0	0	0	1	0	0	0	0	0	0	0	0	0	0	0	0	0	0	0	0	0	0	0	0	0
0045	0	0	0	0	0	0	0	0	0	0	0	0	0	0	0	0	0	0	0	0	0	0	0	0	0	0	0	0	0	0
0100	0	0	0	0	0	0	0	0	0	0	0	0	0	0	0	0	0	0	0	0	0	0	0	0	0	0	0	0	0	0
0115	1	0	0	0	0	0	0	1	0	0	0	0	0	0	0	0	0	0	0	0	0	0	0	0	0	0	0	0	0	0
0130	0	0	0	0	0	0	0	0	0	0	0	0	0	0	0	0	0	0	0	0	0	0	0	0	0	0	0	0	0	0
0145	0	0	0	0	0	0	0	0	0	0	0	0	0	0	0	0	0	0	0	0	0	0	0	0	0	0	0	0	0	0
0200	0	0	0	0	0	0	0	0	0	0	0	0	0	0	0	0	0	0	0	0	0	0	0	0	0	0	0	0	0	0
0215	0	0	0	0	0	0	0	0	0	0	0	0	0	0	0	0	0	0	0	0	0	0	0	0	0	0	0	0	0	0
0230	0	0	0	0	0	0	0	0	0	0	0	0	0	0	0	0	0	0	0	0	0	0	0	0	0	0	0	0	0	0
0245	0	0	0	0	0	0	0	0	0	0	0	0	0	0	0	0	0	0	0	0	0	0	0	0	0	0	0	0	0	0
0300	0	0	0	0	0	0	0	0	0	0	0	0	0	0	0	0	0	0	0	0	0	0	0	0	0	0	0	0	0	0
0315	0	0	0	0	0	0	0	0	0	0	0	0	0	0	0	0	0	0	0	0	0	0	0	0	0	0	0	0	0	0
0330	0	0	0	0	0	0	0	0	0	0	0	0	0	0	0	0	0	0	0	0	0	0	0	0	0	0	0	0	0	0
0345	0	0	0	0	0	0	0	0	0	0	0	0	0	0	0	0	0	0	0	0	0	0	0	0	0	0	0	0	0	0
0400	1	0	0	0	0	0	0	0	1	0	0	0	0	0	0	0	0	0	0	0	0	0	0	0	0	0	0	0	0	0
0415	0	0	0	0	0	0	0	0	0	0	0	0	0	0	0	0	0	0	0	0	0	0	0	0	0	0	0	0	0	0
0430	0	0	0	0	0	0	0	0	0	0	0	0	0	0	0	0	0	0	0	0	0	0	0	0	0	0	0	0	0	0
0445	0	0	0	0	0	0	0	0	0	0	0	0	0	0	0	0	0	0	0	0	0	0	0	0	0	0	0	0	0	0
0500	0	0	0	0	0	0	0	0	0	0	0	0	0	0	0	0	0	0	0	0	0	0	0	0	0	0	0	0	0	0
0515	0	0	0	0	0	0	0	0	0	0	0	0	0	0	0	0	0	0	0	0	0	0	0	0	0	0	0	0	0	0
0530	0	0	0	0	0	0	0	0	0	0	0	0	0	0	0	0	0	0	0	0	0	0	0	0	0	0	0	0	0	0
0545	0	0	0	0	0	0	0	0	0	0	0	0	0	0	0	0	0	0	0	0	0	0	0	0	0	0	0	0	0	0
0600	0	0	0	0	0	0	0	0	0	0	0	0	0	0	0	0	0	0	0	0	0	0	0	0	0	0	0	0	0	0
0615	0	0	0	0	0	0	0	0	0	0	0	0	0	0	0	0	0	0	0	0	0	0	0	0	0	0	0	0	0	0
0630	1	0	0	0	0	0	0	0	1	0	0	0	0	0	0	0	0	0	0	0	0	0	0	0	0	0	0	0	0	0
0645	0	0	0	0	0	0	0	0	0	0	0	0	0	0	0	0	0	0	0	0	0	0	0	0	0	0	0	0	0	0
0700	1	0	0	0	0	0	0	1	0	0	0	0	0	0	0	0	0	0	0	0	0	0	0	0	0	0	0	0	0	0
0715	0	0	0	0	0	0	0	0	0	0	0	0	0	0	0	0	0	0	0	0	0	0	0	0	0	0	0	0	0	0
0730	0	0	0	0	0	0	0	0	0	0	0	0	0	0	0	0	0	0	0	0	0	0	0	0	0	0	0	0	0	0
0745	1	0	0	0	0	0	0	1	0	0	0	0	0	0	0	0	0	0	0	0	0	0	0	0	0	0	0	0	0	0
0800	3	0	0	0	0	0	0	0	0	2	1	0	0	0	0	0	0	0	0	0	0	0	0	0	0	0	0	0	0	0
0815	0	0	0	0	0	0	0	0	0	0	0	0	0	0	0	0	0	0	0	0	0	0	0	0	0	0	0	0	0	0
0830	0	0	0	0	0	0	0	0	0	0	0	0	0	0	0	0	0	0	0	0	0	0	0	0	0	0	0	0	0	0
0845	1	0	0	0	0	0	0	0	1	0	0	0	0	0	0	0	0	0	0	0	0	0	0	0	0	0	0	0	0	0
0900	1	0	0	0	0	0	0	0	0	1	0	0	0	0	0	0	0	0	0	0	0	0	0	0	0	0	0	0	0	0
0915	0	0	0	0	0	0	0	0	0	0	0	0	0	0	0	0	0	0	0	0	0	0	0	0	0	0	0	0	0	0
0930	3	0	0	0	0	0	0	0	1	1	1	0	0	0	0	0	0	0	0	0	0	0	0	0	0	0	0	0	0	0
0945	**4**	**0**	**0**	**0**	**0**	**0**	**0**	**0**	**3**	**0**	**1**	**0**	**0**	**0**	**0**	**0**	**0**	**0**	**0**	**0**	**0**	**0**	**0**	**0**	**0**	**0**	**0**	**0**	**0**	**0**
1000	0	0	0	0	0	0	0	0	0	0	0	0	0	0	0	0	0	0	0	0	0	0	0	0	0	0	0	0	0	0
1015	**4**	**0**	**0**	**0**	**0**	**1**	**0**	**2**	**1**	**0**	**0**	**0**	**0**	**0**	**0**	**0**	**0**	**0**	**0**	**0**	**0**	**0**	**0**	**0**	**0**	**0**	**0**	**0**	**0**	**0**
1030	**4**	**0**	**0**	**1**	**1**	**0**	**0**	**0**	**0**	**0**	**1**	**1**	**0**	**0**	**0**	**0**	**0**	**0**	**0**	**0**	**0**	**0**	**0**	**0**	**0**	**0**	**0**	**0**	**0**	**0**
1045	1	0	0	0	0	0	0	0	0	0	0	1	0	0	0	0	0	0	0	0	0	0	0	0	0	0	0	0	0	0
1100	2	0	0	0	0	0	0	1	0	1	0	0	0	0	0	0	0	0	0	0	0	0	0	0	0	0	0	0	0	0
1115	3	0	0	0	0	0	0	0	0	2	1	0	0	0	0	0	0	0	0	0	0	0	0	0	0	0	0	0	0	0
1130	**4**	**0**	**0**	**0**	**0**	**1**	**0**	**1**	**1**	**1**	**0**	**0**	**0**	**0**	**0**	**0**	**0**	**0**	**0**	**0**	**0**	**0**	**0**	**0**	**0**	**0**	**0**	**0**	**0**	**0**
1145	**4**	**0**	**0**	**1**	**0**	**0**	**0**	**1**	**1**	**1**	**0**	**0**	**0**	**0**	**0**	**0**	**0**	**0**	**0**	**0**	**0**	**0**	**0**	**0**	**0**	**0**	**0**	**0**	**0**	**0**
1200	**6**	**0**	**0**	**0**	**0**	**1**	**0**	**1**	**0**	**1**	**0**	**2**	**1**	**0**	**0**	**0**	**0**	**0**	**0**	**0**	**0**	**0**	**0**	**0**	**0**	**0**	**0**	**0**	**0**	**0**
1215	5	0	0	0	1	0	1	0	3	0	0	0	0	0	0	0	0	0	0	0	0	0	0	0	0	0	0	0	0	0
1230	3	0	0	0	0	0	0	0	0	1	2	0	0	0	0	0	0	0	0	0	0	0	0	0	0	0	0	0	0	0
1245	5	0	0	0	0	0	0	1	3	1	0	0	0	0	0	0	0	0	0	0	0	0	0	0	0	0	0	0	0	0
1300	4	0	0	0	0	0	0	1	0	1	2	0	0	0	0	0	0	0	0	0	0	0	0	0	0	0	0	0	0	0
1315	2	0	0	0	0	0	0	0	0	1	1	0	0	0	0	0	0	0	0	0	0	0	0	0	0	0	0	0	0	0
1330	3	0	0	0	0	0	0	0	1	0	2	0	0	0	0	0	0	0	0	0	0	0	0	0	0	0	0	0	0	0
1345	**6**	**0**	**0**	**0**	**1**	**0**	**0**	**1**	**0**	**2**	**2**	**0**	**0**	**0**	**0**	**0**	**0**	**0**	**0**	**0**	**0**	**0**	**0**	**0**	**0**	**0**	**0**	**0**	**0**	**0**
1400	2	0	0	0	0	0	0	0	1	1	0	0	0	0	0	0	0	0	0	0	0	0	0	0	0	0	0	0	0	0
1415	4	0	0	0	0	0	0	0	2	0	2	0	0	0	0	0	0	0	0	0	0	0	0	0	0	0	0	0	0	0
1430	2	0	0	0	0	0	0	0	1	1	0	0	0	0	0	0	0	0	0	0	0	0	0	0	0	0	0	0	0	0
1445	3	0	0	0	0	0	0	1	1	1	0	0	0	0	0	0	0	0	0	0	0	0	0	0	0	0	0	0	0	0
1500	3	0	0	0	0	0	1	0	1	0	1	0	0	0	0	0	0	0	0	0	0	0	0	0	0	0	0	0	0	0
1515	4	0	0	0	0	0	0	0	1	0	0	1	2	0	0	0	0	0	0	0	0	0	0	0	0	0	0	0	0	0
1530	3	0	0	1	0	0	0	0	0	1	1	0	0	0	0	0	0	0	0	0	0	0	0	0	0	0	0	0	0	0
1545	1	0	0	0	0	0	0	0	0	0	1	0	0	0	0	0	0	0	0	0	0	0	0	0	0	0	0	0	0	0
1600	2	0	0	0	0	0	0	0	1	0	0	1	0	0	0	0	0	0	0	0	0	0	0	0	0	0	0	0	0	0
1615	0	0	0	0	0	0	0	0	0	0	0	0	0	0	0	0	0	0	0	0	0	0	0	0	0	0	0	0	0	0
1630	0	0	0	0	0	0	0	0	0	0	0	0	0	0	0	0	0	0	0	0	0	0	0	0	0	0	0	0	0	0
1645	1	0	0	0	0	0	0	0	0	0	1	0	0	0	0	0	0	0	0	0	0	0	0	0	0	0	0	0	0	0
1700	0	0	0	0	0	0	0	0	0	0	0	0	0	0	0	0	0	0	0	0	0	0	0	0	0	0	0	0	0	0
1715	4	0	0	0	0	0	0	0	1	1	1	1	0	0	0	0	0	0	0	0	0	0	0	0	0	0	0	0	0	0
1730	2	0	0	0	0	0	0	1	0	0	1	0	0	0	0	0	0	0	0	0	0	0	0	0	0	0	0	0	0	0
1745	2	0	0	0	0	0	0	0	0	0	2	0	0	0	0	0	0	0	0	0	0	0	0	0	0	0	0	0	0	0
1800	2	0	0	0	0	0	0	0	0	2	0	0	0	0	0	0	0	0	0	0	0	0	0	0	0	0	0	0	0	0
1815	1	0	0	0	0	0	0	0	1	0	0	0	0	0	0	0	0	0	0	0	0	0	0	0	0	0	0	0	0	0
1830	2	0	0	0	0	0	0	0	1	0	0	1	0	0	0	0	0	0	0	0	0	0	0	0	0	0	0	0	0	0
1845	1	0	0	0	0	0	0	0	0	0	0	0	1	0	0	0	0	0	0	0	0	0	0	0	0	0	0	0	0	0
1900	0	0	0	0	0	0	0	0	0	0	0	0	0	0	0	0	0	0	0	0	0	0	0	0	0	0	0	0	0	0
1915	0	0	0	0	0	0	0	0	0	0	0	0	0	0	0	0	0	0	0	0	0	0	0	0	0	0	0	0	0	0
1930	0	0	0	0	0	0	0	0	0	0	0	0	0	0	0	0	0	0	0	0	0	0	0	0	0	0	0	0	0	0
1945	2	0	0	0	0	0	0	0	1	0	0	0	1	0	0	0	0	0	0	0	0	0	0	0	0	0	0	0	0	0
2000	2	0	0	0	0	0	0	0	1	0	0	1	0	0	0	0	0	0	0	0	0	0	0	0	0	0	0	0	0	0
2015	0	0	0	0	0	0	0	0	0	0	0	0	0	0	0	0	0	0	0	0	0	0	0	0	0	0	0	0	0	0
2030	0	0	0	0	0	0	0	0	0	0	0	0	0	0	0	0	0	0	0	0	0	0	0	0	0	0	0	0	0	0
2045	0	0	0	0	0	0	0	0	0	0	0	0	0	0	0	0	0	0	0	0	0	0	0	0	0	0	0	0	0	0
2100	0	0	0	0	0	0	0	0	0	0	0	0	0	0	0	0	0	0	0	0	0	0	0	0	0	0	0	0	0	0
2115	2	0	0	0	0	0	0	0	1	0	0	1	0	0	0	0	0	0	0	0	0	0	0	0	0	0	0	0	0	0
2130	0	0	0	0	0	0	0	0	0	0	0	0	0	0	0	0	0	0	0	0	0	0	0	0	0	0	0	0	0	0
2145	0	0	0	0	0	0	0	0	0	0	0	0	0	0	0	0	0	0	0	0	0	0	0	0	0	0	0	0	0	0
2200	0	0	0	0	0	0	0	0	0	0	0	0	0	0	0	0	0	0	0	0	0	0	0	0	0	0	0	0	0	0
2215	0	0	0	0	0	0	0	0	0	0	0	0	0	0	0	0	0	0	0	0	0	0	0	0	0	0	0	0	0	0
2230	0	0	0	0	0	0	0	0	0	0	0	0	0	0	0	0	0	0	0	0	0	0	0	0	0	0	0	0	0	0
2245	1	0	0	0	0	0	0	0	1	0	0	0	0	0	0	0	0	0	0	0	0	0	0	0	0	0	0	0	0	0
2300	0	0	0	0	0	0	0	0	0	0	0	0	0	0	0	0	0	0	0	0	0	0	0	0	0	0	0	0	0	0
2315	0	0	0	0	0	0	0	0	0	0	0	0	0	0	0	0	0	0	0	0	0	0	0	0	0	0	0	0	0	0
2330	0	0	0	0	0	0	0	0	0	0	0	0	0	0	0	0	0	0	0	0	0	0	0	0	0	0	0	0	0	0
2345	0	0	0	0	0	0	0	0	0	0	0	0	0	0	0	0	0	0	0	0	0	0	0	0	0	0	0	0	0	0
07-19	**109**	**0**	**0**	**3**	**3**	**3**	**2**	**13**	**26**	**23**	**24**	**8**	**4**	**0**	**0**	**0**	**0**	**0**	**0**	**0**	**0**	**0**	**0**	**0**	**0**	**0**	**0**	**0**	**0**	**0**
06-22	**116**	**0**	**0**	**3**	**3**	**3**	**2**	**13**	**30**	**23**	**24**	**10**	**5**	**0**	**0**	**0**	**0**	**0**	**0**	**0**	**0**	**0**	**0**	**0**	**0**	**0**	**0**	**0**	**0**	**0**
06-00	**117**	**0**	**0**	**3**	**3**	**3**	**2**	**13**	**31**	**23**	**24**	**10**	**5**	**0**	**0**	**0**	**0**	**0**	**0**	**0**	**0**	**0**	**0**	**0**	**0**	**0**	**0**	**0**	**0**	**0**
00-00	**120**	**0**	**0**	**3**	**3**	**3**	**2**	**14**	**33**	**23**	**24**	**10**	**5**	**0**	**0**	**0**	**0**	**0**	**0**	**0**	**0**	**0**	**0**	**0**	**0**	**0**	**0**	**0**	**0**	**0**

Site 29
Location UNAMED ROAD - attached to TREE
Direction Eastbound

16557 / NEWARK - ON - TRENT
MARCH 2025
AUTOMATIC TRAFFIC COUNT

17 March 2025 **Monday**

Time	Total	Speed Bins (mph)																												
		0 - 5	5 - 10	10 - 15	15 - 20	20 - 25	25 - 30	30 - 35	35 - 40	40 - 45	45 - 50	50 - 55	55 - 60	60 - 65	65 - 70	70 - 75	75 - 80	80 - 85	85 - 90	90 - 95	95 - 100	100 - 105	105 - 110	110 - 115	115 - 120	120 - 125	125 - 130	130 - 135	135 - 140
0000	0	0	0	0	0	0	0	0	0	0	0	0	0	0	0	0	0	0	0	0	0	0	0	0	0	0	0	0	0	0
0015	0	0	0	0	0	0	0	0	0	0	0	0	0	0	0	0	0	0	0	0	0	0	0	0	0	0	0	0	0	0
0030	0	0	0	0	0	0	0	0	0	0	0	0	0	0	0	0	0	0	0	0	0	0	0	0	0	0	0	0	0	0
0045	0	0	0	0	0	0	0	0	0	0	0	0	0	0	0	0	0	0	0	0	0	0	0	0	0	0	0	0	0	0
0100	0	0	0	0	0	0	0	0	0	0	0	0	0	0	0	0	0	0	0	0	0	0	0	0	0	0	0	0	0	0
0115	0	0	0	0	0	0	0	0	0	0	0	0	0	0	0	0	0	0	0	0	0	0	0	0	0	0	0	0	0	0
0130	0	0	0	0	0	0	0	0	0	0	0	0	0	0	0	0	0	0	0	0	0	0	0	0	0	0	0	0	0	0
0145	0	0	0	0	0	0	0	0	0	0	0	0	0	0	0	0	0	0	0	0	0	0	0	0	0	0	0	0	0	0
0200	0	0	0	0	0	0	0	0	0	0	0	0	0	0	0	0	0	0	0	0	0	0	0	0	0	0	0	0	0	0
0215	0	0	0	0	0	0	0	0	0	0	0	0	0	0	0	0	0	0	0	0	0	0	0	0	0	0	0	0	0	0
0230	0	0	0	0	0	0	0	0	0	0	0	0	0	0	0	0	0	0	0	0	0	0	0	0	0	0	0	0	0	0
0245	0	0	0	0	0	0	0	0	0	0	0	0	0	0	0	0	0	0	0	0	0	0	0	0	0	0	0	0	0	0
0300	0	0	0	0	0	0	0	0	0	0	0	0	0	0	0	0	0	0	0	0	0	0	0	0	0	0	0	0	0	0
0315	0	0	0	0	0	0	0	0	0	0	0	0	0	0	0	0	0	0	0	0	0	0	0	0	0	0	0	0	0	0
0330	0	0	0	0	0	0	0	0	0	0	0	0	0	0	0	0	0	0	0	0	0	0	0	0	0	0	0	0	0	0
0345	0	0	0	0	0	0	0	0	0	0	0	0	0	0	0	0	0	0	0	0	0	0	0	0	0	0	0	0	0	0
0400	0	0	0	0	0	0	0	0	0	0	0	0	0	0	0	0	0	0	0	0	0	0	0	0	0	0	0	0	0	0
0415	0	0	0	0	0	0	0	0	0	0	0	0	0	0	0	0	0	0	0	0	0	0	0	0	0	0	0	0	0	0
0430	0	0	0	0	0	0	0	0	0	0	0	0	0	0	0	0	0	0	0	0	0	0	0	0	0	0	0	0	0	0
0445	1	0	0	0	0	0	0	0	0	0	1	0	0	0	0	0	0	0	0	0	0	0	0	0	0	0	0	0	0	0
0500	0	0	0	0	0	0	0	0	0	0	0	0	0	0	0	0	0	0	0	0	0	0	0	0	0	0	0	0	0	0
0515	0	0	0	0	0	0	0	0	0	0	0	0	0	0	0	0	0	0	0	0	0	0	0	0	0	0	0	0	0	0
0530	0	0	0	0	0	0	0	0	0	0	0	0	0	0	0	0	0	0	0	0	0	0	0	0	0	0	0	0	0	0
0545	0	0	0	0	0	0	0	0	0	0	0	0	0	0	0	0	0	0	0	0	0	0	0	0	0	0	0	0	0	0
0600	0	0	0	0	0	0	0	0	0	0	0	0	0	0	0	0	0	0	0	0	0	0	0	0	0	0	0	0	0	0
0615	1	0	0	0	0	0	0	0	1	0	0	0	0	0	0	0	0	0	0	0	0	0	0	0	0	0	0	0	0	0
0630	1	0	0	0	0	0	0	0	0	0	1	0	0	0	0	0	0	0	0	0	0	0	0	0	0	0	0	0	0	0
0645	0	0	0	0	0	0	0	0	0	0	0	0	0	0	0	0	0	0	0	0	0	0	0	0	0	0	0	0	0	0
0700	0	0	0	0	0	0	0	0	0	0	0	0	0	0	0	0	0	0	0	0	0	0	0	0	0	0	0	0	0	0
0715	3	0	0	0	0	0	0	0	0	2	1	0	0	0	0	0	0	0	0	0	0	0	0	0	0	0	0	0	0	0
0730	2	0	0	0	0	0	0	0	0	1	1	0	0	0	0	0	0	0	0	0	0	0	0	0	0	0	0	0	0	0
0745	3	0	0	0	0	0	0	0	2	0	1	0	0	0	0	0	0	0	0	0	0	0	0	0	0	0	0	0	0	0
0800	3	0	0	0	0	0	0	1	0	0	2	0	0	0	0	0	0	0	0	0	0	0	0	0	0	0	0	0	0	0
0815	5	0	0	0	0	0	0	1	1	1	2	0	0	0	0	0	0	0	0	0	0	0	0	0	0	0	0	0	0	0
0830	5	0	0	0	0	0	0	0	2	2	0	1	0	0	0	0	0	0	0	0	0	0	0	0	0	0	0	0	0	0
0845	**6**	**0**	**0**	**0**	**0**	**0**	**0**	**0**	**3**	**1**	**1**	**1**	**0**	**0**	**0**	**0**	**0**	**0**	**0**	**0**	**0**	**0**	**0**	**0**	**0**	**0**	**0**	**0**	**0**	**0**
0900	3	0	0	0	0	0	0	1	1	1	0	0	0	0	0	0	0	0	0	0	0	0	0	0	0	0	0	0	0	0
0915	1	0	0	0	0	0	0	0	0	0	1	0	0	0	0	0	0	0	0	0	0	0	0	0	0	0	0	0	0	0
0930	4	0	0	0	0	0	0	1	0	2	1	0	0	0	0	0	0	0	0	0	0	0	0	0	0	0	0	0	0	0
0945	4	0	0	0	0	0	0	0	2	2	0	0	0	0	0	0	0	0	0	0	0	0	0	0	0	0	0	0	0	0
1000	2	0	0	0	0	0	0	0	0	1	1	0	0	0	0	0	0	0	0	0	0	0	0	0	0	0	0	0	0	0
1015	1	0	0	0	0	0	0	1	0	0	0	0	0	0	0	0	0	0	0	0	0	0	0	0	0	0	0	0	0	0
1030	3	0	0	0	0	0	0	1	0	1	0	1	0	0	0	0	0	0	0	0	0	0	0	0	0	0	0	0	0	0
1045	1	0	0	0	0	0	0	0	0	1	0	0	0	0	0	0	0	0	0	0	0	0	0	0	0	0	0	0	0	0
1100	0	0	0	0	0	0	0	0	0	0	0	0	0	0	0	0	0	0	0	0	0	0	0	0	0	0	0	0	0	0
1115	3	0	0	0	0	0	1	0	2	0	0	0	0	0	0	0	0	0	0	0	0	0	0	0	0	0	0	0	0	0
1130	3	0	0	0	0	0	1	1	1	0	0	0	0	0	0	0	0	0	0	0	0	0	0	0	0	0	0	0	0	0
1145	2	0	0	0	0	0	0	0	0	2	0	0	0	0	0	0	0	0	0	0	0	0	0	0	0	0	0	0	0	0
1200	1	0	0	0	0	0	0	0	0	0	0	1	0	0	0	0	0	0	0	0	0	0	0	0	0	0	0	0	0	0
1215	6	0	0	0	0	0	0	0	0	6	0	0	0	0	0	0	0	0	0	0	0	0	0	0	0	0	0	0	0	0
1230	2	0	0	0	0	0	0	0	0	0	1	1	0	0	0	0	0	0	0	0	0	0	0	0	0	0	0	0	0	0
1245	1	0	0	0	0	0	0	0	1	0	0	0	0	0	0	0	0	0	0	0	0	0	0	0	0	0	0	0	0	0
1300	1	0	0	0	0	0	0	1	0	0	0	0	0	0	0	0	0	0	0	0	0	0	0	0	0	0	0	0	0	0
1315	5	0	0	0	0	0	1	0	2	1	1	0	0	0	0	0	0	0	0	0	0	0	0	0	0	0	0	0	0	0
1330	1	0	0	0	0	0	0	1	0	0	0	0	0	0	0	0	0	0	0	0	0	0	0	0	0	0	0	0	0	0
1345	5	0	0	0	0	1	0	0	3	1	0	0	0	0	0	0	0	0	0	0	0	0	0	0	0	0	0	0	0	0
1400	3	0	0	0	0	0	1	1	0	0	1	0	0	0	0	0	0	0	0	0	0	0	0	0	0	0	0	0	0	0
1415	2	0	0	0	0	0	0	0	0	2	0	0	0	0	0	0	0	0	0	0	0	0	0	0	0	0	0	0	0	0
1430	1	0	0	0	1	0	0	0	0	0	0	0	0	0	0	0	0	0	0	0	0	0	0	0	0	0	0	0	0	0
1445	2	0	0	0	0	0	0	0	0	2	0	0	0	0	0	0	0	0	0	0	0	0	0	0	0	0	0	0	0	0
1500	3	0	0	0	0	0	0	0	0	2	1	0	0	0	0	0	0	0	0	0	0	0	0	0	0	0	0	0	0	0
1515	4	0	0	0	0	0	1	1	1	0	1	0	0	0	0	0	0	0	0	0	0	0	0	0	0	0	0	0	0	0
1530	6	0	0	0	0	0	0	0	1	2	3	0	0	0	0	0	0	0	0	0	0	0	0	0	0	0	0	0	0	0
1545	2	0	0	0	0	0	0	1	0	0	1	0	0	0	0	0	0	0	0	0	0	0	0	0	0	0	0	0	0	0
1600	1	0	0	0	0	0	0	0	0	1	0	0	0	0	0	0	0	0	0	0	0	0	0	0	0	0	0	0	0	0
1615	3	0	0	0	0	0	0	0	0	1	0	1	1	0	0	0	0	0	0	0	0	0	0	0	0	0	0	0	0	0
1630	5	0	0	0	0	0	0	2	1	2	0	0	0	0	0	0	0	0	0	0	0	0	0	0	0	0	0	0	0	0
1645	2	0	0	0	0	0	0	0	1	0	1	0	0	0	0	0	0	0	0	0	0	0	0	0	0	0	0	0	0	0
1700	2	0	0	0	0	0	0	0	2	0	0	0	0	0	0	0	0	0	0	0	0	0	0	0	0	0	0	0	0	0
1715	8	0	0	0	0	0	0	0	1	6	0	1	0	0	0	0	0	0	0	0	0	0	0	0	0	0	0	0	0	0
1730	**11**	**0**	**0**	**1**	**0**	**2**	**0**	**0**	**3**	**2**	**3**	**0**	**0**	**0**	**0**	**0**	**0**	**0**	**0**	**0**	**0**	**0**	**0**	**0**	**0**	**0**	**0**	**0**	**0**	**0**
1745	3	0	0	0	0	0	0	0	0	0	2	0	1	0	0	0	0	0	0	0	0	0	0	0	0	0	0	0	0	0
1800	4	0	0	0	0	0	1	0	1	2	0	0	0	0	0	0	0	0	0	0	0	0	0	0	0	0	0	0	0	0
1815	4	0	0	0	0	0	0	0	1	2	0	1	0	0	0	0	0	0	0	0	0	0	0	0	0	0	0	0	0	0
1830	0	0	0	0	0	0	0	0	0	0	0	0	0	0	0	0	0	0	0	0	0	0	0	0	0	0	0	0	0	0
1845	4	0	0	0	0	0	0	1	0	2	1	0	0	0	0	0	0	0	0	0	0	0	0	0	0	0	0	0	0	0
1900	1	0	0	0	0	0	0	0	0	1	0	0	0	0	0	0	0	0	0	0	0	0	0	0	0	0	0	0	0	0
1915	3	0	0	0	0	0	0	0	1	2	0	0	0	0	0	0	0	0	0	0	0	0	0	0	0	0	0	0	0	0
1930	3	0	0	0	0	0	0	0	0	3	0	0	0	0	0	0	0	0	0	0	0	0	0	0	0	0	0	0	0	0
1945	0	0	0	0	0	0	0	0	0	0	0	0	0	0	0	0	0	0	0	0	0	0	0	0	0	0	0	0	0	0
2000	0	0	0	0	0	0	0	0	0	0	0	0	0	0	0	0	0	0	0	0	0	0	0	0	0	0	0	0	0	0
2015	0	0	0	0	0	0	0	0	0	0	0	0	0	0	0	0	0	0	0	0	0	0	0	0	0	0	0	0	0	0
2030	1	0	0	0	0	0	0	0	0	0	1	0	0	0	0	0	0	0	0	0	0	0	0	0	0	0	0	0	0	0
2045	2	0	0	0	0	0	0	0	1	1	0	0	0	0	0	0	0	0	0	0	0	0	0	0	0	0	0	0	0	0
2100	0	0	0	0	0	0	0	0	0	0	0	0	0	0	0	0	0	0	0	0	0	0	0	0	0	0	0	0	0	0
2115	3	0	0	0	0	0	1	1	0	1	0	0	0	0	0	0	0	0	0	0	0	0	0	0	0	0	0	0	0	0
2130	0	0	0	0	0	0	0	0	0	0	0	0	0	0	0	0	0	0	0	0	0	0	0	0	0	0	0	0	0	0
2145	2	0	0	0	0	0	0	0	1	1	0	0	0	0	0	0	0	0	0	0	0	0	0	0	0	0	0	0	0	0
2200	0	0	0	0	0	0	0	0	0	0	0	0	0	0	0	0	0	0	0	0	0	0	0	0	0	0	0	0	0	0
2215	0	0	0	0	0	0	0	0	0	0	0	0	0	0	0	0	0	0	0	0	0	0	0	0	0	0	0	0	0	0
2230	0	0	0	0	0	0	0	0	0	0	0	0	0	0	0	0	0	0	0	0	0	0	0	0	0	0	0	0	0	0
2245	0	0	0	0	0	0	0	0	0	0	0	0	0	0	0	0	0	0	0	0	0	0	0	0	0	0	0	0	0	0
2300	0	0	0	0	0	0	0	0	0	0	0	0	0	0	0	0	0	0	0	0	0	0	0	0	0	0	0	0	0	0
2315	0	0	0	0	0	0	0	0	0	0	0	0	0	0	0	0	0	0	0	0	0	0	0	0	0	0	0	0	0	0
2330	0	0	0	0	0	0	0	0	0	0	0	0	0	0	0	0	0	0	0	0	0	0	0	0	0	0	0	0	0	0
2345	0	0	0	0	0	0	0	0	0	0	0	0	0	0	0	0	0	0	0	0	0	0	0	0	0	0	0	0	0	0
07-19	**146**	**0**	**0**	**1**	**1**	**3**	**6**	**15**	**32**	**51**	**27**	**8**	**2**	**0**	**0**	**0**	**0**	**0**	**0**	**0**	**0**	**0**	**0**	**0**	**0**	**0**	**0**	**0**	**0**	**0**
06-22	**163**	**0**	**0**	**1**	**1**	**3**	**7**	**16**	**36**	**60**	**29**	**8**	**2**	**0**	**0**	**0**	**0**	**0**	**0**	**0**	**0**	**0**	**0**	**0**	**0**	**0**	**0**	**0**	**0**	**0**
06-00	**163**	**0**	**0**	**1**	**1**	**3**	**7**	**16**	**36**	**60**	**29**	**8**	**2**	**0**	**0**	**0**	**0**	**0**	**0**	**0**	**0**	**0**	**0**	**0**	**0**	**0**	**0**	**0**	**0**	**0**
00-00	**164**	**0**	**0**	**1**	**1**	**3**	**7**	**16**	**36**	**60**	**29**	**9**	**2**	**0**	**0**	**0**	**0**	**0**	**0**	**0**	**0**	**0**	**0**	**0**	**0**	**0**	**0**	**0**	**0**	**0**

Site 29
Location UNAMED ROAD - attached to TREE
Direction Eastbound
18 March 2025 Tuesday

16557 / NEWARK - ON - TRENT
MARCH 2025
AUTOMATIC TRAFFIC COUNT

Time	Total	Speed Bins (mph)																												
		0 - 5	5 - 10	10 - 15	15 - 20	20 - 25	25 - 30	30 - 35	35 - 40	40 - 45	45 - 50	50 - 55	55 - 60	60 - 65	65 - 70	70 - 75	75 - 80	80 - 85	85 - 90	90 - 95	95 - 100	100 - 105	105 - 110	110 - 115	115 - 120	120 - 125	125 - 130	130 - 135	135 - 140
0000	0	0	0	0	0	0	0	0	0	0	0	0	0	0	0	0	0	0	0	0	0	0	0	0	0	0	0	0	0	0
0015	0	0	0	0	0	0	0	0	0	0	0	0	0	0	0	0	0	0	0	0	0	0	0	0	0	0	0	0	0	0
0030	0	0	0	0	0	0	0	0	0	0	0	0	0	0	0	0	0	0	0	0	0	0	0	0	0	0	0	0	0	0
0045	0	0	0	0	0	0	0	0	0	0	0	0	0	0	0	0	0	0	0	0	0	0	0	0	0	0	0	0	0	0
0100	0	0	0	0	0	0	0	0	0	0	0	0	0	0	0	0	0	0	0	0	0	0	0	0	0	0	0	0	0	0
0115	0	0	0	0	0	0	0	0	0	0	0	0	0	0	0	0	0	0	0	0	0	0	0	0	0	0	0	0	0	0
0130	0	0	0	0	0	0	0	0	0	0	0	0	0	0	0	0	0	0	0	0	0	0	0	0	0	0	0	0	0	0
0145	0	0	0	0	0	0	0	0	0	0	0	0	0	0	0	0	0	0	0	0	0	0	0	0	0	0	0	0	0	0
0200	1	0	0	0	0	0	1	0	0	0	0	0	0	0	0	0	0	0	0	0	0	0	0	0	0	0	0	0	0	0
0215	0	0	0	0	0	0	0	0	0	0	0	0	0	0	0	0	0	0	0	0	0	0	0	0	0	0	0	0	0	0
0230	0	0	0	0	0	0	0	0	0	0	0	0	0	0	0	0	0	0	0	0	0	0	0	0	0	0	0	0	0	0
0245	0	0	0	0	0	0	0	0	0	0	0	0	0	0	0	0	0	0	0	0	0	0	0	0	0	0	0	0	0	0
0300	0	0	0	0	0	0	0	0	0	0	0	0	0	0	0	0	0	0	0	0	0	0	0	0	0	0	0	0	0	0
0315	1	0	0	0	0	0	0	0	0	1	0	0	0	0	0	0	0	0	0	0	0	0	0	0	0	0	0	0	0	0
0330	0	0	0	0	0	0	0	0	0	0	0	0	0	0	0	0	0	0	0	0	0	0	0	0	0	0	0	0	0	0
0345	0	0	0	0	0	0	0	0	0	0	0	0	0	0	0	0	0	0	0	0	0	0	0	0	0	0	0	0	0	0
0400	0	0	0	0	0	0	0	0	0	0	0	0	0	0	0	0	0	0	0	0	0	0	0	0	0	0	0	0	0	0
0415	0	0	0	0	0	0	0	0	0	0	0	0	0	0	0	0	0	0	0	0	0	0	0	0	0	0	0	0	0	0
0430	0	0	0	0	0	0	0	0	0	0	0	0	0	0	0	0	0	0	0	0	0	0	0	0	0	0	0	0	0	0
0445	0	0	0	0	0	0	0	0	0	0	0	0	0	0	0	0	0	0	0	0	0	0	0	0	0	0	0	0	0	0
0500	0	0	0	0	0	0	0	0	0	0	0	0	0	0	0	0	0	0	0	0	0	0	0	0	0	0	0	0	0	0
0515	0	0	0	0	0	0	0	0	0	0	0	0	0	0	0	0	0	0	0	0	0	0	0	0	0	0	0	0	0	0
0530	0	0	0	0	0	0	0	0	0	0	0	0	0	0	0	0	0	0	0	0	0	0	0	0	0	0	0	0	0	0
0545	0	0	0	0	0	0	0	0	0	0	0	0	0	0	0	0	0	0	0	0	0	0	0	0	0	0	0	0	0	0
0600	1	0	0	0	0	0	0	0	0	0	1	0	0	0	0	0	0	0	0	0	0	0	0	0	0	0	0	0	0	0
0615	0	0	0	0	0	0	0	0	0	0	0	0	0	0	0	0	0	0	0	0	0	0	0	0	0	0	0	0	0	0
0630	1	0	0	0	0	0	0	0	0	0	1	0	0	0	0	0	0	0	0	0	0	0	0	0	0	0	0	0	0	0
0645	0	0	0	0	0	0	0	0	0	0	0	0	0	0	0	0	0	0	0	0	0	0	0	0	0	0	0	0	0	0
0700	1	0	0	0	0	0	0	0	0	0	1	0	0	0	0	0	0	0	0	0	0	0	0	0	0	0	0	0	0	0
0715	3	0	0	0	0	0	0	0	0	2	0	1	0	0	0	0	0	0	0	0	0	0	0	0	0	0	0	0	0	0
0730	2	0	0	0	0	0	0	0	0	1	1	0	0	0	0	0	0	0	0	0	0	0	0	0	0	0	0	0	0	0
0745	2	0	0	0	0	0	0	2	0	0	0	0	0	0	0	0	0	0	0	0	0	0	0	0	0	0	0	0	0	0
0800	**7**	**0**	**0**	**0**	**0**	**0**	**0**	**2**	**3**	**1**	**0**	**1**	**0**	**0**	**0**	**0**	**0**	**0**	**0**	**0**	**0**	**0**	**0**	**0**	**0**	**0**	**0**	**0**	**0**	**0**
0815	2	0	0	0	0	0	0	0	1	0	1	0	0	0	0	0	0	0	0	0	0	0	0	0	0	0	0	0	0	0
0830	6	0	0	0	0	0	1	1	0	1	2	0	1	0	0	0	0	0	0	0	0	0	0	0	0	0	0	0	0	0
0845	3	0	0	0	0	0	0	0	1	1	0	1	0	0	0	0	0	0	0	0	0	0	0	0	0	0	0	0	0	0
0900	1	0	0	0	0	0	0	0	0	0	0	1	0	0	0	0	0	0	0	0	0	0	0	0	0	0	0	0	0	0
0915	2	0	0	0	0	0	0	0	1	0	0	1	0	0	0	0	0	0	0	0	0	0	0	0	0	0	0	0	0	0
0930	4	0	0	0	0	0	1	1	0	1	1	0	0	0	0	0	0	0	0	0	0	0	0	0	0	0	0	0	0	0
0945	1	0	0	0	0	0	0	0	0	1	0	0	0	0	0	0	0	0	0	0	0	0	0	0	0	0	0	0	0	0
1000	4	0	0	0	0	1	0	0	1	1	1	0	0	0	0	0	0	0	0	0	0	0	0	0	0	0	0	0	0	0
1015	2	0	0	0	0	0	0	0	0	0	2	0	0	0	0	0	0	0	0	0	0	0	0	0	0	0	0	0	0	0
1030	2	0	0	0	0	0	0	0	1	1	0	0	0	0	0	0	0	0	0	0	0	0	0	0	0	0	0	0	0	0
1045	2	0	0	0	0	1	0	0	1	0	0	0	0	0	0	0	0	0	0	0	0	0	0	0	0	0	0	0	0	0
1100	2	0	0	0	0	0	1	0	0	0	0	1	0	0	0	0	0	0	0	0	0	0	0	0	0	0	0	0	0	0
1115	0	0	0	0	0	0	0	0	0	0	0	0	0	0	0	0	0	0	0	0	0	0	0	0	0	0	0	0	0	0
1130	2	0	0	0	0	0	0	0	1	1	0	0	0	0	0	0	0	0	0	0	0	0	0	0	0	0	0	0	0	0
1145	3	0	0	0	0	0	0	0	2	1	0	0	0	0	0	0	0	0	0	0	0	0	0	0	0	0	0	0	0	0
1200	5	0	0	0	0	0	1	1	2	0	0	1	0	0	0	0	0	0	0	0	0	0	0	0	0	0	0	0	0	0
1215	2	0	0	0	0	0	0	0	1	0	1	0	0	0	0	0	0	0	0	0	0	0	0	0	0	0	0	0	0	0
1230	1	0	0	0	0	0	1	0	0	0	0	0	0	0	0	0	0	0	0	0	0	0	0	0	0	0	0	0	0	0
1245	0	0	0	0	0	0	0	0	0	0	0	0	0	0	0	0	0	0	0	0	0	0	0	0	0	0	0	0	0	0
1300	3	0	0	0	0	0	0	0	0	1	2	0	0	0	0	0	0	0	0	0	0	0	0	0	0	0	0	0	0	0
1315	5	0	0	0	0	1	1	0	0	1	2	0	0	0	0	0	0	0	0	0	0	0	0	0	0	0	0	0	0	0
1330	3	0	0	0	0	0	1	1	0	0	1	0	0	0	0	0	0	0	0	0	0	0	0	0	0	0	0	0	0	0
1345	2	0	0	0	0	0	0	0	1	1	0	0	0	0	0	0	0	0	0	0	0	0	0	0	0	0	0	0	0	0
1400	4	0	0	0	0	0	0	0	2	0	2	0	0	0	0	0	0	0	0	0	0	0	0	0	0	0	0	0	0	0
1415	3	0	0	0	0	1	0	1	0	1	0	0	0	0	0	0	0	0	0	0	0	0	0	0	0	0	0	0	0	0
1430	1	0	0	0	0	0	0	1	0	0	0	0	0	0	0	0	0	0	0	0	0	0	0	0	0	0	0	0	0	0
1445	4	0	0	0	0	0	0	2	0	2	0	0	0	0	0	0	0	0	0	0	0	0	0	0	0	0	0	0	0	0
1500	2	0	0	0	0	0	0	0	1	1	0	0	0	0	0	0	0	0	0	0	0	0	0	0	0	0	0	0	0	0
1515	4	0	0	0	0	0	1	0	0	1	1	1	0	0	0	0	0	0	0	0	0	0	0	0	0	0	0	0	0	0
1530	4	0	0	1	0	0	0	0	1	2	0	0	0	0	0	0	0	0	0	0	0	0	0	0	0	0	0	0	0	0
1545	4	0	0	0	0	0	1	0	2	1	0	0	0	0	0	0	0	0	0	0	0	0	0	0	0	0	0	0	0	0
1600	1	0	0	0	0	0	0	0	1	0	0	0	0	0	0	0	0	0	0	0	0	0	0	0	0	0	0	0	0	0
1615	3	0	0	0	0	0	0	0	1	0	1	1	0	0	0	0	0	0	0	0	0	0	0	0	0	0	0	0	0	0
1630	3	0	0	0	0	1	0	0	1	1	0	0	0	0	0	0	0	0	0	0	0	0	0	0	0	0	0	0	0	0
1645	5	0	0	0	0	0	0	1	1	3	0	0	0	0	0	0	0	0	0	0	0	0	0	0	0	0	0	0	0	0
1700	3	0	0	0	0	1	0	0	0	1	1	0	0	0	0	0	0	0	0	0	0	0	0	0	0	0	0	0	0	0
1715	7	0	0	0	0	0	0	0	2	2	3	0	0	0	0	0	0	0	0	0	0	0	0	0	0	0	0	0	0	0
1730	3	0	0	0	0	0	0	0	0	0	2	1	0	0	0	0	0	0	0	0	0	0	0	0	0	0	0	0	0	0
1745	4	0	0	0	0	0	0	0	1	1	1	1	0	0	0	0	0	0	0	0	0	0	0	0	0	0	0	0	0	0
1800	**8**	**0**	**0**	**0**	**0**	**0**	**0**	**1**	**2**	**1**	**3**	**0**	**1**	**0**	**0**	**0**	**0**	**0**	**0**	**0**	**0**	**0**	**0**	**0**	**0**	**0**	**0**	**0**	**0**	**0**
1815	3	0	0	0	0	0	0	1	1	1	0	0	0	0	0	0	0	0	0	0	0	0	0	0	0	0	0	0	0	0
1830	1	0	0	0	0	0	0	0	0	1	0	0	0	0	0	0	0	0	0	0	0	0	0	0	0	0	0	0	0	0
1845	4	0	0	0	0	0	0	0	2	1	0	1	0	0	0	0	0	0	0	0	0	0	0	0	0	0	0	0	0	0
1900	1	0	0	0	0	0	0	0	0	0	1	0	0	0	0	0	0	0	0	0	0	0	0	0	0	0	0	0	0	0
1915	2	0	0	0	0	0	0	0	0	1	1	0	0	0	0	0	0	0	0	0	0	0	0	0	0	0	0	0	0	0
1930	3	0	0	0	0	0	1	0	2	0	0	0	0	0	0	0	0	0	0	0	0	0	0	0	0	0	0	0	0	0
1945	1	0	0	0	0	0	0	0	0	0	0	1	0	0	0	0	0	0	0	0	0	0	0	0	0	0	0	0	0	0
2000	3	0	0	0	0	0	0	1	0	1	0	1	0	0	0	0	0	0	0	0	0	0	0	0	0	0	0	0	0	0
2015	4	0	0	0	0	0	0	0	2	1	1	0	0	0	0	0	0	0	0	0	0	0	0	0	0	0	0	0	0	0
2030	0	0	0	0	0	0	0	0	0	0	0	0	0	0	0	0	0	0	0	0	0	0	0	0	0	0	0	0	0	0
2045	1	0	0	0	0	0	0	0	0	1	0	0	0	0	0	0	0	0	0	0	0	0	0	0	0	0	0	0	0	0
2100	1	0	0	0	0	0	1	0	0	0	0	0	0	0	0	0	0	0	0	0	0	0	0	0	0	0	0	0	0	0
2115	0	0	0	0	0	0	0	0	0	0	0	0	0	0	0	0	0	0	0	0	0	0	0	0	0	0	0	0	0	0
2130	0	0	0	0	0	0	0	0	0	0	0	0	0	0	0	0	0	0	0	0	0	0	0	0	0	0	0	0	0	0
2145	1	0	0	0	0	0	0	0	0	0	1	0	0	0	0	0	0	0	0	0	0	0	0	0	0	0	0	0	0	0
2200	0	0	0	0	0	0	0	0	0	0	0	0	0	0	0	0	0	0	0	0	0	0	0	0	0	0	0	0	0	0
2215	0	0	0	0	0	0	0	0	0	0	0	0	0	0	0	0	0	0	0	0	0	0	0	0	0	0	0	0	0	0
2230	1	0	0	0	0	0	0	0	0	0	1	0	0	0	0	0	0	0	0	0	0	0	0	0	0	0	0	0	0	0
2245	0	0	0	0	0	0	0	0	0	0	0	0	0	0	0	0	0	0	0	0	0	0	0	0	0	0	0	0	0	0
2300	0	0	0	0	0	0	0	0	0	0	0	0	0	0	0	0	0	0	0	0	0	0	0	0	0	0	0	0	0	0
2315	0	0	0	0	0	0	0	0	0	0	0	0	0	0	0	0	0	0	0	0	0	0	0	0	0	0	0	0	0	0
2330	1	0	0	0	0	0	0	0	0	0	1	0	0	0	0	0	0	0	0	0	0	0	0	0	0	0	0	0	0	0
2345	0	0	0	0	0	0	0	0	0	0	0	0	0	0	0	0	0	0	0	0	0	0	0	0	0	0	0	0	0	0
07-19	**143**	**0**	**0**	**1**	**0**	**6**	**9**	**15**	**34**	**35**	**29**	**12**	**2**	**0**	**0**	**0**	**0**	**0**	**0**	**0**	**0**	**0**	**0**	**0**	**0**	**0**	**0**	**0**	**0**	**0**
06-22	**162**	**0**	**0**	**1**	**0**	**6**	**11**	**16**	**38**	**39**	**34**	**14**	**3**	**0**	**0**	**0**	**0**	**0**	**0**	**0**	**0**	**0**	**0**	**0**	**0**	**0**	**0**	**0**	**0**	**0**
06-00	**164**	**0**	**0**	**1**	**0**	**6**	**11**	**16**	**38**	**39**	**36**	**14**	**3**	**0**	**0**	**0**	**0**	**0**	**0**	**0**	**0**	**0**	**0**	**0**	**0**	**0**	**0**	**0**	**0**	**0**
00-00	**166**	**0**	**0**	**1**	**0**	**6**	**12**	**16**	**38**	**39**	**37**	**14**	**3**	**0**	**0**	**0**	**0**	**0**	**0**	**0**	**0**	**0**	**0**	**0**	**0**	**0**	**0**	**0**	**0**	**0**

Site 29
Location UNAMED ROAD - attached to TREE
Direction Eastbound
19 March 2025 Wednesday

16557 / NEWARK - ON - TRENT
MARCH 2025
AUTOMATIC TRAFFIC COUNT

Time	Total	Speed Bins (mph)																												
		0 - 5	5 - 10	10 - 15	15 - 20	20 - 25	25 - 30	30 - 35	35 - 40	40 - 45	45 - 50	50 - 55	55 - 60	60 - 65	65 - 70	70 - 75	75 - 80	80 - 85	85 - 90	90 - 95	95 - 100	100 - 105	105 - 110	110 - 115	115 - 120	120 - 125	125 - 130	130 - 135	135 - 140
0000	0	0	0	0	0	0	0	0	0	0	0	0	0	0	0	0	0	0	0	0	0	0	0	0	0	0	0	0	0	0
0015	0	0	0	0	0	0	0	0	0	0	0	0	0	0	0	0	0	0	0	0	0	0	0	0	0	0	0	0	0	0
0030	0	0	0	0	0	0	0	0	0	0	0	0	0	0	0	0	0	0	0	0	0	0	0	0	0	0	0	0	0	0
0045	0	0	0	0	0	0	0	0	0	0	0	0	0	0	0	0	0	0	0	0	0	0	0	0	0	0	0	0	0	0
0100	0	0	0	0	0	0	0	0	0	0	0	0	0	0	0	0	0	0	0	0	0	0	0	0	0	0	0	0	0	0
0115	0	0	0	0	0	0	0	0	0	0	0	0	0	0	0	0	0	0	0	0	0	0	0	0	0	0	0	0	0	0
0130	0	0	0	0	0	0	0	0	0	0	0	0	0	0	0	0	0	0	0	0	0	0	0	0	0	0	0	0	0	0
0145	0	0	0	0	0	0	0	0	0	0	0	0	0	0	0	0	0	0	0	0	0	0	0	0	0	0	0	0	0	0
0200	0	0	0	0	0	0	0	0	0	0	0	0	0	0	0	0	0	0	0	0	0	0	0	0	0	0	0	0	0	0
0215	0	0	0	0	0	0	0	0	0	0	0	0	0	0	0	0	0	0	0	0	0	0	0	0	0	0	0	0	0	0
0230	0	0	0	0	0	0	0	0	0	0	0	0	0	0	0	0	0	0	0	0	0	0	0	0	0	0	0	0	0	0
0245	0	0	0	0	0	0	0	0	0	0	0	0	0	0	0	0	0	0	0	0	0	0	0	0	0	0	0	0	0	0
0300	0	0	0	0	0	0	0	0	0	0	0	0	0	0	0	0	0	0	0	0	0	0	0	0	0	0	0	0	0	0
0315	1	0	0	0	0	0	0	0	0	1	0	0	0	0	0	0	0	0	0	0	0	0	0	0	0	0	0	0	0	0
0330	0	0	0	0	0	0	0	0	0	0	0	0	0	0	0	0	0	0	0	0	0	0	0	0	0	0	0	0	0	0
0345	0	0	0	0	0	0	0	0	0	0	0	0	0	0	0	0	0	0	0	0	0	0	0	0	0	0	0	0	0	0
0400	0	0	0	0	0	0	0	0	0	0	0	0	0	0	0	0	0	0	0	0	0	0	0	0	0	0	0	0	0	0
0415	0	0	0	0	0	0	0	0	0	0	0	0	0	0	0	0	0	0	0	0	0	0	0	0	0	0	0	0	0	0
0430	0	0	0	0	0	0	0	0	0	0	0	0	0	0	0	0	0	0	0	0	0	0	0	0	0	0	0	0	0	0
0445	1	0	0	0	0	0	0	0	0	0	1	0	0	0	0	0	0	0	0	0	0	0	0	0	0	0	0	0	0	0
0500	0	0	0	0	0	0	0	0	0	0	0	0	0	0	0	0	0	0	0	0	0	0	0	0	0	0	0	0	0	0
0515	0	0	0	0	0	0	0	0	0	0	0	0	0	0	0	0	0	0	0	0	0	0	0	0	0	0	0	0	0	0
0530	0	0	0	0	0	0	0	0	0	0	0	0	0	0	0	0	0	0	0	0	0	0	0	0	0	0	0	0	0	0
0545	0	0	0	0	0	0	0	0	0	0	0	0	0	0	0	0	0	0	0	0	0	0	0	0	0	0	0	0	0	0
0600	0	0	0	0	0	0	0	0	0	0	0	0	0	0	0	0	0	0	0	0	0	0	0	0	0	0	0	0	0	0
0615	1	0	0	0	0	0	0	0	0	1	0	0	0	0	0	0	0	0	0	0	0	0	0	0	0	0	0	0	0	0
0630	0	0	0	0	0	0	0	0	0	0	0	0	0	0	0	0	0	0	0	0	0	0	0	0	0	0	0	0	0	0
0645	1	0	0	0	0	0	0	0	0	0	1	0	0	0	0	0	0	0	0	0	0	0	0	0	0	0	0	0	0	0
0700	0	0	0	0	0	0	0	0	0	0	0	0	0	0	0	0	0	0	0	0	0	0	0	0	0	0	0	0	0	0
0715	3	0	0	0	0	0	0	0	1	0	1	0	0	1	0	0	0	0	0	0	0	0	0	0	0	0	0	0	0	0
0730	2	0	0	0	0	0	0	0	0	1	1	0	0	0	0	0	0	0	0	0	0	0	0	0	0	0	0	0	0	0
0745	2	0	0	0	0	0	0	0	1	0	1	0	0	0	0	0	0	0	0	0	0	0	0	0	0	0	0	0	0	0
0800	3	0	0	0	0	0	0	0	1	2	0	0	0	0	0	0	0	0	0	0	0	0	0	0	0	0	0	0	0	0
0815	**5**	**0**	**0**	**0**	**0**	**0**	**0**	**0**	**1**	**2**	**1**	**0**	**1**	**0**	**0**	**0**	**0**	**0**	**0**	**0**	**0**	**0**	**0**	**0**	**0**	**0**	**0**	**0**	**0**	**0**
0830	2	0	0	0	0	0	0	0	2	0	0	0	0	0	0	0	0	0	0	0	0	0	0	0	0	0	0	0	0	0
0845	4	0	0	0	0	0	0	0	1	1	0	2	0	0	0	0	0	0	0	0	0	0	0	0	0	0	0	0	0	0
0900	2	0	0	0	0	0	0	1	0	0	1	0	0	0	0	0	0	0	0	0	0	0	0	0	0	0	0	0	0	0
0915	3	0	0	0	0	0	0	0	1	1	1	0	0	0	0	0	0	0	0	0	0	0	0	0	0	0	0	0	0	0
0930	1	0	0	0	0	0	0	1	0	0	0	0	0	0	0	0	0	0	0	0	0	0	0	0	0	0	0	0	0	0
0945	1	0	0	0	0	0	0	0	0	0	1	0	0	0	0	0	0	0	0	0	0	0	0	0	0	0	0	0	0	0
1000	0	0	0	0	0	0	0	0	0	0	0	0	0	0	0	0	0	0	0	0	0	0	0	0	0	0	0	0	0	0
1015	1	0	0	0	0	0	0	0	0	0	0	0	1	0	0	0	0	0	0	0	0	0	0	0	0	0	0	0	0	0
1030	4	0	0	0	0	0	0	1	0	1	1	1	0	0	0	0	0	0	0	0	0	0	0	0	0	0	0	0	0	0
1045	1	0	0	0	0	0	0	0	1	0	0	0	0	0	0	0	0	0	0	0	0	0	0	0	0	0	0	0	0	0
1100	**5**	**0**	**0**	**0**	**0**	**0**	**0**	**2**	**0**	**0**	**1**	**2**	**0**	**0**	**0**	**0**	**0**	**0**	**0**	**0**	**0**	**0**	**0**	**0**	**0**	**0**	**0**	**0**	**0**	**0**
1115	1	0	0	0	0	0	0	0	0	1	0	0	0	0	0	0	0	0	0	0	0	0	0	0	0	0	0	0	0	0
1130	2	0	0	0	0	1	0	0	1	0	0	0	0	0	0	0	0	0	0	0	0	0	0	0	0	0	0	0	0	0
1145	2	0	0	0	0	1	0	0	0	0	0	1	0	0	0	0	0	0	0	0	0	0	0	0	0	0	0	0	0	0
1200	6	0	0	0	0	0	1	2	0	1	1	0	1	0	0	0	0	0	0	0	0	0	0	0	0	0	0	0	0	0
1215	0	0	0	0	0	0	0	0	0	0	0	0	0	0	0	0	0	0	0	0	0	0	0	0	0	0	0	0	0	0
1230	1	0	0	0	0	0	0	1	0	0	0	0	0	0	0	0	0	0	0	0	0	0	0	0	0	0	0	0	0	0
1245	3	0	0	0	0	0	0	0	0	1	2	0	0	0	0	0	0	0	0	0	0	0	0	0	0	0	0	0	0	0
1300	1	0	0	0	0	0	0	0	0	1	0	0	0	0	0	0	0	0	0	0	0	0	0	0	0	0	0	0	0	0
1315	1	0	0	0	0	0	0	1	0	0	0	0	0	0	0	0	0	0	0	0	0	0	0	0	0	0	0	0	0	0
1330	3	0	0	0	0	0	0	0	2	1	0	0	0	0	0	0	0	0	0	0	0	0	0	0	0	0	0	0	0	0
1345	1	0	0	0	0	0	0	0	0	1	0	0	0	0	0	0	0	0	0	0	0	0	0	0	0	0	0	0	0	0
1400	5	0	0	0	1	0	1	1	2	0	0	0	0	0	0	0	0	0	0	0	0	0	0	0	0	0	0	0	0	0
1415	4	0	0	0	0	0	0	2	1	1	0	0	0	0	0	0	0	0	0	0	0	0	0	0	0	0	0	0	0	0
1430	1	0	0	0	0	0	1	0	0	0	0	0	0	0	0	0	0	0	0	0	0	0	0	0	0	0	0	0	0	0
1445	2	0	0	0	0	0	0	0	1	1	0	0	0	0	0	0	0	0	0	0	0	0	0	0	0	0	0	0	0	0
1500	4	0	0	0	0	0	0	1	0	0	3	0	0	0	0	0	0	0	0	0	0	0	0	0	0	0	0	0	0	0
1515	4	0	0	0	0	0	0	1	0	1	2	0	0	0	0	0	0	0	0	0	0	0	0	0	0	0	0	0	0	0
1530	1	0	0	0	0	0	0	0	0	0	1	0	0	0	0	0	0	0	0	0	0	0	0	0	0	0	0	0	0	0
1545	5	0	0	0	0	0	1	0	1	0	1	2	0	0	0	0	0	0	0	0	0	0	0	0	0	0	0	0	0	0
1600	2	0	0	0	0	0	0	0	2	0	0	0	0	0	0	0	0	0	0	0	0	0	0	0	0	0	0	0	0	0
1615	6	0	0	0	0	0	0	0	0	4	0	1	1	0	0	0	0	0	0	0	0	0	0	0	0	0	0	0	0	0
1630	2	0	0	0	0	0	0	0	0	1	1	0	0	0	0	0	0	0	0	0	0	0	0	0	0	0	0	0	0	0
1645	3	0	0	0	0	0	0	0	1	1	1	0	0	0	0	0	0	0	0	0	0	0	0	0	0	0	0	0	0	0
1700	**8**	**0**	**0**	**0**	**0**	**0**	**0**	**0**	**1**	**3**	**0**	**4**	**0**	**0**	**0**	**0**	**0**	**0**	**0**	**0**	**0**	**0**	**0**	**0**	**0**	**0**	**0**	**0**	**0**	**0**
1715	3	0	0	0	1	0	0	0	0	0	2	0	0	0	0	0	0	0	0	0	0	0	0	0	0	0	0	0	0	0
1730	4	0	0	0	0	0	0	0	1	2	1	0	0	0	0	0	0	0	0	0	0	0	0	0	0	0	0	0	0	0
1745	2	0	0	0	0	0	0	0	2	0	0	0	0	0	0	0	0	0	0	0	0	0	0	0	0	0	0	0	0	0
1800	2	0	0	0	2	0	0	0	0	0	0	0	0	0	0	0	0	0	0	0	0	0	0	0	0	0	0	0	0	0
1815	2	0	0	0	0	0	0	1	0	1	0	0	0	0	0	0	0	0	0	0	0	0	0	0	0	0	0	0	0	0
1830	2	0	0	0	0	1	0	0	0	0	1	0	0	0	0	0	0	0	0	0	0	0	0	0	0	0	0	0	0	0
1845	2	0	0	0	0	0	0	0	0	2	0	0	0	0	0	0	0	0	0	0	0	0	0	0	0	0	0	0	0	0
1900	2	0	0	0	0	1	0	0	0	1	0	0	0	0	0	0	0	0	0	0	0	0	0	0	0	0	0	0	0	0
1915	0	0	0	0	0	0	0	0	0	0	0	0	0	0	0	0	0	0	0	0	0	0	0	0	0	0	0	0	0	0
1930	2	0	0	0	0	0	0	0	0	2	0	0	0	0	0	0	0	0	0	0	0	0	0	0	0	0	0	0	0	0
1945	4	0	0	0	0	1	1	0	1	0	1	0	0	0	0	0	0	0	0	0	0	0	0	0	0	0	0	0	0	0
2000	3	0	0	0	0	1	1	0	0	0	1	0	0	0	0	0	0	0	0	0	0	0	0	0	0	0	0	0	0	0
2015	0	0	0	0	0	0	0	0	0	0	0	0	0	0	0	0	0	0	0	0	0	0	0	0	0	0	0	0	0	0
2030	3	0	0	0	0	0	0	1	0	2	0	0	0	0	0	0	0	0	0	0	0	0	0	0	0	0	0	0	0	0
2045	1	0	0	0	0	0	0	0	1	0	0	0	0	0	0	0	0	0	0	0	0	0	0	0	0	0	0	0	0	0
2100	2	0	0	0	0	0	0	0	0	2	0	0	0	0	0	0	0	0	0	0	0	0	0	0	0	0	0	0	0	0
2115	3	0	0	0	0	0	0	0	0	0	2	1	0	0	0	0	0	0	0	0	0	0	0	0	0	0	0	0	0	0
2130	1	0	0	0	0	0	0	0	0	1	0	0	0	0	0	0	0	0	0	0	0	0	0	0	0	0	0	0	0	0
2145	0	0	0	0	0	0	0	0	0	0	0	0	0	0	0	0	0	0	0	0	0	0	0	0	0	0	0	0	0	0
2200	0	0	0	0	0	0	0	0	0	0	0	0	0	0	0	0	0	0	0	0	0	0	0	0	0	0	0	0	0	0
2215	0	0	0	0	0	0	0	0	0	0	0	0	0	0	0	0	0	0	0	0	0	0	0	0	0	0	0	0	0	0
2230	0	0	0	0	0	0	0	0	0	0	0	0	0	0	0	0	0	0	0	0	0	0	0	0	0	0	0	0	0	0
2245	0	0	0	0	0	0	0	0	0	0	0	0	0	0	0	0	0	0	0	0	0	0	0	0	0	0	0	0	0	0
2300	0	0	0	0	0	0	0	0	0	0	0	0	0	0	0	0	0	0	0	0	0	0	0	0	0	0	0	0	0	0
2315	0	0	0	0	0	0	0	0	0	0	0	0	0	0	0	0	0	0	0	0	0	0	0	0	0	0	0	0	0	0
2330	0	0	0	0	0	0	0	0	0	0	0	0	0	0	0	0	0	0	0	0	0	0	0	0	0	0	0	0	0	0
2345	0	0	0	0	0	0	0	0	0	0	0	0	0	0	0	0	0	0	0	0	0	0	0	0	0	0	0	0	0	0
07-19	**124**	**0**	**0**	**0**	**4**	**3**	**4**	**15**	**24**	**31**	**25**	**13**	**4**	**1**	**0**	**0**	**0**	**0**	**0**	**0**	**0**	**0**	**0**	**0**	**0**	**0**	**0**	**0**	**0**	**0**
06-22	**147**	**0**	**0**	**0**	**4**	**6**	**6**	**16**	**26**	**40**	**30**	**14**	**4**	**1**	**0**	**0**	**0**	**0**	**0**	**0**	**0**	**0**	**0**	**0**	**0**	**0**	**0**	**0**	**0**	**0**
06-00	**147**	**0**	**0**	**0**	**4**	**6**	**6**	**16**	**26**	**40**	**30**	**14**	**4**	**1**	**0**	**0**	**0**	**0**	**0**	**0**	**0**	**0**	**0**	**0**	**0**	**0**	**0**	**0**	**0**	**0**
00-00	**149**	**0**	**0**	**0**	**4**	**6**	**6**	**16**	**26**	**40**	**31**	**15**	**4**	**1**	**0**	**0**	**0**	**0**	**0**	**0**	**0**	**0**	**0**	**0**	**0**	**0**	**0**	**0**	**0**	**0**

Site 29
Location UNAMED ROAD - attached to TREE
Direction Eastbound
20 March 2025

16557 / NEWARK - ON - TRENT
MARCH 2025
AUTOMATIC TRAFFIC COUNT

Time	Total	Speed Bins (mph)																												
		0 - 5	5 - 10	10 - 15	15 - 20	20 - 25	25 - 30	30 - 35	35 - 40	40 - 45	45 - 50	50 - 55	55 - 60	60 - 65	65 - 70	70 - 75	75 - 80	80 - 85	85 - 90	90 - 95	95 - 100	100 - 105	105 - 110	110 - 115	115 - 120	120 - 125	125 - 130	130 - 135	135 - 140
0000	1	0	0	0	0	0	0	0	0	1	0	0	0	0	0	0	0	0	0	0	0	0	0	0	0	0	0	0	0	0
0015	0	0	0	0	0	0	0	0	0	0	0	0	0	0	0	0	0	0	0	0	0	0	0	0	0	0	0	0	0	0
0030	0	0	0	0	0	0	0	0	0	0	0	0	0	0	0	0	0	0	0	0	0	0	0	0	0	0	0	0	0	0
0045	0	0	0	0	0	0	0	0	0	0	0	0	0	0	0	0	0	0	0	0	0	0	0	0	0	0	0	0	0	0
0100	0	0	0	0	0	0	0	0	0	0	0	0	0	0	0	0	0	0	0	0	0	0	0	0	0	0	0	0	0	0
0115	0	0	0	0	0	0	0	0	0	0	0	0	0	0	0	0	0	0	0	0	0	0	0	0	0	0	0	0	0	0
0130	0	0	0	0	0	0	0	0	0	0	0	0	0	0	0	0	0	0	0	0	0	0	0	0	0	0	0	0	0	0
0145	0	0	0	0	0	0	0	0	0	0	0	0	0	0	0	0	0	0	0	0	0	0	0	0	0	0	0	0	0	0
0200	0	0	0	0	0	0	0	0	0	0	0	0	0	0	0	0	0	0	0	0	0	0	0	0	0	0	0	0	0	0
0215	0	0	0	0	0	0	0	0	0	0	0	0	0	0	0	0	0	0	0	0	0	0	0	0	0	0	0	0	0	0
0230	0	0	0	0	0	0	0	0	0	0	0	0	0	0	0	0	0	0	0	0	0	0	0	0	0	0	0	0	0	0
0245	0	0	0	0	0	0	0	0	0	0	0	0	0	0	0	0	0	0	0	0	0	0	0	0	0	0	0	0	0	0
0300	0	0	0	0	0	0	0	0	0	0	0	0	0	0	0	0	0	0	0	0	0	0	0	0	0	0	0	0	0	0
0315	1	0	0	0	0	0	0	0	0	1	0	0	0	0	0	0	0	0	0	0	0	0	0	0	0	0	0	0	0	0
0330	0	0	0	0	0	0	0	0	0	0	0	0	0	0	0	0	0	0	0	0	0	0	0	0	0	0	0	0	0	0
0345	0	0	0	0	0	0	0	0	0	0	0	0	0	0	0	0	0	0	0	0	0	0	0	0	0	0	0	0	0	0
0400	0	0	0	0	0	0	0	0	0	0	0	0	0	0	0	0	0	0	0	0	0	0	0	0	0	0	0	0	0	0
0415	0	0	0	0	0	0	0	0	0	0	0	0	0	0	0	0	0	0	0	0	0	0	0	0	0	0	0	0	0	0
0430	0	0	0	0	0	0	0	0	0	0	0	0	0	0	0	0	0	0	0	0	0	0	0	0	0	0	0	0	0	0
0445	0	0	0	0	0	0	0	0	0	0	0	0	0	0	0	0	0	0	0	0	0	0	0	0	0	0	0	0	0	0
0500	1	0	0	0	0	0	0	0	0	0	1	0	0	0	0	0	0	0	0	0	0	0	0	0	0	0	0	0	0	0
0515	0	0	0	0	0	0	0	0	0	0	0	0	0	0	0	0	0	0	0	0	0	0	0	0	0	0	0	0	0	0
0530	0	0	0	0	0	0	0	0	0	0	0	0	0	0	0	0	0	0	0	0	0	0	0	0	0	0	0	0	0	0
0545	0	0	0	0	0	0	0	0	0	0	0	0	0	0	0	0	0	0	0	0	0	0	0	0	0	0	0	0	0	0
0600	1	0	0	0	0	0	0	0	1	0	0	0	0	0	0	0	0	0	0	0	0	0	0	0	0	0	0	0	0	0
0615	1	0	0	0	0	0	0	0	0	1	0	0	0	0	0	0	0	0	0	0	0	0	0	0	0	0	0	0	0	0
0630	1	0	0	0	0	0	0	0	1	0	0	0	0	0	0	0	0	0	0	0	0	0	0	0	0	0	0	0	0	0
0645	0	0	0	0	0	0	0	0	0	0	0	0	0	0	0	0	0	0	0	0	0	0	0	0	0	0	0	0	0	0
0700	1	0	0	0	0	0	0	0	1	0	0	0	0	0	0	0	0	0	0	0	0	0	0	0	0	0	0	0	0	0
0715	1	0	0	0	0	0	0	0	0	1	0	0	0	0	0	0	0	0	0	0	0	0	0	0	0	0	0	0	0	0
0730	1	0	0	0	0	0	0	0	0	0	1	0	0	0	0	0	0	0	0	0	0	0	0	0	0	0	0	0	0	0
0745	3	0	0	0	0	0	0	1	1	0	0	0	1	0	0	0	0	0	0	0	0	0	0	0	0	0	0	0	0	0
0800	3	0	0	0	0	0	0	0	2	1	0	0	0	0	0	0	0	0	0	0	0	0	0	0	0	0	0	0	0	0
0815	4	0	0	0	0	0	0	0	1	0	3	0	0	0	0	0	0	0	0	0	0	0	0	0	0	0	0	0	0	0
0830	3	0	0	0	0	0	0	0	0	2	0	0	1	0	0	0	0	0	0	0	0	0	0	0	0	0	0	0	0	0
0845	5	0	0	0	0	0	0	0	3	0	0	2	0	0	0	0	0	0	0	0	0	0	0	0	0	0	0	0	0	0
0900	4	0	0	0	0	0	1	0	0	2	0	1	0	0	0	0	0	0	0	0	0	0	0	0	0	0	0	0	0	0
0915	4	0	0	0	1	0	0	0	1	0	1	1	0	0	0	0	0	0	0	0	0	0	0	0	0	0	0	0	0	0
0930	1	0	0	0	0	0	0	0	0	0	0	1	0	0	0	0	0	0	0	0	0	0	0	0	0	0	0	0	0	0
0945	0	0	0	0	0	0	0	0	0	0	0	0	0	0	0	0	0	0	0	0	0	0	0	0	0	0	0	0	0	0
1000	2	0	0	0	0	0	0	0	0	1	0	1	0	0	0	0	0	0	0	0	0	0	0	0	0	0	0	0	0	0
1015	2	0	0	0	0	0	0	0	1	0	1	0	0	0	0	0	0	0	0	0	0	0	0	0	0	0	0	0	0	0
1030	2	0	0	0	0	0	0	0	0	0	2	0	0	0	0	0	0	0	0	0	0	0	0	0	0	0	0	0	0	0
1045	**7**	**0**	**0**	**0**	**0**	**0**	**0**	**0**	**2**	**2**	**2**	**1**	**0**	**0**	**0**	**0**	**0**	**0**	**0**	**0**	**0**	**0**	**0**	**0**	**0**	**0**	**0**	**0**	**0**	**0**
1100	3	0	0	0	0	0	0	0	1	1	1	0	0	0	0	0	0	0	0	0	0	0	0	0	0	0	0	0	0	0
1115	2	0	0	0	0	0	0	0	1	1	0	0	0	0	0	0	0	0	0	0	0	0	0	0	0	0	0	0	0	0
1130	0	0	0	0	0	0	0	0	0	0	0	0	0	0	0	0	0	0	0	0	0	0	0	0	0	0	0	0	0	0
1145	6	0	0	0	0	0	0	1	2	3	0	0	0	0	0	0	0	0	0	0	0	0	0	0	0	0	0	0	0	0
1200	6	0	0	0	0	0	0	0	2	2	1	1	0	0	0	0	0	0	0	0	0	0	0	0	0	0	0	0	0	0
1215	3	0	0	0	0	0	0	2	0	1	0	0	0	0	0	0	0	0	0	0	0	0	0	0	0	0	0	0	0	0
1230	3	0	0	0	1	0	0	0	0	1	1	0	0	0	0	0	0	0	0	0	0	0	0	0	0	0	0	0	0	0
1245	1	0	0	0	0	0	0	0	0	0	0	1	0	0	0	0	0	0	0	0	0	0	0	0	0	0	0	0	0	0
1300	4	0	0	0	0	0	0	1	2	0	1	0	0	0	0	0	0	0	0	0	0	0	0	0	0	0	0	0	0	0
1315	4	0	0	0	0	0	0	1	1	1	0	0	1	0	0	0	0	0	0	0	0	0	0	0	0	0	0	0	0	0
1330	1	0	0	0	0	0	0	0	0	1	0	0	0	0	0	0	0	0	0	0	0	0	0	0	0	0	0	0	0	0
1345	3	0	0	0	0	0	0	1	0	1	1	0	0	0	0	0	0	0	0	0	0	0	0	0	0	0	0	0	0	0
1400	2	0	0	0	0	0	1	0	1	0	0	0	0	0	0	0	0	0	0	0	0	0	0	0	0	0	0	0	0	0
1415	2	0	0	0	0	0	0	1	1	0	0	0	0	0	0	0	0	0	0	0	0	0	0	0	0	0	0	0	0	0
1430	3	0	0	0	0	0	0	0	1	0	2	0	0	0	0	0	0	0	0	0	0	0	0	0	0	0	0	0	0	0
1445	7	0	0	0	0	0	0	0	2	3	1	1	0	0	0	0	0	0	0	0	0	0	0	0	0	0	0	0	0	0
1500	1	0	0	0	0	0	0	0	0	1	0	0	0	0	0	0	0	0	0	0	0	0	0	0	0	0	0	0	0	0
1515	3	0	0	0	1	0	0	0	0	2	0	0	0	0	0	0	0	0	0	0	0	0	0	0	0	0	0	0	0	0
1530	2	0	0	0	0	0	0	0	0	0	1	1	0	0	0	0	0	0	0	0	0	0	0	0	0	0	0	0	0	0
1545	1	0	0	0	0	0	0	0	0	0	1	0	0	0	0	0	0	0	0	0	0	0	0	0	0	0	0	0	0	0
1600	3	0	0	0	0	0	0	1	0	2	0	0	0	0	0	0	0	0	0	0	0	0	0	0	0	0	0	0	0	0
1615	2	0	0	0	0	0	0	0	0	0	1	0	0	1	0	0	0	0	0	0	0	0	0	0	0	0	0	0	0	0
1630	5	0	0	0	0	0	0	1	1	1	1	1	0	0	0	0	0	0	0	0	0	0	0	0	0	0	0	0	0	0
1645	6	0	0	0	0	0	0	0	2	3	1	0	0	0	0	0	0	0	0	0	0	0	0	0	0	0	0	0	0	0
1700	6	0	0	0	0	0	0	1	3	1	1	0	0	0	0	0	0	0	0	0	0	0	0	0	0	0	0	0	0	0
1715	7	0	0	0	0	0	0	1	4	2	0	0	0	0	0	0	0	0	0	0	0	0	0	0	0	0	0	0	0	0
1730	3	0	0	0	0	0	0	0	0	0	1	2	0	0	0	0	0	0	0	0	0	0	0	0	0	0	0	0	0	0
1745	5	0	0	0	0	0	0	0	2	0	1	1	1	0	0	0	0	0	0	0	0	0	0	0	0	0	0	0	0	0
1800	5	0	0	0	0	0	0	1	3	0	1	0	0	0	0	0	0	0	0	0	0	0	0	0	0	0	0	0	0	0
1815	5	0	0	0	0	0	1	1	2	1	0	0	0	0	0	0	0	0	0	0	0	0	0	0	0	0	0	0	0	0
1830	1	0	0	0	0	0	0	0	1	0	0	0	0	0	0	0	0	0	0	0	0	0	0	0	0	0	0	0	0	0
1845	4	0	0	0	0	0	0	0	0	2	2	0	0	0	0	0	0	0	0	0	0	0	0	0	0	0	0	0	0	0
1900	3	0	0	0	0	0	0	0	1	1	1	0	0	0	0	0	0	0	0	0	0	0	0	0	0	0	0	0	0	0
1915	**8**	**0**	**0**	**0**	**0**	**1**	**1**	**1**	**2**	**1**	**1**	**1**	**0**	**0**	**0**	**0**	**0**	**0**	**0**	**0**	**0**	**0**	**0**	**0**	**0**	**0**	**0**	**0**	**0**	**0**
1930	2	0	0	0	0	0	0	0	0	1	1	0	0	0	0	0	0	0	0	0	0	0	0	0	0	0	0	0	0	0
1945	3	0	0	0	0	0	0	0	0	2	1	0	0	0	0	0	0	0	0	0	0	0	0	0	0	0	0	0	0	0
2000	2	0	0	0	0	0	1	1	0	0	0	0	0	0	0	0	0	0	0	0	0	0	0	0	0	0	0	0	0	0
2015	1	0	0	0	0	0	0	1	0	0	0	0	0	0	0	0	0	0	0	0	0	0	0	0	0	0	0	0	0	0
2030	3	0	0	0	0	0	0	0	2	1	0	0	0	0	0	0	0	0	0	0	0	0	0	0	0	0	0	0	0	0
2045	1	0	0	0	0	0	0	0	0	1	0	0	0	0	0	0	0	0	0	0	0	0	0	0	0	0	0	0	0	0
2100	3	0	0	0	0	0	0	0	1	1	0	1	0	0	0	0	0	0	0	0	0	0	0	0	0	0	0	0	0	0
2115	2	0	0	0	0	0	0	0	0	1	1	0	0	0	0	0	0	0	0	0	0	0	0	0	0	0	0	0	0	0
2130	1	0	0	0	0	0	0	1	0	0	0	0	0	0	0	0	0	0	0	0	0	0	0	0	0	0	0	0	0	0
2145	0	0	0	0	0	0	0	0	0	0	0	0	0	0	0	0	0	0	0	0	0	0	0	0	0	0	0	0	0	0
2200	0	0	0	0	0	0	0	0	0	0	0	0	0	0	0	0	0	0	0	0	0	0	0	0	0	0	0	0	0	0
2215	2	0	0	0	0	0	0	0	1	1	0	0	0	0	0	0	0	0	0	0	0	0	0	0	0	0	0	0	0	0
2230	1	0	0	0	0	0	0	0	1	0	0	0	0	0	0	0	0	0	0	0	0	0	0	0	0	0	0	0	0	0
2245	0	0	0	0	0	0	0	0	0	0	0	0	0	0	0	0	0	0	0	0	0	0	0	0	0	0	0	0	0	0
2300	0	0	0	0	0	0	0	0	0	0	0	0	0	0	0	0	0	0	0	0	0	0	0	0	0	0	0	0	0	0
2315	1	0	0	0	0	0	0	0	0	1	0	0	0	0	0	0	0	0	0	0	0	0	0	0	0	0	0	0	0	0
2330	0	0	0	0	0	0	0	0	0	0	0	0	0	0	0	0	0	0	0	0	0	0	0	0	0	0	0	0	0	0
2345	0	0	0	0	0	0	0	0	0	0	0	0	0	0	0	0	0	0	0	0	0	0	0	0	0	0	0	0	0	0
07-19	**152**	**0**	**0**	**0**	**3**	**0**	**3**	**14**	**44**	**39**	**29**	**15**	**4**	**1**	**0**	**0**	**0**	**0**	**0**	**0**	**0**	**0**	**0**	**0**	**0**	**0**	**0**	**0**	**0**	**0**
06-22	**184**	**0**	**0**	**0**	**3**	**1**	**5**	**18**	**52**	**49**	**34**	**17**	**4**	**1**	**0**	**0**	**0**	**0**	**0**	**0**	**0**	**0**	**0**	**0**	**0**	**0**	**0**	**0**	**0**	**0**
06-00	**188**	**0**	**0**	**0**	**3**	**1**	**5**	**18**	**54**	**51**	**34**	**17**	**4**	**1**	**0**	**0**	**0**	**0**	**0**	**0**	**0**	**0**	**0**	**0**	**0**	**0**	**0**	**0**	**0**	**0**
00-00	**191**	**0**	**0**	**0**	**3**	**1**	**5**	**18**	**54**	**53**	**35**	**17**	**4**	**1**	**0**	**0**	**0**	**0**	**0**	**0**	**0**	**0**	**0**	**0**	**0**	**0**	**0**	**0**	**0**	**0**

Site 29
Location UNAMED ROAD - attached to TREE
Direction Eastbound

16557 / NEWARK - ON - TRENT
MARCH 2025
AUTOMATIC TRAFFIC COUNT


Virtual Day (7)

Time	Total	Speed Bins (mph)																												
		0 - 5	5 - 10	10 - 15	15 - 20	20 - 25	25 - 30	30 - 35	35 - 40	40 - 45	45 - 50	50 - 55	55 - 60	60 - 65	65 - 70	70 - 75	75 - 80	80 - 85	85 - 90	90 - 95	95 - 100	100 - 105	105 - 110	110 - 115	115 - 120	120 - 125	125 - 130	130 - 135	135 - 140
0000	0	0	0	0	0	0	0	0	0	0	0	0	0	0	0	0	0	0	0	0	0	0	0	0	0	0	0	0	0	0
0100	0	0	0	0	0	0	0	0	0	0	0	0	0	0	0	0	0	0	0	0	0	0	0	0	0	0	0	0	0	0
0200	0	0	0	0	0	0	0	0	0	0	0	0	0	0	0	0	0	0	0	0	0	0	0	0	0	0	0	0	0	0
0300	1	0	0	0	0	0	0	0	0	0	0	0	0	0	0	0	0	0	0	0	0	0	0	0	0	0	0	0	0	0
0400	0	0	0	0	0	0	0	0	0	0	0	0	0	0	0	0	0	0	0	0	0	0	0	0	0	0	0	0	0	0
0500	0	0	0	0	0	0	0	0	0	0	0	0	0	0	0	0	0	0	0	0	0	0	0	0	0	0	0	0	0	0
0600	2	0	0	0	0	0	0	0	1	0	0	0	0	0	0	0	0	0	0	0	0	0	0	0	0	0	0	0	0	0
0700	5	0	0	0	0	0	0	1	1	2	1	0	0	0	0	0	0	0	0	0	0	0	0	0	0	0	0	0	0	0
0800	**13**	**0**	**0**	**0**	**0**	**0**	**0**	**1**	**4**	**3**	**2**	**1**	**1**	**0**	**0**	**0**	**0**	**0**	**0**	**0**	**0**	**0**	**0**	**0**	**0**	**0**	**0**	**0**	**0**	**0**
0900	8	0	0	0	0	0	0	1	2	2	2	1	0	0	0	0	0	0	0	0	0	0	0	0	0	0	0	0	0	0
1000	9	0	0	0	0	1	0	1	2	2	2	1	0	0	0	0	0	0	0	0	0	0	0	0	0	0	0	0	0	0
1100	10	0	0	0	0	0	1	1	3	3	1	1	0	0	0	0	0	0	0	0	0	0	0	0	0	0	0	0	0	0
1200	13	0	0	0	0	0	1	2	2	3	2	1	0	0	0	0	0	0	0	0	0	0	0	0	0	0	0	0	0	0
1300	12	0	0	0	0	0	1	2	3	3	3	0	0	0	0	0	0	0	0	0	0	0	0	0	0	0	0	0	0	0
1400	12	0	0	0	0	0	1	2	3	3	2	0	0	0	0	0	0	0	0	0	0	0	0	0	0	0	0	0	0	0
1500	11	0	0	0	0	0	1	1	2	3	3	1	0	0	0	0	0	0	0	0	0	0	0	0	0	0	0	0	0	0
1600	11	0	0	0	0	0	0	1	2	4	2	1	0	0	0	0	0	0	0	0	0	0	0	0	0	0	0	0	0	0
1700	**16**	**0**	**0**	**0**	**0**	**1**	**0**	**1**	**4**	**4**	**4**	**2**	**0**	**0**	**0**	**0**	**0**	**0**	**0**	**0**	**0**	**0**	**0**	**0**	**0**	**0**	**0**	**0**	**0**	**0**
1800	11	0	0	0	0	0	0	2	3	4	2	0	0	0	0	0	0	0	0	0	0	0	0	0	0	0	0	0	0	0
1900	8	0	0	0	0	0	0	1	2	3	1	0	0	0	0	0	0	0	0	0	0	0	0	0	0	0	0	0	0	0
2000	5	0	0	0	0	0	0	1	1	1	1	0	0	0	0	0	0	0	0	0	0	0	0	0	0	0	0	0	0	0
2100	4	0	0	0	0	0	0	0	1	1	1	0	0	0	0	0	0	0	0	0	0	0	0	0	0	0	0	0	0	0
2200	2	0	0	0	0	0	0	0	1	0	0	0	0	0	0	0	0	0	0	0	0	0	0	0	0	0	0	0	0	0
2300	1	0	0	0	0	0	0	0	0	0	0	0	0	0	0	0	0	0	0	0	0	0	0	0	0	0	0	0	0	0
07-19	**130**	**0**	**0**	**1**	**2**	**3**	**5**	**14**	**30**	**36**	**26**	**10**	**3**	**1**	**0**	**0**	**0**	**0**	**0**	**0**	**0**	**0**	**0**	**0**	**0**	**0**	**0**	**0**	**0**	**0**
06-22	**149**	**0**	**0**	**1**	**2**	**3**	**6**	**16**	**35**	**41**	**30**	**11**	**3**	**1**	**0**	**0**	**0**	**0**	**0**	**0**	**0**	**0**	**0**	**0**	**0**	**0**	**0**	**0**	**0**	**0**
06-00	**151**	**0**	**0**	**1**	**2**	**3**	**6**	**16**	**36**	**41**	**30**	**11**	**3**	**1**	**0**	**0**	**0**	**0**	**0**	**0**	**0**	**0**	**0**	**0**	**0**	**0**	**0**	**0**	**0**	**0**
00-00	**153**	**0**	**0**	**1**	**2**	**3**	**6**	**16**	**36**	**42**	**30**	**12**	**3**	**1**	**0**	**0**	**0**	**0**	**0**	**0**	**0**	**0**	**0**	**0**	**0**	**0**	**0**	**0**	**0**	**0**

Virtual Week (1)

Time	Total	Speed Bins (mph)																												
		0 - 5	5 - 10	10 - 15	15 - 20	20 - 25	25 - 30	30 - 35	35 - 40	40 - 45	45 - 50	50 - 55	55 - 60	60 - 65	65 - 70	70 - 75	75 - 80	80 - 85	85 - 90	90 - 95	95 - 100	100 - 105	105 - 110	110 - 115	115 - 120	120 - 125	125 - 130	130 - 135	135 - 140
Mon	164	0	0	1	1	3	7	16	36	60	29	9	2	0	0	0	0	0	0	0	0	0	0	0	0	0	0	0	0	0
Tue	166	0	0	1	0	6	12	16	38	39	37	14	3	0	0	0	0	0	0	0	0	0	0	0	0	0	0	0	0	0
Wed	149	0	0	0	4	6	6	16	26	40	31	15	4	1	0	0	0	0	0	0	0	0	0	0	0	0	0	0	0	0
Thu	191	0	0	0	3	1	5	18	54	53	35	17	4	1	0	0	0	0	0	0	0	0	0	0	0	0	0	0	0	0
Fri	161	0	0	1	1	3	7	19	32	52	30	10	3	3	0	0	0	0	0	0	0	0	0	0	0	0	0	0	0	0
| Sat	123	0	1	1	3	1	4	15	34	25	27	7	3	1	0	1	0	0	0	0	0	0	0	0	0	0	0	0	0	0
| Sun	120	0	0	3	3	3	2	14	33	23	24	10	5	0	0	0	0	0	0	0	0	0	0	0	0	0	0	0	0	0
5 Day Ave.	**166**	**0**	**0**	**1**	**2**	**4**	**7**	**17**	**37**	**49**	**32**	**13**	**3**	**1**	**0**	**0**	**0**	**0**	**0**	**0**	**0**	**0**	**0**	**0**	**0**	**0**	**0**	**0**	**0**	**0**
7 Day Ave.	**153**	**0**	**0**	**1**	**2**	**3**	**6**	**16**	**36**	**42**	**30**	**12**	**3**	**1**	**0**	**0**	**0**	**0**	**0**	**0**	**0**	**0**	**0**	**0**	**0**	**0**	**0**	**0**	**0**	**0**
--	**1074**	**0**	**1**	**7**	**15**	**23**	**43**	**114**	**253**	**292**	**213**	**82**	**24**	**6**	**0**	**1**	**0**	**0**	**0**	**0**	**0**	**0**	**0**	**0**	**0**	**0**	**0**	**0**	**0**	**0**

Summary Graphs

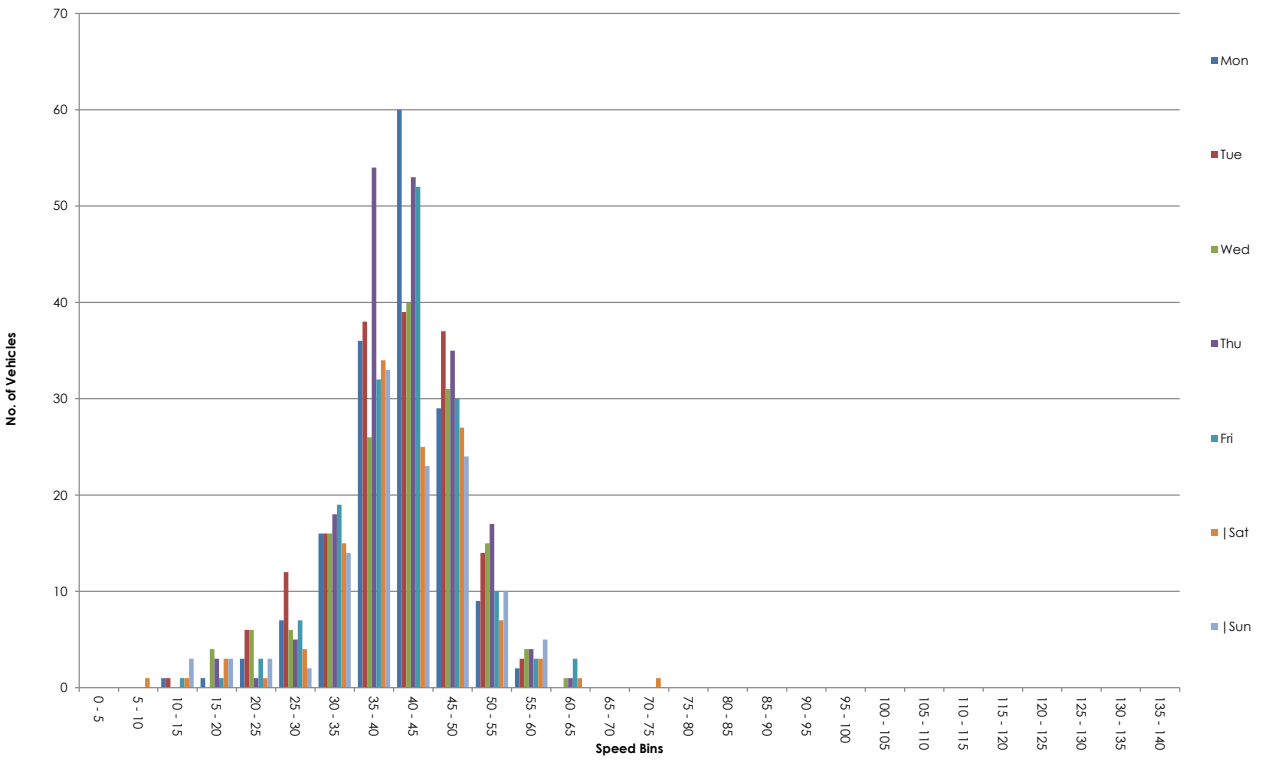

NDC for SYSTRA

Site 29
Location UNAMED ROAD - attached to TREE
Direction Westbound
14 March 2025 Friday

16557 / NEWARK - ON - TRENT
MARCH 2025
AUTOMATIC TRAFFIC COUNT

Time	Total	Classification												]PSL	]PSL%	]SL1	]SL1%	]SL2	]SL2%	Mean	Vpp
		1	2	3	4	5	6	7	8	9	10	11	12	60	60	68	68	70	70		85
		MCL	SV	SVT	TB2	TB3	T4	ART3	ART4	ART5	ART6	BD	DRT			ACPO	ACPO	DfT	DfT		
0000	0	0	0	0	0	0	0	0	0	0	0	0	0	0	0.0	0	0.0	0	0.0	-	-
0015	0	0	0	0	0	0	0	0	0	0	0	0	0	0	0.0	0	0.0	0	0.0	-	-
0030	0	0	0	0	0	0	0	0	0	0	0	0	0	0	0.0	0	0.0	0	0.0	-	-
0045	0	0	0	0	0	0	0	0	0	0	0	0	0	0	0.0	0	0.0	0	0.0	-	-
0100	0	0	0	0	0	0	0	0	0	0	0	0	0	0	0.0	0	0.0	0	0.0	-	-
0115	0	0	0	0	0	0	0	0	0	0	0	0	0	0	0.0	0	0.0	0	0.0	-	-
0130	0	0	0	0	0	0	0	0	0	0	0	0	0	0	0.0	0	0.0	0	0.0	-	-
0145	0	0	0	0	0	0	0	0	0	0	0	0	0	0	0.0	0	0.0	0	0.0	-	-
0200	0	0	0	0	0	0	0	0	0	0	0	0	0	0	0.0	0	0.0	0	0.0	-	-
0215	0	0	0	0	0	0	0	0	0	0	0	0	0	0	0.0	0	0.0	0	0.0	-	-
0230	0	0	0	0	0	0	0	0	0	0	0	0	0	0	0.0	0	0.0	0	0.0	-	-
0245	0	0	0	0	0	0	0	0	0	0	0	0	0	0	0.0	0	0.0	0	0.0	-	-
0300	0	0	0	0	0	0	0	0	0	0	0	0	0	0	0.0	0	0.0	0	0.0	-	-
0315	0	0	0	0	0	0	0	0	0	0	0	0	0	0	0.0	0	0.0	0	0.0	-	-
0330	0	0	0	0	0	0	0	0	0	0	0	0	0	0	0.0	0	0.0	0	0.0	-	-
0345	0	0	0	0	0	0	0	0	0	0	0	0	0	0	0.0	0	0.0	0	0.0	-	-
0400	0	0	0	0	0	0	0	0	0	0	0	0	0	0	0.0	0	0.0	0	0.0	-	-
0415	0	0	0	0	0	0	0	0	0	0	0	0	0	0	0.0	0	0.0	0	0.0	-	-
0430	0	0	0	0	0	0	0	0	0	0	0	0	0	0	0.0	0	0.0	0	0.0	-	-
0445	0	0	0	0	0	0	0	0	0	0	0	0	0	0	0.0	0	0.0	0	0.0	-	-
0500	0	0	0	0	0	0	0	0	0	0	0	0	0	0	0.0	0	0.0	0	0.0	-	-
0515	0	0	0	0	0	0	0	0	0	0	0	0	0	0	0.0	0	0.0	0	0.0	-	-
0530	0	0	0	0	0	0	0	0	0	0	0	0	0	0	0.0	0	0.0	0	0.0	-	-
0545	0	0	0	0	0	0	0	0	0	0	0	0	0	0	0.0	0	0.0	0	0.0	-	-
0600	2	0	2	0	0	0	0	0	0	0	0	0	0	0	0.0	0	0.0	0	0.0	40.5	-
0615	0	0	0	0	0	0	0	0	0	0	0	0	0	0	0.0	0	0.0	0	0.0	-	-
0630	1	0	1	0	0	0	0	0	0	0	0	0	0	0	0.0	0	0.0	0	0.0	42.3	-
0645	3	0	2	0	1	0	0	0	0	0	0	0	0	0	0.0	0	0.0	0	0.0	45.9	-
0700	1	0	1	0	0	0	0	0	0	0	0	0	0	0	0.0	0	0.0	0	0.0	57.3	-
0715	0	0	0	0	0	0	0	0	0	0	0	0	0	0	0.0	0	0.0	0	0.0	-	-
0730	2	0	2	0	0	0	0	0	0	0	0	0	0	0	0.0	0	0.0	0	0.0	48.7	-
0745	4	0	4	0	0	0	0	0	0	0	0	0	0	0	0.0	0	0.0	0	0.0	47.9	-
0800	**6**	**0**	**4**	**0**	**2**	**0**	**0**	**0**	**0**	**0**	**0**	**0**	**0**	**0**	**0.0**	**0**	**0.0**	**0**	**0.0**	**48.1**	**-**
0815	4	0	3	1	0	0	0	0	0	0	0	0	0	0	0.0	0	0.0	0	0.0	40.2	-
0830	**6**	**0**	**4**	**0**	**0**	**1**	**0**	**0**	**1**	**0**	**0**	**0**	**0**	**0**	**0.0**	**0**	**0.0**	**0**	**0.0**	**40.4**	**-**
0845	2	0	2	0	0	0	0	0	0	0	0	0	0	0	0.0	0	0.0	0	0.0	42.1	-
0900	5	0	3	0	2	0	0	0	0	0	0	0	0	0	0.0	0	0.0	0	0.0	48	-
0915	4	0	3	0	1	0	0	0	0	0	0	0	0	0	0.0	0	0.0	0	0.0	36.3	-
0930	**6**	**1**	**5**	**0**	**0**	**0**	**0**	**0**	**0**	**0**	**0**	**0**	**0**	**1**	**16.7**	**0**	**0.0**	**0**	**0.0**	**43.1**	**-**
0945	2	0	0	0	2	0	0	0	0	0	0	0	0	0	0.0	0	0.0	0	0.0	49.1	-
1000	1	0	1	0	0	0	0	0	0	0	0	0	0	0	0.0	0	0.0	0	0.0	38.6	-
1015	2	0	2	0	0	0	0	0	0	0	0	0	0	0	0.0	0	0.0	0	0.0	40.2	-
1030	4	0	3	0	0	0	1	0	0	0	0	0	0	0	0.0	0	0.0	0	0.0	37.1	-
1045	5	0	3	0	0	2	0	0	0	0	0	0	0	0	0.0	0	0.0	0	0.0	44.4	-
1100	5	0	3	0	2	0	0	0	0	0	0	0	0	2	40.0	0	0.0	0	0.0	49	-
1115	2	0	1	0	0	0	0	0	0	0	1	0	0	0	0.0	0	0.0	0	0.0	46.2	-
1130	0	0	0	0	0	0	0	0	0	0	0	0	0	0	0.0	0	0.0	0	0.0	-	-
1145	3	0	3	0	0	0	0	0	0	0	0	0	0	0	0.0	0	0.0	0	0.0	50.3	-
1200	7	0	7	0	0	0	0	0	0	0	0	0	0	0	0.0	0	0.0	0	0.0	46.5	-
1215	3	0	2	0	1	0	0	0	0	0	0	0	0	0	0.0	0	0.0	0	0.0	47.4	-
1230	5	0	4	0	1	0	0	0	0	0	0	0	0	0	0.0	0	0.0	0	0.0	46.5	-
1245	4	0	3	0	1	0	0	0	0	0	0	0	0	0	0.0	0	0.0	0	0.0	46.2	-
1300	4	0	4	0	0	0	0	0	0	0	0	0	0	0	0.0	0	0.0	0	0.0	40.8	-
1315	2	0	2	0	0	0	0	0	0	0	0	0	0	0	0.0	0	0.0	0	0.0	45.2	-
1330	1	0	1	0	0	0	0	0	0	0	0	0	0	0	0.0	0	0.0	0	0.0	55.7	-
1345	2	0	1	0	0	1	0	0	0	0	0	0	0	0	0.0	0	0.0	0	0.0	42.3	-
1400	3	0	3	0	0	0	0	0	0	0	0	0	0	0	0.0	0	0.0	0	0.0	42	-
1415	3	0	1	0	2	0	0	0	0	0	0	0	0	0	0.0	0	0.0	0	0.0	45.2	-
1430	4	0	2	0	2	0	0	0	0	0	0	0	0	0	0.0	0	0.0	0	0.0	48.3	-
1445	**8**	**0**	**7**	**0**	**0**	**1**	**0**	**0**	**0**	**0**	**0**	**0**	**0**	**0**	**0.0**	**0**	**0.0**	**0**	**0.0**	**36.4**	**-**
1500	0	0	0	0	0	0	0	0	0	0	0	0	0	0	0.0	0	0.0	0	0.0	-	-
1515	2	0	2	0	0	0	0	0	0	0	0	0	0	1	50.0	0	0.0	0	0.0	51.4	-
1530	2	0	2	0	0	0	0	0	0	0	0	0	0	0	0.0	0	0.0	0	0.0	51.9	-
1545	7	0	7	0	0	0	0	0	0	0	0	0	0	0	0.0	0	0.0	0	0.0	41.1	-
1600	4	0	3	0	1	0	0	0	0	0	0	0	0	0	0.0	0	0.0	0	0.0	43.3	-
1615	2	0	2	0	0	0	0	0	0	0	0	0	0	0	0.0	0	0.0	0	0.0	42.5	-
1630	1	0	1	0	0	0	0	0	0	0	0	0	0	0	0.0	0	0.0	0	0.0	41.6	-
1645	1	0	0	0	1	0	0	0	0	0	0	0	0	0	0.0	0	0.0	0	0.0	31.6	-
1700	2	0	2	0	0	0	0	0	0	0	0	0	0	0	0.0	0	0.0	0	0.0	51.1	-
1715	2	0	2	0	0	0	0	0	0	0	0	0	0	1	50.0	0	0.0	0	0.0	51.7	-
1730	1	0	0	0	0	1	0	0	0	0	0	0	0	0	0.0	0	0.0	0	0.0	37.3	-
1745	2	0	2	0	0	0	0	0	0	0	0	0	0	0	0.0	0	0.0	0	0.0	43.5	-
1800	2	0	1	0	1	0	0	0	0	0	0	0	0	0	0.0	0	0.0	0	0.0	49.7	-
1815	0	0	0	0	0	0	0	0	0	0	0	0	0	0	0.0	0	0.0	0	0.0	-	-
1830	1	0	1	0	0	0	0	0	0	0	0	0	0	0	0.0	0	0.0	0	0.0	29.9	-
1845	1	0	1	0	0	0	0	0	0	0	0	0	0	0	0.0	0	0.0	0	0.0	41.4	-
1900	0	0	0	0	0	0	0	0	0	0	0	0	0	0	0.0	0	0.0	0	0.0	-	-
1915	3	0	3	0	0	0	0	0	0	0	0	0	0	0	0.0	0	0.0	0	0.0	35.2	-
1930	1	0	0	0	1	0	0	0	0	0	0	0	0	0	0.0	0	0.0	0	0.0	43	-
1945	0	0	0	0	0	0	0	0	0	0	0	0	0	0	0.0	0	0.0	0	0.0	-	-
2000	3	0	1	0	2	0	0	0	0	0	0	0	0	0	0.0	0	0.0	0	0.0	41	-
2015	0	0	0	0	0	0	0	0	0	0	0	0	0	0	0.0	0	0.0	0	0.0	-	-
2030	2	0	2	0	0	0	0	0	0	0	0	0	0	0	0.0	0	0.0	0	0.0	39.9	-
2045	2	0	2	0	0	0	0	0	0	0	0	0	0	0	0.0	0	0.0	0	0.0	46.9	-
2100	0	0	0	0	0	0	0	0	0	0	0	0	0	0	0.0	0	0.0	0	0.0	-	-
2115	0	0	0	0	0	0	0	0	0	0	0	0	0	0	0.0	0	0.0	0	0.0	-	-
2130	0	0	0	0	0	0	0	0	0	0	0	0	0	0	0.0	0	0.0	0	0.0	-	-
2145	1	0	1	0	0	0	0	0	0	0	0	0	0	0	0.0	0	0.0	0	0.0	39.1	-
2200	0	0	0	0	0	0	0	0	0	0	0	0	0	0	0.0	0	0.0	0	0.0	-	-
2215	0	0	0	0	0	0	0	0	0	0	0	0	0	0	0.0	0	0.0	0	0.0	-	-
2230	2	0	2	0	0	0	0	0	0	0	0	0	0	0	0.0	0	0.0	0	0.0	34.3	-
2245	0	0	0	0	0	0	0	0	0	0	0	0	0	0	0.0	0	0.0	0	0.0	-	-
2300	0	0	0	0	0	0	0	0	0	0	0	0	0	0	0.0	0	0.0	0	0.0	-	-
2315	0	0	0	0	0	0	0	0	0	0	0	0	0	0	0.0	0	0.0	0	0.0	-	-
2330	1	0	1	0	0	0	0	0	0	0	0	0	0	0	0.0	0	0.0	0	0.0	38.4	-
2345	0	0	0	0	0	0	0	0	0	0	0	0	0	0	0.0	0	0.0	0	0.0	-	-
07-19	**140**	**1**	**110**	**1**	**19**	**6**	**1**	**0**	**1**	**0**	**1**	**0**	**0**	**5**	**3.6**	**0**	**0.0**	**0**	**0.0**	**44.2**	**52.1**
06-22	**158**	**1**	**124**	**1**	**23**	**6**	**1**	**0**	**1**	**0**	**1**	**0**	**0**	**5**	**3.2**	**0**	**0.0**	**0**	**0.0**	**43.9**	**51.9**
06-00	**161**	**1**	**127**	**1**	**23**	**6**	**1**	**0**	**1**	**0**	**1**	**0**	**0**	**5**	**3.1**	**0**	**0.0**	**0**	**0.0**	**43.8**	**51.9**
00-00	**161**	**1**	**127**	**1**	**23**	**6**	**1**	**0**	**1**	**0**	**1**	**0**	**0**	**5**	**3.1**	**0**	**0.0**	**0**	**0.0**	**43.8**	**51.9**

Site 29
Location UNAMED ROAD - attached to TREE
Direction Westbound

16557 / NEWARK - ON - TRENT
MARCH 2025
AUTOMATIC TRAFFIC COUNT

15 March 2025 **Saturday**

Time	Total	Classification												]PSL	]PSL%	]SL1	]SL1%	]SL2	]SL2%	Mean	Vpp
		1	2	3	4	5	6	7	8	9	10	11	12	60	60	68	68	70	70		85
		MCL	SV	SVT	TB2	TB3	T4	ART3	ART4	ART5	ART6	BD	DRT			ACPO	ACPO	DfT	DfT		
0000	0	0	0	0	0	0	0	0	0	0	0	0	0	0	0.0	0	0.0	0	0.0	-	-
0015	0	0	0	0	0	0	0	0	0	0	0	0	0	0	0.0	0	0.0	0	0.0	-	-
0030	0	0	0	0	0	0	0	0	0	0	0	0	0	0	0.0	0	0.0	0	0.0	-	-
0045	0	0	0	0	0	0	0	0	0	0	0	0	0	0	0.0	0	0.0	0	0.0	-	-
0100	0	0	0	0	0	0	0	0	0	0	0	0	0	0	0.0	0	0.0	0	0.0	-	-
0115	0	0	0	0	0	0	0	0	0	0	0	0	0	0	0.0	0	0.0	0	0.0	-	-
0130	0	0	0	0	0	0	0	0	0	0	0	0	0	0	0.0	0	0.0	0	0.0	-	-
0145	0	0	0	0	0	0	0	0	0	0	0	0	0	0	0.0	0	0.0	0	0.0	-	-
0200	1	0	1	0	0	0	0	0	0	0	0	0	0	0	0.0	0	0.0	0	0.0	34	-
0215	0	0	0	0	0	0	0	0	0	0	0	0	0	0	0.0	0	0.0	0	0.0	-	-
0230	0	0	0	0	0	0	0	0	0	0	0	0	0	0	0.0	0	0.0	0	0.0	-	-
0245	0	0	0	0	0	0	0	0	0	0	0	0	0	0	0.0	0	0.0	0	0.0	-	-
0300	0	0	0	0	0	0	0	0	0	0	0	0	0	0	0.0	0	0.0	0	0.0	-	-
0315	0	0	0	0	0	0	0	0	0	0	0	0	0	0	0.0	0	0.0	0	0.0	-	-
0330	0	0	0	0	0	0	0	0	0	0	0	0	0	0	0.0	0	0.0	0	0.0	-	-
0345	0	0	0	0	0	0	0	0	0	0	0	0	0	0	0.0	0	0.0	0	0.0	-	-
0400	0	0	0	0	0	0	0	0	0	0	0	0	0	0	0.0	0	0.0	0	0.0	-	-
0415	0	0	0	0	0	0	0	0	0	0	0	0	0	0	0.0	0	0.0	0	0.0	-	-
0430	0	0	0	0	0	0	0	0	0	0	0	0	0	0	0.0	0	0.0	0	0.0	-	-
0445	0	0	0	0	0	0	0	0	0	0	0	0	0	0	0.0	0	0.0	0	0.0	-	-
0500	0	0	0	0	0	0	0	0	0	0	0	0	0	0	0.0	0	0.0	0	0.0	-	-
0515	0	0	0	0	0	0	0	0	0	0	0	0	0	0	0.0	0	0.0	0	0.0	-	-
0530	0	0	0	0	0	0	0	0	0	0	0	0	0	0	0.0	0	0.0	0	0.0	-	-
0545	0	0	0	0	0	0	0	0	0	0	0	0	0	0	0.0	0	0.0	0	0.0	-	-
0600	1	0	1	0	0	0	0	0	0	0	0	0	0	0	0.0	0	0.0	0	0.0	41.2	-
0615	0	0	0	0	0	0	0	0	0	0	0	0	0	0	0.0	0	0.0	0	0.0	-	-
0630	0	0	0	0	0	0	0	0	0	0	0	0	0	0	0.0	0	0.0	0	0.0	-	-
0645	0	0	0	0	0	0	0	0	0	0	0	0	0	0	0.0	0	0.0	0	0.0	-	-
0700	0	0	0	0	0	0	0	0	0	0	0	0	0	0	0.0	0	0.0	0	0.0	-	-
0715	1	0	1	0	0	0	0	0	0	0	0	0	0	0	0.0	0	0.0	0	0.0	50.4	-
0730	0	0	0	0	0	0	0	0	0	0	0	0	0	0	0.0	0	0.0	0	0.0	-	-
0745	2	0	2	0	0	0	0	0	0	0	0	0	0	0	0.0	0	0.0	0	0.0	40	-
0800	4	0	3	0	1	0	0	0	0	0	0	0	0	0	0.0	0	0.0	0	0.0	46.5	-
0815	1	0	1	0	0	0	0	0	0	0	0	0	0	0	0.0	0	0.0	0	0.0	57.5	-
0830	1	0	1	0	0	0	0	0	0	0	0	0	0	0	0.0	0	0.0	0	0.0	43.2	-
0845	3	0	3	0	0	0	0	0	0	0	0	0	0	0	0.0	0	0.0	0	0.0	51.2	-
0900	3	0	3	0	0	0	0	0	0	0	0	0	0	0	0.0	0	0.0	0	0.0	45.6	-
0915	2	0	2	0	0	0	0	0	0	0	0	0	0	0	0.0	0	0.0	0	0.0	42.8	-
0930	**8**	**0**	**6**	**0**	**2**	**0**	**0**	**0**	**0**	**0**	**0**	**0**	**0**	**0**	**0.0**	**0**	**0.0**	**0**	**0.0**	**46.8**	**-**
0945	2	0	1	0	1	0	0	0	0	0	0	0	0	0	0.0	0	0.0	0	0.0	38.8	-
1000	3	0	3	0	0	0	0	0	0	0	0	0	0	0	0.0	0	0.0	0	0.0	43.4	-
1015	4	0	3	0	0	1	0	0	0	0	0	0	0	0	0.0	0	0.0	0	0.0	44.2	-
1030	3	0	3	0	0	0	0	0	0	0	0	0	0	0	0.0	0	0.0	0	0.0	42.1	-
1045	7	0	6	0	0	1	0	0	0	0	0	0	0	0	0.0	0	0.0	0	0.0	32.7	-
1100	0	0	0	0	0	0	0	0	0	0	0	0	0	0	0.0	0	0.0	0	0.0	-	-
1115	4	0	4	0	0	0	0	0	0	0	0	0	0	0	0.0	0	0.0	0	0.0	46.8	-
1130	7	0	7	0	0	0	0	0	0	0	0	0	0	0	0.0	0	0.0	0	0.0	48.5	-
1145	2	0	2	0	0	0	0	0	0	0	0	0	0	0	0.0	0	0.0	0	0.0	49.1	-
1200	0	0	0	0	0	0	0	0	0	0	0	0	0	0	0.0	0	0.0	0	0.0	-	-
1215	3	1	1	0	0	1	0	0	0	0	0	0	0	0	0.0	0	0.0	0	0.0	36.7	-
1230	5	0	4	0	1	0	0	0	0	0	0	0	0	1	20.0	0	0.0	0	0.0	46.4	-
1245	4	0	3	0	1	0	0	0	0	0	0	0	0	0	0.0	0	0.0	0	0.0	36.5	-
1300	4	2	1	0	1	0	0	0	0	0	0	0	0	1	25.0	0	0.0	0	0.0	34.1	-
1315	2	0	2	0	0	0	0	0	0	0	0	0	0	0	0.0	0	0.0	0	0.0	45.4	-
1330	4	0	4	0	0	0	0	0	0	0	0	0	0	1	25.0	0	0.0	0	0.0	46.6	-
1345	3	0	3	0	0	0	0	0	0	0	0	0	0	0	0.0	0	0.0	0	0.0	42.9	-
1400	1	0	1	0	0	0	0	0	0	0	0	0	0	0	0.0	0	0.0	0	0.0	48.1	-
1415	4	0	3	0	1	0	0	0	0	0	0	0	0	0	0.0	0	0.0	0	0.0	44.7	-
1430	0	0	0	0	0	0	0	0	0	0	0	0	0	0	0.0	0	0.0	0	0.0	-	-
1445	2	0	2	0	0	0	0	0	0	0	0	0	0	0	0.0	0	0.0	0	0.0	42.6	-
1500	2	0	1	0	0	1	0	0	0	0	0	0	0	1	50.0	0	0.0	0	0.0	50.8	-
1515	2	0	2	0	0	0	0	0	0	0	0	0	0	0	0.0	0	0.0	0	0.0	52.2	-
1530	0	0	0	0	0	0	0	0	0	0	0	0	0	0	0.0	0	0.0	0	0.0	-	-
1545	0	0	0	0	0	0	0	0	0	0	0	0	0	0	0.0	0	0.0	0	0.0	-	-
1600	3	0	2	0	1	0	0	0	0	0	0	0	0	0	0.0	0	0.0	0	0.0	41.4	-
1615	7	0	5	0	0	2	0	0	0	0	0	0	0	0	0.0	0	0.0	0	0.0	38.8	-
1630	1	0	1	0	0	0	0	0	0	0	0	0	0	0	0.0	0	0.0	0	0.0	38.5	-
1645	**9**	**0**	**9**	**0**	**0**	**0**	**0**	**0**	**0**	**0**	**0**	**0**	**0**	**0**	**0.0**	**0**	**0.0**	**0**	**0.0**	**45.2**	**-**
1700	2	0	1	0	1	0	0	0	0	0	0	0	0	0	0.0	0	0.0	0	0.0	45.8	-
1715	1	0	1	0	0	0	0	0	0	0	0	0	0	0	0.0	0	0.0	0	0.0	54.8	-
1730	0	0	0	0	0	0	0	0	0	0	0	0	0	0	0.0	0	0.0	0	0.0	-	-
1745	1	0	1	0	0	0	0	0	0	0	0	0	0	0	0.0	0	0.0	0	0.0	49.3	-
1800	0	0	0	0	0	0	0	0	0	0	0	0	0	0	0.0	0	0.0	0	0.0	-	-
1815	2	0	2	0	0	0	0	0	0	0	0	0	0	0	0.0	0	0.0	0	0.0	48.4	-
1830	1	0	1	0	0	0	0	0	0	0	0	0	0	0	0.0	0	0.0	0	0.0	41.1	-
1845	2	0	2	0	0	0	0	0	0	0	0	0	0	0	0.0	0	0.0	0	0.0	43	-
1900	1	0	1	0	0	0	0	0	0	0	0	0	0	0	0.0	0	0.0	0	0.0	46.5	-
1915	2	0	2	0	0	0	0	0	0	0	0	0	0	0	0.0	0	0.0	0	0.0	44.2	-
1930	1	0	1	0	0	0	0	0	0	0	0	0	0	1	100.0	1	100.0	0	0.0	69.5	-
1945	1	0	1	0	0	0	0	0	0	0	0	0	0	0	0.0	0	0.0	0	0.0	53.1	-
2000	1	0	1	0	0	0	0	0	0	0	0	0	0	0	0.0	0	0.0	0	0.0	37.4	-
2015	3	0	2	0	1	0	0	0	0	0	0	0	0	0	0.0	0	0.0	0	0.0	31	-
2030	0	0	0	0	0	0	0	0	0	0	0	0	0	0	0.0	0	0.0	0	0.0	-	-
2045	0	0	0	0	0	0	0	0	0	0	0	0	0	0	0.0	0	0.0	0	0.0	-	-
2100	1	0	1	0	0	0	0	0	0	0	0	0	0	0	0.0	0	0.0	0	0.0	38.8	-
2115	0	0	0	0	0	0	0	0	0	0	0	0	0	0	0.0	0	0.0	0	0.0	-	-
2130	1	0	1	0	0	0	0	0	0	0	0	0	0	0	0.0	0	0.0	0	0.0	33.3	-
2145	1	0	1	0	0	0	0	0	0	0	0	0	0	0	0.0	0	0.0	0	0.0	26.1	-
2200	0	0	0	0	0	0	0	0	0	0	0	0	0	0	0.0	0	0.0	0	0.0	-	-
2215	2	0	2	0	0	0	0	0	0	0	0	0	0	1	50.0	0	0.0	0	0.0	55.1	-
2230	0	0	0	0	0	0	0	0	0	0	0	0	0	0	0.0	0	0.0	0	0.0	-	-
2245	0	0	0	0	0	0	0	0	0	0	0	0	0	0	0.0	0	0.0	0	0.0	-	-
2300	1	0	0	0	1	0	0	0	0	0	0	0	0	0	0.0	0	0.0	0	0.0	48.1	-
2315	1	0	1	0	0	0	0	0	0	0	0	0	0	0	0.0	0	0.0	0	0.0	37.5	-
2330	0	0	0	0	0	0	0	0	0	0	0	0	0	0	0.0	0	0.0	0	0.0	-	-
2345	0	0	0	0	0	0	0	0	0	0	0	0	0	0	0.0	0	0.0	0	0.0	-	-
07-19	**122**	**3**	**103**	**0**	**10**	**6**	**0**	**0**	**0**	**0**	**0**	**0**	**0**	**4**	**3.3**	**0**	**0.0**	**0**	**0.0**	**43.8**	**52**
06-22	**135**	**3**	**115**	**0**	**11**	**6**	**0**	**0**	**0**	**0**	**0**	**0**	**0**	**5**	**3.7**	**1**	**0.7**	**0**	**0.0**	**43.5**	**52.5**
06-00	**139**	**3**	**118**	**0**	**12**	**6**	**0**	**0**	**0**	**0**	**0**	**0**	**0**	**6**	**4.3**	**1**	**0.7**	**0**	**0.0**	**43.6**	**52.6**
00-00	**140**	**3**	**119**	**0**	**12**	**6**	**0**	**0**	**0**	**0**	**0**	**0**	**0**	**6**	**4.3**	**1**	**0.7**	**0**	**0.0**	**43.6**	**52.6**

Site 29
Location UNAMED ROAD - attached to TREE
Direction Westbound

16557 / NEWARK - ON - TRENT
MARCH 2025
AUTOMATIC TRAFFIC COUNT

16 March 2025 Sunday

Time	Total	Classification												]PSL	]PSL%	]SL1	]SL1%	]SL2	]SL2%	Mean	Vpp
		1	2	3	4	5	6	7	8	9	10	11	12	60	60	68	68	70	70		85
		MCL	SV	SVT	TB2	TB3	T4	ART3	ART4	ART5	ART6	BD	DRT			ACPO	ACPO	DfT	DfT		
0000	0	0	0	0	0	0	0	0	0	0	0	0	0	0	0.0	0	0.0	0	0.0	-	-
0015	0	0	0	0	0	0	0	0	0	0	0	0	0	0	0.0	0	0.0	0	0.0	-	-
0030	0	0	0	0	0	0	0	0	0	0	0	0	0	0	0.0	0	0.0	0	0.0	-	-
0045	0	0	0	0	0	0	0	0	0	0	0	0	0	0	0.0	0	0.0	0	0.0	-	-
0100	2	0	2	0	0	0	0	0	0	0	0	0	0	0	0.0	0	0.0	0	0.0	38.7	-
0115	1	0	1	0	0	0	0	0	0	0	0	0	0	0	0.0	0	0.0	0	0.0	38.9	-
0130	0	0	0	0	0	0	0	0	0	0	0	0	0	0	0.0	0	0.0	0	0.0	-	-
0145	0	0	0	0	0	0	0	0	0	0	0	0	0	0	0.0	0	0.0	0	0.0	-	-
0200	0	0	0	0	0	0	0	0	0	0	0	0	0	0	0.0	0	0.0	0	0.0	-	-
0215	0	0	0	0	0	0	0	0	0	0	0	0	0	0	0.0	0	0.0	0	0.0	-	-
0230	0	0	0	0	0	0	0	0	0	0	0	0	0	0	0.0	0	0.0	0	0.0	-	-
0245	0	0	0	0	0	0	0	0	0	0	0	0	0	0	0.0	0	0.0	0	0.0	-	-
0300	0	0	0	0	0	0	0	0	0	0	0	0	0	0	0.0	0	0.0	0	0.0	-	-
0315	1	0	1	0	0	0	0	0	0	0	0	0	0	0	0.0	0	0.0	0	0.0	44	-
0330	0	0	0	0	0	0	0	0	0	0	0	0	0	0	0.0	0	0.0	0	0.0	-	-
0345	0	0	0	0	0	0	0	0	0	0	0	0	0	0	0.0	0	0.0	0	0.0	-	-
0400	0	0	0	0	0	0	0	0	0	0	0	0	0	0	0.0	0	0.0	0	0.0	-	-
0415	0	0	0	0	0	0	0	0	0	0	0	0	0	0	0.0	0	0.0	0	0.0	-	-
0430	0	0	0	0	0	0	0	0	0	0	0	0	0	0	0.0	0	0.0	0	0.0	-	-
0445	0	0	0	0	0	0	0	0	0	0	0	0	0	0	0.0	0	0.0	0	0.0	-	-
0500	0	0	0	0	0	0	0	0	0	0	0	0	0	0	0.0	0	0.0	0	0.0	-	-
0515	0	0	0	0	0	0	0	0	0	0	0	0	0	0	0.0	0	0.0	0	0.0	-	-
0530	0	0	0	0	0	0	0	0	0	0	0	0	0	0	0.0	0	0.0	0	0.0	-	-
0545	0	0	0	0	0	0	0	0	0	0	0	0	0	0	0.0	0	0.0	0	0.0	-	-
0600	0	0	0	0	0	0	0	0	0	0	0	0	0	0	0.0	0	0.0	0	0.0	-	-
0615	0	0	0	0	0	0	0	0	0	0	0	0	0	0	0.0	0	0.0	0	0.0	-	-
0630	0	0	0	0	0	0	0	0	0	0	0	0	0	0	0.0	0	0.0	0	0.0	-	-
0645	0	0	0	0	0	0	0	0	0	0	0	0	0	0	0.0	0	0.0	0	0.0	-	-
0700	0	0	0	0	0	0	0	0	0	0	0	0	0	0	0.0	0	0.0	0	0.0	-	-
0715	0	0	0	0	0	0	0	0	0	0	0	0	0	0	0.0	0	0.0	0	0.0	-	-
0730	0	0	0	0	0	0	0	0	0	0	0	0	0	0	0.0	0	0.0	0	0.0	-	-
0745	0	0	0	0	0	0	0	0	0	0	0	0	0	0	0.0	0	0.0	0	0.0	-	-
0800	0	0	0	0	0	0	0	0	0	0	0	0	0	0	0.0	0	0.0	0	0.0	-	-
0815	1	0	1	0	0	0	0	0	0	0	0	0	0	0	0.0	0	0.0	0	0.0	40.7	-
0830	1	0	1	0	0	0	0	0	0	0	0	0	0	0	0.0	0	0.0	0	0.0	44.4	-
0845	3	0	2	0	1	0	0	0	0	0	0	0	0	0	0.0	0	0.0	0	0.0	42.1	-
0900	0	0	0	0	0	0	0	0	0	0	0	0	0	0	0.0	0	0.0	0	0.0	-	-
0915	2	0	2	0	0	0	0	0	0	0	0	0	0	0	0.0	0	0.0	0	0.0	46.9	-
0930	2	1	1	0	0	0	0	0	0	0	0	0	0	0	0.0	0	0.0	0	0.0	29.7	-
0945	2	0	2	0	0	0	0	0	0	0	0	0	0	0	0.0	0	0.0	0	0.0	44.6	-
1000	5	0	4	0	1	0	0	0	0	0	0	0	0	1	20.0	0	0.0	0	0.0	52.1	-
1015	4	0	4	0	0	0	0	0	0	0	0	0	0	0	0.0	0	0.0	0	0.0	40.4	-
1030	2	0	2	0	0	0	0	0	0	0	0	0	0	0	0.0	0	0.0	0	0.0	42.7	-
1045	**7**	**0**	**7**	**0**	**0**	**0**	**0**	**0**	**0**	**0**	**0**	**0**	**0**	**0**	**0.0**	**0**	**0.0**	**0**	**0.0**	**41.1**	**-**
1100	3	1	2	0	0	0	0	0	0	0	0	0	0	0	0.0	0	0.0	0	0.0	27.7	-
1115	6	0	6	0	0	0	0	0	0	0	0	0	0	1	16.7	0	0.0	0	0.0	43.3	-
1130	2	0	2	0	0	0	0	0	0	0	0	0	0	0	0.0	0	0.0	0	0.0	51.3	-
1145	1	0	0	0	1	0	0	0	0	0	0	0	0	0	0.0	0	0.0	0	0.0	37.9	-
1200	**7**	**0**	**5**	**0**	**1**	**0**	**0**	**0**	**0**	**1**	**0**	**0**	**0**	**0**	**0.0**	**0**	**0.0**	**0**	**0.0**	**42.5**	**-**
1215	5	0	5	0	0	0	0	0	0	0	0	0	0	0	0.0	0	0.0	0	0.0	45.3	-
1230	5	1	4	0	0	0	0	0	0	0	0	0	0	0	0.0	0	0.0	0	0.0	45.6	-
1245	1	0	1	0	0	0	0	0	0	0	0	0	0	0	0.0	0	0.0	0	0.0	38.6	-
1300	4	0	3	0	1	0	0	0	0	0	0	0	0	0	0.0	0	0.0	0	0.0	42.1	-
1315	5	0	4	0	0	1	0	0	0	0	0	0	0	0	0.0	0	0.0	0	0.0	40	-
1330	1	0	1	0	0	0	0	0	0	0	0	0	0	0	0.0	0	0.0	0	0.0	48.7	-
1345	3	0	2	0	1	0	0	0	0	0	0	0	0	0	0.0	0	0.0	0	0.0	40.1	-
1400	4	0	3	0	1	0	0	0	0	0	0	0	0	0	0.0	0	0.0	0	0.0	44.4	-
1415	3	0	2	0	1	0	0	0	0	0	0	0	0	0	0.0	0	0.0	0	0.0	41.1	-
1430	4	0	2	0	2	0	0	0	0	0	0	0	0	0	0.0	0	0.0	0	0.0	43.2	-
1445	1	0	1	0	0	0	0	0	0	0	0	0	0	0	0.0	0	0.0	0	0.0	38.8	-
1500	4	0	3	0	1	0	0	0	0	0	0	0	0	0	0.0	0	0.0	0	0.0	39.8	-
1515	6	0	6	0	0	0	0	0	0	0	0	0	0	0	0.0	0	0.0	0	0.0	46	-
1530	1	0	1	0	0	0	0	0	0	0	0	0	0	0	0.0	0	0.0	0	0.0	39.4	-
1545	4	0	4	0	0	0	0	0	0	0	0	0	0	0	0.0	0	0.0	0	0.0	43.6	-
1600	4	0	4	0	0	0	0	0	0	0	0	0	0	0	0.0	0	0.0	0	0.0	39.9	-
1615	4	0	4	0	0	0	0	0	0	0	0	0	0	0	0.0	0	0.0	0	0.0	41.3	-
1630	3	0	3	0	0	0	0	0	0	0	0	0	0	0	0.0	0	0.0	0	0.0	44.8	-
1645	2	0	2	0	0	0	0	0	0	0	0	0	0	0	0.0	0	0.0	0	0.0	36.6	-
1700	0	0	0	0	0	0	0	0	0	0	0	0	0	0	0.0	0	0.0	0	0.0	-	-
1715	0	0	0	0	0	0	0	0	0	0	0	0	0	0	0.0	0	0.0	0	0.0	-	-
1730	2	0	1	0	1	0	0	0	0	0	0	0	0	1	50.0	1	50.0	0	0.0	55.3	-
1745	2	0	2	0	0	0	0	0	0	0	0	0	0	0	0.0	0	0.0	0	0.0	38.7	-
1800	4	0	4	0	0	0	0	0	0	0	0	0	0	0	0.0	0	0.0	0	0.0	40.7	-
1815	3	0	3	0	0	0	0	0	0	0	0	0	0	0	0.0	0	0.0	0	0.0	47.3	-
1830	1	0	1	0	0	0	0	0	0	0	0	0	0	0	0.0	0	0.0	0	0.0	47	-
1845	0	0	0	0	0	0	0	0	0	0	0	0	0	0	0.0	0	0.0	0	0.0	-	-
1900	0	0	0	0	0	0	0	0	0	0	0	0	0	0	0.0	0	0.0	0	0.0	-	-
1915	2	0	2	0	0	0	0	0	0	0	0	0	0	0	0.0	0	0.0	0	0.0	46.3	-
1930	1	0	1	0	0	0	0	0	0	0	0	0	0	0	0.0	0	0.0	0	0.0	52.6	-
1945	0	0	0	0	0	0	0	0	0	0	0	0	0	0	0.0	0	0.0	0	0.0	-	-
2000	1	0	1	0	0	0	0	0	0	0	0	0	0	0	0.0	0	0.0	0	0.0	50.7	-
2015	1	0	1	0	0	0	0	0	0	0	0	0	0	0	0.0	0	0.0	0	0.0	44.7	-
2030	0	0	0	0	0	0	0	0	0	0	0	0	0	0	0.0	0	0.0	0	0.0	-	-
2045	0	0	0	0	0	0	0	0	0	0	0	0	0	0	0.0	0	0.0	0	0.0	-	-
2100	1	0	0	0	1	0	0	0	0	0	0	0	0	0	0.0	0	0.0	0	0.0	51.2	-
2115	1	0	1	0	0	0	0	0	0	0	0	0	0	0	0.0	0	0.0	0	0.0	47.6	-
2130	0	0	0	0	0	0	0	0	0	0	0	0	0	0	0.0	0	0.0	0	0.0	-	-
2145	0	0	0	0	0	0	0	0	0	0	0	0	0	0	0.0	0	0.0	0	0.0	-	-
2200	0	0	0	0	0	0	0	0	0	0	0	0	0	0	0.0	0	0.0	0	0.0	-	-
2215	0	0	0	0	0	0	0	0	0	0	0	0	0	0	0.0	0	0.0	0	0.0	-	-
2230	0	0	0	0	0	0	0	0	0	0	0	0	0	0	0.0	0	0.0	0	0.0	-	-
2245	0	0	0	0	0	0	0	0	0	0	0	0	0	0	0.0	0	0.0	0	0.0	-	-
2300	0	0	0	0	0	0	0	0	0	0	0	0	0	0	0.0	0	0.0	0	0.0	-	-
2315	0	0	0	0	0	0	0	0	0	0	0	0	0	0	0.0	0	0.0	0	0.0	-	-
2330	0	0	0	0	0	0	0	0	0	0	0	0	0	0	0.0	0	0.0	0	0.0	-	-
2345	0	0	0	0	0	0	0	0	0	0	0	0	0	0	0.0	0	0.0	0	0.0	-	-
07-19	**124**	**3**	**107**	**0**	**12**	**1**	**0**	**0**	**0**	**1**	**0**	**0**	**0**	**3**	**2.4**	**1**	**0.8**	**0**	**0.0**	**42.7**	**49.9**
06-22	**131**	**3**	**113**	**0**	**13**	**1**	**0**	**0**	**0**	**1**	**0**	**0**	**0**	**3**	**2.3**	**1**	**0.8**	**0**	**0.0**	**43**	**50.7**
06-00	**131**	**3**	**113**	**0**	**13**	**1**	**0**	**0**	**0**	**1**	**0**	**0**	**0**	**3**	**2.3**	**1**	**0.8**	**0**	**0.0**	**43**	**50.7**
00-00	**135**	**3**	**117**	**0**	**13**	**1**	**0**	**0**	**0**	**1**	**0**	**0**	**0**	**3**	**2.2**	**1**	**0.7**	**0**	**0.0**	**42.9**	**50.5**

Site 29
Location UNAMED ROAD - attached to TREE
Direction Westbound

16557 / NEWARK - ON - TRENT
MARCH 2025
AUTOMATIC TRAFFIC COUNT

17 March 2025 **Monday**

Time	Total	Classification												]PSL	]PSL%	]SL1	]SL1%	]SL2	]SL2%	Mean	Vpp
		1	2	3	4	5	6	7	8	9	10	11	12	60	60	68	68	70	70		85
		MCL	SV	SVT	TB2	TB3	T4	ART3	ART4	ART5	ART6	BD	DRT			ACPO	ACPO	DfT	DfT		
0000	0	0	0	0	0	0	0	0	0	0	0	0	0	0	0.0	0	0.0	0	0.0	-	-
0015	0	0	0	0	0	0	0	0	0	0	0	0	0	0	0.0	0	0.0	0	0.0	-	-
0030	0	0	0	0	0	0	0	0	0	0	0	0	0	0	0.0	0	0.0	0	0.0	-	-
0045	0	0	0	0	0	0	0	0	0	0	0	0	0	0	0.0	0	0.0	0	0.0	-	-
0100	0	0	0	0	0	0	0	0	0	0	0	0	0	0	0.0	0	0.0	0	0.0	-	-
0115	0	0	0	0	0	0	0	0	0	0	0	0	0	0	0.0	0	0.0	0	0.0	-	-
0130	0	0	0	0	0	0	0	0	0	0	0	0	0	0	0.0	0	0.0	0	0.0	-	-
0145	0	0	0	0	0	0	0	0	0	0	0	0	0	0	0.0	0	0.0	0	0.0	-	-
0200	0	0	0	0	0	0	0	0	0	0	0	0	0	0	0.0	0	0.0	0	0.0	-	-
0215	0	0	0	0	0	0	0	0	0	0	0	0	0	0	0.0	0	0.0	0	0.0	-	-
0230	0	0	0	0	0	0	0	0	0	0	0	0	0	0	0.0	0	0.0	0	0.0	-	-
0245	0	0	0	0	0	0	0	0	0	0	0	0	0	0	0.0	0	0.0	0	0.0	-	-
0300	0	0	0	0	0	0	0	0	0	0	0	0	0	0	0.0	0	0.0	0	0.0	-	-
0315	0	0	0	0	0	0	0	0	0	0	0	0	0	0	0.0	0	0.0	0	0.0	-	-
0330	0	0	0	0	0	0	0	0	0	0	0	0	0	0	0.0	0	0.0	0	0.0	-	-
0345	0	0	0	0	0	0	0	0	0	0	0	0	0	0	0.0	0	0.0	0	0.0	-	-
0400	0	0	0	0	0	0	0	0	0	0	0	0	0	0	0.0	0	0.0	0	0.0	-	-
0415	0	0	0	0	0	0	0	0	0	0	0	0	0	0	0.0	0	0.0	0	0.0	-	-
0430	0	0	0	0	0	0	0	0	0	0	0	0	0	0	0.0	0	0.0	0	0.0	-	-
0445	0	0	0	0	0	0	0	0	0	0	0	0	0	0	0.0	0	0.0	0	0.0	-	-
0500	0	0	0	0	0	0	0	0	0	0	0	0	0	0	0.0	0	0.0	0	0.0	-	-
0515	0	0	0	0	0	0	0	0	0	0	0	0	0	0	0.0	0	0.0	0	0.0	-	-
0530	0	0	0	0	0	0	0	0	0	0	0	0	0	0	0.0	0	0.0	0	0.0	-	-
0545	0	0	0	0	0	0	0	0	0	0	0	0	0	0	0.0	0	0.0	0	0.0	-	-
0600	2	0	2	0	0	0	0	0	0	0	0	0	0	0	0.0	0	0.0	0	0.0	40	-
0615	1	0	1	0	0	0	0	0	0	0	0	0	0	0	0.0	0	0.0	0	0.0	57.4	-
0630	3	0	3	0	0	0	0	0	0	0	0	0	0	0	0.0	0	0.0	0	0.0	43.2	-
0645	1	0	1	0	0	0	0	0	0	0	0	0	0	0	0.0	0	0.0	0	0.0	41.6	-
0700	3	0	2	0	1	0	0	0	0	0	0	0	0	0	0.0	0	0.0	0	0.0	48.3	-
0715	0	0	0	0	0	0	0	0	0	0	0	0	0	0	0.0	0	0.0	0	0.0	-	-
0730	4	0	3	0	1	0	0	0	0	0	0	0	0	0	0.0	0	0.0	0	0.0	41.5	-
0745	5	0	4	0	1	0	0	0	0	0	0	0	0	0	0.0	0	0.0	0	0.0	48.2	-
0800	6	0	3	0	3	0	0	0	0	0	0	0	0	0	0.0	0	0.0	0	0.0	46.8	-
0815	5	0	3	0	1	0	0	0	1	0	0	0	0	0	0.0	0	0.0	0	0.0	38	-
0830	2	0	2	0	0	0	0	0	0	0	0	0	0	0	0.0	0	0.0	0	0.0	45.3	-
0845	2	0	2	0	0	0	0	0	0	0	0	0	0	0	0.0	0	0.0	0	0.0	42.9	-
0900	5	0	4	0	1	0	0	0	0	0	0	0	0	0	0.0	0	0.0	0	0.0	40.6	-
0915	3	0	3	0	0	0	0	0	0	0	0	0	0	0	0.0	0	0.0	0	0.0	46.8	-
0930	4	0	3	0	1	0	0	0	0	0	0	0	0	0	0.0	0	0.0	0	0.0	44.3	-
0945	0	0	0	0	0	0	0	0	0	0	0	0	0	0	0.0	0	0.0	0	0.0	-	-
1000	5	0	3	0	2	0	0	0	0	0	0	0	0	0	0.0	0	0.0	0	0.0	43.9	-
1015	0	0	0	0	0	0	0	0	0	0	0	0	0	0	0.0	0	0.0	0	0.0	-	-
1030	**7**	**0**	**7**	**0**	**0**	**0**	**0**	**0**	**0**	**0**	**0**	**0**	**0**	**0**	**0.0**	**0**	**0.0**	**0**	**0.0**	**44.6**	**-**
1045	3	0	3	0	0	0	0	0	0	0	0	0	0	0	0.0	0	0.0	0	0.0	43	-
1100	0	0	0	0	0	0	0	0	0	0	0	0	0	0	0.0	0	0.0	0	0.0	-	-
1115	1	0	1	0	0	0	0	0	0	0	0	0	0	0	0.0	0	0.0	0	0.0	18.3	-
1130	3	0	3	0	0	0	0	0	0	0	0	0	0	0	0.0	0	0.0	0	0.0	45.3	-
1145	3	0	3	0	0	0	0	0	0	0	0	0	0	0	0.0	0	0.0	0	0.0	36.1	-
1200	2	0	2	0	0	0	0	0	0	0	0	0	0	0	0.0	0	0.0	0	0.0	37.6	-
1215	5	0	5	0	0	0	0	0	0	0	0	0	0	0	0.0	0	0.0	0	0.0	36.6	-
1230	5	0	4	0	1	0	0	0	0	0	0	0	0	0	0.0	0	0.0	0	0.0	47	-
1245	4	0	3	0	1	0	0	0	0	0	0	0	0	0	0.0	0	0.0	0	0.0	40.2	-
1300	1	0	1	0	0	0	0	0	0	0	0	0	0	0	0.0	0	0.0	0	0.0	48.8	-
1315	6	0	4	0	2	0	0	0	0	0	0	0	0	0	0.0	0	0.0	0	0.0	41.1	-
1330	0	0	0	0	0	0	0	0	0	0	0	0	0	0	0.0	0	0.0	0	0.0	-	-
1345	3	0	2	0	0	1	0	0	0	0	0	0	0	0	0.0	0	0.0	0	0.0	38.7	-
1400	6	0	4	0	1	0	0	0	0	1	0	0	0	0	0.0	0	0.0	0	0.0	46.8	-
1415	1	0	1	0	0	0	0	0	0	0	0	0	0	0	0.0	0	0.0	0	0.0	41.1	-
1430	5	0	4	0	0	0	0	0	1	0	0	0	0	0	0.0	0	0.0	0	0.0	47.6	-
1445	2	0	2	0	0	0	0	0	0	0	0	0	0	0	0.0	0	0.0	0	0.0	44.8	-
1500	1	0	1	0	0	0	0	0	0	0	0	0	0	0	0.0	0	0.0	0	0.0	56.6	-
1515	2	0	2	0	0	0	0	0	0	0	0	0	0	0	0.0	0	0.0	0	0.0	53.1	-
1530	**7**	**0**	**4**	**0**	**3**	**0**	**0**	**0**	**0**	**0**	**0**	**0**	**0**	**1**	**14.3**	**0**	**0.0**	**0**	**0.0**	**44.4**	**-**
1545	6	0	6	0	0	0	0	0	0	0	0	0	0	0	0.0	0	0.0	0	0.0	43.8	-
1600	5	0	4	0	1	0	0	0	0	0	0	0	0	0	0.0	0	0.0	0	0.0	45.2	-
1615	3	0	2	0	1	0	0	0	0	0	0	0	0	0	0.0	0	0.0	0	0.0	45.2	-
1630	3	0	3	0	0	0	0	0	0	0	0	0	0	0	0.0	0	0.0	0	0.0	43.7	-
1645	5	1	3	0	1	0	0	0	0	0	0	0	0	0	0.0	0	0.0	0	0.0	38.4	-
1700	**7**	**0**	**6**	**0**	**0**	**0**	**0**	**0**	**0**	**0**	**0**	**1**	**0**	**0**	**0.0**	**0**	**0.0**	**0**	**0.0**	**44**	**-**
1715	3	0	3	0	0	0	0	0	0	0	0	0	0	1	33.3	0	0.0	0	0.0	53.6	-
1730	3	0	2	0	1	0	0	0	0	0	0	0	0	0	0.0	0	0.0	0	0.0	36.1	-
1745	0	0	0	0	0	0	0	0	0	0	0	0	0	0	0.0	0	0.0	0	0.0	-	-
1800	0	0	0	0	0	0	0	0	0	0	0	0	0	0	0.0	0	0.0	0	0.0	-	-
1815	1	0	1	0	0	0	0	0	0	0	0	0	0	0	0.0	0	0.0	0	0.0	56.9	-
1830	2	0	2	0	0	0	0	0	0	0	0	0	0	0	0.0	0	0.0	0	0.0	47.2	-
1845	6	0	6	0	0	0	0	0	0	0	0	0	0	0	0.0	0	0.0	0	0.0	44.3	-
1900	2	0	2	0	0	0	0	0	0	0	0	0	0	0	0.0	0	0.0	0	0.0	41.7	-
1915	2	0	2	0	0	0	0	0	0	0	0	0	0	0	0.0	0	0.0	0	0.0	47.8	-
1930	0	0	0	0	0	0	0	0	0	0	0	0	0	0	0.0	0	0.0	0	0.0	-	-
1945	1	0	1	0	0	0	0	0	0	0	0	0	0	0	0.0	0	0.0	0	0.0	49.8	-
2000	0	0	0	0	0	0	0	0	0	0	0	0	0	0	0.0	0	0.0	0	0.0	-	-
2015	0	0	0	0	0	0	0	0	0	0	0	0	0	0	0.0	0	0.0	0	0.0	-	-
2030	1	0	1	0	0	0	0	0	0	0	0	0	0	0	0.0	0	0.0	0	0.0	39	-
2045	1	0	1	0	0	0	0	0	0	0	0	0	0	0	0.0	0	0.0	0	0.0	42.4	-
2100	1	0	0	0	1	0	0	0	0	0	0	0	0	0	0.0	0	0.0	0	0.0	50	-
2115	0	0	0	0	0	0	0	0	0	0	0	0	0	0	0.0	0	0.0	0	0.0	-	-
2130	1	0	0	0	0	0	0	0	1	0	0	0	0	0	0.0	0	0.0	0	0.0	37.1	-
2145	0	0	0	0	0	0	0	0	0	0	0	0	0	0	0.0	0	0.0	0	0.0	-	-
2200	0	0	0	0	0	0	0	0	0	0	0	0	0	0	0.0	0	0.0	0	0.0	-	-
2215	0	0	0	0	0	0	0	0	0	0	0	0	0	0	0.0	0	0.0	0	0.0	-	-
2230	0	0	0	0	0	0	0	0	0	0	0	0	0	0	0.0	0	0.0	0	0.0	-	-
2245	0	0	0	0	0	0	0	0	0	0	0	0	0	0	0.0	0	0.0	0	0.0	-	-
2300	0	0	0	0	0	0	0	0	0	0	0	0	0	0	0.0	0	0.0	0	0.0	-	-
2315	0	0	0	0	0	0	0	0	0	0	0	0	0	0	0.0	0	0.0	0	0.0	-	-
2330	0	0	0	0	0	0	0	0	0	0	0	0	0	0	0.0	0	0.0	0	0.0	-	-
2345	0	0	0	0	0	0	0	0	0	0	0	0	0	0	0.0	0	0.0	0	0.0	-	-
07-19	**155**	**1**	**126**	**0**	**23**	**1**	**0**	**0**	**2**	**1**	**0**	**1**	**0**	**2**	**1.3**	**0**	**0.0**	**0**	**0.0**	**43.7**	**52.4**
06-22	**171**	**1**	**140**	**0**	**24**	**1**	**0**	**0**	**3**	**1**	**0**	**1**	**0**	**2**	**1.2**	**0**	**0.0**	**0**	**0.0**	**43.7**	**52.2**
06-00	**171**	**1**	**140**	**0**	**24**	**1**	**0**	**0**	**3**	**1**	**0**	**1**	**0**	**2**	**1.2**	**0**	**0.0**	**0**	**0.0**	**43.7**	**52.2**
00-00	**171**	**1**	**140**	**0**	**24**	**1**	**0**	**0**	**3**	**1**	**0**	**1**	**0**	**2**	**1.2**	**0**	**0.0**	**0**	**0.0**	**43.7**	**52.2**

Site 29
Location UNAMED ROAD - attached to TREE
Direction Westbound
18 March 2025 Tuesday

16557 / NEWARK - ON - TRENT
MARCH 2025
AUTOMATIC TRAFFIC COUNT

Time	Total	Classification												]PSL	]PSL%	]SL1	]SL1%	]SL2	]SL2%	Mean	Vpp
		1 MCL	2 SV	3 SVT	4 TB2	5 TB3	6 T4	7 ART3	8 ART4	9 ART5	10 ART6	11 BD	12 DRT	60	60	68 ACPO	68 ACPO	70 DfT	70 DfT		85
0000	0	0	0	0	0	0	0	0	0	0	0	0	0	0	0.0	0	0.0	0	0.0	-	-
0015	0	0	0	0	0	0	0	0	0	0	0	0	0	0	0.0	0	0.0	0	0.0	-	-
0030	0	0	0	0	0	0	0	0	0	0	0	0	0	0	0.0	0	0.0	0	0.0	-	-
0045	0	0	0	0	0	0	0	0	0	0	0	0	0	0	0.0	0	0.0	0	0.0	-	-
0100	0	0	0	0	0	0	0	0	0	0	0	0	0	0	0.0	0	0.0	0	0.0	-	-
0115	0	0	0	0	0	0	0	0	0	0	0	0	0	0	0.0	0	0.0	0	0.0	-	-
0130	0	0	0	0	0	0	0	0	0	0	0	0	0	0	0.0	0	0.0	0	0.0	-	-
0145	0	0	0	0	0	0	0	0	0	0	0	0	0	0	0.0	0	0.0	0	0.0	-	-
0200	0	0	0	0	0	0	0	0	0	0	0	0	0	0	0.0	0	0.0	0	0.0	-	-
0215	0	0	0	0	0	0	0	0	0	0	0	0	0	0	0.0	0	0.0	0	0.0	-	-
0230	0	0	0	0	0	0	0	0	0	0	0	0	0	0	0.0	0	0.0	0	0.0	-	-
0245	0	0	0	0	0	0	0	0	0	0	0	0	0	0	0.0	0	0.0	0	0.0	-	-
0300	0	0	0	0	0	0	0	0	0	0	0	0	0	0	0.0	0	0.0	0	0.0	-	-
0315	0	0	0	0	0	0	0	0	0	0	0	0	0	0	0.0	0	0.0	0	0.0	-	-
0330	0	0	0	0	0	0	0	0	0	0	0	0	0	0	0.0	0	0.0	0	0.0	-	-
0345	0	0	0	0	0	0	0	0	0	0	0	0	0	0	0.0	0	0.0	0	0.0	-	-
0400	0	0	0	0	0	0	0	0	0	0	0	0	0	0	0.0	0	0.0	0	0.0	-	-
0415	0	0	0	0	0	0	0	0	0	0	0	0	0	0	0.0	0	0.0	0	0.0	-	-
0430	0	0	0	0	0	0	0	0	0	0	0	0	0	0	0.0	0	0.0	0	0.0	-	-
0445	0	0	0	0	0	0	0	0	0	0	0	0	0	0	0.0	0	0.0	0	0.0	-	-
0500	0	0	0	0	0	0	0	0	0	0	0	0	0	0	0.0	0	0.0	0	0.0	-	-
0515	0	0	0	0	0	0	0	0	0	0	0	0	0	0	0.0	0	0.0	0	0.0	-	-
0530	0	0	0	0	0	0	0	0	0	0	0	0	0	0	0.0	0	0.0	0	0.0	-	-
0545	0	0	0	0	0	0	0	0	0	0	0	0	0	0	0.0	0	0.0	0	0.0	-	-
0600	2	0	2	0	0	0	0	0	0	0	0	0	0	0	0.0	0	0.0	0	0.0	39.1	-
0615	2	0	2	0	0	0	0	0	0	0	0	0	0	0	0.0	0	0.0	0	0.0	47.7	-
0630	0	0	0	0	0	0	0	0	0	0	0	0	0	0	0.0	0	0.0	0	0.0	-	-
0645	1	0	1	0	0	0	0	0	0	0	0	0	0	0	0.0	0	0.0	0	0.0	44.3	-
0700	2	0	2	0	0	0	0	0	0	0	0	0	0	0	0.0	0	0.0	0	0.0	47.3	-
0715	2	1	1	0	0	0	0	0	0	0	0	0	0	0	0.0	0	0.0	0	0.0	29.6	-
0730	**10**	**0**	**9**	**1**	**0**	**0**	**0**	**0**	**0**	**0**	**0**	**0**	**0**	**0**	**0.0**	**0**	**0.0**	**0**	**0.0**	**41.4**	**-**
0745	5	0	5	0	0	0	0	0	0	0	0	0	0	0	0.0	0	0.0	0	0.0	48.3	-
0800	2	0	0	0	2	0	0	0	0	0	0	0	0	0	0.0	0	0.0	0	0.0	55.3	-
0815	8	0	6	0	1	1	0	0	0	0	0	0	0	0	0.0	0	0.0	0	0.0	44.7	-
0830	5	0	4	0	0	0	0	0	0	0	1	0	0	0	0.0	0	0.0	0	0.0	42.5	-
0845	6	0	4	0	1	1	0	0	0	0	0	0	0	0	0.0	0	0.0	0	0.0	45.5	-
0900	2	0	1	0	0	0	0	0	0	0	1	0	0	0	0.0	0	0.0	0	0.0	35.5	-
0915	3	0	3	0	0	0	0	0	0	0	0	0	0	0	0.0	0	0.0	0	0.0	29.9	-
0930	3	0	2	0	1	0	0	0	0	0	0	0	0	0	0.0	0	0.0	0	0.0	43.6	-
0945	1	0	0	0	1	0	0	0	0	0	0	0	0	0	0.0	0	0.0	0	0.0	35.7	-
1000	3	2	1	0	0	0	0	0	0	0	0	0	0	0	0.0	0	0.0	0	0.0	20.9	-
1015	5	0	4	0	0	0	1	0	0	0	0	0	0	0	0.0	0	0.0	0	0.0	31.9	-
1030	4	0	3	0	0	0	0	0	0	0	1	0	0	0	0.0	0	0.0	0	0.0	47	-
1045	5	0	4	0	1	0	0	0	0	0	0	0	0	0	0.0	0	0.0	0	0.0	43.6	-
1100	3	0	2	0	0	1	0	0	0	0	0	0	0	0	0.0	0	0.0	0	0.0	40.2	-
1115	3	0	3	0	0	0	0	0	0	0	0	0	0	0	0.0	0	0.0	0	0.0	40.9	-
1130	2	0	2	0	0	0	0	0	0	0	0	0	0	0	0.0	0	0.0	0	0.0	49.5	-
1145	4	0	3	1	0	0	0	0	0	0	0	0	0	0	0.0	0	0.0	0	0.0	42.4	-
1200	4	0	2	0	2	0	0	0	0	0	0	0	0	0	0.0	0	0.0	0	0.0	40	-
1215	3	0	3	0	0	0	0	0	0	0	0	0	0	0	0.0	0	0.0	0	0.0	37.4	-
1230	2	0	2	0	0	0	0	0	0	0	0	0	0	0	0.0	0	0.0	0	0.0	48.1	-
1245	**7**	**0**	**7**	**0**	**0**	**0**	**0**	**0**	**0**	**0**	**0**	**0**	**0**	**0**	**0.0**	**0**	**0.0**	**0**	**0.0**	**45.9**	**-**
1300	2	0	0	0	2	0	0	0	0	0	0	0	0	0	0.0	0	0.0	0	0.0	31	-
1315	6	0	5	0	0	1	0	0	0	0	0	0	0	0	0.0	0	0.0	0	0.0	33.3	-
1330	3	0	2	0	1	0	0	0	0	0	0	0	0	0	0.0	0	0.0	0	0.0	46	-
1345	0	0	0	0	0	0	0	0	0	0	0	0	0	0	0.0	0	0.0	0	0.0	-	-
1400	3	0	3	0	0	0	0	0	0	0	0	0	0	0	0.0	0	0.0	0	0.0	47.4	-
1415	3	2	1	0	0	0	0	0	0	0	0	0	0	0	0.0	0	0.0	0	0.0	35.6	-
1430	2	0	1	0	0	1	0	0	0	0	0	0	0	0	0.0	0	0.0	0	0.0	40.9	-
1445	1	0	1	0	0	0	0	0	0	0	0	0	0	0	0.0	0	0.0	0	0.0	43.9	-
1500	4	0	3	0	0	0	1	0	0	0	0	0	0	0	0.0	0	0.0	0	0.0	37.8	-
1515	2	0	1	0	0	1	0	0	0	0	0	0	0	0	0.0	0	0.0	0	0.0	38.7	-
1530	2	0	0	1	1	0	0	0	0	0	0	0	0	0	0.0	0	0.0	0	0.0	39.8	-
1545	**7**	**0**	**4**	**0**	**2**	**1**	**0**	**0**	**0**	**0**	**0**	**0**	**0**	**0**	**0.0**	**0**	**0.0**	**0**	**0.0**	**43.1**	**-**
1600	3	0	2	0	1	0	0	0	0	0	0	0	0	0	0.0	0	0.0	0	0.0	43.5	-
1615	2	0	2	0	0	0	0	0	0	0	0	0	0	0	0.0	0	0.0	0	0.0	45.4	-
1630	**7**	**0**	**7**	**0**	**0**	**0**	**0**	**0**	**0**	**0**	**0**	**0**	**0**	**0**	**0.0**	**0**	**0.0**	**0**	**0.0**	**42.6**	**-**
1645	6	0	6	0	0	0	0	0	0	0	0	0	0	0	0.0	0	0.0	0	0.0	38.4	-
1700	6	0	6	0	0	0	0	0	0	0	0	0	0	0	0.0	0	0.0	0	0.0	46.3	-
1715	3	0	3	0	0	0	0	0	0	0	0	0	0	0	0.0	0	0.0	0	0.0	46	-
1730	2	0	2	0	0	0	0	0	0	0	0	0	0	0	0.0	0	0.0	0	0.0	42.5	-
1745	3	0	2	0	0	0	0	0	0	1	0	0	0	0	0.0	0	0.0	0	0.0	31.5	-
1800	6	0	6	0	0	0	0	0	0	0	0	0	0	0	0.0	0	0.0	0	0.0	41.4	-
1815	3	0	2	0	1	0	0	0	0	0	0	0	0	1	33.3	0	0.0	0	0.0	52.6	-
1830	1	0	1	0	0	0	0	0	0	0	0	0	0	0	0.0	0	0.0	0	0.0	33.7	-
1845	5	0	4	0	0	0	0	1	0	0	0	0	0	0	0.0	0	0.0	0	0.0	37.2	-
1900	2	0	1	0	1	0	0	0	0	0	0	0	0	0	0.0	0	0.0	0	0.0	47	-
1915	0	0	0	0	0	0	0	0	0	0	0	0	0	0	0.0	0	0.0	0	0.0	-	-
1930	2	0	1	0	1	0	0	0	0	0	0	0	0	0	0.0	0	0.0	0	0.0	41.9	-
1945	3	0	3	0	0	0	0	0	0	0	0	0	0	0	0.0	0	0.0	0	0.0	38.8	-
2000	0	0	0	0	0	0	0	0	0	0	0	0	0	0	0.0	0	0.0	0	0.0	-	-
2015	0	0	0	0	0	0	0	0	0	0	0	0	0	0	0.0	0	0.0	0	0.0	-	-
2030	1	0	1	0	0	0	0	0	0	0	0	0	0	0	0.0	0	0.0	0	0.0	51.3	-
2045	1	0	1	0	0	0	0	0	0	0	0	0	0	0	0.0	0	0.0	0	0.0	42.5	-
2100	0	0	0	0	0	0	0	0	0	0	0	0	0	0	0.0	0	0.0	0	0.0	-	-
2115	0	0	0	0	0	0	0	0	0	0	0	0	0	0	0.0	0	0.0	0	0.0	-	-
2130	0	0	0	0	0	0	0	0	0	0	0	0	0	0	0.0	0	0.0	0	0.0	-	-
2145	0	0	0	0	0	0	0	0	0	0	0	0	0	0	0.0	0	0.0	0	0.0	-	-
2200	0	0	0	0	0	0	0	0	0	0	0	0	0	0	0.0	0	0.0	0	0.0	-	-
2215	0	0	0	0	0	0	0	0	0	0	0	0	0	0	0.0	0	0.0	0	0.0	-	-
2230	0	0	0	0	0	0	0	0	0	0	0	0	0	0	0.0	0	0.0	0	0.0	-	-
2245	0	0	0	0	0	0	0	0	0	0	0	0	0	0	0.0	0	0.0	0	0.0	-	-
2300	0	0	0	0	0	0	0	0	0	0	0	0	0	0	0.0	0	0.0	0	0.0	-	-
2315	1	0	1	0	0	0	0	0	0	0	0	0	0	0	0.0	0	0.0	0	0.0	42.4	-
2330	0	0	0	0	0	0	0	0	0	0	0	0	0	0	0.0	0	0.0	0	0.0	-	-
2345	0	0	0	0	0	0	0	0	0	0	0	0	0	0	0.0	0	0.0	0	0.0	-	-
07-19	**176**	**5**	**137**	**3**	**17**	**7**	**2**	**1**	**0**	**1**	**3**	**0**	**0**	**1**	**0.6**	**0**	**0.0**	**0**	**0.0**	**41.3**	**51.4**
06-22	**190**	**5**	**149**	**3**	**19**	**7**	**2**	**1**	**0**	**1**	**3**	**0**	**0**	**1**	**0.5**	**0**	**0.0**	**0**	**0.0**	**41.5**	**51.4**
06-00	**191**	**5**	**150**	**3**	**19**	**7**	**2**	**1**	**0**	**1**	**3**	**0**	**0**	**1**	**0.5**	**0**	**0.0**	**0**	**0.0**	**41.5**	**51.4**
00-00	**191**	**5**	**150**	**3**	**19**	**7**	**2**	**1**	**0**	**1**	**3**	**0**	**0**	**1**	**0.5**	**0**	**0.0**	**0**	**0.0**	**41.5**	**51.4**

Site 29
Location UNAMED ROAD - attached to TREE
Direction Westbound
19 March 2025 Wednesday

16557 / NEWARK - ON - TRENT
MARCH 2025
AUTOMATIC TRAFFIC COUNT

Time	Total	Classification												]PSL	]PSL%	]SL1	]SL1%	]SL2	]SL2%	Mean	Vpp
		1	2	3	4	5	6	7	8	9	10	11	12	60	60	68	68	70	70		85
		MCL	SV	SVT	TB2	TB3	T4	ART3	ART4	ART5	ART6	BD	DRT			ACPO	ACPO	DfT	DfT		
0000	0	0	0	0	0	0	0	0	0	0	0	0	0	0	0.0	0	0.0	0	0.0	-	-
0015	0	0	0	0	0	0	0	0	0	0	0	0	0	0	0.0	0	0.0	0	0.0	-	-
0030	0	0	0	0	0	0	0	0	0	0	0	0	0	0	0.0	0	0.0	0	0.0	-	-
0045	0	0	0	0	0	0	0	0	0	0	0	0	0	0	0.0	0	0.0	0	0.0	-	-
0100	0	0	0	0	0	0	0	0	0	0	0	0	0	0	0.0	0	0.0	0	0.0	-	-
0115	0	0	0	0	0	0	0	0	0	0	0	0	0	0	0.0	0	0.0	0	0.0	-	-
0130	0	0	0	0	0	0	0	0	0	0	0	0	0	0	0.0	0	0.0	0	0.0	-	-
0145	0	0	0	0	0	0	0	0	0	0	0	0	0	0	0.0	0	0.0	0	0.0	-	-
0200	0	0	0	0	0	0	0	0	0	0	0	0	0	0	0.0	0	0.0	0	0.0	-	-
0215	0	0	0	0	0	0	0	0	0	0	0	0	0	0	0.0	0	0.0	0	0.0	-	-
0230	0	0	0	0	0	0	0	0	0	0	0	0	0	0	0.0	0	0.0	0	0.0	-	-
0245	0	0	0	0	0	0	0	0	0	0	0	0	0	0	0.0	0	0.0	0	0.0	-	-
0300	0	0	0	0	0	0	0	0	0	0	0	0	0	0	0.0	0	0.0	0	0.0	-	-
0315	0	0	0	0	0	0	0	0	0	0	0	0	0	0	0.0	0	0.0	0	0.0	-	-
0330	0	0	0	0	0	0	0	0	0	0	0	0	0	0	0.0	0	0.0	0	0.0	-	-
0345	0	0	0	0	0	0	0	0	0	0	0	0	0	0	0.0	0	0.0	0	0.0	-	-
0400	0	0	0	0	0	0	0	0	0	0	0	0	0	0	0.0	0	0.0	0	0.0	-	-
0415	0	0	0	0	0	0	0	0	0	0	0	0	0	0	0.0	0	0.0	0	0.0	-	-
0430	0	0	0	0	0	0	0	0	0	0	0	0	0	0	0.0	0	0.0	0	0.0	-	-
0445	0	0	0	0	0	0	0	0	0	0	0	0	0	0	0.0	0	0.0	0	0.0	-	-
0500	0	0	0	0	0	0	0	0	0	0	0	0	0	0	0.0	0	0.0	0	0.0	-	-
0515	0	0	0	0	0	0	0	0	0	0	0	0	0	0	0.0	0	0.0	0	0.0	-	-
0530	0	0	0	0	0	0	0	0	0	0	0	0	0	0	0.0	0	0.0	0	0.0	-	-
0545	0	0	0	0	0	0	0	0	0	0	0	0	0	0	0.0	0	0.0	0	0.0	-	-
0600	3	0	3	0	0	0	0	0	0	0	0	0	0	0	0.0	0	0.0	0	0.0	47.7	-
0615	2	0	2	0	0	0	0	0	0	0	0	0	0	0	0.0	0	0.0	0	0.0	41.4	-
0630	2	0	2	0	0	0	0	0	0	0	0	0	0	0	0.0	0	0.0	0	0.0	51.3	-
0645	0	0	0	0	0	0	0	0	0	0	0	0	0	0	0.0	0	0.0	0	0.0	-	-
0700	2	0	1	0	1	0	0	0	0	0	0	0	0	0	0.0	0	0.0	0	0.0	48.9	-
0715	1	0	1	0	0	0	0	0	0	0	0	0	0	0	0.0	0	0.0	0	0.0	49.8	-
0730	2	0	1	0	1	0	0	0	0	0	0	0	0	0	0.0	0	0.0	0	0.0	55.9	-
0745	**5**	**0**	**5**	**0**	**0**	**0**	**0**	**0**	**0**	**0**	**0**	**0**	**0**	**0**	**0.0**	**0**	**0.0**	**0**	**0.0**	**47.2**	**-**
0800	4	0	3	0	1	0	0	0	0	0	0	0	0	0	0.0	0	0.0	0	0.0	48.8	-
0815	3	0	3	0	0	0	0	0	0	0	0	0	0	0	0.0	0	0.0	0	0.0	41.6	-
0830	3	0	2	0	0	0	0	0	0	1	0	0	0	0	0.0	0	0.0	0	0.0	41.4	-
0845	**5**	**0**	**4**	**0**	**0**	**1**	**0**	**0**	**0**	**0**	**0**	**0**	**0**	**0**	**0.0**	**0**	**0.0**	**0**	**0.0**	**40.8**	**-**
0900	4	0	4	0	0	0	0	0	0	0	0	0	0	0	0.0	0	0.0	0	0.0	49.1	-
0915	3	0	3	0	0	0	0	0	0	0	0	0	0	0	0.0	0	0.0	0	0.0	48.9	-
0930	1	0	1	0	0	0	0	0	0	0	0	0	0	0	0.0	0	0.0	0	0.0	46.8	-
0945	2	0	2	0	0	0	0	0	0	0	0	0	0	0	0.0	0	0.0	0	0.0	38.5	-
1000	4	0	4	0	0	0	0	0	0	0	0	0	0	0	0.0	0	0.0	0	0.0	45.4	-
1015	1	0	1	0	0	0	0	0	0	0	0	0	0	0	0.0	0	0.0	0	0.0	51	-
1030	**5**	**0**	**3**	**0**	**2**	**0**	**0**	**0**	**0**	**0**	**0**	**0**	**0**	**1**	**20.0**	**1**	**20.0**	**0**	**0.0**	**48.5**	**-**
1045	0	0	0	0	0	0	0	0	0	0	0	0	0	0	0.0	0	0.0	0	0.0	-	-
1100	2	0	1	0	0	0	1	0	0	0	0	0	0	0	0.0	0	0.0	0	0.0	32.5	-
1115	4	0	3	0	0	1	0	0	0	0	0	0	0	0	0.0	0	0.0	0	0.0	35.4	-
1130	3	0	2	0	1	0	0	0	0	0	0	0	0	0	0.0	0	0.0	0	0.0	33.3	-
1145	0	0	0	0	0	0	0	0	0	0	0	0	0	0	0.0	0	0.0	0	0.0	-	-
1200	1	0	1	0	0	0	0	0	0	0	0	0	0	0	0.0	0	0.0	0	0.0	37.1	-
1215	1	0	1	0	0	0	0	0	0	0	0	0	0	0	0.0	0	0.0	0	0.0	54.4	-
1230	5	0	4	0	1	0	0	0	0	0	0	0	0	0	0.0	0	0.0	0	0.0	47.4	-
1245	4	0	3	0	1	0	0	0	0	0	0	0	0	0	0.0	0	0.0	0	0.0	41.8	-
1300	2	1	1	0	0	0	0	0	0	0	0	0	0	0	0.0	0	0.0	0	0.0	31.4	-
1315	2	0	1	0	1	0	0	0	0	0	0	0	0	0	0.0	0	0.0	0	0.0	41.1	-
1330	5	0	5	0	0	0	0	0	0	0	0	0	0	0	0.0	0	0.0	0	0.0	40.7	-
1345	2	0	2	0	0	0	0	0	0	0	0	0	0	0	0.0	0	0.0	0	0.0	41.4	-
1400	**10**	**1**	**7**	**0**	**1**	**0**	**0**	**0**	**0**	**1**	**0**	**0**	**0**	**0**	**0.0**	**0**	**0.0**	**0**	**0.0**	**41**	**-**
1415	7	0	7	0	0	0	0	0	0	0	0	0	0	0	0.0	0	0.0	0	0.0	42.6	-
1430	4	0	2	0	0	1	0	0	0	1	0	0	0	0	0.0	0	0.0	0	0.0	39.4	-
1445	3	0	3	0	0	0	0	0	0	0	0	0	0	0	0.0	0	0.0	0	0.0	46.9	-
1500	0	0	0	0	0	0	0	0	0	0	0	0	0	0	0.0	0	0.0	0	0.0	-	-
1515	2	0	2	0	0	0	0	0	0	0	0	0	0	0	0.0	0	0.0	0	0.0	45.3	-
1530	1	0	0	0	1	0	0	0	0	0	0	0	0	0	0.0	0	0.0	0	0.0	41.8	-
1545	**10**	**2**	**8**	**0**	**0**	**0**	**0**	**0**	**0**	**0**	**0**	**0**	**0**	**0**	**0.0**	**0**	**0.0**	**0**	**0.0**	**30.7**	**-**
1600	2	0	2	0	0	0	0	0	0	0	0	0	0	0	0.0	0	0.0	0	0.0	37.7	-
1615	9	0	7	0	2	0	0	0	0	0	0	0	0	0	0.0	0	0.0	0	0.0	41	-
1630	4	0	3	0	1	0	0	0	0	0	0	0	0	0	0.0	0	0.0	0	0.0	44.5	-
1645	0	0	0	0	0	0	0	0	0	0	0	0	0	0	0.0	0	0.0	0	0.0	-	-
1700	1	0	1	0	0	0	0	0	0	0	0	0	0	0	0.0	0	0.0	0	0.0	48.6	-
1715	2	0	2	0	0	0	0	0	0	0	0	0	0	0	0.0	0	0.0	0	0.0	44.6	-
1730	4	0	3	0	1	0	0	0	0	0	0	0	0	0	0.0	0	0.0	0	0.0	41.8	-
1745	7	0	6	0	0	0	0	0	1	0	0	0	0	0	0.0	0	0.0	0	0.0	43.6	-
1800	4	0	3	0	1	0	0	0	0	0	0	0	0	0	0.0	0	0.0	0	0.0	38.1	-
1815	4	0	4	0	0	0	0	0	0	0	0	0	0	0	0.0	0	0.0	0	0.0	43.6	-
1830	3	0	3	0	0	0	0	0	0	0	0	0	0	0	0.0	0	0.0	0	0.0	46.2	-
1845	5	0	3	0	1	0	0	1	0	0	0	0	0	0	0.0	0	0.0	0	0.0	41.6	-
1900	2	0	2	0	0	0	0	0	0	0	0	0	0	0	0.0	0	0.0	0	0.0	34.3	-
1915	1	0	1	0	0	0	0	0	0	0	0	0	0	0	0.0	0	0.0	0	0.0	36.9	-
1930	2	0	1	0	1	0	0	0	0	0	0	0	0	0	0.0	0	0.0	0	0.0	48.4	-
1945	0	0	0	0	0	0	0	0	0	0	0	0	0	0	0.0	0	0.0	0	0.0	-	-
2000	1	0	1	0	0	0	0	0	0	0	0	0	0	0	0.0	0	0.0	0	0.0	41.5	-
2015	0	0	0	0	0	0	0	0	0	0	0	0	0	0	0.0	0	0.0	0	0.0	-	-
2030	1	0	0	0	1	0	0	0	0	0	0	0	0	0	0.0	0	0.0	0	0.0	34.7	-
2045	0	0	0	0	0	0	0	0	0	0	0	0	0	0	0.0	0	0.0	0	0.0	-	-
2100	0	0	0	0	0	0	0	0	0	0	0	0	0	0	0.0	0	0.0	0	0.0	-	-
2115	0	0	0	0	0	0	0	0	0	0	0	0	0	0	0.0	0	0.0	0	0.0	-	-
2130	1	0	1	0	0	0	0	0	0	0	0	0	0	0	0.0	0	0.0	0	0.0	50.6	-
2145	0	0	0	0	0	0	0	0	0	0	0	0	0	0	0.0	0	0.0	0	0.0	-	-
2200	0	0	0	0	0	0	0	0	0	0	0	0	0	0	0.0	0	0.0	0	0.0	-	-
2215	0	0	0	0	0	0	0	0	0	0	0	0	0	0	0.0	0	0.0	0	0.0	-	-
2230	0	0	0	0	0	0	0	0	0	0	0	0	0	0	0.0	0	0.0	0	0.0	-	-
2245	0	0	0	0	0	0	0	0	0	0	0	0	0	0	0.0	0	0.0	0	0.0	-	-
2300	0	0	0	0	0	0	0	0	0	0	0	0	0	0	0.0	0	0.0	0	0.0	-	-
2315	0	0	0	0	0	0	0	0	0	0	0	0	0	0	0.0	0	0.0	0	0.0	-	-
2330	0	0	0	0	0	0	0	0	0	0	0	0	0	0	0.0	0	0.0	0	0.0	-	-
2345	0	0	0	0	0	0	0	0	0	0	0	0	0	0	0.0	0	0.0	0	0.0	-	-
07-19	**158**	**4**	**128**	**0**	**17**	**3**	**1**	**1**	**1**	**3**	**0**	**0**	**0**	**1**	**0.6**	**1**	**0.6**	**0**	**0.0**	**42.2**	**51**
06-22	**173**	**4**	**141**	**0**	**19**	**3**	**1**	**1**	**1**	**3**	**0**	**0**	**0**	**1**	**0.6**	**1**	**0.6**	**0**	**0.0**	**42.4**	**51**
06-00	**173**	**4**	**141**	**0**	**19**	**3**	**1**	**1**	**1**	**3**	**0**	**0**	**0**	**1**	**0.6**	**1**	**0.6**	**0**	**0.0**	**42.4**	**51**
00-00	**173**	**4**	**141**	**0**	**19**	**3**	**1**	**1**	**1**	**3**	**0**	**0**	**0**	**1**	**0.6**	**1**	**0.6**	**0**	**0.0**	**42.4**	**51**

Site 29
Location UNAMED ROAD - attached to TREE
Direction Westbound
20 March 2025

16557 / NEWARK - ON - TRENT
MARCH 2025
AUTOMATIC TRAFFIC COUNT

Time	Total	Classification												]PSL	]PSL%	]SL1	]SL1%	]SL2	]SL2%	Mean	Vpp
		1	2	3	4	5	6	7	8	9	10	11	12	60	60	68	68	70	70		85
		MCL	SV	SVT	TB2	TB3	T4	ART3	ART4	ART5	ART6	BD	DRT			ACPO	ACPO	DfT	DfT		
0000	0	0	0	0	0	0	0	0	0	0	0	0	0	0	0.0	0	0.0	0	0.0	-	-
0015	0	0	0	0	0	0	0	0	0	0	0	0	0	0	0.0	0	0.0	0	0.0	-	-
0030	0	0	0	0	0	0	0	0	0	0	0	0	0	0	0.0	0	0.0	0	0.0	-	-
0045	0	0	0	0	0	0	0	0	0	0	0	0	0	0	0.0	0	0.0	0	0.0	-	-
0100	0	0	0	0	0	0	0	0	0	0	0	0	0	0	0.0	0	0.0	0	0.0	-	-
0115	0	0	0	0	0	0	0	0	0	0	0	0	0	0	0.0	0	0.0	0	0.0	-	-
0130	0	0	0	0	0	0	0	0	0	0	0	0	0	0	0.0	0	0.0	0	0.0	-	-
0145	0	0	0	0	0	0	0	0	0	0	0	0	0	0	0.0	0	0.0	0	0.0	-	-
0200	0	0	0	0	0	0	0	0	0	0	0	0	0	0	0.0	0	0.0	0	0.0	-	-
0215	0	0	0	0	0	0	0	0	0	0	0	0	0	0	0.0	0	0.0	0	0.0	-	-
0230	0	0	0	0	0	0	0	0	0	0	0	0	0	0	0.0	0	0.0	0	0.0	-	-
0245	0	0	0	0	0	0	0	0	0	0	0	0	0	0	0.0	0	0.0	0	0.0	-	-
0300	0	0	0	0	0	0	0	0	0	0	0	0	0	0	0.0	0	0.0	0	0.0	-	-
0315	1	0	0	0	1	0	0	0	0	0	0	0	0	0	0.0	0	0.0	0	0.0	56	-
0330	0	0	0	0	0	0	0	0	0	0	0	0	0	0	0.0	0	0.0	0	0.0	-	-
0345	0	0	0	0	0	0	0	0	0	0	0	0	0	0	0.0	0	0.0	0	0.0	-	-
0400	0	0	0	0	0	0	0	0	0	0	0	0	0	0	0.0	0	0.0	0	0.0	-	-
0415	1	0	0	0	1	0	0	0	0	0	0	0	0	0	0.0	0	0.0	0	0.0	53.4	-
0430	0	0	0	0	0	0	0	0	0	0	0	0	0	0	0.0	0	0.0	0	0.0	-	-
0445	0	0	0	0	0	0	0	0	0	0	0	0	0	0	0.0	0	0.0	0	0.0	-	-
0500	0	0	0	0	0	0	0	0	0	0	0	0	0	0	0.0	0	0.0	0	0.0	-	-
0515	0	0	0	0	0	0	0	0	0	0	0	0	0	0	0.0	0	0.0	0	0.0	-	-
0530	0	0	0	0	0	0	0	0	0	0	0	0	0	0	0.0	0	0.0	0	0.0	-	-
0545	0	0	0	0	0	0	0	0	0	0	0	0	0	0	0.0	0	0.0	0	0.0	-	-
0600	2	0	2	0	0	0	0	0	0	0	0	0	0	0	0.0	0	0.0	0	0.0	41.5	-
0615	1	0	1	0	0	0	0	0	0	0	0	0	0	0	0.0	0	0.0	0	0.0	52.6	-
0630	0	0	0	0	0	0	0	0	0	0	0	0	0	0	0.0	0	0.0	0	0.0	-	-
0645	1	0	1	0	0	0	0	0	0	0	0	0	0	0	0.0	0	0.0	0	0.0	44.7	-
0700	6	0	4	0	0	2	0	0	0	0	0	0	0	0	0.0	0	0.0	0	0.0	40.2	-
0715	0	0	0	0	0	0	0	0	0	0	0	0	0	0	0.0	0	0.0	0	0.0	-	-
0730	1	0	1	0	0	0	0	0	0	0	0	0	0	0	0.0	0	0.0	0	0.0	40.6	-
0745	4	0	4	0	0	0	0	0	0	0	0	0	0	0	0.0	0	0.0	0	0.0	52.1	-
0800	5	0	3	0	1	1	0	0	0	0	0	0	0	0	0.0	0	0.0	0	0.0	46.5	-
0815	2	0	2	0	0	0	0	0	0	0	0	0	0	0	0.0	0	0.0	0	0.0	44.4	-
0830	7	0	6	0	0	0	0	0	1	0	0	0	0	0	0.0	0	0.0	0	0.0	39.8	-
0845	0	0	0	0	0	0	0	0	0	0	0	0	0	0	0.0	0	0.0	0	0.0	-	-
0900	4	0	3	0	1	0	0	0	0	0	0	0	0	0	0.0	0	0.0	0	0.0	44.9	-
0915	3	0	3	0	0	0	0	0	0	0	0	0	0	0	0.0	0	0.0	0	0.0	48.9	-
0930	3	0	3	0	0	0	0	0	0	0	0	0	0	0	0.0	0	0.0	0	0.0	48.1	-
0945	3	0	3	0	0	0	0	0	0	0	0	0	0	0	0.0	0	0.0	0	0.0	37.8	-
1000	5	0	5	0	0	0	0	0	0	0	0	0	0	0	0.0	0	0.0	0	0.0	40.5	-
1015	**13**	**0**	**11**	**0**	**2**	**0**	**0**	**0**	**0**	**0**	**0**	**0**	**0**	**0**	**0.0**	**0**	**0.0**	**0**	**0.0**	**42.2**	**49**
1030	5	0	5	0	0	0	0	0	0	0	0	0	0	0	0.0	0	0.0	0	0.0	50.4	-
1045	4	2	1	0	1	0	0	0	0	0	0	0	0	1	25.0	0	0.0	0	0.0	39.8	-
1100	5	1	4	0	0	0	0	0	0	0	0	0	0	0	0.0	0	0.0	0	0.0	36.1	-
1115	2	0	2	0	0	0	0	0	0	0	0	0	0	0	0.0	0	0.0	0	0.0	43.1	-
1130	5	0	3	1	0	1	0	0	0	0	0	0	0	0	0.0	0	0.0	0	0.0	41.3	-
1145	4	0	1	0	0	2	1	0	0	0	0	0	0	0	0.0	0	0.0	0	0.0	27.7	-
1200	5	1	4	0	0	0	0	0	0	0	0	0	0	0	0.0	0	0.0	0	0.0	38.2	-
1215	5	0	3	0	1	1	0	0	0	0	0	0	0	0	0.0	0	0.0	0	0.0	41.6	-
1230	5	0	5	0	0	0	0	0	0	0	0	0	0	0	0.0	0	0.0	0	0.0	45.9	-
1245	4	0	4	0	0	0	0	0	0	0	0	0	0	0	0.0	0	0.0	0	0.0	44.4	-
1300	3	0	2	0	1	0	0	0	0	0	0	0	0	0	0.0	0	0.0	0	0.0	30.4	-
1315	2	0	2	0	0	0	0	0	0	0	0	0	0	0	0.0	0	0.0	0	0.0	37.7	-
1330	3	0	3	0	0	0	0	0	0	0	0	0	0	0	0.0	0	0.0	0	0.0	50.8	-
1345	5	0	4	0	1	0	0	0	0	0	0	0	0	1	20.0	0	0.0	0	0.0	44.4	-
1400	1	0	1	0	0	0	0	0	0	0	0	0	0	0	0.0	0	0.0	0	0.0	45.6	-
1415	7	2	5	0	0	0	0	0	0	0	0	0	0	0	0.0	0	0.0	0	0.0	35.2	-
1430	5	1	4	0	0	0	0	0	0	0	0	0	0	1	20.0	1	20.0	1	20.0	51.1	-
1445	3	0	3	0	0	0	0	0	0	0	0	0	0	0	0.0	0	0.0	0	0.0	37.6	-
1500	2	0	2	0	0	0	0	0	0	0	0	0	0	0	0.0	0	0.0	0	0.0	33.2	-
1515	2	0	1	0	1	0	0	0	0	0	0	0	0	0	0.0	0	0.0	0	0.0	44.4	-
1530	5	0	5	0	0	0	0	0	0	0	0	0	0	0	0.0	0	0.0	0	0.0	41.7	-
1545	4	0	3	0	1	0	0	0	0	0	0	0	0	0	0.0	0	0.0	0	0.0	48	-
1600	2	0	2	0	0	0	0	0	0	0	0	0	0	0	0.0	0	0.0	0	0.0	39.8	-
1615	3	0	3	0	0	0	0	0	0	0	0	0	0	0	0.0	0	0.0	0	0.0	41.6	-
1630	4	0	4	0	0	0	0	0	0	0	0	0	0	0	0.0	0	0.0	0	0.0	41.6	-
1645	4	0	4	0	0	0	0	0	0	0	0	0	0	0	0.0	0	0.0	0	0.0	36.9	-
1700	**8**	**0**	**5**	**0**	**1**	**2**	**0**	**0**	**0**	**0**	**0**	**0**	**0**	**0**	**0.0**	**0**	**0.0**	**0**	**0.0**	**43**	**-**
1715	5	0	4	0	1	0	0	0	0	0	0	0	0	0	0.0	0	0.0	0	0.0	43.1	-
1730	5	0	3	0	2	0	0	0	0	0	0	0	0	0	0.0	0	0.0	0	0.0	43.6	-
1745	4	0	4	0	0	0	0	0	0	0	0	0	0	0	0.0	0	0.0	0	0.0	46.5	-
1800	2	0	2	0	0	0	0	0	0	0	0	0	0	0	0.0	0	0.0	0	0.0	44.5	-
1815	3	0	3	0	0	0	0	0	0	0	0	0	0	0	0.0	0	0.0	0	0.0	46	-
1830	4	0	4	0	0	0	0	0	0	0	0	0	0	0	0.0	0	0.0	0	0.0	43.5	-
1845	6	0	4	0	2	0	0	0	0	0	0	0	0	0	0.0	0	0.0	0	0.0	39.2	-
1900	2	0	1	0	1	0	0	0	0	0	0	0	0	0	0.0	0	0.0	0	0.0	44.3	-
1915	0	0	0	0	0	0	0	0	0	0	0	0	0	0	0.0	0	0.0	0	0.0	-	-
1930	2	0	1	0	1	0	0	0	0	0	0	0	0	0	0.0	0	0.0	0	0.0	48.3	-
1945	2	0	2	0	0	0	0	0	0	0	0	0	0	0	0.0	0	0.0	0	0.0	47.4	-
2000	0	0	0	0	0	0	0	0	0	0	0	0	0	0	0.0	0	0.0	0	0.0	-	-
2015	1	0	1	0	0	0	0	0	0	0	0	0	0	0	0.0	0	0.0	0	0.0	34.2	-
2030	2	0	1	0	1	0	0	0	0	0	0	0	0	0	0.0	0	0.0	0	0.0	41.1	-
2045	0	0	0	0	0	0	0	0	0	0	0	0	0	0	0.0	0	0.0	0	0.0	-	-
2100	0	0	0	0	0	0	0	0	0	0	0	0	0	0	0.0	0	0.0	0	0.0	-	-
2115	0	0	0	0	0	0	0	0	0	0	0	0	0	0	0.0	0	0.0	0	0.0	-	-
2130	2	0	2	0	0	0	0	0	0	0	0	0	0	0	0.0	0	0.0	0	0.0	39	-
2145	0	0	0	0	0	0	0	0	0	0	0	0	0	0	0.0	0	0.0	0	0.0	-	-
2200	7	0	7	0	0	0	0	0	0	0	0	0	0	1	14.3	0	0.0	0	0.0	41.8	-
2215	2	0	2	0	0	0	0	0	0	0	0	0	0	0	0.0	0	0.0	0	0.0	41.2	-
2230	0	0	0	0	0	0	0	0	0	0	0	0	0	0	0.0	0	0.0	0	0.0	-	-
2245	2	0	2	0	0	0	0	0	0	0	0	0	0	0	0.0	0	0.0	0	0.0	51.5	-
2300	0	0	0	0	0	0	0	0	0	0	0	0	0	0	0.0	0	0.0	0	0.0	-	-
2315	0	0	0	0	0	0	0	0	0	0	0	0	0	0	0.0	0	0.0	0	0.0	-	-
2330	0	0	0	0	0	0	0	0	0	0	0	0	0	0	0.0	0	0.0	0	0.0	-	-
2345	0	0	0	0	0	0	0	0	0	0	0	0	0	0	0.0	0	0.0	0	0.0	-	-
07-19	**192**	**7**	**157**	**1**	**16**	**9**	**1**	**0**	**1**	**0**	**0**	**0**	**0**	**3**	**1.6**	**1**	**0.5**	**1**	**0.5**	**42.2**	**48.7**
06-22	**207**	**7**	**169**	**1**	**19**	**9**	**1**	**0**	**1**	**0**	**0**	**0**	**0**	**3**	**1.4**	**1**	**0.5**	**1**	**0.5**	**42.3**	**48.6**
06-00	**218**	**7**	**180**	**1**	**19**	**9**	**1**	**0**	**1**	**0**	**0**	**0**	**0**	**4**	**1.8**	**1**	**0.5**	**1**	**0.5**	**42.4**	**48.7**
00-00	**220**	**7**	**180**	**1**	**21**	**9**	**1**	**0**	**1**	**0**	**0**	**0**	**0**	**4**	**1.8**	**1**	**0.5**	**1**	**0.5**	**42.5**	**48.8**

Site 29
Location UNAMED ROAD - attached to TREE
Direction Westbound

16557 / NEWARK - ON - TRENT
MARCH 2025
AUTOMATIC TRAFFIC COUNT


Virtual Day (7)


Time	Total	Classification												]PSL	]PSL%	]SL1	]SL1%	]SL2	]SL2%	Mean	Vpp
		1 MCL	2 SV	3 SVT	4 TB2	5 TB3	6 T4	7 ART3	8 ART4	9 ART5	10 ART6	11 BD	12 DRT	60	60	68 ACPO	68 ACPO	70 DfT	70 DfT		85
0000	0	0	0	0	0	0	0	0	0	0	0	0	0	0	0.0	0	0.0	0	0.0	-	-
0100	0	0	0	0	0	0	0	0	0	0	0	0	0	0	0.0	0	0.0	0	0.0	38.8	-
0200	0	0	0	0	0	0	0	0	0	0	0	0	0	0	0.0	0	0.0	0	0.0	34	-
0300	0	0	0	0	0	0	0	0	0	0	0	0	0	0	0.0	0	0.0	0	0.0	50	-
0400	0	0	0	0	0	0	0	0	0	0	0	0	0	0	0.0	0	0.0	0	0.0	53.4	-
0500	0	0	0	0	0	0	0	0	0	0	0	0	0	0	0.0	0	0.0	0	0.0	-	-
0600	4	0	4	0	0	0	0	0	0	0	0	0	0	0	0.0	0	0.0	0	0.0	44.6	-
0700	9	0	8	0	1	0	0	0	0	0	0	0	0	0	0.0	0	0.0	0	0.0	45.5	-
0800	14	0	10	0	2	1	0	0	0	0	0	0	0	0	0.0	0	0.0	0	0.0	44.1	53.3
0900	12	0	9	0	2	0	0	0	0	0	0	0	0	0	1.2	0	0.0	0	0.0	43.4	51.1
1000	**17**	**1**	**14**	**0**	**1**	**1**	**0**	**0**	**0**	**0**	**0**	**0**	**0**	**0**	**2.6**	**0**	**0.9**	**0**	**0.0**	**42**	**51.1**
1100	11	0	9	0	1	1	0	0	0	0	0	0	0	0	3.8	0	0.0	0	0.0	41.3	51.2
1200	**16**	**0**	**13**	**0**	**2**	**0**	**0**	**0**	**0**	**0**	**0**	**0**	**0**	**0**	**0.9**	**0**	**0.0**	**0**	**0.0**	**43.3**	**51.4**
1300	11	0	9	0	2	1	0	0	0	0	0	0	0	0	3.8	0	0.0	0	0.0	40.7	48.8
1400	14	1	11	0	2	0	0	0	0	0	0	0	0	0	1.0	0	1.0	0	1.0	42.6	50.5
1500	12	0	10	0	1	0	0	0	0	0	0	0	0	0	3.4	0	0.0	0	0.0	42.4	51.9
1600	15	0	13	0	1	0	0	0	0	0	0	0	0	0	0.0	0	0.0	0	0.0	41.6	46.8
1700	11	0	9	0	1	0	0	0	0	0	0	0	0	0	3.8	0	1.3	0	0.0	44.4	52.9
1800	10	0	9	0	1	0	0	0	0	0	0	0	0	0	1.4	0	0.0	0	0.0	43	49.6
1900	5	0	4	0	1	0	0	0	0	0	0	0	0	0	2.9	0	2.9	0	0.0	44.5	-
2000	3	0	2	0	1	0	0	0	0	0	0	0	0	0	0.0	0	0.0	0	0.0	40.5	-
2100	2	0	1	0	0	0	0	0	0	0	0	0	0	0	0.0	0	0.0	0	0.0	41.1	-
2200	2	0	2	0	0	0	0	0	0	0	0	0	0	0	13.3	0	0.0	0	0.0	43.8	-
2300	1	0	0	0	0	0	0	0	0	0	0	0	0	0	0.0	0	0.0	0	0.0	41.6	-
07-19	**152**	**3**	**124**	**1**	**16**	**5**	**1**	**0**	**1**	**1**	**1**	**0**	**0**	**3**	**1.8**	**0**	**0.3**	**0**	**0.1**	**42.8**	**51**
06-22	**166**	**3**	**136**	**1**	**18**	**5**	**1**	**0**	**1**	**1**	**1**	**0**	**0**	**3**	**1.7**	**1**	**0.3**	**0**	**0.1**	**42.8**	**51.1**
06-00	**169**	**3**	**138**	**1**	**18**	**5**	**1**	**0**	**1**	**1**	**1**	**0**	**0**	**3**	**1.9**	**1**	**0.3**	**0**	**0.1**	**42.8**	**51.1**
00-00	**170**	**3**	**139**	**1**	**19**	**5**	**1**	**0**	**1**	**1**	**1**	**0**	**0**	**3**	**1.8**	**1**	**0.3**	**0**	**0.1**	**42.8**	**51.2**

Virtual Week (1)

Time	Total	Classification												]PSL	]PSL%	]SL1	]SL1%	]SL2	]SL2%	Mean	Vpp
		1 MCL	2 SV	3 SVT	4 TB2	5 TB3	6 T4	7 ART3	8 ART4	9 ART5	10 ART6	11 BD	12 DRT	60	60	68 ACPO	68 ACPO	70 DfT	70 DfT		85
Mon	171	1	140	0	24	1	0	0	3	1	0	1	0	2	1.2	0	0.0	0	0.0	43.7	52.2
Tue	191	5	150	3	19	7	2	1	0	1	3	0	0	1	0.5	0	0.0	0	0.0	41.5	51.4
Wed	173	4	141	0	19	3	1	1	1	3	0	0	0	1	0.6	1	0.6	0	0.0	42.4	51
Thu	220	7	180	1	21	9	1	0	1	0	0	0	0	4	1.8	1	0.5	1	0.5	42.5	48.8
Fri	161	1	127	1	23	6	1	0	1	0	1	0	0	5	3.1	0	0.0	0	0.0	43.8	51.9
]Sat	140	3	119	0	12	6	0	0	0	0	0	0	0	6	4.3	1	0.7	0	0.0	43.6	52.6
]Sun	135	3	117	0	13	1	0	0	0	1	0	0	0	3	2.2	1	0.7	0	0.0	42.9	50.5
5 Day Ave.	**183**	**4**	**148**	**1**	**21**	**5**	**1**	**0**	**1**	**1**	**1**	**0**	**0**	**3**	**1.6**	**0**	**0.0**	**0**	**0.0**	**42.8**	**51.1**
7 Day Ave.	**170**	**3**	**139**	**1**	**19**	**5**	**1**	**0**	**1**	**1**	**1**	**0**	**0**	**3**	**1.8**	**1**	**0.3**	**0**	**0.1**	**42.8**	**51.2**
--	**1191**	**24**	**974**	**5**	**131**	**33**	**5**	**2**	**6**	**6**	**4**	**1**	**0**	**22**	**1.8**	**4**	**0.3**	**1**	**0.1**	**42.8**	**51.2**

Summary Graphs

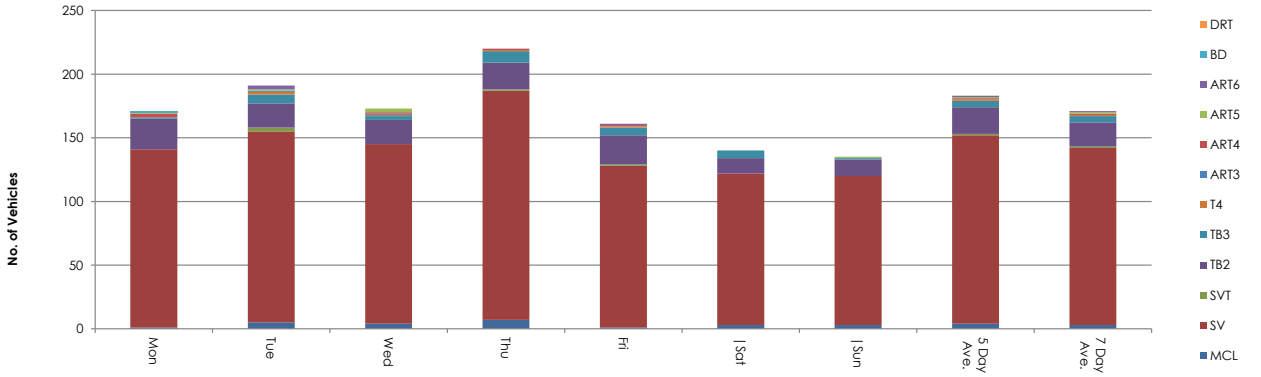

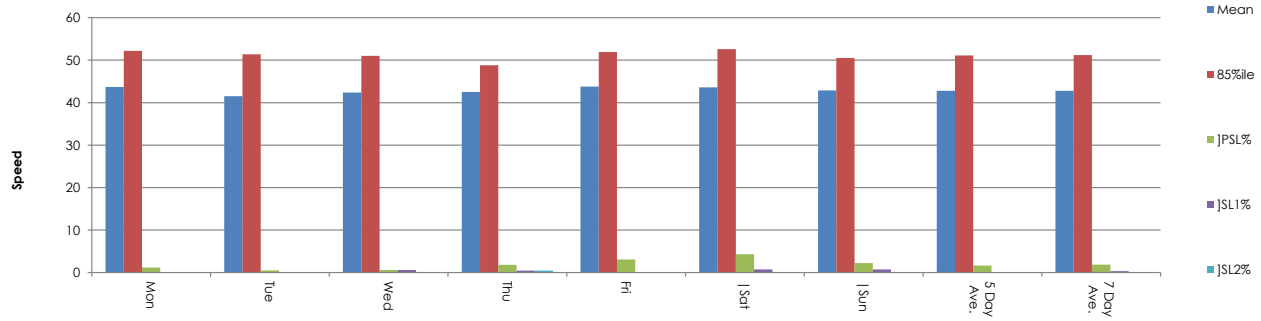

NDC for SYSTRA

Site 29
Location UNAMED ROAD - attached to TREE
Direction Westbound
14 March 2025 Friday

16557 / NEWARK - ON - TRENT
MARCH 2025
AUTOMATIC TRAFFIC COUNT

Time	Total	Speed Bins (mph)																												
		0 - 5	5 - 10	10 - 15	15 - 20	20 - 25	25 - 30	30 - 35	35 - 40	40 - 45	45 - 50	50 - 55	55 - 60	60 - 65	65 - 70	70 - 75	75 - 80	80 - 85	85 - 90	90 - 95	95 - 100	100 - 105	105 - 110	110 - 115	115 - 120	120 - 125	125 - 130	130 - 135	135 - 140
0000	0	0	0	0	0	0	0	0	0	0	0	0	0	0	0	0	0	0	0	0	0	0	0	0	0	0	0	0	0	0
0015	0	0	0	0	0	0	0	0	0	0	0	0	0	0	0	0	0	0	0	0	0	0	0	0	0	0	0	0	0	0
0030	0	0	0	0	0	0	0	0	0	0	0	0	0	0	0	0	0	0	0	0	0	0	0	0	0	0	0	0	0	0
0045	0	0	0	0	0	0	0	0	0	0	0	0	0	0	0	0	0	0	0	0	0	0	0	0	0	0	0	0	0	0
0100	0	0	0	0	0	0	0	0	0	0	0	0	0	0	0	0	0	0	0	0	0	0	0	0	0	0	0	0	0	0
0115	0	0	0	0	0	0	0	0	0	0	0	0	0	0	0	0	0	0	0	0	0	0	0	0	0	0	0	0	0	0
0130	0	0	0	0	0	0	0	0	0	0	0	0	0	0	0	0	0	0	0	0	0	0	0	0	0	0	0	0	0	0
0145	0	0	0	0	0	0	0	0	0	0	0	0	0	0	0	0	0	0	0	0	0	0	0	0	0	0	0	0	0	0
0200	0	0	0	0	0	0	0	0	0	0	0	0	0	0	0	0	0	0	0	0	0	0	0	0	0	0	0	0	0	0
0215	0	0	0	0	0	0	0	0	0	0	0	0	0	0	0	0	0	0	0	0	0	0	0	0	0	0	0	0	0	0
0230	0	0	0	0	0	0	0	0	0	0	0	0	0	0	0	0	0	0	0	0	0	0	0	0	0	0	0	0	0	0
0245	0	0	0	0	0	0	0	0	0	0	0	0	0	0	0	0	0	0	0	0	0	0	0	0	0	0	0	0	0	0
0300	0	0	0	0	0	0	0	0	0	0	0	0	0	0	0	0	0	0	0	0	0	0	0	0	0	0	0	0	0	0
0315	0	0	0	0	0	0	0	0	0	0	0	0	0	0	0	0	0	0	0	0	0	0	0	0	0	0	0	0	0	0
0330	0	0	0	0	0	0	0	0	0	0	0	0	0	0	0	0	0	0	0	0	0	0	0	0	0	0	0	0	0	0
0345	0	0	0	0	0	0	0	0	0	0	0	0	0	0	0	0	0	0	0	0	0	0	0	0	0	0	0	0	0	0
0400	0	0	0	0	0	0	0	0	0	0	0	0	0	0	0	0	0	0	0	0	0	0	0	0	0	0	0	0	0	0
0415	0	0	0	0	0	0	0	0	0	0	0	0	0	0	0	0	0	0	0	0	0	0	0	0	0	0	0	0	0	0
0430	0	0	0	0	0	0	0	0	0	0	0	0	0	0	0	0	0	0	0	0	0	0	0	0	0	0	0	0	0	0
0445	0	0	0	0	0	0	0	0	0	0	0	0	0	0	0	0	0	0	0	0	0	0	0	0	0	0	0	0	0	0
0500	0	0	0	0	0	0	0	0	0	0	0	0	0	0	0	0	0	0	0	0	0	0	0	0	0	0	0	0	0	0
0515	0	0	0	0	0	0	0	0	0	0	0	0	0	0	0	0	0	0	0	0	0	0	0	0	0	0	0	0	0	0
0530	0	0	0	0	0	0	0	0	0	0	0	0	0	0	0	0	0	0	0	0	0	0	0	0	0	0	0	0	0	0
0545	0	0	0	0	0	0	0	0	0	0	0	0	0	0	0	0	0	0	0	0	0	0	0	0	0	0	0	0	0	0
0600	2	0	0	0	0	0	0	1	0	0	1	0	0	0	0	0	0	0	0	0	0	0	0	0	0	0	0	0	0	0
0615	0	0	0	0	0	0	0	0	0	0	0	0	0	0	0	0	0	0	0	0	0	0	0	0	0	0	0	0	0	0
0630	1	0	0	0	0	0	0	0	0	1	0	0	0	0	0	0	0	0	0	0	0	0	0	0	0	0	0	0	0	0
0645	3	0	0	0	0	0	0	1	0	0	1	0	1	0	0	0	0	0	0	0	0	0	0	0	0	0	0	0	0	0
0700	1	0	0	0	0	0	0	0	0	0	0	0	1	0	0	0	0	0	0	0	0	0	0	0	0	0	0	0	0	0
0715	0	0	0	0	0	0	0	0	0	0	0	0	0	0	0	0	0	0	0	0	0	0	0	0	0	0	0	0	0	0
0730	2	0	0	0	0	0	0	0	0	1	0	0	1	0	0	0	0	0	0	0	0	0	0	0	0	0	0	0	0	0
0745	4	0	0	0	0	0	0	0	0	1	2	1	0	0	0	0	0	0	0	0	0	0	0	0	0	0	0	0	0	0
0800	**6**	**0**	**0**	**0**	**0**	**0**	**0**	**0**	**1**	**1**	**1**	**2**	**1**	**0**	**0**	**0**	**0**	**0**	**0**	**0**	**0**	**0**	**0**	**0**	**0**	**0**	**0**	**0**	**0**	**0**
0815	4	0	0	0	0	0	1	0	1	1	0	1	0	0	0	0	0	0	0	0	0	0	0	0	0	0	0	0	0	0
0830	**6**	**0**	**0**	**0**	**0**	**0**	**1**	**0**	**2**	**2**	**0**	**1**	**0**	**0**	**0**	**0**	**0**	**0**	**0**	**0**	**0**	**0**	**0**	**0**	**0**	**0**	**0**	**0**	**0**	**0**
0845	2	0	0	0	0	0	0	0	1	0	1	0	0	0	0	0	0	0	0	0	0	0	0	0	0	0	0	0	0	0
0900	5	0	0	0	0	0	0	0	0	1	2	1	1	0	0	0	0	0	0	0	0	0	0	0	0	0	0	0	0	0
0915	4	0	0	0	0	0	0	2	2	0	0	0	0	0	0	0	0	0	0	0	0	0	0	0	0	0	0	0	0	0
0930	**6**	**0**	**0**	**1**	**0**	**0**	**0**	**0**	**1**	**1**	**1**	**1**	**0**	**0**	**1**	**0**	**0**	**0**	**0**	**0**	**0**	**0**	**0**	**0**	**0**	**0**	**0**	**0**	**0**	**0**
0945	2	0	0	0	0	0	0	0	0	0	2	0	0	0	0	0	0	0	0	0	0	0	0	0	0	0	0	0	0	0
1000	1	0	0	0	0	0	0	0	1	0	0	0	0	0	0	0	0	0	0	0	0	0	0	0	0	0	0	0	0	0
1015	2	0	0	0	0	0	0	0	1	1	0	0	0	0	0	0	0	0	0	0	0	0	0	0	0	0	0	0	0	0
1030	4	0	0	0	0	0	0	0	4	0	0	0	0	0	0	0	0	0	0	0	0	0	0	0	0	0	0	0	0	0
1045	5	0	0	0	0	0	0	1	1	0	2	0	1	0	0	0	0	0	0	0	0	0	0	0	0	0	0	0	0	0
1100	5	0	0	0	0	0	0	1	1	0	1	0	0	2	0	0	0	0	0	0	0	0	0	0	0	0	0	0	0	0
1115	2	0	0	0	0	0	0	0	0	0	2	0	0	0	0	0	0	0	0	0	0	0	0	0	0	0	0	0	0	0
1130	0	0	0	0	0	0	0	0	0	0	0	0	0	0	0	0	0	0	0	0	0	0	0	0	0	0	0	0	0	0
1145	3	0	0	0	0	0	0	0	0	0	2	1	0	0	0	0	0	0	0	0	0	0	0	0	0	0	0	0	0	0
1200	7	0	0	0	0	0	0	0	2	0	5	0	0	0	0	0	0	0	0	0	0	0	0	0	0	0	0	0	0	0
1215	3	0	0	0	0	0	0	0	0	1	2	0	0	0	0	0	0	0	0	0	0	0	0	0	0	0	0	0	0	0
1230	5	0	0	0	0	0	0	0	1	1	1	2	0	0	0	0	0	0	0	0	0	0	0	0	0	0	0	0	0	0
1245	4	0	0	0	0	0	0	0	0	1	2	1	0	0	0	0	0	0	0	0	0	0	0	0	0	0	0	0	0	0
1300	4	0	0	0	0	0	0	0	3	0	0	1	0	0	0	0	0	0	0	0	0	0	0	0	0	0	0	0	0	0
1315	2	0	0	0	0	0	0	0	0	1	1	0	0	0	0	0	0	0	0	0	0	0	0	0	0	0	0	0	0	0
1330	1	0	0	0	0	0	0	0	0	0	0	0	1	0	0	0	0	0	0	0	0	0	0	0	0	0	0	0	0	0
1345	2	0	0	0	0	0	0	1	0	0	1	0	0	0	0	0	0	0	0	0	0	0	0	0	0	0	0	0	0	0
1400	3	0	0	0	0	0	0	0	1	1	1	0	0	0	0	0	0	0	0	0	0	0	0	0	0	0	0	0	0	0
1415	3	0	0	0	0	0	0	0	0	1	2	0	0	0	0	0	0	0	0	0	0	0	0	0	0	0	0	0	0	0
1430	4	0	0	0	0	0	0	0	0	0	4	0	0	0	0	0	0	0	0	0	0	0	0	0	0	0	0	0	0	0
1445	**8**	**0**	**0**	**0**	**3**	**0**	**0**	**0**	**1**	**0**	**3**	**1**	**0**	**0**	**0**	**0**	**0**	**0**	**0**	**0**	**0**	**0**	**0**	**0**	**0**	**0**	**0**	**0**	**0**	**0**
1500	0	0	0	0	0	0	0	0	0	0	0	0	0	0	0	0	0	0	0	0	0	0	0	0	0	0	0	0	0	0
1515	2	0	0	0	0	0	0	0	0	1	0	0	0	1	0	0	0	0	0	0	0	0	0	0	0	0	0	0	0	0
1530	2	0	0	0	0	0	0	0	0	0	0	2	0	0	0	0	0	0	0	0	0	0	0	0	0	0	0	0	0	0
1545	7	0	0	0	0	0	0	0	1	6	0	0	0	0	0	0	0	0	0	0	0	0	0	0	0	0	0	0	0	0
1600	4	0	0	0	0	0	0	0	2	0	2	0	0	0	0	0	0	0	0	0	0	0	0	0	0	0	0	0	0	0
1615	2	0	0	0	0	0	0	0	0	2	0	0	0	0	0	0	0	0	0	0	0	0	0	0	0	0	0	0	0	0
1630	1	0	0	0	0	0	0	0	0	1	0	0	0	0	0	0	0	0	0	0	0	0	0	0	0	0	0	0	0	0
1645	1	0	0	0	0	0	0	1	0	0	0	0	0	0	0	0	0	0	0	0	0	0	0	0	0	0	0	0	0	0
1700	2	0	0	0	0	0	0	0	0	0	1	0	1	0	0	0	0	0	0	0	0	0	0	0	0	0	0	0	0	0
1715	2	0	0	0	0	0	0	0	1	0	0	0	0	1	0	0	0	0	0	0	0	0	0	0	0	0	0	0	0	0
1730	1	0	0	0	0	0	0	0	1	0	0	0	0	0	0	0	0	0	0	0	0	0	0	0	0	0	0	0	0	0
1745	2	0	0	0	0	0	1	0	0	0	0	0	1	0	0	0	0	0	0	0	0	0	0	0	0	0	0	0	0	0
1800	2	0	0	0	0	0	0	0	0	0	2	0	0	0	0	0	0	0	0	0	0	0	0	0	0	0	0	0	0	0
1815	0	0	0	0	0	0	0	0	0	0	0	0	0	0	0	0	0	0	0	0	0	0	0	0	0	0	0	0	0	0
1830	1	0	0	0	0	0	1	0	0	0	0	0	0	0	0	0	0	0	0	0	0	0	0	0	0	0	0	0	0	0
1845	1	0	0	0	0	0	0	0	0	1	0	0	0	0	0	0	0	0	0	0	0	0	0	0	0	0	0	0	0	0
1900	0	0	0	0	0	0	0	0	0	0	0	0	0	0	0	0	0	0	0	0	0	0	0	0	0	0	0	0	0	0
1915	3	0	0	0	0	1	0	0	1	1	0	0	0	0	0	0	0	0	0	0	0	0	0	0	0	0	0	0	0	0
1930	1	0	0	0	0	0	0	0	0	1	0	0	0	0	0	0	0	0	0	0	0	0	0	0	0	0	0	0	0	0
1945	0	0	0	0	0	0	0	0	0	0	0	0	0	0	0	0	0	0	0	0	0	0	0	0	0	0	0	0	0	0
2000	3	0	0	0	0	0	0	1	0	1	1	0	0	0	0	0	0	0	0	0	0	0	0	0	0	0	0	0	0	0
2015	0	0	0	0	0	0	0	0	0	0	0	0	0	0	0	0	0	0	0	0	0	0	0	0	0	0	0	0	0	0
2030	2	0	0	0	0	0	0	1	0	0	1	0	0	0	0	0	0	0	0	0	0	0	0	0	0	0	0	0	0	0
2045	2	0	0	0	0	0	0	0	0	1	0	1	0	0	0	0	0	0	0	0	0	0	0	0	0	0	0	0	0	0
2100	0	0	0	0	0	0	0	0	0	0	0	0	0	0	0	0	0	0	0	0	0	0	0	0	0	0	0	0	0	0
2115	0	0	0	0	0	0	0	0	0	0	0	0	0	0	0	0	0	0	0	0	0	0	0	0	0	0	0	0	0	0
2130	0	0	0	0	0	0	0	0	0	0	0	0	0	0	0	0	0	0	0	0	0	0	0	0	0	0	0	0	0	0
2145	1	0	0	0	0	0	0	0	1	0	0	0	0	0	0	0	0	0	0	0	0	0	0	0	0	0	0	0	0	0
2200	0	0	0	0	0	0	0	0	0	0	0	0	0	0	0	0	0	0	0	0	0	0	0	0	0	0	0	0	0	0
2215	0	0	0	0	0	0	0	0	0	0	0	0	0	0	0	0	0	0	0	0	0	0	0	0	0	0	0	0	0	0
2230	2	0	0	0	0	0	1	0	1	0	0	0	0	0	0	0	0	0	0	0	0	0	0	0	0	0	0	0	0	0
2245	0	0	0	0	0	0	0	0	0	0	0	0	0	0	0	0	0	0	0	0	0	0	0	0	0	0	0	0	0	0
2300	0	0	0	0	0	0	0	0	0	0	0	0	0	0	0	0	0	0	0	0	0	0	0	0	0	0	0	0	0	0
2315	0	0	0	0	0	0	0	0	0	0	0	0	0	0	0	0	0	0	0	0	0	0	0	0	0	0	0	0	0	0
2330	1	0	0	0	0	0	0	0	1	0	0	0	0	0	0	0	0	0	0	0	0	0	0	0	0	0	0	0	0	0
2345	0	0	0	0	0	0	0	0	0	0	0	0	0	0	0	0	0	0	0	0	0	0	0	0	0	0	0	0	0	0
07-19	**140**	**0**	**0**	**1**	**3**	**0**	**4**	**6**	**29**	**26**	**42**	**16**	**8**	**4**	**1**	**0**	**0**	**0**	**0**	**0**	**0**	**0**	**0**	**0**	**0**	**0**	**0**	**0**	**0**	**0**
06-22	**158**	**0**	**0**	**1**	**3**	**1**	**4**	**10**	**31**	**31**	**46**	**17**	**9**	**4**	**1**	**0**	**0**	**0**	**0**	**0**	**0**	**0**	**0**	**0**	**0**	**0**	**0**	**0**	**0**	**0**
06-00	**161**	**0**	**0**	**1**	**3**	**1**	**5**	**10**	**33**	**31**	**46**	**17**	**9**	**4**	**1**	**0**	**0**	**0**	**0**	**0**	**0**	**0**	**0**	**0**	**0**	**0**	**0**	**0**	**0**	**0**
00-00	**161**	**0**	**0**	**1**	**3**	**1**	**5**	**10**	**33**	**31**	**46**	**17**	**9**	**4**	**1**	**0**	**0**	**0**	**0**	**0**	**0**	**0**	**0**	**0**	**0**	**0**	**0**	**0**	**0**	**0**

Site 29
Location UNAMED ROAD - attached to TREE
Direction Westbound

15 March 2025 **Saturday**

16557 / NEWARK - ON - TRENT
MARCH 2025
AUTOMATIC TRAFFIC COUNT

Time	Total	Speed Bins (mph)																												
		0 - 5	5 - 10	10 - 15	15 - 20	20 - 25	25 - 30	30 - 35	35 - 40	40 - 45	45 - 50	50 - 55	55 - 60	60 - 65	65 - 70	70 - 75	75 - 80	80 - 85	85 - 90	90 - 95	95 - 100	100 - 105	105 - 110	110 - 115	115 - 120	120 - 125	125 - 130	130 - 135	135 - 140
0000	0	0	0	0	0	0	0	0	0	0	0	0	0	0	0	0	0	0	0	0	0	0	0	0	0	0	0	0	0	0
0015	0	0	0	0	0	0	0	0	0	0	0	0	0	0	0	0	0	0	0	0	0	0	0	0	0	0	0	0	0	0
0030	0	0	0	0	0	0	0	0	0	0	0	0	0	0	0	0	0	0	0	0	0	0	0	0	0	0	0	0	0	0
0045	0	0	0	0	0	0	0	0	0	0	0	0	0	0	0	0	0	0	0	0	0	0	0	0	0	0	0	0	0	0
0100	0	0	0	0	0	0	0	0	0	0	0	0	0	0	0	0	0	0	0	0	0	0	0	0	0	0	0	0	0	0
0115	0	0	0	0	0	0	0	0	0	0	0	0	0	0	0	0	0	0	0	0	0	0	0	0	0	0	0	0	0	0
0130	0	0	0	0	0	0	0	0	0	0	0	0	0	0	0	0	0	0	0	0	0	0	0	0	0	0	0	0	0	0
0145	0	0	0	0	0	0	0	0	0	0	0	0	0	0	0	0	0	0	0	0	0	0	0	0	0	0	0	0	0	0
0200	1	0	0	0	0	0	0	1	0	0	0	0	0	0	0	0	0	0	0	0	0	0	0	0	0	0	0	0	0	0
0215	0	0	0	0	0	0	0	0	0	0	0	0	0	0	0	0	0	0	0	0	0	0	0	0	0	0	0	0	0	0
0230	0	0	0	0	0	0	0	0	0	0	0	0	0	0	0	0	0	0	0	0	0	0	0	0	0	0	0	0	0	0
0245	0	0	0	0	0	0	0	0	0	0	0	0	0	0	0	0	0	0	0	0	0	0	0	0	0	0	0	0	0	0
0300	0	0	0	0	0	0	0	0	0	0	0	0	0	0	0	0	0	0	0	0	0	0	0	0	0	0	0	0	0	0
0315	0	0	0	0	0	0	0	0	0	0	0	0	0	0	0	0	0	0	0	0	0	0	0	0	0	0	0	0	0	0
0330	0	0	0	0	0	0	0	0	0	0	0	0	0	0	0	0	0	0	0	0	0	0	0	0	0	0	0	0	0	0
0345	0	0	0	0	0	0	0	0	0	0	0	0	0	0	0	0	0	0	0	0	0	0	0	0	0	0	0	0	0	0
0400	0	0	0	0	0	0	0	0	0	0	0	0	0	0	0	0	0	0	0	0	0	0	0	0	0	0	0	0	0	0
0415	0	0	0	0	0	0	0	0	0	0	0	0	0	0	0	0	0	0	0	0	0	0	0	0	0	0	0	0	0	0
0430	0	0	0	0	0	0	0	0	0	0	0	0	0	0	0	0	0	0	0	0	0	0	0	0	0	0	0	0	0	0
0445	0	0	0	0	0	0	0	0	0	0	0	0	0	0	0	0	0	0	0	0	0	0	0	0	0	0	0	0	0	0
0500	0	0	0	0	0	0	0	0	0	0	0	0	0	0	0	0	0	0	0	0	0	0	0	0	0	0	0	0	0	0
0515	0	0	0	0	0	0	0	0	0	0	0	0	0	0	0	0	0	0	0	0	0	0	0	0	0	0	0	0	0	0
0530	0	0	0	0	0	0	0	0	0	0	0	0	0	0	0	0	0	0	0	0	0	0	0	0	0	0	0	0	0	0
0545	0	0	0	0	0	0	0	0	0	0	0	0	0	0	0	0	0	0	0	0	0	0	0	0	0	0	0	0	0	0
0600	1	0	0	0	0	0	0	0	0	1	0	0	0	0	0	0	0	0	0	0	0	0	0	0	0	0	0	0	0	0
0615	0	0	0	0	0	0	0	0	0	0	0	0	0	0	0	0	0	0	0	0	0	0	0	0	0	0	0	0	0	0
0630	0	0	0	0	0	0	0	0	0	0	0	0	0	0	0	0	0	0	0	0	0	0	0	0	0	0	0	0	0	0
0645	0	0	0	0	0	0	0	0	0	0	0	0	0	0	0	0	0	0	0	0	0	0	0	0	0	0	0	0	0	0
0700	0	0	0	0	0	0	0	0	0	0	0	0	0	0	0	0	0	0	0	0	0	0	0	0	0	0	0	0	0	0
0715	1	0	0	0	0	0	0	0	0	0	1	0	0	0	0	0	0	0	0	0	0	0	0	0	0	0	0	0	0	0
0730	0	0	0	0	0	0	0	0	0	0	0	0	0	0	0	0	0	0	0	0	0	0	0	0	0	0	0	0	0	0
0745	2	0	0	0	0	0	0	1	0	0	1	0	0	0	0	0	0	0	0	0	0	0	0	0	0	0	0	0	0	0
0800	4	0	0	0	0	0	0	0	1	1	1	0	1	0	0	0	0	0	0	0	0	0	0	0	0	0	0	0	0	0
0815	1	0	0	0	0	0	0	0	0	0	0	0	1	0	0	0	0	0	0	0	0	0	0	0	0	0	0	0	0	0
0830	1	0	0	0	0	0	0	0	0	1	0	0	0	0	0	0	0	0	0	0	0	0	0	0	0	0	0	0	0	0
0845	3	0	0	0	0	0	0	0	0	0	0	3	0	0	0	0	0	0	0	0	0	0	0	0	0	0	0	0	0	0
0900	3	0	0	0	0	0	0	0	0	1	2	0	0	0	0	0	0	0	0	0	0	0	0	0	0	0	0	0	0	0
0915	2	0	0	0	0	0	0	0	0	2	0	0	0	0	0	0	0	0	0	0	0	0	0	0	0	0	0	0	0	0
0930	**8**	**0**	**0**	**0**	**0**	**0**	**0**	**0**	**1**	**2**	**2**	**2**	**1**	**0**	**0**	**0**	**0**	**0**	**0**	**0**	**0**	**0**	**0**	**0**	**0**	**0**	**0**	**0**	**0**	**0**
0945	2	0	0	0	0	0	0	1	0	0	1	0	0	0	0	0	0	0	0	0	0	0	0	0	0	0	0	0	0	0
1000	3	0	0	0	0	0	0	0	1	1	1	0	0	0	0	0	0	0	0	0	0	0	0	0	0	0	0	0	0	0
1015	4	0	0	0	0	0	0	0	2	0	0	2	0	0	0	0	0	0	0	0	0	0	0	0	0	0	0	0	0	0
1030	3	0	0	0	0	0	0	0	1	2	0	0	0	0	0	0	0	0	0	0	0	0	0	0	0	0	0	0	0	0
1045	7	0	0	0	1	0	0	5	0	0	1	0	0	0	0	0	0	0	0	0	0	0	0	0	0	0	0	0	0	0
1100	0	0	0	0	0	0	0	0	0	0	0	0	0	0	0	0	0	0	0	0	0	0	0	0	0	0	0	0	0	0
1115	4	0	0	0	0	0	0	0	0	1	2	1	0	0	0	0	0	0	0	0	0	0	0	0	0	0	0	0	0	0
1130	7	0	0	0	0	0	0	0	0	0	7	0	0	0	0	0	0	0	0	0	0	0	0	0	0	0	0	0	0	0
1145	2	0	0	0	0	0	0	0	0	1	0	0	1	0	0	0	0	0	0	0	0	0	0	0	0	0	0	0	0	0
1200	0	0	0	0	0	0	0	0	0	0	0	0	0	0	0	0	0	0	0	0	0	0	0	0	0	0	0	0	0	0
1215	3	0	1	0	0	0	0	0	0	0	1	1	0	0	0	0	0	0	0	0	0	0	0	0	0	0	0	0	0	0
1230	5	0	0	0	0	0	0	1	1	0	2	0	0	0	1	0	0	0	0	0	0	0	0	0	0	0	0	0	0	0
1245	4	0	0	0	0	0	1	2	0	0	1	0	0	0	0	0	0	0	0	0	0	0	0	0	0	0	0	0	0	0
1300	4	0	0	2	0	0	0	0	0	0	1	0	0	1	0	0	0	0	0	0	0	0	0	0	0	0	0	0	0	0
1315	2	0	0	0	0	0	0	0	0	1	1	0	0	0	0	0	0	0	0	0	0	0	0	0	0	0	0	0	0	0
1330	4	0	0	0	0	0	0	0	2	0	1	0	0	1	0	0	0	0	0	0	0	0	0	0	0	0	0	0	0	0
1345	3	0	0	0	0	0	0	1	0	1	0	1	0	0	0	0	0	0	0	0	0	0	0	0	0	0	0	0	0	0
1400	1	0	0	0	0	0	0	0	0	0	1	0	0	0	0	0	0	0	0	0	0	0	0	0	0	0	0	0	0	0
1415	4	0	0	0	0	0	0	0	2	0	1	1	0	0	0	0	0	0	0	0	0	0	0	0	0	0	0	0	0	0
1430	0	0	0	0	0	0	0	0	0	0	0	0	0	0	0	0	0	0	0	0	0	0	0	0	0	0	0	0	0	0
1445	2	0	0	0	0	0	0	0	1	0	1	0	0	0	0	0	0	0	0	0	0	0	0	0	0	0	0	0	0	0
1500	2	0	0	0	0	0	0	1	0	0	0	0	0	0	1	0	0	0	0	0	0	0	0	0	0	0	0	0	0	0
1515	2	0	0	0	0	0	0	0	0	0	0	2	0	0	0	0	0	0	0	0	0	0	0	0	0	0	0	0	0	0
1530	0	0	0	0	0	0	0	0	0	0	0	0	0	0	0	0	0	0	0	0	0	0	0	0	0	0	0	0	0	0
1545	0	0	0	0	0	0	0	0	0	0	0	0	0	0	0	0	0	0	0	0	0	0	0	0	0	0	0	0	0	0
1600	3	0	0	0	0	0	0	0	2	0	0	1	0	0	0	0	0	0	0	0	0	0	0	0	0	0	0	0	0	0
1615	7	0	0	0	0	0	1	0	3	2	1	0	0	0	0	0	0	0	0	0	0	0	0	0	0	0	0	0	0	0
1630	1	0	0	0	0	0	0	0	1	0	0	0	0	0	0	0	0	0	0	0	0	0	0	0	0	0	0	0	0	0
1645	**9**	**0**	**0**	**0**	**0**	**0**	**0**	**1**	**1**	**3**	**2**	**1**	**1**	**0**	**0**	**0**	**0**	**0**	**0**	**0**	**0**	**0**	**0**	**0**	**0**	**0**	**0**	**0**	**0**	**0**
1700	2	0	0	0	0	0	0	0	1	0	0	1	0	0	0	0	0	0	0	0	0	0	0	0	0	0	0	0	0	0
1715	1	0	0	0	0	0	0	0	0	0	0	1	0	0	0	0	0	0	0	0	0	0	0	0	0	0	0	0	0	0
1730	0	0	0	0	0	0	0	0	0	0	0	0	0	0	0	0	0	0	0	0	0	0	0	0	0	0	0	0	0	0
1745	1	0	0	0	0	0	0	0	0	0	1	0	0	0	0	0	0	0	0	0	0	0	0	0	0	0	0	0	0	0
1800	0	0	0	0	0	0	0	0	0	0	0	0	0	0	0	0	0	0	0	0	0	0	0	0	0	0	0	0	0	0
1815	2	0	0	0	0	0	0	0	0	0	1	1	0	0	0	0	0	0	0	0	0	0	0	0	0	0	0	0	0	0
1830	1	0	0	0	0	0	0	0	0	1	0	0	0	0	0	0	0	0	0	0	0	0	0	0	0	0	0	0	0	0
1845	2	0	0	0	0	0	0	0	0	2	0	0	0	0	0	0	0	0	0	0	0	0	0	0	0	0	0	0	0	0
1900	1	0	0	0	0	0	0	0	0	0	1	0	0	0	0	0	0	0	0	0	0	0	0	0	0	0	0	0	0	0
1915	2	0	0	0	0	0	0	1	0	0	0	1	0	0	0	0	0	0	0	0	0	0	0	0	0	0	0	0	0	0
1930	1	0	0	0	0	0	0	0	0	0	0	0	0	0	1	0	0	0	0	0	0	0	0	0	0	0	0	0	0	0
1945	1	0	0	0	0	0	0	0	0	0	0	1	0	0	0	0	0	0	0	0	0	0	0	0	0	0	0	0	0	0
2000	1	0	0	0	0	0	0	0	1	0	0	0	0	0	0	0	0	0	0	0	0	0	0	0	0	0	0	0	0	0
2015	3	0	0	0	0	1	0	1	1	0	0	0	0	0	0	0	0	0	0	0	0	0	0	0	0	0	0	0	0	0
2030	0	0	0	0	0	0	0	0	0	0	0	0	0	0	0	0	0	0	0	0	0	0	0	0	0	0	0	0	0	0
2045	0	0	0	0	0	0	0	0	0	0	0	0	0	0	0	0	0	0	0	0	0	0	0	0	0	0	0	0	0	0
2100	1	0	0	0	0	0	0	0	1	0	0	0	0	0	0	0	0	0	0	0	0	0	0	0	0	0	0	0	0	0
2115	0	0	0	0	0	0	0	0	0	0	0	0	0	0	0	0	0	0	0	0	0	0	0	0	0	0	0	0	0	0
2130	1	0	0	0	0	0	0	1	0	0	0	0	0	0	0	0	0	0	0	0	0	0	0	0	0	0	0	0	0	0
2145	1	0	0	0	0	0	1	0	0	0	0	0	0	0	0	0	0	0	0	0	0	0	0	0	0	0	0	0	0	0
2200	0	0	0	0	0	0	0	0	0	0	0	0	0	0	0	0	0	0	0	0	0	0	0	0	0	0	0	0	0	0
2215	2	0	0	0	0	0	0	0	0	0	1	0	0	1	0	0	0	0	0	0	0	0	0	0	0	0	0	0	0	0
2230	0	0	0	0	0	0	0	0	0	0	0	0	0	0	0	0	0	0	0	0	0	0	0	0	0	0	0	0	0	0
2245	0	0	0	0	0	0	0	0	0	0	0	0	0	0	0	0	0	0	0	0	0	0	0	0	0	0	0	0	0	0
2300	1	0	0	0	0	0	0	0	0	0	1	0	0	0	0	0	0	0	0	0	0	0	0	0	0	0	0	0	0	0
2315	1	0	0	0	0	0	0	0	1	0	0	0	0	0	0	0	0	0	0	0	0	0	0	0	0	0	0	0	0	0
2330	0	0	0	0	0	0	0	0	0	0	0	0	0	0	0	0	0	0	0	0	0	0	0	0	0	0	0	0	0	0
2345	0	0	0	0	0	0	0	0	0	0	0	0	0	0	0	0	0	0	0	0	0	0	0	0	0	0	0	0	0	0
07-19	**122**	**0**	**1**	**2**	**1**	**0**	**2**	**13**	**20**	**22**	**33**	**19**	**5**	**2**	**2**	**0**	**0**	**0**	**0**	**0**	**0**	**0**	**0**	**0**	**0**	**0**	**0**	**0**	**0**	**0**
06-22	**135**	**0**	**1**	**2**	**1**	**1**	**3**	**16**	**23**	**23**	**34**	**21**	**5**	**2**	**3**	**0**	**0**	**0**	**0**	**0**	**0**	**0**	**0**	**0**	**0**	**0**	**0**	**0**	**0**	**0**
06-00	**139**	**0**	**1**	**2**	**1**	**1**	**3**	**16**	**24**	**23**	**36**	**21**	**5**	**3**	**3**	**0**	**0**	**0**	**0**	**0**	**0**	**0**	**0**	**0**	**0**	**0**	**0**	**0**	**0**	**0**
00-00	**140**	**0**	**1**	**2**	**1**	**1**	**3**	**17**	**24**	**23**	**36**	**21**	**5**	**3**	**3**	**0**	**0**	**0**	**0**	**0**	**0**	**0**	**0**	**0**	**0**	**0**	**0**	**0**	**0**	**0**

Site 29
Location UNAMED ROAD - attached to TREE
Direction Westbound
16 March 2025 Sunday

16557 / NEWARK - ON - TRENT
MARCH 2025
AUTOMATIC TRAFFIC COUNT

Time	Total	Speed Bins (mph)																											
		0 - 5	5 - 10	10 - 15	15 - 20	20 - 25	25 - 30	30 - 35	35 - 40	40 - 45	45 - 50	50 - 55	55 - 60	60 - 65	65 - 70	70 - 75	75 - 80	80 - 85	85 - 90	90 - 95	95 - 100	100 - 105	105 - 110	110 - 115	115 - 120	120 - 125	125 - 130	130 - 135	135 - 140
0000	0	0	0	0	0	0	0	0	0	0	0	0	0	0	0	0	0	0	0	0	0	0	0	0	0	0	0	0	0
0015	0	0	0	0	0	0	0	0	0	0	0	0	0	0	0	0	0	0	0	0	0	0	0	0	0	0	0	0	0
0030	0	0	0	0	0	0	0	0	0	0	0	0	0	0	0	0	0	0	0	0	0	0	0	0	0	0	0	0	0
0045	0	0	0	0	0	0	0	0	0	0	0	0	0	0	0	0	0	0	0	0	0	0	0	0	0	0	0	0	0
0100	2	0	0	0	0	0	0	0	1	1	0	0	0	0	0	0	0	0	0	0	0	0	0	0	0	0	0	0	0
0115	1	0	0	0	0	0	0	0	1	0	0	0	0	0	0	0	0	0	0	0	0	0	0	0	0	0	0	0	0
0130	0	0	0	0	0	0	0	0	0	0	0	0	0	0	0	0	0	0	0	0	0	0	0	0	0	0	0	0	0
0145	0	0	0	0	0	0	0	0	0	0	0	0	0	0	0	0	0	0	0	0	0	0	0	0	0	0	0	0	0
0200	0	0	0	0	0	0	0	0	0	0	0	0	0	0	0	0	0	0	0	0	0	0	0	0	0	0	0	0	0
0215	0	0	0	0	0	0	0	0	0	0	0	0	0	0	0	0	0	0	0	0	0	0	0	0	0	0	0	0	0
0230	0	0	0	0	0	0	0	0	0	0	0	0	0	0	0	0	0	0	0	0	0	0	0	0	0	0	0	0	0
0245	0	0	0	0	0	0	0	0	0	0	0	0	0	0	0	0	0	0	0	0	0	0	0	0	0	0	0	0	0
0300	0	0	0	0	0	0	0	0	0	0	0	0	0	0	0	0	0	0	0	0	0	0	0	0	0	0	0	0	0
0315	1	0	0	0	0	0	0	0	0	1	0	0	0	0	0	0	0	0	0	0	0	0	0	0	0	0	0	0	0
0330	0	0	0	0	0	0	0	0	0	0	0	0	0	0	0	0	0	0	0	0	0	0	0	0	0	0	0	0	0
0345	0	0	0	0	0	0	0	0	0	0	0	0	0	0	0	0	0	0	0	0	0	0	0	0	0	0	0	0	0
0400	0	0	0	0	0	0	0	0	0	0	0	0	0	0	0	0	0	0	0	0	0	0	0	0	0	0	0	0	0
0415	0	0	0	0	0	0	0	0	0	0	0	0	0	0	0	0	0	0	0	0	0	0	0	0	0	0	0	0	0
0430	0	0	0	0	0	0	0	0	0	0	0	0	0	0	0	0	0	0	0	0	0	0	0	0	0	0	0	0	0
0445	0	0	0	0	0	0	0	0	0	0	0	0	0	0	0	0	0	0	0	0	0	0	0	0	0	0	0	0	0
0500	0	0	0	0	0	0	0	0	0	0	0	0	0	0	0	0	0	0	0	0	0	0	0	0	0	0	0	0	0
0515	0	0	0	0	0	0	0	0	0	0	0	0	0	0	0	0	0	0	0	0	0	0	0	0	0	0	0	0	0
0530	0	0	0	0	0	0	0	0	0	0	0	0	0	0	0	0	0	0	0	0	0	0	0	0	0	0	0	0	0
0545	0	0	0	0	0	0	0	0	0	0	0	0	0	0	0	0	0	0	0	0	0	0	0	0	0	0	0	0	0
0600	0	0	0	0	0	0	0	0	0	0	0	0	0	0	0	0	0	0	0	0	0	0	0	0	0	0	0	0	0
0615	0	0	0	0	0	0	0	0	0	0	0	0	0	0	0	0	0	0	0	0	0	0	0	0	0	0	0	0	0
0630	0	0	0	0	0	0	0	0	0	0	0	0	0	0	0	0	0	0	0	0	0	0	0	0	0	0	0	0	0
0645	0	0	0	0	0	0	0	0	0	0	0	0	0	0	0	0	0	0	0	0	0	0	0	0	0	0	0	0	0
0700	0	0	0	0	0	0	0	0	0	0	0	0	0	0	0	0	0	0	0	0	0	0	0	0	0	0	0	0	0
0715	0	0	0	0	0	0	0	0	0	0	0	0	0	0	0	0	0	0	0	0	0	0	0	0	0	0	0	0	0
0730	0	0	0	0	0	0	0	0	0	0	0	0	0	0	0	0	0	0	0	0	0	0	0	0	0	0	0	0	0
0745	0	0	0	0	0	0	0	0	0	0	0	0	0	0	0	0	0	0	0	0	0	0	0	0	0	0	0	0	0
0800	0	0	0	0	0	0	0	0	0	0	0	0	0	0	0	0	0	0	0	0	0	0	0	0	0	0	0	0	0
0815	1	0	0	0	0	0	0	0	0	1	0	0	0	0	0	0	0	0	0	0	0	0	0	0	0	0	0	0	0
0830	1	0	0	0	0	0	0	0	0	1	0	0	0	0	0	0	0	0	0	0	0	0	0	0	0	0	0	0	0
0845	3	0	0	0	0	0	0	0	0	3	0	0	0	0	0	0	0	0	0	0	0	0	0	0	0	0	0	0	0
0900	0	0	0	0	0	0	0	0	0	0	0	0	0	0	0	0	0	0	0	0	0	0	0	0	0	0	0	0	0
0915	2	0	0	0	0	0	0	0	0	2	0	0	0	0	0	0	0	0	0	0	0	0	0	0	0	0	0	0	0
0930	2	0	0	1	0	0	0	0	1	0	0	0	0	0	0	0	0	0	0	0	0	0	0	0	0	0	0	0	0
0945	2	0	0	0	0	0	0	0	0	1	1	0	0	0	0	0	0	0	0	0	0	0	0	0	0	0	0	0	0
1000	5	0	0	0	0	0	0	0	1	0	1	0	2	1	0	0	0	0	0	0	0	0	0	0	0	0	0	0	0
1015	4	0	0	0	0	0	1	0	1	1	0	1	0	0	0	0	0	0	0	0	0	0	0	0	0	0	0	0	0
1030	2	0	0	0	0	0	0	0	1	0	1	0	0	0	0	0	0	0	0	0	0	0	0	0	0	0	0	0	0
1045	**7**	**0**	**0**	**0**	**0**	**0**	**0**	**0**	**4**	**1**	**2**	**0**	**0**	**0**	**0**	**0**	**0**	**0**	**0**	**0**	**0**	**0**	**0**	**0**	**0**	**0**	**0**	**0**	**0**
1100	3	0	0	1	0	0	1	0	0	1	0	0	0	0	0	0	0	0	0	0	0	0	0	0	0	0	0	0	0
1115	6	0	0	0	0	0	0	0	3	2	0	0	0	1	0	0	0	0	0	0	0	0	0	0	0	0	0	0	0
1130	2	0	0	0	0	0	0	0	0	0	1	1	0	0	0	0	0	0	0	0	0	0	0	0	0	0	0	0	0
1145	1	0	0	0	0	0	0	0	1	0	0	0	0	0	0	0	0	0	0	0	0	0	0	0	0	0	0	0	0
1200	**7**	**0**	**0**	**1**	**0**	**0**	**0**	**1**	**1**	**1**	**1**	**0**	**2**	**0**	**0**	**0**	**0**	**0**	**0**	**0**	**0**	**0**	**0**	**0**	**0**	**0**	**0**	**0**	**0**
1215	5	0	0	0	0	0	0	0	1	2	0	2	0	0	0	0	0	0	0	0	0	0	0	0	0	0	0	0	0
1230	5	0	0	0	0	0	0	0	0	2	3	0	0	0	0	0	0	0	0	0	0	0	0	0	0	0	0	0	0
1245	1	0	0	0	0	0	0	0	1	0	0	0	0	0	0	0	0	0	0	0	0	0	0	0	0	0	0	0	0
1300	4	0	0	0	0	0	0	0	2	1	1	0	0	0	0	0	0	0	0	0	0	0	0	0	0	0	0	0	0
1315	5	0	0	0	0	0	0	0	3	2	0	0	0	0	0	0	0	0	0	0	0	0	0	0	0	0	0	0	0
1330	1	0	0	0	0	0	0	0	0	0	1	0	0	0	0	0	0	0	0	0	0	0	0	0	0	0	0	0	0
1345	3	0	0	0	0	0	1	0	0	1	1	0	0	0	0	0	0	0	0	0	0	0	0	0	0	0	0	0	0
1400	4	0	0	0	0	0	0	0	1	1	2	0	0	0	0	0	0	0	0	0	0	0	0	0	0	0	0	0	0
1415	3	0	0	0	0	0	0	0	1	1	1	0	0	0	0	0	0	0	0	0	0	0	0	0	0	0	0	0	0
1430	4	0	0	0	0	0	0	0	2	0	1	1	0	0	0	0	0	0	0	0	0	0	0	0	0	0	0	0	0
1445	1	0	0	0	0	0	0	0	1	0	0	0	0	0	0	0	0	0	0	0	0	0	0	0	0	0	0	0	0
1500	4	0	0	0	0	0	0	1	2	0	0	1	0	0	0	0	0	0	0	0	0	0	0	0	0	0	0	0	0
1515	6	0	0	0	0	0	0	0	2	0	2	2	0	0	0	0	0	0	0	0	0	0	0	0	0	0	0	0	0
1530	1	0	0	0	0	0	0	0	1	0	0	0	0	0	0	0	0	0	0	0	0	0	0	0	0	0	0	0	0
1545	4	0	0	0	0	0	0	0	2	1	0	1	0	0	0	0	0	0	0	0	0	0	0	0	0	0	0	0	0
1600	4	0	0	0	0	0	1	0	0	3	0	0	0	0	0	0	0	0	0	0	0	0	0	0	0	0	0	0	0
1615	4	0	0	0	0	0	0	0	1	3	0	0	0	0	0	0	0	0	0	0	0	0	0	0	0	0	0	0	0
1630	3	0	0	0	0	0	0	0	1	1	0	1	0	0	0	0	0	0	0	0	0	0	0	0	0	0	0	0	0
1645	2	0	0	0	0	0	0	1	1	0	0	0	0	0	0	0	0	0	0	0	0	0	0	0	0	0	0	0	0
1700	0	0	0	0	0	0	0	0	0	0	0	0	0	0	0	0	0	0	0	0	0	0	0	0	0	0	0	0	0
1715	0	0	0	0	0	0	0	0	0	0	0	0	0	0	0	0	0	0	0	0	0	0	0	0	0	0	0	0	0
1730	2	0	0	0	0	0	0	0	0	1	0	0	0	0	1	0	0	0	0	0	0	0	0	0	0	0	0	0	0
1745	2	0	0	0	0	0	0	1	0	1	0	0	0	0	0	0	0	0	0	0	0	0	0	0	0	0	0	0	0
1800	4	0	0	0	0	0	0	0	3	0	1	0	0	0	0	0	0	0	0	0	0	0	0	0	0	0	0	0	0
1815	3	0	0	0	0	0	0	0	0	1	2	0	0	0	0	0	0	0	0	0	0	0	0	0	0	0	0	0	0
1830	1	0	0	0	0	0	0	0	0	0	1	0	0	0	0	0	0	0	0	0	0	0	0	0	0	0	0	0	0
1845	0	0	0	0	0	0	0	0	0	0	0	0	0	0	0	0	0	0	0	0	0	0	0	0	0	0	0	0	0
1900	0	0	0	0	0	0	0	0	0	0	0	0	0	0	0	0	0	0	0	0	0	0	0	0	0	0	0	0	0
1915	2	0	0	0	0	0	0	0	1	0	0	1	0	0	0	0	0	0	0	0	0	0	0	0	0	0	0	0	0
1930	1	0	0	0	0	0	0	0	0	0	0	1	0	0	0	0	0	0	0	0	0	0	0	0	0	0	0	0	0
1945	0	0	0	0	0	0	0	0	0	0	0	0	0	0	0	0	0	0	0	0	0	0	0	0	0	0	0	0	0
2000	1	0	0	0	0	0	0	0	0	0	0	1	0	0	0	0	0	0	0	0	0	0	0	0	0	0	0	0	0
2015	1	0	0	0	0	0	0	0	0	1	0	0	0	0	0	0	0	0	0	0	0	0	0	0	0	0	0	0	0
2030	0	0	0	0	0	0	0	0	0	0	0	0	0	0	0	0	0	0	0	0	0	0	0	0	0	0	0	0	0
2045	0	0	0	0	0	0	0	0	0	0	0	0	0	0	0	0	0	0	0	0	0	0	0	0	0	0	0	0	0
2100	1	0	0	0	0	0	0	0	0	0	0	1	0	0	0	0	0	0	0	0	0	0	0	0	0	0	0	0	0
2115	1	0	0	0	0	0	0	0	0	0	1	0	0	0	0	0	0	0	0	0	0	0	0	0	0	0	0	0	0
2130	0	0	0	0	0	0	0	0	0	0	0	0	0	0	0	0	0	0	0	0	0	0	0	0	0	0	0	0	0
2145	0	0	0	0	0	0	0	0	0	0	0	0	0	0	0	0	0	0	0	0	0	0	0	0	0	0	0	0	0
2200	0	0	0	0	0	0	0	0	0	0	0	0	0	0	0	0	0	0	0	0	0	0	0	0	0	0	0	0	0
2215	0	0	0	0	0	0	0	0	0	0	0	0	0	0	0	0	0	0	0	0	0	0	0	0	0	0	0	0	0
2230	0	0	0	0	0	0	0	0	0	0	0	0	0	0	0	0	0	0	0	0	0	0	0	0	0	0	0	0	0
2245	0	0	0	0	0	0	0	0	0	0	0	0	0	0	0	0	0	0	0	0	0	0	0	0	0	0	0	0	0
2300	0	0	0	0	0	0	0	0	0	0	0	0	0	0	0	0	0	0	0	0	0	0	0	0	0	0	0	0	0
2315	0	0	0	0	0	0	0	0	0	0	0	0	0	0	0	0	0	0	0	0	0	0	0	0	0	0	0	0	0
2330	0	0	0	0	0	0	0	0	0	0	0	0	0	0	0	0	0	0	0	0	0	0	0	0	0	0	0	0	0
2345	0	0	0	0	0	0	0	0	0	0	0	0	0	0	0	0	0	0	0	0	0	0	0	0	0	0	0	0	0
07-19	**124**	**0**	**0**	**3**	**0**	**0**	**4**	**4**	**37**	**34**	**25**	**10**	**4**	**2**	**1**	**0**	**0**	**0**	**0**	**0**	**0**	**0**	**0**	**0**	**0**	**0**	**0**	**0**	**0**
06-22	**131**	**0**	**0**	**3**	**0**	**0**	**4**	**4**	**38**	**35**	**26**	**14**	**4**	**2**	**1**	**0**	**0**	**0**	**0**	**0**	**0**	**0**	**0**	**0**	**0**	**0**	**0**	**0**	**0**
06-00	**131**	**0**	**0**	**3**	**0**	**0**	**4**	**4**	**38**	**35**	**26**	**14**	**4**	**2**	**1**	**0**	**0**	**0**	**0**	**0**	**0**	**0**	**0**	**0**	**0**	**0**	**0**	**0**	**0**
00-00	**135**	**0**	**0**	**3**	**0**	**0**	**4**	**4**	**40**	**37**	**26**	**14**	**4**	**2**	**1**	**0**	**0**	**0**	**0**	**0**	**0**	**0**	**0**	**0**	**0**	**0**	**0**	**0**	**0**

Site 29
Location UNAMED ROAD - attached to TREE
Direction Westbound
17 March 2025 Monday

16557 / NEWARK - ON - TRENT
MARCH 2025
AUTOMATIC TRAFFIC COUNT

Time	Total	Speed Bins (mph)																												
		0 - 5	5 - 10	10 - 15	15 - 20	20 - 25	25 - 30	30 - 35	35 - 40	40 - 45	45 - 50	50 - 55	55 - 60	60 - 65	65 - 70	70 - 75	75 - 80	80 - 85	85 - 90	90 - 95	95 - 100	100 - 105	105 - 110	110 - 115	115 - 120	120 - 125	125 - 130	130 - 135	135 - 140
0000	0	0	0	0	0	0	0	0	0	0	0	0	0	0	0	0	0	0	0	0	0	0	0	0	0	0	0	0	0	0
0015	0	0	0	0	0	0	0	0	0	0	0	0	0	0	0	0	0	0	0	0	0	0	0	0	0	0	0	0	0	0
0030	0	0	0	0	0	0	0	0	0	0	0	0	0	0	0	0	0	0	0	0	0	0	0	0	0	0	0	0	0	0
0045	0	0	0	0	0	0	0	0	0	0	0	0	0	0	0	0	0	0	0	0	0	0	0	0	0	0	0	0	0	0
0100	0	0	0	0	0	0	0	0	0	0	0	0	0	0	0	0	0	0	0	0	0	0	0	0	0	0	0	0	0	0
0115	0	0	0	0	0	0	0	0	0	0	0	0	0	0	0	0	0	0	0	0	0	0	0	0	0	0	0	0	0	0
0130	0	0	0	0	0	0	0	0	0	0	0	0	0	0	0	0	0	0	0	0	0	0	0	0	0	0	0	0	0	0
0145	0	0	0	0	0	0	0	0	0	0	0	0	0	0	0	0	0	0	0	0	0	0	0	0	0	0	0	0	0	0
0200	0	0	0	0	0	0	0	0	0	0	0	0	0	0	0	0	0	0	0	0	0	0	0	0	0	0	0	0	0	0
0215	0	0	0	0	0	0	0	0	0	0	0	0	0	0	0	0	0	0	0	0	0	0	0	0	0	0	0	0	0	0
0230	0	0	0	0	0	0	0	0	0	0	0	0	0	0	0	0	0	0	0	0	0	0	0	0	0	0	0	0	0	0
0245	0	0	0	0	0	0	0	0	0	0	0	0	0	0	0	0	0	0	0	0	0	0	0	0	0	0	0	0	0	0
0300	0	0	0	0	0	0	0	0	0	0	0	0	0	0	0	0	0	0	0	0	0	0	0	0	0	0	0	0	0	0
0315	0	0	0	0	0	0	0	0	0	0	0	0	0	0	0	0	0	0	0	0	0	0	0	0	0	0	0	0	0	0
0330	0	0	0	0	0	0	0	0	0	0	0	0	0	0	0	0	0	0	0	0	0	0	0	0	0	0	0	0	0	0
0345	0	0	0	0	0	0	0	0	0	0	0	0	0	0	0	0	0	0	0	0	0	0	0	0	0	0	0	0	0	0
0400	0	0	0	0	0	0	0	0	0	0	0	0	0	0	0	0	0	0	0	0	0	0	0	0	0	0	0	0	0	0
0415	0	0	0	0	0	0	0	0	0	0	0	0	0	0	0	0	0	0	0	0	0	0	0	0	0	0	0	0	0	0
0430	0	0	0	0	0	0	0	0	0	0	0	0	0	0	0	0	0	0	0	0	0	0	0	0	0	0	0	0	0	0
0445	0	0	0	0	0	0	0	0	0	0	0	0	0	0	0	0	0	0	0	0	0	0	0	0	0	0	0	0	0	0
0500	0	0	0	0	0	0	0	0	0	0	0	0	0	0	0	0	0	0	0	0	0	0	0	0	0	0	0	0	0	0
0515	0	0	0	0	0	0	0	0	0	0	0	0	0	0	0	0	0	0	0	0	0	0	0	0	0	0	0	0	0	0
0530	0	0	0	0	0	0	0	0	0	0	0	0	0	0	0	0	0	0	0	0	0	0	0	0	0	0	0	0	0	0
0545	0	0	0	0	0	0	0	0	0	0	0	0	0	0	0	0	0	0	0	0	0	0	0	0	0	0	0	0	0	0
0600	2	0	0	0	0	0	0	0	1	1	0	0	0	0	0	0	0	0	0	0	0	0	0	0	0	0	0	0	0	0
0615	1	0	0	0	0	0	0	0	0	0	0	1	0	0	0	0	0	0	0	0	0	0	0	0	0	0	0	0	0	0
0630	3	0	0	0	0	0	0	0	1	1	0	1	0	0	0	0	0	0	0	0	0	0	0	0	0	0	0	0	0	0
0645	1	0	0	0	0	0	0	0	0	1	0	0	0	0	0	0	0	0	0	0	0	0	0	0	0	0	0	0	0	0
0700	3	0	0	0	0	0	0	0	0	1	1	0	1	0	0	0	0	0	0	0	0	0	0	0	0	0	0	0	0	0
0715	0	0	0	0	0	0	0	0	0	0	0	0	0	0	0	0	0	0	0	0	0	0	0	0	0	0	0	0	0	0
0730	4	0	0	0	0	0	1	0	1	1	0	0	1	0	0	0	0	0	0	0	0	0	0	0	0	0	0	0	0	0
0745	5	0	0	0	0	0	0	0	0	2	1	1	1	0	0	0	0	0	0	0	0	0	0	0	0	0	0	0	0	0
0800	6	0	0	0	0	0	0	1	0	0	3	2	0	0	0	0	0	0	0	0	0	0	0	0	0	0	0	0	0	0
0815	5	0	0	0	0	0	0	2	2	0	1	0	0	0	0	0	0	0	0	0	0	0	0	0	0	0	0	0	0	0
0830	2	0	0	0	0	0	0	0	1	0	0	1	0	0	0	0	0	0	0	0	0	0	0	0	0	0	0	0	0	0
0845	2	0	0	0	0	0	0	0	1	0	1	0	0	0	0	0	0	0	0	0	0	0	0	0	0	0	0	0	0	0
0900	5	0	0	0	0	0	0	1	2	0	1	1	0	0	0	0	0	0	0	0	0	0	0	0	0	0	0	0	0	0
0915	3	0	0	0	0	0	0	0	0	1	1	1	0	0	0	0	0	0	0	0	0	0	0	0	0	0	0	0	0	0
0930	4	0	0	0	0	0	0	0	0	3	1	0	0	0	0	0	0	0	0	0	0	0	0	0	0	0	0	0	0	0
0945	0	0	0	0	0	0	0	0	0	0	0	0	0	0	0	0	0	0	0	0	0	0	0	0	0	0	0	0	0	0
1000	5	0	0	0	0	0	0	0	1	1	3	0	0	0	0	0	0	0	0	0	0	0	0	0	0	0	0	0	0	0
1015	0	0	0	0	0	0	0	0	0	0	0	0	0	0	0	0	0	0	0	0	0	0	0	0	0	0	0	0	0	0
1030	**7**	**0**	**0**	**0**	**0**	**0**	**0**	**1**	**1**	**2**	**1**	**2**	**0**	**0**	**0**	**0**	**0**	**0**	**0**	**0**	**0**	**0**	**0**	**0**	**0**	**0**	**0**	**0**	**0**	**0**
1045	3	0	0	0	0	0	0	0	1	1	1	0	0	0	0	0	0	0	0	0	0	0	0	0	0	0	0	0	0	0
1100	0	0	0	0	0	0	0	0	0	0	0	0	0	0	0	0	0	0	0	0	0	0	0	0	0	0	0	0	0	0
1115	1	0	0	0	1	0	0	0	0	0	0	0	0	0	0	0	0	0	0	0	0	0	0	0	0	0	0	0	0	0
1130	3	0	0	0	0	0	0	0	1	0	1	1	0	0	0	0	0	0	0	0	0	0	0	0	0	0	0	0	0	0
1145	3	0	0	0	0	0	0	1	1	1	0	0	0	0	0	0	0	0	0	0	0	0	0	0	0	0	0	0	0	0
1200	2	0	0	0	0	0	0	0	2	0	0	0	0	0	0	0	0	0	0	0	0	0	0	0	0	0	0	0	0	0
1215	5	0	0	0	0	0	0	2	1	2	0	0	0	0	0	0	0	0	0	0	0	0	0	0	0	0	0	0	0	0
1230	5	0	0	0	0	0	0	0	1	1	1	1	1	0	0	0	0	0	0	0	0	0	0	0	0	0	0	0	0	0
1245	4	0	0	0	0	0	0	2	0	0	1	1	0	0	0	0	0	0	0	0	0	0	0	0	0	0	0	0	0	0
1300	1	0	0	0	0	0	0	0	0	0	1	0	0	0	0	0	0	0	0	0	0	0	0	0	0	0	0	0	0	0
1315	6	0	0	0	0	0	0	2	0	2	2	0	0	0	0	0	0	0	0	0	0	0	0	0	0	0	0	0	0	0
1330	0	0	0	0	0	0	0	0	0	0	0	0	0	0	0	0	0	0	0	0	0	0	0	0	0	0	0	0	0	0
1345	3	0	0	0	0	0	0	1	0	2	0	0	0	0	0	0	0	0	0	0	0	0	0	0	0	0	0	0	0	0
1400	6	0	0	0	0	0	1	0	0	1	0	3	1	0	0	0	0	0	0	0	0	0	0	0	0	0	0	0	0	0
1415	1	0	0	0	0	0	0	0	0	1	0	0	0	0	0	0	0	0	0	0	0	0	0	0	0	0	0	0	0	0
1430	5	0	0	0	0	0	0	0	1	0	3	1	0	0	0	0	0	0	0	0	0	0	0	0	0	0	0	0	0	0
1445	2	0	0	0	0	0	0	0	1	0	0	1	0	0	0	0	0	0	0	0	0	0	0	0	0	0	0	0	0	0
1500	1	0	0	0	0	0	0	0	0	0	0	0	1	0	0	0	0	0	0	0	0	0	0	0	0	0	0	0	0	0
1515	2	0	0	0	0	0	0	0	0	0	1	0	1	0	0	0	0	0	0	0	0	0	0	0	0	0	0	0	0	0
1530	**7**	**0**	**0**	**0**	**0**	**0**	**0**	**1**	**1**	**2**	**2**	**0**	**0**	**1**	**0**	**0**	**0**	**0**	**0**	**0**	**0**	**0**	**0**	**0**	**0**	**0**	**0**	**0**	**0**	**0**
1545	6	0	0	0	0	0	0	0	2	3	0	0	1	0	0	0	0	0	0	0	0	0	0	0	0	0	0	0	0	0
1600	5	0	0	0	0	0	0	0	1	1	2	1	0	0	0	0	0	0	0	0	0	0	0	0	0	0	0	0	0	0
1615	3	0	0	0	0	0	0	0	0	2	1	0	0	0	0	0	0	0	0	0	0	0	0	0	0	0	0	0	0	0
1630	3	0	0	0	0	0	0	0	1	1	0	1	0	0	0	0	0	0	0	0	0	0	0	0	0	0	0	0	0	0
1645	5	0	0	0	0	1	0	0	1	2	1	0	0	0	0	0	0	0	0	0	0	0	0	0	0	0	0	0	0	0
1700	**7**	**0**	**0**	**0**	**0**	**0**	**0**	**2**	**0**	**2**	**1**	**1**	**1**	**0**	**0**	**0**	**0**	**0**	**0**	**0**	**0**	**0**	**0**	**0**	**0**	**0**	**0**	**0**	**0**	**0**
1715	3	0	0	0	0	0	0	0	0	1	0	0	1	1	0	0	0	0	0	0	0	0	0	0	0	0	0	0	0	0
1730	3	0	0	0	0	0	1	1	0	0	1	0	0	0	0	0	0	0	0	0	0	0	0	0	0	0	0	0	0	0
1745	0	0	0	0	0	0	0	0	0	0	0	0	0	0	0	0	0	0	0	0	0	0	0	0	0	0	0	0	0	0
1800	0	0	0	0	0	0	0	0	0	0	0	0	0	0	0	0	0	0	0	0	0	0	0	0	0	0	0	0	0	0
1815	1	0	0	0	0	0	0	0	0	0	0	0	1	0	0	0	0	0	0	0	0	0	0	0	0	0	0	0	0	0
1830	2	0	0	0	0	0	0	0	0	0	2	0	0	0	0	0	0	0	0	0	0	0	0	0	0	0	0	0	0	0
1845	6	0	0	0	0	0	0	0	1	2	3	0	0	0	0	0	0	0	0	0	0	0	0	0	0	0	0	0	0	0
1900	2	0	0	0	0	0	0	0	1	1	0	0	0	0	0	0	0	0	0	0	0	0	0	0	0	0	0	0	0	0
1915	2	0	0	0	0	0	0	0	0	1	0	1	0	0	0	0	0	0	0	0	0	0	0	0	0	0	0	0	0	0
1930	0	0	0	0	0	0	0	0	0	0	0	0	0	0	0	0	0	0	0	0	0	0	0	0	0	0	0	0	0	0
1945	1	0	0	0	0	0	0	0	0	0	1	0	0	0	0	0	0	0	0	0	0	0	0	0	0	0	0	0	0	0
2000	0	0	0	0	0	0	0	0	0	0	0	0	0	0	0	0	0	0	0	0	0	0	0	0	0	0	0	0	0	0
2015	0	0	0	0	0	0	0	0	0	0	0	0	0	0	0	0	0	0	0	0	0	0	0	0	0	0	0	0	0	0
2030	1	0	0	0	0	0	0	0	1	0	0	0	0	0	0	0	0	0	0	0	0	0	0	0	0	0	0	0	0	0
2045	1	0	0	0	0	0	0	0	0	1	0	0	0	0	0	0	0	0	0	0	0	0	0	0	0	0	0	0	0	0
2100	1	0	0	0	0	0	0	0	0	0	1	0	0	0	0	0	0	0	0	0	0	0	0	0	0	0	0	0	0	0
2115	0	0	0	0	0	0	0	0	0	0	0	0	0	0	0	0	0	0	0	0	0	0	0	0	0	0	0	0	0	0
2130	1	0	0	0	0	0	0	0	1	0	0	0	0	0	0	0	0	0	0	0	0	0	0	0	0	0	0	0	0	0
2145	0	0	0	0	0	0	0	0	0	0	0	0	0	0	0	0	0	0	0	0	0	0	0	0	0	0	0	0	0	0
2200	0	0	0	0	0	0	0	0	0	0	0	0	0	0	0	0	0	0	0	0	0	0	0	0	0	0	0	0	0	0
2215	0	0	0	0	0	0	0	0	0	0	0	0	0	0	0	0	0	0	0	0	0	0	0	0	0	0	0	0	0	0
2230	0	0	0	0	0	0	0	0	0	0	0	0	0	0	0	0	0	0	0	0	0	0	0	0	0	0	0	0	0	0
2245	0	0	0	0	0	0	0	0	0	0	0	0	0	0	0	0	0	0	0	0	0	0	0	0	0	0	0	0	0	0
2300	0	0	0	0	0	0	0	0	0	0	0	0	0	0	0	0	0	0	0	0	0	0	0	0	0	0	0	0	0	0
2315	0	0	0	0	0	0	0	0	0	0	0	0	0	0	0	0	0	0	0	0	0	0	0	0	0	0	0	0	0	0
2330	0	0	0	0	0	0	0	0	0	0	0	0	0	0	0	0	0	0	0	0	0	0	0	0	0	0	0	0	0	0
2345	0	0	0	0	0	0	0	0	0	0	0	0	0	0	0	0	0	0	0	0	0	0	0	0	0	0	0	0	0	0
07-19	**155**	**0**	**0**	**0**	**1**	**1**	**3**	**17**	**25**	**38**	**38**	**19**	**11**	**2**	**0**	**0**	**0**	**0**	**0**	**0**	**0**	**0**	**0**	**0**	**0**	**0**	**0**	**0**	**0**	**0**
06-22	**171**	**0**	**0**	**0**	**1**	**1**	**3**	**17**	**30**	**44**	**40**	**21**	**12**	**2**	**0**	**0**	**0**	**0**	**0**	**0**	**0**	**0**	**0**	**0**	**0**	**0**	**0**	**0**	**0**	**0**
06-00	**171**	**0**	**0**	**0**	**1**	**1**	**3**	**17**	**30**	**44**	**40**	**21**	**12**	**2**	**0**	**0**	**0**	**0**	**0**	**0**	**0**	**0**	**0**	**0**	**0**	**0**	**0**	**0**	**0**	**0**
00-00	**171**	**0**	**0**	**0**	**1**	**1**	**3**	**17**	**30**	**44**	**40**	**21**	**12**	**2**	**0**	**0**	**0**	**0**	**0**	**0**	**0**	**0**	**0**	**0**	**0**	**0**	**0**	**0**	**0**	**0**

Site 29
Location UNAMED ROAD - attached to TREE
Direction Westbound
18 March 2025 Tuesday

16557 / NEWARK - ON - TRENT
MARCH 2025
AUTOMATIC TRAFFIC COUNT

Time	Total	Speed Bins (mph)																												
		0 - 5	5 - 10	10 - 15	15 - 20	20 - 25	25 - 30	30 - 35	35 - 40	40 - 45	45 - 50	50 - 55	55 - 60	60 - 65	65 - 70	70 - 75	75 - 80	80 - 85	85 - 90	90 - 95	95 - 100	100 - 105	105 - 110	110 - 115	115 - 120	120 - 125	125 - 130	130 - 135	135 - 140
0000	0	0	0	0	0	0	0	0	0	0	0	0	0	0	0	0	0	0	0	0	0	0	0	0	0	0	0	0	0	0
0015	0	0	0	0	0	0	0	0	0	0	0	0	0	0	0	0	0	0	0	0	0	0	0	0	0	0	0	0	0	0
0030	0	0	0	0	0	0	0	0	0	0	0	0	0	0	0	0	0	0	0	0	0	0	0	0	0	0	0	0	0	0
0045	0	0	0	0	0	0	0	0	0	0	0	0	0	0	0	0	0	0	0	0	0	0	0	0	0	0	0	0	0	0
0100	0	0	0	0	0	0	0	0	0	0	0	0	0	0	0	0	0	0	0	0	0	0	0	0	0	0	0	0	0	0
0115	0	0	0	0	0	0	0	0	0	0	0	0	0	0	0	0	0	0	0	0	0	0	0	0	0	0	0	0	0	0
0130	0	0	0	0	0	0	0	0	0	0	0	0	0	0	0	0	0	0	0	0	0	0	0	0	0	0	0	0	0	0
0145	0	0	0	0	0	0	0	0	0	0	0	0	0	0	0	0	0	0	0	0	0	0	0	0	0	0	0	0	0	0
0200	0	0	0	0	0	0	0	0	0	0	0	0	0	0	0	0	0	0	0	0	0	0	0	0	0	0	0	0	0	0
0215	0	0	0	0	0	0	0	0	0	0	0	0	0	0	0	0	0	0	0	0	0	0	0	0	0	0	0	0	0	0
0230	0	0	0	0	0	0	0	0	0	0	0	0	0	0	0	0	0	0	0	0	0	0	0	0	0	0	0	0	0	0
0245	0	0	0	0	0	0	0	0	0	0	0	0	0	0	0	0	0	0	0	0	0	0	0	0	0	0	0	0	0	0
0300	0	0	0	0	0	0	0	0	0	0	0	0	0	0	0	0	0	0	0	0	0	0	0	0	0	0	0	0	0	0
0315	0	0	0	0	0	0	0	0	0	0	0	0	0	0	0	0	0	0	0	0	0	0	0	0	0	0	0	0	0	0
0330	0	0	0	0	0	0	0	0	0	0	0	0	0	0	0	0	0	0	0	0	0	0	0	0	0	0	0	0	0	0
0345	0	0	0	0	0	0	0	0	0	0	0	0	0	0	0	0	0	0	0	0	0	0	0	0	0	0	0	0	0	0
0400	0	0	0	0	0	0	0	0	0	0	0	0	0	0	0	0	0	0	0	0	0	0	0	0	0	0	0	0	0	0
0415	0	0	0	0	0	0	0	0	0	0	0	0	0	0	0	0	0	0	0	0	0	0	0	0	0	0	0	0	0	0
0430	0	0	0	0	0	0	0	0	0	0	0	0	0	0	0	0	0	0	0	0	0	0	0	0	0	0	0	0	0	0
0445	0	0	0	0	0	0	0	0	0	0	0	0	0	0	0	0	0	0	0	0	0	0	0	0	0	0	0	0	0	0
0500	0	0	0	0	0	0	0	0	0	0	0	0	0	0	0	0	0	0	0	0	0	0	0	0	0	0	0	0	0	0
0515	0	0	0	0	0	0	0	0	0	0	0	0	0	0	0	0	0	0	0	0	0	0	0	0	0	0	0	0	0	0
0530	0	0	0	0	0	0	0	0	0	0	0	0	0	0	0	0	0	0	0	0	0	0	0	0	0	0	0	0	0	0
0545	0	0	0	0	0	0	0	0	0	0	0	0	0	0	0	0	0	0	0	0	0	0	0	0	0	0	0	0	0	0
0600	2	0	0	0	0	0	0	1	0	0	1	0	0	0	0	0	0	0	0	0	0	0	0	0	0	0	0	0	0	0
0615	2	0	0	0	0	0	0	0	0	1	0	1	0	0	0	0	0	0	0	0	0	0	0	0	0	0	0	0	0	0
0630	0	0	0	0	0	0	0	0	0	0	0	0	0	0	0	0	0	0	0	0	0	0	0	0	0	0	0	0	0	0
0645	1	0	0	0	0	0	0	0	0	1	0	0	0	0	0	0	0	0	0	0	0	0	0	0	0	0	0	0	0	0
0700	2	0	0	0	0	0	0	0	0	0	2	0	0	0	0	0	0	0	0	0	0	0	0	0	0	0	0	0	0	0
0715	2	0	1	0	0	0	0	0	0	0	0	1	0	0	0	0	0	0	0	0	0	0	0	0	0	0	0	0	0	0
0730	**10**	**0**	**0**	**0**	**0**	**0**	**0**	**0**	**8**	**0**	**1**	**1**	**0**	**0**	**0**	**0**	**0**	**0**	**0**	**0**	**0**	**0**	**0**	**0**	**0**	**0**	**0**	**0**	**0**	**0**
0745	5	0	0	0	0	0	1	0	0	0	1	1	2	0	0	0	0	0	0	0	0	0	0	0	0	0	0	0	0	0
0800	2	0	0	0	0	0	0	0	0	0	0	1	1	0	0	0	0	0	0	0	0	0	0	0	0	0	0	0	0	0
0815	8	0	0	0	0	0	0	0	4	0	1	2	1	0	0	0	0	0	0	0	0	0	0	0	0	0	0	0	0	0
0830	5	0	0	0	0	0	0	0	1	3	1	0	0	0	0	0	0	0	0	0	0	0	0	0	0	0	0	0	0	0
0845	6	0	0	0	0	0	0	0	0	3	2	1	0	0	0	0	0	0	0	0	0	0	0	0	0	0	0	0	0	0
0900	2	0	0	0	0	0	1	0	0	1	0	0	0	0	0	0	0	0	0	0	0	0	0	0	0	0	0	0	0	0
0915	3	0	0	0	0	0	1	2	0	0	0	0	0	0	0	0	0	0	0	0	0	0	0	0	0	0	0	0	0	0
0930	3	0	0	0	0	0	0	0	1	1	0	1	0	0	0	0	0	0	0	0	0	0	0	0	0	0	0	0	0	0
0945	1	0	0	0	0	0	0	0	1	0	0	0	0	0	0	0	0	0	0	0	0	0	0	0	0	0	0	0	0	0
1000	3	0	0	2	0	0	0	0	1	0	0	0	0	0	0	0	0	0	0	0	0	0	0	0	0	0	0	0	0	0
1015	5	0	0	0	0	3	0	0	1	0	0	0	1	0	0	0	0	0	0	0	0	0	0	0	0	0	0	0	0	0
1030	4	0	0	0	0	0	0	0	1	1	0	2	0	0	0	0	0	0	0	0	0	0	0	0	0	0	0	0	0	0
1045	5	0	0	0	0	0	0	0	0	4	1	0	0	0	0	0	0	0	0	0	0	0	0	0	0	0	0	0	0	0
1100	3	0	0	0	0	0	1	0	0	0	2	0	0	0	0	0	0	0	0	0	0	0	0	0	0	0	0	0	0	0
1115	3	0	0	0	0	0	0	1	1	0	0	1	0	0	0	0	0	0	0	0	0	0	0	0	0	0	0	0	0	0
1130	2	0	0	0	0	0	0	0	0	0	1	1	0	0	0	0	0	0	0	0	0	0	0	0	0	0	0	0	0	0
1145	4	0	0	0	0	0	0	2	0	0	1	0	1	0	0	0	0	0	0	0	0	0	0	0	0	0	0	0	0	0
1200	4	0	0	0	0	0	0	1	1	1	1	0	0	0	0	0	0	0	0	0	0	0	0	0	0	0	0	0	0	0
1215	3	0	0	0	0	0	0	0	3	0	0	0	0	0	0	0	0	0	0	0	0	0	0	0	0	0	0	0	0	0
1230	2	0	0	0	0	0	0	0	0	1	0	1	0	0	0	0	0	0	0	0	0	0	0	0	0	0	0	0	0	0
1245	**7**	**0**	**0**	**0**	**0**	**0**	**0**	**0**	**0**	**4**	**0**	**2**	**1**	**0**	**0**	**0**	**0**	**0**	**0**	**0**	**0**	**0**	**0**	**0**	**0**	**0**	**0**	**0**	**0**	**0**
1300	2	0	0	0	0	0	1	0	1	0	0	0	0	0	0	0	0	0	0	0	0	0	0	0	0	0	0	0	0	0
1315	6	0	0	0	0	0	0	6	0	0	0	0	0	0	0	0	0	0	0	0	0	0	0	0	0	0	0	0	0	0
1330	3	0	0	0	0	0	0	0	0	2	0	1	0	0	0	0	0	0	0	0	0	0	0	0	0	0	0	0	0	0
1345	0	0	0	0	0	0	0	0	0	0	0	0	0	0	0	0	0	0	0	0	0	0	0	0	0	0	0	0	0	0
1400	3	0	0	0	0	0	0	0	0	1	1	1	0	0	0	0	0	0	0	0	0	0	0	0	0	0	0	0	0	0
1415	3	0	0	0	1	0	0	0	0	1	1	0	0	0	0	0	0	0	0	0	0	0	0	0	0	0	0	0	0	0
1430	2	0	0	0	0	0	0	0	1	1	0	0	0	0	0	0	0	0	0	0	0	0	0	0	0	0	0	0	0	0
1445	1	0	0	0	0	0	0	0	0	1	0	0	0	0	0	0	0	0	0	0	0	0	0	0	0	0	0	0	0	0
1500	4	0	0	0	0	0	0	0	4	0	0	0	0	0	0	0	0	0	0	0	0	0	0	0	0	0	0	0	0	0
1515	2	0	0	0	0	0	1	0	0	0	1	0	0	0	0	0	0	0	0	0	0	0	0	0	0	0	0	0	0	0
1530	2	0	0	0	0	0	0	0	1	1	0	0	0	0	0	0	0	0	0	0	0	0	0	0	0	0	0	0	0	0
1545	**7**	**0**	**0**	**0**	**0**	**0**	**0**	**0**	**3**	**1**	**2**	**1**	**0**	**0**	**0**	**0**	**0**	**0**	**0**	**0**	**0**	**0**	**0**	**0**	**0**	**0**	**0**	**0**	**0**	**0**
1600	3	0	0	0	0	0	0	0	1	0	2	0	0	0	0	0	0	0	0	0	0	0	0	0	0	0	0	0	0	0
1615	2	0	0	0	0	0	0	0	1	0	0	1	0	0	0	0	0	0	0	0	0	0	0	0	0	0	0	0	0	0
1630	**7**	**0**	**0**	**0**	**0**	**0**	**0**	**0**	**1**	**6**	**0**	**0**	**0**	**0**	**0**	**0**	**0**	**0**	**0**	**0**	**0**	**0**	**0**	**0**	**0**	**0**	**0**	**0**	**0**	**0**
1645	6	0	0	0	0	0	0	2	2	1	1	0	0	0	0	0	0	0	0	0	0	0	0	0	0	0	0	0	0	0
1700	6	0	0	0	0	0	0	0	3	0	1	1	1	0	0	0	0	0	0	0	0	0	0	0	0	0	0	0	0	0
1715	3	0	0	0	0	0	0	0	0	1	2	0	0	0	0	0	0	0	0	0	0	0	0	0	0	0	0	0	0	0
1730	2	0	0	0	0	0	0	0	0	2	0	0	0	0	0	0	0	0	0	0	0	0	0	0	0	0	0	0	0	0
1745	3	0	0	0	0	1	0	1	0	1	0	0	0	0	0	0	0	0	0	0	0	0	0	0	0	0	0	0	0	0
1800	6	0	0	0	0	0	0	2	0	3	0	1	0	0	0	0	0	0	0	0	0	0	0	0	0	0	0	0	0	0
1815	3	0	0	0	0	0	0	0	0	0	1	1	0	1	0	0	0	0	0	0	0	0	0	0	0	0	0	0	0	0
1830	1	0	0	0	0	0	0	1	0	0	0	0	0	0	0	0	0	0	0	0	0	0	0	0	0	0	0	0	0	0
1845	5	0	0	0	0	1	0	1	1	1	1	0	0	0	0	0	0	0	0	0	0	0	0	0	0	0	0	0	0	0
1900	2	0	0	0	0	0	0	0	0	0	2	0	0	0	0	0	0	0	0	0	0	0	0	0	0	0	0	0	0	0
1915	0	0	0	0	0	0	0	0	0	0	0	0	0	0	0	0	0	0	0	0	0	0	0	0	0	0	0	0	0	0
1930	2	0	0	0	0	0	0	0	1	1	0	0	0	0	0	0	0	0	0	0	0	0	0	0	0	0	0	0	0	0
1945	3	0	0	0	0	0	0	1	1	1	0	0	0	0	0	0	0	0	0	0	0	0	0	0	0	0	0	0	0	0
2000	0	0	0	0	0	0	0	0	0	0	0	0	0	0	0	0	0	0	0	0	0	0	0	0	0	0	0	0	0	0
2015	0	0	0	0	0	0	0	0	0	0	0	0	0	0	0	0	0	0	0	0	0	0	0	0	0	0	0	0	0	0
2030	1	0	0	0	0	0	0	0	0	0	0	1	0	0	0	0	0	0	0	0	0	0	0	0	0	0	0	0	0	0
2045	1	0	0	0	0	0	0	0	0	1	0	0	0	0	0	0	0	0	0	0	0	0	0	0	0	0	0	0	0	0
2100	0	0	0	0	0	0	0	0	0	0	0	0	0	0	0	0	0	0	0	0	0	0	0	0	0	0	0	0	0	0
2115	0	0	0	0	0	0	0	0	0	0	0	0	0	0	0	0	0	0	0	0	0	0	0	0	0	0	0	0	0	0
2130	0	0	0	0	0	0	0	0	0	0	0	0	0	0	0	0	0	0	0	0	0	0	0	0	0	0	0	0	0	0
2145	0	0	0	0	0	0	0	0	0	0	0	0	0	0	0	0	0	0	0	0	0	0	0	0	0	0	0	0	0	0
2200	0	0	0	0	0	0	0	0	0	0	0	0	0	0	0	0	0	0	0	0	0	0	0	0	0	0	0	0	0	0
2215	0	0	0	0	0	0	0	0	0	0	0	0	0	0	0	0	0	0	0	0	0	0	0	0	0	0	0	0	0	0
2230	0	0	0	0	0	0	0	0	0	0	0	0	0	0	0	0	0	0	0	0	0	0	0	0	0	0	0	0	0	0
2245	0	0	0	0	0	0	0	0	0	0	0	0	0	0	0	0	0	0	0	0	0	0	0	0	0	0	0	0	0	0
2300	0	0	0	0	0	0	0	0	0	0	0	0	0	0	0	0	0	0	0	0	0	0	0	0	0	0	0	0	0	0
2315	1	0	0	0	0	0	0	0	0	1	0	0	0	0	0	0	0	0	0	0	0	0	0	0	0	0	0	0	0	0
2330	0	0	0	0	0	0	0	0	0	0	0	0	0	0	0	0	0	0	0	0	0	0	0	0	0	0	0	0	0	0
2345	0	0	0	0	0	0	0	0	0	0	0	0	0	0	0	0	0	0	0	0	0	0	0	0	0	0	0	0	0	0
07-19	**176**	**0**	**1**	**2**	**1**	**5**	**6**	**19**	**42**	**42**	**27**	**22**	**8**	**1**	**0**	**0**	**0**	**0**	**0**	**0**	**0**	**0**	**0**	**0**	**0**	**0**	**0**	**0**	**0**	**0**
06-22	**190**	**0**	**1**	**2**	**1**	**5**	**6**	**21**	**44**	**47**	**30**	**24**	**8**	**1**	**0**	**0**	**0**	**0**	**0**	**0**	**0**	**0**	**0**	**0**	**0**	**0**	**0**	**0**	**0**	**0**
06-00	**191**	**0**	**1**	**2**	**1**	**5**	**6**	**21**	**44**	**48**	**30**	**24**	**8**	**1**	**0**	**0**	**0**	**0**	**0**	**0**	**0**	**0**	**0**	**0**	**0**	**0**	**0**	**0**	**0**	**0**
00-00	**191**	**0**	**1**	**2**	**1**	**5**	**6**	**21**	**44**	**48**	**30**	**24**	**8**	**1**	**0**	**0**	**0**	**0**	**0**	**0**	**0**	**0**	**0**	**0**	**0**	**0**	**0**	**0**	**0**	**0**

Site 29
Location UNAMED ROAD - attached to TREE
Direction Westbound
19 March 2025 Wednesday

16557 / NEWARK - ON - TRENT
MARCH 2025
AUTOMATIC TRAFFIC COUNT

Time	Total	Speed Bins (mph)																												
		0 - 5	5 - 10	10 - 15	15 - 20	20 - 25	25 - 30	30 - 35	35 - 40	40 - 45	45 - 50	50 - 55	55 - 60	60 - 65	65 - 70	70 - 75	75 - 80	80 - 85	85 - 90	90 - 95	95 - 100	100 - 105	105 - 110	110 - 115	115 - 120	120 - 125	125 - 130	130 - 135	135 - 140
0000	0	0	0	0	0	0	0	0	0	0	0	0	0	0	0	0	0	0	0	0	0	0	0	0	0	0	0	0	0	0
0015	0	0	0	0	0	0	0	0	0	0	0	0	0	0	0	0	0	0	0	0	0	0	0	0	0	0	0	0	0	0
0030	0	0	0	0	0	0	0	0	0	0	0	0	0	0	0	0	0	0	0	0	0	0	0	0	0	0	0	0	0	0
0045	0	0	0	0	0	0	0	0	0	0	0	0	0	0	0	0	0	0	0	0	0	0	0	0	0	0	0	0	0	0
0100	0	0	0	0	0	0	0	0	0	0	0	0	0	0	0	0	0	0	0	0	0	0	0	0	0	0	0	0	0	0
0115	0	0	0	0	0	0	0	0	0	0	0	0	0	0	0	0	0	0	0	0	0	0	0	0	0	0	0	0	0	0
0130	0	0	0	0	0	0	0	0	0	0	0	0	0	0	0	0	0	0	0	0	0	0	0	0	0	0	0	0	0	0
0145	0	0	0	0	0	0	0	0	0	0	0	0	0	0	0	0	0	0	0	0	0	0	0	0	0	0	0	0	0	0
0200	0	0	0	0	0	0	0	0	0	0	0	0	0	0	0	0	0	0	0	0	0	0	0	0	0	0	0	0	0	0
0215	0	0	0	0	0	0	0	0	0	0	0	0	0	0	0	0	0	0	0	0	0	0	0	0	0	0	0	0	0	0
0230	0	0	0	0	0	0	0	0	0	0	0	0	0	0	0	0	0	0	0	0	0	0	0	0	0	0	0	0	0	0
0245	0	0	0	0	0	0	0	0	0	0	0	0	0	0	0	0	0	0	0	0	0	0	0	0	0	0	0	0	0	0
0300	0	0	0	0	0	0	0	0	0	0	0	0	0	0	0	0	0	0	0	0	0	0	0	0	0	0	0	0	0	0
0315	0	0	0	0	0	0	0	0	0	0	0	0	0	0	0	0	0	0	0	0	0	0	0	0	0	0	0	0	0	0
0330	0	0	0	0	0	0	0	0	0	0	0	0	0	0	0	0	0	0	0	0	0	0	0	0	0	0	0	0	0	0
0345	0	0	0	0	0	0	0	0	0	0	0	0	0	0	0	0	0	0	0	0	0	0	0	0	0	0	0	0	0	0
0400	0	0	0	0	0	0	0	0	0	0	0	0	0	0	0	0	0	0	0	0	0	0	0	0	0	0	0	0	0	0
0415	0	0	0	0	0	0	0	0	0	0	0	0	0	0	0	0	0	0	0	0	0	0	0	0	0	0	0	0	0	0
0430	0	0	0	0	0	0	0	0	0	0	0	0	0	0	0	0	0	0	0	0	0	0	0	0	0	0	0	0	0	0
0445	0	0	0	0	0	0	0	0	0	0	0	0	0	0	0	0	0	0	0	0	0	0	0	0	0	0	0	0	0	0
0500	0	0	0	0	0	0	0	0	0	0	0	0	0	0	0	0	0	0	0	0	0	0	0	0	0	0	0	0	0	0
0515	0	0	0	0	0	0	0	0	0	0	0	0	0	0	0	0	0	0	0	0	0	0	0	0	0	0	0	0	0	0
0530	0	0	0	0	0	0	0	0	0	0	0	0	0	0	0	0	0	0	0	0	0	0	0	0	0	0	0	0	0	0
0545	0	0	0	0	0	0	0	0	0	0	0	0	0	0	0	0	0	0	0	0	0	0	0	0	0	0	0	0	0	0
0600	3	0	0	0	0	0	0	0	1	0	0	2	0	0	0	0	0	0	0	0	0	0	0	0	0	0	0	0	0	0
0615	2	0	0	0	0	0	0	0	1	0	1	0	0	0	0	0	0	0	0	0	0	0	0	0	0	0	0	0	0	0
0630	2	0	0	0	0	0	0	0	0	0	1	1	0	0	0	0	0	0	0	0	0	0	0	0	0	0	0	0	0	0
0645	0	0	0	0	0	0	0	0	0	0	0	0	0	0	0	0	0	0	0	0	0	0	0	0	0	0	0	0	0	0
0700	2	0	0	0	0	0	0	0	0	1	0	0	1	0	0	0	0	0	0	0	0	0	0	0	0	0	0	0	0	0
0715	1	0	0	0	0	0	0	0	0	0	1	0	0	0	0	0	0	0	0	0	0	0	0	0	0	0	0	0	0	0
0730	2	0	0	0	0	0	0	0	0	0	0	0	2	0	0	0	0	0	0	0	0	0	0	0	0	0	0	0	0	0
0745	**5**	**0**	**0**	**0**	**0**	**0**	**0**	**0**	**1**	**1**	**1**	**1**	**1**	**0**	**0**	**0**	**0**	**0**	**0**	**0**	**0**	**0**	**0**	**0**	**0**	**0**	**0**	**0**	**0**	**0**
0800	4	0	0	0	0	0	0	0	0	1	1	1	1	0	0	0	0	0	0	0	0	0	0	0	0	0	0	0	0	0
0815	3	0	0	0	0	0	1	0	1	0	0	0	1	0	0	0	0	0	0	0	0	0	0	0	0	0	0	0	0	0
0830	3	0	0	0	0	0	0	0	1	1	1	0	0	0	0	0	0	0	0	0	0	0	0	0	0	0	0	0	0	0
0845	**5**	**0**	**0**	**0**	**0**	**0**	**0**	**1**	**2**	**0**	**2**	**0**	**0**	**0**	**0**	**0**	**0**	**0**	**0**	**0**	**0**	**0**	**0**	**0**	**0**	**0**	**0**	**0**	**0**	**0**
0900	4	0	0	0	0	0	0	0	0	2	0	1	1	0	0	0	0	0	0	0	0	0	0	0	0	0	0	0	0	0
0915	3	0	0	0	0	0	0	0	0	0	2	1	0	0	0	0	0	0	0	0	0	0	0	0	0	0	0	0	0	0
0930	1	0	0	0	0	0	0	0	0	0	1	0	0	0	0	0	0	0	0	0	0	0	0	0	0	0	0	0	0	0
0945	2	0	0	0	0	0	0	0	1	1	0	0	0	0	0	0	0	0	0	0	0	0	0	0	0	0	0	0	0	0
1000	4	0	0	0	0	0	0	0	0	2	2	0	0	0	0	0	0	0	0	0	0	0	0	0	0	0	0	0	0	0
1015	1	0	0	0	0	0	0	0	0	0	0	1	0	0	0	0	0	0	0	0	0	0	0	0	0	0	0	0	0	0
1030	**5**	**0**	**0**	**0**	**0**	**0**	**0**	**0**	**1**	**2**	**0**	**1**	**0**	**0**	**1**	**0**	**0**	**0**	**0**	**0**	**0**	**0**	**0**	**0**	**0**	**0**	**0**	**0**	**0**	**0**
1045	0	0	0	0	0	0	0	0	0	0	0	0	0	0	0	0	0	0	0	0	0	0	0	0	0	0	0	0	0	0
1100	2	0	0	0	0	0	0	2	0	0	0	0	0	0	0	0	0	0	0	0	0	0	0	0	0	0	0	0	0	0
1115	4	0	0	0	0	0	1	1	1	1	0	0	0	0	0	0	0	0	0	0	0	0	0	0	0	0	0	0	0	0
1130	3	0	0	0	0	1	1	0	0	0	1	0	0	0	0	0	0	0	0	0	0	0	0	0	0	0	0	0	0	0
1145	0	0	0	0	0	0	0	0	0	0	0	0	0	0	0	0	0	0	0	0	0	0	0	0	0	0	0	0	0	0
1200	1	0	0	0	0	0	0	0	1	0	0	0	0	0	0	0	0	0	0	0	0	0	0	0	0	0	0	0	0	0
1215	1	0	0	0	0	0	0	0	0	0	0	1	0	0	0	0	0	0	0	0	0	0	0	0	0	0	0	0	0	0
1230	5	0	0	0	0	0	0	0	0	3	0	1	1	0	0	0	0	0	0	0	0	0	0	0	0	0	0	0	0	0
1245	4	0	0	0	0	0	1	0	0	1	2	0	0	0	0	0	0	0	0	0	0	0	0	0	0	0	0	0	0	0
1300	2	0	0	1	0	0	0	0	0	0	1	0	0	0	0	0	0	0	0	0	0	0	0	0	0	0	0	0	0	0
1315	2	0	0	0	0	0	0	0	0	2	0	0	0	0	0	0	0	0	0	0	0	0	0	0	0	0	0	0	0	0
1330	5	0	0	0	0	0	0	0	1	4	0	0	0	0	0	0	0	0	0	0	0	0	0	0	0	0	0	0	0	0
1345	2	0	0	0	0	0	0	0	1	1	0	0	0	0	0	0	0	0	0	0	0	0	0	0	0	0	0	0	0	0
1400	**10**	**0**	**0**	**0**	**0**	**0**	**0**	**2**	**3**	**3**	**1**	**0**	**1**	**0**	**0**	**0**	**0**	**0**	**0**	**0**	**0**	**0**	**0**	**0**	**0**	**0**	**0**	**0**	**0**	**0**
1415	7	0	0	0	0	0	0	0	0	7	0	0	0	0	0	0	0	0	0	0	0	0	0	0	0	0	0	0	0	0
1430	4	0	0	0	0	1	0	0	0	2	1	0	0	0	0	0	0	0	0	0	0	0	0	0	0	0	0	0	0	0
1445	3	0	0	0	0	0	0	0	0	1	1	1	0	0	0	0	0	0	0	0	0	0	0	0	0	0	0	0	0	0
1500	0	0	0	0	0	0	0	0	0	0	0	0	0	0	0	0	0	0	0	0	0	0	0	0	0	0	0	0	0	0
1515	2	0	0	0	0	0	0	0	0	1	1	0	0	0	0	0	0	0	0	0	0	0	0	0	0	0	0	0	0	0
1530	1	0	0	0	0	0	0	0	0	1	0	0	0	0	0	0	0	0	0	0	0	0	0	0	0	0	0	0	0	0
1545	**10**	**0**	**0**	**1**	**0**	**4**	**2**	**0**	**0**	**1**	**0**	**2**	**0**	**0**	**0**	**0**	**0**	**0**	**0**	**0**	**0**	**0**	**0**	**0**	**0**	**0**	**0**	**0**	**0**	**0**
1600	2	0	0	0	0	0	0	0	2	0	0	0	0	0	0	0	0	0	0	0	0	0	0	0	0	0	0	0	0	0
1615	9	0	0	0	0	0	0	0	1	8	0	0	0	0	0	0	0	0	0	0	0	0	0	0	0	0	0	0	0	0
1630	4	0	0	0	0	0	0	0	1	0	2	1	0	0	0	0	0	0	0	0	0	0	0	0	0	0	0	0	0	0
1645	0	0	0	0	0	0	0	0	0	0	0	0	0	0	0	0	0	0	0	0	0	0	0	0	0	0	0	0	0	0
1700	1	0	0	0	0	0	0	0	0	0	1	0	0	0	0	0	0	0	0	0	0	0	0	0	0	0	0	0	0	0
1715	2	0	0	0	0	0	0	0	1	0	0	1	0	0	0	0	0	0	0	0	0	0	0	0	0	0	0	0	0	0
1730	4	0	0	0	0	0	0	0	1	2	1	0	0	0	0	0	0	0	0	0	0	0	0	0	0	0	0	0	0	0
1745	7	0	0	0	0	0	0	0	2	3	1	0	1	0	0	0	0	0	0	0	0	0	0	0	0	0	0	0	0	0
1800	4	0	0	0	0	0	1	1	0	1	1	0	0	0	0	0	0	0	0	0	0	0	0	0	0	0	0	0	0	0
1815	4	0	0	0	0	0	0	0	2	1	0	0	1	0	0	0	0	0	0	0	0	0	0	0	0	0	0	0	0	0
1830	3	0	0	0	0	0	0	0	1	0	1	1	0	0	0	0	0	0	0	0	0	0	0	0	0	0	0	0	0	0
1845	5	0	0	0	0	0	0	0	3	1	0	1	0	0	0	0	0	0	0	0	0	0	0	0	0	0	0	0	0	0
1900	2	0	0	0	0	1	0	0	0	1	0	0	0	0	0	0	0	0	0	0	0	0	0	0	0	0	0	0	0	0
1915	1	0	0	0	0	0	0	0	1	0	0	0	0	0	0	0	0	0	0	0	0	0	0	0	0	0	0	0	0	0
1930	2	0	0	0	0	0	0	0	0	0	2	0	0	0	0	0	0	0	0	0	0	0	0	0	0	0	0	0	0	0
1945	0	0	0	0	0	0	0	0	0	0	0	0	0	0	0	0	0	0	0	0	0	0	0	0	0	0	0	0	0	0
2000	1	0	0	0	0	0	0	0	0	1	0	0	0	0	0	0	0	0	0	0	0	0	0	0	0	0	0	0	0	0
2015	0	0	0	0	0	0	0	0	0	0	0	0	0	0	0	0	0	0	0	0	0	0	0	0	0	0	0	0	0	0
2030	1	0	0	0	0	0	0	1	0	0	0	0	0	0	0	0	0	0	0	0	0	0	0	0	0	0	0	0	0	0
2045	0	0	0	0	0	0	0	0	0	0	0	0	0	0	0	0	0	0	0	0	0	0	0	0	0	0	0	0	0	0
2100	0	0	0	0	0	0	0	0	0	0	0	0	0	0	0	0	0	0	0	0	0	0	0	0	0	0	0	0	0	0
2115	0	0	0	0	0	0	0	0	0	0	0	0	0	0	0	0	0	0	0	0	0	0	0	0	0	0	0	0	0	0
2130	1	0	0	0	0	0	0	0	0	0	0	1	0	0	0	0	0	0	0	0	0	0	0	0	0	0	0	0	0	0
2145	0	0	0	0	0	0	0	0	0	0	0	0	0	0	0	0	0	0	0	0	0	0	0	0	0	0	0	0	0	0
2200	0	0	0	0	0	0	0	0	0	0	0	0	0	0	0	0	0	0	0	0	0	0	0	0	0	0	0	0	0	0
2215	0	0	0	0	0	0	0	0	0	0	0	0	0	0	0	0	0	0	0	0	0	0	0	0	0	0	0	0	0	0
2230	0	0	0	0	0	0	0	0	0	0	0	0	0	0	0	0	0	0	0	0	0	0	0	0	0	0	0	0	0	0
2245	0	0	0	0	0	0	0	0	0	0	0	0	0	0	0	0	0	0	0	0	0	0	0	0	0	0	0	0	0	0
2300	0	0	0	0	0	0	0	0	0	0	0	0	0	0	0	0	0	0	0	0	0	0	0	0	0	0	0	0	0	0
2315	0	0	0	0	0	0	0	0	0	0	0	0	0	0	0	0	0	0	0	0	0	0	0	0	0	0	0	0	0	0
2330	0	0	0	0	0	0	0	0	0	0	0	0	0	0	0	0	0	0	0	0	0	0	0	0	0	0	0	0	0	0
2345	0	0	0	0	0	0	0	0	0	0	0	0	0	0	0	0	0	0	0	0	0	0	0	0	0	0	0	0	0	0
07-19	**158**	**0**	**0**	**2**	**0**	**6**	**7**	**7**	**28**	**55**	**26**	**15**	**11**	**0**	**1**	**0**	**0**	**0**	**0**	**0**	**0**	**0**	**0**	**0**	**0**	**0**	**0**	**0**	**0**	**0**
06-22	**173**	**0**	**0**	**2**	**0**	**7**	**7**	**8**	**31**	**57**	**30**	**19**	**11**	**0**	**1**	**0**	**0**	**0**	**0**	**0**	**0**	**0**	**0**	**0**	**0**	**0**	**0**	**0**	**0**	**0**
06-00	**173**	**0**	**0**	**2**	**0**	**7**	**7**	**8**	**31**	**57**	**30**	**19**	**11**	**0**	**1**	**0**	**0**	**0**	**0**	**0**	**0**	**0**	**0**	**0**	**0**	**0**	**0**	**0**	**0**	**0**
00-00	**173**	**0**	**0**	**2**	**0**	**7**	**7**	**8**	**31**	**57**	**30**	**19**	**11**	**0**	**1**	**0**	**0**	**0**	**0**	**0**	**0**	**0**	**0**	**0**	**0**	**0**	**0**	**0**	**0**	**0**

Site 29
Location UNAMED ROAD - attached to TREE
Direction Westbound
20 March 2025

16557 / NEWARK - ON - TRENT
MARCH 2025
AUTOMATIC TRAFFIC COUNT

Time	Total	Speed Bins (mph)																												
		0 - 5	5 - 10	10 - 15	15 - 20	20 - 25	25 - 30	30 - 35	35 - 40	40 - 45	45 - 50	50 - 55	55 - 60	60 - 65	65 - 70	70 - 75	75 - 80	80 - 85	85 - 90	90 - 95	95 - 100	100 - 105	105 - 110	110 - 115	115 - 120	120 - 125	125 - 130	130 - 135	135 - 140
0000	0	0	0	0	0	0	0	0	0	0	0	0	0	0	0	0	0	0	0	0	0	0	0	0	0	0	0	0	0	0
0015	0	0	0	0	0	0	0	0	0	0	0	0	0	0	0	0	0	0	0	0	0	0	0	0	0	0	0	0	0	0
0030	0	0	0	0	0	0	0	0	0	0	0	0	0	0	0	0	0	0	0	0	0	0	0	0	0	0	0	0	0	0
0045	0	0	0	0	0	0	0	0	0	0	0	0	0	0	0	0	0	0	0	0	0	0	0	0	0	0	0	0	0	0
0100	0	0	0	0	0	0	0	0	0	0	0	0	0	0	0	0	0	0	0	0	0	0	0	0	0	0	0	0	0	0
0115	0	0	0	0	0	0	0	0	0	0	0	0	0	0	0	0	0	0	0	0	0	0	0	0	0	0	0	0	0	0
0130	0	0	0	0	0	0	0	0	0	0	0	0	0	0	0	0	0	0	0	0	0	0	0	0	0	0	0	0	0	0
0145	0	0	0	0	0	0	0	0	0	0	0	0	0	0	0	0	0	0	0	0	0	0	0	0	0	0	0	0	0	0
0200	0	0	0	0	0	0	0	0	0	0	0	0	0	0	0	0	0	0	0	0	0	0	0	0	0	0	0	0	0	0
0215	0	0	0	0	0	0	0	0	0	0	0	0	0	0	0	0	0	0	0	0	0	0	0	0	0	0	0	0	0	0
0230	0	0	0	0	0	0	0	0	0	0	0	0	0	0	0	0	0	0	0	0	0	0	0	0	0	0	0	0	0	0
0245	0	0	0	0	0	0	0	0	0	0	0	0	0	0	0	0	0	0	0	0	0	0	0	0	0	0	0	0	0	0
0300	0	0	0	0	0	0	0	0	0	0	0	0	0	0	0	0	0	0	0	0	0	0	0	0	0	0	0	0	0	0
0315	1	0	0	0	0	0	0	0	0	0	0	1	0	0	0	0	0	0	0	0	0	0	0	0	0	0	0	0	0	0
0330	0	0	0	0	0	0	0	0	0	0	0	0	0	0	0	0	0	0	0	0	0	0	0	0	0	0	0	0	0	0
0345	0	0	0	0	0	0	0	0	0	0	0	0	0	0	0	0	0	0	0	0	0	0	0	0	0	0	0	0	0	0
0400	0	0	0	0	0	0	0	0	0	0	0	0	0	0	0	0	0	0	0	0	0	0	0	0	0	0	0	0	0	0
0415	1	0	0	0	0	0	0	0	0	0	1	0	0	0	0	0	0	0	0	0	0	0	0	0	0	0	0	0	0	0
0430	0	0	0	0	0	0	0	0	0	0	0	0	0	0	0	0	0	0	0	0	0	0	0	0	0	0	0	0	0	0
0445	0	0	0	0	0	0	0	0	0	0	0	0	0	0	0	0	0	0	0	0	0	0	0	0	0	0	0	0	0	0
0500	0	0	0	0	0	0	0	0	0	0	0	0	0	0	0	0	0	0	0	0	0	0	0	0	0	0	0	0	0	0
0515	0	0	0	0	0	0	0	0	0	0	0	0	0	0	0	0	0	0	0	0	0	0	0	0	0	0	0	0	0	0
0530	0	0	0	0	0	0	0	0	0	0	0	0	0	0	0	0	0	0	0	0	0	0	0	0	0	0	0	0	0	0
0545	0	0	0	0	0	0	0	0	0	0	0	0	0	0	0	0	0	0	0	0	0	0	0	0	0	0	0	0	0	0
0600	2	0	0	0	0	0	1	0	0	0	0	1	0	0	0	0	0	0	0	0	0	0	0	0	0	0	0	0	0	0
0615	1	0	0	0	0	0	0	0	0	0	0	1	0	0	0	0	0	0	0	0	0	0	0	0	0	0	0	0	0	0
0630	0	0	0	0	0	0	0	0	0	0	0	0	0	0	0	0	0	0	0	0	0	0	0	0	0	0	0	0	0	0
0645	1	0	0	0	0	0	0	0	0	1	0	0	0	0	0	0	0	0	0	0	0	0	0	0	0	0	0	0	0	0
0700	6	0	0	0	0	0	0	1	1	3	0	1	0	0	0	0	0	0	0	0	0	0	0	0	0	0	0	0	0	0
0715	0	0	0	0	0	0	0	0	0	0	0	0	0	0	0	0	0	0	0	0	0	0	0	0	0	0	0	0	0	0
0730	1	0	0	0	0	0	0	0	0	1	0	0	0	0	0	0	0	0	0	0	0	0	0	0	0	0	0	0	0	0
0745	4	0	0	0	0	0	0	0	0	0	1	1	2	0	0	0	0	0	0	0	0	0	0	0	0	0	0	0	0	0
0800	5	0	0	0	0	0	0	0	2	0	2	0	1	0	0	0	0	0	0	0	0	0	0	0	0	0	0	0	0	0
0815	2	0	0	0	0	0	0	0	0	1	1	0	0	0	0	0	0	0	0	0	0	0	0	0	0	0	0	0	0	0
0830	7	0	0	0	0	0	0	1	3	2	1	0	0	0	0	0	0	0	0	0	0	0	0	0	0	0	0	0	0	0
0845	0	0	0	0	0	0	0	0	0	0	0	0	0	0	0	0	0	0	0	0	0	0	0	0	0	0	0	0	0	0
0900	4	0	0	0	0	0	0	0	1	1	1	1	0	0	0	0	0	0	0	0	0	0	0	0	0	0	0	0	0	0
0915	3	0	0	0	0	0	0	0	0	0	2	1	0	0	0	0	0	0	0	0	0	0	0	0	0	0	0	0	0	0
0930	3	0	0	0	0	0	0	0	0	1	1	0	1	0	0	0	0	0	0	0	0	0	0	0	0	0	0	0	0	0
0945	3	0	0	0	0	0	0	1	1	1	0	0	0	0	0	0	0	0	0	0	0	0	0	0	0	0	0	0	0	0
1000	5	0	0	0	0	0	1	0	1	2	1	0	0	0	0	0	0	0	0	0	0	0	0	0	0	0	0	0	0	0
1015	**13**	**0**	**0**	**0**	**0**	**0**	**0**	**0**	**2**	**8**	**3**	**0**	**0**	**0**	**0**	**0**	**0**	**0**	**0**	**0**	**0**	**0**	**0**	**0**	**0**	**0**	**0**	**0**	**0**	**0**
1030	5	0	0	0	0	0	0	0	0	0	3	1	1	0	0	0	0	0	0	0	0	0	0	0	0	0	0	0	0	0
1045	4	0	0	1	0	0	0	0	1	0	1	0	0	1	0	0	0	0	0	0	0	0	0	0	0	0	0	0	0	0
1100	5	0	1	0	0	0	1	0	0	0	3	0	0	0	0	0	0	0	0	0	0	0	0	0	0	0	0	0	0	0
1115	2	0	0	0	0	0	0	0	1	0	0	1	0	0	0	0	0	0	0	0	0	0	0	0	0	0	0	0	0	0
1130	5	0	0	0	0	0	0	0	0	5	0	0	0	0	0	0	0	0	0	0	0	0	0	0	0	0	0	0	0	0
1145	4	0	1	0	0	0	1	1	1	0	0	0	0	0	0	0	0	0	0	0	0	0	0	0	0	0	0	0	0	0
1200	5	0	0	1	0	0	0	0	0	3	1	0	0	0	0	0	0	0	0	0	0	0	0	0	0	0	0	0	0	0
1215	5	0	0	0	0	0	0	0	2	1	2	0	0	0	0	0	0	0	0	0	0	0	0	0	0	0	0	0	0	0
1230	5	0	0	0	0	0	0	0	0	2	3	0	0	0	0	0	0	0	0	0	0	0	0	0	0	0	0	0	0	0
1245	4	0	0	0	0	0	0	0	0	4	0	0	0	0	0	0	0	0	0	0	0	0	0	0	0	0	0	0	0	0
1300	3	0	0	0	0	1	1	0	0	1	0	0	0	0	0	0	0	0	0	0	0	0	0	0	0	0	0	0	0	0
1315	2	0	0	0	0	0	0	1	0	1	0	0	0	0	0	0	0	0	0	0	0	0	0	0	0	0	0	0	0	0
1330	3	0	0	0	0	0	0	0	0	0	2	0	1	0	0	0	0	0	0	0	0	0	0	0	0	0	0	0	0	0
1345	5	0	0	0	0	0	0	0	3	1	0	0	0	1	0	0	0	0	0	0	0	0	0	0	0	0	0	0	0	0
1400	1	0	0	0	0	0	0	0	0	0	1	0	0	0	0	0	0	0	0	0	0	0	0	0	0	0	0	0	0	0
1415	7	0	0	0	2	0	0	0	2	2	0	0	1	0	0	0	0	0	0	0	0	0	0	0	0	0	0	0	0	0
1430	5	0	0	0	0	0	0	0	1	1	1	1	0	0	0	1	0	0	0	0	0	0	0	0	0	0	0	0	0	0
1445	3	0	0	0	0	1	0	0	1	0	0	1	0	0	0	0	0	0	0	0	0	0	0	0	0	0	0	0	0	0
1500	2	0	0	0	0	0	1	0	1	0	0	0	0	0	0	0	0	0	0	0	0	0	0	0	0	0	0	0	0	0
1515	2	0	0	0	0	0	0	0	0	2	0	0	0	0	0	0	0	0	0	0	0	0	0	0	0	0	0	0	0	0
1530	5	0	0	0	0	0	0	0	2	2	1	0	0	0	0	0	0	0	0	0	0	0	0	0	0	0	0	0	0	0
1545	4	0	0	0	0	0	0	0	0	1	2	0	1	0	0	0	0	0	0	0	0	0	0	0	0	0	0	0	0	0
1600	2	0	0	0	0	0	0	0	1	1	0	0	0	0	0	0	0	0	0	0	0	0	0	0	0	0	0	0	0	0
1615	3	0	0	0	0	0	0	0	0	3	0	0	0	0	0	0	0	0	0	0	0	0	0	0	0	0	0	0	0	0
1630	4	0	0	0	0	0	0	0	0	4	0	0	0	0	0	0	0	0	0	0	0	0	0	0	0	0	0	0	0	0
1645	4	0	0	0	0	0	0	1	2	1	0	0	0	0	0	0	0	0	0	0	0	0	0	0	0	0	0	0	0	0
1700	**8**	**0**	**0**	**0**	**0**	**0**	**0**	**0**	**2**	**4**	**2**	**0**	**0**	**0**	**0**	**0**	**0**	**0**	**0**	**0**	**0**	**0**	**0**	**0**	**0**	**0**	**0**	**0**	**0**	**0**
1715	5	0	0	0	0	0	0	0	2	2	1	0	0	0	0	0	0	0	0	0	0	0	0	0	0	0	0	0	0	0
1730	5	0	0	0	0	0	0	1	0	1	3	0	0	0	0	0	0	0	0	0	0	0	0	0	0	0	0	0	0	0
1745	4	0	0	0	0	0	0	0	0	1	2	1	0	0	0	0	0	0	0	0	0	0	0	0	0	0	0	0	0	0
1800	2	0	0	0	0	0	0	0	0	1	1	0	0	0	0	0	0	0	0	0	0	0	0	0	0	0	0	0	0	0
1815	3	0	0	0	0	0	0	0	0	1	2	0	0	0	0	0	0	0	0	0	0	0	0	0	0	0	0	0	0	0
1830	4	0	0	0	0	0	0	0	0	3	1	0	0	0	0	0	0	0	0	0	0	0	0	0	0	0	0	0	0	0
1845	6	0	0	0	0	0	0	4	0	0	1	1	0	0	0	0	0	0	0	0	0	0	0	0	0	0	0	0	0	0
1900	2	0	0	0	0	0	0	0	0	1	1	0	0	0	0	0	0	0	0	0	0	0	0	0	0	0	0	0	0	0
1915	0	0	0	0	0	0	0	0	0	0	0	0	0	0	0	0	0	0	0	0	0	0	0	0	0	0	0	0	0	0
1930	2	0	0	0	0	0	0	0	0	0	2	0	0	0	0	0	0	0	0	0	0	0	0	0	0	0	0	0	0	0
1945	2	0	0	0	0	0	0	0	0	0	2	0	0	0	0	0	0	0	0	0	0	0	0	0	0	0	0	0	0	0
2000	0	0	0	0	0	0	0	0	0	0	0	0	0	0	0	0	0	0	0	0	0	0	0	0	0	0	0	0	0	0
2015	1	0	0	0	0	0	0	1	0	0	0	0	0	0	0	0	0	0	0	0	0	0	0	0	0	0	0	0	0	0
2030	2	0	0	0	0	0	0	1	0	0	1	0	0	0	0	0	0	0	0	0	0	0	0	0	0	0	0	0	0	0
2045	0	0	0	0	0	0	0	0	0	0	0	0	0	0	0	0	0	0	0	0	0	0	0	0	0	0	0	0	0	0
2100	0	0	0	0	0	0	0	0	0	0	0	0	0	0	0	0	0	0	0	0	0	0	0	0	0	0	0	0	0	0
2115	0	0	0	0	0	0	0	0	0	0	0	0	0	0	0	0	0	0	0	0	0	0	0	0	0	0	0	0	0	0
2130	2	0	0	0	0	0	0	0	1	1	0	0	0	0	0	0	0	0	0	0	0	0	0	0	0	0	0	0	0	0
2145	0	0	0	0	0	0	0	0	0	0	0	0	0	0	0	0	0	0	0	0	0	0	0	0	0	0	0	0	0	0
2200	7	0	0	0	0	0	1	0	3	1	1	0	0	1	0	0	0	0	0	0	0	0	0	0	0	0	0	0	0	0
2215	2	0	0	0	0	0	0	0	1	0	1	0	0	0	0	0	0	0	0	0	0	0	0	0	0	0	0	0	0	0
2230	0	0	0	0	0	0	0	0	0	0	0	0	0	0	0	0	0	0	0	0	0	0	0	0	0	0	0	0	0	0
2245	2	0	0	0	0	0	0	0	0	0	1	0	1	0	0	0	0	0	0	0	0	0	0	0	0	0	0	0	0	0
2300	0	0	0	0	0	0	0	0	0	0	0	0	0	0	0	0	0	0	0	0	0	0	0	0	0	0	0	0	0	0
2315	0	0	0	0	0	0	0	0	0	0	0	0	0	0	0	0	0	0	0	0	0	0	0	0	0	0	0	0	0	0
2330	0	0	0	0	0	0	0	0	0	0	0	0	0	0	0	0	0	0	0	0	0	0	0	0	0	0	0	0	0	0
2345	0	0	0	0	0	0	0	0	0	0	0	0	0	0	0	0	0	0	0	0	0	0	0	0	0	0	0	0	0	0
07-19	**192**	**0**	**2**	**2**	**2**	**2**	**5**	**11**	**33**	**68**	**46**	**10**	**8**	**2**	**0**	**1**	**0**	**0**	**0**	**0**	**0**	**0**	**0**	**0**	**0**	**0**	**0**	**0**	**0**	**0**
06-22	**207**	**0**	**2**	**2**	**2**	**2**	**6**	**13**	**34**	**71**	**52**	**12**	**8**	**2**	**0**	**1**	**0**	**0**	**0**	**0**	**0**	**0**	**0**	**0**	**0**	**0**	**0**	**0**	**0**	**0**
06-00	**218**	**0**	**2**	**2**	**2**	**2**	**7**	**13**	**38**	**72**	**55**	**12**	**9**	**3**	**0**	**1**	**0**	**0**	**0**	**0**	**0**	**0**	**0**	**0**	**0**	**0**	**0**	**0**	**0**	**0**
00-00	**220**	**0**	**2**	**2**	**2**	**2**	**7**	**13**	**38**	**72**	**55**	**13**	**10**	**3**	**0**	**1**	**0**	**0**	**0**	**0**	**0**	**0**	**0**	**0**	**0**	**0**	**0**	**0**	**0**	**0**

Site 29
Location UNAMED ROAD - attached to TREE
Direction Westbound

16557 / NEWARK - ON - TRENT
MARCH 2025
AUTOMATIC TRAFFIC COUNT


Virtual Day (7)

Time	Total	Speed Bins (mph)																												
		0 - 5	5 - 10	10 - 15	15 - 20	20 - 25	25 - 30	30 - 35	35 - 40	40 - 45	45 - 50	50 - 55	55 - 60	60 - 65	65 - 70	70 - 75	75 - 80	80 - 85	85 - 90	90 - 95	95 - 100	100 - 105	105 - 110	110 - 115	115 - 120	120 - 125	125 - 130	130 - 135	135 - 140
0000	0	0	0	0	0	0	0	0	0	0	0	0	0	0	0	0	0	0	0	0	0	0	0	0	0	0	0	0	0	0
0100	0	0	0	0	0	0	0	0	0	0	0	0	0	0	0	0	0	0	0	0	0	0	0	0	0	0	0	0	0	0
0200	0	0	0	0	0	0	0	0	0	0	0	0	0	0	0	0	0	0	0	0	0	0	0	0	0	0	0	0	0	0
0300	0	0	0	0	0	0	0	0	0	0	0	0	0	0	0	0	0	0	0	0	0	0	0	0	0	0	0	0	0	0
0400	0	0	0	0	0	0	0	0	0	0	0	0	0	0	0	0	0	0	0	0	0	0	0	0	0	0	0	0	0	0
0500	0	0	0	0	0	0	0	0	0	0	0	0	0	0	0	0	0	0	0	0	0	0	0	0	0	0	0	0	0	0
0600	4	0	0	0	0	0	0	0	1	1	1	1	0	0	0	0	0	0	0	0	0	0	0	0	0	0	0	0	0	0
0700	9	0	0	0	0	0	0	0	2	2	2	1	2	0	0	0	0	0	0	0	0	0	0	0	0	0	0	0	0	0
0800	14	0	0	0	0	0	0	1	3	3	3	2	1	0	0	0	0	0	0	0	0	0	0	0	0	0	0	0	0	0
0900	12	0	0	0	0	0	0	1	2	3	3	2	1	0	0	0	0	0	0	0	0	0	0	0	0	0	0	0	0	0
1000	**17**	**0**	**0**	**0**	**0**	**0**	**0**	**1**	**4**	**4**	**3**	**1**	**1**	**0**	**0**	**0**	**0**	**0**	**0**	**0**	**0**	**0**	**0**	**0**	**0**	**0**	**0**	**0**	**0**	**0**
1100	11	0	0	0	0	0	1	1	2	2	3	1	0	0	0	0	0	0	0	0	0	0	0	0	0	0	0	0	0	0
1200	**16**	**0**	**0**	**0**	**0**	**0**	**0**	**1**	**3**	**4**	**4**	**2**	**1**	**0**	**0**	**0**	**0**	**0**	**0**	**0**	**0**	**0**	**0**	**0**	**0**	**0**	**0**	**0**	**0**	**0**
1300	11	0	0	0	0	0	0	2	2	3	2	1	0	0	0	0	0	0	0	0	0	0	0	0	0	0	0	0	0	0
1400	14	0	0	0	1	0	0	0	3	4	4	2	0	0	0	0	0	0	0	0	0	0	0	0	0	0	0	0	0	0
1500	12	0	0	0	0	1	1	0	3	3	2	2	1	0	0	0	0	0	0	0	0	0	0	0	0	0	0	0	0	0
1600	15	0	0	0	0	0	0	1	4	6	2	1	0	0	0	0	0	0	0	0	0	0	0	0	0	0	0	0	0	0
1700	11	0	0	0	0	0	0	1	2	3	3	1	1	0	0	0	0	0	0	0	0	0	0	0	0	0	0	0	0	0
1800	10	0	0	0	0	0	0	1	2	3	3	1	0	0	0	0	0	0	0	0	0	0	0	0	0	0	0	0	0	0
1900	5	0	0	0	0	0	0	0	1	1	2	1	0	0	0	0	0	0	0	0	0	0	0	0	0	0	0	0	0	0
2000	3	0	0	0	0	0	0	1	0	1	0	0	0	0	0	0	0	0	0	0	0	0	0	0	0	0	0	0	0	0
2100	2	0	0	0	0	0	0	0	1	0	0	0	0	0	0	0	0	0	0	0	0	0	0	0	0	0	0	0	0	0
2200	2	0	0	0	0	0	0	0	1	0	1	0	0	0	0	0	0	0	0	0	0	0	0	0	0	0	0	0	0	0
2300	1	0	0	0	0	0	0	0	0	0	0	0	0	0	0	0	0	0	0	0	0	0	0	0	0	0	0	0	0	0
07-19	**152**	**0**	**1**	**2**	**1**	**2**	**4**	**11**	**31**	**41**	**34**	**16**	**8**	**2**	**1**	**0**	**0**	**0**	**0**	**0**	**0**	**0**	**0**	**0**	**0**	**0**	**0**	**0**	**0**	**0**
06-22	**166**	**0**	**1**	**2**	**1**	**2**	**5**	**13**	**33**	**44**	**37**	**18**	**8**	**2**	**1**	**0**	**0**	**0**	**0**	**0**	**0**	**0**	**0**	**0**	**0**	**0**	**0**	**0**	**0**	**0**
06-00	**169**	**0**	**1**	**2**	**1**	**2**	**5**	**13**	**34**	**44**	**38**	**18**	**8**	**2**	**1**	**0**	**0**	**0**	**0**	**0**	**0**	**0**	**0**	**0**	**0**	**0**	**0**	**0**	**0**	**0**
00-00	**170**	**0**	**1**	**2**	**1**	**2**	**5**	**13**	**34**	**45**	**38**	**18**	**8**	**2**	**1**	**0**	**0**	**0**	**0**	**0**	**0**	**0**	**0**	**0**	**0**	**0**	**0**	**0**	**0**	**0**

Virtual Week (1)

Time	Total	Speed Bins (mph)																												
		0 - 5	5 - 10	10 - 15	15 - 20	20 - 25	25 - 30	30 - 35	35 - 40	40 - 45	45 - 50	50 - 55	55 - 60	60 - 65	65 - 70	70 - 75	75 - 80	80 - 85	85 - 90	90 - 95	95 - 100	100 - 105	105 - 110	110 - 115	115 - 120	120 - 125	125 - 130	130 - 135	135 - 140
Mon	171	0	0	0	1	1	3	17	30	44	40	21	12	2	0	0	0	0	0	0	0	0	0	0	0	0	0	0	0	0
Tue	191	0	1	2	1	5	6	21	44	48	30	24	8	1	0	0	0	0	0	0	0	0	0	0	0	0	0	0	0	0
Wed	173	0	0	2	0	7	7	8	31	57	30	19	11	0	1	0	0	0	0	0	0	0	0	0	0	0	0	0	0	0
Thu	220	0	2	2	2	2	7	13	38	72	55	13	10	3	0	1	0	0	0	0	0	0	0	0	0	0	0	0	0	0
Fri	161	0	0	1	3	1	5	10	33	31	46	17	9	4	1	0	0	0	0	0	0	0	0	0	0	0	0	0	0	0
Sat	140	0	1	2	1	1	3	17	24	23	36	21	5	3	3	0	0	0	0	0	0	0	0	0	0	0	0	0	0	0
Sun	135	0	0	3	0	0	4	4	40	37	26	14	4	2	1	0	0	0	0	0	0	0	0	0	0	0	0	0	0	0
5 Day Ave.	**183**	**0**	**1**	**1**	**1**	**3**	**6**	**14**	**35**	**50**	**40**	**19**	**10**	**2**	**0**	**0**	**0**	**0**	**0**	**0**	**0**	**0**	**0**	**0**	**0**	**0**	**0**	**0**	**0**	**0**
7 Day Ave.	**170**	**0**	**1**	**2**	**1**	**2**	**5**	**13**	**34**	**45**	**38**	**18**	**8**	**2**	**1**	**0**	**0**	**0**	**0**	**0**	**0**	**0**	**0**	**0**	**0**	**0**	**0**	**0**	**0**	**0**
--	**1191**	**0**	**4**	**12**	**8**	**17**	**35**	**90**	**240**	**312**	**263**	**129**	**59**	**15**	**6**	**1**	**0**	**0**	**0**	**0**	**0**	**0**	**0**	**0**	**0**	**0**	**0**	**0**	**0**	**0**

Summary Graphs

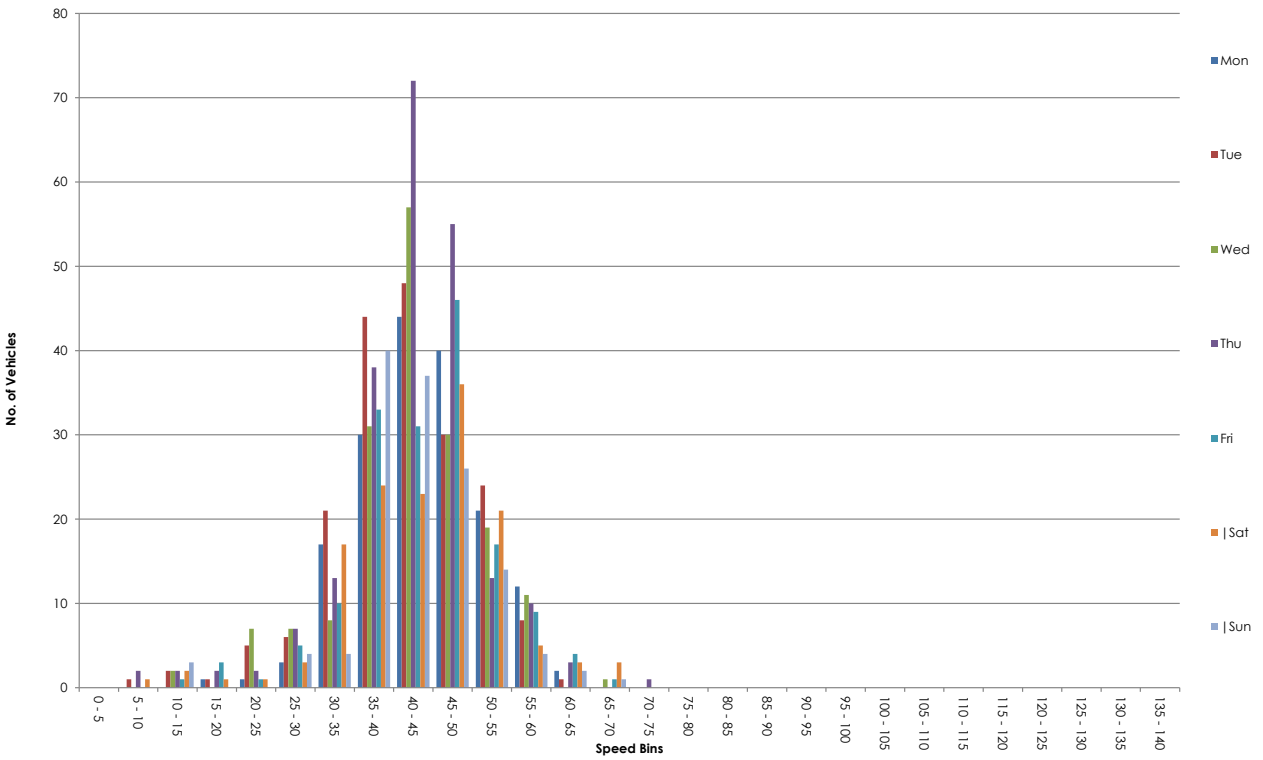

NDC for SYSTRA

Site 29
Location UNAMED ROAD - attached to TREE
Direction Two Way
14 March 2025 Friday

16557 / NEWARK - ON - TRENT
MARCH 2025
AUTOMATIC TRAFFIC COUNT

Time	Total	Classification												]PSL	]PSL%	]SL1	]SL1%	]SL2	]SL2%	Mean	Vpp
		1	2	3	4	5	6	7	8	9	10	11	12	60	60	68	68	70	70		85
		MCL	SV	SVT	TB2	TB3	T4	ART3	ART4	ART5	ART6	BD	DRT			ACPO	ACPO	DfT	DfT		
0000	0	0	0	0	0	0	0	0	0	0	0	0	0	0	0.0	0	0.0	0	0.0	-	-
0015	0	0	0	0	0	0	0	0	0	0	0	0	0	0	0.0	0	0.0	0	0.0	-	-
0030	0	0	0	0	0	0	0	0	0	0	0	0	0	0	0.0	0	0.0	0	0.0	-	-
0045	0	0	0	0	0	0	0	0	0	0	0	0	0	0	0.0	0	0.0	0	0.0	-	-
0100	0	0	0	0	0	0	0	0	0	0	0	0	0	0	0.0	0	0.0	0	0.0	-	-
0115	0	0	0	0	0	0	0	0	0	0	0	0	0	0	0.0	0	0.0	0	0.0	-	-
0130	0	0	0	0	0	0	0	0	0	0	0	0	0	0	0.0	0	0.0	0	0.0	-	-
0145	0	0	0	0	0	0	0	0	0	0	0	0	0	0	0.0	0	0.0	0	0.0	-	-
0200	0	0	0	0	0	0	0	0	0	0	0	0	0	0	0.0	0	0.0	0	0.0	-	-
0215	0	0	0	0	0	0	0	0	0	0	0	0	0	0	0.0	0	0.0	0	0.0	-	-
0230	0	0	0	0	0	0	0	0	0	0	0	0	0	0	0.0	0	0.0	0	0.0	-	-
0245	0	0	0	0	0	0	0	0	0	0	0	0	0	0	0.0	0	0.0	0	0.0	-	-
0300	0	0	0	0	0	0	0	0	0	0	0	0	0	0	0.0	0	0.0	0	0.0	-	-
0315	1	0	1	0	0	0	0	0	0	0	0	0	0	0	0.0	0	0.0	0	0.0	50.5	-
0330	0	0	0	0	0	0	0	0	0	0	0	0	0	0	0.0	0	0.0	0	0.0	-	-
0345	0	0	0	0	0	0	0	0	0	0	0	0	0	0	0.0	0	0.0	0	0.0	-	-
0400	0	0	0	0	0	0	0	0	0	0	0	0	0	0	0.0	0	0.0	0	0.0	-	-
0415	0	0	0	0	0	0	0	0	0	0	0	0	0	0	0.0	0	0.0	0	0.0	-	-
0430	0	0	0	0	0	0	0	0	0	0	0	0	0	0	0.0	0	0.0	0	0.0	-	-
0445	0	0	0	0	0	0	0	0	0	0	0	0	0	0	0.0	0	0.0	0	0.0	-	-
0500	0	0	0	0	0	0	0	0	0	0	0	0	0	0	0.0	0	0.0	0	0.0	-	-
0515	0	0	0	0	0	0	0	0	0	0	0	0	0	0	0.0	0	0.0	0	0.0	-	-
0530	0	0	0	0	0	0	0	0	0	0	0	0	0	0	0.0	0	0.0	0	0.0	-	-
0545	1	0	1	0	0	0	0	0	0	0	0	0	0	0	0.0	0	0.0	0	0.0	42.3	-
0600	2	0	2	0	0	0	0	0	0	0	0	0	0	0	0.0	0	0.0	0	0.0	40.5	-
0615	1	0	1	0	0	0	0	0	0	0	0	0	0	0	0.0	0	0.0	0	0.0	38.9	-
0630	2	0	1	0	1	0	0	0	0	0	0	0	0	0	0.0	0	0.0	0	0.0	42.1	-
0645	3	0	2	0	1	0	0	0	0	0	0	0	0	0	0.0	0	0.0	0	0.0	45.9	-
0700	2	0	1	0	1	0	0	0	0	0	0	0	0	0	0.0	0	0.0	0	0.0	49.4	-
0715	2	0	2	0	0	0	0	0	0	0	0	0	0	0	0.0	0	0.0	0	0.0	42.4	-
0730	4	0	4	0	0	0	0	0	0	0	0	0	0	0	0.0	0	0.0	0	0.0	49.4	-
0745	4	0	4	0	0	0	0	0	0	0	0	0	0	0	0.0	0	0.0	0	0.0	47.9	-
0800	**10**	**0**	**5**	**0**	**5**	**0**	**0**	**0**	**0**	**0**	**0**	**0**	**0**	**0**	**0.0**	**0**	**0.0**	**0**	**0.0**	**47.2**	**-**
0815	7	0	4	1	2	0	0	0	0	0	0	0	0	0	0.0	0	0.0	0	0.0	39.6	-
0830	7	0	5	0	0	1	0	0	1	0	0	0	0	0	0.0	0	0.0	0	0.0	40.7	-
0845	7	0	6	0	1	0	0	0	0	0	0	0	0	0	0.0	0	0.0	0	0.0	41.4	-
0900	5	0	3	0	2	0	0	0	0	0	0	0	0	0	0.0	0	0.0	0	0.0	48	-
0915	6	0	5	0	1	0	0	0	0	0	0	0	0	0	0.0	0	0.0	0	0.0	39.3	-
0930	8	1	6	0	0	1	0	0	0	0	0	0	0	1	12.5	0	0.0	0	0.0	41.2	-
0945	4	0	1	0	2	0	1	0	0	0	0	0	0	0	0.0	0	0.0	0	0.0	44.9	-
1000	1	0	1	0	0	0	0	0	0	0	0	0	0	0	0.0	0	0.0	0	0.0	38.6	-
1015	5	0	5	0	0	0	0	0	0	0	0	0	0	0	0.0	0	0.0	0	0.0	41.1	-
1030	8	0	7	0	0	0	1	0	0	0	0	0	0	0	0.0	0	0.0	0	0.0	38.7	-
1045	9	1	6	0	0	2	0	0	0	0	0	0	0	0	0.0	0	0.0	0	0.0	39.9	-
1100	7	0	5	0	2	0	0	0	0	0	0	0	0	2	28.6	0	0.0	0	0.0	47	-
1115	6	0	4	0	0	0	0	0	0	1	1	0	0	0	0.0	0	0.0	0	0.0	42.8	-
1130	0	0	0	0	0	0	0	0	0	0	0	0	0	0	0.0	0	0.0	0	0.0	-	-
1145	5	0	4	1	0	0	0	0	0	0	0	0	0	0	0.0	0	0.0	0	0.0	43	-
1200	10	0	10	0	0	0	0	0	0	0	0	0	0	0	0.0	0	0.0	0	0.0	44.3	-
1215	7	0	6	0	1	0	0	0	0	0	0	0	0	0	0.0	0	0.0	0	0.0	44.6	-
1230	9	0	8	0	1	0	0	0	0	0	0	0	0	0	0.0	0	0.0	0	0.0	40.7	-
1245	9	0	7	0	2	0	0	0	0	0	0	0	0	0	0.0	0	0.0	0	0.0	45.5	-
1300	5	0	5	0	0	0	0	0	0	0	0	0	0	0	0.0	0	0.0	0	0.0	38.5	-
1315	3	0	2	0	1	0	0	0	0	0	0	0	0	0	0.0	0	0.0	0	0.0	45.7	-
1330	5	0	3	1	1	0	0	0	0	0	0	0	0	0	0.0	0	0.0	0	0.0	38.5	-
1345	**12**	**0**	**9**	**0**	**2**	**1**	**0**	**0**	**0**	**0**	**0**	**0**	**0**	**1**	**8.3**	**0**	**0.0**	**0**	**0.0**	**42.7**	**53.2**
1400	6	0	5	0	1	0	0	0	0	0	0	0	0	0	0.0	0	0.0	0	0.0	40.4	-
1415	8	0	5	0	3	0	0	0	0	0	0	0	0	0	0.0	0	0.0	0	0.0	43.7	-
1430	8	0	4	0	4	0	0	0	0	0	0	0	0	0	0.0	0	0.0	0	0.0	47.6	-
1445	**12**	**0**	**11**	**0**	**0**	**1**	**0**	**0**	**0**	**0**	**0**	**0**	**0**	**0**	**0.0**	**0**	**0.0**	**0**	**0.0**	**33.6**	**48.7**
1500	1	0	1	0	0	0	0	0	0	0	0	0	0	0	0.0	0	0.0	0	0.0	45.3	-
1515	4	0	4	0	0	0	0	0	0	0	0	0	0	1	25.0	0	0.0	0	0.0	44	-
1530	7	0	5	0	2	0	0	0	0	0	0	0	0	0	0.0	0	0.0	0	0.0	44.8	-
1545	9	0	8	0	0	0	0	0	1	0	0	0	0	0	0.0	0	0.0	0	0.0	41.9	-
1600	6	0	5	0	1	0	0	0	0	0	0	0	0	0	0.0	0	0.0	0	0.0	44.3	-
1615	6	0	5	0	1	0	0	0	0	0	0	0	0	1	16.7	0	0.0	0	0.0	45.3	-
1630	1	0	1	0	0	0	0	0	0	0	0	0	0	0	0.0	0	0.0	0	0.0	41.6	-
1645	8	0	5	0	3	0	0	0	0	0	0	0	0	0	0.0	0	0.0	0	0.0	40.3	-
1700	5	0	5	0	0	0	0	0	0	0	0	0	0	0	0.0	0	0.0	0	0.0	44	-
1715	7	0	5	2	0	0	0	0	0	0	0	0	0	1	14.3	0	0.0	0	0.0	42.8	-
1730	4	0	3	0	0	1	0	0	0	0	0	0	0	1	25.0	0	0.0	0	0.0	45.9	-
1745	4	0	4	0	0	0	0	0	0	0	0	0	0	0	0.0	0	0.0	0	0.0	41.9	-
1800	5	0	4	0	1	0	0	0	0	0	0	0	0	0	0.0	0	0.0	0	0.0	42.8	-
1815	2	0	2	0	0	0	0	0	0	0	0	0	0	0	0.0	0	0.0	0	0.0	50	-
1830	2	0	2	0	0	0	0	0	0	0	0	0	0	0	0.0	0	0.0	0	0.0	38.8	-
1845	6	0	6	0	0	0	0	0	0	0	0	0	0	0	0.0	0	0.0	0	0.0	38.9	-
1900	5	0	5	0	0	0	0	0	0	0	0	0	0	0	0.0	0	0.0	0	0.0	38.5	-
1915	4	0	4	0	0	0	0	0	0	0	0	0	0	0	0.0	0	0.0	0	0.0	38.4	-
1930	2	0	1	0	1	0	0	0	0	0	0	0	0	0	0.0	0	0.0	0	0.0	43	-
1945	3	0	3	0	0	0	0	0	0	0	0	0	0	0	0.0	0	0.0	0	0.0	46.1	-
2000	4	0	2	0	2	0	0	0	0	0	0	0	0	0	0.0	0	0.0	0	0.0	39.6	-
2015	0	0	0	0	0	0	0	0	0	0	0	0	0	0	0.0	0	0.0	0	0.0	-	-
2030	5	0	5	0	0	0	0	0	0	0	0	0	0	0	0.0	0	0.0	0	0.0	40.9	-
2045	3	0	3	0	0	0	0	0	0	0	0	0	0	0	0.0	0	0.0	0	0.0	46.4	-
2100	0	0	0	0	0	0	0	0	0	0	0	0	0	0	0.0	0	0.0	0	0.0	-	-
2115	3	0	3	0	0	0	0	0	0	0	0	0	0	0	0.0	0	0.0	0	0.0	46	-
2130	0	0	0	0	0	0	0	0	0	0	0	0	0	0	0.0	0	0.0	0	0.0	-	-
2145	1	0	1	0	0	0	0	0	0	0	0	0	0	0	0.0	0	0.0	0	0.0	39.1	-
2200	0	0	0	0	0	0	0	0	0	0	0	0	0	0	0.0	0	0.0	0	0.0	-	-
2215	1	0	1	0	0	0	0	0	0	0	0	0	0	0	0.0	0	0.0	0	0.0	33.8	-
2230	2	0	2	0	0	0	0	0	0	0	0	0	0	0	0.0	0	0.0	0	0.0	34.3	-
2245	0	0	0	0	0	0	0	0	0	0	0	0	0	0	0.0	0	0.0	0	0.0	-	-
2300	0	0	0	0	0	0	0	0	0	0	0	0	0	0	0.0	0	0.0	0	0.0	-	-
2315	0	0	0	0	0	0	0	0	0	0	0	0	0	0	0.0	0	0.0	0	0.0	-	-
2330	1	0	1	0	0	0	0	0	0	0	0	0	0	0	0.0	0	0.0	0	0.0	38.4	-
2345	0	0	0	0	0	0	0	0	0	0	0	0	0	0	0.0	0	0.0	0	0.0	-	-
07-19	**278**	**2**	**218**	**5**	**40**	**7**	**2**	**0**	**2**	**1**	**1**	**0**	**0**	**8**	**2.9**	**0**	**0.0**	**0**	**0.0**	**42.6**	**50.1**
06-22	**316**	**2**	**251**	**5**	**45**	**7**	**2**	**0**	**2**	**1**	**1**	**0**	**0**	**8**	**2.5**	**0**	**0.0**	**0**	**0.0**	**42.5**	**49.9**
06-00	**320**	**2**	**255**	**5**	**45**	**7**	**2**	**0**	**2**	**1**	**1**	**0**	**0**	**8**	**2.5**	**0**	**0.0**	**0**	**0.0**	**42.4**	**49.9**
00-00	**322**	**2**	**257**	**5**	**45**	**7**	**2**	**0**	**2**	**1**	**1**	**0**	**0**	**8**	**2.5**	**0**	**0.0**	**0**	**0.0**	**42.5**	**49.9**

Site 29
Location UNAMED ROAD - attached to TREE
Direction Two Way
15 March 2025 Saturday

16557 / NEWARK - ON - TRENT
MARCH 2025
AUTOMATIC TRAFFIC COUNT

Time	Total	Classification												]PSL	]PSL%	]SL1	]SL1%	]SL2	]SL2%	Mean	Vpp
		1	2	3	4	5	6	7	8	9	10	11	12	60	60	68	68	70	70		85
		MCL	SV	SVT	TB2	TB3	T4	ART3	ART4	ART5	ART6	BD	DRT			ACPO	ACPO	DfT	DfT		
0000	0	0	0	0	0	0	0	0	0	0	0	0	0	0	0.0	0	0.0	0	0.0	-	-
0015	0	0	0	0	0	0	0	0	0	0	0	0	0	0	0.0	0	0.0	0	0.0	-	-
0030	0	0	0	0	0	0	0	0	0	0	0	0	0	0	0.0	0	0.0	0	0.0	-	-
0045	0	0	0	0	0	0	0	0	0	0	0	0	0	0	0.0	0	0.0	0	0.0	-	-
0100	1	0	1	0	0	0	0	0	0	0	0	0	0	0	0.0	0	0.0	0	0.0	52	-
0115	0	0	0	0	0	0	0	0	0	0	0	0	0	0	0.0	0	0.0	0	0.0	-	-
0130	0	0	0	0	0	0	0	0	0	0	0	0	0	0	0.0	0	0.0	0	0.0	-	-
0145	0	0	0	0	0	0	0	0	0	0	0	0	0	0	0.0	0	0.0	0	0.0	-	-
0200	1	0	1	0	0	0	0	0	0	0	0	0	0	0	0.0	0	0.0	0	0.0	34	-
0215	0	0	0	0	0	0	0	0	0	0	0	0	0	0	0.0	0	0.0	0	0.0	-	-
0230	0	0	0	0	0	0	0	0	0	0	0	0	0	0	0.0	0	0.0	0	0.0	-	-
0245	0	0	0	0	0	0	0	0	0	0	0	0	0	0	0.0	0	0.0	0	0.0	-	-
0300	0	0	0	0	0	0	0	0	0	0	0	0	0	0	0.0	0	0.0	0	0.0	-	-
0315	0	0	0	0	0	0	0	0	0	0	0	0	0	0	0.0	0	0.0	0	0.0	-	-
0330	0	0	0	0	0	0	0	0	0	0	0	0	0	0	0.0	0	0.0	0	0.0	-	-
0345	0	0	0	0	0	0	0	0	0	0	0	0	0	0	0.0	0	0.0	0	0.0	-	-
0400	0	0	0	0	0	0	0	0	0	0	0	0	0	0	0.0	0	0.0	0	0.0	-	-
0415	0	0	0	0	0	0	0	0	0	0	0	0	0	0	0.0	0	0.0	0	0.0	-	-
0430	0	0	0	0	0	0	0	0	0	0	0	0	0	0	0.0	0	0.0	0	0.0	-	-
0445	0	0	0	0	0	0	0	0	0	0	0	0	0	0	0.0	0	0.0	0	0.0	-	-
0500	0	0	0	0	0	0	0	0	0	0	0	0	0	0	0.0	0	0.0	0	0.0	-	-
0515	0	0	0	0	0	0	0	0	0	0	0	0	0	0	0.0	0	0.0	0	0.0	-	-
0530	0	0	0	0	0	0	0	0	0	0	0	0	0	0	0.0	0	0.0	0	0.0	-	-
0545	0	0	0	0	0	0	0	0	0	0	0	0	0	0	0.0	0	0.0	0	0.0	-	-
0600	1	0	1	0	0	0	0	0	0	0	0	0	0	0	0.0	0	0.0	0	0.0	41.2	-
0615	0	0	0	0	0	0	0	0	0	0	0	0	0	0	0.0	0	0.0	0	0.0	-	-
0630	1	0	0	0	1	0	0	0	0	0	0	0	0	0	0.0	0	0.0	0	0.0	38.9	-
0645	0	0	0	0	0	0	0	0	0	0	0	0	0	0	0.0	0	0.0	0	0.0	-	-
0700	0	0	0	0	0	0	0	0	0	0	0	0	0	0	0.0	0	0.0	0	0.0	-	-
0715	1	0	1	0	0	0	0	0	0	0	0	0	0	0	0.0	0	0.0	0	0.0	50.4	-
0730	0	0	0	0	0	0	0	0	0	0	0	0	0	0	0.0	0	0.0	0	0.0	-	-
0745	3	0	2	0	1	0	0	0	0	0	0	0	0	0	0.0	0	0.0	0	0.0	36	-
0800	6	0	5	0	1	0	0	0	0	0	0	0	0	0	0.0	0	0.0	0	0.0	44.5	-
0815	1	0	1	0	0	0	0	0	0	0	0	0	0	0	0.0	0	0.0	0	0.0	57.5	-
0830	3	0	3	0	0	0	0	0	0	0	0	0	0	0	0.0	0	0.0	0	0.0	43	-
0845	5	0	5	0	0	0	0	0	0	0	0	0	0	0	0.0	0	0.0	0	0.0	47	-
0900	6	0	6	0	0	0	0	0	0	0	0	0	0	0	0.0	0	0.0	0	0.0	44	-
0915	4	0	4	0	0	0	0	0	0	0	0	0	0	0	0.0	0	0.0	0	0.0	40.2	-
0930	9	0	7	0	2	0	0	0	0	0	0	0	0	0	0.0	0	0.0	0	0.0	46.3	-
0945	3	0	2	0	1	0	0	0	0	0	0	0	0	0	0.0	0	0.0	0	0.0	41.4	-
1000	4	0	4	0	0	0	0	0	0	0	0	0	0	0	0.0	0	0.0	0	0.0	42.4	-
1015	6	0	5	0	0	1	0	0	0	0	0	0	0	0	0.0	0	0.0	0	0.0	41.9	-
1030	5	0	4	0	0	1	0	0	0	0	0	0	0	0	0.0	0	0.0	0	0.0	38.8	-
1045	**12**	**0**	**11**	**0**	**0**	**1**	**0**	**0**	**0**	**0**	**0**	**0**	**0**	**0**	**0.0**	**0**	**0.0**	**0**	**0.0**	**38.8**	**46.4**
1100	3	0	3	0	0	0	0	0	0	0	0	0	0	0	0.0	0	0.0	0	0.0	40.9	-
1115	5	1	4	0	0	0	0	0	0	0	0	0	0	0	0.0	0	0.0	0	0.0	39.6	-
1130	11	0	10	0	1	0	0	0	0	0	0	0	0	0	0.0	0	0.0	0	0.0	46.2	48.6
1145	4	0	3	0	1	0	0	0	0	0	0	0	0	0	0.0	0	0.0	0	0.0	41.9	-
1200	2	0	2	0	0	0	0	0	0	0	0	0	0	0	0.0	0	0.0	0	0.0	39.8	-
1215	6	2	2	0	0	1	0	0	1	0	0	0	0	0	0.0	0	0.0	0	0.0	34.4	-
1230	9	1	6	0	2	0	0	0	0	0	0	0	0	1	11.1	0	0.0	0	0.0	38.1	-
1245	7	0	6	0	1	0	0	0	0	0	0	0	0	0	0.0	0	0.0	0	0.0	37.8	-
1300	7	2	4	0	1	0	0	0	0	0	0	0	0	1	14.3	0	0.0	0	0.0	35.2	-
1315	3	0	3	0	0	0	0	0	0	0	0	0	0	0	0.0	0	0.0	0	0.0	43.3	-
1330	4	0	4	0	0	0	0	0	0	0	0	0	0	1	25.0	0	0.0	0	0.0	46.6	-
1345	6	0	6	0	0	0	0	0	0	0	0	0	0	0	0.0	0	0.0	0	0.0	44.4	-
1400	3	0	3	0	0	0	0	0	0	0	0	0	0	0	0.0	0	0.0	0	0.0	45.3	-
1415	8	1	6	0	1	0	0	0	0	0	0	0	0	0	0.0	0	0.0	0	0.0	39.7	-
1430	0	0	0	0	0	0	0	0	0	0	0	0	0	0	0.0	0	0.0	0	0.0	-	-
1445	5	0	4	0	1	0	0	0	0	0	0	0	0	0	0.0	0	0.0	0	0.0	39.7	-
1500	4	0	2	0	1	1	0	0	0	0	0	0	0	1	25.0	0	0.0	0	0.0	46.5	-
1515	5	1	4	0	0	0	0	0	0	0	0	0	0	0	0.0	0	0.0	0	0.0	40.2	-
1530	2	0	2	0	0	0	0	0	0	0	0	0	0	0	0.0	0	0.0	0	0.0	39.9	-
1545	0	0	0	0	0	0	0	0	0	0	0	0	0	0	0.0	0	0.0	0	0.0	-	-
1600	3	0	2	0	1	0	0	0	0	0	0	0	0	0	0.0	0	0.0	0	0.0	41.4	-
1615	10	0	8	0	0	2	0	0	0	0	0	0	0	0	0.0	0	0.0	0	0.0	40.1	-
1630	2	0	2	0	0	0	0	0	0	0	0	0	0	0	0.0	0	0.0	0	0.0	44	-
1645	**14**	**0**	**13**	**0**	**1**	**0**	**0**	**0**	**0**	**0**	**0**	**0**	**0**	**0**	**0.0**	**0**	**0.0**	**0**	**0.0**	**45.4**	**54.4**
1700	3	0	2	0	1	0	0	0	0	0	0	0	0	0	0.0	0	0.0	0	0.0	44.6	-
1715	5	0	4	0	1	0	0	0	0	0	0	0	0	0	0.0	0	0.0	0	0.0	49.2	-
1730	2	0	2	0	0	0	0	0	0	0	0	0	0	0	0.0	0	0.0	0	0.0	42.4	-
1745	4	0	4	0	0	0	0	0	0	0	0	0	0	0	0.0	0	0.0	0	0.0	46.2	-
1800	1	0	1	0	0	0	0	0	0	0	0	0	0	0	0.0	0	0.0	0	0.0	40.7	-
1815	3	0	3	0	0	0	0	0	0	0	0	0	0	0	0.0	0	0.0	0	0.0	46.1	-
1830	3	0	3	0	0	0	0	0	0	0	0	0	0	0	0.0	0	0.0	0	0.0	37.5	-
1845	8	0	8	0	0	0	0	0	0	0	0	0	0	0	0.0	0	0.0	0	0.0	41.8	-
1900	3	0	2	0	1	0	0	0	0	0	0	0	0	0	0.0	0	0.0	0	0.0	45.6	-
1915	3	0	3	0	0	0	0	0	0	0	0	0	0	0	0.0	0	0.0	0	0.0	40.7	-
1930	3	0	3	0	0	0	0	0	0	0	0	0	0	1	33.3	1	33.3	0	0.0	48.1	-
1945	3	0	3	0	0	0	0	0	0	0	0	0	0	0	0.0	0	0.0	0	0.0	45.5	-
2000	2	0	2	0	0	0	0	0	0	0	0	0	0	0	0.0	0	0.0	0	0.0	36	-
2015	5	0	4	0	1	0	0	0	0	0	0	0	0	0	0.0	0	0.0	0	0.0	37.8	-
2030	0	0	0	0	0	0	0	0	0	0	0	0	0	0	0.0	0	0.0	0	0.0	-	-
2045	1	0	1	0	0	0	0	0	0	0	0	0	0	0	0.0	0	0.0	0	0.0	30.6	-
2100	3	0	3	0	0	0	0	0	0	0	0	0	0	0	0.0	0	0.0	0	0.0	38.9	-
2115	0	0	0	0	0	0	0	0	0	0	0	0	0	0	0.0	0	0.0	0	0.0	-	-
2130	1	0	1	0	0	0	0	0	0	0	0	0	0	0	0.0	0	0.0	0	0.0	33.3	-
2145	3	0	3	0	0	0	0	0	0	0	0	0	0	0	0.0	0	0.0	0	0.0	28.6	-
2200	1	0	1	0	0	0	0	0	0	0	0	0	0	0	0.0	0	0.0	0	0.0	36.9	-
2215	2	0	2	0	0	0	0	0	0	0	0	0	0	1	50.0	0	0.0	0	0.0	55.1	-
2230	3	0	3	0	0	0	0	0	0	0	0	0	0	1	33.3	0	0.0	0	0.0	51.6	-
2245	1	0	1	0	0	0	0	0	0	0	0	0	0	0	0.0	0	0.0	0	0.0	38.4	-
2300	1	0	0	0	1	0	0	0	0	0	0	0	0	0	0.0	0	0.0	0	0.0	48.1	-
2315	3	0	3	0	0	0	0	0	0	0	0	0	0	1	33.3	1	33.3	1	33.3	51.9	-
2330	1	0	1	0	0	0	0	0	0	0	0	0	0	0	0.0	0	0.0	0	0.0	34.5	-
2345	0	0	0	0	0	0	0	0	0	0	0	0	0	0	0.0	0	0.0	0	0.0	-	-
07-19	**220**	**8**	**186**	**0**	**18**	**7**	**0**	**0**	**1**	**0**	**0**	**0**	**0**	**4**	**1.8**	**0**	**0.0**	**0**	**0.0**	**42.1**	**50.1**
06-22	**249**	**8**	**212**	**0**	**21**	**7**	**0**	**0**	**1**	**0**	**0**	**0**	**0**	**5**	**2.0**	**1**	**0.4**	**0**	**0.0**	**41.8**	**50.1**
06-00	**261**	**8**	**223**	**0**	**22**	**7**	**0**	**0**	**1**	**0**	**0**	**0**	**0**	**8**	**3.1**	**2**	**0.8**	**1**	**0.4**	**42.1**	**50.2**
00-00	**263**	**8**	**225**	**0**	**22**	**7**	**0**	**0**	**1**	**0**	**0**	**0**	**0**	**8**	**3.0**	**2**	**0.8**	**1**	**0.4**	**42.1**	**50.2**

Site 29
Location UNAMED ROAD - attached to TREE
Direction Two Way
16 March 2025 Sunday

16557 / NEWARK - ON - TRENT
MARCH 2025
AUTOMATIC TRAFFIC COUNT

Time	Total	Classification												]PSL	]PSL%	]SL1	]SL1%	]SL2	]SL2%	Mean	Vpp
		1	2	3	4	5	6	7	8	9	10	11	12	60	60	68	68	70	70		85
		MCL	SV	SVT	TB2	TB3	T4	ART3	ART4	ART5	ART6	BD	DRT			ACPO	ACPO	DfT	DfT		
0000	0	0	0	0	0	0	0	0	0	0	0	0	0	0	0.0	0	0.0	0	0.0	-	-
0015	0	0	0	0	0	0	0	0	0	0	0	0	0	0	0.0	0	0.0	0	0.0	-	-
0030	1	0	1	0	0	0	0	0	0	0	0	0	0	0	0.0	0	0.0	0	0.0	35.2	-
0045	0	0	0	0	0	0	0	0	0	0	0	0	0	0	0.0	0	0.0	0	0.0	-	-
0100	2	0	2	0	0	0	0	0	0	0	0	0	0	0	0.0	0	0.0	0	0.0	38.7	-
0115	2	0	2	0	0	0	0	0	0	0	0	0	0	0	0.0	0	0.0	0	0.0	36.4	-
0130	0	0	0	0	0	0	0	0	0	0	0	0	0	0	0.0	0	0.0	0	0.0	-	-
0145	0	0	0	0	0	0	0	0	0	0	0	0	0	0	0.0	0	0.0	0	0.0	-	-
0200	0	0	0	0	0	0	0	0	0	0	0	0	0	0	0.0	0	0.0	0	0.0	-	-
0215	0	0	0	0	0	0	0	0	0	0	0	0	0	0	0.0	0	0.0	0	0.0	-	-
0230	0	0	0	0	0	0	0	0	0	0	0	0	0	0	0.0	0	0.0	0	0.0	-	-
0245	0	0	0	0	0	0	0	0	0	0	0	0	0	0	0.0	0	0.0	0	0.0	-	-
0300	0	0	0	0	0	0	0	0	0	0	0	0	0	0	0.0	0	0.0	0	0.0	-	-
0315	1	0	1	0	0	0	0	0	0	0	0	0	0	0	0.0	0	0.0	0	0.0	44	-
0330	0	0	0	0	0	0	0	0	0	0	0	0	0	0	0.0	0	0.0	0	0.0	-	-
0345	0	0	0	0	0	0	0	0	0	0	0	0	0	0	0.0	0	0.0	0	0.0	-	-
0400	1	0	1	0	0	0	0	0	0	0	0	0	0	0	0.0	0	0.0	0	0.0	35.1	-
0415	0	0	0	0	0	0	0	0	0	0	0	0	0	0	0.0	0	0.0	0	0.0	-	-
0430	0	0	0	0	0	0	0	0	0	0	0	0	0	0	0.0	0	0.0	0	0.0	-	-
0445	0	0	0	0	0	0	0	0	0	0	0	0	0	0	0.0	0	0.0	0	0.0	-	-
0500	0	0	0	0	0	0	0	0	0	0	0	0	0	0	0.0	0	0.0	0	0.0	-	-
0515	0	0	0	0	0	0	0	0	0	0	0	0	0	0	0.0	0	0.0	0	0.0	-	-
0530	0	0	0	0	0	0	0	0	0	0	0	0	0	0	0.0	0	0.0	0	0.0	-	-
0545	0	0	0	0	0	0	0	0	0	0	0	0	0	0	0.0	0	0.0	0	0.0	-	-
0600	0	0	0	0	0	0	0	0	0	0	0	0	0	0	0.0	0	0.0	0	0.0	-	-
0615	0	0	0	0	0	0	0	0	0	0	0	0	0	0	0.0	0	0.0	0	0.0	-	-
0630	1	0	0	0	1	0	0	0	0	0	0	0	0	0	0.0	0	0.0	0	0.0	36.7	-
0645	0	0	0	0	0	0	0	0	0	0	0	0	0	0	0.0	0	0.0	0	0.0	-	-
0700	1	0	1	0	0	0	0	0	0	0	0	0	0	0	0.0	0	0.0	0	0.0	34.1	-
0715	0	0	0	0	0	0	0	0	0	0	0	0	0	0	0.0	0	0.0	0	0.0	-	-
0730	0	0	0	0	0	0	0	0	0	0	0	0	0	0	0.0	0	0.0	0	0.0	-	-
0745	1	0	1	0	0	0	0	0	0	0	0	0	0	0	0.0	0	0.0	0	0.0	34.6	-
0800	3	0	0	0	3	0	0	0	0	0	0	0	0	0	0.0	0	0.0	0	0.0	43.5	-
0815	1	0	1	0	0	0	0	0	0	0	0	0	0	0	0.0	0	0.0	0	0.0	40.7	-
0830	1	0	1	0	0	0	0	0	0	0	0	0	0	0	0.0	0	0.0	0	0.0	44.4	-
0845	4	0	3	0	1	0	0	0	0	0	0	0	0	0	0.0	0	0.0	0	0.0	41	-
0900	1	0	1	0	0	0	0	0	0	0	0	0	0	0	0.0	0	0.0	0	0.0	43.1	-
0915	2	0	2	0	0	0	0	0	0	0	0	0	0	0	0.0	0	0.0	0	0.0	46.9	-
0930	5	1	4	0	0	0	0	0	0	0	0	0	0	0	0.0	0	0.0	0	0.0	36.6	-
0945	6	0	5	0	1	0	0	0	0	0	0	0	0	0	0.0	0	0.0	0	0.0	41.6	-
1000	5	0	4	0	1	0	0	0	0	0	0	0	0	1	20.0	0	0.0	0	0.0	52.1	-
1015	8	0	7	0	0	1	0	0	0	0	0	0	0	0	0.0	0	0.0	0	0.0	35.7	-
1030	6	3	2	0	0	0	1	0	0	0	0	0	0	0	0.0	0	0.0	0	0.0	35.5	-
1045	8	0	8	0	0	0	0	0	0	0	0	0	0	0	0.0	0	0.0	0	0.0	42.5	-
1100	5	1	4	0	0	0	0	0	0	0	0	0	0	0	0.0	0	0.0	0	0.0	31.6	-
1115	**9**	**0**	**9**	**0**	**0**	**0**	**0**	**0**	**0**	**0**	**0**	**0**	**0**	**1**	**11.1**	**0**	**0.0**	**0**	**0.0**	**43.5**	**-**
1130	6	0	5	0	0	0	1	0	0	0	0	0	0	0	0.0	0	0.0	0	0.0	39.4	-
1145	5	1	3	0	1	0	0	0	0	0	0	0	0	0	0.0	0	0.0	0	0.0	33.3	-
1200	**13**	**0**	**10**	**0**	**2**	**0**	**0**	**0**	**0**	**1**	**0**	**0**	**0**	**0**	**0.0**	**0**	**0.0**	**0**	**0.0**	**42.4**	**57.8**
1215	10	0	9	0	0	0	1	0	0	0	0	0	0	0	0.0	0	0.0	0	0.0	38.6	-
1230	8	1	6	0	1	0	0	0	0	0	0	0	0	0	0.0	0	0.0	0	0.0	46.1	-
1245	6	0	3	1	2	0	0	0	0	0	0	0	0	0	0.0	0	0.0	0	0.0	37.3	-
1300	8	0	7	0	1	0	0	0	0	0	0	0	0	0	0.0	0	0.0	0	0.0	42.1	-
1315	7	0	5	0	1	1	0	0	0	0	0	0	0	0	0.0	0	0.0	0	0.0	41.5	-
1330	4	0	3	0	1	0	0	0	0	0	0	0	0	0	0.0	0	0.0	0	0.0	46	-
1345	9	1	7	0	1	0	0	0	0	0	0	0	0	0	0.0	0	0.0	0	0.0	38.7	-
1400	6	0	5	0	1	0	0	0	0	0	0	0	0	0	0.0	0	0.0	0	0.0	42.9	-
1415	7	0	5	0	2	0	0	0	0	0	0	0	0	0	0.0	0	0.0	0	0.0	41	-
1430	6	0	4	0	2	0	0	0	0	0	0	0	0	0	0.0	0	0.0	0	0.0	42.5	-
1445	4	0	4	0	0	0	0	0	0	0	0	0	0	0	0.0	0	0.0	0	0.0	37.4	-
1500	7	0	4	0	2	0	0	0	1	0	0	0	0	0	0.0	0	0.0	0	0.0	38.2	-
1515	10	0	10	0	0	0	0	0	0	0	0	0	0	0	0.0	0	0.0	0	0.0	48.1	-
1530	4	1	3	0	0	0	0	0	0	0	0	0	0	0	0.0	0	0.0	0	0.0	35.3	-
1545	5	0	5	0	0	0	0	0	0	0	0	0	0	0	0.0	0	0.0	0	0.0	44.4	-
1600	6	0	6	0	0	0	0	0	0	0	0	0	0	0	0.0	0	0.0	0	0.0	41.6	-
1615	4	0	4	0	0	0	0	0	0	0	0	0	0	0	0.0	0	0.0	0	0.0	41.3	-
1630	3	0	3	0	0	0	0	0	0	0	0	0	0	0	0.0	0	0.0	0	0.0	44.8	-
1645	3	0	3	0	0	0	0	0	0	0	0	0	0	0	0.0	0	0.0	0	0.0	39.9	-
1700	0	0	0	0	0	0	0	0	0	0	0	0	0	0	0.0	0	0.0	0	0.0	-	-
1715	4	0	2	0	2	0	0	0	0	0	0	0	0	0	0.0	0	0.0	0	0.0	43.7	-
1730	4	0	3	0	1	0	0	0	0	0	0	0	0	1	25.0	1	25.0	0	0.0	47.1	-
1745	4	0	4	0	0	0	0	0	0	0	0	0	0	0	0.0	0	0.0	0	0.0	42.2	-
1800	6	0	6	0	0	0	0	0	0	0	0	0	0	0	0.0	0	0.0	0	0.0	41.5	-
1815	4	0	4	0	0	0	0	0	0	0	0	0	0	0	0.0	0	0.0	0	0.0	45	-
1830	3	0	3	0	0	0	0	0	0	0	0	0	0	0	0.0	0	0.0	0	0.0	45.2	-
1845	1	0	1	0	0	0	0	0	0	0	0	0	0	0	0.0	0	0.0	0	0.0	56.9	-
1900	0	0	0	0	0	0	0	0	0	0	0	0	0	0	0.0	0	0.0	0	0.0	-	-
1915	2	0	2	0	0	0	0	0	0	0	0	0	0	0	0.0	0	0.0	0	0.0	46.3	-
1930	1	0	1	0	0	0	0	0	0	0	0	0	0	0	0.0	0	0.0	0	0.0	52.6	-
1945	2	0	2	0	0	0	0	0	0	0	0	0	0	0	0.0	0	0.0	0	0.0	49.2	-
2000	3	0	3	0	0	0	0	0	0	0	0	0	0	0	0.0	0	0.0	0	0.0	47.1	-
2015	1	0	1	0	0	0	0	0	0	0	0	0	0	0	0.0	0	0.0	0	0.0	44.7	-
2030	0	0	0	0	0	0	0	0	0	0	0	0	0	0	0.0	0	0.0	0	0.0	-	-
2045	0	0	0	0	0	0	0	0	0	0	0	0	0	0	0.0	0	0.0	0	0.0	-	-
2100	1	0	0	0	1	0	0	0	0	0	0	0	0	0	0.0	0	0.0	0	0.0	51.2	-
2115	3	0	3	0	0	0	0	0	0	0	0	0	0	0	0.0	0	0.0	0	0.0	45.2	-
2130	0	0	0	0	0	0	0	0	0	0	0	0	0	0	0.0	0	0.0	0	0.0	-	-
2145	0	0	0	0	0	0	0	0	0	0	0	0	0	0	0.0	0	0.0	0	0.0	-	-
2200	0	0	0	0	0	0	0	0	0	0	0	0	0	0	0.0	0	0.0	0	0.0	-	-
2215	0	0	0	0	0	0	0	0	0	0	0	0	0	0	0.0	0	0.0	0	0.0	-	-
2230	0	0	0	0	0	0	0	0	0	0	0	0	0	0	0.0	0	0.0	0	0.0	-	-
2245	1	0	1	0	0	0	0	0	0	0	0	0	0	0	0.0	0	0.0	0	0.0	39.6	-
2300	0	0	0	0	0	0	0	0	0	0	0	0	0	0	0.0	0	0.0	0	0.0	-	-
2315	0	0	0	0	0	0	0	0	0	0	0	0	0	0	0.0	0	0.0	0	0.0	-	-
2330	0	0	0	0	0	0	0	0	0	0	0	0	0	0	0.0	0	0.0	0	0.0	-	-
2345	0	0	0	0	0	0	0	0	0	0	0	0	0	0	0.0	0	0.0	0	0.0	-	-
07-19	**233**	**9**	**190**	**1**	**26**	**2**	**3**	**0**	**1**	**1**	**0**	**0**	**0**	**3**	**1.3**	**1**	**0.4**	**0**	**0.0**	**41.4**	**49.4**
06-22	**247**	**9**	**202**	**1**	**28**	**2**	**3**	**0**	**1**	**1**	**0**	**0**	**0**	**3**	**1.2**	**1**	**0.4**	**0**	**0.0**	**41.7**	**49.9**
06-00	**248**	**9**	**203**	**1**	**28**	**2**	**3**	**0**	**1**	**1**	**0**	**0**	**0**	**3**	**1.2**	**1**	**0.4**	**0**	**0.0**	**41.7**	**49.9**
00-00	**255**	**9**	**210**	**1**	**28**	**2**	**3**	**0**	**1**	**1**	**0**	**0**	**0**	**3**	**1.2**	**1**	**0.4**	**0**	**0.0**	**41.6**	**49.8**

Site 29
Location UNAMED ROAD - attached to TREE
Direction Two Way
17 March 2025 Monday

16557 / NEWARK - ON - TRENT
MARCH 2025
AUTOMATIC TRAFFIC COUNT

Time	Total	Classification												]PSL	]PSL%	]SL1	]SL1%	]SL2	]SL2%	Mean	Vpp
		1	2	3	4	5	6	7	8	9	10	11	12	60	60	68	68	70	70		85
		MCL	SV	SVT	TB2	TB3	T4	ART3	ART4	ART5	ART6	BD	DRT			ACPO	ACPO	DfT	DfT		
0000	0	0	0	0	0	0	0	0	0	0	0	0	0	0	0.0	0	0.0	0	0.0	-	-
0015	0	0	0	0	0	0	0	0	0	0	0	0	0	0	0.0	0	0.0	0	0.0	-	-
0030	0	0	0	0	0	0	0	0	0	0	0	0	0	0	0.0	0	0.0	0	0.0	-	-
0045	0	0	0	0	0	0	0	0	0	0	0	0	0	0	0.0	0	0.0	0	0.0	-	-
0100	0	0	0	0	0	0	0	0	0	0	0	0	0	0	0.0	0	0.0	0	0.0	-	-
0115	0	0	0	0	0	0	0	0	0	0	0	0	0	0	0.0	0	0.0	0	0.0	-	-
0130	0	0	0	0	0	0	0	0	0	0	0	0	0	0	0.0	0	0.0	0	0.0	-	-
0145	0	0	0	0	0	0	0	0	0	0	0	0	0	0	0.0	0	0.0	0	0.0	-	-
0200	0	0	0	0	0	0	0	0	0	0	0	0	0	0	0.0	0	0.0	0	0.0	-	-
0215	0	0	0	0	0	0	0	0	0	0	0	0	0	0	0.0	0	0.0	0	0.0	-	-
0230	0	0	0	0	0	0	0	0	0	0	0	0	0	0	0.0	0	0.0	0	0.0	-	-
0245	0	0	0	0	0	0	0	0	0	0	0	0	0	0	0.0	0	0.0	0	0.0	-	-
0300	0	0	0	0	0	0	0	0	0	0	0	0	0	0	0.0	0	0.0	0	0.0	-	-
0315	0	0	0	0	0	0	0	0	0	0	0	0	0	0	0.0	0	0.0	0	0.0	-	-
0330	0	0	0	0	0	0	0	0	0	0	0	0	0	0	0.0	0	0.0	0	0.0	-	-
0345	0	0	0	0	0	0	0	0	0	0	0	0	0	0	0.0	0	0.0	0	0.0	-	-
0400	0	0	0	0	0	0	0	0	0	0	0	0	0	0	0.0	0	0.0	0	0.0	-	-
0415	0	0	0	0	0	0	0	0	0	0	0	0	0	0	0.0	0	0.0	0	0.0	-	-
0430	0	0	0	0	0	0	0	0	0	0	0	0	0	0	0.0	0	0.0	0	0.0	-	-
0445	1	0	0	0	1	0	0	0	0	0	0	0	0	0	0.0	0	0.0	0	0.0	53.3	-
0500	0	0	0	0	0	0	0	0	0	0	0	0	0	0	0.0	0	0.0	0	0.0	-	-
0515	0	0	0	0	0	0	0	0	0	0	0	0	0	0	0.0	0	0.0	0	0.0	-	-
0530	0	0	0	0	0	0	0	0	0	0	0	0	0	0	0.0	0	0.0	0	0.0	-	-
0545	0	0	0	0	0	0	0	0	0	0	0	0	0	0	0.0	0	0.0	0	0.0	-	-
0600	2	0	2	0	0	0	0	0	0	0	0	0	0	0	0.0	0	0.0	0	0.0	40	-
0615	2	0	2	0	0	0	0	0	0	0	0	0	0	0	0.0	0	0.0	0	0.0	46.9	-
0630	4	0	3	0	1	0	0	0	0	0	0	0	0	0	0.0	0	0.0	0	0.0	43.9	-
0645	1	0	1	0	0	0	0	0	0	0	0	0	0	0	0.0	0	0.0	0	0.0	41.6	-
0700	3	0	2	0	1	0	0	0	0	0	0	0	0	0	0.0	0	0.0	0	0.0	48.3	-
0715	3	0	3	0	0	0	0	0	0	0	0	0	0	0	0.0	0	0.0	0	0.0	42.8	-
0730	6	0	5	0	1	0	0	0	0	0	0	0	0	0	0.0	0	0.0	0	0.0	42.6	-
0745	8	0	6	0	2	0	0	0	0	0	0	0	0	0	0.0	0	0.0	0	0.0	45.2	-
0800	9	0	4	0	5	0	0	0	0	0	0	0	0	0	0.0	0	0.0	0	0.0	45.5	-
0815	**10**	**0**	**6**	**0**	**3**	**0**	**0**	**0**	**1**	**0**	**0**	**0**	**0**	**0**	**0.0**	**0**	**0.0**	**0**	**0.0**	**39.3**	**-**
0830	7	0	6	0	1	0	0	0	0	0	0	0	0	0	0.0	0	0.0	0	0.0	43.3	-
0845	8	0	7	0	1	0	0	0	0	0	0	0	0	0	0.0	0	0.0	0	0.0	43.2	-
0900	8	0	7	0	1	0	0	0	0	0	0	0	0	0	0.0	0	0.0	0	0.0	39.3	-
0915	4	0	3	0	1	0	0	0	0	0	0	0	0	0	0.0	0	0.0	0	0.0	47	-
0930	8	0	7	0	1	0	0	0	0	0	0	0	0	0	0.0	0	0.0	0	0.0	42.8	-
0945	4	0	2	0	2	0	0	0	0	0	0	0	0	0	0.0	0	0.0	0	0.0	39.4	-
1000	7	0	4	0	3	0	0	0	0	0	0	0	0	0	0.0	0	0.0	0	0.0	44.5	-
1015	1	0	1	0	0	0	0	0	0	0	0	0	0	0	0.0	0	0.0	0	0.0	32.8	-
1030	**10**	**0**	**8**	**0**	**2**	**0**	**0**	**0**	**0**	**0**	**0**	**0**	**0**	**0**	**0.0**	**0**	**0.0**	**0**	**0.0**	**44.3**	**-**
1045	4	0	4	0	0	0	0	0	0	0	0	0	0	0	0.0	0	0.0	0	0.0	42.5	-
1100	0	0	0	0	0	0	0	0	0	0	0	0	0	0	0.0	0	0.0	0	0.0	-	-
1115	4	0	3	0	1	0	0	0	0	0	0	0	0	0	0.0	0	0.0	0	0.0	29.2	-
1130	6	0	5	0	0	1	0	0	0	0	0	0	0	0	0.0	0	0.0	0	0.0	39	-
1145	5	0	5	0	0	0	0	0	0	0	0	0	0	0	0.0	0	0.0	0	0.0	38.7	-
1200	3	0	3	0	0	0	0	0	0	0	0	0	0	0	0.0	0	0.0	0	0.0	42.6	-
1215	11	0	11	0	0	0	0	0	0	0	0	0	0	0	0.0	0	0.0	0	0.0	40.3	44
1230	7	0	4	0	3	0	0	0	0	0	0	0	0	0	0.0	0	0.0	0	0.0	47.7	-
1245	5	0	4	0	1	0	0	0	0	0	0	0	0	0	0.0	0	0.0	0	0.0	39.4	-
1300	2	0	2	0	0	0	0	0	0	0	0	0	0	0	0.0	0	0.0	0	0.0	39.8	-
1315	11	0	8	1	2	0	0	0	0	0	0	0	0	0	0.0	0	0.0	0	0.0	40.1	47.2
1330	1	0	1	0	0	0	0	0	0	0	0	0	0	0	0.0	0	0.0	0	0.0	34.1	-
1345	8	0	5	0	1	1	0	0	0	1	0	0	0	0	0.0	0	0.0	0	0.0	36.3	-
1400	9	0	7	0	1	0	0	0	0	1	0	0	0	0	0.0	0	0.0	0	0.0	43.4	-
1415	3	0	3	0	0	0	0	0	0	0	0	0	0	0	0.0	0	0.0	0	0.0	42.6	-
1430	6	1	4	0	0	0	0	0	1	0	0	0	0	0	0.0	0	0.0	0	0.0	42.3	-
1445	4	0	4	0	0	0	0	0	0	0	0	0	0	0	0.0	0	0.0	0	0.0	43.4	-
1500	4	0	2	0	1	0	0	0	1	0	0	0	0	0	0.0	0	0.0	0	0.0	47.3	-
1515	6	0	4	1	1	0	0	0	0	0	0	0	0	0	0.0	0	0.0	0	0.0	42.9	-
1530	13	0	10	0	3	0	0	0	0	0	0	0	0	1	7.7	0	0.0	0	0.0	44.2	49.8
1545	8	0	8	0	0	0	0	0	0	0	0	0	0	0	0.0	0	0.0	0	0.0	43	-
1600	6	0	5	0	1	0	0	0	0	0	0	0	0	0	0.0	0	0.0	0	0.0	44.9	-
1615	6	0	5	0	1	0	0	0	0	0	0	0	0	0	0.0	0	0.0	0	0.0	48.4	-
1630	8	0	7	1	0	0	0	0	0	0	0	0	0	0	0.0	0	0.0	0	0.0	39.8	-
1645	7	1	5	0	1	0	0	0	0	0	0	0	0	0	0.0	0	0.0	0	0.0	39.5	-
1700	9	0	8	0	0	0	0	0	0	0	0	1	0	0	0.0	0	0.0	0	0.0	42.6	-
1715	11	0	8	0	2	0	0	0	1	0	0	0	0	1	9.1	0	0.0	0	0.0	45.1	56.3
1730	**14**	**1**	**10**	**0**	**2**	**0**	**0**	**0**	**0**	**1**	**0**	**0**	**0**	**0**	**0.0**	**0**	**0.0**	**0**	**0.0**	**36**	**47**
1745	3	0	3	0	0	0	0	0	0	0	0	0	0	0	0.0	0	0.0	0	0.0	49.4	-
1800	4	0	1	1	2	0	0	0	0	0	0	0	0	0	0.0	0	0.0	0	0.0	38.1	-
1815	5	0	4	0	1	0	0	0	0	0	0	0	0	0	0.0	0	0.0	0	0.0	45.8	-
1830	2	0	2	0	0	0	0	0	0	0	0	0	0	0	0.0	0	0.0	0	0.0	47.2	-
1845	10	0	10	0	0	0	0	0	0	0	0	0	0	0	0.0	0	0.0	0	0.0	43.3	-
1900	3	0	3	0	0	0	0	0	0	0	0	0	0	0	0.0	0	0.0	0	0.0	41.6	-
1915	5	0	5	0	0	0	0	0	0	0	0	0	0	0	0.0	0	0.0	0	0.0	43.4	-
1930	3	0	2	0	1	0	0	0	0	0	0	0	0	0	0.0	0	0.0	0	0.0	43.7	-
1945	1	0	1	0	0	0	0	0	0	0	0	0	0	0	0.0	0	0.0	0	0.0	49.8	-
2000	0	0	0	0	0	0	0	0	0	0	0	0	0	0	0.0	0	0.0	0	0.0	-	-
2015	0	0	0	0	0	0	0	0	0	0	0	0	0	0	0.0	0	0.0	0	0.0	-	-
2030	2	0	2	0	0	0	0	0	0	0	0	0	0	0	0.0	0	0.0	0	0.0	42.3	-
2045	3	0	3	0	0	0	0	0	0	0	0	0	0	0	0.0	0	0.0	0	0.0	41	-
2100	1	0	0	0	1	0	0	0	0	0	0	0	0	0	0.0	0	0.0	0	0.0	50	-
2115	3	0	3	0	0	0	0	0	0	0	0	0	0	0	0.0	0	0.0	0	0.0	34.3	-
2130	1	0	0	0	0	0	0	0	1	0	0	0	0	0	0.0	0	0.0	0	0.0	37.1	-
2145	2	0	2	0	0	0	0	0	0	0	0	0	0	0	0.0	0	0.0	0	0.0	39.4	-
2200	0	0	0	0	0	0	0	0	0	0	0	0	0	0	0.0	0	0.0	0	0.0	-	-
2215	0	0	0	0	0	0	0	0	0	0	0	0	0	0	0.0	0	0.0	0	0.0	-	-
2230	0	0	0	0	0	0	0	0	0	0	0	0	0	0	0.0	0	0.0	0	0.0	-	-
2245	0	0	0	0	0	0	0	0	0	0	0	0	0	0	0.0	0	0.0	0	0.0	-	-
2300	0	0	0	0	0	0	0	0	0	0	0	0	0	0	0.0	0	0.0	0	0.0	-	-
2315	0	0	0	0	0	0	0	0	0	0	0	0	0	0	0.0	0	0.0	0	0.0	-	-
2330	0	0	0	0	0	0	0	0	0	0	0	0	0	0	0.0	0	0.0	0	0.0	-	-
2345	0	0	0	0	0	0	0	0	0	0	0	0	0	0	0.0	0	0.0	0	0.0	-	-
07-19	**301**	**3**	**236**	**4**	**48**	**2**	**0**	**0**	**4**	**3**	**0**	**1**	**0**	**2**	**0.7**	**0**	**0.0**	**0**	**0.0**	**42.2**	**49.8**
06-22	**334**	**3**	**265**	**4**	**51**	**2**	**0**	**0**	**5**	**3**	**0**	**1**	**0**	**2**	**0.6**	**0**	**0.0**	**0**	**0.0**	**42.2**	**49.8**
06-00	**334**	**3**	**265**	**4**	**51**	**2**	**0**	**0**	**5**	**3**	**0**	**1**	**0**	**2**	**0.6**	**0**	**0.0**	**0**	**0.0**	**42.2**	**49.8**
00-00	**335**	**3**	**265**	**4**	**52**	**2**	**0**	**0**	**5**	**3**	**0**	**1**	**0**	**2**	**0.6**	**0**	**0.0**	**0**	**0.0**	**42.2**	**49.8**

Site 29
Location UNAMED ROAD - attached to TREE
Direction Two Way
18 March 2025 Tuesday

16557 / NEWARK - ON - TRENT
MARCH 2025
AUTOMATIC TRAFFIC COUNT

Time	Total	Classification												]PSL	]PSL%	]SL1	]SL1%	]SL2	]SL2%	Mean	Vpp
		1	2	3	4	5	6	7	8	9	10	11	12	60	60	68	68	70	70		85
		MCL	SV	SVT	TB2	TB3	T4	ART3	ART4	ART5	ART6	BD	DRT			ACPO	ACPO	DfT	DfT		
0000	0	0	0	0	0	0	0	0	0	0	0	0	0	0	0.0	0	0.0	0	0.0	-	-
0015	0	0	0	0	0	0	0	0	0	0	0	0	0	0	0.0	0	0.0	0	0.0	-	-
0030	0	0	0	0	0	0	0	0	0	0	0	0	0	0	0.0	0	0.0	0	0.0	-	-
0045	0	0	0	0	0	0	0	0	0	0	0	0	0	0	0.0	0	0.0	0	0.0	-	-
0100	0	0	0	0	0	0	0	0	0	0	0	0	0	0	0.0	0	0.0	0	0.0	-	-
0115	0	0	0	0	0	0	0	0	0	0	0	0	0	0	0.0	0	0.0	0	0.0	-	-
0130	0	0	0	0	0	0	0	0	0	0	0	0	0	0	0.0	0	0.0	0	0.0	-	-
0145	0	0	0	0	0	0	0	0	0	0	0	0	0	0	0.0	0	0.0	0	0.0	-	-
0200	1	0	1	0	0	0	0	0	0	0	0	0	0	0	0.0	0	0.0	0	0.0	28.5	-
0215	0	0	0	0	0	0	0	0	0	0	0	0	0	0	0.0	0	0.0	0	0.0	-	-
0230	0	0	0	0	0	0	0	0	0	0	0	0	0	0	0.0	0	0.0	0	0.0	-	-
0245	0	0	0	0	0	0	0	0	0	0	0	0	0	0	0.0	0	0.0	0	0.0	-	-
0300	0	0	0	0	0	0	0	0	0	0	0	0	0	0	0.0	0	0.0	0	0.0	-	-
0315	1	0	1	0	0	0	0	0	0	0	0	0	0	0	0.0	0	0.0	0	0.0	48.9	-
0330	0	0	0	0	0	0	0	0	0	0	0	0	0	0	0.0	0	0.0	0	0.0	-	-
0345	0	0	0	0	0	0	0	0	0	0	0	0	0	0	0.0	0	0.0	0	0.0	-	-
0400	0	0	0	0	0	0	0	0	0	0	0	0	0	0	0.0	0	0.0	0	0.0	-	-
0415	0	0	0	0	0	0	0	0	0	0	0	0	0	0	0.0	0	0.0	0	0.0	-	-
0430	0	0	0	0	0	0	0	0	0	0	0	0	0	0	0.0	0	0.0	0	0.0	-	-
0445	0	0	0	0	0	0	0	0	0	0	0	0	0	0	0.0	0	0.0	0	0.0	-	-
0500	0	0	0	0	0	0	0	0	0	0	0	0	0	0	0.0	0	0.0	0	0.0	-	-
0515	0	0	0	0	0	0	0	0	0	0	0	0	0	0	0.0	0	0.0	0	0.0	-	-
0530	0	0	0	0	0	0	0	0	0	0	0	0	0	0	0.0	0	0.0	0	0.0	-	-
0545	0	0	0	0	0	0	0	0	0	0	0	0	0	0	0.0	0	0.0	0	0.0	-	-
0600	3	0	3	0	0	0	0	0	0	0	0	0	0	0	0.0	0	0.0	0	0.0	44.4	-
0615	2	0	2	0	0	0	0	0	0	0	0	0	0	0	0.0	0	0.0	0	0.0	47.7	-
0630	1	0	0	0	1	0	0	0	0	0	0	0	0	0	0.0	0	0.0	0	0.0	47.9	-
0645	1	0	1	0	0	0	0	0	0	0	0	0	0	0	0.0	0	0.0	0	0.0	44.3	-
0700	3	0	2	0	1	0	0	0	0	0	0	0	0	0	0.0	0	0.0	0	0.0	46.9	-
0715	5	1	4	0	0	0	0	0	0	0	0	0	0	0	0.0	0	0.0	0	0.0	39.5	-
0730	**12**	**0**	**10**	**1**	**1**	**0**	**0**	**0**	**0**	**0**	**0**	**0**	**0**	**0**	**0.0**	**0**	**0.0**	**0**	**0.0**	**41.9**	**48.5**
0745	7	0	6	0	0	0	0	0	0	0	1	0	0	0	0.0	0	0.0	0	0.0	44.2	-
0800	9	0	5	0	4	0	0	0	0	0	0	0	0	0	0.0	0	0.0	0	0.0	43.1	-
0815	10	0	8	0	1	1	0	0	0	0	0	0	0	0	0.0	0	0.0	0	0.0	44.3	-
0830	11	0	7	0	3	0	0	0	0	0	1	0	0	0	0.0	0	0.0	0	0.0	42.5	51.1
0845	9	0	5	1	2	1	0	0	0	0	0	0	0	0	0.0	0	0.0	0	0.0	45	-
0900	3	0	1	0	1	0	0	0	0	0	1	0	0	0	0.0	0	0.0	0	0.0	40.9	-
0915	5	0	4	1	0	0	0	0	0	0	0	0	0	0	0.0	0	0.0	0	0.0	35.8	-
0930	7	0	4	0	2	0	0	0	0	0	1	0	0	0	0.0	0	0.0	0	0.0	40	-
0945	2	0	1	0	1	0	0	0	0	0	0	0	0	0	0.0	0	0.0	0	0.0	40	-
1000	7	2	4	0	1	0	0	0	0	0	0	0	0	0	0.0	0	0.0	0	0.0	29.9	-
1015	7	0	6	0	0	0	1	0	0	0	0	0	0	0	0.0	0	0.0	0	0.0	36.7	-
1030	6	0	4	0	1	0	0	0	0	0	1	0	0	0	0.0	0	0.0	0	0.0	44.4	-
1045	7	0	5	0	2	0	0	0	0	0	0	0	0	0	0.0	0	0.0	0	0.0	39.8	-
1100	5	0	3	1	0	1	0	0	0	0	0	0	0	0	0.0	0	0.0	0	0.0	40.2	-
1115	3	0	3	0	0	0	0	0	0	0	0	0	0	0	0.0	0	0.0	0	0.0	40.9	-
1130	4	0	4	0	0	0	0	0	0	0	0	0	0	0	0.0	0	0.0	0	0.0	43.9	-
1145	7	0	5	1	1	0	0	0	0	0	0	0	0	0	0.0	0	0.0	0	0.0	42	-
1200	9	0	6	0	2	0	0	0	0	0	1	0	0	0	0.0	0	0.0	0	0.0	38.9	-
1215	5	0	5	0	0	0	0	0	0	0	0	0	0	0	0.0	0	0.0	0	0.0	39.8	-
1230	3	0	2	1	0	0	0	0	0	0	0	0	0	0	0.0	0	0.0	0	0.0	41.6	-
1245	7	0	7	0	0	0	0	0	0	0	0	0	0	0	0.0	0	0.0	0	0.0	45.9	-
1300	5	0	3	0	2	0	0	0	0	0	0	0	0	0	0.0	0	0.0	0	0.0	40.2	-
1315	11	0	8	0	1	1	0	0	0	1	0	0	0	0	0.0	0	0.0	0	0.0	35.5	45.4
1330	6	0	5	0	1	0	0	0	0	0	0	0	0	0	0.0	0	0.0	0	0.0	41.5	-
1345	2	0	2	0	0	0	0	0	0	0	0	0	0	0	0.0	0	0.0	0	0.0	40.7	-
1400	7	0	6	0	1	0	0	0	0	0	0	0	0	0	0.0	0	0.0	0	0.0	44.3	-
1415	6	2	2	1	1	0	0	0	0	0	0	0	0	0	0.0	0	0.0	0	0.0	34.7	-
1430	3	0	2	0	0	1	0	0	0	0	0	0	0	0	0.0	0	0.0	0	0.0	38.1	-
1445	5	0	5	0	0	0	0	0	0	0	0	0	0	0	0.0	0	0.0	0	0.0	40.5	-
1500	6	0	5	0	0	0	1	0	0	0	0	0	0	0	0.0	0	0.0	0	0.0	39	-
1515	6	0	3	1	1	1	0	0	0	0	0	0	0	0	0.0	0	0.0	0	0.0	42.4	-
1530	6	1	3	1	1	0	0	0	0	0	0	0	0	0	0.0	0	0.0	0	0.0	36.2	-
1545	11	0	8	0	2	1	0	0	0	0	0	0	0	0	0.0	0	0.0	0	0.0	40.4	48.7
1600	4	0	3	0	1	0	0	0	0	0	0	0	0	0	0.0	0	0.0	0	0.0	42.3	-
1615	5	0	4	0	0	0	0	0	1	0	0	0	0	0	0.0	0	0.0	0	0.0	46.2	-
1630	10	0	9	0	0	1	0	0	0	0	0	0	0	0	0.0	0	0.0	0	0.0	39.9	-
1645	11	0	10	0	1	0	0	0	0	0	0	0	0	0	0.0	0	0.0	0	0.0	39	44.1
1700	9	0	9	0	0	0	0	0	0	0	0	0	0	0	0.0	0	0.0	0	0.0	43.2	-
1715	10	0	10	0	0	0	0	0	0	0	0	0	0	0	0.0	0	0.0	0	0.0	44.1	-
1730	5	0	3	0	2	0	0	0	0	0	0	0	0	0	0.0	0	0.0	0	0.0	45.8	-
1745	7	0	6	0	0	0	0	0	0	1	0	0	0	0	0.0	0	0.0	0	0.0	39.2	-
1800	**14**	**0**	**13**	**0**	**1**	**0**	**0**	**0**	**0**	**0**	**0**	**0**	**0**	**0**	**0.0**	**0**	**0.0**	**0**	**0.0**	**42.3**	**51.7**
1815	6	0	3	0	3	0	0	0	0	0	0	0	0	1	16.7	0	0.0	0	0.0	45.3	-
1830	2	0	2	0	0	0	0	0	0	0	0	0	0	0	0.0	0	0.0	0	0.0	38	-
1845	9	0	7	0	1	0	0	1	0	0	0	0	0	0	0.0	0	0.0	0	0.0	39.5	-
1900	3	0	2	0	1	0	0	0	0	0	0	0	0	0	0.0	0	0.0	0	0.0	46.4	-
1915	2	0	2	0	0	0	0	0	0	0	0	0	0	0	0.0	0	0.0	0	0.0	45.5	-
1930	5	0	4	0	1	0	0	0	0	0	0	0	0	0	0.0	0	0.0	0	0.0	37.1	-
1945	4	0	4	0	0	0	0	0	0	0	0	0	0	0	0.0	0	0.0	0	0.0	43.3	-
2000	3	0	3	0	0	0	0	0	0	0	0	0	0	0	0.0	0	0.0	0	0.0	43.2	-
2015	4	0	3	0	1	0	0	0	0	0	0	0	0	0	0.0	0	0.0	0	0.0	42.2	-
2030	1	0	1	0	0	0	0	0	0	0	0	0	0	0	0.0	0	0.0	0	0.0	51.3	-
2045	2	0	2	0	0	0	0	0	0	0	0	0	0	0	0.0	0	0.0	0	0.0	42	-
2100	1	0	0	0	0	0	0	0	1	0	0	0	0	0	0.0	0	0.0	0	0.0	27.3	-
2115	0	0	0	0	0	0	0	0	0	0	0	0	0	0	0.0	0	0.0	0	0.0	-	-
2130	0	0	0	0	0	0	0	0	0	0	0	0	0	0	0.0	0	0.0	0	0.0	-	-
2145	1	0	1	0	0	0	0	0	0	0	0	0	0	0	0.0	0	0.0	0	0.0	48.3	-
2200	0	0	0	0	0	0	0	0	0	0	0	0	0	0	0.0	0	0.0	0	0.0	-	-
2215	0	0	0	0	0	0	0	0	0	0	0	0	0	0	0.0	0	0.0	0	0.0	-	-
2230	1	0	1	0	0	0	0	0	0	0	0	0	0	0	0.0	0	0.0	0	0.0	45.4	-
2245	0	0	0	0	0	0	0	0	0	0	0	0	0	0	0.0	0	0.0	0	0.0	-	-
2300	0	0	0	0	0	0	0	0	0	0	0	0	0	0	0.0	0	0.0	0	0.0	-	-
2315	1	0	1	0	0	0	0	0	0	0	0	0	0	0	0.0	0	0.0	0	0.0	42.4	-
2330	1	0	1	0	0	0	0	0	0	0	0	0	0	0	0.0	0	0.0	0	0.0	47.7	-
2345	0	0	0	0	0	0	0	0	0	0	0	0	0	0	0.0	0	0.0	0	0.0	-	-
07-19	**319**	**6**	**242**	**9**	**42**	**8**	**2**	**1**	**1**	**2**	**6**	**0**	**0**	**1**	**0.3**	**0**	**0.0**	**0**	**0.0**	**41**	**49.2**
06-22	**352**	**6**	**270**	**9**	**46**	**8**	**2**	**1**	**2**	**2**	**6**	**0**	**0**	**1**	**0.3**	**0**	**0.0**	**0**	**0.0**	**41.2**	**49.4**
06-00	**355**	**6**	**273**	**9**	**46**	**8**	**2**	**1**	**2**	**2**	**6**	**0**	**0**	**1**	**0.3**	**0**	**0.0**	**0**	**0.0**	**41.2**	**49.3**
00-00	**357**	**6**	**275**	**9**	**46**	**8**	**2**	**1**	**2**	**2**	**6**	**0**	**0**	**1**	**0.3**	**0**	**0.0**	**0**	**0.0**	**41.2**	**49.2**

Site 29
Location UNAMED ROAD - attached to TREE
Direction Two Way
19 March 2025 Wednesday

16557 / NEWARK - ON - TRENT
MARCH 2025
AUTOMATIC TRAFFIC COUNT

Time	Total	Classification												]PSL	]PSL%	]SL1	]SL1%	]SL2	]SL2%	Mean	Vpp
		1	2	3	4	5	6	7	8	9	10	11	12	60	60	68	68	70	70		85
		MCL	SV	SVT	TB2	TB3	T4	ART3	ART4	ART5	ART6	BD	DRT			ACPO	ACPO	DfT	DfT		
0000	0	0	0	0	0	0	0	0	0	0	0	0	0	0	0.0	0	0.0	0	0.0	-	-
0015	0	0	0	0	0	0	0	0	0	0	0	0	0	0	0.0	0	0.0	0	0.0	-	-
0030	0	0	0	0	0	0	0	0	0	0	0	0	0	0	0.0	0	0.0	0	0.0	-	-
0045	0	0	0	0	0	0	0	0	0	0	0	0	0	0	0.0	0	0.0	0	0.0	-	-
0100	0	0	0	0	0	0	0	0	0	0	0	0	0	0	0.0	0	0.0	0	0.0	-	-
0115	0	0	0	0	0	0	0	0	0	0	0	0	0	0	0.0	0	0.0	0	0.0	-	-
0130	0	0	0	0	0	0	0	0	0	0	0	0	0	0	0.0	0	0.0	0	0.0	-	-
0145	0	0	0	0	0	0	0	0	0	0	0	0	0	0	0.0	0	0.0	0	0.0	-	-
0200	0	0	0	0	0	0	0	0	0	0	0	0	0	0	0.0	0	0.0	0	0.0	-	-
0215	0	0	0	0	0	0	0	0	0	0	0	0	0	0	0.0	0	0.0	0	0.0	-	-
0230	0	0	0	0	0	0	0	0	0	0	0	0	0	0	0.0	0	0.0	0	0.0	-	-
0245	0	0	0	0	0	0	0	0	0	0	0	0	0	0	0.0	0	0.0	0	0.0	-	-
0300	0	0	0	0	0	0	0	0	0	0	0	0	0	0	0.0	0	0.0	0	0.0	-	-
0315	1	0	1	0	0	0	0	0	0	0	0	0	0	0	0.0	0	0.0	0	0.0	48.1	-
0330	0	0	0	0	0	0	0	0	0	0	0	0	0	0	0.0	0	0.0	0	0.0	-	-
0345	0	0	0	0	0	0	0	0	0	0	0	0	0	0	0.0	0	0.0	0	0.0	-	-
0400	0	0	0	0	0	0	0	0	0	0	0	0	0	0	0.0	0	0.0	0	0.0	-	-
0415	0	0	0	0	0	0	0	0	0	0	0	0	0	0	0.0	0	0.0	0	0.0	-	-
0430	0	0	0	0	0	0	0	0	0	0	0	0	0	0	0.0	0	0.0	0	0.0	-	-
0445	1	0	0	0	1	0	0	0	0	0	0	0	0	0	0.0	0	0.0	0	0.0	54.1	-
0500	0	0	0	0	0	0	0	0	0	0	0	0	0	0	0.0	0	0.0	0	0.0	-	-
0515	0	0	0	0	0	0	0	0	0	0	0	0	0	0	0.0	0	0.0	0	0.0	-	-
0530	0	0	0	0	0	0	0	0	0	0	0	0	0	0	0.0	0	0.0	0	0.0	-	-
0545	0	0	0	0	0	0	0	0	0	0	0	0	0	0	0.0	0	0.0	0	0.0	-	-
0600	3	0	3	0	0	0	0	0	0	0	0	0	0	0	0.0	0	0.0	0	0.0	47.7	-
0615	3	0	3	0	0	0	0	0	0	0	0	0	0	0	0.0	0	0.0	0	0.0	41.1	-
0630	2	0	2	0	0	0	0	0	0	0	0	0	0	0	0.0	0	0.0	0	0.0	51.3	-
0645	1	0	0	0	1	0	0	0	0	0	0	0	0	0	0.0	0	0.0	0	0.0	46.3	-
0700	2	0	1	0	1	0	0	0	0	0	0	0	0	0	0.0	0	0.0	0	0.0	48.9	-
0715	4	0	4	0	0	0	0	0	0	0	0	0	0	1	25.0	0	0.0	0	0.0	48.4	-
0730	4	0	3	0	1	0	0	0	0	0	0	0	0	0	0.0	0	0.0	0	0.0	49.9	-
0745	7	0	7	0	0	0	0	0	0	0	0	0	0	0	0.0	0	0.0	0	0.0	46.2	-
0800	7	0	4	0	3	0	0	0	0	0	0	0	0	0	0.0	0	0.0	0	0.0	45.5	-
0815	8	0	7	0	1	0	0	0	0	0	0	0	0	0	0.0	0	0.0	0	0.0	43.9	-
0830	5	0	3	0	0	0	0	0	0	2	0	0	0	0	0.0	0	0.0	0	0.0	39.8	-
0845	**9**	**0**	**8**	**0**	**0**	**1**	**0**	**0**	**0**	**0**	**0**	**0**	**0**	**0**	**0.0**	**0**	**0.0**	**0**	**0.0**	**43.5**	**-**
0900	6	0	6	0	0	0	0	0	0	0	0	0	0	0	0.0	0	0.0	0	0.0	46	-
0915	6	0	5	0	0	0	1	0	0	0	0	0	0	0	0.0	0	0.0	0	0.0	46.8	-
0930	2	0	1	0	1	0	0	0	0	0	0	0	0	0	0.0	0	0.0	0	0.0	39.5	-
0945	3	0	3	0	0	0	0	0	0	0	0	0	0	0	0.0	0	0.0	0	0.0	41.5	-
1000	4	0	4	0	0	0	0	0	0	0	0	0	0	0	0.0	0	0.0	0	0.0	45.4	-
1015	2	0	1	0	1	0	0	0	0	0	0	0	0	0	0.0	0	0.0	0	0.0	53.4	-
1030	**9**	**0**	**5**	**1**	**3**	**0**	**0**	**0**	**0**	**0**	**0**	**0**	**0**	**1**	**11.1**	**1**	**11.1**	**0**	**0.0**	**46.1**	**-**
1045	1	0	1	0	0	0	0	0	0	0	0	0	0	0	0.0	0	0.0	0	0.0	39.7	-
1100	7	0	4	0	2	0	1	0	0	0	0	0	0	0	0.0	0	0.0	0	0.0	40.6	-
1115	5	0	4	0	0	1	0	0	0	0	0	0	0	0	0.0	0	0.0	0	0.0	36.5	-
1130	5	0	3	0	1	0	1	0	0	0	0	0	0	0	0.0	0	0.0	0	0.0	31.6	-
1145	2	0	1	0	0	0	0	1	0	0	0	0	0	0	0.0	0	0.0	0	0.0	39	-
1200	7	0	5	1	1	0	0	0	0	0	0	0	0	0	0.0	0	0.0	0	0.0	39.2	-
1215	1	0	1	0	0	0	0	0	0	0	0	0	0	0	0.0	0	0.0	0	0.0	54.4	-
1230	6	0	5	0	1	0	0	0	0	0	0	0	0	0	0.0	0	0.0	0	0.0	44.8	-
1245	7	0	5	0	2	0	0	0	0	0	0	0	0	0	0.0	0	0.0	0	0.0	43.4	-
1300	3	1	2	0	0	0	0	0	0	0	0	0	0	0	0.0	0	0.0	0	0.0	34.6	-
1315	3	0	1	1	1	0	0	0	0	0	0	0	0	0	0.0	0	0.0	0	0.0	38.5	-
1330	8	0	8	0	0	0	0	0	0	0	0	0	0	0	0.0	0	0.0	0	0.0	40.1	-
1345	3	0	3	0	0	0	0	0	0	0	0	0	0	0	0.0	0	0.0	0	0.0	41.4	-
1400	**15**	**2**	**9**	**0**	**2**	**0**	**0**	**0**	**0**	**2**	**0**	**0**	**0**	**0**	**0.0**	**0**	**0.0**	**0**	**0.0**	**37.5**	**46**
1415	11	1	9	0	0	1	0	0	0	0	0	0	0	0	0.0	0	0.0	0	0.0	40.1	43.1
1430	5	0	3	0	0	1	0	0	0	1	0	0	0	0	0.0	0	0.0	0	0.0	37.5	-
1445	5	0	5	0	0	0	0	0	0	0	0	0	0	0	0.0	0	0.0	0	0.0	44.3	-
1500	4	0	3	1	0	0	0	0	0	0	0	0	0	0	0.0	0	0.0	0	0.0	42.4	-
1515	6	0	5	0	1	0	0	0	0	0	0	0	0	0	0.0	0	0.0	0	0.0	43.5	-
1530	2	0	1	0	1	0	0	0	0	0	0	0	0	0	0.0	0	0.0	0	0.0	43.4	-
1545	**15**	**2**	**11**	**0**	**2**	**0**	**0**	**0**	**0**	**0**	**0**	**0**	**0**	**0**	**0.0**	**0**	**0.0**	**0**	**0.0**	**34.9**	**51.7**
1600	4	0	4	0	0	0	0	0	0	0	0	0	0	0	0.0	0	0.0	0	0.0	37	-
1615	**15**	**0**	**13**	**0**	**2**	**0**	**0**	**0**	**0**	**0**	**0**	**0**	**0**	**0**	**0.0**	**0**	**0.0**	**0**	**0.0**	**43.4**	**50**
1630	6	0	3	0	3	0	0	0	0	0	0	0	0	0	0.0	0	0.0	0	0.0	45.1	-
1645	3	0	3	0	0	0	0	0	0	0	0	0	0	0	0.0	0	0.0	0	0.0	43.1	-
1700	9	0	8	0	0	0	0	0	1	0	0	0	0	0	0.0	0	0.0	0	0.0	47.1	-
1715	5	1	4	0	0	0	0	0	0	0	0	0	0	0	0.0	0	0.0	0	0.0	40.4	-
1730	8	0	7	0	1	0	0	0	0	0	0	0	0	0	0.0	0	0.0	0	0.0	41.7	-
1745	9	0	8	0	0	0	0	0	1	0	0	0	0	0	0.0	0	0.0	0	0.0	42.5	-
1800	6	0	5	0	1	0	0	0	0	0	0	0	0	0	0.0	0	0.0	0	0.0	31.4	-
1815	6	0	6	0	0	0	0	0	0	0	0	0	0	0	0.0	0	0.0	0	0.0	41.6	-
1830	5	0	4	0	0	1	0	0	0	0	0	0	0	0	0.0	0	0.0	0	0.0	41.5	-
1845	7	0	5	0	1	0	0	1	0	0	0	0	0	0	0.0	0	0.0	0	0.0	42.3	-
1900	4	0	3	0	0	0	0	0	1	0	0	0	0	0	0.0	0	0.0	0	0.0	33.8	-
1915	1	0	1	0	0	0	0	0	0	0	0	0	0	0	0.0	0	0.0	0	0.0	36.9	-
1930	4	0	3	0	1	0	0	0	0	0	0	0	0	0	0.0	0	0.0	0	0.0	45.2	-
1945	4	0	3	0	1	0	0	0	0	0	0	0	0	0	0.0	0	0.0	0	0.0	35.3	-
2000	4	0	3	1	0	0	0	0	0	0	0	0	0	0	0.0	0	0.0	0	0.0	35.2	-
2015	0	0	0	0	0	0	0	0	0	0	0	0	0	0	0.0	0	0.0	0	0.0	-	-
2030	4	0	2	0	2	0	0	0	0	0	0	0	0	0	0.0	0	0.0	0	0.0	38.6	-
2045	1	0	1	0	0	0	0	0	0	0	0	0	0	0	0.0	0	0.0	0	0.0	39.7	-
2100	2	0	2	0	0	0	0	0	0	0	0	0	0	0	0.0	0	0.0	0	0.0	40.4	-
2115	3	0	3	0	0	0	0	0	0	0	0	0	0	0	0.0	0	0.0	0	0.0	49.3	-
2130	2	0	2	0	0	0	0	0	0	0	0	0	0	0	0.0	0	0.0	0	0.0	47.1	-
2145	0	0	0	0	0	0	0	0	0	0	0	0	0	0	0.0	0	0.0	0	0.0	-	-
2200	0	0	0	0	0	0	0	0	0	0	0	0	0	0	0.0	0	0.0	0	0.0	-	-
2215	0	0	0	0	0	0	0	0	0	0	0	0	0	0	0.0	0	0.0	0	0.0	-	-
2230	0	0	0	0	0	0	0	0	0	0	0	0	0	0	0.0	0	0.0	0	0.0	-	-
2245	0	0	0	0	0	0	0	0	0	0	0	0	0	0	0.0	0	0.0	0	0.0	-	-
2300	0	0	0	0	0	0	0	0	0	0	0	0	0	0	0.0	0	0.0	0	0.0	-	-
2315	0	0	0	0	0	0	0	0	0	0	0	0	0	0	0.0	0	0.0	0	0.0	-	-
2330	0	0	0	0	0	0	0	0	0	0	0	0	0	0	0.0	0	0.0	0	0.0	-	-
2345	0	0	0	0	0	0	0	0	0	0	0	0	0	0	0.0	0	0.0	0	0.0	-	-
07-19	**282**	**7**	**221**	**4**	**33**	**5**	**3**	**2**	**2**	**5**	**0**	**0**	**0**	**2**	**0.7**	**1**	**0.4**	**0**	**0.0**	**41.8**	**50.5**
06-22	**320**	**7**	**252**	**5**	**38**	**5**	**3**	**2**	**3**	**5**	**0**	**0**	**0**	**2**	**0.6**	**1**	**0.3**	**0**	**0.0**	**41.7**	**50.4**
06-00	**320**	**7**	**252**	**5**	**38**	**5**	**3**	**2**	**3**	**5**	**0**	**0**	**0**	**2**	**0.6**	**1**	**0.3**	**0**	**0.0**	**41.7**	**50.4**
00-00	**322**	**7**	**253**	**5**	**39**	**5**	**3**	**2**	**3**	**5**	**0**	**0**	**0**	**2**	**0.6**	**1**	**0.3**	**0**	**0.0**	**41.8**	**50.5**

Site 29
Location UNAMED ROAD - attached to TREE
Direction Two Way
20 March 2025

16557 / NEWARK - ON - TRENT
MARCH 2025
AUTOMATIC TRAFFIC COUNT

Time	Total	Classification												]PSL	]PSL%	]SL1	]SL1%	]SL2	]SL2%	Mean	Vpp
		1	2	3	4	5	6	7	8	9	10	11	12	60	60	68	68	70	70		85
		MCL	SV	SVT	TB2	TB3	T4	ART3	ART4	ART5	ART6	BD	DRT			ACPO	ACPO	DfT	DfT		
0000	1	0	1	0	0	0	0	0	0	0	0	0	0	0	0.0	0	0.0	0	0.0	42.4	-
0015	0	0	0	0	0	0	0	0	0	0	0	0	0	0	0.0	0	0.0	0	0.0	-	-
0030	0	0	0	0	0	0	0	0	0	0	0	0	0	0	0.0	0	0.0	0	0.0	-	-
0045	0	0	0	0	0	0	0	0	0	0	0	0	0	0	0.0	0	0.0	0	0.0	-	-
0100	0	0	0	0	0	0	0	0	0	0	0	0	0	0	0.0	0	0.0	0	0.0	-	-
0115	0	0	0	0	0	0	0	0	0	0	0	0	0	0	0.0	0	0.0	0	0.0	-	-
0130	0	0	0	0	0	0	0	0	0	0	0	0	0	0	0.0	0	0.0	0	0.0	-	-
0145	0	0	0	0	0	0	0	0	0	0	0	0	0	0	0.0	0	0.0	0	0.0	-	-
0200	0	0	0	0	0	0	0	0	0	0	0	0	0	0	0.0	0	0.0	0	0.0	-	-
0215	0	0	0	0	0	0	0	0	0	0	0	0	0	0	0.0	0	0.0	0	0.0	-	-
0230	0	0	0	0	0	0	0	0	0	0	0	0	0	0	0.0	0	0.0	0	0.0	-	-
0245	0	0	0	0	0	0	0	0	0	0	0	0	0	0	0.0	0	0.0	0	0.0	-	-
0300	0	0	0	0	0	0	0	0	0	0	0	0	0	0	0.0	0	0.0	0	0.0	-	-
0315	2	0	1	0	1	0	0	0	0	0	0	0	0	0	0.0	0	0.0	0	0.0	50.4	-
0330	0	0	0	0	0	0	0	0	0	0	0	0	0	0	0.0	0	0.0	0	0.0	-	-
0345	0	0	0	0	0	0	0	0	0	0	0	0	0	0	0.0	0	0.0	0	0.0	-	-
0400	0	0	0	0	0	0	0	0	0	0	0	0	0	0	0.0	0	0.0	0	0.0	-	-
0415	1	0	0	0	1	0	0	0	0	0	0	0	0	0	0.0	0	0.0	0	0.0	53.4	-
0430	0	0	0	0	0	0	0	0	0	0	0	0	0	0	0.0	0	0.0	0	0.0	-	-
0445	0	0	0	0	0	0	0	0	0	0	0	0	0	0	0.0	0	0.0	0	0.0	-	-
0500	1	0	1	0	0	0	0	0	0	0	0	0	0	0	0.0	0	0.0	0	0.0	47	-
0515	0	0	0	0	0	0	0	0	0	0	0	0	0	0	0.0	0	0.0	0	0.0	-	-
0530	0	0	0	0	0	0	0	0	0	0	0	0	0	0	0.0	0	0.0	0	0.0	-	-
0545	0	0	0	0	0	0	0	0	0	0	0	0	0	0	0.0	0	0.0	0	0.0	-	-
0600	3	0	2	0	1	0	0	0	0	0	0	0	0	0	0.0	0	0.0	0	0.0	40.1	-
0615	2	0	1	0	0	0	0	1	0	0	0	0	0	0	0.0	0	0.0	0	0.0	46.8	-
0630	1	0	1	0	0	0	0	0	0	0	0	0	0	0	0.0	0	0.0	0	0.0	37.4	-
0645	1	0	1	0	0	0	0	0	0	0	0	0	0	0	0.0	0	0.0	0	0.0	44.7	-
0700	7	0	4	0	1	2	0	0	0	0	0	0	0	0	0.0	0	0.0	0	0.0	39.7	-
0715	1	0	1	0	0	0	0	0	0	0	0	0	0	0	0.0	0	0.0	0	0.0	42.7	-
0730	2	0	2	0	0	0	0	0	0	0	0	0	0	0	0.0	0	0.0	0	0.0	43.2	-
0745	7	0	5	1	1	0	0	0	0	0	0	0	0	0	0.0	0	0.0	0	0.0	47.8	-
0800	8	0	4	0	3	1	0	0	0	0	0	0	0	0	0.0	0	0.0	0	0.0	43.6	-
0815	6	0	5	0	1	0	0	0	0	0	0	0	0	0	0.0	0	0.0	0	0.0	45.2	-
0830	10	0	9	0	0	0	0	0	1	0	0	0	0	0	0.0	0	0.0	0	0.0	42.3	-
0845	5	0	3	0	2	0	0	0	0	0	0	0	0	0	0.0	0	0.0	0	0.0	43.4	-
0900	8	0	5	0	3	0	0	0	0	0	0	0	0	0	0.0	0	0.0	0	0.0	43.2	-
0915	7	0	5	0	1	0	1	0	0	0	0	0	0	0	0.0	0	0.0	0	0.0	43.1	-
0930	4	0	3	0	1	0	0	0	0	0	0	0	0	0	0.0	0	0.0	0	0.0	49.4	-
0945	3	0	3	0	0	0	0	0	0	0	0	0	0	0	0.0	0	0.0	0	0.0	37.8	-
1000	7	0	6	0	1	0	0	0	0	0	0	0	0	0	0.0	0	0.0	0	0.0	42	-
1015	**15**	**0**	**13**	**0**	**2**	**0**	**0**	**0**	**0**	**0**	**0**	**0**	**0**	**0**	**0.0**	**0**	**0.0**	**0**	**0.0**	**42.2**	**48**
1030	7	0	7	0	0	0	0	0	0	0	0	0	0	0	0.0	0	0.0	0	0.0	49.2	-
1045	11	3	5	0	3	0	0	0	0	0	0	0	0	1	9.1	0	0.0	0	0.0	42.1	52.1
1100	8	1	5	1	1	0	0	0	0	0	0	0	0	0	0.0	0	0.0	0	0.0	38.2	-
1115	4	0	3	0	1	0	0	0	0	0	0	0	0	0	0.0	0	0.0	0	0.0	41.2	-
1130	5	0	3	1	0	1	0	0	0	0	0	0	0	0	0.0	0	0.0	0	0.0	41.3	-
1145	10	0	6	0	1	2	1	0	0	0	0	0	0	0	0.0	0	0.0	0	0.0	35.2	-
1200	11	1	6	0	2	2	0	0	0	0	0	0	0	0	0.0	0	0.0	0	0.0	41.1	48
1215	8	0	4	0	3	1	0	0	0	0	0	0	0	0	0.0	0	0.0	0	0.0	39.3	-
1230	8	1	7	0	0	0	0	0	0	0	0	0	0	0	0.0	0	0.0	0	0.0	42.5	-
1245	5	0	5	0	0	0	0	0	0	0	0	0	0	0	0.0	0	0.0	0	0.0	46	-
1300	7	0	5	0	2	0	0	0	0	0	0	0	0	0	0.0	0	0.0	0	0.0	35.2	-
1315	6	0	6	0	0	0	0	0	0	0	0	0	0	0	0.0	0	0.0	0	0.0	40.7	-
1330	4	0	4	0	0	0	0	0	0	0	0	0	0	0	0.0	0	0.0	0	0.0	48.7	-
1345	8	0	6	0	2	0	0	0	0	0	0	0	0	1	12.5	0	0.0	0	0.0	43.1	-
1400	3	0	2	1	0	0	0	0	0	0	0	0	0	0	0.0	0	0.0	0	0.0	36.9	-
1415	9	2	7	0	0	0	0	0	0	0	0	0	0	0	0.0	0	0.0	0	0.0	35.6	-
1430	8	1	7	0	0	0	0	0	0	0	0	0	0	1	12.5	1	12.5	1	12.5	48.5	-
1445	10	1	8	0	1	0	0	0	0	0	0	0	0	0	0.0	0	0.0	0	0.0	41.5	-
1500	3	0	3	0	0	0	0	0	0	0	0	0	0	0	0.0	0	0.0	0	0.0	36.5	-
1515	5	1	3	0	1	0	0	0	0	0	0	0	0	0	0.0	0	0.0	0	0.0	38.3	-
1530	7	0	7	0	0	0	0	0	0	0	0	0	0	0	0.0	0	0.0	0	0.0	43.6	-
1545	5	0	4	0	1	0	0	0	0	0	0	0	0	0	0.0	0	0.0	0	0.0	48.2	-
1600	5	0	4	0	1	0	0	0	0	0	0	0	0	0	0.0	0	0.0	0	0.0	38.9	-
1615	5	0	5	0	0	0	0	0	0	0	0	0	0	1	20.0	0	0.0	0	0.0	46.8	-
1630	9	0	8	0	0	0	0	0	1	0	0	0	0	0	0.0	0	0.0	0	0.0	41.7	-
1645	10	0	9	0	1	0	0	0	0	0	0	0	0	0	0.0	0	0.0	0	0.0	40	-
1700	**14**	**0**	**8**	**0**	**3**	**2**	**0**	**0**	**1**	**0**	**0**	**0**	**0**	**0**	**0.0**	**0**	**0.0**	**0**	**0.0**	**41.2**	**47.1**
1715	12	0	11	0	1	0	0	0	0	0	0	0	0	0	0.0	0	0.0	0	0.0	40.1	45.1
1730	8	0	4	0	4	0	0	0	0	0	0	0	0	0	0.0	0	0.0	0	0.0	45.9	-
1745	9	0	6	0	3	0	0	0	0	0	0	0	0	0	0.0	0	0.0	0	0.0	46.2	-
1800	7	0	7	0	0	0	0	0	0	0	0	0	0	0	0.0	0	0.0	0	0.0	41	-
1815	8	0	8	0	0	0	0	0	0	0	0	0	0	0	0.0	0	0.0	0	0.0	39.6	-
1830	5	0	5	0	0	0	0	0	0	0	0	0	0	0	0.0	0	0.0	0	0.0	42.2	-
1845	10	0	8	0	2	0	0	0	0	0	0	0	0	0	0.0	0	0.0	0	0.0	41.3	-
1900	5	0	4	0	1	0	0	0	0	0	0	0	0	0	0.0	0	0.0	0	0.0	43	-
1915	8	0	7	1	0	0	0	0	0	0	0	0	0	0	0.0	0	0.0	0	0.0	37.4	-
1930	4	0	2	0	2	0	0	0	0	0	0	0	0	0	0.0	0	0.0	0	0.0	46.4	-
1945	5	0	4	0	1	0	0	0	0	0	0	0	0	0	0.0	0	0.0	0	0.0	45	-
2000	2	0	2	0	0	0	0	0	0	0	0	0	0	0	0.0	0	0.0	0	0.0	31.3	-
2015	2	0	2	0	0	0	0	0	0	0	0	0	0	0	0.0	0	0.0	0	0.0	34.1	-
2030	5	0	4	0	1	0	0	0	0	0	0	0	0	0	0.0	0	0.0	0	0.0	39.8	-
2045	1	0	1	0	0	0	0	0	0	0	0	0	0	0	0.0	0	0.0	0	0.0	40.5	-
2100	3	0	3	0	0	0	0	0	0	0	0	0	0	0	0.0	0	0.0	0	0.0	44.2	-
2115	2	0	2	0	0	0	0	0	0	0	0	0	0	0	0.0	0	0.0	0	0.0	45.2	-
2130	3	0	3	0	0	0	0	0	0	0	0	0	0	0	0.0	0	0.0	0	0.0	37	-
2145	0	0	0	0	0	0	0	0	0	0	0	0	0	0	0.0	0	0.0	0	0.0	-	-
2200	7	0	7	0	0	0	0	0	0	0	0	0	0	1	14.3	0	0.0	0	0.0	41.8	-
2215	4	0	4	0	0	0	0	0	0	0	0	0	0	0	0.0	0	0.0	0	0.0	41.3	-
2230	1	0	1	0	0	0	0	0	0	0	0	0	0	0	0.0	0	0.0	0	0.0	39.6	-
2245	2	0	2	0	0	0	0	0	0	0	0	0	0	0	0.0	0	0.0	0	0.0	51.5	-
2300	0	0	0	0	0	0	0	0	0	0	0	0	0	0	0.0	0	0.0	0	0.0	-	-
2315	1	0	1	0	0	0	0	0	0	0	0	0	0	0	0.0	0	0.0	0	0.0	42.9	-
2330	0	0	0	0	0	0	0	0	0	0	0	0	0	0	0.0	0	0.0	0	0.0	-	-
2345	0	0	0	0	0	0	0	0	0	0	0	0	0	0	0.0	0	0.0	0	0.0	-	-
07-19	**344**	**11**	**264**	**4**	**49**	**11**	**2**	**0**	**3**	**0**	**0**	**0**	**0**	**4**	**1.2**	**1**	**0.3**	**1**	**0.3**	**42**	**48.8**
06-22	**391**	**11**	**303**	**5**	**55**	**11**	**2**	**1**	**3**	**0**	**0**	**0**	**0**	**4**	**1.0**	**1**	**0.3**	**1**	**0.3**	**41.9**	**48.8**
06-00	**406**	**11**	**318**	**5**	**55**	**11**	**2**	**1**	**3**	**0**	**0**	**0**	**0**	**5**	**1.2**	**1**	**0.2**	**1**	**0.2**	**41.9**	**48.8**
00-00	**411**	**11**	**321**	**5**	**57**	**11**	**2**	**1**	**3**	**0**	**0**	**0**	**0**	**5**	**1.2**	**1**	**0.2**	**1**	**0.2**	**42**	**48.8**

Site 29
Location UNAMED ROAD - attached to TREE
Direction Two Way

16557 / NEWARK - ON - TRENT
MARCH 2025
AUTOMATIC TRAFFIC COUNT


Virtual Day (7)


Time	Total	Classification												JPSL	JPSL%	JSL1	JSL1%	JSL2	JSL2%	Mean	Vpp
		1 MCL	2 SV	3 SVT	4 TB2	5 TB3	6 T4	7 ART3	8 ART4	9 ART5	10 ART6	11 BD	12 DRT	60	60	68 ACPO	68 ACPO	70 DfT	70 DfT		85
0000	0	0	0	0	0	0	0	0	0	0	0	0	0	0	0.0	0	0.0	0	0.0	38.8	-
0100	1	0	1	0	0	0	0	0	0	0	0	0	0	0	0.0	0	0.0	0	0.0	40.5	-
0200	0	0	0	0	0	0	0	0	0	0	0	0	0	0	0.0	0	0.0	0	0.0	31.3	-
0300	1	0	1	0	0	0	0	0	0	0	0	0	0	0	0.0	0	0.0	0	0.0	48.7	-
0400	1	0	0	0	0	0	0	0	0	0	0	0	0	0	0.0	0	0.0	0	0.0	49	-
0500	0	0	0	0	0	0	0	0	0	0	0	0	0	0	0.0	0	0.0	0	0.0	44.6	-
0600	6	0	5	0	1	0	0	0	0	0	0	0	0	0	0.0	0	0.0	0	0.0	43.8	-
0700	14	0	12	0	2	0	0	0	0	0	0	0	0	0	1.0	0	0.0	0	0.0	44.4	55
0800	**27**	**0**	**19**	**0**	**6**	**1**	**0**	**0**	**0**	**0**	**0**	**0**	**0**	**0**	**0.0**	**0**	**0.0**	**0**	**0.0**	**43.4**	**52.5**
0900	20	0	15	0	3	0	0	0	0	0	0	0	0	0	0.7	0	0.0	0	0.0	42.5	50
1000	26	1	20	0	3	1	0	0	0	0	0	0	0	0	1.6	0	0.5	0	0.0	41.4	50
1100	21	1	16	1	2	1	1	0	0	0	0	0	0	0	2.1	0	0.0	0	0.0	39.8	48.4
1200	**28**	**1**	**22**	**0**	**4**	**1**	**0**	**0**	**0**	**0**	**0**	**0**	**0**	**0**	**0.5**	**0**	**0.0**	**0**	**0.0**	**41.7**	**50.1**
1300	23	1	18	0	3	1	0	0	0	0	0	0	0	1	2.5	0	0.0	0	0.0	40.3	47.7
1400	26	2	20	0	3	1	0	0	0	1	0	0	0	0	0.5	0	0.5	0	0.5	40.7	48.3
1500	24	1	18	1	3	0	0	0	0	0	0	0	0	0	1.8	0	0.0	0	0.0	41.8	50.4
1600	26	0	22	0	3	0	0	0	0	0	0	0	0	0	1.1	0	0.0	0	0.0	42.2	48.7
1700	27	0	22	0	3	0	0	0	1	0	0	0	0	1	2.1	0	0.5	0	0.0	43.1	50.3
1800	21	0	19	0	2	0	0	0	0	0	0	0	0	0	0.7	0	0.0	0	0.0	41.6	48.4
1900	13	0	11	0	2	0	0	0	0	0	0	0	0	0	1.1	0	1.1	0	0.0	42.2	49.2
2000	8	0	7	0	1	0	0	0	0	0	0	0	0	0	0.0	0	0.0	0	0.0	40.1	-
2100	6	0	5	0	0	0	0	0	0	0	0	0	0	0	0.0	0	0.0	0	0.0	41	-
2200	4	0	4	0	0	0	0	0	0	0	0	0	0	0	11.5	0	0.0	0	0.0	43.4	-
2300	1	0	1	0	0	0	0	0	0	0	0	0	0	0	11.1	0	11.1	0	11.1	45.5	-
07-19	**282**	**7**	**222**	**4**	**37**	**6**	**2**	**0**	**2**	**2**	**1**	**0**	**0**	**3**	**1.2**	**0**	**0.2**	**0**	**0.1**	**41.9**	**49.8**
06-22	**316**	**7**	**251**	**4**	**41**	**6**	**2**	**1**	**2**	**2**	**1**	**0**	**0**	**4**	**1.1**	**1**	**0.2**	**0**	**0.0**	**41.8**	**49.7**
06-00	**321**	**7**	**256**	**4**	**41**	**6**	**2**	**1**	**2**	**2**	**1**	**0**	**0**	**4**	**1.3**	**1**	**0.2**	**0**	**0.1**	**41.9**	**49.8**
00-00	**324**	**7**	**258**	**4**	**41**	**6**	**2**	**1**	**2**	**2**	**1**	**0**	**0**	**4**	**1.3**	**1**	**0.2**	**0**	**0.1**	**41.9**	**49.8**

Virtual Week (1)

Time	Total	Classification												JPSL	JPSL%	JSL1	JSL1%	JSL2	JSL2%	Mean	Vpp
		1 MCL	2 SV	3 SVT	4 TB2	5 TB3	6 T4	7 ART3	8 ART4	9 ART5	10 ART6	11 BD	12 DRT	60	60	68 ACPO	68 ACPO	70 DfT	70 DfT		85
Mon	335	3	265	4	52	2	0	0	5	3	0	1	0	2	0.6	0	0.0	0	0.0	42.2	49.8
Tue	357	6	275	9	46	8	2	1	2	2	6	0	0	1	0.3	0	0.0	0	0.0	41.2	49.2
Wed	322	7	253	5	39	5	3	2	3	5	0	0	0	2	0.6	1	0.3	0	0.0	41.8	50.5
Thu	411	11	321	5	57	11	2	1	3	0	0	0	0	5	1.2	1	0.2	1	0.2	42	48.8
Fri	322	2	257	5	45	7	2	0	2	1	1	0	0	8	2.5	0	0.0	0	0.0	42.5	49.9
| Sat	263	8	225	0	22	7	0	0	1	0	0	0	0	8	3.0	2	0.8	1	0.4	42.1	50.2
| Sun	255	9	210	1	28	2	3	0	1	1	0	0	0	3	1.2	1	0.4	0	0.0	41.6	49.8
5 Day Ave.	**349**	**6**	**274**	**6**	**48**	**7**	**2**	**1**	**3**	**2**	**1**	**0**	**0**	**4**	**1.1**	**0**	**0.0**	**0**	**0.0**	**41.9**	**49.6**
7 Day Ave.	**324**	**7**	**258**	**4**	**41**	**6**	**2**	**1**	**2**	**2**	**1**	**0**	**0**	**4**	**1.3**	**1**	**0.2**	**0**	**0.1**	**41.9**	**49.8**
--	**2265**	**46**	**1806**	**29**	**289**	**42**	**12**	**4**	**17**	**12**	**7**	**1**	**0**	**29**	**1.3**	**5**	**0.2**	**2**	**0.1**	**41.9**	**49.8**

Summary Graphs

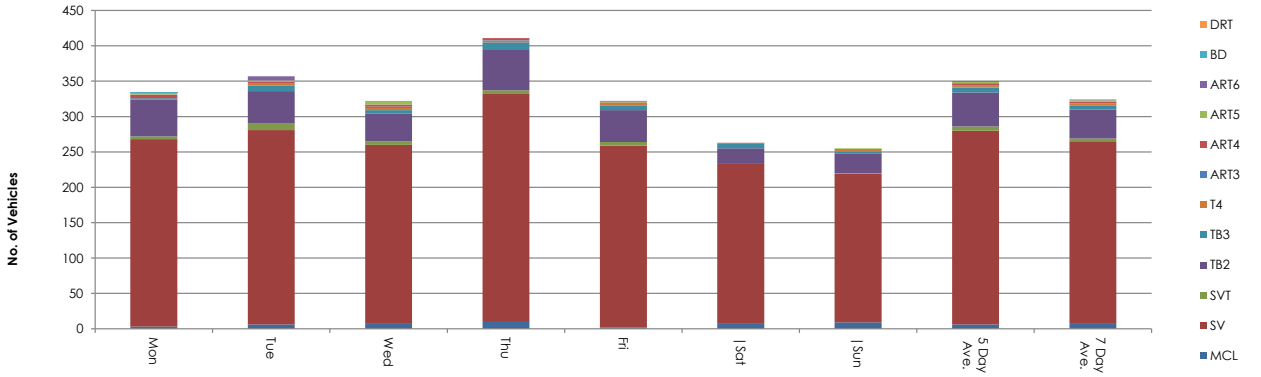

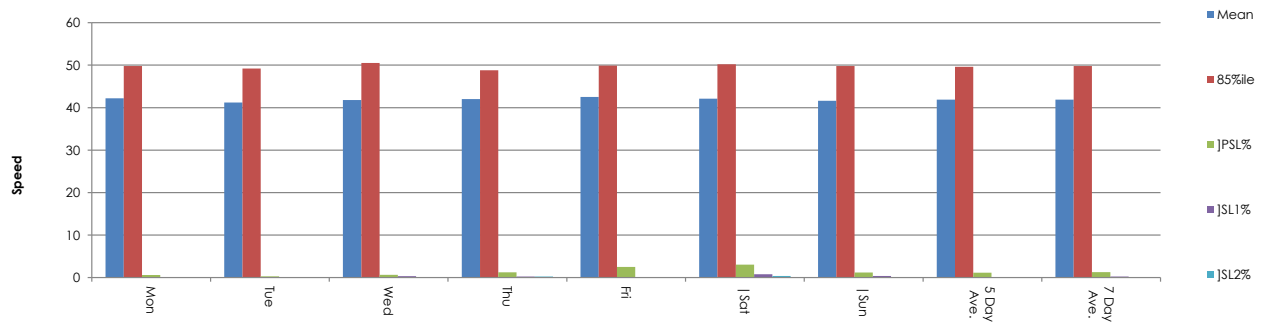

NDC for SYSTRA

Site 29
Location UNAMED ROAD - attached to TREE
Direction Two Way
14 March 2025 Friday

16557 / NEWARK - ON - TRENT
MARCH 2025
AUTOMATIC TRAFFIC COUNT

Time	Total	Speed Bins (mph)																												
		0 - 5	5 - 10	10 - 15	15 - 20	20 - 25	25 - 30	30 - 35	35 - 40	40 - 45	45 - 50	50 - 55	55 - 60	60 - 65	65 - 70	70 - 75	75 - 80	80 - 85	85 - 90	90 - 95	95 - 100	100 - 105	105 - 110	110 - 115	115 - 120	120 - 125	125 - 130	130 - 135	135 - 140
0000	0	0	0	0	0	0	0	0	0	0	0	0	0	0	0	0	0	0	0	0	0	0	0	0	0	0	0	0	0	0
0015	0	0	0	0	0	0	0	0	0	0	0	0	0	0	0	0	0	0	0	0	0	0	0	0	0	0	0	0	0	0
0030	0	0	0	0	0	0	0	0	0	0	0	0	0	0	0	0	0	0	0	0	0	0	0	0	0	0	0	0	0	0
0045	0	0	0	0	0	0	0	0	0	0	0	0	0	0	0	0	0	0	0	0	0	0	0	0	0	0	0	0	0	0
0100	0	0	0	0	0	0	0	0	0	0	0	0	0	0	0	0	0	0	0	0	0	0	0	0	0	0	0	0	0	0
0115	0	0	0	0	0	0	0	0	0	0	0	0	0	0	0	0	0	0	0	0	0	0	0	0	0	0	0	0	0	0
0130	0	0	0	0	0	0	0	0	0	0	0	0	0	0	0	0	0	0	0	0	0	0	0	0	0	0	0	0	0	0
0145	0	0	0	0	0	0	0	0	0	0	0	0	0	0	0	0	0	0	0	0	0	0	0	0	0	0	0	0	0	0
0200	0	0	0	0	0	0	0	0	0	0	0	0	0	0	0	0	0	0	0	0	0	0	0	0	0	0	0	0	0	0
0215	0	0	0	0	0	0	0	0	0	0	0	0	0	0	0	0	0	0	0	0	0	0	0	0	0	0	0	0	0	0
0230	0	0	0	0	0	0	0	0	0	0	0	0	0	0	0	0	0	0	0	0	0	0	0	0	0	0	0	0	0	0
0245	0	0	0	0	0	0	0	0	0	0	0	0	0	0	0	0	0	0	0	0	0	0	0	0	0	0	0	0	0	0
0300	0	0	0	0	0	0	0	0	0	0	0	0	0	0	0	0	0	0	0	0	0	0	0	0	0	0	0	0	0	0
0315	1	0	0	0	0	0	0	0	0	0	1	0	0	0	0	0	0	0	0	0	0	0	0	0	0	0	0	0	0	0
0330	0	0	0	0	0	0	0	0	0	0	0	0	0	0	0	0	0	0	0	0	0	0	0	0	0	0	0	0	0	0
0345	0	0	0	0	0	0	0	0	0	0	0	0	0	0	0	0	0	0	0	0	0	0	0	0	0	0	0	0	0	0
0400	0	0	0	0	0	0	0	0	0	0	0	0	0	0	0	0	0	0	0	0	0	0	0	0	0	0	0	0	0	0
0415	0	0	0	0	0	0	0	0	0	0	0	0	0	0	0	0	0	0	0	0	0	0	0	0	0	0	0	0	0	0
0430	0	0	0	0	0	0	0	0	0	0	0	0	0	0	0	0	0	0	0	0	0	0	0	0	0	0	0	0	0	0
0445	0	0	0	0	0	0	0	0	0	0	0	0	0	0	0	0	0	0	0	0	0	0	0	0	0	0	0	0	0	0
0500	0	0	0	0	0	0	0	0	0	0	0	0	0	0	0	0	0	0	0	0	0	0	0	0	0	0	0	0	0	0
0515	0	0	0	0	0	0	0	0	0	0	0	0	0	0	0	0	0	0	0	0	0	0	0	0	0	0	0	0	0	0
0530	0	0	0	0	0	0	0	0	0	0	0	0	0	0	0	0	0	0	0	0	0	0	0	0	0	0	0	0	0	0
0545	1	0	0	0	0	0	0	0	1	0	0	0	0	0	0	0	0	0	0	0	0	0	0	0	0	0	0	0	0	0
0600	2	0	0	0	0	0	1	0	0	1	0	0	0	0	0	0	0	0	0	0	0	0	0	0	0	0	0	0	0	0
0615	1	0	0	0	0	0	0	1	0	0	0	0	0	0	0	0	0	0	0	0	0	0	0	0	0	0	0	0	0	0
0630	2	0	0	0	0	0	0	0	2	0	0	0	0	0	0	0	0	0	0	0	0	0	0	0	0	0	0	0	0	0
0645	3	0	0	0	0	0	1	0	0	1	0	1	0	0	0	0	0	0	0	0	0	0	0	0	0	0	0	0	0	0
0700	2	0	0	0	0	0	0	0	1	0	0	1	0	0	0	0	0	0	0	0	0	0	0	0	0	0	0	0	0	0
0715	2	0	0	0	0	0	0	0	2	0	0	0	0	0	0	0	0	0	0	0	0	0	0	0	0	0	0	0	0	0
0730	4	0	0	0	0	0	0	0	1	1	1	1	0	0	0	0	0	0	0	0	0	0	0	0	0	0	0	0	0	0
0745	4	0	0	0	0	0	0	0	1	2	1	0	0	0	0	0	0	0	0	0	0	0	0	0	0	0	0	0	0	0
0800	**10**	**0**	**0**	**0**	**0**	**0**	**0**	**1**	**1**	**2**	**1**	**3**	**2**	**0**	**0**	**0**	**0**	**0**	**0**	**0**	**0**	**0**	**0**	**0**	**0**	**0**	**0**	**0**	**0**	**0**
0815	7	0	0	0	0	0	1	0	2	3	0	1	0	0	0	0	0	0	0	0	0	0	0	0	0	0	0	0	0	0
0830	7	0	0	0	0	0	1	0	2	3	0	1	0	0	0	0	0	0	0	0	0	0	0	0	0	0	0	0	0	0
0845	7	0	0	0	0	0	0	1	3	0	2	1	0	0	0	0	0	0	0	0	0	0	0	0	0	0	0	0	0	0
0900	5	0	0	0	0	0	0	0	0	1	2	1	1	0	0	0	0	0	0	0	0	0	0	0	0	0	0	0	0	0
0915	6	0	0	0	0	0	0	2	2	1	1	0	0	0	0	0	0	0	0	0	0	0	0	0	0	0	0	0	0	0
0930	8	0	0	1	0	1	0	0	1	1	2	1	0	0	1	0	0	0	0	0	0	0	0	0	0	0	0	0	0	0
0945	4	0	0	0	0	0	0	0	0	2	2	0	0	0	0	0	0	0	0	0	0	0	0	0	0	0	0	0	0	0
1000	1	0	0	0	0	0	0	0	1	0	0	0	0	0	0	0	0	0	0	0	0	0	0	0	0	0	0	0	0	0
1015	5	0	0	0	0	0	0	0	2	2	1	0	0	0	0	0	0	0	0	0	0	0	0	0	0	0	0	0	0	0
1030	8	0	0	0	0	0	0	0	5	3	0	0	0	0	0	0	0	0	0	0	0	0	0	0	0	0	0	0	0	0
1045	9	0	0	0	1	0	0	1	3	1	2	0	1	0	0	0	0	0	0	0	0	0	0	0	0	0	0	0	0	0
1100	7	0	0	0	0	0	0	1	2	1	1	0	0	2	0	0	0	0	0	0	0	0	0	0	0	0	0	0	0	0
1115	6	0	0	0	0	0	0	0	2	1	3	0	0	0	0	0	0	0	0	0	0	0	0	0	0	0	0	0	0	0
1130	0	0	0	0	0	0	0	0	0	0	0	0	0	0	0	0	0	0	0	0	0	0	0	0	0	0	0	0	0	0
1145	5	0	0	0	0	0	1	0	1	0	2	1	0	0	0	0	0	0	0	0	0	0	0	0	0	0	0	0	0	0
1200	10	0	0	0	0	0	0	1	3	0	6	0	0	0	0	0	0	0	0	0	0	0	0	0	0	0	0	0	0	0
1215	7	0	0	0	0	0	0	1	1	2	2	0	1	0	0	0	0	0	0	0	0	0	0	0	0	0	0	0	0	0
1230	9	0	0	0	0	0	1	2	1	2	1	2	0	0	0	0	0	0	0	0	0	0	0	0	0	0	0	0	0	0
1245	9	0	0	0	0	0	0	0	1	2	4	2	0	0	0	0	0	0	0	0	0	0	0	0	0	0	0	0	0	0
1300	5	0	0	0	0	0	1	0	3	0	0	1	0	0	0	0	0	0	0	0	0	0	0	0	0	0	0	0	0	0
1315	3	0	0	0	0	0	0	0	0	1	2	0	0	0	0	0	0	0	0	0	0	0	0	0	0	0	0	0	0	0
1330	5	0	0	0	0	0	1	1	2	0	0	0	1	0	0	0	0	0	0	0	0	0	0	0	0	0	0	0	0	0
1345	**12**	**0**	**0**	**0**	**0**	**1**	**0**	**1**	**3**	**2**	**2**	**2**	**0**	**1**	**0**	**0**	**0**	**0**	**0**	**0**	**0**	**0**	**0**	**0**	**0**	**0**	**0**	**0**	**0**	**0**
1400	6	0	0	0	0	0	1	0	1	2	2	0	0	0	0	0	0	0	0	0	0	0	0	0	0	0	0	0	0	0
1415	8	0	0	0	0	0	0	0	1	5	2	0	0	0	0	0	0	0	0	0	0	0	0	0	0	0	0	0	0	0
1430	8	0	0	0	0	0	0	0	0	1	6	1	0	0	0	0	0	0	0	0	0	0	0	0	0	0	0	0	0	0
1445	**12**	**0**	**0**	**1**	**3**	**0**	**1**	**0**	**3**	**0**	**3**	**1**	**0**	**0**	**0**	**0**	**0**	**0**	**0**	**0**	**0**	**0**	**0**	**0**	**0**	**0**	**0**	**0**	**0**	**0**
1500	1	0	0	0	0	0	0	0	0	0	1	0	0	0	0	0	0	0	0	0	0	0	0	0	0	0	0	0	0	0
1515	4	0	0	0	0	0	0	1	0	2	0	0	0	1	0	0	0	0	0	0	0	0	0	0	0	0	0	0	0	0
1530	7	0	0	0	0	0	0	0	3	1	0	3	0	0	0	0	0	0	0	0	0	0	0	0	0	0	0	0	0	0
1545	9	0	0	0	0	0	0	0	1	7	1	0	0	0	0	0	0	0	0	0	0	0	0	0	0	0	0	0	0	0
1600	6	0	0	0	0	0	0	0	2	1	3	0	0	0	0	0	0	0	0	0	0	0	0	0	0	0	0	0	0	0
1615	6	0	0	0	0	0	0	1	0	4	0	0	0	1	0	0	0	0	0	0	0	0	0	0	0	0	0	0	0	0
1630	1	0	0	0	0	0	0	0	0	1	0	0	0	0	0	0	0	0	0	0	0	0	0	0	0	0	0	0	0	0
1645	8	0	0	0	0	0	0	3	0	3	2	0	0	0	0	0	0	0	0	0	0	0	0	0	0	0	0	0	0	0
1700	5	0	0	0	0	0	1	0	0	2	1	0	1	0	0	0	0	0	0	0	0	0	0	0	0	0	0	0	0	0
1715	7	0	0	0	0	1	0	0	1	3	1	0	0	1	0	0	0	0	0	0	0	0	0	0	0	0	0	0	0	0
1730	4	0	0	0	0	0	0	0	1	2	0	0	0	1	0	0	0	0	0	0	0	0	0	0	0	0	0	0	0	0
1745	4	0	0	0	0	0	1	1	0	0	1	0	1	0	0	0	0	0	0	0	0	0	0	0	0	0	0	0	0	0
1800	5	0	0	0	0	0	0	2	0	0	3	0	0	0	0	0	0	0	0	0	0	0	0	0	0	0	0	0	0	0
1815	2	0	0	0	0	0	0	0	0	1	0	0	1	0	0	0	0	0	0	0	0	0	0	0	0	0	0	0	0	0
1830	2	0	0	0	0	0	1	0	0	0	1	0	0	0	0	0	0	0	0	0	0	0	0	0	0	0	0	0	0	0
1845	6	0	0	0	0	0	0	2	1	2	1	0	0	0	0	0	0	0	0	0	0	0	0	0	0	0	0	0	0	0
1900	5	0	0	0	0	0	0	2	1	2	0	0	0	0	0	0	0	0	0	0	0	0	0	0	0	0	0	0	0	0
1915	4	0	0	0	0	1	0	0	1	1	1	0	0	0	0	0	0	0	0	0	0	0	0	0	0	0	0	0	0	0
1930	2	0	0	0	0	0	0	0	0	2	0	0	0	0	0	0	0	0	0	0	0	0	0	0	0	0	0	0	0	0
1945	3	0	0	0	0	0	0	0	1	0	1	1	0	0	0	0	0	0	0	0	0	0	0	0	0	0	0	0	0	0
2000	4	0	0	0	0	0	0	1	1	1	1	0	0	0	0	0	0	0	0	0	0	0	0	0	0	0	0	0	0	0
2015	0	0	0	0	0	0	0	0	0	0	0	0	0	0	0	0	0	0	0	0	0	0	0	0	0	0	0	0	0	0
2030	5	0	0	0	0	0	0	1	2	0	1	1	0	0	0	0	0	0	0	0	0	0	0	0	0	0	0	0	0	0
2045	3	0	0	0	0	0	0	0	0	1	1	1	0	0	0	0	0	0	0	0	0	0	0	0	0	0	0	0	0	0
2100	0	0	0	0	0	0	0	0	0	0	0	0	0	0	0	0	0	0	0	0	0	0	0	0	0	0	0	0	0	0
2115	3	0	0	0	0	0	0	0	0	1	2	0	0	0	0	0	0	0	0	0	0	0	0	0	0	0	0	0	0	0
2130	0	0	0	0	0	0	0	0	0	0	0	0	0	0	0	0	0	0	0	0	0	0	0	0	0	0	0	0	0	0
2145	1	0	0	0	0	0	0	0	1	0	0	0	0	0	0	0	0	0	0	0	0	0	0	0	0	0	0	0	0	0
2200	0	0	0	0	0	0	0	0	0	0	0	0	0	0	0	0	0	0	0	0	0	0	0	0	0	0	0	0	0	0
2215	1	0	0	0	0	0	0	1	0	0	0	0	0	0	0	0	0	0	0	0	0	0	0	0	0	0	0	0	0	0
2230	2	0	0	0	0	0	1	0	1	0	0	0	0	0	0	0	0	0	0	0	0	0	0	0	0	0	0	0	0	0
2245	0	0	0	0	0	0	0	0	0	0	0	0	0	0	0	0	0	0	0	0	0	0	0	0	0	0	0	0	0	0
2300	0	0	0	0	0	0	0	0	0	0	0	0	0	0	0	0	0	0	0	0	0	0	0	0	0	0	0	0	0	0
2315	0	0	0	0	0	0	0	0	0	0	0	0	0	0	0	0	0	0	0	0	0	0	0	0	0	0	0	0	0	0
2330	1	0	0	0	0	0	0	0	1	0	0	0	0	0	0	0	0	0	0	0	0	0	0	0	0	0	0	0	0	0
2345	0	0	0	0	0	0	0	0	0	0	0	0	0	0	0	0	0	0	0	0	0	0	0	0	0	0	0	0	0	0
07-19	**278**	**0**	**0**	**2**	**4**	**3**	**11**	**22**	**55**	**72**	**67**	**23**	**11**	**7**	**1**	**0**	**0**	**0**	**0**	**0**	**0**	**0**	**0**	**0**	**0**	**0**	**0**	**0**	**0**	**0**
06-22	**316**	**0**	**0**	**2**	**4**	**4**	**11**	**28**	**63**	**82**	**76**	**26**	**12**	**7**	**1**	**0**	**0**	**0**	**0**	**0**	**0**	**0**	**0**	**0**	**0**	**0**	**0**	**0**	**0**	**0**
06-00	**320**	**0**	**0**	**2**	**4**	**4**	**12**	**29**	**65**	**82**	**76**	**26**	**12**	**7**	**1**	**0**	**0**	**0**	**0**	**0**	**0**	**0**	**0**	**0**	**0**	**0**	**0**	**0**	**0**	**0**
00-00	**322**	**0**	**0**	**2**	**4**	**4**	**12**	**29**	**65**	**83**	**76**	**27**	**12**	**7**	**1**	**0**	**0**	**0**	**0**	**0**	**0**	**0**	**0**	**0**	**0**	**0**	**0**	**0**	**0**	**0**

Site 29
Location UNAMED ROAD - attached to TREE
Direction Two Way

15 March 2025 **Saturday**

16557 / NEWARK - ON - TRENT
MARCH 2025
AUTOMATIC TRAFFIC COUNT

Time	Total	Speed Bins (mph)																												
		0 - 5	5 - 10	10 - 15	15 - 20	20 - 25	25 - 30	30 - 35	35 - 40	40 - 45	45 - 50	50 - 55	55 - 60	60 - 65	65 - 70	70 - 75	75 - 80	80 - 85	85 - 90	90 - 95	95 - 100	100 - 105	105 - 110	110 - 115	115 - 120	120 - 125	125 - 130	130 - 135	135 - 140
0000	0	0	0	0	0	0	0	0	0	0	0	0	0	0	0	0	0	0	0	0	0	0	0	0	0	0	0	0	0	0
0015	0	0	0	0	0	0	0	0	0	0	0	0	0	0	0	0	0	0	0	0	0	0	0	0	0	0	0	0	0	0
0030	0	0	0	0	0	0	0	0	0	0	0	0	0	0	0	0	0	0	0	0	0	0	0	0	0	0	0	0	0	0
0045	0	0	0	0	0	0	0	0	0	0	0	0	0	0	0	0	0	0	0	0	0	0	0	0	0	0	0	0	0	0
0100	1	0	0	0	0	0	0	0	0	0	0	1	0	0	0	0	0	0	0	0	0	0	0	0	0	0	0	0	0	0
0115	0	0	0	0	0	0	0	0	0	0	0	0	0	0	0	0	0	0	0	0	0	0	0	0	0	0	0	0	0	0
0130	0	0	0	0	0	0	0	0	0	0	0	0	0	0	0	0	0	0	0	0	0	0	0	0	0	0	0	0	0	0
0145	0	0	0	0	0	0	0	0	0	0	0	0	0	0	0	0	0	0	0	0	0	0	0	0	0	0	0	0	0	0
0200	1	0	0	0	0	0	0	1	0	0	0	0	0	0	0	0	0	0	0	0	0	0	0	0	0	0	0	0	0	0
0215	0	0	0	0	0	0	0	0	0	0	0	0	0	0	0	0	0	0	0	0	0	0	0	0	0	0	0	0	0	0
0230	0	0	0	0	0	0	0	0	0	0	0	0	0	0	0	0	0	0	0	0	0	0	0	0	0	0	0	0	0	0
0245	0	0	0	0	0	0	0	0	0	0	0	0	0	0	0	0	0	0	0	0	0	0	0	0	0	0	0	0	0	0
0300	0	0	0	0	0	0	0	0	0	0	0	0	0	0	0	0	0	0	0	0	0	0	0	0	0	0	0	0	0	0
0315	0	0	0	0	0	0	0	0	0	0	0	0	0	0	0	0	0	0	0	0	0	0	0	0	0	0	0	0	0	0
0330	0	0	0	0	0	0	0	0	0	0	0	0	0	0	0	0	0	0	0	0	0	0	0	0	0	0	0	0	0	0
0345	0	0	0	0	0	0	0	0	0	0	0	0	0	0	0	0	0	0	0	0	0	0	0	0	0	0	0	0	0	0
0400	0	0	0	0	0	0	0	0	0	0	0	0	0	0	0	0	0	0	0	0	0	0	0	0	0	0	0	0	0	0
0415	0	0	0	0	0	0	0	0	0	0	0	0	0	0	0	0	0	0	0	0	0	0	0	0	0	0	0	0	0	0
0430	0	0	0	0	0	0	0	0	0	0	0	0	0	0	0	0	0	0	0	0	0	0	0	0	0	0	0	0	0	0
0445	0	0	0	0	0	0	0	0	0	0	0	0	0	0	0	0	0	0	0	0	0	0	0	0	0	0	0	0	0	0
0500	0	0	0	0	0	0	0	0	0	0	0	0	0	0	0	0	0	0	0	0	0	0	0	0	0	0	0	0	0	0
0515	0	0	0	0	0	0	0	0	0	0	0	0	0	0	0	0	0	0	0	0	0	0	0	0	0	0	0	0	0	0
0530	0	0	0	0	0	0	0	0	0	0	0	0	0	0	0	0	0	0	0	0	0	0	0	0	0	0	0	0	0	0
0545	0	0	0	0	0	0	0	0	0	0	0	0	0	0	0	0	0	0	0	0	0	0	0	0	0	0	0	0	0	0
0600	1	0	0	0	0	0	0	0	0	1	0	0	0	0	0	0	0	0	0	0	0	0	0	0	0	0	0	0	0	0
0615	0	0	0	0	0	0	0	0	0	0	0	0	0	0	0	0	0	0	0	0	0	0	0	0	0	0	0	0	0	0
0630	1	0	0	0	0	0	0	0	1	0	0	0	0	0	0	0	0	0	0	0	0	0	0	0	0	0	0	0	0	0
0645	0	0	0	0	0	0	0	0	0	0	0	0	0	0	0	0	0	0	0	0	0	0	0	0	0	0	0	0	0	0
0700	0	0	0	0	0	0	0	0	0	0	0	0	0	0	0	0	0	0	0	0	0	0	0	0	0	0	0	0	0	0
0715	1	0	0	0	0	0	0	0	0	0	0	1	0	0	0	0	0	0	0	0	0	0	0	0	0	0	0	0	0	0
0730	0	0	0	0	0	0	0	0	0	0	0	0	0	0	0	0	0	0	0	0	0	0	0	0	0	0	0	0	0	0
0745	3	0	0	0	0	0	1	1	0	0	1	0	0	0	0	0	0	0	0	0	0	0	0	0	0	0	0	0	0	0
0800	6	0	0	0	0	0	0	0	2	2	1	0	1	0	0	0	0	0	0	0	0	0	0	0	0	0	0	0	0	0
0815	1	0	0	0	0	0	0	0	0	0	0	0	1	0	0	0	0	0	0	0	0	0	0	0	0	0	0	0	0	0
0830	3	0	0	0	0	0	0	0	1	1	1	0	0	0	0	0	0	0	0	0	0	0	0	0	0	0	0	0	0	0
0845	5	0	0	0	0	0	0	0	1	0	1	3	0	0	0	0	0	0	0	0	0	0	0	0	0	0	0	0	0	0
0900	6	0	0	0	0	0	0	0	1	2	3	0	0	0	0	0	0	0	0	0	0	0	0	0	0	0	0	0	0	0
0915	4	0	0	0	0	0	0	0	2	2	0	0	0	0	0	0	0	0	0	0	0	0	0	0	0	0	0	0	0	0
0930	9	0	0	0	0	0	0	0	1	3	2	2	1	0	0	0	0	0	0	0	0	0	0	0	0	0	0	0	0	0
0945	3	0	0	0	0	0	0	1	0	0	2	0	0	0	0	0	0	0	0	0	0	0	0	0	0	0	0	0	0	0
1000	4	0	0	0	0	0	0	0	2	1	1	0	0	0	0	0	0	0	0	0	0	0	0	0	0	0	0	0	0	0
1015	6	0	0	0	0	1	0	0	2	0	0	3	0	0	0	0	0	0	0	0	0	0	0	0	0	0	0	0	0	0
1030	5	0	0	0	0	0	1	0	2	2	0	0	0	0	0	0	0	0	0	0	0	0	0	0	0	0	0	0	0	0
1045	**12**	**0**	**0**	**0**	**1**	**0**	**0**	**5**	**0**	**0**	**5**	**0**	**1**	**0**	**0**	**0**	**0**	**0**	**0**	**0**	**0**	**0**	**0**	**0**	**0**	**0**	**0**	**0**	**0**	**0**
1100	3	0	0	0	0	0	0	1	0	1	1	0	0	0	0	0	0	0	0	0	0	0	0	0	0	0	0	0	0	0
1115	5	0	0	1	0	0	0	0	0	1	2	1	0	0	0	0	0	0	0	0	0	0	0	0	0	0	0	0	0	0
1130	11	0	0	0	0	0	0	0	1	2	8	0	0	0	0	0	0	0	0	0	0	0	0	0	0	0	0	0	0	0
1145	4	0	0	0	0	0	0	1	1	1	0	0	1	0	0	0	0	0	0	0	0	0	0	0	0	0	0	0	0	0
1200	2	0	0	0	0	0	0	0	1	1	0	0	0	0	0	0	0	0	0	0	0	0	0	0	0	0	0	0	0	0
1215	6	0	2	0	0	0	0	0	0	2	1	1	0	0	0	0	0	0	0	0	0	0	0	0	0	0	0	0	0	0
1230	9	0	0	0	1	0	0	4	1	0	2	0	0	0	1	0	0	0	0	0	0	0	0	0	0	0	0	0	0	0
1245	7	0	0	0	0	0	2	2	0	1	2	0	0	0	0	0	0	0	0	0	0	0	0	0	0	0	0	0	0	0
1300	7	0	0	2	0	0	0	1	1	1	1	0	0	1	0	0	0	0	0	0	0	0	0	0	0	0	0	0	0	0
1315	3	0	0	0	0	0	0	0	1	1	1	0	0	0	0	0	0	0	0	0	0	0	0	0	0	0	0	0	0	0
1330	4	0	0	0	0	0	0	0	2	0	1	0	0	1	0	0	0	0	0	0	0	0	0	0	0	0	0	0	0	0
1345	6	0	0	0	0	0	0	1	0	3	0	1	1	0	0	0	0	0	0	0	0	0	0	0	0	0	0	0	0	0
1400	3	0	0	0	0	0	0	0	0	1	2	0	0	0	0	0	0	0	0	0	0	0	0	0	0	0	0	0	0	0
1415	8	0	0	0	1	0	0	0	4	0	2	1	0	0	0	0	0	0	0	0	0	0	0	0	0	0	0	0	0	0
1430	0	0	0	0	0	0	0	0	0	0	0	0	0	0	0	0	0	0	0	0	0	0	0	0	0	0	0	0	0	0
1445	5	0	0	0	0	0	0	1	2	1	1	0	0	0	0	0	0	0	0	0	0	0	0	0	0	0	0	0	0	0
1500	4	0	0	0	0	0	0	1	1	0	1	0	0	0	1	0	0	0	0	0	0	0	0	0	0	0	0	0	0	0
1515	5	0	0	0	1	0	0	0	1	1	0	2	0	0	0	0	0	0	0	0	0	0	0	0	0	0	0	0	0	0
1530	2	0	0	0	0	0	0	0	1	1	0	0	0	0	0	0	0	0	0	0	0	0	0	0	0	0	0	0	0	0
1545	0	0	0	0	0	0	0	0	0	0	0	0	0	0	0	0	0	0	0	0	0	0	0	0	0	0	0	0	0	0
1600	3	0	0	0	0	0	0	0	2	0	0	1	0	0	0	0	0	0	0	0	0	0	0	0	0	0	0	0	0	0
1615	10	0	0	0	0	0	1	0	4	3	2	0	0	0	0	0	0	0	0	0	0	0	0	0	0	0	0	0	0	0
1630	2	0	0	0	0	0	0	0	1	0	1	0	0	0	0	0	0	0	0	0	0	0	0	0	0	0	0	0	0	0
1645	**14**	**0**	**0**	**0**	**0**	**0**	**0**	**2**	**1**	**3**	**4**	**3**	**1**	**0**	**0**	**0**	**0**	**0**	**0**	**0**	**0**	**0**	**0**	**0**	**0**	**0**	**0**	**0**	**0**	**0**
1700	3	0	0	0	0	0	0	0	1	1	0	1	0	0	0	0	0	0	0	0	0	0	0	0	0	0	0	0	0	0
1715	5	0	0	0	0	0	0	0	0	0	3	2	0	0	0	0	0	0	0	0	0	0	0	0	0	0	0	0	0	0
1730	2	0	0	0	0	0	0	0	1	0	1	0	0	0	0	0	0	0	0	0	0	0	0	0	0	0	0	0	0	0
1745	4	0	0	0	0	0	0	0	1	0	2	1	0	0	0	0	0	0	0	0	0	0	0	0	0	0	0	0	0	0
1800	1	0	0	0	0	0	0	0	0	1	0	0	0	0	0	0	0	0	0	0	0	0	0	0	0	0	0	0	0	0
1815	3	0	0	0	0	0	0	0	0	1	1	1	0	0	0	0	0	0	0	0	0	0	0	0	0	0	0	0	0	0
1830	3	0	0	0	0	0	0	1	1	1	0	0	0	0	0	0	0	0	0	0	0	0	0	0	0	0	0	0	0	0
1845	8	0	0	0	0	0	0	0	2	5	1	0	0	0	0	0	0	0	0	0	0	0	0	0	0	0	0	0	0	0
1900	3	0	0	0	0	0	0	0	1	0	1	1	0	0	0	0	0	0	0	0	0	0	0	0	0	0	0	0	0	0
1915	3	0	0	0	0	0	0	2	0	0	0	1	0	0	0	0	0	0	0	0	0	0	0	0	0	0	0	0	0	0
1930	3	0	0	0	0	0	0	0	2	0	0	0	0	0	1	0	0	0	0	0	0	0	0	0	0	0	0	0	0	0
1945	3	0	0	0	0	0	0	0	1	0	1	1	0	0	0	0	0	0	0	0	0	0	0	0	0	0	0	0	0	0
2000	2	0	0	0	0	0	0	1	1	0	0	0	0	0	0	0	0	0	0	0	0	0	0	0	0	0	0	0	0	0
2015	5	0	0	0	0	1	0	1	1	0	2	0	0	0	0	0	0	0	0	0	0	0	0	0	0	0	0	0	0	0
2030	0	0	0	0	0	0	0	0	0	0	0	0	0	0	0	0	0	0	0	0	0	0	0	0	0	0	0	0	0	0
2045	1	0	0	0	0	0	0	1	0	0	0	0	0	0	0	0	0	0	0	0	0	0	0	0	0	0	0	0	0	0
2100	3	0	0	0	0	0	0	0	3	0	0	0	0	0	0	0	0	0	0	0	0	0	0	0	0	0	0	0	0	0
2115	0	0	0	0	0	0	0	0	0	0	0	0	0	0	0	0	0	0	0	0	0	0	0	0	0	0	0	0	0	0
2130	1	0	0	0	0	0	0	1	0	0	0	0	0	0	0	0	0	0	0	0	0	0	0	0	0	0	0	0	0	0
2145	3	0	0	0	0	2	1	0	0	0	0	0	0	0	0	0	0	0	0	0	0	0	0	0	0	0	0	0	0	0
2200	1	0	0	0	0	0	0	0	1	0	0	0	0	0	0	0	0	0	0	0	0	0	0	0	0	0	0	0	0	0
2215	2	0	0	0	0	0	0	0	0	0	1	0	0	1	0	0	0	0	0	0	0	0	0	0	0	0	0	0	0	0
2230	3	0	0	0	0	0	0	1	0	0	0	0	1	1	0	0	0	0	0	0	0	0	0	0	0	0	0	0	0	0
2245	1	0	0	0	0	0	0	0	1	0	0	0	0	0	0	0	0	0	0	0	0	0	0	0	0	0	0	0	0	0
2300	1	0	0	0	0	0	0	0	0	0	1	0	0	0	0	0	0	0	0	0	0	0	0	0	0	0	0	0	0	0
2315	3	0	0	0	0	0	0	0	1	1	0	0	0	0	1	0	0	0	0	0	0	0	0	0	0	0	0	0	0	0
2330	1	0	0	0	0	0	0	1	0	0	0	0	0	0	0	0	0	0	0	0	0	0	0	0	0	0	0	0	0	0
2345	0	0	0	0	0	0	0	0	0	0	0	0	0	0	0	0	0	0	0	0	0	0	0	0	0	0	0	0	0	0
07-19	**220**	**0**	**2**	**3**	**4**	**1**	**5**	**22**	**45**	**46**	**57**	**24**	**7**	**2**	**2**	**0**	**0**	**0**	**0**	**0**	**0**	**0**	**0**	**0**	**0**	**0**	**0**	**0**	**0**	**0**
06-22	**249**	**0**	**2**	**3**	**4**	**2**	**7**	**29**	**55**	**47**	**61**	**27**	**7**	**2**	**3**	**0**	**0**	**0**	**0**	**0**	**0**	**0**	**0**	**0**	**0**	**0**	**0**	**0**	**0**	**0**
06-00	**261**	**0**	**2**	**3**	**4**	**2**	**7**	**31**	**58**	**48**	**63**	**27**	**8**	**4**	**3**	**1**	**0**	**0**	**0**	**0**	**0**	**0**	**0**	**0**	**0**	**0**	**0**	**0**	**0**	**0**
00-00	**263**	**0**	**2**	**3**	**4**	**2**	**7**	**32**	**58**	**48**	**63**	**28**	**8**	**4**	**3**	**1**	**0**	**0**	**0**	**0**	**0**	**0**	**0**	**0**	**0**	**0**	**0**	**0**	**0**	**0**

Site 29
Location UNAMED ROAD - attached to TREE
Direction Two Way

16 March 2025 **Sunday**

16557 / NEWARK - ON - TRENT
MARCH 2025
AUTOMATIC TRAFFIC COUNT

Time	Total	Speed Bins (mph)																												
		0 - 5	5 - 10	10 - 15	15 - 20	20 - 25	25 - 30	30 - 35	35 - 40	40 - 45	45 - 50	50 - 55	55 - 60	60 - 65	65 - 70	70 - 75	75 - 80	80 - 85	85 - 90	90 - 95	95 - 100	100 - 105	105 - 110	110 - 115	115 - 120	120 - 125	125 - 130	130 - 135	135 - 140
0000	0	0	0	0	0	0	0	0	0	0	0	0	0	0	0	0	0	0	0	0	0	0	0	0	0	0	0	0	0	0
0015	0	0	0	0	0	0	0	0	0	0	0	0	0	0	0	0	0	0	0	0	0	0	0	0	0	0	0	0	0	0
0030	1	0	0	0	0	0	0	0	1	0	0	0	0	0	0	0	0	0	0	0	0	0	0	0	0	0	0	0	0	0
0045	0	0	0	0	0	0	0	0	0	0	0	0	0	0	0	0	0	0	0	0	0	0	0	0	0	0	0	0	0	0
0100	2	0	0	0	0	0	0	0	1	1	0	0	0	0	0	0	0	0	0	0	0	0	0	0	0	0	0	0	0	0
0115	2	0	0	0	0	0	0	1	1	0	0	0	0	0	0	0	0	0	0	0	0	0	0	0	0	0	0	0	0	0
0130	0	0	0	0	0	0	0	0	0	0	0	0	0	0	0	0	0	0	0	0	0	0	0	0	0	0	0	0	0	0
0145	0	0	0	0	0	0	0	0	0	0	0	0	0	0	0	0	0	0	0	0	0	0	0	0	0	0	0	0	0	0
0200	0	0	0	0	0	0	0	0	0	0	0	0	0	0	0	0	0	0	0	0	0	0	0	0	0	0	0	0	0	0
0215	0	0	0	0	0	0	0	0	0	0	0	0	0	0	0	0	0	0	0	0	0	0	0	0	0	0	0	0	0	0
0230	0	0	0	0	0	0	0	0	0	0	0	0	0	0	0	0	0	0	0	0	0	0	0	0	0	0	0	0	0	0
0245	0	0	0	0	0	0	0	0	0	0	0	0	0	0	0	0	0	0	0	0	0	0	0	0	0	0	0	0	0	0
0300	0	0	0	0	0	0	0	0	0	0	0	0	0	0	0	0	0	0	0	0	0	0	0	0	0	0	0	0	0	0
0315	1	0	0	0	0	0	0	0	0	1	0	0	0	0	0	0	0	0	0	0	0	0	0	0	0	0	0	0	0	0
0330	0	0	0	0	0	0	0	0	0	0	0	0	0	0	0	0	0	0	0	0	0	0	0	0	0	0	0	0	0	0
0345	0	0	0	0	0	0	0	0	0	0	0	0	0	0	0	0	0	0	0	0	0	0	0	0	0	0	0	0	0	0
0400	1	0	0	0	0	0	0	0	1	0	0	0	0	0	0	0	0	0	0	0	0	0	0	0	0	0	0	0	0	0
0415	0	0	0	0	0	0	0	0	0	0	0	0	0	0	0	0	0	0	0	0	0	0	0	0	0	0	0	0	0	0
0430	0	0	0	0	0	0	0	0	0	0	0	0	0	0	0	0	0	0	0	0	0	0	0	0	0	0	0	0	0	0
0445	0	0	0	0	0	0	0	0	0	0	0	0	0	0	0	0	0	0	0	0	0	0	0	0	0	0	0	0	0	0
0500	0	0	0	0	0	0	0	0	0	0	0	0	0	0	0	0	0	0	0	0	0	0	0	0	0	0	0	0	0	0
0515	0	0	0	0	0	0	0	0	0	0	0	0	0	0	0	0	0	0	0	0	0	0	0	0	0	0	0	0	0	0
0530	0	0	0	0	0	0	0	0	0	0	0	0	0	0	0	0	0	0	0	0	0	0	0	0	0	0	0	0	0	0
0545	0	0	0	0	0	0	0	0	0	0	0	0	0	0	0	0	0	0	0	0	0	0	0	0	0	0	0	0	0	0
0600	0	0	0	0	0	0	0	0	0	0	0	0	0	0	0	0	0	0	0	0	0	0	0	0	0	0	0	0	0	0
0615	0	0	0	0	0	0	0	0	0	0	0	0	0	0	0	0	0	0	0	0	0	0	0	0	0	0	0	0	0	0
0630	1	0	0	0	0	0	0	0	1	0	0	0	0	0	0	0	0	0	0	0	0	0	0	0	0	0	0	0	0	0
0645	0	0	0	0	0	0	0	0	0	0	0	0	0	0	0	0	0	0	0	0	0	0	0	0	0	0	0	0	0	0
0700	1	0	0	0	0	0	0	1	0	0	0	0	0	0	0	0	0	0	0	0	0	0	0	0	0	0	0	0	0	0
0715	0	0	0	0	0	0	0	0	0	0	0	0	0	0	0	0	0	0	0	0	0	0	0	0	0	0	0	0	0	0
0730	0	0	0	0	0	0	0	0	0	0	0	0	0	0	0	0	0	0	0	0	0	0	0	0	0	0	0	0	0	0
0745	1	0	0	0	0	0	0	1	0	0	0	0	0	0	0	0	0	0	0	0	0	0	0	0	0	0	0	0	0	0
0800	3	0	0	0	0	0	0	0	0	2	1	0	0	0	0	0	0	0	0	0	0	0	0	0	0	0	0	0	0	0
0815	1	0	0	0	0	0	0	0	0	1	0	0	0	0	0	0	0	0	0	0	0	0	0	0	0	0	0	0	0	0
0830	1	0	0	0	0	0	0	0	0	1	0	0	0	0	0	0	0	0	0	0	0	0	0	0	0	0	0	0	0	0
0845	4	0	0	0	0	0	0	0	1	3	0	0	0	0	0	0	0	0	0	0	0	0	0	0	0	0	0	0	0	0
0900	1	0	0	0	0	0	0	0	0	1	0	0	0	0	0	0	0	0	0	0	0	0	0	0	0	0	0	0	0	0
0915	2	0	0	0	0	0	0	0	0	2	0	0	0	0	0	0	0	0	0	0	0	0	0	0	0	0	0	0	0	0
0930	5	0	0	1	0	0	0	0	1	2	1	0	0	0	0	0	0	0	0	0	0	0	0	0	0	0	0	0	0	0
0945	6	0	0	0	0	0	0	0	3	1	2	0	0	0	0	0	0	0	0	0	0	0	0	0	0	0	0	0	0	0
1000	5	0	0	0	0	0	0	0	1	0	1	0	2	1	0	0	0	0	0	0	0	0	0	0	0	0	0	0	0	0
1015	8	0	0	0	0	1	1	2	2	1	0	1	0	0	0	0	0	0	0	0	0	0	0	0	0	0	0	0	0	0
1030	6	0	0	1	1	0	0	0	1	0	2	1	0	0	0	0	0	0	0	0	0	0	0	0	0	0	0	0	0	0
1045	8	0	0	0	0	0	0	0	4	1	2	1	0	0	0	0	0	0	0	0	0	0	0	0	0	0	0	0	0	0
1100	5	0	0	1	0	0	1	1	0	2	0	0	0	0	0	0	0	0	0	0	0	0	0	0	0	0	0	0	0	0
1115	**9**	**0**	**0**	**0**	**0**	**0**	**0**	**0**	**3**	**4**	**1**	**0**	**0**	**1**	**0**	**0**	**0**	**0**	**0**	**0**	**0**	**0**	**0**	**0**	**0**	**0**	**0**	**0**	**0**	**0**
1130	6	0	0	0	0	1	0	1	1	1	1	1	0	0	0	0	0	0	0	0	0	0	0	0	0	0	0	0	0	0
1145	5	0	0	1	0	0	0	1	2	1	0	0	0	0	0	0	0	0	0	0	0	0	0	0	0	0	0	0	0	0
1200	**13**	**0**	**0**	**1**	**0**	**1**	**0**	**2**	**1**	**2**	**1**	**2**	**3**	**0**	**0**	**0**	**0**	**0**	**0**	**0**	**0**	**0**	**0**	**0**	**0**	**0**	**0**	**0**	**0**	**0**
1215	10	0	0	0	1	0	1	0	4	2	0	2	0	0	0	0	0	0	0	0	0	0	0	0	0	0	0	0	0	0
1230	8	0	0	0	0	0	0	0	0	3	5	0	0	0	0	0	0	0	0	0	0	0	0	0	0	0	0	0	0	0
1245	6	0	0	0	0	0	0	1	4	1	0	0	0	0	0	0	0	0	0	0	0	0	0	0	0	0	0	0	0	0
1300	8	0	0	0	0	0	0	1	2	2	3	0	0	0	0	0	0	0	0	0	0	0	0	0	0	0	0	0	0	0
1315	7	0	0	0	0	0	0	0	3	3	1	0	0	0	0	0	0	0	0	0	0	0	0	0	0	0	0	0	0	0
1330	4	0	0	0	0	0	0	0	1	0	3	0	0	0	0	0	0	0	0	0	0	0	0	0	0	0	0	0	0	0
1345	9	0	0	0	1	0	1	1	0	3	3	0	0	0	0	0	0	0	0	0	0	0	0	0	0	0	0	0	0	0
1400	6	0	0	0	0	0	0	0	2	2	2	0	0	0	0	0	0	0	0	0	0	0	0	0	0	0	0	0	0	0
1415	7	0	0	0	0	0	0	0	3	1	3	0	0	0	0	0	0	0	0	0	0	0	0	0	0	0	0	0	0	0
1430	6	0	0	0	0	0	0	0	3	1	1	1	0	0	0	0	0	0	0	0	0	0	0	0	0	0	0	0	0	0
1445	4	0	0	0	0	0	0	1	2	1	0	0	0	0	0	0	0	0	0	0	0	0	0	0	0	0	0	0	0	0
1500	7	0	0	0	0	0	1	1	3	0	1	1	0	0	0	0	0	0	0	0	0	0	0	0	0	0	0	0	0	0
1515	10	0	0	0	0	0	0	0	3	0	2	3	2	0	0	0	0	0	0	0	0	0	0	0	0	0	0	0	0	0
1530	4	0	0	1	0	0	0	0	1	1	1	0	0	0	0	0	0	0	0	0	0	0	0	0	0	0	0	0	0	0
1545	5	0	0	0	0	0	0	0	2	1	1	1	0	0	0	0	0	0	0	0	0	0	0	0	0	0	0	0	0	0
1600	6	0	0	0	0	0	1	0	1	3	0	1	0	0	0	0	0	0	0	0	0	0	0	0	0	0	0	0	0	0
1615	4	0	0	0	0	0	0	0	1	3	0	0	0	0	0	0	0	0	0	0	0	0	0	0	0	0	0	0	0	0
1630	3	0	0	0	0	0	0	0	1	1	0	1	0	0	0	0	0	0	0	0	0	0	0	0	0	0	0	0	0	0
1645	3	0	0	0	0	0	0	1	1	0	1	0	0	0	0	0	0	0	0	0	0	0	0	0	0	0	0	0	0	0
1700	0	0	0	0	0	0	0	0	0	0	0	0	0	0	0	0	0	0	0	0	0	0	0	0	0	0	0	0	0	0
1715	4	0	0	0	0	0	0	0	1	1	1	1	0	0	0	0	0	0	0	0	0	0	0	0	0	0	0	0	0	0
1730	4	0	0	0	0	0	0	1	0	1	1	0	0	0	1	0	0	0	0	0	0	0	0	0	0	0	0	0	0	0
1745	4	0	0	0	0	0	0	1	0	1	2	0	0	0	0	0	0	0	0	0	0	0	0	0	0	0	0	0	0	0
1800	6	0	0	0	0	0	0	0	3	2	1	0	0	0	0	0	0	0	0	0	0	0	0	0	0	0	0	0	0	0
1815	4	0	0	0	0	0	0	0	1	1	2	0	0	0	0	0	0	0	0	0	0	0	0	0	0	0	0	0	0	0
1830	3	0	0	0	0	0	0	0	1	0	1	1	0	0	0	0	0	0	0	0	0	0	0	0	0	0	0	0	0	0
1845	1	0	0	0	0	0	0	0	0	0	0	0	1	0	0	0	0	0	0	0	0	0	0	0	0	0	0	0	0	0
1900	0	0	0	0	0	0	0	0	0	0	0	0	0	0	0	0	0	0	0	0	0	0	0	0	0	0	0	0	0	0
1915	2	0	0	0	0	0	0	0	1	0	0	1	0	0	0	0	0	0	0	0	0	0	0	0	0	0	0	0	0	0
1930	1	0	0	0	0	0	0	0	0	0	0	1	0	0	0	0	0	0	0	0	0	0	0	0	0	0	0	0	0	0
1945	2	0	0	0	0	0	0	0	1	0	0	0	1	0	0	0	0	0	0	0	0	0	0	0	0	0	0	0	0	0
2000	3	0	0	0	0	0	0	0	1	0	0	2	0	0	0	0	0	0	0	0	0	0	0	0	0	0	0	0	0	0
2015	1	0	0	0	0	0	0	0	0	1	0	0	0	0	0	0	0	0	0	0	0	0	0	0	0	0	0	0	0	0
2030	0	0	0	0	0	0	0	0	0	0	0	0	0	0	0	0	0	0	0	0	0	0	0	0	0	0	0	0	0	0
2045	0	0	0	0	0	0	0	0	0	0	0	0	0	0	0	0	0	0	0	0	0	0	0	0	0	0	0	0	0	0
2100	1	0	0	0	0	0	0	0	0	0	0	1	0	0	0	0	0	0	0	0	0	0	0	0	0	0	0	0	0	0
2115	3	0	0	0	0	0	0	0	1	0	1	1	0	0	0	0	0	0	0	0	0	0	0	0	0	0	0	0	0	0
2130	0	0	0	0	0	0	0	0	0	0	0	0	0	0	0	0	0	0	0	0	0	0	0	0	0	0	0	0	0	0
2145	0	0	0	0	0	0	0	0	0	0	0	0	0	0	0	0	0	0	0	0	0	0	0	0	0	0	0	0	0	0
2200	0	0	0	0	0	0	0	0	0	0	0	0	0	0	0	0	0	0	0	0	0	0	0	0	0	0	0	0	0	0
2215	0	0	0	0	0	0	0	0	0	0	0	0	0	0	0	0	0	0	0	0	0	0	0	0	0	0	0	0	0	0
2230	0	0	0	0	0	0	0	0	0	0	0	0	0	0	0	0	0	0	0	0	0	0	0	0	0	0	0	0	0	0
2245	1	0	0	0	0	0	0	0	1	0	0	0	0	0	0	0	0	0	0	0	0	0	0	0	0	0	0	0	0	0
2300	0	0	0	0	0	0	0	0	0	0	0	0	0	0	0	0	0	0	0	0	0	0	0	0	0	0	0	0	0	0
2315	0	0	0	0	0	0	0	0	0	0	0	0	0	0	0	0	0	0	0	0	0	0	0	0	0	0	0	0	0	0
2330	0	0	0	0	0	0	0	0	0	0	0	0	0	0	0	0	0	0	0	0	0	0	0	0	0	0	0	0	0	0
2345	0	0	0	0	0	0	0	0	0	0	0	0	0	0	0	0	0	0	0	0	0	0	0	0	0	0	0	0	0	0
07-19	**233**	**0**	**0**	**6**	**3**	**3**	**6**	**17**	**63**	**57**	**49**	**18**	**8**	**2**	**1**	**0**	**0**	**0**	**0**	**0**	**0**	**0**	**0**	**0**	**0**	**0**	**0**	**0**	**0**	**0**
06-22	**247**	**0**	**0**	**6**	**3**	**3**	**6**	**17**	**68**	**58**	**50**	**24**	**9**	**2**	**1**	**0**	**0**	**0**	**0**	**0**	**0**	**0**	**0**	**0**	**0**	**0**	**0**	**0**	**0**	**0**
06-00	**248**	**0**	**0**	**6**	**3**	**3**	**6**	**17**	**69**	**58**	**50**	**24**	**9**	**2**	**1**	**0**	**0**	**0**	**0**	**0**	**0**	**0**	**0**	**0**	**0**	**0**	**0**	**0**	**0**	**0**
00-00	**255**	**0**	**0**	**6**	**3**	**3**	**6**	**18**	**73**	**60**	**50**	**24**	**9**	**2**	**1**	**0**	**0**	**0**	**0**	**0**	**0**	**0**	**0**	**0**	**0**	**0**	**0**	**0**	**0**	**0**

Site 29
Location UNAMED ROAD - attached to TREE
Direction Two Way
17 March 2025 Monday

16557 / NEWARK - ON - TRENT
MARCH 2025
AUTOMATIC TRAFFIC COUNT

Time	Total	Speed Bins (mph)																												
		0 - 5	5 - 10	10 - 15	15 - 20	20 - 25	25 - 30	30 - 35	35 - 40	40 - 45	45 - 50	50 - 55	55 - 60	60 - 65	65 - 70	70 - 75	75 - 80	80 - 85	85 - 90	90 - 95	95 - 100	100 - 105	105 - 110	110 - 115	115 - 120	120 - 125	125 - 130	130 - 135	135 - 140
0000	0	0	0	0	0	0	0	0	0	0	0	0	0	0	0	0	0	0	0	0	0	0	0	0	0	0	0	0	0	0
0015	0	0	0	0	0	0	0	0	0	0	0	0	0	0	0	0	0	0	0	0	0	0	0	0	0	0	0	0	0	0
0030	0	0	0	0	0	0	0	0	0	0	0	0	0	0	0	0	0	0	0	0	0	0	0	0	0	0	0	0	0	0
0045	0	0	0	0	0	0	0	0	0	0	0	0	0	0	0	0	0	0	0	0	0	0	0	0	0	0	0	0	0	0
0100	0	0	0	0	0	0	0	0	0	0	0	0	0	0	0	0	0	0	0	0	0	0	0	0	0	0	0	0	0	0
0115	0	0	0	0	0	0	0	0	0	0	0	0	0	0	0	0	0	0	0	0	0	0	0	0	0	0	0	0	0	0
0130	0	0	0	0	0	0	0	0	0	0	0	0	0	0	0	0	0	0	0	0	0	0	0	0	0	0	0	0	0	0
0145	0	0	0	0	0	0	0	0	0	0	0	0	0	0	0	0	0	0	0	0	0	0	0	0	0	0	0	0	0	0
0200	0	0	0	0	0	0	0	0	0	0	0	0	0	0	0	0	0	0	0	0	0	0	0	0	0	0	0	0	0	0
0215	0	0	0	0	0	0	0	0	0	0	0	0	0	0	0	0	0	0	0	0	0	0	0	0	0	0	0	0	0	0
0230	0	0	0	0	0	0	0	0	0	0	0	0	0	0	0	0	0	0	0	0	0	0	0	0	0	0	0	0	0	0
0245	0	0	0	0	0	0	0	0	0	0	0	0	0	0	0	0	0	0	0	0	0	0	0	0	0	0	0	0	0	0
0300	0	0	0	0	0	0	0	0	0	0	0	0	0	0	0	0	0	0	0	0	0	0	0	0	0	0	0	0	0	0
0315	0	0	0	0	0	0	0	0	0	0	0	0	0	0	0	0	0	0	0	0	0	0	0	0	0	0	0	0	0	0
0330	0	0	0	0	0	0	0	0	0	0	0	0	0	0	0	0	0	0	0	0	0	0	0	0	0	0	0	0	0	0
0345	0	0	0	0	0	0	0	0	0	0	0	0	0	0	0	0	0	0	0	0	0	0	0	0	0	0	0	0	0	0
0400	0	0	0	0	0	0	0	0	0	0	0	0	0	0	0	0	0	0	0	0	0	0	0	0	0	0	0	0	0	0
0415	0	0	0	0	0	0	0	0	0	0	0	0	0	0	0	0	0	0	0	0	0	0	0	0	0	0	0	0	0	0
0430	0	0	0	0	0	0	0	0	0	0	0	0	0	0	0	0	0	0	0	0	0	0	0	0	0	0	0	0	0	0
0445	1	0	0	0	0	0	0	0	0	0	1	0	0	0	0	0	0	0	0	0	0	0	0	0	0	0	0	0	0	0
0500	0	0	0	0	0	0	0	0	0	0	0	0	0	0	0	0	0	0	0	0	0	0	0	0	0	0	0	0	0	0
0515	0	0	0	0	0	0	0	0	0	0	0	0	0	0	0	0	0	0	0	0	0	0	0	0	0	0	0	0	0	0
0530	0	0	0	0	0	0	0	0	0	0	0	0	0	0	0	0	0	0	0	0	0	0	0	0	0	0	0	0	0	0
0545	0	0	0	0	0	0	0	0	0	0	0	0	0	0	0	0	0	0	0	0	0	0	0	0	0	0	0	0	0	0
0600	2	0	0	0	0	0	0	0	1	1	0	0	0	0	0	0	0	0	0	0	0	0	0	0	0	0	0	0	0	0
0615	2	0	0	0	0	0	0	0	1	0	0	0	1	0	0	0	0	0	0	0	0	0	0	0	0	0	0	0	0	0
0630	4	0	0	0	0	0	0	0	1	1	1	1	0	0	0	0	0	0	0	0	0	0	0	0	0	0	0	0	0	0
0645	1	0	0	0	0	0	0	0	0	1	0	0	0	0	0	0	0	0	0	0	0	0	0	0	0	0	0	0	0	0
0700	3	0	0	0	0	0	0	0	0	1	1	0	1	0	0	0	0	0	0	0	0	0	0	0	0	0	0	0	0	0
0715	3	0	0	0	0	0	0	0	0	2	1	0	0	0	0	0	0	0	0	0	0	0	0	0	0	0	0	0	0	0
0730	6	0	0	0	0	0	1	0	1	2	1	0	1	0	0	0	0	0	0	0	0	0	0	0	0	0	0	0	0	0
0745	8	0	0	0	0	0	0	0	2	2	2	1	1	0	0	0	0	0	0	0	0	0	0	0	0	0	0	0	0	0
0800	9	0	0	0	0	0	0	2	0	0	5	2	0	0	0	0	0	0	0	0	0	0	0	0	0	0	0	0	0	0
0815	**10**	**0**	**0**	**0**	**0**	**0**	**0**	**3**	**3**	**1**	**3**	**0**	**0**	**0**	**0**	**0**	**0**	**0**	**0**	**0**	**0**	**0**	**0**	**0**	**0**	**0**	**0**	**0**	**0**	**0**
0830	7	0	0	0	0	0	0	0	3	2	0	2	0	0	0	0	0	0	0	0	0	0	0	0	0	0	0	0	0	0
0845	8	0	0	0	0	0	0	0	4	1	2	1	0	0	0	0	0	0	0	0	0	0	0	0	0	0	0	0	0	0
0900	8	0	0	0	0	0	0	2	3	1	1	1	0	0	0	0	0	0	0	0	0	0	0	0	0	0	0	0	0	0
0915	4	0	0	0	0	0	0	0	0	1	2	1	0	0	0	0	0	0	0	0	0	0	0	0	0	0	0	0	0	0
0930	8	0	0	0	0	0	0	1	0	5	2	0	0	0	0	0	0	0	0	0	0	0	0	0	0	0	0	0	0	0
0945	4	0	0	0	0	0	0	0	2	2	0	0	0	0	0	0	0	0	0	0	0	0	0	0	0	0	0	0	0	0
1000	7	0	0	0	0	0	0	0	1	2	4	0	0	0	0	0	0	0	0	0	0	0	0	0	0	0	0	0	0	0
1015	1	0	0	0	0	0	0	1	0	0	0	0	0	0	0	0	0	0	0	0	0	0	0	0	0	0	0	0	0	0
1030	**10**	**0**	**0**	**0**	**0**	**0**	**0**	**2**	**1**	**3**	**1**	**3**	**0**	**0**	**0**	**0**	**0**	**0**	**0**	**0**	**0**	**0**	**0**	**0**	**0**	**0**	**0**	**0**	**0**	**0**
1045	4	0	0	0	0	0	0	0	1	2	1	0	0	0	0	0	0	0	0	0	0	0	0	0	0	0	0	0	0	0
1100	0	0	0	0	0	0	0	0	0	0	0	0	0	0	0	0	0	0	0	0	0	0	0	0	0	0	0	0	0	0
1115	4	0	0	0	1	0	1	0	2	0	0	0	0	0	0	0	0	0	0	0	0	0	0	0	0	0	0	0	0	0
1130	6	0	0	0	0	0	1	1	2	0	1	1	0	0	0	0	0	0	0	0	0	0	0	0	0	0	0	0	0	0
1145	5	0	0	0	0	0	0	1	1	3	0	0	0	0	0	0	0	0	0	0	0	0	0	0	0	0	0	0	0	0
1200	3	0	0	0	0	0	0	0	2	0	0	1	0	0	0	0	0	0	0	0	0	0	0	0	0	0	0	0	0	0
1215	11	0	0	0	0	0	0	2	1	8	0	0	0	0	0	0	0	0	0	0	0	0	0	0	0	0	0	0	0	0
1230	7	0	0	0	0	0	0	0	1	1	2	2	1	0	0	0	0	0	0	0	0	0	0	0	0	0	0	0	0	0
1245	5	0	0	0	0	0	0	2	1	0	1	1	0	0	0	0	0	0	0	0	0	0	0	0	0	0	0	0	0	0
1300	2	0	0	0	0	0	0	1	0	0	1	0	0	0	0	0	0	0	0	0	0	0	0	0	0	0	0	0	0	0
1315	11	0	0	0	0	0	1	2	2	3	3	0	0	0	0	0	0	0	0	0	0	0	0	0	0	0	0	0	0	0
1330	1	0	0	0	0	0	0	1	0	0	0	0	0	0	0	0	0	0	0	0	0	0	0	0	0	0	0	0	0	0
1345	8	0	0	0	0	1	0	1	3	3	0	0	0	0	0	0	0	0	0	0	0	0	0	0	0	0	0	0	0	0
1400	9	0	0	0	0	0	2	1	0	1	1	3	1	0	0	0	0	0	0	0	0	0	0	0	0	0	0	0	0	0
1415	3	0	0	0	0	0	0	0	0	3	0	0	0	0	0	0	0	0	0	0	0	0	0	0	0	0	0	0	0	0
1430	6	0	0	0	1	0	0	0	1	0	3	1	0	0	0	0	0	0	0	0	0	0	0	0	0	0	0	0	0	0
1445	4	0	0	0	0	0	0	0	1	2	0	1	0	0	0	0	0	0	0	0	0	0	0	0	0	0	0	0	0	0
1500	4	0	0	0	0	0	0	0	0	2	1	0	1	0	0	0	0	0	0	0	0	0	0	0	0	0	0	0	0	0
1515	6	0	0	0	0	0	1	1	1	0	2	0	1	0	0	0	0	0	0	0	0	0	0	0	0	0	0	0	0	0
1530	13	0	0	0	0	0	0	1	2	4	5	0	0	1	0	0	0	0	0	0	0	0	0	0	0	0	0	0	0	0
1545	8	0	0	0	0	0	0	1	2	3	1	0	1	0	0	0	0	0	0	0	0	0	0	0	0	0	0	0	0	0
1600	6	0	0	0	0	0	0	0	1	2	2	1	0	0	0	0	0	0	0	0	0	0	0	0	0	0	0	0	0	0
1615	6	0	0	0	0	0	0	0	0	3	1	1	1	0	0	0	0	0	0	0	0	0	0	0	0	0	0	0	0	0
1630	8	0	0	0	0	0	0	2	2	3	0	1	0	0	0	0	0	0	0	0	0	0	0	0	0	0	0	0	0	0
1645	7	0	0	0	0	1	0	0	2	2	2	0	0	0	0	0	0	0	0	0	0	0	0	0	0	0	0	0	0	0
1700	9	0	0	0	0	0	0	2	2	2	1	1	1	0	0	0	0	0	0	0	0	0	0	0	0	0	0	0	0	0
1715	11	0	0	0	0	0	0	0	1	7	0	1	1	1	0	0	0	0	0	0	0	0	0	0	0	0	0	0	0	0
1730	**14**	**0**	**0**	**1**	**0**	**2**	**1**	**1**	**3**	**2**	**4**	**0**	**0**	**0**	**0**	**0**	**0**	**0**	**0**	**0**	**0**	**0**	**0**	**0**	**0**	**0**	**0**	**0**	**0**	**0**
1745	3	0	0	0	0	0	0	0	0	0	2	0	1	0	0	0	0	0	0	0	0	0	0	0	0	0	0	0	0	0
1800	4	0	0	0	0	0	1	0	1	2	0	0	0	0	0	0	0	0	0	0	0	0	0	0	0	0	0	0	0	0
1815	5	0	0	0	0	0	0	0	1	2	0	1	1	0	0	0	0	0	0	0	0	0	0	0	0	0	0	0	0	0
1830	2	0	0	0	0	0	0	0	0	0	2	0	0	0	0	0	0	0	0	0	0	0	0	0	0	0	0	0	0	0
1845	10	0	0	0	0	0	0	1	1	4	4	0	0	0	0	0	0	0	0	0	0	0	0	0	0	0	0	0	0	0
1900	3	0	0	0	0	0	0	0	1	2	0	0	0	0	0	0	0	0	0	0	0	0	0	0	0	0	0	0	0	0
1915	5	0	0	0	0	0	0	0	1	3	0	1	0	0	0	0	0	0	0	0	0	0	0	0	0	0	0	0	0	0
1930	3	0	0	0	0	0	0	0	0	3	0	0	0	0	0	0	0	0	0	0	0	0	0	0	0	0	0	0	0	0
1945	1	0	0	0	0	0	0	0	0	0	1	0	0	0	0	0	0	0	0	0	0	0	0	0	0	0	0	0	0	0
2000	0	0	0	0	0	0	0	0	0	0	0	0	0	0	0	0	0	0	0	0	0	0	0	0	0	0	0	0	0	0
2015	0	0	0	0	0	0	0	0	0	0	0	0	0	0	0	0	0	0	0	0	0	0	0	0	0	0	0	0	0	0
2030	2	0	0	0	0	0	0	0	1	0	1	0	0	0	0	0	0	0	0	0	0	0	0	0	0	0	0	0	0	0
2045	3	0	0	0	0	0	0	0	1	2	0	0	0	0	0	0	0	0	0	0	0	0	0	0	0	0	0	0	0	0
2100	1	0	0	0	0	0	0	0	0	1	0	0	0	0	0	0	0	0	0	0	0	0	0	0	0	0	0	0	0	0
2115	3	0	0	0	0	1	1	0	1	0	0	0	0	0	0	0	0	0	0	0	0	0	0	0	0	0	0	0	0	0
2130	1	0	0	0	0	0	0	0	1	0	0	0	0	0	0	0	0	0	0	0	0	0	0	0	0	0	0	0	0	0
2145	2	0	0	0	0	0	0	0	1	1	0	0	0	0	0	0	0	0	0	0	0	0	0	0	0	0	0	0	0	0
2200	0	0	0	0	0	0	0	0	0	0	0	0	0	0	0	0	0	0	0	0	0	0	0	0	0	0	0	0	0	0
2215	0	0	0	0	0	0	0	0	0	0	0	0	0	0	0	0	0	0	0	0	0	0	0	0	0	0	0	0	0	0
2230	0	0	0	0	0	0	0	0	0	0	0	0	0	0	0	0	0	0	0	0	0	0	0	0	0	0	0	0	0	0
2245	0	0	0	0	0	0	0	0	0	0	0	0	0	0	0	0	0	0	0	0	0	0	0	0	0	0	0	0	0	0
2300	0	0	0	0	0	0	0	0	0	0	0	0	0	0	0	0	0	0	0	0	0	0	0	0	0	0	0	0	0	0
2315	0	0	0	0	0	0	0	0	0	0	0	0	0	0	0	0	0	0	0	0	0	0	0	0	0	0	0	0	0	0
2330	0	0	0	0	0	0	0	0	0	0	0	0	0	0	0	0	0	0	0	0	0	0	0	0	0	0	0	0	0	0
2345	0	0	0	0	0	0	0	0	0	0	0	0	0	0	0	0	0	0	0	0	0	0	0	0	0	0	0	0	0	0
07-19	**301**	**0**	**0**	**1**	**2**	**4**	**9**	**32**	**57**	**89**	**65**	**27**	**13**	**2**	**0**	**0**	**0**	**0**	**0**	**0**	**0**	**0**	**0**	**0**	**0**	**0**	**0**	**0**	**0**	**0**
06-22	**334**	**0**	**0**	**1**	**2**	**4**	**10**	**33**	**66**	**104**	**69**	**29**	**14**	**2**	**0**	**0**	**0**	**0**	**0**	**0**	**0**	**0**	**0**	**0**	**0**	**0**	**0**	**0**	**0**	**0**
06-00	**334**	**0**	**0**	**1**	**2**	**4**	**10**	**33**	**66**	**104**	**69**	**29**	**14**	**2**	**0**	**0**	**0**	**0**	**0**	**0**	**0**	**0**	**0**	**0**	**0**	**0**	**0**	**0**	**0**	**0**
00-00	**335**	**0**	**0**	**1**	**2**	**4**	**10**	**33**	**66**	**104**	**69**	**30**	**14**	**2**	**0**	**0**	**0**	**0**	**0**	**0**	**0**	**0**	**0**	**0**	**0**	**0**	**0**	**0**	**0**	**0**

Site 29
Location UNAMED ROAD - attached to TREE
Direction Two Way
18 March 2025 Tuesday

16557 / NEWARK - ON - TRENT
MARCH 2025
AUTOMATIC TRAFFIC COUNT

Time	Total	Speed Bins (mph)																												
		0 - 5	5 - 10	10 - 15	15 - 20	20 - 25	25 - 30	30 - 35	35 - 40	40 - 45	45 - 50	50 - 55	55 - 60	60 - 65	65 - 70	70 - 75	75 - 80	80 - 85	85 - 90	90 - 95	95 - 100	100 - 105	105 - 110	110 - 115	115 - 120	120 - 125	125 - 130	130 - 135	135 - 140
0000	0	0	0	0	0	0	0	0	0	0	0	0	0	0	0	0	0	0	0	0	0	0	0	0	0	0	0	0	0	0
0015	0	0	0	0	0	0	0	0	0	0	0	0	0	0	0	0	0	0	0	0	0	0	0	0	0	0	0	0	0	0
0030	0	0	0	0	0	0	0	0	0	0	0	0	0	0	0	0	0	0	0	0	0	0	0	0	0	0	0	0	0	0
0045	0	0	0	0	0	0	0	0	0	0	0	0	0	0	0	0	0	0	0	0	0	0	0	0	0	0	0	0	0	0
0100	0	0	0	0	0	0	0	0	0	0	0	0	0	0	0	0	0	0	0	0	0	0	0	0	0	0	0	0	0	0
0115	0	0	0	0	0	0	0	0	0	0	0	0	0	0	0	0	0	0	0	0	0	0	0	0	0	0	0	0	0	0
0130	0	0	0	0	0	0	0	0	0	0	0	0	0	0	0	0	0	0	0	0	0	0	0	0	0	0	0	0	0	0
0145	0	0	0	0	0	0	0	0	0	0	0	0	0	0	0	0	0	0	0	0	0	0	0	0	0	0	0	0	0	0
0200	1	0	0	0	0	0	1	0	0	0	0	0	0	0	0	0	0	0	0	0	0	0	0	0	0	0	0	0	0	0
0215	0	0	0	0	0	0	0	0	0	0	0	0	0	0	0	0	0	0	0	0	0	0	0	0	0	0	0	0	0	0
0230	0	0	0	0	0	0	0	0	0	0	0	0	0	0	0	0	0	0	0	0	0	0	0	0	0	0	0	0	0	0
0245	0	0	0	0	0	0	0	0	0	0	0	0	0	0	0	0	0	0	0	0	0	0	0	0	0	0	0	0	0	0
0300	0	0	0	0	0	0	0	0	0	0	0	0	0	0	0	0	0	0	0	0	0	0	0	0	0	0	0	0	0	0
0315	1	0	0	0	0	0	0	0	0	1	0	0	0	0	0	0	0	0	0	0	0	0	0	0	0	0	0	0	0	0
0330	0	0	0	0	0	0	0	0	0	0	0	0	0	0	0	0	0	0	0	0	0	0	0	0	0	0	0	0	0	0
0345	0	0	0	0	0	0	0	0	0	0	0	0	0	0	0	0	0	0	0	0	0	0	0	0	0	0	0	0	0	0
0400	0	0	0	0	0	0	0	0	0	0	0	0	0	0	0	0	0	0	0	0	0	0	0	0	0	0	0	0	0	0
0415	0	0	0	0	0	0	0	0	0	0	0	0	0	0	0	0	0	0	0	0	0	0	0	0	0	0	0	0	0	0
0430	0	0	0	0	0	0	0	0	0	0	0	0	0	0	0	0	0	0	0	0	0	0	0	0	0	0	0	0	0	0
0445	0	0	0	0	0	0	0	0	0	0	0	0	0	0	0	0	0	0	0	0	0	0	0	0	0	0	0	0	0	0
0500	0	0	0	0	0	0	0	0	0	0	0	0	0	0	0	0	0	0	0	0	0	0	0	0	0	0	0	0	0	0
0515	0	0	0	0	0	0	0	0	0	0	0	0	0	0	0	0	0	0	0	0	0	0	0	0	0	0	0	0	0	0
0530	0	0	0	0	0	0	0	0	0	0	0	0	0	0	0	0	0	0	0	0	0	0	0	0	0	0	0	0	0	0
0545	0	0	0	0	0	0	0	0	0	0	0	0	0	0	0	0	0	0	0	0	0	0	0	0	0	0	0	0	0	0
0600	3	0	0	0	0	0	0	1	0	0	1	1	0	0	0	0	0	0	0	0	0	0	0	0	0	0	0	0	0	0
0615	2	0	0	0	0	0	0	0	0	1	0	1	0	0	0	0	0	0	0	0	0	0	0	0	0	0	0	0	0	0
0630	1	0	0	0	0	0	0	0	0	0	1	0	0	0	0	0	0	0	0	0	0	0	0	0	0	0	0	0	0	0
0645	1	0	0	0	0	0	0	0	0	1	0	0	0	0	0	0	0	0	0	0	0	0	0	0	0	0	0	0	0	0
0700	3	0	0	0	0	0	0	0	0	0	3	0	0	0	0	0	0	0	0	0	0	0	0	0	0	0	0	0	0	0
0715	5	0	1	0	0	0	0	0	0	2	0	2	0	0	0	0	0	0	0	0	0	0	0	0	0	0	0	0	0	0
0730	**12**	**0**	**0**	**0**	**0**	**0**	**0**	**0**	**8**	**1**	**2**	**1**	**0**	**0**	**0**	**0**	**0**	**0**	**0**	**0**	**0**	**0**	**0**	**0**	**0**	**0**	**0**	**0**	**0**	**0**
0745	7	0	0	0	0	0	1	2	0	0	1	1	2	0	0	0	0	0	0	0	0	0	0	0	0	0	0	0	0	0
0800	9	0	0	0	0	0	0	2	3	1	0	2	1	0	0	0	0	0	0	0	0	0	0	0	0	0	0	0	0	0
0815	10	0	0	0	0	0	0	0	5	0	2	2	1	0	0	0	0	0	0	0	0	0	0	0	0	0	0	0	0	0
0830	11	0	0	0	0	0	1	1	1	4	3	0	1	0	0	0	0	0	0	0	0	0	0	0	0	0	0	0	0	0
0845	9	0	0	0	0	0	0	0	1	4	2	2	0	0	0	0	0	0	0	0	0	0	0	0	0	0	0	0	0	0
0900	3	0	0	0	0	0	1	0	0	1	0	1	0	0	0	0	0	0	0	0	0	0	0	0	0	0	0	0	0	0
0915	5	0	0	0	0	0	1	2	1	0	0	1	0	0	0	0	0	0	0	0	0	0	0	0	0	0	0	0	0	0
0930	7	0	0	0	0	0	1	1	1	2	1	1	0	0	0	0	0	0	0	0	0	0	0	0	0	0	0	0	0	0
0945	2	0	0	0	0	0	0	0	1	1	0	0	0	0	0	0	0	0	0	0	0	0	0	0	0	0	0	0	0	0
1000	7	0	0	2	0	1	0	0	2	1	1	0	0	0	0	0	0	0	0	0	0	0	0	0	0	0	0	0	0	0
1015	7	0	0	0	0	3	0	0	1	0	2	0	1	0	0	0	0	0	0	0	0	0	0	0	0	0	0	0	0	0
1030	6	0	0	0	0	0	0	0	2	2	0	2	0	0	0	0	0	0	0	0	0	0	0	0	0	0	0	0	0	0
1045	7	0	0	0	0	1	0	0	1	4	1	0	0	0	0	0	0	0	0	0	0	0	0	0	0	0	0	0	0	0
1100	5	0	0	0	0	0	2	0	0	0	2	1	0	0	0	0	0	0	0	0	0	0	0	0	0	0	0	0	0	0
1115	3	0	0	0	0	0	0	1	1	0	0	1	0	0	0	0	0	0	0	0	0	0	0	0	0	0	0	0	0	0
1130	4	0	0	0	0	0	0	0	1	1	1	1	0	0	0	0	0	0	0	0	0	0	0	0	0	0	0	0	0	0
1145	7	0	0	0	0	0	0	2	2	1	1	0	1	0	0	0	0	0	0	0	0	0	0	0	0	0	0	0	0	0
1200	9	0	0	0	0	0	1	2	3	1	1	1	0	0	0	0	0	0	0	0	0	0	0	0	0	0	0	0	0	0
1215	5	0	0	0	0	0	0	0	4	0	1	0	0	0	0	0	0	0	0	0	0	0	0	0	0	0	0	0	0	0
1230	3	0	0	0	0	0	1	0	0	1	0	1	0	0	0	0	0	0	0	0	0	0	0	0	0	0	0	0	0	0
1245	7	0	0	0	0	0	0	0	0	4	0	2	1	0	0	0	0	0	0	0	0	0	0	0	0	0	0	0	0	0
1300	5	0	0	0	0	0	1	0	1	1	2	0	0	0	0	0	0	0	0	0	0	0	0	0	0	0	0	0	0	0
1315	11	0	0	0	0	1	1	6	0	1	2	0	0	0	0	0	0	0	0	0	0	0	0	0	0	0	0	0	0	0
1330	6	0	0	0	0	0	1	1	0	2	1	1	0	0	0	0	0	0	0	0	0	0	0	0	0	0	0	0	0	0
1345	2	0	0	0	0	0	0	0	1	1	0	0	0	0	0	0	0	0	0	0	0	0	0	0	0	0	0	0	0	0
1400	7	0	0	0	0	0	0	0	2	1	3	1	0	0	0	0	0	0	0	0	0	0	0	0	0	0	0	0	0	0
1415	6	0	0	0	1	1	0	1	0	2	1	0	0	0	0	0	0	0	0	0	0	0	0	0	0	0	0	0	0	0
1430	3	0	0	0	0	0	0	1	1	1	0	0	0	0	0	0	0	0	0	0	0	0	0	0	0	0	0	0	0	0
1445	5	0	0	0	0	0	0	2	0	3	0	0	0	0	0	0	0	0	0	0	0	0	0	0	0	0	0	0	0	0
1500	6	0	0	0	0	0	0	0	5	1	0	0	0	0	0	0	0	0	0	0	0	0	0	0	0	0	0	0	0	0
1515	6	0	0	0	0	0	2	0	0	1	2	1	0	0	0	0	0	0	0	0	0	0	0	0	0	0	0	0	0	0
1530	6	0	0	1	0	0	0	0	2	3	0	0	0	0	0	0	0	0	0	0	0	0	0	0	0	0	0	0	0	0
1545	11	0	0	0	0	0	1	0	5	2	2	1	0	0	0	0	0	0	0	0	0	0	0	0	0	0	0	0	0	0
1600	4	0	0	0	0	0	0	0	2	0	2	0	0	0	0	0	0	0	0	0	0	0	0	0	0	0	0	0	0	0
1615	5	0	0	0	0	0	0	0	2	0	1	2	0	0	0	0	0	0	0	0	0	0	0	0	0	0	0	0	0	0
1630	10	0	0	0	0	1	0	0	2	7	0	0	0	0	0	0	0	0	0	0	0	0	0	0	0	0	0	0	0	0
1645	11	0	0	0	0	0	0	3	3	4	1	0	0	0	0	0	0	0	0	0	0	0	0	0	0	0	0	0	0	0
1700	9	0	0	0	0	1	0	0	3	1	2	1	1	0	0	0	0	0	0	0	0	0	0	0	0	0	0	0	0	0
1715	10	0	0	0	0	0	0	0	2	3	5	0	0	0	0	0	0	0	0	0	0	0	0	0	0	0	0	0	0	0
1730	5	0	0	0	0	0	0	0	0	2	2	1	0	0	0	0	0	0	0	0	0	0	0	0	0	0	0	0	0	0
1745	7	0	0	0	0	1	0	1	1	2	1	1	0	0	0	0	0	0	0	0	0	0	0	0	0	0	0	0	0	0
1800	**14**	**0**	**0**	**0**	**0**	**0**	**0**	**3**	**2**	**4**	**3**	**1**	**1**	**0**	**0**	**0**	**0**	**0**	**0**	**0**	**0**	**0**	**0**	**0**	**0**	**0**	**0**	**0**	**0**	**0**
1815	6	0	0	0	0	0	0	1	1	1	1	1	0	1	0	0	0	0	0	0	0	0	0	0	0	0	0	0	0	0
1830	2	0	0	0	0	0	0	1	0	1	0	0	0	0	0	0	0	0	0	0	0	0	0	0	0	0	0	0	0	0
1845	9	0	0	0	0	1	0	1	3	2	1	1	0	0	0	0	0	0	0	0	0	0	0	0	0	0	0	0	0	0
1900	3	0	0	0	0	0	0	0	0	0	3	0	0	0	0	0	0	0	0	0	0	0	0	0	0	0	0	0	0	0
1915	2	0	0	0	0	0	0	0	0	1	1	0	0	0	0	0	0	0	0	0	0	0	0	0	0	0	0	0	0	0
1930	5	0	0	0	0	0	1	0	3	1	0	0	0	0	0	0	0	0	0	0	0	0	0	0	0	0	0	0	0	0
1945	4	0	0	0	0	0	0	1	1	1	0	0	1	0	0	0	0	0	0	0	0	0	0	0	0	0	0	0	0	0
2000	3	0	0	0	0	0	0	1	0	1	0	1	0	0	0	0	0	0	0	0	0	0	0	0	0	0	0	0	0	0
2015	4	0	0	0	0	0	0	0	2	1	1	0	0	0	0	0	0	0	0	0	0	0	0	0	0	0	0	0	0	0
2030	1	0	0	0	0	0	0	0	0	0	0	1	0	0	0	0	0	0	0	0	0	0	0	0	0	0	0	0	0	0
2045	2	0	0	0	0	0	0	0	0	2	0	0	0	0	0	0	0	0	0	0	0	0	0	0	0	0	0	0	0	0
2100	1	0	0	0	0	0	1	0	0	0	0	0	0	0	0	0	0	0	0	0	0	0	0	0	0	0	0	0	0	0
2115	0	0	0	0	0	0	0	0	0	0	0	0	0	0	0	0	0	0	0	0	0	0	0	0	0	0	0	0	0	0
2130	0	0	0	0	0	0	0	0	0	0	0	0	0	0	0	0	0	0	0	0	0	0	0	0	0	0	0	0	0	0
2145	1	0	0	0	0	0	0	0	0	1	0	0	0	0	0	0	0	0	0	0	0	0	0	0	0	0	0	0	0	0
2200	0	0	0	0	0	0	0	0	0	0	0	0	0	0	0	0	0	0	0	0	0	0	0	0	0	0	0	0	0	0
2215	0	0	0	0	0	0	0	0	0	0	0	0	0	0	0	0	0	0	0	0	0	0	0	0	0	0	0	0	0	0
2230	1	0	0	0	0	0	0	0	0	1	0	0	0	0	0	0	0	0	0	0	0	0	0	0	0	0	0	0	0	0
2245	0	0	0	0	0	0	0	0	0	0	0	0	0	0	0	0	0	0	0	0	0	0	0	0	0	0	0	0	0	0
2300	0	0	0	0	0	0	0	0	0	0	0	0	0	0	0	0	0	0	0	0	0	0	0	0	0	0	0	0	0	0
2315	1	0	0	0	0	0	0	0	0	1	0	0	0	0	0	0	0	0	0	0	0	0	0	0	0	0	0	0	0	0
2330	1	0	0	0	0	0	0	0	0	0	1	0	0	0	0	0	0	0	0	0	0	0	0	0	0	0	0	0	0	0
2345	0	0	0	0	0	0	0	0	0	0	0	0	0	0	0	0	0	0	0	0	0	0	0	0	0	0	0	0	0	0
07-19	**319**	**0**	**1**	**3**	**1**	**11**	**15**	**34**	**76**	**77**	**56**	**34**	**10**	**1**	**0**	**0**	**0**	**0**	**0**	**0**	**0**	**0**	**0**	**0**	**0**	**0**	**0**	**0**	**0**	**0**
06-22	**352**	**0**	**1**	**3**	**1**	**11**	**17**	**37**	**82**	**86**	**64**	**38**	**11**	**1**	**0**	**0**	**0**	**0**	**0**	**0**	**0**	**0**	**0**	**0**	**0**	**0**	**0**	**0**	**0**	**0**
06-00	**355**	**0**	**1**	**3**	**1**	**11**	**17**	**37**	**82**	**87**	**66**	**38**	**11**	**1**	**0**	**0**	**0**	**0**	**0**	**0**	**0**	**0**	**0**	**0**	**0**	**0**	**0**	**0**	**0**	**0**
00-00	**357**	**0**	**1**	**3**	**1**	**11**	**18**	**37**	**82**	**87**	**67**	**38**	**11**	**1**	**0**	**0**	**0**	**0**	**0**	**0**	**0**	**0**	**0**	**0**	**0**	**0**	**0**	**0**	**0**	**0**

Site 29
Location UNAMED ROAD - attached to TREE
Direction Two Way
19 March 2025 Wednesday

16557 / NEWARK - ON - TRENT
MARCH 2025
AUTOMATIC TRAFFIC COUNT

Time	Total	Speed Bins (mph)																												
		0 - 5	5 - 10	10 - 15	15 - 20	20 - 25	25 - 30	30 - 35	35 - 40	40 - 45	45 - 50	50 - 55	55 - 60	60 - 65	65 - 70	70 - 75	75 - 80	80 - 85	85 - 90	90 - 95	95 - 100	100 - 105	105 - 110	110 - 115	115 - 120	120 - 125	125 - 130	130 - 135	135 - 140
0000	0	0	0	0	0	0	0	0	0	0	0	0	0	0	0	0	0	0	0	0	0	0	0	0	0	0	0	0	0	0
0015	0	0	0	0	0	0	0	0	0	0	0	0	0	0	0	0	0	0	0	0	0	0	0	0	0	0	0	0	0	0
0030	0	0	0	0	0	0	0	0	0	0	0	0	0	0	0	0	0	0	0	0	0	0	0	0	0	0	0	0	0	0
0045	0	0	0	0	0	0	0	0	0	0	0	0	0	0	0	0	0	0	0	0	0	0	0	0	0	0	0	0	0	0
0100	0	0	0	0	0	0	0	0	0	0	0	0	0	0	0	0	0	0	0	0	0	0	0	0	0	0	0	0	0	0
0115	0	0	0	0	0	0	0	0	0	0	0	0	0	0	0	0	0	0	0	0	0	0	0	0	0	0	0	0	0	0
0130	0	0	0	0	0	0	0	0	0	0	0	0	0	0	0	0	0	0	0	0	0	0	0	0	0	0	0	0	0	0
0145	0	0	0	0	0	0	0	0	0	0	0	0	0	0	0	0	0	0	0	0	0	0	0	0	0	0	0	0	0	0
0200	0	0	0	0	0	0	0	0	0	0	0	0	0	0	0	0	0	0	0	0	0	0	0	0	0	0	0	0	0	0
0215	0	0	0	0	0	0	0	0	0	0	0	0	0	0	0	0	0	0	0	0	0	0	0	0	0	0	0	0	0	0
0230	0	0	0	0	0	0	0	0	0	0	0	0	0	0	0	0	0	0	0	0	0	0	0	0	0	0	0	0	0	0
0245	0	0	0	0	0	0	0	0	0	0	0	0	0	0	0	0	0	0	0	0	0	0	0	0	0	0	0	0	0	0
0300	0	0	0	0	0	0	0	0	0	0	0	0	0	0	0	0	0	0	0	0	0	0	0	0	0	0	0	0	0	0
0315	1	0	0	0	0	0	0	0	0	1	0	0	0	0	0	0	0	0	0	0	0	0	0	0	0	0	0	0	0	0
0330	0	0	0	0	0	0	0	0	0	0	0	0	0	0	0	0	0	0	0	0	0	0	0	0	0	0	0	0	0	0
0345	0	0	0	0	0	0	0	0	0	0	0	0	0	0	0	0	0	0	0	0	0	0	0	0	0	0	0	0	0	0
0400	0	0	0	0	0	0	0	0	0	0	0	0	0	0	0	0	0	0	0	0	0	0	0	0	0	0	0	0	0	0
0415	0	0	0	0	0	0	0	0	0	0	0	0	0	0	0	0	0	0	0	0	0	0	0	0	0	0	0	0	0	0
0430	0	0	0	0	0	0	0	0	0	0	0	0	0	0	0	0	0	0	0	0	0	0	0	0	0	0	0	0	0	0
0445	1	0	0	0	0	0	0	0	0	0	1	0	0	0	0	0	0	0	0	0	0	0	0	0	0	0	0	0	0	0
0500	0	0	0	0	0	0	0	0	0	0	0	0	0	0	0	0	0	0	0	0	0	0	0	0	0	0	0	0	0	0
0515	0	0	0	0	0	0	0	0	0	0	0	0	0	0	0	0	0	0	0	0	0	0	0	0	0	0	0	0	0	0
0530	0	0	0	0	0	0	0	0	0	0	0	0	0	0	0	0	0	0	0	0	0	0	0	0	0	0	0	0	0	0
0545	0	0	0	0	0	0	0	0	0	0	0	0	0	0	0	0	0	0	0	0	0	0	0	0	0	0	0	0	0	0
0600	3	0	0	0	0	0	0	0	1	0	0	2	0	0	0	0	0	0	0	0	0	0	0	0	0	0	0	0	0	0
0615	3	0	0	0	0	0	0	0	1	1	1	0	0	0	0	0	0	0	0	0	0	0	0	0	0	0	0	0	0	0
0630	2	0	0	0	0	0	0	0	0	0	1	1	0	0	0	0	0	0	0	0	0	0	0	0	0	0	0	0	0	0
0645	1	0	0	0	0	0	0	0	0	0	1	0	0	0	0	0	0	0	0	0	0	0	0	0	0	0	0	0	0	0
0700	2	0	0	0	0	0	0	0	0	1	0	0	1	0	0	0	0	0	0	0	0	0	0	0	0	0	0	0	0	0
0715	4	0	0	0	0	0	0	0	1	0	2	0	0	1	0	0	0	0	0	0	0	0	0	0	0	0	0	0	0	0
0730	4	0	0	0	0	0	0	0	0	1	1	0	2	0	0	0	0	0	0	0	0	0	0	0	0	0	0	0	0	0
0745	7	0	0	0	0	0	0	0	2	1	2	1	1	0	0	0	0	0	0	0	0	0	0	0	0	0	0	0	0	0
0800	7	0	0	0	0	0	0	0	1	3	1	1	1	0	0	0	0	0	0	0	0	0	0	0	0	0	0	0	0	0
0815	8	0	0	0	0	0	1	0	2	2	1	0	2	0	0	0	0	0	0	0	0	0	0	0	0	0	0	0	0	0
0830	5	0	0	0	0	0	0	0	3	1	1	0	0	0	0	0	0	0	0	0	0	0	0	0	0	0	0	0	0	0
0845	**9**	**0**	**0**	**0**	**0**	**0**	**0**	**1**	**3**	**1**	**2**	**2**	**0**	**0**	**0**	**0**	**0**	**0**	**0**	**0**	**0**	**0**	**0**	**0**	**0**	**0**	**0**	**0**	**0**	**0**
0900	6	0	0	0	0	0	0	1	0	2	1	1	1	0	0	0	0	0	0	0	0	0	0	0	0	0	0	0	0	0
0915	6	0	0	0	0	0	0	0	1	1	3	1	0	0	0	0	0	0	0	0	0	0	0	0	0	0	0	0	0	0
0930	2	0	0	0	0	0	0	1	0	0	1	0	0	0	0	0	0	0	0	0	0	0	0	0	0	0	0	0	0	0
0945	3	0	0	0	0	0	0	0	1	1	1	0	0	0	0	0	0	0	0	0	0	0	0	0	0	0	0	0	0	0
1000	4	0	0	0	0	0	0	0	0	2	2	0	0	0	0	0	0	0	0	0	0	0	0	0	0	0	0	0	0	0
1015	2	0	0	0	0	0	0	0	0	0	0	1	1	0	0	0	0	0	0	0	0	0	0	0	0	0	0	0	0	0
1030	**9**	**0**	**0**	**0**	**0**	**0**	**0**	**1**	**1**	**3**	**1**	**2**	**0**	**0**	**1**	**0**	**0**	**0**	**0**	**0**	**0**	**0**	**0**	**0**	**0**	**0**	**0**	**0**	**0**	**0**
1045	1	0	0	0	0	0	0	0	1	0	0	0	0	0	0	0	0	0	0	0	0	0	0	0	0	0	0	0	0	0
1100	7	0	0	0	0	0	0	4	0	0	1	2	0	0	0	0	0	0	0	0	0	0	0	0	0	0	0	0	0	0
1115	5	0	0	0	0	0	1	1	1	2	0	0	0	0	0	0	0	0	0	0	0	0	0	0	0	0	0	0	0	0
1130	5	0	0	0	0	2	1	0	1	0	1	0	0	0	0	0	0	0	0	0	0	0	0	0	0	0	0	0	0	0
1145	2	0	0	0	0	1	0	0	0	0	0	1	0	0	0	0	0	0	0	0	0	0	0	0	0	0	0	0	0	0
1200	7	0	0	0	0	0	1	2	1	1	1	0	1	0	0	0	0	0	0	0	0	0	0	0	0	0	0	0	0	0
1215	1	0	0	0	0	0	0	0	0	0	0	1	0	0	0	0	0	0	0	0	0	0	0	0	0	0	0	0	0	0
1230	6	0	0	0	0	0	0	1	0	3	0	1	1	0	0	0	0	0	0	0	0	0	0	0	0	0	0	0	0	0
1245	7	0	0	0	0	0	1	0	0	2	4	0	0	0	0	0	0	0	0	0	0	0	0	0	0	0	0	0	0	0
1300	3	0	0	1	0	0	0	0	0	1	1	0	0	0	0	0	0	0	0	0	0	0	0	0	0	0	0	0	0	0
1315	3	0	0	0	0	0	0	1	0	2	0	0	0	0	0	0	0	0	0	0	0	0	0	0	0	0	0	0	0	0
1330	8	0	0	0	0	0	0	0	3	5	0	0	0	0	0	0	0	0	0	0	0	0	0	0	0	0	0	0	0	0
1345	3	0	0	0	0	0	0	0	1	2	0	0	0	0	0	0	0	0	0	0	0	0	0	0	0	0	0	0	0	0
1400	**15**	**0**	**0**	**0**	**1**	**0**	**1**	**3**	**5**	**3**	**1**	**0**	**1**	**0**	**0**	**0**	**0**	**0**	**0**	**0**	**0**	**0**	**0**	**0**	**0**	**0**	**0**	**0**	**0**	**0**
1415	11	0	0	0	0	0	0	2	1	8	0	0	0	0	0	0	0	0	0	0	0	0	0	0	0	0	0	0	0	0
1430	5	0	0	0	0	1	1	0	0	2	1	0	0	0	0	0	0	0	0	0	0	0	0	0	0	0	0	0	0	0
1445	5	0	0	0	0	0	0	0	1	2	1	1	0	0	0	0	0	0	0	0	0	0	0	0	0	0	0	0	0	0
1500	4	0	0	0	0	0	0	1	0	0	3	0	0	0	0	0	0	0	0	0	0	0	0	0	0	0	0	0	0	0
1515	6	0	0	0	0	0	0	1	0	2	3	0	0	0	0	0	0	0	0	0	0	0	0	0	0	0	0	0	0	0
1530	2	0	0	0	0	0	0	0	0	1	1	0	0	0	0	0	0	0	0	0	0	0	0	0	0	0	0	0	0	0
1545	**15**	**0**	**0**	**1**	**0**	**4**	**3**	**0**	**1**	**1**	**1**	**4**	**0**	**0**	**0**	**0**	**0**	**0**	**0**	**0**	**0**	**0**	**0**	**0**	**0**	**0**	**0**	**0**	**0**	**0**
1600	4	0	0	0	0	0	0	0	4	0	0	0	0	0	0	0	0	0	0	0	0	0	0	0	0	0	0	0	0	0
1615	**15**	**0**	**0**	**0**	**0**	**0**	**0**	**0**	**1**	**12**	**0**	**1**	**1**	**0**	**0**	**0**	**0**	**0**	**0**	**0**	**0**	**0**	**0**	**0**	**0**	**0**	**0**	**0**	**0**	**0**
1630	6	0	0	0	0	0	0	0	1	1	3	1	0	0	0	0	0	0	0	0	0	0	0	0	0	0	0	0	0	0
1645	3	0	0	0	0	0	0	0	1	1	1	0	0	0	0	0	0	0	0	0	0	0	0	0	0	0	0	0	0	0
1700	9	0	0	0	0	0	0	0	1	3	1	4	0	0	0	0	0	0	0	0	0	0	0	0	0	0	0	0	0	0
1715	5	0	0	0	1	0	0	0	1	0	2	1	0	0	0	0	0	0	0	0	0	0	0	0	0	0	0	0	0	0
1730	8	0	0	0	0	0	0	0	2	4	2	0	0	0	0	0	0	0	0	0	0	0	0	0	0	0	0	0	0	0
1745	9	0	0	0	0	0	0	0	4	3	1	0	1	0	0	0	0	0	0	0	0	0	0	0	0	0	0	0	0	0
1800	6	0	0	0	2	0	1	1	0	1	1	0	0	0	0	0	0	0	0	0	0	0	0	0	0	0	0	0	0	0
1815	6	0	0	0	0	0	0	1	2	2	0	0	1	0	0	0	0	0	0	0	0	0	0	0	0	0	0	0	0	0
1830	5	0	0	0	0	1	0	0	1	0	2	1	0	0	0	0	0	0	0	0	0	0	0	0	0	0	0	0	0	0
1845	7	0	0	0	0	0	0	0	3	3	0	1	0	0	0	0	0	0	0	0	0	0	0	0	0	0	0	0	0	0
1900	4	0	0	0	0	2	0	0	0	2	0	0	0	0	0	0	0	0	0	0	0	0	0	0	0	0	0	0	0	0
1915	1	0	0	0	0	0	0	0	1	0	0	0	0	0	0	0	0	0	0	0	0	0	0	0	0	0	0	0	0	0
1930	4	0	0	0	0	0	0	0	0	2	2	0	0	0	0	0	0	0	0	0	0	0	0	0	0	0	0	0	0	0
1945	4	0	0	0	0	1	1	0	1	0	1	0	0	0	0	0	0	0	0	0	0	0	0	0	0	0	0	0	0	0
2000	4	0	0	0	0	1	1	0	0	1	1	0	0	0	0	0	0	0	0	0	0	0	0	0	0	0	0	0	0	0
2015	0	0	0	0	0	0	0	0	0	0	0	0	0	0	0	0	0	0	0	0	0	0	0	0	0	0	0	0	0	0
2030	4	0	0	0	0	0	0	2	0	2	0	0	0	0	0	0	0	0	0	0	0	0	0	0	0	0	0	0	0	0
2045	1	0	0	0	0	0	0	0	1	0	0	0	0	0	0	0	0	0	0	0	0	0	0	0	0	0	0	0	0	0
2100	2	0	0	0	0	0	0	0	0	2	0	0	0	0	0	0	0	0	0	0	0	0	0	0	0	0	0	0	0	0
2115	3	0	0	0	0	0	0	0	0	0	2	1	0	0	0	0	0	0	0	0	0	0	0	0	0	0	0	0	0	0
2130	2	0	0	0	0	0	0	0	0	1	0	1	0	0	0	0	0	0	0	0	0	0	0	0	0	0	0	0	0	0
2145	0	0	0	0	0	0	0	0	0	0	0	0	0	0	0	0	0	0	0	0	0	0	0	0	0	0	0	0	0	0
2200	0	0	0	0	0	0	0	0	0	0	0	0	0	0	0	0	0	0	0	0	0	0	0	0	0	0	0	0	0	0
2215	0	0	0	0	0	0	0	0	0	0	0	0	0	0	0	0	0	0	0	0	0	0	0	0	0	0	0	0	0	0
2230	0	0	0	0	0	0	0	0	0	0	0	0	0	0	0	0	0	0	0	0	0	0	0	0	0	0	0	0	0	0
2245	0	0	0	0	0	0	0	0	0	0	0	0	0	0	0	0	0	0	0	0	0	0	0	0	0	0	0	0	0	0
2300	0	0	0	0	0	0	0	0	0	0	0	0	0	0	0	0	0	0	0	0	0	0	0	0	0	0	0	0	0	0
2315	0	0	0	0	0	0	0	0	0	0	0	0	0	0	0	0	0	0	0	0	0	0	0	0	0	0	0	0	0	0
2330	0	0	0	0	0	0	0	0	0	0	0	0	0	0	0	0	0	0	0	0	0	0	0	0	0	0	0	0	0	0
2345	0	0	0	0	0	0	0	0	0	0	0	0	0	0	0	0	0	0	0	0	0	0	0	0	0	0	0	0	0	0
07-19	**282**	**0**	**0**	**2**	**4**	**9**	**11**	**22**	**52**	**86**	**51**	**28**	**15**	**1**	**1**	**0**	**0**	**0**	**0**	**0**	**0**	**0**	**0**	**0**	**0**	**0**	**0**	**0**	**0**	**0**
06-22	**320**	**0**	**0**	**2**	**4**	**13**	**13**	**24**	**57**	**97**	**60**	**33**	**15**	**1**	**1**	**0**	**0**	**0**	**0**	**0**	**0**	**0**	**0**	**0**	**0**	**0**	**0**	**0**	**0**	**0**
06-00	**320**	**0**	**0**	**2**	**4**	**13**	**13**	**24**	**57**	**97**	**60**	**33**	**15**	**1**	**1**	**0**	**0**	**0**	**0**	**0**	**0**	**0**	**0**	**0**	**0**	**0**	**0**	**0**	**0**	**0**
00-00	**322**	**0**	**0**	**2**	**4**	**13**	**13**	**24**	**57**	**97**	**61**	**34**	**15**	**1**	**1**	**0**	**0**	**0**	**0**	**0**	**0**	**0**	**0**	**0**	**0**	**0**	**0**	**0**	**0**	**0**

Site 29
Location UNAMED ROAD - attached to TREE
Direction Two Way
20 March 2025

16557 / NEWARK - ON - TRENT
MARCH 2025
AUTOMATIC TRAFFIC COUNT

Time	Total	Speed Bins (mph)																												
		0 - 5	5 - 10	10 - 15	15 - 20	20 - 25	25 - 30	30 - 35	35 - 40	40 - 45	45 - 50	50 - 55	55 - 60	60 - 65	65 - 70	70 - 75	75 - 80	80 - 85	85 - 90	90 - 95	95 - 100	100 - 105	105 - 110	110 - 115	115 - 120	120 - 125	125 - 130	130 - 135	135 - 140
0000	1	0	0	0	0	0	0	0	0	1	0	0	0	0	0	0	0	0	0	0	0	0	0	0	0	0	0	0	0	0
0015	0	0	0	0	0	0	0	0	0	0	0	0	0	0	0	0	0	0	0	0	0	0	0	0	0	0	0	0	0	0
0030	0	0	0	0	0	0	0	0	0	0	0	0	0	0	0	0	0	0	0	0	0	0	0	0	0	0	0	0	0	0
0045	0	0	0	0	0	0	0	0	0	0	0	0	0	0	0	0	0	0	0	0	0	0	0	0	0	0	0	0	0	0
0100	0	0	0	0	0	0	0	0	0	0	0	0	0	0	0	0	0	0	0	0	0	0	0	0	0	0	0	0	0	0
0115	0	0	0	0	0	0	0	0	0	0	0	0	0	0	0	0	0	0	0	0	0	0	0	0	0	0	0	0	0	0
0130	0	0	0	0	0	0	0	0	0	0	0	0	0	0	0	0	0	0	0	0	0	0	0	0	0	0	0	0	0	0
0145	0	0	0	0	0	0	0	0	0	0	0	0	0	0	0	0	0	0	0	0	0	0	0	0	0	0	0	0	0	0
0200	0	0	0	0	0	0	0	0	0	0	0	0	0	0	0	0	0	0	0	0	0	0	0	0	0	0	0	0	0	0
0215	0	0	0	0	0	0	0	0	0	0	0	0	0	0	0	0	0	0	0	0	0	0	0	0	0	0	0	0	0	0
0230	0	0	0	0	0	0	0	0	0	0	0	0	0	0	0	0	0	0	0	0	0	0	0	0	0	0	0	0	0	0
0245	0	0	0	0	0	0	0	0	0	0	0	0	0	0	0	0	0	0	0	0	0	0	0	0	0	0	0	0	0	0
0300	0	0	0	0	0	0	0	0	0	0	0	0	0	0	0	0	0	0	0	0	0	0	0	0	0	0	0	0	0	0
0315	2	0	0	0	0	0	0	0	0	1	0	0	1	0	0	0	0	0	0	0	0	0	0	0	0	0	0	0	0	0
0330	0	0	0	0	0	0	0	0	0	0	0	0	0	0	0	0	0	0	0	0	0	0	0	0	0	0	0	0	0	0
0345	0	0	0	0	0	0	0	0	0	0	0	0	0	0	0	0	0	0	0	0	0	0	0	0	0	0	0	0	0	0
0400	0	0	0	0	0	0	0	0	0	0	0	0	0	0	0	0	0	0	0	0	0	0	0	0	0	0	0	0	0	0
0415	1	0	0	0	0	0	0	0	0	0	1	0	0	0	0	0	0	0	0	0	0	0	0	0	0	0	0	0	0	0
0430	0	0	0	0	0	0	0	0	0	0	0	0	0	0	0	0	0	0	0	0	0	0	0	0	0	0	0	0	0	0
0445	0	0	0	0	0	0	0	0	0	0	0	0	0	0	0	0	0	0	0	0	0	0	0	0	0	0	0	0	0	0
0500	1	0	0	0	0	0	0	0	0	0	1	0	0	0	0	0	0	0	0	0	0	0	0	0	0	0	0	0	0	0
0515	0	0	0	0	0	0	0	0	0	0	0	0	0	0	0	0	0	0	0	0	0	0	0	0	0	0	0	0	0	0
0530	0	0	0	0	0	0	0	0	0	0	0	0	0	0	0	0	0	0	0	0	0	0	0	0	0	0	0	0	0	0
0545	0	0	0	0	0	0	0	0	0	0	0	0	0	0	0	0	0	0	0	0	0	0	0	0	0	0	0	0	0	0
0600	3	0	0	0	0	0	1	0	1	0	0	1	0	0	0	0	0	0	0	0	0	0	0	0	0	0	0	0	0	0
0615	2	0	0	0	0	0	0	0	0	1	0	1	0	0	0	0	0	0	0	0	0	0	0	0	0	0	0	0	0	0
0630	1	0	0	0	0	0	0	0	1	0	0	0	0	0	0	0	0	0	0	0	0	0	0	0	0	0	0	0	0	0
0645	1	0	0	0	0	0	0	0	0	1	0	0	0	0	0	0	0	0	0	0	0	0	0	0	0	0	0	0	0	0
0700	7	0	0	0	0	0	0	1	2	3	0	1	0	0	0	0	0	0	0	0	0	0	0	0	0	0	0	0	0	0
0715	1	0	0	0	0	0	0	0	0	1	0	0	0	0	0	0	0	0	0	0	0	0	0	0	0	0	0	0	0	0
0730	2	0	0	0	0	0	0	0	0	1	1	0	0	0	0	0	0	0	0	0	0	0	0	0	0	0	0	0	0	0
0745	7	0	0	0	0	0	0	1	1	0	1	1	3	0	0	0	0	0	0	0	0	0	0	0	0	0	0	0	0	0
0800	8	0	0	0	0	0	0	0	4	1	2	0	1	0	0	0	0	0	0	0	0	0	0	0	0	0	0	0	0	0
0815	6	0	0	0	0	0	0	0	1	1	4	0	0	0	0	0	0	0	0	0	0	0	0	0	0	0	0	0	0	0
0830	10	0	0	0	0	0	0	1	3	4	1	0	1	0	0	0	0	0	0	0	0	0	0	0	0	0	0	0	0	0
0845	5	0	0	0	0	0	0	0	3	0	0	2	0	0	0	0	0	0	0	0	0	0	0	0	0	0	0	0	0	0
0900	8	0	0	0	0	0	1	0	1	3	1	2	0	0	0	0	0	0	0	0	0	0	0	0	0	0	0	0	0	0
0915	7	0	0	0	1	0	0	0	1	0	3	2	0	0	0	0	0	0	0	0	0	0	0	0	0	0	0	0	0	0
0930	4	0	0	0	0	0	0	0	0	1	1	1	1	0	0	0	0	0	0	0	0	0	0	0	0	0	0	0	0	0
0945	3	0	0	0	0	0	0	1	1	1	0	0	0	0	0	0	0	0	0	0	0	0	0	0	0	0	0	0	0	0
1000	7	0	0	0	0	0	1	0	1	3	1	1	0	0	0	0	0	0	0	0	0	0	0	0	0	0	0	0	0	0
1015	**15**	**0**	**0**	**0**	**0**	**0**	**0**	**0**	**3**	**8**	**4**	**0**	**0**	**0**	**0**	**0**	**0**	**0**	**0**	**0**	**0**	**0**	**0**	**0**	**0**	**0**	**0**	**0**	**0**	**0**
1030	7	0	0	0	0	0	0	0	0	0	5	1	1	0	0	0	0	0	0	0	0	0	0	0	0	0	0	0	0	0
1045	11	0	0	1	0	0	0	0	3	2	3	1	0	1	0	0	0	0	0	0	0	0	0	0	0	0	0	0	0	0
1100	8	0	1	0	0	0	1	0	1	1	4	0	0	0	0	0	0	0	0	0	0	0	0	0	0	0	0	0	0	0
1115	4	0	0	0	0	0	0	0	2	1	0	1	0	0	0	0	0	0	0	0	0	0	0	0	0	0	0	0	0	0
1130	5	0	0	0	0	0	0	0	0	5	0	0	0	0	0	0	0	0	0	0	0	0	0	0	0	0	0	0	0	0
1145	10	0	1	0	0	0	1	2	3	3	0	0	0	0	0	0	0	0	0	0	0	0	0	0	0	0	0	0	0	0
1200	11	0	0	1	0	0	0	0	2	5	2	1	0	0	0	0	0	0	0	0	0	0	0	0	0	0	0	0	0	0
1215	8	0	0	0	0	0	0	2	2	2	2	0	0	0	0	0	0	0	0	0	0	0	0	0	0	0	0	0	0	0
1230	8	0	0	0	1	0	0	0	0	3	4	0	0	0	0	0	0	0	0	0	0	0	0	0	0	0	0	0	0	0
1245	5	0	0	0	0	0	0	0	0	4	0	1	0	0	0	0	0	0	0	0	0	0	0	0	0	0	0	0	0	0
1300	7	0	0	0	0	1	1	1	2	1	1	0	0	0	0	0	0	0	0	0	0	0	0	0	0	0	0	0	0	0
1315	6	0	0	0	0	0	0	2	1	2	0	0	1	0	0	0	0	0	0	0	0	0	0	0	0	0	0	0	0	0
1330	4	0	0	0	0	0	0	0	0	1	2	0	1	0	0	0	0	0	0	0	0	0	0	0	0	0	0	0	0	0
1345	8	0	0	0	0	0	0	1	3	2	1	0	0	1	0	0	0	0	0	0	0	0	0	0	0	0	0	0	0	0
1400	3	0	0	0	0	0	1	0	1	0	1	0	0	0	0	0	0	0	0	0	0	0	0	0	0	0	0	0	0	0
1415	9	0	0	0	2	0	0	1	3	2	0	0	1	0	0	0	0	0	0	0	0	0	0	0	0	0	0	0	0	0
1430	8	0	0	0	0	0	0	0	2	1	3	1	0	0	0	1	0	0	0	0	0	0	0	0	0	0	0	0	0	0
1445	10	0	0	0	0	1	0	0	3	3	1	2	0	0	0	0	0	0	0	0	0	0	0	0	0	0	0	0	0	0
1500	3	0	0	0	0	0	1	0	1	1	0	0	0	0	0	0	0	0	0	0	0	0	0	0	0	0	0	0	0	0
1515	5	0	0	0	1	0	0	0	0	4	0	0	0	0	0	0	0	0	0	0	0	0	0	0	0	0	0	0	0	0
1530	7	0	0	0	0	0	0	0	2	2	2	1	0	0	0	0	0	0	0	0	0	0	0	0	0	0	0	0	0	0
1545	5	0	0	0	0	0	0	0	0	1	3	0	1	0	0	0	0	0	0	0	0	0	0	0	0	0	0	0	0	0
1600	5	0	0	0	0	0	0	1	1	3	0	0	0	0	0	0	0	0	0	0	0	0	0	0	0	0	0	0	0	0
1615	5	0	0	0	0	0	0	0	0	3	1	0	0	1	0	0	0	0	0	0	0	0	0	0	0	0	0	0	0	0
1630	9	0	0	0	0	0	0	1	1	5	1	1	0	0	0	0	0	0	0	0	0	0	0	0	0	0	0	0	0	0
1645	10	0	0	0	0	0	0	1	4	4	1	0	0	0	0	0	0	0	0	0	0	0	0	0	0	0	0	0	0	0
1700	**14**	**0**	**0**	**0**	**0**	**0**	**0**	**1**	**5**	**5**	**3**	**0**	**0**	**0**	**0**	**0**	**0**	**0**	**0**	**0**	**0**	**0**	**0**	**0**	**0**	**0**	**0**	**0**	**0**	**0**
1715	12	0	0	0	0	0	0	1	6	4	1	0	0	0	0	0	0	0	0	0	0	0	0	0	0	0	0	0	0	0
1730	8	0	0	0	0	0	0	1	0	1	4	2	0	0	0	0	0	0	0	0	0	0	0	0	0	0	0	0	0	0
1745	9	0	0	0	0	0	0	0	2	1	3	2	1	0	0	0	0	0	0	0	0	0	0	0	0	0	0	0	0	0
1800	7	0	0	0	0	0	0	1	3	1	2	0	0	0	0	0	0	0	0	0	0	0	0	0	0	0	0	0	0	0
1815	8	0	0	0	0	0	1	1	2	2	2	0	0	0	0	0	0	0	0	0	0	0	0	0	0	0	0	0	0	0
1830	5	0	0	0	0	0	0	0	1	3	1	0	0	0	0	0	0	0	0	0	0	0	0	0	0	0	0	0	0	0
1845	10	0	0	0	0	0	0	4	0	2	3	1	0	0	0	0	0	0	0	0	0	0	0	0	0	0	0	0	0	0
1900	5	0	0	0	0	0	0	0	1	2	2	0	0	0	0	0	0	0	0	0	0	0	0	0	0	0	0	0	0	0
1915	8	0	0	0	0	1	1	1	2	1	1	1	0	0	0	0	0	0	0	0	0	0	0	0	0	0	0	0	0	0
1930	4	0	0	0	0	0	0	0	0	1	3	0	0	0	0	0	0	0	0	0	0	0	0	0	0	0	0	0	0	0
1945	5	0	0	0	0	0	0	0	0	2	3	0	0	0	0	0	0	0	0	0	0	0	0	0	0	0	0	0	0	0
2000	2	0	0	0	0	0	1	1	0	0	0	0	0	0	0	0	0	0	0	0	0	0	0	0	0	0	0	0	0	0
2015	2	0	0	0	0	0	0	2	0	0	0	0	0	0	0	0	0	0	0	0	0	0	0	0	0	0	0	0	0	0
2030	5	0	0	0	0	0	0	1	2	1	1	0	0	0	0	0	0	0	0	0	0	0	0	0	0	0	0	0	0	0
2045	1	0	0	0	0	0	0	0	0	1	0	0	0	0	0	0	0	0	0	0	0	0	0	0	0	0	0	0	0	0
2100	3	0	0	0	0	0	0	0	1	1	0	1	0	0	0	0	0	0	0	0	0	0	0	0	0	0	0	0	0	0
2115	2	0	0	0	0	0	0	0	0	1	1	0	0	0	0	0	0	0	0	0	0	0	0	0	0	0	0	0	0	0
2130	3	0	0	0	0	0	0	1	1	1	0	0	0	0	0	0	0	0	0	0	0	0	0	0	0	0	0	0	0	0
2145	0	0	0	0	0	0	0	0	0	0	0	0	0	0	0	0	0	0	0	0	0	0	0	0	0	0	0	0	0	0
2200	7	0	0	0	0	0	1	0	3	1	1	0	0	1	0	0	0	0	0	0	0	0	0	0	0	0	0	0	0	0
2215	4	0	0	0	0	0	0	0	2	1	1	0	0	0	0	0	0	0	0	0	0	0	0	0	0	0	0	0	0	0
2230	1	0	0	0	0	0	0	0	1	0	0	0	0	0	0	0	0	0	0	0	0	0	0	0	0	0	0	0	0	0
2245	2	0	0	0	0	0	0	0	0	0	1	0	1	0	0	0	0	0	0	0	0	0	0	0	0	0	0	0	0	0
2300	0	0	0	0	0	0	0	0	0	0	0	0	0	0	0	0	0	0	0	0	0	0	0	0	0	0	0	0	0	0
2315	1	0	0	0	0	0	0	0	0	1	0	0	0	0	0	0	0	0	0	0	0	0	0	0	0	0	0	0	0	0
2330	0	0	0	0	0	0	0	0	0	0	0	0	0	0	0	0	0	0	0	0	0	0	0	0	0	0	0	0	0	0
2345	0	0	0	0	0	0	0	0	0	0	0	0	0	0	0	0	0	0	0	0	0	0	0	0	0	0	0	0	0	0
07-19	**344**	**0**	**2**	**2**	**5**	**2**	**8**	**25**	**77**	**107**	**75**	**25**	**12**	**3**	**0**	**1**	**0**	**0**	**0**	**0**	**0**	**0**	**0**	**0**	**0**	**0**	**0**	**0**	**0**	**0**
06-22	**391**	**0**	**2**	**2**	**5**	**3**	**11**	**31**	**86**	**120**	**86**	**29**	**12**	**3**	**0**	**1**	**0**	**0**	**0**	**0**	**0**	**0**	**0**	**0**	**0**	**0**	**0**	**0**	**0**	**0**
06-00	**406**	**0**	**2**	**2**	**5**	**3**	**12**	**31**	**92**	**123**	**89**	**29**	**13**	**4**	**0**	**1**	**0**	**0**	**0**	**0**	**0**	**0**	**0**	**0**	**0**	**0**	**0**	**0**	**0**	**0**
00-00	**411**	**0**	**2**	**2**	**5**	**3**	**12**	**31**	**92**	**125**	**90**	**30**	**14**	**4**	**0**	**1**	**0**	**0**	**0**	**0**	**0**	**0**	**0**	**0**	**0**	**0**	**0**	**0**	**0**	**0**

Site 29
Location UNAMED ROAD - attached to TREE
Direction Two Way

16557 / NEWARK - ON - TRENT
MARCH 2025
AUTOMATIC TRAFFIC COUNT


Virtual Day (7)

Time	Total	Speed Bins (mph)																												
		0 - 5	5 - 10	10 - 15	15 - 20	20 - 25	25 - 30	30 - 35	35 - 40	40 - 45	45 - 50	50 - 55	55 - 60	60 - 65	65 - 70	70 - 75	75 - 80	80 - 85	85 - 90	90 - 95	95 - 100	100 - 105	105 - 110	110 - 115	115 - 120	120 - 125	125 - 130	130 - 135	135 - 140
0000	0	0	0	0	0	0	0	0	0	0	0	0	0	0	0	0	0	0	0	0	0	0	0	0	0	0	0	0	0	0
0100	1	0	0	0	0	0	0	0	0	0	0	0	0	0	0	0	0	0	0	0	0	0	0	0	0	0	0	0	0	0
0200	0	0	0	0	0	0	0	0	0	0	0	0	0	0	0	0	0	0	0	0	0	0	0	0	0	0	0	0	0	0
0300	1	0	0	0	0	0	0	0	0	0	0	0	0	0	0	0	0	0	0	0	0	0	0	0	0	0	0	0	0	0
0400	1	0	0	0	0	0	0	0	0	0	0	0	0	0	0	0	0	0	0	0	0	0	0	0	0	0	0	0	0	0
0500	0	0	0	0	0	0	0	0	0	0	0	0	0	0	0	0	0	0	0	0	0	0	0	0	0	0	0	0	0	0
0600	6	0	0	0	0	0	0	0	1	2	1	1	0	0	0	0	0	0	0	0	0	0	0	0	0	0	0	0	0	0
0700	14	0	0	0	0	0	0	1	2	3	3	2	2	0	0	0	0	0	0	0	0	0	0	0	0	0	0	0	0	0
0800	**27**	**0**	**0**	**0**	**0**	**0**	**1**	**2**	**8**	**6**	**5**	**4**	**2**	**0**	**0**	**0**	**0**	**0**	**0**	**0**	**0**	**0**	**0**	**0**	**0**	**0**	**0**	**0**	**0**	**0**
0900	20	0	0	0	0	0	1	2	3	5	5	2	1	0	0	0	0	0	0	0	0	0	0	0	0	0	0	0	0	0
1000	26	0	0	1	0	1	0	2	6	6	6	2	1	0	0	0	0	0	0	0	0	0	0	0	0	0	0	0	0	0
1100	21	0	0	0	0	1	1	3	4	5	4	2	0	0	0	0	0	0	0	0	0	0	0	0	0	0	0	0	0	0
1200	**28**	**0**	**0**	**0**	**0**	**0**	**1**	**3**	**5**	**8**	**6**	**3**	**1**	**0**	**0**	**0**	**0**	**0**	**0**	**0**	**0**	**0**	**0**	**0**	**0**	**0**	**0**	**0**	**0**	**0**
1300	23	0	0	0	0	1	1	3	5	6	4	1	1	1	0	0	0	0	0	0	0	0	0	0	0	0	0	0	0	0
1400	26	0	0	0	1	0	1	2	6	7	6	2	0	0	0	0	0	0	0	0	0	0	0	0	0	0	0	0	0	0
1500	24	0	0	0	0	1	1	1	5	6	5	2	1	0	0	0	0	0	0	0	0	0	0	0	0	0	0	0	0	0
1600	26	0	0	0	0	0	0	2	6	10	4	2	0	0	0	0	0	0	0	0	0	0	0	0	0	0	0	0	0	0
1700	27	0	0	0	0	1	0	1	6	7	7	3	1	0	0	0	0	0	0	0	0	0	0	0	0	0	0	0	0	0
1800	21	0	0	0	0	0	1	3	4	6	5	1	1	0	0	0	0	0	0	0	0	0	0	0	0	0	0	0	0	0
1900	13	0	0	0	0	1	0	1	3	4	3	1	0	0	0	0	0	0	0	0	0	0	0	0	0	0	0	0	0	0
2000	8	0	0	0	0	0	0	2	2	2	1	1	0	0	0	0	0	0	0	0	0	0	0	0	0	0	0	0	0	0
2100	6	0	0	0	0	0	1	1	1	1	1	1	0	0	0	0	0	0	0	0	0	0	0	0	0	0	0	0	0	0
2200	4	0	0	0	0	0	0	0	1	0	1	0	0	0	0	0	0	0	0	0	0	0	0	0	0	0	0	0	0	0
2300	1	0	0	0	0	0	0	0	0	0	0	0	0	0	0	0	0	0	0	0	0	0	0	0	0	0	0	0	0	0
07-19	**282**	**0**	**1**	**3**	**3**	**5**	**9**	**25**	**61**	**76**	**60**	**26**	**11**	**3**	**1**	**0**	**0**	**0**	**0**	**0**	**0**	**0**	**0**	**0**	**0**	**0**	**0**	**0**	**0**	**0**
06-22	**316**	**0**	**1**	**3**	**3**	**6**	**11**	**28**	**68**	**85**	**67**	**29**	**11**	**3**	**1**	**0**	**0**	**0**	**0**	**0**	**0**	**0**	**0**	**0**	**0**	**0**	**0**	**0**	**0**	**0**
06-00	**321**	**0**	**1**	**3**	**3**	**6**	**11**	**29**	**70**	**86**	**68**	**29**	**12**	**3**	**1**	**0**	**0**	**0**	**0**	**0**	**0**	**0**	**0**	**0**	**0**	**0**	**0**	**0**	**0**	**0**
00-00	**324**	**0**	**1**	**3**	**3**	**6**	**11**	**29**	**70**	**86**	**68**	**30**	**12**	**3**	**1**	**0**	**0**	**0**	**0**	**0**	**0**	**0**	**0**	**0**	**0**	**0**	**0**	**0**	**0**	**0**

Virtual Week (1)

Time	Total	Speed Bins (mph)																												
		0 - 5	5 - 10	10 - 15	15 - 20	20 - 25	25 - 30	30 - 35	35 - 40	40 - 45	45 - 50	50 - 55	55 - 60	60 - 65	65 - 70	70 - 75	75 - 80	80 - 85	85 - 90	90 - 95	95 - 100	100 - 105	105 - 110	110 - 115	115 - 120	120 - 125	125 - 130	130 - 135	135 - 140
Mon	335	0	0	1	2	4	10	33	66	104	69	30	14	2	0	0	0	0	0	0	0	0	0	0	0	0	0	0	0	0
Tue	357	0	1	3	1	11	18	37	82	87	67	38	11	1	0	0	0	0	0	0	0	0	0	0	0	0	0	0	0	0
Wed	322	0	0	2	4	13	13	24	57	97	61	34	15	1	1	0	0	0	0	0	0	0	0	0	0	0	0	0	0	0
Thu	411	0	2	2	5	3	12	31	92	125	90	30	14	4	0	1	0	0	0	0	0	0	0	0	0	0	0	0	0	0
Fri	322	0	0	2	4	4	12	29	65	83	76	27	12	7	1	0	0	0	0	0	0	0	0	0	0	0	0	0	0	0
Sat	263	0	2	3	4	2	7	32	58	48	63	28	8	4	3	1	0	0	0	0	0	0	0	0	0	0	0	0	0	0
Sun	255	0	0	6	3	3	6	18	73	60	50	24	9	2	1	0	0	0	0	0	0	0	0	0	0	0	0	0	0	0
5 Day Ave.	**349**	**0**	**1**	**2**	**3**	**7**	**13**	**31**	**72**	**99**	**73**	**32**	**13**	**3**	**0**	**0**	**0**	**0**	**0**	**0**	**0**	**0**	**0**	**0**	**0**	**0**	**0**	**0**	**0**	**0**
7 Day Ave.	**324**	**0**	**1**	**3**	**3**	**6**	**11**	**29**	**70**	**86**	**68**	**30**	**12**	**3**	**1**	**0**	**0**	**0**	**0**	**0**	**0**	**0**	**0**	**0**	**0**	**0**	**0**	**0**	**0**	**0**
--	**2265**	**0**	**5**	**19**	**23**	**40**	**78**	**204**	**493**	**604**	**476**	**211**	**83**	**21**	**6**	**2**	**0**	**0**	**0**	**0**	**0**	**0**	**0**	**0**	**0**	**0**	**0**	**0**	**0**	**0**

Summary Graphs

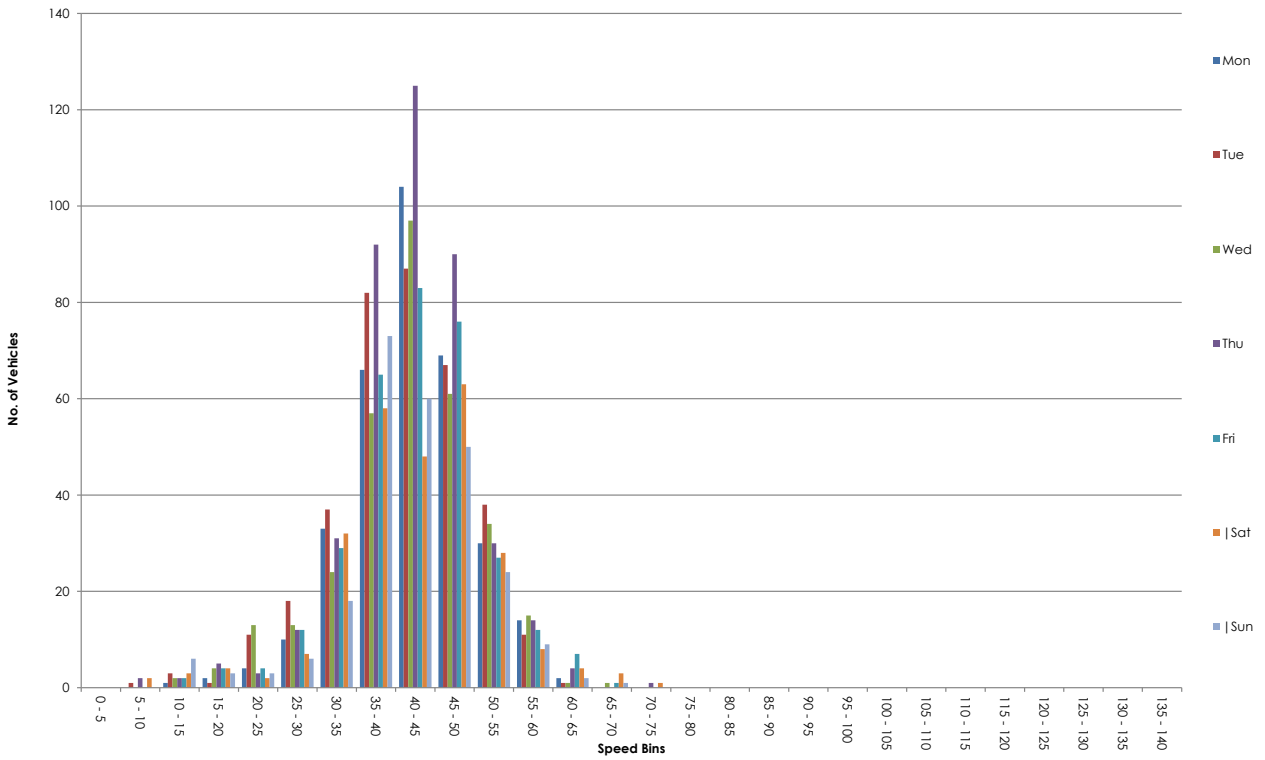

NDC for SYSTRA

ATC VEHICLE CATEGORIES

Axles	Groups	Description	Class		Parameters	Dominant Vehicle	Aggregate
2	1 or 2	Very Short - Bicycle or Motorcycle	MC	**1**	d(1)<1.7m & axles=2		
2	1 or 2	Short - Sedan, Wagon, 4WD, Utility, Light Van	SV	**2**	d(1)>=1.7m, d(1)<=3.2m & axles=2		
3, 4 or 5	3	Short Towing - Trailer, Caravan, Boat, etc.	SVT	**3**	d(1)>=2.1m, d(1)<=3.2m, d(2)>=2.1m & axles=3,4,5		1 (Light)
2	2	Two axle truck or Bus	TB2	**4**	d(1)>3.2m & axles=2		
3	2	Three axle truck or Bus	TB3	**5**	axles=3 & groups=2		
>3	2	Four axle truck	T4	**6**	axles>3 & groups=2		2 (Medium)
3	3	Three axle articulated vehicle or Rigid vehicle and trailer	ART3	**7**	d(1)>3.2m, axles=3 & groups=3		
4	>2	Four axle articulated vehicle or Rigid vehicle and trailer	ART4	**8**	d(2)<2.1m or d(1)<2.1m or d(1)>3.2m axles = 4 & groups>2		
5	>2	Five axle articulated vehicle or Rigid vehicle and trailer	ART5	**9**	d(2)<2.1m or d(1)<2.1m or d(1)>3.2m axles=5 & groups>2		
>=6	>2	Six (or more) axle articulated vehicle or Rigid vehicle and trailer	ART6	**10**	axles=6 & groups>2 or axles>6 & groups=3		
>6	4	B-Double or Heavy truck and trailer	BD	**11**	groups=4 & axles>6		
>6	>=5	Double or triple road train or Heavy truck and two (or more) trailers	DRT	**12**	groups>=5 & axles>6		3 (Heavy)

ATC SPEED BINS & DATA HEADINGS

Heading	Description
0 - 5	Speed bin totals 0 - 5 mph
5 - 10	Speed bin totals 5 - 10 mph
10-15	Speed bin totals 10 - 15 mph
15 - 20	Speed bin totals 15 - 20 mph
20 - 25	Speed bin totals 20 - 25 mph
25 - 30	Speed bin totals 25 - 30 mph
30 - 35	Speed bin totals 30 - 35 mph
35 - 40	Speed bin totals 35 - 40 mph
40 - 45	Speed bin totals 40 - 45 mph
45 - 50	Speed bin totals 45 - 50 mph
50 - 55	Speed bin totals 50 - 55 mph
55 - 60	Speed bin totals 55 - 60 mph
60 - 65	Speed bin totals 60 - 65 mph
65 - 70	Speed bin totals 65 - 70 mph
70 - 75	Speed bin totals 70 - 75 mph
75 - 80	Speed bin totals 75 - 80 mph
80 - 85	Speed bin totals 80 - 85 mph
85 - 90	Speed bin totals 85 - 90 mph
90 - 95	Speed bin totals 90 - 95 mph
95 - 100	Speed bin totals 95 - 100 mph
100 - 105	Speed bin totals 100 - 105 mph
105 - 110	Speed bin totals 105 - 110 mph
110 - 115	Speed bin totals 110 - 115 mph
115 - 120	Speed bin totals 115 - 120 mph
120 - 125	Speed bin totals 120 - 125 mph
125 - 130	Speed bin totals 125 - 130 mph
130 - 135	Speed bin totals 130 - 135 mph
135 - 140	Speed bin totals 135 - 140 mph

Heading	Description
>PSL	Greater than the posted speed limit
>PSL%	Greater than the posted speed limit as a percentage
>SL1 ACPO	Greater than ACPO (Association of Chief Police Officers) standard. ACPO is PSL x 10%+2mph
>SL1% ACPO	Greater than ACPO displayed as a percentage
>SL2 DfT	Greater than DFT (Department For Transport) standard. DFT is PSL plus 15mph.
>SL2% DfT	Greater than DFT displayed as a percentage
Mean	Average speed
Vpp 85	85th percentile speed



NDC NATIONWIDE DATA COLLECTION	**Site / Location:**	Weston Road - attached to Hedgerow	**Project No:**	16438	**Site No:**	1
	Survey Date:	25 February 2025 to 03 March 2025	**Project Name:**	OSSINGTON ROAD		
	Survey Times:	24 hours	**Drawing Title:**	Installation Photo		

Site No.	Location.	Direction.	Speed Limit - PSL (mph)	Start Date.	End Date.	Total Vehicles.	5 Day Ave.	7 Day Ave.	No. > Speed Limit.	%. > Speed Limit.	No. > ACPO Limit.	%. > ACPO Limit.	No. > DfT Limit.	%. > DfT Limit.	Mean Speed	85%ile Speed
1	Weston Road - attached to Hedgerow	Northbound	60	25 February 2025	03 March 2025	582	89	83	10	1.7	0	0.0	0	0.0	40.6	52.4
		Southbound	60	25 February 2025	03 March 2025	577	88	82	6	1.0	0	0.0	0	0.0	40.3	50.5
		Two Way	60	25 February 2025	03 March 2025	1159	177	165	16	1.4	0	0.0	0	0.0	40.4	50.9

Site 1
Location Weston Road - attached to Hedgerow
Direction Northbound

16438 / OSSINGTON ROAD
FEBRUARY 2025
AUTOMATIC TRAFFIC COUNT

25 February 2025 **Tuesday**

Time	Total	Classification												]PSL	]PSL%	]SL1	]SL1%	]SL2	]SL2%	Mean	Vpp
		1 MCL	2 SV	3 SVT	4 TB2	5 TB3	6 T4	7 ART3	8 ART4	9 ART5	10 ART6	11 BD	12 DRT	60	60	68 ACPO	68 ACPO	75 DfT	75 DfT		85
0000	0	0	0	0	0	0	0	0	0	0	0	0	0	0	0.0	0	0.0	0	0.0	-	-
0100	0	0	0	0	0	0	0	0	0	0	0	0	0	0	0.0	0	0.0	0	0.0	-	-
0200	0	0	0	0	0	0	0	0	0	0	0	0	0	0	0.0	0	0.0	0	0.0	-	-
0300	0	0	0	0	0	0	0	0	0	0	0	0	0	0	0.0	0	0.0	0	0.0	-	-
0400	0	0	0	0	0	0	0	0	0	0	0	0	0	0	0.0	0	0.0	0	0.0	-	-
0500	0	0	0	0	0	0	0	0	0	0	0	0	0	0	0.0	0	0.0	0	0.0	-	-
0600	1	0	1	0	0	0	0	0	0	0	0	0	0	0	0.0	0	0.0	0	0.0	44.3	-
0700	9	0	9	0	0	0	0	0	0	0	0	0	0	0	0.0	0	0.0	0	0.0	48	-
0800	**11**	**0**	**6**	**1**	**3**	**0**	**0**	**1**	**0**	**0**	**0**	**0**	**0**	**0**	**0.0**	**0**	**0.0**	**0**	**0.0**	**46**	**56.2**
0900	4	0	1	1	1	0	0	0	0	1	0	0	0	0	0.0	0	0.0	0	0.0	35	-
1000	4	0	3	1	0	0	0	0	0	0	0	0	0	0	0.0	0	0.0	0	0.0	42.6	-
1100	8	1	4	1	1	0	0	0	0	1	0	0	0	0	0.0	0	0.0	0	0.0	33.8	-
1200	5	1	2	1	1	0	0	0	0	0	0	0	0	0	0.0	0	0.0	0	0.0	38.3	-
1300	10	3	7	0	0	0	0	0	0	0	0	0	0	1	10.0	0	0.0	0	0.0	36.1	-
1400	11	1	6	2	1	1	0	0	0	0	0	0	0	0	0.0	0	0.0	0	0.0	35.4	50.8
1500	9	1	6	1	1	0	0	0	0	0	0	0	0	1	11.1	0	0.0	0	0.0	39.6	-
1600	**16**	**0**	**11**	**1**	**2**	**0**	**0**	**0**	**1**	**1**	**0**	**0**	**0**	**0**	**0.0**	**0**	**0.0**	**0**	**0.0**	**39.9**	**49.2**
1700	10	0	8	0	2	0	0	0	0	0	0	0	0	0	0.0	0	0.0	0	0.0	39.2	-
1800	3	0	1	1	1	0	0	0	0	0	0	0	0	0	0.0	0	0.0	0	0.0	50.5	-
1900	0	0	0	0	0	0	0	0	0	0	0	0	0	0	0.0	0	0.0	0	0.0	-	-
2000	0	0	0	0	0	0	0	0	0	0	0	0	0	0	0.0	0	0.0	0	0.0	-	-
2100	0	0	0	0	0	0	0	0	0	0	0	0	0	0	0.0	0	0.0	0	0.0	-	-
2200	0	0	0	0	0	0	0	0	0	0	0	0	0	0	0.0	0	0.0	0	0.0	-	-
2300	0	0	0	0	0	0	0	0	0	0	0	0	0	0	0.0	0	0.0	0	0.0	-	-
07-19	**100**	**7**	**64**	**10**	**13**	**1**	**0**	**1**	**1**	**3**	**0**	**0**	**0**	**2**	**2.0**	**0**	**0.0**	**0**	**0.0**	**40**	**52.6**
06-22	**101**	**7**	**65**	**10**	**13**	**1**	**0**	**1**	**1**	**3**	**0**	**0**	**0**	**2**	**2.0**	**0**	**0.0**	**0**	**0.0**	**40**	**52.6**
06-00	**101**	**7**	**65**	**10**	**13**	**1**	**0**	**1**	**1**	**3**	**0**	**0**	**0**	**2**	**2.0**	**0**	**0.0**	**0**	**0.0**	**40**	**52.6**
00-00	**101**	**7**	**65**	**10**	**13**	**1**	**0**	**1**	**1**	**3**	**0**	**0**	**0**	**2**	**2.0**	**0**	**0.0**	**0**	**0.0**	**40**	**52.6**

Site 1
Location Weston Road - attached to Hedgerow
Direction Northbound

16438 / OSSINGTON ROAD
FEBRUARY 2025
AUTOMATIC TRAFFIC COUNT

26 February 2025 **Wednesday**

Time	Total	Classification												]PSL	]PSL%	]SL1	]SL1%	]SL2	]SL2%	Mean	Vpp
		1 MCL	2 SV	3 SVT	4 TB2	5 TB3	6 T4	7 ART3	8 ART4	9 ART5	10 ART6	11 BD	12 DRT	60	60	68 ACPO	68 ACPO	75 DfT	75 DfT		85
0000	0	0	0	0	0	0	0	0	0	0	0	0	0	0	0.0	0	0.0	0	0.0	-	-
0100	0	0	0	0	0	0	0	0	0	0	0	0	0	0	0.0	0	0.0	0	0.0	-	-
0200	0	0	0	0	0	0	0	0	0	0	0	0	0	0	0.0	0	0.0	0	0.0	-	-
0300	0	0	0	0	0	0	0	0	0	0	0	0	0	0	0.0	0	0.0	0	0.0	-	-
0400	0	0	0	0	0	0	0	0	0	0	0	0	0	0	0.0	0	0.0	0	0.0	-	-
0500	0	0	0	0	0	0	0	0	0	0	0	0	0	0	0.0	0	0.0	0	0.0	-	-
0600	2	0	2	0	0	0	0	0	0	0	0	0	0	0	0.0	0	0.0	0	0.0	44	-
0700	5	0	5	0	0	0	0	0	0	0	0	0	0	0	0.0	0	0.0	0	0.0	43.2	-
0800	**11**	**0**	**8**	**0**	**3**	**0**	**0**	**0**	**0**	**0**	**0**	**0**	**0**	**0**	**0.0**	**0**	**0.0**	**0**	**0.0**	**43.6**	**54.3**
0900	6	0	4	0	1	1	0	0	0	0	0	0	0	0	0.0	0	0.0	0	0.0	43.4	-
1000	4	0	4	0	0	0	0	0	0	0	0	0	0	0	0.0	0	0.0	0	0.0	46.4	-
1100	3	0	2	0	1	0	0	0	0	0	0	0	0	0	0.0	0	0.0	0	0.0	43.3	-
1200	5	0	5	0	0	0	0	0	0	0	0	0	0	0	0.0	0	0.0	0	0.0	44.8	-
1300	9	0	8	0	1	0	0	0	0	0	0	0	0	0	0.0	0	0.0	0	0.0	44.3	-
1400	4	0	4	0	0	0	0	0	0	0	0	0	0	0	0.0	0	0.0	0	0.0	40.4	-
1500	5	0	4	1	0	0	0	0	0	0	0	0	0	0	0.0	0	0.0	0	0.0	40.8	-
1600	5	1	4	0	0	0	0	0	0	0	0	0	0	0	0.0	0	0.0	0	0.0	35.9	-
1700	**10**	**0**	**8**	**0**	**2**	**0**	**0**	**0**	**0**	**0**	**0**	**0**	**0**	**1**	**10.0**	**0**	**0.0**	**0**	**0.0**	**44.9**	**-**
1800	0	0	0	0	0	0	0	0	0	0	0	0	0	0	0.0	0	0.0	0	0.0	-	-
1900	4	0	3	0	1	0	0	0	0	0	0	0	0	0	0.0	0	0.0	0	0.0	41.3	-
2000	1	0	1	0	0	0	0	0	0	0	0	0	0	0	0.0	0	0.0	0	0.0	43.2	-
2100	0	0	0	0	0	0	0	0	0	0	0	0	0	0	0.0	0	0.0	0	0.0	-	-
2200	1	0	1	0	0	0	0	0	0	0	0	0	0	0	0.0	0	0.0	0	0.0	36.9	-
2300	0	0	0	0	0	0	0	0	0	0	0	0	0	0	0.0	0	0.0	0	0.0	-	-
07-19	**67**	**1**	**56**	**1**	**8**	**1**	**0**	**0**	**0**	**0**	**0**	**0**	**0**	**1**	**1.5**	**0**	**0.0**	**0**	**0.0**	**43.1**	**53**
06-22	**74**	**1**	**62**	**1**	**9**	**1**	**0**	**0**	**0**	**0**	**0**	**0**	**0**	**1**	**1.4**	**0**	**0.0**	**0**	**0.0**	**43**	**53**
06-00	**75**	**1**	**63**	**1**	**9**	**1**	**0**	**0**	**0**	**0**	**0**	**0**	**0**	**1**	**1.3**	**0**	**0.0**	**0**	**0.0**	**43**	**52.9**
00-00	**75**	**1**	**63**	**1**	**9**	**1**	**0**	**0**	**0**	**0**	**0**	**0**	**0**	**1**	**1.3**	**0**	**0.0**	**0**	**0.0**	**43**	**52.9**

Site 1
Location Weston Road - attached to Hedgerow
Direction Northbound

16438 / OSSINGTON ROAD
FEBRUARY 2025
AUTOMATIC TRAFFIC COUNT

27 February 2025 **Thursday**

Time	Total	Classification												]PSL	]PSL%	]SL1	]SL1%	]SL2	]SL2%	Mean	Vpp
		1 MCL	2 SV	3 SVT	4 TB2	5 TB3	6 T4	7 ART3	8 ART4	9 ART5	10 ART6	11 BD	12 DRT	60	60	68 ACPO	68 ACPO	75 DfT	75 DfT		85
0000	0	0	0	0	0	0	0	0	0	0	0	0	0	0	0.0	0	0.0	0	0.0	-	-
0100	0	0	0	0	0	0	0	0	0	0	0	0	0	0	0.0	0	0.0	0	0.0	-	-
0200	0	0	0	0	0	0	0	0	0	0	0	0	0	0	0.0	0	0.0	0	0.0	-	-
0300	0	0	0	0	0	0	0	0	0	0	0	0	0	0	0.0	0	0.0	0	0.0	-	-
0400	0	0	0	0	0	0	0	0	0	0	0	0	0	0	0.0	0	0.0	0	0.0	-	-
0500	1	0	1	0	0	0	0	0	0	0	0	0	0	0	0.0	0	0.0	0	0.0	50.1	-
0600	1	0	0	0	1	0	0	0	0	0	0	0	0	0	0.0	0	0.0	0	0.0	49.2	-
0700	7	0	7	0	0	0	0	0	0	0	0	0	0	0	0.0	0	0.0	0	0.0	47.1	-
0800	**9**	**0**	**8**	**0**	**1**	**0**	**0**	**0**	**0**	**0**	**0**	**0**	**0**	**1**	**11.1**	**0**	**0.0**	**0**	**0.0**	**48.6**	**-**
0900	4	1	3	0	0	0	0	0	0	0	0	0	0	1	25.0	0	0.0	0	0.0	37.9	-
1000	3	0	3	0	0	0	0	0	0	0	0	0	0	0	0.0	0	0.0	0	0.0	40.6	-
1100	6	1	2	1	2	0	0	0	0	0	0	0	0	0	0.0	0	0.0	0	0.0	34.1	-
1200	5	2	2	0	1	0	0	0	0	0	0	0	0	0	0.0	0	0.0	0	0.0	24.4	-
1300	5	0	3	0	2	0	0	0	0	0	0	0	0	0	0.0	0	0.0	0	0.0	39.2	-
1400	7	1	5	0	1	0	0	0	0	0	0	0	0	0	0.0	0	0.0	0	0.0	39	-
1500	7	0	6	0	1	0	0	0	0	0	0	0	0	1	14.3	0	0.0	0	0.0	36.8	-
1600	**8**	**0**	**7**	**0**	**1**	**0**	**0**	**0**	**0**	**0**	**0**	**0**	**0**	**1**	**12.5**	**0**	**0.0**	**0**	**0.0**	**44**	**-**
1700	4	0	4	0	0	0	0	0	0	0	0	0	0	0	0.0	0	0.0	0	0.0	39.9	-
1800	4	0	4	0	0	0	0	0	0	0	0	0	0	0	0.0	0	0.0	0	0.0	42.2	-
1900	1	0	1	0	0	0	0	0	0	0	0	0	0	0	0.0	0	0.0	0	0.0	48.1	-
2000	1	0	1	0	0	0	0	0	0	0	0	0	0	0	0.0	0	0.0	0	0.0	53.2	-
2100	1	0	1	0	0	0	0	0	0	0	0	0	0	0	0.0	0	0.0	0	0.0	38.4	-
2200	1	0	1	0	0	0	0	0	0	0	0	0	0	0	0.0	0	0.0	0	0.0	55.2	-
2300	0	0	0	0	0	0	0	0	0	0	0	0	0	0	0.0	0	0.0	0	0.0	-	-
07-19	**69**	**5**	**54**	**1**	**9**	**0**	**0**	**0**	**0**	**0**	**0**	**0**	**0**	**4**	**5.8**	**0**	**0.0**	**0**	**0.0**	**40.2**	**51.3**
06-22	**73**	**5**	**57**	**1**	**10**	**0**	**0**	**0**	**0**	**0**	**0**	**0**	**0**	**4**	**5.5**	**0**	**0.0**	**0**	**0.0**	**40.6**	**51.4**
06-00	**74**	**5**	**58**	**1**	**10**	**0**	**0**	**0**	**0**	**0**	**0**	**0**	**0**	**4**	**5.4**	**0**	**0.0**	**0**	**0.0**	**40.8**	**52.2**
00-00	**75**	**5**	**59**	**1**	**10**	**0**	**0**	**0**	**0**	**0**	**0**	**0**	**0**	**4**	**5.3**	**0**	**0.0**	**0**	**0.0**	**40.9**	**52**

Site 1
Location Weston Road - attached to Hedgerow
Direction Northbound

16438 / OSSINGTON ROAD
FEBRUARY 2025
AUTOMATIC TRAFFIC COUNT

28 February 2025 **Friday**

Time	Total	Classification												]PSL	]PSL%	]SL1	]SL1%	]SL2	]SL2%	Mean	Vpp
		1 MCL	2 SV	3 SVT	4 TB2	5 TB3	6 T4	7 ART3	8 ART4	9 ART5	10 ART6	11 BD	12 DRT	60	60	68 ACPO	68 ACPO	75 DfT	75 DfT		85
0000	0	0	0	0	0	0	0	0	0	0	0	0	0	0	0.0	0	0.0	0	0.0	-	-
0100	0	0	0	0	0	0	0	0	0	0	0	0	0	0	0.0	0	0.0	0	0.0	-	-
0200	0	0	0	0	0	0	0	0	0	0	0	0	0	0	0.0	0	0.0	0	0.0	-	-
0300	0	0	0	0	0	0	0	0	0	0	0	0	0	0	0.0	0	0.0	0	0.0	-	-
0400	0	0	0	0	0	0	0	0	0	0	0	0	0	0	0.0	0	0.0	0	0.0	-	-
0500	0	0	0	0	0	0	0	0	0	0	0	0	0	0	0.0	0	0.0	0	0.0	-	-
0600	2	0	2	0	0	0	0	0	0	0	0	0	0	0	0.0	0	0.0	0	0.0	30.6	-
0700	**10**	**0**	**10**	**0**	**0**	**0**	**0**	**0**	**0**	**0**	**0**	**0**	**0**	**0**	**0.0**	**0**	**0.0**	**0**	**0.0**	**45.7**	**-**
0800	**10**	**0**	**9**	**0**	**1**	**0**	**0**	**0**	**0**	**0**	**0**	**0**	**0**	**0**	**0.0**	**0**	**0.0**	**0**	**0.0**	**47.1**	**-**
0900	4	0	3	0	1	0	0	0	0	0	0	0	0	0	0.0	0	0.0	0	0.0	48.2	-
1000	8	0	7	0	0	0	1	0	0	0	0	0	0	0	0.0	0	0.0	0	0.0	40	-
1100	9	3	5	0	0	0	1	0	0	0	0	0	0	0	0.0	0	0.0	0	0.0	28.5	-
1200	9	0	7	0	2	0	0	0	0	0	0	0	0	0	0.0	0	0.0	0	0.0	45.6	-
1300	6	2	3	0	1	0	0	0	0	0	0	0	0	0	0.0	0	0.0	0	0.0	34.4	-
1400	7	2	4	0	1	0	0	0	0	0	0	0	0	0	0.0	0	0.0	0	0.0	33.4	-
1500	11	2	7	0	2	0	0	0	0	0	0	0	0	0	0.0	0	0.0	0	0.0	40.2	53
1600	7	0	7	0	0	0	0	0	0	0	0	0	0	0	0.0	0	0.0	0	0.0	45.5	-
1700	**12**	**0**	**10**	**0**	**2**	**0**	**0**	**0**	**0**	**0**	**0**	**0**	**0**	**0**	**0.0**	**0**	**0.0**	**0**	**0.0**	**43.6**	**57.3**
1800	3	0	1	0	2	0	0	0	0	0	0	0	0	0	0.0	0	0.0	0	0.0	39.4	-
1900	0	0	0	0	0	0	0	0	0	0	0	0	0	0	0.0	0	0.0	0	0.0	-	-
2000	0	0	0	0	0	0	0	0	0	0	0	0	0	0	0.0	0	0.0	0	0.0	-	-
2100	1	0	0	0	1	0	0	0	0	0	0	0	0	0	0.0	0	0.0	0	0.0	44.1	-
2200	0	0	0	0	0	0	0	0	0	0	0	0	0	0	0.0	0	0.0	0	0.0	-	-
2300	1	0	1	0	0	0	0	0	0	0	0	0	0	0	0.0	0	0.0	0	0.0	45.9	-
07-19	**96**	**9**	**73**	**0**	**12**	**0**	**2**	**0**	**0**	**0**	**0**	**0**	**0**	**0**	**0.0**	**0**	**0.0**	**0**	**0.0**	**41.1**	**51.7**
06-22	**99**	**9**	**75**	**0**	**13**	**0**	**2**	**0**	**0**	**0**	**0**	**0**	**0**	**0**	**0.0**	**0**	**0.0**	**0**	**0.0**	**41**	**50.9**
06-00	**100**	**9**	**76**	**0**	**13**	**0**	**2**	**0**	**0**	**0**	**0**	**0**	**0**	**0**	**0.0**	**0**	**0.0**	**0**	**0.0**	**41**	**50.9**
00-00	**100**	**9**	**76**	**0**	**13**	**0**	**2**	**0**	**0**	**0**	**0**	**0**	**0**	**0**	**0.0**	**0**	**0.0**	**0**	**0.0**	**41**	**50.9**

Site 1
Location Weston Road - attached to Hedgerow
Direction Northbound

16438 / OSSINGTON ROAD
FEBRUARY 2025
AUTOMATIC TRAFFIC COUNT

01 March 2025 **Saturday**

Time	Total	Classification												]PSL	]PSL%	]SL1	]SL1%	]SL2	]SL2%	Mean	Vpp
		1 MCL	2 SV	3 SVT	4 TB2	5 TB3	6 T4	7 ART3	8 ART4	9 ART5	10 ART6	11 BD	12 DRT	60	60	68 ACPO	68 ACPO	75 DfT	75 DfT		85
0000	0	0	0	0	0	0	0	0	0	0	0	0	0	0	0.0	0	0.0	0	0.0	-	-
0100	0	0	0	0	0	0	0	0	0	0	0	0	0	0	0.0	0	0.0	0	0.0	-	-
0200	0	0	0	0	0	0	0	0	0	0	0	0	0	0	0.0	0	0.0	0	0.0	-	-
0300	0	0	0	0	0	0	0	0	0	0	0	0	0	0	0.0	0	0.0	0	0.0	-	-
0400	0	0	0	0	0	0	0	0	0	0	0	0	0	0	0.0	0	0.0	0	0.0	-	-
0500	0	0	0	0	0	0	0	0	0	0	0	0	0	0	0.0	0	0.0	0	0.0	-	-
0600	2	0	1	0	0	0	1	0	0	0	0	0	0	1	50.0	0	0.0	0	0.0	43.1	-
0700	1	0	1	0	0	0	0	0	0	0	0	0	0	0	0.0	0	0.0	0	0.0	38	-
0800	4	0	4	0	0	0	0	0	0	0	0	0	0	0	0.0	0	0.0	0	0.0	43.4	-
0900	5	0	5	0	0	0	0	0	0	0	0	0	0	0	0.0	0	0.0	0	0.0	50.7	-
1000	4	0	4	0	0	0	0	0	0	0	0	0	0	0	0.0	0	0.0	0	0.0	42.5	-
1100	**6**	**2**	**3**	**0**	**0**	**0**	**1**	**0**	**0**	**0**	**0**	**0**	**0**	**0**	**0.0**	**0**	**0.0**	**0**	**0.0**	**27.9**	**-**
1200	7	1	5	0	1	0	0	0	0	0	0	0	0	0	0.0	0	0.0	0	0.0	39.5	-
1300	**9**	**1**	**7**	**0**	**1**	**0**	**0**	**0**	**0**	**0**	**0**	**0**	**0**	**0**	**0.0**	**0**	**0.0**	**0**	**0.0**	**34.5**	**-**
1400	2	0	1	0	1	0	0	0	0	0	0	0	0	0	0.0	0	0.0	0	0.0	40.7	-
1500	6	2	3	0	1	0	0	0	0	0	0	0	0	0	0.0	0	0.0	0	0.0	32.2	-
1600	8	0	8	0	0	0	0	0	0	0	0	0	0	0	0.0	0	0.0	0	0.0	38	-
1700	4	0	3	0	1	0	0	0	0	0	0	0	0	0	0.0	0	0.0	0	0.0	46.1	-
1800	2	0	1	0	1	0	0	0	0	0	0	0	0	0	0.0	0	0.0	0	0.0	41.4	-
1900	2	0	2	0	0	0	0	0	0	0	0	0	0	0	0.0	0	0.0	0	0.0	48.9	-
2000	1	0	1	0	0	0	0	0	0	0	0	0	0	0	0.0	0	0.0	0	0.0	56.5	-
2100	0	0	0	0	0	0	0	0	0	0	0	0	0	0	0.0	0	0.0	0	0.0	-	-
2200	1	0	1	0	0	0	0	0	0	0	0	0	0	0	0.0	0	0.0	0	0.0	53.7	-
2300	0	0	0	0	0	0	0	0	0	0	0	0	0	0	0.0	0	0.0	0	0.0	-	-
07-19	**58**	**6**	**45**	**0**	**6**	**0**	**1**	**0**	**0**	**0**	**0**	**0**	**0**	**0**	**0.0**	**0**	**0.0**	**0**	**0.0**	**38.5**	**53.6**
06-22	**63**	**6**	**49**	**0**	**6**	**0**	**2**	**0**	**0**	**0**	**0**	**0**	**0**	**1**	**1.6**	**0**	**0.0**	**0**	**0.0**	**39.3**	**55**
06-00	**64**	**6**	**50**	**0**	**6**	**0**	**2**	**0**	**0**	**0**	**0**	**0**	**0**	**1**	**1.6**	**0**	**0.0**	**0**	**0.0**	**39.5**	**54.7**
00-00	**64**	**6**	**50**	**0**	**6**	**0**	**2**	**0**	**0**	**0**	**0**	**0**	**0**	**1**	**1.6**	**0**	**0.0**	**0**	**0.0**	**39.5**	**54.7**

Site 1
Location Weston Road - attached to Hedgerow
Direction Northbound

16438 / OSSINGTON ROAD
FEBRUARY 2025
AUTOMATIC TRAFFIC COUNT

02 March 2025 **Sunday**

Time	Total	Classification												]PSL	]PSL%	]SL1	]SL1%	]SL2	]SL2%	Mean	Vpp
		1 MCL	2 SV	3 SVT	4 TB2	5 TB3	6 T4	7 ART3	8 ART4	9 ART5	10 ART6	11 BD	12 DRT	60	60	68 ACPO	68 ACPO	75 DfT	75 DfT		85
0000	1	0	1	0	0	0	0	0	0	0	0	0	0	0	0.0	0	0.0	0	0.0	43.1	-
0100	0	0	0	0	0	0	0	0	0	0	0	0	0	0	0.0	0	0.0	0	0.0	-	-
0200	0	0	0	0	0	0	0	0	0	0	0	0	0	0	0.0	0	0.0	0	0.0	-	-
0300	0	0	0	0	0	0	0	0	0	0	0	0	0	0	0.0	0	0.0	0	0.0	-	-
0400	0	0	0	0	0	0	0	0	0	0	0	0	0	0	0.0	0	0.0	0	0.0	-	-
0500	0	0	0	0	0	0	0	0	0	0	0	0	0	0	0.0	0	0.0	0	0.0	-	-
0600	1	0	0	1	0	0	0	0	0	0	0	0	0	0	0.0	0	0.0	0	0.0	26.4	-
0700	1	0	1	0	0	0	0	0	0	0	0	0	0	0	0.0	0	0.0	0	0.0	37.2	-
0800	1	0	1	0	0	0	0	0	0	0	0	0	0	0	0.0	0	0.0	0	0.0	45.7	-
0900	**8**	**1**	**7**	**0**	**0**	**0**	**0**	**0**	**0**	**0**	**0**	**0**	**0**	**0**	**0.0**	**0**	**0.0**	**0**	**0.0**	**42**	**-**
1000	5	1	4	0	0	0	0	0	0	0	0	0	0	0	0.0	0	0.0	0	0.0	37.1	-
1100	5	1	3	1	0	0	0	0	0	0	0	0	0	0	0.0	0	0.0	0	0.0	35.4	-
1200	10	2	7	0	1	0	0	0	0	0	0	0	0	0	0.0	0	0.0	0	0.0	35.8	-
1300	6	2	3	0	0	0	1	0	0	0	0	0	0	0	0.0	0	0.0	0	0.0	26.6	-
1400	**11**	**3**	**6**	**0**	**2**	**0**	**0**	**0**	**0**	**0**	**0**	**0**	**0**	**0**	**0.0**	**0**	**0.0**	**0**	**0.0**	**34.3**	**51.3**
1500	5	2	3	0	0	0	0	0	0	0	0	0	0	0	0.0	0	0.0	0	0.0	41.3	-
1600	7	0	6	0	1	0	0	0	0	0	0	0	0	0	0.0	0	0.0	0	0.0	43.4	-
1700	2	0	2	0	0	0	0	0	0	0	0	0	0	0	0.0	0	0.0	0	0.0	45.6	-
1800	6	0	6	0	0	0	0	0	0	0	0	0	0	0	0.0	0	0.0	0	0.0	39.4	-
1900	1	0	1	0	0	0	0	0	0	0	0	0	0	0	0.0	0	0.0	0	0.0	46.6	-
2000	2	0	2	0	0	0	0	0	0	0	0	0	0	0	0.0	0	0.0	0	0.0	41.6	-
2100	0	0	0	0	0	0	0	0	0	0	0	0	0	0	0.0	0	0.0	0	0.0	-	-
2200	1	0	1	0	0	0	0	0	0	0	0	0	0	0	0.0	0	0.0	0	0.0	59.5	-
2300	0	0	0	0	0	0	0	0	0	0	0	0	0	0	0.0	0	0.0	0	0.0	-	-
07-19	**67**	**12**	**49**	**1**	**4**	**0**	**1**	**0**	**0**	**0**	**0**	**0**	**0**	**0**	**0.0**	**0**	**0.0**	**0**	**0.0**	**37.5**	**50.6**
06-22	**71**	**12**	**52**	**2**	**4**	**0**	**1**	**0**	**0**	**0**	**0**	**0**	**0**	**0**	**0.0**	**0**	**0.0**	**0**	**0.0**	**37.6**	**50.5**
06-00	**72**	**12**	**53**	**2**	**4**	**0**	**1**	**0**	**0**	**0**	**0**	**0**	**0**	**0**	**0.0**	**0**	**0.0**	**0**	**0.0**	**37.9**	**50.6**
00-00	**73**	**12**	**54**	**2**	**4**	**0**	**1**	**0**	**0**	**0**	**0**	**0**	**0**	**0**	**0.0**	**0**	**0.0**	**0**	**0.0**	**38**	**50.6**

Site 1
Location Weston Road - attached to Hedgerow
Direction Northbound

16438 / OSSINGTON ROAD
FEBRUARY 2025
AUTOMATIC TRAFFIC COUNT

03 March 2025 **Monday**

Time	Total	Classification												]PSL	]PSL%	]SL1	]SL1%	]SL2	]SL2%	Mean	Vpp
		1 MCL	2 SV	3 SVT	4 TB2	5 TB3	6 T4	7 ART3	8 ART4	9 ART5	10 ART6	11 BD	12 DRT	60	60	68 ACPO	68 ACPO	75 DfT	75 DfT		85
0000	0	0	0	0	0	0	0	0	0	0	0	0	0	0	0.0	0	0.0	0	0.0	-	-
0100	0	0	0	0	0	0	0	0	0	0	0	0	0	0	0.0	0	0.0	0	0.0	-	-
0200	0	0	0	0	0	0	0	0	0	0	0	0	0	0	0.0	0	0.0	0	0.0	-	-
0300	0	0	0	0	0	0	0	0	0	0	0	0	0	0	0.0	0	0.0	0	0.0	-	-
0400	0	0	0	0	0	0	0	0	0	0	0	0	0	0	0.0	0	0.0	0	0.0	-	-
0500	0	0	0	0	0	0	0	0	0	0	0	0	0	0	0.0	0	0.0	0	0.0	-	-
0600	2	0	0	1	1	0	0	0	0	0	0	0	0	0	0.0	0	0.0	0	0.0	35.2	-
0700	9	0	9	0	0	0	0	0	0	0	0	0	0	0	0.0	0	0.0	0	0.0	45	-
0800	7	0	4	1	2	0	0	0	0	0	0	0	0	0	0.0	0	0.0	0	0.0	42.2	-
0900	**10**	**0**	**9**	**0**	**1**	**0**	**0**	**0**	**0**	**0**	**0**	**0**	**0**	**1**	**10.0**	**0**	**0.0**	**0**	**0.0**	**50**	**-**
1000	5	1	3	0	1	0	0	0	0	0	0	0	0	0	0.0	0	0.0	0	0.0	35.6	-
1100	6	1	4	0	1	0	0	0	0	0	0	0	0	0	0.0	0	0.0	0	0.0	41.8	-
1200	7	0	5	0	2	0	0	0	0	0	0	0	0	0	0.0	0	0.0	0	0.0	43.3	-
1300	7	0	5	0	1	0	0	0	0	1	0	0	0	0	0.0	0	0.0	0	0.0	42.1	-
1400	8	1	4	0	2	0	0	0	0	1	0	0	0	0	0.0	0	0.0	0	0.0	35.2	-
1500	7	0	7	0	0	0	0	0	0	0	0	0	0	0	0.0	0	0.0	0	0.0	44.6	-
1600	**10**	**2**	**6**	**0**	**1**	**1**	**0**	**0**	**0**	**0**	**0**	**0**	**0**	**1**	**10.0**	**0**	**0.0**	**0**	**0.0**	**35.1**	**-**
1700	7	0	4	0	3	0	0	0	0	0	0	0	0	0	0.0	0	0.0	0	0.0	40.5	-
1800	4	0	4	0	0	0	0	0	0	0	0	0	0	0	0.0	0	0.0	0	0.0	41.5	-
1900	3	0	3	0	0	0	0	0	0	0	0	0	0	0	0.0	0	0.0	0	0.0	38.7	-
2000	2	0	1	0	0	0	0	0	0	1	0	0	0	0	0.0	0	0.0	0	0.0	37.2	-
2100	0	0	0	0	0	0	0	0	0	0	0	0	0	0	0.0	0	0.0	0	0.0	-	-
2200	0	0	0	0	0	0	0	0	0	0	0	0	0	0	0.0	0	0.0	0	0.0	-	-
2300	0	0	0	0	0	0	0	0	0	0	0	0	0	0	0.0	0	0.0	0	0.0	-	-
07-19	**87**	**5**	**64**	**1**	**14**	**1**	**0**	**0**	**0**	**2**	**0**	**0**	**0**	**2**	**2.3**	**0**	**0.0**	**0**	**0.0**	**41.6**	**51.7**
06-22	**94**	**5**	**68**	**2**	**15**	**1**	**0**	**0**	**0**	**3**	**0**	**0**	**0**	**2**	**2.1**	**0**	**0.0**	**0**	**0.0**	**41.3**	**51.7**
06-00	**94**	**5**	**68**	**2**	**15**	**1**	**0**	**0**	**0**	**3**	**0**	**0**	**0**	**2**	**2.1**	**0**	**0.0**	**0**	**0.0**	**41.3**	**51.7**
00-00	**94**	**5**	**68**	**2**	**15**	**1**	**0**	**0**	**0**	**3**	**0**	**0**	**0**	**2**	**2.1**	**0**	**0.0**	**0**	**0.0**	**41.3**	**51.7**

Site 1
Location Weston Road - attached to Hedgerow
Direction Northbound

16438 / OSSINGTON ROAD
FEBRUARY 2025
AUTOMATIC TRAFFIC COUNT

Virtual Day (7)

Time	Total	Classification												]PSL	]PSL%	]SL1	]SL1%	]SL2	]SL2%	Mean	Vpp
		1 MCL	2 SV	3 SVT	4 TB2	5 TB3	6 T4	7 ART3	8 ART4	9 ART5	10 ART6	11 BD	12 DRT	60	60	68 ACPO	68 ACPO	75 DfT	75 DfT		85
0000	0	0	0	0	0	0	0	0	0	0	0	0	0	0	0.0	0	0.0	0	0.0	43.1	-
0100	0	0	0	0	0	0	0	0	0	0	0	0	0	0	0.0	0	0.0	0	0.0	-	-
0200	0	0	0	0	0	0	0	0	0	0	0	0	0	0	0.0	0	0.0	0	0.0	-	-
0300	0	0	0	0	0	0	0	0	0	0	0	0	0	0	0.0	0	0.0	0	0.0	-	-
0400	0	0	0	0	0	0	0	0	0	0	0	0	0	0	0.0	0	0.0	0	0.0	-	-
0500	0	0	0	0	0	0	0	0	0	0	0	0	0	0	0.0	0	0.0	0	0.0	50.1	-
0600	2	0	1	0	0	0	0	0	0	0	0	0	0	0	9.1	0	0.0	0	0.0	38.7	-
0700	6	0	6	0	0	0	0	0	0	0	0	0	0	0	0.0	0	0.0	0	0.0	45.6	-
0800	**8**	**0**	**6**	**0**	**1**	**0**	**0**	**0**	**0**	**0**	**0**	**0**	**0**	**0**	**1.9**	**0**	**0.0**	**0**	**0.0**	**45.4**	**-**
0900	6	0	5	0	1	0	0	0	0	0	0	0	0	0	4.9	0	0.0	0	0.0	44.7	-
1000	5	0	4	0	0	0	0	0	0	0	0	0	0	0	0.0	0	0.0	0	0.0	40.3	-
1100	6	1	3	0	1	0	0	0	0	0	0	0	0	0	0.0	0	0.0	0	0.0	33.9	-
1200	7	1	5	0	1	0	0	0	0	0	0	0	0	0	0.0	0	0.0	0	0.0	39.3	-
1300	7	1	5	0	1	0	0	0	0	0	0	0	0	0	1.9	0	0.0	0	0.0	37	-
1400	7	1	4	0	1	0	0	0	0	0	0	0	0	0	0.0	0	0.0	0	0.0	36	-
1500	7	1	5	0	1	0	0	0	0	0	0	0	0	0	4.0	0	0.0	0	0.0	39.5	-
1600	**9**	**0**	**7**	**0**	**1**	**0**	**0**	**0**	**0**	**0**	**0**	**0**	**0**	**0**	**3.3**	**0**	**0.0**	**0**	**0.0**	**40.1**	**-**
1700	7	0	6	0	1	0	0	0	0	0	0	0	0	0	2.0	0	0.0	0	0.0	42.5	-
1800	3	0	2	0	1	0	0	0	0	0	0	0	0	0	0.0	0	0.0	0	0.0	42	-
1900	2	0	1	0	0	0	0	0	0	0	0	0	0	0	0.0	0	0.0	0	0.0	43.1	-
2000	1	0	1	0	0	0	0	0	0	0	0	0	0	0	0.0	0	0.0	0	0.0	44.3	-
2100	0	0	0	0	0	0	0	0	0	0	0	0	0	0	0.0	0	0.0	0	0.0	41.2	-
2200	1	0	1	0	0	0	0	0	0	0	0	0	0	0	0.0	0	0.0	0	0.0	51.3	-
2300	0	0	0	0	0	0	0	0	0	0	0	0	0	0	0.0	0	0.0	0	0.0	45.9	-
07-19	**78**	**6**	**58**	**2**	**9**	**0**	**1**	**0**	**0**	**1**	**0**	**0**	**0**	**1**	**1.7**	**0**	**0.0**	**0**	**0.0**	**40.4**	**52.4**
06-22	**82**	**6**	**61**	**2**	**10**	**0**	**1**	**0**	**0**	**1**	**0**	**0**	**0**	**1**	**1.7**	**0**	**0.0**	**0**	**0.0**	**40.5**	**52.3**
06-00	**83**	**6**	**62**	**2**	**10**	**0**	**1**	**0**	**0**	**1**	**0**	**0**	**0**	**1**	**1.7**	**0**	**0.0**	**0**	**0.0**	**40.6**	**52.4**
00-00	**83**	**6**	**62**	**2**	**10**	**0**	**1**	**0**	**0**	**1**	**0**	**0**	**0**	**1**	**1.7**	**0**	**0.0**	**0**	**0.0**	**40.6**	**52.4**


Site 1
Location Weston Road - attached to Hedgerow
Direction Northbound


16438 / OSSINGTON ROAD
FEBRUARY 2025
AUTOMATIC TRAFFIC COUNT

Virtual Week (1)

Time	Total	Classification												]PSL	]PSL%	]SL1	]SL1%	]SL2	]SL2%	Mean	Vpp
		1 MCL	2 SV	3 SVT	4 TB2	5 TB3	6 T4	7 ART3	8 ART4	9 ART5	10 ART6	11 BD	12 DRT	60	60	68 ACPO	68 ACPO	75 DfT	75 DfT		85
Mon	94	5	68	2	15	1	0	0	0	3	0	0	0	2	2.1	0	0.0	0	0.0	41.3	51.7
Tue	101	7	65	10	13	1	0	1	1	3	0	0	0	2	2.0	0	0.0	0	0.0	40	52.6
Wed	75	1	63	1	9	1	0	0	0	0	0	0	0	1	1.3	0	0.0	0	0.0	43	52.9
Thu	75	5	59	1	10	0	0	0	0	0	0	0	0	4	5.3	0	0.0	0	0.0	40.9	52
Fri	100	9	76	0	13	0	2	0	0	0	0	0	0	0	0.0	0	0.0	0	0.0	41	50.9
| Sat	64	6	50	0	6	0	2	0	0	0	0	0	0	1	1.6	0	0.0	0	0.0	39.5	54.7
| Sun	73	12	54	2	4	0	1	0	0	0	0	0	0	0	0.0	0	0.0	0	0.0	38	50.6
5 Day Ave.	**89**	**5**	**66**	**3**	**12**	**1**	**0**	**0**	**0**	**1**	**0**	**0**	**0**	**2**	**2.2**	**0**	**0.0**	**0**	**0.0**	**41.2**	**52.0**
7 Day Ave.	**83**	**6**	**62**	**2**	**10**	**0**	**1**	**0**	**0**	**1**	**0**	**0**	**0**	**1**	**1.7**	**0**	**0.0**	**0**	**0.0**	**40.6**	**52.4**
--	**582**	**45**	**435**	**16**	**70**	**3**	**5**	**1**	**1**	**6**	**0**	**0**	**0**	**10**	**1.7**	**0**	**0.0**	**0**	**0.0**	**40.6**	**52.4**

Summary Graphs

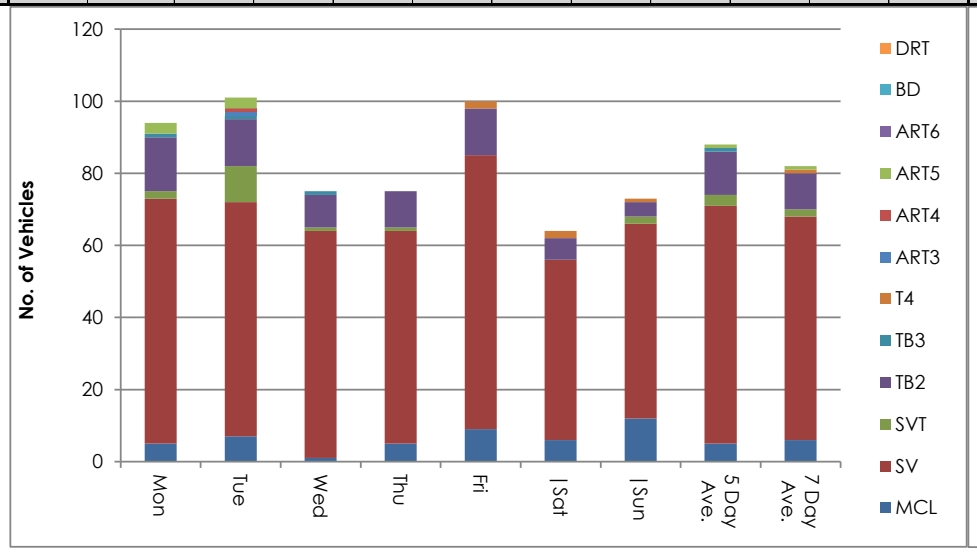

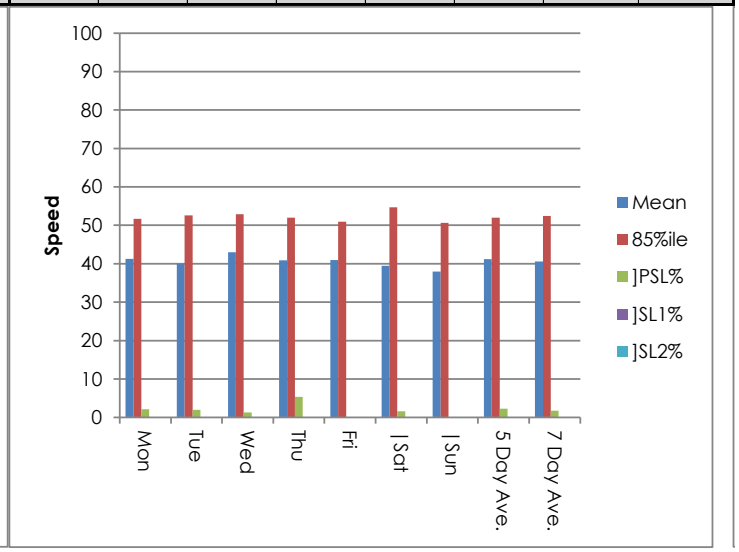

Site 1
Location Weston Road - attached to Hedgerow
Direction Northbound

16438 / OSSINGTON ROAD
FEBRUARY 2025
AUTOMATIC TRAFFIC COUNT

25 February 2025 **Tuesday**

Time	Total	Speed Bins (mph)																												
		0 - 5	5 - 10	10 - 15	15 - 20	20 - 25	25 - 30	30 - 35	35 - 40	40 - 45	45 - 50	50 - 55	55 - 60	60 - 65	65 - 70	70 - 75	75 - 80	80 - 85	85 - 90	90 - 95	95 - 100	100 - 105	105 - 110	110 - 115	115 - 120	120 - 125	125 - 130	130 - 135	135 - 140
0000	0	0	0	0	0	0	0	0	0	0	0	0	0	0	0	0	0	0	0	0	0	0	0	0	0	0	0	0	0	0
0100	0	0	0	0	0	0	0	0	0	0	0	0	0	0	0	0	0	0	0	0	0	0	0	0	0	0	0	0	0	0
0200	0	0	0	0	0	0	0	0	0	0	0	0	0	0	0	0	0	0	0	0	0	0	0	0	0	0	0	0	0	0
0300	0	0	0	0	0	0	0	0	0	0	0	0	0	0	0	0	0	0	0	0	0	0	0	0	0	0	0	0	0	0
0400	0	0	0	0	0	0	0	0	0	0	0	0	0	0	0	0	0	0	0	0	0	0	0	0	0	0	0	0	0	0
0500	0	0	0	0	0	0	0	0	0	0	0	0	0	0	0	0	0	0	0	0	0	0	0	0	0	0	0	0	0	0
0600	1	0	0	0	0	0	0	0	0	1	0	0	0	0	0	0	0	0	0	0	0	0	0	0	0	0	0	0	0	0
0700	9	0	0	0	0	0	0	0	1	3	1	2	2	0	0	0	0	0	0	0	0	0	0	0	0	0	0	0	0	0
0800	**11**	**0**	**0**	**0**	**0**	**0**	**1**	**1**	**0**	**3**	**1**	**2**	**3**	**0**	**0**	**0**	**0**	**0**	**0**	**0**	**0**	**0**	**0**	**0**	**0**	**0**	**0**	**0**	**0**	**0**
0900	4	0	0	0	0	0	2	0	0	1	1	0	0	0	0	0	0	0	0	0	0	0	0	0	0	0	0	0	0	0
1000	4	0	0	0	0	0	1	0	0	2	0	0	1	0	0	0	0	0	0	0	0	0	0	0	0	0	0	0	0	0
1100	8	0	0	1	0	0	2	1	2	1	0	1	0	0	0	0	0	0	0	0	0	0	0	0	0	0	0	0	0	0
1200	5	0	0	0	1	0	1	0	0	0	1	2	0	0	0	0	0	0	0	0	0	0	0	0	0	0	0	0	0	0
1300	10	0	1	2	0	0	0	0	0	4	1	1	0	1	0	0	0	0	0	0	0	0	0	0	0	0	0	0	0	0
1400	11	0	1	1	0	0	1	3	0	2	1	2	0	0	0	0	0	0	0	0	0	0	0	0	0	0	0	0	0	0
1500	9	0	0	1	0	1	1	0	1	1	2	1	0	1	0	0	0	0	0	0	0	0	0	0	0	0	0	0	0	0
1600	**16**	**0**	**0**	**0**	**0**	**0**	**2**	**2**	**5**	**2**	**4**	**1**	**0**	**0**	**0**	**0**	**0**	**0**	**0**	**0**	**0**	**0**	**0**	**0**	**0**	**0**	**0**	**0**	**0**	**0**
1700	10	0	0	0	0	1	1	1	1	3	2	1	0	0	0	0	0	0	0	0	0	0	0	0	0	0	0	0	0	0
1800	3	0	0	0	0	0	0	0	0	0	1	2	0	0	0	0	0	0	0	0	0	0	0	0	0	0	0	0	0	0
1900	0	0	0	0	0	0	0	0	0	0	0	0	0	0	0	0	0	0	0	0	0	0	0	0	0	0	0	0	0	0
2000	0	0	0	0	0	0	0	0	0	0	0	0	0	0	0	0	0	0	0	0	0	0	0	0	0	0	0	0	0	0
2100	0	0	0	0	0	0	0	0	0	0	0	0	0	0	0	0	0	0	0	0	0	0	0	0	0	0	0	0	0	0
2200	0	0	0	0	0	0	0	0	0	0	0	0	0	0	0	0	0	0	0	0	0	0	0	0	0	0	0	0	0	0
2300	0	0	0	0	0	0	0	0	0	0	0	0	0	0	0	0	0	0	0	0	0	0	0	0	0	0	0	0	0	0
07-19	**100**	**0**	**2**	**5**	**1**	**2**	**12**	**8**	**10**	**22**	**15**	**15**	**6**	**2**	**0**	**0**	**0**	**0**	**0**	**0**	**0**	**0**	**0**	**0**	**0**	**0**	**0**	**0**	**0**	**0**
06-22	**101**	**0**	**2**	**5**	**1**	**2**	**12**	**8**	**10**	**23**	**15**	**15**	**6**	**2**	**0**	**0**	**0**	**0**	**0**	**0**	**0**	**0**	**0**	**0**	**0**	**0**	**0**	**0**	**0**	**0**
06-00	**101**	**0**	**2**	**5**	**1**	**2**	**12**	**8**	**10**	**23**	**15**	**15**	**6**	**2**	**0**	**0**	**0**	**0**	**0**	**0**	**0**	**0**	**0**	**0**	**0**	**0**	**0**	**0**	**0**	**0**
00-00	**101**	**0**	**2**	**5**	**1**	**2**	**12**	**8**	**10**	**23**	**15**	**15**	**6**	**2**	**0**	**0**	**0**	**0**	**0**	**0**	**0**	**0**	**0**	**0**	**0**	**0**	**0**	**0**	**0**	**0**

Site 1
Location Weston Road - attached to Hedgerow
Direction Northbound

16438 / OSSINGTON ROAD
FEBRUARY 2025
AUTOMATIC TRAFFIC COUNT

26 February 2025 **Wednesday**

Time	Total	Speed Bins (mph)																												
		0 - 5	5 - 10	10 - 15	15 - 20	20 - 25	25 - 30	30 - 35	35 - 40	40 - 45	45 - 50	50 - 55	55 - 60	60 - 65	65 - 70	70 - 75	75 - 80	80 - 85	85 - 90	90 - 95	95 - 100	100 - 105	105 - 110	110 - 115	115 - 120	120 - 125	125 - 130	130 - 135	135 - 140
0000	0	0	0	0	0	0	0	0	0	0	0	0	0	0	0	0	0	0	0	0	0	0	0	0	0	0	0	0	0	0
0100	0	0	0	0	0	0	0	0	0	0	0	0	0	0	0	0	0	0	0	0	0	0	0	0	0	0	0	0	0	0
0200	0	0	0	0	0	0	0	0	0	0	0	0	0	0	0	0	0	0	0	0	0	0	0	0	0	0	0	0	0	0
0300	0	0	0	0	0	0	0	0	0	0	0	0	0	0	0	0	0	0	0	0	0	0	0	0	0	0	0	0	0	0
0400	0	0	0	0	0	0	0	0	0	0	0	0	0	0	0	0	0	0	0	0	0	0	0	0	0	0	0	0	0	0
0500	0	0	0	0	0	0	0	0	0	0	0	0	0	0	0	0	0	0	0	0	0	0	0	0	0	0	0	0	0	0
0600	2	0	0	0	0	0	0	0	0	2	0	0	0	0	0	0	0	0	0	0	0	0	0	0	0	0	0	0	0	0
0700	5	0	0	0	0	0	0	1	1	1	0	1	1	0	0	0	0	0	0	0	0	0	0	0	0	0	0	0	0	0
0800	**11**	**0**	**0**	**0**	**1**	**0**	**0**	**1**	**1**	**1**	**4**	**2**	**1**	**0**	**0**	**0**	**0**	**0**	**0**	**0**	**0**	**0**	**0**	**0**	**0**	**0**	**0**	**0**	**0**	**0**
0900	6	0	0	0	0	0	1	0	1	1	2	0	1	0	0	0	0	0	0	0	0	0	0	0	0	0	0	0	0	0
1000	4	0	0	0	0	0	0	0	1	1	0	2	0	0	0	0	0	0	0	0	0	0	0	0	0	0	0	0	0	0
1100	3	0	0	0	0	0	0	0	0	3	0	0	0	0	0	0	0	0	0	0	0	0	0	0	0	0	0	0	0	0
1200	5	0	0	0	0	0	0	0	1	1	2	1	0	0	0	0	0	0	0	0	0	0	0	0	0	0	0	0	0	0
1300	9	0	0	0	0	0	0	1	2	1	3	2	0	0	0	0	0	0	0	0	0	0	0	0	0	0	0	0	0	0
1400	4	0	0	0	0	1	0	0	1	1	0	0	1	0	0	0	0	0	0	0	0	0	0	0	0	0	0	0	0	0
1500	5	0	0	0	0	1	0	0	1	0	2	1	0	0	0	0	0	0	0	0	0	0	0	0	0	0	0	0	0	0
1600	5	0	1	0	0	0	0	1	0	1	2	0	0	0	0	0	0	0	0	0	0	0	0	0	0	0	0	0	0	0
1700	**10**	**0**	**0**	**0**	**0**	**0**	**0**	**2**	**2**	**2**	**0**	**2**	**1**	**1**	**0**	**0**	**0**	**0**	**0**	**0**	**0**	**0**	**0**	**0**	**0**	**0**	**0**	**0**	**0**	**0**
1800	0	0	0	0	0	0	0	0	0	0	0	0	0	0	0	0	0	0	0	0	0	0	0	0	0	0	0	0	0	0
1900	4	0	0	0	0	0	0	1	1	1	0	0	1	0	0	0	0	0	0	0	0	0	0	0	0	0	0	0	0	0
2000	1	0	0	0	0	0	0	0	0	1	0	0	0	0	0	0	0	0	0	0	0	0	0	0	0	0	0	0	0	0
2100	0	0	0	0	0	0	0	0	0	0	0	0	0	0	0	0	0	0	0	0	0	0	0	0	0	0	0	0	0	0
2200	1	0	0	0	0	0	0	0	1	0	0	0	0	0	0	0	0	0	0	0	0	0	0	0	0	0	0	0	0	0
2300	0	0	0	0	0	0	0	0	0	0	0	0	0	0	0	0	0	0	0	0	0	0	0	0	0	0	0	0	0	0
07-19	**67**	**0**	**1**	**0**	**1**	**2**	**1**	**6**	**11**	**13**	**15**	**11**	**5**	**1**	**0**	**0**	**0**	**0**	**0**	**0**	**0**	**0**	**0**	**0**	**0**	**0**	**0**	**0**	**0**	**0**
06-22	**74**	**0**	**1**	**0**	**1**	**2**	**1**	**7**	**12**	**17**	**15**	**11**	**6**	**1**	**0**	**0**	**0**	**0**	**0**	**0**	**0**	**0**	**0**	**0**	**0**	**0**	**0**	**0**	**0**	**0**
06-00	**75**	**0**	**1**	**0**	**1**	**2**	**1**	**7**	**13**	**17**	**15**	**11**	**6**	**1**	**0**	**0**	**0**	**0**	**0**	**0**	**0**	**0**	**0**	**0**	**0**	**0**	**0**	**0**	**0**	**0**
00-00	**75**	**0**	**1**	**0**	**1**	**2**	**1**	**7**	**13**	**17**	**15**	**11**	**6**	**1**	**0**	**0**	**0**	**0**	**0**	**0**	**0**	**0**	**0**	**0**	**0**	**0**	**0**	**0**	**0**	**0**

Site 1
Location Weston Road - attached to Hedgerow
Direction Northbound

16438 / OSSINGTON ROAD
FEBRUARY 2025
AUTOMATIC TRAFFIC COUNT

27 February 2025 **Thursday**

Time	Total	Speed Bins (mph)																												
		0 - 5	5 - 10	10 - 15	15 - 20	20 - 25	25 - 30	30 - 35	35 - 40	40 - 45	45 - 50	50 - 55	55 - 60	60 - 65	65 - 70	70 - 75	75 - 80	80 - 85	85 - 90	90 - 95	95 - 100	100 - 105	105 - 110	110 - 115	115 - 120	120 - 125	125 - 130	130 - 135	135 - 140
0000	0	0	0	0	0	0	0	0	0	0	0	0	0	0	0	0	0	0	0	0	0	0	0	0	0	0	0	0	0	0
0100	0	0	0	0	0	0	0	0	0	0	0	0	0	0	0	0	0	0	0	0	0	0	0	0	0	0	0	0	0	0
0200	0	0	0	0	0	0	0	0	0	0	0	0	0	0	0	0	0	0	0	0	0	0	0	0	0	0	0	0	0	0
0300	0	0	0	0	0	0	0	0	0	0	0	0	0	0	0	0	0	0	0	0	0	0	0	0	0	0	0	0	0	0
0400	0	0	0	0	0	0	0	0	0	0	0	0	0	0	0	0	0	0	0	0	0	0	0	0	0	0	0	0	0	0
0500	1	0	0	0	0	0	0	0	0	0	0	1	0	0	0	0	0	0	0	0	0	0	0	0	0	0	0	0	0	0
0600	1	0	0	0	0	0	0	0	0	0	1	0	0	0	0	0	0	0	0	0	0	0	0	0	0	0	0	0	0	0
0700	7	0	0	0	0	0	0	0	1	0	3	3	0	0	0	0	0	0	0	0	0	0	0	0	0	0	0	0	0	0
0800	**9**	**0**	**0**	**0**	**0**	**0**	**0**	**1**	**2**	**0**	**2**	**1**	**2**	**1**	**0**	**0**	**0**	**0**	**0**	**0**	**0**	**0**	**0**	**0**	**0**	**0**	**0**	**0**	**0**	**0**
0900	4	0	1	0	0	0	0	1	0	0	0	1	0	1	0	0	0	0	0	0	0	0	0	0	0	0	0	0	0	0
1000	3	0	0	0	0	0	0	1	1	0	1	0	0	0	0	0	0	0	0	0	0	0	0	0	0	0	0	0	0	0
1100	6	0	0	1	0	1	0	1	0	2	0	1	0	0	0	0	0	0	0	0	0	0	0	0	0	0	0	0	0	0
1200	5	0	2	0	0	0	2	0	0	0	0	1	0	0	0	0	0	0	0	0	0	0	0	0	0	0	0	0	0	0
1300	5	0	0	0	0	0	0	1	3	0	1	0	0	0	0	0	0	0	0	0	0	0	0	0	0	0	0	0	0	0
1400	7	0	1	0	0	0	0	1	0	1	3	1	0	0	0	0	0	0	0	0	0	0	0	0	0	0	0	0	0	0
1500	7	0	0	1	2	0	0	0	0	0	3	0	0	1	0	0	0	0	0	0	0	0	0	0	0	0	0	0	0	0
1600	**8**	**0**	**0**	**0**	**0**	**0**	**0**	**0**	**2**	**4**	**1**	**0**	**0**	**1**	**0**	**0**	**0**	**0**	**0**	**0**	**0**	**0**	**0**	**0**	**0**	**0**	**0**	**0**	**0**	**0**
1700	4	0	0	0	0	0	1	0	1	1	1	0	0	0	0	0	0	0	0	0	0	0	0	0	0	0	0	0	0	0
1800	4	0	0	0	0	0	0	0	2	1	0	1	0	0	0	0	0	0	0	0	0	0	0	0	0	0	0	0	0	0
1900	1	0	0	0	0	0	0	0	0	0	1	0	0	0	0	0	0	0	0	0	0	0	0	0	0	0	0	0	0	0
2000	1	0	0	0	0	0	0	0	0	0	0	1	0	0	0	0	0	0	0	0	0	0	0	0	0	0	0	0	0	0
2100	1	0	0	0	0	0	0	0	1	0	0	0	0	0	0	0	0	0	0	0	0	0	0	0	0	0	0	0	0	0
2200	1	0	0	0	0	0	0	0	0	0	0	0	1	0	0	0	0	0	0	0	0	0	0	0	0	0	0	0	0	0
2300	0	0	0	0	0	0	0	0	0	0	0	0	0	0	0	0	0	0	0	0	0	0	0	0	0	0	0	0	0	0
07-19	**69**	**0**	**4**	**2**	**2**	**1**	**3**	**6**	**12**	**9**	**15**	**9**	**2**	**4**	**0**	**0**	**0**	**0**	**0**	**0**	**0**	**0**	**0**	**0**	**0**	**0**	**0**	**0**	**0**	**0**
06-22	**73**	**0**	**4**	**2**	**2**	**1**	**3**	**6**	**13**	**9**	**17**	**10**	**2**	**4**	**0**	**0**	**0**	**0**	**0**	**0**	**0**	**0**	**0**	**0**	**0**	**0**	**0**	**0**	**0**	**0**
06-00	**74**	**0**	**4**	**2**	**2**	**1**	**3**	**6**	**13**	**9**	**17**	**10**	**3**	**4**	**0**	**0**	**0**	**0**	**0**	**0**	**0**	**0**	**0**	**0**	**0**	**0**	**0**	**0**	**0**	**0**
00-00	**75**	**0**	**4**	**2**	**2**	**1**	**3**	**6**	**13**	**9**	**17**	**11**	**3**	**4**	**0**	**0**	**0**	**0**	**0**	**0**	**0**	**0**	**0**	**0**	**0**	**0**	**0**	**0**	**0**	**0**

Site 1
Location Weston Road - attached to Hedgerow
Direction Northbound

16438 / OSSINGTON ROAD
FEBRUARY 2025
AUTOMATIC TRAFFIC COUNT

28 February 2025 **Friday**

Time	Total	Speed Bins (mph)																												
		0 - 5	5 - 10	10 - 15	15 - 20	20 - 25	25 - 30	30 - 35	35 - 40	40 - 45	45 - 50	50 - 55	55 - 60	60 - 65	65 - 70	70 - 75	75 - 80	80 - 85	85 - 90	90 - 95	95 - 100	100 - 105	105 - 110	110 - 115	115 - 120	120 - 125	125 - 130	130 - 135	135 - 140
0000	0	0	0	0	0	0	0	0	0	0	0	0	0	0	0	0	0	0	0	0	0	0	0	0	0	0	0	0	0	0
0100	0	0	0	0	0	0	0	0	0	0	0	0	0	0	0	0	0	0	0	0	0	0	0	0	0	0	0	0	0	0
0200	0	0	0	0	0	0	0	0	0	0	0	0	0	0	0	0	0	0	0	0	0	0	0	0	0	0	0	0	0	0
0300	0	0	0	0	0	0	0	0	0	0	0	0	0	0	0	0	0	0	0	0	0	0	0	0	0	0	0	0	0	0
0400	0	0	0	0	0	0	0	0	0	0	0	0	0	0	0	0	0	0	0	0	0	0	0	0	0	0	0	0	0	0
0500	0	0	0	0	0	0	0	0	0	0	0	0	0	0	0	0	0	0	0	0	0	0	0	0	0	0	0	0	0	0
0600	2	0	0	0	0	0	1	1	0	0	0	0	0	0	0	0	0	0	0	0	0	0	0	0	0	0	0	0	0	0
0700	**10**	**0**	**0**	**0**	**0**	**1**	**0**	**0**	**2**	**1**	**2**	**3**	**1**	**0**	**0**	**0**	**0**	**0**	**0**	**0**	**0**	**0**	**0**	**0**	**0**	**0**	**0**	**0**	**0**	**0**
0800	**10**	**0**	**0**	**0**	**0**	**0**	**0**	**0**	**1**	**3**	**2**	**4**	**0**	**0**	**0**	**0**	**0**	**0**	**0**	**0**	**0**	**0**	**0**	**0**	**0**	**0**	**0**	**0**	**0**	**0**
0900	4	0	0	0	0	0	0	0	0	1	3	0	0	0	0	0	0	0	0	0	0	0	0	0	0	0	0	0	0	0
1000	8	0	1	0	0	0	0	1	2	0	2	1	1	0	0	0	0	0	0	0	0	0	0	0	0	0	0	0	0	0
1100	9	0	2	2	0	0	0	1	0	2	2	0	0	0	0	0	0	0	0	0	0	0	0	0	0	0	0	0	0	0
1200	9	0	0	0	0	0	0	1	0	3	4	0	1	0	0	0	0	0	0	0	0	0	0	0	0	0	0	0	0	0
1300	6	0	2	0	0	0	0	0	0	0	4	0	0	0	0	0	0	0	0	0	0	0	0	0	0	0	0	0	0	0
1400	7	0	0	2	0	0	0	1	0	3	0	1	0	0	0	0	0	0	0	0	0	0	0	0	0	0	0	0	0	0
1500	11	0	0	2	0	0	0	0	1	3	3	2	0	0	0	0	0	0	0	0	0	0	0	0	0	0	0	0	0	0
1600	7	0	0	0	0	0	0	0	3	0	2	2	0	0	0	0	0	0	0	0	0	0	0	0	0	0	0	0	0	0
1700	**12**	**0**	**0**	**0**	**0**	**0**	**0**	**0**	**4**	**5**	**1**	**0**	**2**	**0**	**0**	**0**	**0**	**0**	**0**	**0**	**0**	**0**	**0**	**0**	**0**	**0**	**0**	**0**	**0**	**0**
1800	3	0	0	0	0	0	1	0	1	0	0	1	0	0	0	0	0	0	0	0	0	0	0	0	0	0	0	0	0	0
1900	0	0	0	0	0	0	0	0	0	0	0	0	0	0	0	0	0	0	0	0	0	0	0	0	0	0	0	0	0	0
2000	0	0	0	0	0	0	0	0	0	0	0	0	0	0	0	0	0	0	0	0	0	0	0	0	0	0	0	0	0	0
2100	1	0	0	0	0	0	0	0	0	1	0	0	0	0	0	0	0	0	0	0	0	0	0	0	0	0	0	0	0	0
2200	0	0	0	0	0	0	0	0	0	0	0	0	0	0	0	0	0	0	0	0	0	0	0	0	0	0	0	0	0	0
2300	1	0	0	0	0	0	0	0	0	0	1	0	0	0	0	0	0	0	0	0	0	0	0	0	0	0	0	0	0	0
07-19	**96**	**0**	**5**	**6**	**0**	**1**	**1**	**4**	**14**	**21**	**25**	**14**	**5**	**0**	**0**	**0**	**0**	**0**	**0**	**0**	**0**	**0**	**0**	**0**	**0**	**0**	**0**	**0**	**0**	**0**
06-22	**99**	**0**	**5**	**6**	**0**	**1**	**2**	**5**	**14**	**22**	**25**	**14**	**5**	**0**	**0**	**0**	**0**	**0**	**0**	**0**	**0**	**0**	**0**	**0**	**0**	**0**	**0**	**0**	**0**	**0**
06-00	**100**	**0**	**5**	**6**	**0**	**1**	**2**	**5**	**14**	**22**	**26**	**14**	**5**	**0**	**0**	**0**	**0**	**0**	**0**	**0**	**0**	**0**	**0**	**0**	**0**	**0**	**0**	**0**	**0**	**0**
00-00	**100**	**0**	**5**	**6**	**0**	**1**	**2**	**5**	**14**	**22**	**26**	**14**	**5**	**0**	**0**	**0**	**0**	**0**	**0**	**0**	**0**	**0**	**0**	**0**	**0**	**0**	**0**	**0**	**0**	**0**

Site 1
Location Weston Road - attached to Hedgerow
Direction Northbound

16438 / OSSINGTON ROAD
FEBRUARY 2025
AUTOMATIC TRAFFIC COUNT

01 March 2025 **Saturday**

Time	Total	Speed Bins (mph)																												
		0 - 5	5 - 10	10 - 15	15 - 20	20 - 25	25 - 30	30 - 35	35 - 40	40 - 45	45 - 50	50 - 55	55 - 60	60 - 65	65 - 70	70 - 75	75 - 80	80 - 85	85 - 90	90 - 95	95 - 100	100 - 105	105 - 110	110 - 115	115 - 120	120 - 125	125 - 130	130 - 135	135 - 140
0000	0	0	0	0	0	0	0	0	0	0	0	0	0	0	0	0	0	0	0	0	0	0	0	0	0	0	0	0	0	0
0100	0	0	0	0	0	0	0	0	0	0	0	0	0	0	0	0	0	0	0	0	0	0	0	0	0	0	0	0	0	0
0200	0	0	0	0	0	0	0	0	0	0	0	0	0	0	0	0	0	0	0	0	0	0	0	0	0	0	0	0	0	0
0300	0	0	0	0	0	0	0	0	0	0	0	0	0	0	0	0	0	0	0	0	0	0	0	0	0	0	0	0	0	0
0400	0	0	0	0	0	0	0	0	0	0	0	0	0	0	0	0	0	0	0	0	0	0	0	0	0	0	0	0	0	0
0500	0	0	0	0	0	0	0	0	0	0	0	0	0	0	0	0	0	0	0	0	0	0	0	0	0	0	0	0	0	0
0600	2	0	0	0	0	1	0	0	0	0	0	0	0	1	0	0	0	0	0	0	0	0	0	0	0	0	0	0	0	0
0700	1	0	0	0	0	0	0	0	1	0	0	0	0	0	0	0	0	0	0	0	0	0	0	0	0	0	0	0	0	0
0800	4	0	0	0	0	0	0	1	0	2	0	0	1	0	0	0	0	0	0	0	0	0	0	0	0	0	0	0	0	0
0900	5	0	0	0	0	0	0	0	1	0	1	1	2	0	0	0	0	0	0	0	0	0	0	0	0	0	0	0	0	0
1000	4	0	0	0	0	1	0	0	0	0	1	2	0	0	0	0	0	0	0	0	0	0	0	0	0	0	0	0	0	0
1100	**6**	**0**	**2**	**1**	**0**	**0**	**0**	**0**	**0**	**2**	**0**	**1**	**0**	**0**	**0**	**0**	**0**	**0**	**0**	**0**	**0**	**0**	**0**	**0**	**0**	**0**	**0**	**0**	**0**	**0**
1200	7	0	0	1	0	1	0	0	1	1	0	2	1	0	0	0	0	0	0	0	0	0	0	0	0	0	0	0	0	0
1300	**9**	**0**	**2**	**1**	**0**	**0**	**0**	**0**	**2**	**1**	**1**	**1**	**1**	**0**	**0**	**0**	**0**	**0**	**0**	**0**	**0**	**0**	**0**	**0**	**0**	**0**	**0**	**0**	**0**	**0**
1400	2	0	0	0	0	0	0	0	1	0	1	0	0	0	0	0	0	0	0	0	0	0	0	0	0	0	0	0	0	0
1500	6	0	1	1	0	0	0	0	1	1	2	0	0	0	0	0	0	0	0	0	0	0	0	0	0	0	0	0	0	0
1600	8	0	0	0	1	0	0	1	3	2	0	0	1	0	0	0	0	0	0	0	0	0	0	0	0	0	0	0	0	0
1700	4	0	0	0	0	0	0	1	0	1	0	1	1	0	0	0	0	0	0	0	0	0	0	0	0	0	0	0	0	0
1800	2	0	0	0	0	0	0	0	1	1	0	0	0	0	0	0	0	0	0	0	0	0	0	0	0	0	0	0	0	0
1900	2	0	0	0	0	0	0	0	0	0	1	1	0	0	0	0	0	0	0	0	0	0	0	0	0	0	0	0	0	0
2000	1	0	0	0	0	0	0	0	0	0	0	0	1	0	0	0	0	0	0	0	0	0	0	0	0	0	0	0	0	0
2100	0	0	0	0	0	0	0	0	0	0	0	0	0	0	0	0	0	0	0	0	0	0	0	0	0	0	0	0	0	0
2200	1	0	0	0	0	0	0	0	0	0	0	1	0	0	0	0	0	0	0	0	0	0	0	0	0	0	0	0	0	0
2300	0	0	0	0	0	0	0	0	0	0	0	0	0	0	0	0	0	0	0	0	0	0	0	0	0	0	0	0	0	0
07-19	**58**	**0**	**5**	**4**	**1**	**2**	**0**	**3**	**11**	**11**	**6**	**8**	**7**	**0**	**0**	**0**	**0**	**0**	**0**	**0**	**0**	**0**	**0**	**0**	**0**	**0**	**0**	**0**	**0**	**0**
06-22	**63**	**0**	**5**	**4**	**1**	**3**	**0**	**3**	**11**	**11**	**7**	**9**	**8**	**1**	**0**	**0**	**0**	**0**	**0**	**0**	**0**	**0**	**0**	**0**	**0**	**0**	**0**	**0**	**0**	**0**
06-00	**64**	**0**	**5**	**4**	**1**	**3**	**0**	**3**	**11**	**11**	**7**	**10**	**8**	**1**	**0**	**0**	**0**	**0**	**0**	**0**	**0**	**0**	**0**	**0**	**0**	**0**	**0**	**0**	**0**	**0**
00-00	**64**	**0**	**5**	**4**	**1**	**3**	**0**	**3**	**11**	**11**	**7**	**10**	**8**	**1**	**0**	**0**	**0**	**0**	**0**	**0**	**0**	**0**	**0**	**0**	**0**	**0**	**0**	**0**	**0**	**0**

Site 1
Location Weston Road - attached to Hedgerow
Direction Northbound

16438 / OSSINGTON ROAD
FEBRUARY 2025
AUTOMATIC TRAFFIC COUNT

02 March 2025 **Sunday**

Time	Total	Speed Bins (mph)																												
		0 - 5	5 - 10	10 - 15	15 - 20	20 - 25	25 - 30	30 - 35	35 - 40	40 - 45	45 - 50	50 - 55	55 - 60	60 - 65	65 - 70	70 - 75	75 - 80	80 - 85	85 - 90	90 - 95	95 - 100	100 - 105	105 - 110	110 - 115	115 - 120	120 - 125	125 - 130	130 - 135	135 - 140
0000	1	0	0	0	0	0	0	0	0	1	0	0	0	0	0	0	0	0	0	0	0	0	0	0	0	0	0	0	0	0
0100	0	0	0	0	0	0	0	0	0	0	0	0	0	0	0	0	0	0	0	0	0	0	0	0	0	0	0	0	0	0
0200	0	0	0	0	0	0	0	0	0	0	0	0	0	0	0	0	0	0	0	0	0	0	0	0	0	0	0	0	0	0
0300	0	0	0	0	0	0	0	0	0	0	0	0	0	0	0	0	0	0	0	0	0	0	0	0	0	0	0	0	0	0
0400	0	0	0	0	0	0	0	0	0	0	0	0	0	0	0	0	0	0	0	0	0	0	0	0	0	0	0	0	0	0
0500	0	0	0	0	0	0	0	0	0	0	0	0	0	0	0	0	0	0	0	0	0	0	0	0	0	0	0	0	0	0
0600	1	0	0	0	0	0	1	0	0	0	0	0	0	0	0	0	0	0	0	0	0	0	0	0	0	0	0	0	0	0
0700	1	0	0	0	0	0	0	0	1	0	0	0	0	0	0	0	0	0	0	0	0	0	0	0	0	0	0	0	0	0
0800	1	0	0	0	0	0	0	0	0	0	1	0	0	0	0	0	0	0	0	0	0	0	0	0	0	0	0	0	0	0
0900	**8**	**0**	**0**	**1**	**0**	**0**	**0**	**2**	**1**	**0**	**1**	**0**	**3**	**0**	**0**	**0**	**0**	**0**	**0**	**0**	**0**	**0**	**0**	**0**	**0**	**0**	**0**	**0**	**0**	**0**
1000	5	0	0	1	0	0	0	1	1	0	1	0	1	0	0	0	0	0	0	0	0	0	0	0	0	0	0	0	0	0
1100	5	0	0	1	0	0	0	1	0	1	2	0	0	0	0	0	0	0	0	0	0	0	0	0	0	0	0	0	0	0
1200	10	0	1	0	1	0	0	0	3	4	0	1	0	0	0	0	0	0	0	0	0	0	0	0	0	0	0	0	0	0
1300	6	0	1	2	0	0	1	0	0	0	1	0	1	0	0	0	0	0	0	0	0	0	0	0	0	0	0	0	0	0
1400	**11**	**0**	**1**	**2**	**0**	**0**	**0**	**1**	**3**	**1**	**1**	**2**	**0**	**0**	**0**	**0**	**0**	**0**	**0**	**0**	**0**	**0**	**0**	**0**	**0**	**0**	**0**	**0**	**0**	**0**
1500	5	0	0	1	0	0	0	0	1	0	1	2	0	0	0	0	0	0	0	0	0	0	0	0	0	0	0	0	0	0
1600	7	0	0	0	0	0	0	1	2	1	2	1	0	0	0	0	0	0	0	0	0	0	0	0	0	0	0	0	0	0
1700	2	0	0	0	0	0	0	0	0	1	1	0	0	0	0	0	0	0	0	0	0	0	0	0	0	0	0	0	0	0
1800	6	0	0	0	0	0	0	1	1	4	0	0	0	0	0	0	0	0	0	0	0	0	0	0	0	0	0	0	0	0
1900	1	0	0	0	0	0	0	0	0	0	1	0	0	0	0	0	0	0	0	0	0	0	0	0	0	0	0	0	0	0
2000	2	0	0	0	0	0	0	0	0	2	0	0	0	0	0	0	0	0	0	0	0	0	0	0	0	0	0	0	0	0
2100	0	0	0	0	0	0	0	0	0	0	0	0	0	0	0	0	0	0	0	0	0	0	0	0	0	0	0	0	0	0
2200	1	0	0	0	0	0	0	0	0	0	0	0	1	0	0	0	0	0	0	0	0	0	0	0	0	0	0	0	0	0
2300	0	0	0	0	0	0	0	0	0	0	0	0	0	0	0	0	0	0	0	0	0	0	0	0	0	0	0	0	0	0
07-19	**67**	**0**	**3**	**8**	**1**	**0**	**1**	**7**	**13**	**12**	**11**	**6**	**5**	**0**	**0**	**0**	**0**	**0**	**0**	**0**	**0**	**0**	**0**	**0**	**0**	**0**	**0**	**0**	**0**	**0**
06-22	**71**	**0**	**3**	**8**	**1**	**0**	**2**	**7**	**13**	**14**	**12**	**6**	**5**	**0**	**0**	**0**	**0**	**0**	**0**	**0**	**0**	**0**	**0**	**0**	**0**	**0**	**0**	**0**	**0**	**0**
06-00	**72**	**0**	**3**	**8**	**1**	**0**	**2**	**7**	**13**	**14**	**12**	**6**	**6**	**0**	**0**	**0**	**0**	**0**	**0**	**0**	**0**	**0**	**0**	**0**	**0**	**0**	**0**	**0**	**0**	**0**
00-00	**73**	**0**	**3**	**8**	**1**	**0**	**2**	**7**	**13**	**15**	**12**	**6**	**6**	**0**	**0**	**0**	**0**	**0**	**0**	**0**	**0**	**0**	**0**	**0**	**0**	**0**	**0**	**0**	**0**	**0**

Site 1
Location Weston Road - attached to Hedgerow
Direction Northbound

16438 / OSSINGTON ROAD
FEBRUARY 2025
AUTOMATIC TRAFFIC COUNT

03 March 2025 **Monday**

Time	Total	Speed Bins (mph)																												
		0 - 5	5 - 10	10 - 15	15 - 20	20 - 25	25 - 30	30 - 35	35 - 40	40 - 45	45 - 50	50 - 55	55 - 60	60 - 65	65 - 70	70 - 75	75 - 80	80 - 85	85 - 90	90 - 95	95 - 100	100 - 105	105 - 110	110 - 115	115 - 120	120 - 125	125 - 130	130 - 135	135 - 140
0000	0	0	0	0	0	0	0	0	0	0	0	0	0	0	0	0	0	0	0	0	0	0	0	0	0	0	0	0	0	0
0100	0	0	0	0	0	0	0	0	0	0	0	0	0	0	0	0	0	0	0	0	0	0	0	0	0	0	0	0	0	0
0200	0	0	0	0	0	0	0	0	0	0	0	0	0	0	0	0	0	0	0	0	0	0	0	0	0	0	0	0	0	0
0300	0	0	0	0	0	0	0	0	0	0	0	0	0	0	0	0	0	0	0	0	0	0	0	0	0	0	0	0	0	0
0400	0	0	0	0	0	0	0	0	0	0	0	0	0	0	0	0	0	0	0	0	0	0	0	0	0	0	0	0	0	0
0500	0	0	0	0	0	0	0	0	0	0	0	0	0	0	0	0	0	0	0	0	0	0	0	0	0	0	0	0	0	0
0600	2	0	0	0	1	0	0	0	0	0	0	1	0	0	0	0	0	0	0	0	0	0	0	0	0	0	0	0	0	0
0700	9	0	0	0	0	0	0	0	1	3	3	2	0	0	0	0	0	0	0	0	0	0	0	0	0	0	0	0	0	0
0800	7	0	0	0	0	0	1	1	0	3	0	1	1	0	0	0	0	0	0	0	0	0	0	0	0	0	0	0	0	0
0900	**10**	**0**	**0**	**0**	**0**	**0**	**0**	**0**	**0**	**2**	**5**	**0**	**2**	**1**	**0**	**0**	**0**	**0**	**0**	**0**	**0**	**0**	**0**	**0**	**0**	**0**	**0**	**0**	**0**	**0**
1000	5	0	0	1	0	0	1	0	0	1	1	0	1	0	0	0	0	0	0	0	0	0	0	0	0	0	0	0	0	0
1100	6	0	0	1	0	0	0	0	1	0	2	2	0	0	0	0	0	0	0	0	0	0	0	0	0	0	0	0	0	0
1200	7	0	0	0	0	0	1	0	1	2	2	1	0	0	0	0	0	0	0	0	0	0	0	0	0	0	0	0	0	0
1300	7	0	0	0	0	0	2	0	1	0	1	3	0	0	0	0	0	0	0	0	0	0	0	0	0	0	0	0	0	0
1400	8	0	0	1	0	1	1	1	1	1	0	2	0	0	0	0	0	0	0	0	0	0	0	0	0	0	0	0	0	0
1500	7	0	0	0	0	0	0	1	0	2	2	2	0	0	0	0	0	0	0	0	0	0	0	0	0	0	0	0	0	0
1600	**10**	**0**	**0**	**2**	**1**	**0**	**1**	**0**	**1**	**2**	**1**	**1**	**0**	**1**	**0**	**0**	**0**	**0**	**0**	**0**	**0**	**0**	**0**	**0**	**0**	**0**	**0**	**0**	**0**	**0**
1700	7	0	0	0	0	0	1	1	0	2	3	0	0	0	0	0	0	0	0	0	0	0	0	0	0	0	0	0	0	0
1800	4	0	0	0	0	0	1	1	0	0	0	1	1	0	0	0	0	0	0	0	0	0	0	0	0	0	0	0	0	0
1900	3	0	0	0	0	0	0	1	1	0	1	0	0	0	0	0	0	0	0	0	0	0	0	0	0	0	0	0	0	0
2000	2	0	0	0	0	0	0	1	0	1	0	0	0	0	0	0	0	0	0	0	0	0	0	0	0	0	0	0	0	0
2100	0	0	0	0	0	0	0	0	0	0	0	0	0	0	0	0	0	0	0	0	0	0	0	0	0	0	0	0	0	0
2200	0	0	0	0	0	0	0	0	0	0	0	0	0	0	0	0	0	0	0	0	0	0	0	0	0	0	0	0	0	0
2300	0	0	0	0	0	0	0	0	0	0	0	0	0	0	0	0	0	0	0	0	0	0	0	0	0	0	0	0	0	0
07-19	**87**	**0**	**0**	**5**	**1**	**1**	**9**	**5**	**6**	**18**	**20**	**15**	**5**	**2**	**0**	**0**	**0**	**0**	**0**	**0**	**0**	**0**	**0**	**0**	**0**	**0**	**0**	**0**	**0**	**0**
06-22	**94**	**0**	**0**	**5**	**2**	**1**	**9**	**7**	**7**	**19**	**21**	**16**	**5**	**2**	**0**	**0**	**0**	**0**	**0**	**0**	**0**	**0**	**0**	**0**	**0**	**0**	**0**	**0**	**0**	**0**
06-00	**94**	**0**	**0**	**5**	**2**	**1**	**9**	**7**	**7**	**19**	**21**	**16**	**5**	**2**	**0**	**0**	**0**	**0**	**0**	**0**	**0**	**0**	**0**	**0**	**0**	**0**	**0**	**0**	**0**	**0**
00-00	**94**	**0**	**0**	**5**	**2**	**1**	**9**	**7**	**7**	**19**	**21**	**16**	**5**	**2**	**0**	**0**	**0**	**0**	**0**	**0**	**0**	**0**	**0**	**0**	**0**	**0**	**0**	**0**	**0**	**0**

Site 1
Location Weston Road - attached to Hedgerow
Direction Northbound

16438 / OSSINGTON ROAD
FEBRUARY 2025
AUTOMATIC TRAFFIC COUNT

Virtual Day (7)

Time	Total	Speed Bins (mph)																												
		0 - 5	5 - 10	10 - 15	15 - 20	20 - 25	25 - 30	30 - 35	35 - 40	40 - 45	45 - 50	50 - 55	55 - 60	60 - 65	65 - 70	70 - 75	75 - 80	80 - 85	85 - 90	90 - 95	95 - 100	100 - 105	105 - 110	110 - 115	115 - 120	120 - 125	125 - 130	130 - 135	135 - 140
0000	0	0	0	0	0	0	0	0	0	0	0	0	0	0	0	0	0	0	0	0	0	0	0	0	0	0	0	0	0	0
0100	0	0	0	0	0	0	0	0	0	0	0	0	0	0	0	0	0	0	0	0	0	0	0	0	0	0	0	0	0	0
0200	0	0	0	0	0	0	0	0	0	0	0	0	0	0	0	0	0	0	0	0	0	0	0	0	0	0	0	0	0	0
0300	0	0	0	0	0	0	0	0	0	0	0	0	0	0	0	0	0	0	0	0	0	0	0	0	0	0	0	0	0	0
0400	0	0	0	0	0	0	0	0	0	0	0	0	0	0	0	0	0	0	0	0	0	0	0	0	0	0	0	0	0	0
0500	0	0	0	0	0	0	0	0	0	0	0	0	0	0	0	0	0	0	0	0	0	0	0	0	0	0	0	0	0	0
0600	2	0	0	0	0	0	0	0	0	0	0	0	0	0	0	0	0	0	0	0	0	0	0	0	0	0	0	0	0	0
0700	6	0	0	0	0	0	0	0	1	1	1	2	1	0	0	0	0	0	0	0	0	0	0	0	0	0	0	0	0	0
0800	**8**	**0**	**0**	**0**	**0**	**0**	**0**	**1**	**1**	**2**	**1**	**1**	**1**	**0**	**0**	**0**	**0**	**0**	**0**	**0**	**0**	**0**	**0**	**0**	**0**	**0**	**0**	**0**	**0**	**0**
0900	6	0	0	0	0	0	0	0	0	1	2	0	1	0	0	0	0	0	0	0	0	0	0	0	0	0	0	0	0	0
1000	5	0	0	0	0	0	0	0	1	1	1	1	1	0	0	0	0	0	0	0	0	0	0	0	0	0	0	0	0	0
1100	6	0	1	1	0	0	0	1	0	2	1	1	0	0	0	0	0	0	0	0	0	0	0	0	0	0	0	0	0	0
1200	7	0	0	0	0	0	1	0	1	2	1	1	0	0	0	0	0	0	0	0	0	0	0	0	0	0	0	0	0	0
1300	7	0	1	1	0	0	0	0	1	1	2	1	0	0	0	0	0	0	0	0	0	0	0	0	0	0	0	0	0	0
1400	7	0	0	1	0	0	0	1	1	1	1	1	0	0	0	0	0	0	0	0	0	0	0	0	0	0	0	0	0	0
1500	7	0	0	1	0	0	0	0	1	1	2	1	0	0	0	0	0	0	0	0	0	0	0	0	0	0	0	0	0	0
1600	**9**	**0**	**0**	**0**	**0**	**0**	**0**	**1**	**2**	**2**	**2**	**1**	**0**	**0**	**0**	**0**	**0**	**0**	**0**	**0**	**0**	**0**	**0**	**0**	**0**	**0**	**0**	**0**	**0**	**0**
1700	7	0	0	0	0	0	0	1	1	2	1	1	1	0	0	0	0	0	0	0	0	0	0	0	0	0	0	0	0	0
1800	3	0	0	0	0	0	0	0	1	1	0	1	0	0	0	0	0	0	0	0	0	0	0	0	0	0	0	0	0	0
1900	2	0	0	0	0	0	0	0	0	0	1	0	0	0	0	0	0	0	0	0	0	0	0	0	0	0	0	0	0	0
2000	1	0	0	0	0	0	0	0	0	1	0	0	0	0	0	0	0	0	0	0	0	0	0	0	0	0	0	0	0	0
2100	0	0	0	0	0	0	0	0	0	0	0	0	0	0	0	0	0	0	0	0	0	0	0	0	0	0	0	0	0	0
2200	1	0	0	0	0	0	0	0	0	0	0	0	0	0	0	0	0	0	0	0	0	0	0	0	0	0	0	0	0	0
2300	0	0	0	0	0	0	0	0	0	0	0	0	0	0	0	0	0	0	0	0	0	0	0	0	0	0	0	0	0	0
07-19	**78**	**0**	**3**	**4**	**1**	**1**	**4**	**6**	**11**	**15**	**15**	**11**	**5**	**1**	**0**	**0**	**0**	**0**	**0**	**0**	**0**	**0**	**0**	**0**	**0**	**0**	**0**	**0**	**0**	**0**
06-22	**82**	**0**	**3**	**4**	**1**	**1**	**4**	**6**	**11**	**16**	**16**	**12**	**5**	**1**	**0**	**0**	**0**	**0**	**0**	**0**	**0**	**0**	**0**	**0**	**0**	**0**	**0**	**0**	**0**	**0**
06-00	**83**	**0**	**3**	**4**	**1**	**1**	**4**	**6**	**12**	**16**	**16**	**12**	**6**	**1**	**0**	**0**	**0**	**0**	**0**	**0**	**0**	**0**	**0**	**0**	**0**	**0**	**0**	**0**	**0**	**0**
00-00	**83**	**0**	**3**	**4**	**1**	**1**	**4**	**6**	**12**	**17**	**16**	**12**	**6**	**1**	**0**	**0**	**0**	**0**	**0**	**0**	**0**	**0**	**0**	**0**	**0**	**0**	**0**	**0**	**0**	**0**


Site 1
Location Weston Road - attached to Hedgerow
Direction Northbound

16438 / OSSINGTON ROAD
FEBRUARY 2025
AUTOMATIC TRAFFIC COUNT

Virtual Week (1)

Time	Total	Speed Bins (mph)																												
		0 - 5	5 - 10	10 - 15	15 - 20	20 - 25	25 - 30	30 - 35	35 - 40	40 - 45	45 - 50	50 - 55	55 - 60	60 - 65	65 - 70	70 - 75	75 - 80	80 - 85	85 - 90	90 - 95	95 - 100	100 - 105	105 - 110	110 - 115	115 - 120	120 - 125	125 - 130	130 - 135	135 - 140
Mon	94	0	0	5	2	1	9	7	7	19	21	16	5	2	0	0	0	0	0	0	0	0	0	0	0	0	0	0	0	0
Tue	101	0	2	5	1	2	12	8	10	23	15	15	6	2	0	0	0	0	0	0	0	0	0	0	0	0	0	0	0	0
Wed	75	0	1	0	1	2	1	7	13	17	15	11	6	1	0	0	0	0	0	0	0	0	0	0	0	0	0	0	0	0
Thu	75	0	4	2	2	1	3	6	13	9	17	11	3	4	0	0	0	0	0	0	0	0	0	0	0	0	0	0	0	0
Fri	100	0	5	6	0	1	2	5	14	22	26	14	5	0	0	0	0	0	0	0	0	0	0	0	0	0	0	0	0	0
|Sat	64	0	5	4	1	3	0	3	11	11	7	10	8	1	0	0	0	0	0	0	0	0	0	0	0	0	0	0	0	0
|Sun	73	0	3	8	1	0	2	7	13	15	12	6	6	0	0	0	0	0	0	0	0	0	0	0	0	0	0	0	0	0
5 Day Ave.	**89**	**0**	**2**	**4**	**1**	**1**	**5**	**7**	**11**	**18**	**19**	**13**	**5**	**2**	**0**	**0**	**0**	**0**	**0**	**0**	**0**	**0**	**0**	**0**	**0**	**0**	**0**	**0**	**0**	**0**
7 Day Ave.	**83**	**0**	**3**	**4**	**1**	**1**	**4**	**6**	**12**	**17**	**16**	**12**	**6**	**1**	**0**	**0**	**0**	**0**	**0**	**0**	**0**	**0**	**0**	**0**	**0**	**0**	**0**	**0**	**0**	**0**
--	**582**	**0**	**20**	**30**	**8**	**10**	**29**	**43**	**81**	**116**	**113**	**83**	**39**	**10**	**0**	**0**	**0**	**0**	**0**	**0**	**0**	**0**	**0**	**0**	**0**	**0**	**0**	**0**	**0**	**0**

Summary Graphs

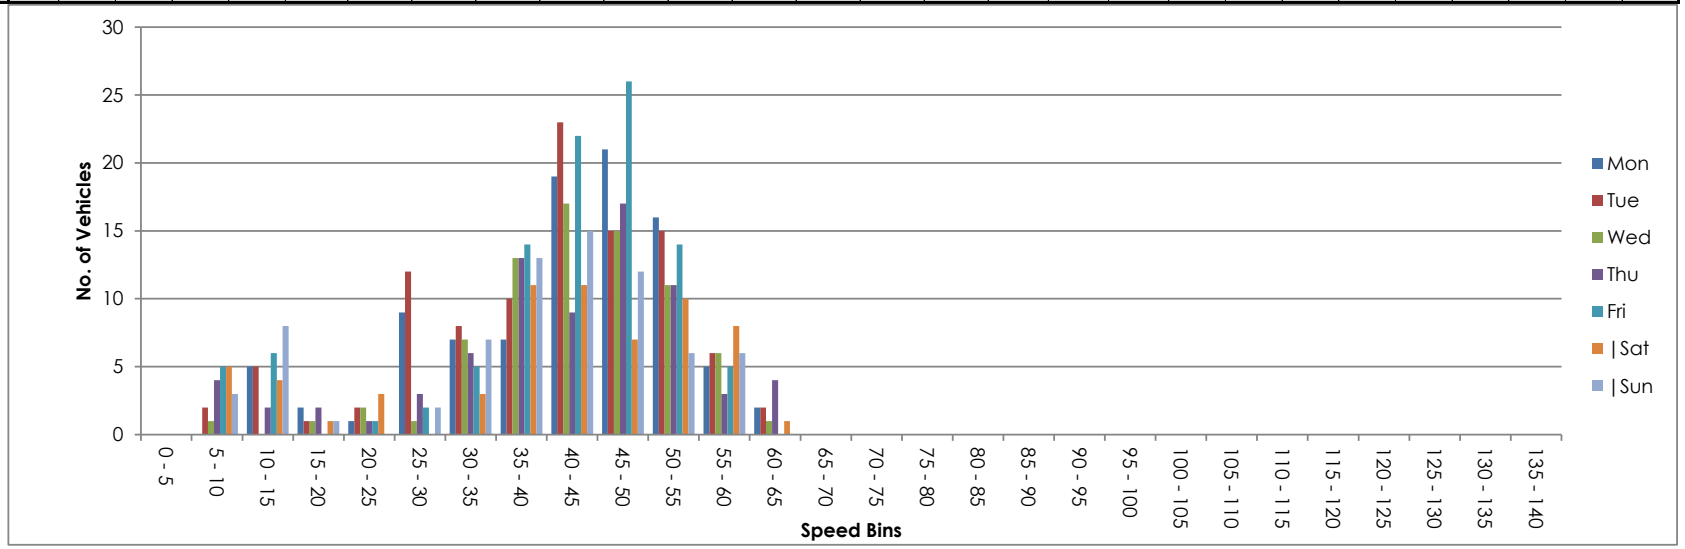

Site 1
Location Weston Road - attached to Hedgerow
Direction Southbound

16438 / OSSINGTON ROAD
FEBRUARY 2025
AUTOMATIC TRAFFIC COUNT

25 February 2025 **Tuesday**

Time	Total	Classification												]PSL	]PSL%	]SL1	]SL1%	]SL2	]SL2%	Mean	Vpp
		1 MCL	2 SV	3 SVT	4 TB2	5 TB3	6 T4	7 ART3	8 ART4	9 ART5	10 ART6	11 BD	12 DRT	60	60	68 ACPO	68 ACPO	75 DfT	75 DfT		85
0000	0	0	0	0	0	0	0	0	0	0	0	0	0	0	0.0	0	0.0	0	0.0	-	-
0100	2	0	2	0	0	0	0	0	0	0	0	0	0	0	0.0	0	0.0	0	0.0	48.9	-
0200	0	0	0	0	0	0	0	0	0	0	0	0	0	0	0.0	0	0.0	0	0.0	-	-
0300	0	0	0	0	0	0	0	0	0	0	0	0	0	0	0.0	0	0.0	0	0.0	-	-
0400	0	0	0	0	0	0	0	0	0	0	0	0	0	0	0.0	0	0.0	0	0.0	-	-
0500	0	0	0	0	0	0	0	0	0	0	0	0	0	0	0.0	0	0.0	0	0.0	-	-
0600	0	0	0	0	0	0	0	0	0	0	0	0	0	0	0.0	0	0.0	0	0.0	-	-
0700	5	0	5	0	0	0	0	0	0	0	0	0	0	0	0.0	0	0.0	0	0.0	41.4	-
0800	6	0	6	0	0	0	0	0	0	0	0	0	0	1	16.7	0	0.0	0	0.0	43.8	-
0900	**13**	**1**	**10**	**1**	**0**	**0**	**1**	**0**	**0**	**0**	**0**	**0**	**0**	**0**	**0.0**	**0**	**0.0**	**0**	**0.0**	**32.2**	**42.8**
1000	4	0	2	0	0	0	0	0	0	1	1	0	0	0	0.0	0	0.0	0	0.0	24.8	-
1100	6	0	6	0	0	0	0	0	0	0	0	0	0	0	0.0	0	0.0	0	0.0	33.5	-
1200	8	1	6	0	0	0	0	0	0	0	1	0	0	0	0.0	0	0.0	0	0.0	29.3	-
1300	7	0	7	0	0	0	0	0	0	0	0	0	0	0	0.0	0	0.0	0	0.0	38.4	-
1400	9	0	5	1	2	0	1	0	0	0	0	0	0	0	0.0	0	0.0	0	0.0	36.3	-
1500	**10**	**1**	**7**	**0**	**0**	**0**	**0**	**0**	**0**	**0**	**2**	**0**	**0**	**0**	**0.0**	**0**	**0.0**	**0**	**0.0**	**38**	**-**
1600	9	0	9	0	0	0	0	0	0	0	0	0	0	1	11.1	0	0.0	0	0.0	44.9	-
1700	9	0	7	1	0	0	1	0	0	0	0	0	0	1	11.1	0	0.0	0	0.0	44.8	-
1800	5	0	4	0	1	0	0	0	0	0	0	0	0	0	0.0	0	0.0	0	0.0	50.5	-
1900	2	0	2	0	0	0	0	0	0	0	0	0	0	0	0.0	0	0.0	0	0.0	50.9	-
2000	1	0	1	0	0	0	0	0	0	0	0	0	0	0	0.0	0	0.0	0	0.0	42.1	-
2100	1	0	1	0	0	0	0	0	0	0	0	0	0	0	0.0	0	0.0	0	0.0	48.3	-
2200	0	0	0	0	0	0	0	0	0	0	0	0	0	0	0.0	0	0.0	0	0.0	-	-
2300	0	0	0	0	0	0	0	0	0	0	0	0	0	0	0.0	0	0.0	0	0.0	-	-
07-19	**91**	**3**	**74**	**3**	**3**	**0**	**3**	**0**	**0**	**1**	**4**	**0**	**0**	**3**	**3.3**	**0**	**0.0**	**0**	**0.0**	**38**	**50.6**
06-22	**95**	**3**	**78**	**3**	**3**	**0**	**3**	**0**	**0**	**1**	**4**	**0**	**0**	**3**	**3.2**	**0**	**0.0**	**0**	**0.0**	**38.4**	**50.6**
06-00	**95**	**3**	**78**	**3**	**3**	**0**	**3**	**0**	**0**	**1**	**4**	**0**	**0**	**3**	**3.2**	**0**	**0.0**	**0**	**0.0**	**38.4**	**50.6**
00-00	**97**	**3**	**80**	**3**	**3**	**0**	**3**	**0**	**0**	**1**	**4**	**0**	**0**	**3**	**3.1**	**0**	**0.0**	**0**	**0.0**	**38.7**	**50.6**

Site 1
Location Weston Road - attached to Hedgerow
Direction Southbound

16438 / OSSINGTON ROAD
FEBRUARY 2025
AUTOMATIC TRAFFIC COUNT

26 February 2025 **Wednesday**

Time	Total	Classification												]PSL	]PSL%	]SL1	]SL1%	]SL2	]SL2%	Mean	Vpp
		1 MCL	2 SV	3 SVT	4 TB2	5 TB3	6 T4	7 ART3	8 ART4	9 ART5	10 ART6	11 BD	12 DRT	60	60	68 ACPO	68 ACPO	75 DfT	75 DfT		85
0000	0	0	0	0	0	0	0	0	0	0	0	0	0	0	0.0	0	0.0	0	0.0	-	-
0100	0	0	0	0	0	0	0	0	0	0	0	0	0	0	0.0	0	0.0	0	0.0	-	-
0200	0	0	0	0	0	0	0	0	0	0	0	0	0	0	0.0	0	0.0	0	0.0	-	-
0300	0	0	0	0	0	0	0	0	0	0	0	0	0	0	0.0	0	0.0	0	0.0	-	-
0400	0	0	0	0	0	0	0	0	0	0	0	0	0	0	0.0	0	0.0	0	0.0	-	-
0500	3	0	2	0	1	0	0	0	0	0	0	0	0	0	0.0	0	0.0	0	0.0	45.5	-
0600	1	0	1	0	0	0	0	0	0	0	0	0	0	0	0.0	0	0.0	0	0.0	52.3	-
0700	5	0	4	0	1	0	0	0	0	0	0	0	0	0	0.0	0	0.0	0	0.0	41.2	-
0800	**9**	**0**	**8**	**0**	**1**	**0**	**0**	**0**	**0**	**0**	**0**	**0**	**0**	**0**	**0.0**	**0**	**0.0**	**0**	**0.0**	**41.3**	**-**
0900	5	0	5	0	0	0	0	0	0	0	0	0	0	0	0.0	0	0.0	0	0.0	42.7	-
1000	4	0	3	0	1	0	0	0	0	0	0	0	0	0	0.0	0	0.0	0	0.0	41	-
1100	5	0	4	0	1	0	0	0	0	0	0	0	0	0	0.0	0	0.0	0	0.0	47	-
1200	**12**	**1**	**10**	**0**	**1**	**0**	**0**	**0**	**0**	**0**	**0**	**0**	**0**	**0**	**0.0**	**0**	**0.0**	**0**	**0.0**	**24.9**	**33**
1300	6	0	6	0	0	0	0	0	0	0	0	0	0	0	0.0	0	0.0	0	0.0	42.4	-
1400	6	0	4	0	2	0	0	0	0	0	0	0	0	0	0.0	0	0.0	0	0.0	39.7	-
1500	6	0	5	0	1	0	0	0	0	0	0	0	0	1	16.7	0	0.0	0	0.0	41.3	-
1600	10	0	9	0	1	0	0	0	0	0	0	0	0	0	0.0	0	0.0	0	0.0	42	-
1700	6	0	5	0	1	0	0	0	0	0	0	0	0	0	0.0	0	0.0	0	0.0	42.2	-
1800	6	0	6	0	0	0	0	0	0	0	0	0	0	0	0.0	0	0.0	0	0.0	46.4	-
1900	2	0	0	0	2	0	0	0	0	0	0	0	0	0	0.0	0	0.0	0	0.0	53.2	-
2000	0	0	0	0	0	0	0	0	0	0	0	0	0	0	0.0	0	0.0	0	0.0	-	-
2100	4	0	4	0	0	0	0	0	0	0	0	0	0	0	0.0	0	0.0	0	0.0	43.5	-
2200	1	0	1	0	0	0	0	0	0	0	0	0	0	0	0.0	0	0.0	0	0.0	40.6	-
2300	0	0	0	0	0	0	0	0	0	0	0	0	0	0	0.0	0	0.0	0	0.0	-	-
07-19	**80**	**1**	**69**	**0**	**10**	**0**	**0**	**0**	**0**	**0**	**0**	**0**	**0**	**1**	**1.3**	**0**	**0.0**	**0**	**0.0**	**39.8**	**51.3**
06-22	**87**	**1**	**74**	**0**	**12**	**0**	**0**	**0**	**0**	**0**	**0**	**0**	**0**	**1**	**1.1**	**0**	**0.0**	**0**	**0.0**	**40.4**	**51.9**
06-00	**88**	**1**	**75**	**0**	**12**	**0**	**0**	**0**	**0**	**0**	**0**	**0**	**0**	**1**	**1.1**	**0**	**0.0**	**0**	**0.0**	**40.4**	**51.9**
00-00	**91**	**1**	**77**	**0**	**13**	**0**	**0**	**0**	**0**	**0**	**0**	**0**	**0**	**1**	**1.1**	**0**	**0.0**	**0**	**0.0**	**40.6**	**51.7**

Site 1
Location Weston Road - attached to Hedgerow
Direction Southbound

16438 / OSSINGTON ROAD
FEBRUARY 2025
AUTOMATIC TRAFFIC COUNT

27 February 2025 **Thursday**

Time	Total	Classification												]PSL	]PSL%	]SL1	]SL1%	]SL2	]SL2%	Mean	Vpp
		1 MCL	2 SV	3 SVT	4 TB2	5 TB3	6 T4	7 ART3	8 ART4	9 ART5	10 ART6	11 BD	12 DRT	60	60	68 ACPO	68 ACPO	75 DfT	75 DfT		85
0000	0	0	0	0	0	0	0	0	0	0	0	0	0	0	0.0	0	0.0	0	0.0	-	-
0100	0	0	0	0	0	0	0	0	0	0	0	0	0	0	0.0	0	0.0	0	0.0	-	-
0200	0	0	0	0	0	0	0	0	0	0	0	0	0	0	0.0	0	0.0	0	0.0	-	-
0300	0	0	0	0	0	0	0	0	0	0	0	0	0	0	0.0	0	0.0	0	0.0	-	-
0400	0	0	0	0	0	0	0	0	0	0	0	0	0	0	0.0	0	0.0	0	0.0	-	-
0500	0	0	0	0	0	0	0	0	0	0	0	0	0	0	0.0	0	0.0	0	0.0	-	-
0600	1	0	1	0	0	0	0	0	0	0	0	0	0	0	0.0	0	0.0	0	0.0	54	-
0700	3	0	3	0	0	0	0	0	0	0	0	0	0	0	0.0	0	0.0	0	0.0	42.3	-
0800	3	0	3	0	0	0	0	0	0	0	0	0	0	0	0.0	0	0.0	0	0.0	37.8	-
0900	6	0	4	1	1	0	0	0	0	0	0	0	0	0	0.0	0	0.0	0	0.0	40.3	-
1000	4	0	3	0	0	1	0	0	0	0	0	0	0	0	0.0	0	0.0	0	0.0	45.9	-
1100	**8**	**0**	**4**	**0**	**3**	**1**	**0**	**0**	**0**	**0**	**0**	**0**	**0**	**0**	**0.0**	**0**	**0.0**	**0**	**0.0**	**46**	**-**
1200	8	4	3	0	0	0	0	0	0	0	1	0	0	0	0.0	0	0.0	0	0.0	27.6	-
1300	7	1	3	0	3	0	0	0	0	0	0	0	0	0	0.0	0	0.0	0	0.0	34.3	-
1400	8	1	7	0	0	0	0	0	0	0	0	0	0	0	0.0	0	0.0	0	0.0	41.2	-
1500	10	0	8	0	2	0	0	0	0	0	0	0	0	0	0.0	0	0.0	0	0.0	45.3	-
1600	**11**	**1**	**10**	**0**	**0**	**0**	**0**	**0**	**0**	**0**	**0**	**0**	**0**	**0**	**0.0**	**0**	**0.0**	**0**	**0.0**	**41.4**	**48.2**
1700	6	0	6	0	0	0	0	0	0	0	0	0	0	0	0.0	0	0.0	0	0.0	46.2	-
1800	1	0	1	0	0	0	0	0	0	0	0	0	0	1	100.0	0	0.0	0	0.0	60.9	-
1900	2	0	2	0	0	0	0	0	0	0	0	0	0	0	0.0	0	0.0	0	0.0	45.2	-
2000	2	0	1	0	1	0	0	0	0	0	0	0	0	0	0.0	0	0.0	0	0.0	39.9	-
2100	2	0	1	0	1	0	0	0	0	0	0	0	0	0	0.0	0	0.0	0	0.0	45.7	-
2200	2	0	2	0	0	0	0	0	0	0	0	0	0	0	0.0	0	0.0	0	0.0	44.2	-
2300	1	0	0	0	1	0	0	0	0	0	0	0	0	0	0.0	0	0.0	0	0.0	48.3	-
07-19	**75**	**7**	**55**	**1**	**9**	**2**	**0**	**0**	**0**	**0**	**1**	**0**	**0**	**1**	**1.3**	**0**	**0.0**	**0**	**0.0**	**40.9**	**50.4**
06-22	**82**	**7**	**60**	**1**	**11**	**2**	**0**	**0**	**0**	**0**	**1**	**0**	**0**	**1**	**1.2**	**0**	**0.0**	**0**	**0.0**	**41.3**	**50.4**
06-00	**85**	**7**	**62**	**1**	**12**	**2**	**0**	**0**	**0**	**0**	**1**	**0**	**0**	**1**	**1.2**	**0**	**0.0**	**0**	**0.0**	**41.5**	**50.3**
00-00	**85**	**7**	**62**	**1**	**12**	**2**	**0**	**0**	**0**	**0**	**1**	**0**	**0**	**1**	**1.2**	**0**	**0.0**	**0**	**0.0**	**41.5**	**50.3**

Site 1
Location Weston Road - attached to Hedgerow
Direction Southbound

16438 / OSSINGTON ROAD
FEBRUARY 2025
AUTOMATIC TRAFFIC COUNT

28 February 2025 **Friday**

Time	Total	Classification												]PSL	]PSL%	]SL1	]SL1%	]SL2	]SL2%	Mean	Vpp
		1 MCL	2 SV	3 SVT	4 TB2	5 TB3	6 T4	7 ART3	8 ART4	9 ART5	10 ART6	11 BD	12 DRT	60	60	68 ACPO	68 ACPO	75 DfT	75 DfT		85
0000	0	0	0	0	0	0	0	0	0	0	0	0	0	0	0.0	0	0.0	0	0.0	-	-
0100	0	0	0	0	0	0	0	0	0	0	0	0	0	0	0.0	0	0.0	0	0.0	-	-
0200	0	0	0	0	0	0	0	0	0	0	0	0	0	0	0.0	0	0.0	0	0.0	-	-
0300	0	0	0	0	0	0	0	0	0	0	0	0	0	0	0.0	0	0.0	0	0.0	-	-
0400	0	0	0	0	0	0	0	0	0	0	0	0	0	0	0.0	0	0.0	0	0.0	-	-
0500	0	0	0	0	0	0	0	0	0	0	0	0	0	0	0.0	0	0.0	0	0.0	-	-
0600	1	0	0	0	1	0	0	0	0	0	0	0	0	0	0.0	0	0.0	0	0.0	42.2	-
0700	6	0	5	0	1	0	0	0	0	0	0	0	0	0	0.0	0	0.0	0	0.0	38.1	-
0800	**9**	**0**	**8**	**0**	**1**	**0**	**0**	**0**	**0**	**0**	**0**	**0**	**0**	**0**	**0.0**	**0**	**0.0**	**0**	**0.0**	**42.8**	**-**
0900	6	0	5	0	1	0	0	0	0	0	0	0	0	0	0.0	0	0.0	0	0.0	41.8	-
1000	5	0	5	0	0	0	0	0	0	0	0	0	0	0	0.0	0	0.0	0	0.0	41.1	-
1100	4	1	2	0	1	0	0	0	0	0	0	0	0	0	0.0	0	0.0	0	0.0	39.4	-
1200	2	1	1	0	0	0	0	0	0	0	0	0	0	0	0.0	0	0.0	0	0.0	26.3	-
1300	**10**	**0**	**7**	**0**	**3**	**0**	**0**	**0**	**0**	**0**	**0**	**0**	**0**	**0**	**0.0**	**0**	**0.0**	**0**	**0.0**	**44.9**	**-**
1400	5	1	4	0	0	0	0	0	0	0	0	0	0	0	0.0	0	0.0	0	0.0	35.7	-
1500	**10**	**0**	**8**	**0**	**2**	**0**	**0**	**0**	**0**	**0**	**0**	**0**	**0**	**0**	**0.0**	**0**	**0.0**	**0**	**0.0**	**45.6**	**-**
1600	8	0	7	0	1	0	0	0	0	0	0	0	0	0	0.0	0	0.0	0	0.0	39.8	-
1700	9	0	9	0	0	0	0	0	0	0	0	0	0	0	0.0	0	0.0	0	0.0	39	-
1800	2	0	1	0	1	0	0	0	0	0	0	0	0	0	0.0	0	0.0	0	0.0	46.8	-
1900	3	0	3	0	0	0	0	0	0	0	0	0	0	0	0.0	0	0.0	0	0.0	47.6	-
2000	5	0	5	0	0	0	0	0	0	0	0	0	0	0	0.0	0	0.0	0	0.0	48.6	-
2100	0	0	0	0	0	0	0	0	0	0	0	0	0	0	0.0	0	0.0	0	0.0	-	-
2200	0	0	0	0	0	0	0	0	0	0	0	0	0	0	0.0	0	0.0	0	0.0	-	-
2300	1	0	1	0	0	0	0	0	0	0	0	0	0	0	0.0	0	0.0	0	0.0	52.5	-
07-19	**76**	**3**	**62**	**0**	**11**	**0**	**0**	**0**	**0**	**0**	**0**	**0**	**0**	**0**	**0.0**	**0**	**0.0**	**0**	**0.0**	**41.1**	**50.8**
06-22	**85**	**3**	**70**	**0**	**12**	**0**	**0**	**0**	**0**	**0**	**0**	**0**	**0**	**0**	**0.0**	**0**	**0.0**	**0**	**0.0**	**41.8**	**51.1**
06-00	**86**	**3**	**71**	**0**	**12**	**0**	**0**	**0**	**0**	**0**	**0**	**0**	**0**	**0**	**0.0**	**0**	**0.0**	**0**	**0.0**	**41.9**	**51.5**
00-00	**86**	**3**	**71**	**0**	**12**	**0**	**0**	**0**	**0**	**0**	**0**	**0**	**0**	**0**	**0.0**	**0**	**0.0**	**0**	**0.0**	**41.9**	**51.5**

Site 1
Location Weston Road - attached to Hedgerow
Direction Southbound

16438 / OSSINGTON ROAD
FEBRUARY 2025
AUTOMATIC TRAFFIC COUNT

01 March 2025 **Saturday**

Time	Total	Classification												]PSL	]PSL%	]SL1	]SL1%	]SL2	]SL2%	Mean	Vpp
		1 MCL	2 SV	3 SVT	4 TB2	5 TB3	6 T4	7 ART3	8 ART4	9 ART5	10 ART6	11 BD	12 DRT	60	60	68 ACPO	68 ACPO	75 DfT	75 DfT		85
0000	0	0	0	0	0	0	0	0	0	0	0	0	0	0	0.0	0	0.0	0	0.0	-	-
0100	0	0	0	0	0	0	0	0	0	0	0	0	0	0	0.0	0	0.0	0	0.0	-	-
0200	0	0	0	0	0	0	0	0	0	0	0	0	0	0	0.0	0	0.0	0	0.0	-	-
0300	0	0	0	0	0	0	0	0	0	0	0	0	0	0	0.0	0	0.0	0	0.0	-	-
0400	0	0	0	0	0	0	0	0	0	0	0	0	0	0	0.0	0	0.0	0	0.0	-	-
0500	0	0	0	0	0	0	0	0	0	0	0	0	0	0	0.0	0	0.0	0	0.0	-	-
0600	0	0	0	0	0	0	0	0	0	0	0	0	0	0	0.0	0	0.0	0	0.0	-	-
0700	5	0	5	0	0	0	0	0	0	0	0	0	0	0	0.0	0	0.0	0	0.0	31.6	-
0800	3	0	3	0	0	0	0	0	0	0	0	0	0	0	0.0	0	0.0	0	0.0	38.4	-
0900	4	0	4	0	0	0	0	0	0	0	0	0	0	0	0.0	0	0.0	0	0.0	50.8	-
1000	3	0	3	0	0	0	0	0	0	0	0	0	0	0	0.0	0	0.0	0	0.0	50.7	-
1100	**11**	**0**	**11**	**0**	**0**	**0**	**0**	**0**	**0**	**0**	**0**	**0**	**0**	**0**	**0.0**	**0**	**0.0**	**0**	**0.0**	**36.8**	**44.9**
1200	**9**	**1**	**8**	**0**	**0**	**0**	**0**	**0**	**0**	**0**	**0**	**0**	**0**	**0**	**0.0**	**0**	**0.0**	**0**	**0.0**	**36.1**	**-**
1300	8	2	5	0	1	0	0	0	0	0	0	0	0	0	0.0	0	0.0	0	0.0	33.4	-
1400	3	0	3	0	0	0	0	0	0	0	0	0	0	0	0.0	0	0.0	0	0.0	44	-
1500	4	0	3	0	1	0	0	0	0	0	0	0	0	0	0.0	0	0.0	0	0.0	44.2	-
1600	4	0	4	0	0	0	0	0	0	0	0	0	0	0	0.0	0	0.0	0	0.0	39.5	-
1700	5	0	3	0	2	0	0	0	0	0	0	0	0	0	0.0	0	0.0	0	0.0	46.9	-
1800	2	0	2	0	0	0	0	0	0	0	0	0	0	0	0.0	0	0.0	0	0.0	48.7	-
1900	2	0	2	0	0	0	0	0	0	0	0	0	0	0	0.0	0	0.0	0	0.0	41.9	-
2000	2	0	2	0	0	0	0	0	0	0	0	0	0	0	0.0	0	0.0	0	0.0	48.7	-
2100	1	0	1	0	0	0	0	0	0	0	0	0	0	0	0.0	0	0.0	0	0.0	48	-
2200	1	0	1	0	0	0	0	0	0	0	0	0	0	0	0.0	0	0.0	0	0.0	53.8	-
2300	0	0	0	0	0	0	0	0	0	0	0	0	0	0	0.0	0	0.0	0	0.0	-	-
07-19	**61**	**3**	**54**	**0**	**4**	**0**	**0**	**0**	**0**	**0**	**0**	**0**	**0**	**0**	**0.0**	**0**	**0.0**	**0**	**0.0**	**39.7**	**49.3**
06-22	**66**	**3**	**59**	**0**	**4**	**0**	**0**	**0**	**0**	**0**	**0**	**0**	**0**	**0**	**0.0**	**0**	**0.0**	**0**	**0.0**	**40.2**	**49.3**
06-00	**67**	**3**	**60**	**0**	**4**	**0**	**0**	**0**	**0**	**0**	**0**	**0**	**0**	**0**	**0.0**	**0**	**0.0**	**0**	**0.0**	**40.4**	**50.3**
00-00	**67**	**3**	**60**	**0**	**4**	**0**	**0**	**0**	**0**	**0**	**0**	**0**	**0**	**0**	**0.0**	**0**	**0.0**	**0**	**0.0**	**40.4**	**50.3**

Site 1
Location Weston Road - attached to Hedgerow
Direction Southbound

16438 / OSSINGTON ROAD
FEBRUARY 2025
AUTOMATIC TRAFFIC COUNT

02 March 2025 **Sunday**

Time	Total	Classification												]PSL	]PSL%	]SL1	]SL1%	]SL2	]SL2%	Mean	Vpp
		1 MCL	2 SV	3 SVT	4 TB2	5 TB3	6 T4	7 ART3	8 ART4	9 ART5	10 ART6	11 BD	12 DRT	60	60	68 ACPO	68 ACPO	75 DfT	75 DfT		85
0000	1	0	1	0	0	0	0	0	0	0	0	0	0	0	0.0	0	0.0	0	0.0	42.4	-
0100	0	0	0	0	0	0	0	0	0	0	0	0	0	0	0.0	0	0.0	0	0.0	-	-
0200	0	0	0	0	0	0	0	0	0	0	0	0	0	0	0.0	0	0.0	0	0.0	-	-
0300	0	0	0	0	0	0	0	0	0	0	0	0	0	0	0.0	0	0.0	0	0.0	-	-
0400	0	0	0	0	0	0	0	0	0	0	0	0	0	0	0.0	0	0.0	0	0.0	-	-
0500	0	0	0	0	0	0	0	0	0	0	0	0	0	0	0.0	0	0.0	0	0.0	-	-
0600	1	0	1	0	0	0	0	0	0	0	0	0	0	0	0.0	0	0.0	0	0.0	34.9	-
0700	5	0	3	0	1	0	1	0	0	0	0	0	0	0	0.0	0	0.0	0	0.0	37.3	-
0800	1	0	0	0	1	0	0	0	0	0	0	0	0	0	0.0	0	0.0	0	0.0	30	-
0900	4	0	4	0	0	0	0	0	0	0	0	0	0	0	0.0	0	0.0	0	0.0	36.1	-
1000	2	2	0	0	0	0	0	0	0	0	0	0	0	0	0.0	0	0.0	0	0.0	17	-
1100	**7**	**3**	**3**	**0**	**1**	**0**	**0**	**0**	**0**	**0**	**0**	**0**	**0**	**0**	**0.0**	**0**	**0.0**	**0**	**0.0**	**37.2**	**-**
1200	**12**	**1**	**9**	**0**	**0**	**0**	**2**	**0**	**0**	**0**	**0**	**0**	**0**	**0**	**0.0**	**0**	**0.0**	**0**	**0.0**	**33.8**	**44.4**
1300	10	1	8	0	1	0	0	0	0	0	0	0	0	0	0.0	0	0.0	0	0.0	37.3	-
1400	7	2	4	0	1	0	0	0	0	0	0	0	0	0	0.0	0	0.0	0	0.0	34.6	-
1500	4	0	4	0	0	0	0	0	0	0	0	0	0	0	0.0	0	0.0	0	0.0	45.9	-
1600	4	1	3	0	0	0	0	0	0	0	0	0	0	0	0.0	0	0.0	0	0.0	45.1	-
1700	4	0	4	0	0	0	0	0	0	0	0	0	0	0	0.0	0	0.0	0	0.0	43.7	-
1800	4	0	4	0	0	0	0	0	0	0	0	0	0	0	0.0	0	0.0	0	0.0	42.5	-
1900	2	0	2	0	0	0	0	0	0	0	0	0	0	0	0.0	0	0.0	0	0.0	39.7	-
2000	0	0	0	0	0	0	0	0	0	0	0	0	0	0	0.0	0	0.0	0	0.0	-	-
2100	1	0	1	0	0	0	0	0	0	0	0	0	0	0	0.0	0	0.0	0	0.0	53.4	-
2200	0	0	0	0	0	0	0	0	0	0	0	0	0	0	0.0	0	0.0	0	0.0	-	-
2300	0	0	0	0	0	0	0	0	0	0	0	0	0	0	0.0	0	0.0	0	0.0	-	-
07-19	**64**	**10**	**46**	**0**	**5**	**0**	**3**	**0**	**0**	**0**	**0**	**0**	**0**	**0**	**0.0**	**0**	**0.0**	**0**	**0.0**	**37.3**	**47.7**
06-22	**68**	**10**	**50**	**0**	**5**	**0**	**3**	**0**	**0**	**0**	**0**	**0**	**0**	**0**	**0.0**	**0**	**0.0**	**0**	**0.0**	**37.5**	**48**
06-00	**68**	**10**	**50**	**0**	**5**	**0**	**3**	**0**	**0**	**0**	**0**	**0**	**0**	**0**	**0.0**	**0**	**0.0**	**0**	**0.0**	**37.5**	**48**
00-00	**69**	**10**	**51**	**0**	**5**	**0**	**3**	**0**	**0**	**0**	**0**	**0**	**0**	**0**	**0.0**	**0**	**0.0**	**0**	**0.0**	**37.6**	**48**

Site 1
Location Weston Road - attached to Hedgerow
Direction Southbound

16438 / OSSINGTON ROAD
FEBRUARY 2025
AUTOMATIC TRAFFIC COUNT

03 March 2025 **Monday**

Time	Total	Classification												]PSL	]PSL%	]SL1	]SL1%	]SL2	]SL2%	Mean	Vpp
		1 MCL	2 SV	3 SVT	4 TB2	5 TB3	6 T4	7 ART3	8 ART4	9 ART5	10 ART6	11 BD	12 DRT	60	60	68 ACPO	68 ACPO	75 DfT	75 DfT		85
0000	0	0	0	0	0	0	0	0	0	0	0	0	0	0	0.0	0	0.0	0	0.0	-	-
0100	0	0	0	0	0	0	0	0	0	0	0	0	0	0	0.0	0	0.0	0	0.0	-	-
0200	0	0	0	0	0	0	0	0	0	0	0	0	0	0	0.0	0	0.0	0	0.0	-	-
0300	0	0	0	0	0	0	0	0	0	0	0	0	0	0	0.0	0	0.0	0	0.0	-	-
0400	0	0	0	0	0	0	0	0	0	0	0	0	0	0	0.0	0	0.0	0	0.0	-	-
0500	1	0	0	0	1	0	0	0	0	0	0	0	0	0	0.0	0	0.0	0	0.0	43.5	-
0600	0	0	0	0	0	0	0	0	0	0	0	0	0	0	0.0	0	0.0	0	0.0	-	-
0700	6	0	5	1	0	0	0	0	0	0	0	0	0	1	16.7	0	0.0	0	0.0	40.1	-
0800	**10**	**0**	**9**	**0**	**1**	**0**	**0**	**0**	**0**	**0**	**0**	**0**	**0**	**0**	**0.0**	**0**	**0.0**	**0**	**0.0**	**44**	**-**
0900	1	0	1	0	0	0	0	0	0	0	0	0	0	0	0.0	0	0.0	0	0.0	45.2	-
1000	5	0	5	0	0	0	0	0	0	0	0	0	0	0	0.0	0	0.0	0	0.0	43.9	-
1100	8	2	6	0	0	0	0	0	0	0	0	0	0	0	0.0	0	0.0	0	0.0	33.4	-
1200	3	0	2	0	1	0	0	0	0	0	0	0	0	0	0.0	0	0.0	0	0.0	46.2	-
1300	3	0	3	0	0	0	0	0	0	0	0	0	0	0	0.0	0	0.0	0	0.0	40.5	-
1400	5	0	5	0	0	0	0	0	0	0	0	0	0	0	0.0	0	0.0	0	0.0	41.4	-
1500	9	1	5	0	1	0	0	0	0	1	1	0	0	0	0.0	0	0.0	0	0.0	33.2	-
1600	**10**	**0**	**8**	**0**	**2**	**0**	**0**	**0**	**0**	**0**	**0**	**0**	**0**	**0**	**0.0**	**0**	**0.0**	**0**	**0.0**	**42.1**	**-**
1700	**10**	**0**	**9**	**0**	**0**	**0**	**1**	**0**	**0**	**0**	**0**	**0**	**0**	**0**	**0.0**	**0**	**0.0**	**0**	**0.0**	**40.8**	**-**
1800	1	0	1	0	0	0	0	0	0	0	0	0	0	0	0.0	0	0.0	0	0.0	44.7	-
1900	0	0	0	0	0	0	0	0	0	0	0	0	0	0	0.0	0	0.0	0	0.0	-	-
2000	4	0	3	0	1	0	0	0	0	0	0	0	0	0	0.0	0	0.0	0	0.0	50.2	-
2100	1	0	1	0	0	0	0	0	0	0	0	0	0	0	0.0	0	0.0	0	0.0	34.5	-
2200	3	0	3	0	0	0	0	0	0	0	0	0	0	0	0.0	0	0.0	0	0.0	48.2	-
2300	2	0	0	0	2	0	0	0	0	0	0	0	0	0	0.0	0	0.0	0	0.0	54.1	-
07-19	**71**	**3**	**59**	**1**	**5**	**0**	**1**	**0**	**0**	**1**	**1**	**0**	**0**	**1**	**1.4**	**0**	**0.0**	**0**	**0.0**	**40.2**	**49.6**
06-22	**76**	**3**	**63**	**1**	**6**	**0**	**1**	**0**	**0**	**1**	**1**	**0**	**0**	**1**	**1.3**	**0**	**0.0**	**0**	**0.0**	**40.6**	**49.9**
06-00	**81**	**3**	**66**	**1**	**8**	**0**	**1**	**0**	**0**	**1**	**1**	**0**	**0**	**1**	**1.2**	**0**	**0.0**	**0**	**0.0**	**41.3**	**50.7**
00-00	**82**	**3**	**66**	**1**	**9**	**0**	**1**	**0**	**0**	**1**	**1**	**0**	**0**	**1**	**1.2**	**0**	**0.0**	**0**	**0.0**	**41.3**	**50.6**

Site 1
Location Weston Road - attached to Hedgerow
Direction Southbound

16438 / OSSINGTON ROAD
FEBRUARY 2025
AUTOMATIC TRAFFIC COUNT

Virtual Day (7)

Time	Total	Classification												]PSL	]PSL%	]SL1	]SL1%	]SL2	]SL2%	Mean	Vpp
		1 MCL	2 SV	3 SVT	4 TB2	5 TB3	6 T4	7 ART3	8 ART4	9 ART5	10 ART6	11 BD	12 DRT	60	60	68 ACPO	68 ACPO	75 DfT	75 DfT		85
0000	0	0	0	0	0	0	0	0	0	0	0	0	0	0	0.0	0	0.0	0	0.0	42.4	-
0100	0	0	0	0	0	0	0	0	0	0	0	0	0	0	0.0	0	0.0	0	0.0	48.9	-
0200	0	0	0	0	0	0	0	0	0	0	0	0	0	0	0.0	0	0.0	0	0.0	-	-
0300	0	0	0	0	0	0	0	0	0	0	0	0	0	0	0.0	0	0.0	0	0.0	-	-
0400	0	0	0	0	0	0	0	0	0	0	0	0	0	0	0.0	0	0.0	0	0.0	-	-
0500	1	0	0	0	0	0	0	0	0	0	0	0	0	0	0.0	0	0.0	0	0.0	45	-
0600	1	0	0	0	0	0	0	0	0	0	0	0	0	0	0.0	0	0.0	0	0.0	45.8	-
0700	5	0	4	0	0	0	0	0	0	0	0	0	0	0	2.9	0	0.0	0	0.0	38.7	-
0800	6	0	5	0	1	0	0	0	0	0	0	0	0	0	2.4	0	0.0	0	0.0	41.9	-
0900	6	0	5	0	0	0	0	0	0	0	0	0	0	0	0.0	0	0.0	0	0.0	38.9	-
1000	4	0	3	0	0	0	0	0	0	0	0	0	0	0	0.0	0	0.0	0	0.0	39.2	-
1100	**7**	**1**	**5**	**0**	**1**	**0**	**0**	**0**	**0**	**0**	**0**	**0**	**0**	**0**	**0.0**	**0**	**0.0**	**0**	**0.0**	**38.6**	**-**
1200	**8**	**1**	**6**	**0**	**0**	**0**	**0**	**0**	**0**	**0**	**0**	**0**	**0**	**0**	**0.0**	**0**	**0.0**	**0**	**0.0**	**31**	**-**
1300	7	1	6	0	1	0	0	0	0	0	0	0	0	0	0.0	0	0.0	0	0.0	38.7	-
1400	6	1	5	0	1	0	0	0	0	0	0	0	0	0	0.0	0	0.0	0	0.0	38.5	-
1500	**8**	**0**	**6**	**0**	**1**	**0**	**0**	**0**	**0**	**0**	**0**	**0**	**0**	**0**	**1.9**	**0**	**0.0**	**0**	**0.0**	**41.5**	**-**
1600	**8**	**0**	**7**	**0**	**1**	**0**	**0**	**0**	**0**	**0**	**0**	**0**	**0**	**0**	**1.8**	**0**	**0.0**	**0**	**0.0**	**42.1**	**-**
1700	7	0	6	0	0	0	0	0	0	0	0	0	0	0	2.0	0	0.0	0	0.0	42.9	-
1800	3	0	3	0	0	0	0	0	0	0	0	0	0	0	4.8	0	0.0	0	0.0	47.5	-
1900	2	0	2	0	0	0	0	0	0	0	0	0	0	0	0.0	0	0.0	0	0.0	46.5	-
2000	2	0	2	0	0	0	0	0	0	0	0	0	0	0	0.0	0	0.0	0	0.0	47.4	-
2100	1	0	1	0	0	0	0	0	0	0	0	0	0	0	0.0	0	0.0	0	0.0	45	-
2200	1	0	1	0	0	0	0	0	0	0	0	0	0	0	0.0	0	0.0	0	0.0	46.8	-
2300	1	0	0	0	0	0	0	0	0	0	0	0	0	0	0.0	0	0.0	0	0.0	52.3	-
07-19	**74**	**4**	**60**	**1**	**7**	**0**	**1**	**0**	**0**	**0**	**1**	**0**	**0**	**1**	**1.2**	**0**	**0.0**	**0**	**0.0**	**39.6**	**49.5**
06-22	**80**	**4**	**65**	**1**	**8**	**0**	**1**	**0**	**0**	**0**	**1**	**0**	**0**	**1**	**1.1**	**0**	**0.0**	**0**	**0.0**	**40.1**	**50.2**
06-00	**81**	**4**	**66**	**1**	**8**	**0**	**1**	**0**	**0**	**0**	**1**	**0**	**0**	**1**	**1.1**	**0**	**0.0**	**0**	**0.0**	**40.2**	**50.6**
00-00	**82**	**4**	**67**	**1**	**8**	**0**	**1**	**0**	**0**	**0**	**1**	**0**	**0**	**1**	**1.0**	**0**	**0.0**	**0**	**0.0**	**40.3**	**50.5**


Site 1
Location Weston Road - attached to Hedgerow
Direction Southbound


Virtual Week (1)

16438 / OSSINGTON ROAD
FEBRUARY 2025
AUTOMATIC TRAFFIC COUNT

Time	Total	Classification												]PSL	]PSL%	]SL1	]SL1%	]SL2	]SL2%	Mean	Vpp
		1 MCL	2 SV	3 SVT	4 TB2	5 TB3	6 T4	7 ART3	8 ART4	9 ART5	10 ART6	11 BD	12 DRT	60	60	68 ACPO	68 ACPO	75 DfT	75 DfT		85
Mon	82	3	66	1	9	0	1	0	0	1	1	0	0	1	1.2	0	0.0	0	0.0	41.3	50.6
Tue	97	3	80	3	3	0	3	0	0	1	4	0	0	3	3.1	0	0.0	0	0.0	38.7	50.6
Wed	91	1	77	0	13	0	0	0	0	0	0	0	0	1	1.1	0	0.0	0	0.0	40.6	51.7
Thu	85	7	62	1	12	2	0	0	0	0	1	0	0	1	1.2	0	0.0	0	0.0	41.5	50.3
Fri	86	3	71	0	12	0	0	0	0	0	0	0	0	0	0.0	0	0.0	0	0.0	41.9	51.5
|Sat	67	3	60	0	4	0	0	0	0	0	0	0	0	0	0.0	0	0.0	0	0.0	40.4	50.3
|Sun	69	10	51	0	5	0	3	0	0	0	0	0	0	0	0.0	0	0.0	0	0.0	37.6	48
5 Day Ave.	**88**	**3**	**71**	**1**	**10**	**0**	**1**	**0**	**0**	**0**	**1**	**0**	**0**	**1**	**1.1**	**0**	**0.0**	**0**	**0.0**	**40.8**	**50.9**
7 Day Ave.	**82**	**4**	**67**	**1**	**8**	**0**	**1**	**0**	**0**	**0**	**1**	**0**	**0**	**1**	**1.0**	**0**	**0.0**	**0**	**0.0**	**40.3**	**50.5**
--	**577**	**30**	**467**	**5**	**58**	**2**	**7**	**0**	**0**	**2**	**6**	**0**	**0**	**6**	**1.0**	**0**	**0.0**	**0**	**0.0**	**40.3**	**50.5**

Summary Graphs

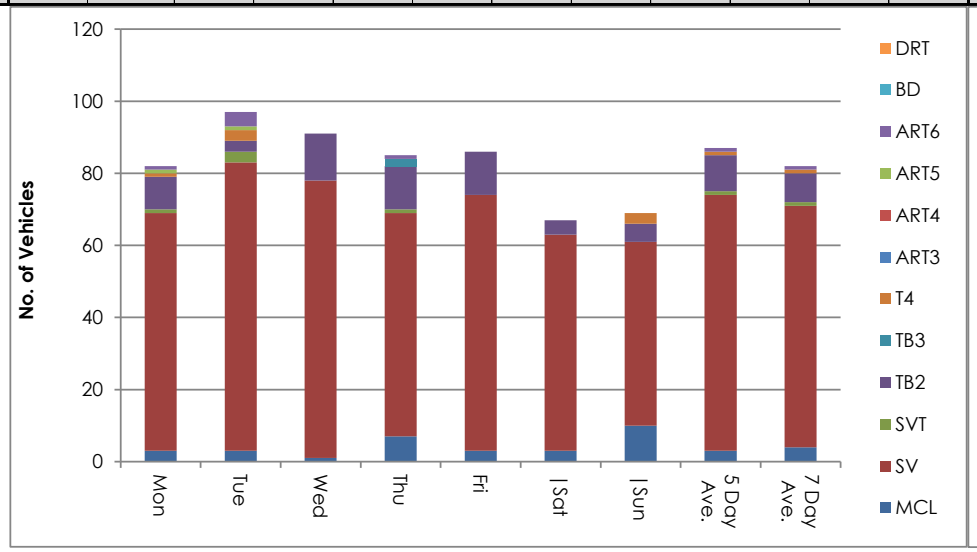

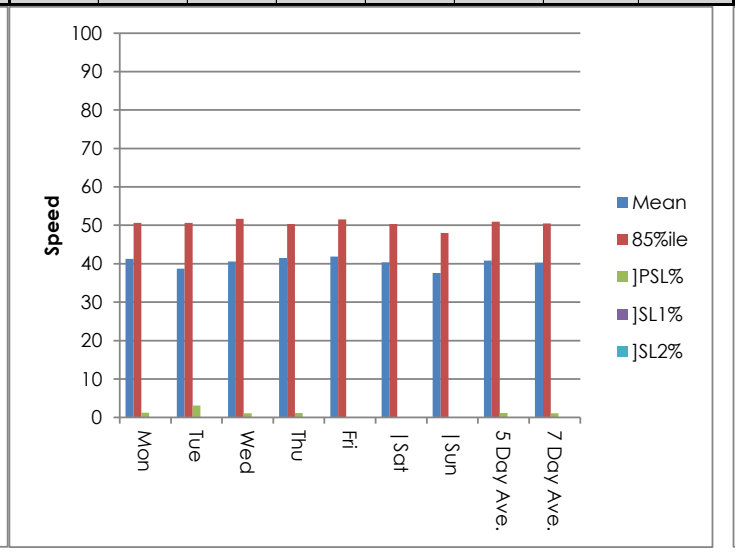

Site 1
Location Weston Road - attached to Hedgerow
Direction Southbound

25 February 2025 **Tuesday**

16438 / OSSINGTON ROAD
FEBRUARY 2025
AUTOMATIC TRAFFIC COUNT

Time	Total	Speed Bins (mph)																												
		0 - 5	5 - 10	10 - 15	15 - 20	20 - 25	25 - 30	30 - 35	35 - 40	40 - 45	45 - 50	50 - 55	55 - 60	60 - 65	65 - 70	70 - 75	75 - 80	80 - 85	85 - 90	90 - 95	95 - 100	100 - 105	105 - 110	110 - 115	115 - 120	120 - 125	125 - 130	130 - 135	135 - 140
0000	0	0	0	0	0	0	0	0	0	0	0	0	0	0	0	0	0	0	0	0	0	0	0	0	0	0	0	0	0	0
0100	2	0	0	0	0	0	0	0	0	0	2	0	0	0	0	0	0	0	0	0	0	0	0	0	0	0	0	0	0	0
0200	0	0	0	0	0	0	0	0	0	0	0	0	0	0	0	0	0	0	0	0	0	0	0	0	0	0	0	0	0	0
0300	0	0	0	0	0	0	0	0	0	0	0	0	0	0	0	0	0	0	0	0	0	0	0	0	0	0	0	0	0	0
0400	0	0	0	0	0	0	0	0	0	0	0	0	0	0	0	0	0	0	0	0	0	0	0	0	0	0	0	0	0	0
0500	0	0	0	0	0	0	0	0	0	0	0	0	0	0	0	0	0	0	0	0	0	0	0	0	0	0	0	0	0	0
0600	0	0	0	0	0	0	0	0	0	0	0	0	0	0	0	0	0	0	0	0	0	0	0	0	0	0	0	0	0	0
0700	5	0	0	0	0	0	0	2	0	1	1	1	0	0	0	0	0	0	0	0	0	0	0	0	0	0	0	0	0	0
0800	6	0	0	0	0	0	0	1	2	1	0	0	1	1	0	0	0	0	0	0	0	0	0	0	0	0	0	0	0	0
0900	**13**	**0**	**0**	**1**	**1**	**0**	**4**	**2**	**1**	**3**	**0**	**1**	**0**	**0**	**0**	**0**	**0**	**0**	**0**	**0**	**0**	**0**	**0**	**0**	**0**	**0**	**0**	**0**	**0**	**0**
1000	4	0	0	0	1	0	3	0	0	0	0	0	0	0	0	0	0	0	0	0	0	0	0	0	0	0	0	0	0	0
1100	6	0	0	0	0	0	3	2	0	0	0	1	0	0	0	0	0	0	0	0	0	0	0	0	0	0	0	0	0	0
1200	8	0	0	0	2	0	4	0	1	0	1	0	0	0	0	0	0	0	0	0	0	0	0	0	0	0	0	0	0	0
1300	7	0	0	0	0	0	0	1	3	3	0	0	0	0	0	0	0	0	0	0	0	0	0	0	0	0	0	0	0	0
1400	9	0	0	1	0	0	1	0	4	2	1	0	0	0	0	0	0	0	0	0	0	0	0	0	0	0	0	0	0	0
1500	**10**	**0**	**0**	**1**	**0**	**0**	**2**	**0**	**1**	**3**	**2**	**1**	**0**	**0**	**0**	**0**	**0**	**0**	**0**	**0**	**0**	**0**	**0**	**0**	**0**	**0**	**0**	**0**	**0**	**0**
1600	9	0	0	0	0	0	1	0	2	1	3	0	1	1	0	0	0	0	0	0	0	0	0	0	0	0	0	0	0	0
1700	9	0	0	0	0	0	1	1	2	1	0	2	1	1	0	0	0	0	0	0	0	0	0	0	0	0	0	0	0	0
1800	5	0	0	0	0	0	0	0	0	0	2	3	0	0	0	0	0	0	0	0	0	0	0	0	0	0	0	0	0	0
1900	2	0	0	0	0	0	0	0	0	0	0	2	0	0	0	0	0	0	0	0	0	0	0	0	0	0	0	0	0	0
2000	1	0	0	0	0	0	0	0	0	1	0	0	0	0	0	0	0	0	0	0	0	0	0	0	0	0	0	0	0	0
2100	1	0	0	0	0	0	0	0	0	0	1	0	0	0	0	0	0	0	0	0	0	0	0	0	0	0	0	0	0	0
2200	0	0	0	0	0	0	0	0	0	0	0	0	0	0	0	0	0	0	0	0	0	0	0	0	0	0	0	0	0	0
2300	0	0	0	0	0	0	0	0	0	0	0	0	0	0	0	0	0	0	0	0	0	0	0	0	0	0	0	0	0	0
07-19	**91**	**0**	**0**	**3**	**4**	**0**	**19**	**9**	**16**	**15**	**10**	**9**	**3**	**3**	**0**	**0**	**0**	**0**	**0**	**0**	**0**	**0**	**0**	**0**	**0**	**0**	**0**	**0**	**0**	**0**
06-22	**95**	**0**	**0**	**3**	**4**	**0**	**19**	**9**	**16**	**16**	**11**	**11**	**3**	**3**	**0**	**0**	**0**	**0**	**0**	**0**	**0**	**0**	**0**	**0**	**0**	**0**	**0**	**0**	**0**	**0**
06-00	**95**	**0**	**0**	**3**	**4**	**0**	**19**	**9**	**16**	**16**	**11**	**11**	**3**	**3**	**0**	**0**	**0**	**0**	**0**	**0**	**0**	**0**	**0**	**0**	**0**	**0**	**0**	**0**	**0**	**0**
00-00	**97**	**0**	**0**	**3**	**4**	**0**	**19**	**9**	**16**	**16**	**13**	**11**	**3**	**3**	**0**	**0**	**0**	**0**	**0**	**0**	**0**	**0**	**0**	**0**	**0**	**0**	**0**	**0**	**0**	**0**

Site 1
Location Weston Road - attached to Hedgerow
Direction Southbound

16438 / OSSINGTON ROAD
FEBRUARY 2025
AUTOMATIC TRAFFIC COUNT

26 February 2025 **Wednesday**

Time	Total	Speed Bins (mph)																												
		0 - 5	5 - 10	10 - 15	15 - 20	20 - 25	25 - 30	30 - 35	35 - 40	40 - 45	45 - 50	50 - 55	55 - 60	60 - 65	65 - 70	70 - 75	75 - 80	80 - 85	85 - 90	90 - 95	95 - 100	100 - 105	105 - 110	110 - 115	115 - 120	120 - 125	125 - 130	130 - 135	135 - 140
0000	0	0	0	0	0	0	0	0	0	0	0	0	0	0	0	0	0	0	0	0	0	0	0	0	0	0	0	0	0	0
0100	0	0	0	0	0	0	0	0	0	0	0	0	0	0	0	0	0	0	0	0	0	0	0	0	0	0	0	0	0	0
0200	0	0	0	0	0	0	0	0	0	0	0	0	0	0	0	0	0	0	0	0	0	0	0	0	0	0	0	0	0	0
0300	0	0	0	0	0	0	0	0	0	0	0	0	0	0	0	0	0	0	0	0	0	0	0	0	0	0	0	0	0	0
0400	0	0	0	0	0	0	0	0	0	0	0	0	0	0	0	0	0	0	0	0	0	0	0	0	0	0	0	0	0	0
0500	3	0	0	0	0	0	0	0	0	2	0	1	0	0	0	0	0	0	0	0	0	0	0	0	0	0	0	0	0	0
0600	1	0	0	0	0	0	0	0	0	0	0	1	0	0	0	0	0	0	0	0	0	0	0	0	0	0	0	0	0	0
0700	5	0	0	0	0	0	0	1	1	2	0	1	0	0	0	0	0	0	0	0	0	0	0	0	0	0	0	0	0	0
0800	**9**	**0**	**0**	**0**	**0**	**0**	**0**	**3**	**1**	**3**	**1**	**0**	**1**	**0**	**0**	**0**	**0**	**0**	**0**	**0**	**0**	**0**	**0**	**0**	**0**	**0**	**0**	**0**	**0**	**0**
0900	5	0	0	0	0	0	1	0	1	1	0	2	0	0	0	0	0	0	0	0	0	0	0	0	0	0	0	0	0	0
1000	4	0	0	0	0	0	0	1	1	1	0	1	0	0	0	0	0	0	0	0	0	0	0	0	0	0	0	0	0	0
1100	5	0	0	0	0	0	0	0	2	1	0	0	2	0	0	0	0	0	0	0	0	0	0	0	0	0	0	0	0	0
1200	**12**	**0**	**0**	**1**	**1**	**6**	**2**	**1**	**0**	**0**	**1**	**0**	**0**	**0**	**0**	**0**	**0**	**0**	**0**	**0**	**0**	**0**	**0**	**0**	**0**	**0**	**0**	**0**	**0**	**0**
1300	6	0	0	0	0	0	1	0	1	0	4	0	0	0	0	0	0	0	0	0	0	0	0	0	0	0	0	0	0	0
1400	6	0	0	0	0	0	1	1	1	2	0	1	0	0	0	0	0	0	0	0	0	0	0	0	0	0	0	0	0	0
1500	6	0	0	0	0	0	0	3	0	1	1	0	0	1	0	0	0	0	0	0	0	0	0	0	0	0	0	0	0	0
1600	10	0	0	0	0	0	1	2	0	3	3	1	0	0	0	0	0	0	0	0	0	0	0	0	0	0	0	0	0	0
1700	6	0	0	0	0	0	0	1	1	2	1	1	0	0	0	0	0	0	0	0	0	0	0	0	0	0	0	0	0	0
1800	6	0	0	0	0	0	0	0	1	2	2	0	1	0	0	0	0	0	0	0	0	0	0	0	0	0	0	0	0	0
1900	2	0	0	0	0	0	0	0	0	0	0	1	1	0	0	0	0	0	0	0	0	0	0	0	0	0	0	0	0	0
2000	0	0	0	0	0	0	0	0	0	0	0	0	0	0	0	0	0	0	0	0	0	0	0	0	0	0	0	0	0	0
2100	4	0	0	0	0	0	0	0	2	1	0	0	1	0	0	0	0	0	0	0	0	0	0	0	0	0	0	0	0	0
2200	1	0	0	0	0	0	0	0	0	1	0	0	0	0	0	0	0	0	0	0	0	0	0	0	0	0	0	0	0	0
2300	0	0	0	0	0	0	0	0	0	0	0	0	0	0	0	0	0	0	0	0	0	0	0	0	0	0	0	0	0	0
07-19	**80**	**0**	**0**	**1**	**1**	**6**	**6**	**13**	**10**	**18**	**13**	**7**	**4**	**1**	**0**	**0**	**0**	**0**	**0**	**0**	**0**	**0**	**0**	**0**	**0**	**0**	**0**	**0**	**0**	**0**
06-22	**87**	**0**	**0**	**1**	**1**	**6**	**6**	**13**	**12**	**19**	**13**	**9**	**6**	**1**	**0**	**0**	**0**	**0**	**0**	**0**	**0**	**0**	**0**	**0**	**0**	**0**	**0**	**0**	**0**	**0**
06-00	**88**	**0**	**0**	**1**	**1**	**6**	**6**	**13**	**12**	**20**	**13**	**9**	**6**	**1**	**0**	**0**	**0**	**0**	**0**	**0**	**0**	**0**	**0**	**0**	**0**	**0**	**0**	**0**	**0**	**0**
00-00	**91**	**0**	**0**	**1**	**1**	**6**	**6**	**13**	**12**	**22**	**13**	**10**	**6**	**1**	**0**	**0**	**0**	**0**	**0**	**0**	**0**	**0**	**0**	**0**	**0**	**0**	**0**	**0**	**0**	**0**

Site 1
Location Weston Road - attached to Hedgerow
Direction Southbound

16438 / OSSINGTON ROAD
FEBRUARY 2025
AUTOMATIC TRAFFIC COUNT

27 February 2025 **Thursday**

Time	Total	Speed Bins (mph)																												
		0 - 5	5 - 10	10 - 15	15 - 20	20 - 25	25 - 30	30 - 35	35 - 40	40 - 45	45 - 50	50 - 55	55 - 60	60 - 65	65 - 70	70 - 75	75 - 80	80 - 85	85 - 90	90 - 95	95 - 100	100 - 105	105 - 110	110 - 115	115 - 120	120 - 125	125 - 130	130 - 135	135 - 140
0000	0	0	0	0	0	0	0	0	0	0	0	0	0	0	0	0	0	0	0	0	0	0	0	0	0	0	0	0	0	0
0100	0	0	0	0	0	0	0	0	0	0	0	0	0	0	0	0	0	0	0	0	0	0	0	0	0	0	0	0	0	0
0200	0	0	0	0	0	0	0	0	0	0	0	0	0	0	0	0	0	0	0	0	0	0	0	0	0	0	0	0	0	0
0300	0	0	0	0	0	0	0	0	0	0	0	0	0	0	0	0	0	0	0	0	0	0	0	0	0	0	0	0	0	0
0400	0	0	0	0	0	0	0	0	0	0	0	0	0	0	0	0	0	0	0	0	0	0	0	0	0	0	0	0	0	0
0500	0	0	0	0	0	0	0	0	0	0	0	0	0	0	0	0	0	0	0	0	0	0	0	0	0	0	0	0	0	0
0600	1	0	0	0	0	0	0	0	0	0	0	1	0	0	0	0	0	0	0	0	0	0	0	0	0	0	0	0	0	0
0700	3	0	0	0	0	0	0	0	0	3	0	0	0	0	0	0	0	0	0	0	0	0	0	0	0	0	0	0	0	0
0800	3	0	0	0	0	0	0	0	2	1	0	0	0	0	0	0	0	0	0	0	0	0	0	0	0	0	0	0	0	0
0900	6	0	0	0	0	0	0	1	1	3	1	0	0	0	0	0	0	0	0	0	0	0	0	0	0	0	0	0	0	0
1000	4	0	0	0	0	0	0	0	1	0	2	1	0	0	0	0	0	0	0	0	0	0	0	0	0	0	0	0	0	0
1100	**8**	**0**	**0**	**0**	**0**	**0**	**0**	**1**	**1**	**1**	**2**	**3**	**0**	**0**	**0**	**0**	**0**	**0**	**0**	**0**	**0**	**0**	**0**	**0**	**0**	**0**	**0**	**0**	**0**	**0**
1200	8	0	0	2	2	0	1	0	0	1	1	1	0	0	0	0	0	0	0	0	0	0	0	0	0	0	0	0	0	0
1300	7	0	0	0	1	1	0	2	0	3	0	0	0	0	0	0	0	0	0	0	0	0	0	0	0	0	0	0	0	0
1400	8	0	0	0	0	1	0	0	2	3	1	1	0	0	0	0	0	0	0	0	0	0	0	0	0	0	0	0	0	0
1500	10	0	0	0	0	0	0	0	2	3	1	4	0	0	0	0	0	0	0	0	0	0	0	0	0	0	0	0	0	0
1600	**11**	**0**	**0**	**0**	**1**	**0**	**0**	**1**	**1**	**3**	**5**	**0**	**0**	**0**	**0**	**0**	**0**	**0**	**0**	**0**	**0**	**0**	**0**	**0**	**0**	**0**	**0**	**0**	**0**	**0**
1700	6	0	0	0	0	0	0	0	0	4	0	1	1	0	0	0	0	0	0	0	0	0	0	0	0	0	0	0	0	0
1800	1	0	0	0	0	0	0	0	0	0	0	0	0	1	0	0	0	0	0	0	0	0	0	0	0	0	0	0	0	0
1900	2	0	0	0	0	0	0	0	0	1	1	0	0	0	0	0	0	0	0	0	0	0	0	0	0	0	0	0	0	0
2000	2	0	0	0	0	0	0	0	1	1	0	0	0	0	0	0	0	0	0	0	0	0	0	0	0	0	0	0	0	0
2100	2	0	0	0	0	0	0	0	0	1	1	0	0	0	0	0	0	0	0	0	0	0	0	0	0	0	0	0	0	0
2200	2	0	0	0	0	0	0	0	1	0	1	0	0	0	0	0	0	0	0	0	0	0	0	0	0	0	0	0	0	0
2300	1	0	0	0	0	0	0	0	0	0	1	0	0	0	0	0	0	0	0	0	0	0	0	0	0	0	0	0	0	0
07-19	**75**	**0**	**0**	**2**	**4**	**2**	**1**	**5**	**10**	**25**	**13**	**11**	**1**	**1**	**0**	**0**	**0**	**0**	**0**	**0**	**0**	**0**	**0**	**0**	**0**	**0**	**0**	**0**	**0**	**0**
06-22	**82**	**0**	**0**	**2**	**4**	**2**	**1**	**5**	**11**	**28**	**15**	**12**	**1**	**1**	**0**	**0**	**0**	**0**	**0**	**0**	**0**	**0**	**0**	**0**	**0**	**0**	**0**	**0**	**0**	**0**
06-00	**85**	**0**	**0**	**2**	**4**	**2**	**1**	**5**	**12**	**28**	**17**	**12**	**1**	**1**	**0**	**0**	**0**	**0**	**0**	**0**	**0**	**0**	**0**	**0**	**0**	**0**	**0**	**0**	**0**	**0**
00-00	**85**	**0**	**0**	**2**	**4**	**2**	**1**	**5**	**12**	**28**	**17**	**12**	**1**	**1**	**0**	**0**	**0**	**0**	**0**	**0**	**0**	**0**	**0**	**0**	**0**	**0**	**0**	**0**	**0**	**0**

Site 1
Location Weston Road - attached to Hedgerow
Direction Southbound

28 February 2025 **Friday**

16438 / OSSINGTON ROAD
FEBRUARY 2025
AUTOMATIC TRAFFIC COUNT

Time	Total	Speed Bins (mph)																												
		0 - 5	5 - 10	10 - 15	15 - 20	20 - 25	25 - 30	30 - 35	35 - 40	40 - 45	45 - 50	50 - 55	55 - 60	60 - 65	65 - 70	70 - 75	75 - 80	80 - 85	85 - 90	90 - 95	95 - 100	100 - 105	105 - 110	110 - 115	115 - 120	120 - 125	125 - 130	130 - 135	135 - 140
0000	0	0	0	0	0	0	0	0	0	0	0	0	0	0	0	0	0	0	0	0	0	0	0	0	0	0	0	0	0	0
0100	0	0	0	0	0	0	0	0	0	0	0	0	0	0	0	0	0	0	0	0	0	0	0	0	0	0	0	0	0	0
0200	0	0	0	0	0	0	0	0	0	0	0	0	0	0	0	0	0	0	0	0	0	0	0	0	0	0	0	0	0	0
0300	0	0	0	0	0	0	0	0	0	0	0	0	0	0	0	0	0	0	0	0	0	0	0	0	0	0	0	0	0	0
0400	0	0	0	0	0	0	0	0	0	0	0	0	0	0	0	0	0	0	0	0	0	0	0	0	0	0	0	0	0	0
0500	0	0	0	0	0	0	0	0	0	0	0	0	0	0	0	0	0	0	0	0	0	0	0	0	0	0	0	0	0	0
0600	1	0	0	0	0	0	0	0	0	1	0	0	0	0	0	0	0	0	0	0	0	0	0	0	0	0	0	0	0	0
0700	6	0	0	0	0	0	0	2	1	3	0	0	0	0	0	0	0	0	0	0	0	0	0	0	0	0	0	0	0	0
0800	**9**	**0**	**0**	**0**	**0**	**0**	**0**	**1**	**3**	**2**	**2**	**0**	**1**	**0**	**0**	**0**	**0**	**0**	**0**	**0**	**0**	**0**	**0**	**0**	**0**	**0**	**0**	**0**	**0**	**0**
0900	6	0	0	0	0	0	0	1	1	3	0	1	0	0	0	0	0	0	0	0	0	0	0	0	0	0	0	0	0	0
1000	5	0	0	0	0	0	1	0	1	2	0	1	0	0	0	0	0	0	0	0	0	0	0	0	0	0	0	0	0	0
1100	4	0	0	0	0	0	0	1	1	1	1	0	0	0	0	0	0	0	0	0	0	0	0	0	0	0	0	0	0	0
1200	2	0	1	0	0	0	0	0	0	1	0	0	0	0	0	0	0	0	0	0	0	0	0	0	0	0	0	0	0	0
1300	**10**	**0**	**0**	**0**	**0**	**0**	**0**	**1**	**1**	**4**	**1**	**2**	**1**	**0**	**0**	**0**	**0**	**0**	**0**	**0**	**0**	**0**	**0**	**0**	**0**	**0**	**0**	**0**	**0**	**0**
1400	5	0	0	0	1	0	0	0	1	3	0	0	0	0	0	0	0	0	0	0	0	0	0	0	0	0	0	0	0	0
1500	**10**	**0**	**0**	**0**	**0**	**0**	**0**	**0**	**2**	**3**	**3**	**1**	**1**	**0**	**0**	**0**	**0**	**0**	**0**	**0**	**0**	**0**	**0**	**0**	**0**	**0**	**0**	**0**	**0**	**0**
1600	8	0	0	0	0	0	0	2	3	1	1	1	0	0	0	0	0	0	0	0	0	0	0	0	0	0	0	0	0	0
1700	9	0	0	0	0	0	1	4	0	1	1	2	0	0	0	0	0	0	0	0	0	0	0	0	0	0	0	0	0	0
1800	2	0	0	0	0	0	0	0	1	0	0	1	0	0	0	0	0	0	0	0	0	0	0	0	0	0	0	0	0	0
1900	3	0	0	0	0	0	0	0	0	0	3	0	0	0	0	0	0	0	0	0	0	0	0	0	0	0	0	0	0	0
2000	5	0	0	0	0	0	0	0	1	1	0	2	1	0	0	0	0	0	0	0	0	0	0	0	0	0	0	0	0	0
2100	0	0	0	0	0	0	0	0	0	0	0	0	0	0	0	0	0	0	0	0	0	0	0	0	0	0	0	0	0	0
2200	0	0	0	0	0	0	0	0	0	0	0	0	0	0	0	0	0	0	0	0	0	0	0	0	0	0	0	0	0	0
2300	1	0	0	0	0	0	0	0	0	0	0	1	0	0	0	0	0	0	0	0	0	0	0	0	0	0	0	0	0	0
07-19	**76**	**0**	**1**	**0**	**1**	**0**	**2**	**12**	**15**	**24**	**9**	**9**	**3**	**0**	**0**	**0**	**0**	**0**	**0**	**0**	**0**	**0**	**0**	**0**	**0**	**0**	**0**	**0**	**0**	**0**
06-22	**85**	**0**	**1**	**0**	**1**	**0**	**2**	**12**	**16**	**26**	**12**	**11**	**4**	**0**	**0**	**0**	**0**	**0**	**0**	**0**	**0**	**0**	**0**	**0**	**0**	**0**	**0**	**0**	**0**	**0**
06-00	**86**	**0**	**1**	**0**	**1**	**0**	**2**	**12**	**16**	**26**	**12**	**12**	**4**	**0**	**0**	**0**	**0**	**0**	**0**	**0**	**0**	**0**	**0**	**0**	**0**	**0**	**0**	**0**	**0**	**0**
00-00	**86**	**0**	**1**	**0**	**1**	**0**	**2**	**12**	**16**	**26**	**12**	**12**	**4**	**0**	**0**	**0**	**0**	**0**	**0**	**0**	**0**	**0**	**0**	**0**	**0**	**0**	**0**	**0**	**0**	**0**

Site 1
Location Weston Road - attached to Hedgerow
Direction Southbound

16438 / OSSINGTON ROAD
FEBRUARY 2025
AUTOMATIC TRAFFIC COUNT

01 March 2025 **Saturday**

Time	Total	Speed Bins (mph)																												
		0 - 5	5 - 10	10 - 15	15 - 20	20 - 25	25 - 30	30 - 35	35 - 40	40 - 45	45 - 50	50 - 55	55 - 60	60 - 65	65 - 70	70 - 75	75 - 80	80 - 85	85 - 90	90 - 95	95 - 100	100 - 105	105 - 110	110 - 115	115 - 120	120 - 125	125 - 130	130 - 135	135 - 140
0000	0	0	0	0	0	0	0	0	0	0	0	0	0	0	0	0	0	0	0	0	0	0	0	0	0	0	0	0	0	0
0100	0	0	0	0	0	0	0	0	0	0	0	0	0	0	0	0	0	0	0	0	0	0	0	0	0	0	0	0	0	0
0200	0	0	0	0	0	0	0	0	0	0	0	0	0	0	0	0	0	0	0	0	0	0	0	0	0	0	0	0	0	0
0300	0	0	0	0	0	0	0	0	0	0	0	0	0	0	0	0	0	0	0	0	0	0	0	0	0	0	0	0	0	0
0400	0	0	0	0	0	0	0	0	0	0	0	0	0	0	0	0	0	0	0	0	0	0	0	0	0	0	0	0	0	0
0500	0	0	0	0	0	0	0	0	0	0	0	0	0	0	0	0	0	0	0	0	0	0	0	0	0	0	0	0	0	0
0600	0	0	0	0	0	0	0	0	0	0	0	0	0	0	0	0	0	0	0	0	0	0	0	0	0	0	0	0	0	0
0700	5	0	0	0	0	0	3	1	0	0	1	0	0	0	0	0	0	0	0	0	0	0	0	0	0	0	0	0	0	0
0800	3	0	0	0	0	0	0	1	1	1	0	0	0	0	0	0	0	0	0	0	0	0	0	0	0	0	0	0	0	0
0900	4	0	0	0	0	0	0	0	0	0	1	3	0	0	0	0	0	0	0	0	0	0	0	0	0	0	0	0	0	0
1000	3	0	0	0	0	0	0	0	0	0	1	2	0	0	0	0	0	0	0	0	0	0	0	0	0	0	0	0	0	0
1100	**11**	**0**	**0**	**0**	**0**	**3**	**0**	**0**	**2**	**5**	**0**	**1**	**0**	**0**	**0**	**0**	**0**	**0**	**0**	**0**	**0**	**0**	**0**	**0**	**0**	**0**	**0**	**0**	**0**	**0**
1200	**9**	**0**	**0**	**1**	**0**	**0**	**1**	**1**	**3**	**2**	**1**	**0**	**0**	**0**	**0**	**0**	**0**	**0**	**0**	**0**	**0**	**0**	**0**	**0**	**0**	**0**	**0**	**0**	**0**	**0**
1300	8	0	0	1	1	0	0	1	2	2	1	0	0	0	0	0	0	0	0	0	0	0	0	0	0	0	0	0	0	0
1400	3	0	0	0	0	0	0	0	0	3	0	0	0	0	0	0	0	0	0	0	0	0	0	0	0	0	0	0	0	0
1500	4	0	0	0	0	0	0	0	1	0	3	0	0	0	0	0	0	0	0	0	0	0	0	0	0	0	0	0	0	0
1600	4	0	0	0	0	0	1	0	1	1	0	1	0	0	0	0	0	0	0	0	0	0	0	0	0	0	0	0	0	0
1700	5	0	0	0	0	0	0	0	0	2	2	0	1	0	0	0	0	0	0	0	0	0	0	0	0	0	0	0	0	0
1800	2	0	0	0	0	0	0	0	0	0	2	0	0	0	0	0	0	0	0	0	0	0	0	0	0	0	0	0	0	0
1900	2	0	0	0	0	0	0	1	0	0	1	0	0	0	0	0	0	0	0	0	0	0	0	0	0	0	0	0	0	0
2000	2	0	0	0	0	0	0	0	1	0	0	0	1	0	0	0	0	0	0	0	0	0	0	0	0	0	0	0	0	0
2100	1	0	0	0	0	0	0	0	0	0	1	0	0	0	0	0	0	0	0	0	0	0	0	0	0	0	0	0	0	0
2200	1	0	0	0	0	0	0	0	0	0	0	1	0	0	0	0	0	0	0	0	0	0	0	0	0	0	0	0	0	0
2300	0	0	0	0	0	0	0	0	0	0	0	0	0	0	0	0	0	0	0	0	0	0	0	0	0	0	0	0	0	0
07-19	**61**	**0**	**0**	**2**	**1**	**3**	**5**	**4**	**10**	**16**	**12**	**7**	**1**	**0**	**0**	**0**	**0**	**0**	**0**	**0**	**0**	**0**	**0**	**0**	**0**	**0**	**0**	**0**	**0**	**0**
06-22	**66**	**0**	**0**	**2**	**1**	**3**	**5**	**5**	**11**	**16**	**14**	**7**	**2**	**0**	**0**	**0**	**0**	**0**	**0**	**0**	**0**	**0**	**0**	**0**	**0**	**0**	**0**	**0**	**0**	**0**
06-00	**67**	**0**	**0**	**2**	**1**	**3**	**5**	**5**	**11**	**16**	**14**	**8**	**2**	**0**	**0**	**0**	**0**	**0**	**0**	**0**	**0**	**0**	**0**	**0**	**0**	**0**	**0**	**0**	**0**	**0**
00-00	**67**	**0**	**0**	**2**	**1**	**3**	**5**	**5**	**11**	**16**	**14**	**8**	**2**	**0**	**0**	**0**	**0**	**0**	**0**	**0**	**0**	**0**	**0**	**0**	**0**	**0**	**0**	**0**	**0**	**0**

Site 1
Location Weston Road - attached to Hedgerow
Direction Southbound

16438 / OSSINGTON ROAD
FEBRUARY 2025
AUTOMATIC TRAFFIC COUNT

02 March 2025 **Sunday**

Time	Total	Speed Bins (mph)																												
		0 - 5	5 - 10	10 - 15	15 - 20	20 - 25	25 - 30	30 - 35	35 - 40	40 - 45	45 - 50	50 - 55	55 - 60	60 - 65	65 - 70	70 - 75	75 - 80	80 - 85	85 - 90	90 - 95	95 - 100	100 - 105	105 - 110	110 - 115	115 - 120	120 - 125	125 - 130	130 - 135	135 - 140
0000	1	0	0	0	0	0	0	0	0	1	0	0	0	0	0	0	0	0	0	0	0	0	0	0	0	0	0	0	0	0
0100	0	0	0	0	0	0	0	0	0	0	0	0	0	0	0	0	0	0	0	0	0	0	0	0	0	0	0	0	0	0
0200	0	0	0	0	0	0	0	0	0	0	0	0	0	0	0	0	0	0	0	0	0	0	0	0	0	0	0	0	0	0
0300	0	0	0	0	0	0	0	0	0	0	0	0	0	0	0	0	0	0	0	0	0	0	0	0	0	0	0	0	0	0
0400	0	0	0	0	0	0	0	0	0	0	0	0	0	0	0	0	0	0	0	0	0	0	0	0	0	0	0	0	0	0
0500	0	0	0	0	0	0	0	0	0	0	0	0	0	0	0	0	0	0	0	0	0	0	0	0	0	0	0	0	0	0
0600	1	0	0	0	0	0	0	1	0	0	0	0	0	0	0	0	0	0	0	0	0	0	0	0	0	0	0	0	0	0
0700	5	0	0	0	0	0	1	0	2	1	1	0	0	0	0	0	0	0	0	0	0	0	0	0	0	0	0	0	0	0
0800	1	0	0	0	0	0	1	0	0	0	0	0	0	0	0	0	0	0	0	0	0	0	0	0	0	0	0	0	0	0
0900	4	0	0	0	0	0	0	3	0	0	1	0	0	0	0	0	0	0	0	0	0	0	0	0	0	0	0	0	0	0
1000	2	0	0	0	2	0	0	0	0	0	0	0	0	0	0	0	0	0	0	0	0	0	0	0	0	0	0	0	0	0
1100	**7**	**0**	**0**	**1**	**0**	**0**	**0**	**2**	**2**	**0**	**1**	**1**	**0**	**0**	**0**	**0**	**0**	**0**	**0**	**0**	**0**	**0**	**0**	**0**	**0**	**0**	**0**	**0**	**0**	**0**
1200	**12**	**0**	**0**	**1**	**1**	**0**	**1**	**2**	**3**	**3**	**1**	**0**	**0**	**0**	**0**	**0**	**0**	**0**	**0**	**0**	**0**	**0**	**0**	**0**	**0**	**0**	**0**	**0**	**0**	**0**
1300	10	0	1	0	0	0	1	2	1	1	4	0	0	0	0	0	0	0	0	0	0	0	0	0	0	0	0	0	0	0
1400	7	0	0	1	1	0	0	0	2	2	0	1	0	0	0	0	0	0	0	0	0	0	0	0	0	0	0	0	0	0
1500	4	0	0	0	0	0	0	0	1	0	2	1	0	0	0	0	0	0	0	0	0	0	0	0	0	0	0	0	0	0
1600	4	0	0	0	0	0	0	0	0	1	3	0	0	0	0	0	0	0	0	0	0	0	0	0	0	0	0	0	0	0
1700	4	0	0	0	0	0	0	0	1	1	2	0	0	0	0	0	0	0	0	0	0	0	0	0	0	0	0	0	0	0
1800	4	0	0	0	0	0	0	1	1	1	0	1	0	0	0	0	0	0	0	0	0	0	0	0	0	0	0	0	0	0
1900	2	0	0	0	0	0	0	1	0	0	1	0	0	0	0	0	0	0	0	0	0	0	0	0	0	0	0	0	0	0
2000	0	0	0	0	0	0	0	0	0	0	0	0	0	0	0	0	0	0	0	0	0	0	0	0	0	0	0	0	0	0
2100	1	0	0	0	0	0	0	0	0	0	0	1	0	0	0	0	0	0	0	0	0	0	0	0	0	0	0	0	0	0
2200	0	0	0	0	0	0	0	0	0	0	0	0	0	0	0	0	0	0	0	0	0	0	0	0	0	0	0	0	0	0
2300	0	0	0	0	0	0	0	0	0	0	0	0	0	0	0	0	0	0	0	0	0	0	0	0	0	0	0	0	0	0
07-19	**64**	**0**	**1**	**3**	**4**	**0**	**4**	**10**	**13**	**10**	**15**	**4**	**0**	**0**	**0**	**0**	**0**	**0**	**0**	**0**	**0**	**0**	**0**	**0**	**0**	**0**	**0**	**0**	**0**	**0**
06-22	**68**	**0**	**1**	**3**	**4**	**0**	**4**	**12**	**13**	**10**	**16**	**5**	**0**	**0**	**0**	**0**	**0**	**0**	**0**	**0**	**0**	**0**	**0**	**0**	**0**	**0**	**0**	**0**	**0**	**0**
06-00	**68**	**0**	**1**	**3**	**4**	**0**	**4**	**12**	**13**	**10**	**16**	**5**	**0**	**0**	**0**	**0**	**0**	**0**	**0**	**0**	**0**	**0**	**0**	**0**	**0**	**0**	**0**	**0**	**0**	**0**
00-00	**69**	**0**	**1**	**3**	**4**	**0**	**4**	**12**	**13**	**11**	**16**	**5**	**0**	**0**	**0**	**0**	**0**	**0**	**0**	**0**	**0**	**0**	**0**	**0**	**0**	**0**	**0**	**0**	**0**	**0**

Site 1
Location Weston Road - attached to Hedgerow
Direction Southbound

03 March 2025 **Monday**

16438 / OSSINGTON ROAD
FEBRUARY 2025
AUTOMATIC TRAFFIC COUNT

Time	Total	Speed Bins (mph)																												
		0 - 5	5 - 10	10 - 15	15 - 20	20 - 25	25 - 30	30 - 35	35 - 40	40 - 45	45 - 50	50 - 55	55 - 60	60 - 65	65 - 70	70 - 75	75 - 80	80 - 85	85 - 90	90 - 95	95 - 100	100 - 105	105 - 110	110 - 115	115 - 120	120 - 125	125 - 130	130 - 135	135 - 140
0000	0	0	0	0	0	0	0	0	0	0	0	0	0	0	0	0	0	0	0	0	0	0	0	0	0	0	0	0	0	0
0100	0	0	0	0	0	0	0	0	0	0	0	0	0	0	0	0	0	0	0	0	0	0	0	0	0	0	0	0	0	0
0200	0	0	0	0	0	0	0	0	0	0	0	0	0	0	0	0	0	0	0	0	0	0	0	0	0	0	0	0	0	0
0300	0	0	0	0	0	0	0	0	0	0	0	0	0	0	0	0	0	0	0	0	0	0	0	0	0	0	0	0	0	0
0400	0	0	0	0	0	0	0	0	0	0	0	0	0	0	0	0	0	0	0	0	0	0	0	0	0	0	0	0	0	0
0500	1	0	0	0	0	0	0	0	0	1	0	0	0	0	0	0	0	0	0	0	0	0	0	0	0	0	0	0	0	0
0600	0	0	0	0	0	0	0	0	0	0	0	0	0	0	0	0	0	0	0	0	0	0	0	0	0	0	0	0	0	0
0700	6	0	0	0	0	0	2	0	1	1	1	0	0	1	0	0	0	0	0	0	0	0	0	0	0	0	0	0	0	0
0800	**10**	**0**	**0**	**0**	**0**	**0**	**0**	**0**	**2**	**4**	**3**	**1**	**0**	**0**	**0**	**0**	**0**	**0**	**0**	**0**	**0**	**0**	**0**	**0**	**0**	**0**	**0**	**0**	**0**	**0**
0900	1	0	0	0	0	0	0	0	0	0	1	0	0	0	0	0	0	0	0	0	0	0	0	0	0	0	0	0	0	0
1000	5	0	0	0	0	0	0	0	2	1	1	1	0	0	0	0	0	0	0	0	0	0	0	0	0	0	0	0	0	0
1100	8	0	0	2	0	0	0	0	3	2	1	0	0	0	0	0	0	0	0	0	0	0	0	0	0	0	0	0	0	0
1200	3	0	0	0	0	0	0	0	0	2	0	1	0	0	0	0	0	0	0	0	0	0	0	0	0	0	0	0	0	0
1300	3	0	0	0	0	0	0	1	0	2	0	0	0	0	0	0	0	0	0	0	0	0	0	0	0	0	0	0	0	0
1400	5	0	0	0	0	0	1	0	2	0	1	1	0	0	0	0	0	0	0	0	0	0	0	0	0	0	0	0	0	0
1500	9	0	0	0	2	0	2	1	0	3	1	0	0	0	0	0	0	0	0	0	0	0	0	0	0	0	0	0	0	0
1600	**10**	**0**	**0**	**0**	**0**	**0**	**2**	**1**	**0**	**2**	**2**	**3**	**0**	**0**	**0**	**0**	**0**	**0**	**0**	**0**	**0**	**0**	**0**	**0**	**0**	**0**	**0**	**0**	**0**	**0**
1700	**10**	**0**	**0**	**1**	**0**	**0**	**0**	**1**	**2**	**3**	**1**	**1**	**1**	**0**	**0**	**0**	**0**	**0**	**0**	**0**	**0**	**0**	**0**	**0**	**0**	**0**	**0**	**0**	**0**	**0**
1800	1	0	0	0	0	0	0	0	0	1	0	0	0	0	0	0	0	0	0	0	0	0	0	0	0	0	0	0	0	0
1900	0	0	0	0	0	0	0	0	0	0	0	0	0	0	0	0	0	0	0	0	0	0	0	0	0	0	0	0	0	0
2000	4	0	0	0	0	0	0	0	0	0	3	1	0	0	0	0	0	0	0	0	0	0	0	0	0	0	0	0	0	0
2100	1	0	0	0	0	0	0	1	0	0	0	0	0	0	0	0	0	0	0	0	0	0	0	0	0	0	0	0	0	0
2200	3	0	0	0	0	0	0	0	0	1	0	2	0	0	0	0	0	0	0	0	0	0	0	0	0	0	0	0	0	0
2300	2	0	0	0	0	0	0	0	0	0	0	1	1	0	0	0	0	0	0	0	0	0	0	0	0	0	0	0	0	0
07-19	**71**	**0**	**0**	**3**	**2**	**0**	**7**	**4**	**12**	**21**	**12**	**8**	**1**	**1**	**0**	**0**	**0**	**0**	**0**	**0**	**0**	**0**	**0**	**0**	**0**	**0**	**0**	**0**	**0**	**0**
06-22	**76**	**0**	**0**	**3**	**2**	**0**	**7**	**5**	**12**	**21**	**15**	**9**	**1**	**1**	**0**	**0**	**0**	**0**	**0**	**0**	**0**	**0**	**0**	**0**	**0**	**0**	**0**	**0**	**0**	**0**
06-00	**81**	**0**	**0**	**3**	**2**	**0**	**7**	**5**	**12**	**22**	**15**	**12**	**2**	**1**	**0**	**0**	**0**	**0**	**0**	**0**	**0**	**0**	**0**	**0**	**0**	**0**	**0**	**0**	**0**	**0**
00-00	**82**	**0**	**0**	**3**	**2**	**0**	**7**	**5**	**12**	**23**	**15**	**12**	**2**	**1**	**0**	**0**	**0**	**0**	**0**	**0**	**0**	**0**	**0**	**0**	**0**	**0**	**0**	**0**	**0**	**0**

Site 1
Location Weston Road - attached to Hedgerow
Direction Southbound

16438 / OSSINGTON ROAD
FEBRUARY 2025
AUTOMATIC TRAFFIC COUNT

Virtual Day (7)

Time	Total	Speed Bins (mph)																												
		0 - 5	5 - 10	10 - 15	15 - 20	20 - 25	25 - 30	30 - 35	35 - 40	40 - 45	45 - 50	50 - 55	55 - 60	60 - 65	65 - 70	70 - 75	75 - 80	80 - 85	85 - 90	90 - 95	95 - 100	100 - 105	105 - 110	110 - 115	115 - 120	120 - 125	125 - 130	130 - 135	135 - 140
0000	0	0	0	0	0	0	0	0	0	0	0	0	0	0	0	0	0	0	0	0	0	0	0	0	0	0	0	0	0	0
0100	0	0	0	0	0	0	0	0	0	0	0	0	0	0	0	0	0	0	0	0	0	0	0	0	0	0	0	0	0	0
0200	0	0	0	0	0	0	0	0	0	0	0	0	0	0	0	0	0	0	0	0	0	0	0	0	0	0	0	0	0	0
0300	0	0	0	0	0	0	0	0	0	0	0	0	0	0	0	0	0	0	0	0	0	0	0	0	0	0	0	0	0	0
0400	0	0	0	0	0	0	0	0	0	0	0	0	0	0	0	0	0	0	0	0	0	0	0	0	0	0	0	0	0	0
0500	1	0	0	0	0	0	0	0	0	0	0	0	0	0	0	0	0	0	0	0	0	0	0	0	0	0	0	0	0	0
0600	1	0	0	0	0	0	0	0	0	0	0	0	0	0	0	0	0	0	0	0	0	0	0	0	0	0	0	0	0	0
0700	5	0	0	0	0	0	1	1	1	2	1	0	0	0	0	0	0	0	0	0	0	0	0	0	0	0	0	0	0	0
0800	6	0	0	0	0	0	0	1	2	2	1	0	0	0	0	0	0	0	0	0	0	0	0	0	0	0	0	0	0	0
0900	6	0	0	0	0	0	1	1	1	1	1	1	0	0	0	0	0	0	0	0	0	0	0	0	0	0	0	0	0	0
1000	4	0	0	0	0	0	1	0	1	1	1	1	0	0	0	0	0	0	0	0	0	0	0	0	0	0	0	0	0	0
1100	**7**	**0**	**0**	**0**	**0**	**0**	**0**	**1**	**2**	**1**	**1**	**1**	**0**	**0**	**0**	**0**	**0**	**0**	**0**	**0**	**0**	**0**	**0**	**0**	**0**	**0**	**0**	**0**	**0**	**0**
1200	**8**	**0**	**0**	**1**	**1**	**1**	**1**	**1**	**1**	**1**	**1**	**0**	**0**	**0**	**0**	**0**	**0**	**0**	**0**	**0**	**0**	**0**	**0**	**0**	**0**	**0**	**0**	**0**	**0**	**0**
1300	7	0	0	0	0	0	0	1	1	2	1	0	0	0	0	0	0	0	0	0	0	0	0	0	0	0	0	0	0	0
1400	6	0	0	0	0	0	0	0	2	2	0	1	0	0	0	0	0	0	0	0	0	0	0	0	0	0	0	0	0	0
1500	**8**	**0**	**0**	**0**	**0**	**0**	**1**	**1**	**1**	**2**	**2**	**1**	**0**	**0**	**0**	**0**	**0**	**0**	**0**	**0**	**0**	**0**	**0**	**0**	**0**	**0**	**0**	**0**	**0**	**0**
1600	**8**	**0**	**0**	**0**	**0**	**0**	**1**	**1**	**1**	**2**	**2**	**1**	**0**	**0**	**0**	**0**	**0**	**0**	**0**	**0**	**0**	**0**	**0**	**0**	**0**	**0**	**0**	**0**	**0**	**0**
1700	7	0	0	0	0	0	0	1	1	2	1	1	1	0	0	0	0	0	0	0	0	0	0	0	0	0	0	0	0	0
1800	3	0	0	0	0	0	0	0	0	1	1	1	0	0	0	0	0	0	0	0	0	0	0	0	0	0	0	0	0	0
1900	2	0	0	0	0	0	0	0	0	0	1	0	0	0	0	0	0	0	0	0	0	0	0	0	0	0	0	0	0	0
2000	2	0	0	0	0	0	0	0	0	0	0	0	0	0	0	0	0	0	0	0	0	0	0	0	0	0	0	0	0	0
2100	1	0	0	0	0	0	0	0	0	0	0	0	0	0	0	0	0	0	0	0	0	0	0	0	0	0	0	0	0	0
2200	1	0	0	0	0	0	0	0	0	0	0	0	0	0	0	0	0	0	0	0	0	0	0	0	0	0	0	0	0	0
2300	1	0	0	0	0	0	0	0	0	0	0	0	0	0	0	0	0	0	0	0	0	0	0	0	0	0	0	0	0	0
07-19	**74**	**0**	**0**	**2**	**2**	**2**	**6**	**8**	**12**	**18**	**12**	**8**	**2**	**1**	**0**	**0**	**0**	**0**	**0**	**0**	**0**	**0**	**0**	**0**	**0**	**0**	**0**	**0**	**0**	**0**
06-22	**80**	**0**	**0**	**2**	**2**	**2**	**6**	**9**	**13**	**19**	**14**	**9**	**2**	**1**	**0**	**0**	**0**	**0**	**0**	**0**	**0**	**0**	**0**	**0**	**0**	**0**	**0**	**0**	**0**	**0**
06-00	**81**	**0**	**0**	**2**	**2**	**2**	**6**	**9**	**13**	**20**	**14**	**10**	**3**	**1**	**0**	**0**	**0**	**0**	**0**	**0**	**0**	**0**	**0**	**0**	**0**	**0**	**0**	**0**	**0**	**0**
00-00	**82**	**0**	**0**	**2**	**2**	**2**	**6**	**9**	**13**	**20**	**14**	**10**	**3**	**1**	**0**	**0**	**0**	**0**	**0**	**0**	**0**	**0**	**0**	**0**	**0**	**0**	**0**	**0**	**0**	**0**


Site 1
Location Weston Road - attached to Hedgerow
Direction Southbound

16438 / OSSINGTON ROAD
FEBRUARY 2025
AUTOMATIC TRAFFIC COUNT

Virtual Week (1)

Time	Total	Speed Bins (mph)																												
		0 - 5	5 - 10	10 - 15	15 - 20	20 - 25	25 - 30	30 - 35	35 - 40	40 - 45	45 - 50	50 - 55	55 - 60	60 - 65	65 - 70	70 - 75	75 - 80	80 - 85	85 - 90	90 - 95	95 - 100	100 - 105	105 - 110	110 - 115	115 - 120	120 - 125	125 - 130	130 - 135	135 - 140
Mon	82	0	0	3	2	0	7	5	12	23	15	12	2	1	0	0	0	0	0	0	0	0	0	0	0	0	0	0	0	0
Tue	97	0	0	3	4	0	19	9	16	16	13	11	3	3	0	0	0	0	0	0	0	0	0	0	0	0	0	0	0	0
Wed	91	0	0	1	1	6	6	13	12	22	13	10	6	1	0	0	0	0	0	0	0	0	0	0	0	0	0	0	0	0
Thu	85	0	0	2	4	2	1	5	12	28	17	12	1	1	0	0	0	0	0	0	0	0	0	0	0	0	0	0	0	0
Fri	86	0	1	0	1	0	2	12	16	26	12	12	4	0	0	0	0	0	0	0	0	0	0	0	0	0	0	0	0	0
|Sat	67	0	0	2	1	3	5	5	11	16	14	8	2	0	0	0	0	0	0	0	0	0	0	0	0	0	0	0	0	0
|Sun	69	0	1	3	4	0	4	12	13	11	16	5	0	0	0	0	0	0	0	0	0	0	0	0	0	0	0	0	0	0
5 Day Ave.	**88**	**0**	**0**	**2**	**2**	**2**	**7**	**9**	**14**	**23**	**14**	**11**	**3**	**1**	**0**	**0**	**0**	**0**	**0**	**0**	**0**	**0**	**0**	**0**	**0**	**0**	**0**	**0**	**0**	**0**
7 Day Ave.	**82**	**0**	**0**	**2**	**2**	**2**	**6**	**9**	**13**	**20**	**14**	**10**	**3**	**1**	**0**	**0**	**0**	**0**	**0**	**0**	**0**	**0**	**0**	**0**	**0**	**0**	**0**	**0**	**0**	**0**
--	**577**	**0**	**2**	**14**	**17**	**11**	**44**	**61**	**92**	**142**	**100**	**70**	**18**	**6**	**0**	**0**	**0**	**0**	**0**	**0**	**0**	**0**	**0**	**0**	**0**	**0**	**0**	**0**	**0**	**0**

Summary Graphs

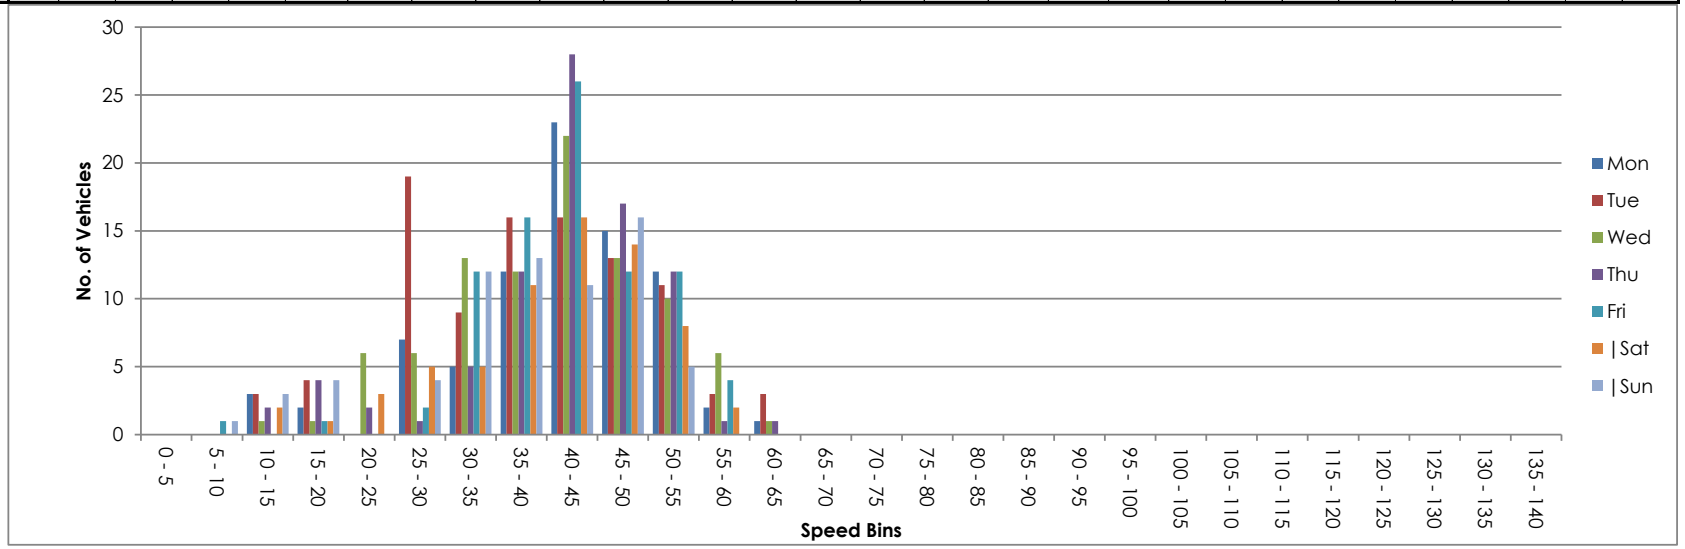

Site 1
Location Weston Road - attached to Hedgerow
Direction Two Way

25 February 2025 **Tuesday**

16438 / OSSINGTON ROAD
FEBRUARY 2025
AUTOMATIC TRAFFIC COUNT

Time	Total	Classification												]PSL	]PSL%	]SL1	]SL1%	]SL2	]SL2%	Mean	Vpp
		1 MCL	2 SV	3 SVT	4 TB2	5 TB3	6 T4	7 ART3	8 ART4	9 ART5	10 ART6	11 BD	12 DRT	60	60	68 ACPO	68 ACPO	75 DfT	75 DfT		85
0000	0	0	0	0	0	0	0	0	0	0	0	0	0	0	0.0	0	0.0	0	0.0	-	-
0100	2	0	2	0	0	0	0	0	0	0	0	0	0	0	0.0	0	0.0	0	0.0	48.9	-
0200	0	0	0	0	0	0	0	0	0	0	0	0	0	0	0.0	0	0.0	0	0.0	-	-
0300	0	0	0	0	0	0	0	0	0	0	0	0	0	0	0.0	0	0.0	0	0.0	-	-
0400	0	0	0	0	0	0	0	0	0	0	0	0	0	0	0.0	0	0.0	0	0.0	-	-
0500	0	0	0	0	0	0	0	0	0	0	0	0	0	0	0.0	0	0.0	0	0.0	-	-
0600	1	0	1	0	0	0	0	0	0	0	0	0	0	0	0.0	0	0.0	0	0.0	44.3	-
0700	14	0	14	0	0	0	0	0	0	0	0	0	0	0	0.0	0	0.0	0	0.0	45.6	54.8
0800	**17**	**0**	**12**	**1**	**3**	**0**	**0**	**1**	**0**	**0**	**0**	**0**	**0**	**1**	**5.9**	**0**	**0.0**	**0**	**0.0**	**45.2**	**57.1**
0900	**17**	**1**	**11**	**2**	**1**	**0**	**1**	**0**	**0**	**1**	**0**	**0**	**0**	**0**	**0.0**	**0**	**0.0**	**0**	**0.0**	**32.9**	**44.2**
1000	8	0	5	1	0	0	0	0	0	1	1	0	0	0	0.0	0	0.0	0	0.0	33.7	-
1100	14	1	10	1	1	0	0	0	0	1	0	0	0	0	0.0	0	0.0	0	0.0	33.7	49.4
1200	13	2	8	1	1	0	0	0	0	0	1	0	0	0	0.0	0	0.0	0	0.0	32.8	50.2
1300	17	3	14	0	0	0	0	0	0	0	0	0	0	1	5.9	0	0.0	0	0.0	37	47.6
1400	20	1	11	3	3	1	1	0	0	0	0	0	0	0	0.0	0	0.0	0	0.0	35.8	49.3
1500	19	2	13	1	1	0	0	0	0	0	2	0	0	1	5.3	0	0.0	0	0.0	38.8	50.2
1600	**25**	**0**	**20**	**1**	**2**	**0**	**0**	**0**	**1**	**1**	**0**	**0**	**0**	**1**	**4.0**	**0**	**0.0**	**0**	**0.0**	**41.7**	**49.7**
1700	19	0	15	1	2	0	1	0	0	0	0	0	0	1	5.3	0	0.0	0	0.0	41.8	53.7
1800	8	0	5	1	2	0	0	0	0	0	0	0	0	0	0.0	0	0.0	0	0.0	50.5	-
1900	2	0	2	0	0	0	0	0	0	0	0	0	0	0	0.0	0	0.0	0	0.0	50.9	-
2000	1	0	1	0	0	0	0	0	0	0	0	0	0	0	0.0	0	0.0	0	0.0	42.1	-
2100	1	0	1	0	0	0	0	0	0	0	0	0	0	0	0.0	0	0.0	0	0.0	48.3	-
2200	0	0	0	0	0	0	0	0	0	0	0	0	0	0	0.0	0	0.0	0	0.0	-	-
2300	0	0	0	0	0	0	0	0	0	0	0	0	0	0	0.0	0	0.0	0	0.0	-	-
07-19	**191**	**10**	**138**	**13**	**16**	**1**	**3**	**1**	**1**	**4**	**4**	**0**	**0**	**5**	**2.6**	**0**	**0.0**	**0**	**0.0**	**39**	**50.9**
06-22	**196**	**10**	**143**	**13**	**16**	**1**	**3**	**1**	**1**	**4**	**4**	**0**	**0**	**5**	**2.6**	**0**	**0.0**	**0**	**0.0**	**39.2**	**50.9**
06-00	**196**	**10**	**143**	**13**	**16**	**1**	**3**	**1**	**1**	**4**	**4**	**0**	**0**	**5**	**2.6**	**0**	**0.0**	**0**	**0.0**	**39.2**	**50.9**
00-00	**198**	**10**	**145**	**13**	**16**	**1**	**3**	**1**	**1**	**4**	**4**	**0**	**0**	**5**	**2.5**	**0**	**0.0**	**0**	**0.0**	**39.3**	**50.9**

Site 1
Location Weston Road - attached to Hedgerow
Direction Two Way

16438 / OSSINGTON ROAD
FEBRUARY 2025
AUTOMATIC TRAFFIC COUNT

26 February 2025 **Wednesday**

Time	Total	Classification												]PSL	]PSL%	]SL1	]SL1%	]SL2	]SL2%	Mean	Vpp
		1 MCL	2 SV	3 SVT	4 TB2	5 TB3	6 T4	7 ART3	8 ART4	9 ART5	10 ART6	11 BD	12 DRT	60	60	68 ACPO	68 ACPO	75 DfT	75 DfT		85
0000	0	0	0	0	0	0	0	0	0	0	0	0	0	0	0.0	0	0.0	0	0.0	-	-
0100	0	0	0	0	0	0	0	0	0	0	0	0	0	0	0.0	0	0.0	0	0.0	-	-
0200	0	0	0	0	0	0	0	0	0	0	0	0	0	0	0.0	0	0.0	0	0.0	-	-
0300	0	0	0	0	0	0	0	0	0	0	0	0	0	0	0.0	0	0.0	0	0.0	-	-
0400	0	0	0	0	0	0	0	0	0	0	0	0	0	0	0.0	0	0.0	0	0.0	-	-
0500	3	0	2	0	1	0	0	0	0	0	0	0	0	0	0.0	0	0.0	0	0.0	45.5	-
0600	3	0	3	0	0	0	0	0	0	0	0	0	0	0	0.0	0	0.0	0	0.0	46.7	-
0700	10	0	9	0	1	0	0	0	0	0	0	0	0	0	0.0	0	0.0	0	0.0	42.2	-
0800	**20**	**0**	**16**	**0**	**4**	**0**	**0**	**0**	**0**	**0**	**0**	**0**	**0**	**0**	**0.0**	**0**	**0.0**	**0**	**0.0**	**42.6**	**52.7**
0900	11	0	9	0	1	1	0	0	0	0	0	0	0	0	0.0	0	0.0	0	0.0	43.1	54.9
1000	8	0	7	0	1	0	0	0	0	0	0	0	0	0	0.0	0	0.0	0	0.0	43.7	-
1100	8	0	6	0	2	0	0	0	0	0	0	0	0	0	0.0	0	0.0	0	0.0	45.6	-
1200	**17**	**1**	**15**	**0**	**1**	**0**	**0**	**0**	**0**	**0**	**0**	**0**	**0**	**0**	**0.0**	**0**	**0.0**	**0**	**0.0**	**30.7**	**46.4**
1300	15	0	14	0	1	0	0	0	0	0	0	0	0	0	0.0	0	0.0	0	0.0	43.6	52.1
1400	10	0	8	0	2	0	0	0	0	0	0	0	0	0	0.0	0	0.0	0	0.0	40	-
1500	11	0	9	1	1	0	0	0	0	0	0	0	0	1	9.1	0	0.0	0	0.0	41.1	54.9
1600	15	1	13	0	1	0	0	0	0	0	0	0	0	0	0.0	0	0.0	0	0.0	39.9	49.3
1700	16	0	13	0	3	0	0	0	0	0	0	0	0	1	6.3	0	0.0	0	0.0	43.9	54.8
1800	6	0	6	0	0	0	0	0	0	0	0	0	0	0	0.0	0	0.0	0	0.0	46.4	-
1900	6	0	3	0	3	0	0	0	0	0	0	0	0	0	0.0	0	0.0	0	0.0	45.3	-
2000	1	0	1	0	0	0	0	0	0	0	0	0	0	0	0.0	0	0.0	0	0.0	43.2	-
2100	4	0	4	0	0	0	0	0	0	0	0	0	0	0	0.0	0	0.0	0	0.0	43.5	-
2200	2	0	2	0	0	0	0	0	0	0	0	0	0	0	0.0	0	0.0	0	0.0	38.7	-
2300	0	0	0	0	0	0	0	0	0	0	0	0	0	0	0.0	0	0.0	0	0.0	-	-
07-19	**147**	**2**	**125**	**1**	**18**	**1**	**0**	**0**	**0**	**0**	**0**	**0**	**0**	**2**	**1.4**	**0**	**0.0**	**0**	**0.0**	**41.3**	**52.1**
06-22	**161**	**2**	**136**	**1**	**21**	**1**	**0**	**0**	**0**	**0**	**0**	**0**	**0**	**2**	**1.2**	**0**	**0.0**	**0**	**0.0**	**41.6**	**52.3**
06-00	**163**	**2**	**138**	**1**	**21**	**1**	**0**	**0**	**0**	**0**	**0**	**0**	**0**	**2**	**1.2**	**0**	**0.0**	**0**	**0.0**	**41.6**	**52.3**
00-00	**166**	**2**	**140**	**1**	**22**	**1**	**0**	**0**	**0**	**0**	**0**	**0**	**0**	**2**	**1.2**	**0**	**0.0**	**0**	**0.0**	**41.6**	**52.2**

Site 1
Location Weston Road - attached to Hedgerow
Direction Two Way

16438 / OSSINGTON ROAD
FEBRUARY 2025
AUTOMATIC TRAFFIC COUNT

27 February 2025 **Thursday**

Time	Total	Classification												]PSL	]PSL%	]SL1	]SL1%	]SL2	]SL2%	Mean	Vpp
		1 MCL	2 SV	3 SVT	4 TB2	5 TB3	6 T4	7 ART3	8 ART4	9 ART5	10 ART6	11 BD	12 DRT	60	60	68 ACPO	68 ACPO	75 DfT	75 DfT		85
0000	0	0	0	0	0	0	0	0	0	0	0	0	0	0	0.0	0	0.0	0	0.0	-	-
0100	0	0	0	0	0	0	0	0	0	0	0	0	0	0	0.0	0	0.0	0	0.0	-	-
0200	0	0	0	0	0	0	0	0	0	0	0	0	0	0	0.0	0	0.0	0	0.0	-	-
0300	0	0	0	0	0	0	0	0	0	0	0	0	0	0	0.0	0	0.0	0	0.0	-	-
0400	0	0	0	0	0	0	0	0	0	0	0	0	0	0	0.0	0	0.0	0	0.0	-	-
0500	1	0	1	0	0	0	0	0	0	0	0	0	0	0	0.0	0	0.0	0	0.0	50.1	-
0600	2	0	1	0	1	0	0	0	0	0	0	0	0	0	0.0	0	0.0	0	0.0	51.6	-
0700	10	0	10	0	0	0	0	0	0	0	0	0	0	0	0.0	0	0.0	0	0.0	45.7	-
0800	12	0	11	0	1	0	0	0	0	0	0	0	0	1	8.3	0	0.0	0	0.0	45.9	60
0900	10	1	7	1	1	0	0	0	0	0	0	0	0	1	10.0	0	0.0	0	0.0	39.4	-
1000	7	0	6	0	0	1	0	0	0	0	0	0	0	0	0.0	0	0.0	0	0.0	43.6	-
1100	**14**	**1**	**6**	**1**	**5**	**1**	**0**	**0**	**0**	**0**	**0**	**0**	**0**	**0**	**0.0**	**0**	**0.0**	**0**	**0.0**	**40.9**	**53**
1200	13	6	5	0	1	0	0	0	0	0	1	0	0	0	0.0	0	0.0	0	0.0	26.4	50.2
1300	12	1	6	0	5	0	0	0	0	0	0	0	0	0	0.0	0	0.0	0	0.0	36.4	43.8
1400	15	2	12	0	1	0	0	0	0	0	0	0	0	0	0.0	0	0.0	0	0.0	40.2	50.6
1500	17	0	14	0	3	0	0	0	0	0	0	0	0	1	5.9	0	0.0	0	0.0	41.8	51.3
1600	**19**	**1**	**17**	**0**	**1**	**0**	**0**	**0**	**0**	**0**	**0**	**0**	**0**	**1**	**5.3**	**0**	**0.0**	**0**	**0.0**	**42.5**	**48.2**
1700	10	0	10	0	0	0	0	0	0	0	0	0	0	0	0.0	0	0.0	0	0.0	43.7	-
1800	5	0	5	0	0	0	0	0	0	0	0	0	0	1	20.0	0	0.0	0	0.0	46	-
1900	3	0	3	0	0	0	0	0	0	0	0	0	0	0	0.0	0	0.0	0	0.0	46.1	-
2000	3	0	2	0	1	0	0	0	0	0	0	0	0	0	0.0	0	0.0	0	0.0	44.3	-
2100	3	0	2	0	1	0	0	0	0	0	0	0	0	0	0.0	0	0.0	0	0.0	43.3	-
2200	3	0	3	0	0	0	0	0	0	0	0	0	0	0	0.0	0	0.0	0	0.0	47.9	-
2300	1	0	0	0	1	0	0	0	0	0	0	0	0	0	0.0	0	0.0	0	0.0	48.3	-
07-19	**144**	**12**	**109**	**2**	**18**	**2**	**0**	**0**	**0**	**0**	**1**	**0**	**0**	**5**	**3.5**	**0**	**0.0**	**0**	**0.0**	**40.6**	**50.8**
06-22	**155**	**12**	**117**	**2**	**21**	**2**	**0**	**0**	**0**	**0**	**1**	**0**	**0**	**5**	**3.2**	**0**	**0.0**	**0**	**0.0**	**41**	**50.9**
06-00	**159**	**12**	**120**	**2**	**22**	**2**	**0**	**0**	**0**	**0**	**1**	**0**	**0**	**5**	**3.1**	**0**	**0.0**	**0**	**0.0**	**41.1**	**50.9**
00-00	**160**	**12**	**121**	**2**	**22**	**2**	**0**	**0**	**0**	**0**	**1**	**0**	**0**	**5**	**3.1**	**0**	**0.0**	**0**	**0.0**	**41.2**	**50.9**

Site 1
Location Weston Road - attached to Hedgerow
Direction Two Way

28 February 2025 **Friday**

16438 / OSSINGTON ROAD
FEBRUARY 2025
AUTOMATIC TRAFFIC COUNT

Time	Total	Classification												]PSL	]PSL%	]SL1	]SL1%	]SL2	]SL2%	Mean	Vpp
		1 MCL	2 SV	3 SVT	4 TB2	5 TB3	6 T4	7 ART3	8 ART4	9 ART5	10 ART6	11 BD	12 DRT	60	60	68 ACPO	68 ACPO	75 DfT	75 DfT		85
0000	0	0	0	0	0	0	0	0	0	0	0	0	0	0	0.0	0	0.0	0	0.0	-	-
0100	0	0	0	0	0	0	0	0	0	0	0	0	0	0	0.0	0	0.0	0	0.0	-	-
0200	0	0	0	0	0	0	0	0	0	0	0	0	0	0	0.0	0	0.0	0	0.0	-	-
0300	0	0	0	0	0	0	0	0	0	0	0	0	0	0	0.0	0	0.0	0	0.0	-	-
0400	0	0	0	0	0	0	0	0	0	0	0	0	0	0	0.0	0	0.0	0	0.0	-	-
0500	0	0	0	0	0	0	0	0	0	0	0	0	0	0	0.0	0	0.0	0	0.0	-	-
0600	3	0	2	0	1	0	0	0	0	0	0	0	0	0	0.0	0	0.0	0	0.0	34.5	-
0700	16	0	15	0	1	0	0	0	0	0	0	0	0	0	0.0	0	0.0	0	0.0	42.9	53.9
0800	**19**	**0**	**17**	**0**	**2**	**0**	**0**	**0**	**0**	**0**	**0**	**0**	**0**	**0**	**0.0**	**0**	**0.0**	**0**	**0.0**	**45**	**54.2**
0900	10	0	8	0	2	0	0	0	0	0	0	0	0	0	0.0	0	0.0	0	0.0	44.4	-
1000	13	0	12	0	0	0	1	0	0	0	0	0	0	0	0.0	0	0.0	0	0.0	40.4	53.9
1100	13	4	7	0	1	0	1	0	0	0	0	0	0	0	0.0	0	0.0	0	0.0	31.9	46.4
1200	11	1	8	0	2	0	0	0	0	0	0	0	0	0	0.0	0	0.0	0	0.0	42.1	50.8
1300	16	2	10	0	4	0	0	0	0	0	0	0	0	0	0.0	0	0.0	0	0.0	40.9	53.4
1400	12	3	8	0	1	0	0	0	0	0	0	0	0	0	0.0	0	0.0	0	0.0	34.4	44.8
1500	**21**	**2**	**15**	**0**	**4**	**0**	**0**	**0**	**0**	**0**	**0**	**0**	**0**	**0**	**0.0**	**0**	**0.0**	**0**	**0.0**	**42.8**	**52.2**
1600	15	0	14	0	1	0	0	0	0	0	0	0	0	0	0.0	0	0.0	0	0.0	42.4	53.2
1700	**21**	**0**	**19**	**0**	**2**	**0**	**0**	**0**	**0**	**0**	**0**	**0**	**0**	**0**	**0.0**	**0**	**0.0**	**0**	**0.0**	**41.6**	**51.7**
1800	5	0	2	0	3	0	0	0	0	0	0	0	0	0	0.0	0	0.0	0	0.0	42.4	-
1900	3	0	3	0	0	0	0	0	0	0	0	0	0	0	0.0	0	0.0	0	0.0	47.6	-
2000	5	0	5	0	0	0	0	0	0	0	0	0	0	0	0.0	0	0.0	0	0.0	48.6	-
2100	1	0	0	0	1	0	0	0	0	0	0	0	0	0	0.0	0	0.0	0	0.0	44.1	-
2200	0	0	0	0	0	0	0	0	0	0	0	0	0	0	0.0	0	0.0	0	0.0	-	-
2300	2	0	2	0	0	0	0	0	0	0	0	0	0	0	0.0	0	0.0	0	0.0	49.2	-
07-19	**172**	**12**	**135**	**0**	**23**	**0**	**2**	**0**	**0**	**0**	**0**	**0**	**0**	**0**	**0.0**	**0**	**0.0**	**0**	**0.0**	**41.1**	**51**
06-22	**184**	**12**	**145**	**0**	**25**	**0**	**2**	**0**	**0**	**0**	**0**	**0**	**0**	**0**	**0.0**	**0**	**0.0**	**0**	**0.0**	**41.4**	**51**
06-00	**186**	**12**	**147**	**0**	**25**	**0**	**2**	**0**	**0**	**0**	**0**	**0**	**0**	**0**	**0.0**	**0**	**0.0**	**0**	**0.0**	**41.4**	**51.1**
00-00	**186**	**12**	**147**	**0**	**25**	**0**	**2**	**0**	**0**	**0**	**0**	**0**	**0**	**0**	**0.0**	**0**	**0.0**	**0**	**0.0**	**41.4**	**51.1**

Site 1
Location Weston Road - attached to Hedgerow
Direction Two Way

16438 / OSSINGTON ROAD
FEBRUARY 2025
AUTOMATIC TRAFFIC COUNT

01 March 2025 **Saturday**

Time	Total	Classification												]PSL	]PSL%	]SL1	]SL1%	]SL2	]SL2%	Mean	Vpp
		1 MCL	2 SV	3 SVT	4 TB2	5 TB3	6 T4	7 ART3	8 ART4	9 ART5	10 ART6	11 BD	12 DRT	60	60	68 ACPO	68 ACPO	75 DfT	75 DfT		85
0000	0	0	0	0	0	0	0	0	0	0	0	0	0	0	0.0	0	0.0	0	0.0	-	-
0100	0	0	0	0	0	0	0	0	0	0	0	0	0	0	0.0	0	0.0	0	0.0	-	-
0200	0	0	0	0	0	0	0	0	0	0	0	0	0	0	0.0	0	0.0	0	0.0	-	-
0300	0	0	0	0	0	0	0	0	0	0	0	0	0	0	0.0	0	0.0	0	0.0	-	-
0400	0	0	0	0	0	0	0	0	0	0	0	0	0	0	0.0	0	0.0	0	0.0	-	-
0500	0	0	0	0	0	0	0	0	0	0	0	0	0	0	0.0	0	0.0	0	0.0	-	-
0600	2	0	1	0	0	0	1	0	0	0	0	0	0	1	50.0	0	0.0	0	0.0	43.1	-
0700	6	0	6	0	0	0	0	0	0	0	0	0	0	0	0.0	0	0.0	0	0.0	32.6	-
0800	7	0	7	0	0	0	0	0	0	0	0	0	0	0	0.0	0	0.0	0	0.0	41.3	-
0900	9	0	9	0	0	0	0	0	0	0	0	0	0	0	0.0	0	0.0	0	0.0	50.7	-
1000	7	0	7	0	0	0	0	0	0	0	0	0	0	0	0.0	0	0.0	0	0.0	46	-
1100	**17**	**2**	**14**	**0**	**0**	**0**	**1**	**0**	**0**	**0**	**0**	**0**	**0**	**0**	**0.0**	**0**	**0.0**	**0**	**0.0**	**33.6**	**46.5**
1200	16	2	13	0	1	0	0	0	0	0	0	0	0	0	0.0	0	0.0	0	0.0	37.6	52.3
1300	**17**	**3**	**12**	**0**	**2**	**0**	**0**	**0**	**0**	**0**	**0**	**0**	**0**	**0**	**0.0**	**0**	**0.0**	**0**	**0.0**	**34**	**49**
1400	5	0	4	0	1	0	0	0	0	0	0	0	0	0	0.0	0	0.0	0	0.0	42.7	-
1500	10	2	6	0	2	0	0	0	0	0	0	0	0	0	0.0	0	0.0	0	0.0	37	-
1600	12	0	12	0	0	0	0	0	0	0	0	0	0	0	0.0	0	0.0	0	0.0	38.5	51.8
1700	9	0	6	0	3	0	0	0	0	0	0	0	0	0	0.0	0	0.0	0	0.0	46.5	-
1800	4	0	3	0	1	0	0	0	0	0	0	0	0	0	0.0	0	0.0	0	0.0	45	-
1900	4	0	4	0	0	0	0	0	0	0	0	0	0	0	0.0	0	0.0	0	0.0	45.4	-
2000	3	0	3	0	0	0	0	0	0	0	0	0	0	0	0.0	0	0.0	0	0.0	51.3	-
2100	1	0	1	0	0	0	0	0	0	0	0	0	0	0	0.0	0	0.0	0	0.0	48	-
2200	2	0	2	0	0	0	0	0	0	0	0	0	0	0	0.0	0	0.0	0	0.0	53.8	-
2300	0	0	0	0	0	0	0	0	0	0	0	0	0	0	0.0	0	0.0	0	0.0	-	-
07-19	**119**	**9**	**99**	**0**	**10**	**0**	**1**	**0**	**0**	**0**	**0**	**0**	**0**	**0**	**0.0**	**0**	**0.0**	**0**	**0.0**	**39.1**	**51.3**
06-22	**129**	**9**	**108**	**0**	**10**	**0**	**2**	**0**	**0**	**0**	**0**	**0**	**0**	**1**	**0.8**	**0**	**0.0**	**0**	**0.0**	**39.7**	**51.5**
06-00	**131**	**9**	**110**	**0**	**10**	**0**	**2**	**0**	**0**	**0**	**0**	**0**	**0**	**1**	**0.8**	**0**	**0.0**	**0**	**0.0**	**40**	**52**
00-00	**131**	**9**	**110**	**0**	**10**	**0**	**2**	**0**	**0**	**0**	**0**	**0**	**0**	**1**	**0.8**	**0**	**0.0**	**0**	**0.0**	**40**	**52**

Site 1
Location Weston Road - attached to Hedgerow
Direction Two Way

02 March 2025 **Sunday**

16438 / OSSINGTON ROAD
FEBRUARY 2025
AUTOMATIC TRAFFIC COUNT

Time	Total	Classification												]PSL	]PSL%	]SL1	]SL1%	]SL2	]SL2%	Mean	Vpp
		1 MCL	2 SV	3 SVT	4 TB2	5 TB3	6 T4	7 ART3	8 ART4	9 ART5	10 ART6	11 BD	12 DRT	60	60	68 ACPO	68 ACPO	75 DfT	75 DfT		85
0000	2	0	2	0	0	0	0	0	0	0	0	0	0	0	0.0	0	0.0	0	0.0	42.8	-
0100	0	0	0	0	0	0	0	0	0	0	0	0	0	0	0.0	0	0.0	0	0.0	-	-
0200	0	0	0	0	0	0	0	0	0	0	0	0	0	0	0.0	0	0.0	0	0.0	-	-
0300	0	0	0	0	0	0	0	0	0	0	0	0	0	0	0.0	0	0.0	0	0.0	-	-
0400	0	0	0	0	0	0	0	0	0	0	0	0	0	0	0.0	0	0.0	0	0.0	-	-
0500	0	0	0	0	0	0	0	0	0	0	0	0	0	0	0.0	0	0.0	0	0.0	-	-
0600	2	0	1	1	0	0	0	0	0	0	0	0	0	0	0.0	0	0.0	0	0.0	30.6	-
0700	6	0	4	0	1	0	1	0	0	0	0	0	0	0	0.0	0	0.0	0	0.0	37.2	-
0800	2	0	1	0	1	0	0	0	0	0	0	0	0	0	0.0	0	0.0	0	0.0	37.9	-
0900	**12**	**1**	**11**	**0**	**0**	**0**	**0**	**0**	**0**	**0**	**0**	**0**	**0**	**0**	**0.0**	**0**	**0.0**	**0**	**0.0**	**40**	**56.6**
1000	7	3	4	0	0	0	0	0	0	0	0	0	0	0	0.0	0	0.0	0	0.0	31.4	-
1100	**12**	**4**	**6**	**1**	**1**	**0**	**0**	**0**	**0**	**0**	**0**	**0**	**0**	**0**	**0.0**	**0**	**0.0**	**0**	**0.0**	**36.4**	**50**
1200	**22**	**3**	**16**	**0**	**1**	**0**	**2**	**0**	**0**	**0**	**0**	**0**	**0**	**0**	**0.0**	**0**	**0.0**	**0**	**0.0**	**34.7**	**44.1**
1300	16	3	11	0	1	0	1	0	0	0	0	0	0	0	0.0	0	0.0	0	0.0	33.3	48.3
1400	18	5	10	0	3	0	0	0	0	0	0	0	0	0	0.0	0	0.0	0	0.0	34.4	50.6
1500	9	2	7	0	0	0	0	0	0	0	0	0	0	0	0.0	0	0.0	0	0.0	43.3	-
1600	11	1	9	0	1	0	0	0	0	0	0	0	0	0	0.0	0	0.0	0	0.0	44	50
1700	6	0	6	0	0	0	0	0	0	0	0	0	0	0	0.0	0	0.0	0	0.0	44.4	-
1800	10	0	10	0	0	0	0	0	0	0	0	0	0	0	0.0	0	0.0	0	0.0	40.6	-
1900	3	0	3	0	0	0	0	0	0	0	0	0	0	0	0.0	0	0.0	0	0.0	42	-
2000	2	0	2	0	0	0	0	0	0	0	0	0	0	0	0.0	0	0.0	0	0.0	41.6	-
2100	1	0	1	0	0	0	0	0	0	0	0	0	0	0	0.0	0	0.0	0	0.0	53.4	-
2200	1	0	1	0	0	0	0	0	0	0	0	0	0	0	0.0	0	0.0	0	0.0	59.5	-
2300	0	0	0	0	0	0	0	0	0	0	0	0	0	0	0.0	0	0.0	0	0.0	-	-
07-19	**131**	**22**	**95**	**1**	**9**	**0**	**4**	**0**	**0**	**0**	**0**	**0**	**0**	**0**	**0.0**	**0**	**0.0**	**0**	**0.0**	**37.4**	**49.2**
06-22	**139**	**22**	**102**	**2**	**9**	**0**	**4**	**0**	**0**	**0**	**0**	**0**	**0**	**0**	**0.0**	**0**	**0.0**	**0**	**0.0**	**37.6**	**49.2**
06-00	**140**	**22**	**103**	**2**	**9**	**0**	**4**	**0**	**0**	**0**	**0**	**0**	**0**	**0**	**0.0**	**0**	**0.0**	**0**	**0.0**	**37.7**	**49.3**
00-00	**142**	**22**	**105**	**2**	**9**	**0**	**4**	**0**	**0**	**0**	**0**	**0**	**0**	**0**	**0.0**	**0**	**0.0**	**0**	**0.0**	**37.8**	**49.2**

Site 1
Location Weston Road - attached to Hedgerow
Direction Two Way

16438 / OSSINGTON ROAD
FEBRUARY 2025
AUTOMATIC TRAFFIC COUNT

03 March 2025 **Monday**

Time	Total	Classification												]PSL	]PSL%	]SL1	]SL1%	]SL2	]SL2%	Mean	Vpp
		1 MCL	2 SV	3 SVT	4 TB2	5 TB3	6 T4	7 ART3	8 ART4	9 ART5	10 ART6	11 BD	12 DRT	60	60	68 ACPO	68 ACPO	75 DfT	75 DfT		85
0000	0	0	0	0	0	0	0	0	0	0	0	0	0	0	0.0	0	0.0	0	0.0	-	-
0100	0	0	0	0	0	0	0	0	0	0	0	0	0	0	0.0	0	0.0	0	0.0	-	-
0200	0	0	0	0	0	0	0	0	0	0	0	0	0	0	0.0	0	0.0	0	0.0	-	-
0300	0	0	0	0	0	0	0	0	0	0	0	0	0	0	0.0	0	0.0	0	0.0	-	-
0400	0	0	0	0	0	0	0	0	0	0	0	0	0	0	0.0	0	0.0	0	0.0	-	-
0500	1	0	0	0	1	0	0	0	0	0	0	0	0	0	0.0	0	0.0	0	0.0	43.5	-
0600	2	0	0	1	1	0	0	0	0	0	0	0	0	0	0.0	0	0.0	0	0.0	35.2	-
0700	15	0	14	1	0	0	0	0	0	0	0	0	0	1	6.7	0	0.0	0	0.0	43	52.2
0800	**17**	**0**	**13**	**1**	**3**	**0**	**0**	**0**	**0**	**0**	**0**	**0**	**0**	**0**	**0.0**	**0**	**0.0**	**0**	**0.0**	**43.2**	**50.5**
0900	11	0	10	0	1	0	0	0	0	0	0	0	0	1	9.1	0	0.0	0	0.0	49.6	57.5
1000	10	1	8	0	1	0	0	0	0	0	0	0	0	0	0.0	0	0.0	0	0.0	39.8	-
1100	14	3	10	0	1	0	0	0	0	0	0	0	0	0	0.0	0	0.0	0	0.0	37	50.4
1200	10	0	7	0	3	0	0	0	0	0	0	0	0	0	0.0	0	0.0	0	0.0	44.1	-
1300	10	0	8	0	1	0	0	0	0	1	0	0	0	0	0.0	0	0.0	0	0.0	41.6	-
1400	13	1	9	0	2	0	0	0	0	1	0	0	0	0	0.0	0	0.0	0	0.0	37.6	51.1
1500	16	1	12	0	1	0	0	0	0	1	1	0	0	0	0.0	0	0.0	0	0.0	38.2	49.5
1600	**20**	**2**	**14**	**0**	**3**	**1**	**0**	**0**	**0**	**0**	**0**	**0**	**0**	**1**	**5.0**	**0**	**0.0**	**0**	**0.0**	**38.6**	**52**
1700	17	0	13	0	3	0	1	0	0	0	0	0	0	0	0.0	0	0.0	0	0.0	40.7	49.3
1800	5	0	5	0	0	0	0	0	0	0	0	0	0	0	0.0	0	0.0	0	0.0	42.1	-
1900	3	0	3	0	0	0	0	0	0	0	0	0	0	0	0.0	0	0.0	0	0.0	38.7	-
2000	6	0	4	0	1	0	0	0	0	1	0	0	0	0	0.0	0	0.0	0	0.0	45.9	-
2100	1	0	1	0	0	0	0	0	0	0	0	0	0	0	0.0	0	0.0	0	0.0	34.5	-
2200	3	0	3	0	0	0	0	0	0	0	0	0	0	0	0.0	0	0.0	0	0.0	48.2	-
2300	2	0	0	0	2	0	0	0	0	0	0	0	0	0	0.0	0	0.0	0	0.0	54.1	-
07-19	**158**	**8**	**123**	**2**	**19**	**1**	**1**	**0**	**0**	**3**	**1**	**0**	**0**	**3**	**1.9**	**0**	**0.0**	**0**	**0.0**	**41**	**50.7**
06-22	**170**	**8**	**131**	**3**	**21**	**1**	**1**	**0**	**0**	**4**	**1**	**0**	**0**	**3**	**1.8**	**0**	**0.0**	**0**	**0.0**	**41**	**50.7**
06-00	**175**	**8**	**134**	**3**	**23**	**1**	**1**	**0**	**0**	**4**	**1**	**0**	**0**	**3**	**1.7**	**0**	**0.0**	**0**	**0.0**	**41.3**	**50.9**
00-00	**176**	**8**	**134**	**3**	**24**	**1**	**1**	**0**	**0**	**4**	**1**	**0**	**0**	**3**	**1.7**	**0**	**0.0**	**0**	**0.0**	**41.3**	**50.9**

Site 1
Location Weston Road - attached to Hedgerow
Direction Two Way

16438 / OSSINGTON ROAD
FEBRUARY 2025
AUTOMATIC TRAFFIC COUNT

Virtual Day (7)

Time	Total	Classification												]PSL	]PSL%	]SL1	]SL1%	]SL2	]SL2%	Mean	Vpp
		1 MCL	2 SV	3 SVT	4 TB2	5 TB3	6 T4	7 ART3	8 ART4	9 ART5	10 ART6	11 BD	12 DRT	60	60	68 ACPO	68 ACPO	75 DfT	75 DfT		85
0000	0	0	0	0	0	0	0	0	0	0	0	0	0	0	0.0	0	0.0	0	0.0	42.8	-
0100	0	0	0	0	0	0	0	0	0	0	0	0	0	0	0.0	0	0.0	0	0.0	48.9	-
0200	0	0	0	0	0	0	0	0	0	0	0	0	0	0	0.0	0	0.0	0	0.0	-	-
0300	0	0	0	0	0	0	0	0	0	0	0	0	0	0	0.0	0	0.0	0	0.0	-	-
0400	0	0	0	0	0	0	0	0	0	0	0	0	0	0	0.0	0	0.0	0	0.0	-	-
0500	1	0	0	0	0	0	0	0	0	0	0	0	0	0	0.0	0	0.0	0	0.0	46	-
0600	2	0	1	0	0	0	0	0	0	0	0	0	0	0	6.7	0	0.0	0	0.0	40.6	-
0700	11	0	10	0	0	0	0	0	0	0	0	0	0	0	1.3	0	0.0	0	0.0	42.4	50.9
0800	**13**	**0**	**11**	**0**	**2**	**0**	**0**	**0**	**0**	**0**	**0**	**0**	**0**	**0**	**2.1**	**0**	**0.0**	**0**	**0.0**	**43.9**	**54.2**
0900	11	0	9	0	1	0	0	0	0	0	0	0	0	0	2.5	0	0.0	0	0.0	41.9	54.2
1000	9	1	7	0	0	0	0	0	0	0	0	0	0	0	0.0	0	0.0	0	0.0	39.8	-
1100	**13**	**2**	**8**	**0**	**2**	**0**	**0**	**0**	**0**	**0**	**0**	**0**	**0**	**0**	**0.0**	**0**	**0.0**	**0**	**0.0**	**36.4**	**49.9**
1200	15	2	10	0	1	0	0	0	0	0	0	0	0	0	0.0	0	0.0	0	0.0	34.9	49.1
1300	15	2	11	0	2	0	0	0	0	0	0	0	0	0	1.0	0	0.0	0	0.0	37.9	49.4
1400	13	2	9	0	2	0	0	0	0	0	0	0	0	0	0.0	0	0.0	0	0.0	37.1	49.5
1500	15	1	11	0	2	0	0	0	0	0	0	0	0	0	2.9	0	0.0	0	0.0	40.5	50.5
1600	**17**	**1**	**14**	**0**	**1**	**0**	**0**	**0**	**0**	**0**	**0**	**0**	**0**	**0**	**2.6**	**0**	**0.0**	**0**	**0.0**	**41.1**	**49.9**
1700	14	0	12	0	2	0	0	0	0	0	0	0	0	0	2.0	0	0.0	0	0.0	42.7	52.2
1800	6	0	5	0	1	0	0	0	0	0	0	0	0	0	2.3	0	0.0	0	0.0	44.7	-
1900	3	0	3	0	0	0	0	0	0	0	0	0	0	0	0.0	0	0.0	0	0.0	44.9	-
2000	3	0	3	0	0	0	0	0	0	0	0	0	0	0	0.0	0	0.0	0	0.0	46.4	-
2100	2	0	1	0	0	0	0	0	0	0	0	0	0	0	0.0	0	0.0	0	0.0	44.3	-
2200	2	0	2	0	0	0	0	0	0	0	0	0	0	0	0.0	0	0.0	0	0.0	48.4	-
2300	1	0	0	0	0	0	0	0	0	0	0	0	0	0	0.0	0	0.0	0	0.0	51	-
07-19	**152**	**11**	**118**	**3**	**16**	**1**	**2**	**0**	**0**	**1**	**1**	**0**	**0**	**2**	**1.4**	**0**	**0.0**	**0**	**0.0**	**40**	**50.8**
06-22	**162**	**11**	**126**	**3**	**18**	**1**	**2**	**0**	**0**	**1**	**1**	**0**	**0**	**2**	**1.4**	**0**	**0.0**	**0**	**0.0**	**40.3**	**50.9**
06-00	**164**	**11**	**128**	**3**	**18**	**1**	**2**	**0**	**0**	**1**	**1**	**0**	**0**	**2**	**1.4**	**0**	**0.0**	**0**	**0.0**	**40.4**	**51**
00-00	**166**	**11**	**129**	**3**	**18**	**1**	**2**	**0**	**0**	**1**	**1**	**0**	**0**	**2**	**1.4**	**0**	**0.0**	**0**	**0.0**	**40.4**	**50.9**


Site 1
Location Weston Road - attached to Hedgerow
Direction Two Way


16438 / OSSINGTON ROAD
FEBRUARY 2025
AUTOMATIC TRAFFIC COUNT

Virtual Week (1)

Time	Total	Classification												]PSL	]PSL%	]SL1	]SL1%	]SL2	]SL2%	Mean	Vpp
		1	2	3	4	5	6	7	8	9	10	11	12	60	60	68	68	75	75		85
		MCL	SV	SVT	TB2	TB3	T4	ART3	ART4	ART5	ART6	BD	DRT			ACPO	ACPO	DfT	DfT		
Mon	176	8	134	3	24	1	1	0	0	4	1	0	0	3	1.7	0	0.0	0	0.0	41.3	50.9
Tue	198	10	145	13	16	1	3	1	1	4	4	0	0	5	2.5	0	0.0	0	0.0	39.3	50.9
Wed	166	2	140	1	22	1	0	0	0	0	0	0	0	2	1.2	0	0.0	0	0.0	41.6	52.2
Thu	160	12	121	2	22	2	0	0	0	0	1	0	0	5	3.1	0	0.0	0	0.0	41.2	50.9
Fri	186	12	147	0	25	0	2	0	0	0	0	0	0	0	0.0	0	0.0	0	0.0	41.4	51.1
|Sat	131	9	110	0	10	0	2	0	0	0	0	0	0	1	0.8	0	0.0	0	0.0	40	52
|Sun	142	22	105	2	9	0	4	0	0	0	0	0	0	0	0.0	0	0.0	0	0.0	37.8	49.2
5 Day Ave.	**177**	**9**	**137**	**4**	**22**	**1**	**1**	**0**	**0**	**2**	**1**	**0**	**0**	**3**	**1.7**	**0**	**0.0**	**0**	**0.0**	**41.0**	**51.2**
7 Day Ave.	**166**	**11**	**129**	**3**	**18**	**1**	**2**	**0**	**0**	**1**	**1**	**0**	**0**	**2**	**1.4**	**0**	**0.0**	**0**	**0.0**	**40.4**	**50.9**
--	**1159**	**75**	**902**	**21**	**128**	**5**	**12**	**1**	**1**	**8**	**6**	**0**	**0**	**16**	**1.4**	**0**	**0.0**	**0**	**0.0**	**40.4**	**50.9**

Summary Graphs

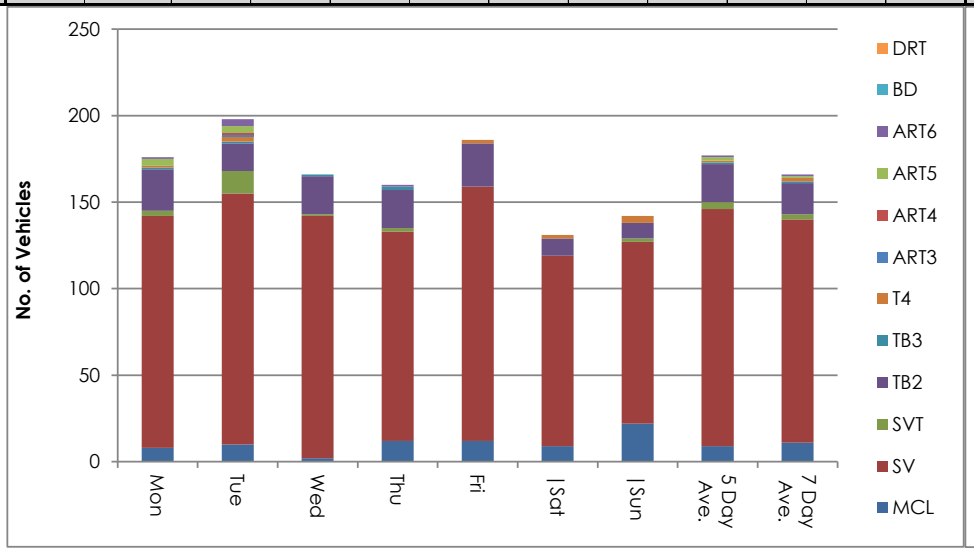

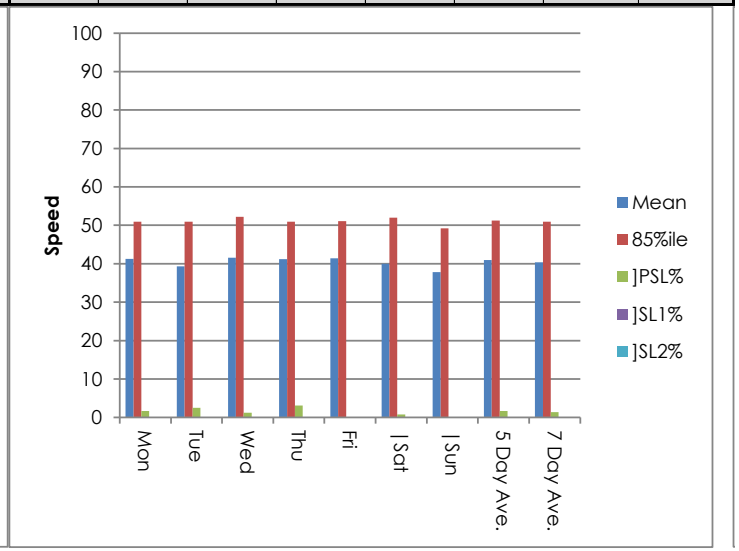

Site 1
Location Weston Road - attached to Hedgerow
Direction Two Way

25 February 2025 **Tuesday**

16438 / OSSINGTON ROAD
FEBRUARY 2025
AUTOMATIC TRAFFIC COUNT

Time	Total	Speed Bins (mph)																												
		0 - 5	5 - 10	10 - 15	15 - 20	20 - 25	25 - 30	30 - 35	35 - 40	40 - 45	45 - 50	50 - 55	55 - 60	60 - 65	65 - 70	70 - 75	75 - 80	80 - 85	85 - 90	90 - 95	95 - 100	100 - 105	105 - 110	110 - 115	115 - 120	120 - 125	125 - 130	130 - 135	135 - 140
0000	0	0	0	0	0	0	0	0	0	0	0	0	0	0	0	0	0	0	0	0	0	0	0	0	0	0	0	0	0	0
0100	2	0	0	0	0	0	0	0	0	0	2	0	0	0	0	0	0	0	0	0	0	0	0	0	0	0	0	0	0	0
0200	0	0	0	0	0	0	0	0	0	0	0	0	0	0	0	0	0	0	0	0	0	0	0	0	0	0	0	0	0	0
0300	0	0	0	0	0	0	0	0	0	0	0	0	0	0	0	0	0	0	0	0	0	0	0	0	0	0	0	0	0	0
0400	0	0	0	0	0	0	0	0	0	0	0	0	0	0	0	0	0	0	0	0	0	0	0	0	0	0	0	0	0	0
0500	0	0	0	0	0	0	0	0	0	0	0	0	0	0	0	0	0	0	0	0	0	0	0	0	0	0	0	0	0	0
0600	1	0	0	0	0	0	0	0	0	1	0	0	0	0	0	0	0	0	0	0	0	0	0	0	0	0	0	0	0	0
0700	14	0	0	0	0	0	0	2	1	4	2	3	2	0	0	0	0	0	0	0	0	0	0	0	0	0	0	0	0	0
0800	**17**	**0**	**0**	**0**	**0**	**0**	**1**	**2**	**2**	**4**	**1**	**2**	**4**	**1**	**0**	**0**	**0**	**0**	**0**	**0**	**0**	**0**	**0**	**0**	**0**	**0**	**0**	**0**	**0**	**0**
0900	**17**	**0**	**0**	**1**	**1**	**0**	**6**	**2**	**1**	**4**	**1**	**1**	**0**	**0**	**0**	**0**	**0**	**0**	**0**	**0**	**0**	**0**	**0**	**0**	**0**	**0**	**0**	**0**	**0**	**0**
1000	8	0	0	0	1	0	4	0	0	2	0	0	1	0	0	0	0	0	0	0	0	0	0	0	0	0	0	0	0	0
1100	14	0	0	1	0	0	5	3	2	1	0	2	0	0	0	0	0	0	0	0	0	0	0	0	0	0	0	0	0	0
1200	13	0	0	0	3	0	5	0	1	0	2	2	0	0	0	0	0	0	0	0	0	0	0	0	0	0	0	0	0	0
1300	17	0	1	2	0	0	0	1	3	7	1	1	0	1	0	0	0	0	0	0	0	0	0	0	0	0	0	0	0	0
1400	20	0	1	2	0	0	2	3	4	4	2	2	0	0	0	0	0	0	0	0	0	0	0	0	0	0	0	0	0	0
1500	19	0	0	2	0	1	3	0	2	4	4	2	0	1	0	0	0	0	0	0	0	0	0	0	0	0	0	0	0	0
1600	**25**	**0**	**0**	**0**	**0**	**0**	**3**	**2**	**7**	**3**	**7**	**1**	**1**	**1**	**0**	**0**	**0**	**0**	**0**	**0**	**0**	**0**	**0**	**0**	**0**	**0**	**0**	**0**	**0**	**0**
1700	19	0	0	0	0	1	2	2	3	4	2	3	1	1	0	0	0	0	0	0	0	0	0	0	0	0	0	0	0	0
1800	8	0	0	0	0	0	0	0	0	0	3	5	0	0	0	0	0	0	0	0	0	0	0	0	0	0	0	0	0	0
1900	2	0	0	0	0	0	0	0	0	0	0	2	0	0	0	0	0	0	0	0	0	0	0	0	0	0	0	0	0	0
2000	1	0	0	0	0	0	0	0	0	1	0	0	0	0	0	0	0	0	0	0	0	0	0	0	0	0	0	0	0	0
2100	1	0	0	0	0	0	0	0	0	0	1	0	0	0	0	0	0	0	0	0	0	0	0	0	0	0	0	0	0	0
2200	0	0	0	0	0	0	0	0	0	0	0	0	0	0	0	0	0	0	0	0	0	0	0	0	0	0	0	0	0	0
2300	0	0	0	0	0	0	0	0	0	0	0	0	0	0	0	0	0	0	0	0	0	0	0	0	0	0	0	0	0	0
07-19	**191**	**0**	**2**	**8**	**5**	**2**	**31**	**17**	**26**	**37**	**25**	**24**	**9**	**5**	**0**	**0**	**0**	**0**	**0**	**0**	**0**	**0**	**0**	**0**	**0**	**0**	**0**	**0**	**0**	**0**
06-22	**196**	**0**	**2**	**8**	**5**	**2**	**31**	**17**	**26**	**39**	**26**	**26**	**9**	**5**	**0**	**0**	**0**	**0**	**0**	**0**	**0**	**0**	**0**	**0**	**0**	**0**	**0**	**0**	**0**	**0**
06-00	**196**	**0**	**2**	**8**	**5**	**2**	**31**	**17**	**26**	**39**	**26**	**26**	**9**	**5**	**0**	**0**	**0**	**0**	**0**	**0**	**0**	**0**	**0**	**0**	**0**	**0**	**0**	**0**	**0**	**0**
00-00	**198**	**0**	**2**	**8**	**5**	**2**	**31**	**17**	**26**	**39**	**28**	**26**	**9**	**5**	**0**	**0**	**0**	**0**	**0**	**0**	**0**	**0**	**0**	**0**	**0**	**0**	**0**	**0**	**0**	**0**

Site 1
Location Weston Road - attached to Hedgerow
Direction Two Way

16438 / OSSINGTON ROAD
FEBRUARY 2025
AUTOMATIC TRAFFIC COUNT

26 February 2025 **Wednesday**

Time	Total	Speed Bins (mph)																												
		0 - 5	5 - 10	10 - 15	15 - 20	20 - 25	25 - 30	30 - 35	35 - 40	40 - 45	45 - 50	50 - 55	55 - 60	60 - 65	65 - 70	70 - 75	75 - 80	80 - 85	85 - 90	90 - 95	95 - 100	100 - 105	105 - 110	110 - 115	115 - 120	120 - 125	125 - 130	130 - 135	135 - 140
0000	0	0	0	0	0	0	0	0	0	0	0	0	0	0	0	0	0	0	0	0	0	0	0	0	0	0	0	0	0	0
0100	0	0	0	0	0	0	0	0	0	0	0	0	0	0	0	0	0	0	0	0	0	0	0	0	0	0	0	0	0	0
0200	0	0	0	0	0	0	0	0	0	0	0	0	0	0	0	0	0	0	0	0	0	0	0	0	0	0	0	0	0	0
0300	0	0	0	0	0	0	0	0	0	0	0	0	0	0	0	0	0	0	0	0	0	0	0	0	0	0	0	0	0	0
0400	0	0	0	0	0	0	0	0	0	0	0	0	0	0	0	0	0	0	0	0	0	0	0	0	0	0	0	0	0	0
0500	3	0	0	0	0	0	0	0	0	2	0	1	0	0	0	0	0	0	0	0	0	0	0	0	0	0	0	0	0	0
0600	3	0	0	0	0	0	0	0	0	2	0	1	0	0	0	0	0	0	0	0	0	0	0	0	0	0	0	0	0	0
0700	10	0	0	0	0	0	0	2	2	3	0	2	1	0	0	0	0	0	0	0	0	0	0	0	0	0	0	0	0	0
0800	**20**	**0**	**0**	**0**	**1**	**0**	**0**	**4**	**2**	**4**	**5**	**2**	**2**	**0**	**0**	**0**	**0**	**0**	**0**	**0**	**0**	**0**	**0**	**0**	**0**	**0**	**0**	**0**	**0**	**0**
0900	11	0	0	0	0	0	2	0	2	2	2	2	1	0	0	0	0	0	0	0	0	0	0	0	0	0	0	0	0	0
1000	8	0	0	0	0	0	0	1	2	2	0	3	0	0	0	0	0	0	0	0	0	0	0	0	0	0	0	0	0	0
1100	8	0	0	0	0	0	0	0	2	4	0	0	2	0	0	0	0	0	0	0	0	0	0	0	0	0	0	0	0	0
1200	**17**	**0**	**0**	**1**	**1**	**6**	**2**	**1**	**1**	**1**	**3**	**1**	**0**	**0**	**0**	**0**	**0**	**0**	**0**	**0**	**0**	**0**	**0**	**0**	**0**	**0**	**0**	**0**	**0**	**0**
1300	15	0	0	0	0	0	1	1	3	1	7	2	0	0	0	0	0	0	0	0	0	0	0	0	0	0	0	0	0	0
1400	10	0	0	0	0	1	1	1	2	3	0	1	1	0	0	0	0	0	0	0	0	0	0	0	0	0	0	0	0	0
1500	11	0	0	0	0	1	0	3	1	1	3	1	0	1	0	0	0	0	0	0	0	0	0	0	0	0	0	0	0	0
1600	15	0	1	0	0	0	1	3	0	4	5	1	0	0	0	0	0	0	0	0	0	0	0	0	0	0	0	0	0	0
1700	16	0	0	0	0	0	0	3	3	4	1	3	1	1	0	0	0	0	0	0	0	0	0	0	0	0	0	0	0	0
1800	6	0	0	0	0	0	0	0	1	2	2	0	1	0	0	0	0	0	0	0	0	0	0	0	0	0	0	0	0	0
1900	6	0	0	0	0	0	0	1	1	1	0	1	2	0	0	0	0	0	0	0	0	0	0	0	0	0	0	0	0	0
2000	1	0	0	0	0	0	0	0	0	1	0	0	0	0	0	0	0	0	0	0	0	0	0	0	0	0	0	0	0	0
2100	4	0	0	0	0	0	0	0	2	1	0	0	1	0	0	0	0	0	0	0	0	0	0	0	0	0	0	0	0	0
2200	2	0	0	0	0	0	0	0	1	1	0	0	0	0	0	0	0	0	0	0	0	0	0	0	0	0	0	0	0	0
2300	0	0	0	0	0	0	0	0	0	0	0	0	0	0	0	0	0	0	0	0	0	0	0	0	0	0	0	0	0	0
07-19	**147**	**0**	**1**	**1**	**2**	**8**	**7**	**19**	**21**	**31**	**28**	**18**	**9**	**2**	**0**	**0**	**0**	**0**	**0**	**0**	**0**	**0**	**0**	**0**	**0**	**0**	**0**	**0**	**0**	**0**
06-22	**161**	**0**	**1**	**1**	**2**	**8**	**7**	**20**	**24**	**36**	**28**	**20**	**12**	**2**	**0**	**0**	**0**	**0**	**0**	**0**	**0**	**0**	**0**	**0**	**0**	**0**	**0**	**0**	**0**	**0**
06-00	**163**	**0**	**1**	**1**	**2**	**8**	**7**	**20**	**25**	**37**	**28**	**20**	**12**	**2**	**0**	**0**	**0**	**0**	**0**	**0**	**0**	**0**	**0**	**0**	**0**	**0**	**0**	**0**	**0**	**0**
00-00	**166**	**0**	**1**	**1**	**2**	**8**	**7**	**20**	**25**	**39**	**28**	**21**	**12**	**2**	**0**	**0**	**0**	**0**	**0**	**0**	**0**	**0**	**0**	**0**	**0**	**0**	**0**	**0**	**0**	**0**

Site 1
Location Weston Road - attached to Hedgerow
Direction Two Way

16438 / OSSINGTON ROAD
FEBRUARY 2025
AUTOMATIC TRAFFIC COUNT

27 February 2025 **Thursday**

Time	Total	Speed Bins (mph)																												
		0 - 5	5 - 10	10 - 15	15 - 20	20 - 25	25 - 30	30 - 35	35 - 40	40 - 45	45 - 50	50 - 55	55 - 60	60 - 65	65 - 70	70 - 75	75 - 80	80 - 85	85 - 90	90 - 95	95 - 100	100 - 105	105 - 110	110 - 115	115 - 120	120 - 125	125 - 130	130 - 135	135 - 140
0000	0	0	0	0	0	0	0	0	0	0	0	0	0	0	0	0	0	0	0	0	0	0	0	0	0	0	0	0	0	0
0100	0	0	0	0	0	0	0	0	0	0	0	0	0	0	0	0	0	0	0	0	0	0	0	0	0	0	0	0	0	0
0200	0	0	0	0	0	0	0	0	0	0	0	0	0	0	0	0	0	0	0	0	0	0	0	0	0	0	0	0	0	0
0300	0	0	0	0	0	0	0	0	0	0	0	0	0	0	0	0	0	0	0	0	0	0	0	0	0	0	0	0	0	0
0400	0	0	0	0	0	0	0	0	0	0	0	0	0	0	0	0	0	0	0	0	0	0	0	0	0	0	0	0	0	0
0500	1	0	0	0	0	0	0	0	0	0	0	1	0	0	0	0	0	0	0	0	0	0	0	0	0	0	0	0	0	0
0600	2	0	0	0	0	0	0	0	0	0	1	1	0	0	0	0	0	0	0	0	0	0	0	0	0	0	0	0	0	0
0700	10	0	0	0	0	0	0	0	1	3	3	3	0	0	0	0	0	0	0	0	0	0	0	0	0	0	0	0	0	0
0800	12	0	0	0	0	0	0	1	4	1	2	1	2	1	0	0	0	0	0	0	0	0	0	0	0	0	0	0	0	0
0900	10	0	1	0	0	0	0	2	1	3	1	1	0	1	0	0	0	0	0	0	0	0	0	0	0	0	0	0	0	0
1000	7	0	0	0	0	0	0	1	2	0	3	1	0	0	0	0	0	0	0	0	0	0	0	0	0	0	0	0	0	0
1100	**14**	**0**	**0**	**1**	**0**	**1**	**0**	**2**	**1**	**3**	**2**	**4**	**0**	**0**	**0**	**0**	**0**	**0**	**0**	**0**	**0**	**0**	**0**	**0**	**0**	**0**	**0**	**0**	**0**	**0**
1200	13	0	2	2	2	0	3	0	0	1	1	2	0	0	0	0	0	0	0	0	0	0	0	0	0	0	0	0	0	0
1300	12	0	0	0	1	1	0	3	3	3	1	0	0	0	0	0	0	0	0	0	0	0	0	0	0	0	0	0	0	0
1400	15	0	1	0	0	1	0	1	2	4	4	2	0	0	0	0	0	0	0	0	0	0	0	0	0	0	0	0	0	0
1500	17	0	0	1	2	0	0	0	2	3	4	4	0	1	0	0	0	0	0	0	0	0	0	0	0	0	0	0	0	0
1600	**19**	**0**	**0**	**0**	**1**	**0**	**0**	**1**	**3**	**7**	**6**	**0**	**0**	**1**	**0**	**0**	**0**	**0**	**0**	**0**	**0**	**0**	**0**	**0**	**0**	**0**	**0**	**0**	**0**	**0**
1700	10	0	0	0	0	0	1	0	1	5	1	1	1	0	0	0	0	0	0	0	0	0	0	0	0	0	0	0	0	0
1800	5	0	0	0	0	0	0	0	2	1	0	1	0	1	0	0	0	0	0	0	0	0	0	0	0	0	0	0	0	0
1900	3	0	0	0	0	0	0	0	0	1	2	0	0	0	0	0	0	0	0	0	0	0	0	0	0	0	0	0	0	0
2000	3	0	0	0	0	0	0	0	1	1	0	1	0	0	0	0	0	0	0	0	0	0	0	0	0	0	0	0	0	0
2100	3	0	0	0	0	0	0	0	1	1	1	0	0	0	0	0	0	0	0	0	0	0	0	0	0	0	0	0	0	0
2200	3	0	0	0	0	0	0	0	1	0	1	0	1	0	0	0	0	0	0	0	0	0	0	0	0	0	0	0	0	0
2300	1	0	0	0	0	0	0	0	0	0	1	0	0	0	0	0	0	0	0	0	0	0	0	0	0	0	0	0	0	0
07-19	**144**	**0**	**4**	**4**	**6**	**3**	**4**	**11**	**22**	**34**	**28**	**20**	**3**	**5**	**0**	**0**	**0**	**0**	**0**	**0**	**0**	**0**	**0**	**0**	**0**	**0**	**0**	**0**	**0**	**0**
06-22	**155**	**0**	**4**	**4**	**6**	**3**	**4**	**11**	**24**	**37**	**32**	**22**	**3**	**5**	**0**	**0**	**0**	**0**	**0**	**0**	**0**	**0**	**0**	**0**	**0**	**0**	**0**	**0**	**0**	**0**
06-00	**159**	**0**	**4**	**4**	**6**	**3**	**4**	**11**	**25**	**37**	**34**	**22**	**4**	**5**	**0**	**0**	**0**	**0**	**0**	**0**	**0**	**0**	**0**	**0**	**0**	**0**	**0**	**0**	**0**	**0**
00-00	**160**	**0**	**4**	**4**	**6**	**3**	**4**	**11**	**25**	**37**	**34**	**23**	**4**	**5**	**0**	**0**	**0**	**0**	**0**	**0**	**0**	**0**	**0**	**0**	**0**	**0**	**0**	**0**	**0**	**0**

Site 1
Location Weston Road - attached to Hedgerow
Direction Two Way

16438 / OSSINGTON ROAD
FEBRUARY 2025
AUTOMATIC TRAFFIC COUNT

28 February 2025 **Friday**

Time	Total	Speed Bins (mph)																												
		0 - 5	5 - 10	10 - 15	15 - 20	20 - 25	25 - 30	30 - 35	35 - 40	40 - 45	45 - 50	50 - 55	55 - 60	60 - 65	65 - 70	70 - 75	75 - 80	80 - 85	85 - 90	90 - 95	95 - 100	100 - 105	105 - 110	110 - 115	115 - 120	120 - 125	125 - 130	130 - 135	135 - 140
0000	0	0	0	0	0	0	0	0	0	0	0	0	0	0	0	0	0	0	0	0	0	0	0	0	0	0	0	0	0	0
0100	0	0	0	0	0	0	0	0	0	0	0	0	0	0	0	0	0	0	0	0	0	0	0	0	0	0	0	0	0	0
0200	0	0	0	0	0	0	0	0	0	0	0	0	0	0	0	0	0	0	0	0	0	0	0	0	0	0	0	0	0	0
0300	0	0	0	0	0	0	0	0	0	0	0	0	0	0	0	0	0	0	0	0	0	0	0	0	0	0	0	0	0	0
0400	0	0	0	0	0	0	0	0	0	0	0	0	0	0	0	0	0	0	0	0	0	0	0	0	0	0	0	0	0	0
0500	0	0	0	0	0	0	0	0	0	0	0	0	0	0	0	0	0	0	0	0	0	0	0	0	0	0	0	0	0	0
0600	3	0	0	0	0	0	1	1	0	1	0	0	0	0	0	0	0	0	0	0	0	0	0	0	0	0	0	0	0	0
0700	16	0	0	0	0	1	0	2	3	4	2	3	1	0	0	0	0	0	0	0	0	0	0	0	0	0	0	0	0	0
0800	**19**	**0**	**0**	**0**	**0**	**0**	**0**	**1**	**4**	**5**	**4**	**4**	**1**	**0**	**0**	**0**	**0**	**0**	**0**	**0**	**0**	**0**	**0**	**0**	**0**	**0**	**0**	**0**	**0**	**0**
0900	10	0	0	0	0	0	0	1	1	4	3	1	0	0	0	0	0	0	0	0	0	0	0	0	0	0	0	0	0	0
1000	13	0	1	0	0	0	1	1	3	2	2	2	1	0	0	0	0	0	0	0	0	0	0	0	0	0	0	0	0	0
1100	13	0	2	2	0	0	0	2	1	3	3	0	0	0	0	0	0	0	0	0	0	0	0	0	0	0	0	0	0	0
1200	11	0	1	0	0	0	0	1	0	4	4	0	1	0	0	0	0	0	0	0	0	0	0	0	0	0	0	0	0	0
1300	16	0	2	0	0	0	0	1	1	4	5	2	1	0	0	0	0	0	0	0	0	0	0	0	0	0	0	0	0	0
1400	12	0	0	2	1	0	0	1	1	6	0	1	0	0	0	0	0	0	0	0	0	0	0	0	0	0	0	0	0	0
1500	**21**	**0**	**0**	**2**	**0**	**0**	**0**	**0**	**3**	**6**	**6**	**3**	**1**	**0**	**0**	**0**	**0**	**0**	**0**	**0**	**0**	**0**	**0**	**0**	**0**	**0**	**0**	**0**	**0**	**0**
1600	15	0	0	0	0	0	0	2	6	1	3	3	0	0	0	0	0	0	0	0	0	0	0	0	0	0	0	0	0	0
1700	**21**	**0**	**0**	**0**	**0**	**0**	**1**	**4**	**4**	**6**	**2**	**2**	**2**	**0**	**0**	**0**	**0**	**0**	**0**	**0**	**0**	**0**	**0**	**0**	**0**	**0**	**0**	**0**	**0**	**0**
1800	5	0	0	0	0	0	1	0	2	0	0	2	0	0	0	0	0	0	0	0	0	0	0	0	0	0	0	0	0	0
1900	3	0	0	0	0	0	0	0	0	0	3	0	0	0	0	0	0	0	0	0	0	0	0	0	0	0	0	0	0	0
2000	5	0	0	0	0	0	0	0	1	1	0	2	1	0	0	0	0	0	0	0	0	0	0	0	0	0	0	0	0	0
2100	1	0	0	0	0	0	0	0	0	1	0	0	0	0	0	0	0	0	0	0	0	0	0	0	0	0	0	0	0	0
2200	0	0	0	0	0	0	0	0	0	0	0	0	0	0	0	0	0	0	0	0	0	0	0	0	0	0	0	0	0	0
2300	2	0	0	0	0	0	0	0	0	0	1	1	0	0	0	0	0	0	0	0	0	0	0	0	0	0	0	0	0	0
07-19	**172**	**0**	**6**	**6**	**1**	**1**	**3**	**16**	**29**	**45**	**34**	**23**	**8**	**0**	**0**	**0**	**0**	**0**	**0**	**0**	**0**	**0**	**0**	**0**	**0**	**0**	**0**	**0**	**0**	**0**
06-22	**184**	**0**	**6**	**6**	**1**	**1**	**4**	**17**	**30**	**48**	**37**	**25**	**9**	**0**	**0**	**0**	**0**	**0**	**0**	**0**	**0**	**0**	**0**	**0**	**0**	**0**	**0**	**0**	**0**	**0**
06-00	**186**	**0**	**6**	**6**	**1**	**1**	**4**	**17**	**30**	**48**	**38**	**26**	**9**	**0**	**0**	**0**	**0**	**0**	**0**	**0**	**0**	**0**	**0**	**0**	**0**	**0**	**0**	**0**	**0**	**0**
00-00	**186**	**0**	**6**	**6**	**1**	**1**	**4**	**17**	**30**	**48**	**38**	**26**	**9**	**0**	**0**	**0**	**0**	**0**	**0**	**0**	**0**	**0**	**0**	**0**	**0**	**0**	**0**	**0**	**0**	**0**

Site 1
Location Weston Road - attached to Hedgerow
Direction Two Way

16438 / OSSINGTON ROAD
FEBRUARY 2025
AUTOMATIC TRAFFIC COUNT

01 March 2025 **Saturday**

Time	Total	Speed Bins (mph)																												
		0 - 5	5 - 10	10 - 15	15 - 20	20 - 25	25 - 30	30 - 35	35 - 40	40 - 45	45 - 50	50 - 55	55 - 60	60 - 65	65 - 70	70 - 75	75 - 80	80 - 85	85 - 90	90 - 95	95 - 100	100 - 105	105 - 110	110 - 115	115 - 120	120 - 125	125 - 130	130 - 135	135 - 140
0000	0	0	0	0	0	0	0	0	0	0	0	0	0	0	0	0	0	0	0	0	0	0	0	0	0	0	0	0	0	0
0100	0	0	0	0	0	0	0	0	0	0	0	0	0	0	0	0	0	0	0	0	0	0	0	0	0	0	0	0	0	0
0200	0	0	0	0	0	0	0	0	0	0	0	0	0	0	0	0	0	0	0	0	0	0	0	0	0	0	0	0	0	0
0300	0	0	0	0	0	0	0	0	0	0	0	0	0	0	0	0	0	0	0	0	0	0	0	0	0	0	0	0	0	0
0400	0	0	0	0	0	0	0	0	0	0	0	0	0	0	0	0	0	0	0	0	0	0	0	0	0	0	0	0	0	0
0500	0	0	0	0	0	0	0	0	0	0	0	0	0	0	0	0	0	0	0	0	0	0	0	0	0	0	0	0	0	0
0600	2	0	0	0	0	1	0	0	0	0	0	0	0	1	0	0	0	0	0	0	0	0	0	0	0	0	0	0	0	0
0700	6	0	0	0	0	0	3	1	1	0	1	0	0	0	0	0	0	0	0	0	0	0	0	0	0	0	0	0	0	0
0800	7	0	0	0	0	0	0	2	1	3	0	0	1	0	0	0	0	0	0	0	0	0	0	0	0	0	0	0	0	0
0900	9	0	0	0	0	0	0	0	1	0	2	4	2	0	0	0	0	0	0	0	0	0	0	0	0	0	0	0	0	0
1000	7	0	0	0	0	1	0	0	0	0	2	4	0	0	0	0	0	0	0	0	0	0	0	0	0	0	0	0	0	0
1100	**17**	**0**	**2**	**1**	**0**	**3**	**0**	**0**	**2**	**7**	**0**	**2**	**0**	**0**	**0**	**0**	**0**	**0**	**0**	**0**	**0**	**0**	**0**	**0**	**0**	**0**	**0**	**0**	**0**	**0**
1200	16	0	0	2	0	1	1	1	4	3	1	2	1	0	0	0	0	0	0	0	0	0	0	0	0	0	0	0	0	0
1300	**17**	**0**	**2**	**2**	**1**	**0**	**0**	**1**	**4**	**3**	**2**	**1**	**1**	**0**	**0**	**0**	**0**	**0**	**0**	**0**	**0**	**0**	**0**	**0**	**0**	**0**	**0**	**0**	**0**	**0**
1400	5	0	0	0	0	0	0	0	1	3	1	0	0	0	0	0	0	0	0	0	0	0	0	0	0	0	0	0	0	0
1500	10	0	1	1	0	0	0	0	2	1	5	0	0	0	0	0	0	0	0	0	0	0	0	0	0	0	0	0	0	0
1600	12	0	0	0	1	0	1	1	4	3	0	1	1	0	0	0	0	0	0	0	0	0	0	0	0	0	0	0	0	0
1700	9	0	0	0	0	0	0	1	0	3	2	1	2	0	0	0	0	0	0	0	0	0	0	0	0	0	0	0	0	0
1800	4	0	0	0	0	0	0	0	1	1	2	0	0	0	0	0	0	0	0	0	0	0	0	0	0	0	0	0	0	0
1900	4	0	0	0	0	0	0	1	0	0	2	1	0	0	0	0	0	0	0	0	0	0	0	0	0	0	0	0	0	0
2000	3	0	0	0	0	0	0	0	1	0	0	0	2	0	0	0	0	0	0	0	0	0	0	0	0	0	0	0	0	0
2100	1	0	0	0	0	0	0	0	0	0	1	0	0	0	0	0	0	0	0	0	0	0	0	0	0	0	0	0	0	0
2200	2	0	0	0	0	0	0	0	0	0	0	2	0	0	0	0	0	0	0	0	0	0	0	0	0	0	0	0	0	0
2300	0	0	0	0	0	0	0	0	0	0	0	0	0	0	0	0	0	0	0	0	0	0	0	0	0	0	0	0	0	0
07-19	**119**	**0**	**5**	**6**	**2**	**5**	**5**	**7**	**21**	**27**	**18**	**15**	**8**	**0**	**0**	**0**	**0**	**0**	**0**	**0**	**0**	**0**	**0**	**0**	**0**	**0**	**0**	**0**	**0**	**0**
06-22	**129**	**0**	**5**	**6**	**2**	**6**	**5**	**8**	**22**	**27**	**21**	**16**	**10**	**1**	**0**	**0**	**0**	**0**	**0**	**0**	**0**	**0**	**0**	**0**	**0**	**0**	**0**	**0**	**0**	**0**
06-00	**131**	**0**	**5**	**6**	**2**	**6**	**5**	**8**	**22**	**27**	**21**	**18**	**10**	**1**	**0**	**0**	**0**	**0**	**0**	**0**	**0**	**0**	**0**	**0**	**0**	**0**	**0**	**0**	**0**	**0**
00-00	**131**	**0**	**5**	**6**	**2**	**6**	**5**	**8**	**22**	**27**	**21**	**18**	**10**	**1**	**0**	**0**	**0**	**0**	**0**	**0**	**0**	**0**	**0**	**0**	**0**	**0**	**0**	**0**	**0**	**0**

Site 1
Location Weston Road - attached to Hedgerow
Direction Two Way

02 March 2025 **Sunday**

16438 / OSSINGTON ROAD
FEBRUARY 2025
AUTOMATIC TRAFFIC COUNT

Time	Total	Speed Bins (mph)																												
		0 - 5	5 - 10	10 - 15	15 - 20	20 - 25	25 - 30	30 - 35	35 - 40	40 - 45	45 - 50	50 - 55	55 - 60	60 - 65	65 - 70	70 - 75	75 - 80	80 - 85	85 - 90	90 - 95	95 - 100	100 - 105	105 - 110	110 - 115	115 - 120	120 - 125	125 - 130	130 - 135	135 - 140
0000	2	0	0	0	0	0	0	0	0	2	0	0	0	0	0	0	0	0	0	0	0	0	0	0	0	0	0	0	0	0
0100	0	0	0	0	0	0	0	0	0	0	0	0	0	0	0	0	0	0	0	0	0	0	0	0	0	0	0	0	0	0
0200	0	0	0	0	0	0	0	0	0	0	0	0	0	0	0	0	0	0	0	0	0	0	0	0	0	0	0	0	0	0
0300	0	0	0	0	0	0	0	0	0	0	0	0	0	0	0	0	0	0	0	0	0	0	0	0	0	0	0	0	0	0
0400	0	0	0	0	0	0	0	0	0	0	0	0	0	0	0	0	0	0	0	0	0	0	0	0	0	0	0	0	0	0
0500	0	0	0	0	0	0	0	0	0	0	0	0	0	0	0	0	0	0	0	0	0	0	0	0	0	0	0	0	0	0
0600	2	0	0	0	0	0	1	1	0	0	0	0	0	0	0	0	0	0	0	0	0	0	0	0	0	0	0	0	0	0
0700	6	0	0	0	0	0	1	0	3	1	1	0	0	0	0	0	0	0	0	0	0	0	0	0	0	0	0	0	0	0
0800	2	0	0	0	0	0	1	0	0	0	1	0	0	0	0	0	0	0	0	0	0	0	0	0	0	0	0	0	0	0
0900	**12**	**0**	**0**	**1**	**0**	**0**	**0**	**5**	**1**	**0**	**2**	**0**	**3**	**0**	**0**	**0**	**0**	**0**	**0**	**0**	**0**	**0**	**0**	**0**	**0**	**0**	**0**	**0**	**0**	**0**
1000	7	0	0	1	2	0	0	1	1	0	1	0	1	0	0	0	0	0	0	0	0	0	0	0	0	0	0	0	0	0
1100	**12**	**0**	**0**	**2**	**0**	**0**	**0**	**3**	**2**	**1**	**3**	**1**	**0**	**0**	**0**	**0**	**0**	**0**	**0**	**0**	**0**	**0**	**0**	**0**	**0**	**0**	**0**	**0**	**0**	**0**
1200	**22**	**0**	**1**	**1**	**2**	**0**	**1**	**2**	**6**	**7**	**1**	**1**	**0**	**0**	**0**	**0**	**0**	**0**	**0**	**0**	**0**	**0**	**0**	**0**	**0**	**0**	**0**	**0**	**0**	**0**
1300	16	0	2	2	0	0	2	2	1	1	5	0	1	0	0	0	0	0	0	0	0	0	0	0	0	0	0	0	0	0
1400	18	0	1	3	1	0	0	1	5	3	1	3	0	0	0	0	0	0	0	0	0	0	0	0	0	0	0	0	0	0
1500	9	0	0	1	0	0	0	0	2	0	3	3	0	0	0	0	0	0	0	0	0	0	0	0	0	0	0	0	0	0
1600	11	0	0	0	0	0	0	1	2	2	5	1	0	0	0	0	0	0	0	0	0	0	0	0	0	0	0	0	0	0
1700	6	0	0	0	0	0	0	0	1	2	3	0	0	0	0	0	0	0	0	0	0	0	0	0	0	0	0	0	0	0
1800	10	0	0	0	0	0	0	2	2	5	0	1	0	0	0	0	0	0	0	0	0	0	0	0	0	0	0	0	0	0
1900	3	0	0	0	0	0	0	1	0	0	2	0	0	0	0	0	0	0	0	0	0	0	0	0	0	0	0	0	0	0
2000	2	0	0	0	0	0	0	0	0	2	0	0	0	0	0	0	0	0	0	0	0	0	0	0	0	0	0	0	0	0
2100	1	0	0	0	0	0	0	0	0	0	0	1	0	0	0	0	0	0	0	0	0	0	0	0	0	0	0	0	0	0
2200	1	0	0	0	0	0	0	0	0	0	0	0	1	0	0	0	0	0	0	0	0	0	0	0	0	0	0	0	0	0
2300	0	0	0	0	0	0	0	0	0	0	0	0	0	0	0	0	0	0	0	0	0	0	0	0	0	0	0	0	0	0
07-19	**131**	**0**	**4**	**11**	**5**	**0**	**5**	**17**	**26**	**22**	**26**	**10**	**5**	**0**	**0**	**0**	**0**	**0**	**0**	**0**	**0**	**0**	**0**	**0**	**0**	**0**	**0**	**0**	**0**	**0**
06-22	**139**	**0**	**4**	**11**	**5**	**0**	**6**	**19**	**26**	**24**	**28**	**11**	**5**	**0**	**0**	**0**	**0**	**0**	**0**	**0**	**0**	**0**	**0**	**0**	**0**	**0**	**0**	**0**	**0**	**0**
06-00	**140**	**0**	**4**	**11**	**5**	**0**	**6**	**19**	**26**	**24**	**28**	**11**	**6**	**0**	**0**	**0**	**0**	**0**	**0**	**0**	**0**	**0**	**0**	**0**	**0**	**0**	**0**	**0**	**0**	**0**
00-00	**142**	**0**	**4**	**11**	**5**	**0**	**6**	**19**	**26**	**26**	**28**	**11**	**6**	**0**	**0**	**0**	**0**	**0**	**0**	**0**	**0**	**0**	**0**	**0**	**0**	**0**	**0**	**0**	**0**	**0**

Site 1
Location Weston Road - attached to Hedgerow
Direction Two Way

03 March 2025 **Monday**

16438 / OSSINGTON ROAD
FEBRUARY 2025
AUTOMATIC TRAFFIC COUNT

Time	Total	Speed Bins (mph)																												
		0 - 5	5 - 10	10 - 15	15 - 20	20 - 25	25 - 30	30 - 35	35 - 40	40 - 45	45 - 50	50 - 55	55 - 60	60 - 65	65 - 70	70 - 75	75 - 80	80 - 85	85 - 90	90 - 95	95 - 100	100 - 105	105 - 110	110 - 115	115 - 120	120 - 125	125 - 130	130 - 135	135 - 140
0000	0	0	0	0	0	0	0	0	0	0	0	0	0	0	0	0	0	0	0	0	0	0	0	0	0	0	0	0	0	0
0100	0	0	0	0	0	0	0	0	0	0	0	0	0	0	0	0	0	0	0	0	0	0	0	0	0	0	0	0	0	0
0200	0	0	0	0	0	0	0	0	0	0	0	0	0	0	0	0	0	0	0	0	0	0	0	0	0	0	0	0	0	0
0300	0	0	0	0	0	0	0	0	0	0	0	0	0	0	0	0	0	0	0	0	0	0	0	0	0	0	0	0	0	0
0400	0	0	0	0	0	0	0	0	0	0	0	0	0	0	0	0	0	0	0	0	0	0	0	0	0	0	0	0	0	0
0500	1	0	0	0	0	0	0	0	0	1	0	0	0	0	0	0	0	0	0	0	0	0	0	0	0	0	0	0	0	0
0600	2	0	0	0	1	0	0	0	0	0	0	1	0	0	0	0	0	0	0	0	0	0	0	0	0	0	0	0	0	0
0700	15	0	0	0	0	0	2	0	2	4	4	2	0	1	0	0	0	0	0	0	0	0	0	0	0	0	0	0	0	0
0800	**17**	**0**	**0**	**0**	**0**	**0**	**1**	**1**	**2**	**7**	**3**	**2**	**1**	**0**	**0**	**0**	**0**	**0**	**0**	**0**	**0**	**0**	**0**	**0**	**0**	**0**	**0**	**0**	**0**	**0**
0900	11	0	0	0	0	0	0	0	0	2	6	0	2	1	0	0	0	0	0	0	0	0	0	0	0	0	0	0	0	0
1000	10	0	0	1	0	0	1	0	2	2	2	1	1	0	0	0	0	0	0	0	0	0	0	0	0	0	0	0	0	0
1100	14	0	0	3	0	0	0	0	4	2	3	2	0	0	0	0	0	0	0	0	0	0	0	0	0	0	0	0	0	0
1200	10	0	0	0	0	0	1	0	1	4	2	2	0	0	0	0	0	0	0	0	0	0	0	0	0	0	0	0	0	0
1300	10	0	0	0	0	0	2	1	1	2	1	3	0	0	0	0	0	0	0	0	0	0	0	0	0	0	0	0	0	0
1400	13	0	0	1	0	1	2	1	3	1	1	3	0	0	0	0	0	0	0	0	0	0	0	0	0	0	0	0	0	0
1500	16	0	0	0	2	0	2	2	0	5	3	2	0	0	0	0	0	0	0	0	0	0	0	0	0	0	0	0	0	0
1600	**20**	**0**	**0**	**2**	**1**	**0**	**3**	**1**	**1**	**4**	**3**	**4**	**0**	**1**	**0**	**0**	**0**	**0**	**0**	**0**	**0**	**0**	**0**	**0**	**0**	**0**	**0**	**0**	**0**	**0**
1700	17	0	0	1	0	0	1	2	2	5	4	1	1	0	0	0	0	0	0	0	0	0	0	0	0	0	0	0	0	0
1800	5	0	0	0	0	0	1	1	0	1	0	1	1	0	0	0	0	0	0	0	0	0	0	0	0	0	0	0	0	0
1900	3	0	0	0	0	0	0	1	1	0	1	0	0	0	0	0	0	0	0	0	0	0	0	0	0	0	0	0	0	0
2000	6	0	0	0	0	0	0	1	0	1	3	1	0	0	0	0	0	0	0	0	0	0	0	0	0	0	0	0	0	0
2100	1	0	0	0	0	0	0	1	0	0	0	0	0	0	0	0	0	0	0	0	0	0	0	0	0	0	0	0	0	0
2200	3	0	0	0	0	0	0	0	0	1	0	2	0	0	0	0	0	0	0	0	0	0	0	0	0	0	0	0	0	0
2300	2	0	0	0	0	0	0	0	0	0	0	1	1	0	0	0	0	0	0	0	0	0	0	0	0	0	0	0	0	0
07-19	**158**	**0**	**0**	**8**	**3**	**1**	**16**	**9**	**18**	**39**	**32**	**23**	**6**	**3**	**0**	**0**	**0**	**0**	**0**	**0**	**0**	**0**	**0**	**0**	**0**	**0**	**0**	**0**	**0**	**0**
06-22	**170**	**0**	**0**	**8**	**4**	**1**	**16**	**12**	**19**	**40**	**36**	**25**	**6**	**3**	**0**	**0**	**0**	**0**	**0**	**0**	**0**	**0**	**0**	**0**	**0**	**0**	**0**	**0**	**0**	**0**
06-00	**175**	**0**	**0**	**8**	**4**	**1**	**16**	**12**	**19**	**41**	**36**	**28**	**7**	**3**	**0**	**0**	**0**	**0**	**0**	**0**	**0**	**0**	**0**	**0**	**0**	**0**	**0**	**0**	**0**	**0**
00-00	**176**	**0**	**0**	**8**	**4**	**1**	**16**	**12**	**19**	**42**	**36**	**28**	**7**	**3**	**0**	**0**	**0**	**0**	**0**	**0**	**0**	**0**	**0**	**0**	**0**	**0**	**0**	**0**	**0**	**0**

Site 1
Location Weston Road - attached to Hedgerow
Direction Two Way

16438 / OSSINGTON ROAD
FEBRUARY 2025
AUTOMATIC TRAFFIC COUNT

Virtual Day (7)

Time	Total	Speed Bins (mph)																												
		0 - 5	5 - 10	10 - 15	15 - 20	20 - 25	25 - 30	30 - 35	35 - 40	40 - 45	45 - 50	50 - 55	55 - 60	60 - 65	65 - 70	70 - 75	75 - 80	80 - 85	85 - 90	90 - 95	95 - 100	100 - 105	105 - 110	110 - 115	115 - 120	120 - 125	125 - 130	130 - 135	135 - 140
0000	0	0	0	0	0	0	0	0	0	0	0	0	0	0	0	0	0	0	0	0	0	0	0	0	0	0	0	0	0	0
0100	0	0	0	0	0	0	0	0	0	0	0	0	0	0	0	0	0	0	0	0	0	0	0	0	0	0	0	0	0	0
0200	0	0	0	0	0	0	0	0	0	0	0	0	0	0	0	0	0	0	0	0	0	0	0	0	0	0	0	0	0	0
0300	0	0	0	0	0	0	0	0	0	0	0	0	0	0	0	0	0	0	0	0	0	0	0	0	0	0	0	0	0	0
0400	0	0	0	0	0	0	0	0	0	0	0	0	0	0	0	0	0	0	0	0	0	0	0	0	0	0	0	0	0	0
0500	1	0	0	0	0	0	0	0	0	0	0	0	0	0	0	0	0	0	0	0	0	0	0	0	0	0	0	0	0	0
0600	2	0	0	0	0	0	0	0	0	1	0	0	0	0	0	0	0	0	0	0	0	0	0	0	0	0	0	0	0	0
0700	11	0	0	0	0	0	1	1	2	3	2	2	1	0	0	0	0	0	0	0	0	0	0	0	0	0	0	0	0	0
0800	**13**	**0**	**0**	**0**	**0**	**0**	**0**	**2**	**2**	**3**	**2**	**2**	**2**	**0**	**0**	**0**	**0**	**0**	**0**	**0**	**0**	**0**	**0**	**0**	**0**	**0**	**0**	**0**	**0**	**0**
0900	11	0	0	0	0	0	1	1	1	2	2	1	1	0	0	0	0	0	0	0	0	0	0	0	0	0	0	0	0	0
1000	9	0	0	0	0	0	1	1	1	1	1	2	1	0	0	0	0	0	0	0	0	0	0	0	0	0	0	0	0	0
1100	**13**	**0**	**1**	**1**	**0**	**1**	**1**	**1**	**2**	**3**	**2**	**2**	**0**	**0**	**0**	**0**	**0**	**0**	**0**	**0**	**0**	**0**	**0**	**0**	**0**	**0**	**0**	**0**	**0**	**0**
1200	15	0	1	1	1	1	2	1	2	3	2	1	0	0	0	0	0	0	0	0	0	0	0	0	0	0	0	0	0	0
1300	15	0	1	1	0	0	1	1	2	3	3	1	0	0	0	0	0	0	0	0	0	0	0	0	0	0	0	0	0	0
1400	13	0	0	1	0	0	1	1	3	3	1	2	0	0	0	0	0	0	0	0	0	0	0	0	0	0	0	0	0	0
1500	15	0	0	1	1	0	1	1	2	3	4	2	0	0	0	0	0	0	0	0	0	0	0	0	0	0	0	0	0	0
1600	**17**	**0**	**0**	**0**	**0**	**0**	**1**	**2**	**3**	**3**	**4**	**2**	**0**	**0**	**0**	**0**	**0**	**0**	**0**	**0**	**0**	**0**	**0**	**0**	**0**	**0**	**0**	**0**	**0**	**0**
1700	14	0	0	0	0	0	1	2	2	4	2	2	1	0	0	0	0	0	0	0	0	0	0	0	0	0	0	0	0	0
1800	6	0	0	0	0	0	0	0	1	1	1	1	0	0	0	0	0	0	0	0	0	0	0	0	0	0	0	0	0	0
1900	3	0	0	0	0	0	0	1	0	0	1	1	0	0	0	0	0	0	0	0	0	0	0	0	0	0	0	0	0	0
2000	3	0	0	0	0	0	0	0	0	1	0	1	0	0	0	0	0	0	0	0	0	0	0	0	0	0	0	0	0	0
2100	2	0	0	0	0	0	0	0	0	0	0	0	0	0	0	0	0	0	0	0	0	0	0	0	0	0	0	0	0	0
2200	2	0	0	0	0	0	0	0	0	0	0	1	0	0	0	0	0	0	0	0	0	0	0	0	0	0	0	0	0	0
2300	1	0	0	0	0	0	0	0	0	0	0	0	0	0	0	0	0	0	0	0	0	0	0	0	0	0	0	0	0	0
07-19	**152**	**0**	**3**	**6**	**3**	**3**	**10**	**14**	**23**	**34**	**27**	**19**	**7**	**2**	**0**	**0**	**0**	**0**	**0**	**0**	**0**	**0**	**0**	**0**	**0**	**0**	**0**	**0**	**0**	**0**
06-22	**162**	**0**	**3**	**6**	**4**	**3**	**10**	**15**	**24**	**36**	**30**	**21**	**8**	**2**	**0**	**0**	**0**	**0**	**0**	**0**	**0**	**0**	**0**	**0**	**0**	**0**	**0**	**0**	**0**	**0**
06-00	**164**	**0**	**3**	**6**	**4**	**3**	**10**	**15**	**25**	**36**	**30**	**22**	**8**	**2**	**0**	**0**	**0**	**0**	**0**	**0**	**0**	**0**	**0**	**0**	**0**	**0**	**0**	**0**	**0**	**0**
00-00	**166**	**0**	**3**	**6**	**4**	**3**	**10**	**15**	**25**	**37**	**30**	**22**	**8**	**2**	**0**	**0**	**0**	**0**	**0**	**0**	**0**	**0**	**0**	**0**	**0**	**0**	**0**	**0**	**0**	**0**


Site 1
Location Weston Road - attached to Hedgerow
Direction Two Way

16438 / OSSINGTON ROAD
FEBRUARY 2025
AUTOMATIC TRAFFIC COUNT

Virtual Week (1)

Time	Total	Speed Bins (mph)																												
		0 - 5	5 - 10	10 - 15	15 - 20	20 - 25	25 - 30	30 - 35	35 - 40	40 - 45	45 - 50	50 - 55	55 - 60	60 - 65	65 - 70	70 - 75	75 - 80	80 - 85	85 - 90	90 - 95	95 - 100	100 - 105	105 - 110	110 - 115	115 - 120	120 - 125	125 - 130	130 - 135	135 - 140
Mon	176	0	0	8	4	1	16	12	19	42	36	28	7	3	0	0	0	0	0	0	0	0	0	0	0	0	0	0	0	0
Tue	198	0	2	8	5	2	31	17	26	39	28	26	9	5	0	0	0	0	0	0	0	0	0	0	0	0	0	0	0	0
Wed	166	0	1	1	2	8	7	20	25	39	28	21	12	2	0	0	0	0	0	0	0	0	0	0	0	0	0	0	0	0
Thu	160	0	4	4	6	3	4	11	25	37	34	23	4	5	0	0	0	0	0	0	0	0	0	0	0	0	0	0	0	0
Fri	186	0	6	6	1	1	4	17	30	48	38	26	9	0	0	0	0	0	0	0	0	0	0	0	0	0	0	0	0	0
|Sat	131	0	5	6	2	6	5	8	22	27	21	18	10	1	0	0	0	0	0	0	0	0	0	0	0	0	0	0	0	0
|Sun	142	0	4	11	5	0	6	19	26	26	28	11	6	0	0	0	0	0	0	0	0	0	0	0	0	0	0	0	0	0
5 Day Ave.	**177**	**0**	**3**	**5**	**4**	**3**	**12**	**15**	**25**	**41**	**33**	**25**	**8**	**3**	**0**	**0**	**0**	**0**	**0**	**0**	**0**	**0**	**0**	**0**	**0**	**0**	**0**	**0**	**0**	**0**
7 Day Ave.	**166**	**0**	**3**	**6**	**4**	**3**	**10**	**15**	**25**	**37**	**30**	**22**	**8**	**2**	**0**	**0**	**0**	**0**	**0**	**0**	**0**	**0**	**0**	**0**	**0**	**0**	**0**	**0**	**0**	**0**
--	**1159**	**0**	**22**	**44**	**25**	**21**	**73**	**104**	**173**	**258**	**213**	**153**	**57**	**16**	**0**	**0**	**0**	**0**	**0**	**0**	**0**	**0**	**0**	**0**	**0**	**0**	**0**	**0**	**0**	**0**

Summary Graphs

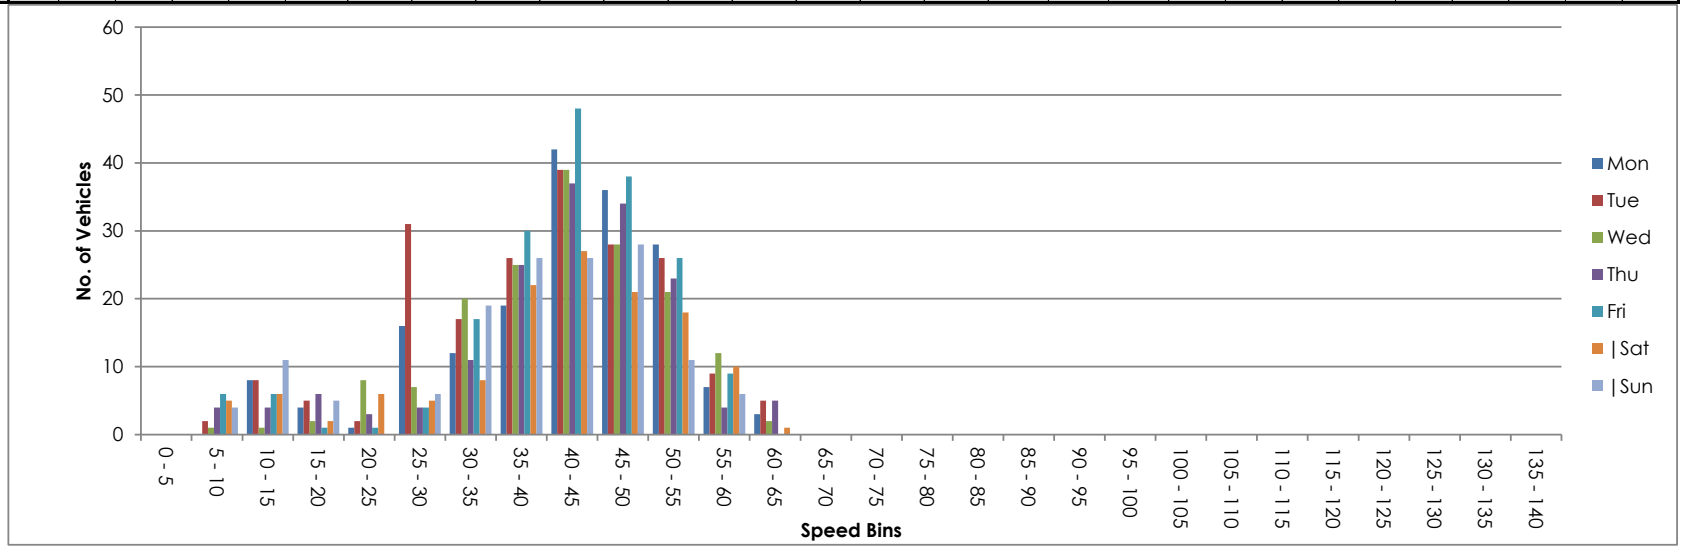


ATC VEHICLE CATEGORIES

Axles	Groups	Description	Class		Parameters	Dominant Vehicle	Aggregate
2	1 or 2	Very Short - Bicycle or Motorcycle	MC	**1**	d(1)<1.7m & axles=2		
2	1 or 2	Short - Sedan, Wagon, 4WD, Utility, Light Van	SV	**2**	d(1)>=1.7m, d(1)<=3.2m & axles=2		
3, 4 or 5	3	Short Towing - Trailer, Caravan, Boat, etc.	SVT	**3**	d(1)>=2.1m, d(1)<=3.2m, d(2)>=2.1m & axles=3,4,5		1 (Light)
2	2	Two axle truck or Bus	TB2	**4**	d(1)>3.2m & axles=2		
3	2	Three axle truck or Bus	TB3	**5**	axles=3 & groups=2		
>3	2	Four axle truck	T4	**6**	axles>3 & groups=2		2 (Medium)
3	3	Three axle articulated vehicle or Rigid vehicle and trailer	ART3	**7**	d(1)>3.2m, axles=3 & groups=3		
4	>2	Four axle articulated vehicle or Rigid vehicle and trailer	ART4	**8**	d(2)<2.1m or d(1)<2.1m or d(1)>3.2m axles = 4 & groups>2		
5	>2	Five axle articulated vehicle or Rigid vehicle and trailer	ART5	**9**	d(2)<2.1m or d(1)<2.1m or d(1)>3.2m axles=5 & groups>2		
>=6	>2	Six (or more) axle articulated vehicle or Rigid vehicle and trailer	ART6	**10**	axles=6 & groups>2 or axles>6 & groups=3		
>6	4	B-Double or Heavy truck and trailer	BD	**11**	groups=4 & axles>6		
>6	>=5	Double or triple road train or Heavy truck and two (or more) trailers	DRT	**12**	groups>=5 & axles>6		3 (Heavy)

ATC SPEED BINS & DATA HEADINGS

Heading	Description
0 - 5	Speed bin totals 0 - 5 mph
5 - 10	Speed bin totals 5 - 10 mph
10-15	Speed bin totals 10 - 15 mph
15 - 20	Speed bin totals 15 - 20 mph
20 - 25	Speed bin totals 20 - 25 mph
25 - 30	Speed bin totals 25 - 30 mph
30 - 35	Speed bin totals 30 - 35 mph
35 - 40	Speed bin totals 35 - 40 mph
40 - 45	Speed bin totals 40 - 45 mph
45 - 50	Speed bin totals 45 - 50 mph
50 - 55	Speed bin totals 50 - 55 mph
55 - 60	Speed bin totals 55 - 60 mph
60 - 65	Speed bin totals 60 - 65 mph
65 - 70	Speed bin totals 65 - 70 mph
70 - 75	Speed bin totals 70 - 75 mph
75 - 80	Speed bin totals 75 - 80 mph
80 - 85	Speed bin totals 80 - 85 mph
85 - 90	Speed bin totals 85 - 90 mph
90 - 95	Speed bin totals 90 - 95 mph
95 - 100	Speed bin totals 95 - 100 mph
100 - 105	Speed bin totals 100 - 105 mph
105 - 110	Speed bin totals 105 - 110 mph
110 - 115	Speed bin totals 110 - 115 mph
115 - 120	Speed bin totals 115 - 120 mph
120 - 125	Speed bin totals 120 - 125 mph
125 - 130	Speed bin totals 125 - 130 mph
130 - 135	Speed bin totals 130 - 135 mph
135 - 140	Speed bin totals 135 - 140 mph

Heading	Description
>PSL	Greater than the posted speed limit
>PSL%	Greater than the posted speed limit as a percentage
>SL1 ACPO	Greater than ACPO (Association of Chief Police Officers) standard. ACPO is PSL x 10%+2mph
>SL1% ACPO	Greater than ACPO displayed as a percentage
>SL2 DfT	Greater than DFT (Department For Transport) standard. DFT is PSL plus 15mph.
>SL2% DfT	Greater than DFT displayed as a percentage
Mean	Average speed
Vpp 85	85th percentile speed

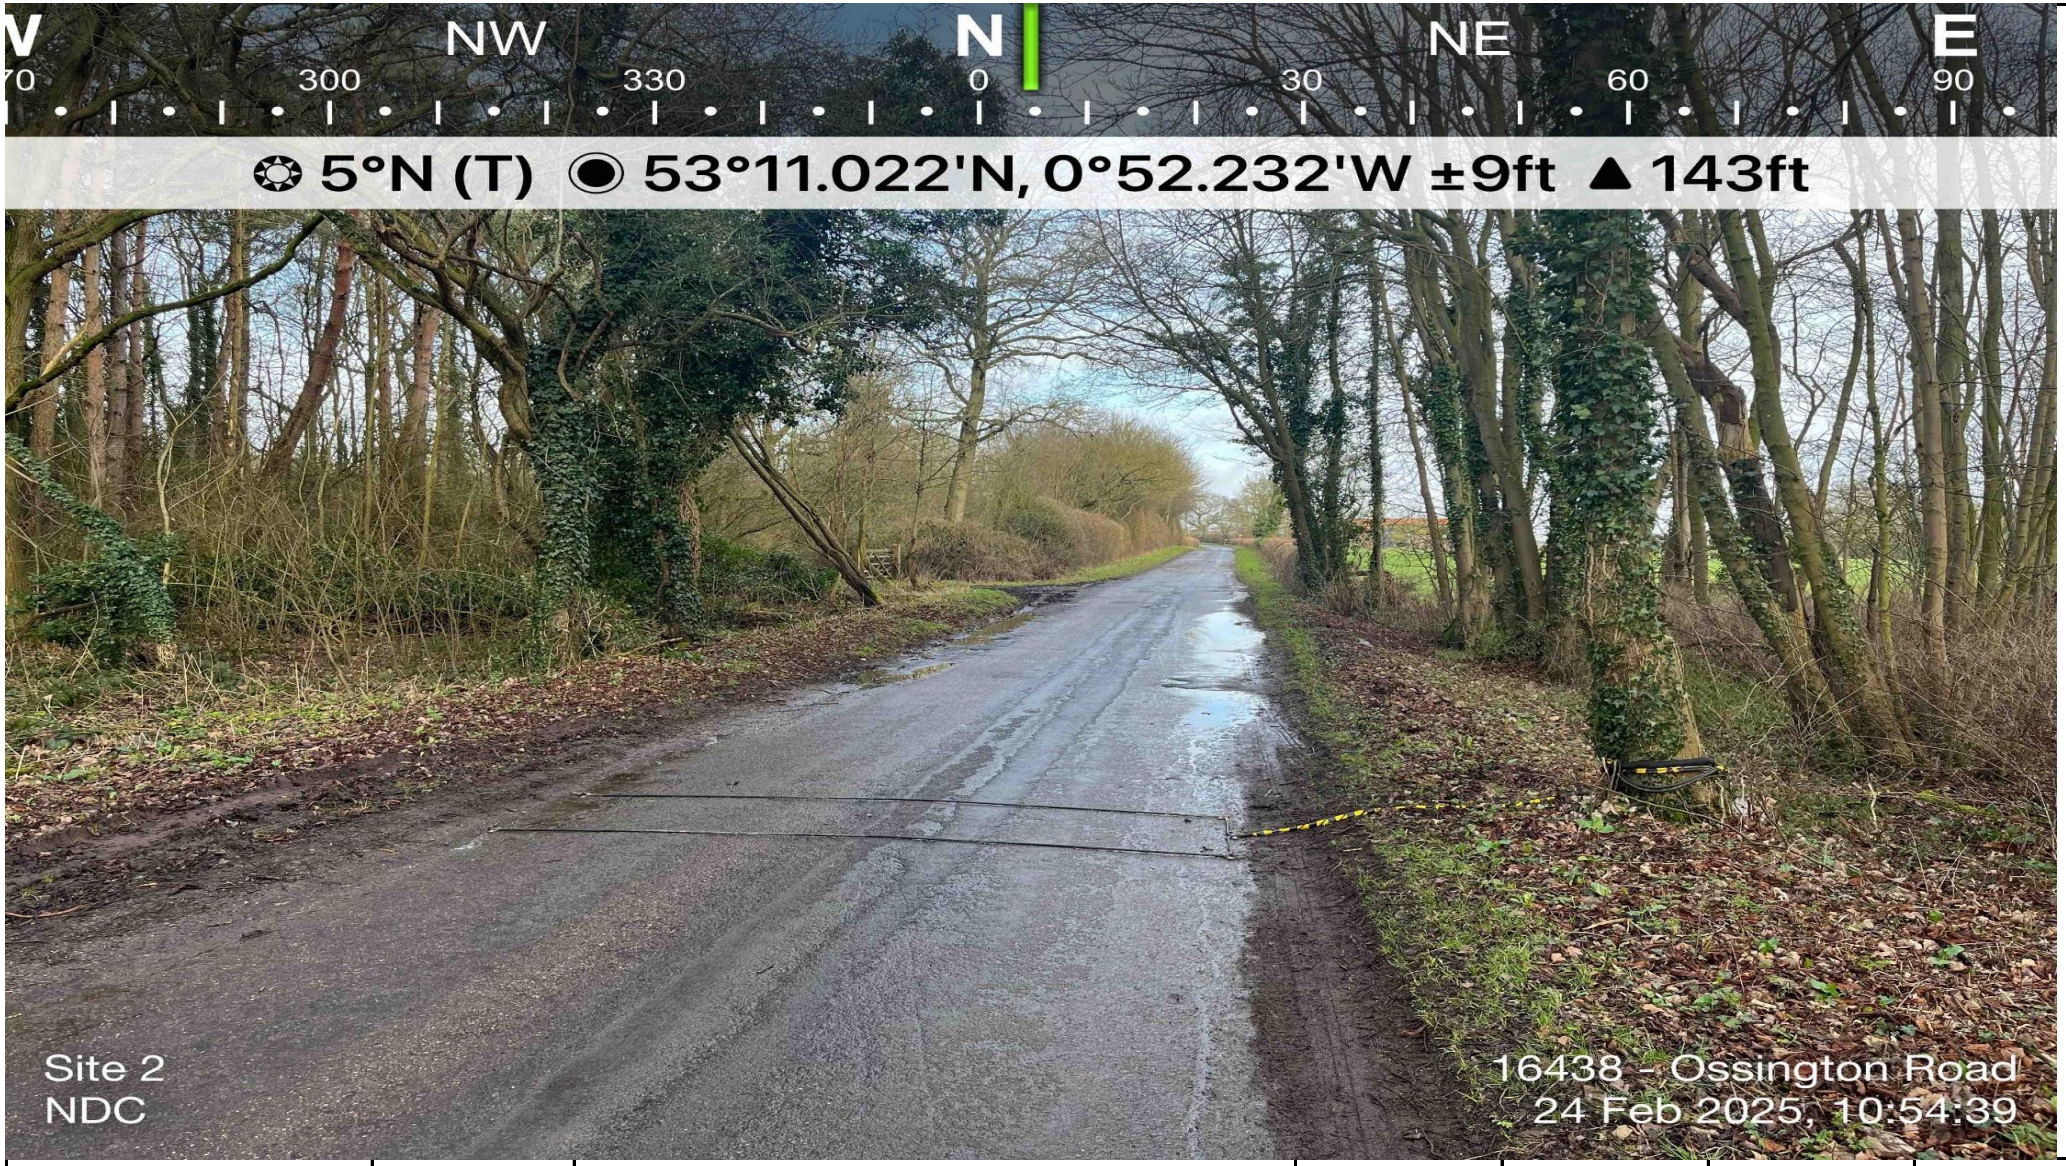

NDC NATIONWIDE DATA COLLECTION	**Site / Location:**	Ossington Road, - attached to Tree	**Project No:**	16438	**Site No:**	2
	Survey Date:	25 February 2025 to 03 March 2025	**Project Name:**	OSSINGTON ROAD		
	Survey Times:	24 hours	**Drawing Title:**	Installation Photo		

Site No.	Location.	Direction.	Speed Limit - PSL (mph)	Start Date.	End Date.	Total Vehicles.	5 Day Ave.	7 Day Ave.	No. > Speed Limit.	%. > Speed Limit.	No. > ACPO Limit.	%. > ACPO Limit.	No. > DfT Limit.	%. > DfT Limit.	Mean Speed	85%ile Speed
2	Ossington Road, - attached to Tree	Northbound	60	25 February 2025	03 March 2025	515	80	74	3	0.6	0	0.0	0	0.0	37.3	48.5
		Southbound	60	25 February 2025	03 March 2025	518	78	74	3	0.6	2	0.4	0	0.0	35.8	45.0
		Two Way	60	25 February 2025	03 March 2025	1033	158	148	6	0.6	2	0.2	0	0.0	36.5	47.1

Site 2
Location Ossington Road, - attached to Tree
Direction Northbound

16438 / OSSINGTON ROAD
FEBRUARY 2025
AUTOMATIC TRAFFIC COUNT

25 February 2025 **Tuesday**

Time	Total	Classification												]PSL	]PSL%	]SL1	]SL1%	]SL2	]SL2%	Mean	Vpp
		1 MCL	2 SV	3 SVT	4 TB2	5 TB3	6 T4	7 ART3	8 ART4	9 ART5	10 ART6	11 BD	12 DRT	60	60	68 ACPO	68 ACPO	75 DfT	75 DfT		85
0000	0	0	0	0	0	0	0	0	0	0	0	0	0	0	0.0	0	0.0	0	0.0	-	-
0100	0	0	0	0	0	0	0	0	0	0	0	0	0	0	0.0	0	0.0	0	0.0	-	-
0200	0	0	0	0	0	0	0	0	0	0	0	0	0	0	0.0	0	0.0	0	0.0	-	-
0300	0	0	0	0	0	0	0	0	0	0	0	0	0	0	0.0	0	0.0	0	0.0	-	-
0400	0	0	0	0	0	0	0	0	0	0	0	0	0	0	0.0	0	0.0	0	0.0	-	-
0500	0	0	0	0	0	0	0	0	0	0	0	0	0	0	0.0	0	0.0	0	0.0	-	-
0600	0	0	0	0	0	0	0	0	0	0	0	0	0	0	0.0	0	0.0	0	0.0	-	-
0700	3	0	3	0	0	0	0	0	0	0	0	0	0	0	0.0	0	0.0	0	0.0	44.6	-
0800	7	0	5	0	1	0	0	0	1	0	0	0	0	0	0.0	0	0.0	0	0.0	45.2	-
0900	2	0	0	0	1	0	0	0	0	1	0	0	0	0	0.0	0	0.0	0	0.0	39.7	-
1000	3	0	3	0	0	0	0	0	0	0	0	0	0	0	0.0	0	0.0	0	0.0	36.4	-
1100	**9**	**2**	**7**	**0**	**0**	**0**	**0**	**0**	**0**	**0**	**0**	**0**	**0**	**0**	**0.0**	**0**	**0.0**	**0**	**0.0**	**31.2**	**-**
1200	2	0	1	0	1	0	0	0	0	0	0	0	0	0	0.0	0	0.0	0	0.0	44.1	-
1300	10	3	7	0	0	0	0	0	0	0	0	0	0	0	0.0	0	0.0	0	0.0	31.2	-
1400	9	1	7	1	0	0	0	0	0	0	0	0	0	0	0.0	0	0.0	0	0.0	33.6	-
1500	5	0	4	0	1	0	0	0	0	0	0	0	0	0	0.0	0	0.0	0	0.0	42.5	-
1600	9	0	8	0	1	0	0	0	0	0	0	0	0	0	0.0	0	0.0	0	0.0	43.1	-
1700	**13**	**0**	**10**	**0**	**3**	**0**	**0**	**0**	**0**	**0**	**0**	**0**	**0**	**0**	**0.0**	**0**	**0.0**	**0**	**0.0**	**42.6**	**50.7**
1800	3	0	2	1	0	0	0	0	0	0	0	0	0	0	0.0	0	0.0	0	0.0	40.6	-
1900	1	0	1	0	0	0	0	0	0	0	0	0	0	0	0.0	0	0.0	0	0.0	48.5	-
2000	0	0	0	0	0	0	0	0	0	0	0	0	0	0	0.0	0	0.0	0	0.0	-	-
2100	1	0	1	0	0	0	0	0	0	0	0	0	0	0	0.0	0	0.0	0	0.0	43.7	-
2200	0	0	0	0	0	0	0	0	0	0	0	0	0	0	0.0	0	0.0	0	0.0	-	-
2300	0	0	0	0	0	0	0	0	0	0	0	0	0	0	0.0	0	0.0	0	0.0	-	-
07-19	**75**	**6**	**57**	**2**	**8**	**0**	**0**	**0**	**1**	**1**	**0**	**0**	**0**	**0**	**0.0**	**0**	**0.0**	**0**	**0.0**	**38.6**	**48.6**
06-22	**77**	**6**	**59**	**2**	**8**	**0**	**0**	**0**	**1**	**1**	**0**	**0**	**0**	**0**	**0.0**	**0**	**0.0**	**0**	**0.0**	**38.8**	**48.5**
06-00	**77**	**6**	**59**	**2**	**8**	**0**	**0**	**0**	**1**	**1**	**0**	**0**	**0**	**0**	**0.0**	**0**	**0.0**	**0**	**0.0**	**38.8**	**48.5**
00-00	**77**	**6**	**59**	**2**	**8**	**0**	**0**	**0**	**1**	**1**	**0**	**0**	**0**	**0**	**0.0**	**0**	**0.0**	**0**	**0.0**	**38.8**	**48.5**

Site 2
Location Ossington Road, - attached to Tree
Direction Northbound

16438 / OSSINGTON ROAD
FEBRUARY 2025
AUTOMATIC TRAFFIC COUNT

26 February 2025 **Wednesday**

Time	Total	Classification												]PSL	]PSL%	]SL1	]SL1%	]SL2	]SL2%	Mean	Vpp
		1 MCL	2 SV	3 SVT	4 TB2	5 TB3	6 T4	7 ART3	8 ART4	9 ART5	10 ART6	11 BD	12 DRT	60	60	68 ACPO	68 ACPO	75 DfT	75 DfT		85
0000	0	0	0	0	0	0	0	0	0	0	0	0	0	0	0.0	0	0.0	0	0.0	-	-
0100	0	0	0	0	0	0	0	0	0	0	0	0	0	0	0.0	0	0.0	0	0.0	-	-
0200	0	0	0	0	0	0	0	0	0	0	0	0	0	0	0.0	0	0.0	0	0.0	-	-
0300	0	0	0	0	0	0	0	0	0	0	0	0	0	0	0.0	0	0.0	0	0.0	-	-
0400	0	0	0	0	0	0	0	0	0	0	0	0	0	0	0.0	0	0.0	0	0.0	-	-
0500	0	0	0	0	0	0	0	0	0	0	0	0	0	0	0.0	0	0.0	0	0.0	-	-
0600	1	0	0	0	1	0	0	0	0	0	0	0	0	0	0.0	0	0.0	0	0.0	33.6	-
0700	3	0	2	1	0	0	0	0	0	0	0	0	0	0	0.0	0	0.0	0	0.0	46.8	-
0800	**11**	**0**	**9**	**0**	**1**	**1**	**0**	**0**	**0**	**0**	**0**	**0**	**0**	**0**	**0.0**	**0**	**0.0**	**0**	**0.0**	**42.6**	**56.5**
0900	5	0	5	0	0	0	0	0	0	0	0	0	0	0	0.0	0	0.0	0	0.0	37.3	-
1000	5	0	4	0	1	0	0	0	0	0	0	0	0	0	0.0	0	0.0	0	0.0	31	-
1100	2	0	2	0	0	0	0	0	0	0	0	0	0	0	0.0	0	0.0	0	0.0	37.4	-
1200	5	0	5	0	0	0	0	0	0	0	0	0	0	0	0.0	0	0.0	0	0.0	40.4	-
1300	**10**	**0**	**9**	**0**	**1**	**0**	**0**	**0**	**0**	**0**	**0**	**0**	**0**	**0**	**0.0**	**0**	**0.0**	**0**	**0.0**	**36.2**	**-**
1400	6	1	4	1	0	0	0	0	0	0	0	0	0	1	16.7	0	0.0	0	0.0	34.5	-
1500	4	0	3	0	1	0	0	0	0	0	0	0	0	0	0.0	0	0.0	0	0.0	45.7	-
1600	8	1	6	0	1	0	0	0	0	0	0	0	0	0	0.0	0	0.0	0	0.0	35.2	-
1700	7	0	6	0	1	0	0	0	0	0	0	0	0	0	0.0	0	0.0	0	0.0	42.6	-
1800	1	0	1	0	0	0	0	0	0	0	0	0	0	0	0.0	0	0.0	0	0.0	46.1	-
1900	4	0	2	0	1	0	1	0	0	0	0	0	0	0	0.0	0	0.0	0	0.0	33.5	-
2000	1	0	1	0	0	0	0	0	0	0	0	0	0	0	0.0	0	0.0	0	0.0	41.4	-
2100	0	0	0	0	0	0	0	0	0	0	0	0	0	0	0.0	0	0.0	0	0.0	-	-
2200	0	0	0	0	0	0	0	0	0	0	0	0	0	0	0.0	0	0.0	0	0.0	-	-
2300	0	0	0	0	0	0	0	0	0	0	0	0	0	0	0.0	0	0.0	0	0.0	-	-
07-19	**67**	**2**	**56**	**2**	**6**	**1**	**0**	**0**	**0**	**0**	**0**	**0**	**0**	**1**	**1.5**	**0**	**0.0**	**0**	**0.0**	**38.9**	**50.1**
06-22	**73**	**2**	**59**	**2**	**8**	**1**	**1**	**0**	**0**	**0**	**0**	**0**	**0**	**1**	**1.4**	**0**	**0.0**	**0**	**0.0**	**38.6**	**49.1**
06-00	**73**	**2**	**59**	**2**	**8**	**1**	**1**	**0**	**0**	**0**	**0**	**0**	**0**	**1**	**1.4**	**0**	**0.0**	**0**	**0.0**	**38.6**	**49.1**
00-00	**73**	**2**	**59**	**2**	**8**	**1**	**1**	**0**	**0**	**0**	**0**	**0**	**0**	**1**	**1.4**	**0**	**0.0**	**0**	**0.0**	**38.6**	**49.1**

Site 2
Location Ossington Road, - attached to Tree
Direction Northbound

16438 / OSSINGTON ROAD
FEBRUARY 2025
AUTOMATIC TRAFFIC COUNT

27 February 2025 **Thursday**

Time	Total	Classification												]PSL	]PSL%	]SL1	]SL1%	]SL2	]SL2%	Mean	Vpp
		1 MCL	2 SV	3 SVT	4 TB2	5 TB3	6 T4	7 ART3	8 ART4	9 ART5	10 ART6	11 BD	12 DRT	60	60	68 ACPO	68 ACPO	75 DfT	75 DfT		85
0000	0	0	0	0	0	0	0	0	0	0	0	0	0	0	0.0	0	0.0	0	0.0	-	-
0100	0	0	0	0	0	0	0	0	0	0	0	0	0	0	0.0	0	0.0	0	0.0	-	-
0200	0	0	0	0	0	0	0	0	0	0	0	0	0	0	0.0	0	0.0	0	0.0	-	-
0300	0	0	0	0	0	0	0	0	0	0	0	0	0	0	0.0	0	0.0	0	0.0	-	-
0400	0	0	0	0	0	0	0	0	0	0	0	0	0	0	0.0	0	0.0	0	0.0	-	-
0500	0	0	0	0	0	0	0	0	0	0	0	0	0	0	0.0	0	0.0	0	0.0	-	-
0600	0	0	0	0	0	0	0	0	0	0	0	0	0	0	0.0	0	0.0	0	0.0	-	-
0700	4	0	3	0	1	0	0	0	0	0	0	0	0	0	0.0	0	0.0	0	0.0	44.1	-
0800	6	0	5	0	1	0	0	0	0	0	0	0	0	0	0.0	0	0.0	0	0.0	42.9	-
0900	4	1	3	0	0	0	0	0	0	0	0	0	0	0	0.0	0	0.0	0	0.0	22.9	-
1000	**9**	**0**	**9**	**0**	**0**	**0**	**0**	**0**	**0**	**0**	**0**	**0**	**0**	**0**	**0.0**	**0**	**0.0**	**0**	**0.0**	**35.7**	**-**
1100	5	0	3	0	1	0	1	0	0	0	0	0	0	0	0.0	0	0.0	0	0.0	31.5	-
1200	4	0	3	0	1	0	0	0	0	0	0	0	0	0	0.0	0	0.0	0	0.0	40	-
1300	**11**	**0**	**9**	**0**	**2**	**0**	**0**	**0**	**0**	**0**	**0**	**0**	**0**	**0**	**0.0**	**0**	**0.0**	**0**	**0.0**	**30.9**	**39.5**
1400	2	0	1	1	0	0	0	0	0	0	0	0	0	0	0.0	0	0.0	0	0.0	27.1	-
1500	9	1	7	1	0	0	0	0	0	0	0	0	0	0	0.0	0	0.0	0	0.0	39.9	-
1600	7	0	7	0	0	0	0	0	0	0	0	0	0	0	0.0	0	0.0	0	0.0	40.7	-
1700	5	0	5	0	0	0	0	0	0	0	0	0	0	0	0.0	0	0.0	0	0.0	38.7	-
1800	1	0	1	0	0	0	0	0	0	0	0	0	0	0	0.0	0	0.0	0	0.0	40.4	-
1900	1	0	1	0	0	0	0	0	0	0	0	0	0	0	0.0	0	0.0	0	0.0	52.4	-
2000	1	0	1	0	0	0	0	0	0	0	0	0	0	0	0.0	0	0.0	0	0.0	52.5	-
2100	3	0	3	0	0	0	0	0	0	0	0	0	0	0	0.0	0	0.0	0	0.0	43.3	-
2200	2	0	2	0	0	0	0	0	0	0	0	0	0	0	0.0	0	0.0	0	0.0	32.1	-
2300	1	0	1	0	0	0	0	0	0	0	0	0	0	0	0.0	0	0.0	0	0.0	41	-
07-19	**67**	**2**	**56**	**2**	**6**	**0**	**1**	**0**	**0**	**0**	**0**	**0**	**0**	**0**	**0.0**	**0**	**0.0**	**0**	**0.0**	**36.4**	**46.3**
06-22	**72**	**2**	**61**	**2**	**6**	**0**	**1**	**0**	**0**	**0**	**0**	**0**	**0**	**0**	**0.0**	**0**	**0.0**	**0**	**0.0**	**37.1**	**47.8**
06-00	**75**	**2**	**64**	**2**	**6**	**0**	**1**	**0**	**0**	**0**	**0**	**0**	**0**	**0**	**0.0**	**0**	**0.0**	**0**	**0.0**	**37**	**47.4**
00-00	**75**	**2**	**64**	**2**	**6**	**0**	**1**	**0**	**0**	**0**	**0**	**0**	**0**	**0**	**0.0**	**0**	**0.0**	**0**	**0.0**	**37**	**47.4**

Site 2
Location Ossington Road, - attached to Tree
Direction Northbound

16438 / OSSINGTON ROAD
FEBRUARY 2025
AUTOMATIC TRAFFIC COUNT

28 February 2025 **Friday**

Time	Total	Classification												]PSL	]PSL%	]SL1	]SL1%	]SL2	]SL2%	Mean	Vpp
		1 MCL	2 SV	3 SVT	4 TB2	5 TB3	6 T4	7 ART3	8 ART4	9 ART5	10 ART6	11 BD	12 DRT	60	60	68 ACPO	68 ACPO	75 DfT	75 DfT		85
0000	0	0	0	0	0	0	0	0	0	0	0	0	0	0	0.0	0	0.0	0	0.0	-	-
0100	0	0	0	0	0	0	0	0	0	0	0	0	0	0	0.0	0	0.0	0	0.0	-	-
0200	0	0	0	0	0	0	0	0	0	0	0	0	0	0	0.0	0	0.0	0	0.0	-	-
0300	0	0	0	0	0	0	0	0	0	0	0	0	0	0	0.0	0	0.0	0	0.0	-	-
0400	0	0	0	0	0	0	0	0	0	0	0	0	0	0	0.0	0	0.0	0	0.0	-	-
0500	0	0	0	0	0	0	0	0	0	0	0	0	0	0	0.0	0	0.0	0	0.0	-	-
0600	1	0	1	0	0	0	0	0	0	0	0	0	0	0	0.0	0	0.0	0	0.0	11.7	-
0700	4	0	4	0	0	0	0	0	0	0	0	0	0	0	0.0	0	0.0	0	0.0	44.1	-
0800	5	0	4	0	1	0	0	0	0	0	0	0	0	0	0.0	0	0.0	0	0.0	35.8	-
0900	4	0	4	0	0	0	0	0	0	0	0	0	0	0	0.0	0	0.0	0	0.0	37.3	-
1000	9	2	7	0	0	0	0	0	0	0	0	0	0	0	0.0	0	0.0	0	0.0	37.7	-
1100	**10**	**2**	**5**	**0**	**1**	**0**	**2**	**0**	**0**	**0**	**0**	**0**	**0**	**0**	**0.0**	**0**	**0.0**	**0**	**0.0**	**30.4**	**-**
1200	5	0	4	0	1	0	0	0	0	0	0	0	0	0	0.0	0	0.0	0	0.0	37	-
1300	5	1	3	0	1	0	0	0	0	0	0	0	0	0	0.0	0	0.0	0	0.0	32.3	-
1400	6	2	4	0	0	0	0	0	0	0	0	0	0	0	0.0	0	0.0	0	0.0	29.8	-
1500	8	2	4	0	2	0	0	0	0	0	0	0	0	1	12.5	0	0.0	0	0.0	39.5	-
1600	6	0	6	0	0	0	0	0	0	0	0	0	0	0	0.0	0	0.0	0	0.0	42.9	-
1700	**13**	**0**	**11**	**0**	**2**	**0**	**0**	**0**	**0**	**0**	**0**	**0**	**0**	**0**	**0.0**	**0**	**0.0**	**0**	**0.0**	**39.4**	**51.3**
1800	7	0	6	0	1	0	0	0	0	0	0	0	0	0	0.0	0	0.0	0	0.0	41.8	-
1900	3	0	2	0	1	0	0	0	0	0	0	0	0	0	0.0	0	0.0	0	0.0	33.3	-
2000	2	0	2	0	0	0	0	0	0	0	0	0	0	0	0.0	0	0.0	0	0.0	31.8	-
2100	2	0	1	0	1	0	0	0	0	0	0	0	0	0	0.0	0	0.0	0	0.0	35.1	-
2200	1	0	1	0	0	0	0	0	0	0	0	0	0	0	0.0	0	0.0	0	0.0	29.1	-
2300	1	0	1	0	0	0	0	0	0	0	0	0	0	0	0.0	0	0.0	0	0.0	38.4	-
07-19	**82**	**9**	**62**	**0**	**9**	**0**	**2**	**0**	**0**	**0**	**0**	**0**	**0**	**1**	**1.2**	**0**	**0.0**	**0**	**0.0**	**37.2**	**49.5**
06-22	**90**	**9**	**68**	**0**	**11**	**0**	**2**	**0**	**0**	**0**	**0**	**0**	**0**	**1**	**1.1**	**0**	**0.0**	**0**	**0.0**	**36.6**	**48.3**
06-00	**92**	**9**	**70**	**0**	**11**	**0**	**2**	**0**	**0**	**0**	**0**	**0**	**0**	**1**	**1.1**	**0**	**0.0**	**0**	**0.0**	**36.6**	**47.7**
00-00	**92**	**9**	**70**	**0**	**11**	**0**	**2**	**0**	**0**	**0**	**0**	**0**	**0**	**1**	**1.1**	**0**	**0.0**	**0**	**0.0**	**36.6**	**47.7**

Site 2
Location Ossington Road, - attached to Tree
Direction Northbound

16438 / OSSINGTON ROAD
FEBRUARY 2025
AUTOMATIC TRAFFIC COUNT

01 March 2025 **Saturday**

Time	Total	Classification												]PSL	]PSL%	]SL1	]SL1%	]SL2	]SL2%	Mean	Vpp
		1 MCL	2 SV	3 SVT	4 TB2	5 TB3	6 T4	7 ART3	8 ART4	9 ART5	10 ART6	11 BD	12 DRT	60	60	68 ACPO	68 ACPO	75 DfT	75 DfT		85
0000	0	0	0	0	0	0	0	0	0	0	0	0	0	0	0.0	0	0.0	0	0.0	-	-
0100	0	0	0	0	0	0	0	0	0	0	0	0	0	0	0.0	0	0.0	0	0.0	-	-
0200	0	0	0	0	0	0	0	0	0	0	0	0	0	0	0.0	0	0.0	0	0.0	-	-
0300	0	0	0	0	0	0	0	0	0	0	0	0	0	0	0.0	0	0.0	0	0.0	-	-
0400	0	0	0	0	0	0	0	0	0	0	0	0	0	0	0.0	0	0.0	0	0.0	-	-
0500	0	0	0	0	0	0	0	0	0	0	0	0	0	0	0.0	0	0.0	0	0.0	-	-
0600	1	0	1	0	0	0	0	0	0	0	0	0	0	0	0.0	0	0.0	0	0.0	53.6	-
0700	0	0	0	0	0	0	0	0	0	0	0	0	0	0	0.0	0	0.0	0	0.0	-	-
0800	3	1	2	0	0	0	0	0	0	0	0	0	0	0	0.0	0	0.0	0	0.0	27.5	-
0900	2	0	2	0	0	0	0	0	0	0	0	0	0	0	0.0	0	0.0	0	0.0	48.2	-
1000	3	1	1	0	1	0	0	0	0	0	0	0	0	0	0.0	0	0.0	0	0.0	31	-
1100	**4**	**0**	**3**	**0**	**0**	**0**	**0**	**0**	**0**	**0**	**1**	**0**	**0**	**0**	**0.0**	**0**	**0.0**	**0**	**0.0**	**36.1**	**-**
1200	3	1	2	0	0	0	0	0	0	0	0	0	0	0	0.0	0	0.0	0	0.0	30.6	-
1300	7	0	7	0	0	0	0	0	0	0	0	0	0	0	0.0	0	0.0	0	0.0	34.4	-
1400	7	2	5	0	0	0	0	0	0	0	0	0	0	0	0.0	0	0.0	0	0.0	32.2	-
1500	**8**	**2**	**5**	**0**	**1**	**0**	**0**	**0**	**0**	**0**	**0**	**0**	**0**	**0**	**0.0**	**0**	**0.0**	**0**	**0.0**	**35.6**	**-**
1600	4	0	4	0	0	0	0	0	0	0	0	0	0	0	0.0	0	0.0	0	0.0	46.6	-
1700	3	0	2	0	1	0	0	0	0	0	0	0	0	0	0.0	0	0.0	0	0.0	42.1	-
1800	1	0	1	0	0	0	0	0	0	0	0	0	0	0	0.0	0	0.0	0	0.0	31.6	-
1900	2	0	2	0	0	0	0	0	0	0	0	0	0	0	0.0	0	0.0	0	0.0	39.7	-
2000	2	0	2	0	0	0	0	0	0	0	0	0	0	0	0.0	0	0.0	0	0.0	52.1	-
2100	2	0	2	0	0	0	0	0	0	0	0	0	0	0	0.0	0	0.0	0	0.0	28.3	-
2200	0	0	0	0	0	0	0	0	0	0	0	0	0	0	0.0	0	0.0	0	0.0	-	-
2300	0	0	0	0	0	0	0	0	0	0	0	0	0	0	0.0	0	0.0	0	0.0	-	-
07-19	**45**	**7**	**34**	**0**	**3**	**0**	**0**	**0**	**0**	**0**	**1**	**0**	**0**	**0**	**0.0**	**0**	**0.0**	**0**	**0.0**	**35.6**	**49.7**
06-22	**52**	**7**	**41**	**0**	**3**	**0**	**0**	**0**	**0**	**0**	**1**	**0**	**0**	**0**	**0.0**	**0**	**0.0**	**0**	**0.0**	**36.5**	**51.3**
06-00	**52**	**7**	**41**	**0**	**3**	**0**	**0**	**0**	**0**	**0**	**1**	**0**	**0**	**0**	**0.0**	**0**	**0.0**	**0**	**0.0**	**36.5**	**51.3**
00-00	**52**	**7**	**41**	**0**	**3**	**0**	**0**	**0**	**0**	**0**	**1**	**0**	**0**	**0**	**0.0**	**0**	**0.0**	**0**	**0.0**	**36.5**	**51.3**

Site 2
Location Ossington Road, - attached to Tree
Direction Northbound

16438 / OSSINGTON ROAD
FEBRUARY 2025
AUTOMATIC TRAFFIC COUNT

02 March 2025 **Sunday**

Time	Total	Classification												]PSL	]PSL%	]SL1	]SL1%	]SL2	]SL2%	Mean	Vpp
		1 MCL	2 SV	3 SVT	4 TB2	5 TB3	6 T4	7 ART3	8 ART4	9 ART5	10 ART6	11 BD	12 DRT	60	60	68 ACPO	68 ACPO	75 DfT	75 DfT		85
0000	2	0	2	0	0	0	0	0	0	0	0	0	0	0	0.0	0	0.0	0	0.0	37.6	-
0100	0	0	0	0	0	0	0	0	0	0	0	0	0	0	0.0	0	0.0	0	0.0	-	-
0200	0	0	0	0	0	0	0	0	0	0	0	0	0	0	0.0	0	0.0	0	0.0	-	-
0300	0	0	0	0	0	0	0	0	0	0	0	0	0	0	0.0	0	0.0	0	0.0	-	-
0400	0	0	0	0	0	0	0	0	0	0	0	0	0	0	0.0	0	0.0	0	0.0	-	-
0500	0	0	0	0	0	0	0	0	0	0	0	0	0	0	0.0	0	0.0	0	0.0	-	-
0600	0	0	0	0	0	0	0	0	0	0	0	0	0	0	0.0	0	0.0	0	0.0	-	-
0700	1	0	0	0	1	0	0	0	0	0	0	0	0	0	0.0	0	0.0	0	0.0	27.1	-
0800	1	0	1	0	0	0	0	0	0	0	0	0	0	0	0.0	0	0.0	0	0.0	33.8	-
0900	5	1	4	0	0	0	0	0	0	0	0	0	0	0	0.0	0	0.0	0	0.0	38.8	-
1000	2	1	1	0	0	0	0	0	0	0	0	0	0	0	0.0	0	0.0	0	0.0	36	-
1100	**7**	**3**	**3**	**1**	**0**	**0**	**0**	**0**	**0**	**0**	**0**	**0**	**0**	**0**	**0.0**	**0**	**0.0**	**0**	**0.0**	**32**	**-**
1200	7	2	4	0	1	0	0	0	0	0	0	0	0	0	0.0	0	0.0	0	0.0	29.5	-
1300	**8**	**3**	**4**	**0**	**0**	**0**	**1**	**0**	**0**	**0**	**0**	**0**	**0**	**0**	**0.0**	**0**	**0.0**	**0**	**0.0**	**27.8**	**-**
1400	**8**	**2**	**5**	**0**	**1**	**0**	**0**	**0**	**0**	**0**	**0**	**0**	**0**	**0**	**0.0**	**0**	**0.0**	**0**	**0.0**	**31.7**	**-**
1500	7	2	3	0	2	0	0	0	0	0	0	0	0	0	0.0	0	0.0	0	0.0	39	-
1600	6	0	6	0	0	0	0	0	0	0	0	0	0	0	0.0	0	0.0	0	0.0	43.9	-
1700	2	0	2	0	0	0	0	0	0	0	0	0	0	0	0.0	0	0.0	0	0.0	37	-
1800	5	0	5	0	0	0	0	0	0	0	0	0	0	0	0.0	0	0.0	0	0.0	38.2	-
1900	0	0	0	0	0	0	0	0	0	0	0	0	0	0	0.0	0	0.0	0	0.0	-	-
2000	2	0	2	0	0	0	0	0	0	0	0	0	0	0	0.0	0	0.0	0	0.0	42	-
2100	0	0	0	0	0	0	0	0	0	0	0	0	0	0	0.0	0	0.0	0	0.0	-	-
2200	1	0	1	0	0	0	0	0	0	0	0	0	0	0	0.0	0	0.0	0	0.0	55.7	-
2300	0	0	0	0	0	0	0	0	0	0	0	0	0	0	0.0	0	0.0	0	0.0	-	-
07-19	**59**	**14**	**38**	**1**	**5**	**0**	**1**	**0**	**0**	**0**	**0**	**0**	**0**	**0**	**0.0**	**0**	**0.0**	**0**	**0.0**	**34.5**	**48.4**
06-22	**61**	**14**	**40**	**1**	**5**	**0**	**1**	**0**	**0**	**0**	**0**	**0**	**0**	**0**	**0.0**	**0**	**0.0**	**0**	**0.0**	**34.7**	**48**
06-00	**62**	**14**	**41**	**1**	**5**	**0**	**1**	**0**	**0**	**0**	**0**	**0**	**0**	**0**	**0.0**	**0**	**0.0**	**0**	**0.0**	**35.1**	**48.5**
00-00	**64**	**14**	**43**	**1**	**5**	**0**	**1**	**0**	**0**	**0**	**0**	**0**	**0**	**0**	**0.0**	**0**	**0.0**	**0**	**0.0**	**35.2**	**48.4**

Site 2
Location Ossington Road, - attached to Tree
Direction Northbound

16438 / OSSINGTON ROAD
FEBRUARY 2025
AUTOMATIC TRAFFIC COUNT

03 March 2025 **Monday**

Time	Total	Classification												]PSL	]PSL%	]SL1	]SL1%	]SL2	]SL2%	Mean	Vpp
		1 MCL	2 SV	3 SVT	4 TB2	5 TB3	6 T4	7 ART3	8 ART4	9 ART5	10 ART6	11 BD	12 DRT	60	60	68 ACPO	68 ACPO	75 DfT	75 DfT		85
0000	0	0	0	0	0	0	0	0	0	0	0	0	0	0	0.0	0	0.0	0	0.0	-	-
0100	0	0	0	0	0	0	0	0	0	0	0	0	0	0	0.0	0	0.0	0	0.0	-	-
0200	0	0	0	0	0	0	0	0	0	0	0	0	0	0	0.0	0	0.0	0	0.0	-	-
0300	0	0	0	0	0	0	0	0	0	0	0	0	0	0	0.0	0	0.0	0	0.0	-	-
0400	0	0	0	0	0	0	0	0	0	0	0	0	0	0	0.0	0	0.0	0	0.0	-	-
0500	0	0	0	0	0	0	0	0	0	0	0	0	0	0	0.0	0	0.0	0	0.0	-	-
0600	1	0	0	0	1	0	0	0	0	0	0	0	0	1	100.0	0	0.0	0	0.0	62	-
0700	4	0	3	0	1	0	0	0	0	0	0	0	0	0	0.0	0	0.0	0	0.0	38.1	-
0800	3	0	2	0	1	0	0	0	0	0	0	0	0	0	0.0	0	0.0	0	0.0	44.2	-
0900	**7**	**1**	**5**	**1**	**0**	**0**	**0**	**0**	**0**	**0**	**0**	**0**	**0**	**0**	**0.0**	**0**	**0.0**	**0**	**0.0**	**37.5**	**-**
1000	4	1	3	0	0	0	0	0	0	0	0	0	0	0	0.0	0	0.0	0	0.0	41.6	-
1100	6	1	5	0	0	0	0	0	0	0	0	0	0	0	0.0	0	0.0	0	0.0	36.9	-
1200	8	0	7	0	0	0	1	0	0	0	0	0	0	0	0.0	0	0.0	0	0.0	34.5	-
1300	6	0	5	0	1	0	0	0	0	0	0	0	0	0	0.0	0	0.0	0	0.0	43.2	-
1400	**10**	**1**	**6**	**1**	**2**	**0**	**0**	**0**	**0**	**0**	**0**	**0**	**0**	**0**	**0.0**	**0**	**0.0**	**0**	**0.0**	**30.6**	**-**
1500	7	0	6	0	1	0	0	0	0	0	0	0	0	0	0.0	0	0.0	0	0.0	40.6	-
1600	9	1	7	0	1	0	0	0	0	0	0	0	0	0	0.0	0	0.0	0	0.0	37.5	-
1700	4	0	3	0	1	0	0	0	0	0	0	0	0	0	0.0	0	0.0	0	0.0	36.4	-
1800	7	0	7	0	0	0	0	0	0	0	0	0	0	0	0.0	0	0.0	0	0.0	41.6	-
1900	2	0	2	0	0	0	0	0	0	0	0	0	0	0	0.0	0	0.0	0	0.0	40.4	-
2000	3	0	1	0	1	0	0	0	0	1	0	0	0	0	0.0	0	0.0	0	0.0	31.8	-
2100	1	0	1	0	0	0	0	0	0	0	0	0	0	0	0.0	0	0.0	0	0.0	37	-
2200	0	0	0	0	0	0	0	0	0	0	0	0	0	0	0.0	0	0.0	0	0.0	-	-
2300	0	0	0	0	0	0	0	0	0	0	0	0	0	0	0.0	0	0.0	0	0.0	-	-
07-19	**75**	**5**	**59**	**2**	**8**	**0**	**1**	**0**	**0**	**0**	**0**	**0**	**0**	**0**	**0.0**	**0**	**0.0**	**0**	**0.0**	**37.8**	**48.3**
06-22	**82**	**5**	**63**	**2**	**10**	**0**	**1**	**0**	**0**	**1**	**0**	**0**	**0**	**1**	**1.2**	**0**	**0.0**	**0**	**0.0**	**37.9**	**48.2**
06-00	**82**	**5**	**63**	**2**	**10**	**0**	**1**	**0**	**0**	**1**	**0**	**0**	**0**	**1**	**1.2**	**0**	**0.0**	**0**	**0.0**	**37.9**	**48.2**
00-00	**82**	**5**	**63**	**2**	**10**	**0**	**1**	**0**	**0**	**1**	**0**	**0**	**0**	**1**	**1.2**	**0**	**0.0**	**0**	**0.0**	**37.9**	**48.2**

Site 2
Location Ossington Road, - attached to Tree
Direction Northbound

16438 / OSSINGTON ROAD
FEBRUARY 2025
AUTOMATIC TRAFFIC COUNT

Virtual Day (7)

Time	Total	Classification												]PSL	]PSL%	]SL1	]SL1%	]SL2	]SL2%	Mean	Vpp
		1 MCL	2 SV	3 SVT	4 TB2	5 TB3	6 T4	7 ART3	8 ART4	9 ART5	10 ART6	11 BD	12 DRT	60	60	68 ACPO	68 ACPO	75 DfT	75 DfT		85
0000	0	0	0	0	0	0	0	0	0	0	0	0	0	0	0.0	0	0.0	0	0.0	37.6	-
0100	0	0	0	0	0	0	0	0	0	0	0	0	0	0	0.0	0	0.0	0	0.0	-	-
0200	0	0	0	0	0	0	0	0	0	0	0	0	0	0	0.0	0	0.0	0	0.0	-	-
0300	0	0	0	0	0	0	0	0	0	0	0	0	0	0	0.0	0	0.0	0	0.0	-	-
0400	0	0	0	0	0	0	0	0	0	0	0	0	0	0	0.0	0	0.0	0	0.0	-	-
0500	0	0	0	0	0	0	0	0	0	0	0	0	0	0	0.0	0	0.0	0	0.0	-	-
0600	1	0	0	0	0	0	0	0	0	0	0	0	0	0	25.0	0	0.0	0	0.0	40.2	-
0700	3	0	2	0	0	0	0	0	0	0	0	0	0	0	0.0	0	0.0	0	0.0	42.4	-
0800	5	0	4	0	1	0	0	0	0	0	0	0	0	0	0.0	0	0.0	0	0.0	40.9	-
0900	4	0	3	0	0	0	0	0	0	0	0	0	0	0	0.0	0	0.0	0	0.0	36.5	-
1000	5	1	4	0	0	0	0	0	0	0	0	0	0	0	0.0	0	0.0	0	0.0	35.9	-
1100	**6**	**1**	**4**	**0**	**0**	**0**	**0**	**0**	**0**	**0**	**0**	**0**	**0**	**0**	**0.0**	**0**	**0.0**	**0**	**0.0**	**32.7**	**-**
1200	5	0	4	0	1	0	0	0	0	0	0	0	0	0	0.0	0	0.0	0	0.0	35.6	-
1300	**8**	**1**	**6**	**0**	**1**	**0**	**0**	**0**	**0**	**0**	**0**	**0**	**0**	**0**	**0.0**	**0**	**0.0**	**0**	**0.0**	**33.3**	**-**
1400	7	1	5	1	0	0	0	0	0	0	0	0	0	0	2.1	0	0.0	0	0.0	31.8	-
1500	7	1	5	0	1	0	0	0	0	0	0	0	0	0	2.1	0	0.0	0	0.0	39.8	-
1600	7	0	6	0	0	0	0	0	0	0	0	0	0	0	0.0	0	0.0	0	0.0	40.8	-
1700	7	0	6	0	1	0	0	0	0	0	0	0	0	0	0.0	0	0.0	0	0.0	40.5	-
1800	4	0	3	0	0	0	0	0	0	0	0	0	0	0	0.0	0	0.0	0	0.0	40.6	-
1900	2	0	1	0	0	0	0	0	0	0	0	0	0	0	0.0	0	0.0	0	0.0	38.1	-
2000	2	0	1	0	0	0	0	0	0	0	0	0	0	0	0.0	0	0.0	0	0.0	40.1	-
2100	1	0	1	0	0	0	0	0	0	0	0	0	0	0	0.0	0	0.0	0	0.0	37.5	-
2200	1	0	1	0	0	0	0	0	0	0	0	0	0	0	0.0	0	0.0	0	0.0	37.2	-
2300	0	0	0	0	0	0	0	0	0	0	0	0	0	0	0.0	0	0.0	0	0.0	39.7	-
07-19	**67**	**6**	**52**	**1**	**6**	**0**	**1**	**0**	**0**	**0**	**0**	**0**	**0**	**0**	**0.4**	**0**	**0.0**	**0**	**0.0**	**37.2**	**48.4**
06-22	**72**	**6**	**56**	**1**	**7**	**0**	**1**	**0**	**0**	**0**	**0**	**0**	**0**	**0**	**0.6**	**0**	**0.0**	**0**	**0.0**	**37.3**	**48.5**
06-00	**73**	**6**	**57**	**1**	**7**	**0**	**1**	**0**	**0**	**0**	**0**	**0**	**0**	**0**	**0.6**	**0**	**0.0**	**0**	**0.0**	**37.3**	**48.5**
00-00	**74**	**6**	**57**	**1**	**7**	**0**	**1**	**0**	**0**	**0**	**0**	**0**	**0**	**0**	**0.6**	**0**	**0.0**	**0**	**0.0**	**37.3**	**48.5**


Site 2
Location Ossington Road, - attached to Tree
Direction Northbound


16438 / OSSINGTON ROAD
FEBRUARY 2025
AUTOMATIC TRAFFIC COUNT

Virtual Week (1)

Time	Total	Classification												]PSL	]PSL%	]SL1	]SL1%	]SL2	]SL2%	Mean	Vpp
		1 MCL	2 SV	3 SVT	4 TB2	5 TB3	6 T4	7 ART3	8 ART4	9 ART5	10 ART6	11 BD	12 DRT	60	60	68 ACPO	68 ACPO	75 DfT	75 DfT		85
Mon	82	5	63	2	10	0	1	0	0	1	0	0	0	1	1.2	0	0.0	0	0.0	37.9	48.2
Tue	77	6	59	2	8	0	0	0	1	1	0	0	0	0	0.0	0	0.0	0	0.0	38.8	48.5
Wed	73	2	59	2	8	1	1	0	0	0	0	0	0	1	1.4	0	0.0	0	0.0	38.6	49.1
Thu	75	2	64	2	6	0	1	0	0	0	0	0	0	0	0.0	0	0.0	0	0.0	37	47.4
Fri	92	9	70	0	11	0	2	0	0	0	0	0	0	1	1.1	0	0.0	0	0.0	36.6	47.7
|Sat	52	7	41	0	3	0	0	0	0	0	1	0	0	0	0.0	0	0.0	0	0.0	36.5	51.3
|Sun	64	14	43	1	5	0	1	0	0	0	0	0	0	0	0.0	0	0.0	0	0.0	35.2	48.4
5 Day Ave.	**80**	**5**	**63**	**2**	**9**	**0**	**1**	**0**	**0**	**0**	**0**	**0**	**0**	**1**	**1.3**	**0**	**0.0**	**0**	**0.0**	**37.8**	**48.2**
7 Day Ave.	**74**	**6**	**57**	**1**	**7**	**0**	**1**	**0**	**0**	**0**	**0**	**0**	**0**	**0**	**0.6**	**0**	**0.0**	**0**	**0.0**	**37.3**	**48.5**
--	**515**	**45**	**399**	**9**	**51**	**1**	**6**	**0**	**1**	**2**	**1**	**0**	**0**	**3**	**0.6**	**0**	**0.0**	**0**	**0.0**	**37.3**	**48.5**

Summary Graphs

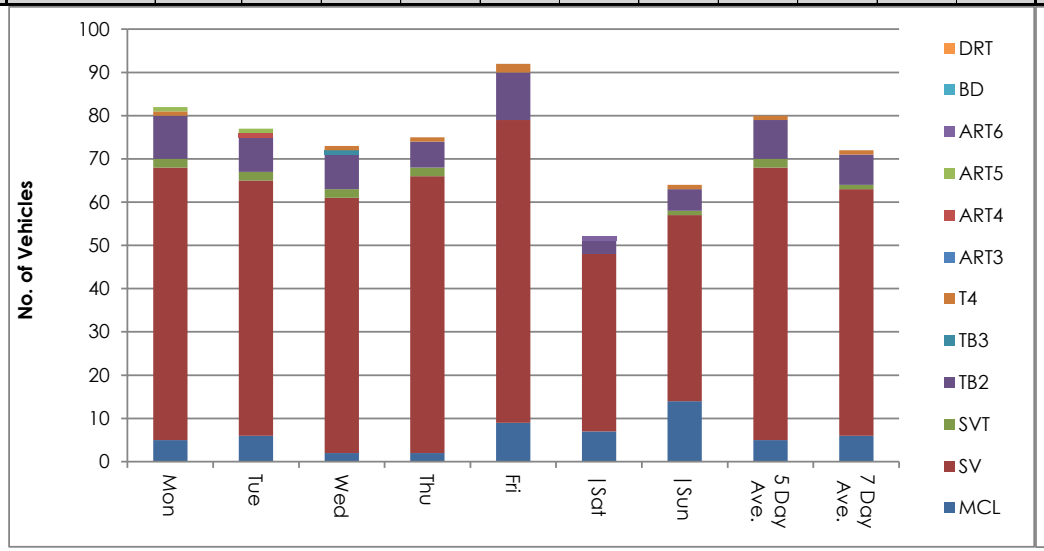

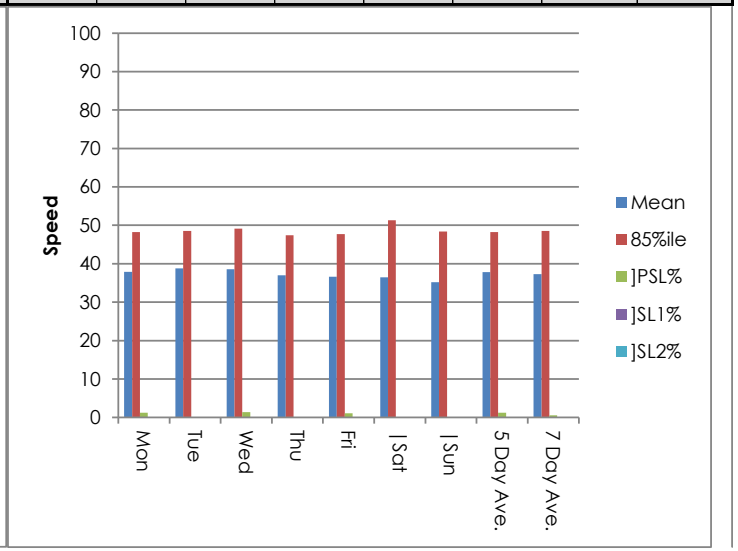

Site 2
Location Ossington Road, - attached to Tree
Direction Northbound

16438 / OSSINGTON ROAD
FEBRUARY 2025
AUTOMATIC TRAFFIC COUNT

25 February 2025 **Tuesday**

Time	Total	Speed Bins (mph)																												
		0 - 5	5 - 10	10 - 15	15 - 20	20 - 25	25 - 30	30 - 35	35 - 40	40 - 45	45 - 50	50 - 55	55 - 60	60 - 65	65 - 70	70 - 75	75 - 80	80 - 85	85 - 90	90 - 95	95 - 100	100 - 105	105 - 110	110 - 115	115 - 120	120 - 125	125 - 130	130 - 135	135 - 140
0000	0	0	0	0	0	0	0	0	0	0	0	0	0	0	0	0	0	0	0	0	0	0	0	0	0	0	0	0	0	0
0100	0	0	0	0	0	0	0	0	0	0	0	0	0	0	0	0	0	0	0	0	0	0	0	0	0	0	0	0	0	0
0200	0	0	0	0	0	0	0	0	0	0	0	0	0	0	0	0	0	0	0	0	0	0	0	0	0	0	0	0	0	0
0300	0	0	0	0	0	0	0	0	0	0	0	0	0	0	0	0	0	0	0	0	0	0	0	0	0	0	0	0	0	0
0400	0	0	0	0	0	0	0	0	0	0	0	0	0	0	0	0	0	0	0	0	0	0	0	0	0	0	0	0	0	0
0500	0	0	0	0	0	0	0	0	0	0	0	0	0	0	0	0	0	0	0	0	0	0	0	0	0	0	0	0	0	0
0600	0	0	0	0	0	0	0	0	0	0	0	0	0	0	0	0	0	0	0	0	0	0	0	0	0	0	0	0	0	0
0700	3	0	0	0	0	0	0	0	1	1	1	0	0	0	0	0	0	0	0	0	0	0	0	0	0	0	0	0	0	0
0800	7	0	0	0	0	0	0	1	1	2	0	2	1	0	0	0	0	0	0	0	0	0	0	0	0	0	0	0	0	0
0900	2	0	0	0	0	0	0	0	1	1	0	0	0	0	0	0	0	0	0	0	0	0	0	0	0	0	0	0	0	0
1000	3	0	0	0	0	0	0	1	2	0	0	0	0	0	0	0	0	0	0	0	0	0	0	0	0	0	0	0	0	0
1100	**9**	**0**	**0**	**1**	**1**	**0**	**2**	**3**	**0**	**0**	**1**	**1**	**0**	**0**	**0**	**0**	**0**	**0**	**0**	**0**	**0**	**0**	**0**	**0**	**0**	**0**	**0**	**0**	**0**	**0**
1200	2	0	0	0	0	0	0	0	0	2	0	0	0	0	0	0	0	0	0	0	0	0	0	0	0	0	0	0	0	0
1300	10	0	0	0	4	0	0	3	0	0	2	1	0	0	0	0	0	0	0	0	0	0	0	0	0	0	0	0	0	0
1400	9	0	0	1	0	0	2	2	1	2	1	0	0	0	0	0	0	0	0	0	0	0	0	0	0	0	0	0	0	0
1500	5	0	0	0	0	1	0	0	0	0	4	0	0	0	0	0	0	0	0	0	0	0	0	0	0	0	0	0	0	0
1600	9	0	0	0	0	0	0	0	3	1	4	1	0	0	0	0	0	0	0	0	0	0	0	0	0	0	0	0	0	0
1700	**13**	**0**	**0**	**0**	**0**	**0**	**0**	**0**	**4**	**6**	**1**	**2**	**0**	**0**	**0**	**0**	**0**	**0**	**0**	**0**	**0**	**0**	**0**	**0**	**0**	**0**	**0**	**0**	**0**	**0**
1800	3	0	0	0	0	0	0	0	1	1	1	0	0	0	0	0	0	0	0	0	0	0	0	0	0	0	0	0	0	0
1900	1	0	0	0	0	0	0	0	0	0	1	0	0	0	0	0	0	0	0	0	0	0	0	0	0	0	0	0	0	0
2000	0	0	0	0	0	0	0	0	0	0	0	0	0	0	0	0	0	0	0	0	0	0	0	0	0	0	0	0	0	0
2100	1	0	0	0	0	0	0	0	0	1	0	0	0	0	0	0	0	0	0	0	0	0	0	0	0	0	0	0	0	0
2200	0	0	0	0	0	0	0	0	0	0	0	0	0	0	0	0	0	0	0	0	0	0	0	0	0	0	0	0	0	0
2300	0	0	0	0	0	0	0	0	0	0	0	0	0	0	0	0	0	0	0	0	0	0	0	0	0	0	0	0	0	0
07-19	**75**	**0**	**0**	**2**	**5**	**1**	**4**	**10**	**14**	**16**	**15**	**7**	**1**	**0**	**0**	**0**	**0**	**0**	**0**	**0**	**0**	**0**	**0**	**0**	**0**	**0**	**0**	**0**	**0**	**0**
06-22	**77**	**0**	**0**	**2**	**5**	**1**	**4**	**10**	**14**	**17**	**16**	**7**	**1**	**0**	**0**	**0**	**0**	**0**	**0**	**0**	**0**	**0**	**0**	**0**	**0**	**0**	**0**	**0**	**0**	**0**
06-00	**77**	**0**	**0**	**2**	**5**	**1**	**4**	**10**	**14**	**17**	**16**	**7**	**1**	**0**	**0**	**0**	**0**	**0**	**0**	**0**	**0**	**0**	**0**	**0**	**0**	**0**	**0**	**0**	**0**	**0**
00-00	**77**	**0**	**0**	**2**	**5**	**1**	**4**	**10**	**14**	**17**	**16**	**7**	**1**	**0**	**0**	**0**	**0**	**0**	**0**	**0**	**0**	**0**	**0**	**0**	**0**	**0**	**0**	**0**	**0**	**0**

Site 2
Location Ossington Road, - attached to Tree
Direction Northbound

16438 / OSSINGTON ROAD
FEBRUARY 2025
AUTOMATIC TRAFFIC COUNT

26 February 2025 **Wednesday**

Time	Total	Speed Bins (mph)																												
		0 - 5	5 - 10	10 - 15	15 - 20	20 - 25	25 - 30	30 - 35	35 - 40	40 - 45	45 - 50	50 - 55	55 - 60	60 - 65	65 - 70	70 - 75	75 - 80	80 - 85	85 - 90	90 - 95	95 - 100	100 - 105	105 - 110	110 - 115	115 - 120	120 - 125	125 - 130	130 - 135	135 - 140
0000	0	0	0	0	0	0	0	0	0	0	0	0	0	0	0	0	0	0	0	0	0	0	0	0	0	0	0	0	0	0
0100	0	0	0	0	0	0	0	0	0	0	0	0	0	0	0	0	0	0	0	0	0	0	0	0	0	0	0	0	0	0
0200	0	0	0	0	0	0	0	0	0	0	0	0	0	0	0	0	0	0	0	0	0	0	0	0	0	0	0	0	0	0
0300	0	0	0	0	0	0	0	0	0	0	0	0	0	0	0	0	0	0	0	0	0	0	0	0	0	0	0	0	0	0
0400	0	0	0	0	0	0	0	0	0	0	0	0	0	0	0	0	0	0	0	0	0	0	0	0	0	0	0	0	0	0
0500	0	0	0	0	0	0	0	0	0	0	0	0	0	0	0	0	0	0	0	0	0	0	0	0	0	0	0	0	0	0
0600	1	0	0	0	0	0	0	1	0	0	0	0	0	0	0	0	0	0	0	0	0	0	0	0	0	0	0	0	0	0
0700	3	0	0	0	0	0	0	0	0	1	1	1	0	0	0	0	0	0	0	0	0	0	0	0	0	0	0	0	0	0
0800	**11**	**0**	**0**	**0**	**0**	**0**	**1**	**2**	**2**	**0**	**3**	**1**	**2**	**0**	**0**	**0**	**0**	**0**	**0**	**0**	**0**	**0**	**0**	**0**	**0**	**0**	**0**	**0**	**0**	**0**
0900	5	0	0	0	0	0	1	2	1	0	0	1	0	0	0	0	0	0	0	0	0	0	0	0	0	0	0	0	0	0
1000	5	0	0	0	1	0	1	1	1	1	0	0	0	0	0	0	0	0	0	0	0	0	0	0	0	0	0	0	0	0
1100	2	0	0	0	0	0	0	1	0	1	0	0	0	0	0	0	0	0	0	0	0	0	0	0	0	0	0	0	0	0
1200	5	0	0	0	0	0	0	2	0	2	1	0	0	0	0	0	0	0	0	0	0	0	0	0	0	0	0	0	0	0
1300	**10**	**0**	**0**	**0**	**0**	**0**	**3**	**2**	**3**	**0**	**1**	**1**	**0**	**0**	**0**	**0**	**0**	**0**	**0**	**0**	**0**	**0**	**0**	**0**	**0**	**0**	**0**	**0**	**0**	**0**
1400	6	0	0	1	0	0	1	2	1	0	0	0	0	1	0	0	0	0	0	0	0	0	0	0	0	0	0	0	0	0
1500	4	0	0	0	0	0	0	0	1	0	2	1	0	0	0	0	0	0	0	0	0	0	0	0	0	0	0	0	0	0
1600	8	0	0	1	0	0	2	0	2	1	2	0	0	0	0	0	0	0	0	0	0	0	0	0	0	0	0	0	0	0
1700	7	0	0	0	0	0	0	2	1	1	1	2	0	0	0	0	0	0	0	0	0	0	0	0	0	0	0	0	0	0
1800	1	0	0	0	0	0	0	0	0	0	1	0	0	0	0	0	0	0	0	0	0	0	0	0	0	0	0	0	0	0
1900	4	0	0	1	0	0	0	0	2	1	0	0	0	0	0	0	0	0	0	0	0	0	0	0	0	0	0	0	0	0
2000	1	0	0	0	0	0	0	0	0	1	0	0	0	0	0	0	0	0	0	0	0	0	0	0	0	0	0	0	0	0
2100	0	0	0	0	0	0	0	0	0	0	0	0	0	0	0	0	0	0	0	0	0	0	0	0	0	0	0	0	0	0
2200	0	0	0	0	0	0	0	0	0	0	0	0	0	0	0	0	0	0	0	0	0	0	0	0	0	0	0	0	0	0
2300	0	0	0	0	0	0	0	0	0	0	0	0	0	0	0	0	0	0	0	0	0	0	0	0	0	0	0	0	0	0
07-19	**67**	**0**	**0**	**2**	**1**	**0**	**9**	**14**	**12**	**7**	**12**	**7**	**2**	**1**	**0**	**0**	**0**	**0**	**0**	**0**	**0**	**0**	**0**	**0**	**0**	**0**	**0**	**0**	**0**	**0**
06-22	**73**	**0**	**0**	**3**	**1**	**0**	**9**	**15**	**14**	**9**	**12**	**7**	**2**	**1**	**0**	**0**	**0**	**0**	**0**	**0**	**0**	**0**	**0**	**0**	**0**	**0**	**0**	**0**	**0**	**0**
06-00	**73**	**0**	**0**	**3**	**1**	**0**	**9**	**15**	**14**	**9**	**12**	**7**	**2**	**1**	**0**	**0**	**0**	**0**	**0**	**0**	**0**	**0**	**0**	**0**	**0**	**0**	**0**	**0**	**0**	**0**
00-00	**73**	**0**	**0**	**3**	**1**	**0**	**9**	**15**	**14**	**9**	**12**	**7**	**2**	**1**	**0**	**0**	**0**	**0**	**0**	**0**	**0**	**0**	**0**	**0**	**0**	**0**	**0**	**0**	**0**	**0**

Site 2
Location Ossington Road, - attached to Tree
Direction Northbound

16438 / OSSINGTON ROAD
FEBRUARY 2025
AUTOMATIC TRAFFIC COUNT

27 February 2025 **Thursday**

Time	Total	Speed Bins (mph)																												
		0 - 5	5 - 10	10 - 15	15 - 20	20 - 25	25 - 30	30 - 35	35 - 40	40 - 45	45 - 50	50 - 55	55 - 60	60 - 65	65 - 70	70 - 75	75 - 80	80 - 85	85 - 90	90 - 95	95 - 100	100 - 105	105 - 110	110 - 115	115 - 120	120 - 125	125 - 130	130 - 135	135 - 140
0000	0	0	0	0	0	0	0	0	0	0	0	0	0	0	0	0	0	0	0	0	0	0	0	0	0	0	0	0	0	0
0100	0	0	0	0	0	0	0	0	0	0	0	0	0	0	0	0	0	0	0	0	0	0	0	0	0	0	0	0	0	0
0200	0	0	0	0	0	0	0	0	0	0	0	0	0	0	0	0	0	0	0	0	0	0	0	0	0	0	0	0	0	0
0300	0	0	0	0	0	0	0	0	0	0	0	0	0	0	0	0	0	0	0	0	0	0	0	0	0	0	0	0	0	0
0400	0	0	0	0	0	0	0	0	0	0	0	0	0	0	0	0	0	0	0	0	0	0	0	0	0	0	0	0	0	0
0500	0	0	0	0	0	0	0	0	0	0	0	0	0	0	0	0	0	0	0	0	0	0	0	0	0	0	0	0	0	0
0600	0	0	0	0	0	0	0	0	0	0	0	0	0	0	0	0	0	0	0	0	0	0	0	0	0	0	0	0	0	0
0700	4	0	0	0	0	0	0	0	1	1	2	0	0	0	0	0	0	0	0	0	0	0	0	0	0	0	0	0	0	0
0800	6	0	0	0	0	0	0	3	0	0	0	3	0	0	0	0	0	0	0	0	0	0	0	0	0	0	0	0	0	0
0900	4	0	0	1	0	1	1	1	0	0	0	0	0	0	0	0	0	0	0	0	0	0	0	0	0	0	0	0	0	0
1000	**9**	**0**	**0**	**0**	**0**	**0**	**0**	**7**	**0**	**1**	**0**	**0**	**1**	**0**	**0**	**0**	**0**	**0**	**0**	**0**	**0**	**0**	**0**	**0**	**0**	**0**	**0**	**0**	**0**	**0**
1100	5	0	0	1	0	0	1	1	0	1	1	0	0	0	0	0	0	0	0	0	0	0	0	0	0	0	0	0	0	0
1200	4	0	0	0	0	0	0	1	0	2	1	0	0	0	0	0	0	0	0	0	0	0	0	0	0	0	0	0	0	0
1300	**11**	**0**	**0**	**1**	**0**	**2**	**1**	**4**	**2**	**1**	**0**	**0**	**0**	**0**	**0**	**0**	**0**	**0**	**0**	**0**	**0**	**0**	**0**	**0**	**0**	**0**	**0**	**0**	**0**	**0**
1400	2	0	0	1	0	0	0	0	0	1	0	0	0	0	0	0	0	0	0	0	0	0	0	0	0	0	0	0	0	0
1500	9	0	0	1	0	0	1	0	0	3	3	1	0	0	0	0	0	0	0	0	0	0	0	0	0	0	0	0	0	0
1600	7	0	0	0	0	0	0	2	0	3	2	0	0	0	0	0	0	0	0	0	0	0	0	0	0	0	0	0	0	0
1700	5	0	0	0	0	0	1	0	1	2	1	0	0	0	0	0	0	0	0	0	0	0	0	0	0	0	0	0	0	0
1800	1	0	0	0	0	0	0	0	0	1	0	0	0	0	0	0	0	0	0	0	0	0	0	0	0	0	0	0	0	0
1900	1	0	0	0	0	0	0	0	0	0	0	1	0	0	0	0	0	0	0	0	0	0	0	0	0	0	0	0	0	0
2000	1	0	0	0	0	0	0	0	0	0	0	1	0	0	0	0	0	0	0	0	0	0	0	0	0	0	0	0	0	0
2100	3	0	0	0	0	0	0	1	0	1	0	1	0	0	0	0	0	0	0	0	0	0	0	0	0	0	0	0	0	0
2200	2	0	0	0	0	0	1	0	1	0	0	0	0	0	0	0	0	0	0	0	0	0	0	0	0	0	0	0	0	0
2300	1	0	0	0	0	0	0	0	0	1	0	0	0	0	0	0	0	0	0	0	0	0	0	0	0	0	0	0	0	0
07-19	**67**	**0**	**0**	**5**	**0**	**3**	**5**	**19**	**4**	**16**	**10**	**4**	**1**	**0**	**0**	**0**	**0**	**0**	**0**	**0**	**0**	**0**	**0**	**0**	**0**	**0**	**0**	**0**	**0**	**0**
06-22	**72**	**0**	**0**	**5**	**0**	**3**	**5**	**20**	**4**	**17**	**10**	**7**	**1**	**0**	**0**	**0**	**0**	**0**	**0**	**0**	**0**	**0**	**0**	**0**	**0**	**0**	**0**	**0**	**0**	**0**
06-00	**75**	**0**	**0**	**5**	**0**	**3**	**6**	**20**	**5**	**18**	**10**	**7**	**1**	**0**	**0**	**0**	**0**	**0**	**0**	**0**	**0**	**0**	**0**	**0**	**0**	**0**	**0**	**0**	**0**	**0**
00-00	**75**	**0**	**0**	**5**	**0**	**3**	**6**	**20**	**5**	**18**	**10**	**7**	**1**	**0**	**0**	**0**	**0**	**0**	**0**	**0**	**0**	**0**	**0**	**0**	**0**	**0**	**0**	**0**	**0**	**0**

Site 2
Location Ossington Road, - attached to Tree
Direction Northbound

16438 / OSSINGTON ROAD
FEBRUARY 2025
AUTOMATIC TRAFFIC COUNT

28 February 2025 **Friday**

Time	Total	Speed Bins (mph)																												
		0 - 5	5 - 10	10 - 15	15 - 20	20 - 25	25 - 30	30 - 35	35 - 40	40 - 45	45 - 50	50 - 55	55 - 60	60 - 65	65 - 70	70 - 75	75 - 80	80 - 85	85 - 90	90 - 95	95 - 100	100 - 105	105 - 110	110 - 115	115 - 120	120 - 125	125 - 130	130 - 135	135 - 140
0000	0	0	0	0	0	0	0	0	0	0	0	0	0	0	0	0	0	0	0	0	0	0	0	0	0	0	0	0	0	0
0100	0	0	0	0	0	0	0	0	0	0	0	0	0	0	0	0	0	0	0	0	0	0	0	0	0	0	0	0	0	0
0200	0	0	0	0	0	0	0	0	0	0	0	0	0	0	0	0	0	0	0	0	0	0	0	0	0	0	0	0	0	0
0300	0	0	0	0	0	0	0	0	0	0	0	0	0	0	0	0	0	0	0	0	0	0	0	0	0	0	0	0	0	0
0400	0	0	0	0	0	0	0	0	0	0	0	0	0	0	0	0	0	0	0	0	0	0	0	0	0	0	0	0	0	0
0500	0	0	0	0	0	0	0	0	0	0	0	0	0	0	0	0	0	0	0	0	0	0	0	0	0	0	0	0	0	0
0600	1	0	0	1	0	0	0	0	0	0	0	0	0	0	0	0	0	0	0	0	0	0	0	0	0	0	0	0	0	0
0700	4	0	0	0	0	0	0	0	1	1	1	1	0	0	0	0	0	0	0	0	0	0	0	0	0	0	0	0	0	0
0800	5	0	0	0	0	1	0	0	2	2	0	0	0	0	0	0	0	0	0	0	0	0	0	0	0	0	0	0	0	0
0900	4	0	0	0	0	0	0	2	1	0	1	0	0	0	0	0	0	0	0	0	0	0	0	0	0	0	0	0	0	0
1000	9	0	0	2	0	0	0	0	1	3	2	0	1	0	0	0	0	0	0	0	0	0	0	0	0	0	0	0	0	0
1100	**10**	**0**	**0**	**2**	**2**	**0**	**2**	**0**	**1**	**1**	**0**	**1**	**1**	**0**	**0**	**0**	**0**	**0**	**0**	**0**	**0**	**0**	**0**	**0**	**0**	**0**	**0**	**0**	**0**	**0**
1200	5	0	0	0	0	0	2	1	0	0	1	1	0	0	0	0	0	0	0	0	0	0	0	0	0	0	0	0	0	0
1300	5	0	0	0	1	0	2	0	0	1	0	1	0	0	0	0	0	0	0	0	0	0	0	0	0	0	0	0	0	0
1400	6	0	0	1	1	0	0	2	1	1	0	0	0	0	0	0	0	0	0	0	0	0	0	0	0	0	0	0	0	0
1500	8	0	0	0	2	0	0	1	0	1	2	1	0	1	0	0	0	0	0	0	0	0	0	0	0	0	0	0	0	0
1600	6	0	0	0	0	0	0	1	1	1	3	0	0	0	0	0	0	0	0	0	0	0	0	0	0	0	0	0	0	0
1700	**13**	**0**	**0**	**0**	**0**	**0**	**1**	**5**	**1**	**2**	**2**	**1**	**1**	**0**	**0**	**0**	**0**	**0**	**0**	**0**	**0**	**0**	**0**	**0**	**0**	**0**	**0**	**0**	**0**	**0**
1800	7	0	0	0	0	0	0	1	0	5	1	0	0	0	0	0	0	0	0	0	0	0	0	0	0	0	0	0	0	0
1900	3	0	0	0	0	0	1	1	1	0	0	0	0	0	0	0	0	0	0	0	0	0	0	0	0	0	0	0	0	0
2000	2	0	0	0	0	0	0	2	0	0	0	0	0	0	0	0	0	0	0	0	0	0	0	0	0	0	0	0	0	0
2100	2	0	0	0	0	0	1	0	0	1	0	0	0	0	0	0	0	0	0	0	0	0	0	0	0	0	0	0	0	0
2200	1	0	0	0	0	0	1	0	0	0	0	0	0	0	0	0	0	0	0	0	0	0	0	0	0	0	0	0	0	0
2300	1	0	0	0	0	0	0	0	1	0	0	0	0	0	0	0	0	0	0	0	0	0	0	0	0	0	0	0	0	0
07-19	**82**	**0**	**0**	**5**	**6**	**1**	**7**	**13**	**9**	**18**	**13**	**6**	**3**	**1**	**0**	**0**	**0**	**0**	**0**	**0**	**0**	**0**	**0**	**0**	**0**	**0**	**0**	**0**	**0**	**0**
06-22	**90**	**0**	**0**	**6**	**6**	**1**	**9**	**16**	**10**	**19**	**13**	**6**	**3**	**1**	**0**	**0**	**0**	**0**	**0**	**0**	**0**	**0**	**0**	**0**	**0**	**0**	**0**	**0**	**0**	**0**
06-00	**92**	**0**	**0**	**6**	**6**	**1**	**10**	**16**	**11**	**19**	**13**	**6**	**3**	**1**	**0**	**0**	**0**	**0**	**0**	**0**	**0**	**0**	**0**	**0**	**0**	**0**	**0**	**0**	**0**	**0**
00-00	**92**	**0**	**0**	**6**	**6**	**1**	**10**	**16**	**11**	**19**	**13**	**6**	**3**	**1**	**0**	**0**	**0**	**0**	**0**	**0**	**0**	**0**	**0**	**0**	**0**	**0**	**0**	**0**	**0**	**0**

Site 2
Location Ossington Road, - attached to Tree
Direction Northbound

16438 / OSSINGTON ROAD
FEBRUARY 2025
AUTOMATIC TRAFFIC COUNT

01 March 2025 **Saturday**

Time	Total	Speed Bins (mph)																												
		0 - 5	5 - 10	10 - 15	15 - 20	20 - 25	25 - 30	30 - 35	35 - 40	40 - 45	45 - 50	50 - 55	55 - 60	60 - 65	65 - 70	70 - 75	75 - 80	80 - 85	85 - 90	90 - 95	95 - 100	100 - 105	105 - 110	110 - 115	115 - 120	120 - 125	125 - 130	130 - 135	135 - 140
0000	0	0	0	0	0	0	0	0	0	0	0	0	0	0	0	0	0	0	0	0	0	0	0	0	0	0	0	0	0	0
0100	0	0	0	0	0	0	0	0	0	0	0	0	0	0	0	0	0	0	0	0	0	0	0	0	0	0	0	0	0	0
0200	0	0	0	0	0	0	0	0	0	0	0	0	0	0	0	0	0	0	0	0	0	0	0	0	0	0	0	0	0	0
0300	0	0	0	0	0	0	0	0	0	0	0	0	0	0	0	0	0	0	0	0	0	0	0	0	0	0	0	0	0	0
0400	0	0	0	0	0	0	0	0	0	0	0	0	0	0	0	0	0	0	0	0	0	0	0	0	0	0	0	0	0	0
0500	0	0	0	0	0	0	0	0	0	0	0	0	0	0	0	0	0	0	0	0	0	0	0	0	0	0	0	0	0	0
0600	1	0	0	0	0	0	0	0	0	0	0	1	0	0	0	0	0	0	0	0	0	0	0	0	0	0	0	0	0	0
0700	0	0	0	0	0	0	0	0	0	0	0	0	0	0	0	0	0	0	0	0	0	0	0	0	0	0	0	0	0	0
0800	3	0	0	1	0	0	0	1	0	1	0	0	0	0	0	0	0	0	0	0	0	0	0	0	0	0	0	0	0	0
0900	2	0	0	0	0	0	0	0	0	1	0	0	1	0	0	0	0	0	0	0	0	0	0	0	0	0	0	0	0	0
1000	3	0	0	0	1	0	0	1	0	0	1	0	0	0	0	0	0	0	0	0	0	0	0	0	0	0	0	0	0	0
1100	**4**	**0**	**0**	**1**	**0**	**0**	**0**	**1**	**0**	**0**	**1**	**1**	**0**	**0**	**0**	**0**	**0**	**0**	**0**	**0**	**0**	**0**	**0**	**0**	**0**	**0**	**0**	**0**	**0**	**0**
1200	3	0	0	0	1	0	0	1	0	1	0	0	0	0	0	0	0	0	0	0	0	0	0	0	0	0	0	0	0	0
1300	7	0	0	0	1	0	2	0	2	0	2	0	0	0	0	0	0	0	0	0	0	0	0	0	0	0	0	0	0	0
1400	7	0	0	2	0	0	1	0	2	0	2	0	0	0	0	0	0	0	0	0	0	0	0	0	0	0	0	0	0	0
1500	**8**	**0**	**0**	**0**	**2**	**0**	**1**	**0**	**1**	**2**	**1**	**1**	**0**	**0**	**0**	**0**	**0**	**0**	**0**	**0**	**0**	**0**	**0**	**0**	**0**	**0**	**0**	**0**	**0**	**0**
1600	4	0	0	0	0	0	0	1	0	1	0	2	0	0	0	0	0	0	0	0	0	0	0	0	0	0	0	0	0	0
1700	3	0	0	0	0	0	0	0	2	0	0	1	0	0	0	0	0	0	0	0	0	0	0	0	0	0	0	0	0	0
1800	1	0	0	0	0	0	0	1	0	0	0	0	0	0	0	0	0	0	0	0	0	0	0	0	0	0	0	0	0	0
1900	2	0	0	0	0	0	0	1	0	0	1	0	0	0	0	0	0	0	0	0	0	0	0	0	0	0	0	0	0	0
2000	2	0	0	0	0	0	0	0	0	0	1	1	0	0	0	0	0	0	0	0	0	0	0	0	0	0	0	0	0	0
2100	2	0	0	0	0	0	2	0	0	0	0	0	0	0	0	0	0	0	0	0	0	0	0	0	0	0	0	0	0	0
2200	0	0	0	0	0	0	0	0	0	0	0	0	0	0	0	0	0	0	0	0	0	0	0	0	0	0	0	0	0	0
2300	0	0	0	0	0	0	0	0	0	0	0	0	0	0	0	0	0	0	0	0	0	0	0	0	0	0	0	0	0	0
07-19	**45**	**0**	**0**	**4**	**5**	**0**	**4**	**6**	**7**	**6**	**7**	**5**	**1**	**0**	**0**	**0**	**0**	**0**	**0**	**0**	**0**	**0**	**0**	**0**	**0**	**0**	**0**	**0**	**0**	**0**
06-22	**52**	**0**	**0**	**4**	**5**	**0**	**6**	**7**	**7**	**6**	**9**	**7**	**1**	**0**	**0**	**0**	**0**	**0**	**0**	**0**	**0**	**0**	**0**	**0**	**0**	**0**	**0**	**0**	**0**	**0**
06-00	**52**	**0**	**0**	**4**	**5**	**0**	**6**	**7**	**7**	**6**	**9**	**7**	**1**	**0**	**0**	**0**	**0**	**0**	**0**	**0**	**0**	**0**	**0**	**0**	**0**	**0**	**0**	**0**	**0**	**0**
00-00	**52**	**0**	**0**	**4**	**5**	**0**	**6**	**7**	**7**	**6**	**9**	**7**	**1**	**0**	**0**	**0**	**0**	**0**	**0**	**0**	**0**	**0**	**0**	**0**	**0**	**0**	**0**	**0**	**0**	**0**

Site 2
Location Ossington Road, - attached to Tree
Direction Northbound

16438 / OSSINGTON ROAD
FEBRUARY 2025
AUTOMATIC TRAFFIC COUNT

02 March 2025 **Sunday**

Time	Total	Speed Bins (mph)																												
		0 - 5	5 - 10	10 - 15	15 - 20	20 - 25	25 - 30	30 - 35	35 - 40	40 - 45	45 - 50	50 - 55	55 - 60	60 - 65	65 - 70	70 - 75	75 - 80	80 - 85	85 - 90	90 - 95	95 - 100	100 - 105	105 - 110	110 - 115	115 - 120	120 - 125	125 - 130	130 - 135	135 - 140
0000	2	0	0	0	0	0	0	0	2	0	0	0	0	0	0	0	0	0	0	0	0	0	0	0	0	0	0	0	0	0
0100	0	0	0	0	0	0	0	0	0	0	0	0	0	0	0	0	0	0	0	0	0	0	0	0	0	0	0	0	0	0
0200	0	0	0	0	0	0	0	0	0	0	0	0	0	0	0	0	0	0	0	0	0	0	0	0	0	0	0	0	0	0
0300	0	0	0	0	0	0	0	0	0	0	0	0	0	0	0	0	0	0	0	0	0	0	0	0	0	0	0	0	0	0
0400	0	0	0	0	0	0	0	0	0	0	0	0	0	0	0	0	0	0	0	0	0	0	0	0	0	0	0	0	0	0
0500	0	0	0	0	0	0	0	0	0	0	0	0	0	0	0	0	0	0	0	0	0	0	0	0	0	0	0	0	0	0
0600	0	0	0	0	0	0	0	0	0	0	0	0	0	0	0	0	0	0	0	0	0	0	0	0	0	0	0	0	0	0
0700	1	0	0	0	0	0	1	0	0	0	0	0	0	0	0	0	0	0	0	0	0	0	0	0	0	0	0	0	0	0
0800	1	0	0	0	0	0	0	1	0	0	0	0	0	0	0	0	0	0	0	0	0	0	0	0	0	0	0	0	0	0
0900	5	0	0	1	0	0	0	1	0	0	2	0	1	0	0	0	0	0	0	0	0	0	0	0	0	0	0	0	0	0
1000	2	0	0	0	1	0	0	0	0	0	0	1	0	0	0	0	0	0	0	0	0	0	0	0	0	0	0	0	0	0
1100	**7**	**0**	**0**	**0**	**2**	**0**	**0**	**1**	**3**	**0**	**1**	**0**	**0**	**0**	**0**	**0**	**0**	**0**	**0**	**0**	**0**	**0**	**0**	**0**	**0**	**0**	**0**	**0**	**0**	**0**
1200	7	0	0	1	0	2	0	0	4	0	0	0	0	0	0	0	0	0	0	0	0	0	0	0	0	0	0	0	0	0
1300	**8**	**0**	**0**	**1**	**3**	**0**	**0**	**1**	**2**	**0**	**0**	**0**	**1**	**0**	**0**	**0**	**0**	**0**	**0**	**0**	**0**	**0**	**0**	**0**	**0**	**0**	**0**	**0**	**0**	**0**
1400	**8**	**0**	**0**	**1**	**1**	**1**	**1**	**0**	**1**	**0**	**3**	**0**	**0**	**0**	**0**	**0**	**0**	**0**	**0**	**0**	**0**	**0**	**0**	**0**	**0**	**0**	**0**	**0**	**0**	**0**
1500	7	0	0	0	0	2	0	0	1	1	2	1	0	0	0	0	0	0	0	0	0	0	0	0	0	0	0	0	0	0
1600	6	0	0	0	0	0	0	1	1	1	2	1	0	0	0	0	0	0	0	0	0	0	0	0	0	0	0	0	0	0
1700	2	0	0	0	0	0	0	1	0	1	0	0	0	0	0	0	0	0	0	0	0	0	0	0	0	0	0	0	0	0
1800	5	0	0	0	0	0	1	1	1	1	1	0	0	0	0	0	0	0	0	0	0	0	0	0	0	0	0	0	0	0
1900	0	0	0	0	0	0	0	0	0	0	0	0	0	0	0	0	0	0	0	0	0	0	0	0	0	0	0	0	0	0
2000	2	0	0	0	0	0	0	0	1	0	1	0	0	0	0	0	0	0	0	0	0	0	0	0	0	0	0	0	0	0
2100	0	0	0	0	0	0	0	0	0	0	0	0	0	0	0	0	0	0	0	0	0	0	0	0	0	0	0	0	0	0
2200	1	0	0	0	0	0	0	0	0	0	0	0	1	0	0	0	0	0	0	0	0	0	0	0	0	0	0	0	0	0
2300	0	0	0	0	0	0	0	0	0	0	0	0	0	0	0	0	0	0	0	0	0	0	0	0	0	0	0	0	0	0
07-19	**59**	**0**	**0**	**4**	**7**	**5**	**3**	**7**	**13**	**4**	**11**	**3**	**2**	**0**	**0**	**0**	**0**	**0**	**0**	**0**	**0**	**0**	**0**	**0**	**0**	**0**	**0**	**0**	**0**	**0**
06-22	**61**	**0**	**0**	**4**	**7**	**5**	**3**	**7**	**14**	**4**	**12**	**3**	**2**	**0**	**0**	**0**	**0**	**0**	**0**	**0**	**0**	**0**	**0**	**0**	**0**	**0**	**0**	**0**	**0**	**0**
06-00	**62**	**0**	**0**	**4**	**7**	**5**	**3**	**7**	**14**	**4**	**12**	**3**	**3**	**0**	**0**	**0**	**0**	**0**	**0**	**0**	**0**	**0**	**0**	**0**	**0**	**0**	**0**	**0**	**0**	**0**
00-00	**64**	**0**	**0**	**4**	**7**	**5**	**3**	**7**	**16**	**4**	**12**	**3**	**3**	**0**	**0**	**0**	**0**	**0**	**0**	**0**	**0**	**0**	**0**	**0**	**0**	**0**	**0**	**0**	**0**	**0**

Site 2
Location Ossington Road, - attached to Tree
Direction Northbound

16438 / OSSINGTON ROAD
FEBRUARY 2025
AUTOMATIC TRAFFIC COUNT

03 March 2025 **Monday**

Time	Total	Speed Bins (mph)																												
		0 - 5	5 - 10	10 - 15	15 - 20	20 - 25	25 - 30	30 - 35	35 - 40	40 - 45	45 - 50	50 - 55	55 - 60	60 - 65	65 - 70	70 - 75	75 - 80	80 - 85	85 - 90	90 - 95	95 - 100	100 - 105	105 - 110	110 - 115	115 - 120	120 - 125	125 - 130	130 - 135	135 - 140
0000	0	0	0	0	0	0	0	0	0	0	0	0	0	0	0	0	0	0	0	0	0	0	0	0	0	0	0	0	0	0
0100	0	0	0	0	0	0	0	0	0	0	0	0	0	0	0	0	0	0	0	0	0	0	0	0	0	0	0	0	0	0
0200	0	0	0	0	0	0	0	0	0	0	0	0	0	0	0	0	0	0	0	0	0	0	0	0	0	0	0	0	0	0
0300	0	0	0	0	0	0	0	0	0	0	0	0	0	0	0	0	0	0	0	0	0	0	0	0	0	0	0	0	0	0
0400	0	0	0	0	0	0	0	0	0	0	0	0	0	0	0	0	0	0	0	0	0	0	0	0	0	0	0	0	0	0
0500	0	0	0	0	0	0	0	0	0	0	0	0	0	0	0	0	0	0	0	0	0	0	0	0	0	0	0	0	0	0
0600	1	0	0	0	0	0	0	0	0	0	0	0	0	1	0	0	0	0	0	0	0	0	0	0	0	0	0	0	0	0
0700	4	0	0	0	0	1	0	1	0	0	2	0	0	0	0	0	0	0	0	0	0	0	0	0	0	0	0	0	0	0
0800	3	0	0	0	0	0	0	1	0	0	1	1	0	0	0	0	0	0	0	0	0	0	0	0	0	0	0	0	0	0
0900	**7**	**0**	**0**	**0**	**1**	**0**	**0**	**2**	**1**	**2**	**0**	**0**	**1**	**0**	**0**	**0**	**0**	**0**	**0**	**0**	**0**	**0**	**0**	**0**	**0**	**0**	**0**	**0**	**0**	**0**
1000	4	0	0	0	0	0	0	0	2	1	1	0	0	0	0	0	0	0	0	0	0	0	0	0	0	0	0	0	0	0
1100	6	0	0	0	1	0	0	0	2	3	0	0	0	0	0	0	0	0	0	0	0	0	0	0	0	0	0	0	0	0
1200	8	0	0	0	1	0	0	3	2	0	2	0	0	0	0	0	0	0	0	0	0	0	0	0	0	0	0	0	0	0
1300	6	0	0	0	0	0	1	1	0	2	0	1	1	0	0	0	0	0	0	0	0	0	0	0	0	0	0	0	0	0
1400	**10**	**0**	**0**	**2**	**0**	**4**	**0**	**0**	**0**	**1**	**2**	**1**	**0**	**0**	**0**	**0**	**0**	**0**	**0**	**0**	**0**	**0**	**0**	**0**	**0**	**0**	**0**	**0**	**0**	**0**
1500	7	0	0	0	0	0	1	1	1	1	3	0	0	0	0	0	0	0	0	0	0	0	0	0	0	0	0	0	0	0
1600	9	0	0	0	1	0	2	1	1	1	2	1	0	0	0	0	0	0	0	0	0	0	0	0	0	0	0	0	0	0
1700	4	0	0	0	0	0	1	1	0	2	0	0	0	0	0	0	0	0	0	0	0	0	0	0	0	0	0	0	0	0
1800	7	0	0	0	0	0	0	2	1	1	2	1	0	0	0	0	0	0	0	0	0	0	0	0	0	0	0	0	0	0
1900	2	0	0	0	0	0	0	0	1	1	0	0	0	0	0	0	0	0	0	0	0	0	0	0	0	0	0	0	0	0
2000	3	0	0	0	0	0	2	0	1	0	0	0	0	0	0	0	0	0	0	0	0	0	0	0	0	0	0	0	0	0
2100	1	0	0	0	0	0	0	0	1	0	0	0	0	0	0	0	0	0	0	0	0	0	0	0	0	0	0	0	0	0
2200	0	0	0	0	0	0	0	0	0	0	0	0	0	0	0	0	0	0	0	0	0	0	0	0	0	0	0	0	0	0
2300	0	0	0	0	0	0	0	0	0	0	0	0	0	0	0	0	0	0	0	0	0	0	0	0	0	0	0	0	0	0
07-19	**75**	**0**	**0**	**2**	**4**	**5**	**5**	**13**	**10**	**14**	**15**	**5**	**2**	**0**	**0**	**0**	**0**	**0**	**0**	**0**	**0**	**0**	**0**	**0**	**0**	**0**	**0**	**0**	**0**	**0**
06-22	**82**	**0**	**0**	**2**	**4**	**5**	**7**	**13**	**13**	**15**	**15**	**5**	**2**	**1**	**0**	**0**	**0**	**0**	**0**	**0**	**0**	**0**	**0**	**0**	**0**	**0**	**0**	**0**	**0**	**0**
06-00	**82**	**0**	**0**	**2**	**4**	**5**	**7**	**13**	**13**	**15**	**15**	**5**	**2**	**1**	**0**	**0**	**0**	**0**	**0**	**0**	**0**	**0**	**0**	**0**	**0**	**0**	**0**	**0**	**0**	**0**
00-00	**82**	**0**	**0**	**2**	**4**	**5**	**7**	**13**	**13**	**15**	**15**	**5**	**2**	**1**	**0**	**0**	**0**	**0**	**0**	**0**	**0**	**0**	**0**	**0**	**0**	**0**	**0**	**0**	**0**	**0**

Site 2
Location Ossington Road, - attached to Tree
Direction Northbound

16438 / OSSINGTON ROAD
FEBRUARY 2025
AUTOMATIC TRAFFIC COUNT

Virtual Day (7)

Time	Total	Speed Bins (mph)																												
		0 - 5	5 - 10	10 - 15	15 - 20	20 - 25	25 - 30	30 - 35	35 - 40	40 - 45	45 - 50	50 - 55	55 - 60	60 - 65	65 - 70	70 - 75	75 - 80	80 - 85	85 - 90	90 - 95	95 - 100	100 - 105	105 - 110	110 - 115	115 - 120	120 - 125	125 - 130	130 - 135	135 - 140
0000	0	0	0	0	0	0	0	0	0	0	0	0	0	0	0	0	0	0	0	0	0	0	0	0	0	0	0	0	0	0
0100	0	0	0	0	0	0	0	0	0	0	0	0	0	0	0	0	0	0	0	0	0	0	0	0	0	0	0	0	0	0
0200	0	0	0	0	0	0	0	0	0	0	0	0	0	0	0	0	0	0	0	0	0	0	0	0	0	0	0	0	0	0
0300	0	0	0	0	0	0	0	0	0	0	0	0	0	0	0	0	0	0	0	0	0	0	0	0	0	0	0	0	0	0
0400	0	0	0	0	0	0	0	0	0	0	0	0	0	0	0	0	0	0	0	0	0	0	0	0	0	0	0	0	0	0
0500	0	0	0	0	0	0	0	0	0	0	0	0	0	0	0	0	0	0	0	0	0	0	0	0	0	0	0	0	0	0
0600	1	0	0	0	0	0	0	0	0	0	0	0	0	0	0	0	0	0	0	0	0	0	0	0	0	0	0	0	0	0
0700	3	0	0	0	0	0	0	0	0	1	1	0	0	0	0	0	0	0	0	0	0	0	0	0	0	0	0	0	0	0
0800	5	0	0	0	0	0	0	1	1	1	1	1	0	0	0	0	0	0	0	0	0	0	0	0	0	0	0	0	0	0
0900	4	0	0	0	0	0	0	1	1	1	0	0	0	0	0	0	0	0	0	0	0	0	0	0	0	0	0	0	0	0
1000	5	0	0	0	0	0	0	1	1	1	1	0	0	0	0	0	0	0	0	0	0	0	0	0	0	0	0	0	0	0
1100	**6**	**0**	**0**	**1**	**1**	**0**	**1**	**1**	**1**	**1**	**1**	**0**	**0**	**0**	**0**	**0**	**0**	**0**	**0**	**0**	**0**	**0**	**0**	**0**	**0**	**0**	**0**	**0**	**0**	**0**
1200	5	0	0	0	0	0	0	1	1	1	1	0	0	0	0	0	0	0	0	0	0	0	0	0	0	0	0	0	0	0
1300	**8**	**0**	**0**	**0**	**1**	**0**	**1**	**2**	**1**	**1**	**1**	**1**	**0**	**0**	**0**	**0**	**0**	**0**	**0**	**0**	**0**	**0**	**0**	**0**	**0**	**0**	**0**	**0**	**0**	**0**
1400	7	0	0	1	0	1	1	1	1	1	1	0	0	0	0	0	0	0	0	0	0	0	0	0	0	0	0	0	0	0
1500	7	0	0	0	1	0	0	0	1	1	2	1	0	0	0	0	0	0	0	0	0	0	0	0	0	0	0	0	0	0
1600	7	0	0	0	0	0	1	1	1	1	2	1	0	0	0	0	0	0	0	0	0	0	0	0	0	0	0	0	0	0
1700	7	0	0	0	0	0	0	1	1	2	1	1	0	0	0	0	0	0	0	0	0	0	0	0	0	0	0	0	0	0
1800	4	0	0	0	0	0	0	1	0	1	1	0	0	0	0	0	0	0	0	0	0	0	0	0	0	0	0	0	0	0
1900	2	0	0	0	0	0	0	0	1	0	0	0	0	0	0	0	0	0	0	0	0	0	0	0	0	0	0	0	0	0
2000	2	0	0	0	0	0	0	0	0	0	0	0	0	0	0	0	0	0	0	0	0	0	0	0	0	0	0	0	0	0
2100	1	0	0	0	0	0	0	0	0	0	0	0	0	0	0	0	0	0	0	0	0	0	0	0	0	0	0	0	0	0
2200	1	0	0	0	0	0	0	0	0	0	0	0	0	0	0	0	0	0	0	0	0	0	0	0	0	0	0	0	0	0
2300	0	0	0	0	0	0	0	0	0	0	0	0	0	0	0	0	0	0	0	0	0	0	0	0	0	0	0	0	0	0
07-19	**67**	**0**	**0**	**3**	**4**	**2**	**5**	**12**	**10**	**12**	**12**	**5**	**2**	**0**	**0**	**0**	**0**	**0**	**0**	**0**	**0**	**0**	**0**	**0**	**0**	**0**	**0**	**0**	**0**	**0**
06-22	**72**	**0**	**0**	**4**	**4**	**2**	**6**	**13**	**11**	**12**	**12**	**6**	**2**	**0**	**0**	**0**	**0**	**0**	**0**	**0**	**0**	**0**	**0**	**0**	**0**	**0**	**0**	**0**	**0**	**0**
06-00	**73**	**0**	**0**	**4**	**4**	**2**	**6**	**13**	**11**	**13**	**12**	**6**	**2**	**0**	**0**	**0**	**0**	**0**	**0**	**0**	**0**	**0**	**0**	**0**	**0**	**0**	**0**	**0**	**0**	**0**
00-00	**74**	**0**	**0**	**4**	**4**	**2**	**6**	**13**	**11**	**13**	**12**	**6**	**2**	**0**	**0**	**0**	**0**	**0**	**0**	**0**	**0**	**0**	**0**	**0**	**0**	**0**	**0**	**0**	**0**	**0**


Site 2
Location Ossington Road, - attached to Tree
Direction Northbound

16438 / OSSINGTON ROAD
FEBRUARY 2025
AUTOMATIC TRAFFIC COUNT

Virtual Week (1)

Time	Total	Speed Bins (mph)																												
		0 - 5	5 - 10	10 - 15	15 - 20	20 - 25	25 - 30	30 - 35	35 - 40	40 - 45	45 - 50	50 - 55	55 - 60	60 - 65	65 - 70	70 - 75	75 - 80	80 - 85	85 - 90	90 - 95	95 - 100	100 - 105	105 - 110	110 - 115	115 - 120	120 - 125	125 - 130	130 - 135	135 - 140
Mon	82	0	0	2	4	5	7	13	13	15	15	5	2	1	0	0	0	0	0	0	0	0	0	0	0	0	0	0	0	0
Tue	77	0	0	2	5	1	4	10	14	17	16	7	1	0	0	0	0	0	0	0	0	0	0	0	0	0	0	0	0	0
Wed	73	0	0	3	1	0	9	15	14	9	12	7	2	1	0	0	0	0	0	0	0	0	0	0	0	0	0	0	0	0
Thu	75	0	0	5	0	3	6	20	5	18	10	7	1	0	0	0	0	0	0	0	0	0	0	0	0	0	0	0	0	0
Fri	92	0	0	6	6	1	10	16	11	19	13	6	3	1	0	0	0	0	0	0	0	0	0	0	0	0	0	0	0	0
|Sat	52	0	0	4	5	0	6	7	7	6	9	7	1	0	0	0	0	0	0	0	0	0	0	0	0	0	0	0	0	0
|Sun	64	0	0	4	7	5	3	7	16	4	12	3	3	0	0	0	0	0	0	0	0	0	0	0	0	0	0	0	0	0
5 Day Ave.	**80**	**0**	**0**	**4**	**3**	**2**	**7**	**15**	**11**	**16**	**13**	**6**	**2**	**1**	**0**	**0**	**0**	**0**	**0**	**0**	**0**	**0**	**0**	**0**	**0**	**0**	**0**	**0**	**0**	**0**
7 Day Ave.	**74**	**0**	**0**	**4**	**4**	**2**	**6**	**13**	**11**	**13**	**12**	**6**	**2**	**0**	**0**	**0**	**0**	**0**	**0**	**0**	**0**	**0**	**0**	**0**	**0**	**0**	**0**	**0**	**0**	**0**
--	**515**	**0**	**0**	**26**	**28**	**15**	**45**	**88**	**80**	**88**	**87**	**42**	**13**	**3**	**0**	**0**	**0**	**0**	**0**	**0**	**0**	**0**	**0**	**0**	**0**	**0**	**0**	**0**	**0**	**0**

Summary Graphs

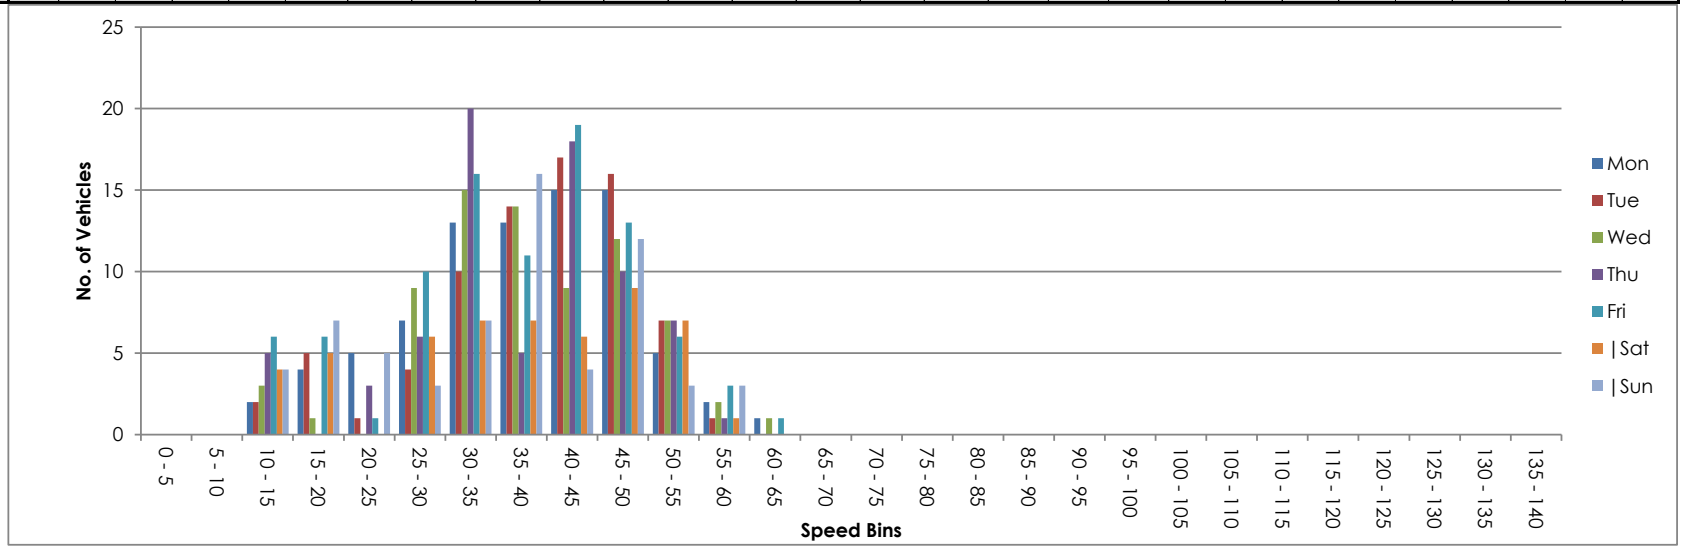

Site 2
Location Ossington Road, - attached to Tree
Direction Southbound

16438 / OSSINGTON ROAD
FEBRUARY 2025
AUTOMATIC TRAFFIC COUNT

25 February 2025 **Tuesday**

Time	Total	Classification												]PSL	]PSL%	]SL1	]SL1%	]SL2	]SL2%	Mean	Vpp
		1 MCL	2 SV	3 SVT	4 TB2	5 TB3	6 T4	7 ART3	8 ART4	9 ART5	10 ART6	11 BD	12 DRT	60	60	68 ACPO	68 ACPO	75 DfT	75 DfT		85
0000	0	0	0	0	0	0	0	0	0	0	0	0	0	0	0.0	0	0.0	0	0.0	-	-
0100	1	0	1	0	0	0	0	0	0	0	0	0	0	0	0.0	0	0.0	0	0.0	36.7	-
0200	0	0	0	0	0	0	0	0	0	0	0	0	0	0	0.0	0	0.0	0	0.0	-	-
0300	0	0	0	0	0	0	0	0	0	0	0	0	0	0	0.0	0	0.0	0	0.0	-	-
0400	1	0	1	0	0	0	0	0	0	0	0	0	0	0	0.0	0	0.0	0	0.0	38.9	-
0500	0	0	0	0	0	0	0	0	0	0	0	0	0	0	0.0	0	0.0	0	0.0	-	-
0600	0	0	0	0	0	0	0	0	0	0	0	0	0	0	0.0	0	0.0	0	0.0	-	-
0700	4	0	4	0	0	0	0	0	0	0	0	0	0	0	0.0	0	0.0	0	0.0	40.4	-
0800	4	0	4	0	0	0	0	0	0	0	0	0	0	0	0.0	0	0.0	0	0.0	41.8	-
0900	**9**	**2**	**6**	**0**	**1**	**0**	**0**	**0**	**0**	**0**	**0**	**0**	**0**	**0**	**0.0**	**0**	**0.0**	**0**	**0.0**	**30.3**	**-**
1000	3	0	2	1	0	0	0	0	0	0	0	0	0	0	0.0	0	0.0	0	0.0	34.4	-
1100	3	0	3	0	0	0	0	0	0	0	0	0	0	0	0.0	0	0.0	0	0.0	39.5	-
1200	5	1	3	0	1	0	0	0	0	0	0	0	0	0	0.0	0	0.0	0	0.0	28.1	-
1300	7	0	7	0	0	0	0	0	0	0	0	0	0	1	14.3	1	14.3	0	0.0	40.2	-
1400	**8**	**3**	**2**	**0**	**3**	**0**	**0**	**0**	**0**	**0**	**0**	**0**	**0**	**0**	**0.0**	**0**	**0.0**	**0**	**0.0**	**29.4**	**-**
1500	6	0	5	0	1	0	0	0	0	0	0	0	0	0	0.0	0	0.0	0	0.0	35.6	-
1600	3	0	3	0	0	0	0	0	0	0	0	0	0	0	0.0	0	0.0	0	0.0	47.7	-
1700	**8**	**0**	**7**	**0**	**1**	**0**	**0**	**0**	**0**	**0**	**0**	**0**	**0**	**0**	**0.0**	**0**	**0.0**	**0**	**0.0**	**36.6**	**-**
1800	3	0	3	0	0	0	0	0	0	0	0	0	0	0	0.0	0	0.0	0	0.0	46.5	-
1900	1	0	1	0	0	0	0	0	0	0	0	0	0	0	0.0	0	0.0	0	0.0	20.8	-
2000	0	0	0	0	0	0	0	0	0	0	0	0	0	0	0.0	0	0.0	0	0.0	-	-
2100	2	0	2	0	0	0	0	0	0	0	0	0	0	0	0.0	0	0.0	0	0.0	42.5	-
2200	0	0	0	0	0	0	0	0	0	0	0	0	0	0	0.0	0	0.0	0	0.0	-	-
2300	0	0	0	0	0	0	0	0	0	0	0	0	0	0	0.0	0	0.0	0	0.0	-	-
07-19	**63**	**6**	**49**	**1**	**7**	**0**	**0**	**0**	**0**	**0**	**0**	**0**	**0**	**1**	**1.6**	**1**	**1.6**	**0**	**0.0**	**36**	**46.7**
06-22	**66**	**6**	**52**	**1**	**7**	**0**	**0**	**0**	**0**	**0**	**0**	**0**	**0**	**1**	**1.5**	**1**	**1.5**	**0**	**0.0**	**36**	**46.5**
06-00	**66**	**6**	**52**	**1**	**7**	**0**	**0**	**0**	**0**	**0**	**0**	**0**	**0**	**1**	**1.5**	**1**	**1.5**	**0**	**0.0**	**36**	**46.5**
00-00	**68**	**6**	**54**	**1**	**7**	**0**	**0**	**0**	**0**	**0**	**0**	**0**	**0**	**1**	**1.5**	**1**	**1.5**	**0**	**0.0**	**36**	**45.9**

Site 2
Location Ossington Road, - attached to Tree
Direction Southbound

16438 / OSSINGTON ROAD
FEBRUARY 2025
AUTOMATIC TRAFFIC COUNT

26 February 2025 **Wednesday**

Time	Total	Classification												]PSL	]PSL%	]SL1	]SL1%	]SL2	]SL2%	Mean	Vpp
		1 MCL	2 SV	3 SVT	4 TB2	5 TB3	6 T4	7 ART3	8 ART4	9 ART5	10 ART6	11 BD	12 DRT	60	60	68 ACPO	68 ACPO	75 DfT	75 DfT		85
0000	0	0	0	0	0	0	0	0	0	0	0	0	0	0	0.0	0	0.0	0	0.0	-	-
0100	0	0	0	0	0	0	0	0	0	0	0	0	0	0	0.0	0	0.0	0	0.0	-	-
0200	0	0	0	0	0	0	0	0	0	0	0	0	0	0	0.0	0	0.0	0	0.0	-	-
0300	0	0	0	0	0	0	0	0	0	0	0	0	0	0	0.0	0	0.0	0	0.0	-	-
0400	0	0	0	0	0	0	0	0	0	0	0	0	0	0	0.0	0	0.0	0	0.0	-	-
0500	3	0	3	0	0	0	0	0	0	0	0	0	0	0	0.0	0	0.0	0	0.0	36.9	-
0600	3	0	2	0	1	0	0	0	0	0	0	0	0	0	0.0	0	0.0	0	0.0	42.4	-
0700	8	0	7	0	1	0	0	0	0	0	0	0	0	0	0.0	0	0.0	0	0.0	33.1	-
0800	**10**	**0**	**9**	**0**	**0**	**1**	**0**	**0**	**0**	**0**	**0**	**0**	**0**	**0**	**0.0**	**0**	**0.0**	**0**	**0.0**	**32.8**	**-**
0900	4	0	3	0	1	0	0	0	0	0	0	0	0	1	25.0	0	0.0	0	0.0	48.6	-
1000	6	0	5	1	0	0	0	0	0	0	0	0	0	0	0.0	0	0.0	0	0.0	33.8	-
1100	1	0	0	0	1	0	0	0	0	0	0	0	0	0	0.0	0	0.0	0	0.0	45.1	-
1200	5	1	4	0	0	0	0	0	0	0	0	0	0	0	0.0	0	0.0	0	0.0	24.4	-
1300	6	0	6	0	0	0	0	0	0	0	0	0	0	0	0.0	0	0.0	0	0.0	38.4	-
1400	5	0	5	0	0	0	0	0	0	0	0	0	0	0	0.0	0	0.0	0	0.0	35	-
1500	**11**	**1**	**8**	**0**	**2**	**0**	**0**	**0**	**0**	**0**	**0**	**0**	**0**	**0**	**0.0**	**0**	**0.0**	**0**	**0.0**	**34.7**	**46.4**
1600	6	0	6	0	0	0	0	0	0	0	0	0	0	0	0.0	0	0.0	0	0.0	36.9	-
1700	8	0	7	0	1	0	0	0	0	0	0	0	0	0	0.0	0	0.0	0	0.0	37	-
1800	6	0	6	0	0	0	0	0	0	0	0	0	0	0	0.0	0	0.0	0	0.0	41.9	-
1900	1	0	0	0	1	0	0	0	0	0	0	0	0	0	0.0	0	0.0	0	0.0	43.2	-
2000	0	0	0	0	0	0	0	0	0	0	0	0	0	0	0.0	0	0.0	0	0.0	-	-
2100	3	0	3	0	0	0	0	0	0	0	0	0	0	0	0.0	0	0.0	0	0.0	38.8	-
2200	0	0	0	0	0	0	0	0	0	0	0	0	0	0	0.0	0	0.0	0	0.0	-	-
2300	0	0	0	0	0	0	0	0	0	0	0	0	0	0	0.0	0	0.0	0	0.0	-	-
07-19	**76**	**2**	**66**	**1**	**6**	**1**	**0**	**0**	**0**	**0**	**0**	**0**	**0**	**1**	**1.3**	**0**	**0.0**	**0**	**0.0**	**35.7**	**44.7**
06-22	**83**	**2**	**71**	**1**	**8**	**1**	**0**	**0**	**0**	**0**	**0**	**0**	**0**	**1**	**1.2**	**0**	**0.0**	**0**	**0.0**	**36.1**	**44.9**
06-00	**83**	**2**	**71**	**1**	**8**	**1**	**0**	**0**	**0**	**0**	**0**	**0**	**0**	**1**	**1.2**	**0**	**0.0**	**0**	**0.0**	**36.1**	**44.9**
00-00	**86**	**2**	**74**	**1**	**8**	**1**	**0**	**0**	**0**	**0**	**0**	**0**	**0**	**1**	**1.2**	**0**	**0.0**	**0**	**0.0**	**36.2**	**44.8**

Site 2
Location Ossington Road, - attached to Tree
Direction Southbound

16438 / OSSINGTON ROAD
FEBRUARY 2025
AUTOMATIC TRAFFIC COUNT

27 February 2025 **Thursday**

Time	Total	Classification												]PSL	]PSL%	]SL1	]SL1%	]SL2	]SL2%	Mean	Vpp
		1 MCL	2 SV	3 SVT	4 TB2	5 TB3	6 T4	7 ART3	8 ART4	9 ART5	10 ART6	11 BD	12 DRT	60	60	68 ACPO	68 ACPO	75 DfT	75 DfT		85
0000	0	0	0	0	0	0	0	0	0	0	0	0	0	0	0.0	0	0.0	0	0.0	-	-
0100	0	0	0	0	0	0	0	0	0	0	0	0	0	0	0.0	0	0.0	0	0.0	-	-
0200	0	0	0	0	0	0	0	0	0	0	0	0	0	0	0.0	0	0.0	0	0.0	-	-
0300	0	0	0	0	0	0	0	0	0	0	0	0	0	0	0.0	0	0.0	0	0.0	-	-
0400	0	0	0	0	0	0	0	0	0	0	0	0	0	0	0.0	0	0.0	0	0.0	-	-
0500	0	0	0	0	0	0	0	0	0	0	0	0	0	0	0.0	0	0.0	0	0.0	-	-
0600	1	0	1	0	0	0	0	0	0	0	0	0	0	0	0.0	0	0.0	0	0.0	8.9	-
0700	4	0	3	0	1	0	0	0	0	0	0	0	0	0	0.0	0	0.0	0	0.0	34	-
0800	5	0	5	0	0	0	0	0	0	0	0	0	0	0	0.0	0	0.0	0	0.0	41.6	-
0900	3	0	2	1	0	0	0	0	0	0	0	0	0	0	0.0	0	0.0	0	0.0	32.2	-
1000	4	0	4	0	0	0	0	0	0	0	0	0	0	0	0.0	0	0.0	0	0.0	31.2	-
1100	**7**	**0**	**6**	**0**	**1**	**0**	**0**	**0**	**0**	**0**	**0**	**0**	**0**	**0**	**0.0**	**0**	**0.0**	**0**	**0.0**	**36.6**	**-**
1200	4	2	1	0	0	0	0	0	0	0	1	0	0	0	0.0	0	0.0	0	0.0	25.7	-
1300	**11**	**2**	**9**	**0**	**0**	**0**	**0**	**0**	**0**	**0**	**0**	**0**	**0**	**0**	**0.0**	**0**	**0.0**	**0**	**0.0**	**29.4**	**40**
1400	7	1	5	0	1	0	0	0	0	0	0	0	0	0	0.0	0	0.0	0	0.0	38.6	-
1500	10	0	8	0	2	0	0	0	0	0	0	0	0	0	0.0	0	0.0	0	0.0	38.5	-
1600	9	1	6	1	1	0	0	0	0	0	0	0	0	0	0.0	0	0.0	0	0.0	39.2	-
1700	5	0	4	0	1	0	0	0	0	0	0	0	0	0	0.0	0	0.0	0	0.0	36.7	-
1800	1	0	1	0	0	0	0	0	0	0	0	0	0	0	0.0	0	0.0	0	0.0	43.1	-
1900	3	0	3	0	0	0	0	0	0	0	0	0	0	0	0.0	0	0.0	0	0.0	37.7	-
2000	1	0	0	0	1	0	0	0	0	0	0	0	0	0	0.0	0	0.0	0	0.0	29	-
2100	2	0	1	0	1	0	0	0	0	0	0	0	0	0	0.0	0	0.0	0	0.0	40	-
2200	1	0	1	0	0	0	0	0	0	0	0	0	0	0	0.0	0	0.0	0	0.0	31.8	-
2300	1	0	0	0	1	0	0	0	0	0	0	0	0	0	0.0	0	0.0	0	0.0	39.1	-
07-19	**70**	**6**	**54**	**2**	**7**	**0**	**0**	**0**	**0**	**0**	**1**	**0**	**0**	**0**	**0.0**	**0**	**0.0**	**0**	**0.0**	**35.5**	**47**
06-22	**77**	**6**	**59**	**2**	**9**	**0**	**0**	**0**	**0**	**0**	**1**	**0**	**0**	**0**	**0.0**	**0**	**0.0**	**0**	**0.0**	**35.3**	**46.6**
06-00	**79**	**6**	**60**	**2**	**10**	**0**	**0**	**0**	**0**	**0**	**1**	**0**	**0**	**0**	**0.0**	**0**	**0.0**	**0**	**0.0**	**35.3**	**46.5**
00-00	**79**	**6**	**60**	**2**	**10**	**0**	**0**	**0**	**0**	**0**	**1**	**0**	**0**	**0**	**0.0**	**0**	**0.0**	**0**	**0.0**	**35.3**	**46.5**

Site 2
Location Ossington Road, - attached to Tree
Direction Southbound

16438 / OSSINGTON ROAD
FEBRUARY 2025
AUTOMATIC TRAFFIC COUNT

28 February 2025 **Friday**

Time	Total	Classification												]PSL	]PSL%	]SL1	]SL1%	]SL2	]SL2%	Mean	Vpp
		1 MCL	2 SV	3 SVT	4 TB2	5 TB3	6 T4	7 ART3	8 ART4	9 ART5	10 ART6	11 BD	12 DRT	60	60	68 ACPO	68 ACPO	75 DfT	75 DfT		85
0000	0	0	0	0	0	0	0	0	0	0	0	0	0	0	0.0	0	0.0	0	0.0	-	-
0100	0	0	0	0	0	0	0	0	0	0	0	0	0	0	0.0	0	0.0	0	0.0	-	-
0200	0	0	0	0	0	0	0	0	0	0	0	0	0	0	0.0	0	0.0	0	0.0	-	-
0300	0	0	0	0	0	0	0	0	0	0	0	0	0	0	0.0	0	0.0	0	0.0	-	-
0400	0	0	0	0	0	0	0	0	0	0	0	0	0	0	0.0	0	0.0	0	0.0	-	-
0500	1	0	1	0	0	0	0	0	0	0	0	0	0	0	0.0	0	0.0	0	0.0	37.7	-
0600	1	0	0	0	1	0	0	0	0	0	0	0	0	0	0.0	0	0.0	0	0.0	40.2	-
0700	5	0	5	0	0	0	0	0	0	0	0	0	0	0	0.0	0	0.0	0	0.0	37.5	-
0800	**6**	**0**	**6**	**0**	**0**	**0**	**0**	**0**	**0**	**0**	**0**	**0**	**0**	**0**	**0.0**	**0**	**0.0**	**0**	**0.0**	**40.9**	**-**
0900	3	0	3	0	0	0	0	0	0	0	0	0	0	0	0.0	0	0.0	0	0.0	42.4	-
1000	3	0	3	0	0	0	0	0	0	0	0	0	0	0	0.0	0	0.0	0	0.0	44.2	-
1100	5	1	3	0	1	0	0	0	0	0	0	0	0	0	0.0	0	0.0	0	0.0	33.1	-
1200	0	0	0	0	0	0	0	0	0	0	0	0	0	0	0.0	0	0.0	0	0.0	-	-
1300	**11**	**0**	**8**	**0**	**3**	**0**	**0**	**0**	**0**	**0**	**0**	**0**	**0**	**0**	**0.0**	**0**	**0.0**	**0**	**0.0**	**40.3**	**48.4**
1400	6	1	4	0	1	0	0	0	0	0	0	0	0	0	0.0	0	0.0	0	0.0	35.2	-
1500	7	0	6	0	1	0	0	0	0	0	0	0	0	0	0.0	0	0.0	0	0.0	40.1	-
1600	6	0	6	0	0	0	0	0	0	0	0	0	0	0	0.0	0	0.0	0	0.0	39.2	-
1700	7	0	7	0	0	0	0	0	0	0	0	0	0	0	0.0	0	0.0	0	0.0	35.6	-
1800	4	0	2	0	2	0	0	0	0	0	0	0	0	0	0.0	0	0.0	0	0.0	39.9	-
1900	2	0	2	0	0	0	0	0	0	0	0	0	0	0	0.0	0	0.0	0	0.0	51.1	-
2000	3	0	3	0	0	0	0	0	0	0	0	0	0	0	0.0	0	0.0	0	0.0	37.5	-
2100	0	0	0	0	0	0	0	0	0	0	0	0	0	0	0.0	0	0.0	0	0.0	-	-
2200	0	0	0	0	0	0	0	0	0	0	0	0	0	0	0.0	0	0.0	0	0.0	-	-
2300	3	0	3	0	0	0	0	0	0	0	0	0	0	0	0.0	0	0.0	0	0.0	38.5	-
07-19	**63**	**2**	**53**	**0**	**8**	**0**	**0**	**0**	**0**	**0**	**0**	**0**	**0**	**0**	**0.0**	**0**	**0.0**	**0**	**0.0**	**38.7**	**45**
06-22	**69**	**2**	**58**	**0**	**9**	**0**	**0**	**0**	**0**	**0**	**0**	**0**	**0**	**0**	**0.0**	**0**	**0.0**	**0**	**0.0**	**39**	**46**
06-00	**72**	**2**	**61**	**0**	**9**	**0**	**0**	**0**	**0**	**0**	**0**	**0**	**0**	**0**	**0.0**	**0**	**0.0**	**0**	**0.0**	**39**	**46.2**
00-00	**73**	**2**	**62**	**0**	**9**	**0**	**0**	**0**	**0**	**0**	**0**	**0**	**0**	**0**	**0.0**	**0**	**0.0**	**0**	**0.0**	**39**	**46.1**

Site 2
Location Ossington Road, - attached to Tree
Direction Southbound

16438 / OSSINGTON ROAD
FEBRUARY 2025
AUTOMATIC TRAFFIC COUNT

01 March 2025 **Saturday**

Time	Total	Classification												]PSL	]PSL%	]SL1	]SL1%	]SL2	]SL2%	Mean	Vpp
		1 MCL	2 SV	3 SVT	4 TB2	5 TB3	6 T4	7 ART3	8 ART4	9 ART5	10 ART6	11 BD	12 DRT	60	60	68 ACPO	68 ACPO	75 DfT	75 DfT		85
0000	0	0	0	0	0	0	0	0	0	0	0	0	0	0	0.0	0	0.0	0	0.0	-	-
0100	0	0	0	0	0	0	0	0	0	0	0	0	0	0	0.0	0	0.0	0	0.0	-	-
0200	0	0	0	0	0	0	0	0	0	0	0	0	0	0	0.0	0	0.0	0	0.0	-	-
0300	0	0	0	0	0	0	0	0	0	0	0	0	0	0	0.0	0	0.0	0	0.0	-	-
0400	0	0	0	0	0	0	0	0	0	0	0	0	0	0	0.0	0	0.0	0	0.0	-	-
0500	0	0	0	0	0	0	0	0	0	0	0	0	0	0	0.0	0	0.0	0	0.0	-	-
0600	1	0	1	0	0	0	0	0	0	0	0	0	0	0	0.0	0	0.0	0	0.0	42	-
0700	1	0	1	0	0	0	0	0	0	0	0	0	0	0	0.0	0	0.0	0	0.0	29.1	-
0800	1	1	0	0	0	0	0	0	0	0	0	0	0	0	0.0	0	0.0	0	0.0	11.1	-
0900	3	0	2	0	1	0	0	0	0	0	0	0	0	0	0.0	0	0.0	0	0.0	41.7	-
1000	4	0	4	0	0	0	0	0	0	0	0	0	0	0	0.0	0	0.0	0	0.0	46.4	-
1100	**7**	**0**	**7**	**0**	**0**	**0**	**0**	**0**	**0**	**0**	**0**	**0**	**0**	**0**	**0.0**	**0**	**0.0**	**0**	**0.0**	**36.3**	**-**
1200	**11**	**3**	**8**	**0**	**0**	**0**	**0**	**0**	**0**	**0**	**0**	**0**	**0**	**0**	**0.0**	**0**	**0.0**	**0**	**0.0**	**27.3**	**40.5**
1300	8	2	6	0	0	0	0	0	0	0	0	0	0	0	0.0	0	0.0	0	0.0	28.2	-
1400	4	0	4	0	0	0	0	0	0	0	0	0	0	0	0.0	0	0.0	0	0.0	39.5	-
1500	5	0	5	0	0	0	0	0	0	0	0	0	0	0	0.0	0	0.0	0	0.0	37.9	-
1600	5	0	5	0	0	0	0	0	0	0	0	0	0	0	0.0	0	0.0	0	0.0	32.6	-
1700	3	0	2	0	1	0	0	0	0	0	0	0	0	0	0.0	0	0.0	0	0.0	34.1	-
1800	3	0	3	0	0	0	0	0	0	0	0	0	0	0	0.0	0	0.0	0	0.0	41.6	-
1900	3	0	3	0	0	0	0	0	0	0	0	0	0	0	0.0	0	0.0	0	0.0	35.5	-
2000	3	0	3	0	0	0	0	0	0	0	0	0	0	0	0.0	0	0.0	0	0.0	46.4	-
2100	1	0	1	0	0	0	0	0	0	0	0	0	0	0	0.0	0	0.0	0	0.0	37.4	-
2200	1	0	1	0	0	0	0	0	0	0	0	0	0	0	0.0	0	0.0	0	0.0	44.5	-
2300	0	0	0	0	0	0	0	0	0	0	0	0	0	0	0.0	0	0.0	0	0.0	-	-
07-19	**55**	**6**	**47**	**0**	**2**	**0**	**0**	**0**	**0**	**0**	**0**	**0**	**0**	**0**	**0.0**	**0**	**0.0**	**0**	**0.0**	**34**	**46.2**
06-22	**63**	**6**	**55**	**0**	**2**	**0**	**0**	**0**	**0**	**0**	**0**	**0**	**0**	**0**	**0.0**	**0**	**0.0**	**0**	**0.0**	**34.8**	**46.1**
06-00	**64**	**6**	**56**	**0**	**2**	**0**	**0**	**0**	**0**	**0**	**0**	**0**	**0**	**0**	**0.0**	**0**	**0.0**	**0**	**0.0**	**35**	**46**
00-00	**64**	**6**	**56**	**0**	**2**	**0**	**0**	**0**	**0**	**0**	**0**	**0**	**0**	**0**	**0.0**	**0**	**0.0**	**0**	**0.0**	**35**	**46**

Site 2
Location Ossington Road, - attached to Tree
Direction Southbound

16438 / OSSINGTON ROAD
FEBRUARY 2025
AUTOMATIC TRAFFIC COUNT

02 March 2025 **Sunday**

Time	Total	Classification												]PSL	]PSL%	]SL1	]SL1%	]SL2	]SL2%	Mean	Vpp
		1 MCL	2 SV	3 SVT	4 TB2	5 TB3	6 T4	7 ART3	8 ART4	9 ART5	10 ART6	11 BD	12 DRT	60	60	68 ACPO	68 ACPO	75 DfT	75 DfT		85
0000	2	0	2	0	0	0	0	0	0	0	0	0	0	0	0.0	0	0.0	0	0.0	27.4	-
0100	0	0	0	0	0	0	0	0	0	0	0	0	0	0	0.0	0	0.0	0	0.0	-	-
0200	0	0	0	0	0	0	0	0	0	0	0	0	0	0	0.0	0	0.0	0	0.0	-	-
0300	0	0	0	0	0	0	0	0	0	0	0	0	0	0	0.0	0	0.0	0	0.0	-	-
0400	0	0	0	0	0	0	0	0	0	0	0	0	0	0	0.0	0	0.0	0	0.0	-	-
0500	0	0	0	0	0	0	0	0	0	0	0	0	0	0	0.0	0	0.0	0	0.0	-	-
0600	2	0	2	0	0	0	0	0	0	0	0	0	0	0	0.0	0	0.0	0	0.0	39.3	-
0700	1	0	0	0	1	0	0	0	0	0	0	0	0	0	0.0	0	0.0	0	0.0	36.7	-
0800	3	0	3	0	0	0	0	0	0	0	0	0	0	0	0.0	0	0.0	0	0.0	33.1	-
0900	0	0	0	0	0	0	0	0	0	0	0	0	0	0	0.0	0	0.0	0	0.0	-	-
1000	6	4	2	0	0	0	0	0	0	0	0	0	0	0	0.0	0	0.0	0	0.0	22.3	-
1100	**9**	**1**	**7**	**0**	**1**	**0**	**0**	**0**	**0**	**0**	**0**	**0**	**0**	**0**	**0.0**	**0**	**0.0**	**0**	**0.0**	**36.6**	**-**
1200	5	0	5	0	0	0	0	0	0	0	0	0	0	0	0.0	0	0.0	0	0.0	29.9	-
1300	**8**	**1**	**7**	**0**	**0**	**0**	**0**	**0**	**0**	**0**	**0**	**0**	**0**	**0**	**0.0**	**0**	**0.0**	**0**	**0.0**	**30**	**-**
1400	**8**	**3**	**4**	**0**	**1**	**0**	**0**	**0**	**0**	**0**	**0**	**0**	**0**	**0**	**0.0**	**0**	**0.0**	**0**	**0.0**	**32.5**	**-**
1500	7	1	6	0	0	0	0	0	0	0	0	0	0	0	0.0	0	0.0	0	0.0	36.7	-
1600	2	0	2	0	0	0	0	0	0	0	0	0	0	0	0.0	0	0.0	0	0.0	42.4	-
1700	6	1	5	0	0	0	0	0	0	0	0	0	0	0	0.0	0	0.0	0	0.0	39.3	-
1800	4	0	4	0	0	0	0	0	0	0	0	0	0	0	0.0	0	0.0	0	0.0	38.8	-
1900	2	0	2	0	0	0	0	0	0	0	0	0	0	0	0.0	0	0.0	0	0.0	40.4	-
2000	0	0	0	0	0	0	0	0	0	0	0	0	0	0	0.0	0	0.0	0	0.0	-	-
2100	1	0	1	0	0	0	0	0	0	0	0	0	0	0	0.0	0	0.0	0	0.0	39.4	-
2200	0	0	0	0	0	0	0	0	0	0	0	0	0	0	0.0	0	0.0	0	0.0	-	-
2300	0	0	0	0	0	0	0	0	0	0	0	0	0	0	0.0	0	0.0	0	0.0	-	-
07-19	**59**	**11**	**45**	**0**	**3**	**0**	**0**	**0**	**0**	**0**	**0**	**0**	**0**	**0**	**0.0**	**0**	**0.0**	**0**	**0.0**	**33.6**	**43.5**
06-22	**64**	**11**	**50**	**0**	**3**	**0**	**0**	**0**	**0**	**0**	**0**	**0**	**0**	**0**	**0.0**	**0**	**0.0**	**0**	**0.0**	**34**	**44.1**
06-00	**64**	**11**	**50**	**0**	**3**	**0**	**0**	**0**	**0**	**0**	**0**	**0**	**0**	**0**	**0.0**	**0**	**0.0**	**0**	**0.0**	**34**	**44.1**
00-00	**66**	**11**	**52**	**0**	**3**	**0**	**0**	**0**	**0**	**0**	**0**	**0**	**0**	**0**	**0.0**	**0**	**0.0**	**0**	**0.0**	**33.8**	**43.5**

Site 2
Location Ossington Road, - attached to Tree
Direction Southbound

16438 / OSSINGTON ROAD
FEBRUARY 2025
AUTOMATIC TRAFFIC COUNT

03 March 2025 **Monday**

Time	Total	Classification												]PSL	]PSL%	]SL1	]SL1%	]SL2	]SL2%	Mean	Vpp
		1 MCL	2 SV	3 SVT	4 TB2	5 TB3	6 T4	7 ART3	8 ART4	9 ART5	10 ART6	11 BD	12 DRT	60	60	68 ACPO	68 ACPO	75 DfT	75 DfT		85
0000	0	0	0	0	0	0	0	0	0	0	0	0	0	0	0.0	0	0.0	0	0.0	-	-
0100	0	0	0	0	0	0	0	0	0	0	0	0	0	0	0.0	0	0.0	0	0.0	-	-
0200	0	0	0	0	0	0	0	0	0	0	0	0	0	0	0.0	0	0.0	0	0.0	-	-
0300	0	0	0	0	0	0	0	0	0	0	0	0	0	0	0.0	0	0.0	0	0.0	-	-
0400	1	0	1	0	0	0	0	0	0	0	0	0	0	0	0.0	0	0.0	0	0.0	39.5	-
0500	1	0	1	0	0	0	0	0	0	0	0	0	0	0	0.0	0	0.0	0	0.0	36.8	-
0600	0	0	0	0	0	0	0	0	0	0	0	0	0	0	0.0	0	0.0	0	0.0	-	-
0700	4	0	2	0	2	0	0	0	0	0	0	0	0	0	0.0	0	0.0	0	0.0	40.6	-
0800	**8**	**0**	**8**	**0**	**0**	**0**	**0**	**0**	**0**	**0**	**0**	**0**	**0**	**0**	**0.0**	**0**	**0.0**	**0**	**0.0**	**35.2**	**-**
0900	2	0	2	0	0	0	0	0	0	0	0	0	0	0	0.0	0	0.0	0	0.0	37	-
1000	4	0	4	0	0	0	0	0	0	0	0	0	0	0	0.0	0	0.0	0	0.0	40.8	-
1100	**8**	**3**	**5**	**0**	**0**	**0**	**0**	**0**	**0**	**0**	**0**	**0**	**0**	**0**	**0.0**	**0**	**0.0**	**0**	**0.0**	**29.5**	**-**
1200	4	0	4	0	0	0	0	0	0	0	0	0	0	0	0.0	0	0.0	0	0.0	27.5	-
1300	7	0	6	0	0	0	1	0	0	0	0	0	0	0	0.0	0	0.0	0	0.0	31.3	-
1400	**11**	**0**	**11**	**0**	**0**	**0**	**0**	**0**	**0**	**0**	**0**	**0**	**0**	**0**	**0.0**	**0**	**0.0**	**0**	**0.0**	**31**	**44**
1500	7	1	4	0	2	0	0	0	0	0	0	0	0	1	14.3	1	14.3	0	0.0	40.2	-
1600	2	0	0	0	1	1	0	0	0	0	0	0	0	0	0.0	0	0.0	0	0.0	39.7	-
1700	9	2	6	0	1	0	0	0	0	0	0	0	0	0	0.0	0	0.0	0	0.0	32.4	-
1800	1	0	1	0	0	0	0	0	0	0	0	0	0	0	0.0	0	0.0	0	0.0	37.4	-
1900	2	0	2	0	0	0	0	0	0	0	0	0	0	0	0.0	0	0.0	0	0.0	33	-
2000	4	0	3	0	1	0	0	0	0	0	0	0	0	0	0.0	0	0.0	0	0.0	38.1	-
2100	1	0	1	0	0	0	0	0	0	0	0	0	0	0	0.0	0	0.0	0	0.0	44.8	-
2200	4	0	4	0	0	0	0	0	0	0	0	0	0	0	0.0	0	0.0	0	0.0	43.1	-
2300	2	0	1	0	1	0	0	0	0	0	0	0	0	0	0.0	0	0.0	0	0.0	47.1	-
07-19	**67**	**6**	**53**	**0**	**6**	**1**	**1**	**0**	**0**	**0**	**0**	**0**	**0**	**1**	**1.5**	**1**	**1.5**	**0**	**0.0**	**34**	**43.1**
06-22	**74**	**6**	**59**	**0**	**7**	**1**	**1**	**0**	**0**	**0**	**0**	**0**	**0**	**1**	**1.4**	**1**	**1.4**	**0**	**0.0**	**34.3**	**43.1**
06-00	**80**	**6**	**64**	**0**	**8**	**1**	**1**	**0**	**0**	**0**	**0**	**0**	**0**	**1**	**1.3**	**1**	**1.3**	**0**	**0.0**	**35.1**	**44.7**
00-00	**82**	**6**	**66**	**0**	**8**	**1**	**1**	**0**	**0**	**0**	**0**	**0**	**0**	**1**	**1.2**	**1**	**1.2**	**0**	**0.0**	**35.2**	**44.7**

Site 2
Location Ossington Road, - attached to Tree
Direction Southbound

16438 / OSSINGTON ROAD
FEBRUARY 2025
AUTOMATIC TRAFFIC COUNT

Virtual Day (7)

Time	Total	Classification												]PSL	]PSL%	]SL1	]SL1%	]SL2	]SL2%	Mean	Vpp
		1 MCL	2 SV	3 SVT	4 TB2	5 TB3	6 T4	7 ART3	8 ART4	9 ART5	10 ART6	11 BD	12 DRT	60	60	68 ACPO	68 ACPO	75 DfT	75 DfT		85
0000	0	0	0	0	0	0	0	0	0	0	0	0	0	0	0.0	0	0.0	0	0.0	27.4	-
0100	0	0	0	0	0	0	0	0	0	0	0	0	0	0	0.0	0	0.0	0	0.0	36.7	-
0200	0	0	0	0	0	0	0	0	0	0	0	0	0	0	0.0	0	0.0	0	0.0	-	-
0300	0	0	0	0	0	0	0	0	0	0	0	0	0	0	0.0	0	0.0	0	0.0	-	-
0400	0	0	0	0	0	0	0	0	0	0	0	0	0	0	0.0	0	0.0	0	0.0	39.2	-
0500	1	0	1	0	0	0	0	0	0	0	0	0	0	0	0.0	0	0.0	0	0.0	37	-
0600	1	0	1	0	0	0	0	0	0	0	0	0	0	0	0.0	0	0.0	0	0.0	37.1	-
0700	4	0	3	0	1	0	0	0	0	0	0	0	0	0	0.0	0	0.0	0	0.0	36.2	-
0800	5	0	5	0	0	0	0	0	0	0	0	0	0	0	0.0	0	0.0	0	0.0	36.2	-
0900	3	0	3	0	0	0	0	0	0	0	0	0	0	0	4.2	0	0.0	0	0.0	37.1	-
1000	4	1	3	0	0	0	0	0	0	0	0	0	0	0	0.0	0	0.0	0	0.0	34.9	-
1100	**6**	**1**	**4**	**0**	**1**	**0**	**0**	**0**	**0**	**0**	**0**	**0**	**0**	**0**	**0.0**	**0**	**0.0**	**0**	**0.0**	**35.1**	**-**
1200	5	1	4	0	0	0	0	0	0	0	0	0	0	0	0.0	0	0.0	0	0.0	27.2	-
1300	**8**	**1**	**7**	**0**	**0**	**0**	**0**	**0**	**0**	**0**	**0**	**0**	**0**	**0**	**1.7**	**0**	**1.7**	**0**	**0.0**	**33.8**	**-**
1400	7	1	5	0	1	0	0	0	0	0	0	0	0	0	0.0	0	0.0	0	0.0	33.7	-
1500	**8**	**0**	**6**	**0**	**1**	**0**	**0**	**0**	**0**	**0**	**0**	**0**	**0**	**0**	**1.9**	**0**	**1.9**	**0**	**0.0**	**37.5**	**-**
1600	5	0	4	0	0	0	0	0	0	0	0	0	0	0	0.0	0	0.0	0	0.0	38.8	-
1700	7	0	5	0	1	0	0	0	0	0	0	0	0	0	0.0	0	0.0	0	0.0	35.9	-
1800	3	0	3	0	0	0	0	0	0	0	0	0	0	0	0.0	0	0.0	0	0.0	41.4	-
1900	2	0	2	0	0	0	0	0	0	0	0	0	0	0	0.0	0	0.0	0	0.0	38	-
2000	2	0	1	0	0	0	0	0	0	0	0	0	0	0	0.0	0	0.0	0	0.0	39.4	-
2100	1	0	1	0	0	0	0	0	0	0	0	0	0	0	0.0	0	0.0	0	0.0	40.3	-
2200	1	0	1	0	0	0	0	0	0	0	0	0	0	0	0.0	0	0.0	0	0.0	41.4	-
2300	1	0	1	0	0	0	0	0	0	0	0	0	0	0	0.0	0	0.0	0	0.0	41.5	-
07-19	**65**	**6**	**52**	**1**	**6**	**0**	**0**	**0**	**0**	**0**	**0**	**0**	**0**	**0**	**0.7**	**0**	**0.4**	**0**	**0.0**	**35.4**	**44.9**
06-22	**71**	**6**	**58**	**1**	**6**	**0**	**0**	**0**	**0**	**0**	**0**	**0**	**0**	**0**	**0.6**	**0**	**0.4**	**0**	**0.0**	**35.7**	**45**
06-00	**73**	**6**	**59**	**1**	**7**	**0**	**0**	**0**	**0**	**0**	**0**	**0**	**0**	**0**	**0.6**	**0**	**0.4**	**0**	**0.0**	**35.8**	**45.1**
00-00	**74**	**6**	**61**	**1**	**7**	**0**	**0**	**0**	**0**	**0**	**0**	**0**	**0**	**0**	**0.6**	**0**	**0.4**	**0**	**0.0**	**35.8**	**45**


Site 2
Location Ossington Road, - attached to Tree
Direction Southbound


16438 / OSSINGTON ROAD
FEBRUARY 2025
AUTOMATIC TRAFFIC COUNT

Virtual Week (1)

Time	Total	Classification												]PSL	]PSL%	]SL1	]SL1%	]SL2	]SL2%	Mean	Vpp
		1 MCL	2 SV	3 SVT	4 TB2	5 TB3	6 T4	7 ART3	8 ART4	9 ART5	10 ART6	11 BD	12 DRT	60	60	68 ACPO	68 ACPO	75 DfT	75 DfT		85
Mon	82	6	66	0	8	1	1	0	0	0	0	0	0	1	1.2	1	1.2	0	0.0	35.2	44.7
Tue	68	6	54	1	7	0	0	0	0	0	0	0	0	1	1.5	1	1.5	0	0.0	36	45.9
Wed	86	2	74	1	8	1	0	0	0	0	0	0	0	1	1.2	0	0.0	0	0.0	36.2	44.8
Thu	79	6	60	2	10	0	0	0	0	0	1	0	0	0	0.0	0	0.0	0	0.0	35.3	46.5
Fri	73	2	62	0	9	0	0	0	0	0	0	0	0	0	0.0	0	0.0	0	0.0	39	46.1
|Sat	64	6	56	0	2	0	0	0	0	0	0	0	0	0	0.0	0	0.0	0	0.0	35	46
|Sun	66	11	52	0	3	0	0	0	0	0	0	0	0	0	0.0	0	0.0	0	0.0	33.8	43.5
5 Day Ave.	**78**	**4**	**63**	**1**	**8**	**0**	**0**	**0**	**0**	**0**	**0**	**0**	**0**	**1**	**1.3**	**0**	**0.0**	**0**	**0.0**	**36.3**	**45.6**
7 Day Ave.	**74**	**6**	**61**	**1**	**7**	**0**	**0**	**0**	**0**	**0**	**0**	**0**	**0**	**0**	**0.6**	**0**	**0.4**	**0**	**0.0**	**35.8**	**45.0**
--	**518**	**39**	**424**	**4**	**47**	**2**	**1**	**0**	**0**	**0**	**1**	**0**	**0**	**3**	**0.6**	**2**	**0.4**	**0**	**0.0**	**35.8**	**45.0**

Summary Graphs

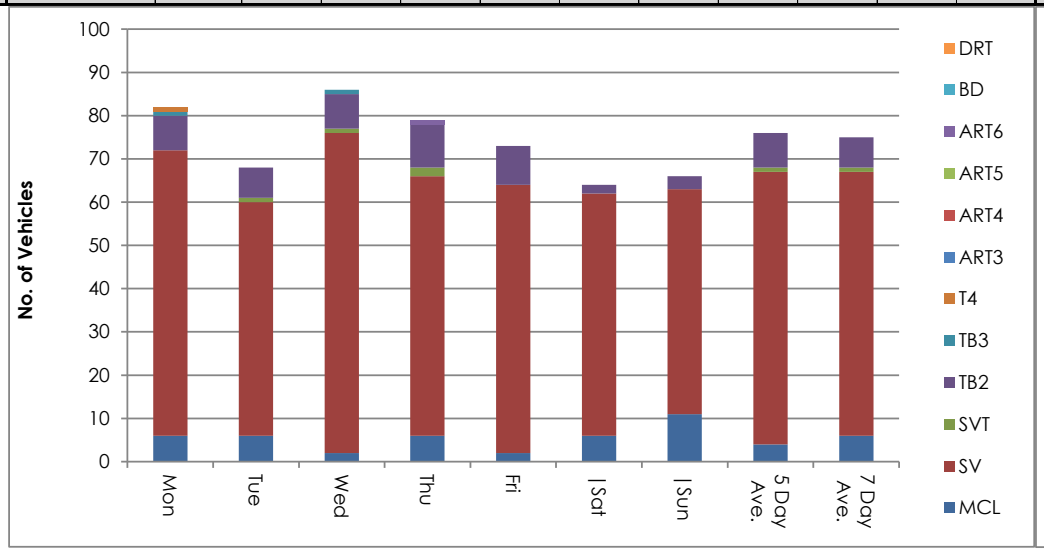

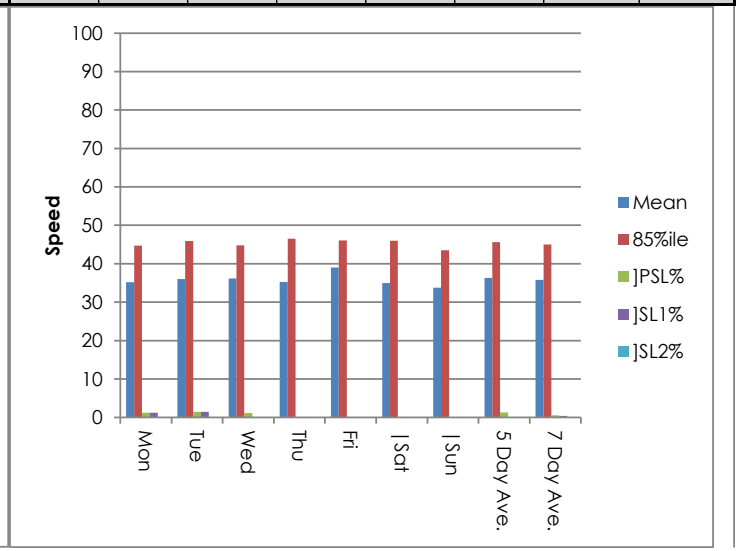

Site 2
Location Ossington Road, - attached to Tree
Direction Southbound

25 February 2025 **Tuesday**

16438 / OSSINGTON ROAD
FEBRUARY 2025
AUTOMATIC TRAFFIC COUNT

Time	Total	Speed Bins (mph)																												
		0 - 5	5 - 10	10 - 15	15 - 20	20 - 25	25 - 30	30 - 35	35 - 40	40 - 45	45 - 50	50 - 55	55 - 60	60 - 65	65 - 70	70 - 75	75 - 80	80 - 85	85 - 90	90 - 95	95 - 100	100 - 105	105 - 110	110 - 115	115 - 120	120 - 125	125 - 130	130 - 135	135 - 140
0000	0	0	0	0	0	0	0	0	0	0	0	0	0	0	0	0	0	0	0	0	0	0	0	0	0	0	0	0	0	0
0100	1	0	0	0	0	0	0	0	1	0	0	0	0	0	0	0	0	0	0	0	0	0	0	0	0	0	0	0	0	0
0200	0	0	0	0	0	0	0	0	0	0	0	0	0	0	0	0	0	0	0	0	0	0	0	0	0	0	0	0	0	0
0300	0	0	0	0	0	0	0	0	0	0	0	0	0	0	0	0	0	0	0	0	0	0	0	0	0	0	0	0	0	0
0400	1	0	0	0	0	0	0	0	1	0	0	0	0	0	0	0	0	0	0	0	0	0	0	0	0	0	0	0	0	0
0500	0	0	0	0	0	0	0	0	0	0	0	0	0	0	0	0	0	0	0	0	0	0	0	0	0	0	0	0	0	0
0600	0	0	0	0	0	0	0	0	0	0	0	0	0	0	0	0	0	0	0	0	0	0	0	0	0	0	0	0	0	0
0700	4	0	0	0	0	0	0	1	0	3	0	0	0	0	0	0	0	0	0	0	0	0	0	0	0	0	0	0	0	0
0800	4	0	0	0	0	0	0	0	1	2	1	0	0	0	0	0	0	0	0	0	0	0	0	0	0	0	0	0	0	0
0900	**9**	**0**	**0**	**2**	**0**	**0**	**3**	**1**	**2**	**0**	**1**	**0**	**0**	**0**	**0**	**0**	**0**	**0**	**0**	**0**	**0**	**0**	**0**	**0**	**0**	**0**	**0**	**0**	**0**	**0**
1000	3	0	0	0	1	0	0	0	0	2	0	0	0	0	0	0	0	0	0	0	0	0	0	0	0	0	0	0	0	0
1100	3	0	0	0	0	0	0	0	2	1	0	0	0	0	0	0	0	0	0	0	0	0	0	0	0	0	0	0	0	0
1200	5	0	0	0	2	0	1	1	0	0	1	0	0	0	0	0	0	0	0	0	0	0	0	0	0	0	0	0	0	0
1300	7	0	0	0	0	2	0	2	0	1	0	0	1	0	1	0	0	0	0	0	0	0	0	0	0	0	0	0	0	0
1400	**8**	**0**	**0**	**2**	**1**	**0**	**0**	**2**	**1**	**1**	**1**	**0**	**0**	**0**	**0**	**0**	**0**	**0**	**0**	**0**	**0**	**0**	**0**	**0**	**0**	**0**	**0**	**0**	**0**	**0**
1500	6	0	0	0	0	0	1	3	0	2	0	0	0	0	0	0	0	0	0	0	0	0	0	0	0	0	0	0	0	0
1600	3	0	0	0	0	0	0	0	1	0	1	0	1	0	0	0	0	0	0	0	0	0	0	0	0	0	0	0	0	0
1700	**8**	**0**	**0**	**0**	**0**	**1**	**0**	**2**	**2**	**2**	**1**	**0**	**0**	**0**	**0**	**0**	**0**	**0**	**0**	**0**	**0**	**0**	**0**	**0**	**0**	**0**	**0**	**0**	**0**	**0**
1800	3	0	0	0	0	0	0	0	0	2	0	1	0	0	0	0	0	0	0	0	0	0	0	0	0	0	0	0	0	0
1900	1	0	0	0	0	1	0	0	0	0	0	0	0	0	0	0	0	0	0	0	0	0	0	0	0	0	0	0	0	0
2000	0	0	0	0	0	0	0	0	0	0	0	0	0	0	0	0	0	0	0	0	0	0	0	0	0	0	0	0	0	0
2100	2	0	0	0	0	0	0	0	0	2	0	0	0	0	0	0	0	0	0	0	0	0	0	0	0	0	0	0	0	0
2200	0	0	0	0	0	0	0	0	0	0	0	0	0	0	0	0	0	0	0	0	0	0	0	0	0	0	0	0	0	0
2300	0	0	0	0	0	0	0	0	0	0	0	0	0	0	0	0	0	0	0	0	0	0	0	0	0	0	0	0	0	0
07-19	**63**	**0**	**0**	**4**	**4**	**3**	**5**	**12**	**9**	**16**	**6**	**1**	**2**	**0**	**1**	**0**	**0**	**0**	**0**	**0**	**0**	**0**	**0**	**0**	**0**	**0**	**0**	**0**	**0**	**0**
06-22	**66**	**0**	**0**	**4**	**4**	**4**	**5**	**12**	**9**	**18**	**6**	**1**	**2**	**0**	**1**	**0**	**0**	**0**	**0**	**0**	**0**	**0**	**0**	**0**	**0**	**0**	**0**	**0**	**0**	**0**
06-00	**66**	**0**	**0**	**4**	**4**	**4**	**5**	**12**	**9**	**18**	**6**	**1**	**2**	**0**	**1**	**0**	**0**	**0**	**0**	**0**	**0**	**0**	**0**	**0**	**0**	**0**	**0**	**0**	**0**	**0**
00-00	**68**	**0**	**0**	**4**	**4**	**4**	**5**	**12**	**11**	**18**	**6**	**1**	**2**	**0**	**1**	**0**	**0**	**0**	**0**	**0**	**0**	**0**	**0**	**0**	**0**	**0**	**0**	**0**	**0**	**0**

Site 2
Location Ossington Road, - attached to Tree
Direction Southbound

16438 / OSSINGTON ROAD
FEBRUARY 2025
AUTOMATIC TRAFFIC COUNT

26 February 2025 **Wednesday**

Time	Total	Speed Bins (mph)																												
		0 - 5	5 - 10	10 - 15	15 - 20	20 - 25	25 - 30	30 - 35	35 - 40	40 - 45	45 - 50	50 - 55	55 - 60	60 - 65	65 - 70	70 - 75	75 - 80	80 - 85	85 - 90	90 - 95	95 - 100	100 - 105	105 - 110	110 - 115	115 - 120	120 - 125	125 - 130	130 - 135	135 - 140
0000	0	0	0	0	0	0	0	0	0	0	0	0	0	0	0	0	0	0	0	0	0	0	0	0	0	0	0	0	0	0
0100	0	0	0	0	0	0	0	0	0	0	0	0	0	0	0	0	0	0	0	0	0	0	0	0	0	0	0	0	0	0
0200	0	0	0	0	0	0	0	0	0	0	0	0	0	0	0	0	0	0	0	0	0	0	0	0	0	0	0	0	0	0
0300	0	0	0	0	0	0	0	0	0	0	0	0	0	0	0	0	0	0	0	0	0	0	0	0	0	0	0	0	0	0
0400	0	0	0	0	0	0	0	0	0	0	0	0	0	0	0	0	0	0	0	0	0	0	0	0	0	0	0	0	0	0
0500	3	0	0	0	0	0	0	0	3	0	0	0	0	0	0	0	0	0	0	0	0	0	0	0	0	0	0	0	0	0
0600	3	0	0	0	0	0	0	1	1	0	0	0	1	0	0	0	0	0	0	0	0	0	0	0	0	0	0	0	0	0
0700	8	0	0	0	0	0	2	3	3	0	0	0	0	0	0	0	0	0	0	0	0	0	0	0	0	0	0	0	0	0
0800	**10**	**0**	**1**	**0**	**0**	**0**	**2**	**2**	**2**	**3**	**0**	**0**	**0**	**0**	**0**	**0**	**0**	**0**	**0**	**0**	**0**	**0**	**0**	**0**	**0**	**0**	**0**	**0**	**0**	**0**
0900	4	0	0	0	0	0	0	0	0	2	1	0	0	1	0	0	0	0	0	0	0	0	0	0	0	0	0	0	0	0
1000	6	0	0	0	0	1	0	2	3	0	0	0	0	0	0	0	0	0	0	0	0	0	0	0	0	0	0	0	0	0
1100	1	0	0	0	0	0	0	0	0	0	1	0	0	0	0	0	0	0	0	0	0	0	0	0	0	0	0	0	0	0
1200	5	0	0	1	1	0	2	0	1	0	0	0	0	0	0	0	0	0	0	0	0	0	0	0	0	0	0	0	0	0
1300	6	0	0	0	0	0	2	0	1	1	1	1	0	0	0	0	0	0	0	0	0	0	0	0	0	0	0	0	0	0
1400	5	0	0	0	0	0	1	2	1	1	0	0	0	0	0	0	0	0	0	0	0	0	0	0	0	0	0	0	0	0
1500	**11**	**0**	**0**	**1**	**0**	**0**	**1**	**4**	**2**	**1**	**2**	**0**	**0**	**0**	**0**	**0**	**0**	**0**	**0**	**0**	**0**	**0**	**0**	**0**	**0**	**0**	**0**	**0**	**0**	**0**
1600	6	0	0	0	0	0	2	0	1	3	0	0	0	0	0	0	0	0	0	0	0	0	0	0	0	0	0	0	0	0
1700	8	0	0	0	0	0	1	3	1	2	1	0	0	0	0	0	0	0	0	0	0	0	0	0	0	0	0	0	0	0
1800	6	0	0	0	0	0	0	1	3	0	0	1	1	0	0	0	0	0	0	0	0	0	0	0	0	0	0	0	0	0
1900	1	0	0	0	0	0	0	0	0	1	0	0	0	0	0	0	0	0	0	0	0	0	0	0	0	0	0	0	0	0
2000	0	0	0	0	0	0	0	0	0	0	0	0	0	0	0	0	0	0	0	0	0	0	0	0	0	0	0	0	0	0
2100	3	0	0	0	0	0	0	1	1	0	1	0	0	0	0	0	0	0	0	0	0	0	0	0	0	0	0	0	0	0
2200	0	0	0	0	0	0	0	0	0	0	0	0	0	0	0	0	0	0	0	0	0	0	0	0	0	0	0	0	0	0
2300	0	0	0	0	0	0	0	0	0	0	0	0	0	0	0	0	0	0	0	0	0	0	0	0	0	0	0	0	0	0
07-19	**76**	**0**	**1**	**2**	**1**	**1**	**13**	**17**	**18**	**13**	**6**	**2**	**1**	**1**	**0**	**0**	**0**	**0**	**0**	**0**	**0**	**0**	**0**	**0**	**0**	**0**	**0**	**0**	**0**	**0**
06-22	**83**	**0**	**1**	**2**	**1**	**1**	**13**	**19**	**20**	**14**	**7**	**2**	**2**	**1**	**0**	**0**	**0**	**0**	**0**	**0**	**0**	**0**	**0**	**0**	**0**	**0**	**0**	**0**	**0**	**0**
06-00	**83**	**0**	**1**	**2**	**1**	**1**	**13**	**19**	**20**	**14**	**7**	**2**	**2**	**1**	**0**	**0**	**0**	**0**	**0**	**0**	**0**	**0**	**0**	**0**	**0**	**0**	**0**	**0**	**0**	**0**
00-00	**86**	**0**	**1**	**2**	**1**	**1**	**13**	**19**	**23**	**14**	**7**	**2**	**2**	**1**	**0**	**0**	**0**	**0**	**0**	**0**	**0**	**0**	**0**	**0**	**0**	**0**	**0**	**0**	**0**	**0**

Site 2
Location Ossington Road, - attached to Tree
Direction Southbound

27 February 2025 **Thursday**

16438 / OSSINGTON ROAD
FEBRUARY 2025
AUTOMATIC TRAFFIC COUNT

Time	Total	Speed Bins (mph)																												
		0 - 5	5 - 10	10 - 15	15 - 20	20 - 25	25 - 30	30 - 35	35 - 40	40 - 45	45 - 50	50 - 55	55 - 60	60 - 65	65 - 70	70 - 75	75 - 80	80 - 85	85 - 90	90 - 95	95 - 100	100 - 105	105 - 110	110 - 115	115 - 120	120 - 125	125 - 130	130 - 135	135 - 140
0000	0	0	0	0	0	0	0	0	0	0	0	0	0	0	0	0	0	0	0	0	0	0	0	0	0	0	0	0	0	0
0100	0	0	0	0	0	0	0	0	0	0	0	0	0	0	0	0	0	0	0	0	0	0	0	0	0	0	0	0	0	0
0200	0	0	0	0	0	0	0	0	0	0	0	0	0	0	0	0	0	0	0	0	0	0	0	0	0	0	0	0	0	0
0300	0	0	0	0	0	0	0	0	0	0	0	0	0	0	0	0	0	0	0	0	0	0	0	0	0	0	0	0	0	0
0400	0	0	0	0	0	0	0	0	0	0	0	0	0	0	0	0	0	0	0	0	0	0	0	0	0	0	0	0	0	0
0500	0	0	0	0	0	0	0	0	0	0	0	0	0	0	0	0	0	0	0	0	0	0	0	0	0	0	0	0	0	0
0600	1	0	1	0	0	0	0	0	0	0	0	0	0	0	0	0	0	0	0	0	0	0	0	0	0	0	0	0	0	0
0700	4	0	0	0	0	0	0	3	1	0	0	0	0	0	0	0	0	0	0	0	0	0	0	0	0	0	0	0	0	0
0800	5	0	0	0	0	0	0	2	0	1	1	0	1	0	0	0	0	0	0	0	0	0	0	0	0	0	0	0	0	0
0900	3	0	0	0	0	0	1	1	1	0	0	0	0	0	0	0	0	0	0	0	0	0	0	0	0	0	0	0	0	0
1000	4	0	0	0	1	0	2	0	0	0	1	0	0	0	0	0	0	0	0	0	0	0	0	0	0	0	0	0	0	0
1100	**7**	**0**	**0**	**0**	**0**	**0**	**1**	**3**	**1**	**1**	**0**	**1**	**0**	**0**	**0**	**0**	**0**	**0**	**0**	**0**	**0**	**0**	**0**	**0**	**0**	**0**	**0**	**0**	**0**	**0**
1200	4	0	0	2	0	0	0	1	0	0	1	0	0	0	0	0	0	0	0	0	0	0	0	0	0	0	0	0	0	0
1300	**11**	**0**	**0**	**1**	**1**	**2**	**1**	**2**	**3**	**0**	**1**	**0**	**0**	**0**	**0**	**0**	**0**	**0**	**0**	**0**	**0**	**0**	**0**	**0**	**0**	**0**	**0**	**0**	**0**	**0**
1400	7	0	0	0	0	1	0	0	3	2	0	0	1	0	0	0	0	0	0	0	0	0	0	0	0	0	0	0	0	0
1500	10	0	0	0	0	0	0	3	5	0	2	0	0	0	0	0	0	0	0	0	0	0	0	0	0	0	0	0	0	0
1600	9	0	0	0	1	0	0	1	3	1	1	2	0	0	0	0	0	0	0	0	0	0	0	0	0	0	0	0	0	0
1700	5	0	0	0	0	0	0	2	2	0	1	0	0	0	0	0	0	0	0	0	0	0	0	0	0	0	0	0	0	0
1800	1	0	0	0	0	0	0	0	0	1	0	0	0	0	0	0	0	0	0	0	0	0	0	0	0	0	0	0	0	0
1900	3	0	0	0	0	0	1	0	1	0	1	0	0	0	0	0	0	0	0	0	0	0	0	0	0	0	0	0	0	0
2000	1	0	0	0	0	0	1	0	0	0	0	0	0	0	0	0	0	0	0	0	0	0	0	0	0	0	0	0	0	0
2100	2	0	0	0	0	0	0	0	1	1	0	0	0	0	0	0	0	0	0	0	0	0	0	0	0	0	0	0	0	0
2200	1	0	0	0	0	0	0	1	0	0	0	0	0	0	0	0	0	0	0	0	0	0	0	0	0	0	0	0	0	0
2300	1	0	0	0	0	0	0	0	1	0	0	0	0	0	0	0	0	0	0	0	0	0	0	0	0	0	0	0	0	0
07-19	**70**	**0**	**0**	**3**	**3**	**3**	**5**	**18**	**19**	**6**	**8**	**3**	**2**	**0**	**0**	**0**	**0**	**0**	**0**	**0**	**0**	**0**	**0**	**0**	**0**	**0**	**0**	**0**	**0**	**0**
06-22	**77**	**0**	**1**	**3**	**3**	**3**	**7**	**18**	**21**	**7**	**9**	**3**	**2**	**0**	**0**	**0**	**0**	**0**	**0**	**0**	**0**	**0**	**0**	**0**	**0**	**0**	**0**	**0**	**0**	**0**
06-00	**79**	**0**	**1**	**3**	**3**	**3**	**7**	**19**	**22**	**7**	**9**	**3**	**2**	**0**	**0**	**0**	**0**	**0**	**0**	**0**	**0**	**0**	**0**	**0**	**0**	**0**	**0**	**0**	**0**	**0**
00-00	**79**	**0**	**1**	**3**	**3**	**3**	**7**	**19**	**22**	**7**	**9**	**3**	**2**	**0**	**0**	**0**	**0**	**0**	**0**	**0**	**0**	**0**	**0**	**0**	**0**	**0**	**0**	**0**	**0**	**0**

Site 2
Location Ossington Road, - attached to Tree
Direction Southbound

28 February 2025 **Friday**

16438 / OSSINGTON ROAD
FEBRUARY 2025
AUTOMATIC TRAFFIC COUNT

Time	Total	Speed Bins (mph)																												
		0 - 5	5 - 10	10 - 15	15 - 20	20 - 25	25 - 30	30 - 35	35 - 40	40 - 45	45 - 50	50 - 55	55 - 60	60 - 65	65 - 70	70 - 75	75 - 80	80 - 85	85 - 90	90 - 95	95 - 100	100 - 105	105 - 110	110 - 115	115 - 120	120 - 125	125 - 130	130 - 135	135 - 140
0000	0	0	0	0	0	0	0	0	0	0	0	0	0	0	0	0	0	0	0	0	0	0	0	0	0	0	0	0	0	0
0100	0	0	0	0	0	0	0	0	0	0	0	0	0	0	0	0	0	0	0	0	0	0	0	0	0	0	0	0	0	0
0200	0	0	0	0	0	0	0	0	0	0	0	0	0	0	0	0	0	0	0	0	0	0	0	0	0	0	0	0	0	0
0300	0	0	0	0	0	0	0	0	0	0	0	0	0	0	0	0	0	0	0	0	0	0	0	0	0	0	0	0	0	0
0400	0	0	0	0	0	0	0	0	0	0	0	0	0	0	0	0	0	0	0	0	0	0	0	0	0	0	0	0	0	0
0500	1	0	0	0	0	0	0	0	1	0	0	0	0	0	0	0	0	0	0	0	0	0	0	0	0	0	0	0	0	0
0600	1	0	0	0	0	0	0	0	0	1	0	0	0	0	0	0	0	0	0	0	0	0	0	0	0	0	0	0	0	0
0700	5	0	0	0	0	0	0	2	1	2	0	0	0	0	0	0	0	0	0	0	0	0	0	0	0	0	0	0	0	0
0800	**6**	**0**	**0**	**0**	**0**	**0**	**0**	**1**	**1**	**3**	**1**	**0**	**0**	**0**	**0**	**0**	**0**	**0**	**0**	**0**	**0**	**0**	**0**	**0**	**0**	**0**	**0**	**0**	**0**	**0**
0900	3	0	0	0	0	0	0	1	0	1	0	1	0	0	0	0	0	0	0	0	0	0	0	0	0	0	0	0	0	0
1000	3	0	0	0	0	0	0	0	0	2	1	0	0	0	0	0	0	0	0	0	0	0	0	0	0	0	0	0	0	0
1100	5	0	0	0	0	0	1	2	2	0	0	0	0	0	0	0	0	0	0	0	0	0	0	0	0	0	0	0	0	0
1200	0	0	0	0	0	0	0	0	0	0	0	0	0	0	0	0	0	0	0	0	0	0	0	0	0	0	0	0	0	0
1300	**11**	**0**	**0**	**0**	**0**	**0**	**2**	**0**	**3**	**4**	**1**	**0**	**1**	**0**	**0**	**0**	**0**	**0**	**0**	**0**	**0**	**0**	**0**	**0**	**0**	**0**	**0**	**0**	**0**	**0**
1400	6	0	0	0	1	0	0	1	3	1	0	0	0	0	0	0	0	0	0	0	0	0	0	0	0	0	0	0	0	0
1500	7	0	0	0	0	0	1	1	1	2	1	1	0	0	0	0	0	0	0	0	0	0	0	0	0	0	0	0	0	0
1600	6	0	0	0	0	0	0	2	2	1	0	1	0	0	0	0	0	0	0	0	0	0	0	0	0	0	0	0	0	0
1700	7	0	0	0	0	1	0	2	1	3	0	0	0	0	0	0	0	0	0	0	0	0	0	0	0	0	0	0	0	0
1800	4	0	0	0	0	0	0	1	1	1	1	0	0	0	0	0	0	0	0	0	0	0	0	0	0	0	0	0	0	0
1900	2	0	0	0	0	0	0	0	0	0	1	1	0	0	0	0	0	0	0	0	0	0	0	0	0	0	0	0	0	0
2000	3	0	0	0	0	0	1	1	0	0	0	1	0	0	0	0	0	0	0	0	0	0	0	0	0	0	0	0	0	0
2100	0	0	0	0	0	0	0	0	0	0	0	0	0	0	0	0	0	0	0	0	0	0	0	0	0	0	0	0	0	0
2200	0	0	0	0	0	0	0	0	0	0	0	0	0	0	0	0	0	0	0	0	0	0	0	0	0	0	0	0	0	0
2300	3	0	0	0	0	0	0	2	0	0	0	1	0	0	0	0	0	0	0	0	0	0	0	0	0	0	0	0	0	0
07-19	**63**	**0**	**0**	**0**	**1**	**1**	**4**	**13**	**15**	**20**	**5**	**3**	**1**	**0**	**0**	**0**	**0**	**0**	**0**	**0**	**0**	**0**	**0**	**0**	**0**	**0**	**0**	**0**	**0**	**0**
06-22	**69**	**0**	**0**	**0**	**1**	**1**	**5**	**14**	**15**	**21**	**6**	**5**	**1**	**0**	**0**	**0**	**0**	**0**	**0**	**0**	**0**	**0**	**0**	**0**	**0**	**0**	**0**	**0**	**0**	**0**
06-00	**72**	**0**	**0**	**0**	**1**	**1**	**5**	**16**	**15**	**21**	**6**	**6**	**1**	**0**	**0**	**0**	**0**	**0**	**0**	**0**	**0**	**0**	**0**	**0**	**0**	**0**	**0**	**0**	**0**	**0**
00-00	**73**	**0**	**0**	**0**	**1**	**1**	**5**	**16**	**16**	**21**	**6**	**6**	**1**	**0**	**0**	**0**	**0**	**0**	**0**	**0**	**0**	**0**	**0**	**0**	**0**	**0**	**0**	**0**	**0**	**0**

Site 2
Location Ossington Road, - attached to Tree
Direction Southbound

16438 / OSSINGTON ROAD
FEBRUARY 2025
AUTOMATIC TRAFFIC COUNT

01 March 2025 **Saturday**

Time	Total	Speed Bins (mph)																												
		0 - 5	5 - 10	10 - 15	15 - 20	20 - 25	25 - 30	30 - 35	35 - 40	40 - 45	45 - 50	50 - 55	55 - 60	60 - 65	65 - 70	70 - 75	75 - 80	80 - 85	85 - 90	90 - 95	95 - 100	100 - 105	105 - 110	110 - 115	115 - 120	120 - 125	125 - 130	130 - 135	135 - 140
0000	0	0	0	0	0	0	0	0	0	0	0	0	0	0	0	0	0	0	0	0	0	0	0	0	0	0	0	0	0	0
0100	0	0	0	0	0	0	0	0	0	0	0	0	0	0	0	0	0	0	0	0	0	0	0	0	0	0	0	0	0	0
0200	0	0	0	0	0	0	0	0	0	0	0	0	0	0	0	0	0	0	0	0	0	0	0	0	0	0	0	0	0	0
0300	0	0	0	0	0	0	0	0	0	0	0	0	0	0	0	0	0	0	0	0	0	0	0	0	0	0	0	0	0	0
0400	0	0	0	0	0	0	0	0	0	0	0	0	0	0	0	0	0	0	0	0	0	0	0	0	0	0	0	0	0	0
0500	0	0	0	0	0	0	0	0	0	0	0	0	0	0	0	0	0	0	0	0	0	0	0	0	0	0	0	0	0	0
0600	1	0	0	0	0	0	0	0	0	1	0	0	0	0	0	0	0	0	0	0	0	0	0	0	0	0	0	0	0	0
0700	1	0	0	0	0	0	1	0	0	0	0	0	0	0	0	0	0	0	0	0	0	0	0	0	0	0	0	0	0	0
0800	1	0	0	1	0	0	0	0	0	0	0	0	0	0	0	0	0	0	0	0	0	0	0	0	0	0	0	0	0	0
0900	3	0	0	0	0	0	0	1	0	0	2	0	0	0	0	0	0	0	0	0	0	0	0	0	0	0	0	0	0	0
1000	4	0	0	0	0	0	0	0	0	1	3	0	0	0	0	0	0	0	0	0	0	0	0	0	0	0	0	0	0	0
1100	**7**	**0**	**0**	**0**	**0**	**0**	**0**	**3**	**2**	**2**	**0**	**0**	**0**	**0**	**0**	**0**	**0**	**0**	**0**	**0**	**0**	**0**	**0**	**0**	**0**	**0**	**0**	**0**	**0**	**0**
1200	**11**	**0**	**0**	**1**	**3**	**1**	**0**	**3**	**2**	**0**	**0**	**1**	**0**	**0**	**0**	**0**	**0**	**0**	**0**	**0**	**0**	**0**	**0**	**0**	**0**	**0**	**0**	**0**	**0**	**0**
1300	8	0	0	2	1	0	2	0	1	1	1	0	0	0	0	0	0	0	0	0	0	0	0	0	0	0	0	0	0	0
1400	4	0	0	0	0	0	0	1	0	3	0	0	0	0	0	0	0	0	0	0	0	0	0	0	0	0	0	0	0	0
1500	5	0	0	0	0	0	1	0	2	2	0	0	0	0	0	0	0	0	0	0	0	0	0	0	0	0	0	0	0	0
1600	5	0	0	0	1	0	1	0	1	2	0	0	0	0	0	0	0	0	0	0	0	0	0	0	0	0	0	0	0	0
1700	3	0	0	0	0	0	1	0	1	1	0	0	0	0	0	0	0	0	0	0	0	0	0	0	0	0	0	0	0	0
1800	3	0	0	0	0	0	0	1	0	0	2	0	0	0	0	0	0	0	0	0	0	0	0	0	0	0	0	0	0	0
1900	3	0	0	0	0	1	0	0	0	2	0	0	0	0	0	0	0	0	0	0	0	0	0	0	0	0	0	0	0	0
2000	3	0	0	0	0	0	0	0	0	2	0	1	0	0	0	0	0	0	0	0	0	0	0	0	0	0	0	0	0	0
2100	1	0	0	0	0	0	0	0	1	0	0	0	0	0	0	0	0	0	0	0	0	0	0	0	0	0	0	0	0	0
2200	1	0	0	0	0	0	0	0	0	1	0	0	0	0	0	0	0	0	0	0	0	0	0	0	0	0	0	0	0	0
2300	0	0	0	0	0	0	0	0	0	0	0	0	0	0	0	0	0	0	0	0	0	0	0	0	0	0	0	0	0	0
07-19	**55**	**0**	**0**	**4**	**5**	**1**	**6**	**9**	**9**	**12**	**8**	**1**	**0**	**0**	**0**	**0**	**0**	**0**	**0**	**0**	**0**	**0**	**0**	**0**	**0**	**0**	**0**	**0**	**0**	**0**
06-22	**63**	**0**	**0**	**4**	**5**	**2**	**6**	**9**	**10**	**17**	**8**	**2**	**0**	**0**	**0**	**0**	**0**	**0**	**0**	**0**	**0**	**0**	**0**	**0**	**0**	**0**	**0**	**0**	**0**	**0**
06-00	**64**	**0**	**0**	**4**	**5**	**2**	**6**	**9**	**10**	**18**	**8**	**2**	**0**	**0**	**0**	**0**	**0**	**0**	**0**	**0**	**0**	**0**	**0**	**0**	**0**	**0**	**0**	**0**	**0**	**0**
00-00	**64**	**0**	**0**	**4**	**5**	**2**	**6**	**9**	**10**	**18**	**8**	**2**	**0**	**0**	**0**	**0**	**0**	**0**	**0**	**0**	**0**	**0**	**0**	**0**	**0**	**0**	**0**	**0**	**0**	**0**

Site 2
Location Ossington Road, - attached to Tree
Direction Southbound

16438 / OSSINGTON ROAD
FEBRUARY 2025
AUTOMATIC TRAFFIC COUNT

02 March 2025 **Sunday**

Time	Total	Speed Bins (mph)																												
		0 - 5	5 - 10	10 - 15	15 - 20	20 - 25	25 - 30	30 - 35	35 - 40	40 - 45	45 - 50	50 - 55	55 - 60	60 - 65	65 - 70	70 - 75	75 - 80	80 - 85	85 - 90	90 - 95	95 - 100	100 - 105	105 - 110	110 - 115	115 - 120	120 - 125	125 - 130	130 - 135	135 - 140
0000	2	0	0	0	0	1	0	1	0	0	0	0	0	0	0	0	0	0	0	0	0	0	0	0	0	0	0	0	0	0
0100	0	0	0	0	0	0	0	0	0	0	0	0	0	0	0	0	0	0	0	0	0	0	0	0	0	0	0	0	0	0
0200	0	0	0	0	0	0	0	0	0	0	0	0	0	0	0	0	0	0	0	0	0	0	0	0	0	0	0	0	0	0
0300	0	0	0	0	0	0	0	0	0	0	0	0	0	0	0	0	0	0	0	0	0	0	0	0	0	0	0	0	0	0
0400	0	0	0	0	0	0	0	0	0	0	0	0	0	0	0	0	0	0	0	0	0	0	0	0	0	0	0	0	0	0
0500	0	0	0	0	0	0	0	0	0	0	0	0	0	0	0	0	0	0	0	0	0	0	0	0	0	0	0	0	0	0
0600	2	0	0	0	0	0	0	0	1	1	0	0	0	0	0	0	0	0	0	0	0	0	0	0	0	0	0	0	0	0
0700	1	0	0	0	0	0	0	0	1	0	0	0	0	0	0	0	0	0	0	0	0	0	0	0	0	0	0	0	0	0
0800	3	0	0	0	0	0	0	2	1	0	0	0	0	0	0	0	0	0	0	0	0	0	0	0	0	0	0	0	0	0
0900	0	0	0	0	0	0	0	0	0	0	0	0	0	0	0	0	0	0	0	0	0	0	0	0	0	0	0	0	0	0
1000	6	0	1	0	3	0	0	1	0	1	0	0	0	0	0	0	0	0	0	0	0	0	0	0	0	0	0	0	0	0
1100	**9**	**0**	**0**	**1**	**0**	**0**	**0**	**1**	**5**	**0**	**2**	**0**	**0**	**0**	**0**	**0**	**0**	**0**	**0**	**0**	**0**	**0**	**0**	**0**	**0**	**0**	**0**	**0**	**0**	**0**
1200	5	0	0	0	0	0	3	1	1	0	0	0	0	0	0	0	0	0	0	0	0	0	0	0	0	0	0	0	0	0
1300	**8**	**0**	**1**	**0**	**1**	**0**	**2**	**1**	**1**	**1**	**1**	**0**	**0**	**0**	**0**	**0**	**0**	**0**	**0**	**0**	**0**	**0**	**0**	**0**	**0**	**0**	**0**	**0**	**0**	**0**
1400	**8**	**0**	**0**	**2**	**0**	**1**	**0**	**0**	**2**	**0**	**3**	**0**	**0**	**0**	**0**	**0**	**0**	**0**	**0**	**0**	**0**	**0**	**0**	**0**	**0**	**0**	**0**	**0**	**0**	**0**
1500	7	0	0	0	1	0	0	1	1	3	0	1	0	0	0	0	0	0	0	0	0	0	0	0	0	0	0	0	0	0
1600	2	0	0	0	0	0	0	0	0	2	0	0	0	0	0	0	0	0	0	0	0	0	0	0	0	0	0	0	0	0
1700	6	0	0	0	0	0	0	0	4	2	0	0	0	0	0	0	0	0	0	0	0	0	0	0	0	0	0	0	0	0
1800	4	0	0	0	0	0	0	1	2	0	0	1	0	0	0	0	0	0	0	0	0	0	0	0	0	0	0	0	0	0
1900	2	0	0	0	0	0	0	0	1	0	1	0	0	0	0	0	0	0	0	0	0	0	0	0	0	0	0	0	0	0
2000	0	0	0	0	0	0	0	0	0	0	0	0	0	0	0	0	0	0	0	0	0	0	0	0	0	0	0	0	0	0
2100	1	0	0	0	0	0	0	0	1	0	0	0	0	0	0	0	0	0	0	0	0	0	0	0	0	0	0	0	0	0
2200	0	0	0	0	0	0	0	0	0	0	0	0	0	0	0	0	0	0	0	0	0	0	0	0	0	0	0	0	0	0
2300	0	0	0	0	0	0	0	0	0	0	0	0	0	0	0	0	0	0	0	0	0	0	0	0	0	0	0	0	0	0
07-19	**59**	**0**	**2**	**3**	**5**	**1**	**5**	**8**	**18**	**9**	**6**	**2**	**0**	**0**	**0**	**0**	**0**	**0**	**0**	**0**	**0**	**0**	**0**	**0**	**0**	**0**	**0**	**0**	**0**	**0**
06-22	**64**	**0**	**2**	**3**	**5**	**1**	**5**	**8**	**21**	**10**	**7**	**2**	**0**	**0**	**0**	**0**	**0**	**0**	**0**	**0**	**0**	**0**	**0**	**0**	**0**	**0**	**0**	**0**	**0**	**0**
06-00	**64**	**0**	**2**	**3**	**5**	**1**	**5**	**8**	**21**	**10**	**7**	**2**	**0**	**0**	**0**	**0**	**0**	**0**	**0**	**0**	**0**	**0**	**0**	**0**	**0**	**0**	**0**	**0**	**0**	**0**
00-00	**66**	**0**	**2**	**3**	**5**	**2**	**5**	**9**	**21**	**10**	**7**	**2**	**0**	**0**	**0**	**0**	**0**	**0**	**0**	**0**	**0**	**0**	**0**	**0**	**0**	**0**	**0**	**0**	**0**	**0**

Site 2
Location Ossington Road, - attached to Tree
Direction Southbound

03 March 2025 **Monday**

16438 / OSSINGTON ROAD
FEBRUARY 2025
AUTOMATIC TRAFFIC COUNT

Time	Total	Speed Bins (mph)																												
		0 - 5	5 - 10	10 - 15	15 - 20	20 - 25	25 - 30	30 - 35	35 - 40	40 - 45	45 - 50	50 - 55	55 - 60	60 - 65	65 - 70	70 - 75	75 - 80	80 - 85	85 - 90	90 - 95	95 - 100	100 - 105	105 - 110	110 - 115	115 - 120	120 - 125	125 - 130	130 - 135	135 - 140
0000	0	0	0	0	0	0	0	0	0	0	0	0	0	0	0	0	0	0	0	0	0	0	0	0	0	0	0	0	0	0
0100	0	0	0	0	0	0	0	0	0	0	0	0	0	0	0	0	0	0	0	0	0	0	0	0	0	0	0	0	0	0
0200	0	0	0	0	0	0	0	0	0	0	0	0	0	0	0	0	0	0	0	0	0	0	0	0	0	0	0	0	0	0
0300	0	0	0	0	0	0	0	0	0	0	0	0	0	0	0	0	0	0	0	0	0	0	0	0	0	0	0	0	0	0
0400	1	0	0	0	0	0	0	0	1	0	0	0	0	0	0	0	0	0	0	0	0	0	0	0	0	0	0	0	0	0
0500	1	0	0	0	0	0	0	0	1	0	0	0	0	0	0	0	0	0	0	0	0	0	0	0	0	0	0	0	0	0
0600	0	0	0	0	0	0	0	0	0	0	0	0	0	0	0	0	0	0	0	0	0	0	0	0	0	0	0	0	0	0
0700	4	0	0	0	0	0	0	1	2	0	0	1	0	0	0	0	0	0	0	0	0	0	0	0	0	0	0	0	0	0
0800	**8**	**0**	**0**	**1**	**0**	**0**	**0**	**1**	**5**	**0**	**0**	**1**	**0**	**0**	**0**	**0**	**0**	**0**	**0**	**0**	**0**	**0**	**0**	**0**	**0**	**0**	**0**	**0**	**0**	**0**
0900	2	0	0	0	0	0	0	0	2	0	0	0	0	0	0	0	0	0	0	0	0	0	0	0	0	0	0	0	0	0
1000	4	0	0	0	0	0	0	0	2	2	0	0	0	0	0	0	0	0	0	0	0	0	0	0	0	0	0	0	0	0
1100	**8**	**0**	**0**	**0**	**2**	**0**	**1**	**4**	**0**	**1**	**0**	**0**	**0**	**0**	**0**	**0**	**0**	**0**	**0**	**0**	**0**	**0**	**0**	**0**	**0**	**0**	**0**	**0**	**0**	**0**
1200	4	0	0	0	0	0	4	0	0	0	0	0	0	0	0	0	0	0	0	0	0	0	0	0	0	0	0	0	0	0
1300	7	0	0	0	1	1	1	1	2	0	1	0	0	0	0	0	0	0	0	0	0	0	0	0	0	0	0	0	0	0
1400	**11**	**0**	**1**	**2**	**0**	**0**	**0**	**5**	**0**	**2**	**1**	**0**	**0**	**0**	**0**	**0**	**0**	**0**	**0**	**0**	**0**	**0**	**0**	**0**	**0**	**0**	**0**	**0**	**0**	**0**
1500	7	0	0	1	0	0	1	0	1	3	0	0	0	0	1	0	0	0	0	0	0	0	0	0	0	0	0	0	0	0
1600	2	0	0	0	0	0	1	0	0	0	0	1	0	0	0	0	0	0	0	0	0	0	0	0	0	0	0	0	0	0
1700	9	0	0	2	0	0	0	3	2	1	1	0	0	0	0	0	0	0	0	0	0	0	0	0	0	0	0	0	0	0
1800	1	0	0	0	0	0	0	0	1	0	0	0	0	0	0	0	0	0	0	0	0	0	0	0	0	0	0	0	0	0
1900	2	0	0	0	0	0	0	2	0	0	0	0	0	0	0	0	0	0	0	0	0	0	0	0	0	0	0	0	0	0
2000	4	0	0	0	0	0	0	1	1	2	0	0	0	0	0	0	0	0	0	0	0	0	0	0	0	0	0	0	0	0
2100	1	0	0	0	0	0	0	0	0	1	0	0	0	0	0	0	0	0	0	0	0	0	0	0	0	0	0	0	0	0
2200	4	0	0	0	0	0	1	0	0	1	0	2	0	0	0	0	0	0	0	0	0	0	0	0	0	0	0	0	0	0
2300	2	0	0	0	0	0	0	0	0	1	1	0	0	0	0	0	0	0	0	0	0	0	0	0	0	0	0	0	0	0
07-19	**67**	**0**	**1**	**6**	**3**	**1**	**8**	**15**	**17**	**9**	**3**	**3**	**0**	**0**	**1**	**0**	**0**	**0**	**0**	**0**	**0**	**0**	**0**	**0**	**0**	**0**	**0**	**0**	**0**	**0**
06-22	**74**	**0**	**1**	**6**	**3**	**1**	**8**	**18**	**18**	**12**	**3**	**3**	**0**	**0**	**1**	**0**	**0**	**0**	**0**	**0**	**0**	**0**	**0**	**0**	**0**	**0**	**0**	**0**	**0**	**0**
06-00	**80**	**0**	**1**	**6**	**3**	**1**	**9**	**18**	**18**	**14**	**4**	**5**	**0**	**0**	**1**	**0**	**0**	**0**	**0**	**0**	**0**	**0**	**0**	**0**	**0**	**0**	**0**	**0**	**0**	**0**
00-00	**82**	**0**	**1**	**6**	**3**	**1**	**9**	**18**	**20**	**14**	**4**	**5**	**0**	**0**	**1**	**0**	**0**	**0**	**0**	**0**	**0**	**0**	**0**	**0**	**0**	**0**	**0**	**0**	**0**	**0**

Site 2
Location Ossington Road, - attached to Tree
Direction Southbound

16438 / OSSINGTON ROAD
FEBRUARY 2025
AUTOMATIC TRAFFIC COUNT

Virtual Day (7)

Time	Total	Speed Bins (mph)																												
		0 - 5	5 - 10	10 - 15	15 - 20	20 - 25	25 - 30	30 - 35	35 - 40	40 - 45	45 - 50	50 - 55	55 - 60	60 - 65	65 - 70	70 - 75	75 - 80	80 - 85	85 - 90	90 - 95	95 - 100	100 - 105	105 - 110	110 - 115	115 - 120	120 - 125	125 - 130	130 - 135	135 - 140
0000	0	0	0	0	0	0	0	0	0	0	0	0	0	0	0	0	0	0	0	0	0	0	0	0	0	0	0	0	0	0
0100	0	0	0	0	0	0	0	0	0	0	0	0	0	0	0	0	0	0	0	0	0	0	0	0	0	0	0	0	0	0
0200	0	0	0	0	0	0	0	0	0	0	0	0	0	0	0	0	0	0	0	0	0	0	0	0	0	0	0	0	0	0
0300	0	0	0	0	0	0	0	0	0	0	0	0	0	0	0	0	0	0	0	0	0	0	0	0	0	0	0	0	0	0
0400	0	0	0	0	0	0	0	0	0	0	0	0	0	0	0	0	0	0	0	0	0	0	0	0	0	0	0	0	0	0
0500	1	0	0	0	0	0	0	0	1	0	0	0	0	0	0	0	0	0	0	0	0	0	0	0	0	0	0	0	0	0
0600	1	0	0	0	0	0	0	0	0	0	0	0	0	0	0	0	0	0	0	0	0	0	0	0	0	0	0	0	0	0
0700	4	0	0	0	0	0	0	1	1	1	0	0	0	0	0	0	0	0	0	0	0	0	0	0	0	0	0	0	0	0
0800	5	0	0	0	0	0	0	1	1	1	0	0	0	0	0	0	0	0	0	0	0	0	0	0	0	0	0	0	0	0
0900	3	0	0	0	0	0	1	1	1	0	1	0	0	0	0	0	0	0	0	0	0	0	0	0	0	0	0	0	0	0
1000	4	0	0	0	1	0	0	0	1	1	1	0	0	0	0	0	0	0	0	0	0	0	0	0	0	0	0	0	0	0
1100	**6**	**0**	**0**	**0**	**0**	**0**	**0**	**2**	**2**	**1**	**0**	**0**	**0**	**0**	**0**	**0**	**0**	**0**	**0**	**0**	**0**	**0**	**0**	**0**	**0**	**0**	**0**	**0**	**0**	**0**
1200	5	0	0	1	1	0	1	1	1	0	0	0	0	0	0	0	0	0	0	0	0	0	0	0	0	0	0	0	0	0
1300	**8**	**0**	**0**	**0**	**1**	**1**	**1**	**1**	**2**	**1**	**1**	**0**	**0**	**0**	**0**	**0**	**0**	**0**	**0**	**0**	**0**	**0**	**0**	**0**	**0**	**0**	**0**	**0**	**0**	**0**
1400	7	0	0	1	0	0	0	2	1	1	1	0	0	0	0	0	0	0	0	0	0	0	0	0	0	0	0	0	0	0
1500	**8**	**0**	**0**	**0**	**0**	**0**	**1**	**2**	**2**	**2**	**1**	**0**	**0**	**0**	**0**	**0**	**0**	**0**	**0**	**0**	**0**	**0**	**0**	**0**	**0**	**0**	**0**	**0**	**0**	**0**
1600	5	0	0	0	0	0	1	0	1	1	0	1	0	0	0	0	0	0	0	0	0	0	0	0	0	0	0	0	0	0
1700	7	0	0	0	0	0	0	2	2	2	1	0	0	0	0	0	0	0	0	0	0	0	0	0	0	0	0	0	0	0
1800	3	0	0	0	0	0	0	1	1	1	0	0	0	0	0	0	0	0	0	0	0	0	0	0	0	0	0	0	0	0
1900	2	0	0	0	0	0	0	0	0	0	0	0	0	0	0	0	0	0	0	0	0	0	0	0	0	0	0	0	0	0
2000	2	0	0	0	0	0	0	0	0	1	0	0	0	0	0	0	0	0	0	0	0	0	0	0	0	0	0	0	0	0
2100	1	0	0	0	0	0	0	0	1	1	0	0	0	0	0	0	0	0	0	0	0	0	0	0	0	0	0	0	0	0
2200	1	0	0	0	0	0	0	0	0	0	0	0	0	0	0	0	0	0	0	0	0	0	0	0	0	0	0	0	0	0
2300	1	0	0	0	0	0	0	0	0	0	0	0	0	0	0	0	0	0	0	0	0	0	0	0	0	0	0	0	0	0
07-19	**65**	**0**	**1**	**3**	**3**	**2**	**7**	**13**	**15**	**12**	**6**	**2**	**1**	**0**	**0**	**0**	**0**	**0**	**0**	**0**	**0**	**0**	**0**	**0**	**0**	**0**	**0**	**0**	**0**	**0**
06-22	**71**	**0**	**1**	**3**	**3**	**2**	**7**	**14**	**16**	**14**	**7**	**3**	**1**	**0**	**0**	**0**	**0**	**0**	**0**	**0**	**0**	**0**	**0**	**0**	**0**	**0**	**0**	**0**	**0**	**0**
06-00	**73**	**0**	**1**	**3**	**3**	**2**	**7**	**14**	**16**	**15**	**7**	**3**	**1**	**0**	**0**	**0**	**0**	**0**	**0**	**0**	**0**	**0**	**0**	**0**	**0**	**0**	**0**	**0**	**0**	**0**
00-00	**74**	**0**	**1**	**3**	**3**	**2**	**7**	**15**	**18**	**15**	**7**	**3**	**1**	**0**	**0**	**0**	**0**	**0**	**0**	**0**	**0**	**0**	**0**	**0**	**0**	**0**	**0**	**0**	**0**	**0**


Site 2
Location Ossington Road, - attached to Tree
Direction Southbound

16438 / OSSINGTON ROAD
FEBRUARY 2025
AUTOMATIC TRAFFIC COUNT

Virtual Week (1)

Time	Total	Speed Bins (mph)																												
		0 - 5	5 - 10	10 - 15	15 - 20	20 - 25	25 - 30	30 - 35	35 - 40	40 - 45	45 - 50	50 - 55	55 - 60	60 - 65	65 - 70	70 - 75	75 - 80	80 - 85	85 - 90	90 - 95	95 - 100	100 - 105	105 - 110	110 - 115	115 - 120	120 - 125	125 - 130	130 - 135	135 - 140
Mon	82	0	1	6	3	1	9	18	20	14	4	5	0	0	1	0	0	0	0	0	0	0	0	0	0	0	0	0	0	0
Tue	68	0	0	4	4	4	5	12	11	18	6	1	2	0	1	0	0	0	0	0	0	0	0	0	0	0	0	0	0	0
Wed	86	0	1	2	1	1	13	19	23	14	7	2	2	1	0	0	0	0	0	0	0	0	0	0	0	0	0	0	0	0
Thu	79	0	1	3	3	3	7	19	22	7	9	3	2	0	0	0	0	0	0	0	0	0	0	0	0	0	0	0	0	0
Fri	73	0	0	0	1	1	5	16	16	21	6	6	1	0	0	0	0	0	0	0	0	0	0	0	0	0	0	0	0	0
|Sat	64	0	0	4	5	2	6	9	10	18	8	2	0	0	0	0	0	0	0	0	0	0	0	0	0	0	0	0	0	0
|Sun	66	0	2	3	5	2	5	9	21	10	7	2	0	0	0	0	0	0	0	0	0	0	0	0	0	0	0	0	0	0
5 Day Ave.	**78**	**0**	**1**	**3**	**2**	**2**	**8**	**17**	**18**	**15**	**6**	**3**	**1**	**0**	**0**	**0**	**0**	**0**	**0**	**0**	**0**	**0**	**0**	**0**	**0**	**0**	**0**	**0**	**0**	**0**
7 Day Ave.	**74**	**0**	**1**	**3**	**3**	**2**	**7**	**15**	**18**	**15**	**7**	**3**	**1**	**0**	**0**	**0**	**0**	**0**	**0**	**0**	**0**	**0**	**0**	**0**	**0**	**0**	**0**	**0**	**0**	**0**
--	**518**	**0**	**5**	**22**	**22**	**14**	**50**	**102**	**123**	**102**	**47**	**21**	**7**	**1**	**2**	**0**	**0**	**0**	**0**	**0**	**0**	**0**	**0**	**0**	**0**	**0**	**0**	**0**	**0**	**0**

Summary Graphs

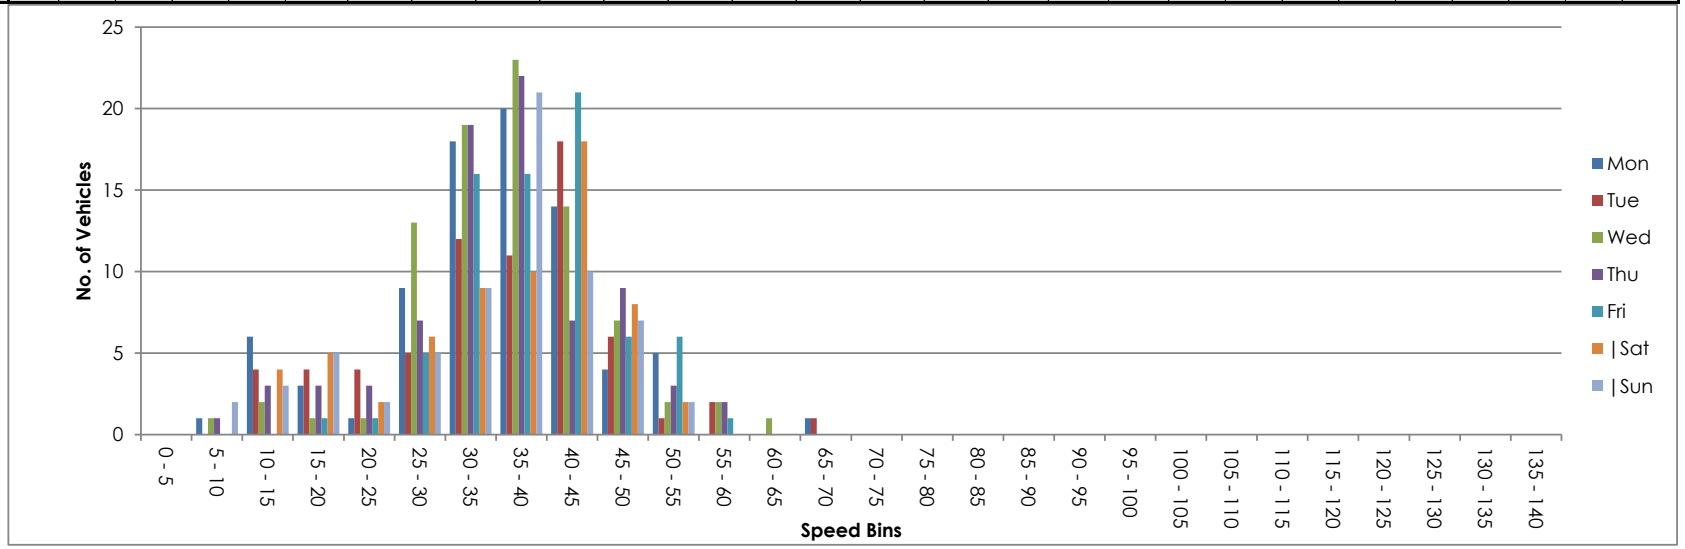

Site 2
Location Ossington Road, - attached to Tree
Direction Two Way

25 February 2025 **Tuesday**

16438 / OSSINGTON ROAD
FEBRUARY 2025
AUTOMATIC TRAFFIC COUNT

Time	Total	Classification												]PSL	]PSL%	]SL1	]SL1%	]SL2	]SL2%	Mean	Vpp
		1 MCL	2 SV	3 SVT	4 TB2	5 TB3	6 T4	7 ART3	8 ART4	9 ART5	10 ART6	11 BD	12 DRT	60	60	68 ACPO	68 ACPO	75 DfT	75 DfT		85
0000	0	0	0	0	0	0	0	0	0	0	0	0	0	0	0.0	0	0.0	0	0.0	-	-
0100	1	0	1	0	0	0	0	0	0	0	0	0	0	0	0.0	0	0.0	0	0.0	36.7	-
0200	0	0	0	0	0	0	0	0	0	0	0	0	0	0	0.0	0	0.0	0	0.0	-	-
0300	0	0	0	0	0	0	0	0	0	0	0	0	0	0	0.0	0	0.0	0	0.0	-	-
0400	1	0	1	0	0	0	0	0	0	0	0	0	0	0	0.0	0	0.0	0	0.0	38.9	-
0500	0	0	0	0	0	0	0	0	0	0	0	0	0	0	0.0	0	0.0	0	0.0	-	-
0600	0	0	0	0	0	0	0	0	0	0	0	0	0	0	0.0	0	0.0	0	0.0	-	-
0700	7	0	7	0	0	0	0	0	0	0	0	0	0	0	0.0	0	0.0	0	0.0	42.2	-
0800	11	0	9	0	1	0	0	0	1	0	0	0	0	0	0.0	0	0.0	0	0.0	44	55
0900	11	2	6	0	2	0	0	0	0	1	0	0	0	0	0.0	0	0.0	0	0.0	32	43.7
1000	6	0	5	1	0	0	0	0	0	0	0	0	0	0	0.0	0	0.0	0	0.0	35.4	-
1100	**12**	**2**	**10**	**0**	**0**	**0**	**0**	**0**	**0**	**0**	**0**	**0**	**0**	**0**	**0.0**	**0**	**0.0**	**0**	**0.0**	**33.3**	**45.8**
1200	7	1	4	0	2	0	0	0	0	0	0	0	0	0	0.0	0	0.0	0	0.0	32.7	-
1300	17	3	14	0	0	0	0	0	0	0	0	0	0	1	5.9	1	5.9	0	0.0	34.9	53.5
1400	17	4	9	1	3	0	0	0	0	0	0	0	0	0	0.0	0	0.0	0	0.0	31.7	44.3
1500	11	0	9	0	2	0	0	0	0	0	0	0	0	0	0.0	0	0.0	0	0.0	38.7	48.9
1600	12	0	11	0	1	0	0	0	0	0	0	0	0	0	0.0	0	0.0	0	0.0	44.2	53.4
1700	**21**	**0**	**17**	**0**	**4**	**0**	**0**	**0**	**0**	**0**	**0**	**0**	**0**	**0**	**0.0**	**0**	**0.0**	**0**	**0.0**	**40.3**	**47.5**
1800	6	0	5	1	0	0	0	0	0	0	0	0	0	0	0.0	0	0.0	0	0.0	43.5	-
1900	2	0	2	0	0	0	0	0	0	0	0	0	0	0	0.0	0	0.0	0	0.0	34.6	-
2000	0	0	0	0	0	0	0	0	0	0	0	0	0	0	0.0	0	0.0	0	0.0	-	-
2100	3	0	3	0	0	0	0	0	0	0	0	0	0	0	0.0	0	0.0	0	0.0	42.9	-
2200	0	0	0	0	0	0	0	0	0	0	0	0	0	0	0.0	0	0.0	0	0.0	-	-
2300	0	0	0	0	0	0	0	0	0	0	0	0	0	0	0.0	0	0.0	0	0.0	-	-
07-19	**138**	**12**	**106**	**3**	**15**	**0**	**0**	**0**	**1**	**1**	**0**	**0**	**0**	**1**	**0.7**	**1**	**0.7**	**0**	**0.0**	**37.4**	**47.8**
06-22	**143**	**12**	**111**	**3**	**15**	**0**	**0**	**0**	**1**	**1**	**0**	**0**	**0**	**1**	**0.7**	**1**	**0.7**	**0**	**0.0**	**37.5**	**47.8**
06-00	**143**	**12**	**111**	**3**	**15**	**0**	**0**	**0**	**1**	**1**	**0**	**0**	**0**	**1**	**0.7**	**1**	**0.7**	**0**	**0.0**	**37.5**	**47.8**
00-00	**145**	**12**	**113**	**3**	**15**	**0**	**0**	**0**	**1**	**1**	**0**	**0**	**0**	**1**	**0.7**	**1**	**0.7**	**0**	**0.0**	**37.5**	**47.8**

Site 2
Location Ossington Road, - attached to Tree
Direction Two Way

16438 / OSSINGTON ROAD
FEBRUARY 2025
AUTOMATIC TRAFFIC COUNT

26 February 2025 **Wednesday**

Time	Total	Classification												]PSL	]PSL%	]SL1	]SL1%	]SL2	]SL2%	Mean	Vpp
		1 MCL	2 SV	3 SVT	4 TB2	5 TB3	6 T4	7 ART3	8 ART4	9 ART5	10 ART6	11 BD	12 DRT	60	60	68 ACPO	68 ACPO	75 DfT	75 DfT		85
0000	0	0	0	0	0	0	0	0	0	0	0	0	0	0	0.0	0	0.0	0	0.0	-	-
0100	0	0	0	0	0	0	0	0	0	0	0	0	0	0	0.0	0	0.0	0	0.0	-	-
0200	0	0	0	0	0	0	0	0	0	0	0	0	0	0	0.0	0	0.0	0	0.0	-	-
0300	0	0	0	0	0	0	0	0	0	0	0	0	0	0	0.0	0	0.0	0	0.0	-	-
0400	0	0	0	0	0	0	0	0	0	0	0	0	0	0	0.0	0	0.0	0	0.0	-	-
0500	3	0	3	0	0	0	0	0	0	0	0	0	0	0	0.0	0	0.0	0	0.0	36.9	-
0600	4	0	2	0	2	0	0	0	0	0	0	0	0	0	0.0	0	0.0	0	0.0	40.2	-
0700	11	0	9	1	1	0	0	0	0	0	0	0	0	0	0.0	0	0.0	0	0.0	36.8	48.4
0800	**21**	**0**	**18**	**0**	**1**	**2**	**0**	**0**	**0**	**0**	**0**	**0**	**0**	**0**	**0.0**	**0**	**0.0**	**0**	**0.0**	**38**	**49.9**
0900	9	0	8	0	1	0	0	0	0	0	0	0	0	1	11.1	0	0.0	0	0.0	42.4	-
1000	11	0	9	1	1	0	0	0	0	0	0	0	0	0	0.0	0	0.0	0	0.0	32.5	39
1100	3	0	2	0	1	0	0	0	0	0	0	0	0	0	0.0	0	0.0	0	0.0	40	-
1200	10	1	9	0	0	0	0	0	0	0	0	0	0	0	0.0	0	0.0	0	0.0	32.4	-
1300	**16**	**0**	**15**	**0**	**1**	**0**	**0**	**0**	**0**	**0**	**0**	**0**	**0**	**0**	**0.0**	**0**	**0.0**	**0**	**0.0**	**37.1**	**48.6**
1400	11	1	9	1	0	0	0	0	0	0	0	0	0	1	9.1	0	0.0	0	0.0	34.8	45.9
1500	15	1	11	0	3	0	0	0	0	0	0	0	0	0	0.0	0	0.0	0	0.0	37.7	49
1600	14	1	12	0	1	0	0	0	0	0	0	0	0	0	0.0	0	0.0	0	0.0	35.9	45.7
1700	15	0	13	0	2	0	0	0	0	0	0	0	0	0	0.0	0	0.0	0	0.0	39.6	51.6
1800	7	0	7	0	0	0	0	0	0	0	0	0	0	0	0.0	0	0.0	0	0.0	42.5	-
1900	5	0	2	0	2	0	1	0	0	0	0	0	0	0	0.0	0	0.0	0	0.0	35.4	-
2000	1	0	1	0	0	0	0	0	0	0	0	0	0	0	0.0	0	0.0	0	0.0	41.4	-
2100	3	0	3	0	0	0	0	0	0	0	0	0	0	0	0.0	0	0.0	0	0.0	38.8	-
2200	0	0	0	0	0	0	0	0	0	0	0	0	0	0	0.0	0	0.0	0	0.0	-	-
2300	0	0	0	0	0	0	0	0	0	0	0	0	0	0	0.0	0	0.0	0	0.0	-	-
07-19	**143**	**4**	**122**	**3**	**12**	**2**	**0**	**0**	**0**	**0**	**0**	**0**	**0**	**2**	**1.4**	**0**	**0.0**	**0**	**0.0**	**37.2**	**47.5**
06-22	**156**	**4**	**130**	**3**	**16**	**2**	**1**	**0**	**0**	**0**	**0**	**0**	**0**	**2**	**1.3**	**0**	**0.0**	**0**	**0.0**	**37.3**	**46.8**
06-00	**156**	**4**	**130**	**3**	**16**	**2**	**1**	**0**	**0**	**0**	**0**	**0**	**0**	**2**	**1.3**	**0**	**0.0**	**0**	**0.0**	**37.3**	**46.8**
00-00	**159**	**4**	**133**	**3**	**16**	**2**	**1**	**0**	**0**	**0**	**0**	**0**	**0**	**2**	**1.3**	**0**	**0.0**	**0**	**0.0**	**37.3**	**46.2**

Site 2
Location Ossington Road, - attached to Tree
Direction Two Way

16438 / OSSINGTON ROAD
FEBRUARY 2025
AUTOMATIC TRAFFIC COUNT

27 February 2025 **Thursday**

Time	Total	Classification												]PSL	]PSL%	]SL1	]SL1%	]SL2	]SL2%	Mean	Vpp
		1 MCL	2 SV	3 SVT	4 TB2	5 TB3	6 T4	7 ART3	8 ART4	9 ART5	10 ART6	11 BD	12 DRT	60	60	68 ACPO	68 ACPO	75 DfT	75 DfT		85
0000	0	0	0	0	0	0	0	0	0	0	0	0	0	0	0.0	0	0.0	0	0.0	-	-
0100	0	0	0	0	0	0	0	0	0	0	0	0	0	0	0.0	0	0.0	0	0.0	-	-
0200	0	0	0	0	0	0	0	0	0	0	0	0	0	0	0.0	0	0.0	0	0.0	-	-
0300	0	0	0	0	0	0	0	0	0	0	0	0	0	0	0.0	0	0.0	0	0.0	-	-
0400	0	0	0	0	0	0	0	0	0	0	0	0	0	0	0.0	0	0.0	0	0.0	-	-
0500	0	0	0	0	0	0	0	0	0	0	0	0	0	0	0.0	0	0.0	0	0.0	-	-
0600	1	0	1	0	0	0	0	0	0	0	0	0	0	0	0.0	0	0.0	0	0.0	8.9	-
0700	8	0	6	0	2	0	0	0	0	0	0	0	0	0	0.0	0	0.0	0	0.0	39	-
0800	11	0	10	0	1	0	0	0	0	0	0	0	0	0	0.0	0	0.0	0	0.0	42.3	55
0900	7	1	5	1	0	0	0	0	0	0	0	0	0	0	0.0	0	0.0	0	0.0	26.9	-
1000	**13**	**0**	**13**	**0**	**0**	**0**	**0**	**0**	**0**	**0**	**0**	**0**	**0**	**0**	**0.0**	**0**	**0.0**	**0**	**0.0**	**34.3**	**48**
1100	12	0	9	0	2	0	1	0	0	0	0	0	0	0	0.0	0	0.0	0	0.0	34.5	46.2
1200	8	2	4	0	1	0	0	0	0	0	1	0	0	0	0.0	0	0.0	0	0.0	32.8	-
1300	**22**	**2**	**18**	**0**	**2**	**0**	**0**	**0**	**0**	**0**	**0**	**0**	**0**	**0**	**0.0**	**0**	**0.0**	**0**	**0.0**	**30.2**	**38.7**
1400	9	1	6	1	1	0	0	0	0	0	0	0	0	0	0.0	0	0.0	0	0.0	36.1	-
1500	19	1	15	1	2	0	0	0	0	0	0	0	0	0	0.0	0	0.0	0	0.0	39.2	49.5
1600	16	1	13	1	1	0	0	0	0	0	0	0	0	0	0.0	0	0.0	0	0.0	39.8	49.4
1700	10	0	9	0	1	0	0	0	0	0	0	0	0	0	0.0	0	0.0	0	0.0	37.7	-
1800	2	0	2	0	0	0	0	0	0	0	0	0	0	0	0.0	0	0.0	0	0.0	41.7	-
1900	4	0	4	0	0	0	0	0	0	0	0	0	0	0	0.0	0	0.0	0	0.0	41.4	-
2000	2	0	1	0	1	0	0	0	0	0	0	0	0	0	0.0	0	0.0	0	0.0	40.8	-
2100	5	0	4	0	1	0	0	0	0	0	0	0	0	0	0.0	0	0.0	0	0.0	42	-
2200	3	0	3	0	0	0	0	0	0	0	0	0	0	0	0.0	0	0.0	0	0.0	32	-
2300	2	0	1	0	1	0	0	0	0	0	0	0	0	0	0.0	0	0.0	0	0.0	40.1	-
07-19	**137**	**8**	**110**	**4**	**13**	**0**	**1**	**0**	**0**	**0**	**1**	**0**	**0**	**0**	**0.0**	**0**	**0.0**	**0**	**0.0**	**35.9**	**46.6**
06-22	**149**	**8**	**120**	**4**	**15**	**0**	**1**	**0**	**0**	**0**	**1**	**0**	**0**	**0**	**0.0**	**0**	**0.0**	**0**	**0.0**	**36.1**	**46.9**
06-00	**154**	**8**	**124**	**4**	**16**	**0**	**1**	**0**	**0**	**0**	**1**	**0**	**0**	**0**	**0.0**	**0**	**0.0**	**0**	**0.0**	**36.1**	**46.8**
00-00	**154**	**8**	**124**	**4**	**16**	**0**	**1**	**0**	**0**	**0**	**1**	**0**	**0**	**0**	**0.0**	**0**	**0.0**	**0**	**0.0**	**36.1**	**46.8**

Site 2
Location Ossington Road, - attached to Tree
Direction Two Way

16438 / OSSINGTON ROAD
FEBRUARY 2025
AUTOMATIC TRAFFIC COUNT

28 February 2025 **Friday**

Time	Total	Classification												]PSL	]PSL%	]SL1	]SL1%	]SL2	]SL2%	Mean	Vpp
		1 MCL	2 SV	3 SVT	4 TB2	5 TB3	6 T4	7 ART3	8 ART4	9 ART5	10 ART6	11 BD	12 DRT	60	60	68 ACPO	68 ACPO	75 DfT	75 DfT		85
0000	0	0	0	0	0	0	0	0	0	0	0	0	0	0	0.0	0	0.0	0	0.0	-	-
0100	0	0	0	0	0	0	0	0	0	0	0	0	0	0	0.0	0	0.0	0	0.0	-	-
0200	0	0	0	0	0	0	0	0	0	0	0	0	0	0	0.0	0	0.0	0	0.0	-	-
0300	0	0	0	0	0	0	0	0	0	0	0	0	0	0	0.0	0	0.0	0	0.0	-	-
0400	0	0	0	0	0	0	0	0	0	0	0	0	0	0	0.0	0	0.0	0	0.0	-	-
0500	1	0	1	0	0	0	0	0	0	0	0	0	0	0	0.0	0	0.0	0	0.0	37.7	-
0600	2	0	1	0	1	0	0	0	0	0	0	0	0	0	0.0	0	0.0	0	0.0	25.9	-
0700	9	0	9	0	0	0	0	0	0	0	0	0	0	0	0.0	0	0.0	0	0.0	40.4	-
0800	11	0	10	0	1	0	0	0	0	0	0	0	0	0	0.0	0	0.0	0	0.0	38.6	45.5
0900	7	0	7	0	0	0	0	0	0	0	0	0	0	0	0.0	0	0.0	0	0.0	39.5	-
1000	12	2	10	0	0	0	0	0	0	0	0	0	0	0	0.0	0	0.0	0	0.0	39.3	50.1
1100	**15**	**3**	**8**	**0**	**2**	**0**	**2**	**0**	**0**	**0**	**0**	**0**	**0**	**0**	**0.0**	**0**	**0.0**	**0**	**0.0**	**31.3**	**47.1**
1200	5	0	4	0	1	0	0	0	0	0	0	0	0	0	0.0	0	0.0	0	0.0	37	-
1300	16	1	11	0	4	0	0	0	0	0	0	0	0	0	0.0	0	0.0	0	0.0	37.8	48.3
1400	12	3	8	0	1	0	0	0	0	0	0	0	0	0	0.0	0	0.0	0	0.0	32.5	44.2
1500	15	2	10	0	3	0	0	0	0	0	0	0	0	1	6.7	0	0.0	0	0.0	39.8	52.2
1600	12	0	12	0	0	0	0	0	0	0	0	0	0	0	0.0	0	0.0	0	0.0	41	49.7
1700	**20**	**0**	**18**	**0**	**2**	**0**	**0**	**0**	**0**	**0**	**0**	**0**	**0**	**0**	**0.0**	**0**	**0.0**	**0**	**0.0**	**38.1**	**47.3**
1800	11	0	8	0	3	0	0	0	0	0	0	0	0	0	0.0	0	0.0	0	0.0	41.1	45.9
1900	5	0	4	0	1	0	0	0	0	0	0	0	0	0	0.0	0	0.0	0	0.0	40.4	-
2000	5	0	5	0	0	0	0	0	0	0	0	0	0	0	0.0	0	0.0	0	0.0	35.2	-
2100	2	0	1	0	1	0	0	0	0	0	0	0	0	0	0.0	0	0.0	0	0.0	35.1	-
2200	1	0	1	0	0	0	0	0	0	0	0	0	0	0	0.0	0	0.0	0	0.0	29.1	-
2300	4	0	4	0	0	0	0	0	0	0	0	0	0	0	0.0	0	0.0	0	0.0	38.5	-
07-19	**145**	**11**	**115**	**0**	**17**	**0**	**2**	**0**	**0**	**0**	**0**	**0**	**0**	**1**	**0.7**	**0**	**0.0**	**0**	**0.0**	**37.9**	**47.1**
06-22	**159**	**11**	**126**	**0**	**20**	**0**	**2**	**0**	**0**	**0**	**0**	**0**	**0**	**1**	**0.6**	**0**	**0.0**	**0**	**0.0**	**37.7**	**47.4**
06-00	**164**	**11**	**131**	**0**	**20**	**0**	**2**	**0**	**0**	**0**	**0**	**0**	**0**	**1**	**0.6**	**0**	**0.0**	**0**	**0.0**	**37.6**	**47.4**
00-00	**165**	**11**	**132**	**0**	**20**	**0**	**2**	**0**	**0**	**0**	**0**	**0**	**0**	**1**	**0.6**	**0**	**0.0**	**0**	**0.0**	**37.6**	**47.4**

Site 2
Location Ossington Road, - attached to Tree
Direction Two Way

16438 / OSSINGTON ROAD
FEBRUARY 2025
AUTOMATIC TRAFFIC COUNT

01 March 2025 **Saturday**

Time	Total	Classification												]PSL	]PSL%	]SL1	]SL1%	]SL2	]SL2%	Mean	Vpp
		1 MCL	2 SV	3 SVT	4 TB2	5 TB3	6 T4	7 ART3	8 ART4	9 ART5	10 ART6	11 BD	12 DRT	60	60	68 ACPO	68 ACPO	75 DfT	75 DfT		85
0000	0	0	0	0	0	0	0	0	0	0	0	0	0	0	0.0	0	0.0	0	0.0	-	-
0100	0	0	0	0	0	0	0	0	0	0	0	0	0	0	0.0	0	0.0	0	0.0	-	-
0200	0	0	0	0	0	0	0	0	0	0	0	0	0	0	0.0	0	0.0	0	0.0	-	-
0300	0	0	0	0	0	0	0	0	0	0	0	0	0	0	0.0	0	0.0	0	0.0	-	-
0400	0	0	0	0	0	0	0	0	0	0	0	0	0	0	0.0	0	0.0	0	0.0	-	-
0500	0	0	0	0	0	0	0	0	0	0	0	0	0	0	0.0	0	0.0	0	0.0	-	-
0600	2	0	2	0	0	0	0	0	0	0	0	0	0	0	0.0	0	0.0	0	0.0	47.8	-
0700	1	0	1	0	0	0	0	0	0	0	0	0	0	0	0.0	0	0.0	0	0.0	29.1	-
0800	4	2	2	0	0	0	0	0	0	0	0	0	0	0	0.0	0	0.0	0	0.0	23.4	-
0900	5	0	4	0	1	0	0	0	0	0	0	0	0	0	0.0	0	0.0	0	0.0	44.3	-
1000	7	1	5	0	1	0	0	0	0	0	0	0	0	0	0.0	0	0.0	0	0.0	39.8	-
1100	**11**	**0**	**10**	**0**	**0**	**0**	**0**	**0**	**0**	**0**	**1**	**0**	**0**	**0**	**0.0**	**0**	**0.0**	**0**	**0.0**	**36.2**	**46.9**
1200	14	4	10	0	0	0	0	0	0	0	0	0	0	0	0.0	0	0.0	0	0.0	28	41.2
1300	**15**	**2**	**13**	**0**	**0**	**0**	**0**	**0**	**0**	**0**	**0**	**0**	**0**	**0**	**0.0**	**0**	**0.0**	**0**	**0.0**	**31**	**46.5**
1400	11	2	9	0	0	0	0	0	0	0	0	0	0	0	0.0	0	0.0	0	0.0	34.9	46.9
1500	13	2	10	0	1	0	0	0	0	0	0	0	0	0	0.0	0	0.0	0	0.0	36.5	48.9
1600	9	0	9	0	0	0	0	0	0	0	0	0	0	0	0.0	0	0.0	0	0.0	38.8	-
1700	6	0	4	0	2	0	0	0	0	0	0	0	0	0	0.0	0	0.0	0	0.0	38.1	-
1800	4	0	4	0	0	0	0	0	0	0	0	0	0	0	0.0	0	0.0	0	0.0	39.1	-
1900	5	0	5	0	0	0	0	0	0	0	0	0	0	0	0.0	0	0.0	0	0.0	37.2	-
2000	5	0	5	0	0	0	0	0	0	0	0	0	0	0	0.0	0	0.0	0	0.0	48.7	-
2100	3	0	3	0	0	0	0	0	0	0	0	0	0	0	0.0	0	0.0	0	0.0	31.4	-
2200	1	0	1	0	0	0	0	0	0	0	0	0	0	0	0.0	0	0.0	0	0.0	44.5	-
2300	0	0	0	0	0	0	0	0	0	0	0	0	0	0	0.0	0	0.0	0	0.0	-	-
07-19	**100**	**13**	**81**	**0**	**5**	**0**	**0**	**0**	**0**	**0**	**1**	**0**	**0**	**0**	**0.0**	**0**	**0.0**	**0**	**0.0**	**34.7**	**46.9**
06-22	**115**	**13**	**96**	**0**	**5**	**0**	**0**	**0**	**0**	**0**	**1**	**0**	**0**	**0**	**0.0**	**0**	**0.0**	**0**	**0.0**	**35.6**	**47.5**
06-00	**116**	**13**	**97**	**0**	**5**	**0**	**0**	**0**	**0**	**0**	**1**	**0**	**0**	**0**	**0.0**	**0**	**0.0**	**0**	**0.0**	**35.6**	**47.5**
00-00	**116**	**13**	**97**	**0**	**5**	**0**	**0**	**0**	**0**	**0**	**1**	**0**	**0**	**0**	**0.0**	**0**	**0.0**	**0**	**0.0**	**35.6**	**47.5**

Site 2
Location Ossington Road, - attached to Tree
Direction Two Way

16438 / OSSINGTON ROAD
FEBRUARY 2025
AUTOMATIC TRAFFIC COUNT

02 March 2025 **Sunday**

Time	Total	Classification												]PSL	]PSL%	]SL1	]SL1%	]SL2	]SL2%	Mean	Vpp
		1 MCL	2 SV	3 SVT	4 TB2	5 TB3	6 T4	7 ART3	8 ART4	9 ART5	10 ART6	11 BD	12 DRT	60	60	68 ACPO	68 ACPO	75 DfT	75 DfT		85
0000	4	0	4	0	0	0	0	0	0	0	0	0	0	0	0.0	0	0.0	0	0.0	32.5	-
0100	0	0	0	0	0	0	0	0	0	0	0	0	0	0	0.0	0	0.0	0	0.0	-	-
0200	0	0	0	0	0	0	0	0	0	0	0	0	0	0	0.0	0	0.0	0	0.0	-	-
0300	0	0	0	0	0	0	0	0	0	0	0	0	0	0	0.0	0	0.0	0	0.0	-	-
0400	0	0	0	0	0	0	0	0	0	0	0	0	0	0	0.0	0	0.0	0	0.0	-	-
0500	0	0	0	0	0	0	0	0	0	0	0	0	0	0	0.0	0	0.0	0	0.0	-	-
0600	2	0	2	0	0	0	0	0	0	0	0	0	0	0	0.0	0	0.0	0	0.0	39.3	-
0700	2	0	0	0	2	0	0	0	0	0	0	0	0	0	0.0	0	0.0	0	0.0	31.9	-
0800	4	0	4	0	0	0	0	0	0	0	0	0	0	0	0.0	0	0.0	0	0.0	33.3	-
0900	5	1	4	0	0	0	0	0	0	0	0	0	0	0	0.0	0	0.0	0	0.0	38.8	-
1000	8	5	3	0	0	0	0	0	0	0	0	0	0	0	0.0	0	0.0	0	0.0	25.7	-
1100	**16**	**4**	**10**	**1**	**1**	**0**	**0**	**0**	**0**	**0**	**0**	**0**	**0**	**0**	**0.0**	**0**	**0.0**	**0**	**0.0**	**34.6**	**46.7**
1200	12	2	9	0	1	0	0	0	0	0	0	0	0	0	0.0	0	0.0	0	0.0	29.7	38.8
1300	**16**	**4**	**11**	**0**	**0**	**0**	**1**	**0**	**0**	**0**	**0**	**0**	**0**	**0**	**0.0**	**0**	**0.0**	**0**	**0.0**	**28.9**	**44.8**
1400	**16**	**5**	**9**	**0**	**2**	**0**	**0**	**0**	**0**	**0**	**0**	**0**	**0**	**0**	**0.0**	**0**	**0.0**	**0**	**0.0**	**32.1**	**47.2**
1500	14	3	9	0	2	0	0	0	0	0	0	0	0	0	0.0	0	0.0	0	0.0	37.9	50.4
1600	8	0	8	0	0	0	0	0	0	0	0	0	0	0	0.0	0	0.0	0	0.0	43.5	-
1700	8	1	7	0	0	0	0	0	0	0	0	0	0	0	0.0	0	0.0	0	0.0	38.7	-
1800	9	0	9	0	0	0	0	0	0	0	0	0	0	0	0.0	0	0.0	0	0.0	38.5	-
1900	2	0	2	0	0	0	0	0	0	0	0	0	0	0	0.0	0	0.0	0	0.0	40.4	-
2000	2	0	2	0	0	0	0	0	0	0	0	0	0	0	0.0	0	0.0	0	0.0	42	-
2100	1	0	1	0	0	0	0	0	0	0	0	0	0	0	0.0	0	0.0	0	0.0	39.4	-
2200	1	0	1	0	0	0	0	0	0	0	0	0	0	0	0.0	0	0.0	0	0.0	55.7	-
2300	0	0	0	0	0	0	0	0	0	0	0	0	0	0	0.0	0	0.0	0	0.0	-	-
07-19	**118**	**25**	**83**	**1**	**8**	**0**	**1**	**0**	**0**	**0**	**0**	**0**	**0**	**0**	**0.0**	**0**	**0.0**	**0**	**0.0**	**34**	**47**
06-22	**125**	**25**	**90**	**1**	**8**	**0**	**1**	**0**	**0**	**0**	**0**	**0**	**0**	**0**	**0.0**	**0**	**0.0**	**0**	**0.0**	**34.4**	**46.4**
06-00	**126**	**25**	**91**	**1**	**8**	**0**	**1**	**0**	**0**	**0**	**0**	**0**	**0**	**0**	**0.0**	**0**	**0.0**	**0**	**0.0**	**34.6**	**47**
00-00	**130**	**25**	**95**	**1**	**8**	**0**	**1**	**0**	**0**	**0**	**0**	**0**	**0**	**0**	**0.0**	**0**	**0.0**	**0**	**0.0**	**34.5**	**46.6**

Site 2
Location Ossington Road, - attached to Tree
Direction Two Way

03 March 2025 **Monday**

16438 / OSSINGTON ROAD
FEBRUARY 2025
AUTOMATIC TRAFFIC COUNT

Time	Total	Classification												]PSL	]PSL%	]SL1	]SL1%	]SL2	]SL2%	Mean	Vpp
		1 MCL	2 SV	3 SVT	4 TB2	5 TB3	6 T4	7 ART3	8 ART4	9 ART5	10 ART6	11 BD	12 DRT	60	60	68 ACPO	68 ACPO	75 DfT	75 DfT		85
0000	0	0	0	0	0	0	0	0	0	0	0	0	0	0	0.0	0	0.0	0	0.0	-	-
0100	0	0	0	0	0	0	0	0	0	0	0	0	0	0	0.0	0	0.0	0	0.0	-	-
0200	0	0	0	0	0	0	0	0	0	0	0	0	0	0	0.0	0	0.0	0	0.0	-	-
0300	0	0	0	0	0	0	0	0	0	0	0	0	0	0	0.0	0	0.0	0	0.0	-	-
0400	1	0	1	0	0	0	0	0	0	0	0	0	0	0	0.0	0	0.0	0	0.0	39.5	-
0500	1	0	1	0	0	0	0	0	0	0	0	0	0	0	0.0	0	0.0	0	0.0	36.8	-
0600	1	0	0	0	1	0	0	0	0	0	0	0	0	1	100.0	0	0.0	0	0.0	62	-
0700	8	0	5	0	3	0	0	0	0	0	0	0	0	0	0.0	0	0.0	0	0.0	39.4	-
0800	11	0	10	0	1	0	0	0	0	0	0	0	0	0	0.0	0	0.0	0	0.0	37.6	52.8
0900	9	1	7	1	0	0	0	0	0	0	0	0	0	0	0.0	0	0.0	0	0.0	37.4	-
1000	8	1	7	0	0	0	0	0	0	0	0	0	0	0	0.0	0	0.0	0	0.0	41.2	-
1100	**14**	**4**	**10**	**0**	**0**	**0**	**0**	**0**	**0**	**0**	**0**	**0**	**0**	**0**	**0.0**	**0**	**0.0**	**0**	**0.0**	**32.7**	**43.3**
1200	12	0	11	0	0	0	1	0	0	0	0	0	0	0	0.0	0	0.0	0	0.0	32.2	45.6
1300	13	0	11	0	1	0	1	0	0	0	0	0	0	0	0.0	0	0.0	0	0.0	36.8	51.8
1400	**21**	**1**	**17**	**1**	**2**	**0**	**0**	**0**	**0**	**0**	**0**	**0**	**0**	**0**	**0.0**	**0**	**0.0**	**0**	**0.0**	**30.8**	**47.6**
1500	14	1	10	0	3	0	0	0	0	0	0	0	0	1	7.1	1	7.1	0	0.0	40.4	48.1
1600	11	1	7	0	2	1	0	0	0	0	0	0	0	0	0.0	0	0.0	0	0.0	37.9	52
1700	13	2	9	0	2	0	0	0	0	0	0	0	0	0	0.0	0	0.0	0	0.0	33.6	44.2
1800	8	0	8	0	0	0	0	0	0	0	0	0	0	0	0.0	0	0.0	0	0.0	41	-
1900	4	0	4	0	0	0	0	0	0	0	0	0	0	0	0.0	0	0.0	0	0.0	36.7	-
2000	7	0	4	0	2	0	0	0	0	1	0	0	0	0	0.0	0	0.0	0	0.0	35.4	-
2100	2	0	2	0	0	0	0	0	0	0	0	0	0	0	0.0	0	0.0	0	0.0	40.9	-
2200	4	0	4	0	0	0	0	0	0	0	0	0	0	0	0.0	0	0.0	0	0.0	43.1	-
2300	2	0	1	0	1	0	0	0	0	0	0	0	0	0	0.0	0	0.0	0	0.0	47.1	-
07-19	**142**	**11**	**112**	**2**	**14**	**1**	**2**	**0**	**0**	**0**	**0**	**0**	**0**	**1**	**0.7**	**1**	**0.7**	**0**	**0.0**	**36**	**46.8**
06-22	**156**	**11**	**122**	**2**	**17**	**1**	**2**	**0**	**0**	**1**	**0**	**0**	**0**	**2**	**1.3**	**1**	**0.6**	**0**	**0.0**	**36.2**	**46.4**
06-00	**162**	**11**	**127**	**2**	**18**	**1**	**2**	**0**	**0**	**1**	**0**	**0**	**0**	**2**	**1.2**	**1**	**0.6**	**0**	**0.0**	**36.5**	**47.2**
00-00	**164**	**11**	**129**	**2**	**18**	**1**	**2**	**0**	**0**	**1**	**0**	**0**	**0**	**2**	**1.2**	**1**	**0.6**	**0**	**0.0**	**36.5**	**47.2**

Site 2
Location Ossington Road, - attached to Tree
Direction Two Way

Virtual Day (7)

16438 / OSSINGTON ROAD
FEBRUARY 2025
AUTOMATIC TRAFFIC COUNT

Time	Total	Classification												]PSL	]PSL%	]SL1	]SL1%	]SL2	]SL2%	Mean	Vpp
		1 MCL	2 SV	3 SVT	4 TB2	5 TB3	6 T4	7 ART3	8 ART4	9 ART5	10 ART6	11 BD	12 DRT	60	60	68 ACPO	68 ACPO	75 DfT	75 DfT		85
0000	1	0	1	0	0	0	0	0	0	0	0	0	0	0	0.0	0	0.0	0	0.0	32.5	-
0100	0	0	0	0	0	0	0	0	0	0	0	0	0	0	0.0	0	0.0	0	0.0	36.7	-
0200	0	0	0	0	0	0	0	0	0	0	0	0	0	0	0.0	0	0.0	0	0.0	-	-
0300	0	0	0	0	0	0	0	0	0	0	0	0	0	0	0.0	0	0.0	0	0.0	-	-
0400	0	0	0	0	0	0	0	0	0	0	0	0	0	0	0.0	0	0.0	0	0.0	39.2	-
0500	1	0	1	0	0	0	0	0	0	0	0	0	0	0	0.0	0	0.0	0	0.0	37	-
0600	2	0	1	0	1	0	0	0	0	0	0	0	0	0	8.3	0	0.0	0	0.0	38.1	-
0700	7	0	5	0	1	0	0	0	0	0	0	0	0	0	0.0	0	0.0	0	0.0	38.8	-
0800	10	0	9	0	1	0	0	0	0	0	0	0	0	0	0.0	0	0.0	0	0.0	38.5	50.9
0900	8	1	6	0	1	0	0	0	0	0	0	0	0	0	1.9	0	0.0	0	0.0	36.8	-
1000	9	1	7	0	0	0	0	0	0	0	0	0	0	0	0.0	0	0.0	0	0.0	35.4	-
1100	**12**	**2**	**8**	**0**	**1**	**0**	**0**	**0**	**0**	**0**	**0**	**0**	**0**	**0**	**0.0**	**0**	**0.0**	**0**	**0.0**	**33.9**	**44.7**
1200	10	1	7	0	1	0	0	0	0	0	0	0	0	0	0.0	0	0.0	0	0.0	31.4	-
1300	**16**	**2**	**13**	**0**	**1**	**0**	**0**	**0**	**0**	**0**	**0**	**0**	**0**	**0**	**0.9**	**0**	**0.9**	**0**	**0.0**	**33.6**	**46.2**
1400	14	2	10	1	1	0	0	0	0	0	0	0	0	0	1.0	0	0.0	0	0.0	32.8	46.4
1500	14	1	11	0	2	0	0	0	0	0	0	0	0	0	2.0	0	1.0	0	0.0	38.6	49.1
1600	12	0	10	0	1	0	0	0	0	0	0	0	0	0	0.0	0	0.0	0	0.0	40	49.1
1700	13	0	11	0	2	0	0	0	0	0	0	0	0	0	0.0	0	0.0	0	0.0	38.2	46.9
1800	7	0	6	0	0	0	0	0	0	0	0	0	0	0	0.0	0	0.0	0	0.0	41	-
1900	4	0	3	0	0	0	0	0	0	0	0	0	0	0	0.0	0	0.0	0	0.0	38.1	-
2000	3	0	3	0	0	0	0	0	0	0	0	0	0	0	0.0	0	0.0	0	0.0	39.7	-
2100	3	0	2	0	0	0	0	0	0	0	0	0	0	0	0.0	0	0.0	0	0.0	39	-
2200	1	0	1	0	0	0	0	0	0	0	0	0	0	0	0.0	0	0.0	0	0.0	39.8	-
2300	1	0	1	0	0	0	0	0	0	0	0	0	0	0	0.0	0	0.0	0	0.0	41	-
07-19	**132**	**12**	**104**	**2**	**12**	**0**	**1**	**0**	**0**	**0**	**0**	**0**	**0**	**1**	**0.5**	**0**	**0.2**	**0**	**0.0**	**36.3**	**47**
06-22	**143**	**12**	**114**	**2**	**14**	**0**	**1**	**0**	**0**	**0**	**0**	**0**	**0**	**1**	**0.6**	**0**	**0.2**	**0**	**0.0**	**36.5**	**47.1**
06-00	**146**	**12**	**116**	**2**	**14**	**0**	**1**	**0**	**0**	**0**	**0**	**0**	**0**	**1**	**0.6**	**0**	**0.2**	**0**	**0.0**	**36.6**	**47.1**
00-00	**148**	**12**	**118**	**2**	**14**	**0**	**1**	**0**	**0**	**0**	**0**	**0**	**0**	**1**	**0.6**	**0**	**0.2**	**0**	**0.0**	**36.5**	**47.1**


Site 2
Location Ossington Road, - attached to Tree
Direction Two Way


16438 / OSSINGTON ROAD
FEBRUARY 2025
AUTOMATIC TRAFFIC COUNT

Virtual Week (1)

Time	Total	Classification												]PSL	]PSL%	]SL1	]SL1%	]SL2	]SL2%	Mean	Vpp
		1 MCL	2 SV	3 SVT	4 TB2	5 TB3	6 T4	7 ART3	8 ART4	9 ART5	10 ART6	11 BD	12 DRT	60	60	68 ACPO	68 ACPO	75 DfT	75 DfT		85
Mon	164	11	129	2	18	1	2	0	0	1	0	0	0	2	1.2	1	0.6	0	0.0	36.5	47.2
Tue	145	12	113	3	15	0	0	0	1	1	0	0	0	1	0.7	1	0.7	0	0.0	37.5	47.8
Wed	159	4	133	3	16	2	1	0	0	0	0	0	0	2	1.3	0	0.0	0	0.0	37.3	46.2
Thu	154	8	124	4	16	0	1	0	0	0	1	0	0	0	0.0	0	0.0	0	0.0	36.1	46.8
Fri	165	11	132	0	20	0	2	0	0	0	0	0	0	1	0.6	0	0.0	0	0.0	37.6	47.4
]Sat	116	13	97	0	5	0	0	0	0	0	1	0	0	0	0.0	0	0.0	0	0.0	35.6	47.5
]Sun	130	25	95	1	8	0	1	0	0	0	0	0	0	0	0.0	0	0.0	0	0.0	34.5	46.6
5 Day Ave.	**157**	**9**	**126**	**2**	**17**	**1**	**1**	**0**	**0**	**0**	**0**	**0**	**0**	**1**	**0.6**	**0**	**0.0**	**0**	**0.0**	**37.0**	**47.1**
7 Day Ave.	**148**	**12**	**118**	**2**	**14**	**0**	**1**	**0**	**0**	**0**	**0**	**0**	**0**	**1**	**0.6**	**0**	**0.2**	**0**	**0.0**	**36.5**	**47.1**
--	**1033**	**84**	**823**	**13**	**98**	**3**	**7**	**0**	**1**	**2**	**2**	**0**	**0**	**6**	**0.6**	**2**	**0.2**	**0**	**0.0**	**36.5**	**47.1**

Summary Graphs

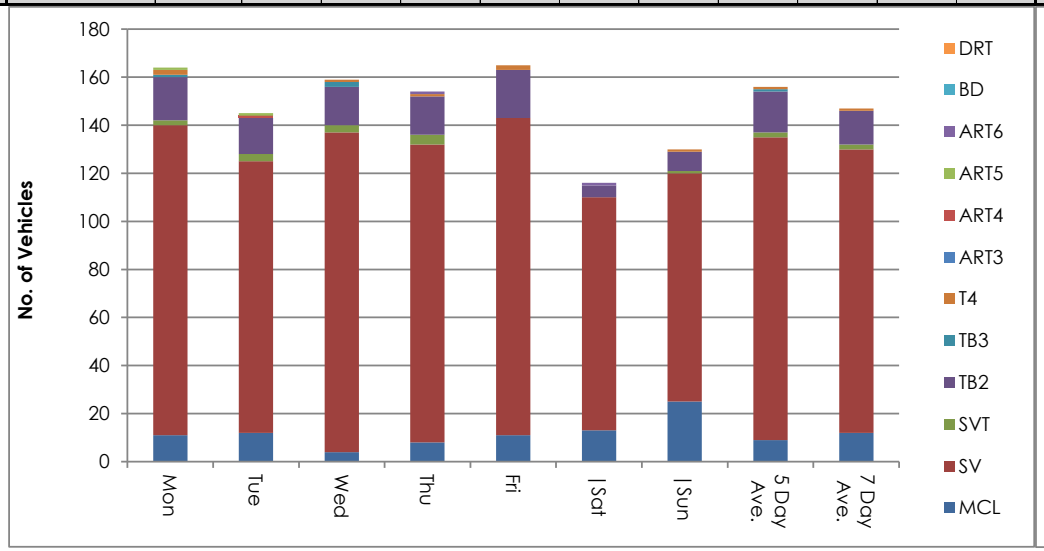

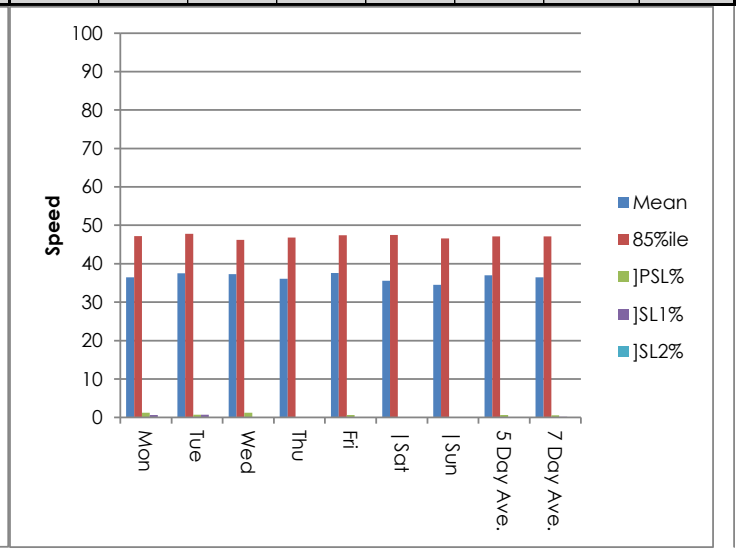

Site 2
Location Ossington Road, - attached to Tree
Direction Two Way

16438 / OSSINGTON ROAD
FEBRUARY 2025
AUTOMATIC TRAFFIC COUNT

25 February 2025 **Tuesday**

Time	Total	Speed Bins (mph)																												
		0 - 5	5 - 10	10 - 15	15 - 20	20 - 25	25 - 30	30 - 35	35 - 40	40 - 45	45 - 50	50 - 55	55 - 60	60 - 65	65 - 70	70 - 75	75 - 80	80 - 85	85 - 90	90 - 95	95 - 100	100 - 105	105 - 110	110 - 115	115 - 120	120 - 125	125 - 130	130 - 135	135 - 140
0000	0	0	0	0	0	0	0	0	0	0	0	0	0	0	0	0	0	0	0	0	0	0	0	0	0	0	0	0	0	0
0100	1	0	0	0	0	0	0	0	1	0	0	0	0	0	0	0	0	0	0	0	0	0	0	0	0	0	0	0	0	0
0200	0	0	0	0	0	0	0	0	0	0	0	0	0	0	0	0	0	0	0	0	0	0	0	0	0	0	0	0	0	0
0300	0	0	0	0	0	0	0	0	0	0	0	0	0	0	0	0	0	0	0	0	0	0	0	0	0	0	0	0	0	0
0400	1	0	0	0	0	0	0	0	1	0	0	0	0	0	0	0	0	0	0	0	0	0	0	0	0	0	0	0	0	0
0500	0	0	0	0	0	0	0	0	0	0	0	0	0	0	0	0	0	0	0	0	0	0	0	0	0	0	0	0	0	0
0600	0	0	0	0	0	0	0	0	0	0	0	0	0	0	0	0	0	0	0	0	0	0	0	0	0	0	0	0	0	0
0700	7	0	0	0	0	0	0	1	1	4	1	0	0	0	0	0	0	0	0	0	0	0	0	0	0	0	0	0	0	0
0800	11	0	0	0	0	0	0	1	2	4	1	2	1	0	0	0	0	0	0	0	0	0	0	0	0	0	0	0	0	0
0900	11	0	0	2	0	0	3	1	3	1	1	0	0	0	0	0	0	0	0	0	0	0	0	0	0	0	0	0	0	0
1000	6	0	0	0	1	0	0	1	2	2	0	0	0	0	0	0	0	0	0	0	0	0	0	0	0	0	0	0	0	0
1100	**12**	**0**	**0**	**1**	**1**	**0**	**2**	**3**	**2**	**1**	**1**	**1**	**0**	**0**	**0**	**0**	**0**	**0**	**0**	**0**	**0**	**0**	**0**	**0**	**0**	**0**	**0**	**0**	**0**	**0**
1200	7	0	0	0	2	0	1	1	0	2	1	0	0	0	0	0	0	0	0	0	0	0	0	0	0	0	0	0	0	0
1300	17	0	0	0	4	2	0	5	0	1	2	1	1	0	1	0	0	0	0	0	0	0	0	0	0	0	0	0	0	0
1400	17	0	0	3	1	0	2	4	2	3	2	0	0	0	0	0	0	0	0	0	0	0	0	0	0	0	0	0	0	0
1500	11	0	0	0	0	1	1	3	0	2	4	0	0	0	0	0	0	0	0	0	0	0	0	0	0	0	0	0	0	0
1600	12	0	0	0	0	0	0	0	4	1	5	1	1	0	0	0	0	0	0	0	0	0	0	0	0	0	0	0	0	0
1700	**21**	**0**	**0**	**0**	**0**	**1**	**0**	**2**	**6**	**8**	**2**	**2**	**0**	**0**	**0**	**0**	**0**	**0**	**0**	**0**	**0**	**0**	**0**	**0**	**0**	**0**	**0**	**0**	**0**	**0**
1800	6	0	0	0	0	0	0	0	1	3	1	1	0	0	0	0	0	0	0	0	0	0	0	0	0	0	0	0	0	0
1900	2	0	0	0	0	1	0	0	0	0	1	0	0	0	0	0	0	0	0	0	0	0	0	0	0	0	0	0	0	0
2000	0	0	0	0	0	0	0	0	0	0	0	0	0	0	0	0	0	0	0	0	0	0	0	0	0	0	0	0	0	0
2100	3	0	0	0	0	0	0	0	0	3	0	0	0	0	0	0	0	0	0	0	0	0	0	0	0	0	0	0	0	0
2200	0	0	0	0	0	0	0	0	0	0	0	0	0	0	0	0	0	0	0	0	0	0	0	0	0	0	0	0	0	0
2300	0	0	0	0	0	0	0	0	0	0	0	0	0	0	0	0	0	0	0	0	0	0	0	0	0	0	0	0	0	0
07-19	**138**	**0**	**0**	**6**	**9**	**4**	**9**	**22**	**23**	**32**	**21**	**8**	**3**	**0**	**1**	**0**	**0**	**0**	**0**	**0**	**0**	**0**	**0**	**0**	**0**	**0**	**0**	**0**	**0**	**0**
06-22	**143**	**0**	**0**	**6**	**9**	**5**	**9**	**22**	**23**	**35**	**22**	**8**	**3**	**0**	**1**	**0**	**0**	**0**	**0**	**0**	**0**	**0**	**0**	**0**	**0**	**0**	**0**	**0**	**0**	**0**
06-00	**143**	**0**	**0**	**6**	**9**	**5**	**9**	**22**	**23**	**35**	**22**	**8**	**3**	**0**	**1**	**0**	**0**	**0**	**0**	**0**	**0**	**0**	**0**	**0**	**0**	**0**	**0**	**0**	**0**	**0**
00-00	**145**	**0**	**0**	**6**	**9**	**5**	**9**	**22**	**25**	**35**	**22**	**8**	**3**	**0**	**1**	**0**	**0**	**0**	**0**	**0**	**0**	**0**	**0**	**0**	**0**	**0**	**0**	**0**	**0**	**0**

Site 2
Location Ossington Road, - attached to Tree
Direction Two Way

16438 / OSSINGTON ROAD
FEBRUARY 2025
AUTOMATIC TRAFFIC COUNT

26 February 2025 **Wednesday**

Time	Total	Speed Bins (mph)																												
		0 - 5	5 - 10	10 - 15	15 - 20	20 - 25	25 - 30	30 - 35	35 - 40	40 - 45	45 - 50	50 - 55	55 - 60	60 - 65	65 - 70	70 - 75	75 - 80	80 - 85	85 - 90	90 - 95	95 - 100	100 - 105	105 - 110	110 - 115	115 - 120	120 - 125	125 - 130	130 - 135	135 - 140
0000	0	0	0	0	0	0	0	0	0	0	0	0	0	0	0	0	0	0	0	0	0	0	0	0	0	0	0	0	0	0
0100	0	0	0	0	0	0	0	0	0	0	0	0	0	0	0	0	0	0	0	0	0	0	0	0	0	0	0	0	0	0
0200	0	0	0	0	0	0	0	0	0	0	0	0	0	0	0	0	0	0	0	0	0	0	0	0	0	0	0	0	0	0
0300	0	0	0	0	0	0	0	0	0	0	0	0	0	0	0	0	0	0	0	0	0	0	0	0	0	0	0	0	0	0
0400	0	0	0	0	0	0	0	0	0	0	0	0	0	0	0	0	0	0	0	0	0	0	0	0	0	0	0	0	0	0
0500	3	0	0	0	0	0	0	0	3	0	0	0	0	0	0	0	0	0	0	0	0	0	0	0	0	0	0	0	0	0
0600	4	0	0	0	0	0	0	2	1	0	0	0	1	0	0	0	0	0	0	0	0	0	0	0	0	0	0	0	0	0
0700	11	0	0	0	0	0	2	3	3	1	1	1	0	0	0	0	0	0	0	0	0	0	0	0	0	0	0	0	0	0
0800	**21**	**0**	**1**	**0**	**0**	**0**	**3**	**4**	**4**	**3**	**3**	**1**	**2**	**0**	**0**	**0**	**0**	**0**	**0**	**0**	**0**	**0**	**0**	**0**	**0**	**0**	**0**	**0**	**0**	**0**
0900	9	0	0	0	0	0	1	2	1	2	1	1	0	1	0	0	0	0	0	0	0	0	0	0	0	0	0	0	0	0
1000	11	0	0	0	1	1	1	3	4	1	0	0	0	0	0	0	0	0	0	0	0	0	0	0	0	0	0	0	0	0
1100	3	0	0	0	0	0	0	1	0	1	1	0	0	0	0	0	0	0	0	0	0	0	0	0	0	0	0	0	0	0
1200	10	0	0	1	1	0	2	2	1	2	1	0	0	0	0	0	0	0	0	0	0	0	0	0	0	0	0	0	0	0
1300	**16**	**0**	**0**	**0**	**0**	**0**	**5**	**2**	**4**	**1**	**2**	**2**	**0**	**0**	**0**	**0**	**0**	**0**	**0**	**0**	**0**	**0**	**0**	**0**	**0**	**0**	**0**	**0**	**0**	**0**
1400	11	0	0	1	0	0	2	4	2	1	0	0	0	1	0	0	0	0	0	0	0	0	0	0	0	0	0	0	0	0
1500	15	0	0	1	0	0	1	4	3	1	4	1	0	0	0	0	0	0	0	0	0	0	0	0	0	0	0	0	0	0
1600	14	0	0	1	0	0	4	0	3	4	2	0	0	0	0	0	0	0	0	0	0	0	0	0	0	0	0	0	0	0
1700	15	0	0	0	0	0	1	5	2	3	2	2	0	0	0	0	0	0	0	0	0	0	0	0	0	0	0	0	0	0
1800	7	0	0	0	0	0	0	1	3	0	1	1	1	0	0	0	0	0	0	0	0	0	0	0	0	0	0	0	0	0
1900	5	0	0	1	0	0	0	0	2	2	0	0	0	0	0	0	0	0	0	0	0	0	0	0	0	0	0	0	0	0
2000	1	0	0	0	0	0	0	0	0	1	0	0	0	0	0	0	0	0	0	0	0	0	0	0	0	0	0	0	0	0
2100	3	0	0	0	0	0	0	1	1	0	1	0	0	0	0	0	0	0	0	0	0	0	0	0	0	0	0	0	0	0
2200	0	0	0	0	0	0	0	0	0	0	0	0	0	0	0	0	0	0	0	0	0	0	0	0	0	0	0	0	0	0
2300	0	0	0	0	0	0	0	0	0	0	0	0	0	0	0	0	0	0	0	0	0	0	0	0	0	0	0	0	0	0
07-19	**143**	**0**	**1**	**4**	**2**	**1**	**22**	**31**	**30**	**20**	**18**	**9**	**3**	**2**	**0**	**0**	**0**	**0**	**0**	**0**	**0**	**0**	**0**	**0**	**0**	**0**	**0**	**0**	**0**	**0**
06-22	**156**	**0**	**1**	**5**	**2**	**1**	**22**	**34**	**34**	**23**	**19**	**9**	**4**	**2**	**0**	**0**	**0**	**0**	**0**	**0**	**0**	**0**	**0**	**0**	**0**	**0**	**0**	**0**	**0**	**0**
06-00	**156**	**0**	**1**	**5**	**2**	**1**	**22**	**34**	**34**	**23**	**19**	**9**	**4**	**2**	**0**	**0**	**0**	**0**	**0**	**0**	**0**	**0**	**0**	**0**	**0**	**0**	**0**	**0**	**0**	**0**
00-00	**159**	**0**	**1**	**5**	**2**	**1**	**22**	**34**	**37**	**23**	**19**	**9**	**4**	**2**	**0**	**0**	**0**	**0**	**0**	**0**	**0**	**0**	**0**	**0**	**0**	**0**	**0**	**0**	**0**	**0**

Site 2
Location Ossington Road, - attached to Tree
Direction Two Way

16438 / OSSINGTON ROAD
FEBRUARY 2025
AUTOMATIC TRAFFIC COUNT

27 February 2025 **Thursday**

Time	Total	Speed Bins (mph)																												
		0 - 5	5 - 10	10 - 15	15 - 20	20 - 25	25 - 30	30 - 35	35 - 40	40 - 45	45 - 50	50 - 55	55 - 60	60 - 65	65 - 70	70 - 75	75 - 80	80 - 85	85 - 90	90 - 95	95 - 100	100 - 105	105 - 110	110 - 115	115 - 120	120 - 125	125 - 130	130 - 135	135 - 140
0000	0	0	0	0	0	0	0	0	0	0	0	0	0	0	0	0	0	0	0	0	0	0	0	0	0	0	0	0	0	0
0100	0	0	0	0	0	0	0	0	0	0	0	0	0	0	0	0	0	0	0	0	0	0	0	0	0	0	0	0	0	0
0200	0	0	0	0	0	0	0	0	0	0	0	0	0	0	0	0	0	0	0	0	0	0	0	0	0	0	0	0	0	0
0300	0	0	0	0	0	0	0	0	0	0	0	0	0	0	0	0	0	0	0	0	0	0	0	0	0	0	0	0	0	0
0400	0	0	0	0	0	0	0	0	0	0	0	0	0	0	0	0	0	0	0	0	0	0	0	0	0	0	0	0	0	0
0500	0	0	0	0	0	0	0	0	0	0	0	0	0	0	0	0	0	0	0	0	0	0	0	0	0	0	0	0	0	0
0600	1	0	1	0	0	0	0	0	0	0	0	0	0	0	0	0	0	0	0	0	0	0	0	0	0	0	0	0	0	0
0700	8	0	0	0	0	0	0	3	2	1	2	0	0	0	0	0	0	0	0	0	0	0	0	0	0	0	0	0	0	0
0800	11	0	0	0	0	0	0	5	0	1	1	3	1	0	0	0	0	0	0	0	0	0	0	0	0	0	0	0	0	0
0900	7	0	0	1	0	1	2	2	1	0	0	0	0	0	0	0	0	0	0	0	0	0	0	0	0	0	0	0	0	0
1000	**13**	**0**	**0**	**0**	**1**	**0**	**2**	**7**	**0**	**1**	**1**	**0**	**1**	**0**	**0**	**0**	**0**	**0**	**0**	**0**	**0**	**0**	**0**	**0**	**0**	**0**	**0**	**0**	**0**	**0**
1100	12	0	0	1	0	0	2	4	1	2	1	1	0	0	0	0	0	0	0	0	0	0	0	0	0	0	0	0	0	0
1200	8	0	0	2	0	0	0	2	0	2	2	0	0	0	0	0	0	0	0	0	0	0	0	0	0	0	0	0	0	0
1300	**22**	**0**	**0**	**2**	**1**	**4**	**2**	**6**	**5**	**1**	**1**	**0**	**0**	**0**	**0**	**0**	**0**	**0**	**0**	**0**	**0**	**0**	**0**	**0**	**0**	**0**	**0**	**0**	**0**	**0**
1400	9	0	0	1	0	1	0	0	3	3	0	0	1	0	0	0	0	0	0	0	0	0	0	0	0	0	0	0	0	0
1500	19	0	0	1	0	0	1	3	5	3	5	1	0	0	0	0	0	0	0	0	0	0	0	0	0	0	0	0	0	0
1600	16	0	0	0	1	0	0	3	3	4	3	2	0	0	0	0	0	0	0	0	0	0	0	0	0	0	0	0	0	0
1700	10	0	0	0	0	0	1	2	3	2	2	0	0	0	0	0	0	0	0	0	0	0	0	0	0	0	0	0	0	0
1800	2	0	0	0	0	0	0	0	0	2	0	0	0	0	0	0	0	0	0	0	0	0	0	0	0	0	0	0	0	0
1900	4	0	0	0	0	0	1	0	1	0	1	1	0	0	0	0	0	0	0	0	0	0	0	0	0	0	0	0	0	0
2000	2	0	0	0	0	0	1	0	0	0	0	1	0	0	0	0	0	0	0	0	0	0	0	0	0	0	0	0	0	0
2100	5	0	0	0	0	0	0	1	1	2	0	1	0	0	0	0	0	0	0	0	0	0	0	0	0	0	0	0	0	0
2200	3	0	0	0	0	0	1	1	1	0	0	0	0	0	0	0	0	0	0	0	0	0	0	0	0	0	0	0	0	0
2300	2	0	0	0	0	0	0	0	1	1	0	0	0	0	0	0	0	0	0	0	0	0	0	0	0	0	0	0	0	0
07-19	**137**	**0**	**0**	**8**	**3**	**6**	**10**	**37**	**23**	**22**	**18**	**7**	**3**	**0**	**0**	**0**	**0**	**0**	**0**	**0**	**0**	**0**	**0**	**0**	**0**	**0**	**0**	**0**	**0**	**0**
06-22	**149**	**0**	**1**	**8**	**3**	**6**	**12**	**38**	**25**	**24**	**19**	**10**	**3**	**0**	**0**	**0**	**0**	**0**	**0**	**0**	**0**	**0**	**0**	**0**	**0**	**0**	**0**	**0**	**0**	**0**
06-00	**154**	**0**	**1**	**8**	**3**	**6**	**13**	**39**	**27**	**25**	**19**	**10**	**3**	**0**	**0**	**0**	**0**	**0**	**0**	**0**	**0**	**0**	**0**	**0**	**0**	**0**	**0**	**0**	**0**	**0**
00-00	**154**	**0**	**1**	**8**	**3**	**6**	**13**	**39**	**27**	**25**	**19**	**10**	**3**	**0**	**0**	**0**	**0**	**0**	**0**	**0**	**0**	**0**	**0**	**0**	**0**	**0**	**0**	**0**	**0**	**0**

Site 2
Location Ossington Road, - attached to Tree
Direction Two Way

16438 / OSSINGTON ROAD
FEBRUARY 2025
AUTOMATIC TRAFFIC COUNT

28 February 2025 **Friday**

Time	Total	Speed Bins (mph)																												
		0 - 5	5 - 10	10 - 15	15 - 20	20 - 25	25 - 30	30 - 35	35 - 40	40 - 45	45 - 50	50 - 55	55 - 60	60 - 65	65 - 70	70 - 75	75 - 80	80 - 85	85 - 90	90 - 95	95 - 100	100 - 105	105 - 110	110 - 115	115 - 120	120 - 125	125 - 130	130 - 135	135 - 140
0000	0	0	0	0	0	0	0	0	0	0	0	0	0	0	0	0	0	0	0	0	0	0	0	0	0	0	0	0	0	0
0100	0	0	0	0	0	0	0	0	0	0	0	0	0	0	0	0	0	0	0	0	0	0	0	0	0	0	0	0	0	0
0200	0	0	0	0	0	0	0	0	0	0	0	0	0	0	0	0	0	0	0	0	0	0	0	0	0	0	0	0	0	0
0300	0	0	0	0	0	0	0	0	0	0	0	0	0	0	0	0	0	0	0	0	0	0	0	0	0	0	0	0	0	0
0400	0	0	0	0	0	0	0	0	0	0	0	0	0	0	0	0	0	0	0	0	0	0	0	0	0	0	0	0	0	0
0500	1	0	0	0	0	0	0	0	1	0	0	0	0	0	0	0	0	0	0	0	0	0	0	0	0	0	0	0	0	0
0600	2	0	0	1	0	0	0	0	0	1	0	0	0	0	0	0	0	0	0	0	0	0	0	0	0	0	0	0	0	0
0700	9	0	0	0	0	0	0	2	2	3	1	1	0	0	0	0	0	0	0	0	0	0	0	0	0	0	0	0	0	0
0800	11	0	0	0	0	1	0	1	3	5	1	0	0	0	0	0	0	0	0	0	0	0	0	0	0	0	0	0	0	0
0900	7	0	0	0	0	0	0	3	1	1	1	1	0	0	0	0	0	0	0	0	0	0	0	0	0	0	0	0	0	0
1000	12	0	0	2	0	0	0	0	1	5	3	0	1	0	0	0	0	0	0	0	0	0	0	0	0	0	0	0	0	0
1100	**15**	**0**	**0**	**2**	**2**	**0**	**3**	**2**	**3**	**1**	**0**	**1**	**1**	**0**	**0**	**0**	**0**	**0**	**0**	**0**	**0**	**0**	**0**	**0**	**0**	**0**	**0**	**0**	**0**	**0**
1200	5	0	0	0	0	0	2	1	0	0	1	1	0	0	0	0	0	0	0	0	0	0	0	0	0	0	0	0	0	0
1300	16	0	0	0	1	0	4	0	3	5	1	1	1	0	0	0	0	0	0	0	0	0	0	0	0	0	0	0	0	0
1400	12	0	0	1	2	0	0	3	4	2	0	0	0	0	0	0	0	0	0	0	0	0	0	0	0	0	0	0	0	0
1500	15	0	0	0	2	0	1	2	1	3	3	2	0	1	0	0	0	0	0	0	0	0	0	0	0	0	0	0	0	0
1600	12	0	0	0	0	0	0	3	3	2	3	1	0	0	0	0	0	0	0	0	0	0	0	0	0	0	0	0	0	0
1700	**20**	**0**	**0**	**0**	**0**	**1**	**1**	**7**	**2**	**5**	**2**	**1**	**1**	**0**	**0**	**0**	**0**	**0**	**0**	**0**	**0**	**0**	**0**	**0**	**0**	**0**	**0**	**0**	**0**	**0**
1800	11	0	0	0	0	0	0	2	1	6	2	0	0	0	0	0	0	0	0	0	0	0	0	0	0	0	0	0	0	0
1900	5	0	0	0	0	0	1	1	1	0	1	1	0	0	0	0	0	0	0	0	0	0	0	0	0	0	0	0	0	0
2000	5	0	0	0	0	0	1	3	0	0	0	1	0	0	0	0	0	0	0	0	0	0	0	0	0	0	0	0	0	0
2100	2	0	0	0	0	0	1	0	0	1	0	0	0	0	0	0	0	0	0	0	0	0	0	0	0	0	0	0	0	0
2200	1	0	0	0	0	0	1	0	0	0	0	0	0	0	0	0	0	0	0	0	0	0	0	0	0	0	0	0	0	0
2300	4	0	0	0	0	0	0	2	1	0	0	1	0	0	0	0	0	0	0	0	0	0	0	0	0	0	0	0	0	0
07-19	**145**	**0**	**0**	**5**	**7**	**2**	**11**	**26**	**24**	**38**	**18**	**9**	**4**	**1**	**0**	**0**	**0**	**0**	**0**	**0**	**0**	**0**	**0**	**0**	**0**	**0**	**0**	**0**	**0**	**0**
06-22	**159**	**0**	**0**	**6**	**7**	**2**	**14**	**30**	**25**	**40**	**19**	**11**	**4**	**1**	**0**	**0**	**0**	**0**	**0**	**0**	**0**	**0**	**0**	**0**	**0**	**0**	**0**	**0**	**0**	**0**
06-00	**164**	**0**	**0**	**6**	**7**	**2**	**15**	**32**	**26**	**40**	**19**	**12**	**4**	**1**	**0**	**0**	**0**	**0**	**0**	**0**	**0**	**0**	**0**	**0**	**0**	**0**	**0**	**0**	**0**	**0**
00-00	**165**	**0**	**0**	**6**	**7**	**2**	**15**	**32**	**27**	**40**	**19**	**12**	**4**	**1**	**0**	**0**	**0**	**0**	**0**	**0**	**0**	**0**	**0**	**0**	**0**	**0**	**0**	**0**	**0**	**0**

Site 2
Location Ossington Road, - attached to Tree
Direction Two Way

16438 / OSSINGTON ROAD
FEBRUARY 2025
AUTOMATIC TRAFFIC COUNT

01 March 2025 **Saturday**

Time	Total	Speed Bins (mph)																												
		0 - 5	5 - 10	10 - 15	15 - 20	20 - 25	25 - 30	30 - 35	35 - 40	40 - 45	45 - 50	50 - 55	55 - 60	60 - 65	65 - 70	70 - 75	75 - 80	80 - 85	85 - 90	90 - 95	95 - 100	100 - 105	105 - 110	110 - 115	115 - 120	120 - 125	125 - 130	130 - 135	135 - 140
0000	0	0	0	0	0	0	0	0	0	0	0	0	0	0	0	0	0	0	0	0	0	0	0	0	0	0	0	0	0	0
0100	0	0	0	0	0	0	0	0	0	0	0	0	0	0	0	0	0	0	0	0	0	0	0	0	0	0	0	0	0	0
0200	0	0	0	0	0	0	0	0	0	0	0	0	0	0	0	0	0	0	0	0	0	0	0	0	0	0	0	0	0	0
0300	0	0	0	0	0	0	0	0	0	0	0	0	0	0	0	0	0	0	0	0	0	0	0	0	0	0	0	0	0	0
0400	0	0	0	0	0	0	0	0	0	0	0	0	0	0	0	0	0	0	0	0	0	0	0	0	0	0	0	0	0	0
0500	0	0	0	0	0	0	0	0	0	0	0	0	0	0	0	0	0	0	0	0	0	0	0	0	0	0	0	0	0	0
0600	2	0	0	0	0	0	0	0	0	1	0	1	0	0	0	0	0	0	0	0	0	0	0	0	0	0	0	0	0	0
0700	1	0	0	0	0	0	1	0	0	0	0	0	0	0	0	0	0	0	0	0	0	0	0	0	0	0	0	0	0	0
0800	4	0	0	2	0	0	0	1	0	1	0	0	0	0	0	0	0	0	0	0	0	0	0	0	0	0	0	0	0	0
0900	5	0	0	0	0	0	0	1	0	1	2	0	1	0	0	0	0	0	0	0	0	0	0	0	0	0	0	0	0	0
1000	7	0	0	0	1	0	0	1	0	1	4	0	0	0	0	0	0	0	0	0	0	0	0	0	0	0	0	0	0	0
1100	**11**	**0**	**0**	**1**	**0**	**0**	**0**	**4**	**2**	**2**	**1**	**1**	**0**	**0**	**0**	**0**	**0**	**0**	**0**	**0**	**0**	**0**	**0**	**0**	**0**	**0**	**0**	**0**	**0**	**0**
1200	14	0	0	1	4	1	0	4	2	1	0	1	0	0	0	0	0	0	0	0	0	0	0	0	0	0	0	0	0	0
1300	**15**	**0**	**0**	**2**	**2**	**0**	**4**	**0**	**3**	**1**	**3**	**0**	**0**	**0**	**0**	**0**	**0**	**0**	**0**	**0**	**0**	**0**	**0**	**0**	**0**	**0**	**0**	**0**	**0**	**0**
1400	11	0	0	2	0	0	1	1	2	3	2	0	0	0	0	0	0	0	0	0	0	0	0	0	0	0	0	0	0	0
1500	13	0	0	0	2	0	2	0	3	4	1	1	0	0	0	0	0	0	0	0	0	0	0	0	0	0	0	0	0	0
1600	9	0	0	0	1	0	1	1	1	3	0	2	0	0	0	0	0	0	0	0	0	0	0	0	0	0	0	0	0	0
1700	6	0	0	0	0	0	1	0	3	1	0	1	0	0	0	0	0	0	0	0	0	0	0	0	0	0	0	0	0	0
1800	4	0	0	0	0	0	0	2	0	0	2	0	0	0	0	0	0	0	0	0	0	0	0	0	0	0	0	0	0	0
1900	5	0	0	0	0	1	0	1	0	2	1	0	0	0	0	0	0	0	0	0	0	0	0	0	0	0	0	0	0	0
2000	5	0	0	0	0	0	0	0	0	2	1	2	0	0	0	0	0	0	0	0	0	0	0	0	0	0	0	0	0	0
2100	3	0	0	0	0	0	2	0	1	0	0	0	0	0	0	0	0	0	0	0	0	0	0	0	0	0	0	0	0	0
2200	1	0	0	0	0	0	0	0	0	1	0	0	0	0	0	0	0	0	0	0	0	0	0	0	0	0	0	0	0	0
2300	0	0	0	0	0	0	0	0	0	0	0	0	0	0	0	0	0	0	0	0	0	0	0	0	0	0	0	0	0	0
07-19	**100**	**0**	**0**	**8**	**10**	**1**	**10**	**15**	**16**	**18**	**15**	**6**	**1**	**0**	**0**	**0**	**0**	**0**	**0**	**0**	**0**	**0**	**0**	**0**	**0**	**0**	**0**	**0**	**0**	**0**
06-22	**115**	**0**	**0**	**8**	**10**	**2**	**12**	**16**	**17**	**23**	**17**	**9**	**1**	**0**	**0**	**0**	**0**	**0**	**0**	**0**	**0**	**0**	**0**	**0**	**0**	**0**	**0**	**0**	**0**	**0**
06-00	**116**	**0**	**0**	**8**	**10**	**2**	**12**	**16**	**17**	**24**	**17**	**9**	**1**	**0**	**0**	**0**	**0**	**0**	**0**	**0**	**0**	**0**	**0**	**0**	**0**	**0**	**0**	**0**	**0**	**0**
00-00	**116**	**0**	**0**	**8**	**10**	**2**	**12**	**16**	**17**	**24**	**17**	**9**	**1**	**0**	**0**	**0**	**0**	**0**	**0**	**0**	**0**	**0**	**0**	**0**	**0**	**0**	**0**	**0**	**0**	**0**

Site 2
Location Ossington Road, - attached to Tree
Direction Two Way

16438 / OSSINGTON ROAD
FEBRUARY 2025
AUTOMATIC TRAFFIC COUNT

02 March 2025 **Sunday**

Time	Total	Speed Bins (mph)																												
		0 - 5	5 - 10	10 - 15	15 - 20	20 - 25	25 - 30	30 - 35	35 - 40	40 - 45	45 - 50	50 - 55	55 - 60	60 - 65	65 - 70	70 - 75	75 - 80	80 - 85	85 - 90	90 - 95	95 - 100	100 - 105	105 - 110	110 - 115	115 - 120	120 - 125	125 - 130	130 - 135	135 - 140
0000	4	0	0	0	0	1	0	1	2	0	0	0	0	0	0	0	0	0	0	0	0	0	0	0	0	0	0	0	0	0
0100	0	0	0	0	0	0	0	0	0	0	0	0	0	0	0	0	0	0	0	0	0	0	0	0	0	0	0	0	0	0
0200	0	0	0	0	0	0	0	0	0	0	0	0	0	0	0	0	0	0	0	0	0	0	0	0	0	0	0	0	0	0
0300	0	0	0	0	0	0	0	0	0	0	0	0	0	0	0	0	0	0	0	0	0	0	0	0	0	0	0	0	0	0
0400	0	0	0	0	0	0	0	0	0	0	0	0	0	0	0	0	0	0	0	0	0	0	0	0	0	0	0	0	0	0
0500	0	0	0	0	0	0	0	0	0	0	0	0	0	0	0	0	0	0	0	0	0	0	0	0	0	0	0	0	0	0
0600	2	0	0	0	0	0	0	0	1	1	0	0	0	0	0	0	0	0	0	0	0	0	0	0	0	0	0	0	0	0
0700	2	0	0	0	0	0	1	0	1	0	0	0	0	0	0	0	0	0	0	0	0	0	0	0	0	0	0	0	0	0
0800	4	0	0	0	0	0	0	3	1	0	0	0	0	0	0	0	0	0	0	0	0	0	0	0	0	0	0	0	0	0
0900	5	0	0	1	0	0	0	1	0	0	2	0	1	0	0	0	0	0	0	0	0	0	0	0	0	0	0	0	0	0
1000	8	0	1	0	4	0	0	1	0	1	0	1	0	0	0	0	0	0	0	0	0	0	0	0	0	0	0	0	0	0
1100	**16**	**0**	**0**	**1**	**2**	**0**	**0**	**2**	**8**	**0**	**3**	**0**	**0**	**0**	**0**	**0**	**0**	**0**	**0**	**0**	**0**	**0**	**0**	**0**	**0**	**0**	**0**	**0**	**0**	**0**
1200	12	0	0	1	0	2	3	1	5	0	0	0	0	0	0	0	0	0	0	0	0	0	0	0	0	0	0	0	0	0
1300	**16**	**0**	**1**	**1**	**4**	**0**	**2**	**2**	**3**	**1**	**1**	**0**	**1**	**0**	**0**	**0**	**0**	**0**	**0**	**0**	**0**	**0**	**0**	**0**	**0**	**0**	**0**	**0**	**0**	**0**
1400	**16**	**0**	**0**	**3**	**1**	**2**	**1**	**0**	**3**	**0**	**6**	**0**	**0**	**0**	**0**	**0**	**0**	**0**	**0**	**0**	**0**	**0**	**0**	**0**	**0**	**0**	**0**	**0**	**0**	**0**
1500	14	0	0	0	1	2	0	1	2	4	2	2	0	0	0	0	0	0	0	0	0	0	0	0	0	0	0	0	0	0
1600	8	0	0	0	0	0	0	1	1	3	2	1	0	0	0	0	0	0	0	0	0	0	0	0	0	0	0	0	0	0
1700	8	0	0	0	0	0	0	1	4	3	0	0	0	0	0	0	0	0	0	0	0	0	0	0	0	0	0	0	0	0
1800	9	0	0	0	0	0	1	2	3	1	1	1	0	0	0	0	0	0	0	0	0	0	0	0	0	0	0	0	0	0
1900	2	0	0	0	0	0	0	0	1	0	1	0	0	0	0	0	0	0	0	0	0	0	0	0	0	0	0	0	0	0
2000	2	0	0	0	0	0	0	0	1	0	1	0	0	0	0	0	0	0	0	0	0	0	0	0	0	0	0	0	0	0
2100	1	0	0	0	0	0	0	0	1	0	0	0	0	0	0	0	0	0	0	0	0	0	0	0	0	0	0	0	0	0
2200	1	0	0	0	0	0	0	0	0	0	0	0	1	0	0	0	0	0	0	0	0	0	0	0	0	0	0	0	0	0
2300	0	0	0	0	0	0	0	0	0	0	0	0	0	0	0	0	0	0	0	0	0	0	0	0	0	0	0	0	0	0
07-19	**118**	**0**	**2**	**7**	**12**	**6**	**8**	**15**	**31**	**13**	**17**	**5**	**2**	**0**	**0**	**0**	**0**	**0**	**0**	**0**	**0**	**0**	**0**	**0**	**0**	**0**	**0**	**0**	**0**	**0**
06-22	**125**	**0**	**2**	**7**	**12**	**6**	**8**	**15**	**35**	**14**	**19**	**5**	**2**	**0**	**0**	**0**	**0**	**0**	**0**	**0**	**0**	**0**	**0**	**0**	**0**	**0**	**0**	**0**	**0**	**0**
06-00	**126**	**0**	**2**	**7**	**12**	**6**	**8**	**15**	**35**	**14**	**19**	**5**	**3**	**0**	**0**	**0**	**0**	**0**	**0**	**0**	**0**	**0**	**0**	**0**	**0**	**0**	**0**	**0**	**0**	**0**
00-00	**130**	**0**	**2**	**7**	**12**	**7**	**8**	**16**	**37**	**14**	**19**	**5**	**3**	**0**	**0**	**0**	**0**	**0**	**0**	**0**	**0**	**0**	**0**	**0**	**0**	**0**	**0**	**0**	**0**	**0**

Site 2
Location Ossington Road, - attached to Tree
Direction Two Way

03 March 2025 **Monday**

16438 / OSSINGTON ROAD
FEBRUARY 2025
AUTOMATIC TRAFFIC COUNT

Time	Total	Speed Bins (mph)																												
		0 - 5	5 - 10	10 - 15	15 - 20	20 - 25	25 - 30	30 - 35	35 - 40	40 - 45	45 - 50	50 - 55	55 - 60	60 - 65	65 - 70	70 - 75	75 - 80	80 - 85	85 - 90	90 - 95	95 - 100	100 - 105	105 - 110	110 - 115	115 - 120	120 - 125	125 - 130	130 - 135	135 - 140
0000	0	0	0	0	0	0	0	0	0	0	0	0	0	0	0	0	0	0	0	0	0	0	0	0	0	0	0	0	0	0
0100	0	0	0	0	0	0	0	0	0	0	0	0	0	0	0	0	0	0	0	0	0	0	0	0	0	0	0	0	0	0
0200	0	0	0	0	0	0	0	0	0	0	0	0	0	0	0	0	0	0	0	0	0	0	0	0	0	0	0	0	0	0
0300	0	0	0	0	0	0	0	0	0	0	0	0	0	0	0	0	0	0	0	0	0	0	0	0	0	0	0	0	0	0
0400	1	0	0	0	0	0	0	0	1	0	0	0	0	0	0	0	0	0	0	0	0	0	0	0	0	0	0	0	0	0
0500	1	0	0	0	0	0	0	0	1	0	0	0	0	0	0	0	0	0	0	0	0	0	0	0	0	0	0	0	0	0
0600	1	0	0	0	0	0	0	0	0	0	0	0	0	1	0	0	0	0	0	0	0	0	0	0	0	0	0	0	0	0
0700	8	0	0	0	0	1	0	2	2	0	2	1	0	0	0	0	0	0	0	0	0	0	0	0	0	0	0	0	0	0
0800	11	0	0	1	0	0	0	2	5	0	1	2	0	0	0	0	0	0	0	0	0	0	0	0	0	0	0	0	0	0
0900	9	0	0	0	1	0	0	2	3	2	0	0	1	0	0	0	0	0	0	0	0	0	0	0	0	0	0	0	0	0
1000	8	0	0	0	0	0	0	0	4	3	1	0	0	0	0	0	0	0	0	0	0	0	0	0	0	0	0	0	0	0
1100	**14**	**0**	**0**	**0**	**3**	**0**	**1**	**4**	**2**	**4**	**0**	**0**	**0**	**0**	**0**	**0**	**0**	**0**	**0**	**0**	**0**	**0**	**0**	**0**	**0**	**0**	**0**	**0**	**0**	**0**
1200	12	0	0	0	1	0	4	3	2	0	2	0	0	0	0	0	0	0	0	0	0	0	0	0	0	0	0	0	0	0
1300	13	0	0	0	1	1	2	2	2	2	1	1	1	0	0	0	0	0	0	0	0	0	0	0	0	0	0	0	0	0
1400	**21**	**0**	**1**	**4**	**0**	**4**	**0**	**5**	**0**	**3**	**3**	**1**	**0**	**0**	**0**	**0**	**0**	**0**	**0**	**0**	**0**	**0**	**0**	**0**	**0**	**0**	**0**	**0**	**0**	**0**
1500	14	0	0	1	0	0	2	1	2	4	3	0	0	0	1	0	0	0	0	0	0	0	0	0	0	0	0	0	0	0
1600	11	0	0	0	1	0	3	1	1	1	2	2	0	0	0	0	0	0	0	0	0	0	0	0	0	0	0	0	0	0
1700	13	0	0	2	0	0	1	4	2	3	1	0	0	0	0	0	0	0	0	0	0	0	0	0	0	0	0	0	0	0
1800	8	0	0	0	0	0	0	2	2	1	2	1	0	0	0	0	0	0	0	0	0	0	0	0	0	0	0	0	0	0
1900	4	0	0	0	0	0	0	2	1	1	0	0	0	0	0	0	0	0	0	0	0	0	0	0	0	0	0	0	0	0
2000	7	0	0	0	0	0	2	1	2	2	0	0	0	0	0	0	0	0	0	0	0	0	0	0	0	0	0	0	0	0
2100	2	0	0	0	0	0	0	0	1	1	0	0	0	0	0	0	0	0	0	0	0	0	0	0	0	0	0	0	0	0
2200	4	0	0	0	0	0	1	0	0	1	0	2	0	0	0	0	0	0	0	0	0	0	0	0	0	0	0	0	0	0
2300	2	0	0	0	0	0	0	0	0	1	1	0	0	0	0	0	0	0	0	0	0	0	0	0	0	0	0	0	0	0
07-19	**142**	**0**	**1**	**8**	**7**	**6**	**13**	**28**	**27**	**23**	**18**	**8**	**2**	**0**	**1**	**0**	**0**	**0**	**0**	**0**	**0**	**0**	**0**	**0**	**0**	**0**	**0**	**0**	**0**	**0**
06-22	**156**	**0**	**1**	**8**	**7**	**6**	**15**	**31**	**31**	**27**	**18**	**8**	**2**	**1**	**1**	**0**	**0**	**0**	**0**	**0**	**0**	**0**	**0**	**0**	**0**	**0**	**0**	**0**	**0**	**0**
06-00	**162**	**0**	**1**	**8**	**7**	**6**	**16**	**31**	**31**	**29**	**19**	**10**	**2**	**1**	**1**	**0**	**0**	**0**	**0**	**0**	**0**	**0**	**0**	**0**	**0**	**0**	**0**	**0**	**0**	**0**
00-00	**164**	**0**	**1**	**8**	**7**	**6**	**16**	**31**	**33**	**29**	**19**	**10**	**2**	**1**	**1**	**0**	**0**	**0**	**0**	**0**	**0**	**0**	**0**	**0**	**0**	**0**	**0**	**0**	**0**	**0**

Site 2
Location Ossington Road, - attached to Tree
Direction Two Way

Virtual Day (7)

16438 / OSSINGTON ROAD
FEBRUARY 2025
AUTOMATIC TRAFFIC COUNT

Time	Total	Speed Bins (mph)																												
		0 - 5	5 - 10	10 - 15	15 - 20	20 - 25	25 - 30	30 - 35	35 - 40	40 - 45	45 - 50	50 - 55	55 - 60	60 - 65	65 - 70	70 - 75	75 - 80	80 - 85	85 - 90	90 - 95	95 - 100	100 - 105	105 - 110	110 - 115	115 - 120	120 - 125	125 - 130	130 - 135	135 - 140
0000	1	0	0	0	0	0	0	0	0	0	0	0	0	0	0	0	0	0	0	0	0	0	0	0	0	0	0	0	0	0
0100	0	0	0	0	0	0	0	0	0	0	0	0	0	0	0	0	0	0	0	0	0	0	0	0	0	0	0	0	0	0
0200	0	0	0	0	0	0	0	0	0	0	0	0	0	0	0	0	0	0	0	0	0	0	0	0	0	0	0	0	0	0
0300	0	0	0	0	0	0	0	0	0	0	0	0	0	0	0	0	0	0	0	0	0	0	0	0	0	0	0	0	0	0
0400	0	0	0	0	0	0	0	0	0	0	0	0	0	0	0	0	0	0	0	0	0	0	0	0	0	0	0	0	0	0
0500	1	0	0	0	0	0	0	0	1	0	0	0	0	0	0	0	0	0	0	0	0	0	0	0	0	0	0	0	0	0
0600	2	0	0	0	0	0	0	0	0	0	0	0	0	0	0	0	0	0	0	0	0	0	0	0	0	0	0	0	0	0
0700	7	0	0	0	0	0	1	2	2	1	1	0	0	0	0	0	0	0	0	0	0	0	0	0	0	0	0	0	0	0
0800	10	0	0	0	0	0	0	2	2	2	1	1	1	0	0	0	0	0	0	0	0	0	0	0	0	0	0	0	0	0
0900	8	0	0	1	0	0	1	2	1	1	1	0	0	0	0	0	0	0	0	0	0	0	0	0	0	0	0	0	0	0
1000	9	0	0	0	1	0	0	2	2	2	1	0	0	0	0	0	0	0	0	0	0	0	0	0	0	0	0	0	0	0
1100	**12**	**0**	**0**	**1**	**1**	**0**	**1**	**3**	**3**	**2**	**1**	**1**	**0**	**0**	**0**	**0**	**0**	**0**	**0**	**0**	**0**	**0**	**0**	**0**	**0**	**0**	**0**	**0**	**0**	**0**
1200	10	0	0	1	1	0	2	2	1	1	1	0	0	0	0	0	0	0	0	0	0	0	0	0	0	0	0	0	0	0
1300	**16**	**0**	**0**	**1**	**2**	**1**	**3**	**2**	**3**	**2**	**2**	**1**	**1**	**0**	**0**	**0**	**0**	**0**	**0**	**0**	**0**	**0**	**0**	**0**	**0**	**0**	**0**	**0**	**0**	**0**
1400	14	0	0	2	1	1	1	2	2	2	2	0	0	0	0	0	0	0	0	0	0	0	0	0	0	0	0	0	0	0
1500	14	0	0	0	1	0	1	2	2	3	3	1	0	0	0	0	0	0	0	0	0	0	0	0	0	0	0	0	0	0
1600	12	0	0	0	0	0	1	1	2	3	2	1	0	0	0	0	0	0	0	0	0	0	0	0	0	0	0	0	0	0
1700	13	0	0	0	0	0	1	3	3	4	1	1	0	0	0	0	0	0	0	0	0	0	0	0	0	0	0	0	0	0
1800	7	0	0	0	0	0	0	1	1	2	1	1	0	0	0	0	0	0	0	0	0	0	0	0	0	0	0	0	0	0
1900	4	0	0	0	0	0	0	1	1	1	1	0	0	0	0	0	0	0	0	0	0	0	0	0	0	0	0	0	0	0
2000	3	0	0	0	0	0	1	1	0	1	0	1	0	0	0	0	0	0	0	0	0	0	0	0	0	0	0	0	0	0
2100	3	0	0	0	0	0	0	0	1	1	0	0	0	0	0	0	0	0	0	0	0	0	0	0	0	0	0	0	0	0
2200	1	0	0	0	0	0	0	0	0	0	0	0	0	0	0	0	0	0	0	0	0	0	0	0	0	0	0	0	0	0
2300	1	0	0	0	0	0	0	0	0	0	0	0	0	0	0	0	0	0	0	0	0	0	0	0	0	0	0	0	0	0
07-19	**132**	**0**	**1**	**7**	**7**	**4**	**12**	**25**	**25**	**24**	**18**	**7**	**3**	**0**	**0**	**0**	**0**	**0**	**0**	**0**	**0**	**0**	**0**	**0**	**0**	**0**	**0**	**0**	**0**	**0**
06-22	**143**	**0**	**1**	**7**	**7**	**4**	**13**	**27**	**27**	**27**	**19**	**9**	**3**	**1**	**0**	**0**	**0**	**0**	**0**	**0**	**0**	**0**	**0**	**0**	**0**	**0**	**0**	**0**	**0**	**0**
06-00	**146**	**0**	**1**	**7**	**7**	**4**	**14**	**27**	**28**	**27**	**19**	**9**	**3**	**1**	**0**	**0**	**0**	**0**	**0**	**0**	**0**	**0**	**0**	**0**	**0**	**0**	**0**	**0**	**0**	**0**
00-00	**148**	**0**	**1**	**7**	**7**	**4**	**14**	**27**	**29**	**27**	**19**	**9**	**3**	**1**	**0**	**0**	**0**	**0**	**0**	**0**	**0**	**0**	**0**	**0**	**0**	**0**	**0**	**0**	**0**	**0**


Site 2
Location Ossington Road, - attached to Tree
Direction Two Way

16438 / OSSINGTON ROAD
FEBRUARY 2025
AUTOMATIC TRAFFIC COUNT

Virtual Week (1)

Time	Total	Speed Bins (mph)																												
		0 - 5	5 - 10	10 - 15	15 - 20	20 - 25	25 - 30	30 - 35	35 - 40	40 - 45	45 - 50	50 - 55	55 - 60	60 - 65	65 - 70	70 - 75	75 - 80	80 - 85	85 - 90	90 - 95	95 - 100	100 - 105	105 - 110	110 - 115	115 - 120	120 - 125	125 - 130	130 - 135	135 - 140
Mon	164	0	1	8	7	6	16	31	33	29	19	10	2	1	1	0	0	0	0	0	0	0	0	0	0	0	0	0	0	0
Tue	145	0	0	6	9	5	9	22	25	35	22	8	3	0	1	0	0	0	0	0	0	0	0	0	0	0	0	0	0	0
Wed	159	0	1	5	2	1	22	34	37	23	19	9	4	2	0	0	0	0	0	0	0	0	0	0	0	0	0	0	0	0
Thu	154	0	1	8	3	6	13	39	27	25	19	10	3	0	0	0	0	0	0	0	0	0	0	0	0	0	0	0	0	0
Fri	165	0	0	6	7	2	15	32	27	40	19	12	4	1	0	0	0	0	0	0	0	0	0	0	0	0	0	0	0	0
|Sat	116	0	0	8	10	2	12	16	17	24	17	9	1	0	0	0	0	0	0	0	0	0	0	0	0	0	0	0	0	0
|Sun	130	0	2	7	12	7	8	16	37	14	19	5	3	0	0	0	0	0	0	0	0	0	0	0	0	0	0	0	0	0
5 Day Ave.	**157**	**0**	**1**	**7**	**6**	**4**	**15**	**32**	**30**	**30**	**20**	**10**	**3**	**1**	**0**	**0**	**0**	**0**	**0**	**0**	**0**	**0**	**0**	**0**	**0**	**0**	**0**	**0**	**0**	**0**
7 Day Ave.	**148**	**0**	**1**	**7**	**7**	**4**	**14**	**27**	**29**	**27**	**19**	**9**	**3**	**1**	**0**	**0**	**0**	**0**	**0**	**0**	**0**	**0**	**0**	**0**	**0**	**0**	**0**	**0**	**0**	**0**
--	**1033**	**0**	**5**	**48**	**50**	**29**	**95**	**190**	**203**	**190**	**134**	**63**	**20**	**4**	**2**	**0**	**0**	**0**	**0**	**0**	**0**	**0**	**0**	**0**	**0**	**0**	**0**	**0**	**0**	**0**

Summary Graphs

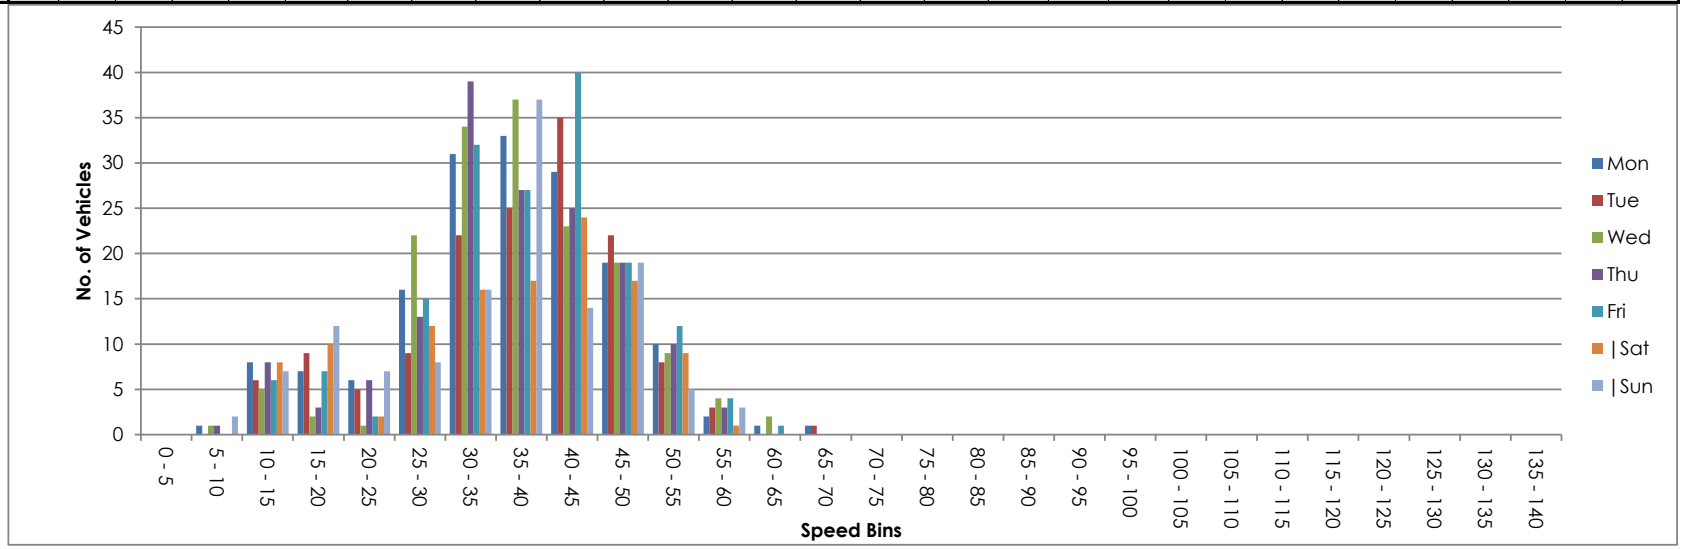

ATC VEHICLE CATEGORIES

Axles	Groups	Description	Class		Parameters	Dominant Vehicle	Aggregate
2	1 or 2	Very Short - Bicycle or Motorcycle	MC	**1**	d(1)<1.7m & axles=2		
2	1 or 2	Short - Sedan, Wagon, 4WD, Utility, Light Van	SV	**2**	d(1)>=1.7m, d(1)<=3.2m & axles=2		
3, 4 or 5	3	Short Towing - Trailer, Caravan, Boat, etc.	SVT	**3**	d(1)>=2.1m, d(1)<=3.2m, d(2)>=2.1m & axles=3,4,5		1 (Light)
2	2	Two axle truck or Bus	TB2	**4**	d(1)>3.2m & axles=2		
3	2	Three axle truck or Bus	TB3	**5**	axles=3 & groups=2		
>3	2	Four axle truck	T4	**6**	axles>3 & groups=2		2 (Medium)
3	3	Three axle articulated vehicle or Rigid vehicle and trailer	ART3	**7**	d(1)>3.2m, axles=3 & groups=3		
4	>2	Four axle articulated vehicle or Rigid vehicle and trailer	ART4	**8**	d(2)<2.1m or d(1)<2.1m or d(1)>3.2m axles = 4 & groups>2		
5	>2	Five axle articulated vehicle or Rigid vehicle and trailer	ART5	**9**	d(2)<2.1m or d(1)<2.1m or d(1)>3.2m axles=5 & groups>2		
>=6	>2	Six (or more) axle articulated vehicle or Rigid vehicle	ART6	**10**	axles=6 & groups>2 or axles>6 & groups=3		
>6	4	B-Double or Heavy truck and trailer	BD	**11**	groups=4 & axles>6		
>6	>=5	Double or triple road train or Heavy truck and two (or more)	DRT	**12**	groups>=5 & axles>6		3 (Heavy)

ATC SPEED BINS & DATA HEADINGS

Heading	Description
0 - 5	Speed bin totals 0 - 5 mph
5 - 10	Speed bin totals 5 - 10 mph
10-15	Speed bin totals 10 - 15 mph
15 - 20	Speed bin totals 15 - 20 mph
20 - 25	Speed bin totals 20 - 25 mph
25 - 30	Speed bin totals 25 - 30 mph
30 - 35	Speed bin totals 30 - 35 mph
35 - 40	Speed bin totals 35 - 40 mph
40 - 45	Speed bin totals 40 - 45 mph
45 - 50	Speed bin totals 45 - 50 mph
50 - 55	Speed bin totals 50 - 55 mph
55 - 60	Speed bin totals 55 - 60 mph
60 - 65	Speed bin totals 60 - 65 mph
65 - 70	Speed bin totals 65 - 70 mph
70 - 75	Speed bin totals 70 - 75 mph
75 - 80	Speed bin totals 75 - 80 mph
80 - 85	Speed bin totals 80 - 85 mph
85 - 90	Speed bin totals 85 - 90 mph
90 - 95	Speed bin totals 90 - 95 mph
95 - 100	Speed bin totals 95 - 100 mph
100 - 105	Speed bin totals 100 - 105 mph
105 - 110	Speed bin totals 105 - 110 mph
110 - 115	Speed bin totals 110 - 115 mph
115 - 120	Speed bin totals 115 - 120 mph
120 - 125	Speed bin totals 120 - 125 mph
125 - 130	Speed bin totals 125 - 130 mph
130 - 135	Speed bin totals 130 - 135 mph
135 - 140	Speed bin totals 135 - 140 mph

Heading	Description
>PSL	Greater than the posted speed limit
>PSL%	Greater than the posted speed limit as a percentage
>SL1 ACPO	Greater than ACPO (Association of Chief Police Officers) standard. ACPO is PSL x 10%+2mph
>SL1% ACPO	Greater than ACPO displayed as a percentage
>SL2 DfT	Greater than DFT (Department For Transport) standard. DFT is PSL plus 15mph.
>SL2% DfT	Greater than DFT displayed as a percentage
Mean	Average speed
Vpp 85	85th percentile speed



NDC NATIONWIDE DATA COLLECTION	**Site / Location:**	Ossington Road, - attached to Tree	**Project No:**	16438	**Site No:**	3
	Survey Date:	25 February 2025 to 03 March 2025	**Project Name:**	OSSINGTON ROAD		
	Survey Times:	24 hours	**Drawing Title:**	Installation Photo		

Site No.	Location.	Direction.	Speed Limit - PSL (mph)	Start Date.	End Date.	Total Vehicles.	5 Day Ave.	7 Day Ave.	No. > Speed Limit.	%. > Speed Limit.	No. > ACPO Limit.	%. > ACPO Limit.	No. > DfT Limit.	%. > DfT Limit.	Mean Speed	85%ile Speed
3	Ossington Road, - attached to Tree	Eastbound	60	25 February 2025	03 March 2025	2196	353	314	38	1.7	4	0.2	2	0.1	43.3	50.7
		Westbound	60	25 February 2025	03 March 2025	2439	392	348	42	1.7	4	0.2	1	0.0	44.2	51.4
		Two Way	60	25 February 2025	03 March 2025	4635	745	662	80	1.7	8	0.2	3	0.1	43.8	51.1

Site 3
Location Ossington Road, - attached to Tree
Direction Eastbound

16438 / OSSINGTON ROAD
FEBRUARY 2025
AUTOMATIC TRAFFIC COUNT

25 February 2025 **Tuesday**

Time	Total	Classification												]PSL	]PSL%	]SL1	]SL1%	]SL2	]SL2%	Mean	Vpp
		1 MCL	2 SV	3 SVT	4 TB2	5 TB3	6 T4	7 ART3	8 ART4	9 ART5	10 ART6	11 BD	12 DRT	60	60	68 ACPO	68 ACPO	75 DfT	75 DfT		85
0000	2	0	1	0	1	0	0	0	0	0	0	0	0	0	0.0	0	0.0	0	0.0	44.9	-
0100	1	0	1	0	0	0	0	0	0	0	0	0	0	0	0.0	0	0.0	0	0.0	47.9	-
0200	3	0	2	0	0	0	0	0	0	0	1	0	0	0	0.0	0	0.0	0	0.0	36.8	-
0300	0	0	0	0	0	0	0	0	0	0	0	0	0	0	0.0	0	0.0	0	0.0	-	-
0400	2	0	2	0	0	0	0	0	0	0	0	0	0	0	0.0	0	0.0	0	0.0	44.3	-
0500	14	0	13	0	1	0	0	0	0	0	0	0	0	1	7.1	0	0.0	0	0.0	46.9	51.9
0600	16	0	16	0	0	0	0	0	0	0	0	0	0	0	0.0	0	0.0	0	0.0	48.9	56
0700	28	0	25	1	2	0	0	0	0	0	0	0	0	0	0.0	0	0.0	0	0.0	45.3	51.4
0800	**32**	**0**	**28**	**0**	**4**	**0**	**0**	**0**	**0**	**0**	**0**	**0**	**0**	**1**	**3.1**	**1**	**3.1**	**1**	**3.1**	**44.9**	**53.6**
0900	20	1	16	0	2	0	1	0	0	0	0	0	0	0	0.0	0	0.0	0	0.0	39.2	48.5
1000	9	1	5	0	3	0	0	0	0	0	0	0	0	0	0.0	0	0.0	0	0.0	41.1	-
1100	21	1	19	0	1	0	0	0	0	0	0	0	0	0	0.0	0	0.0	0	0.0	42.1	48.4
1200	21	1	18	0	2	0	0	0	0	0	0	0	0	0	0.0	0	0.0	0	0.0	41.3	50.2
1300	25	0	21	0	4	0	0	0	0	0	0	0	0	0	0.0	0	0.0	0	0.0	43.2	48.4
1400	18	2	12	0	3	0	0	0	1	0	0	0	0	0	0.0	0	0.0	0	0.0	41.4	49.1
1500	27	0	24	0	2	0	0	1	0	0	0	0	0	0	0.0	0	0.0	0	0.0	43.1	51.3
1600	17	0	17	0	0	0	0	0	0	0	0	0	0	0	0.0	0	0.0	0	0.0	44.5	49.9
1700	**33**	**2**	**30**	**0**	**1**	**0**	**0**	**0**	**0**	**0**	**0**	**0**	**0**	**1**	**3.0**	**0**	**0.0**	**0**	**0.0**	**41.6**	**49.1**
1800	12	0	12	0	0	0	0	0	0	0	0	0	0	1	8.3	0	0.0	0	0.0	45	57.1
1900	8	0	8	0	0	0	0	0	0	0	0	0	0	0	0.0	0	0.0	0	0.0	44.6	-
2000	9	0	8	0	1	0	0	0	0	0	0	0	0	0	0.0	0	0.0	0	0.0	44.3	-
2100	3	0	3	0	0	0	0	0	0	0	0	0	0	1	33.3	1	33.3	0	0.0	50.2	-
2200	3	0	3	0	0	0	0	0	0	0	0	0	0	0	0.0	0	0.0	0	0.0	46.8	-
2300	3	0	3	0	0	0	0	0	0	0	0	0	0	1	33.3	0	0.0	0	0.0	52.2	-
07-19	**263**	**8**	**227**	**1**	**24**	**0**	**1**	**1**	**1**	**0**	**0**	**0**	**0**	**3**	**1.1**	**1**	**0.4**	**1**	**0.4**	**42.9**	**50.1**
06-22	**299**	**8**	**262**	**1**	**25**	**0**	**1**	**1**	**1**	**0**	**0**	**0**	**0**	**4**	**1.3**	**2**	**0.7**	**1**	**0.3**	**43.3**	**50.6**
06-00	**305**	**8**	**268**	**1**	**25**	**0**	**1**	**1**	**1**	**0**	**0**	**0**	**0**	**5**	**1.6**	**2**	**0.7**	**1**	**0.3**	**43.5**	**50.7**
00-00	**327**	**8**	**287**	**1**	**27**	**0**	**1**	**1**	**1**	**0**	**1**	**0**	**0**	**6**	**1.8**	**2**	**0.6**	**1**	**0.3**	**43.6**	**50.7**

Site 3
Location Ossington Road, - attached to Tree
Direction Eastbound

16438 / OSSINGTON ROAD
FEBRUARY 2025
AUTOMATIC TRAFFIC COUNT

26 February 2025 **Wednesday**

Time	Total	Classification												]PSL	]PSL%	]SL1	]SL1%	]SL2	]SL2%	Mean	Vpp
		1 MCL	2 SV	3 SVT	4 TB2	5 TB3	6 T4	7 ART3	8 ART4	9 ART5	10 ART6	11 BD	12 DRT	60	60	68 ACPO	68 ACPO	75 DfT	75 DfT		85
0000	0	0	0	0	0	0	0	0	0	0	0	0	0	0	0.0	0	0.0	0	0.0	-	-
0100	0	0	0	0	0	0	0	0	0	0	0	0	0	0	0.0	0	0.0	0	0.0	-	-
0200	0	0	0	0	0	0	0	0	0	0	0	0	0	0	0.0	0	0.0	0	0.0	-	-
0300	1	0	1	0	0	0	0	0	0	0	0	0	0	0	0.0	0	0.0	0	0.0	37.3	-
0400	3	0	3	0	0	0	0	0	0	0	0	0	0	0	0.0	0	0.0	0	0.0	41	-
0500	17	0	14	0	2	0	0	0	0	1	0	0	0	1	5.9	0	0.0	0	0.0	46.4	55.9
0600	22	0	21	0	1	0	0	0	0	0	0	0	0	1	4.5	0	0.0	0	0.0	47.4	53.5
0700	**44**	**0**	**39**	**0**	**4**	**1**	**0**	**0**	**0**	**0**	**0**	**0**	**0**	**1**	**2.3**	**0**	**0.0**	**0**	**0.0**	**46**	**51.8**
0800	38	0	34	0	3	0	0	0	0	0	1	0	0	0	0.0	0	0.0	0	0.0	43.6	49.8
0900	18	0	14	0	4	0	0	0	0	0	0	0	0	1	5.6	0	0.0	0	0.0	40.9	47.3
1000	16	0	15	0	1	0	0	0	0	0	0	0	0	0	0.0	0	0.0	0	0.0	42.3	46.8
1100	22	0	12	0	9	0	1	0	0	0	0	0	0	0	0.0	0	0.0	0	0.0	39.9	48.8
1200	23	1	17	1	4	0	0	0	0	0	0	0	0	0	0.0	0	0.0	0	0.0	39.8	44.9
1300	17	0	14	0	3	0	0	0	0	0	0	0	0	0	0.0	0	0.0	0	0.0	45.3	52.1
1400	17	0	15	0	2	0	0	0	0	0	0	0	0	0	0.0	0	0.0	0	0.0	39.8	49.9
1500	31	0	28	0	2	0	0	0	0	1	0	0	0	1	3.2	0	0.0	0	0.0	43.6	51.9
1600	29	0	28	0	1	0	0	0	0	0	0	0	0	0	0.0	0	0.0	0	0.0	44.4	49.5
1700	**33**	**0**	**30**	**1**	**2**	**0**	**0**	**0**	**0**	**0**	**0**	**0**	**0**	**1**	**3.0**	**0**	**0.0**	**0**	**0.0**	**44.8**	**52.1**
1800	18	0	18	0	0	0	0	0	0	0	0	0	0	0	0.0	0	0.0	0	0.0	43.1	48.8
1900	3	0	3	0	0	0	0	0	0	0	0	0	0	0	0.0	0	0.0	0	0.0	47.8	-
2000	6	0	4	0	2	0	0	0	0	0	0	0	0	0	0.0	0	0.0	0	0.0	40.6	-
2100	4	0	4	0	0	0	0	0	0	0	0	0	0	0	0.0	0	0.0	0	0.0	39.8	-
2200	3	0	3	0	0	0	0	0	0	0	0	0	0	0	0.0	0	0.0	0	0.0	42.8	-
2300	1	0	1	0	0	0	0	0	0	0	0	0	0	0	0.0	0	0.0	0	0.0	45.2	-
07-19	**306**	**1**	**264**	**2**	**35**	**1**	**1**	**0**	**0**	**1**	**1**	**0**	**0**	**4**	**1.3**	**0**	**0.0**	**0**	**0.0**	**43.2**	**49.4**
06-22	**341**	**1**	**296**	**2**	**38**	**1**	**1**	**0**	**0**	**1**	**1**	**0**	**0**	**5**	**1.5**	**0**	**0.0**	**0**	**0.0**	**43.4**	**50.1**
06-00	**345**	**1**	**300**	**2**	**38**	**1**	**1**	**0**	**0**	**1**	**1**	**0**	**0**	**5**	**1.4**	**0**	**0.0**	**0**	**0.0**	**43.4**	**50.1**
00-00	**366**	**1**	**318**	**2**	**40**	**1**	**1**	**0**	**0**	**2**	**1**	**0**	**0**	**6**	**1.6**	**0**	**0.0**	**0**	**0.0**	**43.5**	**50.2**

Site 3
Location Ossington Road, - attached to Tree
Direction Eastbound

16438 / OSSINGTON ROAD
FEBRUARY 2025
AUTOMATIC TRAFFIC COUNT

27 February 2025 **Thursday**

Time	Total	Classification												]PSL	]PSL%	]SL1	]SL1%	]SL2	]SL2%	Mean	Vpp
		1 MCL	2 SV	3 SVT	4 TB2	5 TB3	6 T4	7 ART3	8 ART4	9 ART5	10 ART6	11 BD	12 DRT	60	60	68 ACPO	68 ACPO	75 DfT	75 DfT		85
0000	1	0	1	0	0	0	0	0	0	0	0	0	0	0	0.0	0	0.0	0	0.0	41	-
0100	0	0	0	0	0	0	0	0	0	0	0	0	0	0	0.0	0	0.0	0	0.0	-	-
0200	0	0	0	0	0	0	0	0	0	0	0	0	0	0	0.0	0	0.0	0	0.0	-	-
0300	0	0	0	0	0	0	0	0	0	0	0	0	0	0	0.0	0	0.0	0	0.0	-	-
0400	4	0	4	0	0	0	0	0	0	0	0	0	0	0	0.0	0	0.0	0	0.0	40.5	-
0500	12	0	11	0	1	0	0	0	0	0	0	0	0	1	8.3	0	0.0	0	0.0	49.2	58
0600	21	0	20	0	1	0	0	0	0	0	0	0	0	1	4.8	0	0.0	0	0.0	48.1	55
0700	**43**	**0**	**39**	**0**	**4**	**0**	**0**	**0**	**0**	**0**	**0**	**0**	**0**	**1**	**2.3**	**0**	**0.0**	**0**	**0.0**	**45.2**	**52.6**
0800	24	0	22	0	2	0	0	0	0	0	0	0	0	2	8.3	0	0.0	0	0.0	47.4	57.9
0900	26	1	19	0	5	1	0	0	0	0	0	0	0	0	0.0	0	0.0	0	0.0	41.7	49
1000	17	1	15	0	1	0	0	0	0	0	0	0	0	0	0.0	0	0.0	0	0.0	41.6	50.1
1100	22	0	20	0	2	0	0	0	0	0	0	0	0	0	0.0	0	0.0	0	0.0	41.3	47.4
1200	**29**	**0**	**23**	**0**	**4**	**1**	**1**	**0**	**0**	**0**	**0**	**0**	**0**	**0**	**0.0**	**0**	**0.0**	**0**	**0.0**	**41.4**	**50.3**
1300	24	2	20	0	2	0	0	0	0	0	0	0	0	0	0.0	0	0.0	0	0.0	37.8	46.2
1400	15	1	12	0	1	0	0	0	0	0	1	0	0	0	0.0	0	0.0	0	0.0	40.1	51.4
1500	26	1	20	0	5	0	0	0	0	0	0	0	0	0	0.0	0	0.0	0	0.0	39.6	48.6
1600	26	1	20	2	2	0	0	0	0	1	0	0	0	0	0.0	0	0.0	0	0.0	44.4	50.9
1700	24	0	22	1	1	0	0	0	0	0	0	0	0	0	0.0	0	0.0	0	0.0	43.1	52.6
1800	19	0	18	0	1	0	0	0	0	0	0	0	0	0	0.0	0	0.0	0	0.0	42.4	51.6
1900	2	0	1	0	1	0	0	0	0	0	0	0	0	0	0.0	0	0.0	0	0.0	45.2	-
2000	8	0	7	0	1	0	0	0	0	0	0	0	0	0	0.0	0	0.0	0	0.0	44.2	-
2100	5	0	5	0	0	0	0	0	0	0	0	0	0	0	0.0	0	0.0	0	0.0	38.5	-
2200	5	0	5	0	0	0	0	0	0	0	0	0	0	1	20.0	0	0.0	0	0.0	46.4	-
2300	1	0	0	0	1	0	0	0	0	0	0	0	0	0	0.0	0	0.0	0	0.0	43.8	-
07-19	**295**	**7**	**250**	**3**	**30**	**2**	**1**	**0**	**0**	**1**	**1**	**0**	**0**	**3**	**1.0**	**0**	**0.0**	**0**	**0.0**	**42.4**	**50.2**
06-22	**331**	**7**	**283**	**3**	**33**	**2**	**1**	**0**	**0**	**1**	**1**	**0**	**0**	**4**	**1.2**	**0**	**0.0**	**0**	**0.0**	**42.8**	**51**
06-00	**337**	**7**	**288**	**3**	**34**	**2**	**1**	**0**	**0**	**1**	**1**	**0**	**0**	**5**	**1.5**	**0**	**0.0**	**0**	**0.0**	**42.8**	**51**
00-00	**354**	**7**	**304**	**3**	**35**	**2**	**1**	**0**	**0**	**1**	**1**	**0**	**0**	**6**	**1.7**	**0**	**0.0**	**0**	**0.0**	**43**	**51.3**

Site 3
Location Ossington Road, - attached to Tree
Direction Eastbound

16438 / OSSINGTON ROAD
FEBRUARY 2025
AUTOMATIC TRAFFIC COUNT

28 February 2025 **Friday**

Time	Total	Classification												]PSL	]PSL%	]SL1	]SL1%	]SL2	]SL2%	Mean	Vpp
		1 MCL	2 SV	3 SVT	4 TB2	5 TB3	6 T4	7 ART3	8 ART4	9 ART5	10 ART6	11 BD	12 DRT	60	60	68 ACPO	68 ACPO	75 DfT	75 DfT		85
0000	0	0	0	0	0	0	0	0	0	0	0	0	0	0	0.0	0	0.0	0	0.0	-	-
0100	1	0	0	0	1	0	0	0	0	0	0	0	0	0	0.0	0	0.0	0	0.0	50.2	-
0200	0	0	0	0	0	0	0	0	0	0	0	0	0	0	0.0	0	0.0	0	0.0	-	-
0300	0	0	0	0	0	0	0	0	0	0	0	0	0	0	0.0	0	0.0	0	0.0	-	-
0400	3	0	3	0	0	0	0	0	0	0	0	0	0	0	0.0	0	0.0	0	0.0	38.6	-
0500	12	1	10	0	1	0	0	0	0	0	0	0	0	0	0.0	0	0.0	0	0.0	42.5	52.2
0600	19	0	17	0	1	0	0	0	0	1	0	0	0	1	5.3	0	0.0	0	0.0	45	49.1
0700	**33**	**0**	**31**	**0**	**2**	**0**	**0**	**0**	**0**	**0**	**0**	**0**	**0**	**1**	**3.0**	**0**	**0.0**	**0**	**0.0**	**44.3**	**50.7**
0800	27	0	26	0	1	0	0	0	0	0	0	0	0	1	3.7	0	0.0	0	0.0	47.2	56.4
0900	28	1	24	0	3	0	0	0	0	0	0	0	0	0	0.0	0	0.0	0	0.0	42	47.6
1000	13	0	12	0	1	0	0	0	0	0	0	0	0	0	0.0	0	0.0	0	0.0	46.6	53.3
1100	26	2	17	1	5	0	0	0	1	0	0	0	0	1	3.8	0	0.0	0	0.0	43.7	53.6
1200	27	0	23	0	4	0	0	0	0	0	0	0	0	0	0.0	0	0.0	0	0.0	43	49.7
1300	19	0	17	0	2	0	0	0	0	0	0	0	0	0	0.0	0	0.0	0	0.0	44	51.4
1400	26	2	20	0	4	0	0	0	0	0	0	0	0	0	0.0	0	0.0	0	0.0	42.3	50.8
1500	31	0	25	0	5	0	1	0	0	0	0	0	0	0	0.0	0	0.0	0	0.0	43	50.2
1600	**32**	**2**	**25**	**2**	**3**	**0**	**0**	**0**	**0**	**0**	**0**	**0**	**0**	**1**	**3.1**	**0**	**0.0**	**0**	**0.0**	**40.6**	**48.3**
1700	19	0	18	0	1	0	0	0	0	0	0	0	0	0	0.0	0	0.0	0	0.0	43.6	50.8
1800	6	0	4	0	2	0	0	0	0	0	0	0	0	0	0.0	0	0.0	0	0.0	44.5	-
1900	13	0	11	1	1	0	0	0	0	0	0	0	0	0	0.0	0	0.0	0	0.0	43.1	53.1
2000	10	0	10	0	0	0	0	0	0	0	0	0	0	0	0.0	0	0.0	0	0.0	43.2	-
2100	5	0	5	0	0	0	0	0	0	0	0	0	0	0	0.0	0	0.0	0	0.0	45.2	-
2200	4	0	4	0	0	0	0	0	0	0	0	0	0	0	0.0	0	0.0	0	0.0	49.7	-
2300	4	0	3	0	1	0	0	0	0	0	0	0	0	1	25.0	1	25.0	0	0.0	46.4	-
07-19	**287**	**7**	**242**	**3**	**33**	**0**	**1**	**0**	**1**	**0**	**0**	**0**	**0**	**4**	**1.4**	**0**	**0.0**	**0**	**0.0**	**43.5**	**50.5**
06-22	**334**	**7**	**285**	**4**	**35**	**0**	**1**	**0**	**1**	**1**	**0**	**0**	**0**	**5**	**1.5**	**0**	**0.0**	**0**	**0.0**	**43.6**	**50.5**
06-00	**342**	**7**	**292**	**4**	**36**	**0**	**1**	**0**	**1**	**1**	**0**	**0**	**0**	**6**	**1.8**	**1**	**0.3**	**0**	**0.0**	**43.7**	**50.7**
00-00	**358**	**8**	**305**	**4**	**38**	**0**	**1**	**0**	**1**	**1**	**0**	**0**	**0**	**6**	**1.7**	**1**	**0.3**	**0**	**0.0**	**43.6**	**50.7**

Site 3
Location Ossington Road, - attached to Tree
Direction Eastbound

16438 / OSSINGTON ROAD
FEBRUARY 2025
AUTOMATIC TRAFFIC COUNT

01 March 2025 **Saturday**

Time	Total	Classification												]PSL	]PSL%	]SL1	]SL1%	]SL2	]SL2%	Mean	Vpp
		1 MCL	2 SV	3 SVT	4 TB2	5 TB3	6 T4	7 ART3	8 ART4	9 ART5	10 ART6	11 BD	12 DRT	60	60	68 ACPO	68 ACPO	75 DfT	75 DfT		85
0000	0	0	0	0	0	0	0	0	0	0	0	0	0	0	0.0	0	0.0	0	0.0	-	-
0100	0	0	0	0	0	0	0	0	0	0	0	0	0	0	0.0	0	0.0	0	0.0	-	-
0200	0	0	0	0	0	0	0	0	0	0	0	0	0	0	0.0	0	0.0	0	0.0	-	-
0300	0	0	0	0	0	0	0	0	0	0	0	0	0	0	0.0	0	0.0	0	0.0	-	-
0400	1	0	1	0	0	0	0	0	0	0	0	0	0	0	0.0	0	0.0	0	0.0	32.1	-
0500	3	1	2	0	0	0	0	0	0	0	0	0	0	0	0.0	0	0.0	0	0.0	32.7	-
0600	2	0	2	0	0	0	0	0	0	0	0	0	0	0	0.0	0	0.0	0	0.0	39.8	-
0700	5	0	4	0	1	0	0	0	0	0	0	0	0	0	0.0	0	0.0	0	0.0	42.5	-
0800	12	0	10	0	2	0	0	0	0	0	0	0	0	0	0.0	0	0.0	0	0.0	43.6	53.4
0900	18	0	18	0	0	0	0	0	0	0	0	0	0	0	0.0	0	0.0	0	0.0	45.6	50.4
1000	**25**	**0**	**23**	**0**	**2**	**0**	**0**	**0**	**0**	**0**	**0**	**0**	**0**	**2**	**8.0**	**0**	**0.0**	**0**	**0.0**	**45.1**	**52.9**
1100	21	0	19	0	2	0	0	0	0	0	0	0	0	0	0.0	0	0.0	0	0.0	42.4	48.2
1200	21	2	18	1	0	0	0	0	0	0	0	0	0	0	0.0	0	0.0	0	0.0	40.5	49.1
1300	**23**	**3**	**18**	**1**	**1**	**0**	**0**	**0**	**0**	**0**	**0**	**0**	**0**	**0**	**0.0**	**0**	**0.0**	**0**	**0.0**	**41.5**	**48.4**
1400	21	0	20	0	1	0	0	0	0	0	0	0	0	0	0.0	0	0.0	0	0.0	44.6	51.7
1500	16	0	15	0	1	0	0	0	0	0	0	0	0	0	0.0	0	0.0	0	0.0	40.5	47
1600	12	0	12	0	0	0	0	0	0	0	0	0	0	0	0.0	0	0.0	0	0.0	44.1	50.6
1700	16	0	16	0	0	0	0	0	0	0	0	0	0	0	0.0	0	0.0	0	0.0	44.4	55
1800	8	0	8	0	0	0	0	0	0	0	0	0	0	1	12.5	0	0.0	0	0.0	46.5	-
1900	5	0	3	0	2	0	0	0	0	0	0	0	0	0	0.0	0	0.0	0	0.0	38.3	-
2000	3	0	3	0	0	0	0	0	0	0	0	0	0	0	0.0	0	0.0	0	0.0	45.5	-
2100	6	0	6	0	0	0	0	0	0	0	0	0	0	0	0.0	0	0.0	0	0.0	40.7	-
2200	2	0	2	0	0	0	0	0	0	0	0	0	0	0	0.0	0	0.0	0	0.0	48.8	-
2300	2	0	2	0	0	0	0	0	0	0	0	0	0	0	0.0	0	0.0	0	0.0	37.9	-
07-19	**198**	**5**	**181**	**2**	**10**	**0**	**0**	**0**	**0**	**0**	**0**	**0**	**0**	**3**	**1.5**	**0**	**0.0**	**0**	**0.0**	**43.3**	**50**
06-22	**214**	**5**	**195**	**2**	**12**	**0**	**0**	**0**	**0**	**0**	**0**	**0**	**0**	**3**	**1.4**	**0**	**0.0**	**0**	**0.0**	**43.1**	**50**
06-00	**218**	**5**	**199**	**2**	**12**	**0**	**0**	**0**	**0**	**0**	**0**	**0**	**0**	**3**	**1.4**	**0**	**0.0**	**0**	**0.0**	**43.1**	**49.9**
00-00	**222**	**6**	**202**	**2**	**12**	**0**	**0**	**0**	**0**	**0**	**0**	**0**	**0**	**3**	**1.4**	**0**	**0.0**	**0**	**0.0**	**42.9**	**49.9**

Site 3
Location Ossington Road, - attached to Tree
Direction Eastbound

16438 / OSSINGTON ROAD
FEBRUARY 2025
AUTOMATIC TRAFFIC COUNT

02 March 2025 **Sunday**

Time	Total	Classification												]PSL	]PSL%	]SL1	]SL1%	]SL2	]SL2%	Mean	Vpp
		1 MCL	2 SV	3 SVT	4 TB2	5 TB3	6 T4	7 ART3	8 ART4	9 ART5	10 ART6	11 BD	12 DRT	60	60	68 ACPO	68 ACPO	75 DfT	75 DfT		85
0000	1	0	1	0	0	0	0	0	0	0	0	0	0	0	0.0	0	0.0	0	0.0	39.1	-
0100	0	0	0	0	0	0	0	0	0	0	0	0	0	0	0.0	0	0.0	0	0.0	-	-
0200	0	0	0	0	0	0	0	0	0	0	0	0	0	0	0.0	0	0.0	0	0.0	-	-
0300	0	0	0	0	0	0	0	0	0	0	0	0	0	0	0.0	0	0.0	0	0.0	-	-
0400	0	0	0	0	0	0	0	0	0	0	0	0	0	0	0.0	0	0.0	0	0.0	-	-
0500	2	0	1	0	0	0	0	0	0	1	0	0	0	0	0.0	0	0.0	0	0.0	37.2	-
0600	2	0	2	0	0	0	0	0	0	0	0	0	0	0	0.0	0	0.0	0	0.0	40.2	-
0700	7	0	6	0	0	0	1	0	0	0	0	0	0	2	28.6	0	0.0	0	0.0	48.5	-
0800	6	0	4	0	1	0	1	0	0	0	0	0	0	0	0.0	0	0.0	0	0.0	39.9	-
0900	9	0	9	0	0	0	0	0	0	0	0	0	0	0	0.0	0	0.0	0	0.0	44.1	-
1000	**24**	**4**	**18**	**0**	**0**	**0**	**2**	**0**	**0**	**0**	**0**	**0**	**0**	**0**	**0.0**	**0**	**0.0**	**0**	**0.0**	**41.4**	**47.9**
1100	17	1	16	0	0	0	0	0	0	0	0	0	0	0	0.0	0	0.0	0	0.0	44.5	54.1
1200	19	0	18	0	1	0	0	0	0	0	0	0	0	2	10.5	0	0.0	0	0.0	44.1	53.4
1300	23	3	18	0	2	0	0	0	0	0	0	0	0	0	0.0	0	0.0	0	0.0	44	49.9
1400	**28**	**6**	**20**	**0**	**1**	**0**	**1**	**0**	**0**	**0**	**0**	**0**	**0**	**1**	**3.6**	**1**	**3.6**	**1**	**3.6**	**38.3**	**51.3**
1500	18	2	14	0	2	0	0	0	0	0	0	0	0	0	0.0	0	0.0	0	0.0	41.8	52.5
1600	17	1	14	0	0	1	0	0	0	0	1	0	0	0	0.0	0	0.0	0	0.0	42.8	52.2
1700	19	0	14	2	3	0	0	0	0	0	0	0	0	0	0.0	0	0.0	0	0.0	44.1	50.3
1800	8	0	8	0	0	0	0	0	0	0	0	0	0	0	0.0	0	0.0	0	0.0	40.2	-
1900	3	0	3	0	0	0	0	0	0	0	0	0	0	1	33.3	0	0.0	0	0.0	51.3	-
2000	4	0	4	0	0	0	0	0	0	0	0	0	0	0	0.0	0	0.0	0	0.0	45.3	-
2100	2	0	2	0	0	0	0	0	0	0	0	0	0	0	0.0	0	0.0	0	0.0	41.6	-
2200	1	0	1	0	0	0	0	0	0	0	0	0	0	1	100.0	0	0.0	0	0.0	63.4	-
2300	1	0	1	0	0	0	0	0	0	0	0	0	0	0	0.0	0	0.0	0	0.0	38.6	-
07-19	**195**	**17**	**159**	**2**	**10**	**1**	**5**	**0**	**0**	**0**	**1**	**0**	**0**	**5**	**2.6**	**1**	**0.5**	**1**	**0.5**	**42.5**	**50.6**
06-22	**206**	**17**	**170**	**2**	**10**	**1**	**5**	**0**	**0**	**0**	**1**	**0**	**0**	**6**	**2.9**	**1**	**0.5**	**1**	**0.5**	**42.7**	**50.7**
06-00	**208**	**17**	**172**	**2**	**10**	**1**	**5**	**0**	**0**	**0**	**1**	**0**	**0**	**7**	**3.4**	**1**	**0.5**	**1**	**0.5**	**42.7**	**51**
00-00	**211**	**17**	**174**	**2**	**10**	**1**	**5**	**0**	**0**	**1**	**1**	**0**	**0**	**7**	**3.3**	**1**	**0.5**	**1**	**0.5**	**42.7**	**50.8**

Site 3
Location Ossington Road, - attached to Tree
Direction Eastbound

16438 / OSSINGTON ROAD
FEBRUARY 2025
AUTOMATIC TRAFFIC COUNT

03 March 2025 **Monday**

Time	Total	Classification												]PSL	]PSL%	]SL1	]SL1%	]SL2	]SL2%	Mean	Vpp
		1 MCL	2 SV	3 SVT	4 TB2	5 TB3	6 T4	7 ART3	8 ART4	9 ART5	10 ART6	11 BD	12 DRT	60	60	68 ACPO	68 ACPO	75 DfT	75 DfT		85
0000	0	0	0	0	0	0	0	0	0	0	0	0	0	0	0.0	0	0.0	0	0.0	-	-
0100	0	0	0	0	0	0	0	0	0	0	0	0	0	0	0.0	0	0.0	0	0.0	-	-
0200	1	0	0	0	1	0	0	0	0	0	0	0	0	0	0.0	0	0.0	0	0.0	47.8	-
0300	2	0	1	0	1	0	0	0	0	0	0	0	0	0	0.0	0	0.0	0	0.0	43.7	-
0400	3	0	3	0	0	0	0	0	0	0	0	0	0	0	0.0	0	0.0	0	0.0	39.6	-
0500	14	0	12	0	2	0	0	0	0	0	0	0	0	0	0.0	0	0.0	0	0.0	43.9	51.9
0600	25	0	24	0	1	0	0	0	0	0	0	0	0	0	0.0	0	0.0	0	0.0	47.3	54
0700	31	0	27	0	4	0	0	0	0	0	0	0	0	0	0.0	0	0.0	0	0.0	46.8	54.4
0800	**38**	**1**	**33**	**0**	**4**	**0**	**0**	**0**	**0**	**0**	**0**	**0**	**0**	**2**	**5.3**	**0**	**0.0**	**0**	**0.0**	**47.2**	**55.1**
0900	20	0	18	0	1	1	0	0	0	0	0	0	0	0	0.0	0	0.0	0	0.0	42.8	47.5
1000	20	0	16	0	4	0	0	0	0	0	0	0	0	0	0.0	0	0.0	0	0.0	40.2	46.3
1100	13	2	8	1	1	0	0	0	1	0	0	0	0	1	7.7	0	0.0	0	0.0	41.8	47.6
1200	28	2	20	1	4	0	0	0	1	0	0	0	0	0	0.0	0	0.0	0	0.0	40.4	48.4
1300	**36**	**1**	**30**	**0**	**3**	**1**	**1**	**0**	**0**	**0**	**0**	**0**	**0**	**0**	**0.0**	**0**	**0.0**	**0**	**0.0**	**44**	**54.2**
1400	27	0	24	0	2	0	0	0	1	0	0	0	0	0	0.0	0	0.0	0	0.0	41.6	47.7
1500	24	1	19	1	3	0	0	0	0	0	0	0	0	0	0.0	0	0.0	0	0.0	42.3	51.8
1600	28	0	26	0	1	1	0	0	0	0	0	0	0	0	0.0	0	0.0	0	0.0	44.5	52.1
1700	25	0	20	1	3	0	1	0	0	0	0	0	0	0	0.0	0	0.0	0	0.0	41	51.7
1800	13	0	13	0	0	0	0	0	0	0	0	0	0	0	0.0	0	0.0	0	0.0	41.9	49
1900	5	0	5	0	0	0	0	0	0	0	0	0	0	1	20.0	0	0.0	0	0.0	50.9	-
2000	3	0	2	0	1	0	0	0	0	0	0	0	0	0	0.0	0	0.0	0	0.0	42	-
2100	1	0	1	0	0	0	0	0	0	0	0	0	0	0	0.0	0	0.0	0	0.0	44.3	-
2200	1	0	1	0	0	0	0	0	0	0	0	0	0	0	0.0	0	0.0	0	0.0	42.7	-
2300	0	0	0	0	0	0	0	0	0	0	0	0	0	0	0.0	0	0.0	0	0.0	-	-
07-19	**303**	**7**	**254**	**4**	**30**	**3**	**2**	**0**	**3**	**0**	**0**	**0**	**0**	**3**	**1.0**	**0**	**0.0**	**0**	**0.0**	**43.3**	**51.3**
06-22	**337**	**7**	**286**	**4**	**32**	**3**	**2**	**0**	**3**	**0**	**0**	**0**	**0**	**4**	**1.2**	**0**	**0.0**	**0**	**0.0**	**43.7**	**52.3**
06-00	**338**	**7**	**287**	**4**	**32**	**3**	**2**	**0**	**3**	**0**	**0**	**0**	**0**	**4**	**1.2**	**0**	**0.0**	**0**	**0.0**	**43.7**	**52.3**
00-00	**358**	**7**	**303**	**4**	**36**	**3**	**2**	**0**	**3**	**0**	**0**	**0**	**0**	**4**	**1.1**	**0**	**0.0**	**0**	**0.0**	**43.7**	**52.2**

Site 3
Location Ossington Road, - attached to Tree
Direction Eastbound

16438 / OSSINGTON ROAD
FEBRUARY 2025
AUTOMATIC TRAFFIC COUNT

Virtual Day (7)

Time	Total	Classification												]PSL	]PSL%	]SL1	]SL1%	]SL2	]SL2%	Mean	Vpp
		1 MCL	2 SV	3 SVT	4 TB2	5 TB3	6 T4	7 ART3	8 ART4	9 ART5	10 ART6	11 BD	12 DRT	60	60	68 ACPO	68 ACPO	75 DfT	75 DfT		85
0000	1	0	0	0	0	0	0	0	0	0	0	0	0	0	0.0	0	0.0	0	0.0	42.5	-
0100	0	0	0	0	0	0	0	0	0	0	0	0	0	0	0.0	0	0.0	0	0.0	49	-
0200	1	0	0	0	0	0	0	0	0	0	0	0	0	0	0.0	0	0.0	0	0.0	39.6	-
0300	0	0	0	0	0	0	0	0	0	0	0	0	0	0	0.0	0	0.0	0	0.0	41.6	-
0400	2	0	2	0	0	0	0	0	0	0	0	0	0	0	0.0	0	0.0	0	0.0	40	-
0500	11	0	9	0	1	0	0	0	0	0	0	0	0	0	4.1	0	0.0	0	0.0	45	52.7
0600	15	0	15	0	1	0	0	0	0	0	0	0	0	0	2.8	0	0.0	0	0.0	47	54
0700	**27**	**0**	**24**	**0**	**2**	**0**	**0**	**0**	**0**	**0**	**0**	**0**	**0**	**1**	**2.6**	**0**	**0.0**	**0**	**0.0**	**45.6**	**52.1**
0800	25	0	22	0	2	0	0	0	0	0	0	0	0	1	3.4	0	0.6	0	0.6	45.5	53.9
0900	20	0	17	0	2	0	0	0	0	0	0	0	0	0	0.7	0	0.0	0	0.0	42.1	48.6
1000	18	1	15	0	2	0	0	0	0	0	0	0	0	0	1.6	0	0.0	0	0.0	42.6	49.3
1100	20	1	16	0	3	0	0	0	0	0	0	0	0	0	1.4	0	0.0	0	0.0	42.2	48.9
1200	24	1	20	0	3	0	0	0	0	0	0	0	0	0	1.2	0	0.0	0	0.0	41.5	49.2
1300	24	1	20	0	2	0	0	0	0	0	0	0	0	0	0.0	0	0.0	0	0.0	42.8	49.9
1400	22	2	18	0	2	0	0	0	0	0	0	0	0	0	0.7	0	0.7	0	0.7	41.2	50
1500	**25**	**1**	**21**	**0**	**3**	**0**	**0**	**0**	**0**	**0**	**0**	**0**	**0**	**0**	**0.6**	**0**	**0.0**	**0**	**0.0**	**42.2**	**49.7**
1600	23	1	20	1	1	0	0	0	0	0	0	0	0	0	0.6	0	0.0	0	0.0	43.5	49.6
1700	24	0	21	1	2	0	0	0	0	0	0	0	0	0	1.2	0	0.0	0	0.0	43.1	51.6
1800	12	0	12	0	0	0	0	0	0	0	0	0	0	0	2.4	0	0.0	0	0.0	43.2	50.2
1900	6	0	5	0	1	0	0	0	0	0	0	0	0	0	5.1	0	0.0	0	0.0	44.9	-
2000	6	0	5	0	1	0	0	0	0	0	0	0	0	0	0.0	0	0.0	0	0.0	43.5	-
2100	4	0	4	0	0	0	0	0	0	0	0	0	0	0	3.8	0	3.8	0	0.0	42.3	-
2200	3	0	3	0	0	0	0	0	0	0	0	0	0	0	10.5	0	0.0	0	0.0	47.5	-
2300	2	0	1	0	0	0	0	0	0	0	0	0	0	0	16.7	0	8.3	0	0.0	45.5	-
07-19	**264**	**7**	**225**	**2**	**25**	**1**	**2**	**0**	**1**	**0**	**0**	**0**	**0**	**4**	**1.4**	**0**	**0.1**	**0**	**0.1**	**43**	**50.3**
06-22	**295**	**7**	**254**	**3**	**26**	**1**	**2**	**0**	**1**	**0**	**0**	**0**	**0**	**4**	**1.5**	**0**	**0.1**	**0**	**0.1**	**43.3**	**50.6**
06-00	**299**	**7**	**258**	**3**	**27**	**1**	**2**	**0**	**1**	**0**	**0**	**0**	**0**	**5**	**1.7**	**1**	**0.2**	**0**	**0.1**	**43.3**	**50.7**
00-00	**314**	**8**	**270**	**3**	**28**	**1**	**2**	**0**	**1**	**1**	**1**	**0**	**0**	**5**	**1.7**	**1**	**0.2**	**0**	**0.1**	**43.3**	**50.7**


Site 3
Location Ossington Road, - attached to Tree
Direction Eastbound


16438 / OSSINGTON ROAD
FEBRUARY 2025
AUTOMATIC TRAFFIC COUNT

Virtual Week (1)

Time	Total	Classification												]PSL	]PSL%	]SL1	]SL1%	]SL2	]SL2%	Mean	Vpp
		1	2	3	4	5	6	7	8	9	10	11	12	60	60	68	68	75	75		85
		MCL	SV	SVT	TB2	TB3	T4	ART3	ART4	ART5	ART6	BD	DRT			ACPO	ACPO	DfT	DfT		
Mon	358	7	303	4	36	3	2	0	3	0	0	0	0	4	1.1	0	0.0	0	0.0	43.7	52.2
Tue	327	8	287	1	27	0	1	1	1	0	1	0	0	6	1.8	2	0.6	1	0.3	43.6	50.7
Wed	366	1	318	2	40	1	1	0	0	2	1	0	0	6	1.6	0	0.0	0	0.0	43.5	50.2
Thu	354	7	304	3	35	2	1	0	0	1	1	0	0	6	1.7	0	0.0	0	0.0	43	51.3
Fri	358	8	305	4	38	0	1	0	1	1	0	0	0	6	1.7	1	0.3	0	0.0	43.6	50.7
|Sat	222	6	202	2	12	0	0	0	0	0	0	0	0	3	1.4	0	0.0	0	0.0	42.9	49.9
|Sun	211	17	174	2	10	1	5	0	0	1	1	0	0	7	3.3	1	0.5	1	0.5	42.7	50.8
5 Day Ave.	**353**	**6**	**303**	**3**	**35**	**1**	**1**	**0**	**1**	**1**	**1**	**0**	**0**	**6**	**1.7**	**1**	**0.3**	**0**	**0.0**	**43.5**	**51.0**
7 Day Ave.	**314**	**8**	**270**	**3**	**28**	**1**	**2**	**0**	**1**	**1**	**1**	**0**	**0**	**5**	**1.7**	**1**	**0.2**	**0**	**0.1**	**43.3**	**50.7**
--	**2196**	**54**	**1893**	**18**	**198**	**7**	**11**	**1**	**5**	**5**	**4**	**0**	**0**	**38**	**1.7**	**4**	**0.2**	**2**	**0.1**	**43.3**	**50.7**

Summary Graphs

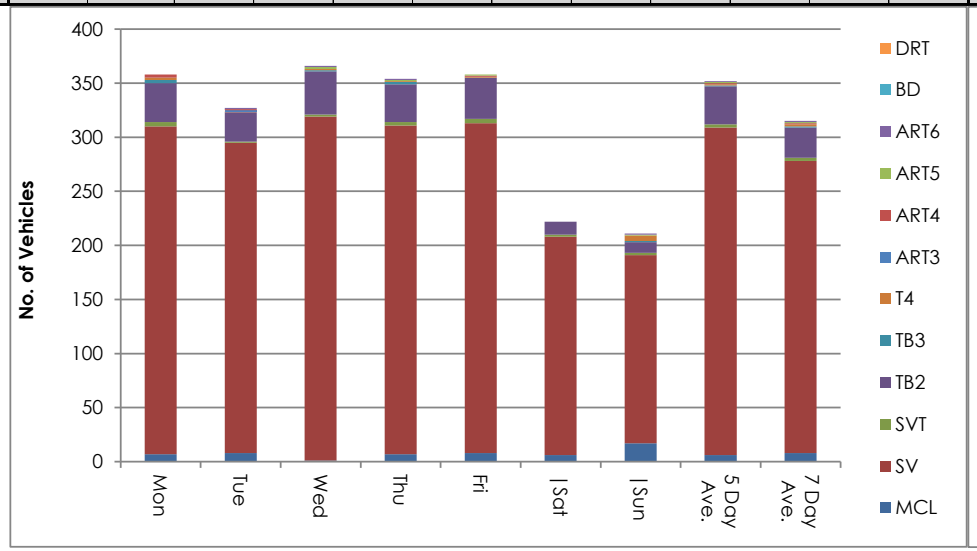

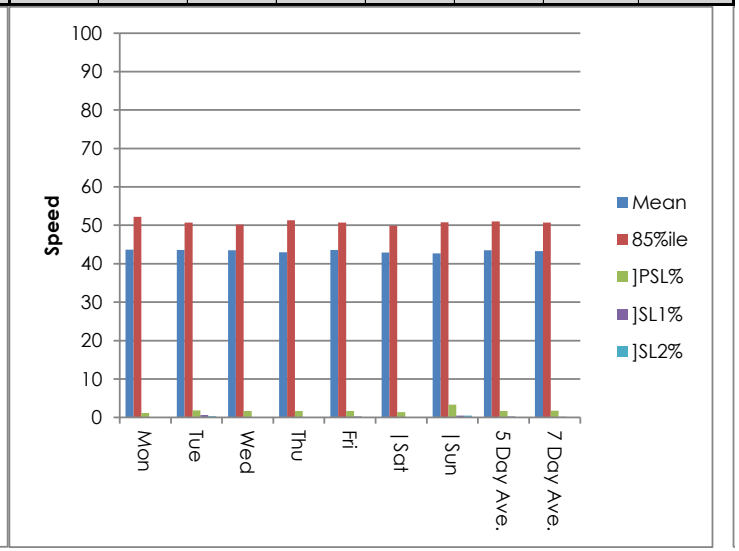

Site 3
Location Ossington Road, - attached to Tree
Direction Eastbound

25 February 2025 **Tuesday**

16438 / OSSINGTON ROAD
FEBRUARY 2025
AUTOMATIC TRAFFIC COUNT

Time	Total	Speed Bins (mph)																												
		0 - 5	5 - 10	10 - 15	15 - 20	20 - 25	25 - 30	30 - 35	35 - 40	40 - 45	45 - 50	50 - 55	55 - 60	60 - 65	65 - 70	70 - 75	75 - 80	80 - 85	85 - 90	90 - 95	95 - 100	100 - 105	105 - 110	110 - 115	115 - 120	120 - 125	125 - 130	130 - 135	135 - 140
0000	2	0	0	0	0	0	0	0	1	0	0	1	0	0	0	0	0	0	0	0	0	0	0	0	0	0	0	0	0	0
0100	1	0	0	0	0	0	0	0	0	0	1	0	0	0	0	0	0	0	0	0	0	0	0	0	0	0	0	0	0	0
0200	3	0	0	0	0	0	0	0	3	0	0	0	0	0	0	0	0	0	0	0	0	0	0	0	0	0	0	0	0	0
0300	0	0	0	0	0	0	0	0	0	0	0	0	0	0	0	0	0	0	0	0	0	0	0	0	0	0	0	0	0	0
0400	2	0	0	0	0	0	0	0	0	1	1	0	0	0	0	0	0	0	0	0	0	0	0	0	0	0	0	0	0	0
0500	14	0	0	0	0	0	0	0	0	5	6	2	0	1	0	0	0	0	0	0	0	0	0	0	0	0	0	0	0	0
0600	16	0	0	0	0	0	0	0	2	2	5	4	3	0	0	0	0	0	0	0	0	0	0	0	0	0	0	0	0	0
0700	28	0	0	0	0	0	0	1	4	9	9	3	2	0	0	0	0	0	0	0	0	0	0	0	0	0	0	0	0	0
0800	**32**	**0**	**0**	**0**	**0**	**0**	**1**	**4**	**6**	**4**	**8**	**6**	**2**	**0**	**0**	**0**	**1**	**0**	**0**	**0**	**0**	**0**	**0**	**0**	**0**	**0**	**0**	**0**	**0**	**0**
0900	20	0	1	1	0	0	0	1	6	6	3	1	1	0	0	0	0	0	0	0	0	0	0	0	0	0	0	0	0	0
1000	9	0	0	1	0	0	0	0	2	2	3	0	1	0	0	0	0	0	0	0	0	0	0	0	0	0	0	0	0	0
1100	21	0	0	1	0	0	0	1	5	6	6	1	1	0	0	0	0	0	0	0	0	0	0	0	0	0	0	0	0	0
1200	21	0	0	0	1	0	1	2	3	5	5	4	0	0	0	0	0	0	0	0	0	0	0	0	0	0	0	0	0	0
1300	25	0	0	0	0	0	0	2	7	4	10	1	1	0	0	0	0	0	0	0	0	0	0	0	0	0	0	0	0	0
1400	18	0	0	1	0	0	0	2	4	5	4	1	1	0	0	0	0	0	0	0	0	0	0	0	0	0	0	0	0	0
1500	27	0	0	0	0	0	0	2	7	9	4	5	0	0	0	0	0	0	0	0	0	0	0	0	0	0	0	0	0	0
1600	17	0	0	0	0	0	0	0	4	5	6	2	0	0	0	0	0	0	0	0	0	0	0	0	0	0	0	0	0	0
1700	**33**	**0**	**0**	**2**	**0**	**0**	**0**	**1**	**9**	**10**	**8**	**2**	**0**	**0**	**1**	**0**	**0**	**0**	**0**	**0**	**0**	**0**	**0**	**0**	**0**	**0**	**0**	**0**	**0**	**0**
1800	12	0	0	0	0	0	0	1	3	3	2	1	1	1	0	0	0	0	0	0	0	0	0	0	0	0	0	0	0	0
1900	8	0	0	0	0	0	0	0	2	2	4	0	0	0	0	0	0	0	0	0	0	0	0	0	0	0	0	0	0	0
2000	9	0	0	0	0	0	0	0	1	6	1	0	1	0	0	0	0	0	0	0	0	0	0	0	0	0	0	0	0	0
2100	3	0	0	0	0	0	0	1	0	1	0	0	0	0	0	1	0	0	0	0	0	0	0	0	0	0	0	0	0	0
2200	3	0	0	0	0	0	0	0	0	2	0	1	0	0	0	0	0	0	0	0	0	0	0	0	0	0	0	0	0	0
2300	3	0	0	0	0	0	0	0	0	1	0	1	0	1	0	0	0	0	0	0	0	0	0	0	0	0	0	0	0	0
07-19	**263**	**0**	**1**	**6**	**1**	**0**	**2**	**17**	**60**	**68**	**68**	**27**	**10**	**1**	**1**	**0**	**1**	**0**	**0**	**0**	**0**	**0**	**0**	**0**	**0**	**0**	**0**	**0**	**0**	**0**
06-22	**299**	**0**	**1**	**6**	**1**	**0**	**2**	**18**	**65**	**79**	**78**	**31**	**14**	**1**	**1**	**1**	**1**	**0**	**0**	**0**	**0**	**0**	**0**	**0**	**0**	**0**	**0**	**0**	**0**	**0**
06-00	**305**	**0**	**1**	**6**	**1**	**0**	**2**	**18**	**65**	**82**	**78**	**33**	**14**	**2**	**1**	**1**	**1**	**0**	**0**	**0**	**0**	**0**	**0**	**0**	**0**	**0**	**0**	**0**	**0**	**0**
00-00	**327**	**0**	**1**	**6**	**1**	**0**	**2**	**18**	**69**	**88**	**86**	**36**	**14**	**3**	**1**	**1**	**1**	**0**	**0**	**0**	**0**	**0**	**0**	**0**	**0**	**0**	**0**	**0**	**0**	**0**

Site 3
Location Ossington Road, - attached to Tree
Direction Eastbound

16438 / OSSINGTON ROAD
FEBRUARY 2025
AUTOMATIC TRAFFIC COUNT

26 February 2025 **Wednesday**

Time	Total	Speed Bins (mph)																												
		0 - 5	5 - 10	10 - 15	15 - 20	20 - 25	25 - 30	30 - 35	35 - 40	40 - 45	45 - 50	50 - 55	55 - 60	60 - 65	65 - 70	70 - 75	75 - 80	80 - 85	85 - 90	90 - 95	95 - 100	100 - 105	105 - 110	110 - 115	115 - 120	120 - 125	125 - 130	130 - 135	135 - 140
0000	0	0	0	0	0	0	0	0	0	0	0	0	0	0	0	0	0	0	0	0	0	0	0	0	0	0	0	0	0	0
0100	0	0	0	0	0	0	0	0	0	0	0	0	0	0	0	0	0	0	0	0	0	0	0	0	0	0	0	0	0	0
0200	0	0	0	0	0	0	0	0	0	0	0	0	0	0	0	0	0	0	0	0	0	0	0	0	0	0	0	0	0	0
0300	1	0	0	0	0	0	0	0	1	0	0	0	0	0	0	0	0	0	0	0	0	0	0	0	0	0	0	0	0	0
0400	3	0	0	0	0	0	1	0	0	1	1	0	0	0	0	0	0	0	0	0	0	0	0	0	0	0	0	0	0	0
0500	17	0	0	0	0	0	0	0	2	8	3	1	2	1	0	0	0	0	0	0	0	0	0	0	0	0	0	0	0	0
0600	22	0	0	0	0	0	0	1	3	1	9	6	1	1	0	0	0	0	0	0	0	0	0	0	0	0	0	0	0	0
0700	**44**	**0**	**0**	**0**	**0**	**0**	**0**	**2**	**3**	**15**	**15**	**6**	**2**	**1**	**0**	**0**	**0**	**0**	**0**	**0**	**0**	**0**	**0**	**0**	**0**	**0**	**0**	**0**	**0**	**0**
0800	38	0	0	1	0	0	0	1	5	17	9	3	2	0	0	0	0	0	0	0	0	0	0	0	0	0	0	0	0	0
0900	18	0	0	0	0	1	1	1	5	6	3	0	0	0	1	0	0	0	0	0	0	0	0	0	0	0	0	0	0	0
1000	16	0	0	0	0	0	0	1	4	6	5	0	0	0	0	0	0	0	0	0	0	0	0	0	0	0	0	0	0	0
1100	22	0	0	0	0	2	1	3	4	7	3	1	1	0	0	0	0	0	0	0	0	0	0	0	0	0	0	0	0	0
1200	23	0	0	1	0	0	0	4	3	13	1	0	1	0	0	0	0	0	0	0	0	0	0	0	0	0	0	0	0	0
1300	17	0	0	0	0	0	0	2	0	6	5	4	0	0	0	0	0	0	0	0	0	0	0	0	0	0	0	0	0	0
1400	17	0	0	0	1	0	0	1	8	3	2	2	0	0	0	0	0	0	0	0	0	0	0	0	0	0	0	0	0	0
1500	31	0	0	0	0	0	1	1	6	12	6	4	0	0	1	0	0	0	0	0	0	0	0	0	0	0	0	0	0	0
1600	29	0	0	0	0	0	0	1	6	8	10	4	0	0	0	0	0	0	0	0	0	0	0	0	0	0	0	0	0	0
1700	**33**	**0**	**0**	**0**	**0**	**0**	**1**	**1**	**4**	**12**	**7**	**5**	**2**	**1**	**0**	**0**	**0**	**0**	**0**	**0**	**0**	**0**	**0**	**0**	**0**	**0**	**0**	**0**	**0**	**0**
1800	18	0	0	0	0	0	0	0	5	7	4	1	1	0	0	0	0	0	0	0	0	0	0	0	0	0	0	0	0	0
1900	3	0	0	0	0	0	0	0	0	0	2	1	0	0	0	0	0	0	0	0	0	0	0	0	0	0	0	0	0	0
2000	6	0	0	0	0	0	0	1	2	1	2	0	0	0	0	0	0	0	0	0	0	0	0	0	0	0	0	0	0	0
2100	4	0	0	0	0	0	0	0	2	2	0	0	0	0	0	0	0	0	0	0	0	0	0	0	0	0	0	0	0	0
2200	3	0	0	0	0	0	0	0	1	1	1	0	0	0	0	0	0	0	0	0	0	0	0	0	0	0	0	0	0	0
2300	1	0	0	0	0	0	0	0	0	0	1	0	0	0	0	0	0	0	0	0	0	0	0	0	0	0	0	0	0	0
07-19	**306**	**0**	**0**	**2**	**1**	**3**	**4**	**18**	**53**	**112**	**70**	**30**	**9**	**2**	**2**	**0**	**0**	**0**	**0**	**0**	**0**	**0**	**0**	**0**	**0**	**0**	**0**	**0**	**0**	**0**
06-22	**341**	**0**	**0**	**2**	**1**	**3**	**4**	**20**	**60**	**116**	**83**	**37**	**10**	**3**	**2**	**0**	**0**	**0**	**0**	**0**	**0**	**0**	**0**	**0**	**0**	**0**	**0**	**0**	**0**	**0**
06-00	**345**	**0**	**0**	**2**	**1**	**3**	**4**	**20**	**61**	**117**	**85**	**37**	**10**	**3**	**2**	**0**	**0**	**0**	**0**	**0**	**0**	**0**	**0**	**0**	**0**	**0**	**0**	**0**	**0**	**0**
00-00	**366**	**0**	**0**	**2**	**1**	**3**	**5**	**20**	**64**	**126**	**89**	**38**	**12**	**4**	**2**	**0**	**0**	**0**	**0**	**0**	**0**	**0**	**0**	**0**	**0**	**0**	**0**	**0**	**0**	**0**

Site 3
Location Ossington Road, - attached to Tree
Direction Eastbound

16438 / OSSINGTON ROAD
FEBRUARY 2025
AUTOMATIC TRAFFIC COUNT

27 February 2025 **Thursday**

Time	Total	Speed Bins (mph)																												
		0 - 5	5 - 10	10 - 15	15 - 20	20 - 25	25 - 30	30 - 35	35 - 40	40 - 45	45 - 50	50 - 55	55 - 60	60 - 65	65 - 70	70 - 75	75 - 80	80 - 85	85 - 90	90 - 95	95 - 100	100 - 105	105 - 110	110 - 115	115 - 120	120 - 125	125 - 130	130 - 135	135 - 140
0000	1	0	0	0	0	0	0	0	0	1	0	0	0	0	0	0	0	0	0	0	0	0	0	0	0	0	0	0	0	0
0100	0	0	0	0	0	0	0	0	0	0	0	0	0	0	0	0	0	0	0	0	0	0	0	0	0	0	0	0	0	0
0200	0	0	0	0	0	0	0	0	0	0	0	0	0	0	0	0	0	0	0	0	0	0	0	0	0	0	0	0	0	0
0300	0	0	0	0	0	0	0	0	0	0	0	0	0	0	0	0	0	0	0	0	0	0	0	0	0	0	0	0	0	0
0400	4	0	0	0	0	0	0	1	1	1	1	0	0	0	0	0	0	0	0	0	0	0	0	0	0	0	0	0	0	0
0500	12	0	0	0	0	0	0	0	0	3	4	3	1	1	0	0	0	0	0	0	0	0	0	0	0	0	0	0	0	0
0600	21	0	0	0	0	0	0	1	1	5	4	7	2	1	0	0	0	0	0	0	0	0	0	0	0	0	0	0	0	0
0700	**43**	**0**	**0**	**1**	**0**	**0**	**0**	**1**	**5**	**12**	**15**	**8**	**0**	**1**	**0**	**0**	**0**	**0**	**0**	**0**	**0**	**0**	**0**	**0**	**0**	**0**	**0**	**0**	**0**	**0**
0800	24	0	0	0	0	0	0	0	2	8	6	3	3	2	0	0	0	0	0	0	0	0	0	0	0	0	0	0	0	0
0900	26	0	1	0	0	0	0	2	5	11	5	2	0	0	0	0	0	0	0	0	0	0	0	0	0	0	0	0	0	0
1000	17	0	1	0	0	0	0	1	4	4	5	2	0	0	0	0	0	0	0	0	0	0	0	0	0	0	0	0	0	0
1100	22	0	0	0	0	0	0	4	4	8	6	0	0	0	0	0	0	0	0	0	0	0	0	0	0	0	0	0	0	0
1200	**29**	**0**	**0**	**0**	**0**	**1**	**0**	**3**	**12**	**4**	**3**	**6**	**0**	**0**	**0**	**0**	**0**	**0**	**0**	**0**	**0**	**0**	**0**	**0**	**0**	**0**	**0**	**0**	**0**	**0**
1300	24	0	0	1	1	0	1	3	9	5	3	1	0	0	0	0	0	0	0	0	0	0	0	0	0	0	0	0	0	0
1400	15	0	0	1	0	0	1	3	2	3	2	2	1	0	0	0	0	0	0	0	0	0	0	0	0	0	0	0	0	0
1500	26	0	1	0	0	1	1	2	7	6	7	1	0	0	0	0	0	0	0	0	0	0	0	0	0	0	0	0	0	0
1600	26	0	0	0	0	0	0	1	3	10	8	2	2	0	0	0	0	0	0	0	0	0	0	0	0	0	0	0	0	0
1700	24	0	0	0	0	0	0	3	6	6	4	4	1	0	0	0	0	0	0	0	0	0	0	0	0	0	0	0	0	0
1800	19	0	0	0	0	0	0	2	6	5	2	3	1	0	0	0	0	0	0	0	0	0	0	0	0	0	0	0	0	0
1900	2	0	0	0	0	0	0	0	0	1	1	0	0	0	0	0	0	0	0	0	0	0	0	0	0	0	0	0	0	0
2000	8	0	0	0	0	0	0	0	2	3	1	1	1	0	0	0	0	0	0	0	0	0	0	0	0	0	0	0	0	0
2100	5	0	0	0	0	0	0	2	0	3	0	0	0	0	0	0	0	0	0	0	0	0	0	0	0	0	0	0	0	0
2200	5	0	0	0	0	0	0	0	2	1	0	1	0	1	0	0	0	0	0	0	0	0	0	0	0	0	0	0	0	0
2300	1	0	0	0	0	0	0	0	0	1	0	0	0	0	0	0	0	0	0	0	0	0	0	0	0	0	0	0	0	0
07-19	**295**	**0**	**3**	**3**	**1**	**2**	**3**	**25**	**65**	**82**	**66**	**34**	**8**	**3**	**0**	**0**	**0**	**0**	**0**	**0**	**0**	**0**	**0**	**0**	**0**	**0**	**0**	**0**	**0**	**0**
06-22	**331**	**0**	**3**	**3**	**1**	**2**	**3**	**28**	**68**	**94**	**72**	**42**	**11**	**4**	**0**	**0**	**0**	**0**	**0**	**0**	**0**	**0**	**0**	**0**	**0**	**0**	**0**	**0**	**0**	**0**
06-00	**337**	**0**	**3**	**3**	**1**	**2**	**3**	**28**	**70**	**96**	**72**	**43**	**11**	**5**	**0**	**0**	**0**	**0**	**0**	**0**	**0**	**0**	**0**	**0**	**0**	**0**	**0**	**0**	**0**	**0**
00-00	**354**	**0**	**3**	**3**	**1**	**2**	**3**	**29**	**71**	**101**	**77**	**46**	**12**	**6**	**0**	**0**	**0**	**0**	**0**	**0**	**0**	**0**	**0**	**0**	**0**	**0**	**0**	**0**	**0**	**0**

Site 3
Location Ossington Road, - attached to Tree
Direction Eastbound

28 February 2025 **Friday**

16438 / OSSINGTON ROAD
FEBRUARY 2025
AUTOMATIC TRAFFIC COUNT

Time	Total	Speed Bins (mph)																												
		0 - 5	5 - 10	10 - 15	15 - 20	20 - 25	25 - 30	30 - 35	35 - 40	40 - 45	45 - 50	50 - 55	55 - 60	60 - 65	65 - 70	70 - 75	75 - 80	80 - 85	85 - 90	90 - 95	95 - 100	100 - 105	105 - 110	110 - 115	115 - 120	120 - 125	125 - 130	130 - 135	135 - 140
0000	0	0	0	0	0	0	0	0	0	0	0	0	0	0	0	0	0	0	0	0	0	0	0	0	0	0	0	0	0	0
0100	1	0	0	0	0	0	0	0	0	0	0	1	0	0	0	0	0	0	0	0	0	0	0	0	0	0	0	0	0	0
0200	0	0	0	0	0	0	0	0	0	0	0	0	0	0	0	0	0	0	0	0	0	0	0	0	0	0	0	0	0	0
0300	0	0	0	0	0	0	0	0	0	0	0	0	0	0	0	0	0	0	0	0	0	0	0	0	0	0	0	0	0	0
0400	3	0	0	0	0	0	0	1	0	2	0	0	0	0	0	0	0	0	0	0	0	0	0	0	0	0	0	0	0	0
0500	12	0	1	0	0	0	0	0	2	4	2	2	1	0	0	0	0	0	0	0	0	0	0	0	0	0	0	0	0	0
0600	19	0	0	0	0	0	0	1	5	1	10	1	0	0	1	0	0	0	0	0	0	0	0	0	0	0	0	0	0	0
0700	**33**	**0**	**0**	**0**	**0**	**0**	**0**	**2**	**6**	**12**	**7**	**4**	**1**	**1**	**0**	**0**	**0**	**0**	**0**	**0**	**0**	**0**	**0**	**0**	**0**	**0**	**0**	**0**	**0**	**0**
0800	27	0	0	0	0	0	1	0	3	8	7	4	3	0	1	0	0	0	0	0	0	0	0	0	0	0	0	0	0	0
0900	28	0	0	1	0	0	1	1	5	11	6	2	1	0	0	0	0	0	0	0	0	0	0	0	0	0	0	0	0	0
1000	13	0	0	0	0	0	0	0	1	3	6	3	0	0	0	0	0	0	0	0	0	0	0	0	0	0	0	0	0	0
1100	26	0	0	1	0	0	0	0	5	10	4	5	0	1	0	0	0	0	0	0	0	0	0	0	0	0	0	0	0	0
1200	27	0	0	0	0	0	0	3	6	7	8	3	0	0	0	0	0	0	0	0	0	0	0	0	0	0	0	0	0	0
1300	19	0	0	0	0	0	0	3	2	6	3	4	1	0	0	0	0	0	0	0	0	0	0	0	0	0	0	0	0	0
1400	26	0	2	0	0	0	0	0	5	8	7	3	1	0	0	0	0	0	0	0	0	0	0	0	0	0	0	0	0	0
1500	31	0	0	0	0	0	1	3	6	9	6	5	1	0	0	0	0	0	0	0	0	0	0	0	0	0	0	0	0	0
1600	**32**	**0**	**1**	**2**	**0**	**0**	**1**	**2**	**4**	**9**	**11**	**1**	**0**	**0**	**1**	**0**	**0**	**0**	**0**	**0**	**0**	**0**	**0**	**0**	**0**	**0**	**0**	**0**	**0**	**0**
1700	19	0	0	0	0	0	1	1	3	8	2	2	2	0	0	0	0	0	0	0	0	0	0	0	0	0	0	0	0	0
1800	6	0	0	0	0	0	0	0	1	2	2	1	0	0	0	0	0	0	0	0	0	0	0	0	0	0	0	0	0	0
1900	13	0	0	0	0	0	2	0	1	4	3	3	0	0	0	0	0	0	0	0	0	0	0	0	0	0	0	0	0	0
2000	10	0	0	0	0	0	0	1	2	5	1	0	1	0	0	0	0	0	0	0	0	0	0	0	0	0	0	0	0	0
2100	5	0	0	0	0	0	0	0	1	2	1	1	0	0	0	0	0	0	0	0	0	0	0	0	0	0	0	0	0	0
2200	4	0	0	0	0	0	0	0	0	0	2	2	0	0	0	0	0	0	0	0	0	0	0	0	0	0	0	0	0	0
2300	4	0	0	0	0	0	0	1	0	2	0	0	0	0	1	0	0	0	0	0	0	0	0	0	0	0	0	0	0	0
07-19	**287**	**0**	**3**	**4**	**0**	**0**	**5**	**15**	**47**	**93**	**69**	**37**	**10**	**2**	**2**	**0**	**0**	**0**	**0**	**0**	**0**	**0**	**0**	**0**	**0**	**0**	**0**	**0**	**0**	**0**
06-22	**334**	**0**	**3**	**4**	**0**	**0**	**7**	**17**	**56**	**105**	**84**	**42**	**11**	**2**	**3**	**0**	**0**	**0**	**0**	**0**	**0**	**0**	**0**	**0**	**0**	**0**	**0**	**0**	**0**	**0**
06-00	**342**	**0**	**3**	**4**	**0**	**0**	**7**	**18**	**56**	**107**	**86**	**44**	**11**	**2**	**4**	**0**	**0**	**0**	**0**	**0**	**0**	**0**	**0**	**0**	**0**	**0**	**0**	**0**	**0**	**0**
00-00	**358**	**0**	**4**	**4**	**0**	**0**	**7**	**19**	**58**	**113**	**88**	**47**	**12**	**2**	**4**	**0**	**0**	**0**	**0**	**0**	**0**	**0**	**0**	**0**	**0**	**0**	**0**	**0**	**0**	**0**

Site 3
Location Ossington Road, - attached to Tree
Direction Eastbound

16438 / OSSINGTON ROAD
FEBRUARY 2025
AUTOMATIC TRAFFIC COUNT

01 March 2025 **Saturday**

Time	Total	Speed Bins (mph)																												
		0 - 5	5 - 10	10 - 15	15 - 20	20 - 25	25 - 30	30 - 35	35 - 40	40 - 45	45 - 50	50 - 55	55 - 60	60 - 65	65 - 70	70 - 75	75 - 80	80 - 85	85 - 90	90 - 95	95 - 100	100 - 105	105 - 110	110 - 115	115 - 120	120 - 125	125 - 130	130 - 135	135 - 140
0000	0	0	0	0	0	0	0	0	0	0	0	0	0	0	0	0	0	0	0	0	0	0	0	0	0	0	0	0	0	0
0100	0	0	0	0	0	0	0	0	0	0	0	0	0	0	0	0	0	0	0	0	0	0	0	0	0	0	0	0	0	0
0200	0	0	0	0	0	0	0	0	0	0	0	0	0	0	0	0	0	0	0	0	0	0	0	0	0	0	0	0	0	0
0300	0	0	0	0	0	0	0	0	0	0	0	0	0	0	0	0	0	0	0	0	0	0	0	0	0	0	0	0	0	0
0400	1	0	0	0	0	0	0	1	0	0	0	0	0	0	0	0	0	0	0	0	0	0	0	0	0	0	0	0	0	0
0500	3	0	1	0	0	0	0	0	0	1	1	0	0	0	0	0	0	0	0	0	0	0	0	0	0	0	0	0	0	0
0600	2	0	0	0	0	0	0	0	1	1	0	0	0	0	0	0	0	0	0	0	0	0	0	0	0	0	0	0	0	0
0700	5	0	0	0	0	0	0	1	0	2	2	0	0	0	0	0	0	0	0	0	0	0	0	0	0	0	0	0	0	0
0800	12	0	0	0	0	0	0	2	2	4	2	2	0	0	0	0	0	0	0	0	0	0	0	0	0	0	0	0	0	0
0900	18	0	0	0	0	0	0	0	3	6	6	2	1	0	0	0	0	0	0	0	0	0	0	0	0	0	0	0	0	0
1000	**25**	**0**	**0**	**0**	**0**	**0**	**0**	**1**	**5**	**9**	**5**	**2**	**1**	**2**	**0**	**0**	**0**	**0**	**0**	**0**	**0**	**0**	**0**	**0**	**0**	**0**	**0**	**0**	**0**	**0**
1100	21	0	0	0	0	0	0	0	6	9	5	1	0	0	0	0	0	0	0	0	0	0	0	0	0	0	0	0	0	0
1200	21	0	0	2	0	0	1	0	2	7	8	1	0	0	0	0	0	0	0	0	0	0	0	0	0	0	0	0	0	0
1300	**23**	**0**	**2**	**0**	**0**	**0**	**1**	**0**	**1**	**8**	**9**	**1**	**1**	**0**	**0**	**0**	**0**	**0**	**0**	**0**	**0**	**0**	**0**	**0**	**0**	**0**	**0**	**0**	**0**	**0**
1400	21	0	0	0	0	0	0	1	4	7	4	4	1	0	0	0	0	0	0	0	0	0	0	0	0	0	0	0	0	0
1500	16	0	0	0	0	0	1	3	3	3	6	0	0	0	0	0	0	0	0	0	0	0	0	0	0	0	0	0	0	0
1600	12	0	0	0	0	0	0	0	2	6	1	3	0	0	0	0	0	0	0	0	0	0	0	0	0	0	0	0	0	0
1700	16	0	0	0	0	0	0	1	4	6	0	3	2	0	0	0	0	0	0	0	0	0	0	0	0	0	0	0	0	0
1800	8	0	0	0	0	0	1	1	0	1	2	1	1	1	0	0	0	0	0	0	0	0	0	0	0	0	0	0	0	0
1900	5	0	0	0	0	0	0	0	4	1	0	0	0	0	0	0	0	0	0	0	0	0	0	0	0	0	0	0	0	0
2000	3	0	0	0	0	0	0	0	1	1	0	1	0	0	0	0	0	0	0	0	0	0	0	0	0	0	0	0	0	0
2100	6	0	0	0	0	0	0	0	3	2	1	0	0	0	0	0	0	0	0	0	0	0	0	0	0	0	0	0	0	0
2200	2	0	0	0	0	0	0	0	0	0	2	0	0	0	0	0	0	0	0	0	0	0	0	0	0	0	0	0	0	0
2300	2	0	0	0	0	0	0	0	2	0	0	0	0	0	0	0	0	0	0	0	0	0	0	0	0	0	0	0	0	0
07-19	**198**	**0**	**2**	**2**	**0**	**0**	**4**	**10**	**32**	**68**	**50**	**20**	**7**	**3**	**0**	**0**	**0**	**0**	**0**	**0**	**0**	**0**	**0**	**0**	**0**	**0**	**0**	**0**	**0**	**0**
06-22	**214**	**0**	**2**	**2**	**0**	**0**	**4**	**10**	**41**	**73**	**51**	**21**	**7**	**3**	**0**	**0**	**0**	**0**	**0**	**0**	**0**	**0**	**0**	**0**	**0**	**0**	**0**	**0**	**0**	**0**
06-00	**218**	**0**	**2**	**2**	**0**	**0**	**4**	**10**	**43**	**73**	**53**	**21**	**7**	**3**	**0**	**0**	**0**	**0**	**0**	**0**	**0**	**0**	**0**	**0**	**0**	**0**	**0**	**0**	**0**	**0**
00-00	**222**	**0**	**3**	**2**	**0**	**0**	**4**	**11**	**43**	**74**	**54**	**21**	**7**	**3**	**0**	**0**	**0**	**0**	**0**	**0**	**0**	**0**	**0**	**0**	**0**	**0**	**0**	**0**	**0**	**0**

Site 3
Location Ossington Road, - attached to Tree
Direction Eastbound

16438 / OSSINGTON ROAD
FEBRUARY 2025
AUTOMATIC TRAFFIC COUNT

02 March 2025 **Sunday**

Time	Total	Speed Bins (mph)																												
		0 - 5	5 - 10	10 - 15	15 - 20	20 - 25	25 - 30	30 - 35	35 - 40	40 - 45	45 - 50	50 - 55	55 - 60	60 - 65	65 - 70	70 - 75	75 - 80	80 - 85	85 - 90	90 - 95	95 - 100	100 - 105	105 - 110	110 - 115	115 - 120	120 - 125	125 - 130	130 - 135	135 - 140
0000	1	0	0	0	0	0	0	0	1	0	0	0	0	0	0	0	0	0	0	0	0	0	0	0	0	0	0	0	0	0
0100	0	0	0	0	0	0	0	0	0	0	0	0	0	0	0	0	0	0	0	0	0	0	0	0	0	0	0	0	0	0
0200	0	0	0	0	0	0	0	0	0	0	0	0	0	0	0	0	0	0	0	0	0	0	0	0	0	0	0	0	0	0
0300	0	0	0	0	0	0	0	0	0	0	0	0	0	0	0	0	0	0	0	0	0	0	0	0	0	0	0	0	0	0
0400	0	0	0	0	0	0	0	0	0	0	0	0	0	0	0	0	0	0	0	0	0	0	0	0	0	0	0	0	0	0
0500	2	0	0	0	0	0	0	0	2	0	0	0	0	0	0	0	0	0	0	0	0	0	0	0	0	0	0	0	0	0
0600	2	0	0	0	0	0	0	0	1	1	0	0	0	0	0	0	0	0	0	0	0	0	0	0	0	0	0	0	0	0
0700	7	0	0	0	0	0	0	0	3	0	1	1	0	2	0	0	0	0	0	0	0	0	0	0	0	0	0	0	0	0
0800	6	0	0	0	0	0	0	0	4	1	0	1	0	0	0	0	0	0	0	0	0	0	0	0	0	0	0	0	0	0
0900	9	0	0	0	0	0	0	1	0	3	4	1	0	0	0	0	0	0	0	0	0	0	0	0	0	0	0	0	0	0
1000	**24**	**0**	**0**	**1**	**1**	**0**	**0**	**0**	**3**	**11**	**7**	**1**	**0**	**0**	**0**	**0**	**0**	**0**	**0**	**0**	**0**	**0**	**0**	**0**	**0**	**0**	**0**	**0**	**0**	**0**
1100	17	0	0	0	0	0	1	2	3	1	5	3	2	0	0	0	0	0	0	0	0	0	0	0	0	0	0	0	0	0
1200	19	0	0	0	0	0	1	1	5	3	5	2	0	2	0	0	0	0	0	0	0	0	0	0	0	0	0	0	0	0
1300	23	0	0	0	0	0	0	3	0	9	8	2	1	0	0	0	0	0	0	0	0	0	0	0	0	0	0	0	0	0
1400	**28**	**0**	**3**	**2**	**0**	**0**	**1**	**2**	**4**	**6**	**4**	**5**	**0**	**0**	**0**	**0**	**1**	**0**	**0**	**0**	**0**	**0**	**0**	**0**	**0**	**0**	**0**	**0**	**0**	**0**
1500	18	0	2	0	0	0	0	0	3	4	6	1	2	0	0	0	0	0	0	0	0	0	0	0	0	0	0	0	0	0
1600	17	0	0	0	0	0	1	1	3	7	2	1	2	0	0	0	0	0	0	0	0	0	0	0	0	0	0	0	0	0
1700	19	0	0	0	0	0	0	1	5	4	6	2	1	0	0	0	0	0	0	0	0	0	0	0	0	0	0	0	0	0
1800	8	0	0	0	0	0	0	1	3	2	2	0	0	0	0	0	0	0	0	0	0	0	0	0	0	0	0	0	0	0
1900	3	0	0	0	0	0	0	0	0	0	2	0	0	1	0	0	0	0	0	0	0	0	0	0	0	0	0	0	0	0
2000	4	0	0	0	0	0	0	0	1	2	0	0	1	0	0	0	0	0	0	0	0	0	0	0	0	0	0	0	0	0
2100	2	0	0	0	0	0	0	0	1	1	0	0	0	0	0	0	0	0	0	0	0	0	0	0	0	0	0	0	0	0
2200	1	0	0	0	0	0	0	0	0	0	0	0	0	1	0	0	0	0	0	0	0	0	0	0	0	0	0	0	0	0
2300	1	0	0	0	0	0	0	0	1	0	0	0	0	0	0	0	0	0	0	0	0	0	0	0	0	0	0	0	0	0
07-19	**195**	**0**	**5**	**3**	**1**	**0**	**4**	**12**	**36**	**51**	**50**	**20**	**8**	**4**	**0**	**0**	**1**	**0**	**0**	**0**	**0**	**0**	**0**	**0**	**0**	**0**	**0**	**0**	**0**	**0**
06-22	**206**	**0**	**5**	**3**	**1**	**0**	**4**	**12**	**39**	**55**	**52**	**20**	**9**	**5**	**0**	**0**	**1**	**0**	**0**	**0**	**0**	**0**	**0**	**0**	**0**	**0**	**0**	**0**	**0**	**0**
06-00	**208**	**0**	**5**	**3**	**1**	**0**	**4**	**12**	**40**	**55**	**52**	**20**	**9**	**6**	**0**	**0**	**1**	**0**	**0**	**0**	**0**	**0**	**0**	**0**	**0**	**0**	**0**	**0**	**0**	**0**
00-00	**211**	**0**	**5**	**3**	**1**	**0**	**4**	**12**	**43**	**55**	**52**	**20**	**9**	**6**	**0**	**0**	**1**	**0**	**0**	**0**	**0**	**0**	**0**	**0**	**0**	**0**	**0**	**0**	**0**	**0**

Site 3
Location Ossington Road, - attached to Tree
Direction Eastbound

03 March 2025 **Monday**

16438 / OSSINGTON ROAD
FEBRUARY 2025
AUTOMATIC TRAFFIC COUNT

Time	Total	Speed Bins (mph)																												
		0 - 5	5 - 10	10 - 15	15 - 20	20 - 25	25 - 30	30 - 35	35 - 40	40 - 45	45 - 50	50 - 55	55 - 60	60 - 65	65 - 70	70 - 75	75 - 80	80 - 85	85 - 90	90 - 95	95 - 100	100 - 105	105 - 110	110 - 115	115 - 120	120 - 125	125 - 130	130 - 135	135 - 140
0000	0	0	0	0	0	0	0	0	0	0	0	0	0	0	0	0	0	0	0	0	0	0	0	0	0	0	0	0	0	0
0100	0	0	0	0	0	0	0	0	0	0	0	0	0	0	0	0	0	0	0	0	0	0	0	0	0	0	0	0	0	0
0200	1	0	0	0	0	0	0	0	0	0	1	0	0	0	0	0	0	0	0	0	0	0	0	0	0	0	0	0	0	0
0300	2	0	0	0	0	0	0	0	0	1	1	0	0	0	0	0	0	0	0	0	0	0	0	0	0	0	0	0	0	0
0400	3	0	0	0	0	0	0	1	0	2	0	0	0	0	0	0	0	0	0	0	0	0	0	0	0	0	0	0	0	0
0500	14	0	0	0	0	0	0	0	4	5	3	2	0	0	0	0	0	0	0	0	0	0	0	0	0	0	0	0	0	0
0600	25	0	0	0	0	0	0	0	4	4	7	8	2	0	0	0	0	0	0	0	0	0	0	0	0	0	0	0	0	0
0700	31	0	0	0	0	0	0	0	5	8	9	5	4	0	0	0	0	0	0	0	0	0	0	0	0	0	0	0	0	0
0800	**38**	**0**	**0**	**1**	**0**	**0**	**2**	**1**	**3**	**4**	**11**	**11**	**3**	**1**	**1**	**0**	**0**	**0**	**0**	**0**	**0**	**0**	**0**	**0**	**0**	**0**	**0**	**0**	**0**	**0**
0900	20	0	0	0	0	0	0	2	3	7	7	1	0	0	0	0	0	0	0	0	0	0	0	0	0	0	0	0	0	0
1000	20	0	0	0	0	0	0	2	7	8	2	1	0	0	0	0	0	0	0	0	0	0	0	0	0	0	0	0	0	0
1100	13	0	0	1	0	0	0	2	0	6	3	0	0	1	0	0	0	0	0	0	0	0	0	0	0	0	0	0	0	0
1200	28	0	0	2	0	0	1	0	7	10	6	1	1	0	0	0	0	0	0	0	0	0	0	0	0	0	0	0	0	0
1300	**36**	**0**	**0**	**0**	**0**	**1**	**1**	**2**	**5**	**13**	**6**	**5**	**3**	**0**	**0**	**0**	**0**	**0**	**0**	**0**	**0**	**0**	**0**	**0**	**0**	**0**	**0**	**0**	**0**	**0**
1400	27	0	0	0	0	0	0	4	4	13	6	0	0	0	0	0	0	0	0	0	0	0	0	0	0	0	0	0	0	0
1500	24	0	0	1	0	0	1	2	3	7	5	3	2	0	0	0	0	0	0	0	0	0	0	0	0	0	0	0	0	0
1600	28	0	0	0	0	0	0	1	6	8	9	2	2	0	0	0	0	0	0	0	0	0	0	0	0	0	0	0	0	0
1700	25	0	1	0	0	0	2	1	4	9	4	4	0	0	0	0	0	0	0	0	0	0	0	0	0	0	0	0	0	0
1800	13	0	0	0	0	0	0	2	3	3	5	0	0	0	0	0	0	0	0	0	0	0	0	0	0	0	0	0	0	0
1900	5	0	0	0	0	0	0	0	0	1	2	0	1	1	0	0	0	0	0	0	0	0	0	0	0	0	0	0	0	0
2000	3	0	0	0	0	0	0	1	0	1	0	1	0	0	0	0	0	0	0	0	0	0	0	0	0	0	0	0	0	0
2100	1	0	0	0	0	0	0	0	0	1	0	0	0	0	0	0	0	0	0	0	0	0	0	0	0	0	0	0	0	0
2200	1	0	0	0	0	0	0	0	0	1	0	0	0	0	0	0	0	0	0	0	0	0	0	0	0	0	0	0	0	0
2300	0	0	0	0	0	0	0	0	0	0	0	0	0	0	0	0	0	0	0	0	0	0	0	0	0	0	0	0	0	0
07-19	**303**	**0**	**1**	**5**	**0**	**1**	**7**	**19**	**50**	**96**	**73**	**33**	**15**	**2**	**1**	**0**	**0**	**0**	**0**	**0**	**0**	**0**	**0**	**0**	**0**	**0**	**0**	**0**	**0**	**0**
06-22	**337**	**0**	**1**	**5**	**0**	**1**	**7**	**20**	**54**	**103**	**82**	**42**	**18**	**3**	**1**	**0**	**0**	**0**	**0**	**0**	**0**	**0**	**0**	**0**	**0**	**0**	**0**	**0**	**0**	**0**
06-00	**338**	**0**	**1**	**5**	**0**	**1**	**7**	**20**	**54**	**104**	**82**	**42**	**18**	**3**	**1**	**0**	**0**	**0**	**0**	**0**	**0**	**0**	**0**	**0**	**0**	**0**	**0**	**0**	**0**	**0**
00-00	**358**	**0**	**1**	**5**	**0**	**1**	**7**	**21**	**58**	**112**	**87**	**44**	**18**	**3**	**1**	**0**	**0**	**0**	**0**	**0**	**0**	**0**	**0**	**0**	**0**	**0**	**0**	**0**	**0**	**0**

Site 3
Location Ossington Road, - attached to Tree
Direction Eastbound

Virtual Day (7)

16438 / OSSINGTON ROAD
FEBRUARY 2025
AUTOMATIC TRAFFIC COUNT

Time	Total	Speed Bins (mph)																												
		0 - 5	5 - 10	10 - 15	15 - 20	20 - 25	25 - 30	30 - 35	35 - 40	40 - 45	45 - 50	50 - 55	55 - 60	60 - 65	65 - 70	70 - 75	75 - 80	80 - 85	85 - 90	90 - 95	95 - 100	100 - 105	105 - 110	110 - 115	115 - 120	120 - 125	125 - 130	130 - 135	135 - 140
0000	1	0	0	0	0	0	0	0	0	0	0	0	0	0	0	0	0	0	0	0	0	0	0	0	0	0	0	0	0	0
0100	0	0	0	0	0	0	0	0	0	0	0	0	0	0	0	0	0	0	0	0	0	0	0	0	0	0	0	0	0	0
0200	1	0	0	0	0	0	0	0	0	0	0	0	0	0	0	0	0	0	0	0	0	0	0	0	0	0	0	0	0	0
0300	0	0	0	0	0	0	0	0	0	0	0	0	0	0	0	0	0	0	0	0	0	0	0	0	0	0	0	0	0	0
0400	2	0	0	0	0	0	0	1	0	1	0	0	0	0	0	0	0	0	0	0	0	0	0	0	0	0	0	0	0	0
0500	11	0	0	0	0	0	0	0	1	4	3	1	1	0	0	0	0	0	0	0	0	0	0	0	0	0	0	0	0	0
0600	15	0	0	0	0	0	0	0	2	2	5	4	1	0	0	0	0	0	0	0	0	0	0	0	0	0	0	0	0	0
0700	**27**	**0**	**0**	**0**	**0**	**0**	**0**	**1**	**4**	**8**	**8**	**4**	**1**	**1**	**0**	**0**	**0**	**0**	**0**	**0**	**0**	**0**	**0**	**0**	**0**	**0**	**0**	**0**	**0**	**0**
0800	25	0	0	0	0	0	1	1	4	7	6	4	2	0	0	0	0	0	0	0	0	0	0	0	0	0	0	0	0	0
0900	20	0	0	0	0	0	0	1	4	7	5	1	0	0	0	0	0	0	0	0	0	0	0	0	0	0	0	0	0	0
1000	18	0	0	0	0	0	0	1	4	6	5	1	0	0	0	0	0	0	0	0	0	0	0	0	0	0	0	0	0	0
1100	20	0	0	0	0	0	0	2	4	7	5	2	1	0	0	0	0	0	0	0	0	0	0	0	0	0	0	0	0	0
1200	24	0	0	1	0	0	1	2	5	7	5	2	0	0	0	0	0	0	0	0	0	0	0	0	0	0	0	0	0	0
1300	24	0	0	0	0	0	0	2	3	7	6	3	1	0	0	0	0	0	0	0	0	0	0	0	0	0	0	0	0	0
1400	22	0	1	1	0	0	0	2	4	6	4	2	1	0	0	0	0	0	0	0	0	0	0	0	0	0	0	0	0	0
1500	**25**	**0**	**0**	**0**	**0**	**0**	**1**	**2**	**5**	**7**	**6**	**3**	**1**	**0**	**0**	**0**	**0**	**0**	**0**	**0**	**0**	**0**	**0**	**0**	**0**	**0**	**0**	**0**	**0**	**0**
1600	23	0	0	0	0	0	0	1	4	8	7	2	1	0	0	0	0	0	0	0	0	0	0	0	0	0	0	0	0	0
1700	24	0	0	0	0	0	1	1	5	8	4	3	1	0	0	0	0	0	0	0	0	0	0	0	0	0	0	0	0	0
1800	12	0	0	0	0	0	0	1	3	3	3	1	1	0	0	0	0	0	0	0	0	0	0	0	0	0	0	0	0	0
1900	6	0	0	0	0	0	0	0	1	1	2	1	0	0	0	0	0	0	0	0	0	0	0	0	0	0	0	0	0	0
2000	6	0	0	0	0	0	0	0	1	3	1	0	1	0	0	0	0	0	0	0	0	0	0	0	0	0	0	0	0	0
2100	4	0	0	0	0	0	0	0	1	2	0	0	0	0	0	0	0	0	0	0	0	0	0	0	0	0	0	0	0	0
2200	3	0	0	0	0	0	0	0	0	1	1	1	0	0	0	0	0	0	0	0	0	0	0	0	0	0	0	0	0	0
2300	2	0	0	0	0	0	0	0	0	1	0	0	0	0	0	0	0	0	0	0	0	0	0	0	0	0	0	0	0	0
07-19	**264**	**0**	**2**	**4**	**1**	**1**	**4**	**17**	**49**	**81**	**64**	**29**	**10**	**2**	**1**	**0**	**0**	**0**	**0**	**0**	**0**	**0**	**0**	**0**	**0**	**0**	**0**	**0**	**0**	**0**
06-22	**295**	**0**	**2**	**4**	**1**	**1**	**4**	**18**	**55**	**89**	**72**	**34**	**11**	**3**	**1**	**0**	**0**	**0**	**0**	**0**	**0**	**0**	**0**	**0**	**0**	**0**	**0**	**0**	**0**	**0**
06-00	**299**	**0**	**2**	**4**	**1**	**1**	**4**	**18**	**56**	**91**	**73**	**34**	**11**	**3**	**1**	**0**	**0**	**0**	**0**	**0**	**0**	**0**	**0**	**0**	**0**	**0**	**0**	**0**	**0**	**0**
00-00	**314**	**0**	**2**	**4**	**1**	**1**	**5**	**19**	**58**	**96**	**76**	**36**	**12**	**4**	**1**	**0**	**0**	**0**	**0**	**0**	**0**	**0**	**0**	**0**	**0**	**0**	**0**	**0**	**0**	**0**


Site 3
Location Ossington Road, - attached to Tree
Direction Eastbound

16438 / OSSINGTON ROAD
FEBRUARY 2025
AUTOMATIC TRAFFIC COUNT

Virtual Week (1)

Time	Total	Speed Bins (mph)																												
		0 - 5	5 - 10	10 - 15	15 - 20	20 - 25	25 - 30	30 - 35	35 - 40	40 - 45	45 - 50	50 - 55	55 - 60	60 - 65	65 - 70	70 - 75	75 - 80	80 - 85	85 - 90	90 - 95	95 - 100	100 - 105	105 - 110	110 - 115	115 - 120	120 - 125	125 - 130	130 - 135	135 - 140
Mon	358	0	1	5	0	1	7	21	58	112	87	44	18	3	1	0	0	0	0	0	0	0	0	0	0	0	0	0	0	0
Tue	327	0	1	6	1	0	2	18	69	88	86	36	14	3	1	1	1	0	0	0	0	0	0	0	0	0	0	0	0	0
Wed	366	0	0	2	1	3	5	20	64	126	89	38	12	4	2	0	0	0	0	0	0	0	0	0	0	0	0	0	0	0
Thu	354	0	3	3	1	2	3	29	71	101	77	46	12	6	0	0	0	0	0	0	0	0	0	0	0	0	0	0	0	0
Fri	358	0	4	4	0	0	7	19	58	113	88	47	12	2	4	0	0	0	0	0	0	0	0	0	0	0	0	0	0	0
|Sat	222	0	3	2	0	0	4	11	43	74	54	21	7	3	0	0	0	0	0	0	0	0	0	0	0	0	0	0	0	0
|Sun	211	0	5	3	1	0	4	12	43	55	52	20	9	6	0	0	1	0	0	0	0	0	0	0	0	0	0	0	0	0
5 Day Ave.	**353**	**0**	**2**	**4**	**1**	**1**	**5**	**21**	**64**	**108**	**85**	**42**	**14**	**4**	**2**	**0**	**0**	**0**	**0**	**0**	**0**	**0**	**0**	**0**	**0**	**0**	**0**	**0**	**0**	**0**
7 Day Ave.	**314**	**0**	**2**	**4**	**1**	**1**	**5**	**19**	**58**	**96**	**76**	**36**	**12**	**4**	**1**	**0**	**0**	**0**	**0**	**0**	**0**	**0**	**0**	**0**	**0**	**0**	**0**	**0**	**0**	**0**
--	**2196**	**0**	**17**	**25**	**4**	**6**	**32**	**130**	**406**	**669**	**533**	**252**	**84**	**27**	**8**	**1**	**2**	**0**	**0**	**0**	**0**	**0**	**0**	**0**	**0**	**0**	**0**	**0**	**0**	**0**

Summary Graphs

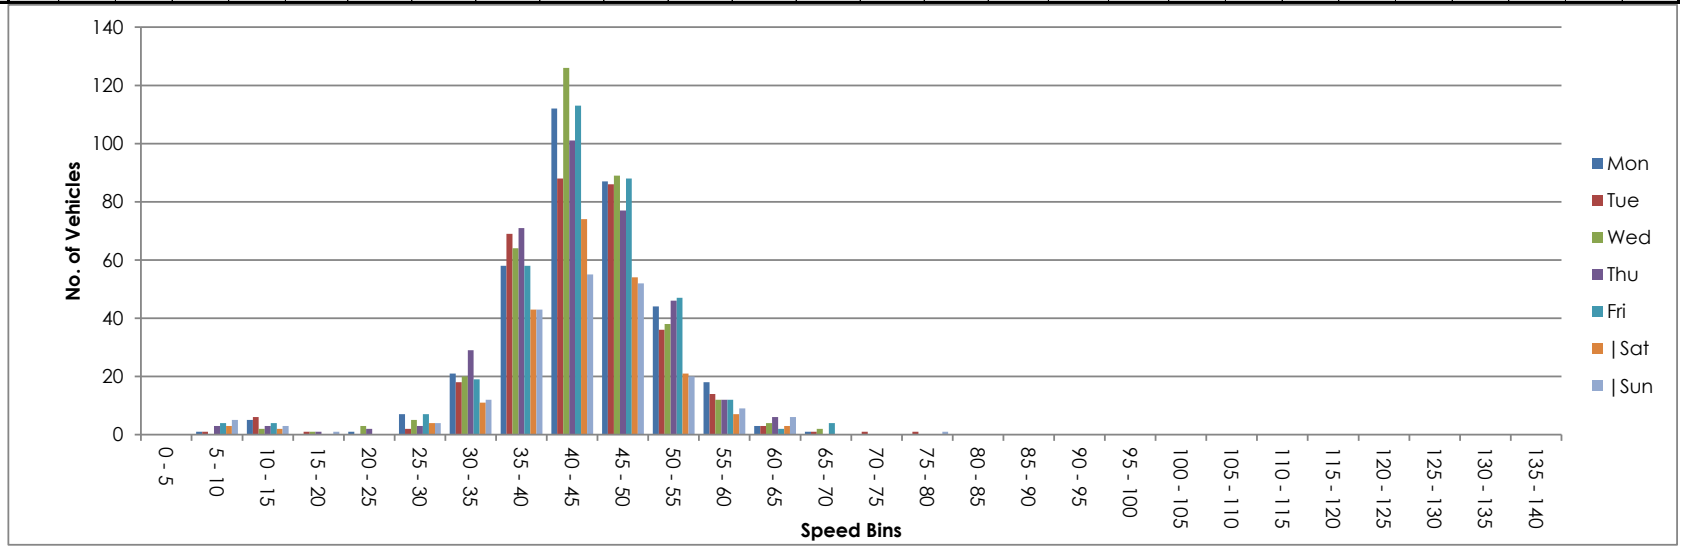

Site 3
Location Ossington Road, - attached to Tree
Direction Westbound

16438 / OSSINGTON ROAD
FEBRUARY 2025
AUTOMATIC TRAFFIC COUNT

25 February 2025 **Tuesday**

Time	Total	Classification												]PSL	]PSL%	]SL1	]SL1%	]SL2	]SL2%	Mean	Vpp
		1 MCL	2 SV	3 SVT	4 TB2	5 TB3	6 T4	7 ART3	8 ART4	9 ART5	10 ART6	11 BD	12 DRT	60	60	68 ACPO	68 ACPO	75 DfT	75 DfT		85
0000	0	0	0	0	0	0	0	0	0	0	0	0	0	0	0.0	0	0.0	0	0.0	-	-
0100	2	0	1	0	0	0	0	0	0	1	0	0	0	0	0.0	0	0.0	0	0.0	44.8	-
0200	0	0	0	0	0	0	0	0	0	0	0	0	0	0	0.0	0	0.0	0	0.0	-	-
0300	2	0	1	0	1	0	0	0	0	0	0	0	0	0	0.0	0	0.0	0	0.0	49.6	-
0400	13	0	5	0	2	0	0	1	1	2	2	0	0	0	0.0	0	0.0	0	0.0	45.3	51.2
0500	6	0	4	1	1	0	0	0	0	0	0	0	0	1	16.7	0	0.0	0	0.0	49.1	-
0600	11	0	10	0	1	0	0	0	0	0	0	0	0	0	0.0	0	0.0	0	0.0	46.4	56.1
0700	15	1	13	0	1	0	0	0	0	0	0	0	0	0	0.0	0	0.0	0	0.0	44.5	51.7
0800	**38**	**0**	**30**	**0**	**7**	**0**	**0**	**0**	**1**	**0**	**0**	**0**	**0**	**0**	**0.0**	**0**	**0.0**	**0**	**0.0**	**43.5**	**48**
0900	21	0	19	0	1	0	0	0	0	1	0	0	0	1	4.8	0	0.0	0	0.0	42.6	47.8
1000	21	3	12	0	6	0	0	0	0	0	0	0	0	0	0.0	0	0.0	0	0.0	41.2	47.6
1100	20	2	15	0	2	0	0	0	1	0	0	0	0	0	0.0	0	0.0	0	0.0	41.5	49.8
1200	19	0	17	0	1	1	0	0	0	0	0	0	0	0	0.0	0	0.0	0	0.0	41.3	47.4
1300	30	4	22	0	4	0	0	0	0	0	0	0	0	1	3.3	0	0.0	0	0.0	43.2	51.9
1400	24	1	14	0	7	0	1	0	1	0	0	0	0	1	4.2	0	0.0	0	0.0	43.7	50
1500	27	0	22	0	5	0	0	0	0	0	0	0	0	0	0.0	0	0.0	0	0.0	41.8	48.8
1600	**55**	**0**	**52**	**0**	**3**	**0**	**0**	**0**	**0**	**0**	**0**	**0**	**0**	**1**	**1.8**	**0**	**0.0**	**0**	**0.0**	**48.3**	**54.6**
1700	25	0	23	0	2	0	0	0	0	0	0	0	0	0	0.0	0	0.0	0	0.0	45	53.2
1800	15	0	14	0	1	0	0	0	0	0	0	0	0	0	0.0	0	0.0	0	0.0	42.4	49.4
1900	9	0	9	0	0	0	0	0	0	0	0	0	0	0	0.0	0	0.0	0	0.0	45.5	-
2000	7	0	6	0	0	0	0	1	0	0	0	0	0	0	0.0	0	0.0	0	0.0	41.6	-
2100	5	0	3	0	0	2	0	0	0	0	0	0	0	1	20.0	0	0.0	0	0.0	43.4	-
2200	5	0	3	0	1	0	0	1	0	0	0	0	0	1	20.0	0	0.0	0	0.0	57.1	-
2300	4	0	4	0	0	0	0	0	0	0	0	0	0	0	0.0	0	0.0	0	0.0	51.5	-
07-19	**310**	**11**	**253**	**0**	**40**	**1**	**1**	**0**	**3**	**1**	**0**	**0**	**0**	**4**	**1.3**	**0**	**0.0**	**0**	**0.0**	**43.8**	**50.4**
06-22	**342**	**11**	**281**	**0**	**41**	**3**	**1**	**1**	**3**	**1**	**0**	**0**	**0**	**5**	**1.5**	**0**	**0.0**	**0**	**0.0**	**43.9**	**50.5**
06-00	**351**	**11**	**288**	**0**	**42**	**3**	**1**	**2**	**3**	**1**	**0**	**0**	**0**	**6**	**1.7**	**0**	**0.0**	**0**	**0.0**	**44.2**	**50.9**
00-00	**374**	**11**	**299**	**1**	**46**	**3**	**1**	**3**	**4**	**4**	**2**	**0**	**0**	**7**	**1.9**	**0**	**0.0**	**0**	**0.0**	**44.3**	**51.2**

Site 3
Location Ossington Road, - attached to Tree
Direction Westbound

16438 / OSSINGTON ROAD
FEBRUARY 2025
AUTOMATIC TRAFFIC COUNT

26 February 2025 **Wednesday**

Time	Total	Classification												]PSL	]PSL%	]SL1	]SL1%	]SL2	]SL2%	Mean	Vpp
		1 MCL	2 SV	3 SVT	4 TB2	5 TB3	6 T4	7 ART3	8 ART4	9 ART5	10 ART6	11 BD	12 DRT	60	60	68 ACPO	68 ACPO	75 DfT	75 DfT		85
0000	0	0	0	0	0	0	0	0	0	0	0	0	0	0	0.0	0	0.0	0	0.0	-	-
0100	0	0	0	0	0	0	0	0	0	0	0	0	0	0	0.0	0	0.0	0	0.0	-	-
0200	0	0	0	0	0	0	0	0	0	0	0	0	0	0	0.0	0	0.0	0	0.0	-	-
0300	3	0	1	0	2	0	0	0	0	0	0	0	0	0	0.0	0	0.0	0	0.0	50.8	-
0400	10	0	5	0	1	0	0	2	0	2	0	0	0	0	0.0	0	0.0	0	0.0	47.9	-
0500	21	0	9	1	6	0	0	0	1	3	1	0	0	0	0.0	0	0.0	0	0.0	43.8	47.5
0600	16	0	12	0	3	0	0	0	0	1	0	0	0	0	0.0	0	0.0	0	0.0	42.6	48.5
0700	15	0	13	1	1	0	0	0	0	0	0	0	0	1	6.7	0	0.0	0	0.0	45.7	54
0800	**42**	**0**	**35**	**0**	**5**	**1**	**0**	**0**	**1**	**0**	**0**	**0**	**0**	**0**	**0.0**	**0**	**0.0**	**0**	**0.0**	**44.9**	**52.4**
0900	20	0	15	0	3	0	0	0	0	2	0	0	0	0	0.0	0	0.0	0	0.0	42.3	46
1000	21	0	14	0	7	0	0	0	0	0	0	0	0	0	0.0	0	0.0	0	0.0	39.5	45.6
1100	22	0	18	0	4	0	0	0	0	0	0	0	0	1	4.5	0	0.0	0	0.0	43.4	49.7
1200	22	0	20	0	2	0	0	0	0	0	0	0	0	0	0.0	0	0.0	0	0.0	42.5	47
1300	25	0	22	0	3	0	0	0	0	0	0	0	0	0	0.0	0	0.0	0	0.0	44	50.4
1400	27	0	24	0	2	0	1	0	0	0	0	0	0	1	3.7	0	0.0	0	0.0	44.5	52.3
1500	20	0	17	0	3	0	0	0	0	0	0	0	0	0	0.0	0	0.0	0	0.0	45.3	50.6
1600	**56**	**1**	**53**	**0**	**2**	**0**	**0**	**0**	**0**	**0**	**0**	**0**	**0**	**0**	**0.0**	**0**	**0.0**	**0**	**0.0**	**45.4**	**52.8**
1700	24	0	22	0	2	0	0	0	0	0	0	0	0	2	8.3	2	8.3	1	4.2	47.6	57.8
1800	13	0	12	0	1	0	0	0	0	0	0	0	0	0	0.0	0	0.0	0	0.0	45.2	51.6
1900	5	0	5	0	0	0	0	0	0	0	0	0	0	0	0.0	0	0.0	0	0.0	42.1	-
2000	10	0	5	0	4	0	0	0	1	0	0	0	0	0	0.0	0	0.0	0	0.0	42.5	-
2100	14	0	12	0	1	0	0	0	0	1	0	0	0	1	7.1	0	0.0	0	0.0	46.6	56.5
2200	3	0	3	0	0	0	0	0	0	0	0	0	0	0	0.0	0	0.0	0	0.0	41.2	-
2300	5	0	4	0	0	0	1	0	0	0	0	0	0	0	0.0	0	0.0	0	0.0	46.7	-
07-19	**307**	**1**	**265**	**1**	**35**	**1**	**1**	**0**	**1**	**2**	**0**	**0**	**0**	**5**	**1.6**	**2**	**0.7**	**1**	**0.3**	**44.4**	**50.5**
06-22	**352**	**1**	**299**	**1**	**43**	**1**	**1**	**0**	**2**	**4**	**0**	**0**	**0**	**6**	**1.7**	**2**	**0.6**	**1**	**0.3**	**44.3**	**50.5**
06-00	**360**	**1**	**306**	**1**	**43**	**1**	**2**	**0**	**2**	**4**	**0**	**0**	**0**	**6**	**1.7**	**2**	**0.6**	**1**	**0.3**	**44.3**	**50.5**
00-00	**394**	**1**	**321**	**2**	**52**	**1**	**2**	**2**	**3**	**9**	**1**	**0**	**0**	**6**	**1.5**	**2**	**0.5**	**1**	**0.3**	**44.4**	**50.6**

Site 3
Location Ossington Road, - attached to Tree
Direction Westbound

16438 / OSSINGTON ROAD
FEBRUARY 2025
AUTOMATIC TRAFFIC COUNT

27 February 2025 **Thursday**

Time	Total	Classification												]PSL	]PSL%	]SL1	]SL1%	]SL2	]SL2%	Mean	Vpp
		1 MCL	2 SV	3 SVT	4 TB2	5 TB3	6 T4	7 ART3	8 ART4	9 ART5	10 ART6	11 BD	12 DRT	60	60	68 ACPO	68 ACPO	75 DfT	75 DfT		85
0000	1	0	1	0	0	0	0	0	0	0	0	0	0	0	0.0	0	0.0	0	0.0	41.4	-
0100	1	0	0	0	1	0	0	0	0	0	0	0	0	0	0.0	0	0.0	0	0.0	42	-
0200	1	0	1	0	0	0	0	0	0	0	0	0	0	0	0.0	0	0.0	0	0.0	47.7	-
0300	3	0	0	0	3	0	0	0	0	0	0	0	0	0	0.0	0	0.0	0	0.0	45.4	-
0400	4	0	3	0	1	0	0	0	0	0	0	0	0	1	25.0	0	0.0	0	0.0	50.7	-
0500	2	0	1	0	1	0	0	0	0	0	0	0	0	0	0.0	0	0.0	0	0.0	44.8	-
0600	6	0	5	0	1	0	0	0	0	0	0	0	0	0	0.0	0	0.0	0	0.0	45.3	-
0700	21	0	18	0	3	0	0	0	0	0	0	0	0	0	0.0	0	0.0	0	0.0	45.4	51.7
0800	**36**	**0**	**28**	**0**	**8**	**0**	**0**	**0**	**0**	**0**	**0**	**0**	**0**	**0**	**0.0**	**0**	**0.0**	**0**	**0.0**	**46**	**52**
0900	30	0	24	0	4	1	1	0	0	0	0	0	0	0	0.0	0	0.0	0	0.0	41.3	47.8
1000	25	0	21	1	3	0	0	0	0	0	0	0	0	0	0.0	0	0.0	0	0.0	45.1	52.5
1100	23	1	18	0	3	0	1	0	0	0	0	0	0	0	0.0	0	0.0	0	0.0	42.2	52.5
1200	30	2	22	0	3	0	2	0	1	0	0	0	0	1	3.3	0	0.0	0	0.0	45.3	54
1300	23	1	17	1	2	2	0	0	0	0	0	0	0	0	0.0	0	0.0	0	0.0	40.2	47.8
1400	17	0	12	0	5	0	0	0	0	0	0	0	0	0	0.0	0	0.0	0	0.0	46.2	57.8
1500	36	1	24	1	8	0	1	0	0	0	1	0	0	0	0.0	0	0.0	0	0.0	44.4	55.8
1600	**56**	**0**	**54**	**0**	**2**	**0**	**0**	**0**	**0**	**0**	**0**	**0**	**0**	**1**	**1.8**	**0**	**0.0**	**0**	**0.0**	**47.9**	**54.2**
1700	30	0	25	0	4	1	0	0	0	0	0	0	0	1	3.3	0	0.0	0	0.0	45.4	49.6
1800	8	0	7	0	1	0	0	0	0	0	0	0	0	1	12.5	0	0.0	0	0.0	46.3	-
1900	11	0	11	0	0	0	0	0	0	0	0	0	0	0	0.0	0	0.0	0	0.0	41.5	44.6
2000	15	0	12	0	2	0	0	1	0	0	0	0	0	0	0.0	0	0.0	0	0.0	47.1	55.2
2100	13	0	11	1	0	0	0	0	1	0	0	0	0	0	0.0	0	0.0	0	0.0	41.8	51
2200	6	0	5	0	1	0	0	0	0	0	0	0	0	0	0.0	0	0.0	0	0.0	43.3	-
2300	3	0	3	0	0	0	0	0	0	0	0	0	0	0	0.0	0	0.0	0	0.0	39.9	-
07-19	**335**	**5**	**270**	**3**	**46**	**4**	**5**	**0**	**1**	**0**	**1**	**0**	**0**	**4**	**1.2**	**0**	**0.0**	**0**	**0.0**	**44.9**	**52.1**
06-22	**380**	**5**	**309**	**4**	**49**	**4**	**5**	**1**	**2**	**0**	**1**	**0**	**0**	**4**	**1.1**	**0**	**0.0**	**0**	**0.0**	**44.8**	**52**
06-00	**389**	**5**	**317**	**4**	**50**	**4**	**5**	**1**	**2**	**0**	**1**	**0**	**0**	**4**	**1.0**	**0**	**0.0**	**0**	**0.0**	**44.7**	**52**
00-00	**401**	**5**	**323**	**4**	**56**	**4**	**5**	**1**	**2**	**0**	**1**	**0**	**0**	**5**	**1.2**	**0**	**0.0**	**0**	**0.0**	**44.8**	**51.9**

Site 3
Location Ossington Road, - attached to Tree
Direction Westbound

16438 / OSSINGTON ROAD
FEBRUARY 2025
AUTOMATIC TRAFFIC COUNT

28 February 2025 **Friday**

Time	Total	Classification												]PSL	]PSL%	]SL1	]SL1%	]SL2	]SL2%	Mean	Vpp
		1 MCL	2 SV	3 SVT	4 TB2	5 TB3	6 T4	7 ART3	8 ART4	9 ART5	10 ART6	11 BD	12 DRT	60	60	68 ACPO	68 ACPO	75 DfT	75 DfT		85
0000	1	0	1	0	0	0	0	0	0	0	0	0	0	0	0.0	0	0.0	0	0.0	34.9	-
0100	3	0	1	0	0	0	0	1	0	1	0	0	0	0	0.0	0	0.0	0	0.0	49.4	-
0200	4	0	2	0	0	0	0	0	1	0	1	0	0	1	25.0	0	0.0	0	0.0	43.1	-
0300	2	0	1	0	1	0	0	0	0	0	0	0	0	0	0.0	0	0.0	0	0.0	42.4	-
0400	6	0	1	0	3	1	0	0	0	1	0	0	0	0	0.0	0	0.0	0	0.0	44.6	-
0500	3	0	2	0	1	0	0	0	0	0	0	0	0	0	0.0	0	0.0	0	0.0	40.5	-
0600	10	0	8	0	1	0	0	0	0	1	0	0	0	0	0.0	0	0.0	0	0.0	39.8	-
0700	18	0	15	0	2	0	0	0	0	1	0	0	0	0	0.0	0	0.0	0	0.0	47.3	53.1
0800	23	0	19	0	3	0	0	0	1	0	0	0	0	0	0.0	0	0.0	0	0.0	45.2	51.7
0900	**41**	**0**	**32**	**0**	**9**	**0**	**0**	**0**	**0**	**0**	**0**	**0**	**0**	**0**	**0.0**	**0**	**0.0**	**0**	**0.0**	**44.4**	**52.1**
1000	35	2	28	1	2	1	0	0	1	0	0	0	0	0	0.0	0	0.0	0	0.0	43.4	51.7
1100	29	3	20	0	3	0	2	0	1	0	0	0	0	1	3.4	1	3.4	0	0.0	40.4	50.9
1200	20	0	18	0	2	0	0	0	0	0	0	0	0	0	0.0	0	0.0	0	0.0	46	52.6
1300	15	0	12	0	3	0	0	0	0	0	0	0	0	0	0.0	0	0.0	0	0.0	46.5	53.1
1400	22	3	16	0	3	0	0	0	0	0	0	0	0	1	4.5	0	0.0	0	0.0	41.7	51.7
1500	**58**	**4**	**48**	**0**	**5**	**1**	**0**	**0**	**0**	**0**	**0**	**0**	**0**	**1**	**1.7**	**0**	**0.0**	**0**	**0.0**	**42.8**	**51.3**
1600	35	0	31	0	4	0	0	0	0	0	0	0	0	2	5.7	0	0.0	0	0.0	45.9	54.3
1700	27	0	25	0	2	0	0	0	0	0	0	0	0	1	3.7	0	0.0	0	0.0	45.9	51.1
1800	18	0	18	0	0	0	0	0	0	0	0	0	0	0	0.0	0	0.0	0	0.0	43	48.7
1900	7	0	5	0	2	0	0	0	0	0	0	0	0	0	0.0	0	0.0	0	0.0	42.1	-
2000	17	0	11	0	4	0	0	0	1	1	0	0	0	0	0.0	0	0.0	0	0.0	41.9	47.6
2100	12	0	7	0	3	0	0	0	0	1	1	0	0	0	0.0	0	0.0	0	0.0	43	48.3
2200	6	0	5	0	0	0	0	0	0	1	0	0	0	1	16.7	1	16.7	0	0.0	44.5	-
2300	6	0	6	0	0	0	0	0	0	0	0	0	0	0	0.0	0	0.0	0	0.0	49.6	-
07-19	**341**	**12**	**282**	**1**	**38**	**2**	**2**	**0**	**3**	**1**	**0**	**0**	**0**	**6**	**1.8**	**1**	**0.3**	**0**	**0.0**	**44.1**	**51.5**
06-22	**387**	**12**	**313**	**1**	**48**	**2**	**2**	**0**	**4**	**4**	**1**	**0**	**0**	**6**	**1.6**	**1**	**0.3**	**0**	**0.0**	**43.8**	**51.2**
06-00	**399**	**12**	**324**	**1**	**48**	**2**	**2**	**0**	**4**	**5**	**1**	**0**	**0**	**7**	**1.8**	**2**	**0.5**	**0**	**0.0**	**43.9**	**51.3**
00-00	**418**	**12**	**332**	**1**	**53**	**3**	**2**	**1**	**5**	**7**	**2**	**0**	**0**	**8**	**1.9**	**2**	**0.5**	**0**	**0.0**	**43.9**	**51.3**

Site 3
Location Ossington Road, - attached to Tree
Direction Westbound

16438 / OSSINGTON ROAD
FEBRUARY 2025
AUTOMATIC TRAFFIC COUNT

01 March 2025 **Saturday**

Time	Total	Classification												]PSL	]PSL%	]SL1	]SL1%	]SL2	]SL2%	Mean	Vpp
		1 MCL	2 SV	3 SVT	4 TB2	5 TB3	6 T4	7 ART3	8 ART4	9 ART5	10 ART6	11 BD	12 DRT	60	60	68 ACPO	68 ACPO	75 DfT	75 DfT		85
0000	2	0	2	0	0	0	0	0	0	0	0	0	0	0	0.0	0	0.0	0	0.0	42.7	-
0100	1	0	1	0	0	0	0	0	0	0	0	0	0	0	0.0	0	0.0	0	0.0	52	-
0200	2	0	1	0	0	0	0	0	0	0	1	0	0	0	0.0	0	0.0	0	0.0	41.9	-
0300	0	0	0	0	0	0	0	0	0	0	0	0	0	0	0.0	0	0.0	0	0.0	-	-
0400	1	0	0	0	1	0	0	0	0	0	0	0	0	0	0.0	0	0.0	0	0.0	36.5	-
0500	0	0	0	0	0	0	0	0	0	0	0	0	0	0	0.0	0	0.0	0	0.0	-	-
0600	3	0	2	0	1	0	0	0	0	0	0	0	0	0	0.0	0	0.0	0	0.0	48.9	-
0700	7	0	7	0	0	0	0	0	0	0	0	0	0	0	0.0	0	0.0	0	0.0	41.6	-
0800	17	0	13	2	2	0	0	0	0	0	0	0	0	0	0.0	0	0.0	0	0.0	43.2	47.5
0900	23	1	18	0	4	0	0	0	0	0	0	0	0	0	0.0	0	0.0	0	0.0	46.1	52.6
1000	26	1	21	0	3	0	0	0	1	0	0	0	0	0	0.0	0	0.0	0	0.0	44	52.6
1100	**28**	**4**	**15**	**1**	**5**	**0**	**2**	**0**	**0**	**0**	**1**	**0**	**0**	**1**	**3.6**	**0**	**0.0**	**0**	**0.0**	**39.6**	**52.8**
1200	**28**	**2**	**18**	**1**	**6**	**0**	**0**	**0**	**1**	**0**	**0**	**0**	**0**	**1**	**3.6**	**0**	**0.0**	**0**	**0.0**	**43.2**	**49.3**
1300	21	0	19	0	0	1	0	0	0	1	0	0	0	0	0.0	0	0.0	0	0.0	43.8	52.3
1400	18	4	14	0	0	0	0	0	0	0	0	0	0	0	0.0	0	0.0	0	0.0	40.3	51.5
1500	10	1	7	1	1	0	0	0	0	0	0	0	0	0	0.0	0	0.0	0	0.0	42.1	-
1600	24	0	23	0	1	0	0	0	0	0	0	0	0	1	4.2	0	0.0	0	0.0	45.4	54.6
1700	18	0	17	0	1	0	0	0	0	0	0	0	0	2	11.1	0	0.0	0	0.0	44.3	53.8
1800	12	0	11	0	1	0	0	0	0	0	0	0	0	0	0.0	0	0.0	0	0.0	42.6	49.7
1900	9	0	9	0	0	0	0	0	0	0	0	0	0	1	11.1	0	0.0	0	0.0	47.6	-
2000	8	0	8	0	0	0	0	0	0	0	0	0	0	0	0.0	0	0.0	0	0.0	44.7	-
2100	1	0	1	0	0	0	0	0	0	0	0	0	0	0	0.0	0	0.0	0	0.0	43.1	-
2200	2	0	2	0	0	0	0	0	0	0	0	0	0	0	0.0	0	0.0	0	0.0	46.5	-
2300	2	1	1	0	0	0	0	0	0	0	0	0	0	0	0.0	0	0.0	0	0.0	42.3	-
07-19	**232**	**13**	**183**	**5**	**24**	**1**	**2**	**0**	**2**	**1**	**1**	**0**	**0**	**5**	**2.2**	**0**	**0.0**	**0**	**0.0**	**43.2**	**51.6**
06-22	**253**	**13**	**203**	**5**	**25**	**1**	**2**	**0**	**2**	**1**	**1**	**0**	**0**	**6**	**2.4**	**0**	**0.0**	**0**	**0.0**	**43.4**	**51.8**
06-00	**257**	**14**	**206**	**5**	**25**	**1**	**2**	**0**	**2**	**1**	**1**	**0**	**0**	**6**	**2.3**	**0**	**0.0**	**0**	**0.0**	**43.4**	**51.9**
00-00	**263**	**14**	**210**	**5**	**26**	**1**	**2**	**0**	**2**	**1**	**2**	**0**	**0**	**6**	**2.3**	**0**	**0.0**	**0**	**0.0**	**43.4**	**51.9**

Site 3
Location Ossington Road, - attached to Tree
Direction Westbound

16438 / OSSINGTON ROAD
FEBRUARY 2025
AUTOMATIC TRAFFIC COUNT

02 March 2025 **Sunday**

Time	Total	Classification												]PSL	]PSL%	]SL1	]SL1%	]SL2	]SL2%	Mean	Vpp
		1 MCL	2 SV	3 SVT	4 TB2	5 TB3	6 T4	7 ART3	8 ART4	9 ART5	10 ART6	11 BD	12 DRT	60	60	68 ACPO	68 ACPO	75 DfT	75 DfT		85
0000	3	0	3	0	0	0	0	0	0	0	0	0	0	0	0.0	0	0.0	0	0.0	40.7	-
0100	0	0	0	0	0	0	0	0	0	0	0	0	0	0	0.0	0	0.0	0	0.0	-	-
0200	0	0	0	0	0	0	0	0	0	0	0	0	0	0	0.0	0	0.0	0	0.0	-	-
0300	0	0	0	0	0	0	0	0	0	0	0	0	0	0	0.0	0	0.0	0	0.0	-	-
0400	1	0	1	0	0	0	0	0	0	0	0	0	0	0	0.0	0	0.0	0	0.0	44.3	-
0500	1	0	0	0	0	0	0	0	0	1	0	0	0	0	0.0	0	0.0	0	0.0	35.6	-
0600	1	0	1	0	0	0	0	0	0	0	0	0	0	0	0.0	0	0.0	0	0.0	53.7	-
0700	7	0	4	0	1	0	2	0	0	0	0	0	0	0	0.0	0	0.0	0	0.0	45.5	-
0800	10	0	10	0	0	0	0	0	0	0	0	0	0	0	0.0	0	0.0	0	0.0	46.3	-
0900	10	0	9	0	1	0	0	0	0	0	0	0	0	0	0.0	0	0.0	0	0.0	43.9	-
1000	24	3	18	1	0	0	2	0	0	0	0	0	0	0	0.0	0	0.0	0	0.0	42.6	49.5
1100	**29**	**5**	**22**	**0**	**2**	**0**	**0**	**0**	**0**	**0**	**0**	**0**	**0**	**0**	**0.0**	**0**	**0.0**	**0**	**0.0**	**43.1**	**52.2**
1200	23	2	20	0	1	0	0	0	0	0	0	0	0	0	0.0	0	0.0	0	0.0	40.5	51
1300	**24**	**1**	**19**	**0**	**2**	**0**	**2**	**0**	**0**	**0**	**0**	**0**	**0**	**1**	**4.2**	**0**	**0.0**	**0**	**0.0**	**44.3**	**50.3**
1400	17	5	12	0	0	0	0	0	0	0	0	0	0	0	0.0	0	0.0	0	0.0	36.8	48.4
1500	19	4	15	0	0	0	0	0	0	0	0	0	0	0	0.0	0	0.0	0	0.0	39.5	46.8
1600	14	0	13	0	1	0	0	0	0	0	0	0	0	0	0.0	0	0.0	0	0.0	45.8	52.2
1700	11	0	10	0	1	0	0	0	0	0	0	0	0	1	9.1	0	0.0	0	0.0	47.9	54.7
1800	11	0	10	1	0	0	0	0	0	0	0	0	0	1	9.1	0	0.0	0	0.0	40.9	49
1900	4	0	4	0	0	0	0	0	0	0	0	0	0	0	0.0	0	0.0	0	0.0	42.5	-
2000	4	0	4	0	0	0	0	0	0	0	0	0	0	0	0.0	0	0.0	0	0.0	46.3	-
2100	2	0	2	0	0	0	0	0	0	0	0	0	0	0	0.0	0	0.0	0	0.0	53	-
2200	3	0	3	0	0	0	0	0	0	0	0	0	0	0	0.0	0	0.0	0	0.0	55.4	-
2300	0	0	0	0	0	0	0	0	0	0	0	0	0	0	0.0	0	0.0	0	0.0	-	-
07-19	**199**	**20**	**162**	**2**	**9**	**0**	**6**	**0**	**0**	**0**	**0**	**0**	**0**	**3**	**1.5**	**0**	**0.0**	**0**	**0.0**	**42.6**	**51.3**
06-22	**210**	**20**	**173**	**2**	**9**	**0**	**6**	**0**	**0**	**0**	**0**	**0**	**0**	**3**	**1.4**	**0**	**0.0**	**0**	**0.0**	**42.8**	**51.4**
06-00	**213**	**20**	**176**	**2**	**9**	**0**	**6**	**0**	**0**	**0**	**0**	**0**	**0**	**3**	**1.4**	**0**	**0.0**	**0**	**0.0**	**43**	**52**
00-00	**218**	**20**	**180**	**2**	**9**	**0**	**6**	**0**	**0**	**1**	**0**	**0**	**0**	**3**	**1.4**	**0**	**0.0**	**0**	**0.0**	**42.9**	**51.7**

Site 3
Location Ossington Road, - attached to Tree
Direction Westbound

16438 / OSSINGTON ROAD
FEBRUARY 2025
AUTOMATIC TRAFFIC COUNT

03 March 2025 **Monday**

Time	Total	Classification												]PSL	]PSL%	]SL1	]SL1%	]SL2	]SL2%	Mean	Vpp
		1 MCL	2 SV	3 SVT	4 TB2	5 TB3	6 T4	7 ART3	8 ART4	9 ART5	10 ART6	11 BD	12 DRT	60	60	68 ACPO	68 ACPO	75 DfT	75 DfT		85
0000	0	0	0	0	0	0	0	0	0	0	0	0	0	0	0.0	0	0.0	0	0.0	-	-
0100	0	0	0	0	0	0	0	0	0	0	0	0	0	0	0.0	0	0.0	0	0.0	-	-
0200	0	0	0	0	0	0	0	0	0	0	0	0	0	0	0.0	0	0.0	0	0.0	-	-
0300	0	0	0	0	0	0	0	0	0	0	0	0	0	0	0.0	0	0.0	0	0.0	-	-
0400	1	0	0	0	0	0	0	0	0	1	0	0	0	0	0.0	0	0.0	0	0.0	46.9	-
0500	2	0	2	0	0	0	0	0	0	0	0	0	0	0	0.0	0	0.0	0	0.0	46	-
0600	11	0	10	0	1	0	0	0	0	0	0	0	0	0	0.0	0	0.0	0	0.0	44.7	51.1
0700	16	0	10	0	6	0	0	0	0	0	0	0	0	0	0.0	0	0.0	0	0.0	44.8	51.7
0800	**32**	**0**	**26**	**0**	**6**	**0**	**0**	**0**	**0**	**0**	**0**	**0**	**0**	**0**	**0.0**	**0**	**0.0**	**0**	**0.0**	**44**	**51.2**
0900	**32**	**1**	**27**	**0**	**4**	**0**	**0**	**0**	**0**	**0**	**0**	**0**	**0**	**2**	**6.3**	**0**	**0.0**	**0**	**0.0**	**44.5**	**50.2**
1000	25	2	18	0	5	0	0	0	0	0	0	0	0	1	4.0	0	0.0	0	0.0	43.7	52.1
1100	21	0	15	1	4	0	0	0	0	0	1	0	0	0	0.0	0	0.0	0	0.0	42.2	50.6
1200	24	2	17	0	2	0	1	0	2	0	0	0	0	0	0.0	0	0.0	0	0.0	41.2	48.1
1300	21	2	14	1	3	0	0	0	0	1	0	0	0	0	0.0	0	0.0	0	0.0	45	50.5
1400	27	1	22	0	4	0	0	0	0	0	0	0	0	0	0.0	0	0.0	0	0.0	43.2	50.5
1500	35	0	24	0	9	0	0	0	1	1	0	0	0	1	2.9	0	0.0	0	0.0	44.5	50.8
1600	**57**	**2**	**51**	**0**	**3**	**0**	**0**	**0**	**1**	**0**	**0**	**0**	**0**	**3**	**5.3**	**0**	**0.0**	**0**	**0.0**	**47.1**	**55.7**
1700	15	0	12	0	3	0	0	0	0	0	0	0	0	0	0.0	0	0.0	0	0.0	46.8	53.6
1800	16	0	14	0	2	0	0	0	0	0	0	0	0	0	0.0	0	0.0	0	0.0	43.5	49
1900	7	0	7	0	0	0	0	0	0	0	0	0	0	0	0.0	0	0.0	0	0.0	50.3	-
2000	16	0	13	0	2	0	0	0	0	1	0	0	0	0	0.0	0	0.0	0	0.0	43.8	56.7
2100	6	0	4	0	0	0	0	0	0	2	0	0	0	0	0.0	0	0.0	0	0.0	50.2	-
2200	6	0	4	0	1	0	1	0	0	0	0	0	0	0	0.0	0	0.0	0	0.0	44.3	-
2300	1	0	1	0	0	0	0	0	0	0	0	0	0	0	0.0	0	0.0	0	0.0	52.9	-
07-19	**321**	**10**	**250**	**2**	**51**	**0**	**1**	**0**	**4**	**2**	**1**	**0**	**0**	**7**	**2.2**	**0**	**0.0**	**0**	**0.0**	**44.4**	**51.1**
06-22	**361**	**10**	**284**	**2**	**54**	**0**	**1**	**0**	**4**	**5**	**1**	**0**	**0**	**7**	**1.9**	**0**	**0.0**	**0**	**0.0**	**44.6**	**51.5**
06-00	**368**	**10**	**289**	**2**	**55**	**0**	**2**	**0**	**4**	**5**	**1**	**0**	**0**	**7**	**1.9**	**0**	**0.0**	**0**	**0.0**	**44.6**	**51.6**
00-00	**371**	**10**	**291**	**2**	**55**	**0**	**2**	**0**	**4**	**6**	**1**	**0**	**0**	**7**	**1.9**	**0**	**0.0**	**0**	**0.0**	**44.6**	**51.6**

Site 3
Location Ossington Road, - attached to Tree
Direction Westbound

16438 / OSSINGTON ROAD
FEBRUARY 2025
AUTOMATIC TRAFFIC COUNT

Virtual Day (7)

Time	Total	Classification												]PSL	]PSL%	]SL1	]SL1%	]SL2	]SL2%	Mean	Vpp
		1 MCL	2 SV	3 SVT	4 TB2	5 TB3	6 T4	7 ART3	8 ART4	9 ART5	10 ART6	11 BD	12 DRT	60	60	68 ACPO	68 ACPO	75 DfT	75 DfT		85
0000	1	0	1	0	0	0	0	0	0	0	0	0	0	0	0.0	0	0.0	0	0.0	40.6	-
0100	1	0	0	0	0	0	0	0	0	0	0	0	0	0	0.0	0	0.0	0	0.0	47.4	-
0200	1	0	1	0	0	0	0	0	0	0	0	0	0	0	14.3	0	0.0	0	0.0	43.4	-
0300	1	0	0	0	1	0	0	0	0	0	0	0	0	0	0.0	0	0.0	0	0.0	47.2	-
0400	5	0	2	0	1	0	0	0	0	1	0	0	0	0	2.8	0	0.0	0	0.0	46.3	-
0500	5	0	3	0	1	0	0	0	0	1	0	0	0	0	2.9	0	0.0	0	0.0	44.4	-
0600	8	0	7	0	1	0	0	0	0	0	0	0	0	0	0.0	0	0.0	0	0.0	44	-
0700	14	0	11	0	2	0	0	0	0	0	0	0	0	0	1.0	0	0.0	0	0.0	45.3	52
0800	**28**	**0**	**23**	**0**	**4**	**0**	**0**	**0**	**0**	**0**	**0**	**0**	**0**	**0**	**0.0**	**0**	**0.0**	**0**	**0.0**	**44.7**	**50.6**
0900	25	0	21	0	4	0	0	0	0	0	0	0	0	0	1.7	0	0.0	0	0.0	43.6	49.1
1000	25	2	19	0	4	0	0	0	0	0	0	0	0	0	0.6	0	0.0	0	0.0	42.9	50.2
1100	25	2	18	0	3	0	1	0	0	0	0	0	0	0	1.7	0	0.6	0	0.0	41.7	51.1
1200	24	1	19	0	2	0	0	0	1	0	0	0	0	0	1.2	0	0.0	0	0.0	42.9	50
1300	23	1	18	0	2	0	0	0	0	0	0	0	0	0	1.3	0	0.0	0	0.0	43.7	50.6
1400	22	2	16	0	3	0	0	0	0	0	0	0	0	0	2.0	0	0.0	0	0.0	42.6	51.1
1500	29	1	22	0	4	0	0	0	0	0	0	0	0	0	1.0	0	0.0	0	0.0	43.1	50
1600	**42**	**0**	**40**	**0**	**2**	**0**	**0**	**0**	**0**	**0**	**0**	**0**	**0**	**1**	**2.7**	**0**	**0.0**	**0**	**0.0**	**46.8**	**53.6**
1700	21	0	19	0	2	0	0	0	0	0	0	0	0	1	4.7	0	1.3	0	0.7	46	51.8
1800	13	0	12	0	1	0	0	0	0	0	0	0	0	0	2.2	0	0.0	0	0.0	43.3	49.6
1900	7	0	7	0	0	0	0	0	0	0	0	0	0	0	1.9	0	0.0	0	0.0	44.7	-
2000	11	0	8	0	2	0	0	0	0	0	0	0	0	0	0.0	0	0.0	0	0.0	43.9	50.3
2100	8	0	6	0	1	0	0	0	0	1	0	0	0	0	3.8	0	0.0	0	0.0	44.9	-
2200	4	0	4	0	0	0	0	0	0	0	0	0	0	0	6.5	0	3.2	0	0.0	47.1	-
2300	3	0	3	0	0	0	0	0	0	0	0	0	0	0	0.0	0	0.0	0	0.0	47.3	-
07-19	**292**	**10**	**238**	**2**	**35**	**1**	**3**	**0**	**2**	**1**	**0**	**0**	**0**	**5**	**1.7**	**0**	**0.1**	**0**	**0.0**	**44**	**51.2**
06-22	**326**	**10**	**266**	**2**	**38**	**2**	**3**	**0**	**2**	**2**	**1**	**0**	**0**	**5**	**1.6**	**0**	**0.1**	**0**	**0.0**	**44.1**	**51.2**
06-00	**334**	**10**	**272**	**2**	**39**	**2**	**3**	**0**	**2**	**2**	**1**	**0**	**0**	**6**	**1.7**	**1**	**0.2**	**0**	**0.0**	**44.1**	**51.4**
00-00	**348**	**10**	**279**	**2**	**42**	**2**	**3**	**1**	**3**	**4**	**1**	**0**	**0**	**6**	**1.7**	**1**	**0.2**	**0**	**0.0**	**44.2**	**51.4**


Site 3
Location Ossington Road, - attached to Tree
Direction Westbound


16438 / OSSINGTON ROAD
FEBRUARY 2025
AUTOMATIC TRAFFIC COUNT

Virtual Week (1)

Time	Total	Classification												]PSL	]PSL%	]SL1	]SL1%	]SL2	]SL2%	Mean	Vpp
		1	2	3	4	5	6	7	8	9	10	11	12	60	60	68	68	75	75		85
		MCL	SV	SVT	TB2	TB3	T4	ART3	ART4	ART5	ART6	BD	DRT			ACPO	ACPO	DfT	DfT		
Mon	371	10	291	2	55	0	2	0	4	6	1	0	0	7	1.9	0	0.0	0	0.0	44.6	51.6
Tue	374	11	299	1	46	3	1	3	4	4	2	0	0	7	1.9	0	0.0	0	0.0	44.3	51.2
Wed	394	1	321	2	52	1	2	2	3	9	1	0	0	6	1.5	2	0.5	1	0.3	44.4	50.6
Thu	401	5	323	4	56	4	5	1	2	0	1	0	0	5	1.2	0	0.0	0	0.0	44.8	51.9
Fri	418	12	332	1	53	3	2	1	5	7	2	0	0	8	1.9	2	0.5	0	0.0	43.9	51.3
| Sat	263	14	210	5	26	1	2	0	2	1	2	0	0	6	2.3	0	0.0	0	0.0	43.4	51.9
| Sun	218	20	180	2	9	0	6	0	0	1	0	0	0	3	1.4	0	0.0	0	0.0	42.9	51.7
5 Day Ave.	**392**	**8**	**313**	**2**	**52**	**2**	**2**	**1**	**4**	**5**	**1**	**0**	**0**	**7**	**1.8**	**1**	**0.3**	**0**	**0.0**	**44.4**	**51.3**
7 Day Ave.	**348**	**10**	**279**	**2**	**42**	**2**	**3**	**1**	**3**	**4**	**1**	**0**	**0**	**6**	**1.7**	**1**	**0.2**	**0**	**0.0**	**44.2**	**51.4**
--	**2439**	**73**	**1956**	**17**	**297**	**12**	**20**	**7**	**20**	**28**	**9**	**0**	**0**	**42**	**1.7**	**4**	**0.2**	**1**	**0.0**	**44.2**	**51.4**

Summary Graphs

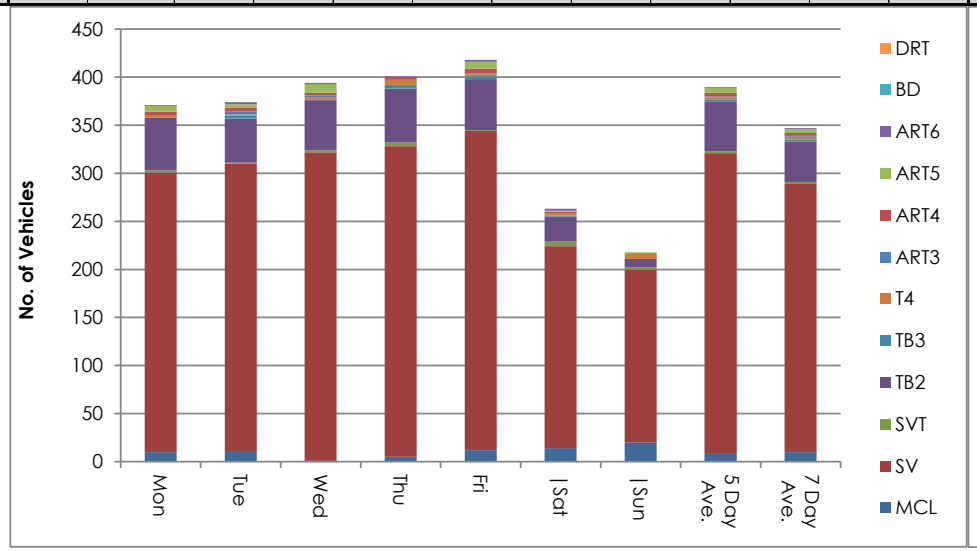

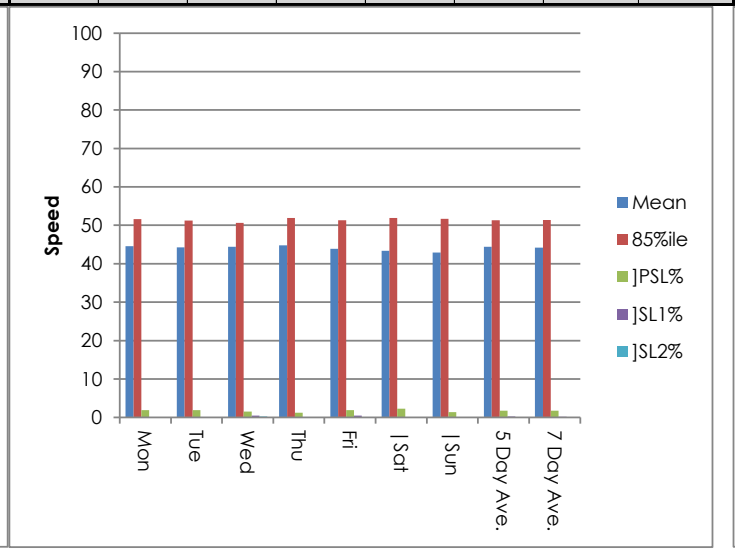

Site 3
Location Ossington Road, - attached to Tree
Direction Westbound

16438 / OSSINGTON ROAD
FEBRUARY 2025
AUTOMATIC TRAFFIC COUNT

25 February 2025 **Tuesday**

Time	Total	Speed Bins (mph)																												
		0 - 5	5 - 10	10 - 15	15 - 20	20 - 25	25 - 30	30 - 35	35 - 40	40 - 45	45 - 50	50 - 55	55 - 60	60 - 65	65 - 70	70 - 75	75 - 80	80 - 85	85 - 90	90 - 95	95 - 100	100 - 105	105 - 110	110 - 115	115 - 120	120 - 125	125 - 130	130 - 135	135 - 140
0000	0	0	0	0	0	0	0	0	0	0	0	0	0	0	0	0	0	0	0	0	0	0	0	0	0	0	0	0	0	0
0100	2	0	0	0	0	0	0	0	0	1	1	0	0	0	0	0	0	0	0	0	0	0	0	0	0	0	0	0	0	0
0200	0	0	0	0	0	0	0	0	0	0	0	0	0	0	0	0	0	0	0	0	0	0	0	0	0	0	0	0	0	0
0300	2	0	0	0	0	0	0	0	0	1	0	1	0	0	0	0	0	0	0	0	0	0	0	0	0	0	0	0	0	0
0400	13	0	0	0	0	0	0	0	1	6	4	2	0	0	0	0	0	0	0	0	0	0	0	0	0	0	0	0	0	0
0500	6	0	0	0	0	0	0	0	2	1	0	1	1	1	0	0	0	0	0	0	0	0	0	0	0	0	0	0	0	0
0600	11	0	0	0	0	0	0	0	2	4	2	1	2	0	0	0	0	0	0	0	0	0	0	0	0	0	0	0	0	0
0700	15	0	0	0	0	1	0	0	3	2	7	2	0	0	0	0	0	0	0	0	0	0	0	0	0	0	0	0	0	0
0800	**38**	**0**	**0**	**0**	**0**	**0**	**1**	**0**	**7**	**14**	**14**	**2**	**0**	**0**	**0**	**0**	**0**	**0**	**0**	**0**	**0**	**0**	**0**	**0**	**0**	**0**	**0**	**0**	**0**	**0**
0900	21	0	0	0	1	0	0	0	8	6	4	0	1	1	0	0	0	0	0	0	0	0	0	0	0	0	0	0	0	0
1000	21	0	0	0	0	2	0	3	1	6	9	0	0	0	0	0	0	0	0	0	0	0	0	0	0	0	0	0	0	0
1100	20	0	0	0	1	1	0	0	5	7	3	3	0	0	0	0	0	0	0	0	0	0	0	0	0	0	0	0	0	0
1200	19	0	0	0	0	0	0	0	7	9	2	1	0	0	0	0	0	0	0	0	0	0	0	0	0	0	0	0	0	0
1300	30	0	0	0	1	2	0	0	5	8	6	5	2	1	0	0	0	0	0	0	0	0	0	0	0	0	0	0	0	0
1400	24	0	0	0	1	0	0	0	3	11	6	0	2	1	0	0	0	0	0	0	0	0	0	0	0	0	0	0	0	0
1500	27	0	0	0	0	0	0	2	9	10	5	1	0	0	0	0	0	0	0	0	0	0	0	0	0	0	0	0	0	0
1600	**55**	**0**	**0**	**0**	**0**	**0**	**0**	**1**	**4**	**9**	**18**	**16**	**6**	**0**	**1**	**0**	**0**	**0**	**0**	**0**	**0**	**0**	**0**	**0**	**0**	**0**	**0**	**0**	**0**	**0**
1700	25	0	0	0	0	0	0	2	4	6	9	3	1	0	0	0	0	0	0	0	0	0	0	0	0	0	0	0	0	0
1800	15	0	0	0	0	0	1	1	2	5	4	2	0	0	0	0	0	0	0	0	0	0	0	0	0	0	0	0	0	0
1900	9	0	0	0	0	0	0	0	3	2	1	2	1	0	0	0	0	0	0	0	0	0	0	0	0	0	0	0	0	0
2000	7	0	0	0	0	0	0	2	1	3	0	0	1	0	0	0	0	0	0	0	0	0	0	0	0	0	0	0	0	0
2100	5	0	0	0	0	0	1	0	1	1	1	0	0	1	0	0	0	0	0	0	0	0	0	0	0	0	0	0	0	0
2200	5	0	0	0	0	0	0	0	0	0	0	2	2	0	1	0	0	0	0	0	0	0	0	0	0	0	0	0	0	0
2300	4	0	0	0	0	0	0	0	0	1	1	1	1	0	0	0	0	0	0	0	0	0	0	0	0	0	0	0	0	0
07-19	**310**	**0**	**0**	**0**	**4**	**6**	**2**	**9**	**58**	**93**	**87**	**35**	**12**	**3**	**1**	**0**	**0**	**0**	**0**	**0**	**0**	**0**	**0**	**0**	**0**	**0**	**0**	**0**	**0**	**0**
06-22	**342**	**0**	**0**	**0**	**4**	**6**	**3**	**11**	**65**	**103**	**91**	**38**	**16**	**4**	**1**	**0**	**0**	**0**	**0**	**0**	**0**	**0**	**0**	**0**	**0**	**0**	**0**	**0**	**0**	**0**
06-00	**351**	**0**	**0**	**0**	**4**	**6**	**3**	**11**	**65**	**104**	**92**	**41**	**19**	**4**	**2**	**0**	**0**	**0**	**0**	**0**	**0**	**0**	**0**	**0**	**0**	**0**	**0**	**0**	**0**	**0**
00-00	**374**	**0**	**0**	**0**	**4**	**6**	**3**	**11**	**68**	**113**	**97**	**45**	**20**	**5**	**2**	**0**	**0**	**0**	**0**	**0**	**0**	**0**	**0**	**0**	**0**	**0**	**0**	**0**	**0**	**0**

Site 3
Location Ossington Road, - attached to Tree
Direction Westbound

16438 / OSSINGTON ROAD
FEBRUARY 2025
AUTOMATIC TRAFFIC COUNT

26 February 2025 **Wednesday**

Time	Total	Speed Bins (mph)																												
		0 - 5	5 - 10	10 - 15	15 - 20	20 - 25	25 - 30	30 - 35	35 - 40	40 - 45	45 - 50	50 - 55	55 - 60	60 - 65	65 - 70	70 - 75	75 - 80	80 - 85	85 - 90	90 - 95	95 - 100	100 - 105	105 - 110	110 - 115	115 - 120	120 - 125	125 - 130	130 - 135	135 - 140
0000	0	0	0	0	0	0	0	0	0	0	0	0	0	0	0	0	0	0	0	0	0	0	0	0	0	0	0	0	0	0
0100	0	0	0	0	0	0	0	0	0	0	0	0	0	0	0	0	0	0	0	0	0	0	0	0	0	0	0	0	0	0
0200	0	0	0	0	0	0	0	0	0	0	0	0	0	0	0	0	0	0	0	0	0	0	0	0	0	0	0	0	0	0
0300	3	0	0	0	0	0	0	0	0	1	0	2	0	0	0	0	0	0	0	0	0	0	0	0	0	0	0	0	0	0
0400	10	0	0	0	0	0	0	1	1	0	3	4	1	0	0	0	0	0	0	0	0	0	0	0	0	0	0	0	0	0
0500	21	0	0	0	0	0	0	0	3	11	5	2	0	0	0	0	0	0	0	0	0	0	0	0	0	0	0	0	0	0
0600	16	0	0	0	0	0	0	0	6	4	4	2	0	0	0	0	0	0	0	0	0	0	0	0	0	0	0	0	0	0
0700	15	0	0	0	0	0	0	0	2	7	3	1	1	0	1	0	0	0	0	0	0	0	0	0	0	0	0	0	0	0
0800	**42**	**0**	**0**	**0**	**0**	**0**	**1**	**2**	**5**	**15**	**10**	**9**	**0**	**0**	**0**	**0**	**0**	**0**	**0**	**0**	**0**	**0**	**0**	**0**	**0**	**0**	**0**	**0**	**0**	**0**
0900	20	0	0	0	0	0	0	1	5	8	4	2	0	0	0	0	0	0	0	0	0	0	0	0	0	0	0	0	0	0
1000	21	0	0	0	0	0	1	5	4	7	3	1	0	0	0	0	0	0	0	0	0	0	0	0	0	0	0	0	0	0
1100	22	0	0	0	0	0	1	1	6	3	8	2	0	1	0	0	0	0	0	0	0	0	0	0	0	0	0	0	0	0
1200	22	0	0	0	0	0	1	2	5	5	8	0	1	0	0	0	0	0	0	0	0	0	0	0	0	0	0	0	0	0
1300	25	0	0	0	0	0	0	2	4	7	8	4	0	0	0	0	0	0	0	0	0	0	0	0	0	0	0	0	0	0
1400	27	0	0	0	0	0	1	0	7	6	7	5	0	1	0	0	0	0	0	0	0	0	0	0	0	0	0	0	0	0
1500	20	0	0	0	0	0	0	2	2	6	6	2	2	0	0	0	0	0	0	0	0	0	0	0	0	0	0	0	0	0
1600	**56**	**0**	**0**	**0**	**1**	**0**	**0**	**3**	**8**	**15**	**15**	**9**	**5**	**0**	**0**	**0**	**0**	**0**	**0**	**0**	**0**	**0**	**0**	**0**	**0**	**0**	**0**	**0**	**0**	**0**
1700	24	0	0	0	0	0	0	1	3	6	10	0	2	0	1	0	1	0	0	0	0	0	0	0	0	0	0	0	0	0
1800	13	0	0	0	0	0	0	0	3	3	4	3	0	0	0	0	0	0	0	0	0	0	0	0	0	0	0	0	0	0
1900	5	0	0	0	0	0	0	0	2	2	1	0	0	0	0	0	0	0	0	0	0	0	0	0	0	0	0	0	0	0
2000	10	0	0	0	0	0	0	0	1	7	2	0	0	0	0	0	0	0	0	0	0	0	0	0	0	0	0	0	0	0
2100	14	0	0	0	0	0	0	0	3	4	3	2	1	1	0	0	0	0	0	0	0	0	0	0	0	0	0	0	0	0
2200	3	0	0	0	0	0	1	0	1	0	0	1	0	0	0	0	0	0	0	0	0	0	0	0	0	0	0	0	0	0
2300	5	0	0	0	0	0	0	0	1	1	2	0	1	0	0	0	0	0	0	0	0	0	0	0	0	0	0	0	0	0
07-19	**307**	**0**	**0**	**0**	**1**	**0**	**5**	**19**	**54**	**88**	**86**	**38**	**11**	**2**	**2**	**0**	**1**	**0**	**0**	**0**	**0**	**0**	**0**	**0**	**0**	**0**	**0**	**0**	**0**	**0**
06-22	**352**	**0**	**0**	**0**	**1**	**0**	**5**	**19**	**66**	**105**	**96**	**42**	**12**	**3**	**2**	**0**	**1**	**0**	**0**	**0**	**0**	**0**	**0**	**0**	**0**	**0**	**0**	**0**	**0**	**0**
06-00	**360**	**0**	**0**	**0**	**1**	**0**	**6**	**19**	**68**	**106**	**98**	**43**	**13**	**3**	**2**	**0**	**1**	**0**	**0**	**0**	**0**	**0**	**0**	**0**	**0**	**0**	**0**	**0**	**0**	**0**
00-00	**394**	**0**	**0**	**0**	**1**	**0**	**6**	**20**	**72**	**118**	**106**	**51**	**14**	**3**	**2**	**0**	**1**	**0**	**0**	**0**	**0**	**0**	**0**	**0**	**0**	**0**	**0**	**0**	**0**	**0**

Site 3
Location Ossington Road, - attached to Tree
Direction Westbound

16438 / OSSINGTON ROAD
FEBRUARY 2025
AUTOMATIC TRAFFIC COUNT

27 February 2025 **Thursday**

Time	Total	Speed Bins (mph)																												
		0 - 5	5 - 10	10 - 15	15 - 20	20 - 25	25 - 30	30 - 35	35 - 40	40 - 45	45 - 50	50 - 55	55 - 60	60 - 65	65 - 70	70 - 75	75 - 80	80 - 85	85 - 90	90 - 95	95 - 100	100 - 105	105 - 110	110 - 115	115 - 120	120 - 125	125 - 130	130 - 135	135 - 140
0000	1	0	0	0	0	0	0	0	0	1	0	0	0	0	0	0	0	0	0	0	0	0	0	0	0	0	0	0	0	0
0100	1	0	0	0	0	0	0	0	0	1	0	0	0	0	0	0	0	0	0	0	0	0	0	0	0	0	0	0	0	0
0200	1	0	0	0	0	0	0	0	0	0	1	0	0	0	0	0	0	0	0	0	0	0	0	0	0	0	0	0	0	0
0300	3	0	0	0	0	0	0	0	0	2	1	0	0	0	0	0	0	0	0	0	0	0	0	0	0	0	0	0	0	0
0400	4	0	0	0	0	0	0	0	0	1	1	1	0	1	0	0	0	0	0	0	0	0	0	0	0	0	0	0	0	0
0500	2	0	0	0	0	0	0	0	0	1	1	0	0	0	0	0	0	0	0	0	0	0	0	0	0	0	0	0	0	0
0600	6	0	0	0	0	0	0	0	0	3	2	1	0	0	0	0	0	0	0	0	0	0	0	0	0	0	0	0	0	0
0700	21	0	0	0	0	0	0	0	3	6	7	5	0	0	0	0	0	0	0	0	0	0	0	0	0	0	0	0	0	0
0800	**36**	**0**	**0**	**0**	**0**	**0**	**0**	**1**	**3**	**11**	**12**	**7**	**2**	**0**	**0**	**0**	**0**	**0**	**0**	**0**	**0**	**0**	**0**	**0**	**0**	**0**	**0**	**0**	**0**	**0**
0900	30	0	0	0	1	0	0	2	7	13	5	2	0	0	0	0	0	0	0	0	0	0	0	0	0	0	0	0	0	0
1000	25	0	0	0	0	0	1	0	1	10	8	4	1	0	0	0	0	0	0	0	0	0	0	0	0	0	0	0	0	0
1100	23	0	0	0	2	0	0	4	3	2	4	8	0	0	0	0	0	0	0	0	0	0	0	0	0	0	0	0	0	0
1200	30	0	0	0	0	0	0	2	3	10	8	5	1	1	0	0	0	0	0	0	0	0	0	0	0	0	0	0	0	0
1300	23	0	0	0	1	0	1	1	8	7	2	2	1	0	0	0	0	0	0	0	0	0	0	0	0	0	0	0	0	0
1400	17	0	0	0	0	0	0	1	3	3	5	1	4	0	0	0	0	0	0	0	0	0	0	0	0	0	0	0	0	0
1500	36	0	0	0	1	1	0	0	9	6	10	3	6	0	0	0	0	0	0	0	0	0	0	0	0	0	0	0	0	0
1600	**56**	**0**	**0**	**0**	**0**	**0**	**0**	**0**	**7**	**11**	**15**	**15**	**7**	**1**	**0**	**0**	**0**	**0**	**0**	**0**	**0**	**0**	**0**	**0**	**0**	**0**	**0**	**0**	**0**	**0**
1700	30	0	0	0	0	0	0	2	2	9	14	0	2	1	0	0	0	0	0	0	0	0	0	0	0	0	0	0	0	0
1800	8	0	0	0	0	0	0	2	1	1	1	1	1	0	1	0	0	0	0	0	0	0	0	0	0	0	0	0	0	0
1900	11	0	0	0	0	0	0	0	2	9	0	0	0	0	0	0	0	0	0	0	0	0	0	0	0	0	0	0	0	0
2000	15	0	0	0	0	0	0	1	0	5	4	3	2	0	0	0	0	0	0	0	0	0	0	0	0	0	0	0	0	0
2100	13	0	0	0	0	0	1	2	1	6	1	2	0	0	0	0	0	0	0	0	0	0	0	0	0	0	0	0	0	0
2200	6	0	0	0	0	0	0	1	0	3	1	1	0	0	0	0	0	0	0	0	0	0	0	0	0	0	0	0	0	0
2300	3	0	0	0	0	0	0	0	1	2	0	0	0	0	0	0	0	0	0	0	0	0	0	0	0	0	0	0	0	0
07-19	**335**	**0**	**0**	**0**	**5**	**1**	**2**	**15**	**50**	**89**	**91**	**53**	**25**	**3**	**1**	**0**	**0**	**0**	**0**	**0**	**0**	**0**	**0**	**0**	**0**	**0**	**0**	**0**	**0**	**0**
06-22	**380**	**0**	**0**	**0**	**5**	**1**	**3**	**18**	**53**	**112**	**98**	**59**	**27**	**3**	**1**	**0**	**0**	**0**	**0**	**0**	**0**	**0**	**0**	**0**	**0**	**0**	**0**	**0**	**0**	**0**
06-00	**389**	**0**	**0**	**0**	**5**	**1**	**3**	**19**	**54**	**117**	**99**	**60**	**27**	**3**	**1**	**0**	**0**	**0**	**0**	**0**	**0**	**0**	**0**	**0**	**0**	**0**	**0**	**0**	**0**	**0**
00-00	**401**	**0**	**0**	**0**	**5**	**1**	**3**	**19**	**54**	**123**	**103**	**61**	**27**	**4**	**1**	**0**	**0**	**0**	**0**	**0**	**0**	**0**	**0**	**0**	**0**	**0**	**0**	**0**	**0**	**0**

Site 3
Location Ossington Road, - attached to Tree
Direction Westbound

16438 / OSSINGTON ROAD
FEBRUARY 2025
AUTOMATIC TRAFFIC COUNT

28 February 2025 **Friday**

Time	Total	Speed Bins (mph)																												
		0 - 5	5 - 10	10 - 15	15 - 20	20 - 25	25 - 30	30 - 35	35 - 40	40 - 45	45 - 50	50 - 55	55 - 60	60 - 65	65 - 70	70 - 75	75 - 80	80 - 85	85 - 90	90 - 95	95 - 100	100 - 105	105 - 110	110 - 115	115 - 120	120 - 125	125 - 130	130 - 135	135 - 140
0000	1	0	0	0	0	0	0	1	0	0	0	0	0	0	0	0	0	0	0	0	0	0	0	0	0	0	0	0	0	0
0100	3	0	0	0	0	0	0	0	0	0	2	1	0	0	0	0	0	0	0	0	0	0	0	0	0	0	0	0	0	0
0200	4	0	0	0	0	0	0	1	1	1	0	0	0	1	0	0	0	0	0	0	0	0	0	0	0	0	0	0	0	0
0300	2	0	0	0	0	0	0	0	0	2	0	0	0	0	0	0	0	0	0	0	0	0	0	0	0	0	0	0	0	0
0400	6	0	0	0	0	0	0	0	1	2	2	1	0	0	0	0	0	0	0	0	0	0	0	0	0	0	0	0	0	0
0500	3	0	0	0	0	0	0	0	2	0	1	0	0	0	0	0	0	0	0	0	0	0	0	0	0	0	0	0	0	0
0600	10	0	0	1	0	0	0	0	4	1	3	1	0	0	0	0	0	0	0	0	0	0	0	0	0	0	0	0	0	0
0700	18	0	0	0	0	0	0	0	1	3	9	3	2	0	0	0	0	0	0	0	0	0	0	0	0	0	0	0	0	0
0800	23	0	0	0	0	0	0	0	6	4	9	4	0	0	0	0	0	0	0	0	0	0	0	0	0	0	0	0	0	0
0900	**41**	**0**	**0**	**0**	**0**	**0**	**0**	**2**	**9**	**12**	**11**	**7**	**0**	**0**	**0**	**0**	**0**	**0**	**0**	**0**	**0**	**0**	**0**	**0**	**0**	**0**	**0**	**0**	**0**	**0**
1000	35	0	0	0	2	0	1	0	5	11	10	4	2	0	0	0	0	0	0	0	0	0	0	0	0	0	0	0	0	0
1100	29	0	0	1	4	0	1	3	1	5	7	4	2	0	0	1	0	0	0	0	0	0	0	0	0	0	0	0	0	0
1200	20	0	0	0	0	0	0	1	2	6	6	4	1	0	0	0	0	0	0	0	0	0	0	0	0	0	0	0	0	0
1300	15	0	0	0	0	0	0	0	3	4	2	5	1	0	0	0	0	0	0	0	0	0	0	0	0	0	0	0	0	0
1400	22	0	0	0	1	2	0	1	2	9	3	2	1	1	0	0	0	0	0	0	0	0	0	0	0	0	0	0	0	0
1500	**58**	**0**	**0**	**0**	**1**	**3**	**0**	**2**	**13**	**15**	**14**	**7**	**2**	**1**	**0**	**0**	**0**	**0**	**0**	**0**	**0**	**0**	**0**	**0**	**0**	**0**	**0**	**0**	**0**	**0**
1600	35	0	0	1	0	0	0	0	6	10	7	7	2	2	0	0	0	0	0	0	0	0	0	0	0	0	0	0	0	0
1700	27	0	0	0	0	0	1	0	3	9	8	3	2	0	1	0	0	0	0	0	0	0	0	0	0	0	0	0	0	0
1800	18	0	0	0	0	0	0	1	4	7	5	1	0	0	0	0	0	0	0	0	0	0	0	0	0	0	0	0	0	0
1900	7	0	0	0	0	0	0	0	4	1	1	1	0	0	0	0	0	0	0	0	0	0	0	0	0	0	0	0	0	0
2000	17	0	0	0	0	0	0	1	6	4	5	1	0	0	0	0	0	0	0	0	0	0	0	0	0	0	0	0	0	0
2100	12	0	0	0	0	0	0	1	1	8	1	0	1	0	0	0	0	0	0	0	0	0	0	0	0	0	0	0	0	0
2200	6	0	0	0	0	0	0	1	2	1	1	0	0	0	0	1	0	0	0	0	0	0	0	0	0	0	0	0	0	0
2300	6	0	0	0	0	0	0	0	0	1	2	2	1	0	0	0	0	0	0	0	0	0	0	0	0	0	0	0	0	0
07-19	**341**	**0**	**0**	**2**	**8**	**5**	**3**	**10**	**55**	**95**	**91**	**51**	**15**	**4**	**1**	**1**	**0**	**0**	**0**	**0**	**0**	**0**	**0**	**0**	**0**	**0**	**0**	**0**	**0**	**0**
06-22	**387**	**0**	**0**	**3**	**8**	**5**	**3**	**12**	**70**	**109**	**101**	**54**	**16**	**4**	**1**	**1**	**0**	**0**	**0**	**0**	**0**	**0**	**0**	**0**	**0**	**0**	**0**	**0**	**0**	**0**
06-00	**399**	**0**	**0**	**3**	**8**	**5**	**3**	**13**	**72**	**111**	**104**	**56**	**17**	**4**	**1**	**2**	**0**	**0**	**0**	**0**	**0**	**0**	**0**	**0**	**0**	**0**	**0**	**0**	**0**	**0**
00-00	**418**	**0**	**0**	**3**	**8**	**5**	**3**	**15**	**76**	**116**	**109**	**58**	**17**	**5**	**1**	**2**	**0**	**0**	**0**	**0**	**0**	**0**	**0**	**0**	**0**	**0**	**0**	**0**	**0**	**0**

Site 3
Location Ossington Road, - attached to Tree
Direction Westbound

16438 / OSSINGTON ROAD
FEBRUARY 2025
AUTOMATIC TRAFFIC COUNT

01 March 2025 **Saturday**

Time	Total	Speed Bins (mph)																												
		0 - 5	5 - 10	10 - 15	15 - 20	20 - 25	25 - 30	30 - 35	35 - 40	40 - 45	45 - 50	50 - 55	55 - 60	60 - 65	65 - 70	70 - 75	75 - 80	80 - 85	85 - 90	90 - 95	95 - 100	100 - 105	105 - 110	110 - 115	115 - 120	120 - 125	125 - 130	130 - 135	135 - 140
0000	2	0	0	0	0	0	0	1	0	0	0	1	0	0	0	0	0	0	0	0	0	0	0	0	0	0	0	0	0	0
0100	1	0	0	0	0	0	0	0	0	0	0	1	0	0	0	0	0	0	0	0	0	0	0	0	0	0	0	0	0	0
0200	2	0	0	0	0	0	0	0	0	2	0	0	0	0	0	0	0	0	0	0	0	0	0	0	0	0	0	0	0	0
0300	0	0	0	0	0	0	0	0	0	0	0	0	0	0	0	0	0	0	0	0	0	0	0	0	0	0	0	0	0	0
0400	1	0	0	0	0	0	0	0	1	0	0	0	0	0	0	0	0	0	0	0	0	0	0	0	0	0	0	0	0	0
0500	0	0	0	0	0	0	0	0	0	0	0	0	0	0	0	0	0	0	0	0	0	0	0	0	0	0	0	0	0	0
0600	3	0	0	0	0	0	0	0	0	1	1	1	0	0	0	0	0	0	0	0	0	0	0	0	0	0	0	0	0	0
0700	7	0	0	0	0	0	0	1	2	2	2	0	0	0	0	0	0	0	0	0	0	0	0	0	0	0	0	0	0	0
0800	17	0	0	0	0	0	0	1	2	9	4	0	1	0	0	0	0	0	0	0	0	0	0	0	0	0	0	0	0	0
0900	23	0	0	0	0	0	0	1	1	7	10	3	1	0	0	0	0	0	0	0	0	0	0	0	0	0	0	0	0	0
1000	26	0	0	0	0	1	0	0	7	7	4	5	2	0	0	0	0	0	0	0	0	0	0	0	0	0	0	0	0	0
1100	**28**	**0**	**0**	**0**	**6**	**1**	**0**	**1**	**3**	**3**	**8**	**3**	**2**	**1**	**0**	**0**	**0**	**0**	**0**	**0**	**0**	**0**	**0**	**0**	**0**	**0**	**0**	**0**	**0**	**0**
1200	**28**	**0**	**0**	**0**	**1**	**0**	**0**	**1**	**6**	**9**	**7**	**3**	**0**	**0**	**1**	**0**	**0**	**0**	**0**	**0**	**0**	**0**	**0**	**0**	**0**	**0**	**0**	**0**	**0**	**0**
1300	21	0	0	0	0	0	0	1	6	6	4	3	1	0	0	0	0	0	0	0	0	0	0	0	0	0	0	0	0	0
1400	18	0	0	0	2	1	0	1	2	5	4	2	1	0	0	0	0	0	0	0	0	0	0	0	0	0	0	0	0	0
1500	10	0	0	0	0	1	0	0	1	5	2	1	0	0	0	0	0	0	0	0	0	0	0	0	0	0	0	0	0	0
1600	24	0	0	0	0	0	0	1	6	4	6	4	2	1	0	0	0	0	0	0	0	0	0	0	0	0	0	0	0	0
1700	18	0	0	0	0	0	0	1	3	10	0	2	0	2	0	0	0	0	0	0	0	0	0	0	0	0	0	0	0	0
1800	12	0	0	0	0	0	0	2	2	4	3	0	1	0	0	0	0	0	0	0	0	0	0	0	0	0	0	0	0	0
1900	9	0	0	0	0	0	0	1	2	0	2	2	1	1	0	0	0	0	0	0	0	0	0	0	0	0	0	0	0	0
2000	8	0	0	0	0	0	0	1	1	1	5	0	0	0	0	0	0	0	0	0	0	0	0	0	0	0	0	0	0	0
2100	1	0	0	0	0	0	0	0	0	1	0	0	0	0	0	0	0	0	0	0	0	0	0	0	0	0	0	0	0	0
2200	2	0	0	0	0	0	0	0	1	0	0	0	1	0	0	0	0	0	0	0	0	0	0	0	0	0	0	0	0	0
2300	2	0	0	0	0	0	0	1	0	0	0	1	0	0	0	0	0	0	0	0	0	0	0	0	0	0	0	0	0	0
07-19	**232**	**0**	**0**	**0**	**9**	**4**	**0**	**11**	**41**	**71**	**54**	**26**	**11**	**4**	**1**	**0**	**0**	**0**	**0**	**0**	**0**	**0**	**0**	**0**	**0**	**0**	**0**	**0**	**0**	**0**
06-22	**253**	**0**	**0**	**0**	**9**	**4**	**0**	**13**	**44**	**74**	**62**	**29**	**12**	**5**	**1**	**0**	**0**	**0**	**0**	**0**	**0**	**0**	**0**	**0**	**0**	**0**	**0**	**0**	**0**	**0**
06-00	**257**	**0**	**0**	**0**	**9**	**4**	**0**	**14**	**45**	**74**	**62**	**30**	**13**	**5**	**1**	**0**	**0**	**0**	**0**	**0**	**0**	**0**	**0**	**0**	**0**	**0**	**0**	**0**	**0**	**0**
00-00	**263**	**0**	**0**	**0**	**9**	**4**	**0**	**15**	**46**	**76**	**62**	**32**	**13**	**5**	**1**	**0**	**0**	**0**	**0**	**0**	**0**	**0**	**0**	**0**	**0**	**0**	**0**	**0**	**0**	**0**

Site 3
Location Ossington Road, - attached to Tree
Direction Westbound

16438 / OSSINGTON ROAD
FEBRUARY 2025
AUTOMATIC TRAFFIC COUNT

02 March 2025 **Sunday**

Time	Total	Speed Bins (mph)																												
		0 - 5	5 - 10	10 - 15	15 - 20	20 - 25	25 - 30	30 - 35	35 - 40	40 - 45	45 - 50	50 - 55	55 - 60	60 - 65	65 - 70	70 - 75	75 - 80	80 - 85	85 - 90	90 - 95	95 - 100	100 - 105	105 - 110	110 - 115	115 - 120	120 - 125	125 - 130	130 - 135	135 - 140
0000	3	0	0	0	0	0	0	0	1	2	0	0	0	0	0	0	0	0	0	0	0	0	0	0	0	0	0	0	0	0
0100	0	0	0	0	0	0	0	0	0	0	0	0	0	0	0	0	0	0	0	0	0	0	0	0	0	0	0	0	0	0
0200	0	0	0	0	0	0	0	0	0	0	0	0	0	0	0	0	0	0	0	0	0	0	0	0	0	0	0	0	0	0
0300	0	0	0	0	0	0	0	0	0	0	0	0	0	0	0	0	0	0	0	0	0	0	0	0	0	0	0	0	0	0
0400	1	0	0	0	0	0	0	0	0	1	0	0	0	0	0	0	0	0	0	0	0	0	0	0	0	0	0	0	0	0
0500	1	0	0	0	0	0	0	0	1	0	0	0	0	0	0	0	0	0	0	0	0	0	0	0	0	0	0	0	0	0
0600	1	0	0	0	0	0	0	0	0	0	0	1	0	0	0	0	0	0	0	0	0	0	0	0	0	0	0	0	0	0
0700	7	0	0	0	0	0	0	0	2	2	1	1	1	0	0	0	0	0	0	0	0	0	0	0	0	0	0	0	0	0
0800	10	0	0	0	0	0	0	0	2	3	2	2	1	0	0	0	0	0	0	0	0	0	0	0	0	0	0	0	0	0
0900	10	0	0	0	0	0	0	0	2	3	4	1	0	0	0	0	0	0	0	0	0	0	0	0	0	0	0	0	0	0
1000	24	0	0	0	0	2	0	1	6	5	7	1	2	0	0	0	0	0	0	0	0	0	0	0	0	0	0	0	0	0
1100	**29**	**0**	**0**	**0**	**0**	**2**	**1**	**3**	**4**	**6**	**6**	**4**	**3**	**0**	**0**	**0**	**0**	**0**	**0**	**0**	**0**	**0**	**0**	**0**	**0**	**0**	**0**	**0**	**0**	**0**
1200	23	0	0	1	1	0	0	3	4	8	2	4	0	0	0	0	0	0	0	0	0	0	0	0	0	0	0	0	0	0
1300	**24**	**0**	**0**	**0**	**0**	**0**	**0**	**0**	**8**	**7**	**6**	**2**	**0**	**1**	**0**	**0**	**0**	**0**	**0**	**0**	**0**	**0**	**0**	**0**	**0**	**0**	**0**	**0**	**0**	**0**
1400	17	0	0	0	1	4	0	1	2	3	5	0	1	0	0	0	0	0	0	0	0	0	0	0	0	0	0	0	0	0
1500	19	0	0	0	2	1	0	1	2	9	4	0	0	0	0	0	0	0	0	0	0	0	0	0	0	0	0	0	0	0
1600	14	0	0	0	0	0	0	0	2	4	4	4	0	0	0	0	0	0	0	0	0	0	0	0	0	0	0	0	0	0
1700	11	0	0	0	0	0	0	0	1	3	3	3	0	1	0	0	0	0	0	0	0	0	0	0	0	0	0	0	0	0
1800	11	0	0	0	0	0	0	1	7	1	1	0	0	1	0	0	0	0	0	0	0	0	0	0	0	0	0	0	0	0
1900	4	0	0	0	0	0	0	1	0	2	1	0	0	0	0	0	0	0	0	0	0	0	0	0	0	0	0	0	0	0
2000	4	0	0	0	0	0	0	0	1	1	1	1	0	0	0	0	0	0	0	0	0	0	0	0	0	0	0	0	0	0
2100	2	0	0	0	0	0	0	0	0	0	1	0	1	0	0	0	0	0	0	0	0	0	0	0	0	0	0	0	0	0
2200	3	0	0	0	0	0	0	0	0	0	0	2	1	0	0	0	0	0	0	0	0	0	0	0	0	0	0	0	0	0
2300	0	0	0	0	0	0	0	0	0	0	0	0	0	0	0	0	0	0	0	0	0	0	0	0	0	0	0	0	0	0
07-19	**199**	**0**	**0**	**1**	**4**	**9**	**1**	**10**	**42**	**54**	**45**	**22**	**8**	**3**	**0**	**0**	**0**	**0**	**0**	**0**	**0**	**0**	**0**	**0**	**0**	**0**	**0**	**0**	**0**	**0**
06-22	**210**	**0**	**0**	**1**	**4**	**9**	**1**	**11**	**43**	**57**	**48**	**24**	**9**	**3**	**0**	**0**	**0**	**0**	**0**	**0**	**0**	**0**	**0**	**0**	**0**	**0**	**0**	**0**	**0**	**0**
06-00	**213**	**0**	**0**	**1**	**4**	**9**	**1**	**11**	**43**	**57**	**48**	**26**	**10**	**3**	**0**	**0**	**0**	**0**	**0**	**0**	**0**	**0**	**0**	**0**	**0**	**0**	**0**	**0**	**0**	**0**
00-00	**218**	**0**	**0**	**1**	**4**	**9**	**1**	**11**	**45**	**60**	**48**	**26**	**10**	**3**	**0**	**0**	**0**	**0**	**0**	**0**	**0**	**0**	**0**	**0**	**0**	**0**	**0**	**0**	**0**	**0**

Site 3
Location Ossington Road, - attached to Tree
Direction Westbound

03 March 2025 **Monday**

16438 / OSSINGTON ROAD
FEBRUARY 2025
AUTOMATIC TRAFFIC COUNT

Time	Total	Speed Bins (mph)																												
		0 - 5	5 - 10	10 - 15	15 - 20	20 - 25	25 - 30	30 - 35	35 - 40	40 - 45	45 - 50	50 - 55	55 - 60	60 - 65	65 - 70	70 - 75	75 - 80	80 - 85	85 - 90	90 - 95	95 - 100	100 - 105	105 - 110	110 - 115	115 - 120	120 - 125	125 - 130	130 - 135	135 - 140
0000	0	0	0	0	0	0	0	0	0	0	0	0	0	0	0	0	0	0	0	0	0	0	0	0	0	0	0	0	0	0
0100	0	0	0	0	0	0	0	0	0	0	0	0	0	0	0	0	0	0	0	0	0	0	0	0	0	0	0	0	0	0
0200	0	0	0	0	0	0	0	0	0	0	0	0	0	0	0	0	0	0	0	0	0	0	0	0	0	0	0	0	0	0
0300	0	0	0	0	0	0	0	0	0	0	0	0	0	0	0	0	0	0	0	0	0	0	0	0	0	0	0	0	0	0
0400	1	0	0	0	0	0	0	0	0	0	1	0	0	0	0	0	0	0	0	0	0	0	0	0	0	0	0	0	0	0
0500	2	0	0	0	0	0	0	0	0	1	1	0	0	0	0	0	0	0	0	0	0	0	0	0	0	0	0	0	0	0
0600	11	0	0	0	0	0	0	0	3	3	4	0	1	0	0	0	0	0	0	0	0	0	0	0	0	0	0	0	0	0
0700	16	0	0	0	0	0	0	1	2	6	4	2	1	0	0	0	0	0	0	0	0	0	0	0	0	0	0	0	0	0
0800	**32**	**0**	**0**	**0**	**0**	**0**	**0**	**3**	**4**	**12**	**6**	**7**	**0**	**0**	**0**	**0**	**0**	**0**	**0**	**0**	**0**	**0**	**0**	**0**	**0**	**0**	**0**	**0**	**0**	**0**
0900	**32**	**0**	**0**	**0**	**1**	**0**	**0**	**0**	**6**	**8**	**12**	**3**	**0**	**2**	**0**	**0**	**0**	**0**	**0**	**0**	**0**	**0**	**0**	**0**	**0**	**0**	**0**	**0**	**0**	**0**
1000	25	0	0	0	1	0	0	1	6	9	3	2	2	1	0	0	0	0	0	0	0	0	0	0	0	0	0	0	0	0
1100	21	0	0	0	0	0	0	2	6	8	1	4	0	0	0	0	0	0	0	0	0	0	0	0	0	0	0	0	0	0
1200	24	0	0	0	1	0	0	2	7	8	4	2	0	0	0	0	0	0	0	0	0	0	0	0	0	0	0	0	0	0
1300	21	0	0	0	0	0	1	1	3	4	8	4	0	0	0	0	0	0	0	0	0	0	0	0	0	0	0	0	0	0
1400	27	0	0	0	1	0	0	1	4	9	7	5	0	0	0	0	0	0	0	0	0	0	0	0	0	0	0	0	0	0
1500	35	0	0	0	0	0	0	0	9	11	10	3	1	1	0	0	0	0	0	0	0	0	0	0	0	0	0	0	0	0
1600	**57**	**0**	**0**	**0**	**1**	**1**	**2**	**0**	**2**	**14**	**17**	**10**	**7**	**2**	**1**	**0**	**0**	**0**	**0**	**0**	**0**	**0**	**0**	**0**	**0**	**0**	**0**	**0**	**0**	**0**
1700	15	0	0	0	0	0	0	1	0	5	5	3	1	0	0	0	0	0	0	0	0	0	0	0	0	0	0	0	0	0
1800	16	0	0	0	0	0	0	3	0	5	7	1	0	0	0	0	0	0	0	0	0	0	0	0	0	0	0	0	0	0
1900	7	0	0	0	0	0	0	0	1	1	1	2	2	0	0	0	0	0	0	0	0	0	0	0	0	0	0	0	0	0
2000	16	0	0	0	0	0	0	1	4	8	0	0	3	0	0	0	0	0	0	0	0	0	0	0	0	0	0	0	0	0
2100	6	0	0	0	0	0	0	0	0	1	2	1	2	0	0	0	0	0	0	0	0	0	0	0	0	0	0	0	0	0
2200	6	0	0	0	0	0	0	1	1	1	2	0	1	0	0	0	0	0	0	0	0	0	0	0	0	0	0	0	0	0
2300	1	0	0	0	0	0	0	0	0	0	0	1	0	0	0	0	0	0	0	0	0	0	0	0	0	0	0	0	0	0
07-19	**321**	**0**	**0**	**0**	**5**	**1**	**3**	**15**	**49**	**99**	**84**	**46**	**12**	**6**	**1**	**0**	**0**	**0**	**0**	**0**	**0**	**0**	**0**	**0**	**0**	**0**	**0**	**0**	**0**	**0**
06-22	**361**	**0**	**0**	**0**	**5**	**1**	**3**	**16**	**57**	**112**	**91**	**49**	**20**	**6**	**1**	**0**	**0**	**0**	**0**	**0**	**0**	**0**	**0**	**0**	**0**	**0**	**0**	**0**	**0**	**0**
06-00	**368**	**0**	**0**	**0**	**5**	**1**	**3**	**17**	**58**	**113**	**93**	**50**	**21**	**6**	**1**	**0**	**0**	**0**	**0**	**0**	**0**	**0**	**0**	**0**	**0**	**0**	**0**	**0**	**0**	**0**
00-00	**371**	**0**	**0**	**0**	**5**	**1**	**3**	**17**	**58**	**114**	**95**	**50**	**21**	**6**	**1**	**0**	**0**	**0**	**0**	**0**	**0**	**0**	**0**	**0**	**0**	**0**	**0**	**0**	**0**	**0**

Site 3
Location Ossington Road, - attached to Tree
Direction Westbound

Virtual Day (7)

16438 / OSSINGTON ROAD
FEBRUARY 2025
AUTOMATIC TRAFFIC COUNT

Time	Total	Speed Bins (mph)																												
		0 - 5	5 - 10	10 - 15	15 - 20	20 - 25	25 - 30	30 - 35	35 - 40	40 - 45	45 - 50	50 - 55	55 - 60	60 - 65	65 - 70	70 - 75	75 - 80	80 - 85	85 - 90	90 - 95	95 - 100	100 - 105	105 - 110	110 - 115	115 - 120	120 - 125	125 - 130	130 - 135	135 - 140
0000	1	0	0	0	0	0	0	0	0	0	0	0	0	0	0	0	0	0	0	0	0	0	0	0	0	0	0	0	0	0
0100	1	0	0	0	0	0	0	0	0	0	0	0	0	0	0	0	0	0	0	0	0	0	0	0	0	0	0	0	0	0
0200	1	0	0	0	0	0	0	0	0	0	0	0	0	0	0	0	0	0	0	0	0	0	0	0	0	0	0	0	0	0
0300	1	0	0	0	0	0	0	0	0	1	0	0	0	0	0	0	0	0	0	0	0	0	0	0	0	0	0	0	0	0
0400	5	0	0	0	0	0	0	0	1	1	2	1	0	0	0	0	0	0	0	0	0	0	0	0	0	0	0	0	0	0
0500	5	0	0	0	0	0	0	0	1	2	1	0	0	0	0	0	0	0	0	0	0	0	0	0	0	0	0	0	0	0
0600	8	0	0	0	0	0	0	0	2	2	2	1	0	0	0	0	0	0	0	0	0	0	0	0	0	0	0	0	0	0
0700	14	0	0	0	0	0	0	0	2	4	5	2	1	0	0	0	0	0	0	0	0	0	0	0	0	0	0	0	0	0
0800	**28**	**0**	**0**	**0**	**0**	**0**	**0**	**1**	**4**	**10**	**8**	**4**	**1**	**0**	**0**	**0**	**0**	**0**	**0**	**0**	**0**	**0**	**0**	**0**	**0**	**0**	**0**	**0**	**0**	**0**
0900	25	0	0	0	0	0	0	1	5	8	7	3	0	0	0	0	0	0	0	0	0	0	0	0	0	0	0	0	0	0
1000	25	0	0	0	0	1	0	1	4	8	6	2	1	0	0	0	0	0	0	0	0	0	0	0	0	0	0	0	0	0
1100	25	0	0	0	2	1	0	2	4	5	5	4	1	0	0	0	0	0	0	0	0	0	0	0	0	0	0	0	0	0
1200	24	0	0	0	0	0	0	2	5	8	5	3	0	0	0	0	0	0	0	0	0	0	0	0	0	0	0	0	0	0
1300	23	0	0	0	0	0	0	1	5	6	5	4	1	0	0	0	0	0	0	0	0	0	0	0	0	0	0	0	0	0
1400	22	0	0	0	1	1	0	1	3	7	5	2	1	0	0	0	0	0	0	0	0	0	0	0	0	0	0	0	0	0
1500	29	0	0	0	1	1	0	1	6	9	7	2	2	0	0	0	0	0	0	0	0	0	0	0	0	0	0	0	0	0
1600	**42**	**0**	**0**	**0**	**0**	**0**	**0**	**1**	**5**	**10**	**12**	**9**	**4**	**1**	**0**	**0**	**0**	**0**	**0**	**0**	**0**	**0**	**0**	**0**	**0**	**0**	**0**	**0**	**0**	**0**
1700	21	0	0	0	0	0	0	1	2	7	7	2	1	1	0	0	0	0	0	0	0	0	0	0	0	0	0	0	0	0
1800	13	0	0	0	0	0	0	1	3	4	4	1	0	0	0	0	0	0	0	0	0	0	0	0	0	0	0	0	0	0
1900	7	0	0	0	0	0	0	0	2	2	1	1	1	0	0	0	0	0	0	0	0	0	0	0	0	0	0	0	0	0
2000	11	0	0	0	0	0	0	1	2	4	2	1	1	0	0	0	0	0	0	0	0	0	0	0	0	0	0	0	0	0
2100	8	0	0	0	0	0	0	0	1	3	1	1	1	0	0	0	0	0	0	0	0	0	0	0	0	0	0	0	0	0
2200	4	0	0	0	0	0	0	0	1	1	1	1	1	0	0	0	0	0	0	0	0	0	0	0	0	0	0	0	0	0
2300	3	0	0	0	0	0	0	0	0	1	1	1	0	0	0	0	0	0	0	0	0	0	0	0	0	0	0	0	0	0
07-19	**292**	**0**	**0**	**0**	**5**	**4**	**2**	**13**	**50**	**84**	**77**	**39**	**13**	**4**	**1**	**0**	**0**	**0**	**0**	**0**	**0**	**0**	**0**	**0**	**0**	**0**	**0**	**0**	**0**	**0**
06-22	**326**	**0**	**0**	**1**	**5**	**4**	**3**	**14**	**57**	**96**	**84**	**42**	**16**	**4**	**1**	**0**	**0**	**0**	**0**	**0**	**0**	**0**	**0**	**0**	**0**	**0**	**0**	**0**	**0**	**0**
06-00	**334**	**0**	**0**	**1**	**5**	**4**	**3**	**15**	**58**	**97**	**85**	**44**	**17**	**4**	**1**	**0**	**0**	**0**	**0**	**0**	**0**	**0**	**0**	**0**	**0**	**0**	**0**	**0**	**0**	**0**
00-00	**348**	**0**	**0**	**1**	**5**	**4**	**3**	**15**	**60**	**103**	**89**	**46**	**17**	**4**	**1**	**0**	**0**	**0**	**0**	**0**	**0**	**0**	**0**	**0**	**0**	**0**	**0**	**0**	**0**	**0**


Site 3
Location Ossington Road, - attached to Tree
Direction Westbound

16438 / OSSINGTON ROAD
FEBRUARY 2025
AUTOMATIC TRAFFIC COUNT

Virtual Week (1)

Time	Total	Speed Bins (mph)																												
		0 - 5	5 - 10	10 - 15	15 - 20	20 - 25	25 - 30	30 - 35	35 - 40	40 - 45	45 - 50	50 - 55	55 - 60	60 - 65	65 - 70	70 - 75	75 - 80	80 - 85	85 - 90	90 - 95	95 - 100	100 - 105	105 - 110	110 - 115	115 - 120	120 - 125	125 - 130	130 - 135	135 - 140
Mon	371	0	0	0	5	1	3	17	58	114	95	50	21	6	1	0	0	0	0	0	0	0	0	0	0	0	0	0	0	0
Tue	374	0	0	0	4	6	3	11	68	113	97	45	20	5	2	0	0	0	0	0	0	0	0	0	0	0	0	0	0	0
Wed	394	0	0	0	1	0	6	20	72	118	106	51	14	3	2	0	1	0	0	0	0	0	0	0	0	0	0	0	0	0
Thu	401	0	0	0	5	1	3	19	54	123	103	61	27	4	1	0	0	0	0	0	0	0	0	0	0	0	0	0	0	0
Fri	418	0	0	3	8	5	3	15	76	116	109	58	17	5	1	2	0	0	0	0	0	0	0	0	0	0	0	0	0	0
|Sat	263	0	0	0	9	4	0	15	46	76	62	32	13	5	1	0	0	0	0	0	0	0	0	0	0	0	0	0	0	0
|Sun	218	0	0	1	4	9	1	11	45	60	48	26	10	3	0	0	0	0	0	0	0	0	0	0	0	0	0	0	0	0
5 Day Ave.	**392**	**0**	**0**	**1**	**5**	**3**	**4**	**16**	**66**	**117**	**102**	**53**	**20**	**5**	**1**	**0**	**0**	**0**	**0**	**0**	**0**	**0**	**0**	**0**	**0**	**0**	**0**	**0**	**0**	**0**
7 Day Ave.	**348**	**0**	**0**	**1**	**5**	**4**	**3**	**15**	**60**	**103**	**89**	**46**	**17**	**4**	**1**	**0**	**0**	**0**	**0**	**0**	**0**	**0**	**0**	**0**	**0**	**0**	**0**	**0**	**0**	**0**
--	**2439**	**0**	**0**	**4**	**36**	**26**	**19**	**108**	**419**	**720**	**620**	**323**	**122**	**31**	**8**	**2**	**1**	**0**	**0**	**0**	**0**	**0**	**0**	**0**	**0**	**0**	**0**	**0**	**0**	**0**

Summary Graphs

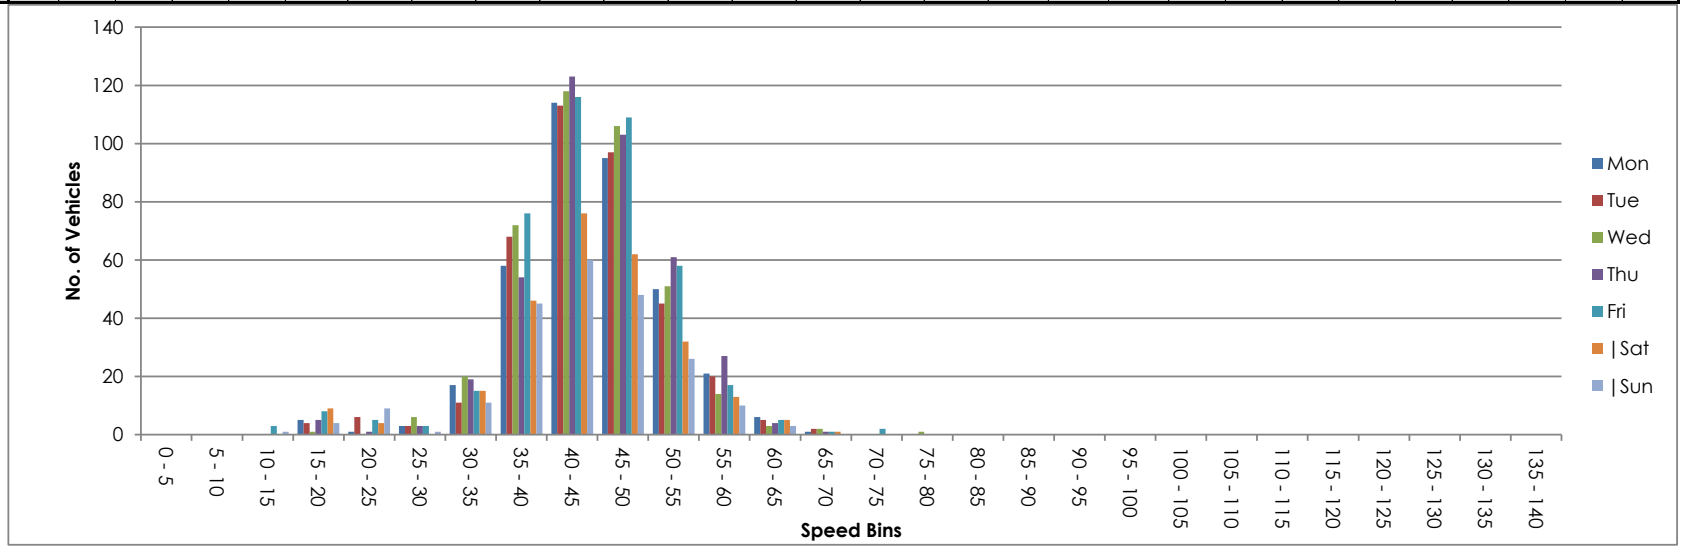

Site 3
Location Ossington Road, - attached to Tree
Direction Two Way

16438 / OSSINGTON ROAD
FEBRUARY 2025
AUTOMATIC TRAFFIC COUNT

25 February 2025 **Tuesday**

Time	Total	Classification												]PSL	]PSL%	]SL1	]SL1%	]SL2	]SL2%	Mean	Vpp
		1 MCL	2 SV	3 SVT	4 TB2	5 TB3	6 T4	7 ART3	8 ART4	9 ART5	10 ART6	11 BD	12 DRT	60	60	68 ACPO	68 ACPO	75 DfT	75 DfT		85
0000	2	0	1	0	1	0	0	0	0	0	0	0	0	0	0.0	0	0.0	0	0.0	44.9	-
0100	3	0	2	0	0	0	0	0	0	1	0	0	0	0	0.0	0	0.0	0	0.0	45.8	-
0200	3	0	2	0	0	0	0	0	0	0	1	0	0	0	0.0	0	0.0	0	0.0	36.8	-
0300	2	0	1	0	1	0	0	0	0	0	0	0	0	0	0.0	0	0.0	0	0.0	49.6	-
0400	15	0	7	0	2	0	0	1	1	2	2	0	0	0	0.0	0	0.0	0	0.0	45.2	50.5
0500	20	0	17	1	2	0	0	0	0	0	0	0	0	2	10.0	0	0.0	0	0.0	47.6	56.5
0600	27	0	26	0	1	0	0	0	0	0	0	0	0	0	0.0	0	0.0	0	0.0	47.9	55.7
0700	43	1	38	1	3	0	0	0	0	0	0	0	0	0	0.0	0	0.0	0	0.0	45	51.2
0800	**70**	**0**	**58**	**0**	**11**	**0**	**0**	**0**	**1**	**0**	**0**	**0**	**0**	**1**	**1.4**	**1**	**1.4**	**1**	**1.4**	**44.2**	**50.4**
0900	41	1	35	0	3	0	1	0	0	1	0	0	0	1	2.4	0	0.0	0	0.0	40.9	47.9
1000	30	4	17	0	9	0	0	0	0	0	0	0	0	0	0.0	0	0.0	0	0.0	41.2	48.2
1100	41	3	34	0	3	0	0	0	1	0	0	0	0	0	0.0	0	0.0	0	0.0	41.8	48.4
1200	40	1	35	0	3	1	0	0	0	0	0	0	0	0	0.0	0	0.0	0	0.0	41.3	48.2
1300	55	4	43	0	8	0	0	0	0	0	0	0	0	1	1.8	0	0.0	0	0.0	43.2	50.7
1400	42	3	26	0	10	0	1	0	2	0	0	0	0	1	2.4	0	0.0	0	0.0	42.7	48.3
1500	54	0	46	0	7	0	0	1	0	0	0	0	0	0	0.0	0	0.0	0	0.0	42.5	49.6
1600	**72**	**0**	**69**	**0**	**3**	**0**	**0**	**0**	**0**	**0**	**0**	**0**	**0**	**1**	**1.4**	**0**	**0.0**	**0**	**0.0**	**47.4**	**53.1**
1700	58	2	53	0	3	0	0	0	0	0	0	0	0	1	1.7	0	0.0	0	0.0	43.1	49.7
1800	27	0	26	0	1	0	0	0	0	0	0	0	0	1	3.7	0	0.0	0	0.0	43.6	51.8
1900	17	0	17	0	0	0	0	0	0	0	0	0	0	0	0.0	0	0.0	0	0.0	45.1	51.7
2000	16	0	14	0	1	0	0	1	0	0	0	0	0	0	0.0	0	0.0	0	0.0	43.1	50.5
2100	8	0	6	0	0	2	0	0	0	0	0	0	0	2	25.0	1	12.5	0	0.0	46	-
2200	8	0	6	0	1	0	0	1	0	0	0	0	0	1	12.5	0	0.0	0	0.0	53.3	-
2300	7	0	7	0	0	0	0	0	0	0	0	0	0	1	14.3	0	0.0	0	0.0	51.8	-
07-19	**573**	**19**	**480**	**1**	**64**	**1**	**2**	**1**	**4**	**1**	**0**	**0**	**0**	**7**	**1.2**	**1**	**0.2**	**1**	**0.2**	**43.4**	**50.2**
06-22	**641**	**19**	**543**	**1**	**66**	**3**	**2**	**2**	**4**	**1**	**0**	**0**	**0**	**9**	**1.4**	**2**	**0.3**	**1**	**0.2**	**43.6**	**50.5**
06-00	**656**	**19**	**556**	**1**	**67**	**3**	**2**	**3**	**4**	**1**	**0**	**0**	**0**	**11**	**1.7**	**2**	**0.3**	**1**	**0.2**	**43.8**	**50.8**
00-00	**701**	**19**	**586**	**2**	**73**	**3**	**2**	**4**	**5**	**4**	**3**	**0**	**0**	**13**	**1.9**	**2**	**0.3**	**1**	**0.1**	**44**	**50.9**

Site 3
Location Ossington Road, - attached to Tree
Direction Two Way

16438 / OSSINGTON ROAD
FEBRUARY 2025
AUTOMATIC TRAFFIC COUNT

26 February 2025 **Wednesday**

Time	Total	Classification												]PSL	]PSL%	]SL1	]SL1%	]SL2	]SL2%	Mean	Vpp
		1 MCL	2 SV	3 SVT	4 TB2	5 TB3	6 T4	7 ART3	8 ART4	9 ART5	10 ART6	11 BD	12 DRT	60	60	68 ACPO	68 ACPO	75 DfT	75 DfT		85
0000	0	0	0	0	0	0	0	0	0	0	0	0	0	0	0.0	0	0.0	0	0.0	-	-
0100	0	0	0	0	0	0	0	0	0	0	0	0	0	0	0.0	0	0.0	0	0.0	-	-
0200	0	0	0	0	0	0	0	0	0	0	0	0	0	0	0.0	0	0.0	0	0.0	-	-
0300	4	0	2	0	2	0	0	0	0	0	0	0	0	0	0.0	0	0.0	0	0.0	47.4	-
0400	13	0	8	0	1	0	0	2	0	2	0	0	0	0	0.0	0	0.0	0	0.0	46.3	54.8
0500	38	0	23	1	8	0	0	0	1	4	1	0	0	1	2.6	0	0.0	0	0.0	44.9	51.3
0600	38	0	33	0	4	0	0	0	0	1	0	0	0	1	2.6	0	0.0	0	0.0	45.4	52.1
0700	59	0	52	1	5	1	0	0	0	0	0	0	0	2	3.4	0	0.0	0	0.0	45.9	52.1
0800	**80**	**0**	**69**	**0**	**8**	**1**	**0**	**0**	**1**	**0**	**1**	**0**	**0**	**0**	**0.0**	**0**	**0.0**	**0**	**0.0**	**44.3**	**51.9**
0900	38	0	29	0	7	0	0	0	0	2	0	0	0	1	2.6	0	0.0	0	0.0	41.6	46.2
1000	37	0	29	0	8	0	0	0	0	0	0	0	0	0	0.0	0	0.0	0	0.0	40.7	46.2
1100	44	0	30	0	13	0	1	0	0	0	0	0	0	1	2.3	0	0.0	0	0.0	41.6	48.7
1200	45	1	37	1	6	0	0	0	0	0	0	0	0	0	0.0	0	0.0	0	0.0	41.1	46.2
1300	42	0	36	0	6	0	0	0	0	0	0	0	0	0	0.0	0	0.0	0	0.0	44.5	51
1400	44	0	39	0	4	0	1	0	0	0	0	0	0	1	2.3	0	0.0	0	0.0	42.7	50.7
1500	51	0	45	0	5	0	0	0	0	1	0	0	0	1	2.0	0	0.0	0	0.0	44.2	50.9
1600	**85**	**1**	**81**	**0**	**3**	**0**	**0**	**0**	**0**	**0**	**0**	**0**	**0**	**0**	**0.0**	**0**	**0.0**	**0**	**0.0**	**45**	**51.9**
1700	57	0	52	1	4	0	0	0	0	0	0	0	0	3	5.3	2	3.5	1	1.8	46	52.6
1800	31	0	30	0	1	0	0	0	0	0	0	0	0	0	0.0	0	0.0	0	0.0	44	50.5
1900	8	0	8	0	0	0	0	0	0	0	0	0	0	0	0.0	0	0.0	0	0.0	44.2	-
2000	16	0	9	0	6	0	0	0	1	0	0	0	0	0	0.0	0	0.0	0	0.0	41.8	46
2100	18	0	16	0	1	0	0	0	0	1	0	0	0	1	5.6	0	0.0	0	0.0	45.1	53.9
2200	6	0	6	0	0	0	0	0	0	0	0	0	0	0	0.0	0	0.0	0	0.0	42	-
2300	6	0	5	0	0	0	1	0	0	0	0	0	0	0	0.0	0	0.0	0	0.0	46.5	-
07-19	**613**	**2**	**529**	**3**	**70**	**2**	**2**	**0**	**1**	**3**	**1**	**0**	**0**	**9**	**1.5**	**2**	**0.3**	**1**	**0.2**	**43.8**	**50.2**
06-22	**693**	**2**	**595**	**3**	**81**	**2**	**2**	**0**	**2**	**5**	**1**	**0**	**0**	**11**	**1.6**	**2**	**0.3**	**1**	**0.1**	**43.9**	**50.4**
06-00	**705**	**2**	**606**	**3**	**81**	**2**	**3**	**0**	**2**	**5**	**1**	**0**	**0**	**11**	**1.6**	**2**	**0.3**	**1**	**0.1**	**43.9**	**50.4**
00-00	**760**	**2**	**639**	**4**	**92**	**2**	**3**	**2**	**3**	**11**	**2**	**0**	**0**	**12**	**1.6**	**2**	**0.3**	**1**	**0.1**	**44**	**50.5**

Site 3
Location Ossington Road, - attached to Tree
Direction Two Way

16438 / OSSINGTON ROAD
FEBRUARY 2025
AUTOMATIC TRAFFIC COUNT

27 February 2025 **Thursday**

Time	Total	Classification												]PSL	]PSL%	]SL1	]SL1%	]SL2	]SL2%	Mean	Vpp
		1 MCL	2 SV	3 SVT	4 TB2	5 TB3	6 T4	7 ART3	8 ART4	9 ART5	10 ART6	11 BD	12 DRT	60	60	68 ACPO	68 ACPO	75 DfT	75 DfT		85
0000	2	0	2	0	0	0	0	0	0	0	0	0	0	0	0.0	0	0.0	0	0.0	41.2	-
0100	1	0	0	0	1	0	0	0	0	0	0	0	0	0	0.0	0	0.0	0	0.0	42	-
0200	1	0	1	0	0	0	0	0	0	0	0	0	0	0	0.0	0	0.0	0	0.0	47.7	-
0300	3	0	0	0	3	0	0	0	0	0	0	0	0	0	0.0	0	0.0	0	0.0	45.4	-
0400	8	0	7	0	1	0	0	0	0	0	0	0	0	1	12.5	0	0.0	0	0.0	45.6	-
0500	14	0	12	0	2	0	0	0	0	0	0	0	0	1	7.1	0	0.0	0	0.0	48.5	56.6
0600	27	0	25	0	2	0	0	0	0	0	0	0	0	1	3.7	0	0.0	0	0.0	47.5	54.7
0700	**64**	**0**	**57**	**0**	**7**	**0**	**0**	**0**	**0**	**0**	**0**	**0**	**0**	**1**	**1.6**	**0**	**0.0**	**0**	**0.0**	**45.2**	**52.2**
0800	60	0	50	0	10	0	0	0	0	0	0	0	0	2	3.3	0	0.0	0	0.0	46.6	53.1
0900	56	1	43	0	9	2	1	0	0	0	0	0	0	0	0.0	0	0.0	0	0.0	41.5	48.6
1000	42	1	36	1	4	0	0	0	0	0	0	0	0	0	0.0	0	0.0	0	0.0	43.7	51.7
1100	45	1	38	0	5	0	1	0	0	0	0	0	0	0	0.0	0	0.0	0	0.0	41.8	50.7
1200	59	2	45	0	7	1	3	0	1	0	0	0	0	1	1.7	0	0.0	0	0.0	43.4	51.3
1300	47	3	37	1	4	2	0	0	0	0	0	0	0	0	0.0	0	0.0	0	0.0	39	46.2
1400	32	1	24	0	6	0	0	0	0	0	1	0	0	0	0.0	0	0.0	0	0.0	43.3	57.3
1500	62	2	44	1	13	0	1	0	0	0	1	0	0	0	0.0	0	0.0	0	0.0	42.4	50.3
1600	**82**	**1**	**74**	**2**	**4**	**0**	**0**	**0**	**0**	**1**	**0**	**0**	**0**	**1**	**1.2**	**0**	**0.0**	**0**	**0.0**	**46.8**	**52.9**
1700	54	0	47	1	5	1	0	0	0	0	0	0	0	1	1.9	0	0.0	0	0.0	44.4	51
1800	27	0	25	0	2	0	0	0	0	0	0	0	0	1	3.7	0	0.0	0	0.0	43.6	53.7
1900	13	0	12	0	1	0	0	0	0	0	0	0	0	0	0.0	0	0.0	0	0.0	42.1	44.8
2000	23	0	19	0	3	0	0	1	0	0	0	0	0	0	0.0	0	0.0	0	0.0	46.1	54.3
2100	18	0	16	1	0	0	0	0	1	0	0	0	0	0	0.0	0	0.0	0	0.0	40.9	48.9
2200	11	0	10	0	1	0	0	0	0	0	0	0	0	1	9.1	0	0.0	0	0.0	44.7	55.2
2300	4	0	3	0	1	0	0	0	0	0	0	0	0	0	0.0	0	0.0	0	0.0	40.8	-
07-19	**630**	**12**	**520**	**6**	**76**	**6**	**6**	**0**	**1**	**1**	**2**	**0**	**0**	**7**	**1.1**	**0**	**0.0**	**0**	**0.0**	**43.7**	**51.4**
06-22	**711**	**12**	**592**	**7**	**82**	**6**	**6**	**1**	**2**	**1**	**2**	**0**	**0**	**8**	**1.1**	**0**	**0.0**	**0**	**0.0**	**43.8**	**51.5**
06-00	**726**	**12**	**605**	**7**	**84**	**6**	**6**	**1**	**2**	**1**	**2**	**0**	**0**	**9**	**1.2**	**0**	**0.0**	**0**	**0.0**	**43.8**	**51.6**
00-00	**755**	**12**	**627**	**7**	**91**	**6**	**6**	**1**	**2**	**1**	**2**	**0**	**0**	**11**	**1.5**	**0**	**0.0**	**0**	**0.0**	**43.9**	**51.6**

Site 3
Location Ossington Road, - attached to Tree
Direction Two Way

16438 / OSSINGTON ROAD
FEBRUARY 2025
AUTOMATIC TRAFFIC COUNT

28 February 2025 **Friday**

Time	Total	Classification												]PSL	]PSL%	]SL1	]SL1%	]SL2	]SL2%	Mean	Vpp
		1 MCL	2 SV	3 SVT	4 TB2	5 TB3	6 T4	7 ART3	8 ART4	9 ART5	10 ART6	11 BD	12 DRT	60	60	68 ACPO	68 ACPO	75 DfT	75 DfT		85
0000	1	0	1	0	0	0	0	0	0	0	0	0	0	0	0.0	0	0.0	0	0.0	34.9	-
0100	4	0	1	0	1	0	0	1	0	1	0	0	0	0	0.0	0	0.0	0	0.0	49.6	-
0200	4	0	2	0	0	0	0	0	1	0	1	0	0	1	25.0	0	0.0	0	0.0	43.1	-
0300	2	0	1	0	1	0	0	0	0	0	0	0	0	0	0.0	0	0.0	0	0.0	42.4	-
0400	9	0	4	0	3	1	0	0	0	1	0	0	0	0	0.0	0	0.0	0	0.0	42.6	-
0500	15	1	12	0	2	0	0	0	0	0	0	0	0	0	0.0	0	0.0	0	0.0	42.1	51.7
0600	29	0	25	0	2	0	0	0	0	2	0	0	0	1	3.4	0	0.0	0	0.0	43.2	49
0700	51	0	46	0	4	0	0	0	0	1	0	0	0	1	2.0	0	0.0	0	0.0	45.4	51.1
0800	50	0	45	0	4	0	0	0	1	0	0	0	0	1	2.0	0	0.0	0	0.0	46.3	53
0900	**69**	**1**	**56**	**0**	**12**	**0**	**0**	**0**	**0**	**0**	**0**	**0**	**0**	**0**	**0.0**	**0**	**0.0**	**0**	**0.0**	**43.4**	**50**
1000	48	2	40	1	3	1	0	0	1	0	0	0	0	0	0.0	0	0.0	0	0.0	44.2	52.4
1100	55	5	37	1	8	0	2	0	2	0	0	0	0	2	3.6	1	1.8	0	0.0	42	52
1200	47	0	41	0	6	0	0	0	0	0	0	0	0	0	0.0	0	0.0	0	0.0	44.2	50.5
1300	34	0	29	0	5	0	0	0	0	0	0	0	0	0	0.0	0	0.0	0	0.0	45.1	51.4
1400	48	5	36	0	7	0	0	0	0	0	0	0	0	1	2.1	0	0.0	0	0.0	42	51
1500	**89**	**4**	**73**	**0**	**10**	**1**	**1**	**0**	**0**	**0**	**0**	**0**	**0**	**1**	**1.1**	**0**	**0.0**	**0**	**0.0**	**42.9**	**50.4**
1600	67	2	56	2	7	0	0	0	0	0	0	0	0	3	4.5	0	0.0	0	0.0	43.4	52.1
1700	46	0	43	0	3	0	0	0	0	0	0	0	0	1	2.2	0	0.0	0	0.0	45	51.1
1800	24	0	22	0	2	0	0	0	0	0	0	0	0	0	0.0	0	0.0	0	0.0	43.4	48.8
1900	20	0	16	1	3	0	0	0	0	0	0	0	0	0	0.0	0	0.0	0	0.0	42.8	53.1
2000	27	0	21	0	4	0	0	0	1	1	0	0	0	0	0.0	0	0.0	0	0.0	42.4	47.9
2100	17	0	12	0	3	0	0	0	0	1	1	0	0	0	0.0	0	0.0	0	0.0	43.6	50.9
2200	10	0	9	0	0	0	0	0	0	1	0	0	0	1	10.0	1	10.0	0	0.0	46.6	-
2300	10	0	9	0	1	0	0	0	0	0	0	0	0	1	10.0	1	10.0	0	0.0	48.3	-
07-19	**628**	**19**	**524**	**4**	**71**	**2**	**3**	**0**	**4**	**1**	**0**	**0**	**0**	**10**	**1.6**	**1**	**0.2**	**0**	**0.0**	**43.8**	**51.1**
06-22	**721**	**19**	**598**	**5**	**83**	**2**	**3**	**0**	**5**	**5**	**1**	**0**	**0**	**11**	**1.5**	**1**	**0.1**	**0**	**0.0**	**43.7**	**50.9**
06-00	**741**	**19**	**616**	**5**	**84**	**2**	**3**	**0**	**5**	**6**	**1**	**0**	**0**	**13**	**1.8**	**3**	**0.4**	**0**	**0.0**	**43.8**	**51.1**
00-00	**776**	**20**	**637**	**5**	**91**	**3**	**3**	**1**	**6**	**8**	**2**	**0**	**0**	**14**	**1.8**	**3**	**0.4**	**0**	**0.0**	**43.8**	**51.1**

Site 3
Location Ossington Road, - attached to Tree
Direction Two Way

16438 / OSSINGTON ROAD
FEBRUARY 2025
AUTOMATIC TRAFFIC COUNT

01 March 2025 **Saturday**

Time	Total	Classification												]PSL	]PSL%	]SL1	]SL1%	]SL2	]SL2%	Mean	Vpp
		1 MCL	2 SV	3 SVT	4 TB2	5 TB3	6 T4	7 ART3	8 ART4	9 ART5	10 ART6	11 BD	12 DRT	60	60	68 ACPO	68 ACPO	75 DfT	75 DfT		85
0000	2	0	2	0	0	0	0	0	0	0	0	0	0	0	0.0	0	0.0	0	0.0	42.7	-
0100	1	0	1	0	0	0	0	0	0	0	0	0	0	0	0.0	0	0.0	0	0.0	52	-
0200	2	0	1	0	0	0	0	0	0	0	1	0	0	0	0.0	0	0.0	0	0.0	41.9	-
0300	0	0	0	0	0	0	0	0	0	0	0	0	0	0	0.0	0	0.0	0	0.0	-	-
0400	2	0	1	0	1	0	0	0	0	0	0	0	0	0	0.0	0	0.0	0	0.0	34.3	-
0500	3	1	2	0	0	0	0	0	0	0	0	0	0	0	0.0	0	0.0	0	0.0	32.7	-
0600	5	0	4	0	1	0	0	0	0	0	0	0	0	0	0.0	0	0.0	0	0.0	45.2	-
0700	12	0	11	0	1	0	0	0	0	0	0	0	0	0	0.0	0	0.0	0	0.0	42	48.8
0800	29	0	23	2	4	0	0	0	0	0	0	0	0	0	0.0	0	0.0	0	0.0	43.4	48.3
0900	41	1	36	0	4	0	0	0	0	0	0	0	0	0	0.0	0	0.0	0	0.0	45.9	51.1
1000	**51**	**1**	**44**	**0**	**5**	**0**	**0**	**0**	**1**	**0**	**0**	**0**	**0**	**2**	**3.9**	**0**	**0.0**	**0**	**0.0**	**44.6**	**52.5**
1100	49	4	34	1	7	0	2	0	0	0	1	0	0	1	2.0	0	0.0	0	0.0	40.8	50.2
1200	**49**	**4**	**36**	**2**	**6**	**0**	**0**	**0**	**1**	**0**	**0**	**0**	**0**	**1**	**2.0**	**0**	**0.0**	**0**	**0.0**	**42.1**	**49.1**
1300	44	3	37	1	1	1	0	0	0	1	0	0	0	0	0.0	0	0.0	0	0.0	42.6	49.2
1400	39	4	34	0	1	0	0	0	0	0	0	0	0	0	0.0	0	0.0	0	0.0	42.6	51.5
1500	26	1	22	1	2	0	0	0	0	0	0	0	0	0	0.0	0	0.0	0	0.0	41.1	47.8
1600	36	0	35	0	1	0	0	0	0	0	0	0	0	1	2.8	0	0.0	0	0.0	44.9	53.5
1700	34	0	33	0	1	0	0	0	0	0	0	0	0	2	5.9	0	0.0	0	0.0	44.4	53.1
1800	20	0	19	0	1	0	0	0	0	0	0	0	0	1	5.0	0	0.0	0	0.0	44.2	54.3
1900	14	0	12	0	2	0	0	0	0	0	0	0	0	1	7.1	0	0.0	0	0.0	44.3	55.9
2000	11	0	11	0	0	0	0	0	0	0	0	0	0	0	0.0	0	0.0	0	0.0	44.9	50.5
2100	7	0	7	0	0	0	0	0	0	0	0	0	0	0	0.0	0	0.0	0	0.0	41.1	-
2200	4	0	4	0	0	0	0	0	0	0	0	0	0	0	0.0	0	0.0	0	0.0	47.6	-
2300	4	1	3	0	0	0	0	0	0	0	0	0	0	0	0.0	0	0.0	0	0.0	40.1	-
07-19	**430**	**18**	**364**	**7**	**34**	**1**	**2**	**0**	**2**	**1**	**1**	**0**	**0**	**8**	**1.9**	**0**	**0.0**	**0**	**0.0**	**43.2**	**50.3**
06-22	**467**	**18**	**398**	**7**	**37**	**1**	**2**	**0**	**2**	**1**	**1**	**0**	**0**	**9**	**1.9**	**0**	**0.0**	**0**	**0.0**	**43.3**	**50.3**
06-00	**475**	**19**	**405**	**7**	**37**	**1**	**2**	**0**	**2**	**1**	**1**	**0**	**0**	**9**	**1.9**	**0**	**0.0**	**0**	**0.0**	**43.3**	**50.3**
00-00	**485**	**20**	**412**	**7**	**38**	**1**	**2**	**0**	**2**	**1**	**2**	**0**	**0**	**9**	**1.9**	**0**	**0.0**	**0**	**0.0**	**43.2**	**50.3**

Site 3
Location Ossington Road, - attached to Tree
Direction Two Way

16438 / OSSINGTON ROAD
FEBRUARY 2025
AUTOMATIC TRAFFIC COUNT

02 March 2025 **Sunday**

Time	Total	Classification												]PSL	]PSL%	]SL1	]SL1%	]SL2	]SL2%	Mean	Vpp
		1 MCL	2 SV	3 SVT	4 TB2	5 TB3	6 T4	7 ART3	8 ART4	9 ART5	10 ART6	11 BD	12 DRT	60	60	68 ACPO	68 ACPO	75 DfT	75 DfT		85
0000	4	0	4	0	0	0	0	0	0	0	0	0	0	0	0.0	0	0.0	0	0.0	40.3	-
0100	0	0	0	0	0	0	0	0	0	0	0	0	0	0	0.0	0	0.0	0	0.0	-	-
0200	0	0	0	0	0	0	0	0	0	0	0	0	0	0	0.0	0	0.0	0	0.0	-	-
0300	0	0	0	0	0	0	0	0	0	0	0	0	0	0	0.0	0	0.0	0	0.0	-	-
0400	1	0	1	0	0	0	0	0	0	0	0	0	0	0	0.0	0	0.0	0	0.0	44.3	-
0500	3	0	1	0	0	0	0	0	0	2	0	0	0	0	0.0	0	0.0	0	0.0	36.7	-
0600	3	0	3	0	0	0	0	0	0	0	0	0	0	0	0.0	0	0.0	0	0.0	44.7	-
0700	14	0	10	0	1	0	3	0	0	0	0	0	0	2	14.3	0	0.0	0	0.0	47	59.4
0800	16	0	14	0	1	0	1	0	0	0	0	0	0	0	0.0	0	0.0	0	0.0	43.9	53.1
0900	19	0	18	0	1	0	0	0	0	0	0	0	0	0	0.0	0	0.0	0	0.0	44	49.4
1000	**48**	**7**	**36**	**1**	**0**	**0**	**4**	**0**	**0**	**0**	**0**	**0**	**0**	**0**	**0.0**	**0**	**0.0**	**0**	**0.0**	**42**	**48.4**
1100	46	6	38	0	2	0	0	0	0	0	0	0	0	0	0.0	0	0.0	0	0.0	43.6	52.9
1200	42	2	38	0	2	0	0	0	0	0	0	0	0	2	4.8	0	0.0	0	0.0	42.1	51.7
1300	**47**	**4**	**37**	**0**	**4**	**0**	**2**	**0**	**0**	**0**	**0**	**0**	**0**	**1**	**2.1**	**0**	**0.0**	**0**	**0.0**	**44.1**	**49.3**
1400	45	11	32	0	1	0	1	0	0	0	0	0	0	1	2.2	1	2.2	1	2.2	37.7	50.6
1500	37	6	29	0	2	0	0	0	0	0	0	0	0	0	0.0	0	0.0	0	0.0	40.6	49.3
1600	31	1	27	0	1	1	0	0	0	0	1	0	0	0	0.0	0	0.0	0	0.0	44.2	52.2
1700	30	0	24	2	4	0	0	0	0	0	0	0	0	1	3.3	0	0.0	0	0.0	45.5	52.4
1800	19	0	18	1	0	0	0	0	0	0	0	0	0	1	5.3	0	0.0	0	0.0	40.6	46
1900	7	0	7	0	0	0	0	0	0	0	0	0	0	1	14.3	0	0.0	0	0.0	46.3	-
2000	8	0	8	0	0	0	0	0	0	0	0	0	0	0	0.0	0	0.0	0	0.0	45.8	-
2100	4	0	4	0	0	0	0	0	0	0	0	0	0	0	0.0	0	0.0	0	0.0	47.3	-
2200	4	0	4	0	0	0	0	0	0	0	0	0	0	1	25.0	0	0.0	0	0.0	57.4	-
2300	1	0	1	0	0	0	0	0	0	0	0	0	0	0	0.0	0	0.0	0	0.0	38.6	-
07-19	**394**	**37**	**321**	**4**	**19**	**1**	**11**	**0**	**0**	**0**	**1**	**0**	**0**	**8**	**2.0**	**1**	**0.3**	**1**	**0.3**	**42.6**	**51.1**
06-22	**416**	**37**	**343**	**4**	**19**	**1**	**11**	**0**	**0**	**0**	**1**	**0**	**0**	**9**	**2.2**	**1**	**0.2**	**1**	**0.2**	**42.7**	**51.2**
06-00	**421**	**37**	**348**	**4**	**19**	**1**	**11**	**0**	**0**	**0**	**1**	**0**	**0**	**10**	**2.4**	**1**	**0.2**	**1**	**0.2**	**42.9**	**51.3**
00-00	**429**	**37**	**354**	**4**	**19**	**1**	**11**	**0**	**0**	**2**	**1**	**0**	**0**	**10**	**2.3**	**1**	**0.2**	**1**	**0.2**	**42.8**	**51.3**

Site 3
Location Ossington Road, - attached to Tree
Direction Two Way

16438 / OSSINGTON ROAD
FEBRUARY 2025
AUTOMATIC TRAFFIC COUNT

03 March 2025 **Monday**

Time	Total	Classification												]PSL	]PSL%	]SL1	]SL1%	]SL2	]SL2%	Mean	Vpp
		1 MCL	2 SV	3 SVT	4 TB2	5 TB3	6 T4	7 ART3	8 ART4	9 ART5	10 ART6	11 BD	12 DRT	60	60	68 ACPO	68 ACPO	75 DfT	75 DfT		85
0000	0	0	0	0	0	0	0	0	0	0	0	0	0	0	0.0	0	0.0	0	0.0	-	-
0100	0	0	0	0	0	0	0	0	0	0	0	0	0	0	0.0	0	0.0	0	0.0	-	-
0200	1	0	0	0	1	0	0	0	0	0	0	0	0	0	0.0	0	0.0	0	0.0	47.8	-
0300	2	0	1	0	1	0	0	0	0	0	0	0	0	0	0.0	0	0.0	0	0.0	43.7	-
0400	4	0	3	0	0	0	0	0	0	1	0	0	0	0	0.0	0	0.0	0	0.0	41.5	-
0500	16	0	14	0	2	0	0	0	0	0	0	0	0	0	0.0	0	0.0	0	0.0	44.2	50.8
0600	36	0	34	0	2	0	0	0	0	0	0	0	0	0	0.0	0	0.0	0	0.0	46.5	53.6
0700	47	0	37	0	10	0	0	0	0	0	0	0	0	0	0.0	0	0.0	0	0.0	46.1	53.4
0800	**70**	**1**	**59**	**0**	**10**	**0**	**0**	**0**	**0**	**0**	**0**	**0**	**0**	**2**	**2.9**	**0**	**0.0**	**0**	**0.0**	**45.7**	**54.2**
0900	52	1	45	0	5	1	0	0	0	0	0	0	0	2	3.8	0	0.0	0	0.0	43.8	48.2
1000	45	2	34	0	9	0	0	0	0	0	0	0	0	1	2.2	0	0.0	0	0.0	42.1	49.9
1100	34	2	23	2	5	0	0	0	1	0	1	0	0	1	2.9	0	0.0	0	0.0	42	49.9
1200	52	4	37	1	6	0	1	0	3	0	0	0	0	0	0.0	0	0.0	0	0.0	40.8	48.4
1300	57	3	44	1	6	1	1	0	0	1	0	0	0	0	0.0	0	0.0	0	0.0	44.4	53.5
1400	54	1	46	0	6	0	0	0	1	0	0	0	0	0	0.0	0	0.0	0	0.0	42.4	49.2
1500	59	1	43	1	12	0	0	0	1	1	0	0	0	1	1.7	0	0.0	0	0.0	43.6	51.3
1600	**85**	**2**	**77**	**0**	**4**	**1**	**0**	**0**	**1**	**0**	**0**	**0**	**0**	**3**	**3.5**	**0**	**0.0**	**0**	**0.0**	**46.2**	**54.8**
1700	40	0	32	1	6	0	1	0	0	0	0	0	0	0	0.0	0	0.0	0	0.0	43.2	51.6
1800	29	0	27	0	2	0	0	0	0	0	0	0	0	0	0.0	0	0.0	0	0.0	42.8	48.7
1900	12	0	12	0	0	0	0	0	0	0	0	0	0	1	8.3	0	0.0	0	0.0	50.5	58.9
2000	19	0	15	0	3	0	0	0	0	1	0	0	0	0	0.0	0	0.0	0	0.0	43.5	55.4
2100	7	0	5	0	0	0	0	0	0	2	0	0	0	0	0.0	0	0.0	0	0.0	49.4	-
2200	7	0	5	0	1	0	1	0	0	0	0	0	0	0	0.0	0	0.0	0	0.0	44	-
2300	1	0	1	0	0	0	0	0	0	0	0	0	0	0	0.0	0	0.0	0	0.0	52.9	-
07-19	**624**	**17**	**504**	**6**	**81**	**3**	**3**	**0**	**7**	**2**	**1**	**0**	**0**	**10**	**1.6**	**0**	**0.0**	**0**	**0.0**	**43.9**	**51.1**
06-22	**698**	**17**	**570**	**6**	**86**	**3**	**3**	**0**	**7**	**5**	**1**	**0**	**0**	**11**	**1.6**	**0**	**0.0**	**0**	**0.0**	**44.2**	**51.7**
06-00	**706**	**17**	**576**	**6**	**87**	**3**	**4**	**0**	**7**	**5**	**1**	**0**	**0**	**11**	**1.6**	**0**	**0.0**	**0**	**0.0**	**44.2**	**51.7**
00-00	**729**	**17**	**594**	**6**	**91**	**3**	**4**	**0**	**7**	**6**	**1**	**0**	**0**	**11**	**1.5**	**0**	**0.0**	**0**	**0.0**	**44.2**	**51.6**

Site 3
Location Ossington Road, - attached to Tree
Direction Two Way

16438 / OSSINGTON ROAD
FEBRUARY 2025
AUTOMATIC TRAFFIC COUNT

Virtual Day (7)

Time	Total	Classification												]PSL	]PSL%	]SL1	]SL1%	]SL2	]SL2%	Mean	Vpp
		1 MCL	2 SV	3 SVT	4 TB2	5 TB3	6 T4	7 ART3	8 ART4	9 ART5	10 ART6	11 BD	12 DRT	60	60	68 ACPO	68 ACPO	75 DfT	75 DfT		85
0000	2	0	1	0	0	0	0	0	0	0	0	0	0	0	0.0	0	0.0	0	0.0	41.3	-
0100	1	0	1	0	0	0	0	0	0	0	0	0	0	0	0.0	0	0.0	0	0.0	47.8	-
0200	2	0	1	0	0	0	0	0	0	0	0	0	0	0	9.1	0	0.0	0	0.0	42	-
0300	2	0	1	0	1	0	0	0	0	0	0	0	0	0	0.0	0	0.0	0	0.0	45.9	-
0400	7	0	4	0	1	0	0	0	0	1	0	0	0	0	1.9	0	0.0	0	0.0	44.4	-
0500	16	0	12	0	2	0	0	0	0	1	0	0	0	1	3.7	0	0.0	0	0.0	44.8	52.3
0600	24	0	21	0	2	0	0	0	0	0	0	0	0	0	1.8	0	0.0	0	0.0	46	53.1
0700	41	0	36	0	4	0	0	0	0	0	0	0	0	1	2.1	0	0.0	0	0.0	45.5	52
0800	**54**	**0**	**45**	**0**	**7**	**0**	**0**	**0**	**0**	**0**	**0**	**0**	**0**	**1**	**1.6**	**0**	**0.3**	**0**	**0.3**	**45.1**	**52.6**
0900	45	1	37	0	6	0	0	0	0	0	0	0	0	1	1.3	0	0.0	0	0.0	42.9	48.6
1000	43	2	34	0	5	0	1	0	0	0	0	0	0	0	1.0	0	0.0	0	0.0	42.8	49.8
1100	45	3	33	1	6	0	1	0	1	0	0	0	0	1	1.6	0	0.3	0	0.0	41.9	50.6
1200	48	2	38	1	5	0	1	0	1	0	0	0	0	1	1.2	0	0.0	0	0.0	42.2	49.3
1300	47	2	38	0	5	1	0	0	0	0	0	0	0	0	0.6	0	0.0	0	0.0	43.2	50.5
1400	43	4	34	0	5	0	0	0	0	0	0	0	0	1	1.3	0	0.3	0	0.3	41.9	50.4
1500	54	2	43	0	7	0	0	0	0	0	0	0	0	0	0.8	0	0.0	0	0.0	42.7	50
1600	**65**	**1**	**60**	**1**	**3**	**0**	**0**	**0**	**0**	**0**	**0**	**0**	**0**	**1**	**2.0**	**0**	**0.0**	**0**	**0.0**	**45.6**	**52.8**
1700	46	0	41	1	4	0	0	0	0	0	0	0	0	1	2.8	0	0.6	0	0.3	44.5	51.6
1800	25	0	24	0	1	0	0	0	0	0	0	0	0	1	2.3	0	0.0	0	0.0	43.2	49.7
1900	13	0	12	0	1	0	0	0	0	0	0	0	0	0	3.3	0	0.0	0	0.0	44.8	53.4
2000	17	0	14	0	2	0	0	0	0	0	0	0	0	0	0.0	0	0.0	0	0.0	43.8	50.8
2100	11	0	9	0	1	0	0	0	0	1	0	0	0	0	3.8	0	1.3	0	0.0	44	53.2
2200	7	0	6	0	0	0	0	0	0	0	0	0	0	1	8.0	0	2.0	0	0.0	47.3	-
2300	5	0	4	0	0	0	0	0	0	0	0	0	0	0	6.1	0	3.0	0	0.0	46.7	-
07-19	**556**	**18**	**463**	**4**	**59**	**2**	**4**	**0**	**3**	**1**	**1**	**0**	**0**	**8**	**1.5**	**1**	**0.1**	**0**	**0.1**	**43.5**	**50.8**
06-22	**621**	**18**	**520**	**5**	**65**	**3**	**4**	**0**	**3**	**3**	**1**	**0**	**0**	**10**	**1.6**	**1**	**0.1**	**0**	**0.1**	**43.7**	**51**
06-00	**633**	**18**	**530**	**5**	**66**	**3**	**4**	**1**	**3**	**3**	**1**	**0**	**0**	**11**	**1.7**	**1**	**0.2**	**0**	**0.1**	**43.7**	**51.1**
00-00	**662**	**18**	**550**	**5**	**71**	**3**	**4**	**1**	**4**	**5**	**2**	**0**	**0**	**11**	**1.7**	**1**	**0.2**	**0**	**0.1**	**43.8**	**51.1**


Site 3
Location Ossington Road, - attached to Tree
Direction Two Way


16438 / OSSINGTON ROAD
FEBRUARY 2025
AUTOMATIC TRAFFIC COUNT

Virtual Week (1)

Time	Total	Classification												]PSL	]PSL%	]SL1	]SL1%	]SL2	]SL2%	Mean	Vpp
		1	2	3	4	5	6	7	8	9	10	11	12	60	60	68	68	75	75		85
		MCL	SV	SVT	TB2	TB3	T4	ART3	ART4	ART5	ART6	BD	DRT			ACPO	ACPO	DfT	DfT		
Mon	729	17	594	6	91	3	4	0	7	6	1	0	0	11	1.5	0	0.0	0	0.0	44.2	51.6
Tue	701	19	586	2	73	3	2	4	5	4	3	0	0	13	1.9	2	0.3	1	0.1	44	50.9
Wed	760	2	639	4	92	2	3	2	3	11	2	0	0	12	1.6	2	0.3	1	0.1	44	50.5
Thu	755	12	627	7	91	6	6	1	2	1	2	0	0	11	1.5	0	0.0	0	0.0	43.9	51.6
Fri	776	20	637	5	91	3	3	1	6	8	2	0	0	14	1.8	3	0.4	0	0.0	43.8	51.1
| Sat	485	20	412	7	38	1	2	0	2	1	2	0	0	9	1.9	0	0.0	0	0.0	43.2	50.3
| Sun	429	37	354	4	19	1	11	0	0	2	1	0	0	10	2.3	1	0.2	1	0.2	42.8	51.3
5 Day Ave.	**744**	**14**	**617**	**5**	**88**	**3**	**4**	**2**	**5**	**6**	**2**	**0**	**0**	**12**	**1.6**	**1**	**0.1**	**0**	**0.0**	**44.0**	**51.1**
7 Day Ave.	**662**	**18**	**550**	**5**	**71**	**3**	**4**	**1**	**4**	**5**	**2**	**0**	**0**	**11**	**1.7**	**1**	**0.2**	**0**	**0.1**	**43.8**	**51.1**
--	**4635**	**127**	**3849**	**35**	**495**	**19**	**31**	**8**	**25**	**33**	**13**	**0**	**0**	**80**	**1.7**	**8**	**0.2**	**3**	**0.1**	**43.8**	**51.1**

Summary Graphs

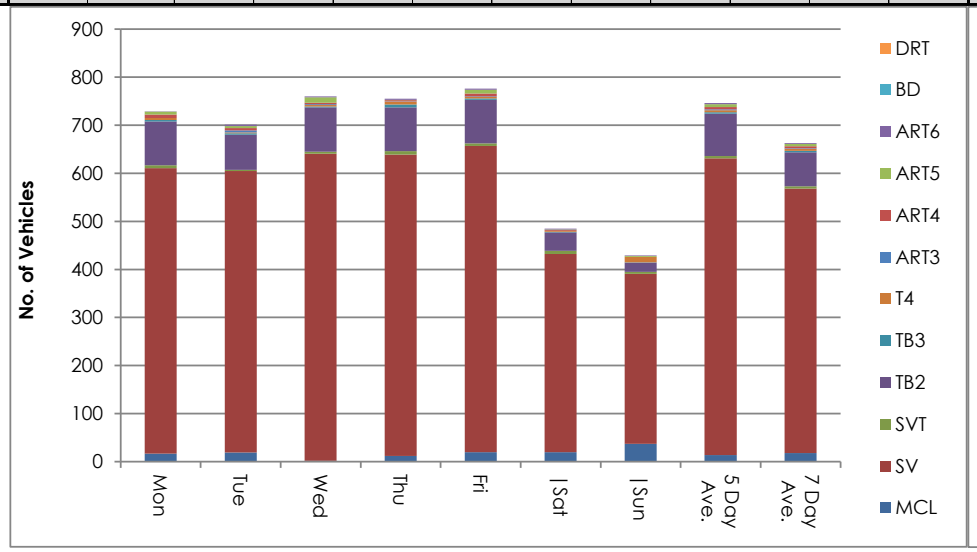

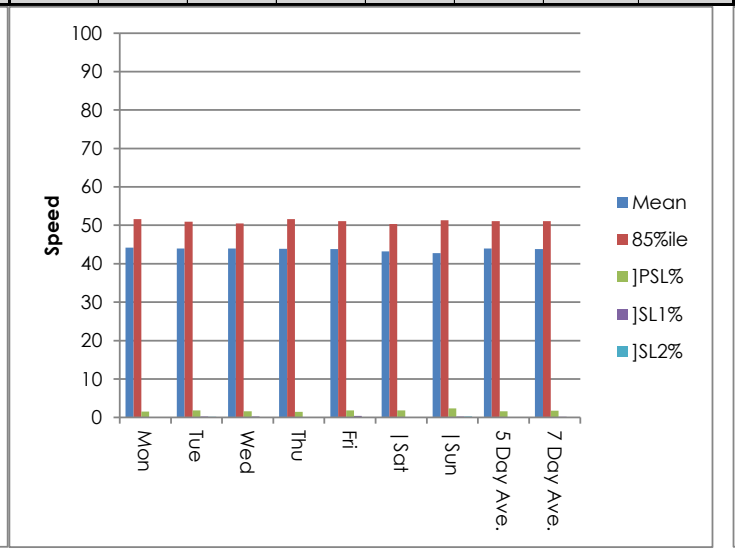

Site 3
Location Ossington Road, - attached to Tree
Direction Two Way

16438 / OSSINGTON ROAD
FEBRUARY 2025
AUTOMATIC TRAFFIC COUNT

25 February 2025 **Tuesday**

Time	Total	Speed Bins (mph)																												
		0 - 5	5 - 10	10 - 15	15 - 20	20 - 25	25 - 30	30 - 35	35 - 40	40 - 45	45 - 50	50 - 55	55 - 60	60 - 65	65 - 70	70 - 75	75 - 80	80 - 85	85 - 90	90 - 95	95 - 100	100 - 105	105 - 110	110 - 115	115 - 120	120 - 125	125 - 130	130 - 135	135 - 140
0000	2	0	0	0	0	0	0	0	1	0	0	1	0	0	0	0	0	0	0	0	0	0	0	0	0	0	0	0	0	0
0100	3	0	0	0	0	0	0	0	0	1	2	0	0	0	0	0	0	0	0	0	0	0	0	0	0	0	0	0	0	0
0200	3	0	0	0	0	0	0	0	3	0	0	0	0	0	0	0	0	0	0	0	0	0	0	0	0	0	0	0	0	0
0300	2	0	0	0	0	0	0	0	0	1	0	1	0	0	0	0	0	0	0	0	0	0	0	0	0	0	0	0	0	0
0400	15	0	0	0	0	0	0	0	1	7	5	2	0	0	0	0	0	0	0	0	0	0	0	0	0	0	0	0	0	0
0500	20	0	0	0	0	0	0	0	2	6	6	3	1	2	0	0	0	0	0	0	0	0	0	0	0	0	0	0	0	0
0600	27	0	0	0	0	0	0	0	4	6	7	5	5	0	0	0	0	0	0	0	0	0	0	0	0	0	0	0	0	0
0700	43	0	0	0	0	1	0	1	7	11	16	5	2	0	0	0	0	0	0	0	0	0	0	0	0	0	0	0	0	0
0800	**70**	**0**	**0**	**0**	**0**	**0**	**2**	**4**	**13**	**18**	**22**	**8**	**2**	**0**	**0**	**0**	**1**	**0**	**0**	**0**	**0**	**0**	**0**	**0**	**0**	**0**	**0**	**0**	**0**	**0**
0900	41	0	1	1	1	0	0	1	14	12	7	1	2	1	0	0	0	0	0	0	0	0	0	0	0	0	0	0	0	0
1000	30	0	0	1	0	2	0	3	3	8	12	0	1	0	0	0	0	0	0	0	0	0	0	0	0	0	0	0	0	0
1100	41	0	0	1	1	1	0	1	10	13	9	4	1	0	0	0	0	0	0	0	0	0	0	0	0	0	0	0	0	0
1200	40	0	0	0	1	0	1	2	10	14	7	5	0	0	0	0	0	0	0	0	0	0	0	0	0	0	0	0	0	0
1300	55	0	0	0	1	2	0	2	12	12	16	6	3	1	0	0	0	0	0	0	0	0	0	0	0	0	0	0	0	0
1400	42	0	0	1	1	0	0	2	7	16	10	1	3	1	0	0	0	0	0	0	0	0	0	0	0	0	0	0	0	0
1500	54	0	0	0	0	0	0	4	16	19	9	6	0	0	0	0	0	0	0	0	0	0	0	0	0	0	0	0	0	0
1600	**72**	**0**	**0**	**0**	**0**	**0**	**0**	**1**	**8**	**14**	**24**	**18**	**6**	**0**	**1**	**0**	**0**	**0**	**0**	**0**	**0**	**0**	**0**	**0**	**0**	**0**	**0**	**0**	**0**	**0**
1700	58	0	0	2	0	0	0	3	13	16	17	5	1	0	1	0	0	0	0	0	0	0	0	0	0	0	0	0	0	0
1800	27	0	0	0	0	0	1	2	5	8	6	3	1	1	0	0	0	0	0	0	0	0	0	0	0	0	0	0	0	0
1900	17	0	0	0	0	0	0	0	5	4	5	2	1	0	0	0	0	0	0	0	0	0	0	0	0	0	0	0	0	0
2000	16	0	0	0	0	0	0	2	2	9	1	0	2	0	0	0	0	0	0	0	0	0	0	0	0	0	0	0	0	0
2100	8	0	0	0	0	0	1	1	1	2	1	0	0	1	0	1	0	0	0	0	0	0	0	0	0	0	0	0	0	0
2200	8	0	0	0	0	0	0	0	0	2	0	3	2	0	1	0	0	0	0	0	0	0	0	0	0	0	0	0	0	0
2300	7	0	0	0	0	0	0	0	0	2	1	2	1	1	0	0	0	0	0	0	0	0	0	0	0	0	0	0	0	0
07-19	**573**	**0**	**1**	**6**	**5**	**6**	**4**	**26**	**118**	**161**	**155**	**62**	**22**	**4**	**2**	**0**	**1**	**0**	**0**	**0**	**0**	**0**	**0**	**0**	**0**	**0**	**0**	**0**	**0**	**0**
06-22	**641**	**0**	**1**	**6**	**5**	**6**	**5**	**29**	**130**	**182**	**169**	**69**	**30**	**5**	**2**	**1**	**1**	**0**	**0**	**0**	**0**	**0**	**0**	**0**	**0**	**0**	**0**	**0**	**0**	**0**
06-00	**656**	**0**	**1**	**6**	**5**	**6**	**5**	**29**	**130**	**186**	**170**	**74**	**33**	**6**	**3**	**1**	**1**	**0**	**0**	**0**	**0**	**0**	**0**	**0**	**0**	**0**	**0**	**0**	**0**	**0**
00-00	**701**	**0**	**1**	**6**	**5**	**6**	**5**	**29**	**137**	**201**	**183**	**81**	**34**	**8**	**3**	**1**	**1**	**0**	**0**	**0**	**0**	**0**	**0**	**0**	**0**	**0**	**0**	**0**	**0**	**0**

Site 3
Location Ossington Road, - attached to Tree
Direction Two Way

16438 / OSSINGTON ROAD
FEBRUARY 2025
AUTOMATIC TRAFFIC COUNT

26 February 2025 **Wednesday**

Time	Total	Speed Bins (mph)																												
		0 - 5	5 - 10	10 - 15	15 - 20	20 - 25	25 - 30	30 - 35	35 - 40	40 - 45	45 - 50	50 - 55	55 - 60	60 - 65	65 - 70	70 - 75	75 - 80	80 - 85	85 - 90	90 - 95	95 - 100	100 - 105	105 - 110	110 - 115	115 - 120	120 - 125	125 - 130	130 - 135	135 - 140
0000	0	0	0	0	0	0	0	0	0	0	0	0	0	0	0	0	0	0	0	0	0	0	0	0	0	0	0	0	0	0
0100	0	0	0	0	0	0	0	0	0	0	0	0	0	0	0	0	0	0	0	0	0	0	0	0	0	0	0	0	0	0
0200	0	0	0	0	0	0	0	0	0	0	0	0	0	0	0	0	0	0	0	0	0	0	0	0	0	0	0	0	0	0
0300	4	0	0	0	0	0	0	0	1	1	0	2	0	0	0	0	0	0	0	0	0	0	0	0	0	0	0	0	0	0
0400	13	0	0	0	0	0	1	1	1	1	4	4	1	0	0	0	0	0	0	0	0	0	0	0	0	0	0	0	0	0
0500	38	0	0	0	0	0	0	0	5	19	8	3	2	1	0	0	0	0	0	0	0	0	0	0	0	0	0	0	0	0
0600	38	0	0	0	0	0	0	1	9	5	13	8	1	1	0	0	0	0	0	0	0	0	0	0	0	0	0	0	0	0
0700	59	0	0	0	0	0	0	2	5	22	18	7	3	1	1	0	0	0	0	0	0	0	0	0	0	0	0	0	0	0
0800	**80**	**0**	**0**	**1**	**0**	**0**	**1**	**3**	**10**	**32**	**19**	**12**	**2**	**0**	**0**	**0**	**0**	**0**	**0**	**0**	**0**	**0**	**0**	**0**	**0**	**0**	**0**	**0**	**0**	**0**
0900	38	0	0	0	0	1	1	2	10	14	7	2	0	0	1	0	0	0	0	0	0	0	0	0	0	0	0	0	0	0
1000	37	0	0	0	0	0	1	6	8	13	8	1	0	0	0	0	0	0	0	0	0	0	0	0	0	0	0	0	0	0
1100	44	0	0	0	0	2	2	4	10	10	11	3	1	1	0	0	0	0	0	0	0	0	0	0	0	0	0	0	0	0
1200	45	0	0	1	0	0	1	6	8	18	9	0	2	0	0	0	0	0	0	0	0	0	0	0	0	0	0	0	0	0
1300	42	0	0	0	0	0	0	4	4	13	13	8	0	0	0	0	0	0	0	0	0	0	0	0	0	0	0	0	0	0
1400	44	0	0	0	1	0	1	1	15	9	9	7	0	1	0	0	0	0	0	0	0	0	0	0	0	0	0	0	0	0
1500	51	0	0	0	0	0	1	3	8	18	12	6	2	0	1	0	0	0	0	0	0	0	0	0	0	0	0	0	0	0
1600	**85**	**0**	**0**	**0**	**1**	**0**	**0**	**4**	**14**	**23**	**25**	**13**	**5**	**0**	**0**	**0**	**0**	**0**	**0**	**0**	**0**	**0**	**0**	**0**	**0**	**0**	**0**	**0**	**0**	**0**
1700	57	0	0	0	0	0	1	2	7	18	17	5	4	1	1	0	1	0	0	0	0	0	0	0	0	0	0	0	0	0
1800	31	0	0	0	0	0	0	0	8	10	8	4	1	0	0	0	0	0	0	0	0	0	0	0	0	0	0	0	0	0
1900	8	0	0	0	0	0	0	0	2	2	3	1	0	0	0	0	0	0	0	0	0	0	0	0	0	0	0	0	0	0
2000	16	0	0	0	0	0	0	1	3	8	4	0	0	0	0	0	0	0	0	0	0	0	0	0	0	0	0	0	0	0
2100	18	0	0	0	0	0	0	0	5	6	3	2	1	1	0	0	0	0	0	0	0	0	0	0	0	0	0	0	0	0
2200	6	0	0	0	0	0	1	0	2	1	1	1	0	0	0	0	0	0	0	0	0	0	0	0	0	0	0	0	0	0
2300	6	0	0	0	0	0	0	0	1	1	3	0	1	0	0	0	0	0	0	0	0	0	0	0	0	0	0	0	0	0
07-19	**613**	**0**	**0**	**2**	**2**	**3**	**9**	**37**	**107**	**200**	**156**	**68**	**20**	**4**	**4**	**0**	**1**	**0**	**0**	**0**	**0**	**0**	**0**	**0**	**0**	**0**	**0**	**0**	**0**	**0**
06-22	**693**	**0**	**0**	**2**	**2**	**3**	**9**	**39**	**126**	**221**	**179**	**79**	**22**	**6**	**4**	**0**	**1**	**0**	**0**	**0**	**0**	**0**	**0**	**0**	**0**	**0**	**0**	**0**	**0**	**0**
06-00	**705**	**0**	**0**	**2**	**2**	**3**	**10**	**39**	**129**	**223**	**183**	**80**	**23**	**6**	**4**	**0**	**1**	**0**	**0**	**0**	**0**	**0**	**0**	**0**	**0**	**0**	**0**	**0**	**0**	**0**
00-00	**760**	**0**	**0**	**2**	**2**	**3**	**11**	**40**	**136**	**244**	**195**	**89**	**26**	**7**	**4**	**0**	**1**	**0**	**0**	**0**	**0**	**0**	**0**	**0**	**0**	**0**	**0**	**0**	**0**	**0**

Site 3
Location Ossington Road, - attached to Tree
Direction Two Way

27 February 2025 **Thursday**

16438 / OSSINGTON ROAD
FEBRUARY 2025
AUTOMATIC TRAFFIC COUNT

Time	Total	Speed Bins (mph)																												
		0 - 5	5 - 10	10 - 15	15 - 20	20 - 25	25 - 30	30 - 35	35 - 40	40 - 45	45 - 50	50 - 55	55 - 60	60 - 65	65 - 70	70 - 75	75 - 80	80 - 85	85 - 90	90 - 95	95 - 100	100 - 105	105 - 110	110 - 115	115 - 120	120 - 125	125 - 130	130 - 135	135 - 140
0000	2	0	0	0	0	0	0	0	0	2	0	0	0	0	0	0	0	0	0	0	0	0	0	0	0	0	0	0	0	0
0100	1	0	0	0	0	0	0	0	0	1	0	0	0	0	0	0	0	0	0	0	0	0	0	0	0	0	0	0	0	0
0200	1	0	0	0	0	0	0	0	0	0	1	0	0	0	0	0	0	0	0	0	0	0	0	0	0	0	0	0	0	0
0300	3	0	0	0	0	0	0	0	0	2	1	0	0	0	0	0	0	0	0	0	0	0	0	0	0	0	0	0	0	0
0400	8	0	0	0	0	0	0	1	1	2	2	1	0	1	0	0	0	0	0	0	0	0	0	0	0	0	0	0	0	0
0500	14	0	0	0	0	0	0	0	0	4	5	3	1	1	0	0	0	0	0	0	0	0	0	0	0	0	0	0	0	0
0600	27	0	0	0	0	0	0	1	1	8	6	8	2	1	0	0	0	0	0	0	0	0	0	0	0	0	0	0	0	0
0700	**64**	**0**	**0**	**1**	**0**	**0**	**0**	**1**	**8**	**18**	**22**	**13**	**0**	**1**	**0**	**0**	**0**	**0**	**0**	**0**	**0**	**0**	**0**	**0**	**0**	**0**	**0**	**0**	**0**	**0**
0800	60	0	0	0	0	0	0	1	5	19	18	10	5	2	0	0	0	0	0	0	0	0	0	0	0	0	0	0	0	0
0900	56	0	1	0	1	0	0	4	12	24	10	4	0	0	0	0	0	0	0	0	0	0	0	0	0	0	0	0	0	0
1000	42	0	1	0	0	0	1	1	5	14	13	6	1	0	0	0	0	0	0	0	0	0	0	0	0	0	0	0	0	0
1100	45	0	0	0	2	0	0	8	7	10	10	8	0	0	0	0	0	0	0	0	0	0	0	0	0	0	0	0	0	0
1200	59	0	0	0	0	1	0	5	15	14	11	11	1	1	0	0	0	0	0	0	0	0	0	0	0	0	0	0	0	0
1300	47	0	0	1	2	0	2	4	17	12	5	3	1	0	0	0	0	0	0	0	0	0	0	0	0	0	0	0	0	0
1400	32	0	0	1	0	0	1	4	5	6	7	3	5	0	0	0	0	0	0	0	0	0	0	0	0	0	0	0	0	0
1500	62	0	1	0	1	2	1	2	16	12	17	4	6	0	0	0	0	0	0	0	0	0	0	0	0	0	0	0	0	0
1600	**82**	**0**	**0**	**0**	**0**	**0**	**0**	**1**	**10**	**21**	**23**	**17**	**9**	**1**	**0**	**0**	**0**	**0**	**0**	**0**	**0**	**0**	**0**	**0**	**0**	**0**	**0**	**0**	**0**	**0**
1700	54	0	0	0	0	0	0	5	8	15	18	4	3	1	0	0	0	0	0	0	0	0	0	0	0	0	0	0	0	0
1800	27	0	0	0	0	0	0	4	7	6	3	4	2	0	1	0	0	0	0	0	0	0	0	0	0	0	0	0	0	0
1900	13	0	0	0	0	0	0	0	2	10	1	0	0	0	0	0	0	0	0	0	0	0	0	0	0	0	0	0	0	0
2000	23	0	0	0	0	0	0	1	2	8	5	4	3	0	0	0	0	0	0	0	0	0	0	0	0	0	0	0	0	0
2100	18	0	0	0	0	0	1	4	1	9	1	2	0	0	0	0	0	0	0	0	0	0	0	0	0	0	0	0	0	0
2200	11	0	0	0	0	0	0	1	2	4	1	2	0	1	0	0	0	0	0	0	0	0	0	0	0	0	0	0	0	0
2300	4	0	0	0	0	0	0	0	1	3	0	0	0	0	0	0	0	0	0	0	0	0	0	0	0	0	0	0	0	0
07-19	**630**	**0**	**3**	**3**	**6**	**3**	**5**	**40**	**115**	**171**	**157**	**87**	**33**	**6**	**1**	**0**	**0**	**0**	**0**	**0**	**0**	**0**	**0**	**0**	**0**	**0**	**0**	**0**	**0**	**0**
06-22	**711**	**0**	**3**	**3**	**6**	**3**	**6**	**46**	**121**	**206**	**170**	**101**	**38**	**7**	**1**	**0**	**0**	**0**	**0**	**0**	**0**	**0**	**0**	**0**	**0**	**0**	**0**	**0**	**0**	**0**
06-00	**726**	**0**	**3**	**3**	**6**	**3**	**6**	**47**	**124**	**213**	**171**	**103**	**38**	**8**	**1**	**0**	**0**	**0**	**0**	**0**	**0**	**0**	**0**	**0**	**0**	**0**	**0**	**0**	**0**	**0**
00-00	**755**	**0**	**3**	**3**	**6**	**3**	**6**	**48**	**125**	**224**	**180**	**107**	**39**	**10**	**1**	**0**	**0**	**0**	**0**	**0**	**0**	**0**	**0**	**0**	**0**	**0**	**0**	**0**	**0**	**0**

Site 3
Location Ossington Road, - attached to Tree
Direction Two Way

28 February 2025 **Friday**

16438 / OSSINGTON ROAD
FEBRUARY 2025
AUTOMATIC TRAFFIC COUNT

Time	Total	Speed Bins (mph)																												
		0 - 5	5 - 10	10 - 15	15 - 20	20 - 25	25 - 30	30 - 35	35 - 40	40 - 45	45 - 50	50 - 55	55 - 60	60 - 65	65 - 70	70 - 75	75 - 80	80 - 85	85 - 90	90 - 95	95 - 100	100 - 105	105 - 110	110 - 115	115 - 120	120 - 125	125 - 130	130 - 135	135 - 140
0000	1	0	0	0	0	0	0	1	0	0	0	0	0	0	0	0	0	0	0	0	0	0	0	0	0	0	0	0	0	0
0100	4	0	0	0	0	0	0	0	0	0	2	2	0	0	0	0	0	0	0	0	0	0	0	0	0	0	0	0	0	0
0200	4	0	0	0	0	0	0	1	1	1	0	0	0	1	0	0	0	0	0	0	0	0	0	0	0	0	0	0	0	0
0300	2	0	0	0	0	0	0	0	0	2	0	0	0	0	0	0	0	0	0	0	0	0	0	0	0	0	0	0	0	0
0400	9	0	0	0	0	0	0	1	1	4	2	1	0	0	0	0	0	0	0	0	0	0	0	0	0	0	0	0	0	0
0500	15	0	1	0	0	0	0	0	4	4	3	2	1	0	0	0	0	0	0	0	0	0	0	0	0	0	0	0	0	0
0600	29	0	0	1	0	0	0	1	9	2	13	2	0	0	1	0	0	0	0	0	0	0	0	0	0	0	0	0	0	0
0700	51	0	0	0	0	0	0	2	7	15	16	7	3	1	0	0	0	0	0	0	0	0	0	0	0	0	0	0	0	0
0800	50	0	0	0	0	0	1	0	9	12	16	8	3	0	1	0	0	0	0	0	0	0	0	0	0	0	0	0	0	0
0900	**69**	**0**	**0**	**1**	**0**	**0**	**1**	**3**	**14**	**23**	**17**	**9**	**1**	**0**	**0**	**0**	**0**	**0**	**0**	**0**	**0**	**0**	**0**	**0**	**0**	**0**	**0**	**0**	**0**	**0**
1000	48	0	0	0	2	0	1	0	6	14	16	7	2	0	0	0	0	0	0	0	0	0	0	0	0	0	0	0	0	0
1100	55	0	0	2	4	0	1	3	6	15	11	9	2	1	0	1	0	0	0	0	0	0	0	0	0	0	0	0	0	0
1200	47	0	0	0	0	0	0	4	8	13	14	7	1	0	0	0	0	0	0	0	0	0	0	0	0	0	0	0	0	0
1300	34	0	0	0	0	0	0	3	5	10	5	9	2	0	0	0	0	0	0	0	0	0	0	0	0	0	0	0	0	0
1400	48	0	2	0	1	2	0	1	7	17	10	5	2	1	0	0	0	0	0	0	0	0	0	0	0	0	0	0	0	0
1500	**89**	**0**	**0**	**0**	**1**	**3**	**1**	**5**	**19**	**24**	**20**	**12**	**3**	**1**	**0**	**0**	**0**	**0**	**0**	**0**	**0**	**0**	**0**	**0**	**0**	**0**	**0**	**0**	**0**	**0**
1600	67	0	1	3	0	0	1	2	10	19	18	8	2	2	1	0	0	0	0	0	0	0	0	0	0	0	0	0	0	0
1700	46	0	0	0	0	0	2	1	6	17	10	5	4	0	1	0	0	0	0	0	0	0	0	0	0	0	0	0	0	0
1800	24	0	0	0	0	0	0	1	5	9	7	2	0	0	0	0	0	0	0	0	0	0	0	0	0	0	0	0	0	0
1900	20	0	0	0	0	0	2	0	5	5	4	4	0	0	0	0	0	0	0	0	0	0	0	0	0	0	0	0	0	0
2000	27	0	0	0	0	0	0	2	8	9	6	1	1	0	0	0	0	0	0	0	0	0	0	0	0	0	0	0	0	0
2100	17	0	0	0	0	0	0	1	2	10	2	1	1	0	0	0	0	0	0	0	0	0	0	0	0	0	0	0	0	0
2200	10	0	0	0	0	0	0	1	2	1	3	2	0	0	0	1	0	0	0	0	0	0	0	0	0	0	0	0	0	0
2300	10	0	0	0	0	0	0	1	0	3	2	2	1	0	1	0	0	0	0	0	0	0	0	0	0	0	0	0	0	0
07-19	**628**	**0**	**3**	**6**	**8**	**5**	**8**	**25**	**102**	**188**	**160**	**88**	**25**	**6**	**3**	**1**	**0**	**0**	**0**	**0**	**0**	**0**	**0**	**0**	**0**	**0**	**0**	**0**	**0**	**0**
06-22	**721**	**0**	**3**	**7**	**8**	**5**	**10**	**29**	**126**	**214**	**185**	**96**	**27**	**6**	**4**	**1**	**0**	**0**	**0**	**0**	**0**	**0**	**0**	**0**	**0**	**0**	**0**	**0**	**0**	**0**
06-00	**741**	**0**	**3**	**7**	**8**	**5**	**10**	**31**	**128**	**218**	**190**	**100**	**28**	**6**	**5**	**2**	**0**	**0**	**0**	**0**	**0**	**0**	**0**	**0**	**0**	**0**	**0**	**0**	**0**	**0**
00-00	**776**	**0**	**4**	**7**	**8**	**5**	**10**	**34**	**134**	**229**	**197**	**105**	**29**	**7**	**5**	**2**	**0**	**0**	**0**	**0**	**0**	**0**	**0**	**0**	**0**	**0**	**0**	**0**	**0**	**0**

Site 3
Location Ossington Road, - attached to Tree
Direction Two Way

16438 / OSSINGTON ROAD
FEBRUARY 2025
AUTOMATIC TRAFFIC COUNT

01 March 2025 **Saturday**

Time	Total	Speed Bins (mph)																												
		0 - 5	5 - 10	10 - 15	15 - 20	20 - 25	25 - 30	30 - 35	35 - 40	40 - 45	45 - 50	50 - 55	55 - 60	60 - 65	65 - 70	70 - 75	75 - 80	80 - 85	85 - 90	90 - 95	95 - 100	100 - 105	105 - 110	110 - 115	115 - 120	120 - 125	125 - 130	130 - 135	135 - 140
0000	2	0	0	0	0	0	0	1	0	0	0	1	0	0	0	0	0	0	0	0	0	0	0	0	0	0	0	0	0	0
0100	1	0	0	0	0	0	0	0	0	0	0	1	0	0	0	0	0	0	0	0	0	0	0	0	0	0	0	0	0	0
0200	2	0	0	0	0	0	0	0	0	2	0	0	0	0	0	0	0	0	0	0	0	0	0	0	0	0	0	0	0	0
0300	0	0	0	0	0	0	0	0	0	0	0	0	0	0	0	0	0	0	0	0	0	0	0	0	0	0	0	0	0	0
0400	2	0	0	0	0	0	0	1	1	0	0	0	0	0	0	0	0	0	0	0	0	0	0	0	0	0	0	0	0	0
0500	3	0	1	0	0	0	0	0	0	1	1	0	0	0	0	0	0	0	0	0	0	0	0	0	0	0	0	0	0	0
0600	5	0	0	0	0	0	0	0	1	2	1	1	0	0	0	0	0	0	0	0	0	0	0	0	0	0	0	0	0	0
0700	12	0	0	0	0	0	0	2	2	4	4	0	0	0	0	0	0	0	0	0	0	0	0	0	0	0	0	0	0	0
0800	29	0	0	0	0	0	0	3	4	13	6	2	1	0	0	0	0	0	0	0	0	0	0	0	0	0	0	0	0	0
0900	41	0	0	0	0	0	0	1	4	13	16	5	2	0	0	0	0	0	0	0	0	0	0	0	0	0	0	0	0	0
1000	**51**	**0**	**0**	**0**	**0**	**1**	**0**	**1**	**12**	**16**	**9**	**7**	**3**	**2**	**0**	**0**	**0**	**0**	**0**	**0**	**0**	**0**	**0**	**0**	**0**	**0**	**0**	**0**	**0**	**0**
1100	49	0	0	0	6	1	0	1	9	12	13	4	2	1	0	0	0	0	0	0	0	0	0	0	0	0	0	0	0	0
1200	**49**	**0**	**0**	**2**	**1**	**0**	**1**	**1**	**8**	**16**	**15**	**4**	**0**	**0**	**1**	**0**	**0**	**0**	**0**	**0**	**0**	**0**	**0**	**0**	**0**	**0**	**0**	**0**	**0**	**0**
1300	44	0	2	0	0	0	1	1	7	14	13	4	2	0	0	0	0	0	0	0	0	0	0	0	0	0	0	0	0	0
1400	39	0	0	0	2	1	0	2	6	12	8	6	2	0	0	0	0	0	0	0	0	0	0	0	0	0	0	0	0	0
1500	26	0	0	0	0	1	1	3	4	8	8	1	0	0	0	0	0	0	0	0	0	0	0	0	0	0	0	0	0	0
1600	36	0	0	0	0	0	0	1	8	10	7	7	2	1	0	0	0	0	0	0	0	0	0	0	0	0	0	0	0	0
1700	34	0	0	0	0	0	0	2	7	16	0	5	2	2	0	0	0	0	0	0	0	0	0	0	0	0	0	0	0	0
1800	20	0	0	0	0	0	1	3	2	5	5	1	2	1	0	0	0	0	0	0	0	0	0	0	0	0	0	0	0	0
1900	14	0	0	0	0	0	0	1	6	1	2	2	1	1	0	0	0	0	0	0	0	0	0	0	0	0	0	0	0	0
2000	11	0	0	0	0	0	0	1	2	2	5	1	0	0	0	0	0	0	0	0	0	0	0	0	0	0	0	0	0	0
2100	7	0	0	0	0	0	0	0	3	3	1	0	0	0	0	0	0	0	0	0	0	0	0	0	0	0	0	0	0	0
2200	4	0	0	0	0	0	0	0	1	0	2	0	1	0	0	0	0	0	0	0	0	0	0	0	0	0	0	0	0	0
2300	4	0	0	0	0	0	0	1	2	0	0	1	0	0	0	0	0	0	0	0	0	0	0	0	0	0	0	0	0	0
07-19	**430**	**0**	**2**	**2**	**9**	**4**	**4**	**21**	**73**	**139**	**104**	**46**	**18**	**7**	**1**	**0**	**0**	**0**	**0**	**0**	**0**	**0**	**0**	**0**	**0**	**0**	**0**	**0**	**0**	**0**
06-22	**467**	**0**	**2**	**2**	**9**	**4**	**4**	**23**	**85**	**147**	**113**	**50**	**19**	**8**	**1**	**0**	**0**	**0**	**0**	**0**	**0**	**0**	**0**	**0**	**0**	**0**	**0**	**0**	**0**	**0**
06-00	**475**	**0**	**2**	**2**	**9**	**4**	**4**	**24**	**88**	**147**	**115**	**51**	**20**	**8**	**1**	**0**	**0**	**0**	**0**	**0**	**0**	**0**	**0**	**0**	**0**	**0**	**0**	**0**	**0**	**0**
00-00	**485**	**0**	**3**	**2**	**9**	**4**	**4**	**26**	**89**	**150**	**116**	**53**	**20**	**8**	**1**	**0**	**0**	**0**	**0**	**0**	**0**	**0**	**0**	**0**	**0**	**0**	**0**	**0**	**0**	**0**

Site 3
Location Ossington Road, - attached to Tree
Direction Two Way

16438 / OSSINGTON ROAD
FEBRUARY 2025
AUTOMATIC TRAFFIC COUNT

02 March 2025 **Sunday**

Time	Total	Speed Bins (mph)																												
		0 - 5	5 - 10	10 - 15	15 - 20	20 - 25	25 - 30	30 - 35	35 - 40	40 - 45	45 - 50	50 - 55	55 - 60	60 - 65	65 - 70	70 - 75	75 - 80	80 - 85	85 - 90	90 - 95	95 - 100	100 - 105	105 - 110	110 - 115	115 - 120	120 - 125	125 - 130	130 - 135	135 - 140
0000	4	0	0	0	0	0	0	0	2	2	0	0	0	0	0	0	0	0	0	0	0	0	0	0	0	0	0	0	0	0
0100	0	0	0	0	0	0	0	0	0	0	0	0	0	0	0	0	0	0	0	0	0	0	0	0	0	0	0	0	0	0
0200	0	0	0	0	0	0	0	0	0	0	0	0	0	0	0	0	0	0	0	0	0	0	0	0	0	0	0	0	0	0
0300	0	0	0	0	0	0	0	0	0	0	0	0	0	0	0	0	0	0	0	0	0	0	0	0	0	0	0	0	0	0
0400	1	0	0	0	0	0	0	0	0	1	0	0	0	0	0	0	0	0	0	0	0	0	0	0	0	0	0	0	0	0
0500	3	0	0	0	0	0	0	0	3	0	0	0	0	0	0	0	0	0	0	0	0	0	0	0	0	0	0	0	0	0
0600	3	0	0	0	0	0	0	0	1	1	0	1	0	0	0	0	0	0	0	0	0	0	0	0	0	0	0	0	0	0
0700	14	0	0	0	0	0	0	0	5	2	2	2	1	2	0	0	0	0	0	0	0	0	0	0	0	0	0	0	0	0
0800	16	0	0	0	0	0	0	0	6	4	2	3	1	0	0	0	0	0	0	0	0	0	0	0	0	0	0	0	0	0
0900	19	0	0	0	0	0	0	1	2	6	8	2	0	0	0	0	0	0	0	0	0	0	0	0	0	0	0	0	0	0
1000	**48**	**0**	**0**	**1**	**1**	**2**	**0**	**1**	**9**	**16**	**14**	**2**	**2**	**0**	**0**	**0**	**0**	**0**	**0**	**0**	**0**	**0**	**0**	**0**	**0**	**0**	**0**	**0**	**0**	**0**
1100	46	0	0	0	0	2	2	5	7	7	11	7	5	0	0	0	0	0	0	0	0	0	0	0	0	0	0	0	0	0
1200	42	0	0	1	1	0	1	4	9	11	7	6	0	2	0	0	0	0	0	0	0	0	0	0	0	0	0	0	0	0
1300	**47**	**0**	**0**	**0**	**0**	**0**	**0**	**3**	**8**	**16**	**14**	**4**	**1**	**1**	**0**	**0**	**0**	**0**	**0**	**0**	**0**	**0**	**0**	**0**	**0**	**0**	**0**	**0**	**0**	**0**
1400	45	0	3	2	1	4	1	3	6	9	9	5	1	0	0	0	1	0	0	0	0	0	0	0	0	0	0	0	0	0
1500	37	0	2	0	2	1	0	1	5	13	10	1	2	0	0	0	0	0	0	0	0	0	0	0	0	0	0	0	0	0
1600	31	0	0	0	0	0	1	1	5	11	6	5	2	0	0	0	0	0	0	0	0	0	0	0	0	0	0	0	0	0
1700	30	0	0	0	0	0	0	1	6	7	9	5	1	1	0	0	0	0	0	0	0	0	0	0	0	0	0	0	0	0
1800	19	0	0	0	0	0	0	2	10	3	3	0	0	1	0	0	0	0	0	0	0	0	0	0	0	0	0	0	0	0
1900	7	0	0	0	0	0	0	1	0	2	3	0	0	1	0	0	0	0	0	0	0	0	0	0	0	0	0	0	0	0
2000	8	0	0	0	0	0	0	0	2	3	1	1	1	0	0	0	0	0	0	0	0	0	0	0	0	0	0	0	0	0
2100	4	0	0	0	0	0	0	0	1	1	1	0	1	0	0	0	0	0	0	0	0	0	0	0	0	0	0	0	0	0
2200	4	0	0	0	0	0	0	0	0	0	0	2	1	1	0	0	0	0	0	0	0	0	0	0	0	0	0	0	0	0
2300	1	0	0	0	0	0	0	0	1	0	0	0	0	0	0	0	0	0	0	0	0	0	0	0	0	0	0	0	0	0
07-19	**394**	**0**	**5**	**4**	**5**	**9**	**5**	**22**	**78**	**105**	**95**	**42**	**16**	**7**	**0**	**0**	**1**	**0**	**0**	**0**	**0**	**0**	**0**	**0**	**0**	**0**	**0**	**0**	**0**	**0**
06-22	**416**	**0**	**5**	**4**	**5**	**9**	**5**	**23**	**82**	**112**	**100**	**44**	**18**	**8**	**0**	**0**	**1**	**0**	**0**	**0**	**0**	**0**	**0**	**0**	**0**	**0**	**0**	**0**	**0**	**0**
06-00	**421**	**0**	**5**	**4**	**5**	**9**	**5**	**23**	**83**	**112**	**100**	**46**	**19**	**9**	**0**	**0**	**1**	**0**	**0**	**0**	**0**	**0**	**0**	**0**	**0**	**0**	**0**	**0**	**0**	**0**
00-00	**429**	**0**	**5**	**4**	**5**	**9**	**5**	**23**	**88**	**115**	**100**	**46**	**19**	**9**	**0**	**0**	**1**	**0**	**0**	**0**	**0**	**0**	**0**	**0**	**0**	**0**	**0**	**0**	**0**	**0**

Site 3
Location Ossington Road, - attached to Tree
Direction Two Way

03 March 2025 **Monday**

16438 / OSSINGTON ROAD
FEBRUARY 2025
AUTOMATIC TRAFFIC COUNT

Time	Total	Speed Bins (mph)																												
		0 - 5	5 - 10	10 - 15	15 - 20	20 - 25	25 - 30	30 - 35	35 - 40	40 - 45	45 - 50	50 - 55	55 - 60	60 - 65	65 - 70	70 - 75	75 - 80	80 - 85	85 - 90	90 - 95	95 - 100	100 - 105	105 - 110	110 - 115	115 - 120	120 - 125	125 - 130	130 - 135	135 - 140
0000	0	0	0	0	0	0	0	0	0	0	0	0	0	0	0	0	0	0	0	0	0	0	0	0	0	0	0	0	0	0
0100	0	0	0	0	0	0	0	0	0	0	0	0	0	0	0	0	0	0	0	0	0	0	0	0	0	0	0	0	0	0
0200	1	0	0	0	0	0	0	0	0	0	1	0	0	0	0	0	0	0	0	0	0	0	0	0	0	0	0	0	0	0
0300	2	0	0	0	0	0	0	0	0	1	1	0	0	0	0	0	0	0	0	0	0	0	0	0	0	0	0	0	0	0
0400	4	0	0	0	0	0	0	1	0	2	1	0	0	0	0	0	0	0	0	0	0	0	0	0	0	0	0	0	0	0
0500	16	0	0	0	0	0	0	0	4	6	4	2	0	0	0	0	0	0	0	0	0	0	0	0	0	0	0	0	0	0
0600	36	0	0	0	0	0	0	0	7	7	11	8	3	0	0	0	0	0	0	0	0	0	0	0	0	0	0	0	0	0
0700	47	0	0	0	0	0	0	1	7	14	13	7	5	0	0	0	0	0	0	0	0	0	0	0	0	0	0	0	0	0
0800	**70**	**0**	**0**	**1**	**0**	**0**	**2**	**4**	**7**	**16**	**17**	**18**	**3**	**1**	**1**	**0**	**0**	**0**	**0**	**0**	**0**	**0**	**0**	**0**	**0**	**0**	**0**	**0**	**0**	**0**
0900	52	0	0	0	1	0	0	2	9	15	19	4	0	2	0	0	0	0	0	0	0	0	0	0	0	0	0	0	0	0
1000	45	0	0	0	1	0	0	3	13	17	5	3	2	1	0	0	0	0	0	0	0	0	0	0	0	0	0	0	0	0
1100	34	0	0	1	0	0	0	4	6	14	4	4	0	1	0	0	0	0	0	0	0	0	0	0	0	0	0	0	0	0
1200	52	0	0	2	1	0	1	2	14	18	10	3	1	0	0	0	0	0	0	0	0	0	0	0	0	0	0	0	0	0
1300	57	0	0	0	0	1	2	3	8	17	14	9	3	0	0	0	0	0	0	0	0	0	0	0	0	0	0	0	0	0
1400	54	0	0	0	1	0	0	5	8	22	13	5	0	0	0	0	0	0	0	0	0	0	0	0	0	0	0	0	0	0
1500	59	0	0	1	0	0	1	2	12	18	15	6	3	1	0	0	0	0	0	0	0	0	0	0	0	0	0	0	0	0
1600	**85**	**0**	**0**	**0**	**1**	**1**	**2**	**1**	**8**	**22**	**26**	**12**	**9**	**2**	**1**	**0**	**0**	**0**	**0**	**0**	**0**	**0**	**0**	**0**	**0**	**0**	**0**	**0**	**0**	**0**
1700	40	0	1	0	0	0	2	2	4	14	9	7	1	0	0	0	0	0	0	0	0	0	0	0	0	0	0	0	0	0
1800	29	0	0	0	0	0	0	5	3	8	12	1	0	0	0	0	0	0	0	0	0	0	0	0	0	0	0	0	0	0
1900	12	0	0	0	0	0	0	0	1	2	3	2	3	1	0	0	0	0	0	0	0	0	0	0	0	0	0	0	0	0
2000	19	0	0	0	0	0	0	2	4	9	0	1	3	0	0	0	0	0	0	0	0	0	0	0	0	0	0	0	0	0
2100	7	0	0	0	0	0	0	0	0	2	2	1	2	0	0	0	0	0	0	0	0	0	0	0	0	0	0	0	0	0
2200	7	0	0	0	0	0	0	1	1	2	2	0	1	0	0	0	0	0	0	0	0	0	0	0	0	0	0	0	0	0
2300	1	0	0	0	0	0	0	0	0	0	0	1	0	0	0	0	0	0	0	0	0	0	0	0	0	0	0	0	0	0
07-19	**624**	**0**	**1**	**5**	**5**	**2**	**10**	**34**	**99**	**195**	**157**	**79**	**27**	**8**	**2**	**0**	**0**	**0**	**0**	**0**	**0**	**0**	**0**	**0**	**0**	**0**	**0**	**0**	**0**	**0**
06-22	**698**	**0**	**1**	**5**	**5**	**2**	**10**	**36**	**111**	**215**	**173**	**91**	**38**	**9**	**2**	**0**	**0**	**0**	**0**	**0**	**0**	**0**	**0**	**0**	**0**	**0**	**0**	**0**	**0**	**0**
06-00	**706**	**0**	**1**	**5**	**5**	**2**	**10**	**37**	**112**	**217**	**175**	**92**	**39**	**9**	**2**	**0**	**0**	**0**	**0**	**0**	**0**	**0**	**0**	**0**	**0**	**0**	**0**	**0**	**0**	**0**
00-00	**729**	**0**	**1**	**5**	**5**	**2**	**10**	**38**	**116**	**226**	**182**	**94**	**39**	**9**	**2**	**0**	**0**	**0**	**0**	**0**	**0**	**0**	**0**	**0**	**0**	**0**	**0**	**0**	**0**	**0**

Site 3
Location Ossington Road, - attached to Tree
Direction Two Way

Virtual Day (7)

16438 / OSSINGTON ROAD
FEBRUARY 2025
AUTOMATIC TRAFFIC COUNT

Time	Total	Speed Bins (mph)																												
		0 - 5	5 - 10	10 - 15	15 - 20	20 - 25	25 - 30	30 - 35	35 - 40	40 - 45	45 - 50	50 - 55	55 - 60	60 - 65	65 - 70	70 - 75	75 - 80	80 - 85	85 - 90	90 - 95	95 - 100	100 - 105	105 - 110	110 - 115	115 - 120	120 - 125	125 - 130	130 - 135	135 - 140
0000	2	0	0	0	0	0	0	0	0	1	0	0	0	0	0	0	0	0	0	0	0	0	0	0	0	0	0	0	0	0
0100	1	0	0	0	0	0	0	0	0	0	1	0	0	0	0	0	0	0	0	0	0	0	0	0	0	0	0	0	0	0
0200	2	0	0	0	0	0	0	0	1	0	0	0	0	0	0	0	0	0	0	0	0	0	0	0	0	0	0	0	0	0
0300	2	0	0	0	0	0	0	0	0	1	0	0	0	0	0	0	0	0	0	0	0	0	0	0	0	0	0	0	0	0
0400	7	0	0	0	0	0	0	1	1	2	2	1	0	0	0	0	0	0	0	0	0	0	0	0	0	0	0	0	0	0
0500	16	0	0	0	0	0	0	0	3	6	4	2	1	1	0	0	0	0	0	0	0	0	0	0	0	0	0	0	0	0
0600	24	0	0	0	0	0	0	0	5	4	7	5	2	0	0	0	0	0	0	0	0	0	0	0	0	0	0	0	0	0
0700	41	0	0	0	0	0	0	1	6	12	13	6	2	1	0	0	0	0	0	0	0	0	0	0	0	0	0	0	0	0
0800	**54**	**0**	**0**	**0**	**0**	**0**	**1**	**2**	**8**	**16**	**14**	**9**	**2**	**0**	**0**	**0**	**0**	**0**	**0**	**0**	**0**	**0**	**0**	**0**	**0**	**0**	**0**	**0**	**0**	**0**
0900	45	0	0	0	0	0	0	2	9	15	12	4	1	0	0	0	0	0	0	0	0	0	0	0	0	0	0	0	0	0
1000	43	0	0	0	1	1	0	2	8	14	11	4	2	0	0	0	0	0	0	0	0	0	0	0	0	0	0	0	0	0
1100	45	0	0	1	2	1	1	4	8	12	10	6	2	1	0	0	0	0	0	0	0	0	0	0	0	0	0	0	0	0
1200	48	0	0	1	1	0	1	3	10	15	10	5	1	0	0	0	0	0	0	0	0	0	0	0	0	0	0	0	0	0
1300	47	0	0	0	0	0	1	3	9	13	11	6	2	0	0	0	0	0	0	0	0	0	0	0	0	0	0	0	0	0
1400	43	0	1	1	1	1	0	3	8	13	9	5	2	0	0	0	0	0	0	0	0	0	0	0	0	0	0	0	0	0
1500	54	0	0	0	1	1	1	3	11	16	13	5	2	0	0	0	0	0	0	0	0	0	0	0	0	0	0	0	0	0
1600	**65**	**0**	**0**	**0**	**0**	**0**	**1**	**2**	**9**	**17**	**18**	**11**	**5**	**1**	**0**	**0**	**0**	**0**	**0**	**0**	**0**	**0**	**0**	**0**	**0**	**0**	**0**	**0**	**0**	**0**
1700	46	0	0	0	0	0	1	2	7	15	11	5	2	1	0	0	0	0	0	0	0	0	0	0	0	0	0	0	0	0
1800	25	0	0	0	0	0	0	2	6	7	6	2	1	0	0	0	0	0	0	0	0	0	0	0	0	0	0	0	0	0
1900	13	0	0	0	0	0	0	0	3	4	3	2	1	0	0	0	0	0	0	0	0	0	0	0	0	0	0	0	0	0
2000	17	0	0	0	0	0	0	1	3	7	3	1	1	0	0	0	0	0	0	0	0	0	0	0	0	0	0	0	0	0
2100	11	0	0	0	0	0	0	1	2	5	2	1	1	0	0	0	0	0	0	0	0	0	0	0	0	0	0	0	0	0
2200	7	0	0	0	0	0	0	0	1	1	1	1	1	0	0	0	0	0	0	0	0	0	0	0	0	0	0	0	0	0
2300	5	0	0	0	0	0	0	0	1	1	1	1	0	0	0	0	0	0	0	0	0	0	0	0	0	0	0	0	0	0
07-19	**556**	**0**	**2**	**4**	**6**	**5**	**6**	**29**	**99**	**166**	**141**	**67**	**23**	**6**	**2**	**0**	**0**	**0**	**0**	**0**	**0**	**0**	**0**	**0**	**0**	**0**	**0**	**0**	**0**	**0**
06-22	**621**	**0**	**2**	**4**	**6**	**5**	**7**	**32**	**112**	**185**	**156**	**76**	**27**	**7**	**2**	**0**	**0**	**0**	**0**	**0**	**0**	**0**	**0**	**0**	**0**	**0**	**0**	**0**	**0**	**0**
06-00	**633**	**0**	**2**	**4**	**6**	**5**	**7**	**33**	**113**	**188**	**158**	**78**	**29**	**7**	**2**	**0**	**0**	**0**	**0**	**0**	**0**	**0**	**0**	**0**	**0**	**0**	**0**	**0**	**0**	**0**
00-00	**662**	**0**	**2**	**4**	**6**	**5**	**7**	**34**	**118**	**198**	**165**	**82**	**29**	**8**	**2**	**0**	**0**	**0**	**0**	**0**	**0**	**0**	**0**	**0**	**0**	**0**	**0**	**0**	**0**	**0**


Site 3
Location Ossington Road, - attached to Tree
Direction Two Way

16438 / OSSINGTON ROAD
FEBRUARY 2025
AUTOMATIC TRAFFIC COUNT

Virtual Week (1)

Time	Total	Speed Bins (mph)																												
		0 - 5	5 - 10	10 - 15	15 - 20	20 - 25	25 - 30	30 - 35	35 - 40	40 - 45	45 - 50	50 - 55	55 - 60	60 - 65	65 - 70	70 - 75	75 - 80	80 - 85	85 - 90	90 - 95	95 - 100	100 - 105	105 - 110	110 - 115	115 - 120	120 - 125	125 - 130	130 - 135	135 - 140
Mon	729	0	1	5	5	2	10	38	116	226	182	94	39	9	2	0	0	0	0	0	0	0	0	0	0	0	0	0	0	0
Tue	701	0	1	6	5	6	5	29	137	201	183	81	34	8	3	1	1	0	0	0	0	0	0	0	0	0	0	0	0	0
Wed	760	0	0	2	2	3	11	40	136	244	195	89	26	7	4	0	1	0	0	0	0	0	0	0	0	0	0	0	0	0
Thu	755	0	3	3	6	3	6	48	125	224	180	107	39	10	1	0	0	0	0	0	0	0	0	0	0	0	0	0	0	0
Fri	776	0	4	7	8	5	10	34	134	229	197	105	29	7	5	2	0	0	0	0	0	0	0	0	0	0	0	0	0	0
|Sat	485	0	3	2	9	4	4	26	89	150	116	53	20	8	1	0	0	0	0	0	0	0	0	0	0	0	0	0	0	0
|Sun	429	0	5	4	5	9	5	23	88	115	100	46	19	9	0	0	1	0	0	0	0	0	0	0	0	0	0	0	0	0
5 Day Ave.	**744**	**0**	**2**	**5**	**5**	**4**	**8**	**38**	**130**	**225**	**187**	**95**	**33**	**8**	**3**	**1**	**0**	**0**	**0**	**0**	**0**	**0**	**0**	**0**	**0**	**0**	**0**	**0**	**0**	**0**
7 Day Ave.	**662**	**0**	**2**	**4**	**6**	**5**	**7**	**34**	**118**	**198**	**165**	**82**	**29**	**8**	**2**	**0**	**0**	**0**	**0**	**0**	**0**	**0**	**0**	**0**	**0**	**0**	**0**	**0**	**0**	**0**
--	**4635**	**0**	**17**	**29**	**40**	**32**	**51**	**238**	**825**	**1389**	**1153**	**575**	**206**	**58**	**16**	**3**	**3**	**0**	**0**	**0**	**0**	**0**	**0**	**0**	**0**	**0**	**0**	**0**	**0**	**0**

Summary Graphs

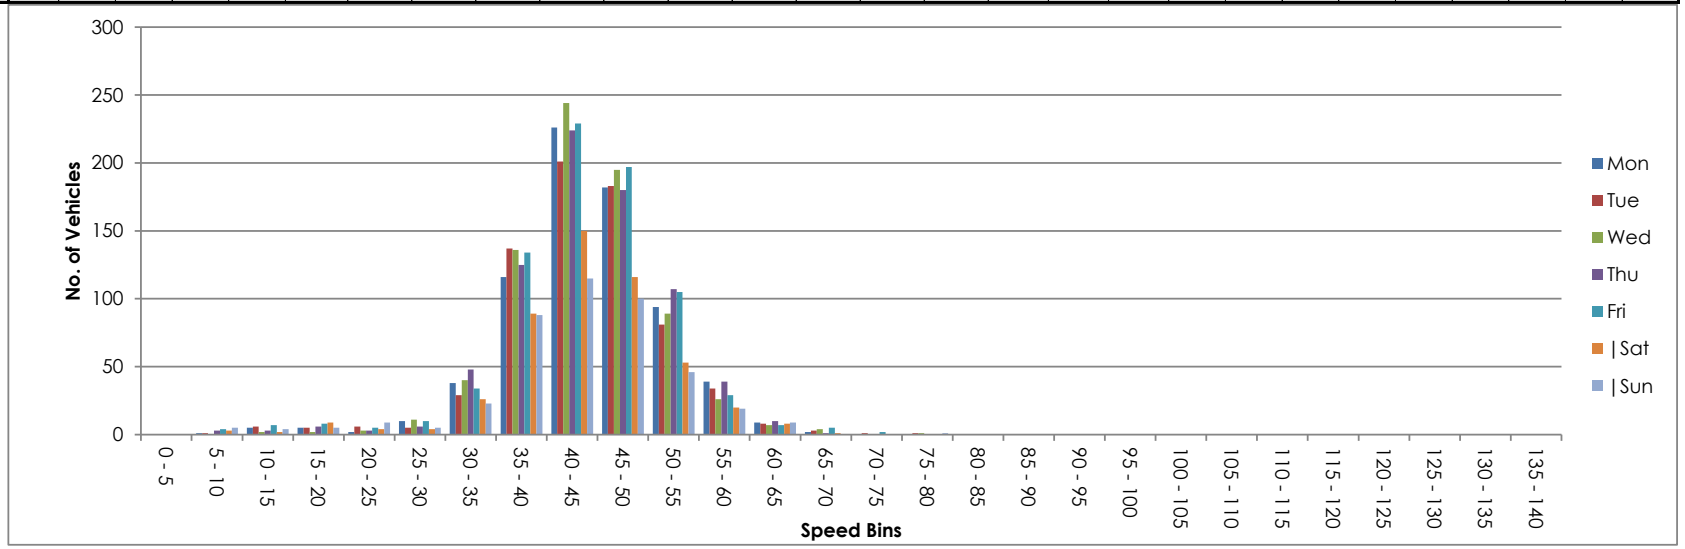

ATC VEHICLE CATEGORIES

Axles	Groups	Description	Class		Parameters	Dominant Vehicle	Aggregate
2	1 or 2	Very Short - Bicycle or Motorcycle	MC	**1**	d(1)<1.7m & axles=2		
2	1 or 2	Short - Sedan, Wagon, 4WD, Utility, Light Van	SV	**2**	d(1)>=1.7m, d(1)<=3.2m & axles=2		
3, 4 or 5	3	Short Towing - Trailer, Caravan, Boat, etc.	SVT	**3**	d(1)>=2.1m, d(1)<=3.2m, d(2)>=2.1m & axles=3,4,5		1 (Light)
2	2	Two axle truck or Bus	TB2	**4**	d(1)>3.2m & axles=2		
3	2	Three axle truck or Bus	TB3	**5**	axles=3 & groups=2		
>3	2	Four axle truck	T4	**6**	axles>3 & groups=2		2 (Medium)
3	3	Three axle articulated vehicle or Rigid vehicle and trailer	ART3	**7**	d(1)>3.2m, axles=3 & groups=3		
4	>2	Four axle articulated vehicle or Rigid vehicle and trailer	ART4	**8**	d(2)<2.1m or d(1)<2.1m or d(1)>3.2m axles = 4 & groups>2		
5	>2	Five axle articulated vehicle or Rigid vehicle and trailer	ART5	**9**	d(2)<2.1m or d(1)<2.1m or d(1)>3.2m axles=5 & groups>2		
>=6	>2	Six (or more) axle articulated vehicle or Rigid vehicle and trailer	ART6	**10**	axles=6 & groups>2 or axles>6 & groups=3		
>6	4	B-Double or Heavy truck and trailer	BD	**11**	groups=4 & axles>6		
>6	>=5	Double or triple road train or Heavy truck and two (or more) trailers	DRT	**12**	groups>=5 & axles>6		3 (Heavy)

ATC SPEED BINS & DATA HEADINGS

Heading	Description
0 - 5	Speed bin totals 0 - 5 mph
5 - 10	Speed bin totals 5 - 10 mph
10-15	Speed bin totals 10 - 15 mph
15 - 20	Speed bin totals 15 - 20 mph
20 - 25	Speed bin totals 20 - 25 mph
25 - 30	Speed bin totals 25 - 30 mph
30 - 35	Speed bin totals 30 - 35 mph
35 - 40	Speed bin totals 35 - 40 mph
40 - 45	Speed bin totals 40 - 45 mph
45 - 50	Speed bin totals 45 - 50 mph
50 - 55	Speed bin totals 50 - 55 mph
55 - 60	Speed bin totals 55 - 60 mph
60 - 65	Speed bin totals 60 - 65 mph
65 - 70	Speed bin totals 65 - 70 mph
70 - 75	Speed bin totals 70 - 75 mph
75 - 80	Speed bin totals 75 - 80 mph
80 - 85	Speed bin totals 80 - 85 mph
85 - 90	Speed bin totals 85 - 90 mph
90 - 95	Speed bin totals 90 - 95 mph
95 - 100	Speed bin totals 95 - 100 mph
100 - 105	Speed bin totals 100 - 105 mph
105 - 110	Speed bin totals 105 - 110 mph
110 - 115	Speed bin totals 110 - 115 mph
115 - 120	Speed bin totals 115 - 120 mph
120 - 125	Speed bin totals 120 - 125 mph
125 - 130	Speed bin totals 125 - 130 mph
130 - 135	Speed bin totals 130 - 135 mph
135 - 140	Speed bin totals 135 - 140 mph

Heading	Description
>PSL	Greater than the posted speed limit
>PSL%	Greater than the posted speed limit as a percentage
>SL1 ACPO	Greater than ACPO (Association of Chief Police Officers) standard. ACPO is PSL x 10%+2mph
>SL1% ACPO	Greater than ACPO displayed as a percentage
>SL2 DfT	Greater than DFT (Department For Transport) standard. DFT is PSL plus 15mph.
>SL2% DfT	Greater than DFT displayed as a percentage
Mean	Average speed
Vpp 85	85th percentile speed



NDC NATIONWIDE DATA COLLECTION	**Site / Location:**	Unnamed Road, - attached to Armco	**Project No:**	16683	**Site No:**	1
	Survey Date:	24 April 2025 to 30 April 2025	**Project Name:**	Sutton On Trent		
	Survey Times:	24 hours	**Drawing Title:**	Installation Photo		

Site No.	Location.	Direction.	Speed Limit - PSL (mph)	Start Date.	End Date.	Total Vehicles.	5 Day Ave.	7 Day Ave.	No. > Speed Limit.	%. > Speed Limit.	No. > ACPO Limit.	%. > ACPO Limit.	No. > DfT Limit.	%. > DfT Limit.	Mean Speed	85%ile Speed
1	Unnamed Road,	Eastbound	60	24 April 2025	30 April 2025	1303	212	186	59	4.5	10	0.8	6	0.5	45.1	53.9
		Westbound	60	24 April 2025	30 April 2025	1345	218	192	24	1.8	4	0.3	2	0.1	42.3	50.1
		Two Way	60	24 April 2025	30 April 2025	2648	430	378	83	3.1	14	0.5	8	0.3	43.7	51.9

Site 1
Location Unnamed Road,
Direction Eastbound

16683 / SUTTON ON TRENT
APRIL 2025
AUTOMATIC TRAFFIC COUNT

24 April 2025 **Thursday**

Time	Total	Classification												]PSL	]PSL%	]SL1	]SL1%	]SL2	]SL2%	Mean	Vpp
		1	2	3	4	5	6	7	8	9	10	11	12	60	60	68	68	70	70		85
		MCL	SV	SVT	TB2	TB3	T4	ART3	ART4	ART5	ART6	BD	DRT			ACPO	ACPO	DfT	DfT		
0000	0	0	0	0	0	0	0	0	0	0	0	0	0	0	0.0	0	0.0	0	0.0	-	-
0015	0	0	0	0	0	0	0	0	0	0	0	0	0	0	0.0	0	0.0	0	0.0	-	-
0030	0	0	0	0	0	0	0	0	0	0	0	0	0	0	0.0	0	0.0	0	0.0	-	-
0045	1	0	1	0	0	0	0	0	0	0	0	0	0	0	0.0	0	0.0	0	0.0	43.8	-
0100	0	0	0	0	0	0	0	0	0	0	0	0	0	0	0.0	0	0.0	0	0.0	-	-
0115	0	0	0	0	0	0	0	0	0	0	0	0	0	0	0.0	0	0.0	0	0.0	-	-
0130	0	0	0	0	0	0	0	0	0	0	0	0	0	0	0.0	0	0.0	0	0.0	-	-
0145	0	0	0	0	0	0	0	0	0	0	0	0	0	0	0.0	0	0.0	0	0.0	-	-
0200	0	0	0	0	0	0	0	0	0	0	0	0	0	0	0.0	0	0.0	0	0.0	-	-
0215	0	0	0	0	0	0	0	0	0	0	0	0	0	0	0.0	0	0.0	0	0.0	-	-
0230	0	0	0	0	0	0	0	0	0	0	0	0	0	0	0.0	0	0.0	0	0.0	-	-
0245	1	0	1	0	0	0	0	0	0	0	0	0	0	0	0.0	0	0.0	0	0.0	44.3	-
0300	0	0	0	0	0	0	0	0	0	0	0	0	0	0	0.0	0	0.0	0	0.0	-	-
0315	0	0	0	0	0	0	0	0	0	0	0	0	0	0	0.0	0	0.0	0	0.0	-	-
0330	0	0	0	0	0	0	0	0	0	0	0	0	0	0	0.0	0	0.0	0	0.0	-	-
0345	0	0	0	0	0	0	0	0	0	0	0	0	0	0	0.0	0	0.0	0	0.0	-	-
0400	0	0	0	0	0	0	0	0	0	0	0	0	0	0	0.0	0	0.0	0	0.0	-	-
0415	1	0	1	0	0	0	0	0	0	0	0	0	0	0	0.0	0	0.0	0	0.0	47.3	-
0430	1	0	1	0	0	0	0	0	0	0	0	0	0	0	0.0	0	0.0	0	0.0	38.7	-
0445	0	0	0	0	0	0	0	0	0	0	0	0	0	0	0.0	0	0.0	0	0.0	-	-
0500	2	0	2	0	0	0	0	0	0	0	0	0	0	0	0.0	0	0.0	0	0.0	49.4	-
0515	1	0	1	0	0	0	0	0	0	0	0	0	0	0	0.0	0	0.0	0	0.0	59	-
0530	2	0	2	0	0	0	0	0	0	0	0	0	0	0	0.0	0	0.0	0	0.0	49.4	-
0545	3	0	3	0	0	0	0	0	0	0	0	0	0	1	33.3	0	0.0	0	0.0	54.6	-
0600	4	0	3	0	1	0	0	0	0	0	0	0	0	1	25.0	0	0.0	0	0.0	48.9	-
0615	0	0	0	0	0	0	0	0	0	0	0	0	0	0	0.0	0	0.0	0	0.0	-	-
0630	4	0	4	0	0	0	0	0	0	0	0	0	0	0	0.0	0	0.0	0	0.0	45.2	-
0645	3	0	3	0	0	0	0	0	0	0	0	0	0	2	66.7	0	0.0	0	0.0	61.9	-
0700	1	0	1	0	0	0	0	0	0	0	0	0	0	0	0.0	0	0.0	0	0.0	44.4	-
0715	2	0	2	0	0	0	0	0	0	0	0	0	0	0	0.0	0	0.0	0	0.0	49.4	-
0730	8	0	7	0	1	0	0	0	0	0	0	0	0	0	0.0	0	0.0	0	0.0	47.9	-
0745	4	0	4	0	0	0	0	0	0	0	0	0	0	0	0.0	0	0.0	0	0.0	46.4	-
0800	5	0	4	0	1	0	0	0	0	0	0	0	0	2	40.0	0	0.0	0	0.0	52.1	-
0815	5	0	5	0	0	0	0	0	0	0	0	0	0	0	0.0	0	0.0	0	0.0	46.7	-
0830	2	0	2	0	0	0	0	0	0	0	0	0	0	0	0.0	0	0.0	0	0.0	42.9	-
0845	**13**	**0**	**11**	**0**	**2**	**0**	**0**	**0**	**0**	**0**	**0**	**0**	**0**	**0**	**0.0**	**0**	**0.0**	**0**	**0.0**	**45.5**	**57.4**
0900	1	0	1	0	0	0	0	0	0	0	0	0	0	0	0.0	0	0.0	0	0.0	48.1	-
0915	5	0	5	0	0	0	0	0	0	0	0	0	0	0	0.0	0	0.0	0	0.0	42.2	-
0930	2	0	2	0	0	0	0	0	0	0	0	0	0	0	0.0	0	0.0	0	0.0	45.6	-
0945	2	0	2	0	0	0	0	0	0	0	0	0	0	0	0.0	0	0.0	0	0.0	40.2	-
1000	3	0	2	0	1	0	0	0	0	0	0	0	0	0	0.0	0	0.0	0	0.0	49.7	-
1015	5	0	5	0	0	0	0	0	0	0	0	0	0	0	0.0	0	0.0	0	0.0	41.3	-
1030	3	0	2	0	1	0	0	0	0	0	0	0	0	0	0.0	0	0.0	0	0.0	43.9	-
1045	3	0	1	0	2	0	0	0	0	0	0	0	0	0	0.0	0	0.0	0	0.0	48.8	-
1100	4	0	3	0	0	1	0	0	0	0	0	0	0	0	0.0	0	0.0	0	0.0	45.9	-
1115	5	0	3	0	2	0	0	0	0	0	0	0	0	0	0.0	0	0.0	0	0.0	44.7	-
1130	7	0	6	0	1	0	0	0	0	0	0	0	0	0	0.0	0	0.0	0	0.0	44.9	-
1145	2	1	1	0	0	0	0	0	0	0	0	0	0	0	0.0	0	0.0	0	0.0	28.9	-
1200	3	0	2	0	1	0	0	0	0	0	0	0	0	1	33.3	1	33.3	0	0.0	48.8	-
1215	2	0	2	0	0	0	0	0	0	0	0	0	0	0	0.0	0	0.0	0	0.0	42.9	-
1230	0	0	0	0	0	0	0	0	0	0	0	0	0	0	0.0	0	0.0	0	0.0	-	-
1245	0	0	0	0	0	0	0	0	0	0	0	0	0	0	0.0	0	0.0	0	0.0	-	-
1300	7	0	6	0	1	0	0	0	0	0	0	0	0	1	14.3	0	0.0	0	0.0	48.9	-
1315	2	0	1	0	1	0	0	0	0	0	0	0	0	0	0.0	0	0.0	0	0.0	37.2	-
1330	4	0	3	0	1	0	0	0	0	0	0	0	0	0	0.0	0	0.0	0	0.0	38.2	-
1345	1	0	1	0	0	0	0	0	0	0	0	0	0	0	0.0	0	0.0	0	0.0	38.7	-
1400	3	0	3	0	0	0	0	0	0	0	0	0	0	0	0.0	0	0.0	0	0.0	46.9	-
1415	0	0	0	0	0	0	0	0	0	0	0	0	0	0	0.0	0	0.0	0	0.0	-	-
1430	5	0	4	0	1	0	0	0	0	0	0	0	0	0	0.0	0	0.0	0	0.0	44.2	-
1445	4	0	4	0	0	0	0	0	0	0	0	0	0	0	0.0	0	0.0	0	0.0	44.4	-
1500	7	0	7	0	0	0	0	0	0	0	0	0	0	0	0.0	0	0.0	0	0.0	47.1	-
1515	3	0	3	0	0	0	0	0	0	0	0	0	0	0	0.0	0	0.0	0	0.0	42.2	-
1530	5	0	4	0	1	0	0	0	0	0	0	0	0	0	0.0	0	0.0	0	0.0	39.1	-
1545	**10**	**0**	**9**	**0**	**1**	**0**	**0**	**0**	**0**	**0**	**0**	**0**	**0**	**0**	**0.0**	**0**	**0.0**	**0**	**0.0**	**45.4**	**-**
1600	3	0	2	0	1	0	0	0	0	0	0	0	0	0	0.0	0	0.0	0	0.0	48.2	-
1615	2	0	2	0	0	0	0	0	0	0	0	0	0	0	0.0	0	0.0	0	0.0	53.2	-
1630	4	1	3	0	0	0	0	0	0	0	0	0	0	0	0.0	0	0.0	0	0.0	34.8	-
1645	7	0	7	0	0	0	0	0	0	0	0	0	0	0	0.0	0	0.0	0	0.0	40.3	-
1700	8	0	7	0	1	0	0	0	0	0	0	0	0	0	0.0	0	0.0	0	0.0	45.6	-
1715	1	0	1	0	0	0	0	0	0	0	0	0	0	0	0.0	0	0.0	0	0.0	42.3	-
1730	5	0	3	0	2	0	0	0	0	0	0	0	0	0	0.0	0	0.0	0	0.0	52.6	-
1745	3	0	3	0	0	0	0	0	0	0	0	0	0	0	0.0	0	0.0	0	0.0	45.7	-
1800	2	0	2	0	0	0	0	0	0	0	0	0	0	0	0.0	0	0.0	0	0.0	40.8	-
1815	3	1	2	0	0	0	0	0	0	0	0	0	0	0	0.0	0	0.0	0	0.0	36.5	-
1830	4	0	4	0	0	0	0	0	0	0	0	0	0	0	0.0	0	0.0	0	0.0	50.8	-
1845	3	2	1	0	0	0	0	0	0	0	0	0	0	0	0.0	0	0.0	0	0.0	50.1	-
1900	1	0	1	0	0	0	0	0	0	0	0	0	0	0	0.0	0	0.0	0	0.0	53.3	-
1915	2	0	1	0	1	0	0	0	0	0	0	0	0	0	0.0	0	0.0	0	0.0	40.2	-
1930	1	0	1	0	0	0	0	0	0	0	0	0	0	0	0.0	0	0.0	0	0.0	42	-
1945	1	0	1	0	0	0	0	0	0	0	0	0	0	0	0.0	0	0.0	0	0.0	38.8	-
2000	1	0	1	0	0	0	0	0	0	0	0	0	0	0	0.0	0	0.0	0	0.0	49.2	-
2015	3	0	2	0	1	0	0	0	0	0	0	0	0	1	33.3	1	33.3	1	33.3	57.4	-
2030	2	0	1	0	1	0	0	0	0	0	0	0	0	0	0.0	0	0.0	0	0.0	42.3	-
2045	0	0	0	0	0	0	0	0	0	0	0	0	0	0	0.0	0	0.0	0	0.0	-	-
2100	1	0	1	0	0	0	0	0	0	0	0	0	0	0	0.0	0	0.0	0	0.0	40.5	-
2115	0	0	0	0	0	0	0	0	0	0	0	0	0	0	0.0	0	0.0	0	0.0	-	-
2130	2	0	2	0	0	0	0	0	0	0	0	0	0	0	0.0	0	0.0	0	0.0	38.9	-
2145	0	0	0	0	0	0	0	0	0	0	0	0	0	0	0.0	0	0.0	0	0.0	-	-
2200	0	0	0	0	0	0	0	0	0	0	0	0	0	0	0.0	0	0.0	0	0.0	-	-
2215	0	0	0	0	0	0	0	0	0	0	0	0	0	0	0.0	0	0.0	0	0.0	-	-
2230	0	0	0	0	0	0	0	0	0	0	0	0	0	0	0.0	0	0.0	0	0.0	-	-
2245	0	0	0	0	0	0	0	0	0	0	0	0	0	0	0.0	0	0.0	0	0.0	-	-
2300	0	0	0	0	0	0	0	0	0	0	0	0	0	0	0.0	0	0.0	0	0.0	-	-
2315	0	0	0	0	0	0	0	0	0	0	0	0	0	0	0.0	0	0.0	0	0.0	-	-
2330	0	0	0	0	0	0	0	0	0	0	0	0	0	0	0.0	0	0.0	0	0.0	-	-
2345	0	0	0	0	0	0	0	0	0	0	0	0	0	0	0.0	0	0.0	0	0.0	-	-
07-19	**183**	**5**	**155**	**0**	**22**	**1**	**0**	**0**	**0**	**0**	**0**	**0**	**0**	**4**	**2.2**	**1**	**0.5**	**0**	**0.0**	**45**	**53.6**
06-22	**208**	**5**	**176**	**0**	**26**	**1**	**0**	**0**	**0**	**0**	**0**	**0**	**0**	**8**	**3.8**	**2**	**1.0**	**1**	**0.5**	**45.4**	**53.7**
06-00	**208**	**5**	**176**	**0**	**26**	**1**	**0**	**0**	**0**	**0**	**0**	**0**	**0**	**8**	**3.8**	**2**	**1.0**	**1**	**0.5**	**45.4**	**53.7**
00-00	**220**	**5**	**188**	**0**	**26**	**1**	**0**	**0**	**0**	**0**	**0**	**0**	**0**	**9**	**4.1**	**2**	**0.9**	**1**	**0.5**	**45.6**	**53.8**

Site 1
Location Unnamed Road,
Direction Eastbound

16683 / SUTTON ON TRENT
APRIL 2025
AUTOMATIC TRAFFIC COUNT

25 April 2025 **Friday**

Time	Total	Classification												]PSL	]PSL%	]SL1	]SL1%	]SL2	]SL2%	Mean	Vpp
		1	2	3	4	5	6	7	8	9	10	11	12	60	60	68	68	70	70		85
		MCL	SV	SVT	TB2	TB3	T4	ART3	ART4	ART5	ART6	BD	DRT			ACPO	ACPO	DfT	DfT		
0000	0	0	0	0	0	0	0	0	0	0	0	0	0	0	0.0	0	0.0	0	0.0	-	-
0015	0	0	0	0	0	0	0	0	0	0	0	0	0	0	0.0	0	0.0	0	0.0	-	-
0030	0	0	0	0	0	0	0	0	0	0	0	0	0	0	0.0	0	0.0	0	0.0	-	-
0045	0	0	0	0	0	0	0	0	0	0	0	0	0	0	0.0	0	0.0	0	0.0	-	-
0100	0	0	0	0	0	0	0	0	0	0	0	0	0	0	0.0	0	0.0	0	0.0	-	-
0115	0	0	0	0	0	0	0	0	0	0	0	0	0	0	0.0	0	0.0	0	0.0	-	-
0130	0	0	0	0	0	0	0	0	0	0	0	0	0	0	0.0	0	0.0	0	0.0	-	-
0145	0	0	0	0	0	0	0	0	0	0	0	0	0	0	0.0	0	0.0	0	0.0	-	-
0200	0	0	0	0	0	0	0	0	0	0	0	0	0	0	0.0	0	0.0	0	0.0	-	-
0215	0	0	0	0	0	0	0	0	0	0	0	0	0	0	0.0	0	0.0	0	0.0	-	-
0230	0	0	0	0	0	0	0	0	0	0	0	0	0	0	0.0	0	0.0	0	0.0	-	-
0245	0	0	0	0	0	0	0	0	0	0	0	0	0	0	0.0	0	0.0	0	0.0	-	-
0300	0	0	0	0	0	0	0	0	0	0	0	0	0	0	0.0	0	0.0	0	0.0	-	-
0315	0	0	0	0	0	0	0	0	0	0	0	0	0	0	0.0	0	0.0	0	0.0	-	-
0330	0	0	0	0	0	0	0	0	0	0	0	0	0	0	0.0	0	0.0	0	0.0	-	-
0345	0	0	0	0	0	0	0	0	0	0	0	0	0	0	0.0	0	0.0	0	0.0	-	-
0400	0	0	0	0	0	0	0	0	0	0	0	0	0	0	0.0	0	0.0	0	0.0	-	-
0415	0	0	0	0	0	0	0	0	0	0	0	0	0	0	0.0	0	0.0	0	0.0	-	-
0430	0	0	0	0	0	0	0	0	0	0	0	0	0	0	0.0	0	0.0	0	0.0	-	-
0445	1	0	1	0	0	0	0	0	0	0	0	0	0	1	100.0	0	0.0	0	0.0	66.9	-
0500	1	0	1	0	0	0	0	0	0	0	0	0	0	0	0.0	0	0.0	0	0.0	36	-
0515	2	0	2	0	0	0	0	0	0	0	0	0	0	0	0.0	0	0.0	0	0.0	54.4	-
0530	1	0	1	0	0	0	0	0	0	0	0	0	0	0	0.0	0	0.0	0	0.0	53.2	-
0545	**6**	**0**	**6**	**0**	**0**	**0**	**0**	**0**	**0**	**0**	**0**	**0**	**0**	**0**	**0.0**	**0**	**0.0**	**0**	**0.0**	**49.4**	**-**
0600	2	0	2	0	0	0	0	0	0	0	0	0	0	0	0.0	0	0.0	0	0.0	36.9	-
0615	1	0	1	0	0	0	0	0	0	0	0	0	0	0	0.0	0	0.0	0	0.0	35.4	-
0630	1	0	1	0	0	0	0	0	0	0	0	0	0	0	0.0	0	0.0	0	0.0	50.9	-
0645	3	0	3	0	0	0	0	0	0	0	0	0	0	0	0.0	0	0.0	0	0.0	44.2	-
0700	0	0	0	0	0	0	0	0	0	0	0	0	0	0	0.0	0	0.0	0	0.0	-	-
0715	2	0	2	0	0	0	0	0	0	0	0	0	0	0	0.0	0	0.0	0	0.0	46.9	-
0730	4	0	4	0	0	0	0	0	0	0	0	0	0	0	0.0	0	0.0	0	0.0	50.1	-
0745	4	0	4	0	0	0	0	0	0	0	0	0	0	0	0.0	0	0.0	0	0.0	52.2	-
0800	3	0	2	0	1	0	0	0	0	0	0	0	0	0	0.0	0	0.0	0	0.0	47.2	-
0815	5	0	5	0	0	0	0	0	0	0	0	0	0	1	20.0	1	20.0	1	20.0	59.9	-
0830	5	0	4	1	0	0	0	0	0	0	0	0	0	0	0.0	0	0.0	0	0.0	38.9	-
0845	**6**	**0**	**5**	**0**	**1**	**0**	**0**	**0**	**0**	**0**	**0**	**0**	**0**	**0**	**0.0**	**0**	**0.0**	**0**	**0.0**	**43.1**	**-**
0900	3	0	3	0	0	0	0	0	0	0	0	0	0	1	33.3	0	0.0	0	0.0	49.1	-
0915	2	0	1	0	1	0	0	0	0	0	0	0	0	0	0.0	0	0.0	0	0.0	41.3	-
0930	5	0	5	0	0	0	0	0	0	0	0	0	0	0	0.0	0	0.0	0	0.0	41.8	-
0945	4	0	1	0	3	0	0	0	0	0	0	0	0	0	0.0	0	0.0	0	0.0	48.9	-
1000	0	0	0	0	0	0	0	0	0	0	0	0	0	0	0.0	0	0.0	0	0.0	-	-
1015	4	1	2	0	1	0	0	0	0	0	0	0	0	0	0.0	0	0.0	0	0.0	36.8	-
1030	3	0	3	0	0	0	0	0	0	0	0	0	0	0	0.0	0	0.0	0	0.0	42.7	-
1045	5	0	4	0	1	0	0	0	0	0	0	0	0	0	0.0	0	0.0	0	0.0	39.1	-
1100	0	0	0	0	0	0	0	0	0	0	0	0	0	0	0.0	0	0.0	0	0.0	-	-
1115	**6**	**0**	**4**	**0**	**2**	**0**	**0**	**0**	**0**	**0**	**0**	**0**	**0**	**1**	**16.7**	**0**	**0.0**	**0**	**0.0**	**47.7**	**-**
1130	3	0	3	0	0	0	0	0	0	0	0	0	0	0	0.0	0	0.0	0	0.0	46.8	-
1145	3	0	2	0	1	0	0	0	0	0	0	0	0	0	0.0	0	0.0	0	0.0	40	-
1200	3	0	2	0	1	0	0	0	0	0	0	0	0	0	0.0	0	0.0	0	0.0	42.6	-
1215	5	0	5	0	0	0	0	0	0	0	0	0	0	0	0.0	0	0.0	0	0.0	39.9	-
1230	2	0	2	0	0	0	0	0	0	0	0	0	0	0	0.0	0	0.0	0	0.0	42.1	-
1245	5	0	3	0	1	0	0	1	0	0	0	0	0	0	0.0	0	0.0	0	0.0	45.8	-
1300	2	0	2	0	0	0	0	0	0	0	0	0	0	0	0.0	0	0.0	0	0.0	51.7	-
1315	5	0	4	0	1	0	0	0	0	0	0	0	0	1	20.0	1	20.0	0	0.0	50.5	-
1330	2	0	1	0	1	0	0	0	0	0	0	0	0	0	0.0	0	0.0	0	0.0	42	-
1345	4	0	3	0	1	0	0	0	0	0	0	0	0	0	0.0	0	0.0	0	0.0	36.1	-
1400	**8**	**0**	**7**	**0**	**1**	**0**	**0**	**0**	**0**	**0**	**0**	**0**	**0**	**0**	**0.0**	**0**	**0.0**	**0**	**0.0**	**38.4**	**-**
1415	6	0	5	0	1	0	0	0	0	0	0	0	0	0	0.0	0	0.0	0	0.0	42.3	-
1430	4	0	3	0	1	0	0	0	0	0	0	0	0	0	0.0	0	0.0	0	0.0	44.2	-
1445	3	0	2	1	0	0	0	0	0	0	0	0	0	0	0.0	0	0.0	0	0.0	44.4	-
1500	6	0	5	0	1	0	0	0	0	0	0	0	0	0	0.0	0	0.0	0	0.0	41.8	-
1515	2	0	2	0	0	0	0	0	0	0	0	0	0	0	0.0	0	0.0	0	0.0	49	-
1530	2	1	1	0	0	0	0	0	0	0	0	0	0	0	0.0	0	0.0	0	0.0	27	-
1545	2	0	2	0	0	0	0	0	0	0	0	0	0	0	0.0	0	0.0	0	0.0	49.4	-
1600	4	0	4	0	0	0	0	0	0	0	0	0	0	0	0.0	0	0.0	0	0.0	40.8	-
1615	7	0	5	0	2	0	0	0	0	0	0	0	0	0	0.0	0	0.0	0	0.0	44.1	-
1630	4	0	3	0	1	0	0	0	0	0	0	0	0	1	25.0	0	0.0	0	0.0	48.4	-
1645	7	0	5	0	1	0	1	0	0	0	0	0	0	0	0.0	0	0.0	0	0.0	42	-
1700	6	0	6	0	0	0	0	0	0	0	0	0	0	0	0.0	0	0.0	0	0.0	41.7	-
1715	3	0	3	0	0	0	0	0	0	0	0	0	0	0	0.0	0	0.0	0	0.0	55.7	-
1730	4	0	4	0	0	0	0	0	0	0	0	0	0	0	0.0	0	0.0	0	0.0	47	-
1745	6	0	4	0	2	0	0	0	0	0	0	0	0	0	0.0	0	0.0	0	0.0	45.2	-
1800	2	0	2	0	0	0	0	0	0	0	0	0	0	0	0.0	0	0.0	0	0.0	30.7	-
1815	0	0	0	0	0	0	0	0	0	0	0	0	0	0	0.0	0	0.0	0	0.0	-	-
1830	5	0	5	0	0	0	0	0	0	0	0	0	0	0	0.0	0	0.0	0	0.0	45.8	-
1845	5	0	5	0	0	0	0	0	0	0	0	0	0	0	0.0	0	0.0	0	0.0	48.8	-
1900	0	0	0	0	0	0	0	0	0	0	0	0	0	0	0.0	0	0.0	0	0.0	-	-
1915	1	0	1	0	0	0	0	0	0	0	0	0	0	0	0.0	0	0.0	0	0.0	40.9	-
1930	2	0	2	0	0	0	0	0	0	0	0	0	0	0	0.0	0	0.0	0	0.0	56.4	-
1945	0	0	0	0	0	0	0	0	0	0	0	0	0	0	0.0	0	0.0	0	0.0	-	-
2000	1	0	1	0	0	0	0	0	0	0	0	0	0	0	0.0	0	0.0	0	0.0	48	-
2015	1	0	1	0	0	0	0	0	0	0	0	0	0	0	0.0	0	0.0	0	0.0	35	-
2030	0	0	0	0	0	0	0	0	0	0	0	0	0	0	0.0	0	0.0	0	0.0	-	-
2045	0	0	0	0	0	0	0	0	0	0	0	0	0	0	0.0	0	0.0	0	0.0	-	-
2100	1	0	1	0	0	0	0	0	0	0	0	0	0	0	0.0	0	0.0	0	0.0	39.8	-
2115	1	0	1	0	0	0	0	0	0	0	0	0	0	0	0.0	0	0.0	0	0.0	37.8	-
2130	1	0	1	0	0	0	0	0	0	0	0	0	0	0	0.0	0	0.0	0	0.0	46.3	-
2145	0	0	0	0	0	0	0	0	0	0	0	0	0	0	0.0	0	0.0	0	0.0	-	-
2200	0	0	0	0	0	0	0	0	0	0	0	0	0	0	0.0	0	0.0	0	0.0	-	-
2215	1	0	1	0	0	0	0	0	0	0	0	0	0	0	0.0	0	0.0	0	0.0	45.8	-
2230	0	0	0	0	0	0	0	0	0	0	0	0	0	0	0.0	0	0.0	0	0.0	-	-
2245	2	0	2	0	0	0	0	0	0	0	0	0	0	0	0.0	0	0.0	0	0.0	41.6	-
2300	0	0	0	0	0	0	0	0	0	0	0	0	0	0	0.0	0	0.0	0	0.0	-	-
2315	0	0	0	0	0	0	0	0	0	0	0	0	0	0	0.0	0	0.0	0	0.0	-	-
2330	0	0	0	0	0	0	0	0	0	0	0	0	0	0	0.0	0	0.0	0	0.0	-	-
2345	0	0	0	0	0	0	0	0	0	0	0	0	0	0	0.0	0	0.0	0	0.0	-	-
07-19	**181**	**2**	**149**	**2**	**26**	**0**	**1**	**1**	**0**	**0**	**0**	**0**	**0**	**5**	**2.8**	**2**	**1.1**	**1**	**0.6**	**44.3**	**52.9**
06-22	**196**	**2**	**164**	**2**	**26**	**0**	**1**	**1**	**0**	**0**	**0**	**0**	**0**	**5**	**2.6**	**2**	**1.0**	**1**	**0.5**	**44.2**	**52.9**
06-00	**199**	**2**	**167**	**2**	**26**	**0**	**1**	**1**	**0**	**0**	**0**	**0**	**0**	**5**	**2.5**	**2**	**1.0**	**1**	**0.5**	**44.2**	**52.8**
00-00	**210**	**2**	**178**	**2**	**26**	**0**	**1**	**1**	**0**	**0**	**0**	**0**	**0**	**6**	**2.9**	**2**	**1.0**	**1**	**0.5**	**44.6**	**53.1**

Site 1
Location Unnamed Road,
Direction Eastbound

16683 / SUTTON ON TRENT
APRIL 2025
AUTOMATIC TRAFFIC COUNT

26 April 2025 **Saturday**

Time	Total	Classification												]PSL	]PSL%	]SL1	]SL1%	]SL2	]SL2%	Mean	Vpp
		1	2	3	4	5	6	7	8	9	10	11	12	60	60	68	68	70	70		85
		MCL	SV	SVT	TB2	TB3	T4	ART3	ART4	ART5	ART6	BD	DRT			ACPO	ACPO	DfT	DfT		
0000	0	0	0	0	0	0	0	0	0	0	0	0	0	0	0.0	0	0.0	0	0.0	-	-
0015	0	0	0	0	0	0	0	0	0	0	0	0	0	0	0.0	0	0.0	0	0.0	-	-
0030	0	0	0	0	0	0	0	0	0	0	0	0	0	0	0.0	0	0.0	0	0.0	-	-
0045	1	0	1	0	0	0	0	0	0	0	0	0	0	1	100.0	1	100.0	1	100.0	71.1	-
0100	0	0	0	0	0	0	0	0	0	0	0	0	0	0	0.0	0	0.0	0	0.0	-	-
0115	0	0	0	0	0	0	0	0	0	0	0	0	0	0	0.0	0	0.0	0	0.0	-	-
0130	0	0	0	0	0	0	0	0	0	0	0	0	0	0	0.0	0	0.0	0	0.0	-	-
0145	1	0	1	0	0	0	0	0	0	0	0	0	0	0	0.0	0	0.0	0	0.0	54.4	-
0200	0	0	0	0	0	0	0	0	0	0	0	0	0	0	0.0	0	0.0	0	0.0	-	-
0215	0	0	0	0	0	0	0	0	0	0	0	0	0	0	0.0	0	0.0	0	0.0	-	-
0230	0	0	0	0	0	0	0	0	0	0	0	0	0	0	0.0	0	0.0	0	0.0	-	-
0245	0	0	0	0	0	0	0	0	0	0	0	0	0	0	0.0	0	0.0	0	0.0	-	-
0300	0	0	0	0	0	0	0	0	0	0	0	0	0	0	0.0	0	0.0	0	0.0	-	-
0315	0	0	0	0	0	0	0	0	0	0	0	0	0	0	0.0	0	0.0	0	0.0	-	-
0330	0	0	0	0	0	0	0	0	0	0	0	0	0	0	0.0	0	0.0	0	0.0	-	-
0345	0	0	0	0	0	0	0	0	0	0	0	0	0	0	0.0	0	0.0	0	0.0	-	-
0400	0	0	0	0	0	0	0	0	0	0	0	0	0	0	0.0	0	0.0	0	0.0	-	-
0415	0	0	0	0	0	0	0	0	0	0	0	0	0	0	0.0	0	0.0	0	0.0	-	-
0430	0	0	0	0	0	0	0	0	0	0	0	0	0	0	0.0	0	0.0	0	0.0	-	-
0445	0	0	0	0	0	0	0	0	0	0	0	0	0	0	0.0	0	0.0	0	0.0	-	-
0500	0	0	0	0	0	0	0	0	0	0	0	0	0	0	0.0	0	0.0	0	0.0	-	-
0515	0	0	0	0	0	0	0	0	0	0	0	0	0	0	0.0	0	0.0	0	0.0	-	-
0530	1	0	1	0	0	0	0	0	0	0	0	0	0	0	0.0	0	0.0	0	0.0	56.3	-
0545	2	0	2	0	0	0	0	0	0	0	0	0	0	1	50.0	0	0.0	0	0.0	54.5	-
0600	2	0	1	0	1	0	0	0	0	0	0	0	0	0	0.0	0	0.0	0	0.0	39.2	-
0615	1	0	1	0	0	0	0	0	0	0	0	0	0	0	0.0	0	0.0	0	0.0	45	-
0630	0	0	0	0	0	0	0	0	0	0	0	0	0	0	0.0	0	0.0	0	0.0	-	-
0645	1	0	1	0	0	0	0	0	0	0	0	0	0	0	0.0	0	0.0	0	0.0	48.8	-
0700	0	0	0	0	0	0	0	0	0	0	0	0	0	0	0.0	0	0.0	0	0.0	-	-
0715	1	0	1	0	0	0	0	0	0	0	0	0	0	0	0.0	0	0.0	0	0.0	47	-
0730	1	0	1	0	0	0	0	0	0	0	0	0	0	0	0.0	0	0.0	0	0.0	40.6	-
0745	1	0	1	0	0	0	0	0	0	0	0	0	0	0	0.0	0	0.0	0	0.0	55.4	-
0800	4	0	3	0	1	0	0	0	0	0	0	0	0	0	0.0	0	0.0	0	0.0	47.7	-
0815	2	0	1	0	1	0	0	0	0	0	0	0	0	0	0.0	0	0.0	0	0.0	39.5	-
0830	3	0	2	1	0	0	0	0	0	0	0	0	0	0	0.0	0	0.0	0	0.0	40.7	-
0845	3	0	3	0	0	0	0	0	0	0	0	0	0	0	0.0	0	0.0	0	0.0	45.1	-
0900	0	0	0	0	0	0	0	0	0	0	0	0	0	0	0.0	0	0.0	0	0.0	-	-
0915	6	0	5	0	1	0	0	0	0	0	0	0	0	0	0.0	0	0.0	0	0.0	40.9	-
0930	**7**	**0**	**5**	**0**	**1**	**0**	**1**	**0**	**0**	**0**	**0**	**0**	**0**	**0**	**0.0**	**0**	**0.0**	**0**	**0.0**	**43.9**	**-**
0945	2	0	1	0	1	0	0	0	0	0	0	0	0	0	0.0	0	0.0	0	0.0	49.5	-
1000	2	0	2	0	0	0	0	0	0	0	0	0	0	0	0.0	0	0.0	0	0.0	42.6	-
1015	1	0	1	0	0	0	0	0	0	0	0	0	0	0	0.0	0	0.0	0	0.0	43	-
1030	2	0	2	0	0	0	0	0	0	0	0	0	0	0	0.0	0	0.0	0	0.0	45.2	-
1045	5	0	5	0	0	0	0	0	0	0	0	0	0	0	0.0	0	0.0	0	0.0	46.4	-
1100	2	0	2	0	0	0	0	0	0	0	0	0	0	0	0.0	0	0.0	0	0.0	42.6	-
1115	2	0	2	0	0	0	0	0	0	0	0	0	0	1	50.0	0	0.0	0	0.0	57.8	-
1130	2	0	2	0	0	0	0	0	0	0	0	0	0	0	0.0	0	0.0	0	0.0	38.6	-
1145	4	0	2	0	2	0	0	0	0	0	0	0	0	0	0.0	0	0.0	0	0.0	44.3	-
1200	3	0	2	0	1	0	0	0	0	0	0	0	0	0	0.0	0	0.0	0	0.0	44.8	-
1215	4	0	3	0	1	0	0	0	0	0	0	0	0	0	0.0	0	0.0	0	0.0	47.7	-
1230	3	0	2	0	1	0	0	0	0	0	0	0	0	0	0.0	0	0.0	0	0.0	44.9	-
1245	5	0	5	0	0	0	0	0	0	0	0	0	0	1	20.0	0	0.0	0	0.0	49.4	-
1300	0	0	0	0	0	0	0	0	0	0	0	0	0	0	0.0	0	0.0	0	0.0	-	-
1315	3	0	3	0	0	0	0	0	0	0	0	0	0	0	0.0	0	0.0	0	0.0	49.5	-
1330	4	0	4	0	0	0	0	0	0	0	0	0	0	0	0.0	0	0.0	0	0.0	43	-
1345	3	0	2	0	1	0	0	0	0	0	0	0	0	0	0.0	0	0.0	0	0.0	37.3	-
1400	2	1	0	0	0	0	1	0	0	0	0	0	0	0	0.0	0	0.0	0	0.0	14.5	-
1415	4	1	3	0	0	0	0	0	0	0	0	0	0	0	0.0	0	0.0	0	0.0	36.6	-
1430	3	0	3	0	0	0	0	0	0	0	0	0	0	0	0.0	0	0.0	0	0.0	47.5	-
1445	3	0	2	0	1	0	0	0	0	0	0	0	0	0	0.0	0	0.0	0	0.0	43	-
1500	4	0	4	0	0	0	0	0	0	0	0	0	0	1	25.0	0	0.0	0	0.0	47.3	-
1515	1	0	1	0	0	0	0	0	0	0	0	0	0	1	100.0	0	0.0	0	0.0	67.2	-
1530	3	1	2	0	0	0	0	0	0	0	0	0	0	0	0.0	0	0.0	0	0.0	47	-
1545	2	0	2	0	0	0	0	0	0	0	0	0	0	0	0.0	0	0.0	0	0.0	29.3	-
1600	0	0	0	0	0	0	0	0	0	0	0	0	0	0	0.0	0	0.0	0	0.0	-	-
1615	0	0	0	0	0	0	0	0	0	0	0	0	0	0	0.0	0	0.0	0	0.0	-	-
1630	**6**	**0**	**5**	**0**	**0**	**0**	**0**	**0**	**1**	**0**	**0**	**0**	**0**	**0**	**0.0**	**0**	**0.0**	**0**	**0.0**	**42**	**-**
1645	4	0	4	0	0	0	0	0	0	0	0	0	0	0	0.0	0	0.0	0	0.0	45.7	-
1700	1	0	1	0	0	0	0	0	0	0	0	0	0	0	0.0	0	0.0	0	0.0	41.4	-
1715	1	0	1	0	0	0	0	0	0	0	0	0	0	0	0.0	0	0.0	0	0.0	49.6	-
1730	0	0	0	0	0	0	0	0	0	0	0	0	0	0	0.0	0	0.0	0	0.0	-	-
1745	2	0	2	0	0	0	0	0	0	0	0	0	0	0	0.0	0	0.0	0	0.0	43.5	-
1800	4	1	3	0	0	0	0	0	0	0	0	0	0	0	0.0	0	0.0	0	0.0	40	-
1815	0	0	0	0	0	0	0	0	0	0	0	0	0	0	0.0	0	0.0	0	0.0	-	-
1830	1	0	1	0	0	0	0	0	0	0	0	0	0	0	0.0	0	0.0	0	0.0	36.1	-
1845	1	0	1	0	0	0	0	0	0	0	0	0	0	0	0.0	0	0.0	0	0.0	37.3	-
1900	3	0	3	0	0	0	0	0	0	0	0	0	0	0	0.0	0	0.0	0	0.0	45.8	-
1915	1	0	1	0	0	0	0	0	0	0	0	0	0	0	0.0	0	0.0	0	0.0	40.3	-
1930	1	0	1	0	0	0	0	0	0	0	0	0	0	0	0.0	0	0.0	0	0.0	33.1	-
1945	1	0	1	0	0	0	0	0	0	0	0	0	0	0	0.0	0	0.0	0	0.0	40.4	-
2000	1	0	1	0	0	0	0	0	0	0	0	0	0	0	0.0	0	0.0	0	0.0	43.1	-
2015	0	0	0	0	0	0	0	0	0	0	0	0	0	0	0.0	0	0.0	0	0.0	-	-
2030	0	0	0	0	0	0	0	0	0	0	0	0	0	0	0.0	0	0.0	0	0.0	-	-
2045	0	0	0	0	0	0	0	0	0	0	0	0	0	0	0.0	0	0.0	0	0.0	-	-
2100	1	0	1	0	0	0	0	0	0	0	0	0	0	0	0.0	0	0.0	0	0.0	42	-
2115	1	0	1	0	0	0	0	0	0	0	0	0	0	0	0.0	0	0.0	0	0.0	51	-
2130	1	0	1	0	0	0	0	0	0	0	0	0	0	0	0.0	0	0.0	0	0.0	46.8	-
2145	1	0	1	0	0	0	0	0	0	0	0	0	0	0	0.0	0	0.0	0	0.0	56.7	-
2200	1	0	1	0	0	0	0	0	0	0	0	0	0	0	0.0	0	0.0	0	0.0	45.8	-
2215	0	0	0	0	0	0	0	0	0	0	0	0	0	0	0.0	0	0.0	0	0.0	-	-
2230	0	0	0	0	0	0	0	0	0	0	0	0	0	0	0.0	0	0.0	0	0.0	-	-
2245	0	0	0	0	0	0	0	0	0	0	0	0	0	0	0.0	0	0.0	0	0.0	-	-
2300	0	0	0	0	0	0	0	0	0	0	0	0	0	0	0.0	0	0.0	0	0.0	-	-
2315	0	0	0	0	0	0	0	0	0	0	0	0	0	0	0.0	0	0.0	0	0.0	-	-
2330	0	0	0	0	0	0	0	0	0	0	0	0	0	0	0.0	0	0.0	0	0.0	-	-
2345	0	0	0	0	0	0	0	0	0	0	0	0	0	0	0.0	0	0.0	0	0.0	-	-
07-19	**117**	**4**	**97**	**1**	**12**	**0**	**2**	**0**	**1**	**0**	**0**	**0**	**0**	**4**	**3.4**	**0**	**0.0**	**0**	**0.0**	**43.7**	**51.8**
06-22	**132**	**4**	**111**	**1**	**13**	**0**	**2**	**0**	**1**	**0**	**0**	**0**	**0**	**4**	**3.0**	**0**	**0.0**	**0**	**0.0**	**43.8**	**51.8**
06-00	**133**	**4**	**112**	**1**	**13**	**0**	**2**	**0**	**1**	**0**	**0**	**0**	**0**	**4**	**3.0**	**0**	**0.0**	**0**	**0.0**	**43.8**	**51.7**
00-00	**138**	**4**	**117**	**1**	**13**	**0**	**2**	**0**	**1**	**0**	**0**	**0**	**0**	**6**	**4.3**	**1**	**0.7**	**1**	**0.7**	**44.3**	**52.8**

Site 1
Location Unnamed Road,
Direction Eastbound

16683 / SUTTON ON TRENT
APRIL 2025
AUTOMATIC TRAFFIC COUNT

27 April 2025 Sunday

Time	Total	Classification												]PSL	]PSL%	]SL1	]SL1%	]SL2	]SL2%	Mean	Vpp
		1	2	3	4	5	6	7	8	9	10	11	12	60	60	68	68	70	70		85
		MCL	SV	SVT	TB2	TB3	T4	ART3	ART4	ART5	ART6	BD	DRT			ACPO	ACPO	DfT	DfT		
0000	0	0	0	0	0	0	0	0	0	0	0	0	0	0	0.0	0	0.0	0	0.0	-	-
0015	1	0	1	0	0	0	0	0	0	0	0	0	0	0	0.0	0	0.0	0	0.0	52.6	-
0030	0	0	0	0	0	0	0	0	0	0	0	0	0	0	0.0	0	0.0	0	0.0	-	-
0045	0	0	0	0	0	0	0	0	0	0	0	0	0	0	0.0	0	0.0	0	0.0	-	-
0100	1	0	1	0	0	0	0	0	0	0	0	0	0	0	0.0	0	0.0	0	0.0	33.6	-
0115	0	0	0	0	0	0	0	0	0	0	0	0	0	0	0.0	0	0.0	0	0.0	-	-
0130	0	0	0	0	0	0	0	0	0	0	0	0	0	0	0.0	0	0.0	0	0.0	-	-
0145	0	0	0	0	0	0	0	0	0	0	0	0	0	0	0.0	0	0.0	0	0.0	-	-
0200	0	0	0	0	0	0	0	0	0	0	0	0	0	0	0.0	0	0.0	0	0.0	-	-
0215	0	0	0	0	0	0	0	0	0	0	0	0	0	0	0.0	0	0.0	0	0.0	-	-
0230	0	0	0	0	0	0	0	0	0	0	0	0	0	0	0.0	0	0.0	0	0.0	-	-
0245	0	0	0	0	0	0	0	0	0	0	0	0	0	0	0.0	0	0.0	0	0.0	-	-
0300	0	0	0	0	0	0	0	0	0	0	0	0	0	0	0.0	0	0.0	0	0.0	-	-
0315	0	0	0	0	0	0	0	0	0	0	0	0	0	0	0.0	0	0.0	0	0.0	-	-
0330	0	0	0	0	0	0	0	0	0	0	0	0	0	0	0.0	0	0.0	0	0.0	-	-
0345	0	0	0	0	0	0	0	0	0	0	0	0	0	0	0.0	0	0.0	0	0.0	-	-
0400	0	0	0	0	0	0	0	0	0	0	0	0	0	0	0.0	0	0.0	0	0.0	-	-
0415	0	0	0	0	0	0	0	0	0	0	0	0	0	0	0.0	0	0.0	0	0.0	-	-
0430	0	0	0	0	0	0	0	0	0	0	0	0	0	0	0.0	0	0.0	0	0.0	-	-
0445	0	0	0	0	0	0	0	0	0	0	0	0	0	0	0.0	0	0.0	0	0.0	-	-
0500	0	0	0	0	0	0	0	0	0	0	0	0	0	0	0.0	0	0.0	0	0.0	-	-
0515	0	0	0	0	0	0	0	0	0	0	0	0	0	0	0.0	0	0.0	0	0.0	-	-
0530	0	0	0	0	0	0	0	0	0	0	0	0	0	0	0.0	0	0.0	0	0.0	-	-
0545	1	0	1	0	0	0	0	0	0	0	0	0	0	0	0.0	0	0.0	0	0.0	44.5	-
0600	1	0	1	0	0	0	0	0	0	0	0	0	0	0	0.0	0	0.0	0	0.0	42.2	-
0615	1	0	1	0	0	0	0	0	0	0	0	0	0	0	0.0	0	0.0	0	0.0	40.6	-
0630	1	0	1	0	0	0	0	0	0	0	0	0	0	0	0.0	0	0.0	0	0.0	39.9	-
0645	0	0	0	0	0	0	0	0	0	0	0	0	0	0	0.0	0	0.0	0	0.0	-	-
0700	0	0	0	0	0	0	0	0	0	0	0	0	0	0	0.0	0	0.0	0	0.0	-	-
0715	1	0	1	0	0	0	0	0	0	0	0	0	0	0	0.0	0	0.0	0	0.0	52.9	-
0730	1	0	1	0	0	0	0	0	0	0	0	0	0	0	0.0	0	0.0	0	0.0	46.3	-
0745	3	0	3	0	0	0	0	0	0	0	0	0	0	0	0.0	0	0.0	0	0.0	42.8	-
0800	0	0	0	0	0	0	0	0	0	0	0	0	0	0	0.0	0	0.0	0	0.0	-	-
0815	1	0	1	0	0	0	0	0	0	0	0	0	0	0	0.0	0	0.0	0	0.0	40.6	-
0830	0	0	0	0	0	0	0	0	0	0	0	0	0	0	0.0	0	0.0	0	0.0	-	-
0845	3	0	2	0	1	0	0	0	0	0	0	0	0	0	0.0	0	0.0	0	0.0	42.7	-
0900	**8**	**0**	**8**	**0**	**0**	**0**	**0**	**0**	**0**	**0**	**0**	**0**	**0**	**1**	**12.5**	**0**	**0.0**	**0**	**0.0**	**48.2**	**-**
0915	3	0	3	0	0	0	0	0	0	0	0	0	0	0	0.0	0	0.0	0	0.0	41.2	-
0930	1	0	0	0	1	0	0	0	0	0	0	0	0	0	0.0	0	0.0	0	0.0	44.5	-
0945	2	0	2	0	0	0	0	0	0	0	0	0	0	0	0.0	0	0.0	0	0.0	47.1	-
1000	1	0	1	0	0	0	0	0	0	0	0	0	0	0	0.0	0	0.0	0	0.0	43.1	-
1015	1	0	1	0	0	0	0	0	0	0	0	0	0	0	0.0	0	0.0	0	0.0	46.8	-
1030	0	0	0	0	0	0	0	0	0	0	0	0	0	0	0.0	0	0.0	0	0.0	-	-
1045	2	0	2	0	0	0	0	0	0	0	0	0	0	1	50.0	0	0.0	0	0.0	49	-
1100	2	0	2	0	0	0	0	0	0	0	0	0	0	0	0.0	0	0.0	0	0.0	51.1	-
1115	3	1	2	0	0	0	0	0	0	0	0	0	0	0	0.0	0	0.0	0	0.0	36.7	-
1130	1	0	1	0	0	0	0	0	0	0	0	0	0	0	0.0	0	0.0	0	0.0	37.5	-
1145	3	0	3	0	0	0	0	0	0	0	0	0	0	0	0.0	0	0.0	0	0.0	42.4	-
1200	2	0	1	0	1	0	0	0	0	0	0	0	0	0	0.0	0	0.0	0	0.0	48.8	-
1215	0	0	0	0	0	0	0	0	0	0	0	0	0	0	0.0	0	0.0	0	0.0	-	-
1230	1	0	1	0	0	0	0	0	0	0	0	0	0	0	0.0	0	0.0	0	0.0	46.2	-
1245	1	0	1	0	0	0	0	0	0	0	0	0	0	0	0.0	0	0.0	0	0.0	40.3	-
1300	1	0	1	0	0	0	0	0	0	0	0	0	0	0	0.0	0	0.0	0	0.0	52.5	-
1315	1	0	1	0	0	0	0	0	0	0	0	0	0	0	0.0	0	0.0	0	0.0	34.8	-
1330	0	0	0	0	0	0	0	0	0	0	0	0	0	0	0.0	0	0.0	0	0.0	-	-
1345	4	0	4	0	0	0	0	0	0	0	0	0	0	0	0.0	0	0.0	0	0.0	39.5	-
1400	0	0	0	0	0	0	0	0	0	0	0	0	0	0	0.0	0	0.0	0	0.0	-	-
1415	1	0	1	0	0	0	0	0	0	0	0	0	0	1	100.0	0	0.0	0	0.0	60.9	-
1430	2	0	2	0	0	0	0	0	0	0	0	0	0	0	0.0	0	0.0	0	0.0	38.6	-
1445	2	0	2	0	0	0	0	0	0	0	0	0	0	0	0.0	0	0.0	0	0.0	49.1	-
1500	**8**	**1**	**7**	**0**	**0**	**0**	**0**	**0**	**0**	**0**	**0**	**0**	**0**	**0**	**0.0**	**0**	**0.0**	**0**	**0.0**	**39.7**	**-**
1515	3	0	2	0	1	0	0	0	0	0	0	0	0	0	0.0	0	0.0	0	0.0	48.6	-
1530	0	0	0	0	0	0	0	0	0	0	0	0	0	0	0.0	0	0.0	0	0.0	-	-
1545	3	0	3	0	0	0	0	0	0	0	0	0	0	0	0.0	0	0.0	0	0.0	50.1	-
1600	1	0	1	0	0	0	0	0	0	0	0	0	0	0	0.0	0	0.0	0	0.0	50.1	-
1615	4	0	3	0	1	0	0	0	0	0	0	0	0	0	0.0	0	0.0	0	0.0	46.2	-
1630	3	0	3	0	0	0	0	0	0	0	0	0	0	1	33.3	0	0.0	0	0.0	53.9	-
1645	1	0	1	0	0	0	0	0	0	0	0	0	0	0	0.0	0	0.0	0	0.0	45.2	-
1700	2	0	2	0	0	0	0	0	0	0	0	0	0	0	0.0	0	0.0	0	0.0	49	-
1715	2	0	2	0	0	0	0	0	0	0	0	0	0	0	0.0	0	0.0	0	0.0	42.6	-
1730	3	0	2	0	1	0	0	0	0	0	0	0	0	0	0.0	0	0.0	0	0.0	39.3	-
1745	1	0	1	0	0	0	0	0	0	0	0	0	0	0	0.0	0	0.0	0	0.0	57.5	-
1800	3	0	3	0	0	0	0	0	0	0	0	0	0	0	0.0	0	0.0	0	0.0	43.8	-
1815	1	0	1	0	0	0	0	0	0	0	0	0	0	0	0.0	0	0.0	0	0.0	49.5	-
1830	0	0	0	0	0	0	0	0	0	0	0	0	0	0	0.0	0	0.0	0	0.0	-	-
1845	4	2	2	0	0	0	0	0	0	0	0	0	0	0	0.0	0	0.0	0	0.0	41.6	-
1900	1	0	1	0	0	0	0	0	0	0	0	0	0	0	0.0	0	0.0	0	0.0	43.2	-
1915	0	0	0	0	0	0	0	0	0	0	0	0	0	0	0.0	0	0.0	0	0.0	-	-
1930	0	0	0	0	0	0	0	0	0	0	0	0	0	0	0.0	0	0.0	0	0.0	-	-
1945	1	0	1	0	0	0	0	0	0	0	0	0	0	0	0.0	0	0.0	0	0.0	44	-
2000	0	0	0	0	0	0	0	0	0	0	0	0	0	0	0.0	0	0.0	0	0.0	-	-
2015	3	0	3	0	0	0	0	0	0	0	0	0	0	0	0.0	0	0.0	0	0.0	41.2	-
2030	0	0	0	0	0	0	0	0	0	0	0	0	0	0	0.0	0	0.0	0	0.0	-	-
2045	1	0	1	0	0	0	0	0	0	0	0	0	0	0	0.0	0	0.0	0	0.0	47.2	-
2100	3	0	2	0	1	0	0	0	0	0	0	0	0	0	0.0	0	0.0	0	0.0	43.3	-
2115	0	0	0	0	0	0	0	0	0	0	0	0	0	0	0.0	0	0.0	0	0.0	-	-
2130	0	0	0	0	0	0	0	0	0	0	0	0	0	0	0.0	0	0.0	0	0.0	-	-
2145	0	0	0	0	0	0	0	0	0	0	0	0	0	0	0.0	0	0.0	0	0.0	-	-
2200	0	0	0	0	0	0	0	0	0	0	0	0	0	0	0.0	0	0.0	0	0.0	-	-
2215	0	0	0	0	0	0	0	0	0	0	0	0	0	0	0.0	0	0.0	0	0.0	-	-
2230	0	0	0	0	0	0	0	0	0	0	0	0	0	0	0.0	0	0.0	0	0.0	-	-
2245	0	0	0	0	0	0	0	0	0	0	0	0	0	0	0.0	0	0.0	0	0.0	-	-
2300	0	0	0	0	0	0	0	0	0	0	0	0	0	0	0.0	0	0.0	0	0.0	-	-
2315	1	0	1	0	0	0	0	0	0	0	0	0	0	0	0.0	0	0.0	0	0.0	45.9	-
2330	0	0	0	0	0	0	0	0	0	0	0	0	0	0	0.0	0	0.0	0	0.0	-	-
2345	1	0	1	0	0	0	0	0	0	0	0	0	0	0	0.0	0	0.0	0	0.0	53	-
07-19	**90**	**4**	**80**	**0**	**6**	**0**	**0**	**0**	**0**	**0**	**0**	**0**	**0**	**4**	**4.4**	**0**	**0.0**	**0**	**0.0**	**44.8**	**54.3**
06-22	**102**	**4**	**91**	**0**	**7**	**0**	**0**	**0**	**0**	**0**	**0**	**0**	**0**	**4**	**3.9**	**0**	**0.0**	**0**	**0.0**	**44.6**	**53.3**
06-00	**104**	**4**	**93**	**0**	**7**	**0**	**0**	**0**	**0**	**0**	**0**	**0**	**0**	**4**	**3.8**	**0**	**0.0**	**0**	**0.0**	**44.7**	**53.1**
00-00	**107**	**4**	**96**	**0**	**7**	**0**	**0**	**0**	**0**	**0**	**0**	**0**	**0**	**4**	**3.7**	**0**	**0.0**	**0**	**0.0**	**44.6**	**52.9**

Site 1
Location Unnamed Road,
Direction Eastbound

28 April 2025 Monday

16683 / SUTTON ON TRENT
APRIL 2025
AUTOMATIC TRAFFIC COUNT

Time	Total	Classification												]PSL	]PSL%	]SL1	]SL1%	]SL2	]SL2%	Mean	Vpp
		1	2	3	4	5	6	7	8	9	10	11	12	60	60	68	68	70	70		85
		MCL	SV	SVT	TB2	TB3	T4	ART3	ART4	ART5	ART6	BD	DRT			ACPO	ACPO	DfT	DfT		
0000	0	0	0	0	0	0	0	0	0	0	0	0	0	0	0.0	0	0.0	0	0.0	-	-
0015	0	0	0	0	0	0	0	0	0	0	0	0	0	0	0.0	0	0.0	0	0.0	-	-
0030	0	0	0	0	0	0	0	0	0	0	0	0	0	0	0.0	0	0.0	0	0.0	-	-
0045	0	0	0	0	0	0	0	0	0	0	0	0	0	0	0.0	0	0.0	0	0.0	-	-
0100	0	0	0	0	0	0	0	0	0	0	0	0	0	0	0.0	0	0.0	0	0.0	-	-
0115	0	0	0	0	0	0	0	0	0	0	0	0	0	0	0.0	0	0.0	0	0.0	-	-
0130	0	0	0	0	0	0	0	0	0	0	0	0	0	0	0.0	0	0.0	0	0.0	-	-
0145	0	0	0	0	0	0	0	0	0	0	0	0	0	0	0.0	0	0.0	0	0.0	-	-
0200	0	0	0	0	0	0	0	0	0	0	0	0	0	0	0.0	0	0.0	0	0.0	-	-
0215	0	0	0	0	0	0	0	0	0	0	0	0	0	0	0.0	0	0.0	0	0.0	-	-
0230	0	0	0	0	0	0	0	0	0	0	0	0	0	0	0.0	0	0.0	0	0.0	-	-
0245	0	0	0	0	0	0	0	0	0	0	0	0	0	0	0.0	0	0.0	0	0.0	-	-
0300	0	0	0	0	0	0	0	0	0	0	0	0	0	0	0.0	0	0.0	0	0.0	-	-
0315	0	0	0	0	0	0	0	0	0	0	0	0	0	0	0.0	0	0.0	0	0.0	-	-
0330	0	0	0	0	0	0	0	0	0	0	0	0	0	0	0.0	0	0.0	0	0.0	-	-
0345	1	0	1	0	0	0	0	0	0	0	0	0	0	0	0.0	0	0.0	0	0.0	43.9	-
0400	1	0	1	0	0	0	0	0	0	0	0	0	0	0	0.0	0	0.0	0	0.0	32.4	-
0415	1	0	1	0	0	0	0	0	0	0	0	0	0	1	100.0	0	0.0	0	0.0	66.9	-
0430	0	0	0	0	0	0	0	0	0	0	0	0	0	0	0.0	0	0.0	0	0.0	-	-
0445	0	0	0	0	0	0	0	0	0	0	0	0	0	0	0.0	0	0.0	0	0.0	-	-
0500	0	0	0	0	0	0	0	0	0	0	0	0	0	0	0.0	0	0.0	0	0.0	-	-
0515	3	0	3	0	0	0	0	0	0	0	0	0	0	0	0.0	0	0.0	0	0.0	47.2	-
0530	2	0	2	0	0	0	0	0	0	0	0	0	0	0	0.0	0	0.0	0	0.0	54	-
0545	7	0	6	0	1	0	0	0	0	0	0	0	0	0	0.0	0	0.0	0	0.0	49.9	-
0600	0	0	0	0	0	0	0	0	0	0	0	0	0	0	0.0	0	0.0	0	0.0	-	-
0615	3	0	3	0	0	0	0	0	0	0	0	0	0	0	0.0	0	0.0	0	0.0	40.6	-
0630	3	0	3	0	0	0	0	0	0	0	0	0	0	1	33.3	0	0.0	0	0.0	58.2	-
0645	5	0	5	0	0	0	0	0	0	0	0	0	0	0	0.0	0	0.0	0	0.0	41.1	-
0700	1	0	1	0	0	0	0	0	0	0	0	0	0	0	0.0	0	0.0	0	0.0	30.7	-
0715	5	0	5	0	0	0	0	0	0	0	0	0	0	0	0.0	0	0.0	0	0.0	43.3	-
0730	6	0	5	0	1	0	0	0	0	0	0	0	0	1	16.7	0	0.0	0	0.0	50.7	-
0745	2	0	2	0	0	0	0	0	0	0	0	0	0	0	0.0	0	0.0	0	0.0	46.4	-
0800	**9**	**1**	**7**	**0**	**1**	**0**	**0**	**0**	**0**	**0**	**0**	**0**	**0**	**0**	**0.0**	**0**	**0.0**	**0**	**0.0**	**40.5**	**-**
0815	7	0	7	0	0	0	0	0	0	0	0	0	0	1	14.3	1	14.3	0	0.0	50.7	-
0830	0	0	0	0	0	0	0	0	0	0	0	0	0	0	0.0	0	0.0	0	0.0	-	-
0845	7	1	6	0	0	0	0	0	0	0	0	0	0	0	0.0	0	0.0	0	0.0	48.8	-
0900	5	0	4	0	1	0	0	0	0	0	0	0	0	1	20.0	1	20.0	1	20.0	53	-
0915	4	0	3	0	1	0	0	0	0	0	0	0	0	0	0.0	0	0.0	0	0.0	38.8	-
0930	3	0	2	0	1	0	0	0	0	0	0	0	0	0	0.0	0	0.0	0	0.0	44.2	-
0945	3	0	3	0	0	0	0	0	0	0	0	0	0	0	0.0	0	0.0	0	0.0	47.8	-
1000	3	0	3	0	0	0	0	0	0	0	0	0	0	0	0.0	0	0.0	0	0.0	46.6	-
1015	1	0	0	1	0	0	0	0	0	0	0	0	0	0	0.0	0	0.0	0	0.0	30.1	-
1030	1	0	1	0	0	0	0	0	0	0	0	0	0	0	0.0	0	0.0	0	0.0	47.6	-
1045	0	0	0	0	0	0	0	0	0	0	0	0	0	0	0.0	0	0.0	0	0.0	-	-
1100	1	0	1	0	0	0	0	0	0	0	0	0	0	0	0.0	0	0.0	0	0.0	40.6	-
1115	1	0	1	0	0	0	0	0	0	0	0	0	0	0	0.0	0	0.0	0	0.0	38.7	-
1130	2	0	2	0	0	0	0	0	0	0	0	0	0	0	0.0	0	0.0	0	0.0	38.7	-
1145	6	0	5	0	1	0	0	0	0	0	0	0	0	0	0.0	0	0.0	0	0.0	41.6	-
1200	5	0	4	0	1	0	0	0	0	0	0	0	0	0	0.0	0	0.0	0	0.0	38.5	-
1215	4	0	4	0	0	0	0	0	0	0	0	0	0	0	0.0	0	0.0	0	0.0	42.2	-
1230	2	0	2	0	0	0	0	0	0	0	0	0	0	0	0.0	0	0.0	0	0.0	44.2	-
1245	1	0	1	0	0	0	0	0	0	0	0	0	0	0	0.0	0	0.0	0	0.0	35.7	-
1300	**8**	**0**	**4**	**0**	**4**	**0**	**0**	**0**	**0**	**0**	**0**	**0**	**0**	**0**	**0.0**	**0**	**0.0**	**0**	**0.0**	**47.3**	**-**
1315	2	0	1	0	0	0	0	0	1	0	0	0	0	0	0.0	0	0.0	0	0.0	33.1	-
1330	5	0	4	0	1	0	0	0	0	0	0	0	0	0	0.0	0	0.0	0	0.0	42.1	-
1345	1	0	1	0	0	0	0	0	0	0	0	0	0	0	0.0	0	0.0	0	0.0	42	-
1400	3	0	2	0	1	0	0	0	0	0	0	0	0	0	0.0	0	0.0	0	0.0	46.4	-
1415	2	0	2	0	0	0	0	0	0	0	0	0	0	0	0.0	0	0.0	0	0.0	50	-
1430	3	0	3	0	0	0	0	0	0	0	0	0	0	1	33.3	0	0.0	0	0.0	44.6	-
1445	6	0	6	0	0	0	0	0	0	0	0	0	0	0	0.0	0	0.0	0	0.0	35.8	-
1500	3	1	2	0	0	0	0	0	0	0	0	0	0	0	0.0	0	0.0	0	0.0	33	-
1515	2	0	2	0	0	0	0	0	0	0	0	0	0	0	0.0	0	0.0	0	0.0	41	-
1530	6	1	4	0	1	0	0	0	0	0	0	0	0	0	0.0	0	0.0	0	0.0	38.4	-
1545	3	0	2	0	1	0	0	0	0	0	0	0	0	0	0.0	0	0.0	0	0.0	45.1	-
1600	1	0	1	0	0	0	0	0	0	0	0	0	0	1	100.0	0	0.0	0	0.0	60.5	-
1615	2	0	2	0	0	0	0	0	0	0	0	0	0	0	0.0	0	0.0	0	0.0	43.5	-
1630	2	0	2	0	0	0	0	0	0	0	0	0	0	0	0.0	0	0.0	0	0.0	42.2	-
1645	4	0	4	0	0	0	0	0	0	0	0	0	0	0	0.0	0	0.0	0	0.0	44.1	-
1700	3	0	3	0	0	0	0	0	0	0	0	0	0	0	0.0	0	0.0	0	0.0	43.7	-
1715	6	1	4	0	1	0	0	0	0	0	0	0	0	0	0.0	0	0.0	0	0.0	37.7	-
1730	4	1	3	0	0	0	0	0	0	0	0	0	0	1	25.0	0	0.0	0	0.0	42.2	-
1745	6	0	6	0	0	0	0	0	0	0	0	0	0	0	0.0	0	0.0	0	0.0	48.9	-
1800	2	0	1	0	1	0	0	0	0	0	0	0	0	0	0.0	0	0.0	0	0.0	51	-
1815	2	1	1	0	0	0	0	0	0	0	0	0	0	0	0.0	0	0.0	0	0.0	30.7	-
1830	2	0	2	0	0	0	0	0	0	0	0	0	0	0	0.0	0	0.0	0	0.0	43.1	-
1845	4	1	3	0	0	0	0	0	0	0	0	0	0	0	0.0	0	0.0	0	0.0	47.1	-
1900	1	0	1	0	0	0	0	0	0	0	0	0	0	0	0.0	0	0.0	0	0.0	40.6	-
1915	0	0	0	0	0	0	0	0	0	0	0	0	0	0	0.0	0	0.0	0	0.0	-	-
1930	2	0	2	0	0	0	0	0	0	0	0	0	0	0	0.0	0	0.0	0	0.0	39.9	-
1945	2	0	2	0	0	0	0	0	0	0	0	0	0	0	0.0	0	0.0	0	0.0	46.3	-
2000	1	0	1	0	0	0	0	0	0	0	0	0	0	0	0.0	0	0.0	0	0.0	24.5	-
2015	2	0	2	0	0	0	0	0	0	0	0	0	0	0	0.0	0	0.0	0	0.0	37	-
2030	1	0	1	0	0	0	0	0	0	0	0	0	0	0	0.0	0	0.0	0	0.0	43	-
2045	0	0	0	0	0	0	0	0	0	0	0	0	0	0	0.0	0	0.0	0	0.0	-	-
2100	0	0	0	0	0	0	0	0	0	0	0	0	0	0	0.0	0	0.0	0	0.0	-	-
2115	0	0	0	0	0	0	0	0	0	0	0	0	0	0	0.0	0	0.0	0	0.0	-	-
2130	3	0	3	0	0	0	0	0	0	0	0	0	0	0	0.0	0	0.0	0	0.0	45.5	-
2145	0	0	0	0	0	0	0	0	0	0	0	0	0	0	0.0	0	0.0	0	0.0	-	-
2200	0	0	0	0	0	0	0	0	0	0	0	0	0	0	0.0	0	0.0	0	0.0	-	-
2215	1	0	1	0	0	0	0	0	0	0	0	0	0	0	0.0	0	0.0	0	0.0	48.9	-
2230	0	0	0	0	0	0	0	0	0	0	0	0	0	0	0.0	0	0.0	0	0.0	-	-
2245	0	0	0	0	0	0	0	0	0	0	0	0	0	0	0.0	0	0.0	0	0.0	-	-
2300	0	0	0	0	0	0	0	0	0	0	0	0	0	0	0.0	0	0.0	0	0.0	-	-
2315	0	0	0	0	0	0	0	0	0	0	0	0	0	0	0.0	0	0.0	0	0.0	-	-
2330	1	0	1	0	0	0	0	0	0	0	0	0	0	0	0.0	0	0.0	0	0.0	51.6	-
2345	0	0	0	0	0	0	0	0	0	0	0	0	0	0	0.0	0	0.0	0	0.0	-	-
07-19	**161**	**8**	**134**	**1**	**17**	**0**	**0**	**0**	**1**	**0**	**0**	**0**	**0**	**6**	**3.7**	**2**	**1.2**	**1**	**0.6**	**43.5**	**51.8**
06-22	**184**	**8**	**157**	**1**	**17**	**0**	**0**	**0**	**1**	**0**	**0**	**0**	**0**	**7**	**3.8**	**2**	**1.1**	**1**	**0.5**	**43.5**	**51.6**
06-00	**186**	**8**	**159**	**1**	**17**	**0**	**0**	**0**	**1**	**0**	**0**	**0**	**0**	**7**	**3.8**	**2**	**1.1**	**1**	**0.5**	**43.6**	**51.6**
00-00	**201**	**8**	**173**	**1**	**18**	**0**	**0**	**0**	**1**	**0**	**0**	**0**	**0**	**8**	**4.0**	**2**	**1.0**	**1**	**0.5**	**44**	**52.9**

Site 1
Location Unnamed Road,
Direction Eastbound

16683 / SUTTON ON TRENT
APRIL 2025
AUTOMATIC TRAFFIC COUNT

29 April 2025 **Tuesday**

Time	Total	Classification												]PSL	]PSL%	]SL1	]SL1%	]SL2	]SL2%	Mean	Vpp
		1	2	3	4	5	6	7	8	9	10	11	12	60	60	68	68	70	70		85
		MCL	SV	SVT	TB2	TB3	T4	ART3	ART4	ART5	ART6	BD	DRT			ACPO	ACPO	DfT	DfT		
0000	0	0	0	0	0	0	0	0	0	0	0	0	0	0	0.0	0	0.0	0	0.0	-	-
0015	0	0	0	0	0	0	0	0	0	0	0	0	0	0	0.0	0	0.0	0	0.0	-	-
0030	0	0	0	0	0	0	0	0	0	0	0	0	0	0	0.0	0	0.0	0	0.0	-	-
0045	0	0	0	0	0	0	0	0	0	0	0	0	0	0	0.0	0	0.0	0	0.0	-	-
0100	2	0	2	0	0	0	0	0	0	0	0	0	0	0	0.0	0	0.0	0	0.0	49.1	-
0115	0	0	0	0	0	0	0	0	0	0	0	0	0	0	0.0	0	0.0	0	0.0	-	-
0130	0	0	0	0	0	0	0	0	0	0	0	0	0	0	0.0	0	0.0	0	0.0	-	-
0145	0	0	0	0	0	0	0	0	0	0	0	0	0	0	0.0	0	0.0	0	0.0	-	-
0200	0	0	0	0	0	0	0	0	0	0	0	0	0	0	0.0	0	0.0	0	0.0	-	-
0215	0	0	0	0	0	0	0	0	0	0	0	0	0	0	0.0	0	0.0	0	0.0	-	-
0230	1	0	1	0	0	0	0	0	0	0	0	0	0	0	0.0	0	0.0	0	0.0	44.5	-
0245	2	0	2	0	0	0	0	0	0	0	0	0	0	1	50.0	1	50.0	0	0.0	57.5	-
0300	0	0	0	0	0	0	0	0	0	0	0	0	0	0	0.0	0	0.0	0	0.0	-	-
0315	0	0	0	0	0	0	0	0	0	0	0	0	0	0	0.0	0	0.0	0	0.0	-	-
0330	0	0	0	0	0	0	0	0	0	0	0	0	0	0	0.0	0	0.0	0	0.0	-	-
0345	0	0	0	0	0	0	0	0	0	0	0	0	0	0	0.0	0	0.0	0	0.0	-	-
0400	0	0	0	0	0	0	0	0	0	0	0	0	0	0	0.0	0	0.0	0	0.0	-	-
0415	0	0	0	0	0	0	0	0	0	0	0	0	0	0	0.0	0	0.0	0	0.0	-	-
0430	0	0	0	0	0	0	0	0	0	0	0	0	0	0	0.0	0	0.0	0	0.0	-	-
0445	1	0	1	0	0	0	0	0	0	0	0	0	0	1	100.0	0	0.0	0	0.0	62.8	-
0500	1	0	1	0	0	0	0	0	0	0	0	0	0	0	0.0	0	0.0	0	0.0	52.8	-
0515	1	0	1	0	0	0	0	0	0	0	0	0	0	0	0.0	0	0.0	0	0.0	56.4	-
0530	4	0	4	0	0	0	0	0	0	0	0	0	0	0	0.0	0	0.0	0	0.0	43.9	-
0545	**9**	**0**	**9**	**0**	**0**	**0**	**0**	**0**	**0**	**0**	**0**	**0**	**0**	**3**	**33.3**	**0**	**0.0**	**0**	**0.0**	**55.6**	**-**
0600	1	0	1	0	0	0	0	0	0	0	0	0	0	0	0.0	0	0.0	0	0.0	35.1	-
0615	3	0	2	0	1	0	0	0	0	0	0	0	0	0	0.0	0	0.0	0	0.0	42.9	-
0630	2	0	2	0	0	0	0	0	0	0	0	0	0	0	0.0	0	0.0	0	0.0	44.8	-
0645	5	0	5	0	0	0	0	0	0	0	0	0	0	0	0.0	0	0.0	0	0.0	48.3	-
0700	1	0	1	0	0	0	0	0	0	0	0	0	0	0	0.0	0	0.0	0	0.0	55.7	-
0715	3	0	3	0	0	0	0	0	0	0	0	0	0	0	0.0	0	0.0	0	0.0	49.2	-
0730	4	0	4	0	0	0	0	0	0	0	0	0	0	2	50.0	0	0.0	0	0.0	52.9	-
0745	4	0	4	0	0	0	0	0	0	0	0	0	0	1	25.0	0	0.0	0	0.0	50	-
0800	3	0	1	0	2	0	0	0	0	0	0	0	0	0	0.0	0	0.0	0	0.0	49.6	-
0815	8	0	6	1	1	0	0	0	0	0	0	0	0	2	25.0	0	0.0	0	0.0	52.1	-
0830	5	0	5	0	0	0	0	0	0	0	0	0	0	0	0.0	0	0.0	0	0.0	39.6	-
0845	3	0	2	0	1	0	0	0	0	0	0	0	0	0	0.0	0	0.0	0	0.0	39.4	-
0900	6	0	5	0	1	0	0	0	0	0	0	0	0	0	0.0	0	0.0	0	0.0	43.1	-
0915	1	0	0	0	1	0	0	0	0	0	0	0	0	0	0.0	0	0.0	0	0.0	39.4	-
0930	8	0	7	0	0	1	0	0	0	0	0	0	0	0	0.0	0	0.0	0	0.0	40.2	-
0945	1	0	1	0	0	0	0	0	0	0	0	0	0	0	0.0	0	0.0	0	0.0	49.2	-
1000	3	0	3	0	0	0	0	0	0	0	0	0	0	0	0.0	0	0.0	0	0.0	42.4	-
1015	4	0	2	0	2	0	0	0	0	0	0	0	0	0	0.0	0	0.0	0	0.0	47.2	-
1030	4	2	1	0	1	0	0	0	0	0	0	0	0	0	0.0	0	0.0	0	0.0	26.6	-
1045	2	0	2	0	0	0	0	0	0	0	0	0	0	0	0.0	0	0.0	0	0.0	40.1	-
1100	4	0	4	0	0	0	0	0	0	0	0	0	0	0	0.0	0	0.0	0	0.0	49	-
1115	4	0	2	0	2	0	0	0	0	0	0	0	0	0	0.0	0	0.0	0	0.0	42.9	-
1130	0	0	0	0	0	0	0	0	0	0	0	0	0	0	0.0	0	0.0	0	0.0	-	-
1145	3	0	1	0	2	0	0	0	0	0	0	0	0	0	0.0	0	0.0	0	0.0	42.5	-
1200	1	0	1	0	0	0	0	0	0	0	0	0	0	0	0.0	0	0.0	0	0.0	49	-
1215	4	0	4	0	0	0	0	0	0	0	0	0	0	0	0.0	0	0.0	0	0.0	39.7	-
1230	1	0	1	0	0	0	0	0	0	0	0	0	0	0	0.0	0	0.0	0	0.0	45.5	-
1245	3	0	3	0	0	0	0	0	0	0	0	0	0	0	0.0	0	0.0	0	0.0	47.6	-
1300	3	1	1	0	1	0	0	0	0	0	0	0	0	0	0.0	0	0.0	0	0.0	31.2	-
1315	3	0	0	0	3	0	0	0	0	0	0	0	0	0	0.0	0	0.0	0	0.0	35.8	-
1330	1	0	1	0	0	0	0	0	0	0	0	0	0	0	0.0	0	0.0	0	0.0	37.1	-
1345	1	1	0	0	0	0	0	0	0	0	0	0	0	0	0.0	0	0.0	0	0.0	12	-
1400	4	0	4	0	0	0	0	0	0	0	0	0	0	0	0.0	0	0.0	0	0.0	45.5	-
1415	4	1	2	0	1	0	0	0	0	0	0	0	0	0	0.0	0	0.0	0	0.0	29.4	-
1430	2	0	2	0	0	0	0	0	0	0	0	0	0	0	0.0	0	0.0	0	0.0	38.4	-
1445	1	0	1	0	0	0	0	0	0	0	0	0	0	0	0.0	0	0.0	0	0.0	52.9	-
1500	**6**	**0**	**5**	**0**	**1**	**0**	**0**	**0**	**0**	**0**	**0**	**0**	**0**	**1**	**16.7**	**0**	**0.0**	**0**	**0.0**	**47.5**	**-**
1515	3	0	3	0	0	0	0	0	0	0	0	0	0	0	0.0	0	0.0	0	0.0	41.8	-
1530	2	0	1	0	1	0	0	0	0	0	0	0	0	0	0.0	0	0.0	0	0.0	48.2	-
1545	**6**	**0**	**6**	**0**	**0**	**0**	**0**	**0**	**0**	**0**	**0**	**0**	**0**	**0**	**0.0**	**0**	**0.0**	**0**	**0.0**	**47.5**	**-**
1600	4	0	3	0	1	0	0	0	0	0	0	0	0	0	0.0	0	0.0	0	0.0	50.9	-
1615	4	1	2	0	1	0	0	0	0	0	0	0	0	0	0.0	0	0.0	0	0.0	41.6	-
1630	5	0	4	0	1	0	0	0	0	0	0	0	0	0	0.0	0	0.0	0	0.0	48.1	-
1645	**6**	**0**	**5**	**0**	**1**	**0**	**0**	**0**	**0**	**0**	**0**	**0**	**0**	**0**	**0.0**	**0**	**0.0**	**0**	**0.0**	**51.8**	**-**
1700	5	0	5	0	0	0	0	0	0	0	0	0	0	0	0.0	0	0.0	0	0.0	46	-
1715	2	0	2	0	0	0	0	0	0	0	0	0	0	0	0.0	0	0.0	0	0.0	47.1	-
1730	3	0	3	0	0	0	0	0	0	0	0	0	0	0	0.0	0	0.0	0	0.0	54	-
1745	3	0	3	0	0	0	0	0	0	0	0	0	0	1	33.3	0	0.0	0	0.0	53.6	-
1800	1	0	0	0	1	0	0	0	0	0	0	0	0	0	0.0	0	0.0	0	0.0	53.4	-
1815	2	0	2	0	0	0	0	0	0	0	0	0	0	0	0.0	0	0.0	0	0.0	49.2	-
1830	3	0	3	0	0	0	0	0	0	0	0	0	0	1	33.3	0	0.0	0	0.0	56.4	-
1845	2	0	2	0	0	0	0	0	0	0	0	0	0	0	0.0	0	0.0	0	0.0	34.6	-
1900	0	0	0	0	0	0	0	0	0	0	0	0	0	0	0.0	0	0.0	0	0.0	-	-
1915	3	1	2	0	0	0	0	0	0	0	0	0	0	0	0.0	0	0.0	0	0.0	37.6	-
1930	1	0	1	0	0	0	0	0	0	0	0	0	0	0	0.0	0	0.0	0	0.0	41.8	-
1945	0	0	0	0	0	0	0	0	0	0	0	0	0	0	0.0	0	0.0	0	0.0	-	-
2000	3	0	3	0	0	0	0	0	0	0	0	0	0	0	0.0	0	0.0	0	0.0	37.1	-
2015	2	0	2	0	0	0	0	0	0	0	0	0	0	0	0.0	0	0.0	0	0.0	31	-
2030	2	0	2	0	0	0	0	0	0	0	0	0	0	0	0.0	0	0.0	0	0.0	45.8	-
2045	5	1	4	0	0	0	0	0	0	0	0	0	0	0	0.0	0	0.0	0	0.0	46.4	-
2100	1	0	1	0	0	0	0	0	0	0	0	0	0	0	0.0	0	0.0	0	0.0	47.6	-
2115	1	0	1	0	0	0	0	0	0	0	0	0	0	0	0.0	0	0.0	0	0.0	45.4	-
2130	0	0	0	0	0	0	0	0	0	0	0	0	0	0	0.0	0	0.0	0	0.0	-	-
2145	0	0	0	0	0	0	0	0	0	0	0	0	0	0	0.0	0	0.0	0	0.0	-	-
2200	0	0	0	0	0	0	0	0	0	0	0	0	0	0	0.0	0	0.0	0	0.0	-	-
2215	0	0	0	0	0	0	0	0	0	0	0	0	0	0	0.0	0	0.0	0	0.0	-	-
2230	1	0	1	0	0	0	0	0	0	0	0	0	0	0	0.0	0	0.0	0	0.0	58.2	-
2245	0	0	0	0	0	0	0	0	0	0	0	0	0	0	0.0	0	0.0	0	0.0	-	-
2300	0	0	0	0	0	0	0	0	0	0	0	0	0	0	0.0	0	0.0	0	0.0	-	-
2315	0	0	0	0	0	0	0	0	0	0	0	0	0	0	0.0	0	0.0	0	0.0	-	-
2330	0	0	0	0	0	0	0	0	0	0	0	0	0	0	0.0	0	0.0	0	0.0	-	-
2345	0	0	0	0	0	0	0	0	0	0	0	0	0	0	0.0	0	0.0	0	0.0	-	-
07-19	**156**	**6**	**123**	**1**	**25**	**1**	**0**	**0**	**0**	**0**	**0**	**0**	**0**	**8**	**5.1**	**0**	**0.0**	**0**	**0.0**	**44.8**	**53.9**
06-22	**185**	**8**	**149**	**1**	**26**	**1**	**0**	**0**	**0**	**0**	**0**	**0**	**0**	**8**	**4.3**	**0**	**0.0**	**0**	**0.0**	**44.5**	**53.2**
06-00	**186**	**8**	**150**	**1**	**26**	**1**	**0**	**0**	**0**	**0**	**0**	**0**	**0**	**8**	**4.3**	**0**	**0.0**	**0**	**0.0**	**44.6**	**53.4**
00-00	**207**	**8**	**171**	**1**	**26**	**1**	**0**	**0**	**0**	**0**	**0**	**0**	**0**	**13**	**6.3**	**1**	**0.5**	**0**	**0.0**	**45.4**	**54.4**

Site 1
Location Unnamed Road,
Direction Eastbound
30 April 2025

16683 / SUTTON ON TRENT
APRIL 2025
AUTOMATIC TRAFFIC COUNT

Time	Total	Classification												]PSL	]PSL%	]SL1	]SL1%	]SL2	]SL2%	Mean	Vpp
		1	2	3	4	5	6	7	8	9	10	11	12	60	60	68	68	70	70		85
		MCL	SV	SVT	TB2	TB3	T4	ART3	ART4	ART5	ART6	BD	DRT			ACPO	ACPO	DfT	DfT		
0000	0	0	0	0	0	0	0	0	0	0	0	0	0	0	0.0	0	0.0	0	0.0	-	-
0015	0	0	0	0	0	0	0	0	0	0	0	0	0	0	0.0	0	0.0	0	0.0	-	-
0030	0	0	0	0	0	0	0	0	0	0	0	0	0	0	0.0	0	0.0	0	0.0	-	-
0045	0	0	0	0	0	0	0	0	0	0	0	0	0	0	0.0	0	0.0	0	0.0	-	-
0100	0	0	0	0	0	0	0	0	0	0	0	0	0	0	0.0	0	0.0	0	0.0	-	-
0115	0	0	0	0	0	0	0	0	0	0	0	0	0	0	0.0	0	0.0	0	0.0	-	-
0130	0	0	0	0	0	0	0	0	0	0	0	0	0	0	0.0	0	0.0	0	0.0	-	-
0145	0	0	0	0	0	0	0	0	0	0	0	0	0	0	0.0	0	0.0	0	0.0	-	-
0200	0	0	0	0	0	0	0	0	0	0	0	0	0	0	0.0	0	0.0	0	0.0	-	-
0215	0	0	0	0	0	0	0	0	0	0	0	0	0	0	0.0	0	0.0	0	0.0	-	-
0230	0	0	0	0	0	0	0	0	0	0	0	0	0	0	0.0	0	0.0	0	0.0	-	-
0245	0	0	0	0	0	0	0	0	0	0	0	0	0	0	0.0	0	0.0	0	0.0	-	-
0300	0	0	0	0	0	0	0	0	0	0	0	0	0	0	0.0	0	0.0	0	0.0	-	-
0315	0	0	0	0	0	0	0	0	0	0	0	0	0	0	0.0	0	0.0	0	0.0	-	-
0330	0	0	0	0	0	0	0	0	0	0	0	0	0	0	0.0	0	0.0	0	0.0	-	-
0345	0	0	0	0	0	0	0	0	0	0	0	0	0	0	0.0	0	0.0	0	0.0	-	-
0400	0	0	0	0	0	0	0	0	0	0	0	0	0	0	0.0	0	0.0	0	0.0	-	-
0415	0	0	0	0	0	0	0	0	0	0	0	0	0	0	0.0	0	0.0	0	0.0	-	-
0430	1	0	1	0	0	0	0	0	0	0	0	0	0	0	0.0	0	0.0	0	0.0	46.2	-
0445	1	0	1	0	0	0	0	0	0	0	0	0	0	0	0.0	0	0.0	0	0.0	43.3	-
0500	1	0	1	0	0	0	0	0	0	0	0	0	0	0	0.0	0	0.0	0	0.0	38	-
0515	1	0	1	0	0	0	0	0	0	0	0	0	0	0	0.0	0	0.0	0	0.0	57.4	-
0530	4	0	4	0	0	0	0	0	0	0	0	0	0	1	25.0	0	0.0	0	0.0	54.7	-
0545	6	0	5	0	1	0	0	0	0	0	0	0	0	1	16.7	0	0.0	0	0.0	51.1	-
0600	3	0	3	0	0	0	0	0	0	0	0	0	0	1	33.3	0	0.0	0	0.0	55.7	-
0615	3	1	2	0	0	0	0	0	0	0	0	0	0	1	33.3	0	0.0	0	0.0	56.4	-
0630	2	0	2	0	0	0	0	0	0	0	0	0	0	0	0.0	0	0.0	0	0.0	41.5	-
0645	6	0	6	0	0	0	0	0	0	0	0	0	0	0	0.0	0	0.0	0	0.0	49.4	-
0700	3	0	2	1	0	0	0	0	0	0	0	0	0	0	0.0	0	0.0	0	0.0	46.6	-
0715	4	1	3	0	0	0	0	0	0	0	0	0	0	0	0.0	0	0.0	0	0.0	45.3	-
0730	4	0	3	0	1	0	0	0	0	0	0	0	0	0	0.0	0	0.0	0	0.0	46.5	-
0745	8	1	6	0	1	0	0	0	0	0	0	0	0	1	12.5	0	0.0	0	0.0	44	-
0800	2	0	2	0	0	0	0	0	0	0	0	0	0	0	0.0	0	0.0	0	0.0	46.3	-
0815	3	0	3	0	0	0	0	0	0	0	0	0	0	1	33.3	0	0.0	0	0.0	56.9	-
0830	**11**	**0**	**8**	**0**	**3**	**0**	**0**	**0**	**0**	**0**	**0**	**0**	**0**	**0**	**0.0**	**0**	**0.0**	**0**	**0.0**	**46.9**	**51.9**
0845	4	0	4	0	0	0	0	0	0	0	0	0	0	0	0.0	0	0.0	0	0.0	53.8	-
0900	1	0	1	0	0	0	0	0	0	0	0	0	0	0	0.0	0	0.0	0	0.0	43.6	-
0915	1	0	1	0	0	0	0	0	0	0	0	0	0	0	0.0	0	0.0	0	0.0	51.3	-
0930	1	0	1	0	0	0	0	0	0	0	0	0	0	0	0.0	0	0.0	0	0.0	46.5	-
0945	5	0	3	0	1	0	1	0	0	0	0	0	0	1	20.0	1	20.0	1	20.0	54.5	-
1000	5	0	5	0	0	0	0	0	0	0	0	0	0	0	0.0	0	0.0	0	0.0	42.8	-
1015	5	0	5	0	0	0	0	0	0	0	0	0	0	0	0.0	0	0.0	0	0.0	44.4	-
1030	3	0	2	0	1	0	0	0	0	0	0	0	0	0	0.0	0	0.0	0	0.0	39.8	-
1045	3	0	3	0	0	0	0	0	0	0	0	0	0	0	0.0	0	0.0	0	0.0	47.8	-
1100	4	0	3	0	0	0	1	0	0	0	0	0	0	0	0.0	0	0.0	0	0.0	37	-
1115	6	0	4	0	2	0	0	0	0	0	0	0	0	0	0.0	0	0.0	0	0.0	39.4	-
1130	3	0	3	0	0	0	0	0	0	0	0	0	0	0	0.0	0	0.0	0	0.0	44.2	-
1145	1	0	1	0	0	0	0	0	0	0	0	0	0	0	0.0	0	0.0	0	0.0	32	-
1200	2	0	2	0	0	0	0	0	0	0	0	0	0	0	0.0	0	0.0	0	0.0	40.1	-
1215	4	0	4	0	0	0	0	0	0	0	0	0	0	0	0.0	0	0.0	0	0.0	42.7	-
1230	2	0	2	0	0	0	0	0	0	0	0	0	0	0	0.0	0	0.0	0	0.0	49.2	-
1245	5	0	4	0	1	0	0	0	0	0	0	0	0	1	20.0	0	0.0	0	0.0	48.5	-
1300	5	0	4	0	0	1	0	0	0	0	0	0	0	0	0.0	0	0.0	0	0.0	41.1	-
1315	1	0	1	0	0	0	0	0	0	0	0	0	0	0	0.0	0	0.0	0	0.0	46.5	-
1330	1	0	1	0	0	0	0	0	0	0	0	0	0	0	0.0	0	0.0	0	0.0	39.6	-
1345	4	0	3	0	1	0	0	0	0	0	0	0	0	0	0.0	0	0.0	0	0.0	40.4	-
1400	5	1	2	0	1	0	0	0	1	0	0	0	0	0	0.0	0	0.0	0	0.0	40.6	-
1415	0	0	0	0	0	0	0	0	0	0	0	0	0	0	0.0	0	0.0	0	0.0	-	-
1430	5	0	5	0	0	0	0	0	0	0	0	0	0	0	0.0	0	0.0	0	0.0	41.8	-
1445	7	0	5	0	2	0	0	0	0	0	0	0	0	0	0.0	0	0.0	0	0.0	41.3	-
1500	4	0	4	0	0	0	0	0	0	0	0	0	0	0	0.0	0	0.0	0	0.0	46.5	-
1515	1	0	0	0	1	0	0	0	0	0	0	0	0	0	0.0	0	0.0	0	0.0	49.6	-
1530	5	0	4	0	1	0	0	0	0	0	0	0	0	0	0.0	0	0.0	0	0.0	45.7	-
1545	6	0	5	0	1	0	0	0	0	0	0	0	0	0	0.0	0	0.0	0	0.0	46.4	-
1600	2	0	1	0	1	0	0	0	0	0	0	0	0	0	0.0	0	0.0	0	0.0	44.7	-
1615	2	0	2	0	0	0	0	0	0	0	0	0	0	0	0.0	0	0.0	0	0.0	50	-
1630	6	0	6	0	0	0	0	0	0	0	0	0	0	0	0.0	0	0.0	0	0.0	49.8	-
1645	6	0	6	0	0	0	0	0	0	0	0	0	0	1	16.7	0	0.0	0	0.0	49.5	-
1700	2	0	2	0	0	0	0	0	0	0	0	0	0	0	0.0	0	0.0	0	0.0	44.5	-
1715	1	0	1	0	0	0	0	0	0	0	0	0	0	0	0.0	0	0.0	0	0.0	44.6	-
1730	**8**	**0**	**7**	**0**	**1**	**0**	**0**	**0**	**0**	**0**	**0**	**0**	**0**	**0**	**0.0**	**0**	**0.0**	**0**	**0.0**	**48.7**	**-**
1745	5	0	5	0	0	0	0	0	0	0	0	0	0	0	0.0	0	0.0	0	0.0	50.2	-
1800	2	0	2	0	0	0	0	0	0	0	0	0	0	0	0.0	0	0.0	0	0.0	45	-
1815	0	0	0	0	0	0	0	0	0	0	0	0	0	0	0.0	0	0.0	0	0.0	-	-
1830	0	0	0	0	0	0	0	0	0	0	0	0	0	0	0.0	0	0.0	0	0.0	-	-
1845	4	1	1	0	1	0	1	0	0	0	0	0	0	0	0.0	0	0.0	0	0.0	38.9	-
1900	1	0	1	0	0	0	0	0	0	0	0	0	0	0	0.0	0	0.0	0	0.0	44	-
1915	0	0	0	0	0	0	0	0	0	0	0	0	0	0	0.0	0	0.0	0	0.0	-	-
1930	5	0	3	0	2	0	0	0	0	0	0	0	0	1	20.0	0	0.0	0	0.0	44.7	-
1945	1	0	1	0	0	0	0	0	0	0	0	0	0	0	0.0	0	0.0	0	0.0	50.8	-
2000	1	0	1	0	0	0	0	0	0	0	0	0	0	0	0.0	0	0.0	0	0.0	44.2	-
2015	2	0	2	0	0	0	0	0	0	0	0	0	0	0	0.0	0	0.0	0	0.0	43.6	-
2030	1	0	1	0	0	0	0	0	0	0	0	0	0	0	0.0	0	0.0	0	0.0	57.2	-
2045	2	1	1	0	0	0	0	0	0	0	0	0	0	0	0.0	0	0.0	0	0.0	42.8	-
2100	2	0	2	0	0	0	0	0	0	0	0	0	0	0	0.0	0	0.0	0	0.0	51.5	-
2115	2	0	1	0	1	0	0	0	0	0	0	0	0	2	100.0	0	0.0	0	0.0	65.5	-
2130	1	0	1	0	0	0	0	0	0	0	0	0	0	0	0.0	0	0.0	0	0.0	38.6	-
2145	1	0	1	0	0	0	0	0	0	0	0	0	0	0	0.0	0	0.0	0	0.0	58.2	-
2200	1	0	1	0	0	0	0	0	0	0	0	0	0	1	100.0	1	100.0	1	100.0	80.3	-
2215	0	0	0	0	0	0	0	0	0	0	0	0	0	0	0.0	0	0.0	0	0.0	-	-
2230	0	0	0	0	0	0	0	0	0	0	0	0	0	0	0.0	0	0.0	0	0.0	-	-
2245	0	0	0	0	0	0	0	0	0	0	0	0	0	0	0.0	0	0.0	0	0.0	-	-
2300	0	0	0	0	0	0	0	0	0	0	0	0	0	0	0.0	0	0.0	0	0.0	-	-
2315	0	0	0	0	0	0	0	0	0	0	0	0	0	0	0.0	0	0.0	0	0.0	-	-
2330	0	0	0	0	0	0	0	0	0	0	0	0	0	0	0.0	0	0.0	0	0.0	-	-
2345	0	0	0	0	0	0	0	0	0	0	0	0	0	0	0.0	0	0.0	0	0.0	-	-
07-19	**172**	**4**	**142**	**1**	**20**	**1**	**3**	**0**	**1**	**0**	**0**	**0**	**0**	**5**	**2.9**	**1**	**0.6**	**1**	**0.6**	**45.4**	**53.9**
06-22	**205**	**6**	**170**	**1**	**23**	**1**	**3**	**0**	**1**	**0**	**0**	**0**	**0**	**10**	**4.9**	**1**	**0.5**	**1**	**0.5**	**46.1**	**54.9**
06-00	**206**	**6**	**171**	**1**	**23**	**1**	**3**	**0**	**1**	**0**	**0**	**0**	**0**	**11**	**5.3**	**2**	**1.0**	**2**	**1.0**	**46.3**	**55.2**
00-00	**220**	**6**	**184**	**1**	**24**	**1**	**3**	**0**	**1**	**0**	**0**	**0**	**0**	**13**	**5.9**	**2**	**0.9**	**2**	**0.9**	**46.5**	**55.5**

Site 1
Location Unnamed Road,
Direction Eastbound

16683 / SUTTON ON TRENT
APRIL 2025
AUTOMATIC TRAFFIC COUNT


Virtual Day (7)


Time	Total	Classification												]PSL	]PSL%	]SL1	]SL1%	]SL2	]SL2%	Mean	Vpp
		1 MCL	2 SV	3 SVT	4 TB2	5 TB3	6 T4	7 ART3	8 ART4	9 ART5	10 ART6	11 BD	12 DRT	60	60	68 ACPO	68 ACPO	70 DfT	70 DfT		85
0000	0	0	0	0	0	0	0	0	0	0	0	0	0	0	33.3	0	33.3	0	33.3	55.9	-
0100	1	0	1	0	0	0	0	0	0	0	0	0	0	0	0.0	0	0.0	0	0.0	46.5	-
0200	1	0	1	0	0	0	0	0	0	0	0	0	0	0	25.0	0	25.0	0	0.0	51	-
0300	0	0	0	0	0	0	0	0	0	0	0	0	0	0	0.0	0	0.0	0	0.0	43.9	-
0400	1	0	1	0	0	0	0	0	0	0	0	0	0	0	37.5	0	0.0	0	0.0	50.6	-
0500	9	0	8	0	0	0	0	0	0	0	0	0	0	1	11.5	0	0.0	0	0.0	51.3	-
0600	9	0	8	0	0	0	0	0	0	0	0	0	0	1	9.8	0	0.0	0	0.0	46.9	-
0700	11	0	10	0	1	0	0	0	0	0	0	0	0	1	6.4	0	0.0	0	0.0	47.5	55.4
0800	**17**	**0**	**14**	**0**	**2**	**0**	**0**	**0**	**0**	**0**	**0**	**0**	**0**	**1**	**5.7**	**0**	**1.6**	**0**	**0.8**	**46.7**	**55.9**
0900	13	0	11	0	2	0	0	0	0	0	0	0	0	1	4.3	0	2.2	0	2.2	45	53.4
1000	11	0	9	0	1	0	0	0	0	0	0	0	0	0	1.4	0	0.0	0	0.0	42.7	51.4
1100	12	0	9	0	2	0	0	0	0	0	0	0	0	0	2.4	0	0.0	0	0.0	43	52
1200	10	0	9	0	1	0	0	0	0	0	0	0	0	0	4.1	0	1.4	0	0.0	44.3	50.9
1300	11	0	8	0	2	0	0	0	0	0	0	0	0	0	2.6	0	1.3	0	0.0	41.9	50.7
1400	13	1	11	0	1	0	0	0	0	0	0	0	0	0	2.2	0	0.0	0	0.0	41.4	49.7
1500	**15**	**1**	**13**	**0**	**2**	**0**	**0**	**0**	**0**	**0**	**0**	**0**	**0**	**0**	**2.8**	**0**	**0.0**	**0**	**0.0**	**44.1**	**50.7**
1600	14	0	12	0	2	0	0	0	0	0	0	0	0	1	4.0	0	0.0	0	0.0	45.8	55.9
1700	14	0	12	0	1	0	0	0	0	0	0	0	0	0	2.1	0	0.0	0	0.0	46.5	55.4
1800	9	1	7	0	0	0	0	0	0	0	0	0	0	0	1.6	0	0.0	0	0.0	44.1	-
1900	5	0	4	0	0	0	0	0	0	0	0	0	0	0	3.1	0	0.0	0	0.0	43.5	-
2000	5	0	4	0	0	0	0	0	0	0	0	0	0	0	2.9	0	2.9	0	2.9	43.3	-
2100	3	0	3	0	0	0	0	0	0	0	0	0	0	0	8.3	0	0.0	0	0.0	47	-
2200	1	0	1	0	0	0	0	0	0	0	0	0	0	0	14.3	0	14.3	0	14.3	51.8	-
2300	0	0	0	0	0	0	0	0	0	0	0	0	0	0	0.0	0	0.0	0	0.0	50.1	-
07-19	**151**	**5**	**126**	**1**	**18**	**0**	**1**	**0**	**0**	**0**	**0**	**0**	**0**	**5**	**3.4**	**1**	**0.6**	**0**	**0.3**	**44.5**	**53.2**
06-22	**173**	**5**	**145**	**1**	**20**	**0**	**1**	**0**	**0**	**0**	**0**	**0**	**0**	**7**	**3.8**	**1**	**0.6**	**1**	**0.3**	**44.6**	**53.3**
06-00	**175**	**5**	**147**	**1**	**20**	**0**	**1**	**0**	**0**	**0**	**0**	**0**	**0**	**7**	**3.8**	**1**	**0.7**	**1**	**0.4**	**44.7**	**53.3**
00-00	**186**	**5**	**158**	**1**	**20**	**0**	**1**	**0**	**0**	**0**	**0**	**0**	**0**	**8**	**4.5**	**1**	**0.8**	**1**	**0.5**	**45.1**	**53.9**

Virtual Week (1)

Time	Total	Classification												]PSL	]PSL%	]SL1	]SL1%	]SL2	]SL2%	Mean	Vpp
		1 MCL	2 SV	3 SVT	4 TB2	5 TB3	6 T4	7 ART3	8 ART4	9 ART5	10 ART6	11 BD	12 DRT	60	60	68 ACPO	68 ACPO	70 DfT	70 DfT		85
Mon	201	8	173	1	18	0	0	0	1	0	0	0	0	8	4.0	2	1.0	1	0.5	44	52.9
Tue	207	8	171	1	26	1	0	0	0	0	0	0	0	13	6.3	1	0.5	0	0.0	45.4	54.4
Wed	220	6	184	1	24	1	3	0	1	0	0	0	0	13	5.9	2	0.9	2	0.9	46.5	55.5
Thu	220	5	188	0	26	1	0	0	0	0	0	0	0	9	4.1	2	0.9	1	0.5	45.6	53.8
Fri	210	2	178	2	26	0	1	1	0	0	0	0	0	6	2.9	2	1.0	1	0.5	44.6	53.1
]Sat	138	4	117	1	13	0	2	0	1	0	0	0	0	6	4.3	1	0.7	1	0.7	44.3	52.8
]Sun	107	4	96	0	7	0	0	0	0	0	0	0	0	4	3.7	0	0.0	0	0.0	44.6	52.9
5 Day Ave.	**212**	**6**	**179**	**1**	**24**	**1**	**1**	**0**	**0**	**0**	**0**	**0**	**0**	**10**	**4.7**	**2**	**0.9**	**1**	**0.5**	**45.2**	**53.9**
7 Day Ave.	**186**	**5**	**158**	**1**	**20**	**0**	**1**	**0**	**0**	**0**	**0**	**0**	**0**	**8**	**4.5**	**1**	**0.8**	**1**	**0.5**	**45.1**	**53.9**
--	**1303**	**37**	**1107**	**6**	**140**	**3**	**6**	**1**	**3**	**0**	**0**	**0**	**0**	**59**	**4.5**	**10**	**0.8**	**6**	**0.5**	**45.1**	**53.9**

Summary Graphs

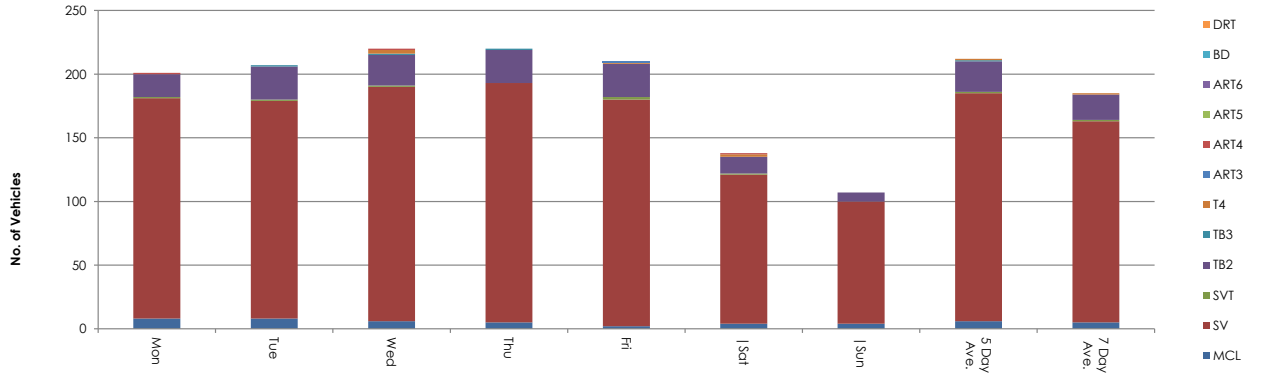

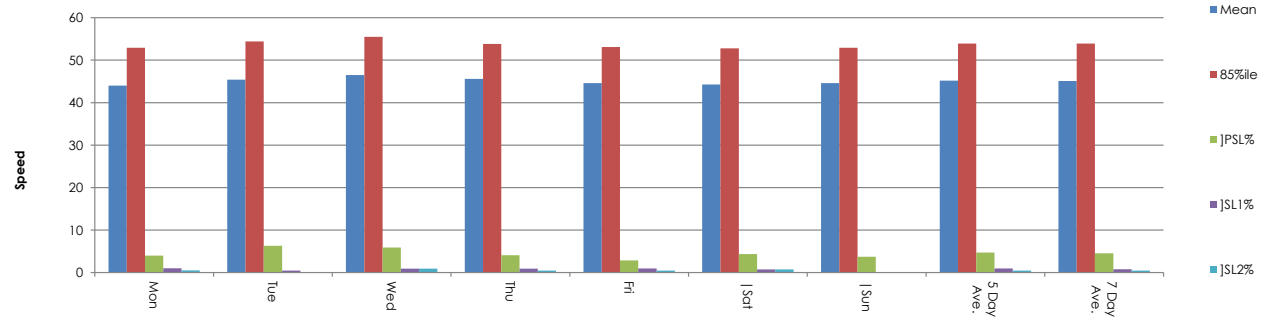

Site 1
Location Unnamed Road,
Direction Eastbound

16683 / SUTTON ON TRENT
APRIL 2025
AUTOMATIC TRAFFIC COUNT

24 April 2025 **Thursday**

Time	Total	Speed Bins (mph)																												
		0 - 5	5 - 10	10 - 15	15 - 20	20 - 25	25 - 30	30 - 35	35 - 40	40 - 45	45 - 50	50 - 55	55 - 60	60 - 65	65 - 70	70 - 75	75 - 80	80 - 85	85 - 90	90 - 95	95 - 100	100 - 105	105 - 110	110 - 115	115 - 120	120 - 125	125 - 130	130 - 135	135 - 140
0000	0	0	0	0	0	0	0	0	0	0	0	0	0	0	0	0	0	0	0	0	0	0	0	0	0	0	0	0	0	0
0015	0	0	0	0	0	0	0	0	0	0	0	0	0	0	0	0	0	0	0	0	0	0	0	0	0	0	0	0	0	0
0030	0	0	0	0	0	0	0	0	0	0	0	0	0	0	0	0	0	0	0	0	0	0	0	0	0	0	0	0	0	0
0045	1	0	0	0	0	0	0	0	0	1	0	0	0	0	0	0	0	0	0	0	0	0	0	0	0	0	0	0	0	0
0100	0	0	0	0	0	0	0	0	0	0	0	0	0	0	0	0	0	0	0	0	0	0	0	0	0	0	0	0	0	0
0115	0	0	0	0	0	0	0	0	0	0	0	0	0	0	0	0	0	0	0	0	0	0	0	0	0	0	0	0	0	0
0130	0	0	0	0	0	0	0	0	0	0	0	0	0	0	0	0	0	0	0	0	0	0	0	0	0	0	0	0	0	0
0145	0	0	0	0	0	0	0	0	0	0	0	0	0	0	0	0	0	0	0	0	0	0	0	0	0	0	0	0	0	0
0200	0	0	0	0	0	0	0	0	0	0	0	0	0	0	0	0	0	0	0	0	0	0	0	0	0	0	0	0	0	0
0215	0	0	0	0	0	0	0	0	0	0	0	0	0	0	0	0	0	0	0	0	0	0	0	0	0	0	0	0	0	0
0230	0	0	0	0	0	0	0	0	0	0	0	0	0	0	0	0	0	0	0	0	0	0	0	0	0	0	0	0	0	0
0245	1	0	0	0	0	0	0	0	0	1	0	0	0	0	0	0	0	0	0	0	0	0	0	0	0	0	0	0	0	0
0300	0	0	0	0	0	0	0	0	0	0	0	0	0	0	0	0	0	0	0	0	0	0	0	0	0	0	0	0	0	0
0315	0	0	0	0	0	0	0	0	0	0	0	0	0	0	0	0	0	0	0	0	0	0	0	0	0	0	0	0	0	0
0330	0	0	0	0	0	0	0	0	0	0	0	0	0	0	0	0	0	0	0	0	0	0	0	0	0	0	0	0	0	0
0345	0	0	0	0	0	0	0	0	0	0	0	0	0	0	0	0	0	0	0	0	0	0	0	0	0	0	0	0	0	0
0400	0	0	0	0	0	0	0	0	0	0	0	0	0	0	0	0	0	0	0	0	0	0	0	0	0	0	0	0	0	0
0415	1	0	0	0	0	0	0	0	0	0	1	0	0	0	0	0	0	0	0	0	0	0	0	0	0	0	0	0	0	0
0430	1	0	0	0	0	0	0	0	1	0	0	0	0	0	0	0	0	0	0	0	0	0	0	0	0	0	0	0	0	0
0445	0	0	0	0	0	0	0	0	0	0	0	0	0	0	0	0	0	0	0	0	0	0	0	0	0	0	0	0	0	0
0500	2	0	0	0	0	0	0	0	0	1	0	0	1	0	0	0	0	0	0	0	0	0	0	0	0	0	0	0	0	0
0515	1	0	0	0	0	0	0	0	0	0	0	0	1	0	0	0	0	0	0	0	0	0	0	0	0	0	0	0	0	0
0530	2	0	0	0	0	0	0	0	0	0	2	0	0	0	0	0	0	0	0	0	0	0	0	0	0	0	0	0	0	0
0545	3	0	0	0	0	0	0	0	0	0	1	1	0	0	1	0	0	0	0	0	0	0	0	0	0	0	0	0	0	0
0600	4	0	0	0	0	0	0	0	0	3	0	0	0	0	1	0	0	0	0	0	0	0	0	0	0	0	0	0	0	0
0615	0	0	0	0	0	0	0	0	0	0	0	0	0	0	0	0	0	0	0	0	0	0	0	0	0	0	0	0	0	0
0630	4	0	0	0	0	0	0	0	1	1	0	2	0	0	0	0	0	0	0	0	0	0	0	0	0	0	0	0	0	0
0645	3	0	0	0	0	0	0	0	0	0	0	0	1	1	1	0	0	0	0	0	0	0	0	0	0	0	0	0	0	0
0700	1	0	0	0	0	0	0	0	0	1	0	0	0	0	0	0	0	0	0	0	0	0	0	0	0	0	0	0	0	0
0715	2	0	0	0	0	0	0	0	0	0	1	1	0	0	0	0	0	0	0	0	0	0	0	0	0	0	0	0	0	0
0730	8	0	0	0	0	0	0	0	0	4	2	1	1	0	0	0	0	0	0	0	0	0	0	0	0	0	0	0	0	0
0745	4	0	0	0	0	0	0	0	0	1	3	0	0	0	0	0	0	0	0	0	0	0	0	0	0	0	0	0	0	0
0800	5	0	0	0	0	0	0	0	0	2	0	0	1	2	0	0	0	0	0	0	0	0	0	0	0	0	0	0	0	0
0815	5	0	0	0	0	0	0	1	1	0	0	1	2	0	0	0	0	0	0	0	0	0	0	0	0	0	0	0	0	0
0830	2	0	0	0	0	0	0	0	0	2	0	0	0	0	0	0	0	0	0	0	0	0	0	0	0	0	0	0	0	0
0845	**13**	**0**	**0**	**0**	**0**	**0**	**0**	**0**	**3**	**4**	**2**	**2**	**2**	**0**	**0**	**0**	**0**	**0**	**0**	**0**	**0**	**0**	**0**	**0**	**0**	**0**	**0**	**0**	**0**	**0**
0900	1	0	0	0	0	0	0	0	0	0	1	0	0	0	0	0	0	0	0	0	0	0	0	0	0	0	0	0	0	0
0915	5	0	0	0	0	0	1	0	1	0	2	1	0	0	0	0	0	0	0	0	0	0	0	0	0	0	0	0	0	0
0930	2	0	0	0	0	0	0	0	0	1	0	1	0	0	0	0	0	0	0	0	0	0	0	0	0	0	0	0	0	0
0945	2	0	0	0	0	0	0	0	1	1	0	0	0	0	0	0	0	0	0	0	0	0	0	0	0	0	0	0	0	0
1000	3	0	0	0	0	0	0	0	0	1	0	2	0	0	0	0	0	0	0	0	0	0	0	0	0	0	0	0	0	0
1015	5	0	0	0	0	0	0	0	3	1	1	0	0	0	0	0	0	0	0	0	0	0	0	0	0	0	0	0	0	0
1030	3	0	0	0	0	0	0	0	1	1	0	1	0	0	0	0	0	0	0	0	0	0	0	0	0	0	0	0	0	0
1045	3	0	0	0	0	0	0	0	0	1	1	1	0	0	0	0	0	0	0	0	0	0	0	0	0	0	0	0	0	0
1100	4	0	0	0	0	0	0	0	2	0	0	1	1	0	0	0	0	0	0	0	0	0	0	0	0	0	0	0	0	0
1115	5	0	0	0	0	0	0	0	0	3	2	0	0	0	0	0	0	0	0	0	0	0	0	0	0	0	0	0	0	0
1130	7	0	0	0	0	0	1	0	0	1	3	2	0	0	0	0	0	0	0	0	0	0	0	0	0	0	0	0	0	0
1145	2	0	0	0	1	0	0	0	0	1	0	0	0	0	0	0	0	0	0	0	0	0	0	0	0	0	0	0	0	0
1200	3	0	0	0	0	0	0	0	1	1	0	0	0	0	1	0	0	0	0	0	0	0	0	0	0	0	0	0	0	0
1215	2	0	0	0	0	0	0	0	1	0	0	1	0	0	0	0	0	0	0	0	0	0	0	0	0	0	0	0	0	0
1230	0	0	0	0	0	0	0	0	0	0	0	0	0	0	0	0	0	0	0	0	0	0	0	0	0	0	0	0	0	0
1245	0	0	0	0	0	0	0	0	0	0	0	0	0	0	0	0	0	0	0	0	0	0	0	0	0	0	0	0	0	0
1300	7	0	0	0	0	0	0	0	1	1	2	2	0	1	0	0	0	0	0	0	0	0	0	0	0	0	0	0	0	0
1315	2	0	0	0	0	0	1	0	0	0	1	0	0	0	0	0	0	0	0	0	0	0	0	0	0	0	0	0	0	0
1330	4	0	0	0	0	0	1	0	2	0	1	0	0	0	0	0	0	0	0	0	0	0	0	0	0	0	0	0	0	0
1345	1	0	0	0	0	0	0	0	1	0	0	0	0	0	0	0	0	0	0	0	0	0	0	0	0	0	0	0	0	0
1400	3	0	0	0	0	0	0	0	1	0	1	1	0	0	0	0	0	0	0	0	0	0	0	0	0	0	0	0	0	0
1415	0	0	0	0	0	0	0	0	0	0	0	0	0	0	0	0	0	0	0	0	0	0	0	0	0	0	0	0	0	0
1430	5	0	0	0	0	0	0	0	0	3	2	0	0	0	0	0	0	0	0	0	0	0	0	0	0	0	0	0	0	0
1445	4	0	0	0	0	0	0	0	1	1	2	0	0	0	0	0	0	0	0	0	0	0	0	0	0	0	0	0	0	0
1500	7	0	0	0	0	0	0	0	0	4	1	1	1	0	0	0	0	0	0	0	0	0	0	0	0	0	0	0	0	0
1515	3	0	0	0	0	0	0	0	1	1	1	0	0	0	0	0	0	0	0	0	0	0	0	0	0	0	0	0	0	0
1530	5	0	0	0	0	0	0	1	3	0	1	0	0	0	0	0	0	0	0	0	0	0	0	0	0	0	0	0	0	0
1545	**10**	**0**	**0**	**0**	**0**	**1**	**0**	**0**	**2**	**0**	**3**	**3**	**1**	**0**	**0**	**0**	**0**	**0**	**0**	**0**	**0**	**0**	**0**	**0**	**0**	**0**	**0**	**0**	**0**	**0**
1600	3	0	0	0	0	0	0	0	0	0	2	1	0	0	0	0	0	0	0	0	0	0	0	0	0	0	0	0	0	0
1615	2	0	0	0	0	0	0	0	0	0	1	0	1	0	0	0	0	0	0	0	0	0	0	0	0	0	0	0	0	0
1630	4	0	0	0	1	0	0	1	0	0	2	0	0	0	0	0	0	0	0	0	0	0	0	0	0	0	0	0	0	0
1645	7	0	0	0	0	0	2	0	1	2	1	0	1	0	0	0	0	0	0	0	0	0	0	0	0	0	0	0	0	0
1700	8	0	0	0	0	0	0	0	0	5	1	2	0	0	0	0	0	0	0	0	0	0	0	0	0	0	0	0	0	0
1715	1	0	0	0	0	0	0	0	0	1	0	0	0	0	0	0	0	0	0	0	0	0	0	0	0	0	0	0	0	0
1730	5	0	0	0	0	0	0	0	1	0	1	0	3	0	0	0	0	0	0	0	0	0	0	0	0	0	0	0	0	0
1745	3	0	0	0	0	0	0	0	0	1	2	0	0	0	0	0	0	0	0	0	0	0	0	0	0	0	0	0	0	0
1800	2	0	0	0	0	0	0	1	0	0	1	0	0	0	0	0	0	0	0	0	0	0	0	0	0	0	0	0	0	0
1815	3	0	0	0	1	0	0	0	0	1	0	1	0	0	0	0	0	0	0	0	0	0	0	0	0	0	0	0	0	0
1830	4	0	0	0	0	0	0	0	0	1	1	0	2	0	0	0	0	0	0	0	0	0	0	0	0	0	0	0	0	0
1845	3	0	0	0	0	0	0	0	0	0	1	2	0	0	0	0	0	0	0	0	0	0	0	0	0	0	0	0	0	0
1900	1	0	0	0	0	0	0	0	0	0	0	1	0	0	0	0	0	0	0	0	0	0	0	0	0	0	0	0	0	0
1915	2	0	0	0	0	0	0	1	0	0	1	0	0	0	0	0	0	0	0	0	0	0	0	0	0	0	0	0	0	0
1930	1	0	0	0	0	0	0	0	0	1	0	0	0	0	0	0	0	0	0	0	0	0	0	0	0	0	0	0	0	0
1945	1	0	0	0	0	0	0	0	1	0	0	0	0	0	0	0	0	0	0	0	0	0	0	0	0	0	0	0	0	0
2000	1	0	0	0	0	0	0	0	0	0	1	0	0	0	0	0	0	0	0	0	0	0	0	0	0	0	0	0	0	0
2015	3	0	0	0	0	0	0	0	0	0	1	1	0	0	0	1	0	0	0	0	0	0	0	0	0	0	0	0	0	0
2030	2	0	0	0	0	0	0	0	0	2	0	0	0	0	0	0	0	0	0	0	0	0	0	0	0	0	0	0	0	0
2045	0	0	0	0	0	0	0	0	0	0	0	0	0	0	0	0	0	0	0	0	0	0	0	0	0	0	0	0	0	0
2100	1	0	0	0	0	0	0	0	0	1	0	0	0	0	0	0	0	0	0	0	0	0	0	0	0	0	0	0	0	0
2115	0	0	0	0	0	0	0	0	0	0	0	0	0	0	0	0	0	0	0	0	0	0	0	0	0	0	0	0	0	0
2130	2	0	0	0	0	0	0	0	1	1	0	0	0	0	0	0	0	0	0	0	0	0	0	0	0	0	0	0	0	0
2145	0	0	0	0	0	0	0	0	0	0	0	0	0	0	0	0	0	0	0	0	0	0	0	0	0	0	0	0	0	0
2200	0	0	0	0	0	0	0	0	0	0	0	0	0	0	0	0	0	0	0	0	0	0	0	0	0	0	0	0	0	0
2215	0	0	0	0	0	0	0	0	0	0	0	0	0	0	0	0	0	0	0	0	0	0	0	0	0	0	0	0	0	0
2230	0	0	0	0	0	0	0	0	0	0	0	0	0	0	0	0	0	0	0	0	0	0	0	0	0	0	0	0	0	0
2245	0	0	0	0	0	0	0	0	0	0	0	0	0	0	0	0	0	0	0	0	0	0	0	0	0	0	0	0	0	0
2300	0	0	0	0	0	0	0	0	0	0	0	0	0	0	0	0	0	0	0	0	0	0	0	0	0	0	0	0	0	0
2315	0	0	0	0	0	0	0	0	0	0	0	0	0	0	0	0	0	0	0	0	0	0	0	0	0	0	0	0	0	0
2330	0	0	0	0	0	0	0	0	0	0	0	0	0	0	0	0	0	0	0	0	0	0	0	0	0	0	0	0	0	0
2345	0	0	0	0	0	0	0	0	0	0	0	0	0	0	0	0	0	0	0	0	0	0	0	0	0	0	0	0	0	0
07-19	**183**	**0**	**0**	**0**	**3**	**1**	**6**	**4**	**28**	**47**	**46**	**28**	**16**	**3**	**1**	**0**	**0**	**0**	**0**	**0**	**0**	**0**	**0**	**0**	**0**	**0**	**0**	**0**	**0**	**0**
06-22	**208**	**0**	**0**	**0**	**3**	**1**	**6**	**5**	**31**	**56**	**49**	**32**	**17**	**4**	**3**	**1**	**0**	**0**	**0**	**0**	**0**	**0**	**0**	**0**	**0**	**0**	**0**	**0**	**0**	**0**
06-00	**208**	**0**	**0**	**0**	**3**	**1**	**6**	**5**	**31**	**56**	**49**	**32**	**17**	**4**	**3**	**1**	**0**	**0**	**0**	**0**	**0**	**0**	**0**	**0**	**0**	**0**	**0**	**0**	**0**	**0**
00-00	**220**	**0**	**0**	**0**	**3**	**1**	**6**	**5**	**32**	**59**	**53**	**33**	**19**	**4**	**4**	**1**	**0**	**0**	**0**	**0**	**0**	**0**	**0**	**0**	**0**	**0**	**0**	**0**	**0**	**0**

Site 1
Location Unnamed Road,
Direction Eastbound

16683 / SUTTON ON TRENT
APRIL 2025
AUTOMATIC TRAFFIC COUNT

25 April 2025 **Friday**

Time	Total	Speed Bins (mph)																												
		0 - 5	5 - 10	10 - 15	15 - 20	20 - 25	25 - 30	30 - 35	35 - 40	40 - 45	45 - 50	50 - 55	55 - 60	60 - 65	65 - 70	70 - 75	75 - 80	80 - 85	85 - 90	90 - 95	95 - 100	100 - 105	105 - 110	110 - 115	115 - 120	120 - 125	125 - 130	130 - 135	135 - 140
0000	0	0	0	0	0	0	0	0	0	0	0	0	0	0	0	0	0	0	0	0	0	0	0	0	0	0	0	0	0	0
0015	0	0	0	0	0	0	0	0	0	0	0	0	0	0	0	0	0	0	0	0	0	0	0	0	0	0	0	0	0	0
0030	0	0	0	0	0	0	0	0	0	0	0	0	0	0	0	0	0	0	0	0	0	0	0	0	0	0	0	0	0	0
0045	0	0	0	0	0	0	0	0	0	0	0	0	0	0	0	0	0	0	0	0	0	0	0	0	0	0	0	0	0	0
0100	0	0	0	0	0	0	0	0	0	0	0	0	0	0	0	0	0	0	0	0	0	0	0	0	0	0	0	0	0	0
0115	0	0	0	0	0	0	0	0	0	0	0	0	0	0	0	0	0	0	0	0	0	0	0	0	0	0	0	0	0	0
0130	0	0	0	0	0	0	0	0	0	0	0	0	0	0	0	0	0	0	0	0	0	0	0	0	0	0	0	0	0	0
0145	0	0	0	0	0	0	0	0	0	0	0	0	0	0	0	0	0	0	0	0	0	0	0	0	0	0	0	0	0	0
0200	0	0	0	0	0	0	0	0	0	0	0	0	0	0	0	0	0	0	0	0	0	0	0	0	0	0	0	0	0	0
0215	0	0	0	0	0	0	0	0	0	0	0	0	0	0	0	0	0	0	0	0	0	0	0	0	0	0	0	0	0	0
0230	0	0	0	0	0	0	0	0	0	0	0	0	0	0	0	0	0	0	0	0	0	0	0	0	0	0	0	0	0	0
0245	0	0	0	0	0	0	0	0	0	0	0	0	0	0	0	0	0	0	0	0	0	0	0	0	0	0	0	0	0	0
0300	0	0	0	0	0	0	0	0	0	0	0	0	0	0	0	0	0	0	0	0	0	0	0	0	0	0	0	0	0	0
0315	0	0	0	0	0	0	0	0	0	0	0	0	0	0	0	0	0	0	0	0	0	0	0	0	0	0	0	0	0	0
0330	0	0	0	0	0	0	0	0	0	0	0	0	0	0	0	0	0	0	0	0	0	0	0	0	0	0	0	0	0	0
0345	0	0	0	0	0	0	0	0	0	0	0	0	0	0	0	0	0	0	0	0	0	0	0	0	0	0	0	0	0	0
0400	0	0	0	0	0	0	0	0	0	0	0	0	0	0	0	0	0	0	0	0	0	0	0	0	0	0	0	0	0	0
0415	0	0	0	0	0	0	0	0	0	0	0	0	0	0	0	0	0	0	0	0	0	0	0	0	0	0	0	0	0	0
0430	0	0	0	0	0	0	0	0	0	0	0	0	0	0	0	0	0	0	0	0	0	0	0	0	0	0	0	0	0	0
0445	1	0	0	0	0	0	0	0	0	0	0	0	0	1	0	0	0	0	0	0	0	0	0	0	0	0	0	0	0	0
0500	1	0	0	0	0	0	0	0	1	0	0	0	0	0	0	0	0	0	0	0	0	0	0	0	0	0	0	0	0	0
0515	2	0	0	0	0	0	0	0	0	0	0	1	1	0	0	0	0	0	0	0	0	0	0	0	0	0	0	0	0	0
0530	1	0	0	0	0	0	0	0	0	0	0	1	0	0	0	0	0	0	0	0	0	0	0	0	0	0	0	0	0	0
0545	**6**	**0**	**0**	**0**	**0**	**0**	**0**	**0**	**0**	**0**	**4**	**2**	**0**	**0**	**0**	**0**	**0**	**0**	**0**	**0**	**0**	**0**	**0**	**0**	**0**	**0**	**0**	**0**	**0**	**0**
0600	2	0	0	0	0	0	0	0	2	0	0	0	0	0	0	0	0	0	0	0	0	0	0	0	0	0	0	0	0	0
0615	1	0	0	0	0	0	0	0	1	0	0	0	0	0	0	0	0	0	0	0	0	0	0	0	0	0	0	0	0	0
0630	1	0	0	0	0	0	0	0	0	0	0	1	0	0	0	0	0	0	0	0	0	0	0	0	0	0	0	0	0	0
0645	3	0	0	0	0	0	0	0	0	2	1	0	0	0	0	0	0	0	0	0	0	0	0	0	0	0	0	0	0	0
0700	0	0	0	0	0	0	0	0	0	0	0	0	0	0	0	0	0	0	0	0	0	0	0	0	0	0	0	0	0	0
0715	2	0	0	0	0	0	0	0	0	0	2	0	0	0	0	0	0	0	0	0	0	0	0	0	0	0	0	0	0	0
0730	4	0	0	0	0	0	0	0	0	1	1	1	1	0	0	0	0	0	0	0	0	0	0	0	0	0	0	0	0	0
0745	4	0	0	0	0	0	0	0	0	1	0	2	1	0	0	0	0	0	0	0	0	0	0	0	0	0	0	0	0	0
0800	3	0	0	0	0	0	0	0	1	1	0	0	1	0	0	0	0	0	0	0	0	0	0	0	0	0	0	0	0	0
0815	5	0	0	0	0	0	0	0	0	0	0	1	3	0	0	1	0	0	0	0	0	0	0	0	0	0	0	0	0	0
0830	5	0	0	0	0	0	0	2	1	1	1	0	0	0	0	0	0	0	0	0	0	0	0	0	0	0	0	0	0	0
0845	**6**	**0**	**0**	**0**	**0**	**0**	**0**	**0**	**2**	**3**	**0**	**1**	**0**	**0**	**0**	**0**	**0**	**0**	**0**	**0**	**0**	**0**	**0**	**0**	**0**	**0**	**0**	**0**	**0**	**0**
0900	3	0	0	0	0	0	0	1	0	0	0	1	0	1	0	0	0	0	0	0	0	0	0	0	0	0	0	0	0	0
0915	2	0	0	0	0	0	0	1	0	0	0	1	0	0	0	0	0	0	0	0	0	0	0	0	0	0	0	0	0	0
0930	5	0	0	0	0	0	0	0	2	2	0	1	0	0	0	0	0	0	0	0	0	0	0	0	0	0	0	0	0	0
0945	4	0	0	0	0	0	0	0	0	1	2	0	1	0	0	0	0	0	0	0	0	0	0	0	0	0	0	0	0	0
1000	0	0	0	0	0	0	0	0	0	0	0	0	0	0	0	0	0	0	0	0	0	0	0	0	0	0	0	0	0	0
1015	4	0	0	1	0	0	0	0	1	1	0	0	1	0	0	0	0	0	0	0	0	0	0	0	0	0	0	0	0	0
1030	3	0	0	0	0	0	0	1	0	1	0	0	1	0	0	0	0	0	0	0	0	0	0	0	0	0	0	0	0	0
1045	5	0	0	0	0	0	1	1	0	1	2	0	0	0	0	0	0	0	0	0	0	0	0	0	0	0	0	0	0	0
1100	0	0	0	0	0	0	0	0	0	0	0	0	0	0	0	0	0	0	0	0	0	0	0	0	0	0	0	0	0	0
1115	**6**	**0**	**0**	**0**	**0**	**0**	**0**	**0**	**2**	**0**	**1**	**2**	**0**	**1**	**0**	**0**	**0**	**0**	**0**	**0**	**0**	**0**	**0**	**0**	**0**	**0**	**0**	**0**	**0**	**0**
1130	3	0	0	0	0	0	0	0	0	2	0	0	1	0	0	0	0	0	0	0	0	0	0	0	0	0	0	0	0	0
1145	3	0	0	0	0	0	0	0	1	2	0	0	0	0	0	0	0	0	0	0	0	0	0	0	0	0	0	0	0	0
1200	3	0	0	0	0	0	0	0	2	0	0	1	0	0	0	0	0	0	0	0	0	0	0	0	0	0	0	0	0	0
1215	5	0	0	0	0	0	0	1	1	3	0	0	0	0	0	0	0	0	0	0	0	0	0	0	0	0	0	0	0	0
1230	2	0	0	0	0	0	0	1	0	0	0	1	0	0	0	0	0	0	0	0	0	0	0	0	0	0	0	0	0	0
1245	5	0	0	0	0	0	0	1	0	2	0	1	1	0	0	0	0	0	0	0	0	0	0	0	0	0	0	0	0	0
1300	2	0	0	0	0	0	0	0	0	0	1	0	1	0	0	0	0	0	0	0	0	0	0	0	0	0	0	0	0	0
1315	5	0	0	0	0	0	0	0	0	1	3	0	0	0	1	0	0	0	0	0	0	0	0	0	0	0	0	0	0	0
1330	2	0	0	0	0	0	0	0	1	0	1	0	0	0	0	0	0	0	0	0	0	0	0	0	0	0	0	0	0	0
1345	4	0	0	0	0	0	0	2	1	1	0	0	0	0	0	0	0	0	0	0	0	0	0	0	0	0	0	0	0	0
1400	**8**	**0**	**0**	**0**	**0**	**1**	**0**	**0**	**4**	**2**	**0**	**1**	**0**	**0**	**0**	**0**	**0**	**0**	**0**	**0**	**0**	**0**	**0**	**0**	**0**	**0**	**0**	**0**	**0**	**0**
1415	6	0	0	0	0	0	0	2	0	2	0	2	0	0	0	0	0	0	0	0	0	0	0	0	0	0	0	0	0	0
1430	4	0	0	0	0	0	0	0	1	1	2	0	0	0	0	0	0	0	0	0	0	0	0	0	0	0	0	0	0	0
1445	3	0	0	0	0	0	0	0	0	2	1	0	0	0	0	0	0	0	0	0	0	0	0	0	0	0	0	0	0	0
1500	6	0	0	0	0	0	0	0	3	2	1	0	0	0	0	0	0	0	0	0	0	0	0	0	0	0	0	0	0	0
1515	2	0	0	0	0	0	0	0	0	0	2	0	0	0	0	0	0	0	0	0	0	0	0	0	0	0	0	0	0	0
1530	2	0	0	1	0	0	0	0	0	1	0	0	0	0	0	0	0	0	0	0	0	0	0	0	0	0	0	0	0	0
1545	2	0	0	0	0	0	0	0	0	0	1	1	0	0	0	0	0	0	0	0	0	0	0	0	0	0	0	0	0	0
1600	4	0	0	0	0	0	0	0	3	0	1	0	0	0	0	0	0	0	0	0	0	0	0	0	0	0	0	0	0	0
1615	7	0	0	0	0	0	0	0	1	2	4	0	0	0	0	0	0	0	0	0	0	0	0	0	0	0	0	0	0	0
1630	4	0	0	0	0	0	0	0	1	1	0	1	0	1	0	0	0	0	0	0	0	0	0	0	0	0	0	0	0	0
1645	7	0	0	1	0	0	0	0	1	1	2	1	1	0	0	0	0	0	0	0	0	0	0	0	0	0	0	0	0	0
1700	6	0	0	0	0	0	0	1	1	1	3	0	0	0	0	0	0	0	0	0	0	0	0	0	0	0	0	0	0	0
1715	3	0	0	0	0	0	0	0	0	0	0	1	2	0	0	0	0	0	0	0	0	0	0	0	0	0	0	0	0	0
1730	4	0	0	0	0	0	0	0	0	2	0	2	0	0	0	0	0	0	0	0	0	0	0	0	0	0	0	0	0	0
1745	6	0	0	0	0	0	0	0	0	3	2	1	0	0	0	0	0	0	0	0	0	0	0	0	0	0	0	0	0	0
1800	2	0	0	0	0	0	1	0	1	0	0	0	0	0	0	0	0	0	0	0	0	0	0	0	0	0	0	0	0	0
1815	0	0	0	0	0	0	0	0	0	0	0	0	0	0	0	0	0	0	0	0	0	0	0	0	0	0	0	0	0	0
1830	5	0	0	0	0	0	0	0	1	2	1	0	1	0	0	0	0	0	0	0	0	0	0	0	0	0	0	0	0	0
1845	5	0	0	0	0	0	0	0	0	1	3	0	1	0	0	0	0	0	0	0	0	0	0	0	0	0	0	0	0	0
1900	0	0	0	0	0	0	0	0	0	0	0	0	0	0	0	0	0	0	0	0	0	0	0	0	0	0	0	0	0	0
1915	1	0	0	0	0	0	0	0	0	1	0	0	0	0	0	0	0	0	0	0	0	0	0	0	0	0	0	0	0	0
1930	2	0	0	0	0	0	0	0	0	0	0	0	2	0	0	0	0	0	0	0	0	0	0	0	0	0	0	0	0	0
1945	0	0	0	0	0	0	0	0	0	0	0	0	0	0	0	0	0	0	0	0	0	0	0	0	0	0	0	0	0	0
2000	1	0	0	0	0	0	0	0	0	0	1	0	0	0	0	0	0	0	0	0	0	0	0	0	0	0	0	0	0	0
2015	1	0	0	0	0	0	0	1	0	0	0	0	0	0	0	0	0	0	0	0	0	0	0	0	0	0	0	0	0	0
2030	0	0	0	0	0	0	0	0	0	0	0	0	0	0	0	0	0	0	0	0	0	0	0	0	0	0	0	0	0	0
2045	0	0	0	0	0	0	0	0	0	0	0	0	0	0	0	0	0	0	0	0	0	0	0	0	0	0	0	0	0	0
2100	1	0	0	0	0	0	0	0	1	0	0	0	0	0	0	0	0	0	0	0	0	0	0	0	0	0	0	0	0	0
2115	1	0	0	0	0	0	0	0	1	0	0	0	0	0	0	0	0	0	0	0	0	0	0	0	0	0	0	0	0	0
2130	1	0	0	0	0	0	0	0	0	0	1	0	0	0	0	0	0	0	0	0	0	0	0	0	0	0	0	0	0	0
2145	0	0	0	0	0	0	0	0	0	0	0	0	0	0	0	0	0	0	0	0	0	0	0	0	0	0	0	0	0	0
2200	0	0	0	0	0	0	0	0	0	0	0	0	0	0	0	0	0	0	0	0	0	0	0	0	0	0	0	0	0	0
2215	1	0	0	0	0	0	0	0	0	0	1	0	0	0	0	0	0	0	0	0	0	0	0	0	0	0	0	0	0	0
2230	0	0	0	0	0	0	0	0	0	0	0	0	0	0	0	0	0	0	0	0	0	0	0	0	0	0	0	0	0	0
2245	2	0	0	0	0	0	0	0	1	0	1	0	0	0	0	0	0	0	0	0	0	0	0	0	0	0	0	0	0	0
2300	0	0	0	0	0	0	0	0	0	0	0	0	0	0	0	0	0	0	0	0	0	0	0	0	0	0	0	0	0	0
2315	0	0	0	0	0	0	0	0	0	0	0	0	0	0	0	0	0	0	0	0	0	0	0	0	0	0	0	0	0	0
2330	0	0	0	0	0	0	0	0	0	0	0	0	0	0	0	0	0	0	0	0	0	0	0	0	0	0	0	0	0	0
2345	0	0	0	0	0	0	0	0	0	0	0	0	0	0	0	0	0	0	0	0	0	0	0	0	0	0	0	0	0	0
07-19	**181**	**0**	**0**	**3**	**0**	**1**	**2**	**14**	**32**	**47**	**37**	**23**	**17**	**3**	**1**	**1**	**0**	**0**	**0**	**0**	**0**	**0**	**0**	**0**	**0**	**0**	**0**	**0**	**0**	**0**
06-22	**196**	**0**	**0**	**3**	**0**	**1**	**2**	**15**	**37**	**50**	**40**	**24**	**19**	**3**	**1**	**1**	**0**	**0**	**0**	**0**	**0**	**0**	**0**	**0**	**0**	**0**	**0**	**0**	**0**	**0**
06-00	**199**	**0**	**0**	**3**	**0**	**1**	**2**	**15**	**38**	**50**	**42**	**24**	**19**	**3**	**1**	**1**	**0**	**0**	**0**	**0**	**0**	**0**	**0**	**0**	**0**	**0**	**0**	**0**	**0**	**0**
00-00	**210**	**0**	**0**	**3**	**0**	**1**	**2**	**15**	**39**	**50**	**46**	**28**	**20**	**3**	**2**	**1**	**0**	**0**	**0**	**0**	**0**	**0**	**0**	**0**	**0**	**0**	**0**	**0**	**0**	**0**

Site 1
Location Unnamed Road,
Direction Eastbound

16683 / SUTTON ON TRENT
APRIL 2025
AUTOMATIC TRAFFIC COUNT

26 April 2025 **Saturday**

Time	Total	Speed Bins (mph)																												
		0 - 5	5 - 10	10 - 15	15 - 20	20 - 25	25 - 30	30 - 35	35 - 40	40 - 45	45 - 50	50 - 55	55 - 60	60 - 65	65 - 70	70 - 75	75 - 80	80 - 85	85 - 90	90 - 95	95 - 100	100 - 105	105 - 110	110 - 115	115 - 120	120 - 125	125 - 130	130 - 135	135 - 140
0000	0	0	0	0	0	0	0	0	0	0	0	0	0	0	0	0	0	0	0	0	0	0	0	0	0	0	0	0	0	0
0015	0	0	0	0	0	0	0	0	0	0	0	0	0	0	0	0	0	0	0	0	0	0	0	0	0	0	0	0	0	0
0030	0	0	0	0	0	0	0	0	0	0	0	0	0	0	0	0	0	0	0	0	0	0	0	0	0	0	0	0	0	0
0045	1	0	0	0	0	0	0	0	0	0	0	0	0	0	0	1	0	0	0	0	0	0	0	0	0	0	0	0	0	0
0100	0	0	0	0	0	0	0	0	0	0	0	0	0	0	0	0	0	0	0	0	0	0	0	0	0	0	0	0	0	0
0115	0	0	0	0	0	0	0	0	0	0	0	0	0	0	0	0	0	0	0	0	0	0	0	0	0	0	0	0	0	0
0130	0	0	0	0	0	0	0	0	0	0	0	0	0	0	0	0	0	0	0	0	0	0	0	0	0	0	0	0	0	0
0145	1	0	0	0	0	0	0	0	0	0	0	1	0	0	0	0	0	0	0	0	0	0	0	0	0	0	0	0	0	0
0200	0	0	0	0	0	0	0	0	0	0	0	0	0	0	0	0	0	0	0	0	0	0	0	0	0	0	0	0	0	0
0215	0	0	0	0	0	0	0	0	0	0	0	0	0	0	0	0	0	0	0	0	0	0	0	0	0	0	0	0	0	0
0230	0	0	0	0	0	0	0	0	0	0	0	0	0	0	0	0	0	0	0	0	0	0	0	0	0	0	0	0	0	0
0245	0	0	0	0	0	0	0	0	0	0	0	0	0	0	0	0	0	0	0	0	0	0	0	0	0	0	0	0	0	0
0300	0	0	0	0	0	0	0	0	0	0	0	0	0	0	0	0	0	0	0	0	0	0	0	0	0	0	0	0	0	0
0315	0	0	0	0	0	0	0	0	0	0	0	0	0	0	0	0	0	0	0	0	0	0	0	0	0	0	0	0	0	0
0330	0	0	0	0	0	0	0	0	0	0	0	0	0	0	0	0	0	0	0	0	0	0	0	0	0	0	0	0	0	0
0345	0	0	0	0	0	0	0	0	0	0	0	0	0	0	0	0	0	0	0	0	0	0	0	0	0	0	0	0	0	0
0400	0	0	0	0	0	0	0	0	0	0	0	0	0	0	0	0	0	0	0	0	0	0	0	0	0	0	0	0	0	0
0415	0	0	0	0	0	0	0	0	0	0	0	0	0	0	0	0	0	0	0	0	0	0	0	0	0	0	0	0	0	0
0430	0	0	0	0	0	0	0	0	0	0	0	0	0	0	0	0	0	0	0	0	0	0	0	0	0	0	0	0	0	0
0445	0	0	0	0	0	0	0	0	0	0	0	0	0	0	0	0	0	0	0	0	0	0	0	0	0	0	0	0	0	0
0500	0	0	0	0	0	0	0	0	0	0	0	0	0	0	0	0	0	0	0	0	0	0	0	0	0	0	0	0	0	0
0515	0	0	0	0	0	0	0	0	0	0	0	0	0	0	0	0	0	0	0	0	0	0	0	0	0	0	0	0	0	0
0530	1	0	0	0	0	0	0	0	0	0	0	1	0	0	0	0	0	0	0	0	0	0	0	0	0	0	0	0	0	0
0545	2	0	0	0	0	0	0	0	0	1	0	0	1	0	0	0	0	0	0	0	0	0	0	0	0	0	0	0	0	0
0600	2	0	0	0	0	0	0	1	1	0	0	0	0	0	0	0	0	0	0	0	0	0	0	0	0	0	0	0	0	0
0615	1	0	0	0	0	0	0	0	0	1	0	0	0	0	0	0	0	0	0	0	0	0	0	0	0	0	0	0	0	0
0630	0	0	0	0	0	0	0	0	0	0	0	0	0	0	0	0	0	0	0	0	0	0	0	0	0	0	0	0	0	0
0645	1	0	0	0	0	0	0	0	0	0	1	0	0	0	0	0	0	0	0	0	0	0	0	0	0	0	0	0	0	0
0700	0	0	0	0	0	0	0	0	0	0	0	0	0	0	0	0	0	0	0	0	0	0	0	0	0	0	0	0	0	0
0715	1	0	0	0	0	0	0	0	0	0	1	0	0	0	0	0	0	0	0	0	0	0	0	0	0	0	0	0	0	0
0730	1	0	0	0	0	0	0	0	0	1	0	0	0	0	0	0	0	0	0	0	0	0	0	0	0	0	0	0	0	0
0745	1	0	0	0	0	0	0	0	0	0	0	1	0	0	0	0	0	0	0	0	0	0	0	0	0	0	0	0	0	0
0800	4	0	0	0	0	0	0	0	0	2	0	1	1	0	0	0	0	0	0	0	0	0	0	0	0	0	0	0	0	0
0815	2	0	0	0	0	0	0	0	1	1	0	0	0	0	0	0	0	0	0	0	0	0	0	0	0	0	0	0	0	0
0830	3	0	0	0	0	0	0	0	1	2	0	0	0	0	0	0	0	0	0	0	0	0	0	0	0	0	0	0	0	0
0845	3	0	0	0	0	0	0	0	0	1	2	0	0	0	0	0	0	0	0	0	0	0	0	0	0	0	0	0	0	0
0900	0	0	0	0	0	0	0	0	0	0	0	0	0	0	0	0	0	0	0	0	0	0	0	0	0	0	0	0	0	0
0915	6	0	0	0	0	0	0	0	2	3	1	0	0	0	0	0	0	0	0	0	0	0	0	0	0	0	0	0	0	0
0930	**7**	**0**	**0**	**0**	**0**	**0**	**0**	**1**	**1**	**3**	**1**	**0**	**1**	**0**	**0**	**0**	**0**	**0**	**0**	**0**	**0**	**0**	**0**	**0**	**0**	**0**	**0**	**0**	**0**	**0**
0945	2	0	0	0	0	0	0	0	0	1	0	0	1	0	0	0	0	0	0	0	0	0	0	0	0	0	0	0	0	0
1000	2	0	0	0	0	0	0	0	0	2	0	0	0	0	0	0	0	0	0	0	0	0	0	0	0	0	0	0	0	0
1015	1	0	0	0	0	0	0	0	0	1	0	0	0	0	0	0	0	0	0	0	0	0	0	0	0	0	0	0	0	0
1030	2	0	0	0	0	0	0	0	0	1	0	1	0	0	0	0	0	0	0	0	0	0	0	0	0	0	0	0	0	0
1045	5	0	0	0	0	0	0	0	0	2	2	1	0	0	0	0	0	0	0	0	0	0	0	0	0	0	0	0	0	0
1100	2	0	0	0	0	0	0	0	1	0	1	0	0	0	0	0	0	0	0	0	0	0	0	0	0	0	0	0	0	0
1115	2	0	0	0	0	0	0	0	0	0	0	1	0	0	1	0	0	0	0	0	0	0	0	0	0	0	0	0	0	0
1130	2	0	0	0	0	0	0	1	0	1	0	0	0	0	0	0	0	0	0	0	0	0	0	0	0	0	0	0	0	0
1145	4	0	0	0	0	0	0	0	2	0	1	1	0	0	0	0	0	0	0	0	0	0	0	0	0	0	0	0	0	0
1200	3	0	0	0	0	0	0	1	0	0	1	1	0	0	0	0	0	0	0	0	0	0	0	0	0	0	0	0	0	0
1215	4	0	0	0	0	0	0	0	0	2	1	0	1	0	0	0	0	0	0	0	0	0	0	0	0	0	0	0	0	0
1230	3	0	0	0	0	0	0	0	0	2	0	1	0	0	0	0	0	0	0	0	0	0	0	0	0	0	0	0	0	0
1245	5	0	0	0	0	0	0	0	0	2	2	0	0	1	0	0	0	0	0	0	0	0	0	0	0	0	0	0	0	0
1300	0	0	0	0	0	0	0	0	0	0	0	0	0	0	0	0	0	0	0	0	0	0	0	0	0	0	0	0	0	0
1315	3	0	0	0	0	0	0	0	0	0	2	1	0	0	0	0	0	0	0	0	0	0	0	0	0	0	0	0	0	0
1330	4	0	0	0	0	0	0	1	0	2	1	0	0	0	0	0	0	0	0	0	0	0	0	0	0	0	0	0	0	0
1345	3	0	0	0	0	0	0	1	1	1	0	0	0	0	0	0	0	0	0	0	0	0	0	0	0	0	0	0	0	0
1400	2	0	0	2	0	0	0	0	0	0	0	0	0	0	0	0	0	0	0	0	0	0	0	0	0	0	0	0	0	0
1415	4	0	0	0	1	0	0	0	1	1	1	0	0	0	0	0	0	0	0	0	0	0	0	0	0	0	0	0	0	0
1430	3	0	0	0	0	0	0	0	0	1	1	1	0	0	0	0	0	0	0	0	0	0	0	0	0	0	0	0	0	0
1445	3	0	0	0	0	0	0	0	1	0	2	0	0	0	0	0	0	0	0	0	0	0	0	0	0	0	0	0	0	0
1500	4	0	0	0	0	0	0	0	1	1	1	0	0	1	0	0	0	0	0	0	0	0	0	0	0	0	0	0	0	0
1515	1	0	0	0	0	0	0	0	0	0	0	0	0	1	0	0	0	0	0	0	0	0	0	0	0	0	0	0	0	0
1530	3	0	0	0	0	0	0	0	0	1	1	1	0	0	0	0	0	0	0	0	0	0	0	0	0	0	0	0	0	0
1545	2	0	0	0	1	0	0	0	1	0	0	0	0	0	0	0	0	0	0	0	0	0	0	0	0	0	0	0	0	0
1600	0	0	0	0	0	0	0	0	0	0	0	0	0	0	0	0	0	0	0	0	0	0	0	0	0	0	0	0	0	0
1615	0	0	0	0	0	0	0	0	0	0	0	0	0	0	0	0	0	0	0	0	0	0	0	0	0	0	0	0	0	0
1630	**6**	**0**	**0**	**0**	**0**	**0**	**1**	**1**	**1**	**1**	**0**	**0**	**2**	**0**	**0**	**0**	**0**	**0**	**0**	**0**	**0**	**0**	**0**	**0**	**0**	**0**	**0**	**0**	**0**	**0**
1645	4	0	0	0	0	0	0	1	0	1	0	1	1	0	0	0	0	0	0	0	0	0	0	0	0	0	0	0	0	0
1700	1	0	0	0	0	0	0	0	0	1	0	0	0	0	0	0	0	0	0	0	0	0	0	0	0	0	0	0	0	0
1715	1	0	0	0	0	0	0	0	0	0	1	0	0	0	0	0	0	0	0	0	0	0	0	0	0	0	0	0	0	0
1730	0	0	0	0	0	0	0	0	0	0	0	0	0	0	0	0	0	0	0	0	0	0	0	0	0	0	0	0	0	0
1745	2	0	0	0	0	0	0	0	1	0	1	0	0	0	0	0	0	0	0	0	0	0	0	0	0	0	0	0	0	0
1800	4	0	0	1	0	0	0	0	0	0	2	0	1	0	0	0	0	0	0	0	0	0	0	0	0	0	0	0	0	0
1815	0	0	0	0	0	0	0	0	0	0	0	0	0	0	0	0	0	0	0	0	0	0	0	0	0	0	0	0	0	0
1830	1	0	0	0	0	0	0	0	1	0	0	0	0	0	0	0	0	0	0	0	0	0	0	0	0	0	0	0	0	0
1845	1	0	0	0	0	0	0	0	1	0	0	0	0	0	0	0	0	0	0	0	0	0	0	0	0	0	0	0	0	0
1900	3	0	0	0	0	0	0	0	2	0	0	0	1	0	0	0	0	0	0	0	0	0	0	0	0	0	0	0	0	0
1915	1	0	0	0	0	0	0	0	0	1	0	0	0	0	0	0	0	0	0	0	0	0	0	0	0	0	0	0	0	0
1930	1	0	0	0	0	0	0	1	0	0	0	0	0	0	0	0	0	0	0	0	0	0	0	0	0	0	0	0	0	0
1945	1	0	0	0	0	0	0	0	0	1	0	0	0	0	0	0	0	0	0	0	0	0	0	0	0	0	0	0	0	0
2000	1	0	0	0	0	0	0	0	0	1	0	0	0	0	0	0	0	0	0	0	0	0	0	0	0	0	0	0	0	0
2015	0	0	0	0	0	0	0	0	0	0	0	0	0	0	0	0	0	0	0	0	0	0	0	0	0	0	0	0	0	0
2030	0	0	0	0	0	0	0	0	0	0	0	0	0	0	0	0	0	0	0	0	0	0	0	0	0	0	0	0	0	0
2045	0	0	0	0	0	0	0	0	0	0	0	0	0	0	0	0	0	0	0	0	0	0	0	0	0	0	0	0	0	0
2100	1	0	0	0	0	0	0	0	0	1	0	0	0	0	0	0	0	0	0	0	0	0	0	0	0	0	0	0	0	0
2115	1	0	0	0	0	0	0	0	0	0	0	1	0	0	0	0	0	0	0	0	0	0	0	0	0	0	0	0	0	0
2130	1	0	0	0	0	0	0	0	0	0	1	0	0	0	0	0	0	0	0	0	0	0	0	0	0	0	0	0	0	0
2145	1	0	0	0	0	0	0	0	0	0	0	1	0	0	0	0	0	0	0	0	0	0	0	0	0	0	0	0	0	0
2200	1	0	0	0	0	0	0	0	0	0	1	0	0	0	0	0	0	0	0	0	0	0	0	0	0	0	0	0	0	0
2215	0	0	0	0	0	0	0	0	0	0	0	0	0	0	0	0	0	0	0	0	0	0	0	0	0	0	0	0	0	0
2230	0	0	0	0	0	0	0	0	0	0	0	0	0	0	0	0	0	0	0	0	0	0	0	0	0	0	0	0	0	0
2245	0	0	0	0	0	0	0	0	0	0	0	0	0	0	0	0	0	0	0	0	0	0	0	0	0	0	0	0	0	0
2300	0	0	0	0	0	0	0	0	0	0	0	0	0	0	0	0	0	0	0	0	0	0	0	0	0	0	0	0	0	0
2315	0	0	0	0	0	0	0	0	0	0	0	0	0	0	0	0	0	0	0	0	0	0	0	0	0	0	0	0	0	0
2330	0	0	0	0	0	0	0	0	0	0	0	0	0	0	0	0	0	0	0	0	0	0	0	0	0	0	0	0	0	0
2345	0	0	0	0	0	0	0	0	0	0	0	0	0	0	0	0	0	0	0	0	0	0	0	0	0	0	0	0	0	0
07-19	**117**	**0**	**0**	**3**	**2**	**0**	**1**	**7**	**17**	**37**	**26**	**11**	**9**	**2**	**2**	**0**	**0**	**0**	**0**	**0**	**0**	**0**	**0**	**0**	**0**	**0**	**0**	**0**	**0**	**0**
06-22	**132**	**0**	**0**	**3**	**2**	**0**	**1**	**8**	**20**	**42**	**29**	**12**	**11**	**2**	**2**	**0**	**0**	**0**	**0**	**0**	**0**	**0**	**0**	**0**	**0**	**0**	**0**	**0**	**0**	**0**
06-00	**133**	**0**	**0**	**3**	**2**	**0**	**1**	**8**	**20**	**42**	**30**	**12**	**11**	**2**	**2**	**0**	**0**	**0**	**0**	**0**	**0**	**0**	**0**	**0**	**0**	**0**	**0**	**0**	**0**	**0**
00-00	**138**	**0**	**0**	**3**	**2**	**0**	**1**	**8**	**20**	**42**	**31**	**13**	**12**	**3**	**2**	**1**	**0**	**0**	**0**	**0**	**0**	**0**	**0**	**0**	**0**	**0**	**0**	**0**	**0**	**0**

Site 1
Location Unnamed Road,
Direction Eastbound

16683 / SUTTON ON TRENT
APRIL 2025
AUTOMATIC TRAFFIC COUNT

27 April 2025 **Sunday**

Time	Total	Speed Bins (mph)																												
		0 - 5	5 - 10	10 - 15	15 - 20	20 - 25	25 - 30	30 - 35	35 - 40	40 - 45	45 - 50	50 - 55	55 - 60	60 - 65	65 - 70	70 - 75	75 - 80	80 - 85	85 - 90	90 - 95	95 - 100	100 - 105	105 - 110	110 - 115	115 - 120	120 - 125	125 - 130	130 - 135	135 - 140
0000	0	0	0	0	0	0	0	0	0	0	0	0	0	0	0	0	0	0	0	0	0	0	0	0	0	0	0	0	0	0
0015	1	0	0	0	0	0	0	0	0	0	0	1	0	0	0	0	0	0	0	0	0	0	0	0	0	0	0	0	0	0
0030	0	0	0	0	0	0	0	0	0	0	0	0	0	0	0	0	0	0	0	0	0	0	0	0	0	0	0	0	0	0
0045	0	0	0	0	0	0	0	0	0	0	0	0	0	0	0	0	0	0	0	0	0	0	0	0	0	0	0	0	0	0
0100	1	0	0	0	0	0	0	1	0	0	0	0	0	0	0	0	0	0	0	0	0	0	0	0	0	0	0	0	0	0
0115	0	0	0	0	0	0	0	0	0	0	0	0	0	0	0	0	0	0	0	0	0	0	0	0	0	0	0	0	0	0
0130	0	0	0	0	0	0	0	0	0	0	0	0	0	0	0	0	0	0	0	0	0	0	0	0	0	0	0	0	0	0
0145	0	0	0	0	0	0	0	0	0	0	0	0	0	0	0	0	0	0	0	0	0	0	0	0	0	0	0	0	0	0
0200	0	0	0	0	0	0	0	0	0	0	0	0	0	0	0	0	0	0	0	0	0	0	0	0	0	0	0	0	0	0
0215	0	0	0	0	0	0	0	0	0	0	0	0	0	0	0	0	0	0	0	0	0	0	0	0	0	0	0	0	0	0
0230	0	0	0	0	0	0	0	0	0	0	0	0	0	0	0	0	0	0	0	0	0	0	0	0	0	0	0	0	0	0
0245	0	0	0	0	0	0	0	0	0	0	0	0	0	0	0	0	0	0	0	0	0	0	0	0	0	0	0	0	0	0
0300	0	0	0	0	0	0	0	0	0	0	0	0	0	0	0	0	0	0	0	0	0	0	0	0	0	0	0	0	0	0
0315	0	0	0	0	0	0	0	0	0	0	0	0	0	0	0	0	0	0	0	0	0	0	0	0	0	0	0	0	0	0
0330	0	0	0	0	0	0	0	0	0	0	0	0	0	0	0	0	0	0	0	0	0	0	0	0	0	0	0	0	0	0
0345	0	0	0	0	0	0	0	0	0	0	0	0	0	0	0	0	0	0	0	0	0	0	0	0	0	0	0	0	0	0
0400	0	0	0	0	0	0	0	0	0	0	0	0	0	0	0	0	0	0	0	0	0	0	0	0	0	0	0	0	0	0
0415	0	0	0	0	0	0	0	0	0	0	0	0	0	0	0	0	0	0	0	0	0	0	0	0	0	0	0	0	0	0
0430	0	0	0	0	0	0	0	0	0	0	0	0	0	0	0	0	0	0	0	0	0	0	0	0	0	0	0	0	0	0
0445	0	0	0	0	0	0	0	0	0	0	0	0	0	0	0	0	0	0	0	0	0	0	0	0	0	0	0	0	0	0
0500	0	0	0	0	0	0	0	0	0	0	0	0	0	0	0	0	0	0	0	0	0	0	0	0	0	0	0	0	0	0
0515	0	0	0	0	0	0	0	0	0	0	0	0	0	0	0	0	0	0	0	0	0	0	0	0	0	0	0	0	0	0
0530	0	0	0	0	0	0	0	0	0	0	0	0	0	0	0	0	0	0	0	0	0	0	0	0	0	0	0	0	0	0
0545	1	0	0	0	0	0	0	0	0	1	0	0	0	0	0	0	0	0	0	0	0	0	0	0	0	0	0	0	0	0
0600	1	0	0	0	0	0	0	0	0	1	0	0	0	0	0	0	0	0	0	0	0	0	0	0	0	0	0	0	0	0
0615	1	0	0	0	0	0	0	0	0	1	0	0	0	0	0	0	0	0	0	0	0	0	0	0	0	0	0	0	0	0
0630	1	0	0	0	0	0	0	0	1	0	0	0	0	0	0	0	0	0	0	0	0	0	0	0	0	0	0	0	0	0
0645	0	0	0	0	0	0	0	0	0	0	0	0	0	0	0	0	0	0	0	0	0	0	0	0	0	0	0	0	0	0
0700	0	0	0	0	0	0	0	0	0	0	0	0	0	0	0	0	0	0	0	0	0	0	0	0	0	0	0	0	0	0
0715	1	0	0	0	0	0	0	0	0	0	0	1	0	0	0	0	0	0	0	0	0	0	0	0	0	0	0	0	0	0
0730	1	0	0	0	0	0	0	0	0	0	1	0	0	0	0	0	0	0	0	0	0	0	0	0	0	0	0	0	0	0
0745	3	0	0	0	0	0	0	0	2	0	0	1	0	0	0	0	0	0	0	0	0	0	0	0	0	0	0	0	0	0
0800	0	0	0	0	0	0	0	0	0	0	0	0	0	0	0	0	0	0	0	0	0	0	0	0	0	0	0	0	0	0
0815	1	0	0	0	0	0	0	0	0	1	0	0	0	0	0	0	0	0	0	0	0	0	0	0	0	0	0	0	0	0
0830	0	0	0	0	0	0	0	0	0	0	0	0	0	0	0	0	0	0	0	0	0	0	0	0	0	0	0	0	0	0
0845	3	0	0	0	0	0	0	0	1	1	1	0	0	0	0	0	0	0	0	0	0	0	0	0	0	0	0	0	0	0
0900	**8**	**0**	**0**	**0**	**0**	**0**	**0**	**0**	**2**	**2**	**1**	**0**	**2**	**0**	**1**	**0**	**0**	**0**	**0**	**0**	**0**	**0**	**0**	**0**	**0**	**0**	**0**	**0**	**0**	**0**
0915	3	0	0	0	0	0	0	0	1	1	1	0	0	0	0	0	0	0	0	0	0	0	0	0	0	0	0	0	0	0
0930	1	0	0	0	0	0	0	0	0	1	0	0	0	0	0	0	0	0	0	0	0	0	0	0	0	0	0	0	0	0
0945	2	0	0	0	0	0	0	0	1	0	0	1	0	0	0	0	0	0	0	0	0	0	0	0	0	0	0	0	0	0
1000	1	0	0	0	0	0	0	0	0	1	0	0	0	0	0	0	0	0	0	0	0	0	0	0	0	0	0	0	0	0
1015	1	0	0	0	0	0	0	0	0	0	1	0	0	0	0	0	0	0	0	0	0	0	0	0	0	0	0	0	0	0
1030	0	0	0	0	0	0	0	0	0	0	0	0	0	0	0	0	0	0	0	0	0	0	0	0	0	0	0	0	0	0
1045	2	0	0	0	0	0	0	0	1	0	0	0	0	1	0	0	0	0	0	0	0	0	0	0	0	0	0	0	0	0
1100	2	0	0	0	0	0	0	0	0	0	1	1	0	0	0	0	0	0	0	0	0	0	0	0	0	0	0	0	0	0
1115	3	0	0	1	0	0	0	0	0	0	1	1	0	0	0	0	0	0	0	0	0	0	0	0	0	0	0	0	0	0
1130	1	0	0	0	0	0	0	0	1	0	0	0	0	0	0	0	0	0	0	0	0	0	0	0	0	0	0	0	0	0
1145	3	0	0	0	0	0	0	0	1	0	2	0	0	0	0	0	0	0	0	0	0	0	0	0	0	0	0	0	0	0
1200	2	0	0	0	0	0	0	0	0	0	1	1	0	0	0	0	0	0	0	0	0	0	0	0	0	0	0	0	0	0
1215	0	0	0	0	0	0	0	0	0	0	0	0	0	0	0	0	0	0	0	0	0	0	0	0	0	0	0	0	0	0
1230	1	0	0	0	0	0	0	0	0	0	1	0	0	0	0	0	0	0	0	0	0	0	0	0	0	0	0	0	0	0
1245	1	0	0	0	0	0	0	0	0	1	0	0	0	0	0	0	0	0	0	0	0	0	0	0	0	0	0	0	0	0
1300	1	0	0	0	0	0	0	0	0	0	1	0	0	0	0	0	0	0	0	0	0	0	0	0	0	0	0	0	0	0
1315	1	0	0	0	0	0	0	1	0	0	0	0	0	0	0	0	0	0	0	0	0	0	0	0	0	0	0	0	0	0
1330	0	0	0	0	0	0	0	0	0	0	0	0	0	0	0	0	0	0	0	0	0	0	0	0	0	0	0	0	0	0
1345	4	0	0	0	0	0	0	2	0	1	0	1	0	0	0	0	0	0	0	0	0	0	0	0	0	0	0	0	0	0
1400	0	0	0	0	0	0	0	0	0	0	0	0	0	0	0	0	0	0	0	0	0	0	0	0	0	0	0	0	0	0
1415	1	0	0	0	0	0	0	0	0	0	0	0	0	1	0	0	0	0	0	0	0	0	0	0	0	0	0	0	0	0
1430	2	0	0	0	0	0	0	1	0	1	0	0	0	0	0	0	0	0	0	0	0	0	0	0	0	0	0	0	0	0
1445	2	0	0	0	0	0	0	0	0	0	1	1	0	0	0	0	0	0	0	0	0	0	0	0	0	0	0	0	0	0
1500	**8**	**0**	**0**	**0**	**0**	**1**	**0**	**1**	**2**	**2**	**1**	**0**	**1**	**0**	**0**	**0**	**0**	**0**	**0**	**0**	**0**	**0**	**0**	**0**	**0**	**0**	**0**	**0**	**0**	**0**
1515	3	0	0	0	0	0	0	0	0	0	3	0	0	0	0	0	0	0	0	0	0	0	0	0	0	0	0	0	0	0
1530	0	0	0	0	0	0	0	0	0	0	0	0	0	0	0	0	0	0	0	0	0	0	0	0	0	0	0	0	0	0
1545	3	0	0	0	0	0	0	0	0	0	0	3	0	0	0	0	0	0	0	0	0	0	0	0	0	0	0	0	0	0
1600	1	0	0	0	0	0	0	0	0	0	0	1	0	0	0	0	0	0	0	0	0	0	0	0	0	0	0	0	0	0
1615	4	0	0	0	0	0	0	1	0	0	1	1	1	0	0	0	0	0	0	0	0	0	0	0	0	0	0	0	0	0
1630	3	0	0	0	0	0	0	0	1	0	0	0	1	0	1	0	0	0	0	0	0	0	0	0	0	0	0	0	0	0
1645	1	0	0	0	0	0	0	0	0	0	1	0	0	0	0	0	0	0	0	0	0	0	0	0	0	0	0	0	0	0
1700	2	0	0	0	0	0	0	0	0	0	1	1	0	0	0	0	0	0	0	0	0	0	0	0	0	0	0	0	0	0
1715	2	0	0	0	0	0	0	0	0	2	0	0	0	0	0	0	0	0	0	0	0	0	0	0	0	0	0	0	0	0
1730	3	0	0	0	0	0	1	0	0	1	1	0	0	0	0	0	0	0	0	0	0	0	0	0	0	0	0	0	0	0
1745	1	0	0	0	0	0	0	0	0	0	0	0	1	0	0	0	0	0	0	0	0	0	0	0	0	0	0	0	0	0
1800	3	0	0	0	0	0	0	0	1	1	0	1	0	0	0	0	0	0	0	0	0	0	0	0	0	0	0	0	0	0
1815	1	0	0	0	0	0	0	0	0	0	1	0	0	0	0	0	0	0	0	0	0	0	0	0	0	0	0	0	0	0
1830	0	0	0	0	0	0	0	0	0	0	0	0	0	0	0	0	0	0	0	0	0	0	0	0	0	0	0	0	0	0
1845	4	0	0	0	0	0	0	2	1	0	0	0	1	0	0	0	0	0	0	0	0	0	0	0	0	0	0	0	0	0
1900	1	0	0	0	0	0	0	0	0	1	0	0	0	0	0	0	0	0	0	0	0	0	0	0	0	0	0	0	0	0
1915	0	0	0	0	0	0	0	0	0	0	0	0	0	0	0	0	0	0	0	0	0	0	0	0	0	0	0	0	0	0
1930	0	0	0	0	0	0	0	0	0	0	0	0	0	0	0	0	0	0	0	0	0	0	0	0	0	0	0	0	0	0
1945	1	0	0	0	0	0	0	0	0	1	0	0	0	0	0	0	0	0	0	0	0	0	0	0	0	0	0	0	0	0
2000	0	0	0	0	0	0	0	0	0	0	0	0	0	0	0	0	0	0	0	0	0	0	0	0	0	0	0	0	0	0
2015	3	0	0	0	0	0	0	0	0	3	0	0	0	0	0	0	0	0	0	0	0	0	0	0	0	0	0	0	0	0
2030	0	0	0	0	0	0	0	0	0	0	0	0	0	0	0	0	0	0	0	0	0	0	0	0	0	0	0	0	0	0
2045	1	0	0	0	0	0	0	0	0	0	1	0	0	0	0	0	0	0	0	0	0	0	0	0	0	0	0	0	0	0
2100	3	0	0	0	0	0	0	0	1	1	0	1	0	0	0	0	0	0	0	0	0	0	0	0	0	0	0	0	0	0
2115	0	0	0	0	0	0	0	0	0	0	0	0	0	0	0	0	0	0	0	0	0	0	0	0	0	0	0	0	0	0
2130	0	0	0	0	0	0	0	0	0	0	0	0	0	0	0	0	0	0	0	0	0	0	0	0	0	0	0	0	0	0
2145	0	0	0	0	0	0	0	0	0	0	0	0	0	0	0	0	0	0	0	0	0	0	0	0	0	0	0	0	0	0
2200	0	0	0	0	0	0	0	0	0	0	0	0	0	0	0	0	0	0	0	0	0	0	0	0	0	0	0	0	0	0
2215	0	0	0	0	0	0	0	0	0	0	0	0	0	0	0	0	0	0	0	0	0	0	0	0	0	0	0	0	0	0
2230	0	0	0	0	0	0	0	0	0	0	0	0	0	0	0	0	0	0	0	0	0	0	0	0	0	0	0	0	0	0
2245	0	0	0	0	0	0	0	0	0	0	0	0	0	0	0	0	0	0	0	0	0	0	0	0	0	0	0	0	0	0
2300	0	0	0	0	0	0	0	0	0	0	0	0	0	0	0	0	0	0	0	0	0	0	0	0	0	0	0	0	0	0
2315	1	0	0	0	0	0	0	0	0	0	1	0	0	0	0	0	0	0	0	0	0	0	0	0	0	0	0	0	0	0
2330	0	0	0	0	0	0	0	0	0	0	0	0	0	0	0	0	0	0	0	0	0	0	0	0	0	0	0	0	0	0
2345	1	0	0	0	0	0	0	0	0	0	0	1	0	0	0	0	0	0	0	0	0	0	0	0	0	0	0	0	0	0
07-19	**90**	**0**	**0**	**1**	**0**	**1**	**1**	**8**	**15**	**16**	**21**	**16**	**7**	**2**	**2**	**0**	**0**	**0**	**0**	**0**	**0**	**0**	**0**	**0**	**0**	**0**	**0**	**0**	**0**	**0**
06-22	**102**	**0**	**0**	**1**	**0**	**1**	**1**	**8**	**17**	**24**	**22**	**17**	**7**	**2**	**2**	**0**	**0**	**0**	**0**	**0**	**0**	**0**	**0**	**0**	**0**	**0**	**0**	**0**	**0**	**0**
06-00	**104**	**0**	**0**	**1**	**0**	**1**	**1**	**8**	**17**	**24**	**23**	**18**	**7**	**2**	**2**	**0**	**0**	**0**	**0**	**0**	**0**	**0**	**0**	**0**	**0**	**0**	**0**	**0**	**0**	**0**
00-00	**107**	**0**	**0**	**1**	**0**	**1**	**1**	**9**	**17**	**25**	**23**	**19**	**7**	**2**	**2**	**0**	**0**	**0**	**0**	**0**	**0**	**0**	**0**	**0**	**0**	**0**	**0**	**0**	**0**	**0**

Site 1
Location Unnamed Road,
Direction Eastbound

16683 / SUTTON ON TRENT
APRIL 2025
AUTOMATIC TRAFFIC COUNT

28 April 2025 **Monday**

Time	Total	Speed Bins (mph)																												
		0 - 5	5 - 10	10 - 15	15 - 20	20 - 25	25 - 30	30 - 35	35 - 40	40 - 45	45 - 50	50 - 55	55 - 60	60 - 65	65 - 70	70 - 75	75 - 80	80 - 85	85 - 90	90 - 95	95 - 100	100 - 105	105 - 110	110 - 115	115 - 120	120 - 125	125 - 130	130 - 135	135 - 140
0000	0	0	0	0	0	0	0	0	0	0	0	0	0	0	0	0	0	0	0	0	0	0	0	0	0	0	0	0	0	0
0015	0	0	0	0	0	0	0	0	0	0	0	0	0	0	0	0	0	0	0	0	0	0	0	0	0	0	0	0	0	0
0030	0	0	0	0	0	0	0	0	0	0	0	0	0	0	0	0	0	0	0	0	0	0	0	0	0	0	0	0	0	0
0045	0	0	0	0	0	0	0	0	0	0	0	0	0	0	0	0	0	0	0	0	0	0	0	0	0	0	0	0	0	0
0100	0	0	0	0	0	0	0	0	0	0	0	0	0	0	0	0	0	0	0	0	0	0	0	0	0	0	0	0	0	0
0115	0	0	0	0	0	0	0	0	0	0	0	0	0	0	0	0	0	0	0	0	0	0	0	0	0	0	0	0	0	0
0130	0	0	0	0	0	0	0	0	0	0	0	0	0	0	0	0	0	0	0	0	0	0	0	0	0	0	0	0	0	0
0145	0	0	0	0	0	0	0	0	0	0	0	0	0	0	0	0	0	0	0	0	0	0	0	0	0	0	0	0	0	0
0200	0	0	0	0	0	0	0	0	0	0	0	0	0	0	0	0	0	0	0	0	0	0	0	0	0	0	0	0	0	0
0215	0	0	0	0	0	0	0	0	0	0	0	0	0	0	0	0	0	0	0	0	0	0	0	0	0	0	0	0	0	0
0230	0	0	0	0	0	0	0	0	0	0	0	0	0	0	0	0	0	0	0	0	0	0	0	0	0	0	0	0	0	0
0245	0	0	0	0	0	0	0	0	0	0	0	0	0	0	0	0	0	0	0	0	0	0	0	0	0	0	0	0	0	0
0300	0	0	0	0	0	0	0	0	0	0	0	0	0	0	0	0	0	0	0	0	0	0	0	0	0	0	0	0	0	0
0315	0	0	0	0	0	0	0	0	0	0	0	0	0	0	0	0	0	0	0	0	0	0	0	0	0	0	0	0	0	0
0330	0	0	0	0	0	0	0	0	0	0	0	0	0	0	0	0	0	0	0	0	0	0	0	0	0	0	0	0	0	0
0345	1	0	0	0	0	0	0	0	0	1	0	0	0	0	0	0	0	0	0	0	0	0	0	0	0	0	0	0	0	0
0400	1	0	0	0	0	0	0	1	0	0	0	0	0	0	0	0	0	0	0	0	0	0	0	0	0	0	0	0	0	0
0415	1	0	0	0	0	0	0	0	0	0	0	0	0	0	1	0	0	0	0	0	0	0	0	0	0	0	0	0	0	0
0430	0	0	0	0	0	0	0	0	0	0	0	0	0	0	0	0	0	0	0	0	0	0	0	0	0	0	0	0	0	0
0445	0	0	0	0	0	0	0	0	0	0	0	0	0	0	0	0	0	0	0	0	0	0	0	0	0	0	0	0	0	0
0500	0	0	0	0	0	0	0	0	0	0	0	0	0	0	0	0	0	0	0	0	0	0	0	0	0	0	0	0	0	0
0515	3	0	0	0	0	0	0	0	1	0	1	0	1	0	0	0	0	0	0	0	0	0	0	0	0	0	0	0	0	0
0530	2	0	0	0	0	0	0	0	0	0	0	1	1	0	0	0	0	0	0	0	0	0	0	0	0	0	0	0	0	0
0545	7	0	0	0	0	0	0	0	0	1	2	3	1	0	0	0	0	0	0	0	0	0	0	0	0	0	0	0	0	0
0600	0	0	0	0	0	0	0	0	0	0	0	0	0	0	0	0	0	0	0	0	0	0	0	0	0	0	0	0	0	0
0615	3	0	0	0	0	0	0	0	2	0	1	0	0	0	0	0	0	0	0	0	0	0	0	0	0	0	0	0	0	0
0630	3	0	0	0	0	0	0	0	0	0	0	1	1	1	0	0	0	0	0	0	0	0	0	0	0	0	0	0	0	0
0645	5	0	0	0	0	0	0	1	1	1	2	0	0	0	0	0	0	0	0	0	0	0	0	0	0	0	0	0	0	0
0700	1	0	0	0	0	0	0	1	0	0	0	0	0	0	0	0	0	0	0	0	0	0	0	0	0	0	0	0	0	0
0715	5	0	0	0	0	0	0	0	2	1	2	0	0	0	0	0	0	0	0	0	0	0	0	0	0	0	0	0	0	0
0730	6	0	0	0	0	0	0	0	0	2	0	2	1	1	0	0	0	0	0	0	0	0	0	0	0	0	0	0	0	0
0745	2	0	0	0	0	0	0	0	0	1	0	1	0	0	0	0	0	0	0	0	0	0	0	0	0	0	0	0	0	0
0800	**9**	**0**	**0**	**1**	**0**	**0**	**0**	**0**	**3**	**3**	**0**	**2**	**0**	**0**	**0**	**0**	**0**	**0**	**0**	**0**	**0**	**0**	**0**	**0**	**0**	**0**	**0**	**0**	**0**	**0**
0815	7	0	0	0	0	0	0	0	0	2	2	1	1	0	1	0	0	0	0	0	0	0	0	0	0	0	0	0	0	0
0830	0	0	0	0	0	0	0	0	0	0	0	0	0	0	0	0	0	0	0	0	0	0	0	0	0	0	0	0	0	0
0845	7	0	0	0	0	0	0	0	0	1	3	3	0	0	0	0	0	0	0	0	0	0	0	0	0	0	0	0	0	0
0900	5	0	0	0	0	0	0	0	1	0	0	3	0	0	0	1	0	0	0	0	0	0	0	0	0	0	0	0	0	0
0915	4	0	0	0	0	0	0	1	2	0	1	0	0	0	0	0	0	0	0	0	0	0	0	0	0	0	0	0	0	0
0930	3	0	0	0	0	0	0	0	0	2	1	0	0	0	0	0	0	0	0	0	0	0	0	0	0	0	0	0	0	0
0945	3	0	0	0	0	0	0	0	0	1	1	1	0	0	0	0	0	0	0	0	0	0	0	0	0	0	0	0	0	0
1000	3	0	0	0	0	0	0	0	0	1	1	1	0	0	0	0	0	0	0	0	0	0	0	0	0	0	0	0	0	0
1015	1	0	0	0	0	0	0	1	0	0	0	0	0	0	0	0	0	0	0	0	0	0	0	0	0	0	0	0	0	0
1030	1	0	0	0	0	0	0	0	0	0	1	0	0	0	0	0	0	0	0	0	0	0	0	0	0	0	0	0	0	0
1045	0	0	0	0	0	0	0	0	0	0	0	0	0	0	0	0	0	0	0	0	0	0	0	0	0	0	0	0	0	0
1100	1	0	0	0	0	0	0	0	0	1	0	0	0	0	0	0	0	0	0	0	0	0	0	0	0	0	0	0	0	0
1115	1	0	0	0	0	0	0	0	1	0	0	0	0	0	0	0	0	0	0	0	0	0	0	0	0	0	0	0	0	0
1130	2	0	0	0	0	0	0	0	1	1	0	0	0	0	0	0	0	0	0	0	0	0	0	0	0	0	0	0	0	0
1145	6	0	0	0	0	0	0	1	0	4	1	0	0	0	0	0	0	0	0	0	0	0	0	0	0	0	0	0	0	0
1200	5	0	0	0	0	1	0	0	1	2	1	0	0	0	0	0	0	0	0	0	0	0	0	0	0	0	0	0	0	0
1215	4	0	0	0	0	0	0	0	0	4	0	0	0	0	0	0	0	0	0	0	0	0	0	0	0	0	0	0	0	0
1230	2	0	0	0	0	0	0	0	1	0	0	1	0	0	0	0	0	0	0	0	0	0	0	0	0	0	0	0	0	0
1245	1	0	0	0	0	0	0	0	1	0	0	0	0	0	0	0	0	0	0	0	0	0	0	0	0	0	0	0	0	0
1300	**8**	**0**	**0**	**0**	**0**	**0**	**0**	**1**	**1**	**1**	**2**	**1**	**2**	**0**	**0**	**0**	**0**	**0**	**0**	**0**	**0**	**0**	**0**	**0**	**0**	**0**	**0**	**0**	**0**	**0**
1315	2	0	0	0	0	0	1	0	1	0	0	0	0	0	0	0	0	0	0	0	0	0	0	0	0	0	0	0	0	0
1330	5	0	0	0	0	0	0	0	2	2	1	0	0	0	0	0	0	0	0	0	0	0	0	0	0	0	0	0	0	0
1345	1	0	0	0	0	0	0	0	0	1	0	0	0	0	0	0	0	0	0	0	0	0	0	0	0	0	0	0	0	0
1400	3	0	0	0	0	0	0	0	0	0	3	0	0	0	0	0	0	0	0	0	0	0	0	0	0	0	0	0	0	0
1415	2	0	0	0	0	0	0	0	0	0	1	1	0	0	0	0	0	0	0	0	0	0	0	0	0	0	0	0	0	0
1430	3	0	0	0	0	0	0	1	1	0	0	0	0	1	0	0	0	0	0	0	0	0	0	0	0	0	0	0	0	0
1445	6	0	0	1	0	0	0	0	3	0	2	0	0	0	0	0	0	0	0	0	0	0	0	0	0	0	0	0	0	0
1500	3	0	0	0	1	0	0	0	1	1	0	0	0	0	0	0	0	0	0	0	0	0	0	0	0	0	0	0	0	0
1515	2	0	0	0	0	0	0	0	1	0	1	0	0	0	0	0	0	0	0	0	0	0	0	0	0	0	0	0	0	0
1530	6	0	0	0	1	0	0	1	1	1	2	0	0	0	0	0	0	0	0	0	0	0	0	0	0	0	0	0	0	0
1545	3	0	0	0	0	0	0	0	0	1	2	0	0	0	0	0	0	0	0	0	0	0	0	0	0	0	0	0	0	0
1600	1	0	0	0	0	0	0	0	0	0	0	0	0	1	0	0	0	0	0	0	0	0	0	0	0	0	0	0	0	0
1615	2	0	0	0	0	0	0	0	1	0	1	0	0	0	0	0	0	0	0	0	0	0	0	0	0	0	0	0	0	0
1630	2	0	0	0	0	0	0	0	1	0	1	0	0	0	0	0	0	0	0	0	0	0	0	0	0	0	0	0	0	0
1645	4	0	0	0	0	0	0	0	1	1	2	0	0	0	0	0	0	0	0	0	0	0	0	0	0	0	0	0	0	0
1700	3	0	0	0	0	0	1	0	0	0	1	1	0	0	0	0	0	0	0	0	0	0	0	0	0	0	0	0	0	0
1715	6	0	0	1	0	0	0	0	2	1	1	1	0	0	0	0	0	0	0	0	0	0	0	0	0	0	0	0	0	0
1730	4	0	0	1	0	0	0	0	0	0	2	0	0	1	0	0	0	0	0	0	0	0	0	0	0	0	0	0	0	0
1745	6	0	0	0	0	0	0	0	0	1	3	0	2	0	0	0	0	0	0	0	0	0	0	0	0	0	0	0	0	0
1800	2	0	0	0	0	0	0	0	0	0	1	1	0	0	0	0	0	0	0	0	0	0	0	0	0	0	0	0	0	0
1815	2	0	0	1	0	0	0	0	0	0	1	0	0	0	0	0	0	0	0	0	0	0	0	0	0	0	0	0	0	0
1830	2	0	0	0	0	0	0	0	0	2	0	0	0	0	0	0	0	0	0	0	0	0	0	0	0	0	0	0	0	0
1845	4	0	0	0	0	0	0	0	0	2	0	2	0	0	0	0	0	0	0	0	0	0	0	0	0	0	0	0	0	0
1900	1	0	0	0	0	0	0	0	0	1	0	0	0	0	0	0	0	0	0	0	0	0	0	0	0	0	0	0	0	0
1915	0	0	0	0	0	0	0	0	0	0	0	0	0	0	0	0	0	0	0	0	0	0	0	0	0	0	0	0	0	0
1930	2	0	0	0	0	0	0	1	0	0	1	0	0	0	0	0	0	0	0	0	0	0	0	0	0	0	0	0	0	0
1945	2	0	0	0	0	0	0	0	0	1	1	0	0	0	0	0	0	0	0	0	0	0	0	0	0	0	0	0	0	0
2000	1	0	0	0	0	1	0	0	0	0	0	0	0	0	0	0	0	0	0	0	0	0	0	0	0	0	0	0	0	0
2015	2	0	0	0	0	0	0	0	2	0	0	0	0	0	0	0	0	0	0	0	0	0	0	0	0	0	0	0	0	0
2030	1	0	0	0	0	0	0	0	0	1	0	0	0	0	0	0	0	0	0	0	0	0	0	0	0	0	0	0	0	0
2045	0	0	0	0	0	0	0	0	0	0	0	0	0	0	0	0	0	0	0	0	0	0	0	0	0	0	0	0	0	0
2100	0	0	0	0	0	0	0	0	0	0	0	0	0	0	0	0	0	0	0	0	0	0	0	0	0	0	0	0	0	0
2115	0	0	0	0	0	0	0	0	0	0	0	0	0	0	0	0	0	0	0	0	0	0	0	0	0	0	0	0	0	0
2130	3	0	0	0	0	0	0	0	1	0	1	1	0	0	0	0	0	0	0	0	0	0	0	0	0	0	0	0	0	0
2145	0	0	0	0	0	0	0	0	0	0	0	0	0	0	0	0	0	0	0	0	0	0	0	0	0	0	0	0	0	0
2200	0	0	0	0	0	0	0	0	0	0	0	0	0	0	0	0	0	0	0	0	0	0	0	0	0	0	0	0	0	0
2215	1	0	0	0	0	0	0	0	0	0	1	0	0	0	0	0	0	0	0	0	0	0	0	0	0	0	0	0	0	0
2230	0	0	0	0	0	0	0	0	0	0	0	0	0	0	0	0	0	0	0	0	0	0	0	0	0	0	0	0	0	0
2245	0	0	0	0	0	0	0	0	0	0	0	0	0	0	0	0	0	0	0	0	0	0	0	0	0	0	0	0	0	0
2300	0	0	0	0	0	0	0	0	0	0	0	0	0	0	0	0	0	0	0	0	0	0	0	0	0	0	0	0	0	0
2315	0	0	0	0	0	0	0	0	0	0	0	0	0	0	0	0	0	0	0	0	0	0	0	0	0	0	0	0	0	0
2330	1	0	0	0	0	0	0	0	0	0	0	1	0	0	0	0	0	0	0	0	0	0	0	0	0	0	0	0	0	0
2345	0	0	0	0	0	0	0	0	0	0	0	0	0	0	0	0	0	0	0	0	0	0	0	0	0	0	0	0	0	0
07-19	**161**	**0**	**0**	**5**	**2**	**1**	**2**	**7**	**29**	**40**	**41**	**22**	**6**	**4**	**1**	**1**	**0**	**0**	**0**	**0**	**0**	**0**	**0**	**0**	**0**	**0**	**0**	**0**	**0**	**0**
06-22	**184**	**0**	**0**	**5**	**2**	**2**	**2**	**9**	**35**	**44**	**47**	**24**	**7**	**5**	**1**	**1**	**0**	**0**	**0**	**0**	**0**	**0**	**0**	**0**	**0**	**0**	**0**	**0**	**0**	**0**
06-00	**186**	**0**	**0**	**5**	**2**	**2**	**2**	**9**	**35**	**44**	**48**	**25**	**7**	**5**	**1**	**1**	**0**	**0**	**0**	**0**	**0**	**0**	**0**	**0**	**0**	**0**	**0**	**0**	**0**	**0**
00-00	**201**	**0**	**0**	**5**	**2**	**2**	**2**	**10**	**36**	**46**	**51**	**29**	**10**	**5**	**2**	**1**	**0**	**0**	**0**	**0**	**0**	**0**	**0**	**0**	**0**	**0**	**0**	**0**	**0**	**0**

Site 1
Location Unnamed Road,
Direction Eastbound

16683 / SUTTON ON TRENT
APRIL 2025
AUTOMATIC TRAFFIC COUNT

29 April 2025 **Tuesday**

Time	Total	Speed Bins (mph)																												
		0 - 5	5 - 10	10 - 15	15 - 20	20 - 25	25 - 30	30 - 35	35 - 40	40 - 45	45 - 50	50 - 55	55 - 60	60 - 65	65 - 70	70 - 75	75 - 80	80 - 85	85 - 90	90 - 95	95 - 100	100 - 105	105 - 110	110 - 115	115 - 120	120 - 125	125 - 130	130 - 135	135 - 140
0000	0	0	0	0	0	0	0	0	0	0	0	0	0	0	0	0	0	0	0	0	0	0	0	0	0	0	0	0	0	0
0015	0	0	0	0	0	0	0	0	0	0	0	0	0	0	0	0	0	0	0	0	0	0	0	0	0	0	0	0	0	0
0030	0	0	0	0	0	0	0	0	0	0	0	0	0	0	0	0	0	0	0	0	0	0	0	0	0	0	0	0	0	0
0045	0	0	0	0	0	0	0	0	0	0	0	0	0	0	0	0	0	0	0	0	0	0	0	0	0	0	0	0	0	0
0100	2	0	0	0	0	0	0	0	0	0	1	1	0	0	0	0	0	0	0	0	0	0	0	0	0	0	0	0	0	0
0115	0	0	0	0	0	0	0	0	0	0	0	0	0	0	0	0	0	0	0	0	0	0	0	0	0	0	0	0	0	0
0130	0	0	0	0	0	0	0	0	0	0	0	0	0	0	0	0	0	0	0	0	0	0	0	0	0	0	0	0	0	0
0145	0	0	0	0	0	0	0	0	0	0	0	0	0	0	0	0	0	0	0	0	0	0	0	0	0	0	0	0	0	0
0200	0	0	0	0	0	0	0	0	0	0	0	0	0	0	0	0	0	0	0	0	0	0	0	0	0	0	0	0	0	0
0215	0	0	0	0	0	0	0	0	0	0	0	0	0	0	0	0	0	0	0	0	0	0	0	0	0	0	0	0	0	0
0230	1	0	0	0	0	0	0	0	0	1	0	0	0	0	0	0	0	0	0	0	0	0	0	0	0	0	0	0	0	0
0245	2	0	0	0	0	0	0	0	0	0	1	0	0	0	1	0	0	0	0	0	0	0	0	0	0	0	0	0	0	0
0300	0	0	0	0	0	0	0	0	0	0	0	0	0	0	0	0	0	0	0	0	0	0	0	0	0	0	0	0	0	0
0315	0	0	0	0	0	0	0	0	0	0	0	0	0	0	0	0	0	0	0	0	0	0	0	0	0	0	0	0	0	0
0330	0	0	0	0	0	0	0	0	0	0	0	0	0	0	0	0	0	0	0	0	0	0	0	0	0	0	0	0	0	0
0345	0	0	0	0	0	0	0	0	0	0	0	0	0	0	0	0	0	0	0	0	0	0	0	0	0	0	0	0	0	0
0400	0	0	0	0	0	0	0	0	0	0	0	0	0	0	0	0	0	0	0	0	0	0	0	0	0	0	0	0	0	0
0415	0	0	0	0	0	0	0	0	0	0	0	0	0	0	0	0	0	0	0	0	0	0	0	0	0	0	0	0	0	0
0430	0	0	0	0	0	0	0	0	0	0	0	0	0	0	0	0	0	0	0	0	0	0	0	0	0	0	0	0	0	0
0445	1	0	0	0	0	0	0	0	0	0	0	0	1	0	0	0	0	0	0	0	0	0	0	0	0	0	0	0	0	0
0500	1	0	0	0	0	0	0	0	0	0	0	1	0	0	0	0	0	0	0	0	0	0	0	0	0	0	0	0	0	0
0515	1	0	0	0	0	0	0	0	0	0	0	0	1	0	0	0	0	0	0	0	0	0	0	0	0	0	0	0	0	0
0530	4	0	0	0	0	0	0	0	0	2	2	0	0	0	0	0	0	0	0	0	0	0	0	0	0	0	0	0	0	0
0545	**9**	**0**	**0**	**0**	**0**	**0**	**0**	**0**	**0**	**0**	**3**	**1**	**2**	**1**	**2**	**0**	**0**	**0**	**0**	**0**	**0**	**0**	**0**	**0**	**0**	**0**	**0**	**0**	**0**	**0**
0600	1	0	0	0	0	0	0	0	1	0	0	0	0	0	0	0	0	0	0	0	0	0	0	0	0	0	0	0	0	0
0615	3	0	0	0	0	0	0	1	0	0	2	0	0	0	0	0	0	0	0	0	0	0	0	0	0	0	0	0	0	0
0630	2	0	0	0	0	0	0	0	0	1	1	0	0	0	0	0	0	0	0	0	0	0	0	0	0	0	0	0	0	0
0645	5	0	0	0	0	0	0	0	0	1	1	3	0	0	0	0	0	0	0	0	0	0	0	0	0	0	0	0	0	0
0700	1	0	0	0	0	0	0	0	0	0	0	0	1	0	0	0	0	0	0	0	0	0	0	0	0	0	0	0	0	0
0715	3	0	0	0	0	0	0	0	0	1	0	2	0	0	0	0	0	0	0	0	0	0	0	0	0	0	0	0	0	0
0730	4	0	0	0	0	0	0	0	0	0	2	0	0	2	0	0	0	0	0	0	0	0	0	0	0	0	0	0	0	0
0745	4	0	0	0	0	0	0	0	0	2	0	1	0	1	0	0	0	0	0	0	0	0	0	0	0	0	0	0	0	0
0800	3	0	0	0	0	0	0	0	0	1	0	2	0	0	0	0	0	0	0	0	0	0	0	0	0	0	0	0	0	0
0815	8	0	0	0	0	0	0	0	1	1	0	3	1	2	0	0	0	0	0	0	0	0	0	0	0	0	0	0	0	0
0830	5	0	0	0	0	0	0	0	3	2	0	0	0	0	0	0	0	0	0	0	0	0	0	0	0	0	0	0	0	0
0845	3	0	0	0	0	0	0	1	1	0	1	0	0	0	0	0	0	0	0	0	0	0	0	0	0	0	0	0	0	0
0900	6	0	0	0	0	0	0	0	3	0	2	1	0	0	0	0	0	0	0	0	0	0	0	0	0	0	0	0	0	0
0915	1	0	0	0	0	0	0	0	1	0	0	0	0	0	0	0	0	0	0	0	0	0	0	0	0	0	0	0	0	0
0930	8	0	0	0	0	0	0	3	1	1	2	1	0	0	0	0	0	0	0	0	0	0	0	0	0	0	0	0	0	0
0945	1	0	0	0	0	0	0	0	0	0	1	0	0	0	0	0	0	0	0	0	0	0	0	0	0	0	0	0	0	0
1000	3	0	0	0	0	0	0	1	0	1	0	1	0	0	0	0	0	0	0	0	0	0	0	0	0	0	0	0	0	0
1015	4	0	0	0	0	0	0	0	0	2	0	1	1	0	0	0	0	0	0	0	0	0	0	0	0	0	0	0	0	0
1030	4	0	0	0	2	0	0	1	1	0	0	0	0	0	0	0	0	0	0	0	0	0	0	0	0	0	0	0	0	0
1045	2	0	0	0	0	0	0	0	1	0	1	0	0	0	0	0	0	0	0	0	0	0	0	0	0	0	0	0	0	0
1100	4	0	0	0	0	0	0	1	0	0	0	3	0	0	0	0	0	0	0	0	0	0	0	0	0	0	0	0	0	0
1115	4	0	0	0	0	0	0	0	1	1	2	0	0	0	0	0	0	0	0	0	0	0	0	0	0	0	0	0	0	0
1130	0	0	0	0	0	0	0	0	0	0	0	0	0	0	0	0	0	0	0	0	0	0	0	0	0	0	0	0	0	0
1145	3	0	0	0	0	0	0	0	1	1	1	0	0	0	0	0	0	0	0	0	0	0	0	0	0	0	0	0	0	0
1200	1	0	0	0	0	0	0	0	0	0	1	0	0	0	0	0	0	0	0	0	0	0	0	0	0	0	0	0	0	0
1215	4	0	0	0	0	0	0	1	2	0	1	0	0	0	0	0	0	0	0	0	0	0	0	0	0	0	0	0	0	0
1230	1	0	0	0	0	0	0	0	0	0	1	0	0	0	0	0	0	0	0	0	0	0	0	0	0	0	0	0	0	0
1245	3	0	0	0	0	0	0	0	0	0	2	1	0	0	0	0	0	0	0	0	0	0	0	0	0	0	0	0	0	0
1300	3	0	0	1	0	0	1	0	0	0	0	1	0	0	0	0	0	0	0	0	0	0	0	0	0	0	0	0	0	0
1315	3	0	0	0	0	0	0	1	2	0	0	0	0	0	0	0	0	0	0	0	0	0	0	0	0	0	0	0	0	0
1330	1	0	0	0	0	0	0	0	1	0	0	0	0	0	0	0	0	0	0	0	0	0	0	0	0	0	0	0	0	0
1345	1	0	0	1	0	0	0	0	0	0	0	0	0	0	0	0	0	0	0	0	0	0	0	0	0	0	0	0	0	0
1400	4	0	0	0	0	0	0	0	0	2	1	1	0	0	0	0	0	0	0	0	0	0	0	0	0	0	0	0	0	0
1415	4	0	0	1	0	0	1	0	1	1	0	0	0	0	0	0	0	0	0	0	0	0	0	0	0	0	0	0	0	0
1430	2	0	0	0	0	0	0	0	2	0	0	0	0	0	0	0	0	0	0	0	0	0	0	0	0	0	0	0	0	0
1445	1	0	0	0	0	0	0	0	0	0	0	1	0	0	0	0	0	0	0	0	0	0	0	0	0	0	0	0	0	0
1500	**6**	**0**	**0**	**0**	**0**	**0**	**0**	**0**	**2**	**1**	**1**	**1**	**0**	**1**	**0**	**0**	**0**	**0**	**0**	**0**	**0**	**0**	**0**	**0**	**0**	**0**	**0**	**0**	**0**	**0**
1515	3	0	0	0	0	0	0	0	2	0	1	0	0	0	0	0	0	0	0	0	0	0	0	0	0	0	0	0	0	0
1530	2	0	0	0	0	0	0	0	0	0	1	1	0	0	0	0	0	0	0	0	0	0	0	0	0	0	0	0	0	0
1545	**6**	**0**	**0**	**0**	**0**	**0**	**0**	**1**	**0**	**1**	**1**	**1**	**2**	**0**	**0**	**0**	**0**	**0**	**0**	**0**	**0**	**0**	**0**	**0**	**0**	**0**	**0**	**0**	**0**	**0**
1600	4	0	0	0	0	0	0	0	0	0	2	2	0	0	0	0	0	0	0	0	0	0	0	0	0	0	0	0	0	0
1615	4	0	0	0	1	0	0	0	0	0	2	1	0	0	0	0	0	0	0	0	0	0	0	0	0	0	0	0	0	0
1630	5	0	0	0	0	0	0	0	1	1	1	2	0	0	0	0	0	0	0	0	0	0	0	0	0	0	0	0	0	0
1645	**6**	**0**	**0**	**0**	**0**	**0**	**0**	**0**	**0**	**1**	**1**	**2**	**2**	**0**	**0**	**0**	**0**	**0**	**0**	**0**	**0**	**0**	**0**	**0**	**0**	**0**	**0**	**0**	**0**	**0**
1700	5	0	0	0	0	0	0	1	0	1	1	2	0	0	0	0	0	0	0	0	0	0	0	0	0	0	0	0	0	0
1715	2	0	0	0	0	0	0	0	0	1	0	1	0	0	0	0	0	0	0	0	0	0	0	0	0	0	0	0	0	0
1730	3	0	0	0	0	0	0	0	0	0	1	1	1	0	0	0	0	0	0	0	0	0	0	0	0	0	0	0	0	0
1745	3	0	0	0	0	0	0	0	0	1	0	1	0	1	0	0	0	0	0	0	0	0	0	0	0	0	0	0	0	0
1800	1	0	0	0	0	0	0	0	0	0	0	1	0	0	0	0	0	0	0	0	0	0	0	0	0	0	0	0	0	0
1815	2	0	0	0	0	0	0	0	0	0	2	0	0	0	0	0	0	0	0	0	0	0	0	0	0	0	0	0	0	0
1830	3	0	0	0	0	0	0	0	0	0	0	1	1	1	0	0	0	0	0	0	0	0	0	0	0	0	0	0	0	0
1845	2	0	0	0	0	1	0	0	0	0	1	0	0	0	0	0	0	0	0	0	0	0	0	0	0	0	0	0	0	0
1900	0	0	0	0	0	0	0	0	0	0	0	0	0	0	0	0	0	0	0	0	0	0	0	0	0	0	0	0	0	0
1915	3	0	0	1	0	0	0	0	0	1	0	0	1	0	0	0	0	0	0	0	0	0	0	0	0	0	0	0	0	0
1930	1	0	0	0	0	0	0	0	0	1	0	0	0	0	0	0	0	0	0	0	0	0	0	0	0	0	0	0	0	0
1945	0	0	0	0	0	0	0	0	0	0	0	0	0	0	0	0	0	0	0	0	0	0	0	0	0	0	0	0	0	0
2000	3	0	0	0	0	0	0	0	3	0	0	0	0	0	0	0	0	0	0	0	0	0	0	0	0	0	0	0	0	0
2015	2	0	0	0	0	0	1	1	0	0	0	0	0	0	0	0	0	0	0	0	0	0	0	0	0	0	0	0	0	0
2030	2	0	0	0	0	0	0	0	0	1	1	0	0	0	0	0	0	0	0	0	0	0	0	0	0	0	0	0	0	0
2045	5	0	0	0	0	0	0	0	1	2	1	0	1	0	0	0	0	0	0	0	0	0	0	0	0	0	0	0	0	0
2100	1	0	0	0	0	0	0	0	0	0	1	0	0	0	0	0	0	0	0	0	0	0	0	0	0	0	0	0	0	0
2115	1	0	0	0	0	0	0	0	0	0	1	0	0	0	0	0	0	0	0	0	0	0	0	0	0	0	0	0	0	0
2130	0	0	0	0	0	0	0	0	0	0	0	0	0	0	0	0	0	0	0	0	0	0	0	0	0	0	0	0	0	0
2145	0	0	0	0	0	0	0	0	0	0	0	0	0	0	0	0	0	0	0	0	0	0	0	0	0	0	0	0	0	0
2200	0	0	0	0	0	0	0	0	0	0	0	0	0	0	0	0	0	0	0	0	0	0	0	0	0	0	0	0	0	0
2215	0	0	0	0	0	0	0	0	0	0	0	0	0	0	0	0	0	0	0	0	0	0	0	0	0	0	0	0	0	0
2230	1	0	0	0	0	0	0	0	0	0	0	0	1	0	0	0	0	0	0	0	0	0	0	0	0	0	0	0	0	0
2245	0	0	0	0	0	0	0	0	0	0	0	0	0	0	0	0	0	0	0	0	0	0	0	0	0	0	0	0	0	0
2300	0	0	0	0	0	0	0	0	0	0	0	0	0	0	0	0	0	0	0	0	0	0	0	0	0	0	0	0	0	0
2315	0	0	0	0	0	0	0	0	0	0	0	0	0	0	0	0	0	0	0	0	0	0	0	0	0	0	0	0	0	0
2330	0	0	0	0	0	0	0	0	0	0	0	0	0	0	0	0	0	0	0	0	0	0	0	0	0	0	0	0	0	0
2345	0	0	0	0	0	0	0	0	0	0	0	0	0	0	0	0	0	0	0	0	0	0	0	0	0	0	0	0	0	0
07-19	**156**	**0**	**0**	**3**	**3**	**1**	**2**	**11**	**27**	**23**	**33**	**36**	**9**	**8**	**0**	**0**	**0**	**0**	**0**	**0**	**0**	**0**	**0**	**0**	**0**	**0**	**0**	**0**	**0**	**0**
06-22	**185**	**0**	**0**	**4**	**3**	**1**	**3**	**13**	**32**	**30**	**41**	**39**	**11**	**8**	**0**	**0**	**0**	**0**	**0**	**0**	**0**	**0**	**0**	**0**	**0**	**0**	**0**	**0**	**0**	**0**
06-00	**186**	**0**	**0**	**4**	**3**	**1**	**3**	**13**	**32**	**30**	**41**	**39**	**12**	**8**	**0**	**0**	**0**	**0**	**0**	**0**	**0**	**0**	**0**	**0**	**0**	**0**	**0**	**0**	**0**	**0**
00-00	**207**	**0**	**0**	**4**	**3**	**1**	**3**	**13**	**32**	**33**	**48**	**42**	**15**	**10**	**3**	**0**	**0**	**0**	**0**	**0**	**0**	**0**	**0**	**0**	**0**	**0**	**0**	**0**	**0**	**0**

Site 1
Location Unnamed Road,
Direction Eastbound

30 April 2025

16683 / SUTTON ON TRENT
APRIL 2025
AUTOMATIC TRAFFIC COUNT

Time	Total	Speed Bins (mph)																												
		0 - 5	5 - 10	10 - 15	15 - 20	20 - 25	25 - 30	30 - 35	35 - 40	40 - 45	45 - 50	50 - 55	55 - 60	60 - 65	65 - 70	70 - 75	75 - 80	80 - 85	85 - 90	90 - 95	95 - 100	100 - 105	105 - 110	110 - 115	115 - 120	120 - 125	125 - 130	130 - 135	135 - 140
0000	0	0	0	0	0	0	0	0	0	0	0	0	0	0	0	0	0	0	0	0	0	0	0	0	0	0	0	0	0	0
0015	0	0	0	0	0	0	0	0	0	0	0	0	0	0	0	0	0	0	0	0	0	0	0	0	0	0	0	0	0	0
0030	0	0	0	0	0	0	0	0	0	0	0	0	0	0	0	0	0	0	0	0	0	0	0	0	0	0	0	0	0	0
0045	0	0	0	0	0	0	0	0	0	0	0	0	0	0	0	0	0	0	0	0	0	0	0	0	0	0	0	0	0	0
0100	0	0	0	0	0	0	0	0	0	0	0	0	0	0	0	0	0	0	0	0	0	0	0	0	0	0	0	0	0	0
0115	0	0	0	0	0	0	0	0	0	0	0	0	0	0	0	0	0	0	0	0	0	0	0	0	0	0	0	0	0	0
0130	0	0	0	0	0	0	0	0	0	0	0	0	0	0	0	0	0	0	0	0	0	0	0	0	0	0	0	0	0	0
0145	0	0	0	0	0	0	0	0	0	0	0	0	0	0	0	0	0	0	0	0	0	0	0	0	0	0	0	0	0	0
0200	0	0	0	0	0	0	0	0	0	0	0	0	0	0	0	0	0	0	0	0	0	0	0	0	0	0	0	0	0	0
0215	0	0	0	0	0	0	0	0	0	0	0	0	0	0	0	0	0	0	0	0	0	0	0	0	0	0	0	0	0	0
0230	0	0	0	0	0	0	0	0	0	0	0	0	0	0	0	0	0	0	0	0	0	0	0	0	0	0	0	0	0	0
0245	0	0	0	0	0	0	0	0	0	0	0	0	0	0	0	0	0	0	0	0	0	0	0	0	0	0	0	0	0	0
0300	0	0	0	0	0	0	0	0	0	0	0	0	0	0	0	0	0	0	0	0	0	0	0	0	0	0	0	0	0	0
0315	0	0	0	0	0	0	0	0	0	0	0	0	0	0	0	0	0	0	0	0	0	0	0	0	0	0	0	0	0	0
0330	0	0	0	0	0	0	0	0	0	0	0	0	0	0	0	0	0	0	0	0	0	0	0	0	0	0	0	0	0	0
0345	0	0	0	0	0	0	0	0	0	0	0	0	0	0	0	0	0	0	0	0	0	0	0	0	0	0	0	0	0	0
0400	0	0	0	0	0	0	0	0	0	0	0	0	0	0	0	0	0	0	0	0	0	0	0	0	0	0	0	0	0	0
0415	0	0	0	0	0	0	0	0	0	0	0	0	0	0	0	0	0	0	0	0	0	0	0	0	0	0	0	0	0	0
0430	1	0	0	0	0	0	0	0	0	0	1	0	0	0	0	0	0	0	0	0	0	0	0	0	0	0	0	0	0	0
0445	1	0	0	0	0	0	0	0	0	1	0	0	0	0	0	0	0	0	0	0	0	0	0	0	0	0	0	0	0	0
0500	1	0	0	0	0	0	0	0	1	0	0	0	0	0	0	0	0	0	0	0	0	0	0	0	0	0	0	0	0	0
0515	1	0	0	0	0	0	0	0	0	0	0	0	1	0	0	0	0	0	0	0	0	0	0	0	0	0	0	0	0	0
0530	4	0	0	0	0	0	0	0	0	1	0	0	2	1	0	0	0	0	0	0	0	0	0	0	0	0	0	0	0	0
0545	6	0	0	0	0	0	0	0	0	1	3	1	0	1	0	0	0	0	0	0	0	0	0	0	0	0	0	0	0	0
0600	3	0	0	0	0	0	0	0	0	0	1	1	0	0	1	0	0	0	0	0	0	0	0	0	0	0	0	0	0	0
0615	3	0	0	0	0	0	0	0	0	0	0	2	0	1	0	0	0	0	0	0	0	0	0	0	0	0	0	0	0	0
0630	2	0	0	0	0	0	0	1	0	0	0	1	0	0	0	0	0	0	0	0	0	0	0	0	0	0	0	0	0	0
0645	6	0	0	0	0	0	0	0	1	1	0	3	1	0	0	0	0	0	0	0	0	0	0	0	0	0	0	0	0	0
0700	3	0	0	0	0	0	0	0	1	0	0	2	0	0	0	0	0	0	0	0	0	0	0	0	0	0	0	0	0	0
0715	4	0	0	0	0	0	1	0	0	0	1	2	0	0	0	0	0	0	0	0	0	0	0	0	0	0	0	0	0	0
0730	4	0	0	0	0	0	0	1	0	0	2	0	1	0	0	0	0	0	0	0	0	0	0	0	0	0	0	0	0	0
0745	8	0	0	1	0	0	0	0	2	1	2	0	1	1	0	0	0	0	0	0	0	0	0	0	0	0	0	0	0	0
0800	2	0	0	0	0	0	0	0	0	0	2	0	0	0	0	0	0	0	0	0	0	0	0	0	0	0	0	0	0	0
0815	3	0	0	0	0	0	0	0	0	0	0	1	1	1	0	0	0	0	0	0	0	0	0	0	0	0	0	0	0	0
0830	**11**	**0**	**0**	**0**	**0**	**0**	**0**	**1**	**1**	**1**	**6**	**1**	**1**	**0**	**0**	**0**	**0**	**0**	**0**	**0**	**0**	**0**	**0**	**0**	**0**	**0**	**0**	**0**	**0**	**0**
0845	4	0	0	0	0	0	0	0	0	0	0	3	1	0	0	0	0	0	0	0	0	0	0	0	0	0	0	0	0	0
0900	1	0	0	0	0	0	0	0	0	1	0	0	0	0	0	0	0	0	0	0	0	0	0	0	0	0	0	0	0	0
0915	1	0	0	0	0	0	0	0	0	0	0	1	0	0	0	0	0	0	0	0	0	0	0	0	0	0	0	0	0	0
0930	1	0	0	0	0	0	0	0	0	0	1	0	0	0	0	0	0	0	0	0	0	0	0	0	0	0	0	0	0	0
0945	5	0	0	0	0	0	0	0	0	1	1	2	0	0	0	1	0	0	0	0	0	0	0	0	0	0	0	0	0	0
1000	5	0	0	0	0	0	0	0	2	1	1	1	0	0	0	0	0	0	0	0	0	0	0	0	0	0	0	0	0	0
1015	5	0	0	0	0	0	0	0	0	3	2	0	0	0	0	0	0	0	0	0	0	0	0	0	0	0	0	0	0	0
1030	3	0	0	0	0	0	0	1	1	0	1	0	0	0	0	0	0	0	0	0	0	0	0	0	0	0	0	0	0	0
1045	3	0	0	0	0	0	0	0	0	2	0	0	1	0	0	0	0	0	0	0	0	0	0	0	0	0	0	0	0	0
1100	4	0	0	0	1	0	0	1	0	1	0	0	1	0	0	0	0	0	0	0	0	0	0	0	0	0	0	0	0	0
1115	6	0	0	0	0	1	0	0	1	3	0	1	0	0	0	0	0	0	0	0	0	0	0	0	0	0	0	0	0	0
1130	3	0	0	0	0	0	0	0	1	1	0	1	0	0	0	0	0	0	0	0	0	0	0	0	0	0	0	0	0	0
1145	1	0	0	0	0	0	0	1	0	0	0	0	0	0	0	0	0	0	0	0	0	0	0	0	0	0	0	0	0	0
1200	2	0	0	0	0	0	0	0	1	1	0	0	0	0	0	0	0	0	0	0	0	0	0	0	0	0	0	0	0	0
1215	4	0	0	0	0	0	0	0	2	0	2	0	0	0	0	0	0	0	0	0	0	0	0	0	0	0	0	0	0	0
1230	2	0	0	0	0	0	0	0	0	0	1	1	0	0	0	0	0	0	0	0	0	0	0	0	0	0	0	0	0	0
1245	5	0	0	0	0	0	0	0	0	2	2	0	0	1	0	0	0	0	0	0	0	0	0	0	0	0	0	0	0	0
1300	5	0	0	0	0	0	0	1	0	3	1	0	0	0	0	0	0	0	0	0	0	0	0	0	0	0	0	0	0	0
1315	1	0	0	0	0	0	0	0	0	0	1	0	0	0	0	0	0	0	0	0	0	0	0	0	0	0	0	0	0	0
1330	1	0	0	0	0	0	0	0	1	0	0	0	0	0	0	0	0	0	0	0	0	0	0	0	0	0	0	0	0	0
1345	4	0	0	0	0	0	0	0	3	0	1	0	0	0	0	0	0	0	0	0	0	0	0	0	0	0	0	0	0	0
1400	5	0	0	0	0	1	0	0	1	0	3	0	0	0	0	0	0	0	0	0	0	0	0	0	0	0	0	0	0	0
1415	0	0	0	0	0	0	0	0	0	0	0	0	0	0	0	0	0	0	0	0	0	0	0	0	0	0	0	0	0	0
1430	5	0	0	0	0	0	0	2	0	1	0	2	0	0	0	0	0	0	0	0	0	0	0	0	0	0	0	0	0	0
1445	7	0	0	0	0	0	0	0	3	3	1	0	0	0	0	0	0	0	0	0	0	0	0	0	0	0	0	0	0	0
1500	4	0	0	0	0	0	0	0	1	0	2	1	0	0	0	0	0	0	0	0	0	0	0	0	0	0	0	0	0	0
1515	1	0	0	0	0	0	0	0	0	0	1	0	0	0	0	0	0	0	0	0	0	0	0	0	0	0	0	0	0	0
1530	5	0	0	0	0	0	0	0	1	1	2	1	0	0	0	0	0	0	0	0	0	0	0	0	0	0	0	0	0	0
1545	6	0	0	0	0	0	0	0	0	3	2	0	1	0	0	0	0	0	0	0	0	0	0	0	0	0	0	0	0	0
1600	2	0	0	0	0	0	0	0	1	0	0	1	0	0	0	0	0	0	0	0	0	0	0	0	0	0	0	0	0	0
1615	2	0	0	0	0	0	0	0	0	1	0	0	1	0	0	0	0	0	0	0	0	0	0	0	0	0	0	0	0	0
1630	6	0	0	0	0	0	0	0	0	1	2	2	1	0	0	0	0	0	0	0	0	0	0	0	0	0	0	0	0	0
1645	6	0	0	0	0	0	0	1	0	1	1	1	1	1	0	0	0	0	0	0	0	0	0	0	0	0	0	0	0	0
1700	2	0	0	0	0	0	0	0	0	1	1	0	0	0	0	0	0	0	0	0	0	0	0	0	0	0	0	0	0	0
1715	1	0	0	0	0	0	0	0	0	1	0	0	0	0	0	0	0	0	0	0	0	0	0	0	0	0	0	0	0	0
1730	**8**	**0**	**0**	**0**	**0**	**0**	**0**	**0**	**1**	**1**	**2**	**2**	**2**	**0**	**0**	**0**	**0**	**0**	**0**	**0**	**0**	**0**	**0**	**0**	**0**	**0**	**0**	**0**	**0**	**0**
1745	5	0	0	0	0	0	0	0	0	1	2	0	2	0	0	0	0	0	0	0	0	0	0	0	0	0	0	0	0	0
1800	2	0	0	0	0	0	0	1	0	0	0	0	1	0	0	0	0	0	0	0	0	0	0	0	0	0	0	0	0	0
1815	0	0	0	0	0	0	0	0	0	0	0	0	0	0	0	0	0	0	0	0	0	0	0	0	0	0	0	0	0	0
1830	0	0	0	0	0	0	0	0	0	0	0	0	0	0	0	0	0	0	0	0	0	0	0	0	0	0	0	0	0	0
1845	4	0	0	1	0	0	0	0	0	1	0	2	0	0	0	0	0	0	0	0	0	0	0	0	0	0	0	0	0	0
1900	1	0	0	0	0	0	0	0	0	1	0	0	0	0	0	0	0	0	0	0	0	0	0	0	0	0	0	0	0	0
1915	0	0	0	0	0	0	0	0	0	0	0	0	0	0	0	0	0	0	0	0	0	0	0	0	0	0	0	0	0	0
1930	5	0	0	0	0	0	0	1	0	3	0	0	0	1	0	0	0	0	0	0	0	0	0	0	0	0	0	0	0	0
1945	1	0	0	0	0	0	0	0	0	0	0	1	0	0	0	0	0	0	0	0	0	0	0	0	0	0	0	0	0	0
2000	1	0	0	0	0	0	0	0	0	1	0	0	0	0	0	0	0	0	0	0	0	0	0	0	0	0	0	0	0	0
2015	2	0	0	0	0	0	0	0	1	0	1	0	0	0	0	0	0	0	0	0	0	0	0	0	0	0	0	0	0	0
2030	1	0	0	0	0	0	0	0	0	0	0	0	1	0	0	0	0	0	0	0	0	0	0	0	0	0	0	0	0	0
2045	2	0	0	0	0	0	0	0	1	0	1	0	0	0	0	0	0	0	0	0	0	0	0	0	0	0	0	0	0	0
2100	2	0	0	0	0	0	0	0	0	1	0	0	1	0	0	0	0	0	0	0	0	0	0	0	0	0	0	0	0	0
2115	2	0	0	0	0	0	0	0	0	0	0	0	0	1	1	0	0	0	0	0	0	0	0	0	0	0	0	0	0	0
2130	1	0	0	0	0	0	0	0	1	0	0	0	0	0	0	0	0	0	0	0	0	0	0	0	0	0	0	0	0	0
2145	1	0	0	0	0	0	0	0	0	0	0	0	1	0	0	0	0	0	0	0	0	0	0	0	0	0	0	0	0	0
2200	1	0	0	0	0	0	0	0	0	0	0	0	0	0	0	0	1	0	0	0	0	0	0	0	0	0	0	0	0	0
2215	0	0	0	0	0	0	0	0	0	0	0	0	0	0	0	0	0	0	0	0	0	0	0	0	0	0	0	0	0	0
2230	0	0	0	0	0	0	0	0	0	0	0	0	0	0	0	0	0	0	0	0	0	0	0	0	0	0	0	0	0	0
2245	0	0	0	0	0	0	0	0	0	0	0	0	0	0	0	0	0	0	0	0	0	0	0	0	0	0	0	0	0	0
2300	0	0	0	0	0	0	0	0	0	0	0	0	0	0	0	0	0	0	0	0	0	0	0	0	0	0	0	0	0	0
2315	0	0	0	0	0	0	0	0	0	0	0	0	0	0	0	0	0	0	0	0	0	0	0	0	0	0	0	0	0	0
2330	0	0	0	0	0	0	0	0	0	0	0	0	0	0	0	0	0	0	0	0	0	0	0	0	0	0	0	0	0	0
2345	0	0	0	0	0	0	0	0	0	0	0	0	0	0	0	0	0	0	0	0	0	0	0	0	0	0	0	0	0	0
07-19	**172**	**0**	**0**	**2**	**1**	**2**	**1**	**10**	**24**	**37**	**46**	**28**	**16**	**4**	**0**	**1**	**0**	**0**	**0**	**0**	**0**	**0**	**0**	**0**	**0**	**0**	**0**	**0**	**0**	**0**
06-22	**205**	**0**	**0**	**2**	**1**	**2**	**1**	**12**	**28**	**44**	**49**	**36**	**20**	**7**	**2**	**1**	**0**	**0**	**0**	**0**	**0**	**0**	**0**	**0**	**0**	**0**	**0**	**0**	**0**	**0**
06-00	**206**	**0**	**0**	**2**	**1**	**2**	**1**	**12**	**28**	**44**	**49**	**36**	**20**	**7**	**2**	**1**	**0**	**1**	**0**	**0**	**0**	**0**	**0**	**0**	**0**	**0**	**0**	**0**	**0**	**0**
00-00	**220**	**0**	**0**	**2**	**1**	**2**	**1**	**12**	**29**	**47**	**53**	**37**	**23**	**9**	**2**	**1**	**0**	**1**	**0**	**0**	**0**	**0**	**0**	**0**	**0**	**0**	**0**	**0**	**0**	**0**

Site 1
Location Unnamed Road,
Direction Eastbound

16683 / SUTTON ON TRENT
APRIL 2025
AUTOMATIC TRAFFIC COUNT


Virtual Day (7)

Time	Total	Speed Bins (mph)																												
		0 - 5	5 - 10	10 - 15	15 - 20	20 - 25	25 - 30	30 - 35	35 - 40	40 - 45	45 - 50	50 - 55	55 - 60	60 - 65	65 - 70	70 - 75	75 - 80	80 - 85	85 - 90	90 - 95	95 - 100	100 - 105	105 - 110	110 - 115	115 - 120	120 - 125	125 - 130	130 - 135	135 - 140
0000	0	0	0	0	0	0	0	0	0	0	0	0	0	0	0	0	0	0	0	0	0	0	0	0	0	0	0	0	0	0
0100	1	0	0	0	0	0	0	0	0	0	0	0	0	0	0	0	0	0	0	0	0	0	0	0	0	0	0	0	0	0
0200	1	0	0	0	0	0	0	0	0	0	0	0	0	0	0	0	0	0	0	0	0	0	0	0	0	0	0	0	0	0
0300	0	0	0	0	0	0	0	0	0	0	0	0	0	0	0	0	0	0	0	0	0	0	0	0	0	0	0	0	0	0
0400	1	0	0	0	0	0	0	0	0	0	0	0	0	0	0	0	0	0	0	0	0	0	0	0	0	0	0	0	0	0
0500	9	0	0	0	0	0	0	0	0	1	3	2	2	1	0	0	0	0	0	0	0	0	0	0	0	0	0	0	0	0
0600	9	0	0	0	0	0	0	0	2	2	2	2	0	0	0	0	0	0	0	0	0	0	0	0	0	0	0	0	0	0
0700	11	0	0	0	0	0	0	0	1	2	3	2	1	1	0	0	0	0	0	0	0	0	0	0	0	0	0	0	0	0
0800	**17**	**0**	**0**	**0**	**0**	**0**	**0**	**1**	**3**	**5**	**3**	**3**	**2**	**1**	**0**	**0**	**0**	**0**	**0**	**0**	**0**	**0**	**0**	**0**	**0**	**0**	**0**	**0**	**0**	**0**
0900	13	0	0	0	0	0	0	1	3	3	3	2	1	0	0	0	0	0	0	0	0	0	0	0	0	0	0	0	0	0
1000	11	0	0	0	0	0	0	1	2	3	2	1	1	0	0	0	0	0	0	0	0	0	0	0	0	0	0	0	0	0
1100	12	0	0	0	0	0	0	1	2	3	2	2	0	0	0	0	0	0	0	0	0	0	0	0	0	0	0	0	0	0
1200	10	0	0	0	0	0	0	1	2	3	2	1	0	0	0	0	0	0	0	0	0	0	0	0	0	0	0	0	0	0
1300	11	0	0	0	0	0	1	1	3	2	3	1	0	0	0	0	0	0	0	0	0	0	0	0	0	0	0	0	0	0
1400	13	0	0	1	0	0	0	1	3	3	3	2	0	0	0	0	0	0	0	0	0	0	0	0	0	0	0	0	0	0
1500	**15**	**0**	**0**	**0**	**0**	**0**	**0**	**1**	**3**	**3**	**5**	**2**	**1**	**0**	**0**	**0**	**0**	**0**	**0**	**0**	**0**	**0**	**0**	**0**	**0**	**0**	**0**	**0**	**0**	**0**
1600	14	0	0	0	0	0	0	1	2	2	4	2	2	0	0	0	0	0	0	0	0	0	0	0	0	0	0	0	0	0
1700	14	0	0	0	0	0	0	0	1	4	4	2	2	0	0	0	0	0	0	0	0	0	0	0	0	0	0	0	0	0
1800	9	0	0	0	0	0	0	1	1	2	2	2	1	0	0	0	0	0	0	0	0	0	0	0	0	0	0	0	0	0
1900	5	0	0	0	0	0	0	1	0	2	0	0	1	0	0	0	0	0	0	0	0	0	0	0	0	0	0	0	0	0
2000	5	0	0	0	0	0	0	0	1	2	1	0	0	0	0	0	0	0	0	0	0	0	0	0	0	0	0	0	0	0
2100	3	0	0	0	0	0	0	0	1	1	1	0	0	0	0	0	0	0	0	0	0	0	0	0	0	0	0	0	0	0
2200	1	0	0	0	0	0	0	0	0	0	1	0	0	0	0	0	0	0	0	0	0	0	0	0	0	0	0	0	0	0
2300	0	0	0	0	0	0	0	0	0	0	0	0	0	0	0	0	0	0	0	0	0	0	0	0	0	0	0	0	0	0
07-19	**151**	**0**	**0**	**2**	**2**	**1**	**2**	**9**	**25**	**35**	**36**	**23**	**11**	**4**	**1**	**0**	**0**	**0**	**0**	**0**	**0**	**0**	**0**	**0**	**0**	**0**	**0**	**0**	**0**	**0**
06-22	**173**	**0**	**0**	**3**	**2**	**1**	**2**	**10**	**29**	**41**	**40**	**26**	**13**	**4**	**2**	**1**	**0**	**0**	**0**	**0**	**0**	**0**	**0**	**0**	**0**	**0**	**0**	**0**	**0**	**0**
06-00	**175**	**0**	**0**	**3**	**2**	**1**	**2**	**10**	**29**	**41**	**40**	**27**	**13**	**4**	**2**	**1**	**0**	**0**	**0**	**0**	**0**	**0**	**0**	**0**	**0**	**0**	**0**	**0**	**0**	**0**
00-00	**186**	**0**	**0**	**3**	**2**	**1**	**2**	**10**	**29**	**43**	**44**	**29**	**15**	**5**	**2**	**1**	**0**	**0**	**0**	**0**	**0**	**0**	**0**	**0**	**0**	**0**	**0**	**0**	**0**	**0**

Virtual Week (1)

Time	Total	Speed Bins (mph)																												
		0 - 5	5 - 10	10 - 15	15 - 20	20 - 25	25 - 30	30 - 35	35 - 40	40 - 45	45 - 50	50 - 55	55 - 60	60 - 65	65 - 70	70 - 75	75 - 80	80 - 85	85 - 90	90 - 95	95 - 100	100 - 105	105 - 110	110 - 115	115 - 120	120 - 125	125 - 130	130 - 135	135 - 140
Mon	201	0	0	5	2	2	2	10	36	46	51	29	10	5	2	1	0	0	0	0	0	0	0	0	0	0	0	0	0	0
Tue	207	0	0	4	3	1	3	13	32	33	48	42	15	10	3	0	0	0	0	0	0	0	0	0	0	0	0	0	0	0
Wed	220	0	0	2	1	2	1	12	29	47	53	37	23	9	2	1	0	1	0	0	0	0	0	0	0	0	0	0	0	0
Thu	220	0	0	0	3	1	6	5	32	59	53	33	19	4	4	1	0	0	0	0	0	0	0	0	0	0	0	0	0	0
Fri	210	0	0	3	0	1	2	15	39	50	46	28	20	3	2	1	0	0	0	0	0	0	0	0	0	0	0	0	0	0
| Sat	138	0	0	3	2	0	1	8	20	42	31	13	12	3	2	1	0	0	0	0	0	0	0	0	0	0	0	0	0	0
| Sun	107	0	0	1	0	1	1	9	17	25	23	19	7	2	2	0	0	0	0	0	0	0	0	0	0	0	0	0	0	0
5 Day Ave.	**212**	**0**	**0**	**3**	**2**	**1**	**3**	**11**	**34**	**47**	**50**	**34**	**17**	**6**	**3**	**1**	**0**	**0**	**0**	**0**	**0**	**0**	**0**	**0**	**0**	**0**	**0**	**0**	**0**	**0**
7 Day Ave.	**186**	**0**	**0**	**3**	**2**	**1**	**2**	**10**	**29**	**43**	**44**	**29**	**15**	**5**	**2**	**1**	**0**	**0**	**0**	**0**	**0**	**0**	**0**	**0**	**0**	**0**	**0**	**0**	**0**	**0**
--	**1303**	**0**	**0**	**18**	**11**	**8**	**16**	**72**	**205**	**302**	**305**	**201**	**106**	**36**	**17**	**5**	**0**	**1**	**0**	**0**	**0**	**0**	**0**	**0**	**0**	**0**	**0**	**0**	**0**	**0**

Summary Graphs

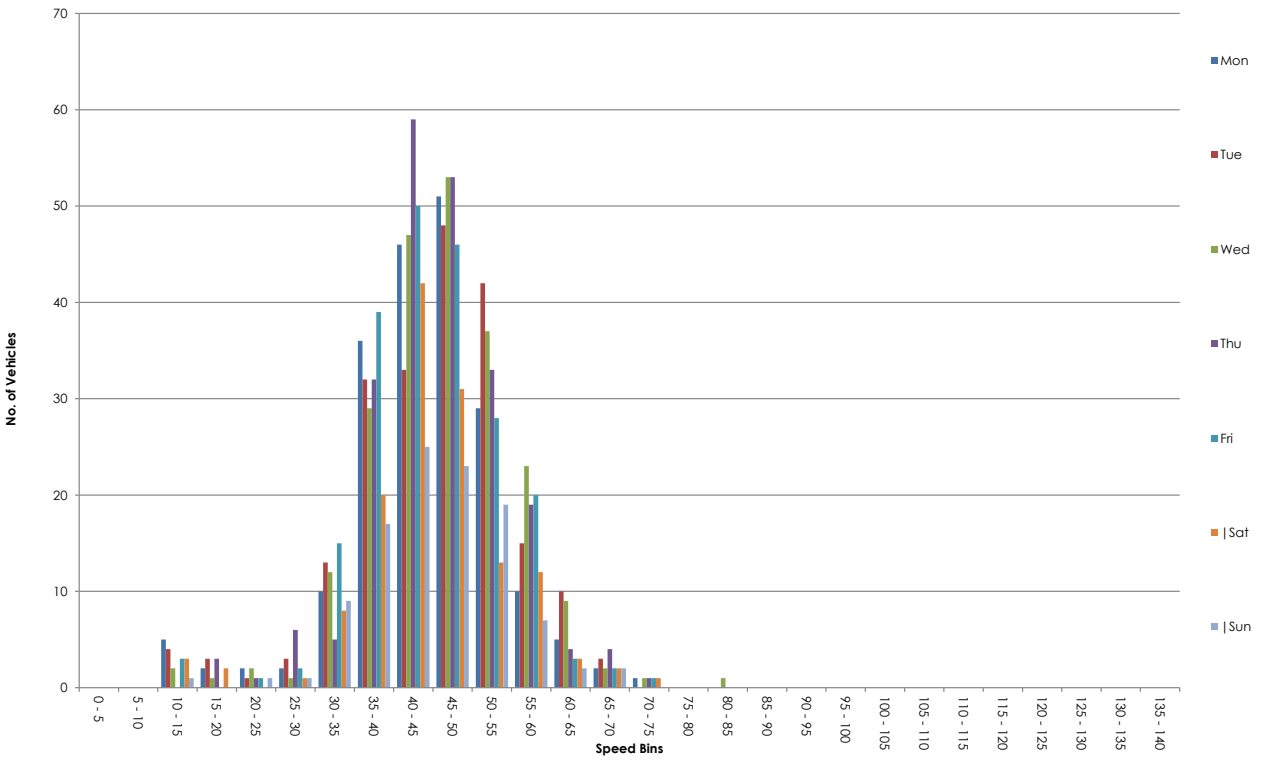

Site 1
Location Unnamed Road,
Direction Westbound

16683 / SUTTON ON TRENT
APRIL 2025
AUTOMATIC TRAFFIC COUNT

24 April 2025 **Thursday**

Time	Total	Classification												]PSL	]PSL%	]SL1	]SL1%	]SL2	]SL2%	Mean	Vpp
		1	2	3	4	5	6	7	8	9	10	11	12	60	60	68	68	70	70		85
		MCL	SV	SVT	TB2	TB3	T4	ART3	ART4	ART5	ART6	BD	DRT			ACPO	ACPO	DfT	DfT		
0000	0	0	0	0	0	0	0	0	0	0	0	0	0	0	0.0	0	0.0	0	0.0	-	-
0015	0	0	0	0	0	0	0	0	0	0	0	0	0	0	0.0	0	0.0	0	0.0	-	-
0030	0	0	0	0	0	0	0	0	0	0	0	0	0	0	0.0	0	0.0	0	0.0	-	-
0045	0	0	0	0	0	0	0	0	0	0	0	0	0	0	0.0	0	0.0	0	0.0	-	-
0100	0	0	0	0	0	0	0	0	0	0	0	0	0	0	0.0	0	0.0	0	0.0	-	-
0115	0	0	0	0	0	0	0	0	0	0	0	0	0	0	0.0	0	0.0	0	0.0	-	-
0130	0	0	0	0	0	0	0	0	0	0	0	0	0	0	0.0	0	0.0	0	0.0	-	-
0145	0	0	0	0	0	0	0	0	0	0	0	0	0	0	0.0	0	0.0	0	0.0	-	-
0200	0	0	0	0	0	0	0	0	0	0	0	0	0	0	0.0	0	0.0	0	0.0	-	-
0215	0	0	0	0	0	0	0	0	0	0	0	0	0	0	0.0	0	0.0	0	0.0	-	-
0230	0	0	0	0	0	0	0	0	0	0	0	0	0	0	0.0	0	0.0	0	0.0	-	-
0245	0	0	0	0	0	0	0	0	0	0	0	0	0	0	0.0	0	0.0	0	0.0	-	-
0300	0	0	0	0	0	0	0	0	0	0	0	0	0	0	0.0	0	0.0	0	0.0	-	-
0315	0	0	0	0	0	0	0	0	0	0	0	0	0	0	0.0	0	0.0	0	0.0	-	-
0330	0	0	0	0	0	0	0	0	0	0	0	0	0	0	0.0	0	0.0	0	0.0	-	-
0345	0	0	0	0	0	0	0	0	0	0	0	0	0	0	0.0	0	0.0	0	0.0	-	-
0400	0	0	0	0	0	0	0	0	0	0	0	0	0	0	0.0	0	0.0	0	0.0	-	-
0415	0	0	0	0	0	0	0	0	0	0	0	0	0	0	0.0	0	0.0	0	0.0	-	-
0430	0	0	0	0	0	0	0	0	0	0	0	0	0	0	0.0	0	0.0	0	0.0	-	-
0445	0	0	0	0	0	0	0	0	0	0	0	0	0	0	0.0	0	0.0	0	0.0	-	-
0500	0	0	0	0	0	0	0	0	0	0	0	0	0	0	0.0	0	0.0	0	0.0	-	-
0515	1	0	0	0	1	0	0	0	0	0	0	0	0	0	0.0	0	0.0	0	0.0	42.3	-
0530	2	0	1	0	1	0	0	0	0	0	0	0	0	0	0.0	0	0.0	0	0.0	45.6	-
0545	2	0	2	0	0	0	0	0	0	0	0	0	0	0	0.0	0	0.0	0	0.0	47.5	-
0600	0	0	0	0	0	0	0	0	0	0	0	0	0	0	0.0	0	0.0	0	0.0	-	-
0615	2	0	2	0	0	0	0	0	0	0	0	0	0	0	0.0	0	0.0	0	0.0	38.2	-
0630	2	0	2	0	0	0	0	0	0	0	0	0	0	1	50.0	0	0.0	0	0.0	51	-
0645	2	0	2	0	0	0	0	0	0	0	0	0	0	0	0.0	0	0.0	0	0.0	49	-
0700	2	0	0	0	2	0	0	0	0	0	0	0	0	0	0.0	0	0.0	0	0.0	36.4	-
0715	3	0	3	0	0	0	0	0	0	0	0	0	0	0	0.0	0	0.0	0	0.0	45.3	-
0730	3	0	3	0	0	0	0	0	0	0	0	0	0	0	0.0	0	0.0	0	0.0	32.7	-
0745	3	0	3	0	0	0	0	0	0	0	0	0	0	0	0.0	0	0.0	0	0.0	43.7	-
0800	8	0	7	0	1	0	0	0	0	0	0	0	0	0	0.0	0	0.0	0	0.0	43.7	-
0815	5	0	5	0	0	0	0	0	0	0	0	0	0	0	0.0	0	0.0	0	0.0	44.7	-
0830	4	0	4	0	0	0	0	0	0	0	0	0	0	0	0.0	0	0.0	0	0.0	37.8	-
0845	**9**	**0**	**9**	**0**	**0**	**0**	**0**	**0**	**0**	**0**	**0**	**0**	**0**	**0**	**0.0**	**0**	**0.0**	**0**	**0.0**	**40.8**	**-**
0900	4	0	3	0	1	0	0	0	0	0	0	0	0	0	0.0	0	0.0	0	0.0	35.1	-
0915	4	0	4	0	0	0	0	0	0	0	0	0	0	0	0.0	0	0.0	0	0.0	42.1	-
0930	6	0	6	0	0	0	0	0	0	0	0	0	0	0	0.0	0	0.0	0	0.0	44.4	-
0945	1	0	1	0	0	0	0	0	0	0	0	0	0	0	0.0	0	0.0	0	0.0	42.7	-
1000	5	0	4	0	1	0	0	0	0	0	0	0	0	0	0.0	0	0.0	0	0.0	43	-
1015	4	0	4	0	0	0	0	0	0	0	0	0	0	0	0.0	0	0.0	0	0.0	43.7	-
1030	5	0	5	0	0	0	0	0	0	0	0	0	0	0	0.0	0	0.0	0	0.0	42.1	-
1045	4	0	4	0	0	0	0	0	0	0	0	0	0	0	0.0	0	0.0	0	0.0	41.4	-
1100	2	0	2	0	0	0	0	0	0	0	0	0	0	1	50.0	0	0.0	0	0.0	53.5	-
1115	4	0	3	0	1	0	0	0	0	0	0	0	0	0	0.0	0	0.0	0	0.0	39.9	-
1130	4	0	4	0	0	0	0	0	0	0	0	0	0	0	0.0	0	0.0	0	0.0	42.3	-
1145	6	0	4	0	2	0	0	0	0	0	0	0	0	0	0.0	0	0.0	0	0.0	42.1	-
1200	4	0	4	0	0	0	0	0	0	0	0	0	0	0	0.0	0	0.0	0	0.0	42.9	-
1215	3	0	3	0	0	0	0	0	0	0	0	0	0	0	0.0	0	0.0	0	0.0	47	-
1230	3	0	3	0	0	0	0	0	0	0	0	0	0	0	0.0	0	0.0	0	0.0	46.3	-
1245	4	1	3	0	0	0	0	0	0	0	0	0	0	0	0.0	0	0.0	0	0.0	29.8	-
1300	5	0	4	0	1	0	0	0	0	0	0	0	0	0	0.0	0	0.0	0	0.0	38.6	-
1315	5	1	4	0	0	0	0	0	0	0	0	0	0	0	0.0	0	0.0	0	0.0	31.4	-
1330	2	0	2	0	0	0	0	0	0	0	0	0	0	0	0.0	0	0.0	0	0.0	41.4	-
1345	4	0	3	0	1	0	0	0	0	0	0	0	0	0	0.0	0	0.0	0	0.0	39.6	-
1400	3	0	3	0	0	0	0	0	0	0	0	0	0	0	0.0	0	0.0	0	0.0	41.6	-
1415	3	0	1	0	2	0	0	0	0	0	0	0	0	0	0.0	0	0.0	0	0.0	46.6	-
1430	5	0	4	1	0	0	0	0	0	0	0	0	0	0	0.0	0	0.0	0	0.0	44.6	-
1445	2	0	2	0	0	0	0	0	0	0	0	0	0	0	0.0	0	0.0	0	0.0	40.2	-
1500	6	0	5	0	1	0	0	0	0	0	0	0	0	0	0.0	0	0.0	0	0.0	48.8	-
1515	3	0	3	0	0	0	0	0	0	0	0	0	0	0	0.0	0	0.0	0	0.0	35.5	-
1530	3	0	2	0	1	0	0	0	0	0	0	0	0	0	0.0	0	0.0	0	0.0	39.3	-
1545	7	0	7	0	0	0	0	0	0	0	0	0	0	0	0.0	0	0.0	0	0.0	43.3	-
1600	10	0	9	0	1	0	0	0	0	0	0	0	0	1	10.0	0	0.0	0	0.0	50.5	-
1615	**11**	**0**	**11**	**0**	**0**	**0**	**0**	**0**	**0**	**0**	**0**	**0**	**0**	**0**	**0.0**	**0**	**0.0**	**0**	**0.0**	**43.8**	**52.9**
1630	5	0	4	0	1	0	0	0	0	0	0	0	0	0	0.0	0	0.0	0	0.0	41.2	-
1645	5	1	4	0	0	0	0	0	0	0	0	0	0	0	0.0	0	0.0	0	0.0	36.2	-
1700	6	0	6	0	0	0	0	0	0	0	0	0	0	0	0.0	0	0.0	0	0.0	44.4	-
1715	5	0	5	0	0	0	0	0	0	0	0	0	0	0	0.0	0	0.0	0	0.0	41.9	-
1730	3	0	3	0	0	0	0	0	0	0	0	0	0	0	0.0	0	0.0	0	0.0	49	-
1745	1	0	0	0	1	0	0	0	0	0	0	0	0	0	0.0	0	0.0	0	0.0	38.3	-
1800	4	0	4	0	0	0	0	0	0	0	0	0	0	0	0.0	0	0.0	0	0.0	43.8	-
1815	3	0	3	0	0	0	0	0	0	0	0	0	0	1	33.3	0	0.0	0	0.0	51.2	-
1830	2	0	2	0	0	0	0	0	0	0	0	0	0	0	0.0	0	0.0	0	0.0	39.9	-
1845	2	0	2	0	0	0	0	0	0	0	0	0	0	0	0.0	0	0.0	0	0.0	48	-
1900	1	0	1	0	0	0	0	0	0	0	0	0	0	0	0.0	0	0.0	0	0.0	33	-
1915	0	0	0	0	0	0	0	0	0	0	0	0	0	0	0.0	0	0.0	0	0.0	-	-
1930	2	0	2	0	0	0	0	0	0	0	0	0	0	0	0.0	0	0.0	0	0.0	45.6	-
1945	1	0	1	0	0	0	0	0	0	0	0	0	0	0	0.0	0	0.0	0	0.0	47.8	-
2000	2	0	1	0	1	0	0	0	0	0	0	0	0	0	0.0	0	0.0	0	0.0	44.7	-
2015	2	0	2	0	0	0	0	0	0	0	0	0	0	0	0.0	0	0.0	0	0.0	46.7	-
2030	4	0	2	0	2	0	0	0	0	0	0	0	0	0	0.0	0	0.0	0	0.0	46	-
2045	0	0	0	0	0	0	0	0	0	0	0	0	0	0	0.0	0	0.0	0	0.0	-	-
2100	0	0	0	0	0	0	0	0	0	0	0	0	0	0	0.0	0	0.0	0	0.0	-	-
2115	0	0	0	0	0	0	0	0	0	0	0	0	0	0	0.0	0	0.0	0	0.0	-	-
2130	0	0	0	0	0	0	0	0	0	0	0	0	0	0	0.0	0	0.0	0	0.0	-	-
2145	1	0	1	0	0	0	0	0	0	0	0	0	0	0	0.0	0	0.0	0	0.0	51.2	-
2200	2	0	2	0	0	0	0	0	0	0	0	0	0	0	0.0	0	0.0	0	0.0	49.2	-
2215	0	0	0	0	0	0	0	0	0	0	0	0	0	0	0.0	0	0.0	0	0.0	-	-
2230	1	0	1	0	0	0	0	0	0	0	0	0	0	0	0.0	0	0.0	0	0.0	35.8	-
2245	0	0	0	0	0	0	0	0	0	0	0	0	0	0	0.0	0	0.0	0	0.0	-	-
2300	0	0	0	0	0	0	0	0	0	0	0	0	0	0	0.0	0	0.0	0	0.0	-	-
2315	0	0	0	0	0	0	0	0	0	0	0	0	0	0	0.0	0	0.0	0	0.0	-	-
2330	1	0	1	0	0	0	0	0	0	0	0	0	0	0	0.0	0	0.0	0	0.0	49.5	-
2345	0	0	0	0	0	0	0	0	0	0	0	0	0	0	0.0	0	0.0	0	0.0	-	-
07-19	**205**	**3**	**184**	**1**	**17**	**0**	**0**	**0**	**0**	**0**	**0**	**0**	**0**	**3**	**1.5**	**0**	**0.0**	**0**	**0.0**	**42.4**	**50**
06-22	**224**	**3**	**200**	**1**	**20**	**0**	**0**	**0**	**0**	**0**	**0**	**0**	**0**	**4**	**1.8**	**0**	**0.0**	**0**	**0.0**	**42.7**	**50.5**
06-00	**228**	**3**	**204**	**1**	**20**	**0**	**0**	**0**	**0**	**0**	**0**	**0**	**0**	**4**	**1.8**	**0**	**0.0**	**0**	**0.0**	**42.7**	**50.7**
00-00	**233**	**3**	**207**	**1**	**22**	**0**	**0**	**0**	**0**	**0**	**0**	**0**	**0**	**4**	**1.7**	**0**	**0.0**	**0**	**0.0**	**42.8**	**50.7**

Site 1
Location Unnamed Road,
Direction Westbound

16683 / SUTTON ON TRENT
APRIL 2025
AUTOMATIC TRAFFIC COUNT

25 April 2025 Friday

Time	Total	Classification												]PSL	]PSL%	]SL1	]SL1%	]SL2	]SL2%	Mean	Vpp
		1	2	3	4	5	6	7	8	9	10	11	12	60	60	68	68	70	70		85
		MCL	SV	SVT	TB2	TB3	T4	ART3	ART4	ART5	ART6	BD	DRT			ACPO	ACPO	DfT	DfT		
0000	1	0	1	0	0	0	0	0	0	0	0	0	0	0	0.0	0	0.0	0	0.0	40.6	-
0015	0	0	0	0	0	0	0	0	0	0	0	0	0	0	0.0	0	0.0	0	0.0	-	-
0030	0	0	0	0	0	0	0	0	0	0	0	0	0	0	0.0	0	0.0	0	0.0	-	-
0045	0	0	0	0	0	0	0	0	0	0	0	0	0	0	0.0	0	0.0	0	0.0	-	-
0100	0	0	0	0	0	0	0	0	0	0	0	0	0	0	0.0	0	0.0	0	0.0	-	-
0115	0	0	0	0	0	0	0	0	0	0	0	0	0	0	0.0	0	0.0	0	0.0	-	-
0130	0	0	0	0	0	0	0	0	0	0	0	0	0	0	0.0	0	0.0	0	0.0	-	-
0145	0	0	0	0	0	0	0	0	0	0	0	0	0	0	0.0	0	0.0	0	0.0	-	-
0200	0	0	0	0	0	0	0	0	0	0	0	0	0	0	0.0	0	0.0	0	0.0	-	-
0215	0	0	0	0	0	0	0	0	0	0	0	0	0	0	0.0	0	0.0	0	0.0	-	-
0230	0	0	0	0	0	0	0	0	0	0	0	0	0	0	0.0	0	0.0	0	0.0	-	-
0245	0	0	0	0	0	0	0	0	0	0	0	0	0	0	0.0	0	0.0	0	0.0	-	-
0300	0	0	0	0	0	0	0	0	0	0	0	0	0	0	0.0	0	0.0	0	0.0	-	-
0315	0	0	0	0	0	0	0	0	0	0	0	0	0	0	0.0	0	0.0	0	0.0	-	-
0330	0	0	0	0	0	0	0	0	0	0	0	0	0	0	0.0	0	0.0	0	0.0	-	-
0345	0	0	0	0	0	0	0	0	0	0	0	0	0	0	0.0	0	0.0	0	0.0	-	-
0400	0	0	0	0	0	0	0	0	0	0	0	0	0	0	0.0	0	0.0	0	0.0	-	-
0415	0	0	0	0	0	0	0	0	0	0	0	0	0	0	0.0	0	0.0	0	0.0	-	-
0430	0	0	0	0	0	0	0	0	0	0	0	0	0	0	0.0	0	0.0	0	0.0	-	-
0445	0	0	0	0	0	0	0	0	0	0	0	0	0	0	0.0	0	0.0	0	0.0	-	-
0500	0	0	0	0	0	0	0	0	0	0	0	0	0	0	0.0	0	0.0	0	0.0	-	-
0515	0	0	0	0	0	0	0	0	0	0	0	0	0	0	0.0	0	0.0	0	0.0	-	-
0530	1	0	0	0	1	0	0	0	0	0	0	0	0	0	0.0	0	0.0	0	0.0	49.8	-
0545	2	0	2	0	0	0	0	0	0	0	0	0	0	0	0.0	0	0.0	0	0.0	45.1	-
0600	0	0	0	0	0	0	0	0	0	0	0	0	0	0	0.0	0	0.0	0	0.0	-	-
0615	1	0	1	0	0	0	0	0	0	0	0	0	0	0	0.0	0	0.0	0	0.0	36.6	-
0630	3	0	3	0	0	0	0	0	0	0	0	0	0	0	0.0	0	0.0	0	0.0	45.4	-
0645	2	0	2	0	0	0	0	0	0	0	0	0	0	0	0.0	0	0.0	0	0.0	44.9	-
0700	2	0	1	0	1	0	0	0	0	0	0	0	0	0	0.0	0	0.0	0	0.0	43.8	-
0715	2	0	1	0	1	0	0	0	0	0	0	0	0	0	0.0	0	0.0	0	0.0	47.7	-
0730	2	0	1	1	0	0	0	0	0	0	0	0	0	0	0.0	0	0.0	0	0.0	42.1	-
0745	4	0	4	0	0	0	0	0	0	0	0	0	0	0	0.0	0	0.0	0	0.0	41.4	-
0800	5	0	4	0	1	0	0	0	0	0	0	0	0	0	0.0	0	0.0	0	0.0	44.1	-
0815	7	0	7	0	0	0	0	0	0	0	0	0	0	0	0.0	0	0.0	0	0.0	39.5	-
0830	**8**	**0**	**7**	**0**	**1**	**0**	**0**	**0**	**0**	**0**	**0**	**0**	**0**	**1**	**12.5**	**0**	**0.0**	**0**	**0.0**	**44**	**-**
0845	6	0	6	0	0	0	0	0	0	0	0	0	0	0	0.0	0	0.0	0	0.0	42.7	-
0900	4	0	4	0	0	0	0	0	0	0	0	0	0	0	0.0	0	0.0	0	0.0	28.5	-
0915	2	0	2	0	0	0	0	0	0	0	0	0	0	0	0.0	0	0.0	0	0.0	43.3	-
0930	6	1	3	0	1	0	0	1	0	0	0	0	0	0	0.0	0	0.0	0	0.0	34.6	-
0945	4	0	3	0	1	0	0	0	0	0	0	0	0	0	0.0	0	0.0	0	0.0	42.6	-
1000	2	0	1	0	1	0	0	0	0	0	0	0	0	0	0.0	0	0.0	0	0.0	45.2	-
1015	4	0	3	0	1	0	0	0	0	0	0	0	0	0	0.0	0	0.0	0	0.0	33.3	-
1030	2	0	1	0	1	0	0	0	0	0	0	0	0	0	0.0	0	0.0	0	0.0	39.4	-
1045	4	0	4	0	0	0	0	0	0	0	0	0	0	0	0.0	0	0.0	0	0.0	41.4	-
1100	4	0	4	0	0	0	0	0	0	0	0	0	0	0	0.0	0	0.0	0	0.0	45.9	-
1115	3	0	3	0	0	0	0	0	0	0	0	0	0	0	0.0	0	0.0	0	0.0	40.9	-
1130	5	0	5	0	0	0	0	0	0	0	0	0	0	0	0.0	0	0.0	0	0.0	40.7	-
1145	4	0	3	0	1	0	0	0	0	0	0	0	0	0	0.0	0	0.0	0	0.0	40.3	-
1200	8	0	6	0	2	0	0	0	0	0	0	0	0	0	0.0	0	0.0	0	0.0	38.1	-
1215	3	0	3	0	0	0	0	0	0	0	0	0	0	0	0.0	0	0.0	0	0.0	41.4	-
1230	3	0	3	0	0	0	0	0	0	0	0	0	0	0	0.0	0	0.0	0	0.0	44.1	-
1245	1	0	1	0	0	0	0	0	0	0	0	0	0	0	0.0	0	0.0	0	0.0	38.3	-
1300	4	0	2	0	2	0	0	0	0	0	0	0	0	0	0.0	0	0.0	0	0.0	44.9	-
1315	6	1	5	0	0	0	0	0	0	0	0	0	0	0	0.0	0	0.0	0	0.0	35.5	-
1330	6	0	4	0	2	0	0	0	0	0	0	0	0	0	0.0	0	0.0	0	0.0	39.4	-
1345	5	0	4	0	1	0	0	0	0	0	0	0	0	0	0.0	0	0.0	0	0.0	40.7	-
1400	6	0	5	0	1	0	0	0	0	0	0	0	0	0	0.0	0	0.0	0	0.0	37.4	-
1415	4	0	4	0	0	0	0	0	0	0	0	0	0	0	0.0	0	0.0	0	0.0	38.7	-
1430	3	0	2	0	1	0	0	0	0	0	0	0	0	0	0.0	0	0.0	0	0.0	38.2	-
1445	5	0	4	0	1	0	0	0	0	0	0	0	0	0	0.0	0	0.0	0	0.0	46	-
1500	6	0	3	0	3	0	0	0	0	0	0	0	0	0	0.0	0	0.0	0	0.0	41.8	-
1515	3	0	3	0	0	0	0	0	0	0	0	0	0	0	0.0	0	0.0	0	0.0	39.3	-
1530	7	1	5	0	1	0	0	0	0	0	0	0	0	0	0.0	0	0.0	0	0.0	48.6	-
1545	2	0	2	0	0	0	0	0	0	0	0	0	0	0	0.0	0	0.0	0	0.0	38.7	-
1600	**9**	**0**	**7**	**0**	**2**	**0**	**0**	**0**	**0**	**0**	**0**	**0**	**0**	**0**	**0.0**	**0**	**0.0**	**0**	**0.0**	**46**	**-**
1615	2	0	1	0	1	0	0	0	0	0	0	0	0	0	0.0	0	0.0	0	0.0	49	-
1630	6	0	6	0	0	0	0	0	0	0	0	0	0	0	0.0	0	0.0	0	0.0	43.1	-
1645	4	0	4	0	0	0	0	0	0	0	0	0	0	0	0.0	0	0.0	0	0.0	42.2	-
1700	6	0	6	0	0	0	0	0	0	0	0	0	0	0	0.0	0	0.0	0	0.0	44.7	-
1715	6	0	4	0	2	0	0	0	0	0	0	0	0	0	0.0	0	0.0	0	0.0	44.2	-
1730	2	0	2	0	0	0	0	0	0	0	0	0	0	0	0.0	0	0.0	0	0.0	41.6	-
1745	7	0	6	0	1	0	0	0	0	0	0	0	0	1	14.3	1	14.3	0	0.0	44.4	-
1800	2	0	2	0	0	0	0	0	0	0	0	0	0	0	0.0	0	0.0	0	0.0	41.7	-
1815	4	0	4	0	0	0	0	0	0	0	0	0	0	0	0.0	0	0.0	0	0.0	41.5	-
1830	2	0	1	0	1	0	0	0	0	0	0	0	0	0	0.0	0	0.0	0	0.0	43	-
1845	0	0	0	0	0	0	0	0	0	0	0	0	0	0	0.0	0	0.0	0	0.0	-	-
1900	3	0	3	0	0	0	0	0	0	0	0	0	0	0	0.0	0	0.0	0	0.0	46.6	-
1915	1	0	1	0	0	0	0	0	0	0	0	0	0	0	0.0	0	0.0	0	0.0	33.3	-
1930	1	0	0	0	1	0	0	0	0	0	0	0	0	0	0.0	0	0.0	0	0.0	36.1	-
1945	4	0	4	0	0	0	0	0	0	0	0	0	0	0	0.0	0	0.0	0	0.0	43.4	-
2000	1	0	1	0	0	0	0	0	0	0	0	0	0	1	100.0	0	0.0	0	0.0	60.1	-
2015	1	0	1	0	0	0	0	0	0	0	0	0	0	0	0.0	0	0.0	0	0.0	49.4	-
2030	1	0	1	0	0	0	0	0	0	0	0	0	0	0	0.0	0	0.0	0	0.0	36.2	-
2045	0	0	0	0	0	0	0	0	0	0	0	0	0	0	0.0	0	0.0	0	0.0	-	-
2100	4	0	3	0	1	0	0	0	0	0	0	0	0	0	0.0	0	0.0	0	0.0	42.7	-
2115	2	0	2	0	0	0	0	0	0	0	0	0	0	0	0.0	0	0.0	0	0.0	41.5	-
2130	0	0	0	0	0	0	0	0	0	0	0	0	0	0	0.0	0	0.0	0	0.0	-	-
2145	0	0	0	0	0	0	0	0	0	0	0	0	0	0	0.0	0	0.0	0	0.0	-	-
2200	0	0	0	0	0	0	0	0	0	0	0	0	0	0	0.0	0	0.0	0	0.0	-	-
2215	0	0	0	0	0	0	0	0	0	0	0	0	0	0	0.0	0	0.0	0	0.0	-	-
2230	0	0	0	0	0	0	0	0	0	0	0	0	0	0	0.0	0	0.0	0	0.0	-	-
2245	0	0	0	0	0	0	0	0	0	0	0	0	0	0	0.0	0	0.0	0	0.0	-	-
2300	0	0	0	0	0	0	0	0	0	0	0	0	0	0	0.0	0	0.0	0	0.0	-	-
2315	0	0	0	0	0	0	0	0	0	0	0	0	0	0	0.0	0	0.0	0	0.0	-	-
2330	0	0	0	0	0	0	0	0	0	0	0	0	0	0	0.0	0	0.0	0	0.0	-	-
2345	0	0	0	0	0	0	0	0	0	0	0	0	0	0	0.0	0	0.0	0	0.0	-	-
07-19	**202**	**3**	**166**	**1**	**31**	**0**	**0**	**1**	**0**	**0**	**0**	**0**	**0**	**2**	**1.0**	**1**	**0.5**	**0**	**0.0**	**41.6**	**48.8**
06-22	**226**	**3**	**188**	**1**	**33**	**0**	**0**	**1**	**0**	**0**	**0**	**0**	**0**	**3**	**1.3**	**1**	**0.4**	**0**	**0.0**	**41.8**	**49.5**
06-00	**226**	**3**	**188**	**1**	**33**	**0**	**0**	**1**	**0**	**0**	**0**	**0**	**0**	**3**	**1.3**	**1**	**0.4**	**0**	**0.0**	**41.8**	**49.5**
00-00	**230**	**3**	**191**	**1**	**34**	**0**	**0**	**1**	**0**	**0**	**0**	**0**	**0**	**3**	**1.3**	**1**	**0.4**	**0**	**0.0**	**41.9**	**49.5**

Site 1
Location Unnamed Road,
Direction Westbound

16683 / SUTTON ON TRENT
APRIL 2025
AUTOMATIC TRAFFIC COUNT

26 April 2025 **Saturday**

Time	Total	Classification												]PSL	]PSL%	]SL1	]SL1%	]SL2	]SL2%	Mean	Vpp
		1	2	3	4	5	6	7	8	9	10	11	12	60	60	68	68	70	70		85
		MCL	SV	SVT	TB2	TB3	T4	ART3	ART4	ART5	ART6	BD	DRT			ACPO	ACPO	DfT	DfT		
0000	0	0	0	0	0	0	0	0	0	0	0	0	0	0	0.0	0	0.0	0	0.0	-	-
0015	0	0	0	0	0	0	0	0	0	0	0	0	0	0	0.0	0	0.0	0	0.0	-	-
0030	0	0	0	0	0	0	0	0	0	0	0	0	0	0	0.0	0	0.0	0	0.0	-	-
0045	0	0	0	0	0	0	0	0	0	0	0	0	0	0	0.0	0	0.0	0	0.0	-	-
0100	0	0	0	0	0	0	0	0	0	0	0	0	0	0	0.0	0	0.0	0	0.0	-	-
0115	0	0	0	0	0	0	0	0	0	0	0	0	0	0	0.0	0	0.0	0	0.0	-	-
0130	0	0	0	0	0	0	0	0	0	0	0	0	0	0	0.0	0	0.0	0	0.0	-	-
0145	0	0	0	0	0	0	0	0	0	0	0	0	0	0	0.0	0	0.0	0	0.0	-	-
0200	0	0	0	0	0	0	0	0	0	0	0	0	0	0	0.0	0	0.0	0	0.0	-	-
0215	0	0	0	0	0	0	0	0	0	0	0	0	0	0	0.0	0	0.0	0	0.0	-	-
0230	1	0	1	0	0	0	0	0	0	0	0	0	0	0	0.0	0	0.0	0	0.0	45.9	-
0245	0	0	0	0	0	0	0	0	0	0	0	0	0	0	0.0	0	0.0	0	0.0	-	-
0300	0	0	0	0	0	0	0	0	0	0	0	0	0	0	0.0	0	0.0	0	0.0	-	-
0315	0	0	0	0	0	0	0	0	0	0	0	0	0	0	0.0	0	0.0	0	0.0	-	-
0330	0	0	0	0	0	0	0	0	0	0	0	0	0	0	0.0	0	0.0	0	0.0	-	-
0345	0	0	0	0	0	0	0	0	0	0	0	0	0	0	0.0	0	0.0	0	0.0	-	-
0400	0	0	0	0	0	0	0	0	0	0	0	0	0	0	0.0	0	0.0	0	0.0	-	-
0415	0	0	0	0	0	0	0	0	0	0	0	0	0	0	0.0	0	0.0	0	0.0	-	-
0430	0	0	0	0	0	0	0	0	0	0	0	0	0	0	0.0	0	0.0	0	0.0	-	-
0445	1	0	1	0	0	0	0	0	0	0	0	0	0	0	0.0	0	0.0	0	0.0	48.3	-
0500	0	0	0	0	0	0	0	0	0	0	0	0	0	0	0.0	0	0.0	0	0.0	-	-
0515	0	0	0	0	0	0	0	0	0	0	0	0	0	0	0.0	0	0.0	0	0.0	-	-
0530	1	0	1	0	0	0	0	0	0	0	0	0	0	1	100.0	1	100.0	1	100.0	70.3	-
0545	1	0	1	0	0	0	0	0	0	0	0	0	0	0	0.0	0	0.0	0	0.0	45	-
0600	0	0	0	0	0	0	0	0	0	0	0	0	0	0	0.0	0	0.0	0	0.0	-	-
0615	1	0	1	0	0	0	0	0	0	0	0	0	0	0	0.0	0	0.0	0	0.0	45.3	-
0630	1	0	1	0	0	0	0	0	0	0	0	0	0	0	0.0	0	0.0	0	0.0	52.7	-
0645	0	0	0	0	0	0	0	0	0	0	0	0	0	0	0.0	0	0.0	0	0.0	-	-
0700	1	0	0	0	1	0	0	0	0	0	0	0	0	0	0.0	0	0.0	0	0.0	41.6	-
0715	2	0	1	0	1	0	0	0	0	0	0	0	0	0	0.0	0	0.0	0	0.0	44.4	-
0730	3	0	2	0	1	0	0	0	0	0	0	0	0	0	0.0	0	0.0	0	0.0	44.1	-
0745	2	0	2	0	0	0	0	0	0	0	0	0	0	0	0.0	0	0.0	0	0.0	30.2	-
0800	1	0	0	0	1	0	0	0	0	0	0	0	0	0	0.0	0	0.0	0	0.0	35.9	-
0815	1	0	1	0	0	0	0	0	0	0	0	0	0	0	0.0	0	0.0	0	0.0	50.3	-
0830	2	0	1	0	1	0	0	0	0	0	0	0	0	0	0.0	0	0.0	0	0.0	37.5	-
0845	2	0	2	0	0	0	0	0	0	0	0	0	0	0	0.0	0	0.0	0	0.0	38.7	-
0900	2	0	2	0	0	0	0	0	0	0	0	0	0	0	0.0	0	0.0	0	0.0	41.6	-
0915	0	0	0	0	0	0	0	0	0	0	0	0	0	0	0.0	0	0.0	0	0.0	-	-
0930	4	0	3	0	1	0	0	0	0	0	0	0	0	0	0.0	0	0.0	0	0.0	37.7	-
0945	5	0	4	0	1	0	0	0	0	0	0	0	0	0	0.0	0	0.0	0	0.0	38	-
1000	3	0	3	0	0	0	0	0	0	0	0	0	0	0	0.0	0	0.0	0	0.0	39.5	-
1015	3	0	2	0	1	0	0	0	0	0	0	0	0	0	0.0	0	0.0	0	0.0	45.8	-
1030	1	0	1	0	0	0	0	0	0	0	0	0	0	0	0.0	0	0.0	0	0.0	41.9	-
1045	3	0	3	0	0	0	0	0	0	0	0	0	0	0	0.0	0	0.0	0	0.0	44.2	-
1100	**9**	**0**	**7**	**0**	**2**	**0**	**0**	**0**	**0**	**0**	**0**	**0**	**0**	**0**	**0.0**	**0**	**0.0**	**0**	**0.0**	**42.4**	**-**
1115	5	0	5	0	0	0	0	0	0	0	0	0	0	0	0.0	0	0.0	0	0.0	40.7	-
1130	2	0	1	0	1	0	0	0	0	0	0	0	0	0	0.0	0	0.0	0	0.0	46.2	-
1145	0	0	0	0	0	0	0	0	0	0	0	0	0	0	0.0	0	0.0	0	0.0	-	-
1200	2	0	2	0	0	0	0	0	0	0	0	0	0	0	0.0	0	0.0	0	0.0	47.1	-
1215	3	0	3	0	0	0	0	0	0	0	0	0	0	0	0.0	0	0.0	0	0.0	43.9	-
1230	4	0	4	0	0	0	0	0	0	0	0	0	0	0	0.0	0	0.0	0	0.0	39.7	-
1245	1	0	1	0	0	0	0	0	0	0	0	0	0	0	0.0	0	0.0	0	0.0	48.8	-
1300	1	0	1	0	0	0	0	0	0	0	0	0	0	0	0.0	0	0.0	0	0.0	43.5	-
1315	1	0	1	0	0	0	0	0	0	0	0	0	0	0	0.0	0	0.0	0	0.0	53.6	-
1330	**6**	**3**	**3**	**0**	**0**	**0**	**0**	**0**	**0**	**0**	**0**	**0**	**0**	**0**	**0.0**	**0**	**0.0**	**0**	**0.0**	**29**	**-**
1345	1	0	1	0	0	0	0	0	0	0	0	0	0	0	0.0	0	0.0	0	0.0	54	-
1400	4	0	4	0	0	0	0	0	0	0	0	0	0	0	0.0	0	0.0	0	0.0	43.7	-
1415	4	1	3	0	0	0	0	0	0	0	0	0	0	0	0.0	0	0.0	0	0.0	31	-
1430	3	0	3	0	0	0	0	0	0	0	0	0	0	0	0.0	0	0.0	0	0.0	45.7	-
1445	3	0	3	0	0	0	0	0	0	0	0	0	0	0	0.0	0	0.0	0	0.0	37.8	-
1500	1	1	0	0	0	0	0	0	0	0	0	0	0	0	0.0	0	0.0	0	0.0	12	-
1515	4	0	3	0	1	0	0	0	0	0	0	0	0	0	0.0	0	0.0	0	0.0	40.6	-
1530	1	0	1	0	0	0	0	0	0	0	0	0	0	0	0.0	0	0.0	0	0.0	49.1	-
1545	2	0	2	0	0	0	0	0	0	0	0	0	0	0	0.0	0	0.0	0	0.0	38.5	-
1600	3	0	2	0	1	0	0	0	0	0	0	0	0	0	0.0	0	0.0	0	0.0	44.6	-
1615	3	0	3	0	0	0	0	0	0	0	0	0	0	0	0.0	0	0.0	0	0.0	46.8	-
1630	3	0	3	0	0	0	0	0	0	0	0	0	0	0	0.0	0	0.0	0	0.0	39	-
1645	1	0	1	0	0	0	0	0	0	0	0	0	0	0	0.0	0	0.0	0	0.0	44.5	-
1700	2	0	2	0	0	0	0	0	0	0	0	0	0	0	0.0	0	0.0	0	0.0	34.8	-
1715	5	0	5	0	0	0	0	0	0	0	0	0	0	0	0.0	0	0.0	0	0.0	43.4	-
1730	**6**	**0**	**6**	**0**	**0**	**0**	**0**	**0**	**0**	**0**	**0**	**0**	**0**	**0**	**0.0**	**0**	**0.0**	**0**	**0.0**	**38.3**	**-**
1745	4	0	4	0	0	0	0	0	0	0	0	0	0	0	0.0	0	0.0	0	0.0	46.7	-
1800	1	0	1	0	0	0	0	0	0	0	0	0	0	0	0.0	0	0.0	0	0.0	46.9	-
1815	4	0	4	0	0	0	0	0	0	0	0	0	0	0	0.0	0	0.0	0	0.0	45.5	-
1830	0	0	0	0	0	0	0	0	0	0	0	0	0	0	0.0	0	0.0	0	0.0	-	-
1845	1	0	1	0	0	0	0	0	0	0	0	0	0	0	0.0	0	0.0	0	0.0	41.8	-
1900	3	0	3	0	0	0	0	0	0	0	0	0	0	0	0.0	0	0.0	0	0.0	40.7	-
1915	1	0	1	0	0	0	0	0	0	0	0	0	0	0	0.0	0	0.0	0	0.0	43.5	-
1930	2	0	2	0	0	0	0	0	0	0	0	0	0	0	0.0	0	0.0	0	0.0	46.4	-
1945	0	0	0	0	0	0	0	0	0	0	0	0	0	0	0.0	0	0.0	0	0.0	-	-
2000	1	0	1	0	0	0	0	0	0	0	0	0	0	0	0.0	0	0.0	0	0.0	46.6	-
2015	0	0	0	0	0	0	0	0	0	0	0	0	0	0	0.0	0	0.0	0	0.0	-	-
2030	1	0	1	0	0	0	0	0	0	0	0	0	0	0	0.0	0	0.0	0	0.0	39.5	-
2045	0	0	0	0	0	0	0	0	0	0	0	0	0	0	0.0	0	0.0	0	0.0	-	-
2100	1	0	1	0	0	0	0	0	0	0	0	0	0	0	0.0	0	0.0	0	0.0	44	-
2115	0	0	0	0	0	0	0	0	0	0	0	0	0	0	0.0	0	0.0	0	0.0	-	-
2130	1	0	1	0	0	0	0	0	0	0	0	0	0	0	0.0	0	0.0	0	0.0	37	-
2145	0	0	0	0	0	0	0	0	0	0	0	0	0	0	0.0	0	0.0	0	0.0	-	-
2200	0	0	0	0	0	0	0	0	0	0	0	0	0	0	0.0	0	0.0	0	0.0	-	-
2215	1	0	1	0	0	0	0	0	0	0	0	0	0	0	0.0	0	0.0	0	0.0	33.2	-
2230	0	0	0	0	0	0	0	0	0	0	0	0	0	0	0.0	0	0.0	0	0.0	-	-
2245	0	0	0	0	0	0	0	0	0	0	0	0	0	0	0.0	0	0.0	0	0.0	-	-
2300	1	0	1	0	0	0	0	0	0	0	0	0	0	0	0.0	0	0.0	0	0.0	42.8	-
2315	0	0	0	0	0	0	0	0	0	0	0	0	0	0	0.0	0	0.0	0	0.0	-	-
2330	0	0	0	0	0	0	0	0	0	0	0	0	0	0	0.0	0	0.0	0	0.0	-	-
2345	0	0	0	0	0	0	0	0	0	0	0	0	0	0	0.0	0	0.0	0	0.0	-	-
07-19	**125**	**5**	**107**	**0**	**13**	**0**	**0**	**0**	**0**	**0**	**0**	**0**	**0**	**0**	**0.0**	**0**	**0.0**	**0**	**0.0**	**40.9**	**49.4**
06-22	**137**	**5**	**119**	**0**	**13**	**0**	**0**	**0**	**0**	**0**	**0**	**0**	**0**	**0**	**0.0**	**0**	**0.0**	**0**	**0.0**	**41.1**	**49.5**
06-00	**139**	**5**	**121**	**0**	**13**	**0**	**0**	**0**	**0**	**0**	**0**	**0**	**0**	**0**	**0.0**	**0**	**0.0**	**0**	**0.0**	**41.1**	**49.4**
00-00	**143**	**5**	**125**	**0**	**13**	**0**	**0**	**0**	**0**	**0**	**0**	**0**	**0**	**1**	**0.7**	**1**	**0.7**	**1**	**0.7**	**41.4**	**49.5**

Site 1
Location Unnamed Road,
Direction Westbound

16683 / SUTTON ON TRENT
APRIL 2025
AUTOMATIC TRAFFIC COUNT

27 April 2025 Sunday

Time	Total	Classification												]PSL	]PSL%	]SL1	]SL1%	]SL2	]SL2%	Mean	Vpp
		1	2	3	4	5	6	7	8	9	10	11	12	60	60	68	68	70	70		85
		MCL	SV	SVT	TB2	TB3	T4	ART3	ART4	ART5	ART6	BD	DRT			ACPO	ACPO	DfT	DfT		
0000	1	0	0	0	1	0	0	0	0	0	0	0	0	0	0.0	0	0.0	0	0.0	50.8	-
0015	0	0	0	0	0	0	0	0	0	0	0	0	0	0	0.0	0	0.0	0	0.0	-	-
0030	1	0	1	0	0	0	0	0	0	0	0	0	0	0	0.0	0	0.0	0	0.0	40.9	-
0045	0	0	0	0	0	0	0	0	0	0	0	0	0	0	0.0	0	0.0	0	0.0	-	-
0100	0	0	0	0	0	0	0	0	0	0	0	0	0	0	0.0	0	0.0	0	0.0	-	-
0115	0	0	0	0	0	0	0	0	0	0	0	0	0	0	0.0	0	0.0	0	0.0	-	-
0130	0	0	0	0	0	0	0	0	0	0	0	0	0	0	0.0	0	0.0	0	0.0	-	-
0145	0	0	0	0	0	0	0	0	0	0	0	0	0	0	0.0	0	0.0	0	0.0	-	-
0200	0	0	0	0	0	0	0	0	0	0	0	0	0	0	0.0	0	0.0	0	0.0	-	-
0215	0	0	0	0	0	0	0	0	0	0	0	0	0	0	0.0	0	0.0	0	0.0	-	-
0230	0	0	0	0	0	0	0	0	0	0	0	0	0	0	0.0	0	0.0	0	0.0	-	-
0245	0	0	0	0	0	0	0	0	0	0	0	0	0	0	0.0	0	0.0	0	0.0	-	-
0300	0	0	0	0	0	0	0	0	0	0	0	0	0	0	0.0	0	0.0	0	0.0	-	-
0315	0	0	0	0	0	0	0	0	0	0	0	0	0	0	0.0	0	0.0	0	0.0	-	-
0330	0	0	0	0	0	0	0	0	0	0	0	0	0	0	0.0	0	0.0	0	0.0	-	-
0345	0	0	0	0	0	0	0	0	0	0	0	0	0	0	0.0	0	0.0	0	0.0	-	-
0400	1	0	1	0	0	0	0	0	0	0	0	0	0	0	0.0	0	0.0	0	0.0	46.8	-
0415	0	0	0	0	0	0	0	0	0	0	0	0	0	0	0.0	0	0.0	0	0.0	-	-
0430	0	0	0	0	0	0	0	0	0	0	0	0	0	0	0.0	0	0.0	0	0.0	-	-
0445	0	0	0	0	0	0	0	0	0	0	0	0	0	0	0.0	0	0.0	0	0.0	-	-
0500	0	0	0	0	0	0	0	0	0	0	0	0	0	0	0.0	0	0.0	0	0.0	-	-
0515	0	0	0	0	0	0	0	0	0	0	0	0	0	0	0.0	0	0.0	0	0.0	-	-
0530	1	0	1	0	0	0	0	0	0	0	0	0	0	0	0.0	0	0.0	0	0.0	43.7	-
0545	0	0	0	0	0	0	0	0	0	0	0	0	0	0	0.0	0	0.0	0	0.0	-	-
0600	0	0	0	0	0	0	0	0	0	0	0	0	0	0	0.0	0	0.0	0	0.0	-	-
0615	0	0	0	0	0	0	0	0	0	0	0	0	0	0	0.0	0	0.0	0	0.0	-	-
0630	0	0	0	0	0	0	0	0	0	0	0	0	0	0	0.0	0	0.0	0	0.0	-	-
0645	2	0	2	0	0	0	0	0	0	0	0	0	0	0	0.0	0	0.0	0	0.0	48.9	-
0700	1	0	0	0	1	0	0	0	0	0	0	0	0	0	0.0	0	0.0	0	0.0	34.8	-
0715	1	0	1	0	0	0	0	0	0	0	0	0	0	0	0.0	0	0.0	0	0.0	51.5	-
0730	1	0	1	0	0	0	0	0	0	0	0	0	0	0	0.0	0	0.0	0	0.0	45.7	-
0745	1	0	1	0	0	0	0	0	0	0	0	0	0	0	0.0	0	0.0	0	0.0	49.3	-
0800	1	0	1	0	0	0	0	0	0	0	0	0	0	0	0.0	0	0.0	0	0.0	30.3	-
0815	2	0	2	0	0	0	0	0	0	0	0	0	0	0	0.0	0	0.0	0	0.0	44.9	-
0830	5	1	4	0	0	0	0	0	0	0	0	0	0	0	0.0	0	0.0	0	0.0	35.3	-
0845	1	0	1	0	0	0	0	0	0	0	0	0	0	0	0.0	0	0.0	0	0.0	51.2	-
0900	2	0	2	0	0	0	0	0	0	0	0	0	0	1	50.0	0	0.0	0	0.0	51.4	-
0915	4	0	3	0	1	0	0	0	0	0	0	0	0	1	25.0	0	0.0	0	0.0	50.4	-
0930	1	0	1	0	0	0	0	0	0	0	0	0	0	0	0.0	0	0.0	0	0.0	41.3	-
0945	4	1	2	0	1	0	0	0	0	0	0	0	0	0	0.0	0	0.0	0	0.0	34.3	-
1000	2	0	2	0	0	0	0	0	0	0	0	0	0	0	0.0	0	0.0	0	0.0	44.2	-
1015	3	0	2	0	1	0	0	0	0	0	0	0	0	0	0.0	0	0.0	0	0.0	41.8	-
1030	2	0	2	0	0	0	0	0	0	0	0	0	0	0	0.0	0	0.0	0	0.0	37.9	-
1045	0	0	0	0	0	0	0	0	0	0	0	0	0	0	0.0	0	0.0	0	0.0	-	-
1100	4	0	4	0	0	0	0	0	0	0	0	0	0	0	0.0	0	0.0	0	0.0	44.8	-
1115	**6**	**0**	**6**	**0**	**0**	**0**	**0**	**0**	**0**	**0**	**0**	**0**	**0**	**0**	**0.0**	**0**	**0.0**	**0**	**0.0**	**43**	**-**
1130	3	0	3	0	0	0	0	0	0	0	0	0	0	0	0.0	0	0.0	0	0.0	40.4	-
1145	1	0	1	0	0	0	0	0	0	0	0	0	0	0	0.0	0	0.0	0	0.0	35.1	-
1200	**4**	**0**	**4**	**0**	**0**	**0**	**0**	**0**	**0**	**0**	**0**	**0**	**0**	**0**	**0.0**	**0**	**0.0**	**0**	**0.0**	**38.1**	**-**
1215	3	0	2	0	1	0	0	0	0	0	0	0	0	0	0.0	0	0.0	0	0.0	42.2	-
1230	0	0	0	0	0	0	0	0	0	0	0	0	0	0	0.0	0	0.0	0	0.0	-	-
1245	1	1	0	0	0	0	0	0	0	0	0	0	0	0	0.0	0	0.0	0	0.0	5.4	-
1300	1	0	1	0	0	0	0	0	0	0	0	0	0	0	0.0	0	0.0	0	0.0	59.5	-
1315	3	0	3	0	0	0	0	0	0	0	0	0	0	0	0.0	0	0.0	0	0.0	41	-
1330	1	0	0	0	1	0	0	0	0	0	0	0	0	0	0.0	0	0.0	0	0.0	43.7	-
1345	3	1	2	0	0	0	0	0	0	0	0	0	0	0	0.0	0	0.0	0	0.0	34.5	-
1400	3	0	3	0	0	0	0	0	0	0	0	0	0	0	0.0	0	0.0	0	0.0	42.7	-
1415	3	0	3	0	0	0	0	0	0	0	0	0	0	0	0.0	0	0.0	0	0.0	21.2	-
1430	2	0	2	0	0	0	0	0	0	0	0	0	0	0	0.0	0	0.0	0	0.0	39.9	-
1445	1	0	1	0	0	0	0	0	0	0	0	0	0	0	0.0	0	0.0	0	0.0	31.8	-
1500	2	0	2	0	0	0	0	0	0	0	0	0	0	0	0.0	0	0.0	0	0.0	38	-
1515	1	0	0	0	1	0	0	0	0	0	0	0	0	0	0.0	0	0.0	0	0.0	40.6	-
1530	1	0	1	0	0	0	0	0	0	0	0	0	0	0	0.0	0	0.0	0	0.0	43.1	-
1545	2	0	2	0	0	0	0	0	0	0	0	0	0	0	0.0	0	0.0	0	0.0	46.7	-
1600	1	0	1	0	0	0	0	0	0	0	0	0	0	0	0.0	0	0.0	0	0.0	40.9	-
1615	**4**	**0**	**4**	**0**	**0**	**0**	**0**	**0**	**0**	**0**	**0**	**0**	**0**	**0**	**0.0**	**0**	**0.0**	**0**	**0.0**	**42.2**	**-**
1630	3	0	3	0	0	0	0	0	0	0	0	0	0	0	0.0	0	0.0	0	0.0	36.1	-
1645	2	0	1	0	1	0	0	0	0	0	0	0	0	0	0.0	0	0.0	0	0.0	46.8	-
1700	1	0	1	0	0	0	0	0	0	0	0	0	0	0	0.0	0	0.0	0	0.0	39.4	-
1715	**4**	**0**	**4**	**0**	**0**	**0**	**0**	**0**	**0**	**0**	**0**	**0**	**0**	**0**	**0.0**	**0**	**0.0**	**0**	**0.0**	**44**	**-**
1730	0	0	0	0	0	0	0	0	0	0	0	0	0	0	0.0	0	0.0	0	0.0	-	-
1745	0	0	0	0	0	0	0	0	0	0	0	0	0	0	0.0	0	0.0	0	0.0	-	-
1800	2	0	1	0	1	0	0	0	0	0	0	0	0	0	0.0	0	0.0	0	0.0	41.7	-
1815	2	0	2	0	0	0	0	0	0	0	0	0	0	0	0.0	0	0.0	0	0.0	35	-
1830	1	0	1	0	0	0	0	0	0	0	0	0	0	0	0.0	0	0.0	0	0.0	39.8	-
1845	1	0	1	0	0	0	0	0	0	0	0	0	0	0	0.0	0	0.0	0	0.0	51	-
1900	1	0	1	0	0	0	0	0	0	0	0	0	0	0	0.0	0	0.0	0	0.0	33.5	-
1915	0	0	0	0	0	0	0	0	0	0	0	0	0	0	0.0	0	0.0	0	0.0	-	-
1930	1	0	1	0	0	0	0	0	0	0	0	0	0	0	0.0	0	0.0	0	0.0	54.5	-
1945	1	0	0	0	1	0	0	0	0	0	0	0	0	0	0.0	0	0.0	0	0.0	55.7	-
2000	1	0	1	0	0	0	0	0	0	0	0	0	0	0	0.0	0	0.0	0	0.0	43.9	-
2015	2	0	2	0	0	0	0	0	0	0	0	0	0	0	0.0	0	0.0	0	0.0	37.6	-
2030	0	0	0	0	0	0	0	0	0	0	0	0	0	0	0.0	0	0.0	0	0.0	-	-
2045	0	0	0	0	0	0	0	0	0	0	0	0	0	0	0.0	0	0.0	0	0.0	-	-
2100	0	0	0	0	0	0	0	0	0	0	0	0	0	0	0.0	0	0.0	0	0.0	-	-
2115	1	0	1	0	0	0	0	0	0	0	0	0	0	0	0.0	0	0.0	0	0.0	43.8	-
2130	0	0	0	0	0	0	0	0	0	0	0	0	0	0	0.0	0	0.0	0	0.0	-	-
2145	1	0	1	0	0	0	0	0	0	0	0	0	0	0	0.0	0	0.0	0	0.0	34.8	-
2200	1	0	0	0	1	0	0	0	0	0	0	0	0	0	0.0	0	0.0	0	0.0	41.9	-
2215	1	0	1	0	0	0	0	0	0	0	0	0	0	0	0.0	0	0.0	0	0.0	34.6	-
2230	0	0	0	0	0	0	0	0	0	0	0	0	0	0	0.0	0	0.0	0	0.0	-	-
2245	0	0	0	0	0	0	0	0	0	0	0	0	0	0	0.0	0	0.0	0	0.0	-	-
2300	0	0	0	0	0	0	0	0	0	0	0	0	0	0	0.0	0	0.0	0	0.0	-	-
2315	0	0	0	0	0	0	0	0	0	0	0	0	0	0	0.0	0	0.0	0	0.0	-	-
2330	0	0	0	0	0	0	0	0	0	0	0	0	0	0	0.0	0	0.0	0	0.0	-	-
2345	0	0	0	0	0	0	0	0	0	0	0	0	0	0	0.0	0	0.0	0	0.0	-	-
07-19	**97**	**4**	**84**	**0**	**9**	**0**	**0**	**0**	**0**	**0**	**0**	**0**	**0**	**2**	**2.1**	**0**	**0.0**	**0**	**0.0**	**40.6**	**49.6**
06-22	**107**	**4**	**93**	**0**	**10**	**0**	**0**	**0**	**0**	**0**	**0**	**0**	**0**	**2**	**1.9**	**0**	**0.0**	**0**	**0.0**	**40.9**	**50**
06-00	**109**	**4**	**94**	**0**	**11**	**0**	**0**	**0**	**0**	**0**	**0**	**0**	**0**	**2**	**1.8**	**0**	**0.0**	**0**	**0.0**	**40.8**	**49.9**
00-00	**113**	**4**	**97**	**0**	**12**	**0**	**0**	**0**	**0**	**0**	**0**	**0**	**0**	**2**	**1.8**	**0**	**0.0**	**0**	**0.0**	**41**	**50**

Site 1
Location Unnamed Road,
Direction Westbound

16683 / SUTTON ON TRENT
APRIL 2025
AUTOMATIC TRAFFIC COUNT

28 April 2025 Monday

Time	Total	Classification												]PSL	]PSL%	]SL1	]SL1%	]SL2	]SL2%	Mean	Vpp
		1	2	3	4	5	6	7	8	9	10	11	12	60	60	68	68	70	70		85
		MCL	SV	SVT	TB2	TB3	T4	ART3	ART4	ART5	ART6	BD	DRT			ACPO	ACPO	DfT	DfT		
0000	0	0	0	0	0	0	0	0	0	0	0	0	0	0	0.0	0	0.0	0	0.0	-	-
0015	1	0	1	0	0	0	0	0	0	0	0	0	0	0	0.0	0	0.0	0	0.0	31.3	-
0030	0	0	0	0	0	0	0	0	0	0	0	0	0	0	0.0	0	0.0	0	0.0	-	-
0045	0	0	0	0	0	0	0	0	0	0	0	0	0	0	0.0	0	0.0	0	0.0	-	-
0100	2	0	2	0	0	0	0	0	0	0	0	0	0	1	50.0	0	0.0	0	0.0	60.6	-
0115	0	0	0	0	0	0	0	0	0	0	0	0	0	0	0.0	0	0.0	0	0.0	-	-
0130	0	0	0	0	0	0	0	0	0	0	0	0	0	0	0.0	0	0.0	0	0.0	-	-
0145	0	0	0	0	0	0	0	0	0	0	0	0	0	0	0.0	0	0.0	0	0.0	-	-
0200	0	0	0	0	0	0	0	0	0	0	0	0	0	0	0.0	0	0.0	0	0.0	-	-
0215	0	0	0	0	0	0	0	0	0	0	0	0	0	0	0.0	0	0.0	0	0.0	-	-
0230	0	0	0	0	0	0	0	0	0	0	0	0	0	0	0.0	0	0.0	0	0.0	-	-
0245	0	0	0	0	0	0	0	0	0	0	0	0	0	0	0.0	0	0.0	0	0.0	-	-
0300	0	0	0	0	0	0	0	0	0	0	0	0	0	0	0.0	0	0.0	0	0.0	-	-
0315	0	0	0	0	0	0	0	0	0	0	0	0	0	0	0.0	0	0.0	0	0.0	-	-
0330	0	0	0	0	0	0	0	0	0	0	0	0	0	0	0.0	0	0.0	0	0.0	-	-
0345	0	0	0	0	0	0	0	0	0	0	0	0	0	0	0.0	0	0.0	0	0.0	-	-
0400	0	0	0	0	0	0	0	0	0	0	0	0	0	0	0.0	0	0.0	0	0.0	-	-
0415	0	0	0	0	0	0	0	0	0	0	0	0	0	0	0.0	0	0.0	0	0.0	-	-
0430	0	0	0	0	0	0	0	0	0	0	0	0	0	0	0.0	0	0.0	0	0.0	-	-
0445	0	0	0	0	0	0	0	0	0	0	0	0	0	0	0.0	0	0.0	0	0.0	-	-
0500	0	0	0	0	0	0	0	0	0	0	0	0	0	0	0.0	0	0.0	0	0.0	-	-
0515	0	0	0	0	0	0	0	0	0	0	0	0	0	0	0.0	0	0.0	0	0.0	-	-
0530	0	0	0	0	0	0	0	0	0	0	0	0	0	0	0.0	0	0.0	0	0.0	-	-
0545	3	0	3	0	0	0	0	0	0	0	0	0	0	0	0.0	0	0.0	0	0.0	46.6	-
0600	0	0	0	0	0	0	0	0	0	0	0	0	0	0	0.0	0	0.0	0	0.0	-	-
0615	2	0	2	0	0	0	0	0	0	0	0	0	0	0	0.0	0	0.0	0	0.0	49.4	-
0630	4	0	4	0	0	0	0	0	0	0	0	0	0	0	0.0	0	0.0	0	0.0	46.8	-
0645	5	0	3	0	2	0	0	0	0	0	0	0	0	1	20.0	0	0.0	0	0.0	46.3	-
0700	1	0	1	0	0	0	0	0	0	0	0	0	0	0	0.0	0	0.0	0	0.0	39.2	-
0715	3	0	3	0	0	0	0	0	0	0	0	0	0	0	0.0	0	0.0	0	0.0	33.3	-
0730	5	0	3	0	1	0	1	0	0	0	0	0	0	0	0.0	0	0.0	0	0.0	40.4	-
0745	4	0	3	0	1	0	0	0	0	0	0	0	0	0	0.0	0	0.0	0	0.0	44.1	-
0800	6	0	4	0	2	0	0	0	0	0	0	0	0	0	0.0	0	0.0	0	0.0	43.8	-
0815	**7**	**0**	**7**	**0**	**0**	**0**	**0**	**0**	**0**	**0**	**0**	**0**	**0**	**0**	**0.0**	**0**	**0.0**	**0**	**0.0**	**44.1**	**-**
0830	**7**	**0**	**7**	**0**	**0**	**0**	**0**	**0**	**0**	**0**	**0**	**0**	**0**	**0**	**0.0**	**0**	**0.0**	**0**	**0.0**	**44**	**-**
0845	4	0	4	0	0	0	0	0	0	0	0	0	0	0	0.0	0	0.0	0	0.0	38.6	-
0900	3	1	2	0	0	0	0	0	0	0	0	0	0	0	0.0	0	0.0	0	0.0	39.3	-
0915	5	0	4	0	1	0	0	0	0	0	0	0	0	0	0.0	0	0.0	0	0.0	46.2	-
0930	5	0	4	0	1	0	0	0	0	0	0	0	0	0	0.0	0	0.0	0	0.0	44.9	-
0945	3	0	3	0	0	0	0	0	0	0	0	0	0	0	0.0	0	0.0	0	0.0	34.2	-
1000	1	0	1	0	0	0	0	0	0	0	0	0	0	0	0.0	0	0.0	0	0.0	48	-
1015	3	0	3	0	0	0	0	0	0	0	0	0	0	0	0.0	0	0.0	0	0.0	39.5	-
1030	1	0	1	0	0	0	0	0	0	0	0	0	0	0	0.0	0	0.0	0	0.0	30.6	-
1045	5	0	5	0	0	0	0	0	0	0	0	0	0	0	0.0	0	0.0	0	0.0	37.5	-
1100	3	0	3	0	0	0	0	0	0	0	0	0	0	0	0.0	0	0.0	0	0.0	39	-
1115	0	0	0	0	0	0	0	0	0	0	0	0	0	0	0.0	0	0.0	0	0.0	-	-
1130	6	0	5	0	1	0	0	0	0	0	0	0	0	0	0.0	0	0.0	0	0.0	38.4	-
1145	3	0	3	0	0	0	0	0	0	0	0	0	0	0	0.0	0	0.0	0	0.0	45.5	-
1200	3	0	3	0	0	0	0	0	0	0	0	0	0	0	0.0	0	0.0	0	0.0	42.8	-
1215	2	0	2	0	0	0	0	0	0	0	0	0	0	0	0.0	0	0.0	0	0.0	40.2	-
1230	8	1	4	0	3	0	0	0	0	0	0	0	0	0	0.0	0	0.0	0	0.0	31.4	-
1245	2	0	2	0	0	0	0	0	0	0	0	0	0	0	0.0	0	0.0	0	0.0	42.1	-
1300	1	0	1	0	0	0	0	0	0	0	0	0	0	0	0.0	0	0.0	0	0.0	38.2	-
1315	3	0	3	0	0	0	0	0	0	0	0	0	0	0	0.0	0	0.0	0	0.0	38	-
1330	1	0	1	0	0	0	0	0	0	0	0	0	0	0	0.0	0	0.0	0	0.0	33.3	-
1345	6	0	5	0	1	0	0	0	0	0	0	0	0	0	0.0	0	0.0	0	0.0	39.7	-
1400	4	0	4	0	0	0	0	0	0	0	0	0	0	0	0.0	0	0.0	0	0.0	40.2	-
1415	1	0	1	0	0	0	0	0	0	0	0	0	0	0	0.0	0	0.0	0	0.0	41.9	-
1430	0	0	0	0	0	0	0	0	0	0	0	0	0	0	0.0	0	0.0	0	0.0	-	-
1445	3	0	3	0	0	0	0	0	0	0	0	0	0	0	0.0	0	0.0	0	0.0	18.6	-
1500	3	0	3	0	0	0	0	0	0	0	0	0	0	0	0.0	0	0.0	0	0.0	44.6	-
1515	4	0	3	0	1	0	0	0	0	0	0	0	0	0	0.0	0	0.0	0	0.0	45.7	-
1530	1	0	1	0	0	0	0	0	0	0	0	0	0	0	0.0	0	0.0	0	0.0	43.7	-
1545	5	0	4	0	1	0	0	0	0	0	0	0	0	0	0.0	0	0.0	0	0.0	38.2	-
1600	**15**	**0**	**15**	**0**	**0**	**0**	**0**	**0**	**0**	**0**	**0**	**0**	**0**	**0**	**0.0**	**0**	**0.0**	**0**	**0.0**	**49.7**	**56.5**
1615	3	0	3	0	0	0	0	0	0	0	0	0	0	0	0.0	0	0.0	0	0.0	51.9	-
1630	11	0	10	0	1	0	0	0	0	0	0	0	0	1	9.1	0	0.0	0	0.0	45.5	57.7
1645	0	0	0	0	0	0	0	0	0	0	0	0	0	0	0.0	0	0.0	0	0.0	-	-
1700	4	0	4	0	0	0	0	0	0	0	0	0	0	0	0.0	0	0.0	0	0.0	42.9	-
1715	3	0	3	0	0	0	0	0	0	0	0	0	0	0	0.0	0	0.0	0	0.0	42	-
1730	3	0	3	0	0	0	0	0	0	0	0	0	0	0	0.0	0	0.0	0	0.0	44.6	-
1745	2	0	2	0	0	0	0	0	0	0	0	0	0	0	0.0	0	0.0	0	0.0	37.9	-
1800	5	0	5	0	0	0	0	0	0	0	0	0	0	0	0.0	0	0.0	0	0.0	43.4	-
1815	4	0	4	0	0	0	0	0	0	0	0	0	0	0	0.0	0	0.0	0	0.0	41.8	-
1830	2	1	1	0	0	0	0	0	0	0	0	0	0	0	0.0	0	0.0	0	0.0	22.8	-
1845	1	0	1	0	0	0	0	0	0	0	0	0	0	0	0.0	0	0.0	0	0.0	49.8	-
1900	4	0	3	0	1	0	0	0	0	0	0	0	0	0	0.0	0	0.0	0	0.0	44	-
1915	3	0	3	0	0	0	0	0	0	0	0	0	0	0	0.0	0	0.0	0	0.0	35.8	-
1930	4	0	4	0	0	0	0	0	0	0	0	0	0	0	0.0	0	0.0	0	0.0	40.2	-
1945	3	0	3	0	0	0	0	0	0	0	0	0	0	0	0.0	0	0.0	0	0.0	50.5	-
2000	1	0	1	0	0	0	0	0	0	0	0	0	0	0	0.0	0	0.0	0	0.0	25.4	-
2015	0	0	0	0	0	0	0	0	0	0	0	0	0	0	0.0	0	0.0	0	0.0	-	-
2030	1	0	0	0	1	0	0	0	0	0	0	0	0	0	0.0	0	0.0	0	0.0	38.9	-
2045	1	0	0	0	1	0	0	0	0	0	0	0	0	0	0.0	0	0.0	0	0.0	38.6	-
2100	2	0	2	0	0	0	0	0	0	0	0	0	0	0	0.0	0	0.0	0	0.0	45.9	-
2115	0	0	0	0	0	0	0	0	0	0	0	0	0	0	0.0	0	0.0	0	0.0	-	-
2130	2	0	2	0	0	0	0	0	0	0	0	0	0	0	0.0	0	0.0	0	0.0	37.2	-
2145	0	0	0	0	0	0	0	0	0	0	0	0	0	0	0.0	0	0.0	0	0.0	-	-
2200	0	0	0	0	0	0	0	0	0	0	0	0	0	0	0.0	0	0.0	0	0.0	-	-
2215	0	0	0	0	0	0	0	0	0	0	0	0	0	0	0.0	0	0.0	0	0.0	-	-
2230	0	0	0	0	0	0	0	0	0	0	0	0	0	0	0.0	0	0.0	0	0.0	-	-
2245	0	0	0	0	0	0	0	0	0	0	0	0	0	0	0.0	0	0.0	0	0.0	-	-
2300	0	0	0	0	0	0	0	0	0	0	0	0	0	0	0.0	0	0.0	0	0.0	-	-
2315	0	0	0	0	0	0	0	0	0	0	0	0	0	0	0.0	0	0.0	0	0.0	-	-
2330	0	0	0	0	0	0	0	0	0	0	0	0	0	0	0.0	0	0.0	0	0.0	-	-
2345	0	0	0	0	0	0	0	0	0	0	0	0	0	0	0.0	0	0.0	0	0.0	-	-
07-19	**175**	**3**	**157**	**0**	**14**	**0**	**1**	**0**	**0**	**0**	**0**	**0**	**0**	**1**	**0.6**	**0**	**0.0**	**0**	**0.0**	**41.5**	**49.5**
06-22	**207**	**3**	**184**	**0**	**19**	**0**	**1**	**0**	**0**	**0**	**0**	**0**	**0**	**2**	**1.0**	**0**	**0.0**	**0**	**0.0**	**41.8**	**49.6**
06-00	**207**	**3**	**184**	**0**	**19**	**0**	**1**	**0**	**0**	**0**	**0**	**0**	**0**	**2**	**1.0**	**0**	**0.0**	**0**	**0.0**	**41.8**	**49.6**
00-00	**213**	**3**	**190**	**0**	**19**	**0**	**1**	**0**	**0**	**0**	**0**	**0**	**0**	**3**	**1.4**	**0**	**0.0**	**0**	**0.0**	**42**	**49.9**

Site 1
Location Unnamed Road,
Direction Westbound

16683 / SUTTON ON TRENT
APRIL 2025
AUTOMATIC TRAFFIC COUNT

29 April 2025 Tuesday

Time	Total	Classification												]PSL	]PSL%	]SL1	]SL1%	]SL2	]SL2%	Mean	Vpp
		1	2	3	4	5	6	7	8	9	10	11	12	60	60	68	68	70	70		85
		MCL	SV	SVT	TB2	TB3	T4	ART3	ART4	ART5	ART6	BD	DRT			ACPO	ACPO	DfT	DfT		
0000	0	0	0	0	0	0	0	0	0	0	0	0	0	0	0.0	0	0.0	0	0.0	-	-
0015	0	0	0	0	0	0	0	0	0	0	0	0	0	0	0.0	0	0.0	0	0.0	-	-
0030	0	0	0	0	0	0	0	0	0	0	0	0	0	0	0.0	0	0.0	0	0.0	-	-
0045	0	0	0	0	0	0	0	0	0	0	0	0	0	0	0.0	0	0.0	0	0.0	-	-
0100	0	0	0	0	0	0	0	0	0	0	0	0	0	0	0.0	0	0.0	0	0.0	-	-
0115	0	0	0	0	0	0	0	0	0	0	0	0	0	0	0.0	0	0.0	0	0.0	-	-
0130	0	0	0	0	0	0	0	0	0	0	0	0	0	0	0.0	0	0.0	0	0.0	-	-
0145	0	0	0	0	0	0	0	0	0	0	0	0	0	0	0.0	0	0.0	0	0.0	-	-
0200	0	0	0	0	0	0	0	0	0	0	0	0	0	0	0.0	0	0.0	0	0.0	-	-
0215	0	0	0	0	0	0	0	0	0	0	0	0	0	0	0.0	0	0.0	0	0.0	-	-
0230	0	0	0	0	0	0	0	0	0	0	0	0	0	0	0.0	0	0.0	0	0.0	-	-
0245	0	0	0	0	0	0	0	0	0	0	0	0	0	0	0.0	0	0.0	0	0.0	-	-
0300	0	0	0	0	0	0	0	0	0	0	0	0	0	0	0.0	0	0.0	0	0.0	-	-
0315	0	0	0	0	0	0	0	0	0	0	0	0	0	0	0.0	0	0.0	0	0.0	-	-
0330	0	0	0	0	0	0	0	0	0	0	0	0	0	0	0.0	0	0.0	0	0.0	-	-
0345	0	0	0	0	0	0	0	0	0	0	0	0	0	0	0.0	0	0.0	0	0.0	-	-
0400	0	0	0	0	0	0	0	0	0	0	0	0	0	0	0.0	0	0.0	0	0.0	-	-
0415	0	0	0	0	0	0	0	0	0	0	0	0	0	0	0.0	0	0.0	0	0.0	-	-
0430	0	0	0	0	0	0	0	0	0	0	0	0	0	0	0.0	0	0.0	0	0.0	-	-
0445	0	0	0	0	0	0	0	0	0	0	0	0	0	0	0.0	0	0.0	0	0.0	-	-
0500	0	0	0	0	0	0	0	0	0	0	0	0	0	0	0.0	0	0.0	0	0.0	-	-
0515	0	0	0	0	0	0	0	0	0	0	0	0	0	0	0.0	0	0.0	0	0.0	-	-
0530	1	0	0	0	1	0	0	0	0	0	0	0	0	0	0.0	0	0.0	0	0.0	49.4	-
0545	4	0	4	0	0	0	0	0	0	0	0	0	0	0	0.0	0	0.0	0	0.0	40.6	-
0600	0	0	0	0	0	0	0	0	0	0	0	0	0	0	0.0	0	0.0	0	0.0	-	-
0615	1	0	1	0	0	0	0	0	0	0	0	0	0	0	0.0	0	0.0	0	0.0	45	-
0630	4	0	4	0	0	0	0	0	0	0	0	0	0	0	0.0	0	0.0	0	0.0	44.6	-
0645	4	1	3	0	0	0	0	0	0	0	0	0	0	0	0.0	0	0.0	0	0.0	35.7	-
0700	6	0	6	0	0	0	0	0	0	0	0	0	0	0	0.0	0	0.0	0	0.0	42.8	-
0715	3	0	2	0	1	0	0	0	0	0	0	0	0	0	0.0	0	0.0	0	0.0	42.9	-
0730	4	0	4	0	0	0	0	0	0	0	0	0	0	0	0.0	0	0.0	0	0.0	39.6	-
0745	4	0	4	0	0	0	0	0	0	0	0	0	0	0	0.0	0	0.0	0	0.0	44	-
0800	4	0	3	0	1	0	0	0	0	0	0	0	0	0	0.0	0	0.0	0	0.0	43.2	-
0815	6	0	5	0	1	0	0	0	0	0	0	0	0	0	0.0	0	0.0	0	0.0	43.3	-
0830	7	0	5	1	1	0	0	0	0	0	0	0	0	0	0.0	0	0.0	0	0.0	44	-
0845	**8**	**0**	**7**	**0**	**1**	**0**	**0**	**0**	**0**	**0**	**0**	**0**	**0**	**0**	**0.0**	**0**	**0.0**	**0**	**0.0**	**42.8**	**-**
0900	1	0	0	0	1	0	0	0	0	0	0	0	0	0	0.0	0	0.0	0	0.0	31.2	-
0915	4	0	3	0	1	0	0	0	0	0	0	0	0	0	0.0	0	0.0	0	0.0	44.9	-
0930	4	0	4	0	0	0	0	0	0	0	0	0	0	0	0.0	0	0.0	0	0.0	43.1	-
0945	2	0	1	0	0	1	0	0	0	0	0	0	0	0	0.0	0	0.0	0	0.0	41	-
1000	1	0	0	0	1	0	0	0	0	0	0	0	0	0	0.0	0	0.0	0	0.0	33.8	-
1015	2	0	2	0	0	0	0	0	0	0	0	0	0	0	0.0	0	0.0	0	0.0	46.4	-
1030	2	0	1	0	1	0	0	0	0	0	0	0	0	0	0.0	0	0.0	0	0.0	46	-
1045	0	0	0	0	0	0	0	0	0	0	0	0	0	0	0.0	0	0.0	0	0.0	-	-
1100	2	0	1	0	1	0	0	0	0	0	0	0	0	0	0.0	0	0.0	0	0.0	43	-
1115	5	0	4	0	1	0	0	0	0	0	0	0	0	0	0.0	0	0.0	0	0.0	42.3	-
1130	2	0	2	0	0	0	0	0	0	0	0	0	0	0	0.0	0	0.0	0	0.0	42.4	-
1145	2	0	2	0	0	0	0	0	0	0	0	0	0	0	0.0	0	0.0	0	0.0	41.2	-
1200	3	0	2	0	1	0	0	0	0	0	0	0	0	0	0.0	0	0.0	0	0.0	42.2	-
1215	4	0	3	0	1	0	0	0	0	0	0	0	0	0	0.0	0	0.0	0	0.0	38.3	-
1230	2	0	2	0	0	0	0	0	0	0	0	0	0	0	0.0	0	0.0	0	0.0	38	-
1245	4	1	3	0	0	0	0	0	0	0	0	0	0	0	0.0	0	0.0	0	0.0	41.7	-
1300	0	0	0	0	0	0	0	0	0	0	0	0	0	0	0.0	0	0.0	0	0.0	-	-
1315	3	0	3	0	0	0	0	0	0	0	0	0	0	0	0.0	0	0.0	0	0.0	48.5	-
1330	1	0	1	0	0	0	0	0	0	0	0	0	0	0	0.0	0	0.0	0	0.0	34.1	-
1345	2	0	2	0	0	0	0	0	0	0	0	0	0	0	0.0	0	0.0	0	0.0	33.4	-
1400	2	0	1	0	1	0	0	0	0	0	0	0	0	0	0.0	0	0.0	0	0.0	42.1	-
1415	3	0	3	0	0	0	0	0	0	0	0	0	0	0	0.0	0	0.0	0	0.0	45.8	-
1430	4	0	4	0	0	0	0	0	0	0	0	0	0	0	0.0	0	0.0	0	0.0	40.7	-
1445	3	0	3	0	0	0	0	0	0	0	0	0	0	0	0.0	0	0.0	0	0.0	38.5	-
1500	10	0	8	0	1	0	0	0	1	0	0	0	0	0	0.0	0	0.0	0	0.0	42.7	-
1515	5	0	4	0	1	0	0	0	0	0	0	0	0	0	0.0	0	0.0	0	0.0	43	-
1530	1	0	1	0	0	0	0	0	0	0	0	0	0	0	0.0	0	0.0	0	0.0	40.2	-
1545	0	0	0	0	0	0	0	0	0	0	0	0	0	0	0.0	0	0.0	0	0.0	-	-
1600	**12**	**1**	**10**	**0**	**1**	**0**	**0**	**0**	**0**	**0**	**0**	**0**	**0**	**1**	**8.3**	**1**	**8.3**	**1**	**8.3**	**47.7**	**60.4**
1615	8	1	6	0	1	0	0	0	0	0	0	0	0	2	25.0	0	0.0	0	0.0	50.8	-
1630	7	1	6	0	0	0	0	0	0	0	0	0	0	1	14.3	0	0.0	0	0.0	39.1	-
1645	5	0	5	0	0	0	0	0	0	0	0	0	0	0	0.0	0	0.0	0	0.0	45.3	-
1700	5	0	4	1	0	0	0	0	0	0	0	0	0	0	0.0	0	0.0	0	0.0	43	-
1715	6	0	4	0	2	0	0	0	0	0	0	0	0	0	0.0	0	0.0	0	0.0	45.2	-
1730	1	1	0	0	0	0	0	0	0	0	0	0	0	0	0.0	0	0.0	0	0.0	11.3	-
1745	1	0	1	0	0	0	0	0	0	0	0	0	0	0	0.0	0	0.0	0	0.0	51	-
1800	4	0	4	0	0	0	0	0	0	0	0	0	0	0	0.0	0	0.0	0	0.0	40.3	-
1815	0	0	0	0	0	0	0	0	0	0	0	0	0	0	0.0	0	0.0	0	0.0	-	-
1830	1	0	1	0	0	0	0	0	0	0	0	0	0	0	0.0	0	0.0	0	0.0	49.7	-
1845	3	0	3	0	0	0	0	0	0	0	0	0	0	0	0.0	0	0.0	0	0.0	29.6	-
1900	1	0	1	0	0	0	0	0	0	0	0	0	0	0	0.0	0	0.0	0	0.0	33.9	-
1915	0	0	0	0	0	0	0	0	0	0	0	0	0	0	0.0	0	0.0	0	0.0	-	-
1930	1	0	1	0	0	0	0	0	0	0	0	0	0	0	0.0	0	0.0	0	0.0	32.7	-
1945	1	0	1	0	0	0	0	0	0	0	0	0	0	0	0.0	0	0.0	0	0.0	59.6	-
2000	3	0	2	0	1	0	0	0	0	0	0	0	0	0	0.0	0	0.0	0	0.0	33.3	-
2015	2	0	2	0	0	0	0	0	0	0	0	0	0	1	50.0	0	0.0	0	0.0	50.2	-
2030	2	0	2	0	0	0	0	0	0	0	0	0	0	0	0.0	0	0.0	0	0.0	38.7	-
2045	2	0	2	0	0	0	0	0	0	0	0	0	0	0	0.0	0	0.0	0	0.0	40.6	-
2100	2	0	2	0	0	0	0	0	0	0	0	0	0	0	0.0	0	0.0	0	0.0	43.1	-
2115	1	0	1	0	0	0	0	0	0	0	0	0	0	0	0.0	0	0.0	0	0.0	48.6	-
2130	0	0	0	0	0	0	0	0	0	0	0	0	0	0	0.0	0	0.0	0	0.0	-	-
2145	0	0	0	0	0	0	0	0	0	0	0	0	0	0	0.0	0	0.0	0	0.0	-	-
2200	0	0	0	0	0	0	0	0	0	0	0	0	0	0	0.0	0	0.0	0	0.0	-	-
2215	0	0	0	0	0	0	0	0	0	0	0	0	0	0	0.0	0	0.0	0	0.0	-	-
2230	0	0	0	0	0	0	0	0	0	0	0	0	0	0	0.0	0	0.0	0	0.0	-	-
2245	0	0	0	0	0	0	0	0	0	0	0	0	0	0	0.0	0	0.0	0	0.0	-	-
2300	0	0	0	0	0	0	0	0	0	0	0	0	0	0	0.0	0	0.0	0	0.0	-	-
2315	0	0	0	0	0	0	0	0	0	0	0	0	0	0	0.0	0	0.0	0	0.0	-	-
2330	0	0	0	0	0	0	0	0	0	0	0	0	0	0	0.0	0	0.0	0	0.0	-	-
2345	0	0	0	0	0	0	0	0	0	0	0	0	0	0	0.0	0	0.0	0	0.0	-	-
07-19	**169**	**5**	**140**	**2**	**20**	**1**	**0**	**0**	**1**	**0**	**0**	**0**	**0**	**4**	**2.4**	**1**	**0.6**	**1**	**0.6**	**42.8**	**49.9**
06-22	**193**	**6**	**162**	**2**	**21**	**1**	**0**	**0**	**1**	**0**	**0**	**0**	**0**	**5**	**2.6**	**1**	**0.5**	**1**	**0.5**	**42.6**	**50**
06-00	**193**	**6**	**162**	**2**	**21**	**1**	**0**	**0**	**1**	**0**	**0**	**0**	**0**	**5**	**2.6**	**1**	**0.5**	**1**	**0.5**	**42.6**	**50**
00-00	**198**	**6**	**166**	**2**	**22**	**1**	**0**	**0**	**1**	**0**	**0**	**0**	**0**	**5**	**2.5**	**1**	**0.5**	**1**	**0.5**	**42.6**	**50**

Site 1
Location Unnamed Road,
Direction Westbound
30 April 2025

16683 / SUTTON ON TRENT
APRIL 2025
AUTOMATIC TRAFFIC COUNT

Time	Total	Classification												]PSL	]PSL%	]SL1	]SL1%	]SL2	]SL2%	Mean	Vpp
		1	2	3	4	5	6	7	8	9	10	11	12	60	60	68	68	70	70		85
		MCL	SV	SVT	TB2	TB3	T4	ART3	ART4	ART5	ART6	BD	DRT			ACPO	ACPO	DfT	DfT		
0000	0	0	0	0	0	0	0	0	0	0	0	0	0	0	0.0	0	0.0	0	0.0	-	-
0015	0	0	0	0	0	0	0	0	0	0	0	0	0	0	0.0	0	0.0	0	0.0	-	-
0030	0	0	0	0	0	0	0	0	0	0	0	0	0	0	0.0	0	0.0	0	0.0	-	-
0045	0	0	0	0	0	0	0	0	0	0	0	0	0	0	0.0	0	0.0	0	0.0	-	-
0100	0	0	0	0	0	0	0	0	0	0	0	0	0	0	0.0	0	0.0	0	0.0	-	-
0115	0	0	0	0	0	0	0	0	0	0	0	0	0	0	0.0	0	0.0	0	0.0	-	-
0130	0	0	0	0	0	0	0	0	0	0	0	0	0	0	0.0	0	0.0	0	0.0	-	-
0145	0	0	0	0	0	0	0	0	0	0	0	0	0	0	0.0	0	0.0	0	0.0	-	-
0200	0	0	0	0	0	0	0	0	0	0	0	0	0	0	0.0	0	0.0	0	0.0	-	-
0215	0	0	0	0	0	0	0	0	0	0	0	0	0	0	0.0	0	0.0	0	0.0	-	-
0230	0	0	0	0	0	0	0	0	0	0	0	0	0	0	0.0	0	0.0	0	0.0	-	-
0245	0	0	0	0	0	0	0	0	0	0	0	0	0	0	0.0	0	0.0	0	0.0	-	-
0300	0	0	0	0	0	0	0	0	0	0	0	0	0	0	0.0	0	0.0	0	0.0	-	-
0315	0	0	0	0	0	0	0	0	0	0	0	0	0	0	0.0	0	0.0	0	0.0	-	-
0330	0	0	0	0	0	0	0	0	0	0	0	0	0	0	0.0	0	0.0	0	0.0	-	-
0345	0	0	0	0	0	0	0	0	0	0	0	0	0	0	0.0	0	0.0	0	0.0	-	-
0400	0	0	0	0	0	0	0	0	0	0	0	0	0	0	0.0	0	0.0	0	0.0	-	-
0415	0	0	0	0	0	0	0	0	0	0	0	0	0	0	0.0	0	0.0	0	0.0	-	-
0430	0	0	0	0	0	0	0	0	0	0	0	0	0	0	0.0	0	0.0	0	0.0	-	-
0445	0	0	0	0	0	0	0	0	0	0	0	0	0	0	0.0	0	0.0	0	0.0	-	-
0500	0	0	0	0	0	0	0	0	0	0	0	0	0	0	0.0	0	0.0	0	0.0	-	-
0515	0	0	0	0	0	0	0	0	0	0	0	0	0	0	0.0	0	0.0	0	0.0	-	-
0530	1	0	0	0	1	0	0	0	0	0	0	0	0	0	0.0	0	0.0	0	0.0	57.7	-
0545	2	0	2	0	0	0	0	0	0	0	0	0	0	0	0.0	0	0.0	0	0.0	50.5	-
0600	1	0	1	0	0	0	0	0	0	0	0	0	0	0	0.0	0	0.0	0	0.0	50.4	-
0615	4	0	3	0	1	0	0	0	0	0	0	0	0	0	0.0	0	0.0	0	0.0	41.8	-
0630	2	0	2	0	0	0	0	0	0	0	0	0	0	0	0.0	0	0.0	0	0.0	48.8	-
0645	4	1	3	0	0	0	0	0	0	0	0	0	0	0	0.0	0	0.0	0	0.0	37.5	-
0700	2	0	2	0	0	0	0	0	0	0	0	0	0	0	0.0	0	0.0	0	0.0	46.2	-
0715	0	0	0	0	0	0	0	0	0	0	0	0	0	0	0.0	0	0.0	0	0.0	-	-
0730	4	0	4	0	0	0	0	0	0	0	0	0	0	0	0.0	0	0.0	0	0.0	37.8	-
0745	0	0	0	0	0	0	0	0	0	0	0	0	0	0	0.0	0	0.0	0	0.0	-	-
0800	7	0	6	0	1	0	0	0	0	0	0	0	0	0	0.0	0	0.0	0	0.0	43.5	-
0815	**8**	**0**	**8**	**0**	**0**	**0**	**0**	**0**	**0**	**0**	**0**	**0**	**0**	**0**	**0.0**	**0**	**0.0**	**0**	**0.0**	**48.2**	**-**
0830	4	0	4	0	0	0	0	0	0	0	0	0	0	0	0.0	0	0.0	0	0.0	42.9	-
0845	3	0	3	0	0	0	0	0	0	0	0	0	0	0	0.0	0	0.0	0	0.0	41.1	-
0900	3	0	2	0	0	1	0	0	0	0	0	0	0	0	0.0	0	0.0	0	0.0	43.6	-
0915	4	0	4	0	0	0	0	0	0	0	0	0	0	0	0.0	0	0.0	0	0.0	39	-
0930	2	0	2	0	0	0	0	0	0	0	0	0	0	0	0.0	0	0.0	0	0.0	41.2	-
0945	2	0	2	0	0	0	0	0	0	0	0	0	0	0	0.0	0	0.0	0	0.0	33.9	-
1000	4	0	3	0	1	0	0	0	0	0	0	0	0	0	0.0	0	0.0	0	0.0	42.2	-
1015	5	0	5	0	0	0	0	0	0	0	0	0	0	0	0.0	0	0.0	0	0.0	44	-
1030	3	0	3	0	0	0	0	0	0	0	0	0	0	0	0.0	0	0.0	0	0.0	38.3	-
1045	2	0	2	0	0	0	0	0	0	0	0	0	0	0	0.0	0	0.0	0	0.0	42.5	-
1100	6	0	6	0	0	0	0	0	0	0	0	0	0	0	0.0	0	0.0	0	0.0	39.5	-
1115	2	0	1	0	1	0	0	0	0	0	0	0	0	0	0.0	0	0.0	0	0.0	34.6	-
1130	5	0	3	1	1	0	0	0	0	0	0	0	0	0	0.0	0	0.0	0	0.0	39	-
1145	1	0	1	0	0	0	0	0	0	0	0	0	0	0	0.0	0	0.0	0	0.0	38.5	-
1200	3	0	3	0	0	0	0	0	0	0	0	0	0	0	0.0	0	0.0	0	0.0	29.8	-
1215	0	0	0	0	0	0	0	0	0	0	0	0	0	0	0.0	0	0.0	0	0.0	-	-
1230	4	0	3	0	1	0	0	0	0	0	0	0	0	1	25.0	0	0.0	0	0.0	47.8	-
1245	3	0	3	0	0	0	0	0	0	0	0	0	0	0	0.0	0	0.0	0	0.0	36.8	-
1300	6	0	5	1	0	0	0	0	0	0	0	0	0	0	0.0	0	0.0	0	0.0	41.7	-
1315	3	0	3	0	0	0	0	0	0	0	0	0	0	0	0.0	0	0.0	0	0.0	49.8	-
1330	0	0	0	0	0	0	0	0	0	0	0	0	0	0	0.0	0	0.0	0	0.0	-	-
1345	4	0	4	0	0	0	0	0	0	0	0	0	0	0	0.0	0	0.0	0	0.0	44.9	-
1400	1	0	1	0	0	0	0	0	0	0	0	0	0	0	0.0	0	0.0	0	0.0	44.4	-
1415	2	0	2	0	0	0	0	0	0	0	0	0	0	0	0.0	0	0.0	0	0.0	38	-
1430	3	0	2	0	1	0	0	0	0	0	0	0	0	0	0.0	0	0.0	0	0.0	44	-
1445	3	0	1	0	2	0	0	0	0	0	0	0	0	0	0.0	0	0.0	0	0.0	42.7	-
1500	4	0	4	0	0	0	0	0	0	0	0	0	0	0	0.0	0	0.0	0	0.0	43	-
1515	4	0	4	0	0	0	0	0	0	0	0	0	0	0	0.0	0	0.0	0	0.0	51.9	-
1530	4	0	3	0	1	0	0	0	0	0	0	0	0	0	0.0	0	0.0	0	0.0	50.2	-
1545	6	0	4	0	2	0	0	0	0	0	0	0	0	0	0.0	0	0.0	0	0.0	43.2	-
1600	**14**	**1**	**11**	**0**	**2**	**0**	**0**	**0**	**0**	**0**	**0**	**0**	**0**	**1**	**7.1**	**0**	**0.0**	**0**	**0.0**	**48.2**	**58.4**
1615	5	0	5	0	0	0	0	0	0	0	0	0	0	0	0.0	0	0.0	0	0.0	46.6	-
1630	8	0	8	0	0	0	0	0	0	0	0	0	0	1	12.5	0	0.0	0	0.0	47.1	-
1645	6	1	5	0	0	0	0	0	0	0	0	0	0	0	0.0	0	0.0	0	0.0	40.1	-
1700	7	0	7	0	0	0	0	0	0	0	0	0	0	0	0.0	0	0.0	0	0.0	43.8	-
1715	6	0	6	0	0	0	0	0	0	0	0	0	0	1	16.7	1	16.7	0	0.0	53	-
1730	9	0	8	0	1	0	0	0	0	0	0	0	0	0	0.0	0	0.0	0	0.0	43.6	-
1745	3	0	2	0	1	0	0	0	0	0	0	0	0	1	33.3	0	0.0	0	0.0	44.3	-
1800	4	0	4	0	0	0	0	0	0	0	0	0	0	0	0.0	0	0.0	0	0.0	46.7	-
1815	2	0	2	0	0	0	0	0	0	0	0	0	0	0	0.0	0	0.0	0	0.0	43.2	-
1830	1	0	0	0	1	0	0	0	0	0	0	0	0	0	0.0	0	0.0	0	0.0	45.1	-
1845	1	0	1	0	0	0	0	0	0	0	0	0	0	0	0.0	0	0.0	0	0.0	32.2	-
1900	1	0	1	0	0	0	0	0	0	0	0	0	0	0	0.0	0	0.0	0	0.0	44.8	-
1915	1	1	0	0	0	0	0	0	0	0	0	0	0	0	0.0	0	0.0	0	0.0	47.2	-
1930	2	0	2	0	0	0	0	0	0	0	0	0	0	0	0.0	0	0.0	0	0.0	37	-
1945	2	0	1	0	1	0	0	0	0	0	0	0	0	1	50.0	0	0.0	0	0.0	48.7	-
2000	0	0	0	0	0	0	0	0	0	0	0	0	0	0	0.0	0	0.0	0	0.0	-	-
2015	1	0	1	0	0	0	0	0	0	0	0	0	0	0	0.0	0	0.0	0	0.0	51.1	-
2030	2	0	2	0	0	0	0	0	0	0	0	0	0	0	0.0	0	0.0	0	0.0	45.4	-
2045	4	1	2	0	1	0	0	0	0	0	0	0	0	0	0.0	0	0.0	0	0.0	41.6	-
2100	1	0	1	0	0	0	0	0	0	0	0	0	0	0	0.0	0	0.0	0	0.0	42.5	-
2115	1	0	1	0	0	0	0	0	0	0	0	0	0	0	0.0	0	0.0	0	0.0	44.2	-
2130	0	0	0	0	0	0	0	0	0	0	0	0	0	0	0.0	0	0.0	0	0.0	-	-
2145	2	0	2	0	0	0	0	0	0	0	0	0	0	0	0.0	0	0.0	0	0.0	43.1	-
2200	0	0	0	0	0	0	0	0	0	0	0	0	0	0	0.0	0	0.0	0	0.0	-	-
2215	0	0	0	0	0	0	0	0	0	0	0	0	0	0	0.0	0	0.0	0	0.0	-	-
2230	1	0	1	0	0	0	0	0	0	0	0	0	0	0	0.0	0	0.0	0	0.0	56.4	-
2245	0	0	0	0	0	0	0	0	0	0	0	0	0	0	0.0	0	0.0	0	0.0	-	-
2300	0	0	0	0	0	0	0	0	0	0	0	0	0	0	0.0	0	0.0	0	0.0	-	-
2315	0	0	0	0	0	0	0	0	0	0	0	0	0	0	0.0	0	0.0	0	0.0	-	-
2330	0	0	0	0	0	0	0	0	0	0	0	0	0	0	0.0	0	0.0	0	0.0	-	-
2345	0	0	0	0	0	0	0	0	0	0	0	0	0	0	0.0	0	0.0	0	0.0	-	-
07-19	**183**	**2**	**162**	**2**	**16**	**1**	**0**	**0**	**0**	**0**	**0**	**0**	**0**	**5**	**2.7**	**1**	**0.5**	**0**	**0.0**	**43.8**	**51.2**
06-22	**211**	**5**	**184**	**2**	**19**	**1**	**0**	**0**	**0**	**0**	**0**	**0**	**0**	**6**	**2.8**	**1**	**0.5**	**0**	**0.0**	**43.7**	**51.1**
06-00	**212**	**5**	**185**	**2**	**19**	**1**	**0**	**0**	**0**	**0**	**0**	**0**	**0**	**6**	**2.8**	**1**	**0.5**	**0**	**0.0**	**43.8**	**51.2**
00-00	**215**	**5**	**187**	**2**	**20**	**1**	**0**	**0**	**0**	**0**	**0**	**0**	**0**	**6**	**2.8**	**1**	**0.5**	**0**	**0.0**	**43.9**	**51.3**

Site 1
Location Unnamed Road,
Direction Westbound

16683 / SUTTON ON TRENT
APRIL 2025
AUTOMATIC TRAFFIC COUNT


Virtual Day (7)


Time	Total	Classification												]PSL	]PSL%	]SL1	]SL1%	]SL2	]SL2%	Mean	Vpp
		1 MCL	2 SV	3 SVT	4 TB2	5 TB3	6 T4	7 ART3	8 ART4	9 ART5	10 ART6	11 BD	12 DRT	60	60	68 ACPO	68 ACPO	70 DfT	70 DfT		85
0000	1	0	0	0	0	0	0	0	0	0	0	0	0	0	0.0	0	0.0	0	0.0	40.9	-
0100	0	0	0	0	0	0	0	0	0	0	0	0	0	0	50.0	0	0.0	0	0.0	60.6	-
0200	0	0	0	0	0	0	0	0	0	0	0	0	0	0	0.0	0	0.0	0	0.0	45.9	-
0300	0	0	0	0	0	0	0	0	0	0	0	0	0	0	0.0	0	0.0	0	0.0	-	-
0400	0	0	0	0	0	0	0	0	0	0	0	0	0	0	0.0	0	0.0	0	0.0	47.5	-
0500	3	0	2	0	1	0	0	0	0	0	0	0	0	0	4.5	0	4.5	0	4.5	47.2	-
0600	7	0	6	0	0	0	0	0	0	0	0	0	0	0	4.3	0	0.0	0	0.0	44.3	-
0700	10	0	8	0	2	0	0	0	0	0	0	0	0	0	0.0	0	0.0	0	0.0	41.4	-
0800	**20**	**0**	**18**	**0**	**2**	**0**	**0**	**0**	**0**	**0**	**0**	**0**	**0**	**0**	**0.7**	**0**	**0.0**	**0**	**0.0**	**42.6**	**49.6**
0900	13	0	11	0	2	0	0	0	0	0	0	0	0	0	2.2	0	0.0	0	0.0	40.5	47.9
1000	11	0	10	0	1	0	0	0	0	0	0	0	0	0	0.0	0	0.0	0	0.0	41.4	47.3
1100	14	0	12	0	2	0	0	0	0	0	0	0	0	0	1.0	0	0.0	0	0.0	41.6	47.7
1200	12	1	10	0	1	0	0	0	0	0	0	0	0	0	1.2	0	0.0	0	0.0	39.4	46.4
1300	12	1	10	0	1	0	0	0	0	0	0	0	0	0	0.0	0	0.0	0	0.0	39.6	49.2
1400	12	0	10	0	1	0	0	0	0	0	0	0	0	0	0.0	0	0.0	0	0.0	39.6	48.8
1500	14	0	11	0	2	0	0	0	0	0	0	0	0	0	0.0	0	0.0	0	0.0	43.2	51.6
1600	**24**	**1**	**21**	**0**	**2**	**0**	**0**	**0**	**0**	**0**	**0**	**0**	**0**	**1**	**4.8**	**0**	**0.6**	**0**	**0.6**	**45.6**	**55.7**
1700	15	0	14	0	1	0	0	0	0	0	0	0	0	0	2.8	0	1.9	0	0.0	43.6	50.6
1800	8	0	8	0	0	0	0	0	0	0	0	0	0	0	1.7	0	0.0	0	0.0	42.1	-
1900	6	0	6	0	1	0	0	0	0	0	0	0	0	0	2.2	0	0.0	0	0.0	43.2	-
2000	5	0	4	0	1	0	0	0	0	0	0	0	0	0	5.7	0	0.0	0	0.0	42.5	-
2100	3	0	3	0	0	0	0	0	0	0	0	0	0	0	0.0	0	0.0	0	0.0	42.7	-
2200	1	0	1	0	0	0	0	0	0	0	0	0	0	0	0.0	0	0.0	0	0.0	42.9	-
2300	0	0	0	0	0	0	0	0	0	0	0	0	0	0	0.0	0	0.0	0	0.0	46.2	-
07-19	**165**	**4**	**143**	**1**	**17**	**0**	**0**	**0**	**0**	**0**	**0**	**0**	**0**	**2**	**1.5**	**0**	**0.3**	**0**	**0.1**	**42.1**	**49.7**
06-22	**186**	**4**	**161**	**1**	**19**	**0**	**0**	**0**	**0**	**0**	**0**	**0**	**0**	**3**	**1.7**	**0**	**0.2**	**0**	**0.1**	**42.2**	**50.1**
06-00	**188**	**4**	**163**	**1**	**19**	**0**	**0**	**0**	**0**	**0**	**0**	**0**	**0**	**3**	**1.7**	**0**	**0.2**	**0**	**0.1**	**42.2**	**50.1**
00-00	**192**	**4**	**166**	**1**	**20**	**0**	**0**	**0**	**0**	**0**	**0**	**0**	**0**	**3**	**1.8**	**1**	**0.3**	**0**	**0.1**	**42.3**	**50.1**

Virtual Week (1)

Time	Total	Classification												]PSL	]PSL%	]SL1	]SL1%	]SL2	]SL2%	Mean	Vpp
		1 MCL	2 SV	3 SVT	4 TB2	5 TB3	6 T4	7 ART3	8 ART4	9 ART5	10 ART6	11 BD	12 DRT	60	60	68 ACPO	68 ACPO	70 DfT	70 DfT		85
Mon	213	3	190	0	19	0	1	0	0	0	0	0	0	3	1.4	0	0.0	0	0.0	42	49.9
Tue	198	6	166	2	22	1	0	0	1	0	0	0	0	5	2.5	1	0.5	1	0.5	42.6	50
Wed	215	5	187	2	20	1	0	0	0	0	0	0	0	6	2.8	1	0.5	0	0.0	43.9	51.3
Thu	233	3	207	1	22	0	0	0	0	0	0	0	0	4	1.7	0	0.0	0	0.0	42.8	50.7
Fri	230	3	191	1	34	0	0	1	0	0	0	0	0	3	1.3	1	0.4	0	0.0	41.9	49.5
| Sat	143	5	125	0	13	0	0	0	0	0	0	0	0	1	0.7	1	0.7	1	0.7	41.4	49.5
| Sun	113	4	97	0	12	0	0	0	0	0	0	0	0	2	1.8	0	0.0	0	0.0	41	50
5 Day Ave.	**218**	**4**	**188**	**1**	**23**	**0**	**0**	**0**	**0**	**0**	**0**	**0**	**0**	**4**	**1.8**	**1**	**0.5**	**0**	**0.0**	**42.6**	**50.3**
7 Day Ave.	**192**	**4**	**166**	**1**	**20**	**0**	**0**	**0**	**0**	**0**	**0**	**0**	**0**	**3**	**1.8**	**1**	**0.3**	**0**	**0.1**	**42.3**	**50.1**
--	**1345**	**29**	**1163**	**6**	**142**	**2**	**1**	**1**	**1**	**0**	**0**	**0**	**0**	**24**	**1.8**	**4**	**0.3**	**2**	**0.1**	**42.3**	**50.1**

Summary Graphs

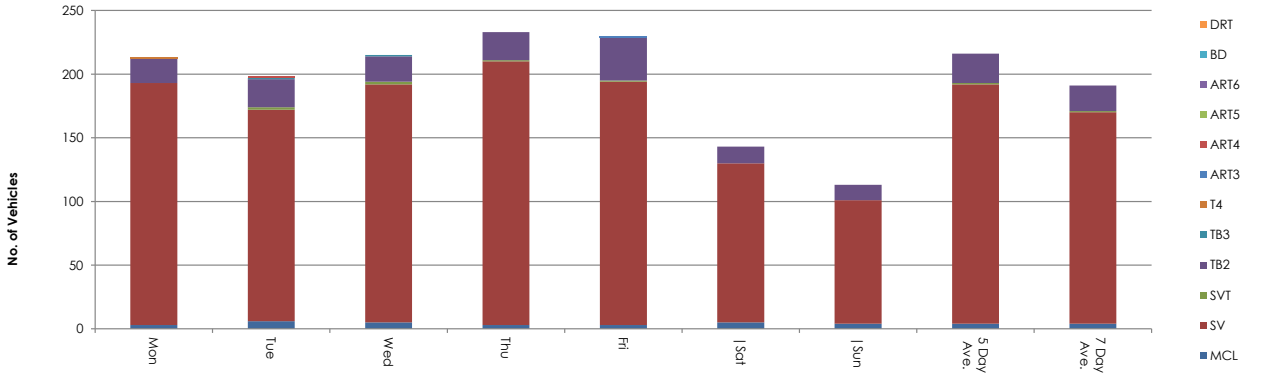

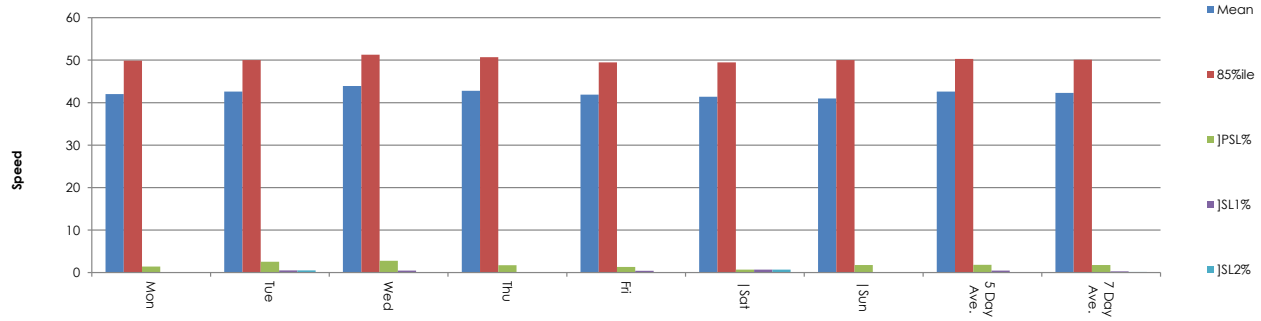

NDC for SYSTRA

Site 1
Location Unnamed Road,
Direction Westbound

16683 / SUTTON ON TRENT
APRIL 2025
AUTOMATIC TRAFFIC COUNT

24 April 2025 **Thursday**

Time	Total	Speed Bins (mph)																												
		0 - 5	5 - 10	10 - 15	15 - 20	20 - 25	25 - 30	30 - 35	35 - 40	40 - 45	45 - 50	50 - 55	55 - 60	60 - 65	65 - 70	70 - 75	75 - 80	80 - 85	85 - 90	90 - 95	95 - 100	100 - 105	105 - 110	110 - 115	115 - 120	120 - 125	125 - 130	130 - 135	135 - 140
0000	0	0	0	0	0	0	0	0	0	0	0	0	0	0	0	0	0	0	0	0	0	0	0	0	0	0	0	0	0	0
0015	0	0	0	0	0	0	0	0	0	0	0	0	0	0	0	0	0	0	0	0	0	0	0	0	0	0	0	0	0	0
0030	0	0	0	0	0	0	0	0	0	0	0	0	0	0	0	0	0	0	0	0	0	0	0	0	0	0	0	0	0	0
0045	0	0	0	0	0	0	0	0	0	0	0	0	0	0	0	0	0	0	0	0	0	0	0	0	0	0	0	0	0	0
0100	0	0	0	0	0	0	0	0	0	0	0	0	0	0	0	0	0	0	0	0	0	0	0	0	0	0	0	0	0	0
0115	0	0	0	0	0	0	0	0	0	0	0	0	0	0	0	0	0	0	0	0	0	0	0	0	0	0	0	0	0	0
0130	0	0	0	0	0	0	0	0	0	0	0	0	0	0	0	0	0	0	0	0	0	0	0	0	0	0	0	0	0	0
0145	0	0	0	0	0	0	0	0	0	0	0	0	0	0	0	0	0	0	0	0	0	0	0	0	0	0	0	0	0	0
0200	0	0	0	0	0	0	0	0	0	0	0	0	0	0	0	0	0	0	0	0	0	0	0	0	0	0	0	0	0	0
0215	0	0	0	0	0	0	0	0	0	0	0	0	0	0	0	0	0	0	0	0	0	0	0	0	0	0	0	0	0	0
0230	0	0	0	0	0	0	0	0	0	0	0	0	0	0	0	0	0	0	0	0	0	0	0	0	0	0	0	0	0	0
0245	0	0	0	0	0	0	0	0	0	0	0	0	0	0	0	0	0	0	0	0	0	0	0	0	0	0	0	0	0	0
0300	0	0	0	0	0	0	0	0	0	0	0	0	0	0	0	0	0	0	0	0	0	0	0	0	0	0	0	0	0	0
0315	0	0	0	0	0	0	0	0	0	0	0	0	0	0	0	0	0	0	0	0	0	0	0	0	0	0	0	0	0	0
0330	0	0	0	0	0	0	0	0	0	0	0	0	0	0	0	0	0	0	0	0	0	0	0	0	0	0	0	0	0	0
0345	0	0	0	0	0	0	0	0	0	0	0	0	0	0	0	0	0	0	0	0	0	0	0	0	0	0	0	0	0	0
0400	0	0	0	0	0	0	0	0	0	0	0	0	0	0	0	0	0	0	0	0	0	0	0	0	0	0	0	0	0	0
0415	0	0	0	0	0	0	0	0	0	0	0	0	0	0	0	0	0	0	0	0	0	0	0	0	0	0	0	0	0	0
0430	0	0	0	0	0	0	0	0	0	0	0	0	0	0	0	0	0	0	0	0	0	0	0	0	0	0	0	0	0	0
0445	0	0	0	0	0	0	0	0	0	0	0	0	0	0	0	0	0	0	0	0	0	0	0	0	0	0	0	0	0	0
0500	0	0	0	0	0	0	0	0	0	0	0	0	0	0	0	0	0	0	0	0	0	0	0	0	0	0	0	0	0	0
0515	1	0	0	0	0	0	0	0	0	1	0	0	0	0	0	0	0	0	0	0	0	0	0	0	0	0	0	0	0	0
0530	2	0	0	0	0	0	0	0	1	0	0	1	0	0	0	0	0	0	0	0	0	0	0	0	0	0	0	0	0	0
0545	2	0	0	0	0	0	0	0	0	0	2	0	0	0	0	0	0	0	0	0	0	0	0	0	0	0	0	0	0	0
0600	0	0	0	0	0	0	0	0	0	0	0	0	0	0	0	0	0	0	0	0	0	0	0	0	0	0	0	0	0	0
0615	2	0	0	0	0	0	0	1	0	0	1	0	0	0	0	0	0	0	0	0	0	0	0	0	0	0	0	0	0	0
0630	2	0	0	0	0	0	0	0	0	1	0	0	0	1	0	0	0	0	0	0	0	0	0	0	0	0	0	0	0	0
0645	2	0	0	0	0	0	0	0	0	1	0	0	1	0	0	0	0	0	0	0	0	0	0	0	0	0	0	0	0	0
0700	2	0	0	0	0	0	0	0	2	0	0	0	0	0	0	0	0	0	0	0	0	0	0	0	0	0	0	0	0	0
0715	3	0	0	0	0	0	0	0	0	1	2	0	0	0	0	0	0	0	0	0	0	0	0	0	0	0	0	0	0	0
0730	3	0	0	0	0	0	1	1	1	0	0	0	0	0	0	0	0	0	0	0	0	0	0	0	0	0	0	0	0	0
0745	3	0	0	0	0	0	0	0	0	2	1	0	0	0	0	0	0	0	0	0	0	0	0	0	0	0	0	0	0	0
0800	8	0	0	0	0	0	0	1	2	2	0	3	0	0	0	0	0	0	0	0	0	0	0	0	0	0	0	0	0	0
0815	5	0	0	0	0	0	0	1	0	1	2	1	0	0	0	0	0	0	0	0	0	0	0	0	0	0	0	0	0	0
0830	4	0	0	0	0	0	1	1	1	0	0	1	0	0	0	0	0	0	0	0	0	0	0	0	0	0	0	0	0	0
0845	**9**	**0**	**0**	**0**	**0**	**0**	**0**	**2**	**2**	**2**	**3**	**0**	**0**	**0**	**0**	**0**	**0**	**0**	**0**	**0**	**0**	**0**	**0**	**0**	**0**	**0**	**0**	**0**	**0**	**0**
0900	4	0	0	0	0	0	0	3	0	1	0	0	0	0	0	0	0	0	0	0	0	0	0	0	0	0	0	0	0	0
0915	4	0	0	0	0	0	0	1	0	2	1	0	0	0	0	0	0	0	0	0	0	0	0	0	0	0	0	0	0	0
0930	6	0	0	0	0	0	0	0	1	4	1	0	0	0	0	0	0	0	0	0	0	0	0	0	0	0	0	0	0	0
0945	1	0	0	0	0	0	0	0	0	1	0	0	0	0	0	0	0	0	0	0	0	0	0	0	0	0	0	0	0	0
1000	5	0	0	0	0	0	0	0	1	3	1	0	0	0	0	0	0	0	0	0	0	0	0	0	0	0	0	0	0	0
1015	4	0	0	0	0	0	0	0	1	1	2	0	0	0	0	0	0	0	0	0	0	0	0	0	0	0	0	0	0	0
1030	5	0	0	0	0	0	0	1	0	1	3	0	0	0	0	0	0	0	0	0	0	0	0	0	0	0	0	0	0	0
1045	4	0	0	0	0	0	0	0	3	0	0	1	0	0	0	0	0	0	0	0	0	0	0	0	0	0	0	0	0	0
1100	2	0	0	0	0	0	0	0	0	1	0	0	0	0	1	0	0	0	0	0	0	0	0	0	0	0	0	0	0	0
1115	4	0	0	0	0	0	0	0	1	3	0	0	0	0	0	0	0	0	0	0	0	0	0	0	0	0	0	0	0	0
1130	4	0	0	0	0	0	0	0	0	4	0	0	0	0	0	0	0	0	0	0	0	0	0	0	0	0	0	0	0	0
1145	6	0	0	0	0	0	0	0	1	4	1	0	0	0	0	0	0	0	0	0	0	0	0	0	0	0	0	0	0	0
1200	4	0	0	0	0	0	0	0	1	2	1	0	0	0	0	0	0	0	0	0	0	0	0	0	0	0	0	0	0	0
1215	3	0	0	0	0	0	0	0	0	2	0	1	0	0	0	0	0	0	0	0	0	0	0	0	0	0	0	0	0	0
1230	3	0	0	0	0	0	0	0	0	1	1	1	0	0	0	0	0	0	0	0	0	0	0	0	0	0	0	0	0	0
1245	4	0	0	1	0	0	1	1	0	0	1	0	0	0	0	0	0	0	0	0	0	0	0	0	0	0	0	0	0	0
1300	5	0	0	0	0	0	0	0	3	2	0	0	0	0	0	0	0	0	0	0	0	0	0	0	0	0	0	0	0	0
1315	5	0	1	0	0	0	0	3	0	0	0	1	0	0	0	0	0	0	0	0	0	0	0	0	0	0	0	0	0	0
1330	2	0	0	0	0	0	0	0	1	0	1	0	0	0	0	0	0	0	0	0	0	0	0	0	0	0	0	0	0	0
1345	4	0	0	0	0	0	1	0	1	1	1	0	0	0	0	0	0	0	0	0	0	0	0	0	0	0	0	0	0	0
1400	3	0	0	0	0	0	0	1	0	0	2	0	0	0	0	0	0	0	0	0	0	0	0	0	0	0	0	0	0	0
1415	3	0	0	0	0	0	0	0	0	1	1	1	0	0	0	0	0	0	0	0	0	0	0	0	0	0	0	0	0	0
1430	5	0	0	0	0	0	0	0	1	3	0	1	0	0	0	0	0	0	0	0	0	0	0	0	0	0	0	0	0	0
1445	2	0	0	0	0	0	0	0	1	1	0	0	0	0	0	0	0	0	0	0	0	0	0	0	0	0	0	0	0	0
1500	6	0	0	0	0	0	0	0	1	1	2	1	1	0	0	0	0	0	0	0	0	0	0	0	0	0	0	0	0	0
1515	3	0	0	1	0	0	0	0	0	1	1	0	0	0	0	0	0	0	0	0	0	0	0	0	0	0	0	0	0	0
1530	3	0	0	0	0	0	0	0	2	1	0	0	0	0	0	0	0	0	0	0	0	0	0	0	0	0	0	0	0	0
1545	7	0	0	0	0	0	0	2	0	2	2	1	0	0	0	0	0	0	0	0	0	0	0	0	0	0	0	0	0	0
1600	10	0	0	0	0	0	0	0	1	2	1	3	2	1	0	0	0	0	0	0	0	0	0	0	0	0	0	0	0	0
1615	**11**	**0**	**0**	**0**	**0**	**1**	**0**	**0**	**2**	**3**	**3**	**1**	**1**	**0**	**0**	**0**	**0**	**0**	**0**	**0**	**0**	**0**	**0**	**0**	**0**	**0**	**0**	**0**	**0**	**0**
1630	5	0	0	0	0	0	1	1	1	0	1	0	1	0	0	0	0	0	0	0	0	0	0	0	0	0	0	0	0	0
1645	5	0	0	1	0	0	0	0	1	2	1	0	0	0	0	0	0	0	0	0	0	0	0	0	0	0	0	0	0	0
1700	6	0	0	0	0	0	0	1	1	0	3	1	0	0	0	0	0	0	0	0	0	0	0	0	0	0	0	0	0	0
1715	5	0	0	0	0	0	0	1	1	2	0	1	0	0	0	0	0	0	0	0	0	0	0	0	0	0	0	0	0	0
1730	3	0	0	0	0	0	0	0	0	0	2	1	0	0	0	0	0	0	0	0	0	0	0	0	0	0	0	0	0	0
1745	1	0	0	0	0	0	0	0	1	0	0	0	0	0	0	0	0	0	0	0	0	0	0	0	0	0	0	0	0	0
1800	4	0	0	0	0	1	0	0	0	1	1	0	1	0	0	0	0	0	0	0	0	0	0	0	0	0	0	0	0	0
1815	3	0	0	0	0	0	0	0	1	0	0	0	1	1	0	0	0	0	0	0	0	0	0	0	0	0	0	0	0	0
1830	2	0	0	0	0	0	0	0	2	0	0	0	0	0	0	0	0	0	0	0	0	0	0	0	0	0	0	0	0	0
1845	2	0	0	0	0	0	0	0	0	0	2	0	0	0	0	0	0	0	0	0	0	0	0	0	0	0	0	0	0	0
1900	1	0	0	0	0	0	0	1	0	0	0	0	0	0	0	0	0	0	0	0	0	0	0	0	0	0	0	0	0	0
1915	0	0	0	0	0	0	0	0	0	0	0	0	0	0	0	0	0	0	0	0	0	0	0	0	0	0	0	0	0	0
1930	2	0	0	0	0	0	0	0	0	1	1	0	0	0	0	0	0	0	0	0	0	0	0	0	0	0	0	0	0	0
1945	1	0	0	0	0	0	0	0	0	0	1	0	0	0	0	0	0	0	0	0	0	0	0	0	0	0	0	0	0	0
2000	2	0	0	0	0	0	0	0	0	1	1	0	0	0	0	0	0	0	0	0	0	0	0	0	0	0	0	0	0	0
2015	2	0	0	0	0	0	0	0	1	0	0	1	0	0	0	0	0	0	0	0	0	0	0	0	0	0	0	0	0	0
2030	4	0	0	0	1	0	0	0	0	0	1	0	2	0	0	0	0	0	0	0	0	0	0	0	0	0	0	0	0	0
2045	0	0	0	0	0	0	0	0	0	0	0	0	0	0	0	0	0	0	0	0	0	0	0	0	0	0	0	0	0	0
2100	0	0	0	0	0	0	0	0	0	0	0	0	0	0	0	0	0	0	0	0	0	0	0	0	0	0	0	0	0	0
2115	0	0	0	0	0	0	0	0	0	0	0	0	0	0	0	0	0	0	0	0	0	0	0	0	0	0	0	0	0	0
2130	0	0	0	0	0	0	0	0	0	0	0	0	0	0	0	0	0	0	0	0	0	0	0	0	0	0	0	0	0	0
2145	1	0	0	0	0	0	0	0	0	0	0	1	0	0	0	0	0	0	0	0	0	0	0	0	0	0	0	0	0	0
2200	2	0	0	0	0	0	0	0	0	1	0	0	1	0	0	0	0	0	0	0	0	0	0	0	0	0	0	0	0	0
2215	0	0	0	0	0	0	0	0	0	0	0	0	0	0	0	0	0	0	0	0	0	0	0	0	0	0	0	0	0	0
2230	1	0	0	0	0	0	0	0	1	0	0	0	0	0	0	0	0	0	0	0	0	0	0	0	0	0	0	0	0	0
2245	0	0	0	0	0	0	0	0	0	0	0	0	0	0	0	0	0	0	0	0	0	0	0	0	0	0	0	0	0	0
2300	0	0	0	0	0	0	0	0	0	0	0	0	0	0	0	0	0	0	0	0	0	0	0	0	0	0	0	0	0	0
2315	0	0	0	0	0	0	0	0	0	0	0	0	0	0	0	0	0	0	0	0	0	0	0	0	0	0	0	0	0	0
2330	1	0	0	0	0	0	0	0	0	0	1	0	0	0	0	0	0	0	0	0	0	0	0	0	0	0	0	0	0	0
2345	0	0	0	0	0	0	0	0	0	0	0	0	0	0	0	0	0	0	0	0	0	0	0	0	0	0	0	0	0	0
07-19	**205**	**0**	**1**	**3**	**0**	**2**	**5**	**21**	**38**	**61**	**44**	**20**	**7**	**2**	**1**	**0**	**0**	**0**	**0**	**0**	**0**	**0**	**0**	**0**	**0**	**0**	**0**	**0**	**0**	**0**
06-22	**224**	**0**	**1**	**3**	**1**	**2**	**5**	**23**	**39**	**65**	**49**	**22**	**10**	**3**	**1**	**0**	**0**	**0**	**0**	**0**	**0**	**0**	**0**	**0**	**0**	**0**	**0**	**0**	**0**	**0**
06-00	**228**	**0**	**1**	**3**	**1**	**2**	**5**	**23**	**40**	**66**	**50**	**22**	**11**	**3**	**1**	**0**	**0**	**0**	**0**	**0**	**0**	**0**	**0**	**0**	**0**	**0**	**0**	**0**	**0**	**0**
00-00	**233**	**0**	**1**	**3**	**1**	**2**	**5**	**23**	**41**	**67**	**52**	**23**	**11**	**3**	**1**	**0**	**0**	**0**	**0**	**0**	**0**	**0**	**0**	**0**	**0**	**0**	**0**	**0**	**0**	**0**

Site 1
Location Unnamed Road,
Direction Westbound

16683 / SUTTON ON TRENT
APRIL 2025
AUTOMATIC TRAFFIC COUNT

25 April 2025 **Friday**

Time	Total	Speed Bins (mph)																												
		0 - 5	5 - 10	10 - 15	15 - 20	20 - 25	25 - 30	30 - 35	35 - 40	40 - 45	45 - 50	50 - 55	55 - 60	60 - 65	65 - 70	70 - 75	75 - 80	80 - 85	85 - 90	90 - 95	95 - 100	100 - 105	105 - 110	110 - 115	115 - 120	120 - 125	125 - 130	130 - 135	135 - 140
0000	1	0	0	0	0	0	0	0	0	1	0	0	0	0	0	0	0	0	0	0	0	0	0	0	0	0	0	0	0	0
0015	0	0	0	0	0	0	0	0	0	0	0	0	0	0	0	0	0	0	0	0	0	0	0	0	0	0	0	0	0	0
0030	0	0	0	0	0	0	0	0	0	0	0	0	0	0	0	0	0	0	0	0	0	0	0	0	0	0	0	0	0	0
0045	0	0	0	0	0	0	0	0	0	0	0	0	0	0	0	0	0	0	0	0	0	0	0	0	0	0	0	0	0	0
0100	0	0	0	0	0	0	0	0	0	0	0	0	0	0	0	0	0	0	0	0	0	0	0	0	0	0	0	0	0	0
0115	0	0	0	0	0	0	0	0	0	0	0	0	0	0	0	0	0	0	0	0	0	0	0	0	0	0	0	0	0	0
0130	0	0	0	0	0	0	0	0	0	0	0	0	0	0	0	0	0	0	0	0	0	0	0	0	0	0	0	0	0	0
0145	0	0	0	0	0	0	0	0	0	0	0	0	0	0	0	0	0	0	0	0	0	0	0	0	0	0	0	0	0	0
0200	0	0	0	0	0	0	0	0	0	0	0	0	0	0	0	0	0	0	0	0	0	0	0	0	0	0	0	0	0	0
0215	0	0	0	0	0	0	0	0	0	0	0	0	0	0	0	0	0	0	0	0	0	0	0	0	0	0	0	0	0	0
0230	0	0	0	0	0	0	0	0	0	0	0	0	0	0	0	0	0	0	0	0	0	0	0	0	0	0	0	0	0	0
0245	0	0	0	0	0	0	0	0	0	0	0	0	0	0	0	0	0	0	0	0	0	0	0	0	0	0	0	0	0	0
0300	0	0	0	0	0	0	0	0	0	0	0	0	0	0	0	0	0	0	0	0	0	0	0	0	0	0	0	0	0	0
0315	0	0	0	0	0	0	0	0	0	0	0	0	0	0	0	0	0	0	0	0	0	0	0	0	0	0	0	0	0	0
0330	0	0	0	0	0	0	0	0	0	0	0	0	0	0	0	0	0	0	0	0	0	0	0	0	0	0	0	0	0	0
0345	0	0	0	0	0	0	0	0	0	0	0	0	0	0	0	0	0	0	0	0	0	0	0	0	0	0	0	0	0	0
0400	0	0	0	0	0	0	0	0	0	0	0	0	0	0	0	0	0	0	0	0	0	0	0	0	0	0	0	0	0	0
0415	0	0	0	0	0	0	0	0	0	0	0	0	0	0	0	0	0	0	0	0	0	0	0	0	0	0	0	0	0	0
0430	0	0	0	0	0	0	0	0	0	0	0	0	0	0	0	0	0	0	0	0	0	0	0	0	0	0	0	0	0	0
0445	0	0	0	0	0	0	0	0	0	0	0	0	0	0	0	0	0	0	0	0	0	0	0	0	0	0	0	0	0	0
0500	0	0	0	0	0	0	0	0	0	0	0	0	0	0	0	0	0	0	0	0	0	0	0	0	0	0	0	0	0	0
0515	0	0	0	0	0	0	0	0	0	0	0	0	0	0	0	0	0	0	0	0	0	0	0	0	0	0	0	0	0	0
0530	1	0	0	0	0	0	0	0	0	0	1	0	0	0	0	0	0	0	0	0	0	0	0	0	0	0	0	0	0	0
0545	2	0	0	0	0	0	0	0	0	1	0	1	0	0	0	0	0	0	0	0	0	0	0	0	0	0	0	0	0	0
0600	0	0	0	0	0	0	0	0	0	0	0	0	0	0	0	0	0	0	0	0	0	0	0	0	0	0	0	0	0	0
0615	1	0	0	0	0	0	0	0	1	0	0	0	0	0	0	0	0	0	0	0	0	0	0	0	0	0	0	0	0	0
0630	3	0	0	0	0	0	0	0	0	1	2	0	0	0	0	0	0	0	0	0	0	0	0	0	0	0	0	0	0	0
0645	2	0	0	0	0	0	0	0	1	0	0	1	0	0	0	0	0	0	0	0	0	0	0	0	0	0	0	0	0	0
0700	2	0	0	0	0	0	0	0	0	1	1	0	0	0	0	0	0	0	0	0	0	0	0	0	0	0	0	0	0	0
0715	2	0	0	0	0	0	0	0	1	0	0	0	1	0	0	0	0	0	0	0	0	0	0	0	0	0	0	0	0	0
0730	2	0	0	0	0	0	0	1	0	0	0	1	0	0	0	0	0	0	0	0	0	0	0	0	0	0	0	0	0	0
0745	4	0	0	0	0	0	0	1	1	1	0	1	0	0	0	0	0	0	0	0	0	0	0	0	0	0	0	0	0	0
0800	5	0	0	0	0	0	0	0	0	2	3	0	0	0	0	0	0	0	0	0	0	0	0	0	0	0	0	0	0	0
0815	7	0	0	0	0	0	1	1	1	2	2	0	0	0	0	0	0	0	0	0	0	0	0	0	0	0	0	0	0	0
0830	**8**	**0**	**0**	**0**	**0**	**0**	**1**	**1**	**1**	**1**	**2**	**0**	**1**	**1**	**0**	**0**	**0**	**0**	**0**	**0**	**0**	**0**	**0**	**0**	**0**	**0**	**0**	**0**	**0**	**0**
0845	6	0	0	0	0	0	0	0	3	1	2	0	0	0	0	0	0	0	0	0	0	0	0	0	0	0	0	0	0	0
0900	4	0	0	1	0	0	1	1	1	0	0	0	0	0	0	0	0	0	0	0	0	0	0	0	0	0	0	0	0	0
0915	2	0	0	0	0	0	0	0	1	0	1	0	0	0	0	0	0	0	0	0	0	0	0	0	0	0	0	0	0	0
0930	6	0	0	1	0	0	1	0	2	1	1	0	0	0	0	0	0	0	0	0	0	0	0	0	0	0	0	0	0	0
0945	4	0	0	0	0	0	0	1	0	1	2	0	0	0	0	0	0	0	0	0	0	0	0	0	0	0	0	0	0	0
1000	2	0	0	0	0	0	0	0	0	1	0	1	0	0	0	0	0	0	0	0	0	0	0	0	0	0	0	0	0	0
1015	4	0	0	0	0	0	0	4	0	0	0	0	0	0	0	0	0	0	0	0	0	0	0	0	0	0	0	0	0	0
1030	2	0	0	0	0	0	0	0	1	1	0	0	0	0	0	0	0	0	0	0	0	0	0	0	0	0	0	0	0	0
1045	4	0	0	0	0	0	0	2	0	1	0	0	1	0	0	0	0	0	0	0	0	0	0	0	0	0	0	0	0	0
1100	4	0	0	0	0	0	0	1	0	0	2	1	0	0	0	0	0	0	0	0	0	0	0	0	0	0	0	0	0	0
1115	3	0	0	0	0	0	0	0	1	1	1	0	0	0	0	0	0	0	0	0	0	0	0	0	0	0	0	0	0	0
1130	5	0	0	0	0	0	0	1	2	1	1	0	0	0	0	0	0	0	0	0	0	0	0	0	0	0	0	0	0	0
1145	4	0	0	0	0	0	0	0	2	2	0	0	0	0	0	0	0	0	0	0	0	0	0	0	0	0	0	0	0	0
1200	8	0	0	0	0	0	1	1	2	4	0	0	0	0	0	0	0	0	0	0	0	0	0	0	0	0	0	0	0	0
1215	3	0	0	0	0	0	0	1	1	0	0	1	0	0	0	0	0	0	0	0	0	0	0	0	0	0	0	0	0	0
1230	3	0	0	0	0	0	0	0	0	2	1	0	0	0	0	0	0	0	0	0	0	0	0	0	0	0	0	0	0	0
1245	1	0	0	0	0	0	0	0	1	0	0	0	0	0	0	0	0	0	0	0	0	0	0	0	0	0	0	0	0	0
1300	4	0	0	0	0	0	0	0	1	1	1	0	0	0	0	0	0	0	0	0	0	0	0	0	0	0	0	0	0	0
1315	6	0	1	0	0	0	1	1	1	0	1	0	1	0	0	0	0	0	0	0	0	0	0	0	0	0	0	0	0	0
1330	6	0	0	0	0	0	0	0	5	0	0	1	0	0	0	0	0	0	0	0	0	0	0	0	0	0	0	0	0	0
1345	5	0	0	0	0	0	0	0	2	3	0	0	0	0	0	0	0	0	0	0	0	0	0	0	0	0	0	0	0	0
1400	6	0	0	0	0	0	1	0	3	2	0	0	0	0	0	0	0	0	0	0	0	0	0	0	0	0	0	0	0	0
1415	4	0	0	0	0	0	0	1	1	2	0	0	0	0	0	0	0	0	0	0	0	0	0	0	0	0	0	0	0	0
1430	3	0	0	0	0	0	0	1	1	0	1	0	0	0	0	0	0	0	0	0	0	0	0	0	0	0	0	0	0	0
1445	5	0	0	0	0	0	0	0	1	1	2	1	0	0	0	0	0	0	0	0	0	0	0	0	0	0	0	0	0	0
1500	6	0	0	0	0	0	0	0	3	2	0	1	0	0	0	0	0	0	0	0	0	0	0	0	0	0	0	0	0	0
1515	3	0	0	0	0	0	0	0	2	1	0	0	0	0	0	0	0	0	0	0	0	0	0	0	0	0	0	0	0	0
1530	7	0	0	0	0	0	0	0	0	3	0	3	1	0	0	0	0	0	0	0	0	0	0	0	0	0	0	0	0	0
1545	2	0	0	0	0	0	0	0	1	1	0	0	0	0	0	0	0	0	0	0	0	0	0	0	0	0	0	0	0	0
1600	**9**	**0**	**0**	**0**	**0**	**0**	**0**	**1**	**1**	**2**	**3**	**0**	**2**	**0**	**0**	**0**	**0**	**0**	**0**	**0**	**0**	**0**	**0**	**0**	**0**	**0**	**0**	**0**	**0**	**0**
1615	2	0	0	0	0	0	0	0	0	1	0	1	0	0	0	0	0	0	0	0	0	0	0	0	0	0	0	0	0	0
1630	6	0	0	0	0	0	0	0	1	2	3	0	0	0	0	0	0	0	0	0	0	0	0	0	0	0	0	0	0	0
1645	4	0	0	0	0	0	0	0	1	2	1	0	0	0	0	0	0	0	0	0	0	0	0	0	0	0	0	0	0	0
1700	6	0	0	0	0	0	0	0	1	3	1	1	0	0	0	0	0	0	0	0	0	0	0	0	0	0	0	0	0	0
1715	6	0	0	0	0	0	0	0	1	3	2	0	0	0	0	0	0	0	0	0	0	0	0	0	0	0	0	0	0	0
1730	2	0	0	0	0	0	0	0	1	1	0	0	0	0	0	0	0	0	0	0	0	0	0	0	0	0	0	0	0	0
1745	7	0	0	0	0	0	0	1	2	1	2	0	0	0	1	0	0	0	0	0	0	0	0	0	0	0	0	0	0	0
1800	2	0	0	0	0	0	0	0	0	2	0	0	0	0	0	0	0	0	0	0	0	0	0	0	0	0	0	0	0	0
1815	4	0	0	0	0	0	1	0	1	0	1	1	0	0	0	0	0	0	0	0	0	0	0	0	0	0	0	0	0	0
1830	2	0	0	0	0	0	0	0	0	2	0	0	0	0	0	0	0	0	0	0	0	0	0	0	0	0	0	0	0	0
1845	0	0	0	0	0	0	0	0	0	0	0	0	0	0	0	0	0	0	0	0	0	0	0	0	0	0	0	0	0	0
1900	3	0	0	0	0	0	0	0	1	0	1	1	0	0	0	0	0	0	0	0	0	0	0	0	0	0	0	0	0	0
1915	1	0	0	0	0	0	0	1	0	0	0	0	0	0	0	0	0	0	0	0	0	0	0	0	0	0	0	0	0	0
1930	1	0	0	0	0	0	0	0	1	0	0	0	0	0	0	0	0	0	0	0	0	0	0	0	0	0	0	0	0	0
1945	4	0	0	0	0	0	0	0	1	2	0	1	0	0	0	0	0	0	0	0	0	0	0	0	0	0	0	0	0	0
2000	1	0	0	0	0	0	0	0	0	0	0	0	0	1	0	0	0	0	0	0	0	0	0	0	0	0	0	0	0	0
2015	1	0	0	0	0	0	0	0	0	0	1	0	0	0	0	0	0	0	0	0	0	0	0	0	0	0	0	0	0	0
2030	1	0	0	0	0	0	0	0	1	0	0	0	0	0	0	0	0	0	0	0	0	0	0	0	0	0	0	0	0	0
2045	0	0	0	0	0	0	0	0	0	0	0	0	0	0	0	0	0	0	0	0	0	0	0	0	0	0	0	0	0	0
2100	4	0	0	0	0	0	1	0	1	0	1	1	0	0	0	0	0	0	0	0	0	0	0	0	0	0	0	0	0	0
2115	2	0	0	0	0	0	0	0	1	1	0	0	0	0	0	0	0	0	0	0	0	0	0	0	0	0	0	0	0	0
2130	0	0	0	0	0	0	0	0	0	0	0	0	0	0	0	0	0	0	0	0	0	0	0	0	0	0	0	0	0	0
2145	0	0	0	0	0	0	0	0	0	0	0	0	0	0	0	0	0	0	0	0	0	0	0	0	0	0	0	0	0	0
2200	0	0	0	0	0	0	0	0	0	0	0	0	0	0	0	0	0	0	0	0	0	0	0	0	0	0	0	0	0	0
2215	0	0	0	0	0	0	0	0	0	0	0	0	0	0	0	0	0	0	0	0	0	0	0	0	0	0	0	0	0	0
2230	0	0	0	0	0	0	0	0	0	0	0	0	0	0	0	0	0	0	0	0	0	0	0	0	0	0	0	0	0	0
2245	0	0	0	0	0	0	0	0	0	0	0	0	0	0	0	0	0	0	0	0	0	0	0	0	0	0	0	0	0	0
2300	0	0	0	0	0	0	0	0	0	0	0	0	0	0	0	0	0	0	0	0	0	0	0	0	0	0	0	0	0	0
2315	0	0	0	0	0	0	0	0	0	0	0	0	0	0	0	0	0	0	0	0	0	0	0	0	0	0	0	0	0	0
2330	0	0	0	0	0	0	0	0	0	0	0	0	0	0	0	0	0	0	0	0	0	0	0	0	0	0	0	0	0	0
2345	0	0	0	0	0	0	0	0	0	0	0	0	0	0	0	0	0	0	0	0	0	0	0	0	0	0	0	0	0	0
07-19	**202**	**0**	**1**	**2**	**0**	**0**	**8**	**21**	**51**	**58**	**37**	**15**	**7**	**1**	**1**	**0**	**0**	**0**	**0**	**0**	**0**	**0**	**0**	**0**	**0**	**0**	**0**	**0**	**0**	**0**
06-22	**226**	**0**	**1**	**2**	**0**	**0**	**9**	**22**	**59**	**62**	**42**	**19**	**7**	**2**	**1**	**0**	**0**	**0**	**0**	**0**	**0**	**0**	**0**	**0**	**0**	**0**	**0**	**0**	**0**	**0**
06-00	**226**	**0**	**1**	**2**	**0**	**0**	**9**	**22**	**59**	**62**	**42**	**19**	**7**	**2**	**1**	**0**	**0**	**0**	**0**	**0**	**0**	**0**	**0**	**0**	**0**	**0**	**0**	**0**	**0**	**0**
00-00	**230**	**0**	**1**	**2**	**0**	**0**	**9**	**22**	**59**	**64**	**43**	**20**	**7**	**2**	**1**	**0**	**0**	**0**	**0**	**0**	**0**	**0**	**0**	**0**	**0**	**0**	**0**	**0**	**0**	**0**

Site 1
Location Unnamed Road,
Direction Westbound

16683 / SUTTON ON TRENT
APRIL 2025
AUTOMATIC TRAFFIC COUNT

26 April 2025 **Saturday**

Time	Total	Speed Bins (mph)																												
		0 - 5	5 - 10	10 - 15	15 - 20	20 - 25	25 - 30	30 - 35	35 - 40	40 - 45	45 - 50	50 - 55	55 - 60	60 - 65	65 - 70	70 - 75	75 - 80	80 - 85	85 - 90	90 - 95	95 - 100	100 - 105	105 - 110	110 - 115	115 - 120	120 - 125	125 - 130	130 - 135	135 - 140
0000	0	0	0	0	0	0	0	0	0	0	0	0	0	0	0	0	0	0	0	0	0	0	0	0	0	0	0	0	0	0
0015	0	0	0	0	0	0	0	0	0	0	0	0	0	0	0	0	0	0	0	0	0	0	0	0	0	0	0	0	0	0
0030	0	0	0	0	0	0	0	0	0	0	0	0	0	0	0	0	0	0	0	0	0	0	0	0	0	0	0	0	0	0
0045	0	0	0	0	0	0	0	0	0	0	0	0	0	0	0	0	0	0	0	0	0	0	0	0	0	0	0	0	0	0
0100	0	0	0	0	0	0	0	0	0	0	0	0	0	0	0	0	0	0	0	0	0	0	0	0	0	0	0	0	0	0
0115	0	0	0	0	0	0	0	0	0	0	0	0	0	0	0	0	0	0	0	0	0	0	0	0	0	0	0	0	0	0
0130	0	0	0	0	0	0	0	0	0	0	0	0	0	0	0	0	0	0	0	0	0	0	0	0	0	0	0	0	0	0
0145	0	0	0	0	0	0	0	0	0	0	0	0	0	0	0	0	0	0	0	0	0	0	0	0	0	0	0	0	0	0
0200	0	0	0	0	0	0	0	0	0	0	0	0	0	0	0	0	0	0	0	0	0	0	0	0	0	0	0	0	0	0
0215	0	0	0	0	0	0	0	0	0	0	0	0	0	0	0	0	0	0	0	0	0	0	0	0	0	0	0	0	0	0
0230	1	0	0	0	0	0	0	0	0	0	1	0	0	0	0	0	0	0	0	0	0	0	0	0	0	0	0	0	0	0
0245	0	0	0	0	0	0	0	0	0	0	0	0	0	0	0	0	0	0	0	0	0	0	0	0	0	0	0	0	0	0
0300	0	0	0	0	0	0	0	0	0	0	0	0	0	0	0	0	0	0	0	0	0	0	0	0	0	0	0	0	0	0
0315	0	0	0	0	0	0	0	0	0	0	0	0	0	0	0	0	0	0	0	0	0	0	0	0	0	0	0	0	0	0
0330	0	0	0	0	0	0	0	0	0	0	0	0	0	0	0	0	0	0	0	0	0	0	0	0	0	0	0	0	0	0
0345	0	0	0	0	0	0	0	0	0	0	0	0	0	0	0	0	0	0	0	0	0	0	0	0	0	0	0	0	0	0
0400	0	0	0	0	0	0	0	0	0	0	0	0	0	0	0	0	0	0	0	0	0	0	0	0	0	0	0	0	0	0
0415	0	0	0	0	0	0	0	0	0	0	0	0	0	0	0	0	0	0	0	0	0	0	0	0	0	0	0	0	0	0
0430	0	0	0	0	0	0	0	0	0	0	0	0	0	0	0	0	0	0	0	0	0	0	0	0	0	0	0	0	0	0
0445	1	0	0	0	0	0	0	0	0	0	1	0	0	0	0	0	0	0	0	0	0	0	0	0	0	0	0	0	0	0
0500	0	0	0	0	0	0	0	0	0	0	0	0	0	0	0	0	0	0	0	0	0	0	0	0	0	0	0	0	0	0
0515	0	0	0	0	0	0	0	0	0	0	0	0	0	0	0	0	0	0	0	0	0	0	0	0	0	0	0	0	0	0
0530	1	0	0	0	0	0	0	0	0	0	0	0	0	0	1	0	0	0	0	0	0	0	0	0	0	0	0	0	0	0
0545	1	0	0	0	0	0	0	0	0	0	1	0	0	0	0	0	0	0	0	0	0	0	0	0	0	0	0	0	0	0
0600	0	0	0	0	0	0	0	0	0	0	0	0	0	0	0	0	0	0	0	0	0	0	0	0	0	0	0	0	0	0
0615	1	0	0	0	0	0	0	0	0	0	1	0	0	0	0	0	0	0	0	0	0	0	0	0	0	0	0	0	0	0
0630	1	0	0	0	0	0	0	0	0	0	0	1	0	0	0	0	0	0	0	0	0	0	0	0	0	0	0	0	0	0
0645	0	0	0	0	0	0	0	0	0	0	0	0	0	0	0	0	0	0	0	0	0	0	0	0	0	0	0	0	0	0
0700	1	0	0	0	0	0	0	0	0	1	0	0	0	0	0	0	0	0	0	0	0	0	0	0	0	0	0	0	0	0
0715	2	0	0	0	0	0	0	0	0	1	1	0	0	0	0	0	0	0	0	0	0	0	0	0	0	0	0	0	0	0
0730	3	0	0	0	0	0	0	0	1	1	0	1	0	0	0	0	0	0	0	0	0	0	0	0	0	0	0	0	0	0
0745	2	0	0	0	0	0	1	1	0	0	0	0	0	0	0	0	0	0	0	0	0	0	0	0	0	0	0	0	0	0
0800	1	0	0	0	0	0	0	0	1	0	0	0	0	0	0	0	0	0	0	0	0	0	0	0	0	0	0	0	0	0
0815	1	0	0	0	0	0	0	0	0	0	0	1	0	0	0	0	0	0	0	0	0	0	0	0	0	0	0	0	0	0
0830	2	0	0	0	0	0	0	1	0	1	0	0	0	0	0	0	0	0	0	0	0	0	0	0	0	0	0	0	0	0
0845	2	0	0	0	0	0	0	0	2	0	0	0	0	0	0	0	0	0	0	0	0	0	0	0	0	0	0	0	0	0
0900	2	0	0	0	0	0	0	0	0	2	0	0	0	0	0	0	0	0	0	0	0	0	0	0	0	0	0	0	0	0
0915	0	0	0	0	0	0	0	0	0	0	0	0	0	0	0	0	0	0	0	0	0	0	0	0	0	0	0	0	0	0
0930	4	0	0	0	0	0	0	1	1	2	0	0	0	0	0	0	0	0	0	0	0	0	0	0	0	0	0	0	0	0
0945	5	0	0	0	0	0	1	1	1	1	0	1	0	0	0	0	0	0	0	0	0	0	0	0	0	0	0	0	0	0
1000	3	0	0	0	0	0	0	0	2	1	0	0	0	0	0	0	0	0	0	0	0	0	0	0	0	0	0	0	0	0
1015	3	0	0	0	0	0	0	0	0	1	2	0	0	0	0	0	0	0	0	0	0	0	0	0	0	0	0	0	0	0
1030	1	0	0	0	0	0	0	0	0	1	0	0	0	0	0	0	0	0	0	0	0	0	0	0	0	0	0	0	0	0
1045	3	0	0	0	0	0	0	1	0	0	1	1	0	0	0	0	0	0	0	0	0	0	0	0	0	0	0	0	0	0
1100	**9**	**0**	**0**	**0**	**0**	**0**	**0**	**2**	**1**	**3**	**1**	**2**	**0**	**0**	**0**	**0**	**0**	**0**	**0**	**0**	**0**	**0**	**0**	**0**	**0**	**0**	**0**	**0**	**0**	**0**
1115	5	0	0	0	0	0	0	1	2	1	1	0	0	0	0	0	0	0	0	0	0	0	0	0	0	0	0	0	0	0
1130	2	0	0	0	0	0	0	0	0	0	2	0	0	0	0	0	0	0	0	0	0	0	0	0	0	0	0	0	0	0
1145	0	0	0	0	0	0	0	0	0	0	0	0	0	0	0	0	0	0	0	0	0	0	0	0	0	0	0	0	0	0
1200	2	0	0	0	0	0	0	0	0	0	2	0	0	0	0	0	0	0	0	0	0	0	0	0	0	0	0	0	0	0
1215	3	0	0	0	0	0	0	0	0	2	1	0	0	0	0	0	0	0	0	0	0	0	0	0	0	0	0	0	0	0
1230	4	0	0	0	0	0	0	0	2	2	0	0	0	0	0	0	0	0	0	0	0	0	0	0	0	0	0	0	0	0
1245	1	0	0	0	0	0	0	0	0	0	1	0	0	0	0	0	0	0	0	0	0	0	0	0	0	0	0	0	0	0
1300	1	0	0	0	0	0	0	0	0	1	0	0	0	0	0	0	0	0	0	0	0	0	0	0	0	0	0	0	0	0
1315	1	0	0	0	0	0	0	0	0	0	0	1	0	0	0	0	0	0	0	0	0	0	0	0	0	0	0	0	0	0
1330	**6**	**0**	**0**	**3**	**0**	**0**	**0**	**1**	**0**	**0**	**1**	**1**	**0**	**0**	**0**	**0**	**0**	**0**	**0**	**0**	**0**	**0**	**0**	**0**	**0**	**0**	**0**	**0**	**0**	**0**
1345	1	0	0	0	0	0	0	0	0	0	0	1	0	0	0	0	0	0	0	0	0	0	0	0	0	0	0	0	0	0
1400	4	0	0	0	0	0	0	0	1	1	2	0	0	0	0	0	0	0	0	0	0	0	0	0	0	0	0	0	0	0
1415	4	0	0	1	0	0	0	1	1	1	0	0	0	0	0	0	0	0	0	0	0	0	0	0	0	0	0	0	0	0
1430	3	0	0	0	0	0	0	0	1	0	1	1	0	0	0	0	0	0	0	0	0	0	0	0	0	0	0	0	0	0
1445	3	0	0	0	0	1	0	0	1	0	0	1	0	0	0	0	0	0	0	0	0	0	0	0	0	0	0	0	0	0
1500	1	0	0	1	0	0	0	0	0	0	0	0	0	0	0	0	0	0	0	0	0	0	0	0	0	0	0	0	0	0
1515	4	0	0	0	0	0	2	0	0	2	0	0	0	0	0	0	0	0	0	0	0	0	0	0	0	0	0	0	0	0
1530	1	0	0	0	0	0	0	0	0	0	1	0	0	0	0	0	0	0	0	0	0	0	0	0	0	0	0	0	0	0
1545	2	0	0	0	0	0	0	0	2	0	0	0	0	0	0	0	0	0	0	0	0	0	0	0	0	0	0	0	0	0
1600	3	0	0	0	0	0	0	0	0	2	1	0	0	0	0	0	0	0	0	0	0	0	0	0	0	0	0	0	0	0
1615	3	0	0	0	0	0	0	0	0	1	0	2	0	0	0	0	0	0	0	0	0	0	0	0	0	0	0	0	0	0
1630	3	0	0	0	0	0	1	0	1	0	0	1	0	0	0	0	0	0	0	0	0	0	0	0	0	0	0	0	0	0
1645	1	0	0	0	0	0	0	0	0	1	0	0	0	0	0	0	0	0	0	0	0	0	0	0	0	0	0	0	0	0
1700	2	0	0	0	0	0	0	1	1	0	0	0	0	0	0	0	0	0	0	0	0	0	0	0	0	0	0	0	0	0
1715	5	0	0	0	0	0	0	1	1	1	1	0	1	0	0	0	0	0	0	0	0	0	0	0	0	0	0	0	0	0
1730	**6**	**0**	**0**	**0**	**0**	**0**	**0**	**0**	**5**	**1**	**0**	**0**	**0**	**0**	**0**	**0**	**0**	**0**	**0**	**0**	**0**	**0**	**0**	**0**	**0**	**0**	**0**	**0**	**0**	**0**
1745	4	0	0	0	0	0	0	0	0	1	3	0	0	0	0	0	0	0	0	0	0	0	0	0	0	0	0	0	0	0
1800	1	0	0	0	0	0	0	0	0	0	1	0	0	0	0	0	0	0	0	0	0	0	0	0	0	0	0	0	0	0
1815	4	0	0	0	0	0	0	0	1	1	1	1	0	0	0	0	0	0	0	0	0	0	0	0	0	0	0	0	0	0
1830	0	0	0	0	0	0	0	0	0	0	0	0	0	0	0	0	0	0	0	0	0	0	0	0	0	0	0	0	0	0
1845	1	0	0	0	0	0	0	0	0	1	0	0	0	0	0	0	0	0	0	0	0	0	0	0	0	0	0	0	0	0
1900	3	0	0	0	0	0	0	0	1	2	0	0	0	0	0	0	0	0	0	0	0	0	0	0	0	0	0	0	0	0
1915	1	0	0	0	0	0	0	0	0	1	0	0	0	0	0	0	0	0	0	0	0	0	0	0	0	0	0	0	0	0
1930	2	0	0	0	0	0	0	0	0	1	1	0	0	0	0	0	0	0	0	0	0	0	0	0	0	0	0	0	0	0
1945	0	0	0	0	0	0	0	0	0	0	0	0	0	0	0	0	0	0	0	0	0	0	0	0	0	0	0	0	0	0
2000	1	0	0	0	0	0	0	0	0	0	1	0	0	0	0	0	0	0	0	0	0	0	0	0	0	0	0	0	0	0
2015	0	0	0	0	0	0	0	0	0	0	0	0	0	0	0	0	0	0	0	0	0	0	0	0	0	0	0	0	0	0
2030	1	0	0	0	0	0	0	0	1	0	0	0	0	0	0	0	0	0	0	0	0	0	0	0	0	0	0	0	0	0
2045	0	0	0	0	0	0	0	0	0	0	0	0	0	0	0	0	0	0	0	0	0	0	0	0	0	0	0	0	0	0
2100	1	0	0	0	0	0	0	0	0	1	0	0	0	0	0	0	0	0	0	0	0	0	0	0	0	0	0	0	0	0
2115	0	0	0	0	0	0	0	0	0	0	0	0	0	0	0	0	0	0	0	0	0	0	0	0	0	0	0	0	0	0
2130	1	0	0	0	0	0	0	0	1	0	0	0	0	0	0	0	0	0	0	0	0	0	0	0	0	0	0	0	0	0
2145	0	0	0	0	0	0	0	0	0	0	0	0	0	0	0	0	0	0	0	0	0	0	0	0	0	0	0	0	0	0
2200	0	0	0	0	0	0	0	0	0	0	0	0	0	0	0	0	0	0	0	0	0	0	0	0	0	0	0	0	0	0
2215	1	0	0	0	0	0	0	1	0	0	0	0	0	0	0	0	0	0	0	0	0	0	0	0	0	0	0	0	0	0
2230	0	0	0	0	0	0	0	0	0	0	0	0	0	0	0	0	0	0	0	0	0	0	0	0	0	0	0	0	0	0
2245	0	0	0	0	0	0	0	0	0	0	0	0	0	0	0	0	0	0	0	0	0	0	0	0	0	0	0	0	0	0
2300	1	0	0	0	0	0	0	0	0	1	0	0	0	0	0	0	0	0	0	0	0	0	0	0	0	0	0	0	0	0
2315	0	0	0	0	0	0	0	0	0	0	0	0	0	0	0	0	0	0	0	0	0	0	0	0	0	0	0	0	0	0
2330	0	0	0	0	0	0	0	0	0	0	0	0	0	0	0	0	0	0	0	0	0	0	0	0	0	0	0	0	0	0
2345	0	0	0	0	0	0	0	0	0	0	0	0	0	0	0	0	0	0	0	0	0	0	0	0	0	0	0	0	0	0
07-19	**125**	**0**	**0**	**5**	**0**	**1**	**3**	**14**	**28**	**32**	**26**	**15**	**1**	**0**	**0**	**0**	**0**	**0**	**0**	**0**	**0**	**0**	**0**	**0**	**0**	**0**	**0**	**0**	**0**	**0**
06-22	**137**	**0**	**0**	**5**	**0**	**1**	**3**	**14**	**31**	**37**	**29**	**16**	**1**	**0**	**0**	**0**	**0**	**0**	**0**	**0**	**0**	**0**	**0**	**0**	**0**	**0**	**0**	**0**	**0**	**0**
06-00	**139**	**0**	**0**	**5**	**0**	**1**	**3**	**15**	**31**	**38**	**29**	**16**	**1**	**0**	**0**	**0**	**0**	**0**	**0**	**0**	**0**	**0**	**0**	**0**	**0**	**0**	**0**	**0**	**0**	**0**
00-00	**143**	**0**	**0**	**5**	**0**	**1**	**3**	**15**	**31**	**38**	**32**	**16**	**1**	**0**	**0**	**1**	**0**	**0**	**0**	**0**	**0**	**0**	**0**	**0**	**0**	**0**	**0**	**0**	**0**	**0**

Site 1
Location Unnamed Road,
Direction Westbound

16683 / SUTTON ON TRENT
APRIL 2025
AUTOMATIC TRAFFIC COUNT

27 April 2025 **Sunday**

Time	Total	Speed Bins (mph)																												
		0 - 5	5 - 10	10 - 15	15 - 20	20 - 25	25 - 30	30 - 35	35 - 40	40 - 45	45 - 50	50 - 55	55 - 60	60 - 65	65 - 70	70 - 75	75 - 80	80 - 85	85 - 90	90 - 95	95 - 100	100 - 105	105 - 110	110 - 115	115 - 120	120 - 125	125 - 130	130 - 135	135 - 140
0000	1	0	0	0	0	0	0	0	0	0	0	1	0	0	0	0	0	0	0	0	0	0	0	0	0	0	0	0	0	0
0015	0	0	0	0	0	0	0	0	0	0	0	0	0	0	0	0	0	0	0	0	0	0	0	0	0	0	0	0	0	0
0030	1	0	0	0	0	0	0	0	0	1	0	0	0	0	0	0	0	0	0	0	0	0	0	0	0	0	0	0	0	0
0045	0	0	0	0	0	0	0	0	0	0	0	0	0	0	0	0	0	0	0	0	0	0	0	0	0	0	0	0	0	0
0100	0	0	0	0	0	0	0	0	0	0	0	0	0	0	0	0	0	0	0	0	0	0	0	0	0	0	0	0	0	0
0115	0	0	0	0	0	0	0	0	0	0	0	0	0	0	0	0	0	0	0	0	0	0	0	0	0	0	0	0	0	0
0130	0	0	0	0	0	0	0	0	0	0	0	0	0	0	0	0	0	0	0	0	0	0	0	0	0	0	0	0	0	0
0145	0	0	0	0	0	0	0	0	0	0	0	0	0	0	0	0	0	0	0	0	0	0	0	0	0	0	0	0	0	0
0200	0	0	0	0	0	0	0	0	0	0	0	0	0	0	0	0	0	0	0	0	0	0	0	0	0	0	0	0	0	0
0215	0	0	0	0	0	0	0	0	0	0	0	0	0	0	0	0	0	0	0	0	0	0	0	0	0	0	0	0	0	0
0230	0	0	0	0	0	0	0	0	0	0	0	0	0	0	0	0	0	0	0	0	0	0	0	0	0	0	0	0	0	0
0245	0	0	0	0	0	0	0	0	0	0	0	0	0	0	0	0	0	0	0	0	0	0	0	0	0	0	0	0	0	0
0300	0	0	0	0	0	0	0	0	0	0	0	0	0	0	0	0	0	0	0	0	0	0	0	0	0	0	0	0	0	0
0315	0	0	0	0	0	0	0	0	0	0	0	0	0	0	0	0	0	0	0	0	0	0	0	0	0	0	0	0	0	0
0330	0	0	0	0	0	0	0	0	0	0	0	0	0	0	0	0	0	0	0	0	0	0	0	0	0	0	0	0	0	0
0345	0	0	0	0	0	0	0	0	0	0	0	0	0	0	0	0	0	0	0	0	0	0	0	0	0	0	0	0	0	0
0400	1	0	0	0	0	0	0	0	0	0	1	0	0	0	0	0	0	0	0	0	0	0	0	0	0	0	0	0	0	0
0415	0	0	0	0	0	0	0	0	0	0	0	0	0	0	0	0	0	0	0	0	0	0	0	0	0	0	0	0	0	0
0430	0	0	0	0	0	0	0	0	0	0	0	0	0	0	0	0	0	0	0	0	0	0	0	0	0	0	0	0	0	0
0445	0	0	0	0	0	0	0	0	0	0	0	0	0	0	0	0	0	0	0	0	0	0	0	0	0	0	0	0	0	0
0500	0	0	0	0	0	0	0	0	0	0	0	0	0	0	0	0	0	0	0	0	0	0	0	0	0	0	0	0	0	0
0515	0	0	0	0	0	0	0	0	0	0	0	0	0	0	0	0	0	0	0	0	0	0	0	0	0	0	0	0	0	0
0530	1	0	0	0	0	0	0	0	0	1	0	0	0	0	0	0	0	0	0	0	0	0	0	0	0	0	0	0	0	0
0545	0	0	0	0	0	0	0	0	0	0	0	0	0	0	0	0	0	0	0	0	0	0	0	0	0	0	0	0	0	0
0600	0	0	0	0	0	0	0	0	0	0	0	0	0	0	0	0	0	0	0	0	0	0	0	0	0	0	0	0	0	0
0615	0	0	0	0	0	0	0	0	0	0	0	0	0	0	0	0	0	0	0	0	0	0	0	0	0	0	0	0	0	0
0630	0	0	0	0	0	0	0	0	0	0	0	0	0	0	0	0	0	0	0	0	0	0	0	0	0	0	0	0	0	0
0645	2	0	0	0	0	0	0	0	0	0	1	1	0	0	0	0	0	0	0	0	0	0	0	0	0	0	0	0	0	0
0700	1	0	0	0	0	0	0	1	0	0	0	0	0	0	0	0	0	0	0	0	0	0	0	0	0	0	0	0	0	0
0715	1	0	0	0	0	0	0	0	0	0	0	1	0	0	0	0	0	0	0	0	0	0	0	0	0	0	0	0	0	0
0730	1	0	0	0	0	0	0	0	0	0	1	0	0	0	0	0	0	0	0	0	0	0	0	0	0	0	0	0	0	0
0745	1	0	0	0	0	0	0	0	0	0	1	0	0	0	0	0	0	0	0	0	0	0	0	0	0	0	0	0	0	0
0800	1	0	0	0	0	0	0	1	0	0	0	0	0	0	0	0	0	0	0	0	0	0	0	0	0	0	0	0	0	0
0815	2	0	0	0	0	0	0	0	0	1	1	0	0	0	0	0	0	0	0	0	0	0	0	0	0	0	0	0	0	0
0830	5	0	0	1	0	0	0	1	1	1	0	1	0	0	0	0	0	0	0	0	0	0	0	0	0	0	0	0	0	0
0845	1	0	0	0	0	0	0	0	0	0	0	1	0	0	0	0	0	0	0	0	0	0	0	0	0	0	0	0	0	0
0900	2	0	0	0	0	0	0	0	0	1	0	0	0	1	0	0	0	0	0	0	0	0	0	0	0	0	0	0	0	0
0915	4	0	0	0	0	0	0	0	1	0	1	1	0	1	0	0	0	0	0	0	0	0	0	0	0	0	0	0	0	0
0930	1	0	0	0	0	0	0	0	0	1	0	0	0	0	0	0	0	0	0	0	0	0	0	0	0	0	0	0	0	0
0945	4	0	0	1	0	0	0	1	0	1	0	1	0	0	0	0	0	0	0	0	0	0	0	0	0	0	0	0	0	0
1000	2	0	0	0	0	0	0	0	0	1	1	0	0	0	0	0	0	0	0	0	0	0	0	0	0	0	0	0	0	0
1015	3	0	0	0	0	0	0	0	1	1	1	0	0	0	0	0	0	0	0	0	0	0	0	0	0	0	0	0	0	0
1030	2	0	0	0	0	0	0	1	0	0	1	0	0	0	0	0	0	0	0	0	0	0	0	0	0	0	0	0	0	0
1045	0	0	0	0	0	0	0	0	0	0	0	0	0	0	0	0	0	0	0	0	0	0	0	0	0	0	0	0	0	0
1100	4	0	0	0	0	0	0	0	1	1	1	1	0	0	0	0	0	0	0	0	0	0	0	0	0	0	0	0	0	0
1115	**6**	**0**	**0**	**0**	**0**	**0**	**0**	**1**	**1**	**2**	**1**	**1**	**0**	**0**	**0**	**0**	**0**	**0**	**0**	**0**	**0**	**0**	**0**	**0**	**0**	**0**	**0**	**0**	**0**	**0**
1130	3	0	0	0	0	0	0	1	1	0	1	0	0	0	0	0	0	0	0	0	0	0	0	0	0	0	0	0	0	0
1145	1	0	0	0	0	0	0	0	1	0	0	0	0	0	0	0	0	0	0	0	0	0	0	0	0	0	0	0	0	0
1200	**4**	**0**	**0**	**0**	**0**	**0**	**0**	**1**	**2**	**0**	**1**	**0**	**0**	**0**	**0**	**0**	**0**	**0**	**0**	**0**	**0**	**0**	**0**	**0**	**0**	**0**	**0**	**0**	**0**	**0**
1215	3	0	0	0	0	0	0	0	1	1	1	0	0	0	0	0	0	0	0	0	0	0	0	0	0	0	0	0	0	0
1230	0	0	0	0	0	0	0	0	0	0	0	0	0	0	0	0	0	0	0	0	0	0	0	0	0	0	0	0	0	0
1245	1	0	1	0	0	0	0	0	0	0	0	0	0	0	0	0	0	0	0	0	0	0	0	0	0	0	0	0	0	0
1300	1	0	0	0	0	0	0	0	0	0	0	0	1	0	0	0	0	0	0	0	0	0	0	0	0	0	0	0	0	0
1315	3	0	0	0	0	0	0	1	1	0	1	0	0	0	0	0	0	0	0	0	0	0	0	0	0	0	0	0	0	0
1330	1	0	0	0	0	0	0	0	0	1	0	0	0	0	0	0	0	0	0	0	0	0	0	0	0	0	0	0	0	0
1345	3	0	0	1	0	0	0	0	0	1	1	0	0	0	0	0	0	0	0	0	0	0	0	0	0	0	0	0	0	0
1400	3	0	0	0	0	0	0	0	2	0	1	0	0	0	0	0	0	0	0	0	0	0	0	0	0	0	0	0	0	0
1415	3	2	0	0	0	0	0	0	0	0	0	1	0	0	0	0	0	0	0	0	0	0	0	0	0	0	0	0	0	0
1430	2	0	0	0	0	0	0	0	1	1	0	0	0	0	0	0	0	0	0	0	0	0	0	0	0	0	0	0	0	0
1445	1	0	0	0	0	0	0	1	0	0	0	0	0	0	0	0	0	0	0	0	0	0	0	0	0	0	0	0	0	0
1500	2	0	0	0	0	0	0	1	0	1	0	0	0	0	0	0	0	0	0	0	0	0	0	0	0	0	0	0	0	0
1515	1	0	0	0	0	0	0	0	0	1	0	0	0	0	0	0	0	0	0	0	0	0	0	0	0	0	0	0	0	0
1530	1	0	0	0	0	0	0	0	0	1	0	0	0	0	0	0	0	0	0	0	0	0	0	0	0	0	0	0	0	0
1545	2	0	0	0	0	0	0	0	0	0	2	0	0	0	0	0	0	0	0	0	0	0	0	0	0	0	0	0	0	0
1600	1	0	0	0	0	0	0	0	0	1	0	0	0	0	0	0	0	0	0	0	0	0	0	0	0	0	0	0	0	0
1615	**4**	**0**	**0**	**0**	**0**	**0**	**0**	**0**	**1**	**2**	**1**	**0**	**0**	**0**	**0**	**0**	**0**	**0**	**0**	**0**	**0**	**0**	**0**	**0**	**0**	**0**	**0**	**0**	**0**	**0**
1630	3	0	0	0	0	0	0	1	2	0	0	0	0	0	0	0	0	0	0	0	0	0	0	0	0	0	0	0	0	0
1645	2	0	0	0	0	0	0	0	0	0	2	0	0	0	0	0	0	0	0	0	0	0	0	0	0	0	0	0	0	0
1700	1	0	0	0	0	0	0	0	1	0	0	0	0	0	0	0	0	0	0	0	0	0	0	0	0	0	0	0	0	0
1715	**4**	**0**	**0**	**0**	**0**	**0**	**0**	**0**	**1**	**2**	**1**	**0**	**0**	**0**	**0**	**0**	**0**	**0**	**0**	**0**	**0**	**0**	**0**	**0**	**0**	**0**	**0**	**0**	**0**	**0**
1730	0	0	0	0	0	0	0	0	0	0	0	0	0	0	0	0	0	0	0	0	0	0	0	0	0	0	0	0	0	0
1745	0	0	0	0	0	0	0	0	0	0	0	0	0	0	0	0	0	0	0	0	0	0	0	0	0	0	0	0	0	0
1800	2	0	0	0	0	0	0	0	1	1	0	0	0	0	0	0	0	0	0	0	0	0	0	0	0	0	0	0	0	0
1815	2	0	0	0	0	0	0	2	0	0	0	0	0	0	0	0	0	0	0	0	0	0	0	0	0	0	0	0	0	0
1830	1	0	0	0	0	0	0	0	1	0	0	0	0	0	0	0	0	0	0	0	0	0	0	0	0	0	0	0	0	0
1845	1	0	0	0	0	0	0	0	0	0	0	1	0	0	0	0	0	0	0	0	0	0	0	0	0	0	0	0	0	0
1900	1	0	0	0	0	0	0	1	0	0	0	0	0	0	0	0	0	0	0	0	0	0	0	0	0	0	0	0	0	0
1915	0	0	0	0	0	0	0	0	0	0	0	0	0	0	0	0	0	0	0	0	0	0	0	0	0	0	0	0	0	0
1930	1	0	0	0	0	0	0	0	0	0	0	1	0	0	0	0	0	0	0	0	0	0	0	0	0	0	0	0	0	0
1945	1	0	0	0	0	0	0	0	0	0	0	0	1	0	0	0	0	0	0	0	0	0	0	0	0	0	0	0	0	0
2000	1	0	0	0	0	0	0	0	0	1	0	0	0	0	0	0	0	0	0	0	0	0	0	0	0	0	0	0	0	0
2015	2	0	0	0	0	0	0	1	0	1	0	0	0	0	0	0	0	0	0	0	0	0	0	0	0	0	0	0	0	0
2030	0	0	0	0	0	0	0	0	0	0	0	0	0	0	0	0	0	0	0	0	0	0	0	0	0	0	0	0	0	0
2045	0	0	0	0	0	0	0	0	0	0	0	0	0	0	0	0	0	0	0	0	0	0	0	0	0	0	0	0	0	0
2100	0	0	0	0	0	0	0	0	0	0	0	0	0	0	0	0	0	0	0	0	0	0	0	0	0	0	0	0	0	0
2115	1	0	0	0	0	0	0	0	0	1	0	0	0	0	0	0	0	0	0	0	0	0	0	0	0	0	0	0	0	0
2130	0	0	0	0	0	0	0	0	0	0	0	0	0	0	0	0	0	0	0	0	0	0	0	0	0	0	0	0	0	0
2145	1	0	0	0	0	0	0	1	0	0	0	0	0	0	0	0	0	0	0	0	0	0	0	0	0	0	0	0	0	0
2200	1	0	0	0	0	0	0	0	0	1	0	0	0	0	0	0	0	0	0	0	0	0	0	0	0	0	0	0	0	0
2215	1	0	0	0	0	0	0	1	0	0	0	0	0	0	0	0	0	0	0	0	0	0	0	0	0	0	0	0	0	0
2230	0	0	0	0	0	0	0	0	0	0	0	0	0	0	0	0	0	0	0	0	0	0	0	0	0	0	0	0	0	0
2245	0	0	0	0	0	0	0	0	0	0	0	0	0	0	0	0	0	0	0	0	0	0	0	0	0	0	0	0	0	0
2300	0	0	0	0	0	0	0	0	0	0	0	0	0	0	0	0	0	0	0	0	0	0	0	0	0	0	0	0	0	0
2315	0	0	0	0	0	0	0	0	0	0	0	0	0	0	0	0	0	0	0	0	0	0	0	0	0	0	0	0	0	0
2330	0	0	0	0	0	0	0	0	0	0	0	0	0	0	0	0	0	0	0	0	0	0	0	0	0	0	0	0	0	0
2345	0	0	0	0	0	0	0	0	0	0	0	0	0	0	0	0	0	0	0	0	0	0	0	0	0	0	0	0	0	0
07-19	**97**	**2**	**1**	**3**	**0**	**0**	**0**	**14**	**21**	**23**	**21**	**9**	**1**	**2**	**0**	**0**	**0**	**0**	**0**	**0**	**0**	**0**	**0**	**0**	**0**	**0**	**0**	**0**	**0**	**0**
06-22	**107**	**2**	**1**	**3**	**0**	**0**	**0**	**17**	**21**	**26**	**22**	**11**	**2**	**2**	**0**	**0**	**0**	**0**	**0**	**0**	**0**	**0**	**0**	**0**	**0**	**0**	**0**	**0**	**0**	**0**
06-00	**109**	**2**	**1**	**3**	**0**	**0**	**0**	**18**	**21**	**27**	**22**	**11**	**2**	**2**	**0**	**0**	**0**	**0**	**0**	**0**	**0**	**0**	**0**	**0**	**0**	**0**	**0**	**0**	**0**	**0**
00-00	**113**	**2**	**1**	**3**	**0**	**0**	**0**	**18**	**21**	**29**	**23**	**12**	**2**	**2**	**0**	**0**	**0**	**0**	**0**	**0**	**0**	**0**	**0**	**0**	**0**	**0**	**0**	**0**	**0**	**0**

Site 1
Location Unnamed Road,
Direction Westbound

16683 / SUTTON ON TRENT
APRIL 2025
AUTOMATIC TRAFFIC COUNT

28 April 2025 Monday

Time	Total	Speed Bins (mph)																												
		0 - 5	5 - 10	10 - 15	15 - 20	20 - 25	25 - 30	30 - 35	35 - 40	40 - 45	45 - 50	50 - 55	55 - 60	60 - 65	65 - 70	70 - 75	75 - 80	80 - 85	85 - 90	90 - 95	95 - 100	100 - 105	105 - 110	110 - 115	115 - 120	120 - 125	125 - 130	130 - 135	135 - 140
0000	0	0	0	0	0	0	0	0	0	0	0	0	0	0	0	0	0	0	0	0	0	0	0	0	0	0	0	0	0	0
0015	1	0	0	0	0	0	0	1	0	0	0	0	0	0	0	0	0	0	0	0	0	0	0	0	0	0	0	0	0	0
0030	0	0	0	0	0	0	0	0	0	0	0	0	0	0	0	0	0	0	0	0	0	0	0	0	0	0	0	0	0	0
0045	0	0	0	0	0	0	0	0	0	0	0	0	0	0	0	0	0	0	0	0	0	0	0	0	0	0	0	0	0	0
0100	2	0	0	0	0	0	0	0	0	0	0	0	1	1	0	0	0	0	0	0	0	0	0	0	0	0	0	0	0	0
0115	0	0	0	0	0	0	0	0	0	0	0	0	0	0	0	0	0	0	0	0	0	0	0	0	0	0	0	0	0	0
0130	0	0	0	0	0	0	0	0	0	0	0	0	0	0	0	0	0	0	0	0	0	0	0	0	0	0	0	0	0	0
0145	0	0	0	0	0	0	0	0	0	0	0	0	0	0	0	0	0	0	0	0	0	0	0	0	0	0	0	0	0	0
0200	0	0	0	0	0	0	0	0	0	0	0	0	0	0	0	0	0	0	0	0	0	0	0	0	0	0	0	0	0	0
0215	0	0	0	0	0	0	0	0	0	0	0	0	0	0	0	0	0	0	0	0	0	0	0	0	0	0	0	0	0	0
0230	0	0	0	0	0	0	0	0	0	0	0	0	0	0	0	0	0	0	0	0	0	0	0	0	0	0	0	0	0	0
0245	0	0	0	0	0	0	0	0	0	0	0	0	0	0	0	0	0	0	0	0	0	0	0	0	0	0	0	0	0	0
0300	0	0	0	0	0	0	0	0	0	0	0	0	0	0	0	0	0	0	0	0	0	0	0	0	0	0	0	0	0	0
0315	0	0	0	0	0	0	0	0	0	0	0	0	0	0	0	0	0	0	0	0	0	0	0	0	0	0	0	0	0	0
0330	0	0	0	0	0	0	0	0	0	0	0	0	0	0	0	0	0	0	0	0	0	0	0	0	0	0	0	0	0	0
0345	0	0	0	0	0	0	0	0	0	0	0	0	0	0	0	0	0	0	0	0	0	0	0	0	0	0	0	0	0	0
0400	0	0	0	0	0	0	0	0	0	0	0	0	0	0	0	0	0	0	0	0	0	0	0	0	0	0	0	0	0	0
0415	0	0	0	0	0	0	0	0	0	0	0	0	0	0	0	0	0	0	0	0	0	0	0	0	0	0	0	0	0	0
0430	0	0	0	0	0	0	0	0	0	0	0	0	0	0	0	0	0	0	0	0	0	0	0	0	0	0	0	0	0	0
0445	0	0	0	0	0	0	0	0	0	0	0	0	0	0	0	0	0	0	0	0	0	0	0	0	0	0	0	0	0	0
0500	0	0	0	0	0	0	0	0	0	0	0	0	0	0	0	0	0	0	0	0	0	0	0	0	0	0	0	0	0	0
0515	0	0	0	0	0	0	0	0	0	0	0	0	0	0	0	0	0	0	0	0	0	0	0	0	0	0	0	0	0	0
0530	0	0	0	0	0	0	0	0	0	0	0	0	0	0	0	0	0	0	0	0	0	0	0	0	0	0	0	0	0	0
0545	3	0	0	0	0	0	0	0	0	1	1	1	0	0	0	0	0	0	0	0	0	0	0	0	0	0	0	0	0	0
0600	0	0	0	0	0	0	0	0	0	0	0	0	0	0	0	0	0	0	0	0	0	0	0	0	0	0	0	0	0	0
0615	2	0	0	0	0	0	0	0	0	0	1	1	0	0	0	0	0	0	0	0	0	0	0	0	0	0	0	0	0	0
0630	4	0	0	0	0	0	0	0	1	1	1	1	0	0	0	0	0	0	0	0	0	0	0	0	0	0	0	0	0	0
0645	5	0	0	0	0	0	0	0	1	3	0	0	0	1	0	0	0	0	0	0	0	0	0	0	0	0	0	0	0	0
0700	1	0	0	0	0	0	0	0	1	0	0	0	0	0	0	0	0	0	0	0	0	0	0	0	0	0	0	0	0	0
0715	3	0	0	0	0	0	2	0	0	0	1	0	0	0	0	0	0	0	0	0	0	0	0	0	0	0	0	0	0	0
0730	5	0	0	0	0	0	0	2	0	2	0	1	0	0	0	0	0	0	0	0	0	0	0	0	0	0	0	0	0	0
0745	4	0	0	0	0	0	0	0	1	1	2	0	0	0	0	0	0	0	0	0	0	0	0	0	0	0	0	0	0	0
0800	6	0	0	0	0	0	0	0	1	4	0	1	0	0	0	0	0	0	0	0	0	0	0	0	0	0	0	0	0	0
0815	**7**	**0**	**0**	**0**	**0**	**0**	**0**	**0**	**1**	**3**	**2**	**1**	**0**	**0**	**0**	**0**	**0**	**0**	**0**	**0**	**0**	**0**	**0**	**0**	**0**	**0**	**0**	**0**	**0**	**0**
0830	**7**	**0**	**0**	**0**	**0**	**0**	**0**	**0**	**1**	**3**	**2**	**1**	**0**	**0**	**0**	**0**	**0**	**0**	**0**	**0**	**0**	**0**	**0**	**0**	**0**	**0**	**0**	**0**	**0**	**0**
0845	4	0	0	0	0	0	0	1	2	0	1	0	0	0	0	0	0	0	0	0	0	0	0	0	0	0	0	0	0	0
0900	3	0	0	0	0	0	0	1	1	1	0	0	0	0	0	0	0	0	0	0	0	0	0	0	0	0	0	0	0	0
0915	5	0	0	0	0	0	0	0	0	2	2	1	0	0	0	0	0	0	0	0	0	0	0	0	0	0	0	0	0	0
0930	5	0	0	0	0	0	0	0	2	0	2	0	1	0	0	0	0	0	0	0	0	0	0	0	0	0	0	0	0	0
0945	3	0	0	0	0	1	0	0	1	1	0	0	0	0	0	0	0	0	0	0	0	0	0	0	0	0	0	0	0	0
1000	1	0	0	0	0	0	0	0	0	0	1	0	0	0	0	0	0	0	0	0	0	0	0	0	0	0	0	0	0	0
1015	3	0	0	0	0	0	0	0	1	2	0	0	0	0	0	0	0	0	0	0	0	0	0	0	0	0	0	0	0	0
1030	1	0	0	0	0	0	0	1	0	0	0	0	0	0	0	0	0	0	0	0	0	0	0	0	0	0	0	0	0	0
1045	5	0	0	0	0	0	0	1	3	1	0	0	0	0	0	0	0	0	0	0	0	0	0	0	0	0	0	0	0	0
1100	3	0	0	0	0	0	0	1	1	0	1	0	0	0	0	0	0	0	0	0	0	0	0	0	0	0	0	0	0	0
1115	0	0	0	0	0	0	0	0	0	0	0	0	0	0	0	0	0	0	0	0	0	0	0	0	0	0	0	0	0	0
1130	6	0	0	0	0	0	1	1	2	0	2	0	0	0	0	0	0	0	0	0	0	0	0	0	0	0	0	0	0	0
1145	3	0	0	0	0	0	0	0	0	1	2	0	0	0	0	0	0	0	0	0	0	0	0	0	0	0	0	0	0	0
1200	3	0	0	0	0	0	0	0	0	3	0	0	0	0	0	0	0	0	0	0	0	0	0	0	0	0	0	0	0	0
1215	2	0	0	0	0	0	0	0	1	1	0	0	0	0	0	0	0	0	0	0	0	0	0	0	0	0	0	0	0	0
1230	8	0	0	1	0	0	1	3	3	0	0	0	0	0	0	0	0	0	0	0	0	0	0	0	0	0	0	0	0	0
1245	2	0	0	0	0	0	0	0	1	0	1	0	0	0	0	0	0	0	0	0	0	0	0	0	0	0	0	0	0	0
1300	1	0	0	0	0	0	0	0	1	0	0	0	0	0	0	0	0	0	0	0	0	0	0	0	0	0	0	0	0	0
1315	3	0	0	0	0	0	0	0	2	1	0	0	0	0	0	0	0	0	0	0	0	0	0	0	0	0	0	0	0	0
1330	1	0	0	0	0	0	0	1	0	0	0	0	0	0	0	0	0	0	0	0	0	0	0	0	0	0	0	0	0	0
1345	6	0	0	0	0	0	0	0	3	3	0	0	0	0	0	0	0	0	0	0	0	0	0	0	0	0	0	0	0	0
1400	4	0	0	0	0	0	0	0	2	2	0	0	0	0	0	0	0	0	0	0	0	0	0	0	0	0	0	0	0	0
1415	1	0	0	0	0	0	0	0	0	1	0	0	0	0	0	0	0	0	0	0	0	0	0	0	0	0	0	0	0	0
1430	0	0	0	0	0	0	0	0	0	0	0	0	0	0	0	0	0	0	0	0	0	0	0	0	0	0	0	0	0	0
1445	3	0	2	0	0	0	0	0	1	0	0	0	0	0	0	0	0	0	0	0	0	0	0	0	0	0	0	0	0	0
1500	3	0	0	0	0	0	0	0	1	0	2	0	0	0	0	0	0	0	0	0	0	0	0	0	0	0	0	0	0	0
1515	4	0	0	0	0	0	0	0	1	2	0	0	1	0	0	0	0	0	0	0	0	0	0	0	0	0	0	0	0	0
1530	1	0	0	0	0	0	0	0	0	1	0	0	0	0	0	0	0	0	0	0	0	0	0	0	0	0	0	0	0	0
1545	5	0	0	0	0	0	0	2	2	0	1	0	0	0	0	0	0	0	0	0	0	0	0	0	0	0	0	0	0	0
1600	**15**	**0**	**0**	**0**	**0**	**0**	**0**	**0**	**3**	**0**	**2**	**6**	**4**	**0**	**0**	**0**	**0**	**0**	**0**	**0**	**0**	**0**	**0**	**0**	**0**	**0**	**0**	**0**	**0**	**0**
1615	3	0	0	0	0	0	0	0	0	0	1	1	1	0	0	0	0	0	0	0	0	0	0	0	0	0	0	0	0	0
1630	11	0	0	0	0	0	0	1	1	5	2	0	1	1	0	0	0	0	0	0	0	0	0	0	0	0	0	0	0	0
1645	0	0	0	0	0	0	0	0	0	0	0	0	0	0	0	0	0	0	0	0	0	0	0	0	0	0	0	0	0	0
1700	4	0	0	0	0	0	0	0	1	2	1	0	0	0	0	0	0	0	0	0	0	0	0	0	0	0	0	0	0	0
1715	3	0	0	0	0	0	0	0	1	2	0	0	0	0	0	0	0	0	0	0	0	0	0	0	0	0	0	0	0	0
1730	3	0	0	0	0	0	0	0	1	0	2	0	0	0	0	0	0	0	0	0	0	0	0	0	0	0	0	0	0	0
1745	2	0	0	0	0	0	0	0	1	1	0	0	0	0	0	0	0	0	0	0	0	0	0	0	0	0	0	0	0	0
1800	5	0	0	0	0	0	0	0	2	2	0	1	0	0	0	0	0	0	0	0	0	0	0	0	0	0	0	0	0	0
1815	4	0	0	0	0	0	0	0	2	1	1	0	0	0	0	0	0	0	0	0	0	0	0	0	0	0	0	0	0	0
1830	2	0	0	1	0	0	0	1	0	0	0	0	0	0	0	0	0	0	0	0	0	0	0	0	0	0	0	0	0	0
1845	1	0	0	0	0	0	0	0	0	1	0	0	0	0	0	0	0	0	0	0	0	0	0	0	0	0	0	0	0	0
1900	4	0	0	0	0	0	0	0	1	2	0	1	0	0	0	0	0	0	0	0	0	0	0	0	0	0	0	0	0	0
1915	3	0	0	0	0	0	0	2	0	1	0	0	0	0	0	0	0	0	0	0	0	0	0	0	0	0	0	0	0	0
1930	4	0	0	0	0	0	0	0	2	2	0	0	0	0	0	0	0	0	0	0	0	0	0	0	0	0	0	0	0	0
1945	3	0	0	0	0	0	0	0	0	1	0	1	1	0	0	0	0	0	0	0	0	0	0	0	0	0	0	0	0	0
2000	1	0	0	0	0	0	1	0	0	0	0	0	0	0	0	0	0	0	0	0	0	0	0	0	0	0	0	0	0	0
2015	0	0	0	0	0	0	0	0	0	0	0	0	0	0	0	0	0	0	0	0	0	0	0	0	0	0	0	0	0	0
2030	1	0	0	0	0	0	0	0	1	0	0	0	0	0	0	0	0	0	0	0	0	0	0	0	0	0	0	0	0	0
2045	1	0	0	0	0	0	0	0	1	0	0	0	0	0	0	0	0	0	0	0	0	0	0	0	0	0	0	0	0	0
2100	2	0	0	0	0	0	0	0	0	0	2	0	0	0	0	0	0	0	0	0	0	0	0	0	0	0	0	0	0	0
2115	0	0	0	0	0	0	0	0	0	0	0	0	0	0	0	0	0	0	0	0	0	0	0	0	0	0	0	0	0	0
2130	2	0	0	0	0	0	0	0	2	0	0	0	0	0	0	0	0	0	0	0	0	0	0	0	0	0	0	0	0	0
2145	0	0	0	0	0	0	0	0	0	0	0	0	0	0	0	0	0	0	0	0	0	0	0	0	0	0	0	0	0	0
2200	0	0	0	0	0	0	0	0	0	0	0	0	0	0	0	0	0	0	0	0	0	0	0	0	0	0	0	0	0	0
2215	0	0	0	0	0	0	0	0	0	0	0	0	0	0	0	0	0	0	0	0	0	0	0	0	0	0	0	0	0	0
2230	0	0	0	0	0	0	0	0	0	0	0	0	0	0	0	0	0	0	0	0	0	0	0	0	0	0	0	0	0	0
2245	0	0	0	0	0	0	0	0	0	0	0	0	0	0	0	0	0	0	0	0	0	0	0	0	0	0	0	0	0	0
2300	0	0	0	0	0	0	0	0	0	0	0	0	0	0	0	0	0	0	0	0	0	0	0	0	0	0	0	0	0	0
2315	0	0	0	0	0	0	0	0	0	0	0	0	0	0	0	0	0	0	0	0	0	0	0	0	0	0	0	0	0	0
2330	0	0	0	0	0	0	0	0	0	0	0	0	0	0	0	0	0	0	0	0	0	0	0	0	0	0	0	0	0	0
2345	0	0	0	0	0	0	0	0	0	0	0	0	0	0	0	0	0	0	0	0	0	0	0	0	0	0	0	0	0	0
07-19	**175**	**0**	**2**	**2**	**0**	**1**	**4**	**16**	**48**	**48**	**32**	**13**	**8**	**1**	**0**	**0**	**0**	**0**	**0**	**0**	**0**	**0**	**0**	**0**	**0**	**0**	**0**	**0**	**0**	**0**
06-22	**207**	**0**	**2**	**2**	**0**	**1**	**5**	**18**	**57**	**58**	**36**	**17**	**9**	**2**	**0**	**0**	**0**	**0**	**0**	**0**	**0**	**0**	**0**	**0**	**0**	**0**	**0**	**0**	**0**	**0**
06-00	**207**	**0**	**2**	**2**	**0**	**1**	**5**	**18**	**57**	**58**	**36**	**17**	**9**	**2**	**0**	**0**	**0**	**0**	**0**	**0**	**0**	**0**	**0**	**0**	**0**	**0**	**0**	**0**	**0**	**0**
00-00	**213**	**0**	**2**	**2**	**0**	**1**	**5**	**19**	**57**	**59**	**37**	**18**	**10**	**3**	**0**	**0**	**0**	**0**	**0**	**0**	**0**	**0**	**0**	**0**	**0**	**0**	**0**	**0**	**0**	**0**

Site 1
Location Unnamed Road,
Direction Westbound

16683 / SUTTON ON TRENT
APRIL 2025
AUTOMATIC TRAFFIC COUNT

29 April 2025 **Tuesday**

Time	Total	Speed Bins (mph)																												
		0 - 5	5 - 10	10 - 15	15 - 20	20 - 25	25 - 30	30 - 35	35 - 40	40 - 45	45 - 50	50 - 55	55 - 60	60 - 65	65 - 70	70 - 75	75 - 80	80 - 85	85 - 90	90 - 95	95 - 100	100 - 105	105 - 110	110 - 115	115 - 120	120 - 125	125 - 130	130 - 135	135 - 140
0000	0	0	0	0	0	0	0	0	0	0	0	0	0	0	0	0	0	0	0	0	0	0	0	0	0	0	0	0	0	0
0015	0	0	0	0	0	0	0	0	0	0	0	0	0	0	0	0	0	0	0	0	0	0	0	0	0	0	0	0	0	0
0030	0	0	0	0	0	0	0	0	0	0	0	0	0	0	0	0	0	0	0	0	0	0	0	0	0	0	0	0	0	0
0045	0	0	0	0	0	0	0	0	0	0	0	0	0	0	0	0	0	0	0	0	0	0	0	0	0	0	0	0	0	0
0100	0	0	0	0	0	0	0	0	0	0	0	0	0	0	0	0	0	0	0	0	0	0	0	0	0	0	0	0	0	0
0115	0	0	0	0	0	0	0	0	0	0	0	0	0	0	0	0	0	0	0	0	0	0	0	0	0	0	0	0	0	0
0130	0	0	0	0	0	0	0	0	0	0	0	0	0	0	0	0	0	0	0	0	0	0	0	0	0	0	0	0	0	0
0145	0	0	0	0	0	0	0	0	0	0	0	0	0	0	0	0	0	0	0	0	0	0	0	0	0	0	0	0	0	0
0200	0	0	0	0	0	0	0	0	0	0	0	0	0	0	0	0	0	0	0	0	0	0	0	0	0	0	0	0	0	0
0215	0	0	0	0	0	0	0	0	0	0	0	0	0	0	0	0	0	0	0	0	0	0	0	0	0	0	0	0	0	0
0230	0	0	0	0	0	0	0	0	0	0	0	0	0	0	0	0	0	0	0	0	0	0	0	0	0	0	0	0	0	0
0245	0	0	0	0	0	0	0	0	0	0	0	0	0	0	0	0	0	0	0	0	0	0	0	0	0	0	0	0	0	0
0300	0	0	0	0	0	0	0	0	0	0	0	0	0	0	0	0	0	0	0	0	0	0	0	0	0	0	0	0	0	0
0315	0	0	0	0	0	0	0	0	0	0	0	0	0	0	0	0	0	0	0	0	0	0	0	0	0	0	0	0	0	0
0330	0	0	0	0	0	0	0	0	0	0	0	0	0	0	0	0	0	0	0	0	0	0	0	0	0	0	0	0	0	0
0345	0	0	0	0	0	0	0	0	0	0	0	0	0	0	0	0	0	0	0	0	0	0	0	0	0	0	0	0	0	0
0400	0	0	0	0	0	0	0	0	0	0	0	0	0	0	0	0	0	0	0	0	0	0	0	0	0	0	0	0	0	0
0415	0	0	0	0	0	0	0	0	0	0	0	0	0	0	0	0	0	0	0	0	0	0	0	0	0	0	0	0	0	0
0430	0	0	0	0	0	0	0	0	0	0	0	0	0	0	0	0	0	0	0	0	0	0	0	0	0	0	0	0	0	0
0445	0	0	0	0	0	0	0	0	0	0	0	0	0	0	0	0	0	0	0	0	0	0	0	0	0	0	0	0	0	0
0500	0	0	0	0	0	0	0	0	0	0	0	0	0	0	0	0	0	0	0	0	0	0	0	0	0	0	0	0	0	0
0515	0	0	0	0	0	0	0	0	0	0	0	0	0	0	0	0	0	0	0	0	0	0	0	0	0	0	0	0	0	0
0530	1	0	0	0	0	0	0	0	0	1	0	0	0	0	0	0	0	0	0	0	0	0	0	0	0	0	0	0	0	0
0545	4	0	0	0	0	1	1	0	0	1	1	0	0	0	0	0	0	0	0	0	0	0	0	0	0	0	0	0	0	0
0600	0	0	0	0	0	0	0	0	0	0	0	0	0	0	0	0	0	0	0	0	0	0	0	0	0	0	0	0	0	0
0615	1	0	0	0	0	0	0	0	0	1	0	0	0	0	0	0	0	0	0	0	0	0	0	0	0	0	0	0	0	0
0630	4	0	0	0	0	0	0	0	1	1	1	1	0	0	0	0	0	0	0	0	0	0	0	0	0	0	0	0	0	0
0645	4	0	1	0	0	0	0	0	0	1	2	0	0	0	0	0	0	0	0	0	0	0	0	0	0	0	0	0	0	0
0700	6	0	0	0	0	0	0	0	2	2	1	1	0	0	0	0	0	0	0	0	0	0	0	0	0	0	0	0	0	0
0715	3	0	0	0	0	0	0	1	0	1	0	1	0	0	0	0	0	0	0	0	0	0	0	0	0	0	0	0	0	0
0730	4	0	0	0	0	0	0	0	2	2	0	0	0	0	0	0	0	0	0	0	0	0	0	0	0	0	0	0	0	0
0745	4	0	0	0	0	0	0	0	2	0	1	1	0	0	0	0	0	0	0	0	0	0	0	0	0	0	0	0	0	0
0800	4	0	0	0	0	0	0	1	1	0	1	1	0	0	0	0	0	0	0	0	0	0	0	0	0	0	0	0	0	0
0815	6	0	0	0	0	0	0	0	1	3	2	0	0	0	0	0	0	0	0	0	0	0	0	0	0	0	0	0	0	0
0830	7	0	0	0	0	0	0	1	0	1	5	0	0	0	0	0	0	0	0	0	0	0	0	0	0	0	0	0	0	0
0845	**8**	**0**	**0**	**0**	**0**	**0**	**0**	**0**	**4**	**0**	**3**	**1**	**0**	**0**	**0**	**0**	**0**	**0**	**0**	**0**	**0**	**0**	**0**	**0**	**0**	**0**	**0**	**0**	**0**	**0**
0900	1	0	0	0	0	0	0	1	0	0	0	0	0	0	0	0	0	0	0	0	0	0	0	0	0	0	0	0	0	0
0915	4	0	0	0	0	0	0	0	0	2	2	0	0	0	0	0	0	0	0	0	0	0	0	0	0	0	0	0	0	0
0930	4	0	0	0	0	0	0	0	1	2	1	0	0	0	0	0	0	0	0	0	0	0	0	0	0	0	0	0	0	0
0945	2	0	0	0	0	0	0	0	1	0	1	0	0	0	0	0	0	0	0	0	0	0	0	0	0	0	0	0	0	0
1000	1	0	0	0	0	0	0	1	0	0	0	0	0	0	0	0	0	0	0	0	0	0	0	0	0	0	0	0	0	0
1015	2	0	0	0	0	0	0	0	0	1	0	1	0	0	0	0	0	0	0	0	0	0	0	0	0	0	0	0	0	0
1030	2	0	0	0	0	0	0	0	0	0	2	0	0	0	0	0	0	0	0	0	0	0	0	0	0	0	0	0	0	0
1045	0	0	0	0	0	0	0	0	0	0	0	0	0	0	0	0	0	0	0	0	0	0	0	0	0	0	0	0	0	0
1100	2	0	0	0	0	0	0	0	1	0	1	0	0	0	0	0	0	0	0	0	0	0	0	0	0	0	0	0	0	0
1115	5	0	0	0	0	0	0	1	1	1	2	0	0	0	0	0	0	0	0	0	0	0	0	0	0	0	0	0	0	0
1130	2	0	0	0	0	0	0	0	1	1	0	0	0	0	0	0	0	0	0	0	0	0	0	0	0	0	0	0	0	0
1145	2	0	0	0	0	0	0	0	1	0	1	0	0	0	0	0	0	0	0	0	0	0	0	0	0	0	0	0	0	0
1200	3	0	0	0	0	0	0	0	1	1	1	0	0	0	0	0	0	0	0	0	0	0	0	0	0	0	0	0	0	0
1215	4	0	0	0	0	0	0	1	2	0	1	0	0	0	0	0	0	0	0	0	0	0	0	0	0	0	0	0	0	0
1230	2	0	0	0	0	0	0	0	2	0	0	0	0	0	0	0	0	0	0	0	0	0	0	0	0	0	0	0	0	0
1245	4	0	0	0	0	0	0	1	0	2	1	0	0	0	0	0	0	0	0	0	0	0	0	0	0	0	0	0	0	0
1300	0	0	0	0	0	0	0	0	0	0	0	0	0	0	0	0	0	0	0	0	0	0	0	0	0	0	0	0	0	0
1315	3	0	0	0	0	0	0	0	0	0	3	0	0	0	0	0	0	0	0	0	0	0	0	0	0	0	0	0	0	0
1330	1	0	0	0	0	0	0	1	0	0	0	0	0	0	0	0	0	0	0	0	0	0	0	0	0	0	0	0	0	0
1345	2	0	0	0	0	0	1	0	1	0	0	0	0	0	0	0	0	0	0	0	0	0	0	0	0	0	0	0	0	0
1400	2	0	0	0	0	0	0	0	1	1	0	0	0	0	0	0	0	0	0	0	0	0	0	0	0	0	0	0	0	0
1415	3	0	0	0	0	0	0	0	0	2	0	1	0	0	0	0	0	0	0	0	0	0	0	0	0	0	0	0	0	0
1430	4	0	0	0	0	0	0	1	1	1	1	0	0	0	0	0	0	0	0	0	0	0	0	0	0	0	0	0	0	0
1445	3	0	0	0	0	0	0	0	2	1	0	0	0	0	0	0	0	0	0	0	0	0	0	0	0	0	0	0	0	0
1500	10	0	0	0	0	0	0	3	0	3	3	1	0	0	0	0	0	0	0	0	0	0	0	0	0	0	0	0	0	0
1515	5	0	0	0	0	0	0	2	1	0	0	1	1	0	0	0	0	0	0	0	0	0	0	0	0	0	0	0	0	0
1530	1	0	0	0	0	0	0	0	0	1	0	0	0	0	0	0	0	0	0	0	0	0	0	0	0	0	0	0	0	0
1545	0	0	0	0	0	0	0	0	0	0	0	0	0	0	0	0	0	0	0	0	0	0	0	0	0	0	0	0	0	0
1600	**12**	**0**	**0**	**0**	**0**	**0**	**0**	**1**	**3**	**2**	**2**	**1**	**2**	**0**	**0**	**1**	**0**	**0**	**0**	**0**	**0**	**0**	**0**	**0**	**0**	**0**	**0**	**0**	**0**	**0**
1615	8	0	0	0	0	0	0	0	0	3	2	0	1	1	1	0	0	0	0	0	0	0	0	0	0	0	0	0	0	0
1630	7	0	0	1	0	0	0	1	1	3	0	0	0	1	0	0	0	0	0	0	0	0	0	0	0	0	0	0	0	0
1645	5	0	0	0	0	0	0	1	0	1	2	1	0	0	0	0	0	0	0	0	0	0	0	0	0	0	0	0	0	0
1700	5	0	0	0	0	0	0	0	2	1	1	1	0	0	0	0	0	0	0	0	0	0	0	0	0	0	0	0	0	0
1715	6	0	0	0	0	0	0	0	1	2	1	2	0	0	0	0	0	0	0	0	0	0	0	0	0	0	0	0	0	0
1730	1	0	0	1	0	0	0	0	0	0	0	0	0	0	0	0	0	0	0	0	0	0	0	0	0	0	0	0	0	0
1745	1	0	0	0	0	0	0	0	0	0	0	1	0	0	0	0	0	0	0	0	0	0	0	0	0	0	0	0	0	0
1800	4	0	0	0	0	0	0	1	2	0	0	1	0	0	0	0	0	0	0	0	0	0	0	0	0	0	0	0	0	0
1815	0	0	0	0	0	0	0	0	0	0	0	0	0	0	0	0	0	0	0	0	0	0	0	0	0	0	0	0	0	0
1830	1	0	0	0	0	0	0	0	0	0	1	0	0	0	0	0	0	0	0	0	0	0	0	0	0	0	0	0	0	0
1845	3	0	0	0	0	1	1	0	1	0	0	0	0	0	0	0	0	0	0	0	0	0	0	0	0	0	0	0	0	0
1900	1	0	0	0	0	0	0	1	0	0	0	0	0	0	0	0	0	0	0	0	0	0	0	0	0	0	0	0	0	0
1915	0	0	0	0	0	0	0	0	0	0	0	0	0	0	0	0	0	0	0	0	0	0	0	0	0	0	0	0	0	0
1930	1	0	0	0	0	0	0	1	0	0	0	0	0	0	0	0	0	0	0	0	0	0	0	0	0	0	0	0	0	0
1945	1	0	0	0	0	0	0	0	0	0	0	0	1	0	0	0	0	0	0	0	0	0	0	0	0	0	0	0	0	0
2000	3	0	0	0	0	0	0	2	1	0	0	0	0	0	0	0	0	0	0	0	0	0	0	0	0	0	0	0	0	0
2015	2	0	0	0	0	0	0	1	0	0	0	0	0	0	1	0	0	0	0	0	0	0	0	0	0	0	0	0	0	0
2030	2	0	0	0	0	0	1	0	0	0	0	1	0	0	0	0	0	0	0	0	0	0	0	0	0	0	0	0	0	0
2045	2	0	0	0	0	0	0	1	0	0	1	0	0	0	0	0	0	0	0	0	0	0	0	0	0	0	0	0	0	0
2100	2	0	0	0	0	0	0	0	0	1	1	0	0	0	0	0	0	0	0	0	0	0	0	0	0	0	0	0	0	0
2115	1	0	0	0	0	0	0	0	0	0	1	0	0	0	0	0	0	0	0	0	0	0	0	0	0	0	0	0	0	0
2130	0	0	0	0	0	0	0	0	0	0	0	0	0	0	0	0	0	0	0	0	0	0	0	0	0	0	0	0	0	0
2145	0	0	0	0	0	0	0	0	0	0	0	0	0	0	0	0	0	0	0	0	0	0	0	0	0	0	0	0	0	0
2200	0	0	0	0	0	0	0	0	0	0	0	0	0	0	0	0	0	0	0	0	0	0	0	0	0	0	0	0	0	0
2215	0	0	0	0	0	0	0	0	0	0	0	0	0	0	0	0	0	0	0	0	0	0	0	0	0	0	0	0	0	0
2230	0	0	0	0	0	0	0	0	0	0	0	0	0	0	0	0	0	0	0	0	0	0	0	0	0	0	0	0	0	0
2245	0	0	0	0	0	0	0	0	0	0	0	0	0	0	0	0	0	0	0	0	0	0	0	0	0	0	0	0	0	0
2300	0	0	0	0	0	0	0	0	0	0	0	0	0	0	0	0	0	0	0	0	0	0	0	0	0	0	0	0	0	0
2315	0	0	0	0	0	0	0	0	0	0	0	0	0	0	0	0	0	0	0	0	0	0	0	0	0	0	0	0	0	0
2330	0	0	0	0	0	0	0	0	0	0	0	0	0	0	0	0	0	0	0	0	0	0	0	0	0	0	0	0	0	0
2345	0	0	0	0	0	0	0	0	0	0	0	0	0	0	0	0	0	0	0	0	0	0	0	0	0	0	0	0	0	0
07-19	**169**	**0**	**0**	**2**	**0**	**1**	**2**	**19**	**39**	**40**	**42**	**16**	**4**	**2**	**1**	**1**	**0**	**0**	**0**	**0**	**0**	**0**	**0**	**0**	**0**	**0**	**0**	**0**	**0**	**0**
06-22	**193**	**0**	**1**	**2**	**0**	**1**	**3**	**25**	**41**	**44**	**48**	**18**	**5**	**2**	**2**	**1**	**0**	**0**	**0**	**0**	**0**	**0**	**0**	**0**	**0**	**0**	**0**	**0**	**0**	**0**
06-00	**193**	**0**	**1**	**2**	**0**	**1**	**3**	**25**	**41**	**44**	**48**	**18**	**5**	**2**	**2**	**1**	**0**	**0**	**0**	**0**	**0**	**0**	**0**	**0**	**0**	**0**	**0**	**0**	**0**	**0**
00-00	**198**	**0**	**1**	**2**	**0**	**1**	**4**	**26**	**41**	**44**	**50**	**19**	**5**	**2**	**2**	**1**	**0**	**0**	**0**	**0**	**0**	**0**	**0**	**0**	**0**	**0**	**0**	**0**	**0**	**0**

Site 1
Location Unnamed Road,
Direction Westbound

30 April 2025

16683 / SUTTON ON TRENT
APRIL 2025
AUTOMATIC TRAFFIC COUNT

Time	Total	Speed Bins (mph)																												
		0 - 5	5 - 10	10 - 15	15 - 20	20 - 25	25 - 30	30 - 35	35 - 40	40 - 45	45 - 50	50 - 55	55 - 60	60 - 65	65 - 70	70 - 75	75 - 80	80 - 85	85 - 90	90 - 95	95 - 100	100 - 105	105 - 110	110 - 115	115 - 120	120 - 125	125 - 130	130 - 135	135 - 140
0000	0	0	0	0	0	0	0	0	0	0	0	0	0	0	0	0	0	0	0	0	0	0	0	0	0	0	0	0	0	0
0015	0	0	0	0	0	0	0	0	0	0	0	0	0	0	0	0	0	0	0	0	0	0	0	0	0	0	0	0	0	0
0030	0	0	0	0	0	0	0	0	0	0	0	0	0	0	0	0	0	0	0	0	0	0	0	0	0	0	0	0	0	0
0045	0	0	0	0	0	0	0	0	0	0	0	0	0	0	0	0	0	0	0	0	0	0	0	0	0	0	0	0	0	0
0100	0	0	0	0	0	0	0	0	0	0	0	0	0	0	0	0	0	0	0	0	0	0	0	0	0	0	0	0	0	0
0115	0	0	0	0	0	0	0	0	0	0	0	0	0	0	0	0	0	0	0	0	0	0	0	0	0	0	0	0	0	0
0130	0	0	0	0	0	0	0	0	0	0	0	0	0	0	0	0	0	0	0	0	0	0	0	0	0	0	0	0	0	0
0145	0	0	0	0	0	0	0	0	0	0	0	0	0	0	0	0	0	0	0	0	0	0	0	0	0	0	0	0	0	0
0200	0	0	0	0	0	0	0	0	0	0	0	0	0	0	0	0	0	0	0	0	0	0	0	0	0	0	0	0	0	0
0215	0	0	0	0	0	0	0	0	0	0	0	0	0	0	0	0	0	0	0	0	0	0	0	0	0	0	0	0	0	0
0230	0	0	0	0	0	0	0	0	0	0	0	0	0	0	0	0	0	0	0	0	0	0	0	0	0	0	0	0	0	0
0245	0	0	0	0	0	0	0	0	0	0	0	0	0	0	0	0	0	0	0	0	0	0	0	0	0	0	0	0	0	0
0300	0	0	0	0	0	0	0	0	0	0	0	0	0	0	0	0	0	0	0	0	0	0	0	0	0	0	0	0	0	0
0315	0	0	0	0	0	0	0	0	0	0	0	0	0	0	0	0	0	0	0	0	0	0	0	0	0	0	0	0	0	0
0330	0	0	0	0	0	0	0	0	0	0	0	0	0	0	0	0	0	0	0	0	0	0	0	0	0	0	0	0	0	0
0345	0	0	0	0	0	0	0	0	0	0	0	0	0	0	0	0	0	0	0	0	0	0	0	0	0	0	0	0	0	0
0400	0	0	0	0	0	0	0	0	0	0	0	0	0	0	0	0	0	0	0	0	0	0	0	0	0	0	0	0	0	0
0415	0	0	0	0	0	0	0	0	0	0	0	0	0	0	0	0	0	0	0	0	0	0	0	0	0	0	0	0	0	0
0430	0	0	0	0	0	0	0	0	0	0	0	0	0	0	0	0	0	0	0	0	0	0	0	0	0	0	0	0	0	0
0445	0	0	0	0	0	0	0	0	0	0	0	0	0	0	0	0	0	0	0	0	0	0	0	0	0	0	0	0	0	0
0500	0	0	0	0	0	0	0	0	0	0	0	0	0	0	0	0	0	0	0	0	0	0	0	0	0	0	0	0	0	0
0515	0	0	0	0	0	0	0	0	0	0	0	0	0	0	0	0	0	0	0	0	0	0	0	0	0	0	0	0	0	0
0530	1	0	0	0	0	0	0	0	0	0	0	1	0	0	0	0	0	0	0	0	0	0	0	0	0	0	0	0	0	0
0545	2	0	0	0	0	0	0	0	0	1	0	0	1	0	0	0	0	0	0	0	0	0	0	0	0	0	0	0	0	0
0600	1	0	0	0	0	0	0	0	0	0	0	1	0	0	0	0	0	0	0	0	0	0	0	0	0	0	0	0	0	0
0615	4	0	0	0	0	0	0	1	1	0	1	1	0	0	0	0	0	0	0	0	0	0	0	0	0	0	0	0	0	0
0630	2	0	0	0	0	0	0	0	0	0	1	1	0	0	0	0	0	0	0	0	0	0	0	0	0	0	0	0	0	0
0645	4	0	1	0	0	0	0	0	1	1	0	0	1	0	0	0	0	0	0	0	0	0	0	0	0	0	0	0	0	0
0700	2	0	0	0	0	0	0	0	0	1	1	0	0	0	0	0	0	0	0	0	0	0	0	0	0	0	0	0	0	0
0715	0	0	0	0	0	0	0	0	0	0	0	0	0	0	0	0	0	0	0	0	0	0	0	0	0	0	0	0	0	0
0730	4	0	0	0	0	0	0	1	1	2	0	0	0	0	0	0	0	0	0	0	0	0	0	0	0	0	0	0	0	0
0745	0	0	0	0	0	0	0	0	0	0	0	0	0	0	0	0	0	0	0	0	0	0	0	0	0	0	0	0	0	0
0800	7	0	0	0	0	0	0	0	2	3	1	1	0	0	0	0	0	0	0	0	0	0	0	0	0	0	0	0	0	0
0815	**8**	**0**	**0**	**0**	**0**	**0**	**0**	**0**	**0**	**3**	**1**	**3**	**1**	**0**	**0**	**0**	**0**	**0**	**0**	**0**	**0**	**0**	**0**	**0**	**0**	**0**	**0**	**0**	**0**	**0**
0830	4	0	0	0	0	0	0	0	1	2	1	0	0	0	0	0	0	0	0	0	0	0	0	0	0	0	0	0	0	0
0845	3	0	0	0	0	0	0	0	2	0	1	0	0	0	0	0	0	0	0	0	0	0	0	0	0	0	0	0	0	0
0900	3	0	0	0	0	0	0	0	1	1	0	1	0	0	0	0	0	0	0	0	0	0	0	0	0	0	0	0	0	0
0915	4	0	0	0	0	0	0	1	1	1	1	0	0	0	0	0	0	0	0	0	0	0	0	0	0	0	0	0	0	0
0930	2	0	0	0	0	0	0	0	0	2	0	0	0	0	0	0	0	0	0	0	0	0	0	0	0	0	0	0	0	0
0945	2	0	0	0	0	1	0	0	0	1	0	0	0	0	0	0	0	0	0	0	0	0	0	0	0	0	0	0	0	0
1000	4	0	0	0	0	0	0	1	1	0	2	0	0	0	0	0	0	0	0	0	0	0	0	0	0	0	0	0	0	0
1015	5	0	0	0	0	0	0	0	1	1	3	0	0	0	0	0	0	0	0	0	0	0	0	0	0	0	0	0	0	0
1030	3	0	0	0	0	0	0	1	1	1	0	0	0	0	0	0	0	0	0	0	0	0	0	0	0	0	0	0	0	0
1045	2	0	0	0	0	0	0	0	0	2	0	0	0	0	0	0	0	0	0	0	0	0	0	0	0	0	0	0	0	0
1100	6	0	0	0	0	0	1	0	1	4	0	0	0	0	0	0	0	0	0	0	0	0	0	0	0	0	0	0	0	0
1115	2	0	0	0	0	0	0	1	1	0	0	0	0	0	0	0	0	0	0	0	0	0	0	0	0	0	0	0	0	0
1130	5	0	0	0	0	0	1	1	1	1	0	1	0	0	0	0	0	0	0	0	0	0	0	0	0	0	0	0	0	0
1145	1	0	0	0	0	0	0	0	1	0	0	0	0	0	0	0	0	0	0	0	0	0	0	0	0	0	0	0	0	0
1200	3	0	0	0	0	1	0	2	0	0	0	0	0	0	0	0	0	0	0	0	0	0	0	0	0	0	0	0	0	0
1215	0	0	0	0	0	0	0	0	0	0	0	0	0	0	0	0	0	0	0	0	0	0	0	0	0	0	0	0	0	0
1230	4	0	0	0	0	0	0	0	1	1	1	0	0	1	0	0	0	0	0	0	0	0	0	0	0	0	0	0	0	0
1245	3	0	0	0	0	0	0	1	1	1	0	0	0	0	0	0	0	0	0	0	0	0	0	0	0	0	0	0	0	0
1300	6	0	0	0	0	0	0	1	2	2	0	1	0	0	0	0	0	0	0	0	0	0	0	0	0	0	0	0	0	0
1315	3	0	0	0	0	0	0	0	0	1	1	0	1	0	0	0	0	0	0	0	0	0	0	0	0	0	0	0	0	0
1330	0	0	0	0	0	0	0	0	0	0	0	0	0	0	0	0	0	0	0	0	0	0	0	0	0	0	0	0	0	0
1345	4	0	0	0	0	0	0	0	1	1	1	1	0	0	0	0	0	0	0	0	0	0	0	0	0	0	0	0	0	0
1400	1	0	0	0	0	0	0	0	0	1	0	0	0	0	0	0	0	0	0	0	0	0	0	0	0	0	0	0	0	0
1415	2	0	0	0	0	0	0	1	0	1	0	0	0	0	0	0	0	0	0	0	0	0	0	0	0	0	0	0	0	0
1430	3	0	0	0	0	0	0	0	2	0	0	0	1	0	0	0	0	0	0	0	0	0	0	0	0	0	0	0	0	0
1445	3	0	0	0	0	0	0	0	1	1	1	0	0	0	0	0	0	0	0	0	0	0	0	0	0	0	0	0	0	0
1500	4	0	0	0	0	0	0	2	0	0	1	0	1	0	0	0	0	0	0	0	0	0	0	0	0	0	0	0	0	0
1515	4	0	0	0	0	0	0	0	0	0	2	1	1	0	0	0	0	0	0	0	0	0	0	0	0	0	0	0	0	0
1530	4	0	0	0	0	0	0	0	0	1	1	1	1	0	0	0	0	0	0	0	0	0	0	0	0	0	0	0	0	0
1545	6	0	0	0	0	0	0	0	1	3	1	1	0	0	0	0	0	0	0	0	0	0	0	0	0	0	0	0	0	0
1600	**14**	**0**	**0**	**0**	**0**	**0**	**0**	**1**	**1**	**3**	**2**	**4**	**2**	**1**	**0**	**0**	**0**	**0**	**0**	**0**	**0**	**0**	**0**	**0**	**0**	**0**	**0**	**0**	**0**	**0**
1615	5	0	0	0	0	0	0	0	0	2	3	0	0	0	0	0	0	0	0	0	0	0	0	0	0	0	0	0	0	0
1630	8	0	0	0	0	0	0	1	1	2	1	1	1	1	0	0	0	0	0	0	0	0	0	0	0	0	0	0	0	0
1645	6	0	0	0	1	0	0	0	0	2	3	0	0	0	0	0	0	0	0	0	0	0	0	0	0	0	0	0	0	0
1700	7	0	0	0	0	0	0	1	1	2	1	2	0	0	0	0	0	0	0	0	0	0	0	0	0	0	0	0	0	0
1715	6	0	0	0	0	0	0	0	0	0	3	2	0	0	1	0	0	0	0	0	0	0	0	0	0	0	0	0	0	0
1730	9	0	0	0	0	0	0	1	4	0	2	1	1	0	0	0	0	0	0	0	0	0	0	0	0	0	0	0	0	0
1745	3	0	0	0	0	0	0	1	1	0	0	0	0	1	0	0	0	0	0	0	0	0	0	0	0	0	0	0	0	0
1800	4	0	0	0	0	0	0	0	1	1	1	0	1	0	0	0	0	0	0	0	0	0	0	0	0	0	0	0	0	0
1815	2	0	0	0	0	0	0	1	0	0	0	1	0	0	0	0	0	0	0	0	0	0	0	0	0	0	0	0	0	0
1830	1	0	0	0	0	0	0	0	0	0	1	0	0	0	0	0	0	0	0	0	0	0	0	0	0	0	0	0	0	0
1845	1	0	0	0	0	0	0	1	0	0	0	0	0	0	0	0	0	0	0	0	0	0	0	0	0	0	0	0	0	0
1900	1	0	0	0	0	0	0	0	0	1	0	0	0	0	0	0	0	0	0	0	0	0	0	0	0	0	0	0	0	0
1915	1	0	0	0	0	0	0	0	0	0	1	0	0	0	0	0	0	0	0	0	0	0	0	0	0	0	0	0	0	0
1930	2	0	0	0	0	0	0	1	1	0	0	0	0	0	0	0	0	0	0	0	0	0	0	0	0	0	0	0	0	0
1945	2	0	0	0	0	0	0	0	1	0	0	0	0	1	0	0	0	0	0	0	0	0	0	0	0	0	0	0	0	0
2000	0	0	0	0	0	0	0	0	0	0	0	0	0	0	0	0	0	0	0	0	0	0	0	0	0	0	0	0	0	0
2015	1	0	0	0	0	0	0	0	0	0	0	1	0	0	0	0	0	0	0	0	0	0	0	0	0	0	0	0	0	0
2030	2	0	0	0	0	0	0	0	0	1	1	0	0	0	0	0	0	0	0	0	0	0	0	0	0	0	0	0	0	0
2045	4	0	0	0	0	0	0	1	1	1	0	1	0	0	0	0	0	0	0	0	0	0	0	0	0	0	0	0	0	0
2100	1	0	0	0	0	0	0	0	0	1	0	0	0	0	0	0	0	0	0	0	0	0	0	0	0	0	0	0	0	0
2115	1	0	0	0	0	0	0	0	0	1	0	0	0	0	0	0	0	0	0	0	0	0	0	0	0	0	0	0	0	0
2130	0	0	0	0	0	0	0	0	0	0	0	0	0	0	0	0	0	0	0	0	0	0	0	0	0	0	0	0	0	0
2145	2	0	0	0	0	0	0	0	0	2	0	0	0	0	0	0	0	0	0	0	0	0	0	0	0	0	0	0	0	0
2200	0	0	0	0	0	0	0	0	0	0	0	0	0	0	0	0	0	0	0	0	0	0	0	0	0	0	0	0	0	0
2215	0	0	0	0	0	0	0	0	0	0	0	0	0	0	0	0	0	0	0	0	0	0	0	0	0	0	0	0	0	0
2230	1	0	0	0	0	0	0	0	0	0	0	0	1	0	0	0	0	0	0	0	0	0	0	0	0	0	0	0	0	0
2245	0	0	0	0	0	0	0	0	0	0	0	0	0	0	0	0	0	0	0	0	0	0	0	0	0	0	0	0	0	0
2300	0	0	0	0	0	0	0	0	0	0	0	0	0	0	0	0	0	0	0	0	0	0	0	0	0	0	0	0	0	0
2315	0	0	0	0	0	0	0	0	0	0	0	0	0	0	0	0	0	0	0	0	0	0	0	0	0	0	0	0	0	0
2330	0	0	0	0	0	0	0	0	0	0	0	0	0	0	0	0	0	0	0	0	0	0	0	0	0	0	0	0	0	0
2345	0	0	0	0	0	0	0	0	0	0	0	0	0	0	0	0	0	0	0	0	0	0	0	0	0	0	0	0	0	0
07-19	**183**	**0**	**0**	**0**	**1**	**2**	**2**	**20**	**33**	**50**	**37**	**22**	**11**	**4**	**1**	**0**	**0**	**0**	**0**	**0**	**0**	**0**	**0**	**0**	**0**	**0**	**0**	**0**	**0**	**0**
06-22	**211**	**0**	**1**	**0**	**1**	**2**	**2**	**23**	**38**	**58**	**41**	**27**	**12**	**5**	**1**	**0**	**0**	**0**	**0**	**0**	**0**	**0**	**0**	**0**	**0**	**0**	**0**	**0**	**0**	**0**
06-00	**212**	**0**	**1**	**0**	**1**	**2**	**2**	**23**	**38**	**58**	**41**	**27**	**13**	**5**	**1**	**0**	**0**	**0**	**0**	**0**	**0**	**0**	**0**	**0**	**0**	**0**	**0**	**0**	**0**	**0**
00-00	**215**	**0**	**1**	**0**	**1**	**2**	**2**	**23**	**38**	**59**	**41**	**27**	**15**	**5**	**1**	**0**	**0**	**0**	**0**	**0**	**0**	**0**	**0**	**0**	**0**	**0**	**0**	**0**	**0**	**0**

Site 1
Location Unnamed Road,
Direction Westbound

16683 / SUTTON ON TRENT
APRIL 2025
AUTOMATIC TRAFFIC COUNT


Virtual Day (7)

Time	Total	Speed Bins (mph)																												
		0 - 5	5 - 10	10 - 15	15 - 20	20 - 25	25 - 30	30 - 35	35 - 40	40 - 45	45 - 50	50 - 55	55 - 60	60 - 65	65 - 70	70 - 75	75 - 80	80 - 85	85 - 90	90 - 95	95 - 100	100 - 105	105 - 110	110 - 115	115 - 120	120 - 125	125 - 130	130 - 135	135 - 140
0000	1	0	0	0	0	0	0	0	0	0	0	0	0	0	0	0	0	0	0	0	0	0	0	0	0	0	0	0	0	0
0100	0	0	0	0	0	0	0	0	0	0	0	0	0	0	0	0	0	0	0	0	0	0	0	0	0	0	0	0	0	0
0200	0	0	0	0	0	0	0	0	0	0	0	0	0	0	0	0	0	0	0	0	0	0	0	0	0	0	0	0	0	0
0300	0	0	0	0	0	0	0	0	0	0	0	0	0	0	0	0	0	0	0	0	0	0	0	0	0	0	0	0	0	0
0400	0	0	0	0	0	0	0	0	0	0	0	0	0	0	0	0	0	0	0	0	0	0	0	0	0	0	0	0	0	0
0500	3	0	0	0	0	0	0	0	0	1	1	1	0	0	0	0	0	0	0	0	0	0	0	0	0	0	0	0	0	0
0600	7	0	0	0	0	0	0	0	1	2	2	1	0	0	0	0	0	0	0	0	0	0	0	0	0	0	0	0	0	0
0700	10	0	0	0	0	0	1	1	2	3	2	1	0	0	0	0	0	0	0	0	0	0	0	0	0	0	0	0	0	0
0800	**20**	**0**	**0**	**0**	**0**	**0**	**0**	**2**	**4**	**5**	**5**	**2**	**0**	**0**	**0**	**0**	**0**	**0**	**0**	**0**	**0**	**0**	**0**	**0**	**0**	**0**	**0**	**0**	**0**	**0**
0900	13	0	0	0	0	0	0	2	2	4	2	1	0	0	0	0	0	0	0	0	0	0	0	0	0	0	0	0	0	0
1000	11	0	0	0	0	0	0	2	2	3	3	1	0	0	0	0	0	0	0	0	0	0	0	0	0	0	0	0	0	0
1100	14	0	0	0	0	0	0	2	4	4	3	1	0	0	0	0	0	0	0	0	0	0	0	0	0	0	0	0	0	0
1200	12	0	0	0	0	0	0	2	3	4	2	0	0	0	0	0	0	0	0	0	0	0	0	0	0	0	0	0	0	0
1300	12	0	0	1	0	0	0	1	4	3	2	1	0	0	0	0	0	0	0	0	0	0	0	0	0	0	0	0	0	0
1400	12	0	0	0	0	0	0	1	4	3	2	1	0	0	0	0	0	0	0	0	0	0	0	0	0	0	0	0	0	0
1500	14	0	0	0	0	0	0	2	2	4	3	2	1	0	0	0	0	0	0	0	0	0	0	0	0	0	0	0	0	0
1600	**24**	**0**	**0**	**0**	**0**	**0**	**0**	**1**	**3**	**6**	**5**	**3**	**3**	**1**	**0**	**0**	**0**	**0**	**0**	**0**	**0**	**0**	**0**	**0**	**0**	**0**	**0**	**0**	**0**	**0**
1700	15	0	0	0	0	0	0	1	4	4	4	2	0	0	0	0	0	0	0	0	0	0	0	0	0	0	0	0	0	0
1800	8	0	0	0	0	0	0	1	2	2	2	1	0	0	0	0	0	0	0	0	0	0	0	0	0	0	0	0	0	0
1900	6	0	0	0	0	0	0	1	1	2	1	1	0	0	0	0	0	0	0	0	0	0	0	0	0	0	0	0	0	0
2000	5	0	0	0	0	0	0	1	1	1	1	1	0	0	0	0	0	0	0	0	0	0	0	0	0	0	0	0	0	0
2100	3	0	0	0	0	0	0	0	1	1	1	0	0	0	0	0	0	0	0	0	0	0	0	0	0	0	0	0	0	0
2200	1	0	0	0	0	0	0	0	0	0	0	0	0	0	0	0	0	0	0	0	0	0	0	0	0	0	0	0	0	0
2300	0	0	0	0	0	0	0	0	0	0	0	0	0	0	0	0	0	0	0	0	0	0	0	0	0	0	0	0	0	0
07-19	**165**	**0**	**1**	**2**	**0**	**1**	**3**	**18**	**37**	**45**	**34**	**16**	**6**	**2**	**1**	**0**	**0**	**0**	**0**	**0**	**0**	**0**	**0**	**0**	**0**	**0**	**0**	**0**	**0**	**0**
06-22	**186**	**0**	**1**	**2**	**0**	**1**	**4**	**20**	**41**	**50**	**38**	**19**	**7**	**2**	**1**	**0**	**0**	**0**	**0**	**0**	**0**	**0**	**0**	**0**	**0**	**0**	**0**	**0**	**0**	**0**
06-00	**188**	**0**	**1**	**2**	**0**	**1**	**4**	**21**	**41**	**50**	**38**	**19**	**7**	**2**	**1**	**0**	**0**	**0**	**0**	**0**	**0**	**0**	**0**	**0**	**0**	**0**	**0**	**0**	**0**	**0**
00-00	**192**	**0**	**1**	**2**	**0**	**1**	**4**	**21**	**41**	**51**	**40**	**19**	**7**	**2**	**1**	**0**	**0**	**0**	**0**	**0**	**0**	**0**	**0**	**0**	**0**	**0**	**0**	**0**	**0**	**0**

Virtual Week (1)

Time	Total	Speed Bins (mph)																												
		0 - 5	5 - 10	10 - 15	15 - 20	20 - 25	25 - 30	30 - 35	35 - 40	40 - 45	45 - 50	50 - 55	55 - 60	60 - 65	65 - 70	70 - 75	75 - 80	80 - 85	85 - 90	90 - 95	95 - 100	100 - 105	105 - 110	110 - 115	115 - 120	120 - 125	125 - 130	130 - 135	135 - 140
Mon	213	0	2	2	0	1	5	19	57	59	37	18	10	3	0	0	0	0	0	0	0	0	0	0	0	0	0	0	0	0
Tue	198	0	1	2	0	1	4	26	41	44	50	19	5	2	2	1	0	0	0	0	0	0	0	0	0	0	0	0	0	0
Wed	215	0	1	0	1	2	2	23	38	59	41	27	15	5	1	0	0	0	0	0	0	0	0	0	0	0	0	0	0	0
Thu	233	0	1	3	1	2	5	23	41	67	52	23	11	3	1	0	0	0	0	0	0	0	0	0	0	0	0	0	0	0
Fri	230	0	1	2	0	0	9	22	59	64	43	20	7	2	1	0	0	0	0	0	0	0	0	0	0	0	0	0	0	0
| Sat	143	0	0	5	0	1	3	15	31	38	32	16	1	0	0	1	0	0	0	0	0	0	0	0	0	0	0	0	0	0
| Sun	113	2	1	3	0	0	0	18	21	29	23	12	2	2	0	0	0	0	0	0	0	0	0	0	0	0	0	0	0	0
5 Day Ave.	**218**	**0**	**1**	**2**	**0**	**1**	**5**	**23**	**47**	**59**	**45**	**21**	**10**	**3**	**1**	**0**	**0**	**0**	**0**	**0**	**0**	**0**	**0**	**0**	**0**	**0**	**0**	**0**	**0**	**0**
7 Day Ave.	**192**	**0**	**1**	**2**	**0**	**1**	**4**	**21**	**41**	**51**	**40**	**19**	**7**	**2**	**1**	**0**	**0**	**0**	**0**	**0**	**0**	**0**	**0**	**0**	**0**	**0**	**0**	**0**	**0**	**0**
--	**1345**	**2**	**7**	**17**	**2**	**7**	**28**	**146**	**288**	**360**	**278**	**135**	**51**	**17**	**5**	**2**	**0**	**0**	**0**	**0**	**0**	**0**	**0**	**0**	**0**	**0**	**0**	**0**	**0**	**0**

Summary Graphs

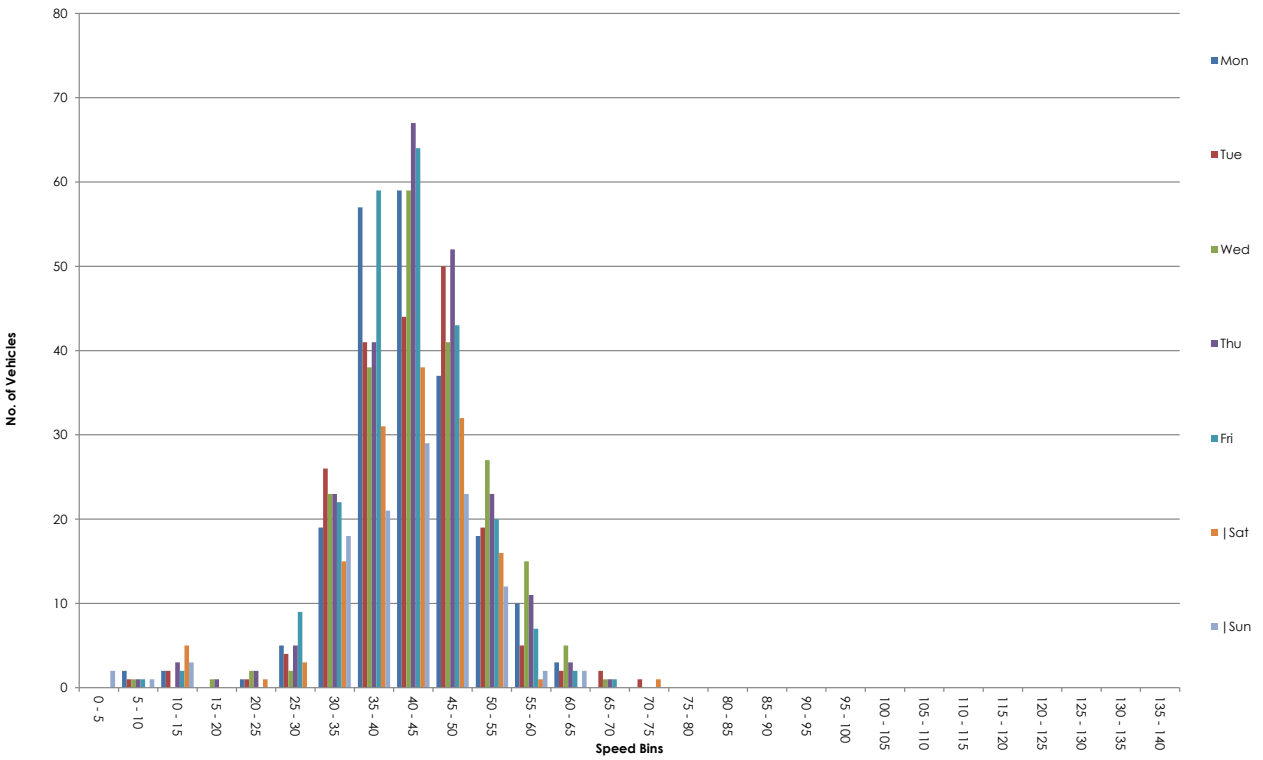

NDC for SYSTRA

Site 1
Location Unnamed Road,
Direction Two Way

16683 / SUTTON ON TRENT
APRIL 2025
AUTOMATIC TRAFFIC COUNT

24 April 2025 **Thursday**

Time	Total	Classification												]PSL	]PSL%	]SL1	]SL1%	]SL2	]SL2%	Mean	Vpp
		1 MCL	2 SV	3 SVT	4 TB2	5 TB3	6 T4	7 ART3	8 ART4	9 ART5	10 ART6	11 BD	12 DRT	60	60	68 ACPO	68 ACPO	70 DfT	70 DfT		85
0000	0	0	0	0	0	0	0	0	0	0	0	0	0	0	0.0	0	0.0	0	0.0	-	-
0015	0	0	0	0	0	0	0	0	0	0	0	0	0	0	0.0	0	0.0	0	0.0	-	-
0030	0	0	0	0	0	0	0	0	0	0	0	0	0	0	0.0	0	0.0	0	0.0	-	-
0045	1	0	1	0	0	0	0	0	0	0	0	0	0	0	0.0	0	0.0	0	0.0	43.8	-
0100	0	0	0	0	0	0	0	0	0	0	0	0	0	0	0.0	0	0.0	0	0.0	-	-
0115	0	0	0	0	0	0	0	0	0	0	0	0	0	0	0.0	0	0.0	0	0.0	-	-
0130	0	0	0	0	0	0	0	0	0	0	0	0	0	0	0.0	0	0.0	0	0.0	-	-
0145	0	0	0	0	0	0	0	0	0	0	0	0	0	0	0.0	0	0.0	0	0.0	-	-
0200	0	0	0	0	0	0	0	0	0	0	0	0	0	0	0.0	0	0.0	0	0.0	-	-
0215	0	0	0	0	0	0	0	0	0	0	0	0	0	0	0.0	0	0.0	0	0.0	-	-
0230	0	0	0	0	0	0	0	0	0	0	0	0	0	0	0.0	0	0.0	0	0.0	-	-
0245	1	0	1	0	0	0	0	0	0	0	0	0	0	0	0.0	0	0.0	0	0.0	44.3	-
0300	0	0	0	0	0	0	0	0	0	0	0	0	0	0	0.0	0	0.0	0	0.0	-	-
0315	0	0	0	0	0	0	0	0	0	0	0	0	0	0	0.0	0	0.0	0	0.0	-	-
0330	0	0	0	0	0	0	0	0	0	0	0	0	0	0	0.0	0	0.0	0	0.0	-	-
0345	0	0	0	0	0	0	0	0	0	0	0	0	0	0	0.0	0	0.0	0	0.0	-	-
0400	0	0	0	0	0	0	0	0	0	0	0	0	0	0	0.0	0	0.0	0	0.0	-	-
0415	1	0	1	0	0	0	0	0	0	0	0	0	0	0	0.0	0	0.0	0	0.0	47.3	-
0430	1	0	1	0	0	0	0	0	0	0	0	0	0	0	0.0	0	0.0	0	0.0	38.7	-
0445	0	0	0	0	0	0	0	0	0	0	0	0	0	0	0.0	0	0.0	0	0.0	-	-
0500	2	0	2	0	0	0	0	0	0	0	0	0	0	0	0.0	0	0.0	0	0.0	49.4	-
0515	2	0	1	0	1	0	0	0	0	0	0	0	0	0	0.0	0	0.0	0	0.0	50.7	-
0530	4	0	3	0	1	0	0	0	0	0	0	0	0	0	0.0	0	0.0	0	0.0	47.5	-
0545	5	0	5	0	0	0	0	0	0	0	0	0	0	1	20.0	0	0.0	0	0.0	51.8	-
0600	4	0	3	0	1	0	0	0	0	0	0	0	0	1	25.0	0	0.0	0	0.0	48.9	-
0615	2	0	2	0	0	0	0	0	0	0	0	0	0	0	0.0	0	0.0	0	0.0	38.2	-
0630	6	0	6	0	0	0	0	0	0	0	0	0	0	1	16.7	0	0.0	0	0.0	47.1	-
0645	5	0	5	0	0	0	0	0	0	0	0	0	0	2	40.0	0	0.0	0	0.0	56.7	-
0700	3	0	1	0	2	0	0	0	0	0	0	0	0	0	0.0	0	0.0	0	0.0	39.1	-
0715	5	0	5	0	0	0	0	0	0	0	0	0	0	0	0.0	0	0.0	0	0.0	47	-
0730	11	0	10	0	1	0	0	0	0	0	0	0	0	0	0.0	0	0.0	0	0.0	43.7	51.7
0745	7	0	7	0	0	0	0	0	0	0	0	0	0	0	0.0	0	0.0	0	0.0	45.2	-
0800	13	0	11	0	2	0	0	0	0	0	0	0	0	2	15.4	0	0.0	0	0.0	46.9	60.1
0815	10	0	10	0	0	0	0	0	0	0	0	0	0	0	0.0	0	0.0	0	0.0	45.7	-
0830	6	0	6	0	0	0	0	0	0	0	0	0	0	0	0.0	0	0.0	0	0.0	39.5	-
0845	**22**	**0**	**20**	**0**	**2**	**0**	**0**	**0**	**0**	**0**	**0**	**0**	**0**	**0**	**0.0**	**0**	**0.0**	**0**	**0.0**	**43.6**	**51.5**
0900	5	0	4	0	1	0	0	0	0	0	0	0	0	0	0.0	0	0.0	0	0.0	37.7	-
0915	9	0	9	0	0	0	0	0	0	0	0	0	0	0	0.0	0	0.0	0	0.0	42.1	-
0930	8	0	8	0	0	0	0	0	0	0	0	0	0	0	0.0	0	0.0	0	0.0	44.7	-
0945	3	0	3	0	0	0	0	0	0	0	0	0	0	0	0.0	0	0.0	0	0.0	41	-
1000	8	0	6	0	2	0	0	0	0	0	0	0	0	0	0.0	0	0.0	0	0.0	45.5	-
1015	9	0	9	0	0	0	0	0	0	0	0	0	0	0	0.0	0	0.0	0	0.0	42.4	-
1030	8	0	7	0	1	0	0	0	0	0	0	0	0	0	0.0	0	0.0	0	0.0	42.8	-
1045	7	0	5	0	2	0	0	0	0	0	0	0	0	0	0.0	0	0.0	0	0.0	44.5	-
1100	6	0	5	0	0	1	0	0	0	0	0	0	0	1	16.7	0	0.0	0	0.0	48.4	-
1115	9	0	6	0	3	0	0	0	0	0	0	0	0	0	0.0	0	0.0	0	0.0	42.6	-
1130	11	0	10	0	1	0	0	0	0	0	0	0	0	0	0.0	0	0.0	0	0.0	44	51.8
1145	8	1	5	0	2	0	0	0	0	0	0	0	0	0	0.0	0	0.0	0	0.0	38.8	-
1200	7	0	6	0	1	0	0	0	0	0	0	0	0	1	14.3	1	14.3	0	0.0	45.4	-
1215	5	0	5	0	0	0	0	0	0	0	0	0	0	0	0.0	0	0.0	0	0.0	45.3	-
1230	3	0	3	0	0	0	0	0	0	0	0	0	0	0	0.0	0	0.0	0	0.0	46.3	-
1245	4	1	3	0	0	0	0	0	0	0	0	0	0	0	0.0	0	0.0	0	0.0	29.8	-
1300	12	0	10	0	2	0	0	0	0	0	0	0	0	1	8.3	0	0.0	0	0.0	44.6	53.9
1315	7	1	5	0	1	0	0	0	0	0	0	0	0	0	0.0	0	0.0	0	0.0	33.1	-
1330	6	0	5	0	1	0	0	0	0	0	0	0	0	0	0.0	0	0.0	0	0.0	39.3	-
1345	5	0	4	0	1	0	0	0	0	0	0	0	0	0	0.0	0	0.0	0	0.0	39.4	-
1400	6	0	6	0	0	0	0	0	0	0	0	0	0	0	0.0	0	0.0	0	0.0	44.2	-
1415	3	0	1	0	2	0	0	0	0	0	0	0	0	0	0.0	0	0.0	0	0.0	46.6	-
1430	10	0	8	1	1	0	0	0	0	0	0	0	0	0	0.0	0	0.0	0	0.0	44.4	-
1445	6	0	6	0	0	0	0	0	0	0	0	0	0	0	0.0	0	0.0	0	0.0	43	-
1500	13	0	12	0	1	0	0	0	0	0	0	0	0	0	0.0	0	0.0	0	0.0	47.9	58.1
1515	6	0	6	0	0	0	0	0	0	0	0	0	0	0	0.0	0	0.0	0	0.0	38.9	-
1530	8	0	6	0	2	0	0	0	0	0	0	0	0	0	0.0	0	0.0	0	0.0	39.1	-
1545	**17**	**0**	**16**	**0**	**1**	**0**	**0**	**0**	**0**	**0**	**0**	**0**	**0**	**0**	**0.0**	**0**	**0.0**	**0**	**0.0**	**44.5**	**54.3**
1600	13	0	11	0	2	0	0	0	0	0	0	0	0	1	7.7	0	0.0	0	0.0	50	58.2
1615	13	0	13	0	0	0	0	0	0	0	0	0	0	0	0.0	0	0.0	0	0.0	45.3	56.5
1630	9	1	7	0	1	0	0	0	0	0	0	0	0	0	0.0	0	0.0	0	0.0	38.4	-
1645	12	1	11	0	0	0	0	0	0	0	0	0	0	0	0.0	0	0.0	0	0.0	38.6	50
1700	14	0	13	0	1	0	0	0	0	0	0	0	0	0	0.0	0	0.0	0	0.0	45.1	51.4
1715	6	0	6	0	0	0	0	0	0	0	0	0	0	0	0.0	0	0.0	0	0.0	42	-
1730	8	0	6	0	2	0	0	0	0	0	0	0	0	0	0.0	0	0.0	0	0.0	51.2	-
1745	4	0	3	0	1	0	0	0	0	0	0	0	0	0	0.0	0	0.0	0	0.0	43.9	-
1800	6	0	6	0	0	0	0	0	0	0	0	0	0	0	0.0	0	0.0	0	0.0	42.8	-
1815	6	1	5	0	0	0	0	0	0	0	0	0	0	1	16.7	0	0.0	0	0.0	43.9	-
1830	6	0	6	0	0	0	0	0	0	0	0	0	0	0	0.0	0	0.0	0	0.0	47.1	-
1845	5	2	3	0	0	0	0	0	0	0	0	0	0	0	0.0	0	0.0	0	0.0	49.3	-
1900	2	0	2	0	0	0	0	0	0	0	0	0	0	0	0.0	0	0.0	0	0.0	43.2	-
1915	2	0	1	0	1	0	0	0	0	0	0	0	0	0	0.0	0	0.0	0	0.0	40.2	-
1930	3	0	3	0	0	0	0	0	0	0	0	0	0	0	0.0	0	0.0	0	0.0	44.4	-
1945	2	0	2	0	0	0	0	0	0	0	0	0	0	0	0.0	0	0.0	0	0.0	43.3	-
2000	3	0	2	0	1	0	0	0	0	0	0	0	0	0	0.0	0	0.0	0	0.0	46.2	-
2015	5	0	4	0	1	0	0	0	0	0	0	0	0	1	20.0	1	20.0	1	20.0	53.1	-
2030	6	0	3	0	3	0	0	0	0	0	0	0	0	0	0.0	0	0.0	0	0.0	44.7	-
2045	0	0	0	0	0	0	0	0	0	0	0	0	0	0	0.0	0	0.0	0	0.0	-	-
2100	1	0	1	0	0	0	0	0	0	0	0	0	0	0	0.0	0	0.0	0	0.0	40.5	-
2115	0	0	0	0	0	0	0	0	0	0	0	0	0	0	0.0	0	0.0	0	0.0	-	-
2130	2	0	2	0	0	0	0	0	0	0	0	0	0	0	0.0	0	0.0	0	0.0	38.9	-
2145	1	0	1	0	0	0	0	0	0	0	0	0	0	0	0.0	0	0.0	0	0.0	51.2	-
2200	2	0	2	0	0	0	0	0	0	0	0	0	0	0	0.0	0	0.0	0	0.0	49.2	-
2215	0	0	0	0	0	0	0	0	0	0	0	0	0	0	0.0	0	0.0	0	0.0	-	-
2230	1	0	1	0	0	0	0	0	0	0	0	0	0	0	0.0	0	0.0	0	0.0	35.8	-
2245	0	0	0	0	0	0	0	0	0	0	0	0	0	0	0.0	0	0.0	0	0.0	-	-
2300	0	0	0	0	0	0	0	0	0	0	0	0	0	0	0.0	0	0.0	0	0.0	-	-
2315	0	0	0	0	0	0	0	0	0	0	0	0	0	0	0.0	0	0.0	0	0.0	-	-
2330	1	0	1	0	0	0	0	0	0	0	0	0	0	0	0.0	0	0.0	0	0.0	49.5	-
2345	0	0	0	0	0	0	0	0	0	0	0	0	0	0	0.0	0	0.0	0	0.0	-	-
07-19	**388**	**8**	**339**	**1**	**39**	**1**	**0**	**0**	**0**	**0**	**0**	**0**	**0**	**7**	**1.8**	**1**	**0.3**	**0**	**0.0**	**43.6**	**51.5**
06-22	**432**	**8**	**376**	**1**	**46**	**1**	**0**	**0**	**0**	**0**	**0**	**0**	**0**	**12**	**2.8**	**2**	**0.5**	**1**	**0.2**	**44**	**51.9**
06-00	**436**	**8**	**380**	**1**	**46**	**1**	**0**	**0**	**0**	**0**	**0**	**0**	**0**	**12**	**2.8**	**2**	**0.5**	**1**	**0.2**	**44**	**51.9**
00-00	**453**	**8**	**395**	**1**	**48**	**1**	**0**	**0**	**0**	**0**	**0**	**0**	**0**	**13**	**2.9**	**2**	**0.4**	**1**	**0.2**	**44.2**	**52.1**

Site 1
Location Unnamed Road,
Direction Two Way

16683 / SUTTON ON TRENT
APRIL 2025
AUTOMATIC TRAFFIC COUNT

25 April 2025 **Friday**

Time	Total	Classification												]PSL	]PSL%	]SL1	]SL1%	]SL2	]SL2%	Mean	Vpp
		1	2	3	4	5	6	7	8	9	10	11	12	60	60	68	68	70	70		85
		MCL	SV	SVT	TB2	TB3	T4	ART3	ART4	ART5	ART6	BD	DRT			ACPO	ACPO	DfT	DfT		
0000	1	0	1	0	0	0	0	0	0	0	0	0	0	0	0.0	0	0.0	0	0.0	40.6	-
0015	0	0	0	0	0	0	0	0	0	0	0	0	0	0	0.0	0	0.0	0	0.0	-	-
0030	0	0	0	0	0	0	0	0	0	0	0	0	0	0	0.0	0	0.0	0	0.0	-	-
0045	0	0	0	0	0	0	0	0	0	0	0	0	0	0	0.0	0	0.0	0	0.0	-	-
0100	0	0	0	0	0	0	0	0	0	0	0	0	0	0	0.0	0	0.0	0	0.0	-	-
0115	0	0	0	0	0	0	0	0	0	0	0	0	0	0	0.0	0	0.0	0	0.0	-	-
0130	0	0	0	0	0	0	0	0	0	0	0	0	0	0	0.0	0	0.0	0	0.0	-	-
0145	0	0	0	0	0	0	0	0	0	0	0	0	0	0	0.0	0	0.0	0	0.0	-	-
0200	0	0	0	0	0	0	0	0	0	0	0	0	0	0	0.0	0	0.0	0	0.0	-	-
0215	0	0	0	0	0	0	0	0	0	0	0	0	0	0	0.0	0	0.0	0	0.0	-	-
0230	0	0	0	0	0	0	0	0	0	0	0	0	0	0	0.0	0	0.0	0	0.0	-	-
0245	0	0	0	0	0	0	0	0	0	0	0	0	0	0	0.0	0	0.0	0	0.0	-	-
0300	0	0	0	0	0	0	0	0	0	0	0	0	0	0	0.0	0	0.0	0	0.0	-	-
0315	0	0	0	0	0	0	0	0	0	0	0	0	0	0	0.0	0	0.0	0	0.0	-	-
0330	0	0	0	0	0	0	0	0	0	0	0	0	0	0	0.0	0	0.0	0	0.0	-	-
0345	0	0	0	0	0	0	0	0	0	0	0	0	0	0	0.0	0	0.0	0	0.0	-	-
0400	0	0	0	0	0	0	0	0	0	0	0	0	0	0	0.0	0	0.0	0	0.0	-	-
0415	0	0	0	0	0	0	0	0	0	0	0	0	0	0	0.0	0	0.0	0	0.0	-	-
0430	0	0	0	0	0	0	0	0	0	0	0	0	0	0	0.0	0	0.0	0	0.0	-	-
0445	1	0	1	0	0	0	0	0	0	0	0	0	0	1	100.0	0	0.0	0	0.0	66.9	-
0500	1	0	1	0	0	0	0	0	0	0	0	0	0	0	0.0	0	0.0	0	0.0	36	-
0515	2	0	2	0	0	0	0	0	0	0	0	0	0	0	0.0	0	0.0	0	0.0	54.4	-
0530	2	0	1	0	1	0	0	0	0	0	0	0	0	0	0.0	0	0.0	0	0.0	51.5	-
0545	8	0	8	0	0	0	0	0	0	0	0	0	0	0	0.0	0	0.0	0	0.0	48.3	-
0600	2	0	2	0	0	0	0	0	0	0	0	0	0	0	0.0	0	0.0	0	0.0	36.9	-
0615	2	0	2	0	0	0	0	0	0	0	0	0	0	0	0.0	0	0.0	0	0.0	36	-
0630	4	0	4	0	0	0	0	0	0	0	0	0	0	0	0.0	0	0.0	0	0.0	46.8	-
0645	5	0	5	0	0	0	0	0	0	0	0	0	0	0	0.0	0	0.0	0	0.0	44.5	-
0700	2	0	1	0	1	0	0	0	0	0	0	0	0	0	0.0	0	0.0	0	0.0	43.8	-
0715	4	0	3	0	1	0	0	0	0	0	0	0	0	0	0.0	0	0.0	0	0.0	47.3	-
0730	6	0	5	1	0	0	0	0	0	0	0	0	0	0	0.0	0	0.0	0	0.0	47.4	-
0745	8	0	8	0	0	0	0	0	0	0	0	0	0	0	0.0	0	0.0	0	0.0	46.8	-
0800	8	0	6	0	2	0	0	0	0	0	0	0	0	0	0.0	0	0.0	0	0.0	45.3	-
0815	12	0	12	0	0	0	0	0	0	0	0	0	0	1	8.3	1	8.3	1	8.3	48	59.2
0830	**13**	**0**	**11**	**1**	**1**	**0**	**0**	**0**	**0**	**0**	**0**	**0**	**0**	**1**	**7.7**	**0**	**0.0**	**0**	**0.0**	**42**	**56**
0845	12	0	11	0	1	0	0	0	0	0	0	0	0	0	0.0	0	0.0	0	0.0	42.9	49.7
0900	7	0	7	0	0	0	0	0	0	0	0	0	0	1	14.3	0	0.0	0	0.0	37.4	-
0915	4	0	3	0	1	0	0	0	0	0	0	0	0	0	0.0	0	0.0	0	0.0	42.3	-
0930	11	1	8	0	1	0	0	1	0	0	0	0	0	0	0.0	0	0.0	0	0.0	37.9	46.8
0945	8	0	4	0	4	0	0	0	0	0	0	0	0	0	0.0	0	0.0	0	0.0	45.8	-
1000	2	0	1	0	1	0	0	0	0	0	0	0	0	0	0.0	0	0.0	0	0.0	45.2	-
1015	8	1	5	0	2	0	0	0	0	0	0	0	0	0	0.0	0	0.0	0	0.0	35	-
1030	5	0	4	0	1	0	0	0	0	0	0	0	0	0	0.0	0	0.0	0	0.0	41.4	-
1045	9	0	8	0	1	0	0	0	0	0	0	0	0	0	0.0	0	0.0	0	0.0	40.1	-
1100	4	0	4	0	0	0	0	0	0	0	0	0	0	0	0.0	0	0.0	0	0.0	45.9	-
1115	9	0	7	0	2	0	0	0	0	0	0	0	0	1	11.1	0	0.0	0	0.0	45.5	-
1130	8	0	8	0	0	0	0	0	0	0	0	0	0	0	0.0	0	0.0	0	0.0	43	-
1145	7	0	5	0	2	0	0	0	0	0	0	0	0	0	0.0	0	0.0	0	0.0	40.2	-
1200	11	0	8	0	3	0	0	0	0	0	0	0	0	0	0.0	0	0.0	0	0.0	39.3	44.9
1215	8	0	8	0	0	0	0	0	0	0	0	0	0	0	0.0	0	0.0	0	0.0	40.5	-
1230	5	0	5	0	0	0	0	0	0	0	0	0	0	0	0.0	0	0.0	0	0.0	43.3	-
1245	6	0	4	0	1	0	0	1	0	0	0	0	0	0	0.0	0	0.0	0	0.0	44.5	-
1300	6	0	4	0	2	0	0	0	0	0	0	0	0	0	0.0	0	0.0	0	0.0	47.2	-
1315	11	1	9	0	1	0	0	0	0	0	0	0	0	1	9.1	1	9.1	0	0.0	42.3	59.7
1330	8	0	5	0	3	0	0	0	0	0	0	0	0	0	0.0	0	0.0	0	0.0	40	-
1345	9	0	7	0	2	0	0	0	0	0	0	0	0	0	0.0	0	0.0	0	0.0	38.7	-
1400	**14**	**0**	**12**	**0**	**2**	**0**	**0**	**0**	**0**	**0**	**0**	**0**	**0**	**0**	**0.0**	**0**	**0.0**	**0**	**0.0**	**38**	**42.6**
1415	10	0	9	0	1	0	0	0	0	0	0	0	0	0	0.0	0	0.0	0	0.0	40.9	-
1430	7	0	5	0	2	0	0	0	0	0	0	0	0	0	0.0	0	0.0	0	0.0	41.6	-
1445	8	0	6	1	1	0	0	0	0	0	0	0	0	0	0.0	0	0.0	0	0.0	45.4	-
1500	12	0	8	0	4	0	0	0	0	0	0	0	0	0	0.0	0	0.0	0	0.0	41.8	47.9
1515	5	0	5	0	0	0	0	0	0	0	0	0	0	0	0.0	0	0.0	0	0.0	43.2	-
1530	9	2	6	0	1	0	0	0	0	0	0	0	0	0	0.0	0	0.0	0	0.0	43.8	-
1545	4	0	4	0	0	0	0	0	0	0	0	0	0	0	0.0	0	0.0	0	0.0	44.1	-
1600	13	0	11	0	2	0	0	0	0	0	0	0	0	0	0.0	0	0.0	0	0.0	44.4	56.4
1615	9	0	6	0	3	0	0	0	0	0	0	0	0	0	0.0	0	0.0	0	0.0	45.2	-
1630	10	0	9	0	1	0	0	0	0	0	0	0	0	1	10.0	0	0.0	0	0.0	45.2	-
1645	11	0	9	0	1	0	1	0	0	0	0	0	0	0	0.0	0	0.0	0	0.0	42.1	51.8
1700	12	0	12	0	0	0	0	0	0	0	0	0	0	0	0.0	0	0.0	0	0.0	43.2	47.7
1715	9	0	7	0	2	0	0	0	0	0	0	0	0	0	0.0	0	0.0	0	0.0	48	-
1730	6	0	6	0	0	0	0	0	0	0	0	0	0	0	0.0	0	0.0	0	0.0	45.2	-
1745	13	0	10	0	3	0	0	0	0	0	0	0	0	1	7.7	1	7.7	0	0.0	44.7	51.7
1800	4	0	4	0	0	0	0	0	0	0	0	0	0	0	0.0	0	0.0	0	0.0	36.2	-
1815	4	0	4	0	0	0	0	0	0	0	0	0	0	0	0.0	0	0.0	0	0.0	41.5	-
1830	7	0	6	0	1	0	0	0	0	0	0	0	0	0	0.0	0	0.0	0	0.0	45	-
1845	5	0	5	0	0	0	0	0	0	0	0	0	0	0	0.0	0	0.0	0	0.0	48.8	-
1900	3	0	3	0	0	0	0	0	0	0	0	0	0	0	0.0	0	0.0	0	0.0	46.6	-
1915	2	0	2	0	0	0	0	0	0	0	0	0	0	0	0.0	0	0.0	0	0.0	37.1	-
1930	3	0	2	0	1	0	0	0	0	0	0	0	0	0	0.0	0	0.0	0	0.0	49.6	-
1945	4	0	4	0	0	0	0	0	0	0	0	0	0	0	0.0	0	0.0	0	0.0	43.4	-
2000	2	0	2	0	0	0	0	0	0	0	0	0	0	1	50.0	0	0.0	0	0.0	54	-
2015	2	0	2	0	0	0	0	0	0	0	0	0	0	0	0.0	0	0.0	0	0.0	42.2	-
2030	1	0	1	0	0	0	0	0	0	0	0	0	0	0	0.0	0	0.0	0	0.0	36.2	-
2045	0	0	0	0	0	0	0	0	0	0	0	0	0	0	0.0	0	0.0	0	0.0	-	-
2100	5	0	4	0	1	0	0	0	0	0	0	0	0	0	0.0	0	0.0	0	0.0	42.1	-
2115	3	0	3	0	0	0	0	0	0	0	0	0	0	0	0.0	0	0.0	0	0.0	40.3	-
2130	1	0	1	0	0	0	0	0	0	0	0	0	0	0	0.0	0	0.0	0	0.0	46.3	-
2145	0	0	0	0	0	0	0	0	0	0	0	0	0	0	0.0	0	0.0	0	0.0	-	-
2200	0	0	0	0	0	0	0	0	0	0	0	0	0	0	0.0	0	0.0	0	0.0	-	-
2215	1	0	1	0	0	0	0	0	0	0	0	0	0	0	0.0	0	0.0	0	0.0	45.8	-
2230	0	0	0	0	0	0	0	0	0	0	0	0	0	0	0.0	0	0.0	0	0.0	-	-
2245	2	0	2	0	0	0	0	0	0	0	0	0	0	0	0.0	0	0.0	0	0.0	41.6	-
2300	0	0	0	0	0	0	0	0	0	0	0	0	0	0	0.0	0	0.0	0	0.0	-	-
2315	0	0	0	0	0	0	0	0	0	0	0	0	0	0	0.0	0	0.0	0	0.0	-	-
2330	0	0	0	0	0	0	0	0	0	0	0	0	0	0	0.0	0	0.0	0	0.0	-	-
2345	0	0	0	0	0	0	0	0	0	0	0	0	0	0	0.0	0	0.0	0	0.0	-	-
07-19	**383**	**5**	**315**	**3**	**57**	**0**	**1**	**2**	**0**	**0**	**0**	**0**	**0**	**7**	**1.8**	**3**	**0.8**	**1**	**0.3**	**42.9**	**50.9**
06-22	**422**	**5**	**352**	**3**	**59**	**0**	**1**	**2**	**0**	**0**	**0**	**0**	**0**	**8**	**1.9**	**3**	**0.7**	**1**	**0.2**	**42.9**	**51**
06-00	**425**	**5**	**355**	**3**	**59**	**0**	**1**	**2**	**0**	**0**	**0**	**0**	**0**	**8**	**1.9**	**3**	**0.7**	**1**	**0.2**	**42.9**	**51**
00-00	**440**	**5**	**369**	**3**	**60**	**0**	**1**	**2**	**0**	**0**	**0**	**0**	**0**	**9**	**2.0**	**3**	**0.7**	**1**	**0.2**	**43.2**	**51.4**

Site 1
Location Unnamed Road,
Direction Two Way

16683 / SUTTON ON TRENT
APRIL 2025
AUTOMATIC TRAFFIC COUNT

26 April 2025 **Saturday**

Time	Total	Classification												]PSL	]PSL%	]SL1	]SL1%	]SL2	]SL2%	Mean	Vpp
		1	2	3	4	5	6	7	8	9	10	11	12	60	60	68	68	70	70		85
		MCL	SV	SVT	TB2	TB3	T4	ART3	ART4	ART5	ART6	BD	DRT			ACPO	ACPO	DfT	DfT		
0000	0	0	0	0	0	0	0	0	0	0	0	0	0	0	0.0	0	0.0	0	0.0	-	-
0015	0	0	0	0	0	0	0	0	0	0	0	0	0	0	0.0	0	0.0	0	0.0	-	-
0030	0	0	0	0	0	0	0	0	0	0	0	0	0	0	0.0	0	0.0	0	0.0	-	-
0045	1	0	1	0	0	0	0	0	0	0	0	0	0	1	100.0	1	100.0	1	100.0	71.1	-
0100	0	0	0	0	0	0	0	0	0	0	0	0	0	0	0.0	0	0.0	0	0.0	-	-
0115	0	0	0	0	0	0	0	0	0	0	0	0	0	0	0.0	0	0.0	0	0.0	-	-
0130	0	0	0	0	0	0	0	0	0	0	0	0	0	0	0.0	0	0.0	0	0.0	-	-
0145	1	0	1	0	0	0	0	0	0	0	0	0	0	0	0.0	0	0.0	0	0.0	54.4	-
0200	0	0	0	0	0	0	0	0	0	0	0	0	0	0	0.0	0	0.0	0	0.0	-	-
0215	0	0	0	0	0	0	0	0	0	0	0	0	0	0	0.0	0	0.0	0	0.0	-	-
0230	1	0	1	0	0	0	0	0	0	0	0	0	0	0	0.0	0	0.0	0	0.0	45.9	-
0245	0	0	0	0	0	0	0	0	0	0	0	0	0	0	0.0	0	0.0	0	0.0	-	-
0300	0	0	0	0	0	0	0	0	0	0	0	0	0	0	0.0	0	0.0	0	0.0	-	-
0315	0	0	0	0	0	0	0	0	0	0	0	0	0	0	0.0	0	0.0	0	0.0	-	-
0330	0	0	0	0	0	0	0	0	0	0	0	0	0	0	0.0	0	0.0	0	0.0	-	-
0345	0	0	0	0	0	0	0	0	0	0	0	0	0	0	0.0	0	0.0	0	0.0	-	-
0400	0	0	0	0	0	0	0	0	0	0	0	0	0	0	0.0	0	0.0	0	0.0	-	-
0415	0	0	0	0	0	0	0	0	0	0	0	0	0	0	0.0	0	0.0	0	0.0	-	-
0430	0	0	0	0	0	0	0	0	0	0	0	0	0	0	0.0	0	0.0	0	0.0	-	-
0445	1	0	1	0	0	0	0	0	0	0	0	0	0	0	0.0	0	0.0	0	0.0	48.3	-
0500	0	0	0	0	0	0	0	0	0	0	0	0	0	0	0.0	0	0.0	0	0.0	-	-
0515	0	0	0	0	0	0	0	0	0	0	0	0	0	0	0.0	0	0.0	0	0.0	-	-
0530	2	0	2	0	0	0	0	0	0	0	0	0	0	1	50.0	1	50.0	1	50.0	63.3	-
0545	3	0	3	0	0	0	0	0	0	0	0	0	0	1	33.3	0	0.0	0	0.0	51.3	-
0600	2	0	1	0	1	0	0	0	0	0	0	0	0	0	0.0	0	0.0	0	0.0	39.2	-
0615	2	0	2	0	0	0	0	0	0	0	0	0	0	0	0.0	0	0.0	0	0.0	45.2	-
0630	1	0	1	0	0	0	0	0	0	0	0	0	0	0	0.0	0	0.0	0	0.0	52.7	-
0645	1	0	1	0	0	0	0	0	0	0	0	0	0	0	0.0	0	0.0	0	0.0	48.8	-
0700	1	0	0	0	1	0	0	0	0	0	0	0	0	0	0.0	0	0.0	0	0.0	41.6	-
0715	3	0	2	0	1	0	0	0	0	0	0	0	0	0	0.0	0	0.0	0	0.0	45.3	-
0730	4	0	3	0	1	0	0	0	0	0	0	0	0	0	0.0	0	0.0	0	0.0	43.3	-
0745	3	0	3	0	0	0	0	0	0	0	0	0	0	0	0.0	0	0.0	0	0.0	38.6	-
0800	5	0	3	0	2	0	0	0	0	0	0	0	0	0	0.0	0	0.0	0	0.0	45.3	-
0815	3	0	2	0	1	0	0	0	0	0	0	0	0	0	0.0	0	0.0	0	0.0	43.1	-
0830	5	0	3	1	1	0	0	0	0	0	0	0	0	0	0.0	0	0.0	0	0.0	39.4	-
0845	5	0	5	0	0	0	0	0	0	0	0	0	0	0	0.0	0	0.0	0	0.0	42.5	-
0900	2	0	2	0	0	0	0	0	0	0	0	0	0	0	0.0	0	0.0	0	0.0	41.6	-
0915	6	0	5	0	1	0	0	0	0	0	0	0	0	0	0.0	0	0.0	0	0.0	40.9	-
0930	**11**	**0**	**8**	**0**	**2**	**0**	**1**	**0**	**0**	**0**	**0**	**0**	**0**	**0**	**0.0**	**0**	**0.0**	**0**	**0.0**	**41.6**	**49.3**
0945	7	0	5	0	2	0	0	0	0	0	0	0	0	0	0.0	0	0.0	0	0.0	41.3	-
1000	5	0	5	0	0	0	0	0	0	0	0	0	0	0	0.0	0	0.0	0	0.0	40.7	-
1015	4	0	3	0	1	0	0	0	0	0	0	0	0	0	0.0	0	0.0	0	0.0	45.1	-
1030	3	0	3	0	0	0	0	0	0	0	0	0	0	0	0.0	0	0.0	0	0.0	44.1	-
1045	8	0	8	0	0	0	0	0	0	0	0	0	0	0	0.0	0	0.0	0	0.0	45.6	-
1100	**11**	**0**	**9**	**0**	**2**	**0**	**0**	**0**	**0**	**0**	**0**	**0**	**0**	**0**	**0.0**	**0**	**0.0**	**0**	**0.0**	**42.4**	**50.4**
1115	7	0	7	0	0	0	0	0	0	0	0	0	0	1	14.3	0	0.0	0	0.0	45.6	-
1130	4	0	3	0	1	0	0	0	0	0	0	0	0	0	0.0	0	0.0	0	0.0	42.4	-
1145	4	0	2	0	2	0	0	0	0	0	0	0	0	0	0.0	0	0.0	0	0.0	44.3	-
1200	5	0	4	0	1	0	0	0	0	0	0	0	0	0	0.0	0	0.0	0	0.0	45.8	-
1215	7	0	6	0	1	0	0	0	0	0	0	0	0	0	0.0	0	0.0	0	0.0	46.1	-
1230	7	0	6	0	1	0	0	0	0	0	0	0	0	0	0.0	0	0.0	0	0.0	41.9	-
1245	6	0	6	0	0	0	0	0	0	0	0	0	0	1	16.7	0	0.0	0	0.0	49.3	-
1300	1	0	1	0	0	0	0	0	0	0	0	0	0	0	0.0	0	0.0	0	0.0	43.5	-
1315	4	0	4	0	0	0	0	0	0	0	0	0	0	0	0.0	0	0.0	0	0.0	50.5	-
1330	**10**	**3**	**7**	**0**	**0**	**0**	**0**	**0**	**0**	**0**	**0**	**0**	**0**	**0**	**0.0**	**0**	**0.0**	**0**	**0.0**	**34.6**	**-**
1345	4	0	3	0	1	0	0	0	0	0	0	0	0	0	0.0	0	0.0	0	0.0	41.4	-
1400	6	1	4	0	0	0	1	0	0	0	0	0	0	0	0.0	0	0.0	0	0.0	34	-
1415	8	2	6	0	0	0	0	0	0	0	0	0	0	0	0.0	0	0.0	0	0.0	33.8	-
1430	6	0	6	0	0	0	0	0	0	0	0	0	0	0	0.0	0	0.0	0	0.0	46.6	-
1445	6	0	5	0	1	0	0	0	0	0	0	0	0	0	0.0	0	0.0	0	0.0	40.4	-
1500	5	1	4	0	0	0	0	0	0	0	0	0	0	1	20.0	0	0.0	0	0.0	40.2	-
1515	5	0	4	0	1	0	0	0	0	0	0	0	0	1	20.0	0	0.0	0	0.0	45.9	-
1530	4	1	3	0	0	0	0	0	0	0	0	0	0	0	0.0	0	0.0	0	0.0	47.6	-
1545	4	0	4	0	0	0	0	0	0	0	0	0	0	0	0.0	0	0.0	0	0.0	33.9	-
1600	3	0	2	0	1	0	0	0	0	0	0	0	0	0	0.0	0	0.0	0	0.0	44.6	-
1615	3	0	3	0	0	0	0	0	0	0	0	0	0	0	0.0	0	0.0	0	0.0	46.8	-
1630	9	0	8	0	0	0	0	0	1	0	0	0	0	0	0.0	0	0.0	0	0.0	41	-
1645	5	0	5	0	0	0	0	0	0	0	0	0	0	0	0.0	0	0.0	0	0.0	45.5	-
1700	3	0	3	0	0	0	0	0	0	0	0	0	0	0	0.0	0	0.0	0	0.0	37	-
1715	6	0	6	0	0	0	0	0	0	0	0	0	0	0	0.0	0	0.0	0	0.0	44.4	-
1730	6	0	6	0	0	0	0	0	0	0	0	0	0	0	0.0	0	0.0	0	0.0	38.3	-
1745	6	0	6	0	0	0	0	0	0	0	0	0	0	0	0.0	0	0.0	0	0.0	45.6	-
1800	5	1	4	0	0	0	0	0	0	0	0	0	0	0	0.0	0	0.0	0	0.0	41.3	-
1815	4	0	4	0	0	0	0	0	0	0	0	0	0	0	0.0	0	0.0	0	0.0	45.5	-
1830	1	0	1	0	0	0	0	0	0	0	0	0	0	0	0.0	0	0.0	0	0.0	36.1	-
1845	2	0	2	0	0	0	0	0	0	0	0	0	0	0	0.0	0	0.0	0	0.0	39.5	-
1900	6	0	6	0	0	0	0	0	0	0	0	0	0	0	0.0	0	0.0	0	0.0	43.3	-
1915	2	0	2	0	0	0	0	0	0	0	0	0	0	0	0.0	0	0.0	0	0.0	41.9	-
1930	3	0	3	0	0	0	0	0	0	0	0	0	0	0	0.0	0	0.0	0	0.0	42	-
1945	1	0	1	0	0	0	0	0	0	0	0	0	0	0	0.0	0	0.0	0	0.0	40.4	-
2000	2	0	2	0	0	0	0	0	0	0	0	0	0	0	0.0	0	0.0	0	0.0	44.9	-
2015	0	0	0	0	0	0	0	0	0	0	0	0	0	0	0.0	0	0.0	0	0.0	-	-
2030	1	0	1	0	0	0	0	0	0	0	0	0	0	0	0.0	0	0.0	0	0.0	39.5	-
2045	0	0	0	0	0	0	0	0	0	0	0	0	0	0	0.0	0	0.0	0	0.0	-	-
2100	2	0	2	0	0	0	0	0	0	0	0	0	0	0	0.0	0	0.0	0	0.0	43	-
2115	1	0	1	0	0	0	0	0	0	0	0	0	0	0	0.0	0	0.0	0	0.0	51	-
2130	2	0	2	0	0	0	0	0	0	0	0	0	0	0	0.0	0	0.0	0	0.0	41.9	-
2145	1	0	1	0	0	0	0	0	0	0	0	0	0	0	0.0	0	0.0	0	0.0	56.7	-
2200	1	0	1	0	0	0	0	0	0	0	0	0	0	0	0.0	0	0.0	0	0.0	45.8	-
2215	1	0	1	0	0	0	0	0	0	0	0	0	0	0	0.0	0	0.0	0	0.0	33.2	-
2230	0	0	0	0	0	0	0	0	0	0	0	0	0	0	0.0	0	0.0	0	0.0	-	-
2245	0	0	0	0	0	0	0	0	0	0	0	0	0	0	0.0	0	0.0	0	0.0	-	-
2300	1	0	1	0	0	0	0	0	0	0	0	0	0	0	0.0	0	0.0	0	0.0	42.8	-
2315	0	0	0	0	0	0	0	0	0	0	0	0	0	0	0.0	0	0.0	0	0.0	-	-
2330	0	0	0	0	0	0	0	0	0	0	0	0	0	0	0.0	0	0.0	0	0.0	-	-
2345	0	0	0	0	0	0	0	0	0	0	0	0	0	0	0.0	0	0.0	0	0.0	-	-
07-19	**242**	**9**	**204**	**1**	**25**	**0**	**2**	**0**	**1**	**0**	**0**	**0**	**0**	**4**	**1.7**	**0**	**0.0**	**0**	**0.0**	**42.3**	**50.2**
06-22	**269**	**9**	**230**	**1**	**26**	**0**	**2**	**0**	**1**	**0**	**0**	**0**	**0**	**4**	**1.5**	**0**	**0.0**	**0**	**0.0**	**42.4**	**50.2**
06-00	**272**	**9**	**233**	**1**	**26**	**0**	**2**	**0**	**1**	**0**	**0**	**0**	**0**	**4**	**1.5**	**0**	**0.0**	**0**	**0.0**	**42.4**	**50.2**
00-00	**281**	**9**	**242**	**1**	**26**	**0**	**2**	**0**	**1**	**0**	**0**	**0**	**0**	**7**	**2.5**	**2**	**0.7**	**2**	**0.7**	**42.8**	**50.3**

Site 1
Location Unnamed Road,
Direction Two Way

16683 / SUTTON ON TRENT
APRIL 2025
AUTOMATIC TRAFFIC COUNT

27 April 2025 **Sunday**

Time	Total	Classification												]PSL	]PSL%	]SL1	]SL1%	]SL2	]SL2%	Mean	Vpp
		1	2	3	4	5	6	7	8	9	10	11	12	60	60	68	68	70	70		85
		MCL	SV	SVT	TB2	TB3	T4	ART3	ART4	ART5	ART6	BD	DRT			ACPO	ACPO	DfT	DfT		
0000	1	0	0	0	1	0	0	0	0	0	0	0	0	0	0.0	0	0.0	0	0.0	50.8	-
0015	1	0	1	0	0	0	0	0	0	0	0	0	0	0	0.0	0	0.0	0	0.0	52.6	-
0030	1	0	1	0	0	0	0	0	0	0	0	0	0	0	0.0	0	0.0	0	0.0	40.9	-
0045	0	0	0	0	0	0	0	0	0	0	0	0	0	0	0.0	0	0.0	0	0.0	-	-
0100	1	0	1	0	0	0	0	0	0	0	0	0	0	0	0.0	0	0.0	0	0.0	33.6	-
0115	0	0	0	0	0	0	0	0	0	0	0	0	0	0	0.0	0	0.0	0	0.0	-	-
0130	0	0	0	0	0	0	0	0	0	0	0	0	0	0	0.0	0	0.0	0	0.0	-	-
0145	0	0	0	0	0	0	0	0	0	0	0	0	0	0	0.0	0	0.0	0	0.0	-	-
0200	0	0	0	0	0	0	0	0	0	0	0	0	0	0	0.0	0	0.0	0	0.0	-	-
0215	0	0	0	0	0	0	0	0	0	0	0	0	0	0	0.0	0	0.0	0	0.0	-	-
0230	0	0	0	0	0	0	0	0	0	0	0	0	0	0	0.0	0	0.0	0	0.0	-	-
0245	0	0	0	0	0	0	0	0	0	0	0	0	0	0	0.0	0	0.0	0	0.0	-	-
0300	0	0	0	0	0	0	0	0	0	0	0	0	0	0	0.0	0	0.0	0	0.0	-	-
0315	0	0	0	0	0	0	0	0	0	0	0	0	0	0	0.0	0	0.0	0	0.0	-	-
0330	0	0	0	0	0	0	0	0	0	0	0	0	0	0	0.0	0	0.0	0	0.0	-	-
0345	0	0	0	0	0	0	0	0	0	0	0	0	0	0	0.0	0	0.0	0	0.0	-	-
0400	1	0	1	0	0	0	0	0	0	0	0	0	0	0	0.0	0	0.0	0	0.0	46.8	-
0415	0	0	0	0	0	0	0	0	0	0	0	0	0	0	0.0	0	0.0	0	0.0	-	-
0430	0	0	0	0	0	0	0	0	0	0	0	0	0	0	0.0	0	0.0	0	0.0	-	-
0445	0	0	0	0	0	0	0	0	0	0	0	0	0	0	0.0	0	0.0	0	0.0	-	-
0500	0	0	0	0	0	0	0	0	0	0	0	0	0	0	0.0	0	0.0	0	0.0	-	-
0515	0	0	0	0	0	0	0	0	0	0	0	0	0	0	0.0	0	0.0	0	0.0	-	-
0530	1	0	1	0	0	0	0	0	0	0	0	0	0	0	0.0	0	0.0	0	0.0	43.7	-
0545	1	0	1	0	0	0	0	0	0	0	0	0	0	0	0.0	0	0.0	0	0.0	44.5	-
0600	1	0	1	0	0	0	0	0	0	0	0	0	0	0	0.0	0	0.0	0	0.0	42.2	-
0615	1	0	1	0	0	0	0	0	0	0	0	0	0	0	0.0	0	0.0	0	0.0	40.6	-
0630	1	0	1	0	0	0	0	0	0	0	0	0	0	0	0.0	0	0.0	0	0.0	39.9	-
0645	2	0	2	0	0	0	0	0	0	0	0	0	0	0	0.0	0	0.0	0	0.0	48.9	-
0700	1	0	0	0	1	0	0	0	0	0	0	0	0	0	0.0	0	0.0	0	0.0	34.8	-
0715	2	0	2	0	0	0	0	0	0	0	0	0	0	0	0.0	0	0.0	0	0.0	52.2	-
0730	2	0	2	0	0	0	0	0	0	0	0	0	0	0	0.0	0	0.0	0	0.0	46	-
0745	4	0	4	0	0	0	0	0	0	0	0	0	0	0	0.0	0	0.0	0	0.0	44.4	-
0800	1	0	1	0	0	0	0	0	0	0	0	0	0	0	0.0	0	0.0	0	0.0	30.3	-
0815	3	0	3	0	0	0	0	0	0	0	0	0	0	0	0.0	0	0.0	0	0.0	43.5	-
0830	5	1	4	0	0	0	0	0	0	0	0	0	0	0	0.0	0	0.0	0	0.0	35.3	-
0845	4	0	3	0	1	0	0	0	0	0	0	0	0	0	0.0	0	0.0	0	0.0	44.8	-
0900	**10**	**0**	**10**	**0**	**0**	**0**	**0**	**0**	**0**	**0**	**0**	**0**	**0**	**2**	**20.0**	**0**	**0.0**	**0**	**0.0**	**48.8**	**-**
0915	7	0	6	0	1	0	0	0	0	0	0	0	0	1	14.3	0	0.0	0	0.0	46.5	-
0930	2	0	1	0	1	0	0	0	0	0	0	0	0	0	0.0	0	0.0	0	0.0	42.9	-
0945	6	1	4	0	1	0	0	0	0	0	0	0	0	0	0.0	0	0.0	0	0.0	38.5	-
1000	3	0	3	0	0	0	0	0	0	0	0	0	0	0	0.0	0	0.0	0	0.0	43.8	-
1015	4	0	3	0	1	0	0	0	0	0	0	0	0	0	0.0	0	0.0	0	0.0	43.1	-
1030	2	0	2	0	0	0	0	0	0	0	0	0	0	0	0.0	0	0.0	0	0.0	37.9	-
1045	2	0	2	0	0	0	0	0	0	0	0	0	0	1	50.0	0	0.0	0	0.0	49	-
1100	6	0	6	0	0	0	0	0	0	0	0	0	0	0	0.0	0	0.0	0	0.0	46.9	-
1115	9	1	8	0	0	0	0	0	0	0	0	0	0	0	0.0	0	0.0	0	0.0	40.9	-
1130	4	0	4	0	0	0	0	0	0	0	0	0	0	0	0.0	0	0.0	0	0.0	39.7	-
1145	4	0	4	0	0	0	0	0	0	0	0	0	0	0	0.0	0	0.0	0	0.0	40.6	-
1200	6	0	5	0	1	0	0	0	0	0	0	0	0	0	0.0	0	0.0	0	0.0	41.7	-
1215	3	0	2	0	1	0	0	0	0	0	0	0	0	0	0.0	0	0.0	0	0.0	42.2	-
1230	1	0	1	0	0	0	0	0	0	0	0	0	0	0	0.0	0	0.0	0	0.0	46.2	-
1245	2	1	1	0	0	0	0	0	0	0	0	0	0	0	0.0	0	0.0	0	0.0	22.8	-
1300	2	0	2	0	0	0	0	0	0	0	0	0	0	0	0.0	0	0.0	0	0.0	56	-
1315	4	0	4	0	0	0	0	0	0	0	0	0	0	0	0.0	0	0.0	0	0.0	39.4	-
1330	1	0	0	0	1	0	0	0	0	0	0	0	0	0	0.0	0	0.0	0	0.0	43.7	-
1345	7	1	6	0	0	0	0	0	0	0	0	0	0	0	0.0	0	0.0	0	0.0	37.4	-
1400	3	0	3	0	0	0	0	0	0	0	0	0	0	0	0.0	0	0.0	0	0.0	42.7	-
1415	4	0	4	0	0	0	0	0	0	0	0	0	0	1	25.0	0	0.0	0	0.0	31.1	-
1430	4	0	4	0	0	0	0	0	0	0	0	0	0	0	0.0	0	0.0	0	0.0	39.2	-
1445	3	0	3	0	0	0	0	0	0	0	0	0	0	0	0.0	0	0.0	0	0.0	43.3	-
1500	**10**	**1**	**9**	**0**	**0**	**0**	**0**	**0**	**0**	**0**	**0**	**0**	**0**	**0**	**0.0**	**0**	**0.0**	**0**	**0.0**	**39.3**	**-**
1515	4	0	2	0	2	0	0	0	0	0	0	0	0	0	0.0	0	0.0	0	0.0	46.6	-
1530	1	0	1	0	0	0	0	0	0	0	0	0	0	0	0.0	0	0.0	0	0.0	43.1	-
1545	5	0	5	0	0	0	0	0	0	0	0	0	0	0	0.0	0	0.0	0	0.0	48.8	-
1600	2	0	2	0	0	0	0	0	0	0	0	0	0	0	0.0	0	0.0	0	0.0	45.5	-
1615	8	0	7	0	1	0	0	0	0	0	0	0	0	0	0.0	0	0.0	0	0.0	44.2	-
1630	6	0	6	0	0	0	0	0	0	0	0	0	0	1	16.7	0	0.0	0	0.0	45	-
1645	3	0	2	0	1	0	0	0	0	0	0	0	0	0	0.0	0	0.0	0	0.0	46.3	-
1700	3	0	3	0	0	0	0	0	0	0	0	0	0	0	0.0	0	0.0	0	0.0	45.8	-
1715	6	0	6	0	0	0	0	0	0	0	0	0	0	0	0.0	0	0.0	0	0.0	43.5	-
1730	3	0	2	0	1	0	0	0	0	0	0	0	0	0	0.0	0	0.0	0	0.0	39.3	-
1745	1	0	1	0	0	0	0	0	0	0	0	0	0	0	0.0	0	0.0	0	0.0	57.5	-
1800	5	0	4	0	1	0	0	0	0	0	0	0	0	0	0.0	0	0.0	0	0.0	43	-
1815	3	0	3	0	0	0	0	0	0	0	0	0	0	0	0.0	0	0.0	0	0.0	39.8	-
1830	1	0	1	0	0	0	0	0	0	0	0	0	0	0	0.0	0	0.0	0	0.0	39.8	-
1845	5	2	3	0	0	0	0	0	0	0	0	0	0	0	0.0	0	0.0	0	0.0	43.5	-
1900	2	0	2	0	0	0	0	0	0	0	0	0	0	0	0.0	0	0.0	0	0.0	38.3	-
1915	0	0	0	0	0	0	0	0	0	0	0	0	0	0	0.0	0	0.0	0	0.0	-	-
1930	1	0	1	0	0	0	0	0	0	0	0	0	0	0	0.0	0	0.0	0	0.0	54.5	-
1945	2	0	1	0	1	0	0	0	0	0	0	0	0	0	0.0	0	0.0	0	0.0	49.8	-
2000	1	0	1	0	0	0	0	0	0	0	0	0	0	0	0.0	0	0.0	0	0.0	43.9	-
2015	5	0	5	0	0	0	0	0	0	0	0	0	0	0	0.0	0	0.0	0	0.0	39.8	-
2030	0	0	0	0	0	0	0	0	0	0	0	0	0	0	0.0	0	0.0	0	0.0	-	-
2045	1	0	1	0	0	0	0	0	0	0	0	0	0	0	0.0	0	0.0	0	0.0	47.2	-
2100	3	0	2	0	1	0	0	0	0	0	0	0	0	0	0.0	0	0.0	0	0.0	43.3	-
2115	1	0	1	0	0	0	0	0	0	0	0	0	0	0	0.0	0	0.0	0	0.0	43.8	-
2130	0	0	0	0	0	0	0	0	0	0	0	0	0	0	0.0	0	0.0	0	0.0	-	-
2145	1	0	1	0	0	0	0	0	0	0	0	0	0	0	0.0	0	0.0	0	0.0	34.8	-
2200	1	0	0	0	1	0	0	0	0	0	0	0	0	0	0.0	0	0.0	0	0.0	41.9	-
2215	1	0	1	0	0	0	0	0	0	0	0	0	0	0	0.0	0	0.0	0	0.0	34.6	-
2230	0	0	0	0	0	0	0	0	0	0	0	0	0	0	0.0	0	0.0	0	0.0	-	-
2245	0	0	0	0	0	0	0	0	0	0	0	0	0	0	0.0	0	0.0	0	0.0	-	-
2300	0	0	0	0	0	0	0	0	0	0	0	0	0	0	0.0	0	0.0	0	0.0	-	-
2315	1	0	1	0	0	0	0	0	0	0	0	0	0	0	0.0	0	0.0	0	0.0	45.9	-
2330	0	0	0	0	0	0	0	0	0	0	0	0	0	0	0.0	0	0.0	0	0.0	-	-
2345	1	0	1	0	0	0	0	0	0	0	0	0	0	0	0.0	0	0.0	0	0.0	53	-
07-19	**187**	**8**	**164**	**0**	**15**	**0**	**0**	**0**	**0**	**0**	**0**	**0**	**0**	**6**	**3.2**	**0**	**0.0**	**0**	**0.0**	**42.6**	**51.3**
06-22	**209**	**8**	**184**	**0**	**17**	**0**	**0**	**0**	**0**	**0**	**0**	**0**	**0**	**6**	**2.9**	**0**	**0.0**	**0**	**0.0**	**42.7**	**51.3**
06-00	**213**	**8**	**187**	**0**	**18**	**0**	**0**	**0**	**0**	**0**	**0**	**0**	**0**	**6**	**2.8**	**0**	**0.0**	**0**	**0.0**	**42.7**	**51.4**
00-00	**220**	**8**	**193**	**0**	**19**	**0**	**0**	**0**	**0**	**0**	**0**	**0**	**0**	**6**	**2.7**	**0**	**0.0**	**0**	**0.0**	**42.8**	**51.4**

Site 1
Location Unnamed Road,
Direction Two Way

28 April 2025 Monday

16683 / SUTTON ON TRENT
APRIL 2025
AUTOMATIC TRAFFIC COUNT

Time	Total	Classification												]PSL	]PSL%	]SL1	]SL1%	]SL2	]SL2%	Mean	Vpp
		1	2	3	4	5	6	7	8	9	10	11	12	60	60	68	68	70	70		85
		MCL	SV	SVT	TB2	TB3	T4	ART3	ART4	ART5	ART6	BD	DRT			ACPO	ACPO	DfT	DfT		
0000	0	0	0	0	0	0	0	0	0	0	0	0	0	0	0.0	0	0.0	0	0.0	-	-
0015	1	0	1	0	0	0	0	0	0	0	0	0	0	0	0.0	0	0.0	0	0.0	31.3	-
0030	0	0	0	0	0	0	0	0	0	0	0	0	0	0	0.0	0	0.0	0	0.0	-	-
0045	0	0	0	0	0	0	0	0	0	0	0	0	0	0	0.0	0	0.0	0	0.0	-	-
0100	2	0	2	0	0	0	0	0	0	0	0	0	0	1	50.0	0	0.0	0	0.0	60.6	-
0115	0	0	0	0	0	0	0	0	0	0	0	0	0	0	0.0	0	0.0	0	0.0	-	-
0130	0	0	0	0	0	0	0	0	0	0	0	0	0	0	0.0	0	0.0	0	0.0	-	-
0145	0	0	0	0	0	0	0	0	0	0	0	0	0	0	0.0	0	0.0	0	0.0	-	-
0200	0	0	0	0	0	0	0	0	0	0	0	0	0	0	0.0	0	0.0	0	0.0	-	-
0215	0	0	0	0	0	0	0	0	0	0	0	0	0	0	0.0	0	0.0	0	0.0	-	-
0230	0	0	0	0	0	0	0	0	0	0	0	0	0	0	0.0	0	0.0	0	0.0	-	-
0245	0	0	0	0	0	0	0	0	0	0	0	0	0	0	0.0	0	0.0	0	0.0	-	-
0300	0	0	0	0	0	0	0	0	0	0	0	0	0	0	0.0	0	0.0	0	0.0	-	-
0315	0	0	0	0	0	0	0	0	0	0	0	0	0	0	0.0	0	0.0	0	0.0	-	-
0330	0	0	0	0	0	0	0	0	0	0	0	0	0	0	0.0	0	0.0	0	0.0	-	-
0345	1	0	1	0	0	0	0	0	0	0	0	0	0	0	0.0	0	0.0	0	0.0	43.9	-
0400	1	0	1	0	0	0	0	0	0	0	0	0	0	0	0.0	0	0.0	0	0.0	32.4	-
0415	1	0	1	0	0	0	0	0	0	0	0	0	0	1	100.0	0	0.0	0	0.0	66.9	-
0430	0	0	0	0	0	0	0	0	0	0	0	0	0	0	0.0	0	0.0	0	0.0	-	-
0445	0	0	0	0	0	0	0	0	0	0	0	0	0	0	0.0	0	0.0	0	0.0	-	-
0500	0	0	0	0	0	0	0	0	0	0	0	0	0	0	0.0	0	0.0	0	0.0	-	-
0515	3	0	3	0	0	0	0	0	0	0	0	0	0	0	0.0	0	0.0	0	0.0	47.2	-
0530	2	0	2	0	0	0	0	0	0	0	0	0	0	0	0.0	0	0.0	0	0.0	54	-
0545	10	0	9	0	1	0	0	0	0	0	0	0	0	0	0.0	0	0.0	0	0.0	48.9	-
0600	0	0	0	0	0	0	0	0	0	0	0	0	0	0	0.0	0	0.0	0	0.0	-	-
0615	5	0	5	0	0	0	0	0	0	0	0	0	0	0	0.0	0	0.0	0	0.0	44.1	-
0630	7	0	7	0	0	0	0	0	0	0	0	0	0	1	14.3	0	0.0	0	0.0	51.7	-
0645	10	0	8	0	2	0	0	0	0	0	0	0	0	1	10.0	0	0.0	0	0.0	43.7	-
0700	2	0	2	0	0	0	0	0	0	0	0	0	0	0	0.0	0	0.0	0	0.0	34.9	-
0715	8	0	8	0	0	0	0	0	0	0	0	0	0	0	0.0	0	0.0	0	0.0	39.5	-
0730	11	0	8	0	2	0	1	0	0	0	0	0	0	1	9.1	0	0.0	0	0.0	46	56.3
0745	6	0	5	0	1	0	0	0	0	0	0	0	0	0	0.0	0	0.0	0	0.0	44.8	-
0800	**15**	**1**	**11**	**0**	**3**	**0**	**0**	**0**	**0**	**0**	**0**	**0**	**0**	**0**	**0.0**	**0**	**0.0**	**0**	**0.0**	**41.8**	**51.2**
0815	14	0	14	0	0	0	0	0	0	0	0	0	0	1	7.1	1	7.1	0	0.0	47.4	55.2
0830	7	0	7	0	0	0	0	0	0	0	0	0	0	0	0.0	0	0.0	0	0.0	44	-
0845	11	1	10	0	0	0	0	0	0	0	0	0	0	0	0.0	0	0.0	0	0.0	45.1	53.6
0900	8	1	6	0	1	0	0	0	0	0	0	0	0	1	12.5	1	12.5	1	12.5	47.9	-
0915	9	0	7	0	2	0	0	0	0	0	0	0	0	0	0.0	0	0.0	0	0.0	42.9	-
0930	8	0	6	0	2	0	0	0	0	0	0	0	0	0	0.0	0	0.0	0	0.0	44.6	-
0945	6	0	6	0	0	0	0	0	0	0	0	0	0	0	0.0	0	0.0	0	0.0	41	-
1000	4	0	4	0	0	0	0	0	0	0	0	0	0	0	0.0	0	0.0	0	0.0	46.9	-
1015	4	0	3	1	0	0	0	0	0	0	0	0	0	0	0.0	0	0.0	0	0.0	37.2	-
1030	2	0	2	0	0	0	0	0	0	0	0	0	0	0	0.0	0	0.0	0	0.0	39.1	-
1045	5	0	5	0	0	0	0	0	0	0	0	0	0	0	0.0	0	0.0	0	0.0	37.5	-
1100	4	0	4	0	0	0	0	0	0	0	0	0	0	0	0.0	0	0.0	0	0.0	39.4	-
1115	1	0	1	0	0	0	0	0	0	0	0	0	0	0	0.0	0	0.0	0	0.0	38.7	-
1130	8	0	7	0	1	0	0	0	0	0	0	0	0	0	0.0	0	0.0	0	0.0	38.4	-
1145	9	0	8	0	1	0	0	0	0	0	0	0	0	0	0.0	0	0.0	0	0.0	42.9	-
1200	8	0	7	0	1	0	0	0	0	0	0	0	0	0	0.0	0	0.0	0	0.0	40.1	-
1215	6	0	6	0	0	0	0	0	0	0	0	0	0	0	0.0	0	0.0	0	0.0	41.5	-
1230	10	1	6	0	3	0	0	0	0	0	0	0	0	0	0.0	0	0.0	0	0.0	33.9	-
1245	3	0	3	0	0	0	0	0	0	0	0	0	0	0	0.0	0	0.0	0	0.0	40	-
1300	9	0	5	0	4	0	0	0	0	0	0	0	0	0	0.0	0	0.0	0	0.0	46.3	-
1315	5	0	4	0	0	0	0	0	1	0	0	0	0	0	0.0	0	0.0	0	0.0	36.1	-
1330	6	0	5	0	1	0	0	0	0	0	0	0	0	0	0.0	0	0.0	0	0.0	40.6	-
1345	7	0	6	0	1	0	0	0	0	0	0	0	0	0	0.0	0	0.0	0	0.0	40	-
1400	7	0	6	0	1	0	0	0	0	0	0	0	0	0	0.0	0	0.0	0	0.0	42.9	-
1415	3	0	3	0	0	0	0	0	0	0	0	0	0	0	0.0	0	0.0	0	0.0	47.3	-
1430	3	0	3	0	0	0	0	0	0	0	0	0	0	1	33.3	0	0.0	0	0.0	44.6	-
1445	9	0	9	0	0	0	0	0	0	0	0	0	0	0	0.0	0	0.0	0	0.0	30.1	-
1500	6	1	5	0	0	0	0	0	0	0	0	0	0	0	0.0	0	0.0	0	0.0	38.8	-
1515	6	0	5	0	1	0	0	0	0	0	0	0	0	0	0.0	0	0.0	0	0.0	44.1	-
1530	7	1	5	0	1	0	0	0	0	0	0	0	0	0	0.0	0	0.0	0	0.0	39.2	-
1545	8	0	6	0	2	0	0	0	0	0	0	0	0	0	0.0	0	0.0	0	0.0	40.8	-
1600	**16**	**0**	**16**	**0**	**0**	**0**	**0**	**0**	**0**	**0**	**0**	**0**	**0**	**1**	**6.3**	**0**	**0.0**	**0**	**0.0**	**50.4**	**56.9**
1615	5	0	5	0	0	0	0	0	0	0	0	0	0	0	0.0	0	0.0	0	0.0	48.6	-
1630	13	0	12	0	1	0	0	0	0	0	0	0	0	1	7.7	0	0.0	0	0.0	45	55.8
1645	4	0	4	0	0	0	0	0	0	0	0	0	0	0	0.0	0	0.0	0	0.0	44.1	-
1700	7	0	7	0	0	0	0	0	0	0	0	0	0	0	0.0	0	0.0	0	0.0	43.2	-
1715	9	1	7	0	1	0	0	0	0	0	0	0	0	0	0.0	0	0.0	0	0.0	39.2	-
1730	7	1	6	0	0	0	0	0	0	0	0	0	0	1	14.3	0	0.0	0	0.0	43.2	-
1745	8	0	8	0	0	0	0	0	0	0	0	0	0	0	0.0	0	0.0	0	0.0	46.2	-
1800	7	0	6	0	1	0	0	0	0	0	0	0	0	0	0.0	0	0.0	0	0.0	45.6	-
1815	6	1	5	0	0	0	0	0	0	0	0	0	0	0	0.0	0	0.0	0	0.0	38.1	-
1830	4	1	3	0	0	0	0	0	0	0	0	0	0	0	0.0	0	0.0	0	0.0	33	-
1845	5	1	4	0	0	0	0	0	0	0	0	0	0	0	0.0	0	0.0	0	0.0	47.6	-
1900	5	0	4	0	1	0	0	0	0	0	0	0	0	0	0.0	0	0.0	0	0.0	43.3	-
1915	3	0	3	0	0	0	0	0	0	0	0	0	0	0	0.0	0	0.0	0	0.0	35.8	-
1930	6	0	6	0	0	0	0	0	0	0	0	0	0	0	0.0	0	0.0	0	0.0	40.1	-
1945	5	0	5	0	0	0	0	0	0	0	0	0	0	0	0.0	0	0.0	0	0.0	48.9	-
2000	2	0	2	0	0	0	0	0	0	0	0	0	0	0	0.0	0	0.0	0	0.0	24.9	-
2015	2	0	2	0	0	0	0	0	0	0	0	0	0	0	0.0	0	0.0	0	0.0	37	-
2030	2	0	1	0	1	0	0	0	0	0	0	0	0	0	0.0	0	0.0	0	0.0	41	-
2045	1	0	0	0	1	0	0	0	0	0	0	0	0	0	0.0	0	0.0	0	0.0	38.6	-
2100	2	0	2	0	0	0	0	0	0	0	0	0	0	0	0.0	0	0.0	0	0.0	45.9	-
2115	0	0	0	0	0	0	0	0	0	0	0	0	0	0	0.0	0	0.0	0	0.0	-	-
2130	5	0	5	0	0	0	0	0	0	0	0	0	0	0	0.0	0	0.0	0	0.0	42.2	-
2145	0	0	0	0	0	0	0	0	0	0	0	0	0	0	0.0	0	0.0	0	0.0	-	-
2200	0	0	0	0	0	0	0	0	0	0	0	0	0	0	0.0	0	0.0	0	0.0	-	-
2215	1	0	1	0	0	0	0	0	0	0	0	0	0	0	0.0	0	0.0	0	0.0	48.9	-
2230	0	0	0	0	0	0	0	0	0	0	0	0	0	0	0.0	0	0.0	0	0.0	-	-
2245	0	0	0	0	0	0	0	0	0	0	0	0	0	0	0.0	0	0.0	0	0.0	-	-
2300	0	0	0	0	0	0	0	0	0	0	0	0	0	0	0.0	0	0.0	0	0.0	-	-
2315	0	0	0	0	0	0	0	0	0	0	0	0	0	0	0.0	0	0.0	0	0.0	-	-
2330	1	0	1	0	0	0	0	0	0	0	0	0	0	0	0.0	0	0.0	0	0.0	51.6	-
2345	0	0	0	0	0	0	0	0	0	0	0	0	0	0	0.0	0	0.0	0	0.0	-	-
07-19	**336**	**11**	**291**	**1**	**31**	**0**	**1**	**0**	**1**	**0**	**0**	**0**	**0**	**7**	**2.1**	**2**	**0.6**	**1**	**0.3**	**42.5**	**50.7**
06-22	**391**	**11**	**341**	**1**	**36**	**0**	**1**	**0**	**1**	**0**	**0**	**0**	**0**	**9**	**2.3**	**2**	**0.5**	**1**	**0.3**	**42.6**	**50.8**
06-00	**393**	**11**	**343**	**1**	**36**	**0**	**1**	**0**	**1**	**0**	**0**	**0**	**0**	**9**	**2.3**	**2**	**0.5**	**1**	**0.3**	**42.6**	**50.8**
00-00	**414**	**11**	**363**	**1**	**37**	**0**	**1**	**0**	**1**	**0**	**0**	**0**	**0**	**11**	**2.7**	**2**	**0.5**	**1**	**0.2**	**42.9**	**51.4**

Site 1
Location Unnamed Road,
Direction Two Way

16683 / SUTTON ON TRENT
APRIL 2025
AUTOMATIC TRAFFIC COUNT

29 April 2025 Tuesday

Time	Total	Classification												]PSL	]PSL%	]SL1	]SL1%	]SL2	]SL2%	Mean	Vpp
		1 MCL	2 SV	3 SVT	4 TB2	5 TB3	6 T4	7 ART3	8 ART4	9 ART5	10 ART6	11 BD	12 DRT	60	60	68 ACPO	68 ACPO	70 DfT	70 DfT		85
0000	0	0	0	0	0	0	0	0	0	0	0	0	0	0	0.0	0	0.0	0	0.0	-	-
0015	0	0	0	0	0	0	0	0	0	0	0	0	0	0	0.0	0	0.0	0	0.0	-	-
0030	0	0	0	0	0	0	0	0	0	0	0	0	0	0	0.0	0	0.0	0	0.0	-	-
0045	0	0	0	0	0	0	0	0	0	0	0	0	0	0	0.0	0	0.0	0	0.0	-	-
0100	2	0	2	0	0	0	0	0	0	0	0	0	0	0	0.0	0	0.0	0	0.0	49.1	-
0115	0	0	0	0	0	0	0	0	0	0	0	0	0	0	0.0	0	0.0	0	0.0	-	-
0130	0	0	0	0	0	0	0	0	0	0	0	0	0	0	0.0	0	0.0	0	0.0	-	-
0145	0	0	0	0	0	0	0	0	0	0	0	0	0	0	0.0	0	0.0	0	0.0	-	-
0200	0	0	0	0	0	0	0	0	0	0	0	0	0	0	0.0	0	0.0	0	0.0	-	-
0215	0	0	0	0	0	0	0	0	0	0	0	0	0	0	0.0	0	0.0	0	0.0	-	-
0230	1	0	1	0	0	0	0	0	0	0	0	0	0	0	0.0	0	0.0	0	0.0	44.5	-
0245	2	0	2	0	0	0	0	0	0	0	0	0	0	1	50.0	1	50.0	0	0.0	57.5	-
0300	0	0	0	0	0	0	0	0	0	0	0	0	0	0	0.0	0	0.0	0	0.0	-	-
0315	0	0	0	0	0	0	0	0	0	0	0	0	0	0	0.0	0	0.0	0	0.0	-	-
0330	0	0	0	0	0	0	0	0	0	0	0	0	0	0	0.0	0	0.0	0	0.0	-	-
0345	0	0	0	0	0	0	0	0	0	0	0	0	0	0	0.0	0	0.0	0	0.0	-	-
0400	0	0	0	0	0	0	0	0	0	0	0	0	0	0	0.0	0	0.0	0	0.0	-	-
0415	0	0	0	0	0	0	0	0	0	0	0	0	0	0	0.0	0	0.0	0	0.0	-	-
0430	0	0	0	0	0	0	0	0	0	0	0	0	0	0	0.0	0	0.0	0	0.0	-	-
0445	1	0	1	0	0	0	0	0	0	0	0	0	0	1	100.0	0	0.0	0	0.0	62.8	-
0500	1	0	1	0	0	0	0	0	0	0	0	0	0	0	0.0	0	0.0	0	0.0	52.8	-
0515	1	0	1	0	0	0	0	0	0	0	0	0	0	0	0.0	0	0.0	0	0.0	56.4	-
0530	5	0	4	0	1	0	0	0	0	0	0	0	0	0	0.0	0	0.0	0	0.0	45	-
0545	13	0	13	0	0	0	0	0	0	0	0	0	0	3	23.1	0	0.0	0	0.0	51	65.5
0600	1	0	1	0	0	0	0	0	0	0	0	0	0	0	0.0	0	0.0	0	0.0	35.1	-
0615	4	0	3	0	1	0	0	0	0	0	0	0	0	0	0.0	0	0.0	0	0.0	43.5	-
0630	6	0	6	0	0	0	0	0	0	0	0	0	0	0	0.0	0	0.0	0	0.0	44.6	-
0645	9	1	8	0	0	0	0	0	0	0	0	0	0	0	0.0	0	0.0	0	0.0	42.7	-
0700	7	0	7	0	0	0	0	0	0	0	0	0	0	0	0.0	0	0.0	0	0.0	44.7	-
0715	6	0	5	0	1	0	0	0	0	0	0	0	0	0	0.0	0	0.0	0	0.0	46	-
0730	8	0	8	0	0	0	0	0	0	0	0	0	0	2	25.0	0	0.0	0	0.0	46.3	-
0745	8	0	8	0	0	0	0	0	0	0	0	0	0	1	12.5	0	0.0	0	0.0	47	-
0800	7	0	4	0	3	0	0	0	0	0	0	0	0	0	0.0	0	0.0	0	0.0	45.9	-
0815	**14**	**0**	**11**	**1**	**2**	**0**	**0**	**0**	**0**	**0**	**0**	**0**	**0**	**2**	**14.3**	**0**	**0.0**	**0**	**0.0**	**48.4**	**60**
0830	12	0	10	1	1	0	0	0	0	0	0	0	0	0	0.0	0	0.0	0	0.0	42.2	46.8
0845	11	0	9	0	2	0	0	0	0	0	0	0	0	0	0.0	0	0.0	0	0.0	41.9	49.7
0900	7	0	5	0	2	0	0	0	0	0	0	0	0	0	0.0	0	0.0	0	0.0	41.4	-
0915	5	0	3	0	2	0	0	0	0	0	0	0	0	0	0.0	0	0.0	0	0.0	43.8	-
0930	12	0	11	0	0	1	0	0	0	0	0	0	0	0	0.0	0	0.0	0	0.0	41.1	50.1
0945	3	0	2	0	0	1	0	0	0	0	0	0	0	0	0.0	0	0.0	0	0.0	43.7	-
1000	4	0	3	0	1	0	0	0	0	0	0	0	0	0	0.0	0	0.0	0	0.0	40.2	-
1015	6	0	4	0	2	0	0	0	0	0	0	0	0	0	0.0	0	0.0	0	0.0	47	-
1030	6	2	2	0	2	0	0	0	0	0	0	0	0	0	0.0	0	0.0	0	0.0	33.1	-
1045	2	0	2	0	0	0	0	0	0	0	0	0	0	0	0.0	0	0.0	0	0.0	40.1	-
1100	6	0	5	0	1	0	0	0	0	0	0	0	0	0	0.0	0	0.0	0	0.0	47	-
1115	9	0	6	0	3	0	0	0	0	0	0	0	0	0	0.0	0	0.0	0	0.0	42.6	-
1130	2	0	2	0	0	0	0	0	0	0	0	0	0	0	0.0	0	0.0	0	0.0	42.4	-
1145	5	0	3	0	2	0	0	0	0	0	0	0	0	0	0.0	0	0.0	0	0.0	42	-
1200	4	0	3	0	1	0	0	0	0	0	0	0	0	0	0.0	0	0.0	0	0.0	43.9	-
1215	8	0	7	0	1	0	0	0	0	0	0	0	0	0	0.0	0	0.0	0	0.0	39	-
1230	3	0	3	0	0	0	0	0	0	0	0	0	0	0	0.0	0	0.0	0	0.0	40.5	-
1245	7	1	6	0	0	0	0	0	0	0	0	0	0	0	0.0	0	0.0	0	0.0	44.3	-
1300	3	1	1	0	1	0	0	0	0	0	0	0	0	0	0.0	0	0.0	0	0.0	31.2	-
1315	6	0	3	0	3	0	0	0	0	0	0	0	0	0	0.0	0	0.0	0	0.0	42.2	-
1330	2	0	2	0	0	0	0	0	0	0	0	0	0	0	0.0	0	0.0	0	0.0	35.6	-
1345	3	1	2	0	0	0	0	0	0	0	0	0	0	0	0.0	0	0.0	0	0.0	26.3	-
1400	6	0	5	0	1	0	0	0	0	0	0	0	0	0	0.0	0	0.0	0	0.0	44.4	-
1415	7	1	5	0	1	0	0	0	0	0	0	0	0	0	0.0	0	0.0	0	0.0	36.4	-
1430	6	0	6	0	0	0	0	0	0	0	0	0	0	0	0.0	0	0.0	0	0.0	39.9	-
1445	4	0	4	0	0	0	0	0	0	0	0	0	0	0	0.0	0	0.0	0	0.0	42.1	-
1500	**16**	**0**	**13**	**0**	**2**	**0**	**0**	**0**	**1**	**0**	**0**	**0**	**0**	**1**	**6.3**	**0**	**0.0**	**0**	**0.0**	**44.5**	**53.7**
1515	8	0	7	0	1	0	0	0	0	0	0	0	0	0	0.0	0	0.0	0	0.0	42.6	-
1530	3	0	2	0	1	0	0	0	0	0	0	0	0	0	0.0	0	0.0	0	0.0	45.5	-
1545	6	0	6	0	0	0	0	0	0	0	0	0	0	0	0.0	0	0.0	0	0.0	47.5	-
1600	**16**	**1**	**13**	**0**	**2**	**0**	**0**	**0**	**0**	**0**	**0**	**0**	**0**	**1**	**6.3**	**1**	**6.3**	**1**	**6.3**	**48.5**	**58.1**
1615	12	2	8	0	2	0	0	0	0	0	0	0	0	2	16.7	0	0.0	0	0.0	47.7	61.7
1630	12	1	10	0	1	0	0	0	0	0	0	0	0	1	8.3	0	0.0	0	0.0	42.8	53.6
1645	11	0	10	0	1	0	0	0	0	0	0	0	0	0	0.0	0	0.0	0	0.0	48.8	57.2
1700	10	0	9	1	0	0	0	0	0	0	0	0	0	0	0.0	0	0.0	0	0.0	44.5	-
1715	8	0	6	0	2	0	0	0	0	0	0	0	0	0	0.0	0	0.0	0	0.0	45.7	-
1730	4	1	3	0	0	0	0	0	0	0	0	0	0	0	0.0	0	0.0	0	0.0	43.3	-
1745	4	0	4	0	0	0	0	0	0	0	0	0	0	1	25.0	0	0.0	0	0.0	52.9	-
1800	5	0	4	0	1	0	0	0	0	0	0	0	0	0	0.0	0	0.0	0	0.0	42.9	-
1815	2	0	2	0	0	0	0	0	0	0	0	0	0	0	0.0	0	0.0	0	0.0	49.2	-
1830	4	0	4	0	0	0	0	0	0	0	0	0	0	1	25.0	0	0.0	0	0.0	54.8	-
1845	5	0	5	0	0	0	0	0	0	0	0	0	0	0	0.0	0	0.0	0	0.0	31.6	-
1900	1	0	1	0	0	0	0	0	0	0	0	0	0	0	0.0	0	0.0	0	0.0	33.9	-
1915	3	1	2	0	0	0	0	0	0	0	0	0	0	0	0.0	0	0.0	0	0.0	37.6	-
1930	2	0	2	0	0	0	0	0	0	0	0	0	0	0	0.0	0	0.0	0	0.0	37.3	-
1945	1	0	1	0	0	0	0	0	0	0	0	0	0	0	0.0	0	0.0	0	0.0	59.6	-
2000	6	0	5	0	1	0	0	0	0	0	0	0	0	0	0.0	0	0.0	0	0.0	35.2	-
2015	4	0	4	0	0	0	0	0	0	0	0	0	0	1	25.0	0	0.0	0	0.0	40.6	-
2030	4	0	4	0	0	0	0	0	0	0	0	0	0	0	0.0	0	0.0	0	0.0	42.3	-
2045	7	1	6	0	0	0	0	0	0	0	0	0	0	0	0.0	0	0.0	0	0.0	44.8	-
2100	3	0	3	0	0	0	0	0	0	0	0	0	0	0	0.0	0	0.0	0	0.0	44.6	-
2115	2	0	2	0	0	0	0	0	0	0	0	0	0	0	0.0	0	0.0	0	0.0	47	-
2130	0	0	0	0	0	0	0	0	0	0	0	0	0	0	0.0	0	0.0	0	0.0	-	-
2145	0	0	0	0	0	0	0	0	0	0	0	0	0	0	0.0	0	0.0	0	0.0	-	-
2200	0	0	0	0	0	0	0	0	0	0	0	0	0	0	0.0	0	0.0	0	0.0	-	-
2215	0	0	0	0	0	0	0	0	0	0	0	0	0	0	0.0	0	0.0	0	0.0	-	-
2230	1	0	1	0	0	0	0	0	0	0	0	0	0	0	0.0	0	0.0	0	0.0	58.2	-
2245	0	0	0	0	0	0	0	0	0	0	0	0	0	0	0.0	0	0.0	0	0.0	-	-
2300	0	0	0	0	0	0	0	0	0	0	0	0	0	0	0.0	0	0.0	0	0.0	-	-
2315	0	0	0	0	0	0	0	0	0	0	0	0	0	0	0.0	0	0.0	0	0.0	-	-
2330	0	0	0	0	0	0	0	0	0	0	0	0	0	0	0.0	0	0.0	0	0.0	-	-
2345	0	0	0	0	0	0	0	0	0	0	0	0	0	0	0.0	0	0.0	0	0.0	-	-
07-19	**325**	**11**	**263**	**3**	**45**	**2**	**0**	**0**	**1**	**0**	**0**	**0**	**0**	**12**	**3.7**	**1**	**0.3**	**1**	**0.3**	**43.7**	**52.3**
06-22	**378**	**14**	**311**	**3**	**47**	**2**	**0**	**0**	**1**	**0**	**0**	**0**	**0**	**13**	**3.4**	**1**	**0.3**	**1**	**0.3**	**43.5**	**52.2**
06-00	**379**	**14**	**312**	**3**	**47**	**2**	**0**	**0**	**1**	**0**	**0**	**0**	**0**	**13**	**3.4**	**1**	**0.3**	**1**	**0.3**	**43.5**	**52.2**
00-00	**405**	**14**	**337**	**3**	**48**	**2**	**0**	**0**	**1**	**0**	**0**	**0**	**0**	**18**	**4.4**	**2**	**0.5**	**1**	**0.2**	**44**	**52.7**

Site 1
Location Unnamed Road,
Direction Two Way
30 April 2025

16683 / SUTTON ON TRENT
APRIL 2025
AUTOMATIC TRAFFIC COUNT

Time	Total	Classification												]PSL	]PSL%	]SL1	]SL1%	]SL2	]SL2%	Mean	Vpp
		1	2	3	4	5	6	7	8	9	10	11	12	60	60	68	68	70	70		85
		MCL	SV	SVT	TB2	TB3	T4	ART3	ART4	ART5	ART6	BD	DRT			ACPO	ACPO	DfT	DfT		
0000	0	0	0	0	0	0	0	0	0	0	0	0	0	0	0.0	0	0.0	0	0.0	-	-
0015	0	0	0	0	0	0	0	0	0	0	0	0	0	0	0.0	0	0.0	0	0.0	-	-
0030	0	0	0	0	0	0	0	0	0	0	0	0	0	0	0.0	0	0.0	0	0.0	-	-
0045	0	0	0	0	0	0	0	0	0	0	0	0	0	0	0.0	0	0.0	0	0.0	-	-
0100	0	0	0	0	0	0	0	0	0	0	0	0	0	0	0.0	0	0.0	0	0.0	-	-
0115	0	0	0	0	0	0	0	0	0	0	0	0	0	0	0.0	0	0.0	0	0.0	-	-
0130	0	0	0	0	0	0	0	0	0	0	0	0	0	0	0.0	0	0.0	0	0.0	-	-
0145	0	0	0	0	0	0	0	0	0	0	0	0	0	0	0.0	0	0.0	0	0.0	-	-
0200	0	0	0	0	0	0	0	0	0	0	0	0	0	0	0.0	0	0.0	0	0.0	-	-
0215	0	0	0	0	0	0	0	0	0	0	0	0	0	0	0.0	0	0.0	0	0.0	-	-
0230	0	0	0	0	0	0	0	0	0	0	0	0	0	0	0.0	0	0.0	0	0.0	-	-
0245	0	0	0	0	0	0	0	0	0	0	0	0	0	0	0.0	0	0.0	0	0.0	-	-
0300	0	0	0	0	0	0	0	0	0	0	0	0	0	0	0.0	0	0.0	0	0.0	-	-
0315	0	0	0	0	0	0	0	0	0	0	0	0	0	0	0.0	0	0.0	0	0.0	-	-
0330	0	0	0	0	0	0	0	0	0	0	0	0	0	0	0.0	0	0.0	0	0.0	-	-
0345	0	0	0	0	0	0	0	0	0	0	0	0	0	0	0.0	0	0.0	0	0.0	-	-
0400	0	0	0	0	0	0	0	0	0	0	0	0	0	0	0.0	0	0.0	0	0.0	-	-
0415	0	0	0	0	0	0	0	0	0	0	0	0	0	0	0.0	0	0.0	0	0.0	-	-
0430	1	0	1	0	0	0	0	0	0	0	0	0	0	0	0.0	0	0.0	0	0.0	46.2	-
0445	1	0	1	0	0	0	0	0	0	0	0	0	0	0	0.0	0	0.0	0	0.0	43.3	-
0500	1	0	1	0	0	0	0	0	0	0	0	0	0	0	0.0	0	0.0	0	0.0	38	-
0515	1	0	1	0	0	0	0	0	0	0	0	0	0	0	0.0	0	0.0	0	0.0	57.4	-
0530	5	0	4	0	1	0	0	0	0	0	0	0	0	1	20.0	0	0.0	0	0.0	55.3	-
0545	8	0	7	0	1	0	0	0	0	0	0	0	0	1	12.5	0	0.0	0	0.0	51	-
0600	4	0	4	0	0	0	0	0	0	0	0	0	0	1	25.0	0	0.0	0	0.0	54.4	-
0615	7	1	5	0	1	0	0	0	0	0	0	0	0	1	14.3	0	0.0	0	0.0	48.1	-
0630	4	0	4	0	0	0	0	0	0	0	0	0	0	0	0.0	0	0.0	0	0.0	45.2	-
0645	10	1	9	0	0	0	0	0	0	0	0	0	0	0	0.0	0	0.0	0	0.0	44.7	-
0700	5	0	4	1	0	0	0	0	0	0	0	0	0	0	0.0	0	0.0	0	0.0	46.4	-
0715	4	1	3	0	0	0	0	0	0	0	0	0	0	0	0.0	0	0.0	0	0.0	45.3	-
0730	8	0	7	0	1	0	0	0	0	0	0	0	0	0	0.0	0	0.0	0	0.0	42.2	-
0745	8	1	6	0	1	0	0	0	0	0	0	0	0	1	12.5	0	0.0	0	0.0	44	-
0800	9	0	8	0	1	0	0	0	0	0	0	0	0	0	0.0	0	0.0	0	0.0	44.1	-
0815	11	0	11	0	0	0	0	0	0	0	0	0	0	1	9.1	0	0.0	0	0.0	50.6	56.9
0830	**15**	**0**	**12**	**0**	**3**	**0**	**0**	**0**	**0**	**0**	**0**	**0**	**0**	**0**	**0.0**	**0**	**0.0**	**0**	**0.0**	**45.9**	**50**
0845	7	0	7	0	0	0	0	0	0	0	0	0	0	0	0.0	0	0.0	0	0.0	48.4	-
0900	4	0	3	0	0	1	0	0	0	0	0	0	0	0	0.0	0	0.0	0	0.0	43.6	-
0915	5	0	5	0	0	0	0	0	0	0	0	0	0	0	0.0	0	0.0	0	0.0	41.5	-
0930	3	0	3	0	0	0	0	0	0	0	0	0	0	0	0.0	0	0.0	0	0.0	43	-
0945	7	0	5	0	1	0	1	0	0	0	0	0	0	1	14.3	1	14.3	1	14.3	48.6	-
1000	9	0	8	0	1	0	0	0	0	0	0	0	0	0	0.0	0	0.0	0	0.0	42.6	-
1015	10	0	10	0	0	0	0	0	0	0	0	0	0	0	0.0	0	0.0	0	0.0	44.2	-
1030	6	0	5	0	1	0	0	0	0	0	0	0	0	0	0.0	0	0.0	0	0.0	39.1	-
1045	5	0	5	0	0	0	0	0	0	0	0	0	0	0	0.0	0	0.0	0	0.0	45.6	-
1100	10	0	9	0	0	0	1	0	0	0	0	0	0	0	0.0	0	0.0	0	0.0	38.5	-
1115	8	0	5	0	3	0	0	0	0	0	0	0	0	0	0.0	0	0.0	0	0.0	38.2	-
1130	8	0	6	1	1	0	0	0	0	0	0	0	0	0	0.0	0	0.0	0	0.0	41	-
1145	2	0	2	0	0	0	0	0	0	0	0	0	0	0	0.0	0	0.0	0	0.0	35.3	-
1200	5	0	5	0	0	0	0	0	0	0	0	0	0	0	0.0	0	0.0	0	0.0	33.9	-
1215	4	0	4	0	0	0	0	0	0	0	0	0	0	0	0.0	0	0.0	0	0.0	42.7	-
1230	6	0	5	0	1	0	0	0	0	0	0	0	0	1	16.7	0	0.0	0	0.0	48.2	-
1245	8	0	7	0	1	0	0	0	0	0	0	0	0	1	12.5	0	0.0	0	0.0	44.1	-
1300	11	0	9	1	0	1	0	0	0	0	0	0	0	0	0.0	0	0.0	0	0.0	41.4	47.1
1315	4	0	4	0	0	0	0	0	0	0	0	0	0	0	0.0	0	0.0	0	0.0	49	-
1330	1	0	1	0	0	0	0	0	0	0	0	0	0	0	0.0	0	0.0	0	0.0	39.6	-
1345	8	0	7	0	1	0	0	0	0	0	0	0	0	0	0.0	0	0.0	0	0.0	42.6	-
1400	6	1	3	0	1	0	0	0	1	0	0	0	0	0	0.0	0	0.0	0	0.0	41.3	-
1415	2	0	2	0	0	0	0	0	0	0	0	0	0	0	0.0	0	0.0	0	0.0	38	-
1430	8	0	7	0	1	0	0	0	0	0	0	0	0	0	0.0	0	0.0	0	0.0	42.6	-
1445	10	0	6	0	4	0	0	0	0	0	0	0	0	0	0.0	0	0.0	0	0.0	41.7	-
1500	8	0	8	0	0	0	0	0	0	0	0	0	0	0	0.0	0	0.0	0	0.0	44.8	-
1515	5	0	4	0	1	0	0	0	0	0	0	0	0	0	0.0	0	0.0	0	0.0	51.4	-
1530	9	0	7	0	2	0	0	0	0	0	0	0	0	0	0.0	0	0.0	0	0.0	47.7	-
1545	12	0	9	0	3	0	0	0	0	0	0	0	0	0	0.0	0	0.0	0	0.0	44.8	50.7
1600	16	1	12	0	3	0	0	0	0	0	0	0	0	1	6.3	0	0.0	0	0.0	47.8	57.2
1615	7	0	7	0	0	0	0	0	0	0	0	0	0	0	0.0	0	0.0	0	0.0	47.6	-
1630	14	0	14	0	0	0	0	0	0	0	0	0	0	1	7.1	0	0.0	0	0.0	48.3	57.3
1645	12	1	11	0	0	0	0	0	0	0	0	0	0	1	8.3	0	0.0	0	0.0	44.8	56.3
1700	9	0	9	0	0	0	0	0	0	0	0	0	0	0	0.0	0	0.0	0	0.0	43.9	-
1715	7	0	7	0	0	0	0	0	0	0	0	0	0	1	14.3	1	14.3	0	0.0	51.8	-
1730	**17**	**0**	**15**	**0**	**2**	**0**	**0**	**0**	**0**	**0**	**0**	**0**	**0**	**0**	**0.0**	**0**	**0.0**	**0**	**0.0**	**46**	**55.6**
1745	8	0	7	0	1	0	0	0	0	0	0	0	0	1	12.5	0	0.0	0	0.0	48	-
1800	6	0	6	0	0	0	0	0	0	0	0	0	0	0	0.0	0	0.0	0	0.0	46.2	-
1815	2	0	2	0	0	0	0	0	0	0	0	0	0	0	0.0	0	0.0	0	0.0	43.2	-
1830	1	0	0	0	1	0	0	0	0	0	0	0	0	0	0.0	0	0.0	0	0.0	45.1	-
1845	5	1	2	0	1	0	1	0	0	0	0	0	0	0	0.0	0	0.0	0	0.0	37.5	-
1900	2	0	2	0	0	0	0	0	0	0	0	0	0	0	0.0	0	0.0	0	0.0	44.4	-
1915	1	1	0	0	0	0	0	0	0	0	0	0	0	0	0.0	0	0.0	0	0.0	47.2	-
1930	7	0	5	0	2	0	0	0	0	0	0	0	0	1	14.3	0	0.0	0	0.0	42.5	-
1945	3	0	2	0	1	0	0	0	0	0	0	0	0	1	33.3	0	0.0	0	0.0	49.4	-
2000	1	0	1	0	0	0	0	0	0	0	0	0	0	0	0.0	0	0.0	0	0.0	44.2	-
2015	3	0	3	0	0	0	0	0	0	0	0	0	0	0	0.0	0	0.0	0	0.0	46.1	-
2030	3	0	3	0	0	0	0	0	0	0	0	0	0	0	0.0	0	0.0	0	0.0	49.3	-
2045	6	2	3	0	1	0	0	0	0	0	0	0	0	0	0.0	0	0.0	0	0.0	42	-
2100	3	0	3	0	0	0	0	0	0	0	0	0	0	0	0.0	0	0.0	0	0.0	48.5	-
2115	3	0	2	0	1	0	0	0	0	0	0	0	0	2	66.7	0	0.0	0	0.0	58.4	-
2130	1	0	1	0	0	0	0	0	0	0	0	0	0	0	0.0	0	0.0	0	0.0	38.6	-
2145	3	0	3	0	0	0	0	0	0	0	0	0	0	0	0.0	0	0.0	0	0.0	48.1	-
2200	1	0	1	0	0	0	0	0	0	0	0	0	0	1	100.0	1	100.0	1	100.0	80.3	-
2215	0	0	0	0	0	0	0	0	0	0	0	0	0	0	0.0	0	0.0	0	0.0	-	-
2230	1	0	1	0	0	0	0	0	0	0	0	0	0	0	0.0	0	0.0	0	0.0	56.4	-
2245	0	0	0	0	0	0	0	0	0	0	0	0	0	0	0.0	0	0.0	0	0.0	-	-
2300	0	0	0	0	0	0	0	0	0	0	0	0	0	0	0.0	0	0.0	0	0.0	-	-
2315	0	0	0	0	0	0	0	0	0	0	0	0	0	0	0.0	0	0.0	0	0.0	-	-
2330	0	0	0	0	0	0	0	0	0	0	0	0	0	0	0.0	0	0.0	0	0.0	-	-
2345	0	0	0	0	0	0	0	0	0	0	0	0	0	0	0.0	0	0.0	0	0.0	-	-
07-19	**355**	**6**	**304**	**3**	**36**	**2**	**3**	**0**	**1**	**0**	**0**	**0**	**0**	**10**	**2.8**	**2**	**0.6**	**1**	**0.3**	**44.6**	**52.6**
06-22	**416**	**11**	**354**	**3**	**42**	**2**	**3**	**0**	**1**	**0**	**0**	**0**	**0**	**16**	**3.8**	**2**	**0.5**	**1**	**0.2**	**44.9**	**53.5**
06-00	**418**	**11**	**356**	**3**	**42**	**2**	**3**	**0**	**1**	**0**	**0**	**0**	**0**	**17**	**4.1**	**3**	**0.7**	**2**	**0.5**	**45**	**53.8**
00-00	**435**	**11**	**371**	**3**	**44**	**2**	**3**	**0**	**1**	**0**	**0**	**0**	**0**	**19**	**4.4**	**3**	**0.7**	**2**	**0.5**	**45.2**	**53.9**

Site 1
Location Unnamed Road,
Direction Two Way

16683 / SUTTON ON TRENT
APRIL 2025
AUTOMATIC TRAFFIC COUNT


Virtual Day (7)


Time	Total	Classification												]PSL	]PSL%	]SL1	]SL1%	]SL2	]SL2%	Mean	Vpp
		1 MCL	2 SV	3 SVT	4 TB2	5 TB3	6 T4	7 ART3	8 ART4	9 ART5	10 ART6	11 BD	12 DRT	60	60	68 ACPO	68 ACPO	70 DfT	70 DfT		85
0000	1	0	1	0	0	0	0	0	0	0	0	0	0	0	14.3	0	14.3	0	14.3	47.3	-
0100	1	0	1	0	0	0	0	0	0	0	0	0	0	0	16.7	0	0.0	0	0.0	51.2	-
0200	1	0	1	0	0	0	0	0	0	0	0	0	0	0	20.0	0	20.0	0	0.0	49.9	-
0300	0	0	0	0	0	0	0	0	0	0	0	0	0	0	0.0	0	0.0	0	0.0	43.9	-
0400	1	0	1	0	0	0	0	0	0	0	0	0	0	0	30.0	0	0.0	0	0.0	49.9	-
0500	12	0	11	0	1	0	0	0	0	0	0	0	0	1	9.6	0	1.2	0	1.2	50.2	57.5
0600	15	0	14	0	1	0	0	0	0	0	0	0	0	1	7.4	0	0.0	0	0.0	45.8	54.4
0700	21	0	18	0	2	0	0	0	0	0	0	0	0	1	3.4	0	0.0	0	0.0	44.6	52.7
0800	**37**	**0**	**32**	**1**	**4**	**0**	**0**	**0**	**0**	**0**	**0**	**0**	**0**	**1**	**3.1**	**0**	**0.8**	**0**	**0.4**	**44.6**	**52.8**
0900	26	0	21	0	4	0	0	0	0	0	0	0	0	1	3.3	0	1.1	0	1.1	42.8	50.6
1000	21	0	18	0	3	0	0	0	0	0	0	0	0	0	0.7	0	0.0	0	0.0	42.1	49.4
1100	26	0	22	0	4	0	0	0	0	0	0	0	0	0	1.6	0	0.0	0	0.0	42.2	49.3
1200	23	1	19	0	3	0	0	0	0	0	0	0	0	1	2.5	0	0.6	0	0.0	41.7	49
1300	23	1	18	0	4	0	0	0	0	0	0	0	0	0	1.2	0	0.6	0	0.0	40.7	49.8
1400	25	1	21	0	3	0	0	0	0	0	0	0	0	0	1.1	0	0.0	0	0.0	40.5	49
1500	29	1	25	0	4	0	0	0	0	0	0	0	0	0	1.5	0	0.0	0	0.0	43.6	50.8
1600	**38**	**1**	**33**	**0**	**3**	**0**	**0**	**0**	**0**	**0**	**0**	**0**	**0**	**2**	**4.5**	**0**	**0.4**	**0**	**0.4**	**45.7**	**55.7**
1700	29	0	26	0	2	0	0	0	0	0	0	0	0	1	2.5	0	1.0	0	0.0	45	53
1800	17	1	15	0	1	0	0	0	0	0	0	0	0	0	1.7	0	0.0	0	0.0	43.1	53
1900	11	0	10	0	1	0	0	0	0	0	0	0	0	0	2.6	0	0.0	0	0.0	43.3	53.7
2000	10	0	8	0	1	0	0	0	0	0	0	0	0	0	4.3	0	1.4	0	1.4	42.9	-
2100	7	0	6	0	0	0	0	0	0	0	0	0	0	0	4.3	0	0.0	0	0.0	44.9	-
2200	2	0	2	0	0	0	0	0	0	0	0	0	0	0	7.1	0	7.1	0	7.1	47.3	-
2300	1	0	1	0	0	0	0	0	0	0	0	0	0	0	0.0	0	0.0	0	0.0	48.6	-
07-19	**317**	**8**	**269**	**2**	**35**	**1**	**1**	**0**	**1**	**0**	**0**	**0**	**0**	**8**	**2.4**	**1**	**0.4**	**1**	**0.2**	**43.3**	**51.4**
06-22	**360**	**9**	**307**	**2**	**39**	**1**	**1**	**0**	**1**	**0**	**0**	**0**	**0**	**10**	**2.7**	**1**	**0.4**	**1**	**0.2**	**43.4**	**51.5**
06-00	**362**	**9**	**309**	**2**	**39**	**1**	**1**	**0**	**1**	**0**	**0**	**0**	**0**	**10**	**2.7**	**2**	**0.4**	**1**	**0.2**	**43.4**	**51.5**
00-00	**378**	**9**	**324**	**2**	**40**	**1**	**1**	**0**	**1**	**0**	**0**	**0**	**0**	**12**	**3.1**	**2**	**0.5**	**1**	**0.3**	**43.7**	**51.9**

Virtual Week (1)

Time	Total	Classification												]PSL	]PSL%	]SL1	]SL1%	]SL2	]SL2%	Mean	Vpp
		1 MCL	2 SV	3 SVT	4 TB2	5 TB3	6 T4	7 ART3	8 ART4	9 ART5	10 ART6	11 BD	12 DRT	60	60	68 ACPO	68 ACPO	70 DfT	70 DfT		85
Mon	414	11	363	1	37	0	1	0	1	0	0	0	0	11	2.7	2	0.5	1	0.2	42.9	51.4
Tue	405	14	337	3	48	2	0	0	1	0	0	0	0	18	4.4	2	0.5	1	0.2	44	52.7
Wed	435	11	371	3	44	2	3	0	1	0	0	0	0	19	4.4	3	0.7	2	0.5	45.2	53.9
Thu	453	8	395	1	48	1	0	0	0	0	0	0	0	13	2.9	2	0.4	1	0.2	44.2	52.1
Fri	440	5	369	3	60	0	1	2	0	0	0	0	0	9	2.0	3	0.7	1	0.2	43.2	51.4
]Sat	281	9	242	1	26	0	2	0	1	0	0	0	0	7	2.5	2	0.7	2	0.7	42.8	50.3
]Sun	220	8	193	0	19	0	0	0	0	0	0	0	0	6	2.7	0	0.0	0	0.0	42.8	51.4
5 Day Ave.	**429**	**10**	**367**	**2**	**47**	**1**	**1**	**0**	**1**	**0**	**0**	**0**	**0**	**14**	**3.3**	**2**	**0.5**	**1**	**0.2**	**43.9**	**52.3**
7 Day Ave.	**378**	**9**	**324**	**2**	**40**	**1**	**1**	**0**	**1**	**0**	**0**	**0**	**0**	**12**	**3.1**	**2**	**0.5**	**1**	**0.3**	**43.7**	**51.9**
--	**2648**	**66**	**2270**	**12**	**282**	**5**	**7**	**2**	**4**	**0**	**0**	**0**	**0**	**83**	**3.1**	**14**	**0.5**	**8**	**0.3**	**43.7**	**51.9**

Summary Graphs

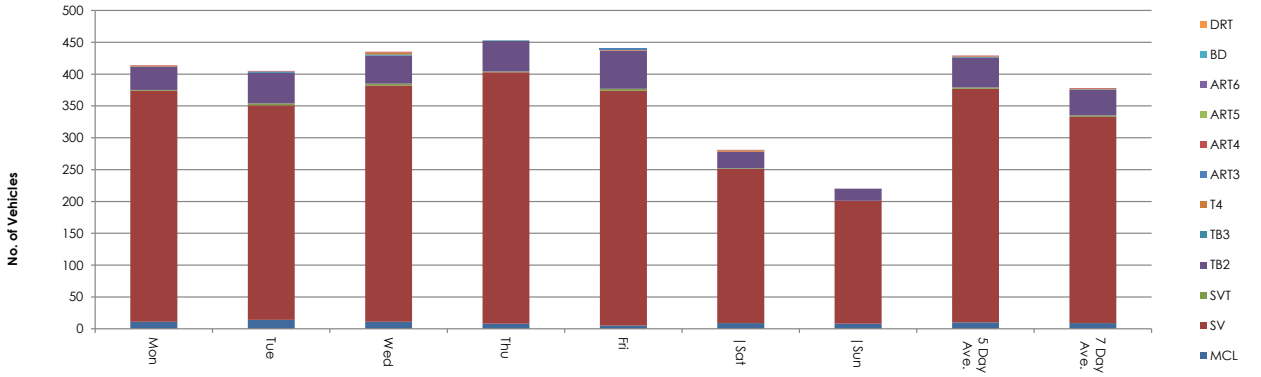

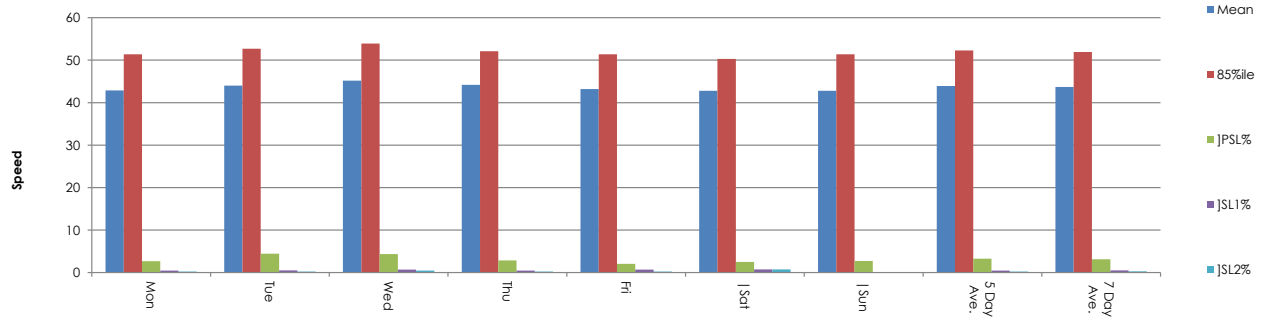

NDC for SYSTRA

Site 1
Location Unnamed Road,
Direction Two Way

16683 / SUTTON ON TRENT
APRIL 2025
AUTOMATIC TRAFFIC COUNT

24 April 2025 **Thursday**

Time	Total	Speed Bins (mph)																												
		0 - 5	5 - 10	10 - 15	15 - 20	20 - 25	25 - 30	30 - 35	35 - 40	40 - 45	45 - 50	50 - 55	55 - 60	60 - 65	65 - 70	70 - 75	75 - 80	80 - 85	85 - 90	90 - 95	95 - 100	100 - 105	105 - 110	110 - 115	115 - 120	120 - 125	125 - 130	130 - 135	135 - 140
0000	0	0	0	0	0	0	0	0	0	0	0	0	0	0	0	0	0	0	0	0	0	0	0	0	0	0	0	0	0	0
0015	0	0	0	0	0	0	0	0	0	0	0	0	0	0	0	0	0	0	0	0	0	0	0	0	0	0	0	0	0	0
0030	0	0	0	0	0	0	0	0	0	0	0	0	0	0	0	0	0	0	0	0	0	0	0	0	0	0	0	0	0	0
0045	1	0	0	0	0	0	0	0	0	1	0	0	0	0	0	0	0	0	0	0	0	0	0	0	0	0	0	0	0	0
0100	0	0	0	0	0	0	0	0	0	0	0	0	0	0	0	0	0	0	0	0	0	0	0	0	0	0	0	0	0	0
0115	0	0	0	0	0	0	0	0	0	0	0	0	0	0	0	0	0	0	0	0	0	0	0	0	0	0	0	0	0	0
0130	0	0	0	0	0	0	0	0	0	0	0	0	0	0	0	0	0	0	0	0	0	0	0	0	0	0	0	0	0	0
0145	0	0	0	0	0	0	0	0	0	0	0	0	0	0	0	0	0	0	0	0	0	0	0	0	0	0	0	0	0	0
0200	0	0	0	0	0	0	0	0	0	0	0	0	0	0	0	0	0	0	0	0	0	0	0	0	0	0	0	0	0	0
0215	0	0	0	0	0	0	0	0	0	0	0	0	0	0	0	0	0	0	0	0	0	0	0	0	0	0	0	0	0	0
0230	0	0	0	0	0	0	0	0	0	0	0	0	0	0	0	0	0	0	0	0	0	0	0	0	0	0	0	0	0	0
0245	1	0	0	0	0	0	0	0	0	1	0	0	0	0	0	0	0	0	0	0	0	0	0	0	0	0	0	0	0	0
0300	0	0	0	0	0	0	0	0	0	0	0	0	0	0	0	0	0	0	0	0	0	0	0	0	0	0	0	0	0	0
0315	0	0	0	0	0	0	0	0	0	0	0	0	0	0	0	0	0	0	0	0	0	0	0	0	0	0	0	0	0	0
0330	0	0	0	0	0	0	0	0	0	0	0	0	0	0	0	0	0	0	0	0	0	0	0	0	0	0	0	0	0	0
0345	0	0	0	0	0	0	0	0	0	0	0	0	0	0	0	0	0	0	0	0	0	0	0	0	0	0	0	0	0	0
0400	0	0	0	0	0	0	0	0	0	0	0	0	0	0	0	0	0	0	0	0	0	0	0	0	0	0	0	0	0	0
0415	1	0	0	0	0	0	0	0	0	0	1	0	0	0	0	0	0	0	0	0	0	0	0	0	0	0	0	0	0	0
0430	1	0	0	0	0	0	0	0	1	0	0	0	0	0	0	0	0	0	0	0	0	0	0	0	0	0	0	0	0	0
0445	0	0	0	0	0	0	0	0	0	0	0	0	0	0	0	0	0	0	0	0	0	0	0	0	0	0	0	0	0	0
0500	2	0	0	0	0	0	0	0	0	1	0	0	1	0	0	0	0	0	0	0	0	0	0	0	0	0	0	0	0	0
0515	2	0	0	0	0	0	0	0	0	1	0	0	1	0	0	0	0	0	0	0	0	0	0	0	0	0	0	0	0	0
0530	4	0	0	0	0	0	0	0	1	0	2	1	0	0	0	0	0	0	0	0	0	0	0	0	0	0	0	0	0	0
0545	5	0	0	0	0	0	0	0	0	0	3	1	0	0	1	0	0	0	0	0	0	0	0	0	0	0	0	0	0	0
0600	4	0	0	0	0	0	0	0	0	3	0	0	0	0	1	0	0	0	0	0	0	0	0	0	0	0	0	0	0	0
0615	2	0	0	0	0	0	0	1	0	0	1	0	0	0	0	0	0	0	0	0	0	0	0	0	0	0	0	0	0	0
0630	6	0	0	0	0	0	0	0	1	2	0	2	0	1	0	0	0	0	0	0	0	0	0	0	0	0	0	0	0	0
0645	5	0	0	0	0	0	0	0	0	1	0	0	2	1	1	0	0	0	0	0	0	0	0	0	0	0	0	0	0	0
0700	3	0	0	0	0	0	0	0	2	1	0	0	0	0	0	0	0	0	0	0	0	0	0	0	0	0	0	0	0	0
0715	5	0	0	0	0	0	0	0	0	1	3	1	0	0	0	0	0	0	0	0	0	0	0	0	0	0	0	0	0	0
0730	11	0	0	0	0	0	1	1	1	4	2	1	1	0	0	0	0	0	0	0	0	0	0	0	0	0	0	0	0	0
0745	7	0	0	0	0	0	0	0	0	3	4	0	0	0	0	0	0	0	0	0	0	0	0	0	0	0	0	0	0	0
0800	13	0	0	0	0	0	0	1	2	4	0	3	1	2	0	0	0	0	0	0	0	0	0	0	0	0	0	0	0	0
0815	10	0	0	0	0	0	0	2	1	1	2	2	2	0	0	0	0	0	0	0	0	0	0	0	0	0	0	0	0	0
0830	6	0	0	0	0	0	1	1	1	2	0	1	0	0	0	0	0	0	0	0	0	0	0	0	0	0	0	0	0	0
0845	**22**	**0**	**0**	**0**	**0**	**0**	**0**	**2**	**5**	**6**	**5**	**2**	**2**	**0**	**0**	**0**	**0**	**0**	**0**	**0**	**0**	**0**	**0**	**0**	**0**	**0**	**0**	**0**	**0**	**0**
0900	5	0	0	0	0	0	0	3	0	1	1	0	0	0	0	0	0	0	0	0	0	0	0	0	0	0	0	0	0	0
0915	9	0	0	0	0	0	1	1	1	2	3	1	0	0	0	0	0	0	0	0	0	0	0	0	0	0	0	0	0	0
0930	8	0	0	0	0	0	0	0	1	5	1	1	0	0	0	0	0	0	0	0	0	0	0	0	0	0	0	0	0	0
0945	3	0	0	0	0	0	0	0	1	2	0	0	0	0	0	0	0	0	0	0	0	0	0	0	0	0	0	0	0	0
1000	8	0	0	0	0	0	0	0	1	4	1	2	0	0	0	0	0	0	0	0	0	0	0	0	0	0	0	0	0	0
1015	9	0	0	0	0	0	0	0	4	2	3	0	0	0	0	0	0	0	0	0	0	0	0	0	0	0	0	0	0	0
1030	8	0	0	0	0	0	0	1	1	2	3	1	0	0	0	0	0	0	0	0	0	0	0	0	0	0	0	0	0	0
1045	7	0	0	0	0	0	0	0	3	1	1	2	0	0	0	0	0	0	0	0	0	0	0	0	0	0	0	0	0	0
1100	6	0	0	0	0	0	0	0	2	1	0	1	1	0	1	0	0	0	0	0	0	0	0	0	0	0	0	0	0	0
1115	9	0	0	0	0	0	0	0	1	6	2	0	0	0	0	0	0	0	0	0	0	0	0	0	0	0	0	0	0	0
1130	11	0	0	0	0	0	1	0	0	5	3	2	0	0	0	0	0	0	0	0	0	0	0	0	0	0	0	0	0	0
1145	8	0	0	0	1	0	0	0	1	5	1	0	0	0	0	0	0	0	0	0	0	0	0	0	0	0	0	0	0	0
1200	7	0	0	0	0	0	0	0	2	3	1	0	0	0	1	0	0	0	0	0	0	0	0	0	0	0	0	0	0	0
1215	5	0	0	0	0	0	0	0	1	2	0	2	0	0	0	0	0	0	0	0	0	0	0	0	0	0	0	0	0	0
1230	3	0	0	0	0	0	0	0	0	1	1	1	0	0	0	0	0	0	0	0	0	0	0	0	0	0	0	0	0	0
1245	4	0	0	1	0	0	1	1	0	0	1	0	0	0	0	0	0	0	0	0	0	0	0	0	0	0	0	0	0	0
1300	12	0	0	0	0	0	0	0	4	3	2	2	0	1	0	0	0	0	0	0	0	0	0	0	0	0	0	0	0	0
1315	7	0	1	0	0	0	1	3	0	0	1	1	0	0	0	0	0	0	0	0	0	0	0	0	0	0	0	0	0	0
1330	6	0	0	0	0	0	1	0	3	0	2	0	0	0	0	0	0	0	0	0	0	0	0	0	0	0	0	0	0	0
1345	5	0	0	0	0	0	1	0	2	1	1	0	0	0	0	0	0	0	0	0	0	0	0	0	0	0	0	0	0	0
1400	6	0	0	0	0	0	0	1	1	0	3	1	0	0	0	0	0	0	0	0	0	0	0	0	0	0	0	0	0	0
1415	3	0	0	0	0	0	0	0	0	1	1	1	0	0	0	0	0	0	0	0	0	0	0	0	0	0	0	0	0	0
1430	10	0	0	0	0	0	0	0	1	6	2	1	0	0	0	0	0	0	0	0	0	0	0	0	0	0	0	0	0	0
1445	6	0	0	0	0	0	0	0	2	2	2	0	0	0	0	0	0	0	0	0	0	0	0	0	0	0	0	0	0	0
1500	13	0	0	0	0	0	0	0	1	5	3	2	2	0	0	0	0	0	0	0	0	0	0	0	0	0	0	0	0	0
1515	6	0	0	1	0	0	0	0	1	2	2	0	0	0	0	0	0	0	0	0	0	0	0	0	0	0	0	0	0	0
1530	8	0	0	0	0	0	0	1	5	1	1	0	0	0	0	0	0	0	0	0	0	0	0	0	0	0	0	0	0	0
1545	**17**	**0**	**0**	**0**	**0**	**1**	**0**	**2**	**2**	**2**	**5**	**4**	**1**	**0**	**0**	**0**	**0**	**0**	**0**	**0**	**0**	**0**	**0**	**0**	**0**	**0**	**0**	**0**	**0**	**0**
1600	13	0	0	0	0	0	0	0	1	2	3	4	2	1	0	0	0	0	0	0	0	0	0	0	0	0	0	0	0	0
1615	13	0	0	0	0	1	0	0	2	3	4	1	2	0	0	0	0	0	0	0	0	0	0	0	0	0	0	0	0	0
1630	9	0	0	0	1	0	1	2	1	0	3	0	1	0	0	0	0	0	0	0	0	0	0	0	0	0	0	0	0	0
1645	12	0	0	1	0	0	2	0	2	4	2	0	1	0	0	0	0	0	0	0	0	0	0	0	0	0	0	0	0	0
1700	14	0	0	0	0	0	0	1	1	5	4	3	0	0	0	0	0	0	0	0	0	0	0	0	0	0	0	0	0	0
1715	6	0	0	0	0	0	0	1	1	3	0	1	0	0	0	0	0	0	0	0	0	0	0	0	0	0	0	0	0	0
1730	8	0	0	0	0	0	0	0	1	0	3	1	3	0	0	0	0	0	0	0	0	0	0	0	0	0	0	0	0	0
1745	4	0	0	0	0	0	0	0	1	1	2	0	0	0	0	0	0	0	0	0	0	0	0	0	0	0	0	0	0	0
1800	6	0	0	0	0	1	0	1	0	1	2	0	1	0	0	0	0	0	0	0	0	0	0	0	0	0	0	0	0	0
1815	6	0	0	0	1	0	0	0	1	1	0	1	1	1	0	0	0	0	0	0	0	0	0	0	0	0	0	0	0	0
1830	6	0	0	0	0	0	0	0	2	1	1	0	2	0	0	0	0	0	0	0	0	0	0	0	0	0	0	0	0	0
1845	5	0	0	0	0	0	0	0	0	0	3	2	0	0	0	0	0	0	0	0	0	0	0	0	0	0	0	0	0	0
1900	2	0	0	0	0	0	0	1	0	0	0	1	0	0	0	0	0	0	0	0	0	0	0	0	0	0	0	0	0	0
1915	2	0	0	0	0	0	0	1	0	0	1	0	0	0	0	0	0	0	0	0	0	0	0	0	0	0	0	0	0	0
1930	3	0	0	0	0	0	0	0	0	2	1	0	0	0	0	0	0	0	0	0	0	0	0	0	0	0	0	0	0	0
1945	2	0	0	0	0	0	0	0	1	0	1	0	0	0	0	0	0	0	0	0	0	0	0	0	0	0	0	0	0	0
2000	3	0	0	0	0	0	0	0	0	1	2	0	0	0	0	0	0	0	0	0	0	0	0	0	0	0	0	0	0	0
2015	5	0	0	0	0	0	0	0	1	0	1	2	0	0	0	1	0	0	0	0	0	0	0	0	0	0	0	0	0	0
2030	6	0	0	0	1	0	0	0	0	2	1	0	2	0	0	0	0	0	0	0	0	0	0	0	0	0	0	0	0	0
2045	0	0	0	0	0	0	0	0	0	0	0	0	0	0	0	0	0	0	0	0	0	0	0	0	0	0	0	0	0	0
2100	1	0	0	0	0	0	0	0	0	1	0	0	0	0	0	0	0	0	0	0	0	0	0	0	0	0	0	0	0	0
2115	0	0	0	0	0	0	0	0	0	0	0	0	0	0	0	0	0	0	0	0	0	0	0	0	0	0	0	0	0	0
2130	2	0	0	0	0	0	0	0	1	1	0	0	0	0	0	0	0	0	0	0	0	0	0	0	0	0	0	0	0	0
2145	1	0	0	0	0	0	0	0	0	0	1	0	0	0	0	0	0	0	0	0	0	0	0	0	0	0	0	0	0	0
2200	2	0	0	0	0	0	0	0	0	1	0	0	1	0	0	0	0	0	0	0	0	0	0	0	0	0	0	0	0	0
2215	0	0	0	0	0	0	0	0	0	0	0	0	0	0	0	0	0	0	0	0	0	0	0	0	0	0	0	0	0	0
2230	1	0	0	0	0	0	0	0	1	0	0	0	0	0	0	0	0	0	0	0	0	0	0	0	0	0	0	0	0	0
2245	0	0	0	0	0	0	0	0	0	0	0	0	0	0	0	0	0	0	0	0	0	0	0	0	0	0	0	0	0	0
2300	0	0	0	0	0	0	0	0	0	0	0	0	0	0	0	0	0	0	0	0	0	0	0	0	0	0	0	0	0	0
2315	0	0	0	0	0	0	0	0	0	0	0	0	0	0	0	0	0	0	0	0	0	0	0	0	0	0	0	0	0	0
2330	1	0	0	0	0	0	0	0	0	0	1	0	0	0	0	0	0	0	0	0	0	0	0	0	0	0	0	0	0	0
2345	0	0	0	0	0	0	0	0	0	0	0	0	0	0	0	0	0	0	0	0	0	0	0	0	0	0	0	0	0	0
07-19	**388**	**0**	**1**	**3**	**3**	**3**	**11**	**25**	**66**	**108**	**90**	**48**	**23**	**5**	**2**	**0**	**0**	**0**	**0**	**0**	**0**	**0**	**0**	**0**	**0**	**0**	**0**	**0**	**0**	**0**
06-22	**432**	**0**	**1**	**3**	**4**	**3**	**11**	**28**	**70**	**121**	**98**	**54**	**27**	**7**	**4**	**1**	**0**	**0**	**0**	**0**	**0**	**0**	**0**	**0**	**0**	**0**	**0**	**0**	**0**	**0**
06-00	**436**	**0**	**1**	**3**	**4**	**3**	**11**	**28**	**71**	**122**	**99**	**54**	**28**	**7**	**4**	**1**	**0**	**0**	**0**	**0**	**0**	**0**	**0**	**0**	**0**	**0**	**0**	**0**	**0**	**0**
00-00	**453**	**0**	**1**	**3**	**4**	**3**	**11**	**28**	**73**	**126**	**105**	**56**	**30**	**7**	**5**	**1**	**0**	**0**	**0**	**0**	**0**	**0**	**0**	**0**	**0**	**0**	**0**	**0**	**0**	**0**

Site 1
Location Unnamed Road,
Direction Two Way

16683 / SUTTON ON TRENT
APRIL 2025
AUTOMATIC TRAFFIC COUNT

25 April 2025 **Friday**

Time	Total	Speed Bins (mph)																												
		0 - 5	5 - 10	10 - 15	15 - 20	20 - 25	25 - 30	30 - 35	35 - 40	40 - 45	45 - 50	50 - 55	55 - 60	60 - 65	65 - 70	70 - 75	75 - 80	80 - 85	85 - 90	90 - 95	95 - 100	100 - 105	105 - 110	110 - 115	115 - 120	120 - 125	125 - 130	130 - 135	135 - 140
0000	1	0	0	0	0	0	0	0	0	1	0	0	0	0	0	0	0	0	0	0	0	0	0	0	0	0	0	0	0	0
0015	0	0	0	0	0	0	0	0	0	0	0	0	0	0	0	0	0	0	0	0	0	0	0	0	0	0	0	0	0	0
0030	0	0	0	0	0	0	0	0	0	0	0	0	0	0	0	0	0	0	0	0	0	0	0	0	0	0	0	0	0	0
0045	0	0	0	0	0	0	0	0	0	0	0	0	0	0	0	0	0	0	0	0	0	0	0	0	0	0	0	0	0	0
0100	0	0	0	0	0	0	0	0	0	0	0	0	0	0	0	0	0	0	0	0	0	0	0	0	0	0	0	0	0	0
0115	0	0	0	0	0	0	0	0	0	0	0	0	0	0	0	0	0	0	0	0	0	0	0	0	0	0	0	0	0	0
0130	0	0	0	0	0	0	0	0	0	0	0	0	0	0	0	0	0	0	0	0	0	0	0	0	0	0	0	0	0	0
0145	0	0	0	0	0	0	0	0	0	0	0	0	0	0	0	0	0	0	0	0	0	0	0	0	0	0	0	0	0	0
0200	0	0	0	0	0	0	0	0	0	0	0	0	0	0	0	0	0	0	0	0	0	0	0	0	0	0	0	0	0	0
0215	0	0	0	0	0	0	0	0	0	0	0	0	0	0	0	0	0	0	0	0	0	0	0	0	0	0	0	0	0	0
0230	0	0	0	0	0	0	0	0	0	0	0	0	0	0	0	0	0	0	0	0	0	0	0	0	0	0	0	0	0	0
0245	0	0	0	0	0	0	0	0	0	0	0	0	0	0	0	0	0	0	0	0	0	0	0	0	0	0	0	0	0	0
0300	0	0	0	0	0	0	0	0	0	0	0	0	0	0	0	0	0	0	0	0	0	0	0	0	0	0	0	0	0	0
0315	0	0	0	0	0	0	0	0	0	0	0	0	0	0	0	0	0	0	0	0	0	0	0	0	0	0	0	0	0	0
0330	0	0	0	0	0	0	0	0	0	0	0	0	0	0	0	0	0	0	0	0	0	0	0	0	0	0	0	0	0	0
0345	0	0	0	0	0	0	0	0	0	0	0	0	0	0	0	0	0	0	0	0	0	0	0	0	0	0	0	0	0	0
0400	0	0	0	0	0	0	0	0	0	0	0	0	0	0	0	0	0	0	0	0	0	0	0	0	0	0	0	0	0	0
0415	0	0	0	0	0	0	0	0	0	0	0	0	0	0	0	0	0	0	0	0	0	0	0	0	0	0	0	0	0	0
0430	0	0	0	0	0	0	0	0	0	0	0	0	0	0	0	0	0	0	0	0	0	0	0	0	0	0	0	0	0	0
0445	1	0	0	0	0	0	0	0	0	0	0	0	0	1	0	0	0	0	0	0	0	0	0	0	0	0	0	0	0	0
0500	1	0	0	0	0	0	0	0	1	0	0	0	0	0	0	0	0	0	0	0	0	0	0	0	0	0	0	0	0	0
0515	2	0	0	0	0	0	0	0	0	0	0	1	1	0	0	0	0	0	0	0	0	0	0	0	0	0	0	0	0	0
0530	2	0	0	0	0	0	0	0	0	0	1	1	0	0	0	0	0	0	0	0	0	0	0	0	0	0	0	0	0	0
0545	8	0	0	0	0	0	0	0	0	1	4	3	0	0	0	0	0	0	0	0	0	0	0	0	0	0	0	0	0	0
0600	2	0	0	0	0	0	0	0	2	0	0	0	0	0	0	0	0	0	0	0	0	0	0	0	0	0	0	0	0	0
0615	2	0	0	0	0	0	0	0	2	0	0	0	0	0	0	0	0	0	0	0	0	0	0	0	0	0	0	0	0	0
0630	4	0	0	0	0	0	0	0	0	1	2	1	0	0	0	0	0	0	0	0	0	0	0	0	0	0	0	0	0	0
0645	5	0	0	0	0	0	0	0	1	2	1	1	0	0	0	0	0	0	0	0	0	0	0	0	0	0	0	0	0	0
0700	2	0	0	0	0	0	0	0	0	1	1	0	0	0	0	0	0	0	0	0	0	0	0	0	0	0	0	0	0	0
0715	4	0	0	0	0	0	0	0	1	0	2	0	1	0	0	0	0	0	0	0	0	0	0	0	0	0	0	0	0	0
0730	6	0	0	0	0	0	0	1	0	1	1	2	1	0	0	0	0	0	0	0	0	0	0	0	0	0	0	0	0	0
0745	8	0	0	0	0	0	0	1	1	2	0	3	1	0	0	0	0	0	0	0	0	0	0	0	0	0	0	0	0	0
0800	8	0	0	0	0	0	0	0	1	3	3	0	1	0	0	0	0	0	0	0	0	0	0	0	0	0	0	0	0	0
0815	12	0	0	0	0	0	1	1	1	2	2	1	3	0	0	1	0	0	0	0	0	0	0	0	0	0	0	0	0	0
0830	**13**	**0**	**0**	**0**	**0**	**0**	**1**	**3**	**2**	**2**	**3**	**0**	**1**	**1**	**0**	**0**	**0**	**0**	**0**	**0**	**0**	**0**	**0**	**0**	**0**	**0**	**0**	**0**	**0**	**0**
0845	12	0	0	0	0	0	0	0	5	4	2	1	0	0	0	0	0	0	0	0	0	0	0	0	0	0	0	0	0	0
0900	7	0	0	1	0	0	1	2	1	0	0	1	0	1	0	0	0	0	0	0	0	0	0	0	0	0	0	0	0	0
0915	4	0	0	0	0	0	0	1	1	0	1	1	0	0	0	0	0	0	0	0	0	0	0	0	0	0	0	0	0	0
0930	11	0	0	1	0	0	1	0	4	3	1	1	0	0	0	0	0	0	0	0	0	0	0	0	0	0	0	0	0	0
0945	8	0	0	0	0	0	0	1	0	2	4	0	1	0	0	0	0	0	0	0	0	0	0	0	0	0	0	0	0	0
1000	2	0	0	0	0	0	0	0	0	1	0	1	0	0	0	0	0	0	0	0	0	0	0	0	0	0	0	0	0	0
1015	8	0	0	1	0	0	0	4	1	1	0	0	1	0	0	0	0	0	0	0	0	0	0	0	0	0	0	0	0	0
1030	5	0	0	0	0	0	0	1	1	2	0	0	1	0	0	0	0	0	0	0	0	0	0	0	0	0	0	0	0	0
1045	9	0	0	0	0	0	1	3	0	2	2	0	1	0	0	0	0	0	0	0	0	0	0	0	0	0	0	0	0	0
1100	4	0	0	0	0	0	0	1	0	0	2	1	0	0	0	0	0	0	0	0	0	0	0	0	0	0	0	0	0	0
1115	9	0	0	0	0	0	0	0	3	1	2	2	0	1	0	0	0	0	0	0	0	0	0	0	0	0	0	0	0	0
1130	8	0	0	0	0	0	0	1	2	3	1	0	1	0	0	0	0	0	0	0	0	0	0	0	0	0	0	0	0	0
1145	7	0	0	0	0	0	0	0	3	4	0	0	0	0	0	0	0	0	0	0	0	0	0	0	0	0	0	0	0	0
1200	11	0	0	0	0	0	1	1	4	4	0	1	0	0	0	0	0	0	0	0	0	0	0	0	0	0	0	0	0	0
1215	8	0	0	0	0	0	0	2	2	3	0	1	0	0	0	0	0	0	0	0	0	0	0	0	0	0	0	0	0	0
1230	5	0	0	0	0	0	0	1	0	2	1	1	0	0	0	0	0	0	0	0	0	0	0	0	0	0	0	0	0	0
1245	6	0	0	0	0	0	0	1	1	2	0	1	1	0	0	0	0	0	0	0	0	0	0	0	0	0	0	0	0	0
1300	6	0	0	0	0	0	0	0	1	1	2	1	1	0	0	0	0	0	0	0	0	0	0	0	0	0	0	0	0	0
1315	11	0	1	0	0	0	1	1	1	1	4	0	1	0	1	0	0	0	0	0	0	0	0	0	0	0	0	0	0	0
1330	8	0	0	0	0	0	0	0	6	0	1	1	0	0	0	0	0	0	0	0	0	0	0	0	0	0	0	0	0	0
1345	9	0	0	0	0	0	0	2	3	4	0	0	0	0	0	0	0	0	0	0	0	0	0	0	0	0	0	0	0	0
1400	**14**	**0**	**0**	**0**	**0**	**1**	**1**	**0**	**7**	**4**	**0**	**1**	**0**	**0**	**0**	**0**	**0**	**0**	**0**	**0**	**0**	**0**	**0**	**0**	**0**	**0**	**0**	**0**	**0**	**0**
1415	10	0	0	0	0	0	0	3	1	4	0	2	0	0	0	0	0	0	0	0	0	0	0	0	0	0	0	0	0	0
1430	7	0	0	0	0	0	0	1	2	1	3	0	0	0	0	0	0	0	0	0	0	0	0	0	0	0	0	0	0	0
1445	8	0	0	0	0	0	0	0	1	3	3	1	0	0	0	0	0	0	0	0	0	0	0	0	0	0	0	0	0	0
1500	12	0	0	0	0	0	0	0	6	4	1	1	0	0	0	0	0	0	0	0	0	0	0	0	0	0	0	0	0	0
1515	5	0	0	0	0	0	0	0	2	1	2	0	0	0	0	0	0	0	0	0	0	0	0	0	0	0	0	0	0	0
1530	9	0	0	1	0	0	0	0	0	4	0	3	1	0	0	0	0	0	0	0	0	0	0	0	0	0	0	0	0	0
1545	4	0	0	0	0	0	0	0	1	1	1	1	0	0	0	0	0	0	0	0	0	0	0	0	0	0	0	0	0	0
1600	13	0	0	0	0	0	0	1	4	2	4	0	2	0	0	0	0	0	0	0	0	0	0	0	0	0	0	0	0	0
1615	9	0	0	0	0	0	0	0	1	3	4	1	0	0	0	0	0	0	0	0	0	0	0	0	0	0	0	0	0	0
1630	10	0	0	0	0	0	0	0	2	3	3	1	0	1	0	0	0	0	0	0	0	0	0	0	0	0	0	0	0	0
1645	11	0	0	1	0	0	0	0	2	3	3	1	1	0	0	0	0	0	0	0	0	0	0	0	0	0	0	0	0	0
1700	12	0	0	0	0	0	0	1	2	4	4	1	0	0	0	0	0	0	0	0	0	0	0	0	0	0	0	0	0	0
1715	9	0	0	0	0	0	0	0	1	3	2	1	2	0	0	0	0	0	0	0	0	0	0	0	0	0	0	0	0	0
1730	6	0	0	0	0	0	0	0	1	3	0	2	0	0	0	0	0	0	0	0	0	0	0	0	0	0	0	0	0	0
1745	13	0	0	0	0	0	0	1	2	4	4	1	0	0	1	0	0	0	0	0	0	0	0	0	0	0	0	0	0	0
1800	4	0	0	0	0	0	1	0	1	2	0	0	0	0	0	0	0	0	0	0	0	0	0	0	0	0	0	0	0	0
1815	4	0	0	0	0	0	1	0	1	0	1	1	0	0	0	0	0	0	0	0	0	0	0	0	0	0	0	0	0	0
1830	7	0	0	0	0	0	0	0	1	4	1	0	1	0	0	0	0	0	0	0	0	0	0	0	0	0	0	0	0	0
1845	5	0	0	0	0	0	0	0	0	1	3	0	1	0	0	0	0	0	0	0	0	0	0	0	0	0	0	0	0	0
1900	3	0	0	0	0	0	0	0	1	0	1	1	0	0	0	0	0	0	0	0	0	0	0	0	0	0	0	0	0	0
1915	2	0	0	0	0	0	0	1	0	1	0	0	0	0	0	0	0	0	0	0	0	0	0	0	0	0	0	0	0	0
1930	3	0	0	0	0	0	0	0	1	0	0	0	2	0	0	0	0	0	0	0	0	0	0	0	0	0	0	0	0	0
1945	4	0	0	0	0	0	0	0	1	2	0	1	0	0	0	0	0	0	0	0	0	0	0	0	0	0	0	0	0	0
2000	2	0	0	0	0	0	0	0	0	0	1	0	0	1	0	0	0	0	0	0	0	0	0	0	0	0	0	0	0	0
2015	2	0	0	0	0	0	0	1	0	0	1	0	0	0	0	0	0	0	0	0	0	0	0	0	0	0	0	0	0	0
2030	1	0	0	0	0	0	0	0	1	0	0	0	0	0	0	0	0	0	0	0	0	0	0	0	0	0	0	0	0	0
2045	0	0	0	0	0	0	0	0	0	0	0	0	0	0	0	0	0	0	0	0	0	0	0	0	0	0	0	0	0	0
2100	5	0	0	0	0	0	1	0	2	0	1	1	0	0	0	0	0	0	0	0	0	0	0	0	0	0	0	0	0	0
2115	3	0	0	0	0	0	0	0	2	1	0	0	0	0	0	0	0	0	0	0	0	0	0	0	0	0	0	0	0	0
2130	1	0	0	0	0	0	0	0	0	0	1	0	0	0	0	0	0	0	0	0	0	0	0	0	0	0	0	0	0	0
2145	0	0	0	0	0	0	0	0	0	0	0	0	0	0	0	0	0	0	0	0	0	0	0	0	0	0	0	0	0	0
2200	0	0	0	0	0	0	0	0	0	0	0	0	0	0	0	0	0	0	0	0	0	0	0	0	0	0	0	0	0	0
2215	1	0	0	0	0	0	0	0	0	0	1	0	0	0	0	0	0	0	0	0	0	0	0	0	0	0	0	0	0	0
2230	0	0	0	0	0	0	0	0	0	0	0	0	0	0	0	0	0	0	0	0	0	0	0	0	0	0	0	0	0	0
2245	2	0	0	0	0	0	0	0	1	0	1	0	0	0	0	0	0	0	0	0	0	0	0	0	0	0	0	0	0	0
2300	0	0	0	0	0	0	0	0	0	0	0	0	0	0	0	0	0	0	0	0	0	0	0	0	0	0	0	0	0	0
2315	0	0	0	0	0	0	0	0	0	0	0	0	0	0	0	0	0	0	0	0	0	0	0	0	0	0	0	0	0	0
2330	0	0	0	0	0	0	0	0	0	0	0	0	0	0	0	0	0	0	0	0	0	0	0	0	0	0	0	0	0	0
2345	0	0	0	0	0	0	0	0	0	0	0	0	0	0	0	0	0	0	0	0	0	0	0	0	0	0	0	0	0	0
07-19	**383**	**0**	**1**	**5**	**0**	**1**	**10**	**35**	**83**	**105**	**74**	**38**	**24**	**4**	**2**	**1**	**0**	**0**	**0**	**0**	**0**	**0**	**0**	**0**	**0**	**0**	**0**	**0**	**0**	**0**
06-22	**422**	**0**	**1**	**5**	**0**	**1**	**11**	**37**	**96**	**112**	**82**	**43**	**26**	**5**	**2**	**1**	**0**	**0**	**0**	**0**	**0**	**0**	**0**	**0**	**0**	**0**	**0**	**0**	**0**	**0**
06-00	**425**	**0**	**1**	**5**	**0**	**1**	**11**	**37**	**97**	**112**	**84**	**43**	**26**	**5**	**2**	**1**	**0**	**0**	**0**	**0**	**0**	**0**	**0**	**0**	**0**	**0**	**0**	**0**	**0**	**0**
00-00	**440**	**0**	**1**	**5**	**0**	**1**	**11**	**37**	**98**	**114**	**89**	**48**	**27**	**5**	**3**	**1**	**0**	**0**	**0**	**0**	**0**	**0**	**0**	**0**	**0**	**0**	**0**	**0**	**0**	**0**

Site 1
Location Unnamed Road,
Direction Two Way

16683 / SUTTON ON TRENT
APRIL 2025
AUTOMATIC TRAFFIC COUNT

26 April 2025 **Saturday**

Time	Total	Speed Bins (mph)																												
		0 - 5	5 - 10	10 - 15	15 - 20	20 - 25	25 - 30	30 - 35	35 - 40	40 - 45	45 - 50	50 - 55	55 - 60	60 - 65	65 - 70	70 - 75	75 - 80	80 - 85	85 - 90	90 - 95	95 - 100	100 - 105	105 - 110	110 - 115	115 - 120	120 - 125	125 - 130	130 - 135	135 - 140
0000	0	0	0	0	0	0	0	0	0	0	0	0	0	0	0	0	0	0	0	0	0	0	0	0	0	0	0	0	0	0
0015	0	0	0	0	0	0	0	0	0	0	0	0	0	0	0	0	0	0	0	0	0	0	0	0	0	0	0	0	0	0
0030	0	0	0	0	0	0	0	0	0	0	0	0	0	0	0	0	0	0	0	0	0	0	0	0	0	0	0	0	0	0
0045	1	0	0	0	0	0	0	0	0	0	0	0	0	0	0	1	0	0	0	0	0	0	0	0	0	0	0	0	0	0
0100	0	0	0	0	0	0	0	0	0	0	0	0	0	0	0	0	0	0	0	0	0	0	0	0	0	0	0	0	0	0
0115	0	0	0	0	0	0	0	0	0	0	0	0	0	0	0	0	0	0	0	0	0	0	0	0	0	0	0	0	0	0
0130	0	0	0	0	0	0	0	0	0	0	0	0	0	0	0	0	0	0	0	0	0	0	0	0	0	0	0	0	0	0
0145	1	0	0	0	0	0	0	0	0	0	1	0	0	0	0	0	0	0	0	0	0	0	0	0	0	0	0	0	0	0
0200	0	0	0	0	0	0	0	0	0	0	0	0	0	0	0	0	0	0	0	0	0	0	0	0	0	0	0	0	0	0
0215	0	0	0	0	0	0	0	0	0	0	0	0	0	0	0	0	0	0	0	0	0	0	0	0	0	0	0	0	0	0
0230	1	0	0	0	0	0	0	0	0	0	1	0	0	0	0	0	0	0	0	0	0	0	0	0	0	0	0	0	0	0
0245	0	0	0	0	0	0	0	0	0	0	0	0	0	0	0	0	0	0	0	0	0	0	0	0	0	0	0	0	0	0
0300	0	0	0	0	0	0	0	0	0	0	0	0	0	0	0	0	0	0	0	0	0	0	0	0	0	0	0	0	0	0
0315	0	0	0	0	0	0	0	0	0	0	0	0	0	0	0	0	0	0	0	0	0	0	0	0	0	0	0	0	0	0
0330	0	0	0	0	0	0	0	0	0	0	0	0	0	0	0	0	0	0	0	0	0	0	0	0	0	0	0	0	0	0
0345	0	0	0	0	0	0	0	0	0	0	0	0	0	0	0	0	0	0	0	0	0	0	0	0	0	0	0	0	0	0
0400	0	0	0	0	0	0	0	0	0	0	0	0	0	0	0	0	0	0	0	0	0	0	0	0	0	0	0	0	0	0
0415	0	0	0	0	0	0	0	0	0	0	0	0	0	0	0	0	0	0	0	0	0	0	0	0	0	0	0	0	0	0
0430	0	0	0	0	0	0	0	0	0	0	0	0	0	0	0	0	0	0	0	0	0	0	0	0	0	0	0	0	0	0
0445	1	0	0	0	0	0	0	0	0	0	1	0	0	0	0	0	0	0	0	0	0	0	0	0	0	0	0	0	0	0
0500	0	0	0	0	0	0	0	0	0	0	0	0	0	0	0	0	0	0	0	0	0	0	0	0	0	0	0	0	0	0
0515	0	0	0	0	0	0	0	0	0	0	0	0	0	0	0	0	0	0	0	0	0	0	0	0	0	0	0	0	0	0
0530	2	0	0	0	0	0	0	0	0	0	0	1	0	0	1	0	0	0	0	0	0	0	0	0	0	0	0	0	0	0
0545	3	0	0	0	0	0	0	0	0	2	0	0	1	0	0	0	0	0	0	0	0	0	0	0	0	0	0	0	0	0
0600	2	0	0	0	0	0	0	1	1	0	0	0	0	0	0	0	0	0	0	0	0	0	0	0	0	0	0	0	0	0
0615	2	0	0	0	0	0	0	0	0	2	0	0	0	0	0	0	0	0	0	0	0	0	0	0	0	0	0	0	0	0
0630	1	0	0	0	0	0	0	0	0	0	1	0	0	0	0	0	0	0	0	0	0	0	0	0	0	0	0	0	0	0
0645	1	0	0	0	0	0	0	0	0	1	0	0	0	0	0	0	0	0	0	0	0	0	0	0	0	0	0	0	0	0
0700	1	0	0	0	0	0	0	0	1	0	0	0	0	0	0	0	0	0	0	0	0	0	0	0	0	0	0	0	0	0
0715	3	0	0	0	0	0	0	0	1	2	0	0	0	0	0	0	0	0	0	0	0	0	0	0	0	0	0	0	0	0
0730	4	0	0	0	0	0	0	0	1	2	0	1	0	0	0	0	0	0	0	0	0	0	0	0	0	0	0	0	0	0
0745	3	0	0	0	0	0	1	1	0	0	0	1	0	0	0	0	0	0	0	0	0	0	0	0	0	0	0	0	0	0
0800	5	0	0	0	0	0	0	0	1	2	0	1	1	0	0	0	0	0	0	0	0	0	0	0	0	0	0	0	0	0
0815	3	0	0	0	0	0	0	0	1	1	0	1	0	0	0	0	0	0	0	0	0	0	0	0	0	0	0	0	0	0
0830	5	0	0	0	0	0	0	1	1	3	0	0	0	0	0	0	0	0	0	0	0	0	0	0	0	0	0	0	0	0
0845	5	0	0	0	0	0	0	0	2	1	2	0	0	0	0	0	0	0	0	0	0	0	0	0	0	0	0	0	0	0
0900	2	0	0	0	0	0	0	0	0	2	0	0	0	0	0	0	0	0	0	0	0	0	0	0	0	0	0	0	0	0
0915	6	0	0	0	0	0	0	0	2	3	1	0	0	0	0	0	0	0	0	0	0	0	0	0	0	0	0	0	0	0
0930	**11**	**0**	**0**	**0**	**0**	**0**	**0**	**2**	**2**	**5**	**1**	**0**	**1**	**0**	**0**	**0**	**0**	**0**	**0**	**0**	**0**	**0**	**0**	**0**	**0**	**0**	**0**	**0**	**0**	**0**
0945	7	0	0	0	0	0	1	1	1	2	0	1	1	0	0	0	0	0	0	0	0	0	0	0	0	0	0	0	0	0
1000	5	0	0	0	0	0	0	0	2	3	0	0	0	0	0	0	0	0	0	0	0	0	0	0	0	0	0	0	0	0
1015	4	0	0	0	0	0	0	0	0	2	2	0	0	0	0	0	0	0	0	0	0	0	0	0	0	0	0	0	0	0
1030	3	0	0	0	0	0	0	0	0	2	0	1	0	0	0	0	0	0	0	0	0	0	0	0	0	0	0	0	0	0
1045	8	0	0	0	0	0	0	1	0	2	3	2	0	0	0	0	0	0	0	0	0	0	0	0	0	0	0	0	0	0
1100	**11**	**0**	**0**	**0**	**0**	**0**	**0**	**2**	**2**	**3**	**2**	**2**	**0**	**0**	**0**	**0**	**0**	**0**	**0**	**0**	**0**	**0**	**0**	**0**	**0**	**0**	**0**	**0**	**0**	**0**
1115	7	0	0	0	0	0	0	1	2	1	1	1	0	0	1	0	0	0	0	0	0	0	0	0	0	0	0	0	0	0
1130	4	0	0	0	0	0	0	1	0	1	2	0	0	0	0	0	0	0	0	0	0	0	0	0	0	0	0	0	0	0
1145	4	0	0	0	0	0	0	0	2	0	1	1	0	0	0	0	0	0	0	0	0	0	0	0	0	0	0	0	0	0
1200	5	0	0	0	0	0	0	1	0	0	3	1	0	0	0	0	0	0	0	0	0	0	0	0	0	0	0	0	0	0
1215	7	0	0	0	0	0	0	0	0	4	2	0	1	0	0	0	0	0	0	0	0	0	0	0	0	0	0	0	0	0
1230	7	0	0	0	0	0	0	0	2	4	0	1	0	0	0	0	0	0	0	0	0	0	0	0	0	0	0	0	0	0
1245	6	0	0	0	0	0	0	0	0	2	3	0	0	1	0	0	0	0	0	0	0	0	0	0	0	0	0	0	0	0
1300	1	0	0	0	0	0	0	0	0	1	0	0	0	0	0	0	0	0	0	0	0	0	0	0	0	0	0	0	0	0
1315	4	0	0	0	0	0	0	0	0	0	2	2	0	0	0	0	0	0	0	0	0	0	0	0	0	0	0	0	0	0
1330	**10**	**0**	**0**	**3**	**0**	**0**	**0**	**2**	**0**	**2**	**2**	**1**	**0**	**0**	**0**	**0**	**0**	**0**	**0**	**0**	**0**	**0**	**0**	**0**	**0**	**0**	**0**	**0**	**0**	**0**
1345	4	0	0	0	0	0	0	1	1	1	0	1	0	0	0	0	0	0	0	0	0	0	0	0	0	0	0	0	0	0
1400	6	0	0	2	0	0	0	0	1	1	2	0	0	0	0	0	0	0	0	0	0	0	0	0	0	0	0	0	0	0
1415	8	0	0	1	1	0	0	1	2	2	1	0	0	0	0	0	0	0	0	0	0	0	0	0	0	0	0	0	0	0
1430	6	0	0	0	0	0	0	0	1	1	2	2	0	0	0	0	0	0	0	0	0	0	0	0	0	0	0	0	0	0
1445	6	0	0	0	0	1	0	0	2	0	2	1	0	0	0	0	0	0	0	0	0	0	0	0	0	0	0	0	0	0
1500	5	0	0	1	0	0	0	0	1	1	1	0	0	1	0	0	0	0	0	0	0	0	0	0	0	0	0	0	0	0
1515	5	0	0	0	0	0	2	0	0	2	0	0	0	1	0	0	0	0	0	0	0	0	0	0	0	0	0	0	0	0
1530	4	0	0	0	0	0	0	0	0	1	2	1	0	0	0	0	0	0	0	0	0	0	0	0	0	0	0	0	0	0
1545	4	0	0	0	1	0	0	0	3	0	0	0	0	0	0	0	0	0	0	0	0	0	0	0	0	0	0	0	0	0
1600	3	0	0	0	0	0	0	0	0	2	1	0	0	0	0	0	0	0	0	0	0	0	0	0	0	0	0	0	0	0
1615	3	0	0	0	0	0	0	0	0	1	0	2	0	0	0	0	0	0	0	0	0	0	0	0	0	0	0	0	0	0
1630	9	0	0	0	0	0	2	1	2	1	0	1	2	0	0	0	0	0	0	0	0	0	0	0	0	0	0	0	0	0
1645	5	0	0	0	0	0	0	1	0	2	0	1	1	0	0	0	0	0	0	0	0	0	0	0	0	0	0	0	0	0
1700	3	0	0	0	0	0	0	1	1	1	0	0	0	0	0	0	0	0	0	0	0	0	0	0	0	0	0	0	0	0
1715	6	0	0	0	0	0	0	1	1	1	2	0	1	0	0	0	0	0	0	0	0	0	0	0	0	0	0	0	0	0
1730	6	0	0	0	0	0	0	0	5	1	0	0	0	0	0	0	0	0	0	0	0	0	0	0	0	0	0	0	0	0
1745	6	0	0	0	0	0	0	0	1	1	4	0	0	0	0	0	0	0	0	0	0	0	0	0	0	0	0	0	0	0
1800	5	0	0	1	0	0	0	0	0	0	3	0	1	0	0	0	0	0	0	0	0	0	0	0	0	0	0	0	0	0
1815	4	0	0	0	0	0	0	0	1	1	1	1	0	0	0	0	0	0	0	0	0	0	0	0	0	0	0	0	0	0
1830	1	0	0	0	0	0	0	0	1	0	0	0	0	0	0	0	0	0	0	0	0	0	0	0	0	0	0	0	0	0
1845	2	0	0	0	0	0	0	0	1	1	0	0	0	0	0	0	0	0	0	0	0	0	0	0	0	0	0	0	0	0
1900	6	0	0	0	0	0	0	0	3	2	0	0	1	0	0	0	0	0	0	0	0	0	0	0	0	0	0	0	0	0
1915	2	0	0	0	0	0	0	0	0	2	0	0	0	0	0	0	0	0	0	0	0	0	0	0	0	0	0	0	0	0
1930	3	0	0	0	0	0	0	1	0	1	1	0	0	0	0	0	0	0	0	0	0	0	0	0	0	0	0	0	0	0
1945	1	0	0	0	0	0	0	0	0	1	0	0	0	0	0	0	0	0	0	0	0	0	0	0	0	0	0	0	0	0
2000	2	0	0	0	0	0	0	0	0	1	1	0	0	0	0	0	0	0	0	0	0	0	0	0	0	0	0	0	0	0
2015	0	0	0	0	0	0	0	0	0	0	0	0	0	0	0	0	0	0	0	0	0	0	0	0	0	0	0	0	0	0
2030	1	0	0	0	0	0	0	0	1	0	0	0	0	0	0	0	0	0	0	0	0	0	0	0	0	0	0	0	0	0
2045	0	0	0	0	0	0	0	0	0	0	0	0	0	0	0	0	0	0	0	0	0	0	0	0	0	0	0	0	0	0
2100	2	0	0	0	0	0	0	0	0	2	0	0	0	0	0	0	0	0	0	0	0	0	0	0	0	0	0	0	0	0
2115	1	0	0	0	0	0	0	0	0	0	1	0	0	0	0	0	0	0	0	0	0	0	0	0	0	0	0	0	0	0
2130	2	0	0	0	0	0	0	0	1	0	1	0	0	0	0	0	0	0	0	0	0	0	0	0	0	0	0	0	0	0
2145	1	0	0	0	0	0	0	0	0	0	0	1	0	0	0	0	0	0	0	0	0	0	0	0	0	0	0	0	0	0
2200	1	0	0	0	0	0	0	0	0	0	1	0	0	0	0	0	0	0	0	0	0	0	0	0	0	0	0	0	0	0
2215	1	0	0	0	0	0	0	1	0	0	0	0	0	0	0	0	0	0	0	0	0	0	0	0	0	0	0	0	0	0
2230	0	0	0	0	0	0	0	0	0	0	0	0	0	0	0	0	0	0	0	0	0	0	0	0	0	0	0	0	0	0
2245	0	0	0	0	0	0	0	0	0	0	0	0	0	0	0	0	0	0	0	0	0	0	0	0	0	0	0	0	0	0
2300	1	0	0	0	0	0	0	0	0	1	0	0	0	0	0	0	0	0	0	0	0	0	0	0	0	0	0	0	0	0
2315	0	0	0	0	0	0	0	0	0	0	0	0	0	0	0	0	0	0	0	0	0	0	0	0	0	0	0	0	0	0
2330	0	0	0	0	0	0	0	0	0	0	0	0	0	0	0	0	0	0	0	0	0	0	0	0	0	0	0	0	0	0
2345	0	0	0	0	0	0	0	0	0	0	0	0	0	0	0	0	0	0	0	0	0	0	0	0	0	0	0	0	0	0
07-19	**242**	**0**	**0**	**8**	**2**	**1**	**4**	**21**	**45**	**69**	**52**	**26**	**10**	**2**	**2**	**0**	**0**	**0**	**0**	**0**	**0**	**0**	**0**	**0**	**0**	**0**	**0**	**0**	**0**	**0**
06-22	**269**	**0**	**0**	**8**	**2**	**1**	**4**	**22**	**51**	**79**	**58**	**28**	**12**	**2**	**2**	**0**	**0**	**0**	**0**	**0**	**0**	**0**	**0**	**0**	**0**	**0**	**0**	**0**	**0**	**0**
06-00	**272**	**0**	**0**	**8**	**2**	**1**	**4**	**23**	**51**	**80**	**59**	**28**	**12**	**2**	**2**	**0**	**0**	**0**	**0**	**0**	**0**	**0**	**0**	**0**	**0**	**0**	**0**	**0**	**0**	**0**
00-00	**281**	**0**	**0**	**8**	**2**	**1**	**4**	**23**	**51**	**80**	**63**	**29**	**13**	**3**	**2**	**2**	**0**	**0**	**0**	**0**	**0**	**0**	**0**	**0**	**0**	**0**	**0**	**0**	**0**	**0**

Site 1
Location Unnamed Road,
Direction Two Way

16683 / SUTTON ON TRENT
APRIL 2025
AUTOMATIC TRAFFIC COUNT

27 April 2025 **Sunday**

Time	Total	Speed Bins (mph)																												
		0 - 5	5 - 10	10 - 15	15 - 20	20 - 25	25 - 30	30 - 35	35 - 40	40 - 45	45 - 50	50 - 55	55 - 60	60 - 65	65 - 70	70 - 75	75 - 80	80 - 85	85 - 90	90 - 95	95 - 100	100 - 105	105 - 110	110 - 115	115 - 120	120 - 125	125 - 130	130 - 135	135 - 140
0000	1	0	0	0	0	0	0	0	0	0	0	1	0	0	0	0	0	0	0	0	0	0	0	0	0	0	0	0	0	0
0015	1	0	0	0	0	0	0	0	0	0	0	1	0	0	0	0	0	0	0	0	0	0	0	0	0	0	0	0	0	0
0030	1	0	0	0	0	0	0	0	0	1	0	0	0	0	0	0	0	0	0	0	0	0	0	0	0	0	0	0	0	0
0045	0	0	0	0	0	0	0	0	0	0	0	0	0	0	0	0	0	0	0	0	0	0	0	0	0	0	0	0	0	0
0100	1	0	0	0	0	0	0	1	0	0	0	0	0	0	0	0	0	0	0	0	0	0	0	0	0	0	0	0	0	0
0115	0	0	0	0	0	0	0	0	0	0	0	0	0	0	0	0	0	0	0	0	0	0	0	0	0	0	0	0	0	0
0130	0	0	0	0	0	0	0	0	0	0	0	0	0	0	0	0	0	0	0	0	0	0	0	0	0	0	0	0	0	0
0145	0	0	0	0	0	0	0	0	0	0	0	0	0	0	0	0	0	0	0	0	0	0	0	0	0	0	0	0	0	0
0200	0	0	0	0	0	0	0	0	0	0	0	0	0	0	0	0	0	0	0	0	0	0	0	0	0	0	0	0	0	0
0215	0	0	0	0	0	0	0	0	0	0	0	0	0	0	0	0	0	0	0	0	0	0	0	0	0	0	0	0	0	0
0230	0	0	0	0	0	0	0	0	0	0	0	0	0	0	0	0	0	0	0	0	0	0	0	0	0	0	0	0	0	0
0245	0	0	0	0	0	0	0	0	0	0	0	0	0	0	0	0	0	0	0	0	0	0	0	0	0	0	0	0	0	0
0300	0	0	0	0	0	0	0	0	0	0	0	0	0	0	0	0	0	0	0	0	0	0	0	0	0	0	0	0	0	0
0315	0	0	0	0	0	0	0	0	0	0	0	0	0	0	0	0	0	0	0	0	0	0	0	0	0	0	0	0	0	0
0330	0	0	0	0	0	0	0	0	0	0	0	0	0	0	0	0	0	0	0	0	0	0	0	0	0	0	0	0	0	0
0345	0	0	0	0	0	0	0	0	0	0	0	0	0	0	0	0	0	0	0	0	0	0	0	0	0	0	0	0	0	0
0400	1	0	0	0	0	0	0	0	0	1	0	0	0	0	0	0	0	0	0	0	0	0	0	0	0	0	0	0	0	0
0415	0	0	0	0	0	0	0	0	0	0	0	0	0	0	0	0	0	0	0	0	0	0	0	0	0	0	0	0	0	0
0430	0	0	0	0	0	0	0	0	0	0	0	0	0	0	0	0	0	0	0	0	0	0	0	0	0	0	0	0	0	0
0445	0	0	0	0	0	0	0	0	0	0	0	0	0	0	0	0	0	0	0	0	0	0	0	0	0	0	0	0	0	0
0500	0	0	0	0	0	0	0	0	0	0	0	0	0	0	0	0	0	0	0	0	0	0	0	0	0	0	0	0	0	0
0515	0	0	0	0	0	0	0	0	0	0	0	0	0	0	0	0	0	0	0	0	0	0	0	0	0	0	0	0	0	0
0530	1	0	0	0	0	0	0	0	0	1	0	0	0	0	0	0	0	0	0	0	0	0	0	0	0	0	0	0	0	0
0545	1	0	0	0	0	0	0	0	0	1	0	0	0	0	0	0	0	0	0	0	0	0	0	0	0	0	0	0	0	0
0600	1	0	0	0	0	0	0	0	0	1	0	0	0	0	0	0	0	0	0	0	0	0	0	0	0	0	0	0	0	0
0615	1	0	0	0	0	0	0	0	0	1	0	0	0	0	0	0	0	0	0	0	0	0	0	0	0	0	0	0	0	0
0630	1	0	0	0	0	0	0	0	1	0	0	0	0	0	0	0	0	0	0	0	0	0	0	0	0	0	0	0	0	0
0645	2	0	0	0	0	0	0	0	0	0	1	1	0	0	0	0	0	0	0	0	0	0	0	0	0	0	0	0	0	0
0700	1	0	0	0	0	0	0	1	0	0	0	0	0	0	0	0	0	0	0	0	0	0	0	0	0	0	0	0	0	0
0715	2	0	0	0	0	0	0	0	0	0	0	2	0	0	0	0	0	0	0	0	0	0	0	0	0	0	0	0	0	0
0730	2	0	0	0	0	0	0	0	0	0	2	0	0	0	0	0	0	0	0	0	0	0	0	0	0	0	0	0	0	0
0745	4	0	0	0	0	0	0	0	2	0	1	1	0	0	0	0	0	0	0	0	0	0	0	0	0	0	0	0	0	0
0800	1	0	0	0	0	0	0	1	0	0	0	0	0	0	0	0	0	0	0	0	0	0	0	0	0	0	0	0	0	0
0815	3	0	0	0	0	0	0	0	0	2	1	0	0	0	0	0	0	0	0	0	0	0	0	0	0	0	0	0	0	0
0830	5	0	0	1	0	0	0	1	1	1	0	1	0	0	0	0	0	0	0	0	0	0	0	0	0	0	0	0	0	0
0845	4	0	0	0	0	0	0	0	1	1	1	1	0	0	0	0	0	0	0	0	0	0	0	0	0	0	0	0	0	0
0900	**10**	**0**	**0**	**0**	**0**	**0**	**0**	**0**	**2**	**3**	**1**	**0**	**2**	**1**	**1**	**0**	**0**	**0**	**0**	**0**	**0**	**0**	**0**	**0**	**0**	**0**	**0**	**0**	**0**	**0**
0915	7	0	0	0	0	0	0	0	2	1	2	1	0	1	0	0	0	0	0	0	0	0	0	0	0	0	0	0	0	0
0930	2	0	0	0	0	0	0	0	0	2	0	0	0	0	0	0	0	0	0	0	0	0	0	0	0	0	0	0	0	0
0945	6	0	0	1	0	0	0	1	1	1	0	2	0	0	0	0	0	0	0	0	0	0	0	0	0	0	0	0	0	0
1000	3	0	0	0	0	0	0	0	0	2	1	0	0	0	0	0	0	0	0	0	0	0	0	0	0	0	0	0	0	0
1015	4	0	0	0	0	0	0	0	1	1	2	0	0	0	0	0	0	0	0	0	0	0	0	0	0	0	0	0	0	0
1030	2	0	0	0	0	0	0	1	0	0	1	0	0	0	0	0	0	0	0	0	0	0	0	0	0	0	0	0	0	0
1045	2	0	0	0	0	0	0	0	1	0	0	0	0	1	0	0	0	0	0	0	0	0	0	0	0	0	0	0	0	0
1100	6	0	0	0	0	0	0	0	1	1	2	2	0	0	0	0	0	0	0	0	0	0	0	0	0	0	0	0	0	0
1115	9	0	0	1	0	0	0	1	1	2	2	2	0	0	0	0	0	0	0	0	0	0	0	0	0	0	0	0	0	0
1130	4	0	0	0	0	0	0	1	2	0	1	0	0	0	0	0	0	0	0	0	0	0	0	0	0	0	0	0	0	0
1145	4	0	0	0	0	0	0	0	2	0	2	0	0	0	0	0	0	0	0	0	0	0	0	0	0	0	0	0	0	0
1200	6	0	0	0	0	0	0	1	2	0	2	1	0	0	0	0	0	0	0	0	0	0	0	0	0	0	0	0	0	0
1215	3	0	0	0	0	0	0	0	1	1	1	0	0	0	0	0	0	0	0	0	0	0	0	0	0	0	0	0	0	0
1230	1	0	0	0	0	0	0	0	0	0	1	0	0	0	0	0	0	0	0	0	0	0	0	0	0	0	0	0	0	0
1245	2	0	1	0	0	0	0	0	0	1	0	0	0	0	0	0	0	0	0	0	0	0	0	0	0	0	0	0	0	0
1300	2	0	0	0	0	0	0	0	0	0	1	1	0	0	0	0	0	0	0	0	0	0	0	0	0	0	0	0	0	0
1315	4	0	0	0	0	0	0	2	1	0	1	0	0	0	0	0	0	0	0	0	0	0	0	0	0	0	0	0	0	0
1330	1	0	0	0	0	0	0	0	0	1	0	0	0	0	0	0	0	0	0	0	0	0	0	0	0	0	0	0	0	0
1345	7	0	0	1	0	0	0	2	0	2	1	1	0	0	0	0	0	0	0	0	0	0	0	0	0	0	0	0	0	0
1400	3	0	0	0	0	0	0	0	2	0	1	0	0	0	0	0	0	0	0	0	0	0	0	0	0	0	0	0	0	0
1415	4	2	0	0	0	0	0	0	0	0	0	1	0	1	0	0	0	0	0	0	0	0	0	0	0	0	0	0	0	0
1430	4	0	0	0	0	0	0	1	1	2	0	0	0	0	0	0	0	0	0	0	0	0	0	0	0	0	0	0	0	0
1445	3	0	0	0	0	0	0	1	0	0	1	1	0	0	0	0	0	0	0	0	0	0	0	0	0	0	0	0	0	0
1500	**10**	**0**	**0**	**0**	**0**	**1**	**0**	**2**	**2**	**3**	**1**	**0**	**1**	**0**	**0**	**0**	**0**	**0**	**0**	**0**	**0**	**0**	**0**	**0**	**0**	**0**	**0**	**0**	**0**	**0**
1515	4	0	0	0	0	0	0	0	0	1	3	0	0	0	0	0	0	0	0	0	0	0	0	0	0	0	0	0	0	0
1530	1	0	0	0	0	0	0	0	0	1	0	0	0	0	0	0	0	0	0	0	0	0	0	0	0	0	0	0	0	0
1545	5	0	0	0	0	0	0	0	0	0	2	3	0	0	0	0	0	0	0	0	0	0	0	0	0	0	0	0	0	0
1600	2	0	0	0	0	0	0	0	0	1	0	1	0	0	0	0	0	0	0	0	0	0	0	0	0	0	0	0	0	0
1615	8	0	0	0	0	0	0	1	1	2	2	1	1	0	0	0	0	0	0	0	0	0	0	0	0	0	0	0	0	0
1630	6	0	0	0	0	0	0	1	3	0	0	0	1	0	1	0	0	0	0	0	0	0	0	0	0	0	0	0	0	0
1645	3	0	0	0	0	0	0	0	0	3	0	0	0	0	0	0	0	0	0	0	0	0	0	0	0	0	0	0	0	0
1700	3	0	0	0	0	0	0	0	1	0	1	1	0	0	0	0	0	0	0	0	0	0	0	0	0	0	0	0	0	0
1715	6	0	0	0	0	0	0	0	1	4	1	0	0	0	0	0	0	0	0	0	0	0	0	0	0	0	0	0	0	0
1730	3	0	0	0	0	0	1	0	0	1	1	0	0	0	0	0	0	0	0	0	0	0	0	0	0	0	0	0	0	0
1745	1	0	0	0	0	0	0	0	0	0	0	0	1	0	0	0	0	0	0	0	0	0	0	0	0	0	0	0	0	0
1800	5	0	0	0	0	0	0	0	2	2	0	1	0	0	0	0	0	0	0	0	0	0	0	0	0	0	0	0	0	0
1815	3	0	0	0	0	0	0	2	0	0	1	0	0	0	0	0	0	0	0	0	0	0	0	0	0	0	0	0	0	0
1830	1	0	0	0	0	0	0	0	1	0	0	0	0	0	0	0	0	0	0	0	0	0	0	0	0	0	0	0	0	0
1845	5	0	0	0	0	0	0	2	1	0	0	1	1	0	0	0	0	0	0	0	0	0	0	0	0	0	0	0	0	0
1900	2	0	0	0	0	0	0	1	0	1	0	0	0	0	0	0	0	0	0	0	0	0	0	0	0	0	0	0	0	0
1915	0	0	0	0	0	0	0	0	0	0	0	0	0	0	0	0	0	0	0	0	0	0	0	0	0	0	0	0	0	0
1930	1	0	0	0	0	0	0	0	0	0	0	1	0	0	0	0	0	0	0	0	0	0	0	0	0	0	0	0	0	0
1945	2	0	0	0	0	0	0	0	0	1	0	0	1	0	0	0	0	0	0	0	0	0	0	0	0	0	0	0	0	0
2000	1	0	0	0	0	0	0	0	0	1	0	0	0	0	0	0	0	0	0	0	0	0	0	0	0	0	0	0	0	0
2015	5	0	0	0	0	0	0	1	0	4	0	0	0	0	0	0	0	0	0	0	0	0	0	0	0	0	0	0	0	0
2030	0	0	0	0	0	0	0	0	0	0	0	0	0	0	0	0	0	0	0	0	0	0	0	0	0	0	0	0	0	0
2045	1	0	0	0	0	0	0	0	0	0	1	0	0	0	0	0	0	0	0	0	0	0	0	0	0	0	0	0	0	0
2100	3	0	0	0	0	0	0	0	1	1	0	1	0	0	0	0	0	0	0	0	0	0	0	0	0	0	0	0	0	0
2115	1	0	0	0	0	0	0	0	0	1	0	0	0	0	0	0	0	0	0	0	0	0	0	0	0	0	0	0	0	0
2130	0	0	0	0	0	0	0	0	0	0	0	0	0	0	0	0	0	0	0	0	0	0	0	0	0	0	0	0	0	0
2145	1	0	0	0	0	0	0	1	0	0	0	0	0	0	0	0	0	0	0	0	0	0	0	0	0	0	0	0	0	0
2200	1	0	0	0	0	0	0	0	0	1	0	0	0	0	0	0	0	0	0	0	0	0	0	0	0	0	0	0	0	0
2215	1	0	0	0	0	0	0	1	0	0	0	0	0	0	0	0	0	0	0	0	0	0	0	0	0	0	0	0	0	0
2230	0	0	0	0	0	0	0	0	0	0	0	0	0	0	0	0	0	0	0	0	0	0	0	0	0	0	0	0	0	0
2245	0	0	0	0	0	0	0	0	0	0	0	0	0	0	0	0	0	0	0	0	0	0	0	0	0	0	0	0	0	0
2300	0	0	0	0	0	0	0	0	0	0	0	0	0	0	0	0	0	0	0	0	0	0	0	0	0	0	0	0	0	0
2315	1	0	0	0	0	0	0	0	0	1	0	0	0	0	0	0	0	0	0	0	0	0	0	0	0	0	0	0	0	0
2330	0	0	0	0	0	0	0	0	0	0	0	0	0	0	0	0	0	0	0	0	0	0	0	0	0	0	0	0	0	0
2345	1	0	0	0	0	0	0	0	0	0	0	1	0	0	0	0	0	0	0	0	0	0	0	0	0	0	0	0	0	0
07-19	**187**	**2**	**1**	**4**	**0**	**1**	**1**	**22**	**36**	**39**	**42**	**25**	**8**	**4**	**2**	**0**	**0**	**0**	**0**	**0**	**0**	**0**	**0**	**0**	**0**	**0**	**0**	**0**	**0**	**0**
06-22	**209**	**2**	**1**	**4**	**0**	**1**	**1**	**25**	**38**	**50**	**44**	**28**	**9**	**4**	**2**	**0**	**0**	**0**	**0**	**0**	**0**	**0**	**0**	**0**	**0**	**0**	**0**	**0**	**0**	**0**
06-00	**213**	**2**	**1**	**4**	**0**	**1**	**1**	**26**	**38**	**51**	**45**	**29**	**9**	**4**	**2**	**0**	**0**	**0**	**0**	**0**	**0**	**0**	**0**	**0**	**0**	**0**	**0**	**0**	**0**	**0**
00-00	**220**	**2**	**1**	**4**	**0**	**1**	**1**	**27**	**38**	**54**	**46**	**31**	**9**	**4**	**2**	**0**	**0**	**0**	**0**	**0**	**0**	**0**	**0**	**0**	**0**	**0**	**0**	**0**	**0**	**0**

Site 1
Location Unnamed Road,
Direction Two Way

16683 / SUTTON ON TRENT
APRIL 2025
AUTOMATIC TRAFFIC COUNT

28 April 2025 **Monday**

Time	Total	Speed Bins (mph)																												
		0 - 5	5 - 10	10 - 15	15 - 20	20 - 25	25 - 30	30 - 35	35 - 40	40 - 45	45 - 50	50 - 55	55 - 60	60 - 65	65 - 70	70 - 75	75 - 80	80 - 85	85 - 90	90 - 95	95 - 100	100 - 105	105 - 110	110 - 115	115 - 120	120 - 125	125 - 130	130 - 135	135 - 140
0000	0	0	0	0	0	0	0	0	0	0	0	0	0	0	0	0	0	0	0	0	0	0	0	0	0	0	0	0	0	0
0015	1	0	0	0	0	0	0	1	0	0	0	0	0	0	0	0	0	0	0	0	0	0	0	0	0	0	0	0	0	0
0030	0	0	0	0	0	0	0	0	0	0	0	0	0	0	0	0	0	0	0	0	0	0	0	0	0	0	0	0	0	0
0045	0	0	0	0	0	0	0	0	0	0	0	0	0	0	0	0	0	0	0	0	0	0	0	0	0	0	0	0	0	0
0100	2	0	0	0	0	0	0	0	0	0	0	0	1	1	0	0	0	0	0	0	0	0	0	0	0	0	0	0	0	0
0115	0	0	0	0	0	0	0	0	0	0	0	0	0	0	0	0	0	0	0	0	0	0	0	0	0	0	0	0	0	0
0130	0	0	0	0	0	0	0	0	0	0	0	0	0	0	0	0	0	0	0	0	0	0	0	0	0	0	0	0	0	0
0145	0	0	0	0	0	0	0	0	0	0	0	0	0	0	0	0	0	0	0	0	0	0	0	0	0	0	0	0	0	0
0200	0	0	0	0	0	0	0	0	0	0	0	0	0	0	0	0	0	0	0	0	0	0	0	0	0	0	0	0	0	0
0215	0	0	0	0	0	0	0	0	0	0	0	0	0	0	0	0	0	0	0	0	0	0	0	0	0	0	0	0	0	0
0230	0	0	0	0	0	0	0	0	0	0	0	0	0	0	0	0	0	0	0	0	0	0	0	0	0	0	0	0	0	0
0245	0	0	0	0	0	0	0	0	0	0	0	0	0	0	0	0	0	0	0	0	0	0	0	0	0	0	0	0	0	0
0300	0	0	0	0	0	0	0	0	0	0	0	0	0	0	0	0	0	0	0	0	0	0	0	0	0	0	0	0	0	0
0315	0	0	0	0	0	0	0	0	0	0	0	0	0	0	0	0	0	0	0	0	0	0	0	0	0	0	0	0	0	0
0330	0	0	0	0	0	0	0	0	0	0	0	0	0	0	0	0	0	0	0	0	0	0	0	0	0	0	0	0	0	0
0345	1	0	0	0	0	0	0	0	0	1	0	0	0	0	0	0	0	0	0	0	0	0	0	0	0	0	0	0	0	0
0400	1	0	0	0	0	0	0	1	0	0	0	0	0	0	0	0	0	0	0	0	0	0	0	0	0	0	0	0	0	0
0415	1	0	0	0	0	0	0	0	0	0	0	0	0	0	1	0	0	0	0	0	0	0	0	0	0	0	0	0	0	0
0430	0	0	0	0	0	0	0	0	0	0	0	0	0	0	0	0	0	0	0	0	0	0	0	0	0	0	0	0	0	0
0445	0	0	0	0	0	0	0	0	0	0	0	0	0	0	0	0	0	0	0	0	0	0	0	0	0	0	0	0	0	0
0500	0	0	0	0	0	0	0	0	0	0	0	0	0	0	0	0	0	0	0	0	0	0	0	0	0	0	0	0	0	0
0515	3	0	0	0	0	0	0	0	1	0	1	0	1	0	0	0	0	0	0	0	0	0	0	0	0	0	0	0	0	0
0530	2	0	0	0	0	0	0	0	0	0	0	1	1	0	0	0	0	0	0	0	0	0	0	0	0	0	0	0	0	0
0545	10	0	0	0	0	0	0	0	0	2	3	4	1	0	0	0	0	0	0	0	0	0	0	0	0	0	0	0	0	0
0600	0	0	0	0	0	0	0	0	0	0	0	0	0	0	0	0	0	0	0	0	0	0	0	0	0	0	0	0	0	0
0615	5	0	0	0	0	0	0	0	2	0	2	1	0	0	0	0	0	0	0	0	0	0	0	0	0	0	0	0	0	0
0630	7	0	0	0	0	0	0	0	1	1	1	2	1	1	0	0	0	0	0	0	0	0	0	0	0	0	0	0	0	0
0645	10	0	0	0	0	0	0	1	2	4	2	0	0	1	0	0	0	0	0	0	0	0	0	0	0	0	0	0	0	0
0700	2	0	0	0	0	0	0	1	1	0	0	0	0	0	0	0	0	0	0	0	0	0	0	0	0	0	0	0	0	0
0715	8	0	0	0	0	0	2	0	2	1	3	0	0	0	0	0	0	0	0	0	0	0	0	0	0	0	0	0	0	0
0730	11	0	0	0	0	0	0	2	0	4	0	3	1	1	0	0	0	0	0	0	0	0	0	0	0	0	0	0	0	0
0745	6	0	0	0	0	0	0	0	1	2	2	1	0	0	0	0	0	0	0	0	0	0	0	0	0	0	0	0	0	0
0800	**15**	**0**	**0**	**1**	**0**	**0**	**0**	**0**	**4**	**7**	**0**	**3**	**0**	**0**	**0**	**0**	**0**	**0**	**0**	**0**	**0**	**0**	**0**	**0**	**0**	**0**	**0**	**0**	**0**	**0**
0815	14	0	0	0	0	0	0	0	1	5	4	2	1	0	1	0	0	0	0	0	0	0	0	0	0	0	0	0	0	0
0830	7	0	0	0	0	0	0	0	1	3	2	1	0	0	0	0	0	0	0	0	0	0	0	0	0	0	0	0	0	0
0845	11	0	0	0	0	0	0	1	2	1	4	3	0	0	0	0	0	0	0	0	0	0	0	0	0	0	0	0	0	0
0900	8	0	0	0	0	0	0	1	2	1	0	3	0	0	0	1	0	0	0	0	0	0	0	0	0	0	0	0	0	0
0915	9	0	0	0	0	0	0	1	2	2	3	1	0	0	0	0	0	0	0	0	0	0	0	0	0	0	0	0	0	0
0930	8	0	0	0	0	0	0	0	2	2	3	0	1	0	0	0	0	0	0	0	0	0	0	0	0	0	0	0	0	0
0945	6	0	0	0	0	1	0	0	1	2	1	1	0	0	0	0	0	0	0	0	0	0	0	0	0	0	0	0	0	0
1000	4	0	0	0	0	0	0	0	0	1	2	1	0	0	0	0	0	0	0	0	0	0	0	0	0	0	0	0	0	0
1015	4	0	0	0	0	0	0	1	1	2	0	0	0	0	0	0	0	0	0	0	0	0	0	0	0	0	0	0	0	0
1030	2	0	0	0	0	0	0	1	0	0	1	0	0	0	0	0	0	0	0	0	0	0	0	0	0	0	0	0	0	0
1045	5	0	0	0	0	0	0	1	3	1	0	0	0	0	0	0	0	0	0	0	0	0	0	0	0	0	0	0	0	0
1100	4	0	0	0	0	0	0	1	1	1	1	0	0	0	0	0	0	0	0	0	0	0	0	0	0	0	0	0	0	0
1115	1	0	0	0	0	0	0	0	1	0	0	0	0	0	0	0	0	0	0	0	0	0	0	0	0	0	0	0	0	0
1130	8	0	0	0	0	0	1	1	3	1	2	0	0	0	0	0	0	0	0	0	0	0	0	0	0	0	0	0	0	0
1145	9	0	0	0	0	0	0	1	0	5	3	0	0	0	0	0	0	0	0	0	0	0	0	0	0	0	0	0	0	0
1200	8	0	0	0	0	1	0	0	1	5	1	0	0	0	0	0	0	0	0	0	0	0	0	0	0	0	0	0	0	0
1215	6	0	0	0	0	0	0	0	1	5	0	0	0	0	0	0	0	0	0	0	0	0	0	0	0	0	0	0	0	0
1230	10	0	0	1	0	0	1	3	4	0	0	1	0	0	0	0	0	0	0	0	0	0	0	0	0	0	0	0	0	0
1245	3	0	0	0	0	0	0	0	2	0	1	0	0	0	0	0	0	0	0	0	0	0	0	0	0	0	0	0	0	0
1300	9	0	0	0	0	0	0	1	2	1	2	1	2	0	0	0	0	0	0	0	0	0	0	0	0	0	0	0	0	0
1315	5	0	0	0	0	0	1	0	3	1	0	0	0	0	0	0	0	0	0	0	0	0	0	0	0	0	0	0	0	0
1330	6	0	0	0	0	0	0	1	2	2	1	0	0	0	0	0	0	0	0	0	0	0	0	0	0	0	0	0	0	0
1345	7	0	0	0	0	0	0	0	3	4	0	0	0	0	0	0	0	0	0	0	0	0	0	0	0	0	0	0	0	0
1400	7	0	0	0	0	0	0	0	2	2	3	0	0	0	0	0	0	0	0	0	0	0	0	0	0	0	0	0	0	0
1415	3	0	0	0	0	0	0	0	0	1	1	1	0	0	0	0	0	0	0	0	0	0	0	0	0	0	0	0	0	0
1430	3	0	0	0	0	0	0	1	1	0	0	0	0	1	0	0	0	0	0	0	0	0	0	0	0	0	0	0	0	0
1445	9	0	2	1	0	0	0	0	4	0	2	0	0	0	0	0	0	0	0	0	0	0	0	0	0	0	0	0	0	0
1500	6	0	0	0	1	0	0	0	2	1	2	0	0	0	0	0	0	0	0	0	0	0	0	0	0	0	0	0	0	0
1515	6	0	0	0	0	0	0	0	2	2	1	0	1	0	0	0	0	0	0	0	0	0	0	0	0	0	0	0	0	0
1530	7	0	0	0	1	0	0	1	1	2	2	0	0	0	0	0	0	0	0	0	0	0	0	0	0	0	0	0	0	0
1545	8	0	0	0	0	0	0	2	2	1	3	0	0	0	0	0	0	0	0	0	0	0	0	0	0	0	0	0	0	0
1600	**16**	**0**	**0**	**0**	**0**	**0**	**0**	**0**	**3**	**0**	**2**	**6**	**4**	**1**	**0**	**0**	**0**	**0**	**0**	**0**	**0**	**0**	**0**	**0**	**0**	**0**	**0**	**0**	**0**	**0**
1615	5	0	0	0	0	0	0	0	1	0	2	1	1	0	0	0	0	0	0	0	0	0	0	0	0	0	0	0	0	0
1630	13	0	0	0	0	0	0	1	2	5	3	0	1	1	0	0	0	0	0	0	0	0	0	0	0	0	0	0	0	0
1645	4	0	0	0	0	0	0	0	1	1	2	0	0	0	0	0	0	0	0	0	0	0	0	0	0	0	0	0	0	0
1700	7	0	0	0	0	0	1	0	1	2	2	1	0	0	0	0	0	0	0	0	0	0	0	0	0	0	0	0	0	0
1715	9	0	0	1	0	0	0	0	3	3	1	1	0	0	0	0	0	0	0	0	0	0	0	0	0	0	0	0	0	0
1730	7	0	0	1	0	0	0	0	1	0	4	0	0	1	0	0	0	0	0	0	0	0	0	0	0	0	0	0	0	0
1745	8	0	0	0	0	0	0	0	1	2	3	0	2	0	0	0	0	0	0	0	0	0	0	0	0	0	0	0	0	0
1800	7	0	0	0	0	0	0	0	2	2	1	2	0	0	0	0	0	0	0	0	0	0	0	0	0	0	0	0	0	0
1815	6	0	0	1	0	0	0	0	2	1	2	0	0	0	0	0	0	0	0	0	0	0	0	0	0	0	0	0	0	0
1830	4	0	0	1	0	0	0	1	0	2	0	0	0	0	0	0	0	0	0	0	0	0	0	0	0	0	0	0	0	0
1845	5	0	0	0	0	0	0	0	0	2	1	2	0	0	0	0	0	0	0	0	0	0	0	0	0	0	0	0	0	0
1900	5	0	0	0	0	0	0	0	1	3	0	1	0	0	0	0	0	0	0	0	0	0	0	0	0	0	0	0	0	0
1915	3	0	0	0	0	0	0	2	0	1	0	0	0	0	0	0	0	0	0	0	0	0	0	0	0	0	0	0	0	0
1930	6	0	0	0	0	0	0	1	2	2	1	0	0	0	0	0	0	0	0	0	0	0	0	0	0	0	0	0	0	0
1945	5	0	0	0	0	0	0	0	0	2	1	1	1	0	0	0	0	0	0	0	0	0	0	0	0	0	0	0	0	0
2000	2	0	0	0	0	1	1	0	0	0	0	0	0	0	0	0	0	0	0	0	0	0	0	0	0	0	0	0	0	0
2015	2	0	0	0	0	0	0	0	2	0	0	0	0	0	0	0	0	0	0	0	0	0	0	0	0	0	0	0	0	0
2030	2	0	0	0	0	0	0	0	1	1	0	0	0	0	0	0	0	0	0	0	0	0	0	0	0	0	0	0	0	0
2045	1	0	0	0	0	0	0	0	1	0	0	0	0	0	0	0	0	0	0	0	0	0	0	0	0	0	0	0	0	0
2100	2	0	0	0	0	0	0	0	0	0	2	0	0	0	0	0	0	0	0	0	0	0	0	0	0	0	0	0	0	0
2115	0	0	0	0	0	0	0	0	0	0	0	0	0	0	0	0	0	0	0	0	0	0	0	0	0	0	0	0	0	0
2130	5	0	0	0	0	0	0	0	3	0	1	1	0	0	0	0	0	0	0	0	0	0	0	0	0	0	0	0	0	0
2145	0	0	0	0	0	0	0	0	0	0	0	0	0	0	0	0	0	0	0	0	0	0	0	0	0	0	0	0	0	0
2200	0	0	0	0	0	0	0	0	0	0	0	0	0	0	0	0	0	0	0	0	0	0	0	0	0	0	0	0	0	0
2215	1	0	0	0	0	0	0	0	0	0	1	0	0	0	0	0	0	0	0	0	0	0	0	0	0	0	0	0	0	0
2230	0	0	0	0	0	0	0	0	0	0	0	0	0	0	0	0	0	0	0	0	0	0	0	0	0	0	0	0	0	0
2245	0	0	0	0	0	0	0	0	0	0	0	0	0	0	0	0	0	0	0	0	0	0	0	0	0	0	0	0	0	0
2300	0	0	0	0	0	0	0	0	0	0	0	0	0	0	0	0	0	0	0	0	0	0	0	0	0	0	0	0	0	0
2315	0	0	0	0	0	0	0	0	0	0	0	0	0	0	0	0	0	0	0	0	0	0	0	0	0	0	0	0	0	0
2330	1	0	0	0	0	0	0	0	0	0	0	1	0	0	0	0	0	0	0	0	0	0	0	0	0	0	0	0	0	0
2345	0	0	0	0	0	0	0	0	0	0	0	0	0	0	0	0	0	0	0	0	0	0	0	0	0	0	0	0	0	0
07-19	**336**	**0**	**2**	**7**	**2**	**2**	**6**	**23**	**77**	**88**	**73**	**35**	**14**	**5**	**1**	**1**	**0**	**0**	**0**	**0**	**0**	**0**	**0**	**0**	**0**	**0**	**0**	**0**	**0**	**0**
06-22	**391**	**0**	**2**	**7**	**2**	**3**	**7**	**27**	**92**	**102**	**83**	**41**	**16**	**7**	**1**	**1**	**0**	**0**	**0**	**0**	**0**	**0**	**0**	**0**	**0**	**0**	**0**	**0**	**0**	**0**
06-00	**393**	**0**	**2**	**7**	**2**	**3**	**7**	**27**	**92**	**102**	**84**	**42**	**16**	**7**	**1**	**1**	**0**	**0**	**0**	**0**	**0**	**0**	**0**	**0**	**0**	**0**	**0**	**0**	**0**	**0**
00-00	**414**	**0**	**2**	**7**	**2**	**3**	**7**	**29**	**93**	**105**	**88**	**47**	**20**	**8**	**2**	**1**	**0**	**0**	**0**	**0**	**0**	**0**	**0**	**0**	**0**	**0**	**0**	**0**	**0**	**0**

Site 1
Location Unnamed Road,
Direction Two Way

16683 / SUTTON ON TRENT
APRIL 2025
AUTOMATIC TRAFFIC COUNT

29 April 2025 **Tuesday**

Time	Total	Speed Bins (mph)																												
		0 - 5	5 - 10	10 - 15	15 - 20	20 - 25	25 - 30	30 - 35	35 - 40	40 - 45	45 - 50	50 - 55	55 - 60	60 - 65	65 - 70	70 - 75	75 - 80	80 - 85	85 - 90	90 - 95	95 - 100	100 - 105	105 - 110	110 - 115	115 - 120	120 - 125	125 - 130	130 - 135	135 - 140
0000	0	0	0	0	0	0	0	0	0	0	0	0	0	0	0	0	0	0	0	0	0	0	0	0	0	0	0	0	0	0
0015	0	0	0	0	0	0	0	0	0	0	0	0	0	0	0	0	0	0	0	0	0	0	0	0	0	0	0	0	0	0
0030	0	0	0	0	0	0	0	0	0	0	0	0	0	0	0	0	0	0	0	0	0	0	0	0	0	0	0	0	0	0
0045	0	0	0	0	0	0	0	0	0	0	0	0	0	0	0	0	0	0	0	0	0	0	0	0	0	0	0	0	0	0
0100	2	0	0	0	0	0	0	0	0	0	1	1	0	0	0	0	0	0	0	0	0	0	0	0	0	0	0	0	0	0
0115	0	0	0	0	0	0	0	0	0	0	0	0	0	0	0	0	0	0	0	0	0	0	0	0	0	0	0	0	0	0
0130	0	0	0	0	0	0	0	0	0	0	0	0	0	0	0	0	0	0	0	0	0	0	0	0	0	0	0	0	0	0
0145	0	0	0	0	0	0	0	0	0	0	0	0	0	0	0	0	0	0	0	0	0	0	0	0	0	0	0	0	0	0
0200	0	0	0	0	0	0	0	0	0	0	0	0	0	0	0	0	0	0	0	0	0	0	0	0	0	0	0	0	0	0
0215	0	0	0	0	0	0	0	0	0	0	0	0	0	0	0	0	0	0	0	0	0	0	0	0	0	0	0	0	0	0
0230	1	0	0	0	0	0	0	0	0	1	0	0	0	0	0	0	0	0	0	0	0	0	0	0	0	0	0	0	0	0
0245	2	0	0	0	0	0	0	0	0	0	1	0	0	0	1	0	0	0	0	0	0	0	0	0	0	0	0	0	0	0
0300	0	0	0	0	0	0	0	0	0	0	0	0	0	0	0	0	0	0	0	0	0	0	0	0	0	0	0	0	0	0
0315	0	0	0	0	0	0	0	0	0	0	0	0	0	0	0	0	0	0	0	0	0	0	0	0	0	0	0	0	0	0
0330	0	0	0	0	0	0	0	0	0	0	0	0	0	0	0	0	0	0	0	0	0	0	0	0	0	0	0	0	0	0
0345	0	0	0	0	0	0	0	0	0	0	0	0	0	0	0	0	0	0	0	0	0	0	0	0	0	0	0	0	0	0
0400	0	0	0	0	0	0	0	0	0	0	0	0	0	0	0	0	0	0	0	0	0	0	0	0	0	0	0	0	0	0
0415	0	0	0	0	0	0	0	0	0	0	0	0	0	0	0	0	0	0	0	0	0	0	0	0	0	0	0	0	0	0
0430	0	0	0	0	0	0	0	0	0	0	0	0	0	0	0	0	0	0	0	0	0	0	0	0	0	0	0	0	0	0
0445	1	0	0	0	0	0	0	0	0	0	0	0	1	0	0	0	0	0	0	0	0	0	0	0	0	0	0	0	0	0
0500	1	0	0	0	0	0	0	0	0	0	0	1	0	0	0	0	0	0	0	0	0	0	0	0	0	0	0	0	0	0
0515	1	0	0	0	0	0	0	0	0	0	0	0	1	0	0	0	0	0	0	0	0	0	0	0	0	0	0	0	0	0
0530	5	0	0	0	0	0	0	0	0	2	3	0	0	0	0	0	0	0	0	0	0	0	0	0	0	0	0	0	0	0
0545	13	0	0	0	0	0	1	1	0	0	4	2	2	1	2	0	0	0	0	0	0	0	0	0	0	0	0	0	0	0
0600	1	0	0	0	0	0	0	0	1	0	0	0	0	0	0	0	0	0	0	0	0	0	0	0	0	0	0	0	0	0
0615	4	0	0	0	0	0	0	1	0	1	2	0	0	0	0	0	0	0	0	0	0	0	0	0	0	0	0	0	0	0
0630	6	0	0	0	0	0	0	0	1	2	2	1	0	0	0	0	0	0	0	0	0	0	0	0	0	0	0	0	0	0
0645	9	0	1	0	0	0	0	0	0	2	3	3	0	0	0	0	0	0	0	0	0	0	0	0	0	0	0	0	0	0
0700	7	0	0	0	0	0	0	0	2	2	1	1	1	0	0	0	0	0	0	0	0	0	0	0	0	0	0	0	0	0
0715	6	0	0	0	0	0	0	1	0	2	0	3	0	0	0	0	0	0	0	0	0	0	0	0	0	0	0	0	0	0
0730	8	0	0	0	0	0	0	0	2	2	2	0	0	2	0	0	0	0	0	0	0	0	0	0	0	0	0	0	0	0
0745	8	0	0	0	0	0	0	0	2	2	1	2	0	1	0	0	0	0	0	0	0	0	0	0	0	0	0	0	0	0
0800	7	0	0	0	0	0	0	1	1	1	1	3	0	0	0	0	0	0	0	0	0	0	0	0	0	0	0	0	0	0
0815	**14**	**0**	**0**	**0**	**0**	**0**	**0**	**0**	**2**	**4**	**2**	**3**	**1**	**2**	**0**	**0**	**0**	**0**	**0**	**0**	**0**	**0**	**0**	**0**	**0**	**0**	**0**	**0**	**0**	**0**
0830	12	0	0	0	0	0	0	1	3	3	5	0	0	0	0	0	0	0	0	0	0	0	0	0	0	0	0	0	0	0
0845	11	0	0	0	0	0	0	1	5	0	4	1	0	0	0	0	0	0	0	0	0	0	0	0	0	0	0	0	0	0
0900	7	0	0	0	0	0	0	1	3	0	2	1	0	0	0	0	0	0	0	0	0	0	0	0	0	0	0	0	0	0
0915	5	0	0	0	0	0	0	0	1	2	2	0	0	0	0	0	0	0	0	0	0	0	0	0	0	0	0	0	0	0
0930	12	0	0	0	0	0	0	3	2	3	3	1	0	0	0	0	0	0	0	0	0	0	0	0	0	0	0	0	0	0
0945	3	0	0	0	0	0	0	0	1	0	2	0	0	0	0	0	0	0	0	0	0	0	0	0	0	0	0	0	0	0
1000	4	0	0	0	0	0	0	2	0	1	0	1	0	0	0	0	0	0	0	0	0	0	0	0	0	0	0	0	0	0
1015	6	0	0	0	0	0	0	0	0	3	0	2	1	0	0	0	0	0	0	0	0	0	0	0	0	0	0	0	0	0
1030	6	0	0	0	2	0	0	1	1	0	2	0	0	0	0	0	0	0	0	0	0	0	0	0	0	0	0	0	0	0
1045	2	0	0	0	0	0	0	0	1	0	1	0	0	0	0	0	0	0	0	0	0	0	0	0	0	0	0	0	0	0
1100	6	0	0	0	0	0	0	1	1	0	1	3	0	0	0	0	0	0	0	0	0	0	0	0	0	0	0	0	0	0
1115	9	0	0	0	0	0	0	1	2	2	4	0	0	0	0	0	0	0	0	0	0	0	0	0	0	0	0	0	0	0
1130	2	0	0	0	0	0	0	0	1	1	0	0	0	0	0	0	0	0	0	0	0	0	0	0	0	0	0	0	0	0
1145	5	0	0	0	0	0	0	0	2	1	2	0	0	0	0	0	0	0	0	0	0	0	0	0	0	0	0	0	0	0
1200	4	0	0	0	0	0	0	0	1	1	2	0	0	0	0	0	0	0	0	0	0	0	0	0	0	0	0	0	0	0
1215	8	0	0	0	0	0	0	2	4	0	2	0	0	0	0	0	0	0	0	0	0	0	0	0	0	0	0	0	0	0
1230	3	0	0	0	0	0	0	0	2	0	1	0	0	0	0	0	0	0	0	0	0	0	0	0	0	0	0	0	0	0
1245	7	0	0	0	0	0	0	1	0	2	3	1	0	0	0	0	0	0	0	0	0	0	0	0	0	0	0	0	0	0
1300	3	0	0	1	0	0	1	0	0	0	0	1	0	0	0	0	0	0	0	0	0	0	0	0	0	0	0	0	0	0
1315	6	0	0	0	0	0	0	1	2	0	3	0	0	0	0	0	0	0	0	0	0	0	0	0	0	0	0	0	0	0
1330	2	0	0	0	0	0	0	1	1	0	0	0	0	0	0	0	0	0	0	0	0	0	0	0	0	0	0	0	0	0
1345	3	0	0	1	0	0	1	0	1	0	0	0	0	0	0	0	0	0	0	0	0	0	0	0	0	0	0	0	0	0
1400	6	0	0	0	0	0	0	0	1	3	1	1	0	0	0	0	0	0	0	0	0	0	0	0	0	0	0	0	0	0
1415	7	0	0	1	0	0	1	0	1	3	0	1	0	0	0	0	0	0	0	0	0	0	0	0	0	0	0	0	0	0
1430	6	0	0	0	0	0	0	1	3	1	1	0	0	0	0	0	0	0	0	0	0	0	0	0	0	0	0	0	0	0
1445	4	0	0	0	0	0	0	0	2	1	0	1	0	0	0	0	0	0	0	0	0	0	0	0	0	0	0	0	0	0
1500	**16**	**0**	**0**	**0**	**0**	**0**	**0**	**3**	**2**	**4**	**4**	**2**	**0**	**1**	**0**	**0**	**0**	**0**	**0**	**0**	**0**	**0**	**0**	**0**	**0**	**0**	**0**	**0**	**0**	**0**
1515	8	0	0	0	0	0	0	2	3	0	1	1	1	0	0	0	0	0	0	0	0	0	0	0	0	0	0	0	0	0
1530	3	0	0	0	0	0	0	0	0	1	1	1	0	0	0	0	0	0	0	0	0	0	0	0	0	0	0	0	0	0
1545	6	0	0	0	0	0	0	1	0	1	1	1	2	0	0	0	0	0	0	0	0	0	0	0	0	0	0	0	0	0
1600	**16**	**0**	**0**	**0**	**0**	**0**	**0**	**1**	**3**	**2**	**4**	**3**	**2**	**0**	**0**	**1**	**0**	**0**	**0**	**0**	**0**	**0**	**0**	**0**	**0**	**0**	**0**	**0**	**0**	**0**
1615	12	0	0	0	1	0	0	0	0	3	4	1	1	1	1	0	0	0	0	0	0	0	0	0	0	0	0	0	0	0
1630	12	0	0	1	0	0	0	1	2	4	1	2	0	1	0	0	0	0	0	0	0	0	0	0	0	0	0	0	0	0
1645	11	0	0	0	0	0	0	1	0	2	3	3	2	0	0	0	0	0	0	0	0	0	0	0	0	0	0	0	0	0
1700	10	0	0	0	0	0	0	1	2	2	2	3	0	0	0	0	0	0	0	0	0	0	0	0	0	0	0	0	0	0
1715	8	0	0	0	0	0	0	0	1	3	1	3	0	0	0	0	0	0	0	0	0	0	0	0	0	0	0	0	0	0
1730	4	0	0	1	0	0	0	0	0	0	1	1	1	0	0	0	0	0	0	0	0	0	0	0	0	0	0	0	0	0
1745	4	0	0	0	0	0	0	0	0	1	0	2	0	1	0	0	0	0	0	0	0	0	0	0	0	0	0	0	0	0
1800	5	0	0	0	0	0	0	1	2	0	0	2	0	0	0	0	0	0	0	0	0	0	0	0	0	0	0	0	0	0
1815	2	0	0	0	0	0	0	0	0	0	2	0	0	0	0	0	0	0	0	0	0	0	0	0	0	0	0	0	0	0
1830	4	0	0	0	0	0	0	0	0	0	1	1	1	1	0	0	0	0	0	0	0	0	0	0	0	0	0	0	0	0
1845	5	0	0	0	0	2	1	0	1	0	1	0	0	0	0	0	0	0	0	0	0	0	0	0	0	0	0	0	0	0
1900	1	0	0	0	0	0	0	1	0	0	0	0	0	0	0	0	0	0	0	0	0	0	0	0	0	0	0	0	0	0
1915	3	0	0	1	0	0	0	0	0	1	0	0	1	0	0	0	0	0	0	0	0	0	0	0	0	0	0	0	0	0
1930	2	0	0	0	0	0	0	1	0	1	0	0	0	0	0	0	0	0	0	0	0	0	0	0	0	0	0	0	0	0
1945	1	0	0	0	0	0	0	0	0	0	0	0	1	0	0	0	0	0	0	0	0	0	0	0	0	0	0	0	0	0
2000	6	0	0	0	0	0	0	2	4	0	0	0	0	0	0	0	0	0	0	0	0	0	0	0	0	0	0	0	0	0
2015	4	0	0	0	0	0	1	2	0	0	0	0	0	0	1	0	0	0	0	0	0	0	0	0	0	0	0	0	0	0
2030	4	0	0	0	0	0	1	0	0	1	1	1	0	0	0	0	0	0	0	0	0	0	0	0	0	0	0	0	0	0
2045	7	0	0	0	0	0	0	1	1	2	2	0	1	0	0	0	0	0	0	0	0	0	0	0	0	0	0	0	0	0
2100	3	0	0	0	0	0	0	0	0	1	2	0	0	0	0	0	0	0	0	0	0	0	0	0	0	0	0	0	0	0
2115	2	0	0	0	0	0	0	0	0	0	2	0	0	0	0	0	0	0	0	0	0	0	0	0	0	0	0	0	0	0
2130	0	0	0	0	0	0	0	0	0	0	0	0	0	0	0	0	0	0	0	0	0	0	0	0	0	0	0	0	0	0
2145	0	0	0	0	0	0	0	0	0	0	0	0	0	0	0	0	0	0	0	0	0	0	0	0	0	0	0	0	0	0
2200	0	0	0	0	0	0	0	0	0	0	0	0	0	0	0	0	0	0	0	0	0	0	0	0	0	0	0	0	0	0
2215	0	0	0	0	0	0	0	0	0	0	0	0	0	0	0	0	0	0	0	0	0	0	0	0	0	0	0	0	0	0
2230	1	0	0	0	0	0	0	0	0	0	0	0	1	0	0	0	0	0	0	0	0	0	0	0	0	0	0	0	0	0
2245	0	0	0	0	0	0	0	0	0	0	0	0	0	0	0	0	0	0	0	0	0	0	0	0	0	0	0	0	0	0
2300	0	0	0	0	0	0	0	0	0	0	0	0	0	0	0	0	0	0	0	0	0	0	0	0	0	0	0	0	0	0
2315	0	0	0	0	0	0	0	0	0	0	0	0	0	0	0	0	0	0	0	0	0	0	0	0	0	0	0	0	0	0
2330	0	0	0	0	0	0	0	0	0	0	0	0	0	0	0	0	0	0	0	0	0	0	0	0	0	0	0	0	0	0
2345	0	0	0	0	0	0	0	0	0	0	0	0	0	0	0	0	0	0	0	0	0	0	0	0	0	0	0	0	0	0
07-19	**325**	**0**	**0**	**5**	**3**	**2**	**4**	**30**	**66**	**63**	**75**	**52**	**13**	**10**	**1**	**1**	**0**	**0**	**0**	**0**	**0**	**0**	**0**	**0**	**0**	**0**	**0**	**0**	**0**	**0**
06-22	**378**	**0**	**1**	**6**	**3**	**2**	**6**	**38**	**73**	**74**	**89**	**57**	**16**	**10**	**2**	**1**	**0**	**0**	**0**	**0**	**0**	**0**	**0**	**0**	**0**	**0**	**0**	**0**	**0**	**0**
06-00	**379**	**0**	**1**	**6**	**3**	**2**	**6**	**38**	**73**	**74**	**89**	**57**	**17**	**10**	**2**	**1**	**0**	**0**	**0**	**0**	**0**	**0**	**0**	**0**	**0**	**0**	**0**	**0**	**0**	**0**
00-00	**405**	**0**	**1**	**6**	**3**	**2**	**7**	**39**	**73**	**77**	**98**	**61**	**20**	**12**	**5**	**1**	**0**	**0**	**0**	**0**	**0**	**0**	**0**	**0**	**0**	**0**	**0**	**0**	**0**	**0**

Site 1
Location Unnamed Road,
Direction Two Way
30 April 2025

16683 / SUTTON ON TRENT
APRIL 2025
AUTOMATIC TRAFFIC COUNT

Time	Total	Speed Bins (mph)																												
		0 - 5	5 - 10	10 - 15	15 - 20	20 - 25	25 - 30	30 - 35	35 - 40	40 - 45	45 - 50	50 - 55	55 - 60	60 - 65	65 - 70	70 - 75	75 - 80	80 - 85	85 - 90	90 - 95	95 - 100	100 - 105	105 - 110	110 - 115	115 - 120	120 - 125	125 - 130	130 - 135	135 - 140
0000	0	0	0	0	0	0	0	0	0	0	0	0	0	0	0	0	0	0	0	0	0	0	0	0	0	0	0	0	0	0
0015	0	0	0	0	0	0	0	0	0	0	0	0	0	0	0	0	0	0	0	0	0	0	0	0	0	0	0	0	0	0
0030	0	0	0	0	0	0	0	0	0	0	0	0	0	0	0	0	0	0	0	0	0	0	0	0	0	0	0	0	0	0
0045	0	0	0	0	0	0	0	0	0	0	0	0	0	0	0	0	0	0	0	0	0	0	0	0	0	0	0	0	0	0
0100	0	0	0	0	0	0	0	0	0	0	0	0	0	0	0	0	0	0	0	0	0	0	0	0	0	0	0	0	0	0
0115	0	0	0	0	0	0	0	0	0	0	0	0	0	0	0	0	0	0	0	0	0	0	0	0	0	0	0	0	0	0
0130	0	0	0	0	0	0	0	0	0	0	0	0	0	0	0	0	0	0	0	0	0	0	0	0	0	0	0	0	0	0
0145	0	0	0	0	0	0	0	0	0	0	0	0	0	0	0	0	0	0	0	0	0	0	0	0	0	0	0	0	0	0
0200	0	0	0	0	0	0	0	0	0	0	0	0	0	0	0	0	0	0	0	0	0	0	0	0	0	0	0	0	0	0
0215	0	0	0	0	0	0	0	0	0	0	0	0	0	0	0	0	0	0	0	0	0	0	0	0	0	0	0	0	0	0
0230	0	0	0	0	0	0	0	0	0	0	0	0	0	0	0	0	0	0	0	0	0	0	0	0	0	0	0	0	0	0
0245	0	0	0	0	0	0	0	0	0	0	0	0	0	0	0	0	0	0	0	0	0	0	0	0	0	0	0	0	0	0
0300	0	0	0	0	0	0	0	0	0	0	0	0	0	0	0	0	0	0	0	0	0	0	0	0	0	0	0	0	0	0
0315	0	0	0	0	0	0	0	0	0	0	0	0	0	0	0	0	0	0	0	0	0	0	0	0	0	0	0	0	0	0
0330	0	0	0	0	0	0	0	0	0	0	0	0	0	0	0	0	0	0	0	0	0	0	0	0	0	0	0	0	0	0
0345	0	0	0	0	0	0	0	0	0	0	0	0	0	0	0	0	0	0	0	0	0	0	0	0	0	0	0	0	0	0
0400	0	0	0	0	0	0	0	0	0	0	0	0	0	0	0	0	0	0	0	0	0	0	0	0	0	0	0	0	0	0
0415	0	0	0	0	0	0	0	0	0	0	0	0	0	0	0	0	0	0	0	0	0	0	0	0	0	0	0	0	0	0
0430	1	0	0	0	0	0	0	0	0	0	1	0	0	0	0	0	0	0	0	0	0	0	0	0	0	0	0	0	0	0
0445	1	0	0	0	0	0	0	0	0	1	0	0	0	0	0	0	0	0	0	0	0	0	0	0	0	0	0	0	0	0
0500	1	0	0	0	0	0	0	0	1	0	0	0	0	0	0	0	0	0	0	0	0	0	0	0	0	0	0	0	0	0
0515	1	0	0	0	0	0	0	0	0	0	0	0	1	0	0	0	0	0	0	0	0	0	0	0	0	0	0	0	0	0
0530	5	0	0	0	0	0	0	0	0	1	0	0	3	1	0	0	0	0	0	0	0	0	0	0	0	0	0	0	0	0
0545	8	0	0	0	0	0	0	0	0	2	3	1	1	1	0	0	0	0	0	0	0	0	0	0	0	0	0	0	0	0
0600	4	0	0	0	0	0	0	0	0	0	1	2	0	0	1	0	0	0	0	0	0	0	0	0	0	0	0	0	0	0
0615	7	0	0	0	0	0	0	1	1	0	1	3	0	1	0	0	0	0	0	0	0	0	0	0	0	0	0	0	0	0
0630	4	0	0	0	0	0	0	1	0	0	1	2	0	0	0	0	0	0	0	0	0	0	0	0	0	0	0	0	0	0
0645	10	0	1	0	0	0	0	0	2	2	0	3	2	0	0	0	0	0	0	0	0	0	0	0	0	0	0	0	0	0
0700	5	0	0	0	0	0	0	0	1	1	1	2	0	0	0	0	0	0	0	0	0	0	0	0	0	0	0	0	0	0
0715	4	0	0	0	0	0	1	0	0	0	1	2	0	0	0	0	0	0	0	0	0	0	0	0	0	0	0	0	0	0
0730	8	0	0	0	0	0	0	2	1	2	2	0	1	0	0	0	0	0	0	0	0	0	0	0	0	0	0	0	0	0
0745	8	0	0	1	0	0	0	0	2	1	2	0	1	1	0	0	0	0	0	0	0	0	0	0	0	0	0	0	0	0
0800	9	0	0	0	0	0	0	0	2	3	3	1	0	0	0	0	0	0	0	0	0	0	0	0	0	0	0	0	0	0
0815	11	0	0	0	0	0	0	0	0	3	1	4	2	1	0	0	0	0	0	0	0	0	0	0	0	0	0	0	0	0
0830	**15**	**0**	**0**	**0**	**0**	**0**	**0**	**1**	**2**	**3**	**7**	**1**	**1**	**0**	**0**	**0**	**0**	**0**	**0**	**0**	**0**	**0**	**0**	**0**	**0**	**0**	**0**	**0**	**0**	**0**
0845	7	0	0	0	0	0	0	0	2	0	1	3	1	0	0	0	0	0	0	0	0	0	0	0	0	0	0	0	0	0
0900	4	0	0	0	0	0	0	0	1	2	0	1	0	0	0	0	0	0	0	0	0	0	0	0	0	0	0	0	0	0
0915	5	0	0	0	0	0	0	1	1	1	1	1	0	0	0	0	0	0	0	0	0	0	0	0	0	0	0	0	0	0
0930	3	0	0	0	0	0	0	0	0	2	1	0	0	0	0	0	0	0	0	0	0	0	0	0	0	0	0	0	0	0
0945	7	0	0	0	0	1	0	0	0	2	1	2	0	0	0	1	0	0	0	0	0	0	0	0	0	0	0	0	0	0
1000	9	0	0	0	0	0	0	1	3	1	3	1	0	0	0	0	0	0	0	0	0	0	0	0	0	0	0	0	0	0
1015	10	0	0	0	0	0	0	0	1	4	5	0	0	0	0	0	0	0	0	0	0	0	0	0	0	0	0	0	0	0
1030	6	0	0	0	0	0	0	2	2	1	1	0	0	0	0	0	0	0	0	0	0	0	0	0	0	0	0	0	0	0
1045	5	0	0	0	0	0	0	0	0	4	0	0	1	0	0	0	0	0	0	0	0	0	0	0	0	0	0	0	0	0
1100	10	0	0	0	1	0	1	1	1	5	0	0	1	0	0	0	0	0	0	0	0	0	0	0	0	0	0	0	0	0
1115	8	0	0	0	0	1	0	1	2	3	0	1	0	0	0	0	0	0	0	0	0	0	0	0	0	0	0	0	0	0
1130	8	0	0	0	0	0	1	1	2	2	0	2	0	0	0	0	0	0	0	0	0	0	0	0	0	0	0	0	0	0
1145	2	0	0	0	0	0	0	1	1	0	0	0	0	0	0	0	0	0	0	0	0	0	0	0	0	0	0	0	0	0
1200	5	0	0	0	0	1	0	2	1	1	0	0	0	0	0	0	0	0	0	0	0	0	0	0	0	0	0	0	0	0
1215	4	0	0	0	0	0	0	0	2	0	2	0	0	0	0	0	0	0	0	0	0	0	0	0	0	0	0	0	0	0
1230	6	0	0	0	0	0	0	0	1	1	2	1	0	1	0	0	0	0	0	0	0	0	0	0	0	0	0	0	0	0
1245	8	0	0	0	0	0	0	1	1	3	2	0	0	1	0	0	0	0	0	0	0	0	0	0	0	0	0	0	0	0
1300	11	0	0	0	0	0	0	2	2	5	1	1	0	0	0	0	0	0	0	0	0	0	0	0	0	0	0	0	0	0
1315	4	0	0	0	0	0	0	0	0	1	2	0	1	0	0	0	0	0	0	0	0	0	0	0	0	0	0	0	0	0
1330	1	0	0	0	0	0	0	0	1	0	0	0	0	0	0	0	0	0	0	0	0	0	0	0	0	0	0	0	0	0
1345	8	0	0	0	0	0	0	0	4	1	2	1	0	0	0	0	0	0	0	0	0	0	0	0	0	0	0	0	0	0
1400	6	0	0	0	0	1	0	0	1	1	3	0	0	0	0	0	0	0	0	0	0	0	0	0	0	0	0	0	0	0
1415	2	0	0	0	0	0	0	1	0	1	0	0	0	0	0	0	0	0	0	0	0	0	0	0	0	0	0	0	0	0
1430	8	0	0	0	0	0	0	2	2	1	0	2	1	0	0	0	0	0	0	0	0	0	0	0	0	0	0	0	0	0
1445	10	0	0	0	0	0	0	0	4	4	2	0	0	0	0	0	0	0	0	0	0	0	0	0	0	0	0	0	0	0
1500	8	0	0	0	0	0	0	2	1	0	3	1	1	0	0	0	0	0	0	0	0	0	0	0	0	0	0	0	0	0
1515	5	0	0	0	0	0	0	0	0	0	3	1	1	0	0	0	0	0	0	0	0	0	0	0	0	0	0	0	0	0
1530	9	0	0	0	0	0	0	0	1	2	3	2	1	0	0	0	0	0	0	0	0	0	0	0	0	0	0	0	0	0
1545	12	0	0	0	0	0	0	0	1	6	3	1	1	0	0	0	0	0	0	0	0	0	0	0	0	0	0	0	0	0
1600	16	0	0	0	0	0	0	1	2	3	2	5	2	1	0	0	0	0	0	0	0	0	0	0	0	0	0	0	0	0
1615	7	0	0	0	0	0	0	0	0	3	3	0	1	0	0	0	0	0	0	0	0	0	0	0	0	0	0	0	0	0
1630	14	0	0	0	0	0	0	1	1	3	3	3	2	1	0	0	0	0	0	0	0	0	0	0	0	0	0	0	0	0
1645	12	0	0	0	1	0	0	1	0	3	4	1	1	1	0	0	0	0	0	0	0	0	0	0	0	0	0	0	0	0
1700	9	0	0	0	0	0	0	1	1	3	2	2	0	0	0	0	0	0	0	0	0	0	0	0	0	0	0	0	0	0
1715	7	0	0	0	0	0	0	0	0	1	3	2	0	0	1	0	0	0	0	0	0	0	0	0	0	0	0	0	0	0
1730	**17**	**0**	**0**	**0**	**0**	**0**	**0**	**1**	**5**	**1**	**4**	**3**	**3**	**0**	**0**	**0**	**0**	**0**	**0**	**0**	**0**	**0**	**0**	**0**	**0**	**0**	**0**	**0**	**0**	**0**
1745	8	0	0	0	0	0	0	1	1	1	2	0	2	1	0	0	0	0	0	0	0	0	0	0	0	0	0	0	0	0
1800	6	0	0	0	0	0	0	1	1	1	1	0	2	0	0	0	0	0	0	0	0	0	0	0	0	0	0	0	0	0
1815	2	0	0	0	0	0	0	1	0	0	0	1	0	0	0	0	0	0	0	0	0	0	0	0	0	0	0	0	0	0
1830	1	0	0	0	0	0	0	0	0	0	1	0	0	0	0	0	0	0	0	0	0	0	0	0	0	0	0	0	0	0
1845	5	0	0	1	0	0	0	1	0	1	0	2	0	0	0	0	0	0	0	0	0	0	0	0	0	0	0	0	0	0
1900	2	0	0	0	0	0	0	0	0	2	0	0	0	0	0	0	0	0	0	0	0	0	0	0	0	0	0	0	0	0
1915	1	0	0	0	0	0	0	0	0	0	1	0	0	0	0	0	0	0	0	0	0	0	0	0	0	0	0	0	0	0
1930	7	0	0	0	0	0	0	2	1	3	0	0	0	1	0	0	0	0	0	0	0	0	0	0	0	0	0	0	0	0
1945	3	0	0	0	0	0	0	0	1	0	0	1	0	1	0	0	0	0	0	0	0	0	0	0	0	0	0	0	0	0
2000	1	0	0	0	0	0	0	0	0	1	0	0	0	0	0	0	0	0	0	0	0	0	0	0	0	0	0	0	0	0
2015	3	0	0	0	0	0	0	0	1	0	1	1	0	0	0	0	0	0	0	0	0	0	0	0	0	0	0	0	0	0
2030	3	0	0	0	0	0	0	0	0	1	1	0	1	0	0	0	0	0	0	0	0	0	0	0	0	0	0	0	0	0
2045	6	0	0	0	0	0	0	1	2	1	1	1	0	0	0	0	0	0	0	0	0	0	0	0	0	0	0	0	0	0
2100	3	0	0	0	0	0	0	0	0	2	0	0	1	0	0	0	0	0	0	0	0	0	0	0	0	0	0	0	0	0
2115	3	0	0	0	0	0	0	0	0	1	0	0	0	1	1	0	0	0	0	0	0	0	0	0	0	0	0	0	0	0
2130	1	0	0	0	0	0	0	0	1	0	0	0	0	0	0	0	0	0	0	0	0	0	0	0	0	0	0	0	0	0
2145	3	0	0	0	0	0	0	0	0	2	0	0	1	0	0	0	0	0	0	0	0	0	0	0	0	0	0	0	0	0
2200	1	0	0	0	0	0	0	0	0	0	0	0	0	0	0	0	1	0	0	0	0	0	0	0	0	0	0	0	0	0
2215	0	0	0	0	0	0	0	0	0	0	0	0	0	0	0	0	0	0	0	0	0	0	0	0	0	0	0	0	0	0
2230	1	0	0	0	0	0	0	0	0	0	0	0	1	0	0	0	0	0	0	0	0	0	0	0	0	0	0	0	0	0
2245	0	0	0	0	0	0	0	0	0	0	0	0	0	0	0	0	0	0	0	0	0	0	0	0	0	0	0	0	0	0
2300	0	0	0	0	0	0	0	0	0	0	0	0	0	0	0	0	0	0	0	0	0	0	0	0	0	0	0	0	0	0
2315	0	0	0	0	0	0	0	0	0	0	0	0	0	0	0	0	0	0	0	0	0	0	0	0	0	0	0	0	0	0
2330	0	0	0	0	0	0	0	0	0	0	0	0	0	0	0	0	0	0	0	0	0	0	0	0	0	0	0	0	0	0
2345	0	0	0	0	0	0	0	0	0	0	0	0	0	0	0	0	0	0	0	0	0	0	0	0	0	0	0	0	0	0
07-19	**355**	**0**	**0**	**2**	**2**	**4**	**3**	**30**	**57**	**87**	**83**	**50**	**27**	**8**	**1**	**1**	**0**	**0**	**0**	**0**	**0**	**0**	**0**	**0**	**0**	**0**	**0**	**0**	**0**	**0**
06-22	**416**	**0**	**1**	**2**	**2**	**4**	**3**	**35**	**66**	**102**	**90**	**63**	**32**	**12**	**3**	**1**	**0**	**0**	**0**	**0**	**0**	**0**	**0**	**0**	**0**	**0**	**0**	**0**	**0**	**0**
06-00	**418**	**0**	**1**	**2**	**2**	**4**	**3**	**35**	**66**	**102**	**90**	**63**	**33**	**12**	**3**	**1**	**0**	**1**	**0**	**0**	**0**	**0**	**0**	**0**	**0**	**0**	**0**	**0**	**0**	**0**
00-00	**435**	**0**	**1**	**2**	**2**	**4**	**3**	**35**	**67**	**106**	**94**	**64**	**38**	**14**	**3**	**1**	**0**	**1**	**0**	**0**	**0**	**0**	**0**	**0**	**0**	**0**	**0**	**0**	**0**	**0**

Site 1
Location Unnamed Road,
Direction Two Way

16683 / SUTTON ON TRENT
APRIL 2025
AUTOMATIC TRAFFIC COUNT


Virtual Day (7)

Time	Total	Speed Bins (mph)																											
		0 - 5	5 - 10	10 - 15	15 - 20	20 - 25	25 - 30	30 - 35	35 - 40	40 - 45	45 - 50	50 - 55	55 - 60	60 - 65	65 - 70	70 - 75	75 - 80	80 - 85	85 - 90	90 - 95	95 - 100	100 - 105	105 - 110	110 - 115	115 - 120	120 - 125	125 - 130	130 - 135	135 - 140
0000	1	0	0	0	0	0	0	0	0	0	0	0	0	0	0	0	0	0	0	0	0	0	0	0	0	0	0	0	0
0100	1	0	0	0	0	0	0	0	0	0	0	0	0	0	0	0	0	0	0	0	0	0	0	0	0	0	0	0	0
0200	1	0	0	0	0	0	0	0	0	0	0	0	0	0	0	0	0	0	0	0	0	0	0	0	0	0	0	0	0
0300	0	0	0	0	0	0	0	0	0	0	0	0	0	0	0	0	0	0	0	0	0	0	0	0	0	0	0	0	0
0400	1	0	0	0	0	0	0	0	0	0	1	0	0	0	0	0	0	0	0	0	0	0	0	0	0	0	0	0	0
0500	12	0	0	0	0	0	0	0	1	2	4	2	2	1	0	0	0	0	0	0	0	0	0	0	0	0	0	0	0
0600	15	0	0	0	0	0	0	1	3	3	3	3	1	1	0	0	0	0	0	0	0	0	0	0	0	0	0	0	0
0700	21	0	0	0	0	0	1	2	3	5	5	4	1	1	0	0	0	0	0	0	0	0	0	0	0	0	0	0	0
0800	**37**	**0**	**0**	**0**	**0**	**0**	**0**	**3**	**7**	**10**	**8**	**6**	**2**	**1**	**0**	**0**	**0**	**0**	**0**	**0**	**0**	**0**	**0**	**0**	**0**	**0**	**0**	**0**	**0**
0900	26	0	0	0	0	0	1	3	5	8	5	3	1	0	0	0	0	0	0	0	0	0	0	0	0	0	0	0	0
1000	21	0	0	0	0	0	0	3	4	6	5	2	1	0	0	0	0	0	0	0	0	0	0	0	0	0	0	0	0
1100	26	0	0	0	0	0	1	2	6	8	5	3	0	0	0	0	0	0	0	0	0	0	0	0	0	0	0	0	0
1200	23	0	0	0	0	0	0	2	5	7	5	2	0	0	0	0	0	0	0	0	0	0	0	0	0	0	0	0	0
1300	23	0	0	1	0	0	1	3	6	5	4	2	1	0	0	0	0	0	0	0	0	0	0	0	0	0	0	0	0
1400	25	0	0	1	0	0	0	2	6	6	5	3	0	0	0	0	0	0	0	0	0	0	0	0	0	0	0	0	0
1500	29	0	0	0	0	0	0	3	6	7	8	4	2	0	0	0	0	0	0	0	0	0	0	0	0	0	0	0	0
1600	**38**	**0**	**0**	**0**	**0**	**0**	**1**	**2**	**5**	**8**	**9**	**6**	**4**	**1**	**0**	**0**	**0**	**0**	**0**	**0**	**0**	**0**	**0**	**0**	**0**	**0**	**0**	**0**	**0**
1700	29	0	0	0	0	0	0	1	5	7	8	4	2	0	0	0	0	0	0	0	0	0	0	0	0	0	0	0	0
1800	17	0	0	1	0	0	0	1	3	3	4	2	2	0	0	0	0	0	0	0	0	0	0	0	0	0	0	0	0
1900	11	0	0	0	0	0	0	2	2	4	1	1	1	0	0	0	0	0	0	0	0	0	0	0	0	0	0	0	0
2000	10	0	0	0	0	0	0	1	2	2	2	1	1	0	0	0	0	0	0	0	0	0	0	0	0	0	0	0	0
2100	7	0	0	0	0	0	0	0	2	2	1	1	0	0	0	0	0	0	0	0	0	0	0	0	0	0	0	0	0
2200	2	0	0	0	0	0	0	0	0	0	1	0	0	0	0	0	0	0	0	0	0	0	0	0	0	0	0	0	0
2300	1	0	0	0	0	0	0	0	0	0	0	0	0	0	0	0	0	0	0	0	0	0	0	0	0	0	0	0	0
07-19	**317**	**0**	**1**	**5**	**2**	**2**	**6**	**27**	**61**	**80**	**70**	**39**	**17**	**5**	**2**	**1**	**0**	**0**	**0**	**0**	**0**	**0**	**0**	**0**	**0**	**0**	**0**	**0**	**0**
06-22	**360**	**0**	**1**	**5**	**2**	**2**	**6**	**30**	**69**	**91**	**78**	**45**	**20**	**7**	**2**	**1**	**0**	**0**	**0**	**0**	**0**	**0**	**0**	**0**	**0**	**0**	**0**	**0**	**0**
06-00	**362**	**0**	**1**	**5**	**2**	**2**	**6**	**31**	**70**	**92**	**79**	**45**	**20**	**7**	**2**	**1**	**0**	**0**	**0**	**0**	**0**	**0**	**0**	**0**	**0**	**0**	**0**	**0**	**0**
00-00	**378**	**0**	**1**	**5**	**2**	**2**	**6**	**31**	**70**	**95**	**83**	**48**	**22**	**8**	**3**	**1**	**0**	**0**	**0**	**0**	**0**	**0**	**0**	**0**	**0**	**0**	**0**	**0**	**0**

Virtual Week (1)

Time	Total	Speed Bins (mph)																											
		0 - 5	5 - 10	10 - 15	15 - 20	20 - 25	25 - 30	30 - 35	35 - 40	40 - 45	45 - 50	50 - 55	55 - 60	60 - 65	65 - 70	70 - 75	75 - 80	80 - 85	85 - 90	90 - 95	95 - 100	100 - 105	105 - 110	110 - 115	115 - 120	120 - 125	125 - 130	130 - 135	135 - 140
Mon	414	0	2	7	2	3	7	29	93	105	88	47	20	8	2	1	0	0	0	0	0	0	0	0	0	0	0	0	0
Tue	405	0	1	6	3	2	7	39	73	77	98	61	20	12	5	1	0	0	0	0	0	0	0	0	0	0	0	0	0
Wed	435	0	1	2	2	4	3	35	67	106	94	64	38	14	3	1	0	1	0	0	0	0	0	0	0	0	0	0	0
Thu	453	0	1	3	4	3	11	28	73	126	105	56	30	7	5	1	0	0	0	0	0	0	0	0	0	0	0	0	0
Fri	440	0	1	5	0	1	11	37	98	114	89	48	27	5	3	1	0	0	0	0	0	0	0	0	0	0	0	0	0
Sat	281	0	0	8	2	1	4	23	51	80	63	29	13	3	2	2	0	0	0	0	0	0	0	0	0	0	0	0	0
Sun	220	2	1	4	0	1	1	27	38	54	46	31	9	4	2	0	0	0	0	0	0	0	0	0	0	0	0	0	0
5 Day Ave.	**429**	**0**	**1**	**5**	**2**	**3**	**8**	**34**	**81**	**106**	**95**	**55**	**27**	**9**	**4**	**1**	**0**	**0**	**0**	**0**	**0**	**0**	**0**	**0**	**0**	**0**	**0**	**0**	**0**
7 Day Ave.	**378**	**0**	**1**	**5**	**2**	**2**	**6**	**31**	**70**	**95**	**83**	**48**	**22**	**8**	**3**	**1**	**0**	**0**	**0**	**0**	**0**	**0**	**0**	**0**	**0**	**0**	**0**	**0**	**0**
--	**2648**	**2**	**7**	**35**	**13**	**15**	**44**	**218**	**493**	**662**	**583**	**336**	**157**	**53**	**22**	**7**	**0**	**1**	**0**	**0**	**0**	**0**	**0**	**0**	**0**	**0**	**0**	**0**	**0**

Summary Graphs

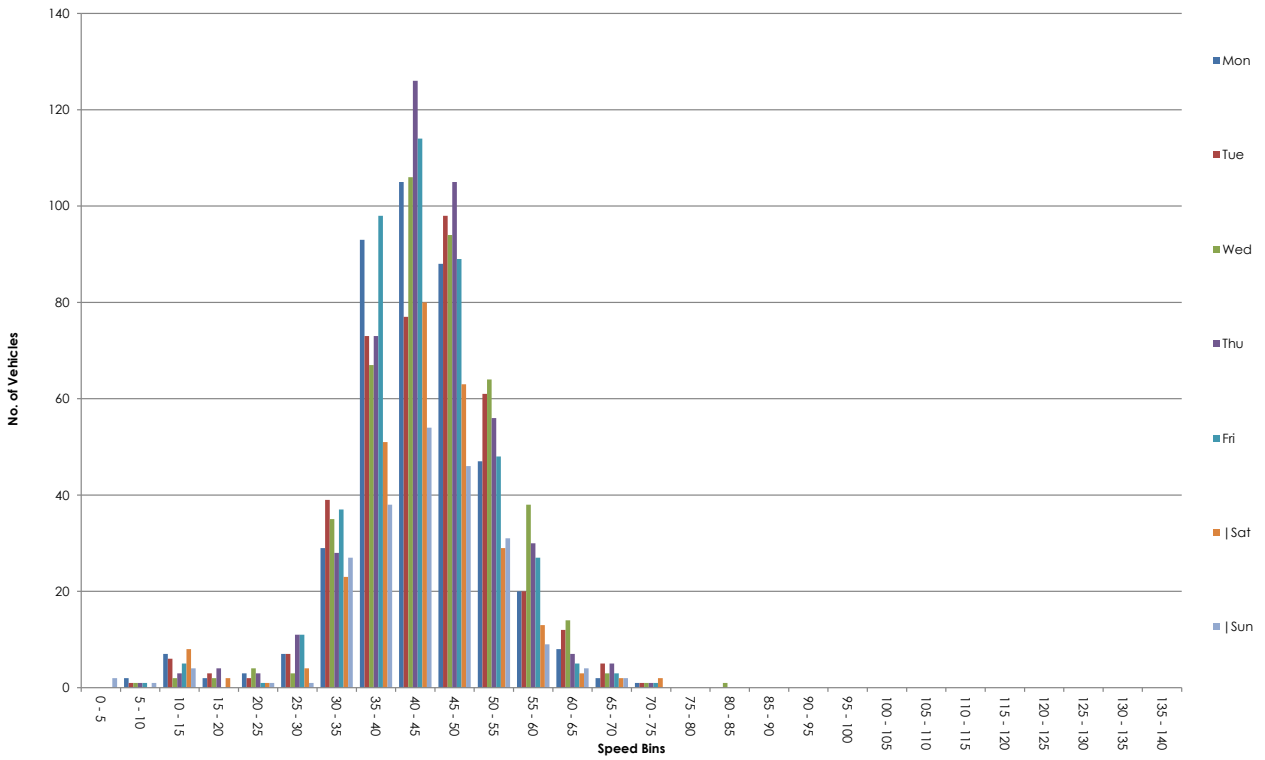

ATC VEHICLE CATEGORIES

Axles	Groups	Description	Class		Parameters	Dominant Vehicle	Aggregate
2	1 or 2	Very Short - Bicycle or Motorcycle	MC	**1**	d(1)<1.7m & axles=2		
2	1 or 2	Short - Sedan, Wagon, 4WD, Utility, Light Van	SV	**2**	d(1)>=1.7m, d(1)<=3.2m & axles=2		
3, 4 or 5	3	Short Towing - Trailer, Caravan, Boat, etc.	SVT	**3**	d(1)>=2.1m, d(1)<=3.2m, d(2)>=2.1m & axles=3,4,5		1 (Light)
2	2	Two axle truck or Bus	TB2	**4**	d(1)>3.2m & axles=2		
3	2	Three axle truck or Bus	TB3	**5**	axles=3 & groups=2		
>3	2	Four axle truck	T4	**6**	axles>3 & groups=2		2 (Medium)
3	3	Three axle articulated vehicle or Rigid vehicle and trailer	ART3	**7**	d(1)>3.2m, axles=3 & groups=3		
4	>2	Four axle articulated vehicle or Rigid vehicle and trailer	ART4	**8**	d(2)<2.1m or d(1)<2.1m or d(1)>3.2m axles = 4 & groups>2		
5	>2	Five axle articulated vehicle or Rigid vehicle and trailer	ART5	**9**	d(2)<2.1m or d(1)<2.1m or d(1)>3.2m axles=5 & groups>2		
>=6	>2	Six (or more) axle articulated vehicle or Rigid vehicle and trailer	ART6	**10**	axles=6 & groups>2 or axles>6 & groups=3		
>6	4	B-Double or Heavy truck and trailer	BD	**11**	groups=4 & axles>6		
>6	>=5	Double or triple road train or Heavy truck and two (or more) trailers	DRT	**12**	groups>=5 & axles>6		3 (Heavy)

ATC SPEED BINS & DATA HEADINGS

Heading	Description
0 - 5	Speed bin totals 0 - 5 mph
5 - 10	Speed bin totals 5 - 10 mph
10-15	Speed bin totals 10 - 15 mph
15 - 20	Speed bin totals 15 - 20 mph
20 - 25	Speed bin totals 20 - 25 mph
25 - 30	Speed bin totals 25 - 30 mph
30 - 35	Speed bin totals 30 - 35 mph
35 - 40	Speed bin totals 35 - 40 mph
40 - 45	Speed bin totals 40 - 45 mph
45 - 50	Speed bin totals 45 - 50 mph
50 - 55	Speed bin totals 50 - 55 mph
55 - 60	Speed bin totals 55 - 60 mph
60 - 65	Speed bin totals 60 - 65 mph
65 - 70	Speed bin totals 65 - 70 mph
70 - 75	Speed bin totals 70 - 75 mph
75 - 80	Speed bin totals 75 - 80 mph
80 - 85	Speed bin totals 80 - 85 mph
85 - 90	Speed bin totals 85 - 90 mph
90 - 95	Speed bin totals 90 - 95 mph
95 - 100	Speed bin totals 95 - 100 mph
100 - 105	Speed bin totals 100 - 105 mph
105 - 110	Speed bin totals 105 - 110 mph
110 - 115	Speed bin totals 110 - 115 mph
115 - 120	Speed bin totals 115 - 120 mph
120 - 125	Speed bin totals 120 - 125 mph
125 - 130	Speed bin totals 125 - 130 mph
130 - 135	Speed bin totals 130 - 135 mph
135 - 140	Speed bin totals 135 - 140 mph

Heading	Description
>PSL	Greater than the posted speed limit
>PSL%	Greater than the posted speed limit as a percentage
>SL1 ACPO	Greater than ACPO (Association of Chief Police Officers) standard. ACPO is PSL x 10%+2mph
>SL1% ACPO	Greater than ACPO displayed as a percentage
>SL2 DfT	Greater than DFT (Department For Transport) standard. DFT is PSL plus 15mph.
>SL2% DfT	Greater than DFT displayed as a percentage
Mean	Average speed
Vpp 85	85th percentile speed



NDC NATIONWIDE DATA COLLECTION	**Site / Location:**	B1164, - attached to Sign Post	**Project No:**	16693	**Site No:**	1
	Survey Date:	24 April 2025 to 30 April 2025	**Project Name:**	Egmanton Solar Farm		
	Survey Times:	24 hours	**Drawing Title:**	Installation Photo		

Site No.	Location.	Direction.	Speed Limit - PSL (mph)	Start Date.	End Date.	Total Vehicles.	5 Day Ave.	7 Day Ave.	No. > Speed Limit.	%. > Speed Limit.	No. > ACPO Limit.	%. > ACPO Limit.	No. > DfT Limit.	%. > DfT Limit.	Mean Speed	85%ile Speed
1	B1164	Northbound	60	24 April 2025	30 April 2025	2676	414	382	12	0.4	3	0.1	2	0.1	37.4	44.2
		Southbound	60	24 April 2025	30 April 2025	2555	391	365	12	0.5	2	0.1	1	0.0	37.2	44.5
		Two Way	60	24 April 2025	30 April 2025	5231	805	747	24	0.5	5	0.1	3	0.1	37.3	44.4

Site 1
Location B1164
Direction Northbound

16693 / EGMANTON SOLAR FARM
APRIL 2025
AUTOMATIC TRAFFIC COUNT

24 April 2025 **Thursday**

Time	Total	Classification												]PSL	]PSL%	]SL1	]SL1%	]SL2	]SL2%	Mean	Vpp
		1	2	3	4	5	6	7	8	9	10	11	12	60	60	68	68	70	70		85
		MCL	SV	SVT	TB2	TB3	T4	ART3	ART4	ART5	ART6	BD	DRT			ACPO	ACPO	DfT	DfT		
0000	0	0	0	0	0	0	0	0	0	0	0	0	0	0	0.0	0	0.0	0	0.0	-	-
0015	1	0	1	0	0	0	0	0	0	0	0	0	0	0	0.0	0	0.0	0	0.0	23.5	-
0030	0	0	0	0	0	0	0	0	0	0	0	0	0	0	0.0	0	0.0	0	0.0	-	-
0045	0	0	0	0	0	0	0	0	0	0	0	0	0	0	0.0	0	0.0	0	0.0	-	-
0100	0	0	0	0	0	0	0	0	0	0	0	0	0	0	0.0	0	0.0	0	0.0	-	-
0115	0	0	0	0	0	0	0	0	0	0	0	0	0	0	0.0	0	0.0	0	0.0	-	-
0130	0	0	0	0	0	0	0	0	0	0	0	0	0	0	0.0	0	0.0	0	0.0	-	-
0145	0	0	0	0	0	0	0	0	0	0	0	0	0	0	0.0	0	0.0	0	0.0	-	-
0200	0	0	0	0	0	0	0	0	0	0	0	0	0	0	0.0	0	0.0	0	0.0	-	-
0215	0	0	0	0	0	0	0	0	0	0	0	0	0	0	0.0	0	0.0	0	0.0	-	-
0230	0	0	0	0	0	0	0	0	0	0	0	0	0	0	0.0	0	0.0	0	0.0	-	-
0245	1	0	1	0	0	0	0	0	0	0	0	0	0	0	0.0	0	0.0	0	0.0	34.5	-
0300	0	0	0	0	0	0	0	0	0	0	0	0	0	0	0.0	0	0.0	0	0.0	-	-
0315	0	0	0	0	0	0	0	0	0	0	0	0	0	0	0.0	0	0.0	0	0.0	-	-
0330	1	0	1	0	0	0	0	0	0	0	0	0	0	0	0.0	0	0.0	0	0.0	32.1	-
0345	0	0	0	0	0	0	0	0	0	0	0	0	0	0	0.0	0	0.0	0	0.0	-	-
0400	0	0	0	0	0	0	0	0	0	0	0	0	0	0	0.0	0	0.0	0	0.0	-	-
0415	1	0	1	0	0	0	0	0	0	0	0	0	0	0	0.0	0	0.0	0	0.0	43.2	-
0430	3	0	3	0	0	0	0	0	0	0	0	0	0	0	0.0	0	0.0	0	0.0	38.3	-
0445	0	0	0	0	0	0	0	0	0	0	0	0	0	0	0.0	0	0.0	0	0.0	-	-
0500	0	0	0	0	0	0	0	0	0	0	0	0	0	0	0.0	0	0.0	0	0.0	-	-
0515	2	0	2	0	0	0	0	0	0	0	0	0	0	0	0.0	0	0.0	0	0.0	38.1	-
0530	8	0	5	0	1	2	0	0	0	0	0	0	0	0	0.0	0	0.0	0	0.0	40.9	-
0545	2	0	2	0	0	0	0	0	0	0	0	0	0	0	0.0	0	0.0	0	0.0	39.8	-
0600	3	0	3	0	0	0	0	0	0	0	0	0	0	0	0.0	0	0.0	0	0.0	43.7	-
0615	1	0	1	0	0	0	0	0	0	0	0	0	0	0	0.0	0	0.0	0	0.0	39.4	-
0630	4	0	4	0	0	0	0	0	0	0	0	0	0	0	0.0	0	0.0	0	0.0	40.8	-
0645	6	0	6	0	0	0	0	0	0	0	0	0	0	0	0.0	0	0.0	0	0.0	37.5	-
0700	4	0	3	0	0	1	0	0	0	0	0	0	0	0	0.0	0	0.0	0	0.0	40.1	-
0715	7	0	7	0	0	0	0	0	0	0	0	0	0	0	0.0	0	0.0	0	0.0	41.3	-
0730	8	0	6	0	1	0	1	0	0	0	0	0	0	0	0.0	0	0.0	0	0.0	41.3	-
0745	3	0	2	0	0	0	0	0	1	0	0	0	0	0	0.0	0	0.0	0	0.0	37.9	-
0800	**13**	**0**	**13**	**0**	**0**	**0**	**0**	**0**	**0**	**0**	**0**	**0**	**0**	**0**	**0.0**	**0**	**0.0**	**0**	**0.0**	**40.4**	**45.9**
0815	8	1	5	0	1	1	0	0	0	0	0	0	0	0	0.0	0	0.0	0	0.0	38.7	-
0830	12	0	11	0	1	0	0	0	0	0	0	0	0	0	0.0	0	0.0	0	0.0	40.5	48.7
0845	9	0	7	0	2	0	0	0	0	0	0	0	0	0	0.0	0	0.0	0	0.0	36.8	-
0900	6	0	4	0	2	0	0	0	0	0	0	0	0	0	0.0	0	0.0	0	0.0	36.1	-
0915	4	0	4	0	0	0	0	0	0	0	0	0	0	0	0.0	0	0.0	0	0.0	43	-
0930	4	0	3	0	1	0	0	0	0	0	0	0	0	0	0.0	0	0.0	0	0.0	31.3	-
0945	5	0	4	0	1	0	0	0	0	0	0	0	0	0	0.0	0	0.0	0	0.0	34.1	-
1000	3	0	3	0	0	0	0	0	0	0	0	0	0	0	0.0	0	0.0	0	0.0	32.4	-
1015	4	0	3	1	0	0	0	0	0	0	0	0	0	0	0.0	0	0.0	0	0.0	32.8	-
1030	10	1	7	0	1	0	1	0	0	0	0	0	0	1	10.0	0	0.0	0	0.0	31.7	-
1045	7	1	4	0	0	0	2	0	0	0	0	0	0	0	0.0	0	0.0	0	0.0	33.6	-
1100	**13**	**0**	**11**	**1**	**1**	**0**	**0**	**0**	**0**	**0**	**0**	**0**	**0**	**0**	**0.0**	**0**	**0.0**	**0**	**0.0**	**36.7**	**42.6**
1115	9	0	8	0	0	0	1	0	0	0	0	0	0	0	0.0	0	0.0	0	0.0	36.8	-
1130	12	0	10	0	2	0	0	0	0	0	0	0	0	0	0.0	0	0.0	0	0.0	39	43.1
1145	11	0	10	0	1	0	0	0	0	0	0	0	0	0	0.0	0	0.0	0	0.0	29.6	38.8
1200	6	0	5	0	1	0	0	0	0	0	0	0	0	0	0.0	0	0.0	0	0.0	33	-
1215	6	0	5	0	1	0	0	0	0	0	0	0	0	0	0.0	0	0.0	0	0.0	39.7	-
1230	12	0	9	0	3	0	0	0	0	0	0	0	0	0	0.0	0	0.0	0	0.0	37.2	47.9
1245	6	0	5	0	0	0	1	0	0	0	0	0	0	0	0.0	0	0.0	0	0.0	34.8	-
1300	6	0	5	1	0	0	0	0	0	0	0	0	0	0	0.0	0	0.0	0	0.0	33.7	-
1315	9	0	8	0	1	0	0	0	0	0	0	0	0	0	0.0	0	0.0	0	0.0	33.6	-
1330	2	0	2	0	0	0	0	0	0	0	0	0	0	0	0.0	0	0.0	0	0.0	22	-
1345	13	0	8	1	4	0	0	0	0	0	0	0	0	0	0.0	0	0.0	0	0.0	36.7	41.2
1400	3	0	1	1	1	0	0	0	0	0	0	0	0	0	0.0	0	0.0	0	0.0	30.7	-
1415	7	0	5	0	2	0	0	0	0	0	0	0	0	0	0.0	0	0.0	0	0.0	38.2	-
1430	7	0	5	1	1	0	0	0	0	0	0	0	0	0	0.0	0	0.0	0	0.0	35.8	-
1445	11	0	10	0	1	0	0	0	0	0	0	0	0	0	0.0	0	0.0	0	0.0	37.9	45.4
1500	10	0	9	1	0	0	0	0	0	0	0	0	0	0	0.0	0	0.0	0	0.0	38.7	-
1515	11	0	10	1	0	0	0	0	0	0	0	0	0	0	0.0	0	0.0	0	0.0	37.4	40.9
1530	11	0	7	1	2	1	0	0	0	0	0	0	0	0	0.0	0	0.0	0	0.0	36.7	45.5
1545	10	0	8	0	2	0	0	0	0	0	0	0	0	0	0.0	0	0.0	0	0.0	40.6	-
1600	**15**	**1**	**13**	**0**	**0**	**0**	**0**	**0**	**0**	**1**	**0**	**0**	**0**	**0**	**0.0**	**0**	**0.0**	**0**	**0.0**	**34.9**	**40.6**
1615	6	0	6	0	0	0	0	0	0	0	0	0	0	0	0.0	0	0.0	0	0.0	37.4	-
1630	13	0	12	0	1	0	0	0	0	0	0	0	0	0	0.0	0	0.0	0	0.0	37.2	42.7
1645	8	0	7	0	1	0	0	0	0	0	0	0	0	0	0.0	0	0.0	0	0.0	37.9	-
1700	13	0	11	0	2	0	0	0	0	0	0	0	0	0	0.0	0	0.0	0	0.0	40.2	46.3
1715	11	0	7	2	2	0	0	0	0	0	0	0	0	0	0.0	0	0.0	0	0.0	41.3	50.4
1730	7	0	4	0	2	0	0	0	1	0	0	0	0	0	0.0	0	0.0	0	0.0	36.7	-
1745	4	0	3	0	1	0	0	0	0	0	0	0	0	0	0.0	0	0.0	0	0.0	41.3	-
1800	2	0	1	0	1	0	0	0	0	0	0	0	0	0	0.0	0	0.0	0	0.0	27.6	-
1815	9	0	8	0	1	0	0	0	0	0	0	0	0	0	0.0	0	0.0	0	0.0	37.7	-
1830	8	0	7	0	1	0	0	0	0	0	0	0	0	0	0.0	0	0.0	0	0.0	36.1	-
1845	0	0	0	0	0	0	0	0	0	0	0	0	0	0	0.0	0	0.0	0	0.0	-	-
1900	4	0	4	0	0	0	0	0	0	0	0	0	0	0	0.0	0	0.0	0	0.0	34.6	-
1915	5	0	4	0	1	0	0	0	0	0	0	0	0	0	0.0	0	0.0	0	0.0	36.4	-
1930	6	0	5	0	1	0	0	0	0	0	0	0	0	0	0.0	0	0.0	0	0.0	37	-
1945	3	0	2	0	1	0	0	0	0	0	0	0	0	0	0.0	0	0.0	0	0.0	32.4	-
2000	2	0	2	0	0	0	0	0	0	0	0	0	0	0	0.0	0	0.0	0	0.0	38.5	-
2015	2	0	2	0	0	0	0	0	0	0	0	0	0	0	0.0	0	0.0	0	0.0	30.5	-
2030	8	0	8	0	0	0	0	0	0	0	0	0	0	0	0.0	0	0.0	0	0.0	36.3	-
2045	5	0	4	0	1	0	0	0	0	0	0	0	0	0	0.0	0	0.0	0	0.0	39.5	-
2100	2	0	1	0	0	1	0	0	0	0	0	0	0	0	0.0	0	0.0	0	0.0	37.9	-
2115	6	0	6	0	0	0	0	0	0	0	0	0	0	0	0.0	0	0.0	0	0.0	39.8	-
2130	1	0	1	0	0	0	0	0	0	0	0	0	0	0	0.0	0	0.0	0	0.0	46	-
2145	8	0	7	0	0	0	1	0	0	0	0	0	0	0	0.0	0	0.0	0	0.0	33.2	-
2200	6	0	6	0	0	0	0	0	0	0	0	0	0	0	0.0	0	0.0	0	0.0	31.1	-
2215	2	0	2	0	0	0	0	0	0	0	0	0	0	0	0.0	0	0.0	0	0.0	44.2	-
2230	0	0	0	0	0	0	0	0	0	0	0	0	0	0	0.0	0	0.0	0	0.0	-	-
2245	2	0	2	0	0	0	0	0	0	0	0	0	0	0	0.0	0	0.0	0	0.0	44.2	-
2300	0	0	0	0	0	0	0	0	0	0	0	0	0	0	0.0	0	0.0	0	0.0	-	-
2315	0	0	0	0	0	0	0	0	0	0	0	0	0	0	0.0	0	0.0	0	0.0	-	-
2330	1	0	1	0	0	0	0	0	0	0	0	0	0	0	0.0	0	0.0	0	0.0	42	-
2345	3	0	3	0	0	0	0	0	0	0	0	0	0	0	0.0	0	0.0	0	0.0	41.6	-
07-19	**378**	**4**	**306**	**11**	**45**	**3**	**6**	**0**	**2**	**1**	**0**	**0**	**0**	**1**	**0.3**	**0**	**0.0**	**0**	**0.0**	**37**	**43.1**
06-22	**444**	**4**	**366**	**11**	**49**	**4**	**7**	**0**	**2**	**1**	**0**	**0**	**0**	**1**	**0.2**	**0**	**0.0**	**0**	**0.0**	**37**	**42.9**
06-00	**458**	**4**	**380**	**11**	**49**	**4**	**7**	**0**	**2**	**1**	**0**	**0**	**0**	**1**	**0.2**	**0**	**0.0**	**0**	**0.0**	**37**	**42.9**
00-00	**477**	**4**	**396**	**11**	**50**	**6**	**7**	**0**	**2**	**1**	**0**	**0**	**0**	**1**	**0.2**	**0**	**0.0**	**0**	**0.0**	**37.1**	**42.9**

Site 1
Location B1164
Direction Northbound
25 April 2025 Friday

16693 / EGMANTON SOLAR FARM
APRIL 2025
AUTOMATIC TRAFFIC COUNT

Time	Total	Classification												]PSL	]PSL%	]SL1	]SL1%	]SL2	]SL2%	Mean	Vpp
		1	2	3	4	5	6	7	8	9	10	11	12	60	60	68	68	70	70		85
		MCL	SV	SVT	TB2	TB3	T4	ART3	ART4	ART5	ART6	BD	DRT			ACPO	ACPO	DfT	DfT		
0000	1	0	1	0	0	0	0	0	0	0	0	0	0	1	100.0	0	0.0	0	0.0	60	-
0015	0	0	0	0	0	0	0	0	0	0	0	0	0	0	0.0	0	0.0	0	0.0	-	-
0030	1	0	1	0	0	0	0	0	0	0	0	0	0	0	0.0	0	0.0	0	0.0	42.1	-
0045	0	0	0	0	0	0	0	0	0	0	0	0	0	0	0.0	0	0.0	0	0.0	-	-
0100	0	0	0	0	0	0	0	0	0	0	0	0	0	0	0.0	0	0.0	0	0.0	-	-
0115	0	0	0	0	0	0	0	0	0	0	0	0	0	0	0.0	0	0.0	0	0.0	-	-
0130	0	0	0	0	0	0	0	0	0	0	0	0	0	0	0.0	0	0.0	0	0.0	-	-
0145	0	0	0	0	0	0	0	0	0	0	0	0	0	0	0.0	0	0.0	0	0.0	-	-
0200	0	0	0	0	0	0	0	0	0	0	0	0	0	0	0.0	0	0.0	0	0.0	-	-
0215	0	0	0	0	0	0	0	0	0	0	0	0	0	0	0.0	0	0.0	0	0.0	-	-
0230	0	0	0	0	0	0	0	0	0	0	0	0	0	0	0.0	0	0.0	0	0.0	-	-
0245	0	0	0	0	0	0	0	0	0	0	0	0	0	0	0.0	0	0.0	0	0.0	-	-
0300	0	0	0	0	0	0	0	0	0	0	0	0	0	0	0.0	0	0.0	0	0.0	-	-
0315	0	0	0	0	0	0	0	0	0	0	0	0	0	0	0.0	0	0.0	0	0.0	-	-
0330	0	0	0	0	0	0	0	0	0	0	0	0	0	0	0.0	0	0.0	0	0.0	-	-
0345	0	0	0	0	0	0	0	0	0	0	0	0	0	0	0.0	0	0.0	0	0.0	-	-
0400	0	0	0	0	0	0	0	0	0	0	0	0	0	0	0.0	0	0.0	0	0.0	-	-
0415	0	0	0	0	0	0	0	0	0	0	0	0	0	0	0.0	0	0.0	0	0.0	-	-
0430	1	0	1	0	0	0	0	0	0	0	0	0	0	0	0.0	0	0.0	0	0.0	39.4	-
0445	1	0	1	0	0	0	0	0	0	0	0	0	0	0	0.0	0	0.0	0	0.0	52.8	-
0500	0	0	0	0	0	0	0	0	0	0	0	0	0	0	0.0	0	0.0	0	0.0	-	-
0515	2	0	2	0	0	0	0	0	0	0	0	0	0	0	0.0	0	0.0	0	0.0	36.6	-
0530	8	0	6	0	2	0	0	0	0	0	0	0	0	0	0.0	0	0.0	0	0.0	43.2	-
0545	3	0	2	0	1	0	0	0	0	0	0	0	0	0	0.0	0	0.0	0	0.0	39.2	-
0600	1	0	1	0	0	0	0	0	0	0	0	0	0	0	0.0	0	0.0	0	0.0	45	-
0615	0	0	0	0	0	0	0	0	0	0	0	0	0	0	0.0	0	0.0	0	0.0	-	-
0630	2	0	2	0	0	0	0	0	0	0	0	0	0	0	0.0	0	0.0	0	0.0	46.2	-
0645	5	0	5	0	0	0	0	0	0	0	0	0	0	0	0.0	0	0.0	0	0.0	42.4	-
0700	4	0	2	0	0	0	2	0	0	0	0	0	0	0	0.0	0	0.0	0	0.0	36.3	-
0715	13	0	13	0	0	0	0	0	0	0	0	0	0	0	0.0	0	0.0	0	0.0	37.8	40.3
0730	8	0	6	0	0	0	2	0	0	0	0	0	0	0	0.0	0	0.0	0	0.0	36.5	-
0745	9	0	7	0	0	0	1	0	1	0	0	0	0	0	0.0	0	0.0	0	0.0	37.1	-
0800	**14**	**0**	**11**	**0**	**1**	**0**	**2**	**0**	**0**	**0**	**0**	**0**	**0**	**0**	**0.0**	**0**	**0.0**	**0**	**0.0**	**38.1**	**42.5**
0815	7	0	5	0	1	1	0	0	0	0	0	0	0	0	0.0	0	0.0	0	0.0	35	-
0830	8	0	8	0	0	0	0	0	0	0	0	0	0	0	0.0	0	0.0	0	0.0	38	-
0845	5	0	5	0	0	0	0	0	0	0	0	0	0	0	0.0	0	0.0	0	0.0	37.6	-
0900	8	0	8	0	0	0	0	0	0	0	0	0	0	0	0.0	0	0.0	0	0.0	40.8	-
0915	6	0	4	0	2	0	0	0	0	0	0	0	0	0	0.0	0	0.0	0	0.0	39.6	-
0930	8	0	8	0	0	0	0	0	0	0	0	0	0	0	0.0	0	0.0	0	0.0	40.4	-
0945	6	0	6	0	0	0	0	0	0	0	0	0	0	0	0.0	0	0.0	0	0.0	44.8	-
1000	8	0	7	0	1	0	0	0	0	0	0	0	0	0	0.0	0	0.0	0	0.0	38.8	-
1015	11	0	10	0	1	0	0	0	0	0	0	0	0	0	0.0	0	0.0	0	0.0	30.1	38.8
1030	6	0	2	1	2	0	0	0	0	0	1	0	0	0	0.0	0	0.0	0	0.0	32.9	-
1045	5	0	3	0	2	0	0	0	0	0	0	0	0	0	0.0	0	0.0	0	0.0	41.4	-
1100	6	1	4	0	1	0	0	0	0	0	0	0	0	0	0.0	0	0.0	0	0.0	41	-
1115	5	0	5	0	0	0	0	0	0	0	0	0	0	0	0.0	0	0.0	0	0.0	33.9	-
1130	2	0	2	0	0	0	0	0	0	0	0	0	0	0	0.0	0	0.0	0	0.0	31.1	-
1145	10	0	7	0	3	0	0	0	0	0	0	0	0	0	0.0	0	0.0	0	0.0	33.7	-
1200	9	0	7	1	0	1	0	0	0	0	0	0	0	0	0.0	0	0.0	0	0.0	34.3	-
1215	9	1	7	0	1	0	0	0	0	0	0	0	0	0	0.0	0	0.0	0	0.0	32.3	-
1230	12	0	12	0	0	0	0	0	0	0	0	0	0	0	0.0	0	0.0	0	0.0	34.8	41.5
1245	13	0	11	0	1	0	1	0	0	0	0	0	0	0	0.0	0	0.0	0	0.0	30.1	41
1300	2	0	2	0	0	0	0	0	0	0	0	0	0	0	0.0	0	0.0	0	0.0	32.5	-
1315	12	0	9	0	2	0	1	0	0	0	0	0	0	0	0.0	0	0.0	0	0.0	37.7	46.4
1330	12	0	8	0	1	0	3	0	0	0	0	0	0	0	0.0	0	0.0	0	0.0	34	47.3
1345	5	0	5	0	0	0	0	0	0	0	0	0	0	0	0.0	0	0.0	0	0.0	37.3	-
1400	9	1	6	1	1	0	0	0	0	0	0	0	0	0	0.0	0	0.0	0	0.0	30.9	-
1415	11	0	7	0	1	1	2	0	0	0	0	0	0	0	0.0	0	0.0	0	0.0	38.4	45.4
1430	9	0	7	0	0	0	2	0	0	0	0	0	0	0	0.0	0	0.0	0	0.0	36.4	-
1445	11	0	7	0	1	0	3	0	0	0	0	0	0	0	0.0	0	0.0	0	0.0	37	42.3
1500	10	0	9	0	1	0	0	0	0	0	0	0	0	0	0.0	0	0.0	0	0.0	42	-
1515	13	0	11	0	2	0	0	0	0	0	0	0	0	0	0.0	0	0.0	0	0.0	34.2	46.1
1530	11	0	8	0	2	1	0	0	0	0	0	0	0	0	0.0	0	0.0	0	0.0	34.9	42.9
1545	6	0	6	0	0	0	0	0	0	0	0	0	0	0	0.0	0	0.0	0	0.0	38.8	-
1600	10	0	10	0	0	0	0	0	0	0	0	0	0	0	0.0	0	0.0	0	0.0	32.7	-
1615	**16**	**0**	**14**	**0**	**2**	**0**	**0**	**0**	**0**	**0**	**0**	**0**	**0**	**0**	**0.0**	**0**	**0.0**	**0**	**0.0**	**33.7**	**42.9**
1630	12	0	11	0	1	0	0	0	0	0	0	0	0	0	0.0	0	0.0	0	0.0	36.2	41.7
1645	10	0	9	0	1	0	0	0	0	0	0	0	0	0	0.0	0	0.0	0	0.0	36.7	-
1700	7	0	7	0	0	0	0	0	0	0	0	0	0	0	0.0	0	0.0	0	0.0	41.9	-
1715	10	0	8	0	0	0	2	0	0	0	0	0	0	0	0.0	0	0.0	0	0.0	39.2	-
1730	3	0	2	0	1	0	0	0	0	0	0	0	0	0	0.0	0	0.0	0	0.0	41.6	-
1745	5	0	4	0	1	0	0	0	0	0	0	0	0	0	0.0	0	0.0	0	0.0	36.8	-
1800	8	0	7	0	1	0	0	0	0	0	0	0	0	0	0.0	0	0.0	0	0.0	32.6	-
1815	5	0	5	0	0	0	0	0	0	0	0	0	0	0	0.0	0	0.0	0	0.0	40.8	-
1830	11	0	9	0	1	0	1	0	0	0	0	0	0	0	0.0	0	0.0	0	0.0	41	47.4
1845	1	0	1	0	0	0	0	0	0	0	0	0	0	0	0.0	0	0.0	0	0.0	29.7	-
1900	5	0	3	0	1	1	0	0	0	0	0	0	0	0	0.0	0	0.0	0	0.0	43.4	-
1915	8	0	8	0	0	0	0	0	0	0	0	0	0	0	0.0	0	0.0	0	0.0	42.3	-
1930	1	0	1	0	0	0	0	0	0	0	0	0	0	0	0.0	0	0.0	0	0.0	30.6	-
1945	9	0	8	0	0	0	1	0	0	0	0	0	0	0	0.0	0	0.0	0	0.0	29.5	-
2000	3	0	2	0	0	0	1	0	0	0	0	0	0	0	0.0	0	0.0	0	0.0	36.3	-
2015	6	0	6	0	0	0	0	0	0	0	0	0	0	0	0.0	0	0.0	0	0.0	25.6	-
2030	9	0	8	0	1	0	0	0	0	0	0	0	0	0	0.0	0	0.0	0	0.0	39.7	-
2045	4	0	3	0	1	0	0	0	0	0	0	0	0	0	0.0	0	0.0	0	0.0	36.1	-
2100	4	0	4	0	0	0	0	0	0	0	0	0	0	0	0.0	0	0.0	0	0.0	53.3	-
2115	2	0	2	0	0	0	0	0	0	0	0	0	0	0	0.0	0	0.0	0	0.0	34.3	-
2130	1	0	1	0	0	0	0	0	0	0	0	0	0	0	0.0	0	0.0	0	0.0	34	-
2145	3	0	3	0	0	0	0	0	0	0	0	0	0	0	0.0	0	0.0	0	0.0	34.7	-
2200	3	0	3	0	0	0	0	0	0	0	0	0	0	0	0.0	0	0.0	0	0.0	33.4	-
2215	0	0	0	0	0	0	0	0	0	0	0	0	0	0	0.0	0	0.0	0	0.0	-	-
2230	1	0	1	0	0	0	0	0	0	0	0	0	0	0	0.0	0	0.0	0	0.0	44.7	-
2245	0	0	0	0	0	0	0	0	0	0	0	0	0	0	0.0	0	0.0	0	0.0	-	-
2300	4	0	4	0	0	0	0	0	0	0	0	0	0	0	0.0	0	0.0	0	0.0	38.7	-
2315	3	0	3	0	0	0	0	0	0	0	0	0	0	0	0.0	0	0.0	0	0.0	38.7	-
2330	0	0	0	0	0	0	0	0	0	0	0	0	0	0	0.0	0	0.0	0	0.0	-	-
2345	0	0	0	0	0	0	0	0	0	0	0	0	0	0	0.0	0	0.0	0	0.0	-	-
07-19	**401**	**3**	**332**	**3**	**35**	**4**	**22**	**0**	**1**	**0**	**1**	**0**	**0**	**0**	**0.0**	**0**	**0.0**	**0**	**0.0**	**36.4**	**43.6**
06-22	**464**	**3**	**389**	**3**	**38**	**5**	**24**	**0**	**1**	**0**	**1**	**0**	**0**	**0**	**0.0**	**0**	**0.0**	**0**	**0.0**	**36.6**	**44**
06-00	**475**	**3**	**400**	**3**	**38**	**5**	**24**	**0**	**1**	**0**	**1**	**0**	**0**	**0**	**0.0**	**0**	**0.0**	**0**	**0.0**	**36.6**	**43.9**
00-00	**492**	**3**	**414**	**3**	**41**	**5**	**24**	**0**	**1**	**0**	**1**	**0**	**0**	**1**	**0.2**	**0**	**0.0**	**0**	**0.0**	**36.8**	**44.1**

Site 1
Location B1164
Direction Northbound

16693 / EGMANTON SOLAR FARM
APRIL 2025
AUTOMATIC TRAFFIC COUNT

26 April 2025 Saturday

Time	Total	Classification												]PSL	]PSL%	]SL1	]SL1%	]SL2	]SL2%	Mean	Vpp
		1	2	3	4	5	6	7	8	9	10	11	12	60	60	68	68	70	70		85
		MCL	SV	SVT	TB2	TB3	T4	ART3	ART4	ART5	ART6	BD	DRT			ACPO	ACPO	DfT	DfT		
0000	0	0	0	0	0	0	0	0	0	0	0	0	0	0	0.0	0	0.0	0	0.0	-	-
0015	1	0	1	0	0	0	0	0	0	0	0	0	0	0	0.0	0	0.0	0	0.0	58.9	-
0030	1	0	1	0	0	0	0	0	0	0	0	0	0	0	0.0	0	0.0	0	0.0	44	-
0045	1	0	1	0	0	0	0	0	0	0	0	0	0	0	0.0	0	0.0	0	0.0	34.6	-
0100	1	0	1	0	0	0	0	0	0	0	0	0	0	0	0.0	0	0.0	0	0.0	48.3	-
0115	0	0	0	0	0	0	0	0	0	0	0	0	0	0	0.0	0	0.0	0	0.0	-	-
0130	6	0	6	0	0	0	0	0	0	0	0	0	0	0	0.0	0	0.0	0	0.0	41.4	-
0145	1	0	1	0	0	0	0	0	0	0	0	0	0	0	0.0	0	0.0	0	0.0	42.2	-
0200	0	0	0	0	0	0	0	0	0	0	0	0	0	0	0.0	0	0.0	0	0.0	-	-
0215	0	0	0	0	0	0	0	0	0	0	0	0	0	0	0.0	0	0.0	0	0.0	-	-
0230	0	0	0	0	0	0	0	0	0	0	0	0	0	0	0.0	0	0.0	0	0.0	-	-
0245	0	0	0	0	0	0	0	0	0	0	0	0	0	0	0.0	0	0.0	0	0.0	-	-
0300	0	0	0	0	0	0	0	0	0	0	0	0	0	0	0.0	0	0.0	0	0.0	-	-
0315	0	0	0	0	0	0	0	0	0	0	0	0	0	0	0.0	0	0.0	0	0.0	-	-
0330	0	0	0	0	0	0	0	0	0	0	0	0	0	0	0.0	0	0.0	0	0.0	-	-
0345	0	0	0	0	0	0	0	0	0	0	0	0	0	0	0.0	0	0.0	0	0.0	-	-
0400	0	0	0	0	0	0	0	0	0	0	0	0	0	0	0.0	0	0.0	0	0.0	-	-
0415	0	0	0	0	0	0	0	0	0	0	0	0	0	0	0.0	0	0.0	0	0.0	-	-
0430	0	0	0	0	0	0	0	0	0	0	0	0	0	0	0.0	0	0.0	0	0.0	-	-
0445	4	0	3	0	0	0	1	0	0	0	0	0	0	0	0.0	0	0.0	0	0.0	36.7	-
0500	0	0	0	0	0	0	0	0	0	0	0	0	0	0	0.0	0	0.0	0	0.0	-	-
0515	0	0	0	0	0	0	0	0	0	0	0	0	0	0	0.0	0	0.0	0	0.0	-	-
0530	0	0	0	0	0	0	0	0	0	0	0	0	0	0	0.0	0	0.0	0	0.0	-	-
0545	0	0	0	0	0	0	0	0	0	0	0	0	0	0	0.0	0	0.0	0	0.0	-	-
0600	0	0	0	0	0	0	0	0	0	0	0	0	0	0	0.0	0	0.0	0	0.0	-	-
0615	0	0	0	0	0	0	0	0	0	0	0	0	0	0	0.0	0	0.0	0	0.0	-	-
0630	2	0	2	0	0	0	0	0	0	0	0	0	0	0	0.0	0	0.0	0	0.0	42.1	-
0645	4	0	4	0	0	0	0	0	0	0	0	0	0	0	0.0	0	0.0	0	0.0	44.3	-
0700	1	0	1	0	0	0	0	0	0	0	0	0	0	0	0.0	0	0.0	0	0.0	43.3	-
0715	0	0	0	0	0	0	0	0	0	0	0	0	0	0	0.0	0	0.0	0	0.0	-	-
0730	1	0	1	0	0	0	0	0	0	0	0	0	0	0	0.0	0	0.0	0	0.0	47.7	-
0745	4	0	3	0	1	0	0	0	0	0	0	0	0	0	0.0	0	0.0	0	0.0	40.1	-
0800	3	0	2	0	0	0	1	0	0	0	0	0	0	0	0.0	0	0.0	0	0.0	42	-
0815	1	0	1	0	0	0	0	0	0	0	0	0	0	0	0.0	0	0.0	0	0.0	37.1	-
0830	4	0	3	0	1	0	0	0	0	0	0	0	0	0	0.0	0	0.0	0	0.0	36.1	-
0845	3	0	3	0	0	0	0	0	0	0	0	0	0	0	0.0	0	0.0	0	0.0	48.1	-
0900	1	0	1	0	0	0	0	0	0	0	0	0	0	0	0.0	0	0.0	0	0.0	44.8	-
0915	3	0	3	0	0	0	0	0	0	0	0	0	0	0	0.0	0	0.0	0	0.0	39	-
0930	5	0	4	1	0	0	0	0	0	0	0	0	0	0	0.0	0	0.0	0	0.0	37.8	-
0945	6	1	5	0	0	0	0	0	0	0	0	0	0	0	0.0	0	0.0	0	0.0	40.8	-
1000	13	0	11	0	0	0	1	0	1	0	0	0	0	0	0.0	0	0.0	0	0.0	34.3	37.6
1015	5	0	5	0	0	0	0	0	0	0	0	0	0	0	0.0	0	0.0	0	0.0	40.9	-
1030	8	0	8	0	0	0	0	0	0	0	0	0	0	0	0.0	0	0.0	0	0.0	32.9	-
1045	10	0	8	0	1	0	0	0	1	0	0	0	0	0	0.0	0	0.0	0	0.0	33.3	-
1100	4	0	4	0	0	0	0	0	0	0	0	0	0	0	0.0	0	0.0	0	0.0	37.9	-
1115	**14**	**2**	**8**	**0**	**1**	**0**	**2**	**0**	**0**	**0**	**1**	**0**	**0**	**0**	**0.0**	**0**	**0.0**	**0**	**0.0**	**29.8**	**46.6**
1130	7	1	3	0	2	0	1	0	0	0	0	0	0	0	0.0	0	0.0	0	0.0	28.4	-
1145	10	0	9	0	1	0	0	0	0	0	0	0	0	0	0.0	0	0.0	0	0.0	37.8	-
1200	9	0	8	0	0	0	0	0	0	0	1	0	0	0	0.0	0	0.0	0	0.0	32.7	-
1215	6	0	6	0	0	0	0	0	0	0	0	0	0	1	16.7	0	0.0	0	0.0	46.1	-
1230	4	0	3	0	1	0	0	0	0	0	0	0	0	0	0.0	0	0.0	0	0.0	38.3	-
1245	9	0	8	0	1	0	0	0	0	0	0	0	0	0	0.0	0	0.0	0	0.0	38.9	-
1300	**11**	**0**	**11**	**0**	**0**	**0**	**0**	**0**	**0**	**0**	**0**	**0**	**0**	**0**	**0.0**	**0**	**0.0**	**0**	**0.0**	**34.4**	**43.9**
1315	8	1	5	0	2	0	0	0	0	0	0	0	0	0	0.0	0	0.0	0	0.0	37.3	-
1330	6	0	4	0	2	0	0	0	0	0	0	0	0	0	0.0	0	0.0	0	0.0	33.2	-
1345	8	1	6	1	0	0	0	0	0	0	0	0	0	0	0.0	0	0.0	0	0.0	35.5	-
1400	5	0	5	0	0	0	0	0	0	0	0	0	0	0	0.0	0	0.0	0	0.0	38.7	-
1415	5	0	4	0	1	0	0	0	0	0	0	0	0	0	0.0	0	0.0	0	0.0	28.7	-
1430	9	0	7	0	2	0	0	0	0	0	0	0	0	0	0.0	0	0.0	0	0.0	35.5	-
1445	2	0	2	0	0	0	0	0	0	0	0	0	0	0	0.0	0	0.0	0	0.0	40.5	-
1500	7	0	5	0	1	0	1	0	0	0	0	0	0	0	0.0	0	0.0	0	0.0	37.5	-
1515	4	0	2	1	1	0	0	0	0	0	0	0	0	0	0.0	0	0.0	0	0.0	32.5	-
1530	3	1	1	1	0	0	0	0	0	0	0	0	0	0	0.0	0	0.0	0	0.0	32.5	-
1545	8	0	6	0	1	0	0	0	1	0	0	0	0	0	0.0	0	0.0	0	0.0	35.5	-
1600	10	0	10	0	0	0	0	0	0	0	0	0	0	0	0.0	0	0.0	0	0.0	38.5	-
1615	2	0	2	0	0	0	0	0	0	0	0	0	0	0	0.0	0	0.0	0	0.0	39.9	-
1630	9	0	9	0	0	0	0	0	0	0	0	0	0	0	0.0	0	0.0	0	0.0	33.2	-
1645	5	0	5	0	0	0	0	0	0	0	0	0	0	0	0.0	0	0.0	0	0.0	32.9	-
1700	4	0	3	0	1	0	0	0	0	0	0	0	0	0	0.0	0	0.0	0	0.0	38.6	-
1715	7	0	7	0	0	0	0	0	0	0	0	0	0	0	0.0	0	0.0	0	0.0	36.1	-
1730	6	0	6	0	0	0	0	0	0	0	0	0	0	0	0.0	0	0.0	0	0.0	38.8	-
1745	5	0	4	0	1	0	0	0	0	0	0	0	0	0	0.0	0	0.0	0	0.0	37.5	-
1800	5	0	5	0	0	0	0	0	0	0	0	0	0	0	0.0	0	0.0	0	0.0	38.8	-
1815	4	0	2	0	2	0	0	0	0	0	0	0	0	1	25.0	1	25.0	1	25.0	45.1	-
1830	5	0	5	0	0	0	0	0	0	0	0	0	0	0	0.0	0	0.0	0	0.0	32.8	-
1845	2	0	2	0	0	0	0	0	0	0	0	0	0	0	0.0	0	0.0	0	0.0	36.8	-
1900	0	0	0	0	0	0	0	0	0	0	0	0	0	0	0.0	0	0.0	0	0.0	-	-
1915	2	0	2	0	0	0	0	0	0	0	0	0	0	0	0.0	0	0.0	0	0.0	40	-
1930	5	0	4	0	1	0	0	0	0	0	0	0	0	0	0.0	0	0.0	0	0.0	38.4	-
1945	2	0	1	0	1	0	0	0	0	0	0	0	0	0	0.0	0	0.0	0	0.0	41.2	-
2000	4	0	4	0	0	0	0	0	0	0	0	0	0	0	0.0	0	0.0	0	0.0	33.3	-
2015	7	0	5	0	2	0	0	0	0	0	0	0	0	0	0.0	0	0.0	0	0.0	37.5	-
2030	4	0	4	0	0	0	0	0	0	0	0	0	0	0	0.0	0	0.0	0	0.0	29.4	-
2045	3	0	3	0	0	0	0	0	0	0	0	0	0	0	0.0	0	0.0	0	0.0	31.7	-
2100	0	0	0	0	0	0	0	0	0	0	0	0	0	0	0.0	0	0.0	0	0.0	-	-
2115	3	0	3	0	0	0	0	0	0	0	0	0	0	0	0.0	0	0.0	0	0.0	35.7	-
2130	1	0	1	0	0	0	0	0	0	0	0	0	0	0	0.0	0	0.0	0	0.0	30.4	-
2145	2	0	0	0	2	0	0	0	0	0	0	0	0	0	0.0	0	0.0	0	0.0	37.3	-
2200	0	0	0	0	0	0	0	0	0	0	0	0	0	0	0.0	0	0.0	0	0.0	-	-
2215	0	0	0	0	0	0	0	0	0	0	0	0	0	0	0.0	0	0.0	0	0.0	-	-
2230	1	0	0	0	0	1	0	0	0	0	0	0	0	0	0.0	0	0.0	0	0.0	32.2	-
2245	0	0	0	0	0	0	0	0	0	0	0	0	0	0	0.0	0	0.0	0	0.0	-	-
2300	0	0	0	0	0	0	0	0	0	0	0	0	0	0	0.0	0	0.0	0	0.0	-	-
2315	0	0	0	0	0	0	0	0	0	0	0	0	0	0	0.0	0	0.0	0	0.0	-	-
2330	1	0	1	0	0	0	0	0	0	0	0	0	0	0	0.0	0	0.0	0	0.0	34	-
2345	1	0	1	0	0	0	0	0	0	0	0	0	0	0	0.0	0	0.0	0	0.0	52.7	-
07-19	**271**	**7**	**226**	**4**	**23**	**0**	**6**	**0**	**3**	**0**	**2**	**0**	**0**	**2**	**0.7**	**1**	**0.4**	**1**	**0.4**	**36.2**	**43.5**
06-22	**310**	**7**	**259**	**4**	**29**	**0**	**6**	**0**	**3**	**0**	**2**	**0**	**0**	**2**	**0.6**	**1**	**0.3**	**1**	**0.3**	**36.3**	**43.5**
06-00	**313**	**7**	**261**	**4**	**29**	**1**	**6**	**0**	**3**	**0**	**2**	**0**	**0**	**2**	**0.6**	**1**	**0.3**	**1**	**0.3**	**36.3**	**43.5**
00-00	**328**	**7**	**275**	**4**	**29**	**1**	**7**	**0**	**3**	**0**	**2**	**0**	**0**	**2**	**0.6**	**1**	**0.3**	**1**	**0.3**	**36.5**	**43.8**

Site 1
Location B1164
Direction Northbound

27 April 2025 Sunday

16693 / EGMANTON SOLAR FARM
APRIL 2025
AUTOMATIC TRAFFIC COUNT

Time	Total	Classification												]PSL	]PSL%	]SL1	]SL1%	]SL2	]SL2%	Mean	Vpp
		1	2	3	4	5	6	7	8	9	10	11	12	60	60	68	68	70	70		85
		MCL	SV	SVT	TB2	TB3	T4	ART3	ART4	ART5	ART6	BD	DRT			ACPO	ACPO	DfT	DfT		
0000	1	0	1	0	0	0	0	0	0	0	0	0	0	0	0.0	0	0.0	0	0.0	24.3	-
0015	0	0	0	0	0	0	0	0	0	0	0	0	0	0	0.0	0	0.0	0	0.0	-	-
0030	0	0	0	0	0	0	0	0	0	0	0	0	0	0	0.0	0	0.0	0	0.0	-	-
0045	0	0	0	0	0	0	0	0	0	0	0	0	0	0	0.0	0	0.0	0	0.0	-	-
0100	0	0	0	0	0	0	0	0	0	0	0	0	0	0	0.0	0	0.0	0	0.0	-	-
0115	0	0	0	0	0	0	0	0	0	0	0	0	0	0	0.0	0	0.0	0	0.0	-	-
0130	0	0	0	0	0	0	0	0	0	0	0	0	0	0	0.0	0	0.0	0	0.0	-	-
0145	0	0	0	0	0	0	0	0	0	0	0	0	0	0	0.0	0	0.0	0	0.0	-	-
0200	1	0	1	0	0	0	0	0	0	0	0	0	0	0	0.0	0	0.0	0	0.0	26.4	-
0215	0	0	0	0	0	0	0	0	0	0	0	0	0	0	0.0	0	0.0	0	0.0	-	-
0230	0	0	0	0	0	0	0	0	0	0	0	0	0	0	0.0	0	0.0	0	0.0	-	-
0245	0	0	0	0	0	0	0	0	0	0	0	0	0	0	0.0	0	0.0	0	0.0	-	-
0300	0	0	0	0	0	0	0	0	0	0	0	0	0	0	0.0	0	0.0	0	0.0	-	-
0315	0	0	0	0	0	0	0	0	0	0	0	0	0	0	0.0	0	0.0	0	0.0	-	-
0330	0	0	0	0	0	0	0	0	0	0	0	0	0	0	0.0	0	0.0	0	0.0	-	-
0345	0	0	0	0	0	0	0	0	0	0	0	0	0	0	0.0	0	0.0	0	0.0	-	-
0400	0	0	0	0	0	0	0	0	0	0	0	0	0	0	0.0	0	0.0	0	0.0	-	-
0415	0	0	0	0	0	0	0	0	0	0	0	0	0	0	0.0	0	0.0	0	0.0	-	-
0430	0	0	0	0	0	0	0	0	0	0	0	0	0	0	0.0	0	0.0	0	0.0	-	-
0445	0	0	0	0	0	0	0	0	0	0	0	0	0	0	0.0	0	0.0	0	0.0	-	-
0500	0	0	0	0	0	0	0	0	0	0	0	0	0	0	0.0	0	0.0	0	0.0	-	-
0515	0	0	0	0	0	0	0	0	0	0	0	0	0	0	0.0	0	0.0	0	0.0	-	-
0530	0	0	0	0	0	0	0	0	0	0	0	0	0	0	0.0	0	0.0	0	0.0	-	-
0545	1	0	1	0	0	0	0	0	0	0	0	0	0	0	0.0	0	0.0	0	0.0	40.4	-
0600	1	0	0	0	1	0	0	0	0	0	0	0	0	0	0.0	0	0.0	0	0.0	44.8	-
0615	1	0	1	0	0	0	0	0	0	0	0	0	0	0	0.0	0	0.0	0	0.0	36.4	-
0630	0	0	0	0	0	0	0	0	0	0	0	0	0	0	0.0	0	0.0	0	0.0	-	-
0645	1	0	1	0	0	0	0	0	0	0	0	0	0	0	0.0	0	0.0	0	0.0	41.6	-
0700	0	0	0	0	0	0	0	0	0	0	0	0	0	0	0.0	0	0.0	0	0.0	-	-
0715	1	0	1	0	0	0	0	0	0	0	0	0	0	0	0.0	0	0.0	0	0.0	49.2	-
0730	2	0	1	0	1	0	0	0	0	0	0	0	0	0	0.0	0	0.0	0	0.0	44.5	-
0745	1	0	1	0	0	0	0	0	0	0	0	0	0	0	0.0	0	0.0	0	0.0	41.1	-
0800	1	0	1	0	0	0	0	0	0	0	0	0	0	0	0.0	0	0.0	0	0.0	35.6	-
0815	1	0	1	0	0	0	0	0	0	0	0	0	0	0	0.0	0	0.0	0	0.0	39.9	-
0830	1	0	1	0	0	0	0	0	0	0	0	0	0	0	0.0	0	0.0	0	0.0	34.5	-
0845	0	0	0	0	0	0	0	0	0	0	0	0	0	0	0.0	0	0.0	0	0.0	-	-
0900	1	0	1	0	0	0	0	0	0	0	0	0	0	0	0.0	0	0.0	0	0.0	38.1	-
0915	6	2	4	0	0	0	0	0	0	0	0	0	0	0	0.0	0	0.0	0	0.0	35.1	-
0930	4	0	4	0	0	0	0	0	0	0	0	0	0	0	0.0	0	0.0	0	0.0	39.4	-
0945	7	1	5	0	1	0	0	0	0	0	0	0	0	0	0.0	0	0.0	0	0.0	32.1	-
1000	4	0	4	0	0	0	0	0	0	0	0	0	0	0	0.0	0	0.0	0	0.0	40	-
1015	3	0	3	0	0	0	0	0	0	0	0	0	0	0	0.0	0	0.0	0	0.0	38.9	-
1030	**11**	**0**	**10**	**0**	**1**	**0**	**0**	**0**	**0**	**0**	**0**	**0**	**0**	**1**	**9.1**	**0**	**0.0**	**0**	**0.0**	**41**	**51.8**
1045	7	1	5	0	1	0	0	0	0	0	0	0	0	0	0.0	0	0.0	0	0.0	33	-
1100	4	0	4	0	0	0	0	0	0	0	0	0	0	0	0.0	0	0.0	0	0.0	32.4	-
1115	1	0	1	0	0	0	0	0	0	0	0	0	0	0	0.0	0	0.0	0	0.0	38.3	-
1130	2	0	2	0	0	0	0	0	0	0	0	0	0	0	0.0	0	0.0	0	0.0	40.7	-
1145	5	0	5	0	0	0	0	0	0	0	0	0	0	0	0.0	0	0.0	0	0.0	27	-
1200	7	1	4	0	0	0	2	0	0	0	0	0	0	0	0.0	0	0.0	0	0.0	28.3	-
1215	7	0	4	1	1	0	0	0	0	0	1	0	0	0	0.0	0	0.0	0	0.0	27.9	-
1230	9	0	6	0	2	0	0	0	0	0	1	0	0	0	0.0	0	0.0	0	0.0	34	-
1245	4	0	3	0	1	0	0	0	0	0	0	0	0	0	0.0	0	0.0	0	0.0	32.8	-
1300	5	0	3	0	2	0	0	0	0	0	0	0	0	0	0.0	0	0.0	0	0.0	32	-
1315	8	2	6	0	0	0	0	0	0	0	0	0	0	0	0.0	0	0.0	0	0.0	37.7	-
1330	6	0	5	0	1	0	0	0	0	0	0	0	0	0	0.0	0	0.0	0	0.0	45.4	-
1345	6	0	6	0	0	0	0	0	0	0	0	0	0	0	0.0	0	0.0	0	0.0	39.8	-
1400	5	0	4	0	1	0	0	0	0	0	0	0	0	0	0.0	0	0.0	0	0.0	33.2	-
1415	**11**	**0**	**9**	**0**	**1**	**0**	**1**	**0**	**0**	**0**	**0**	**0**	**0**	**0**	**0.0**	**0**	**0.0**	**0**	**0.0**	**37.9**	**42.7**
1430	6	0	6	0	0	0	0	0	0	0	0	0	0	0	0.0	0	0.0	0	0.0	38.1	-
1445	2	0	1	0	1	0	0	0	0	0	0	0	0	0	0.0	0	0.0	0	0.0	32.3	-
1500	4	2	0	0	0	0	0	0	0	0	2	0	0	0	0.0	0	0.0	0	0.0	33	-
1515	3	0	2	0	1	0	0	0	0	0	0	0	0	0	0.0	0	0.0	0	0.0	37	-
1530	6	0	5	0	1	0	0	0	0	0	0	0	0	0	0.0	0	0.0	0	0.0	40.3	-
1545	7	0	6	0	1	0	0	0	0	0	0	0	0	0	0.0	0	0.0	0	0.0	29.2	-
1600	8	0	8	0	0	0	0	0	0	0	0	0	0	0	0.0	0	0.0	0	0.0	42.6	-
1615	9	2	6	0	1	0	0	0	0	0	0	0	0	0	0.0	0	0.0	0	0.0	37.5	-
1630	4	1	2	1	0	0	0	0	0	0	0	0	0	0	0.0	0	0.0	0	0.0	29.1	-
1645	3	2	1	0	0	0	0	0	0	0	0	0	0	0	0.0	0	0.0	0	0.0	30.5	-
1700	10	0	10	0	0	0	0	0	0	0	0	0	0	0	0.0	0	0.0	0	0.0	38.9	-
1715	5	0	5	0	0	0	0	0	0	0	0	0	0	0	0.0	0	0.0	0	0.0	38.3	-
1730	2	0	2	0	0	0	0	0	0	0	0	0	0	0	0.0	0	0.0	0	0.0	40.7	-
1745	9	0	7	0	2	0	0	0	0	0	0	0	0	0	0.0	0	0.0	0	0.0	37.2	-
1800	5	0	4	0	1	0	0	0	0	0	0	0	0	0	0.0	0	0.0	0	0.0	42.5	-
1815	8	0	7	1	0	0	0	0	0	0	0	0	0	0	0.0	0	0.0	0	0.0	31.2	-
1830	2	0	2	0	0	0	0	0	0	0	0	0	0	0	0.0	0	0.0	0	0.0	41.5	-
1845	6	1	5	0	0	0	0	0	0	0	0	0	0	1	16.7	1	16.7	0	0.0	44.6	-
1900	5	0	5	0	0	0	0	0	0	0	0	0	0	0	0.0	0	0.0	0	0.0	36.9	-
1915	3	0	2	0	1	0	0	0	0	0	0	0	0	0	0.0	0	0.0	0	0.0	35.3	-
1930	4	0	2	0	2	0	0	0	0	0	0	0	0	0	0.0	0	0.0	0	0.0	34.6	-
1945	6	0	6	0	0	0	0	0	0	0	0	0	0	0	0.0	0	0.0	0	0.0	38.1	-
2000	1	0	1	0	0	0	0	0	0	0	0	0	0	0	0.0	0	0.0	0	0.0	32.1	-
2015	0	0	0	0	0	0	0	0	0	0	0	0	0	0	0.0	0	0.0	0	0.0	-	-
2030	4	0	4	0	0	0	0	0	0	0	0	0	0	0	0.0	0	0.0	0	0.0	45.4	-
2045	2	0	2	0	0	0	0	0	0	0	0	0	0	0	0.0	0	0.0	0	0.0	26.6	-
2100	2	0	2	0	0	0	0	0	0	0	0	0	0	0	0.0	0	0.0	0	0.0	29.8	-
2115	5	0	5	0	0	0	0	0	0	0	0	0	0	0	0.0	0	0.0	0	0.0	40	-
2130	1	0	1	0	0	0	0	0	0	0	0	0	0	0	0.0	0	0.0	0	0.0	46.7	-
2145	2	0	2	0	0	0	0	0	0	0	0	0	0	0	0.0	0	0.0	0	0.0	47.8	-
2200	0	0	0	0	0	0	0	0	0	0	0	0	0	0	0.0	0	0.0	0	0.0	-	-
2215	0	0	0	0	0	0	0	0	0	0	0	0	0	0	0.0	0	0.0	0	0.0	-	-
2230	1	0	1	0	0	0	0	0	0	0	0	0	0	0	0.0	0	0.0	0	0.0	31.2	-
2245	1	0	1	0	0	0	0	0	0	0	0	0	0	0	0.0	0	0.0	0	0.0	37.3	-
2300	2	0	2	0	0	0	0	0	0	0	0	0	0	0	0.0	0	0.0	0	0.0	35.1	-
2315	1	0	1	0	0	0	0	0	0	0	0	0	0	0	0.0	0	0.0	0	0.0	29.5	-
2330	0	0	0	0	0	0	0	0	0	0	0	0	0	0	0.0	0	0.0	0	0.0	-	-
2345	1	0	1	0	0	0	0	0	0	0	0	0	0	0	0.0	0	0.0	0	0.0	31.6	-
07-19	**229**	**15**	**183**	**3**	**21**	**0**	**3**	**0**	**0**	**0**	**4**	**0**	**0**	**2**	**0.9**	**1**	**0.4**	**0**	**0.0**	**36.4**	**44.3**
06-22	**267**	**15**	**217**	**3**	**25**	**0**	**3**	**0**	**0**	**0**	**4**	**0**	**0**	**2**	**0.7**	**1**	**0.4**	**0**	**0.0**	**36.6**	**44.3**
06-00	**273**	**15**	**223**	**3**	**25**	**0**	**3**	**0**	**0**	**0**	**4**	**0**	**0**	**2**	**0.7**	**1**	**0.4**	**0**	**0.0**	**36.5**	**44.2**
00-00	**276**	**15**	**226**	**3**	**25**	**0**	**3**	**0**	**0**	**0**	**4**	**0**	**0**	**2**	**0.7**	**1**	**0.4**	**0**	**0.0**	**36.5**	**44.2**

Site 1
Location B1164
Direction Northbound
28 April 2025 Monday

16693 / EGMANTON SOLAR FARM
APRIL 2025
AUTOMATIC TRAFFIC COUNT

Time	Total	Classification												]PSL	]PSL%	]SL1	]SL1%	]SL2	]SL2%	Mean	Vpp
		1	2	3	4	5	6	7	8	9	10	11	12	60	60	68	68	70	70		85
		MCL	SV	SVT	TB2	TB3	T4	ART3	ART4	ART5	ART6	BD	DRT			ACPO	ACPO	DfT	DfT		
0000	0	0	0	0	0	0	0	0	0	0	0	0	0	0	0.0	0	0.0	0	0.0	-	-
0015	0	0	0	0	0	0	0	0	0	0	0	0	0	0	0.0	0	0.0	0	0.0	-	-
0030	0	0	0	0	0	0	0	0	0	0	0	0	0	0	0.0	0	0.0	0	0.0	-	-
0045	0	0	0	0	0	0	0	0	0	0	0	0	0	0	0.0	0	0.0	0	0.0	-	-
0100	0	0	0	0	0	0	0	0	0	0	0	0	0	0	0.0	0	0.0	0	0.0	-	-
0115	0	0	0	0	0	0	0	0	0	0	0	0	0	0	0.0	0	0.0	0	0.0	-	-
0130	0	0	0	0	0	0	0	0	0	0	0	0	0	0	0.0	0	0.0	0	0.0	-	-
0145	1	0	1	0	0	0	0	0	0	0	0	0	0	0	0.0	0	0.0	0	0.0	44.4	-
0200	0	0	0	0	0	0	0	0	0	0	0	0	0	0	0.0	0	0.0	0	0.0	-	-
0215	0	0	0	0	0	0	0	0	0	0	0	0	0	0	0.0	0	0.0	0	0.0	-	-
0230	0	0	0	0	0	0	0	0	0	0	0	0	0	0	0.0	0	0.0	0	0.0	-	-
0245	0	0	0	0	0	0	0	0	0	0	0	0	0	0	0.0	0	0.0	0	0.0	-	-
0300	0	0	0	0	0	0	0	0	0	0	0	0	0	0	0.0	0	0.0	0	0.0	-	-
0315	0	0	0	0	0	0	0	0	0	0	0	0	0	0	0.0	0	0.0	0	0.0	-	-
0330	0	0	0	0	0	0	0	0	0	0	0	0	0	0	0.0	0	0.0	0	0.0	-	-
0345	0	0	0	0	0	0	0	0	0	0	0	0	0	0	0.0	0	0.0	0	0.0	-	-
0400	1	0	1	0	0	0	0	0	0	0	0	0	0	0	0.0	0	0.0	0	0.0	40.1	-
0415	1	0	1	0	0	0	0	0	0	0	0	0	0	0	0.0	0	0.0	0	0.0	39.6	-
0430	0	0	0	0	0	0	0	0	0	0	0	0	0	0	0.0	0	0.0	0	0.0	-	-
0445	1	0	1	0	0	0	0	0	0	0	0	0	0	0	0.0	0	0.0	0	0.0	45	-
0500	1	1	0	0	0	0	0	0	0	0	0	0	0	0	0.0	0	0.0	0	0.0	16.3	-
0515	2	0	2	0	0	0	0	0	0	0	0	0	0	0	0.0	0	0.0	0	0.0	36.3	-
0530	3	0	3	0	0	0	0	0	0	0	0	0	0	0	0.0	0	0.0	0	0.0	40.3	-
0545	3	0	3	0	0	0	0	0	0	0	0	0	0	0	0.0	0	0.0	0	0.0	43.5	-
0600	1	0	1	0	0	0	0	0	0	0	0	0	0	0	0.0	0	0.0	0	0.0	41.1	-
0615	1	0	1	0	0	0	0	0	0	0	0	0	0	0	0.0	0	0.0	0	0.0	40.6	-
0630	3	0	3	0	0	0	0	0	0	0	0	0	0	0	0.0	0	0.0	0	0.0	46.5	-
0645	4	0	4	0	0	0	0	0	0	0	0	0	0	0	0.0	0	0.0	0	0.0	42.9	-
0700	4	0	3	0	1	0	0	0	0	0	0	0	0	0	0.0	0	0.0	0	0.0	41.9	-
0715	2	0	2	0	0	0	0	0	0	0	0	0	0	0	0.0	0	0.0	0	0.0	44.7	-
0730	6	0	5	0	1	0	0	0	0	0	0	0	0	0	0.0	0	0.0	0	0.0	39.9	-
0745	7	0	6	0	0	0	0	0	1	0	0	0	0	0	0.0	0	0.0	0	0.0	41.5	-
0800	5	0	4	0	1	0	0	0	0	0	0	0	0	0	0.0	0	0.0	0	0.0	40.9	-
0815	6	0	6	0	0	0	0	0	0	0	0	0	0	0	0.0	0	0.0	0	0.0	44.2	-
0830	6	0	6	0	0	0	0	0	0	0	0	0	0	1	16.7	0	0.0	0	0.0	45.4	-
0845	**12**	**0**	**9**	**0**	**3**	**0**	**0**	**0**	**0**	**0**	**0**	**0**	**0**	**0**	**0.0**	**0**	**0.0**	**0**	**0.0**	**40.1**	**45.8**
0900	6	0	4	0	2	0	0	0	0	0	0	0	0	0	0.0	0	0.0	0	0.0	37.5	-
0915	8	0	6	1	1	0	0	0	0	0	0	0	0	0	0.0	0	0.0	0	0.0	40.5	-
0930	4	0	4	0	0	0	0	0	0	0	0	0	0	0	0.0	0	0.0	0	0.0	36.4	-
0945	5	0	5	0	0	0	0	0	0	0	0	0	0	0	0.0	0	0.0	0	0.0	36.9	-
1000	10	1	9	0	0	0	0	0	0	0	0	0	0	0	0.0	0	0.0	0	0.0	36.5	-
1015	9	0	5	1	3	0	0	0	0	0	0	0	0	0	0.0	0	0.0	0	0.0	35.7	-
1030	2	0	1	0	1	0	0	0	0	0	0	0	0	0	0.0	0	0.0	0	0.0	35.6	-
1045	7	0	5	0	2	0	0	0	0	0	0	0	0	0	0.0	0	0.0	0	0.0	38.8	-
1100	7	0	4	0	3	0	0	0	0	0	0	0	0	0	0.0	0	0.0	0	0.0	37.6	-
1115	7	0	5	0	2	0	0	0	0	0	0	0	0	0	0.0	0	0.0	0	0.0	39.8	-
1130	5	1	4	0	0	0	0	0	0	0	0	0	0	0	0.0	0	0.0	0	0.0	39.1	-
1145	6	0	6	0	0	0	0	0	0	0	0	0	0	0	0.0	0	0.0	0	0.0	37	-
1200	8	0	6	0	2	0	0	0	0	0	0	0	0	0	0.0	0	0.0	0	0.0	39.7	-
1215	2	0	1	0	1	0	0	0	0	0	0	0	0	0	0.0	0	0.0	0	0.0	35.4	-
1230	5	0	3	0	2	0	0	0	0	0	0	0	0	0	0.0	0	0.0	0	0.0	38.5	-
1245	10	0	8	1	1	0	0	0	0	0	0	0	0	0	0.0	0	0.0	0	0.0	37.1	-
1300	5	0	3	0	2	0	0	0	0	0	0	0	0	0	0.0	0	0.0	0	0.0	32.9	-
1315	7	0	6	0	1	0	0	0	0	0	0	0	0	0	0.0	0	0.0	0	0.0	36.8	-
1330	6	0	3	0	3	0	0	0	0	0	0	0	0	0	0.0	0	0.0	0	0.0	38.8	-
1345	6	0	5	0	1	0	0	0	0	0	0	0	0	0	0.0	0	0.0	0	0.0	34.3	-
1400	7	0	6	1	0	0	0	0	0	0	0	0	0	0	0.0	0	0.0	0	0.0	38.2	-
1415	6	2	4	0	0	0	0	0	0	0	0	0	0	0	0.0	0	0.0	0	0.0	31	-
1430	8	0	8	0	0	0	0	0	0	0	0	0	0	0	0.0	0	0.0	0	0.0	34.1	-
1445	6	0	6	0	0	0	0	0	0	0	0	0	0	0	0.0	0	0.0	0	0.0	40.4	-
1500	8	0	6	0	1	0	0	1	0	0	0	0	0	0	0.0	0	0.0	0	0.0	40.1	-
1515	9	0	6	1	2	0	0	0	0	0	0	0	0	0	0.0	0	0.0	0	0.0	38.7	-
1530	9	0	7	0	1	1	0	0	0	0	0	0	0	0	0.0	0	0.0	0	0.0	35.4	-
1545	4	0	3	0	1	0	0	0	0	0	0	0	0	0	0.0	0	0.0	0	0.0	42	-
1600	7	0	7	0	0	0	0	0	0	0	0	0	0	0	0.0	0	0.0	0	0.0	36.1	-
1615	8	0	5	1	2	0	0	0	0	0	0	0	0	0	0.0	0	0.0	0	0.0	39.1	-
1630	3	0	1	1	1	0	0	0	0	0	0	0	0	0	0.0	0	0.0	0	0.0	37.9	-
1645	**13**	**0**	**13**	**0**	**0**	**0**	**0**	**0**	**0**	**0**	**0**	**0**	**0**	**0**	**0.0**	**0**	**0.0**	**0**	**0.0**	**37.8**	**45.2**
1700	11	0	8	0	3	0	0	0	0	0	0	0	0	0	0.0	0	0.0	0	0.0	38.7	44.7
1715	2	0	2	0	0	0	0	0	0	0	0	0	0	0	0.0	0	0.0	0	0.0	36.7	-
1730	6	0	5	0	1	0	0	0	0	0	0	0	0	0	0.0	0	0.0	0	0.0	35.9	-
1745	6	0	6	0	0	0	0	0	0	0	0	0	0	0	0.0	0	0.0	0	0.0	36.5	-
1800	5	0	4	0	1	0	0	0	0	0	0	0	0	0	0.0	0	0.0	0	0.0	39	-
1815	4	0	4	0	0	0	0	0	0	0	0	0	0	0	0.0	0	0.0	0	0.0	37.1	-
1830	4	0	3	0	1	0	0	0	0	0	0	0	0	0	0.0	0	0.0	0	0.0	38.8	-
1845	7	0	6	0	1	0	0	0	0	0	0	0	0	0	0.0	0	0.0	0	0.0	39.3	-
1900	5	0	5	0	0	0	0	0	0	0	0	0	0	0	0.0	0	0.0	0	0.0	40.5	-
1915	2	0	1	0	1	0	0	0	0	0	0	0	0	0	0.0	0	0.0	0	0.0	38.1	-
1930	4	0	3	0	0	0	1	0	0	0	0	0	0	0	0.0	0	0.0	0	0.0	42.7	-
1945	3	0	3	0	0	0	0	0	0	0	0	0	0	0	0.0	0	0.0	0	0.0	34.3	-
2000	3	0	3	0	0	0	0	0	0	0	0	0	0	0	0.0	0	0.0	0	0.0	36.2	-
2015	2	0	2	0	0	0	0	0	0	0	0	0	0	0	0.0	0	0.0	0	0.0	41.6	-
2030	5	0	5	0	0	0	0	0	0	0	0	0	0	0	0.0	0	0.0	0	0.0	35.4	-
2045	2	0	2	0	0	0	0	0	0	0	0	0	0	0	0.0	0	0.0	0	0.0	35.6	-
2100	0	0	0	0	0	0	0	0	0	0	0	0	0	0	0.0	0	0.0	0	0.0	-	-
2115	2	0	2	0	0	0	0	0	0	0	0	0	0	0	0.0	0	0.0	0	0.0	33.2	-
2130	2	0	2	0	0	0	0	0	0	0	0	0	0	0	0.0	0	0.0	0	0.0	44	-
2145	3	0	3	0	0	0	0	0	0	0	0	0	0	0	0.0	0	0.0	0	0.0	32.5	-
2200	1	0	1	0	0	0	0	0	0	0	0	0	0	0	0.0	0	0.0	0	0.0	30.4	-
2215	1	0	1	0	0	0	0	0	0	0	0	0	0	0	0.0	0	0.0	0	0.0	42.2	-
2230	1	0	1	0	0	0	0	0	0	0	0	0	0	0	0.0	0	0.0	0	0.0	35.6	-
2245	2	0	2	0	0	0	0	0	0	0	0	0	0	0	0.0	0	0.0	0	0.0	47.1	-
2300	0	0	0	0	0	0	0	0	0	0	0	0	0	0	0.0	0	0.0	0	0.0	-	-
2315	1	0	1	0	0	0	0	0	0	0	0	0	0	0	0.0	0	0.0	0	0.0	42	-
2330	0	0	0	0	0	0	0	0	0	0	0	0	0	0	0.0	0	0.0	0	0.0	-	-
2345	1	0	1	0	0	0	0	0	0	0	0	0	0	0	0.0	0	0.0	0	0.0	33.5	-
07-19	**306**	**4**	**244**	**7**	**48**	**1**	**0**	**1**	**1**	**0**	**0**	**0**	**0**	**1**	**0.3**	**0**	**0.0**	**0**	**0.0**	**38.2**	**44.6**
06-22	**348**	**4**	**284**	**7**	**49**	**1**	**1**	**1**	**1**	**0**	**0**	**0**	**0**	**1**	**0.3**	**0**	**0.0**	**0**	**0.0**	**38.3**	**44.6**
06-00	**355**	**4**	**291**	**7**	**49**	**1**	**1**	**1**	**1**	**0**	**0**	**0**	**0**	**1**	**0.3**	**0**	**0.0**	**0**	**0.0**	**38.3**	**44.6**
00-00	**368**	**5**	**303**	**7**	**49**	**1**	**1**	**1**	**1**	**0**	**0**	**0**	**0**	**1**	**0.3**	**0**	**0.0**	**0**	**0.0**	**38.4**	**44.6**

Site 1
Location B1164
Direction Northbound

16693 / EGMANTON SOLAR FARM
APRIL 2025
AUTOMATIC TRAFFIC COUNT

29 April 2025 Tuesday

Time	Total	Classification												]PSL	]PSL%	]SL1	]SL1%	]SL2	]SL2%	Mean	Vpp
		1	2	3	4	5	6	7	8	9	10	11	12	60	60	68	68	70	70		85
		MCL	SV	SVT	TB2	TB3	T4	ART3	ART4	ART5	ART6	BD	DRT			ACPO	ACPO	DfT	DfT		
0000	1	0	1	0	0	0	0	0	0	0	0	0	0	0	0.0	0	0.0	0	0.0	41.9	-
0015	0	0	0	0	0	0	0	0	0	0	0	0	0	0	0.0	0	0.0	0	0.0	-	-
0030	0	0	0	0	0	0	0	0	0	0	0	0	0	0	0.0	0	0.0	0	0.0	-	-
0045	0	0	0	0	0	0	0	0	0	0	0	0	0	0	0.0	0	0.0	0	0.0	-	-
0100	0	0	0	0	0	0	0	0	0	0	0	0	0	0	0.0	0	0.0	0	0.0	-	-
0115	0	0	0	0	0	0	0	0	0	0	0	0	0	0	0.0	0	0.0	0	0.0	-	-
0130	0	0	0	0	0	0	0	0	0	0	0	0	0	0	0.0	0	0.0	0	0.0	-	-
0145	0	0	0	0	0	0	0	0	0	0	0	0	0	0	0.0	0	0.0	0	0.0	-	-
0200	0	0	0	0	0	0	0	0	0	0	0	0	0	0	0.0	0	0.0	0	0.0	-	-
0215	0	0	0	0	0	0	0	0	0	0	0	0	0	0	0.0	0	0.0	0	0.0	-	-
0230	0	0	0	0	0	0	0	0	0	0	0	0	0	0	0.0	0	0.0	0	0.0	-	-
0245	0	0	0	0	0	0	0	0	0	0	0	0	0	0	0.0	0	0.0	0	0.0	-	-
0300	0	0	0	0	0	0	0	0	0	0	0	0	0	0	0.0	0	0.0	0	0.0	-	-
0315	0	0	0	0	0	0	0	0	0	0	0	0	0	0	0.0	0	0.0	0	0.0	-	-
0330	0	0	0	0	0	0	0	0	0	0	0	0	0	0	0.0	0	0.0	0	0.0	-	-
0345	1	0	1	0	0	0	0	0	0	0	0	0	0	0	0.0	0	0.0	0	0.0	47.5	-
0400	1	0	1	0	0	0	0	0	0	0	0	0	0	0	0.0	0	0.0	0	0.0	36.5	-
0415	0	0	0	0	0	0	0	0	0	0	0	0	0	0	0.0	0	0.0	0	0.0	-	-
0430	0	0	0	0	0	0	0	0	0	0	0	0	0	0	0.0	0	0.0	0	0.0	-	-
0445	0	0	0	0	0	0	0	0	0	0	0	0	0	0	0.0	0	0.0	0	0.0	-	-
0500	0	0	0	0	0	0	0	0	0	0	0	0	0	0	0.0	0	0.0	0	0.0	-	-
0515	5	1	4	0	0	0	0	0	0	0	0	0	0	0	0.0	0	0.0	0	0.0	38.5	-
0530	3	0	3	0	0	0	0	0	0	0	0	0	0	0	0.0	0	0.0	0	0.0	41.7	-
0545	3	0	3	0	0	0	0	0	0	0	0	0	0	0	0.0	0	0.0	0	0.0	37	-
0600	3	1	2	0	0	0	0	0	0	0	0	0	0	1	33.3	0	0.0	0	0.0	52.7	-
0615	1	0	1	0	0	0	0	0	0	0	0	0	0	0	0.0	0	0.0	0	0.0	39.8	-
0630	5	0	4	0	1	0	0	0	0	0	0	0	0	0	0.0	0	0.0	0	0.0	41.2	-
0645	5	0	5	0	0	0	0	0	0	0	0	0	0	0	0.0	0	0.0	0	0.0	41.3	-
0700	4	0	4	0	0	0	0	0	0	0	0	0	0	0	0.0	0	0.0	0	0.0	41	-
0715	3	0	3	0	0	0	0	0	0	0	0	0	0	0	0.0	0	0.0	0	0.0	41.7	-
0730	8	0	8	0	0	0	0	0	0	0	0	0	0	0	0.0	0	0.0	0	0.0	40.5	-
0745	6	0	4	0	2	0	0	0	0	0	0	0	0	0	0.0	0	0.0	0	0.0	41.2	-
0800	10	1	7	0	1	1	0	0	0	0	0	0	0	0	0.0	0	0.0	0	0.0	37.8	-
0815	8	0	7	0	1	0	0	0	0	0	0	0	0	0	0.0	0	0.0	0	0.0	35.5	-
0830	4	0	4	0	0	0	0	0	0	0	0	0	0	0	0.0	0	0.0	0	0.0	46.3	-
0845	11	0	11	0	0	0	0	0	0	0	0	0	0	0	0.0	0	0.0	0	0.0	39.2	46.4
0900	5	0	4	0	1	0	0	0	0	0	0	0	0	0	0.0	0	0.0	0	0.0	41.4	-
0915	6	0	4	0	1	0	1	0	0	0	0	0	0	0	0.0	0	0.0	0	0.0	34.9	-
0930	1	0	1	0	0	0	0	0	0	0	0	0	0	0	0.0	0	0.0	0	0.0	40.2	-
0945	6	0	6	0	0	0	0	0	0	0	0	0	0	0	0.0	0	0.0	0	0.0	32.6	-
1000	6	0	4	0	1	0	1	0	0	0	0	0	0	0	0.0	0	0.0	0	0.0	37.3	-
1015	6	0	5	0	0	0	0	0	1	0	0	0	0	0	0.0	0	0.0	0	0.0	38.8	-
1030	**12**	**0**	**9**	**1**	**1**	**1**	**0**	**0**	**0**	**0**	**0**	**0**	**0**	**0**	**0.0**	**0**	**0.0**	**0**	**0.0**	**33.6**	**39.3**
1045	6	0	6	0	0	0	0	0	0	0	0	0	0	0	0.0	0	0.0	0	0.0	38.4	-
1100	10	1	6	0	3	0	0	0	0	0	0	0	0	0	0.0	0	0.0	0	0.0	35.7	-
1115	2	0	1	0	1	0	0	0	0	0	0	0	0	0	0.0	0	0.0	0	0.0	37.8	-
1130	4	0	4	0	0	0	0	0	0	0	0	0	0	0	0.0	0	0.0	0	0.0	36.2	-
1145	5	0	4	0	0	0	0	0	1	0	0	0	0	0	0.0	0	0.0	0	0.0	35.5	-
1200	4	0	3	0	0	0	0	0	1	0	0	0	0	0	0.0	0	0.0	0	0.0	36	-
1215	2	0	2	0	0	0	0	0	0	0	0	0	0	0	0.0	0	0.0	0	0.0	40.5	-
1230	7	0	6	0	0	1	0	0	0	0	0	0	0	0	0.0	0	0.0	0	0.0	37.7	-
1245	6	0	6	0	0	0	0	0	0	0	0	0	0	0	0.0	0	0.0	0	0.0	37	-
1300	9	0	7	0	2	0	0	0	0	0	0	0	0	1	11.1	0	0.0	0	0.0	37.2	-
1315	0	0	0	0	0	0	0	0	0	0	0	0	0	0	0.0	0	0.0	0	0.0	-	-
1330	10	0	9	0	1	0	0	0	0	0	0	0	0	0	0.0	0	0.0	0	0.0	37.6	-
1345	11	0	8	1	2	0	0	0	0	0	0	0	0	0	0.0	0	0.0	0	0.0	34.8	42.8
1400	5	0	5	0	0	0	0	0	0	0	0	0	0	0	0.0	0	0.0	0	0.0	37.5	-
1415	8	1	7	0	0	0	0	0	0	0	0	0	0	0	0.0	0	0.0	0	0.0	40.5	-
1430	1	0	1	0	0	0	0	0	0	0	0	0	0	0	0.0	0	0.0	0	0.0	42.6	-
1445	8	0	7	1	0	0	0	0	0	0	0	0	0	0	0.0	0	0.0	0	0.0	39.4	-
1500	6	1	2	0	3	0	0	0	0	0	0	0	0	0	0.0	0	0.0	0	0.0	45	-
1515	**16**	**1**	**14**	**0**	**1**	**0**	**0**	**0**	**0**	**0**	**0**	**0**	**0**	**0**	**0.0**	**0**	**0.0**	**0**	**0.0**	**37**	**44.4**
1530	14	0	11	0	1	1	1	0	0	0	0	0	0	0	0.0	0	0.0	0	0.0	35	41.3
1545	7	0	6	1	0	0	0	0	0	0	0	0	0	0	0.0	0	0.0	0	0.0	38.8	-
1600	8	0	8	0	0	0	0	0	0	0	0	0	0	0	0.0	0	0.0	0	0.0	37.9	-
1615	7	0	7	0	0	0	0	0	0	0	0	0	0	0	0.0	0	0.0	0	0.0	37.6	-
1630	4	0	4	0	0	0	0	0	0	0	0	0	0	0	0.0	0	0.0	0	0.0	34.8	-
1645	8	1	5	0	2	0	0	0	0	0	0	0	0	0	0.0	0	0.0	0	0.0	37.8	-
1700	5	1	4	0	0	0	0	0	0	0	0	0	0	0	0.0	0	0.0	0	0.0	36.9	-
1715	9	1	6	0	1	0	0	0	0	1	0	0	0	0	0.0	0	0.0	0	0.0	37.6	-
1730	2	0	2	0	0	0	0	0	0	0	0	0	0	0	0.0	0	0.0	0	0.0	42.4	-
1745	9	0	9	0	0	0	0	0	0	0	0	0	0	0	0.0	0	0.0	0	0.0	37.5	-
1800	4	1	3	0	0	0	0	0	0	0	0	0	0	0	0.0	0	0.0	0	0.0	37.4	-
1815	6	0	6	0	0	0	0	0	0	0	0	0	0	1	16.7	0	0.0	0	0.0	41.7	-
1830	1	0	1	0	0	0	0	0	0	0	0	0	0	0	0.0	0	0.0	0	0.0	35.3	-
1845	4	0	4	0	0	0	0	0	0	0	0	0	0	0	0.0	0	0.0	0	0.0	39.5	-
1900	5	0	2	0	3	0	0	0	0	0	0	0	0	0	0.0	0	0.0	0	0.0	40.7	-
1915	7	0	7	0	0	0	0	0	0	0	0	0	0	0	0.0	0	0.0	0	0.0	34	-
1930	5	0	5	0	0	0	0	0	0	0	0	0	0	0	0.0	0	0.0	0	0.0	36.2	-
1945	2	0	2	0	0	0	0	0	0	0	0	0	0	0	0.0	0	0.0	0	0.0	43.1	-
2000	1	0	1	0	0	0	0	0	0	0	0	0	0	0	0.0	0	0.0	0	0.0	34.4	-
2015	0	0	0	0	0	0	0	0	0	0	0	0	0	0	0.0	0	0.0	0	0.0	-	-
2030	3	0	3	0	0	0	0	0	0	0	0	0	0	0	0.0	0	0.0	0	0.0	40.3	-
2045	2	0	2	0	0	0	0	0	0	0	0	0	0	1	50.0	0	0.0	0	0.0	51.2	-
2100	1	0	1	0	0	0	0	0	0	0	0	0	0	0	0.0	0	0.0	0	0.0	37.5	-
2115	3	0	2	0	1	0	0	0	0	0	0	0	0	0	0.0	0	0.0	0	0.0	35.1	-
2130	1	0	1	0	0	0	0	0	0	0	0	0	0	0	0.0	0	0.0	0	0.0	17.8	-
2145	2	0	2	0	0	0	0	0	0	0	0	0	0	0	0.0	0	0.0	0	0.0	33.7	-
2200	2	0	2	0	0	0	0	0	0	0	0	0	0	0	0.0	0	0.0	0	0.0	43.8	-
2215	0	0	0	0	0	0	0	0	0	0	0	0	0	0	0.0	0	0.0	0	0.0	-	-
2230	0	0	0	0	0	0	0	0	0	0	0	0	0	0	0.0	0	0.0	0	0.0	-	-
2245	1	0	1	0	0	0	0	0	0	0	0	0	0	0	0.0	0	0.0	0	0.0	44.8	-
2300	0	0	0	0	0	0	0	0	0	0	0	0	0	0	0.0	0	0.0	0	0.0	-	-
2315	3	0	3	0	0	0	0	0	0	0	0	0	0	0	0.0	0	0.0	0	0.0	40.1	-
2330	0	0	0	0	0	0	0	0	0	0	0	0	0	0	0.0	0	0.0	0	0.0	-	-
2345	0	0	0	0	0	0	0	0	0	0	0	0	0	0	0.0	0	0.0	0	0.0	-	-
07-19	**304**	**9**	**255**	**4**	**25**	**4**	**3**	**0**	**3**	**1**	**0**	**0**	**0**	**2**	**0.7**	**0**	**0.0**	**0**	**0.0**	**37.8**	**44.7**
06-22	**350**	**10**	**295**	**4**	**30**	**4**	**3**	**0**	**3**	**1**	**0**	**0**	**0**	**4**	**1.1**	**0**	**0.0**	**0**	**0.0**	**38**	**44.7**
06-00	**356**	**10**	**301**	**4**	**30**	**4**	**3**	**0**	**3**	**1**	**0**	**0**	**0**	**4**	**1.1**	**0**	**0.0**	**0**	**0.0**	**38**	**44.8**
00-00	**370**	**11**	**314**	**4**	**30**	**4**	**3**	**0**	**3**	**1**	**0**	**0**	**0**	**4**	**1.1**	**0**	**0.0**	**0**	**0.0**	**38.1**	**44.8**

Site 1
Location B1164
Direction Northbound
30 April 2025

16693 / EGMANTON SOLAR FARM
APRIL 2025
AUTOMATIC TRAFFIC COUNT

Time	Total	Classification												]PSL	]PSL%	]SL1	]SL1%	]SL2	]SL2%	Mean	Vpp
		1	2	3	4	5	6	7	8	9	10	11	12	60	60	68	68	70	70		85
		MCL	SV	SVT	TB2	TB3	T4	ART3	ART4	ART5	ART6	BD	DRT			ACPO	ACPO	DfT	DfT		
0000	0	0	0	0	0	0	0	0	0	0	0	0	0	0	0.0	0	0.0	0	0.0	-	-
0015	0	0	0	0	0	0	0	0	0	0	0	0	0	0	0.0	0	0.0	0	0.0	-	-
0030	0	0	0	0	0	0	0	0	0	0	0	0	0	0	0.0	0	0.0	0	0.0	-	-
0045	0	0	0	0	0	0	0	0	0	0	0	0	0	0	0.0	0	0.0	0	0.0	-	-
0100	0	0	0	0	0	0	0	0	0	0	0	0	0	0	0.0	0	0.0	0	0.0	-	-
0115	0	0	0	0	0	0	0	0	0	0	0	0	0	0	0.0	0	0.0	0	0.0	-	-
0130	0	0	0	0	0	0	0	0	0	0	0	0	0	0	0.0	0	0.0	0	0.0	-	-
0145	1	0	0	0	1	0	0	0	0	0	0	0	0	0	0.0	0	0.0	0	0.0	45.6	-
0200	0	0	0	0	0	0	0	0	0	0	0	0	0	0	0.0	0	0.0	0	0.0	-	-
0215	0	0	0	0	0	0	0	0	0	0	0	0	0	0	0.0	0	0.0	0	0.0	-	-
0230	0	0	0	0	0	0	0	0	0	0	0	0	0	0	0.0	0	0.0	0	0.0	-	-
0245	0	0	0	0	0	0	0	0	0	0	0	0	0	0	0.0	0	0.0	0	0.0	-	-
0300	0	0	0	0	0	0	0	0	0	0	0	0	0	0	0.0	0	0.0	0	0.0	-	-
0315	0	0	0	0	0	0	0	0	0	0	0	0	0	0	0.0	0	0.0	0	0.0	-	-
0330	0	0	0	0	0	0	0	0	0	0	0	0	0	0	0.0	0	0.0	0	0.0	-	-
0345	0	0	0	0	0	0	0	0	0	0	0	0	0	0	0.0	0	0.0	0	0.0	-	-
0400	0	0	0	0	0	0	0	0	0	0	0	0	0	0	0.0	0	0.0	0	0.0	-	-
0415	0	0	0	0	0	0	0	0	0	0	0	0	0	0	0.0	0	0.0	0	0.0	-	-
0430	0	0	0	0	0	0	0	0	0	0	0	0	0	0	0.0	0	0.0	0	0.0	-	-
0445	0	0	0	0	0	0	0	0	0	0	0	0	0	0	0.0	0	0.0	0	0.0	-	-
0500	2	0	2	0	0	0	0	0	0	0	0	0	0	0	0.0	0	0.0	0	0.0	38.1	-
0515	1	0	1	0	0	0	0	0	0	0	0	0	0	0	0.0	0	0.0	0	0.0	32.5	-
0530	5	0	4	0	1	0	0	0	0	0	0	0	0	0	0.0	0	0.0	0	0.0	42.5	-
0545	3	0	3	0	0	0	0	0	0	0	0	0	0	0	0.0	0	0.0	0	0.0	40.1	-
0600	1	0	1	0	0	0	0	0	0	0	0	0	0	0	0.0	0	0.0	0	0.0	42.1	-
0615	4	1	3	0	0	0	0	0	0	0	0	0	0	0	0.0	0	0.0	0	0.0	41.9	-
0630	6	0	6	0	0	0	0	0	0	0	0	0	0	0	0.0	0	0.0	0	0.0	41.3	-
0645	6	0	6	0	0	0	0	0	0	0	0	0	0	0	0.0	0	0.0	0	0.0	44.7	-
0700	3	0	2	0	0	0	0	0	0	0	1	0	0	0	0.0	0	0.0	0	0.0	34.4	-
0715	3	0	3	0	0	0	0	0	0	0	0	0	0	0	0.0	0	0.0	0	0.0	40.7	-
0730	6	0	6	0	0	0	0	0	0	0	0	0	0	0	0.0	0	0.0	0	0.0	44.4	-
0745	**11**	**0**	**8**	**1**	**2**	**0**	**0**	**0**	**0**	**0**	**0**	**0**	**0**	**0**	**0.0**	**0**	**0.0**	**0**	**0.0**	**40.9**	**44.9**
0800	8	1	6	0	1	0	0	0	0	0	0	0	0	0	0.0	0	0.0	0	0.0	36.9	-
0815	7	0	6	0	1	0	0	0	0	0	0	0	0	0	0.0	0	0.0	0	0.0	37.7	-
0830	8	0	8	0	0	0	0	0	0	0	0	0	0	0	0.0	0	0.0	0	0.0	37.6	-
0845	10	0	9	0	1	0	0	0	0	0	0	0	0	0	0.0	0	0.0	0	0.0	40	-
0900	3	0	1	0	2	0	0	0	0	0	0	0	0	0	0.0	0	0.0	0	0.0	42.2	-
0915	4	0	3	1	0	0	0	0	0	0	0	0	0	0	0.0	0	0.0	0	0.0	42	-
0930	4	0	4	0	0	0	0	0	0	0	0	0	0	0	0.0	0	0.0	0	0.0	35.1	-
0945	3	0	3	0	0	0	0	0	0	0	0	0	0	0	0.0	0	0.0	0	0.0	36.8	-
1000	8	0	5	1	2	0	0	0	0	0	0	0	0	0	0.0	0	0.0	0	0.0	36.4	-
1015	10	0	8	0	2	0	0	0	0	0	0	0	0	0	0.0	0	0.0	0	0.0	37.4	-
1030	7	0	5	0	2	0	0	0	0	0	0	0	0	0	0.0	0	0.0	0	0.0	35.1	-
1045	8	0	6	0	2	0	0	0	0	0	0	0	0	0	0.0	0	0.0	0	0.0	39	-
1100	6	0	6	0	0	0	0	0	0	0	0	0	0	0	0.0	0	0.0	0	0.0	38.6	-
1115	0	0	0	0	0	0	0	0	0	0	0	0	0	0	0.0	0	0.0	0	0.0	-	-
1130	7	0	6	0	1	0	0	0	0	0	0	0	0	0	0.0	0	0.0	0	0.0	36.3	-
1145	3	0	2	0	1	0	0	0	0	0	0	0	0	0	0.0	0	0.0	0	0.0	37.2	-
1200	6	0	5	0	1	0	0	0	0	0	0	0	0	0	0.0	0	0.0	0	0.0	39.7	-
1215	4	0	4	0	0	0	0	0	0	0	0	0	0	0	0.0	0	0.0	0	0.0	29.4	-
1230	6	0	5	0	1	0	0	0	0	0	0	0	0	0	0.0	0	0.0	0	0.0	38.9	-
1245	4	0	3	0	0	0	1	0	0	0	0	0	0	0	0.0	0	0.0	0	0.0	31	-
1300	4	0	4	0	0	0	0	0	0	0	0	0	0	0	0.0	0	0.0	0	0.0	39	-
1315	9	0	8	0	1	0	0	0	0	0	0	0	0	0	0.0	0	0.0	0	0.0	38.4	-
1330	7	0	6	0	1	0	0	0	0	0	0	0	0	0	0.0	0	0.0	0	0.0	40.7	-
1345	6	0	5	0	1	0	0	0	0	0	0	0	0	0	0.0	0	0.0	0	0.0	36.9	-
1400	9	0	7	0	2	0	0	0	0	0	0	0	0	0	0.0	0	0.0	0	0.0	37.9	-
1415	8	0	5	1	2	0	0	0	0	0	0	0	0	0	0.0	0	0.0	0	0.0	37.3	-
1430	5	0	3	0	2	0	0	0	0	0	0	0	0	0	0.0	0	0.0	0	0.0	41.3	-
1445	3	0	3	0	0	0	0	0	0	0	0	0	0	0	0.0	0	0.0	0	0.0	38.8	-
1500	4	0	4	0	0	0	0	0	0	0	0	0	0	0	0.0	0	0.0	0	0.0	39.4	-
1515	**13**	**0**	**11**	**0**	**2**	**0**	**0**	**0**	**0**	**0**	**0**	**0**	**0**	**0**	**0.0**	**0**	**0.0**	**0**	**0.0**	**35.9**	**44.7**
1530	8	0	5	1	1	1	0	0	0	0	0	0	0	0	0.0	0	0.0	0	0.0	34.1	-
1545	8	0	8	0	0	0	0	0	0	0	0	0	0	0	0.0	0	0.0	0	0.0	36.6	-
1600	12	1	10	0	1	0	0	0	0	0	0	0	0	0	0.0	0	0.0	0	0.0	36.7	45.9
1615	6	0	5	0	1	0	0	0	0	0	0	0	0	0	0.0	0	0.0	0	0.0	40.6	-
1630	3	0	3	0	0	0	0	0	0	0	0	0	0	0	0.0	0	0.0	0	0.0	42.7	-
1645	5	0	3	0	2	0	0	0	0	0	0	0	0	0	0.0	0	0.0	0	0.0	35.6	-
1700	8	0	8	0	0	0	0	0	0	0	0	0	0	0	0.0	0	0.0	0	0.0	41.4	-
1715	5	0	4	0	1	0	0	0	0	0	0	0	0	0	0.0	0	0.0	0	0.0	41.4	-
1730	6	0	5	1	0	0	0	0	0	0	0	0	0	0	0.0	0	0.0	0	0.0	36.6	-
1745	7	0	7	0	0	0	0	0	0	0	0	0	0	0	0.0	0	0.0	0	0.0	42.8	-
1800	6	1	3	0	2	0	0	0	0	0	0	0	0	0	0.0	0	0.0	0	0.0	37.4	-
1815	1	0	1	0	0	0	0	0	0	0	0	0	0	0	0.0	0	0.0	0	0.0	35.7	-
1830	7	1	6	0	0	0	0	0	0	0	0	0	0	0	0.0	0	0.0	0	0.0	42	-
1845	4	0	4	0	0	0	0	0	0	0	0	0	0	0	0.0	0	0.0	0	0.0	37.3	-
1900	5	0	5	0	0	0	0	0	0	0	0	0	0	0	0.0	0	0.0	0	0.0	41.5	-
1915	3	0	2	0	1	0	0	0	0	0	0	0	0	0	0.0	0	0.0	0	0.0	41.2	-
1930	5	0	5	0	0	0	0	0	0	0	0	0	0	0	0.0	0	0.0	0	0.0	38.7	-
1945	1	0	1	0	0	0	0	0	0	0	0	0	0	0	0.0	0	0.0	0	0.0	38.4	-
2000	3	0	2	0	1	0	0	0	0	0	0	0	0	0	0.0	0	0.0	0	0.0	36.9	-
2015	5	0	4	0	1	0	0	0	0	0	0	0	0	0	0.0	0	0.0	0	0.0	33.5	-
2030	4	1	1	0	2	0	0	0	0	0	0	0	0	0	0.0	0	0.0	0	0.0	41.4	-
2045	5	0	5	0	0	0	0	0	0	0	0	0	0	1	20.0	1	20.0	1	20.0	42.2	-
2100	1	0	1	0	0	0	0	0	0	0	0	0	0	0	0.0	0	0.0	0	0.0	30	-
2115	2	0	2	0	0	0	0	0	0	0	0	0	0	0	0.0	0	0.0	0	0.0	26.9	-
2130	1	0	1	0	0	0	0	0	0	0	0	0	0	0	0.0	0	0.0	0	0.0	41.2	-
2145	2	0	2	0	0	0	0	0	0	0	0	0	0	0	0.0	0	0.0	0	0.0	36.1	-
2200	4	0	4	0	0	0	0	0	0	0	0	0	0	0	0.0	0	0.0	0	0.0	32.8	-
2215	0	0	0	0	0	0	0	0	0	0	0	0	0	0	0.0	0	0.0	0	0.0	-	-
2230	0	0	0	0	0	0	0	0	0	0	0	0	0	0	0.0	0	0.0	0	0.0	-	-
2245	0	0	0	0	0	0	0	0	0	0	0	0	0	0	0.0	0	0.0	0	0.0	-	-
2300	1	0	1	0	0	0	0	0	0	0	0	0	0	0	0.0	0	0.0	0	0.0	31	-
2315	0	0	0	0	0	0	0	0	0	0	0	0	0	0	0.0	0	0.0	0	0.0	-	-
2330	1	0	1	0	0	0	0	0	0	0	0	0	0	0	0.0	0	0.0	0	0.0	36.2	-
2345	0	0	0	0	0	0	0	0	0	0	0	0	0	0	0.0	0	0.0	0	0.0	-	-
07-19	**293**	**4**	**242**	**6**	**38**	**1**	**1**	**0**	**0**	**0**	**1**	**0**	**0**	**0**	**0.0**	**0**	**0.0**	**0**	**0.0**	**38.2**	**44.5**
06-22	**347**	**6**	**289**	**6**	**43**	**1**	**1**	**0**	**0**	**0**	**1**	**0**	**0**	**1**	**0.3**	**1**	**0.3**	**1**	**0.3**	**38.4**	**44.7**
06-00	**353**	**6**	**295**	**6**	**43**	**1**	**1**	**0**	**0**	**0**	**1**	**0**	**0**	**1**	**0.3**	**1**	**0.3**	**1**	**0.3**	**38.3**	**44.6**
00-00	**365**	**6**	**305**	**6**	**45**	**1**	**1**	**0**	**0**	**0**	**1**	**0**	**0**	**1**	**0.3**	**1**	**0.3**	**1**	**0.3**	**38.4**	**44.7**

Site 1
Location B1164
Direction Northbound

16693 / EGMANTON SOLAR FARM
APRIL 2025
AUTOMATIC TRAFFIC COUNT


Virtual Day (7)


Time	Total	Classification												JPSL	JPSL%	JSL1	JSL1%	JSL2	JSL2%	Mean	Vpp
		1 MCL	2 SV	3 SVT	4 TB2	5 TB3	6 T4	7 ART3	8 ART4	9 ART5	10 ART6	11 BD	12 DRT	60	60	68 ACPO	68 ACPO	70 DfT	70 DfT		85
0000	1	0	1	0	0	0	0	0	0	0	0	0	0	0	12.5	0	0.0	0	0.0	41.2	-
0100	1	0	1	0	0	0	0	0	0	0	0	0	0	0	0.0	0	0.0	0	0.0	42.9	-
0200	0	0	0	0	0	0	0	0	0	0	0	0	0	0	0.0	0	0.0	0	0.0	30.4	-
0300	0	0	0	0	0	0	0	0	0	0	0	0	0	0	0.0	0	0.0	0	0.0	39.8	-
0400	2	0	2	0	0	0	0	0	0	0	0	0	0	0	0.0	0	0.0	0	0.0	39.9	-
0500	8	0	7	0	1	0	0	0	0	0	0	0	0	0	0.0	0	0.0	0	0.0	39.8	-
0600	10	0	10	0	0	0	0	0	0	0	0	0	0	0	1.4	0	0.0	0	0.0	42.6	46.6
0700	18	0	15	0	1	0	1	0	0	0	0	0	0	0	0.0	0	0.0	0	0.0	40.1	45
0800	26	0	23	0	2	0	0	0	0	0	0	0	0	0	0.5	0	0.0	0	0.0	39.2	45.5
0900	19	1	16	0	2	0	0	0	0	0	0	0	0	0	0.0	0	0.0	0	0.0	38.1	44.9
1000	**29**	**1**	**23**	**1**	**4**	**0**	**1**	**0**	**0**	**0**	**0**	**0**	**0**	**0**	**1.0**	**0**	**0.0**	**0**	**0.0**	**35.8**	**43**
1100	25	1	20	0	3	0	1	0	0	0	0	0	0	0	0.0	0	0.0	0	0.0	35.3	42.8
1200	27	0	22	0	3	0	1	0	0	0	0	0	0	0	0.5	0	0.0	0	0.0	35.3	42.5
1300	28	1	22	1	4	0	1	0	0	0	0	0	0	0	0.5	0	0.0	0	0.0	36.3	43.5
1400	27	1	21	1	3	0	1	0	0	0	0	0	0	0	0.0	0	0.0	0	0.0	36.8	43.5
1500	**33**	**1**	**25**	**1**	**4**	**1**	**0**	**0**	**0**	**0**	**0**	**0**	**0**	**0**	**0.0**	**0**	**0.0**	**0**	**0.0**	**37**	**44.2**
1600	32	1	28	0	2	0	0	0	0	0	0	0	0	0	0.0	0	0.0	0	0.0	36.5	43.7
1700	26	0	22	0	3	0	0	0	0	0	0	0	0	0	0.0	0	0.0	0	0.0	38.9	45.3
1800	19	1	16	0	2	0	0	0	0	0	0	0	0	0	2.2	0	1.5	0	0.7	38.2	44.7
1900	16	0	14	0	2	0	0	0	0	0	0	0	0	0	0.0	0	0.0	0	0.0	37.6	44
2000	14	0	13	0	1	0	0	0	0	0	0	0	0	0	2.0	0	1.0	0	1.0	36.5	44.2
2100	9	0	8	0	0	0	0	0	0	0	0	0	0	0	0.0	0	0.0	0	0.0	37.1	-
2200	4	0	4	0	0	0	0	0	0	0	0	0	0	0	0.0	0	0.0	0	0.0	37.1	-
2300	3	0	3	0	0	0	0	0	0	0	0	0	0	0	0.0	0	0.0	0	0.0	38.3	-
07-19	**312**	**7**	**255**	**5**	**34**	**2**	**6**	**0**	**1**	**0**	**1**	**0**	**0**	**1**	**0.4**	**0**	**0.1**	**0**	**0.0**	**37.2**	**44.1**
06-22	**361**	**7**	**300**	**5**	**38**	**2**	**6**	**0**	**1**	**0**	**1**	**0**	**0**	**2**	**0.4**	**0**	**0.1**	**0**	**0.1**	**37.3**	**44.1**
06-00	**369**	**7**	**307**	**5**	**38**	**2**	**6**	**0**	**1**	**0**	**1**	**0**	**0**	**2**	**0.4**	**0**	**0.1**	**0**	**0.1**	**37.3**	**44.1**
00-00	**382**	**7**	**319**	**5**	**38**	**3**	**7**	**0**	**1**	**0**	**1**	**0**	**0**	**2**	**0.4**	**0**	**0.1**	**0**	**0.1**	**37.4**	**44.2**

Virtual Week (1)

Time	Total	Classification												JPSL	JPSL%	JSL1	JSL1%	JSL2	JSL2%	Mean	Vpp
		1 MCL	2 SV	3 SVT	4 TB2	5 TB3	6 T4	7 ART3	8 ART4	9 ART5	10 ART6	11 BD	12 DRT	60	60	68 ACPO	68 ACPO	70 DfT	70 DfT		85
Mon	368	5	303	7	49	1	1	1	1	0	0	0	0	1	0.3	0	0.0	0	0.0	38.4	44.6
Tue	370	11	314	4	30	4	3	0	3	1	0	0	0	4	1.1	0	0.0	0	0.0	38.1	44.8
Wed	365	6	305	6	45	1	1	0	0	0	1	0	0	1	0.3	1	0.3	1	0.3	38.4	44.7
Thu	477	4	396	11	50	6	7	0	2	1	0	0	0	1	0.2	0	0.0	0	0.0	37.1	42.9
Fri	492	3	414	3	41	5	24	0	1	0	1	0	0	1	0.2	0	0.0	0	0.0	36.8	44.1
| Sat	328	7	275	4	29	1	7	0	3	0	2	0	0	2	0.6	1	0.3	1	0.3	36.5	43.8
| Sun	276	15	226	3	25	0	3	0	0	0	4	0	0	2	0.7	1	0.4	0	0.0	36.5	44.2
5 Day Ave.	**414**	**6**	**346**	**6**	**43**	**3**	**7**	**0**	**1**	**0**	**0**	**0**	**0**	**2**	**0.5**	**0**	**0.0**	**0**	**0.0**	**37.8**	**44.2**
7 Day Ave.	**382**	**7**	**319**	**5**	**38**	**3**	**7**	**0**	**1**	**0**	**1**	**0**	**0**	**2**	**0.4**	**0**	**0.1**	**0**	**0.1**	**37.4**	**44.2**
--	**2676**	**51**	**2233**	**38**	**269**	**18**	**46**	**1**	**10**	**2**	**8**	**0**	**0**	**12**	**0.4**	**3**	**0.1**	**2**	**0.1**	**37.4**	**44.2**

Summary Graphs

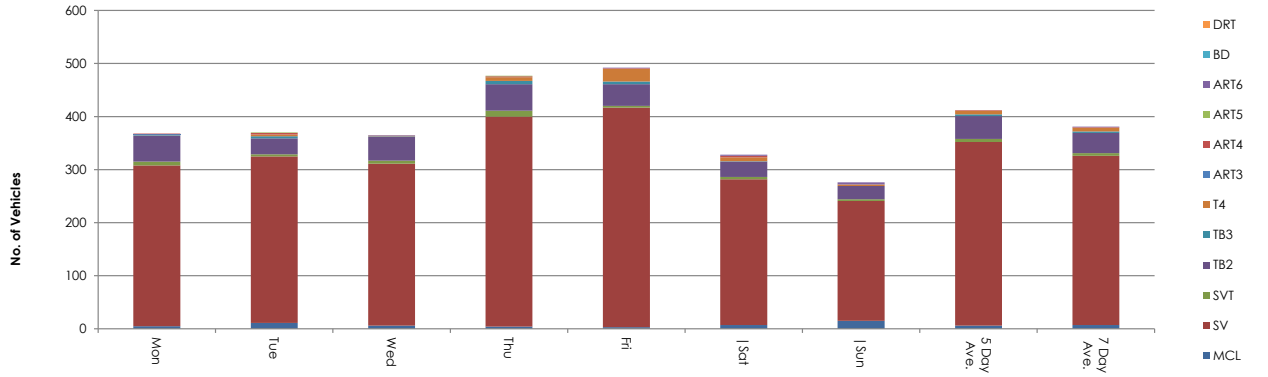

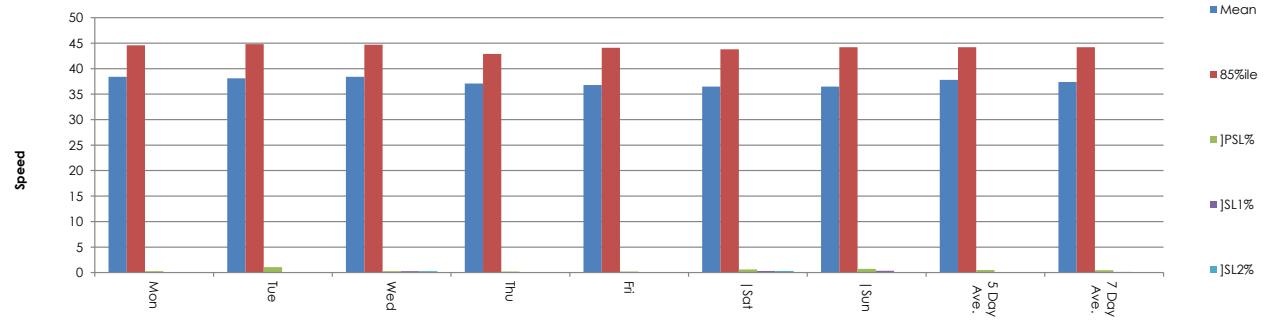

Site 1
Location B1164
Direction Northbound

16693 / EGMANTON SOLAR FARM
APRIL 2025
AUTOMATIC TRAFFIC COUNT

24 April 2025 **Thursday**

Time	Total	Speed Bins (mph)																												
		0 - 5	5 - 10	10 - 15	15 - 20	20 - 25	25 - 30	30 - 35	35 - 40	40 - 45	45 - 50	50 - 55	55 - 60	60 - 65	65 - 70	70 - 75	75 - 80	80 - 85	85 - 90	90 - 95	95 - 100	100 - 105	105 - 110	110 - 115	115 - 120	120 - 125	125 - 130	130 - 135	135 - 140
0000	0	0	0	0	0	0	0	0	0	0	0	0	0	0	0	0	0	0	0	0	0	0	0	0	0	0	0	0	0	0
0015	1	0	0	0	0	1	0	0	0	0	0	0	0	0	0	0	0	0	0	0	0	0	0	0	0	0	0	0	0	0
0030	0	0	0	0	0	0	0	0	0	0	0	0	0	0	0	0	0	0	0	0	0	0	0	0	0	0	0	0	0	0
0045	0	0	0	0	0	0	0	0	0	0	0	0	0	0	0	0	0	0	0	0	0	0	0	0	0	0	0	0	0	0
0100	0	0	0	0	0	0	0	0	0	0	0	0	0	0	0	0	0	0	0	0	0	0	0	0	0	0	0	0	0	0
0115	0	0	0	0	0	0	0	0	0	0	0	0	0	0	0	0	0	0	0	0	0	0	0	0	0	0	0	0	0	0
0130	0	0	0	0	0	0	0	0	0	0	0	0	0	0	0	0	0	0	0	0	0	0	0	0	0	0	0	0	0	0
0145	0	0	0	0	0	0	0	0	0	0	0	0	0	0	0	0	0	0	0	0	0	0	0	0	0	0	0	0	0	0
0200	0	0	0	0	0	0	0	0	0	0	0	0	0	0	0	0	0	0	0	0	0	0	0	0	0	0	0	0	0	0
0215	0	0	0	0	0	0	0	0	0	0	0	0	0	0	0	0	0	0	0	0	0	0	0	0	0	0	0	0	0	0
0230	0	0	0	0	0	0	0	0	0	0	0	0	0	0	0	0	0	0	0	0	0	0	0	0	0	0	0	0	0	0
0245	1	0	0	0	0	0	0	1	0	0	0	0	0	0	0	0	0	0	0	0	0	0	0	0	0	0	0	0	0	0
0300	0	0	0	0	0	0	0	0	0	0	0	0	0	0	0	0	0	0	0	0	0	0	0	0	0	0	0	0	0	0
0315	0	0	0	0	0	0	0	0	0	0	0	0	0	0	0	0	0	0	0	0	0	0	0	0	0	0	0	0	0	0
0330	1	0	0	0	0	0	0	1	0	0	0	0	0	0	0	0	0	0	0	0	0	0	0	0	0	0	0	0	0	0
0345	0	0	0	0	0	0	0	0	0	0	0	0	0	0	0	0	0	0	0	0	0	0	0	0	0	0	0	0	0	0
0400	0	0	0	0	0	0	0	0	0	0	0	0	0	0	0	0	0	0	0	0	0	0	0	0	0	0	0	0	0	0
0415	1	0	0	0	0	0	0	0	1	0	0	0	0	0	0	0	0	0	0	0	0	0	0	0	0	0	0	0	0	0
0430	3	0	0	0	0	0	0	0	3	0	0	0	0	0	0	0	0	0	0	0	0	0	0	0	0	0	0	0	0	0
0445	0	0	0	0	0	0	0	0	0	0	0	0	0	0	0	0	0	0	0	0	0	0	0	0	0	0	0	0	0	0
0500	0	0	0	0	0	0	0	0	0	0	0	0	0	0	0	0	0	0	0	0	0	0	0	0	0	0	0	0	0	0
0515	2	0	0	0	0	0	0	0	2	0	0	0	0	0	0	0	0	0	0	0	0	0	0	0	0	0	0	0	0	0
0530	8	0	0	0	0	0	0	0	1	7	0	0	0	0	0	0	0	0	0	0	0	0	0	0	0	0	0	0	0	0
0545	2	0	0	0	0	0	0	0	2	0	0	0	0	0	0	0	0	0	0	0	0	0	0	0	0	0	0	0	0	0
0600	3	0	0	0	0	0	0	0	0	2	1	0	0	0	0	0	0	0	0	0	0	0	0	0	0	0	0	0	0	0
0615	1	0	0	0	0	0	0	0	1	0	0	0	0	0	0	0	0	0	0	0	0	0	0	0	0	0	0	0	0	0
0630	4	0	0	0	0	0	0	0	1	3	0	0	0	0	0	0	0	0	0	0	0	0	0	0	0	0	0	0	0	0
0645	6	0	0	0	0	0	0	0	6	0	0	0	0	0	0	0	0	0	0	0	0	0	0	0	0	0	0	0	0	0
0700	4	0	0	0	0	0	0	1	1	1	1	0	0	0	0	0	0	0	0	0	0	0	0	0	0	0	0	0	0	0
0715	7	0	0	0	0	0	0	0	0	7	0	0	0	0	0	0	0	0	0	0	0	0	0	0	0	0	0	0	0	0
0730	8	0	0	0	0	0	0	1	3	3	0	0	1	0	0	0	0	0	0	0	0	0	0	0	0	0	0	0	0	0
0745	3	0	0	0	0	0	1	0	1	0	1	0	0	0	0	0	0	0	0	0	0	0	0	0	0	0	0	0	0	0
0800	**13**	**0**	**0**	**0**	**0**	**0**	**0**	**2**	**2**	**7**	**2**	**0**	**0**	**0**	**0**	**0**	**0**	**0**	**0**	**0**	**0**	**0**	**0**	**0**	**0**	**0**	**0**	**0**	**0**	**0**
0815	8	0	0	0	0	1	0	1	2	3	1	0	0	0	0	0	0	0	0	0	0	0	0	0	0	0	0	0	0	0
0830	12	0	0	0	0	0	0	1	6	3	2	0	0	0	0	0	0	0	0	0	0	0	0	0	0	0	0	0	0	0
0845	9	0	0	0	0	0	2	0	5	1	1	0	0	0	0	0	0	0	0	0	0	0	0	0	0	0	0	0	0	0
0900	6	0	0	0	0	0	0	3	2	1	0	0	0	0	0	0	0	0	0	0	0	0	0	0	0	0	0	0	0	0
0915	4	0	0	0	0	0	0	0	1	1	2	0	0	0	0	0	0	0	0	0	0	0	0	0	0	0	0	0	0	0
0930	4	0	0	0	0	0	1	2	1	0	0	0	0	0	0	0	0	0	0	0	0	0	0	0	0	0	0	0	0	0
0945	5	0	0	0	0	0	0	4	1	0	0	0	0	0	0	0	0	0	0	0	0	0	0	0	0	0	0	0	0	0
1000	3	0	0	1	0	0	0	0	0	2	0	0	0	0	0	0	0	0	0	0	0	0	0	0	0	0	0	0	0	0
1015	4	0	0	0	0	1	1	0	1	1	0	0	0	0	0	0	0	0	0	0	0	0	0	0	0	0	0	0	0	0
1030	10	0	1	1	0	2	1	0	1	2	1	0	0	1	0	0	0	0	0	0	0	0	0	0	0	0	0	0	0	0
1045	7	0	0	0	0	2	0	1	3	1	0	0	0	0	0	0	0	0	0	0	0	0	0	0	0	0	0	0	0	0
1100	**13**	**0**	**0**	**0**	**0**	**0**	**2**	**3**	**5**	**2**	**0**	**1**	**0**	**0**	**0**	**0**	**0**	**0**	**0**	**0**	**0**	**0**	**0**	**0**	**0**	**0**	**0**	**0**	**0**	**0**
1115	9	0	0	0	0	1	0	2	3	3	0	0	0	0	0	0	0	0	0	0	0	0	0	0	0	0	0	0	0	0
1130	12	0	0	0	0	0	0	2	5	5	0	0	0	0	0	0	0	0	0	0	0	0	0	0	0	0	0	0	0	0
1145	11	0	0	0	0	2	5	2	2	0	0	0	0	0	0	0	0	0	0	0	0	0	0	0	0	0	0	0	0	0
1200	6	0	0	0	0	0	2	2	2	0	0	0	0	0	0	0	0	0	0	0	0	0	0	0	0	0	0	0	0	0
1215	6	0	0	0	0	0	1	1	1	1	2	0	0	0	0	0	0	0	0	0	0	0	0	0	0	0	0	0	0	0
1230	12	0	0	0	0	1	2	0	5	2	2	0	0	0	0	0	0	0	0	0	0	0	0	0	0	0	0	0	0	0
1245	6	0	0	0	0	1	1	1	2	0	1	0	0	0	0	0	0	0	0	0	0	0	0	0	0	0	0	0	0	0
1300	6	0	0	0	0	0	2	1	2	1	0	0	0	0	0	0	0	0	0	0	0	0	0	0	0	0	0	0	0	0
1315	9	0	0	0	0	2	0	2	4	1	0	0	0	0	0	0	0	0	0	0	0	0	0	0	0	0	0	0	0	0
1330	2	0	0	0	1	1	0	0	0	0	0	0	0	0	0	0	0	0	0	0	0	0	0	0	0	0	0	0	0	0
1345	13	0	0	0	0	0	2	1	7	3	0	0	0	0	0	0	0	0	0	0	0	0	0	0	0	0	0	0	0	0
1400	3	0	0	0	0	0	2	1	0	0	0	0	0	0	0	0	0	0	0	0	0	0	0	0	0	0	0	0	0	0
1415	7	0	0	0	0	0	0	0	5	2	0	0	0	0	0	0	0	0	0	0	0	0	0	0	0	0	0	0	0	0
1430	7	0	0	0	0	0	2	1	1	3	0	0	0	0	0	0	0	0	0	0	0	0	0	0	0	0	0	0	0	0
1445	11	0	0	0	1	0	0	2	4	3	0	1	0	0	0	0	0	0	0	0	0	0	0	0	0	0	0	0	0	0
1500	10	0	0	0	0	0	0	2	6	0	1	1	0	0	0	0	0	0	0	0	0	0	0	0	0	0	0	0	0	0
1515	11	0	0	0	0	0	0	3	5	3	0	0	0	0	0	0	0	0	0	0	0	0	0	0	0	0	0	0	0	0
1530	11	0	0	0	0	1	1	2	4	1	2	0	0	0	0	0	0	0	0	0	0	0	0	0	0	0	0	0	0	0
1545	10	0	0	0	0	0	0	1	5	2	1	1	0	0	0	0	0	0	0	0	0	0	0	0	0	0	0	0	0	0
1600	**15**	**0**	**0**	**0**	**0**	**0**	**2**	**5**	**5**	**2**	**1**	**0**	**0**	**0**	**0**	**0**	**0**	**0**	**0**	**0**	**0**	**0**	**0**	**0**	**0**	**0**	**0**	**0**	**0**	**0**
1615	6	0	0	0	0	0	1	0	3	2	0	0	0	0	0	0	0	0	0	0	0	0	0	0	0	0	0	0	0	0
1630	13	0	0	0	0	1	1	2	3	5	1	0	0	0	0	0	0	0	0	0	0	0	0	0	0	0	0	0	0	0
1645	8	0	0	0	0	0	1	3	2	0	2	0	0	0	0	0	0	0	0	0	0	0	0	0	0	0	0	0	0	0
1700	13	0	0	0	0	0	0	1	5	5	2	0	0	0	0	0	0	0	0	0	0	0	0	0	0	0	0	0	0	0
1715	11	0	0	0	0	0	1	1	4	1	3	1	0	0	0	0	0	0	0	0	0	0	0	0	0	0	0	0	0	0
1730	7	0	0	0	0	0	0	3	2	2	0	0	0	0	0	0	0	0	0	0	0	0	0	0	0	0	0	0	0	0
1745	4	0	0	0	0	0	0	1	1	1	1	0	0	0	0	0	0	0	0	0	0	0	0	0	0	0	0	0	0	0
1800	2	0	0	0	0	1	0	1	0	0	0	0	0	0	0	0	0	0	0	0	0	0	0	0	0	0	0	0	0	0
1815	9	0	0	0	0	1	1	2	2	1	1	1	0	0	0	0	0	0	0	0	0	0	0	0	0	0	0	0	0	0
1830	8	0	0	0	0	1	2	2	0	2	0	1	0	0	0	0	0	0	0	0	0	0	0	0	0	0	0	0	0	0
1845	0	0	0	0	0	0	0	0	0	0	0	0	0	0	0	0	0	0	0	0	0	0	0	0	0	0	0	0	0	0
1900	4	0	0	0	0	0	1	1	1	1	0	0	0	0	0	0	0	0	0	0	0	0	0	0	0	0	0	0	0	0
1915	5	0	0	0	0	0	1	0	4	0	0	0	0	0	0	0	0	0	0	0	0	0	0	0	0	0	0	0	0	0
1930	6	0	0	0	1	0	1	0	1	1	2	0	0	0	0	0	0	0	0	0	0	0	0	0	0	0	0	0	0	0
1945	3	0	0	0	0	1	0	0	2	0	0	0	0	0	0	0	0	0	0	0	0	0	0	0	0	0	0	0	0	0
2000	2	0	0	0	0	0	0	0	2	0	0	0	0	0	0	0	0	0	0	0	0	0	0	0	0	0	0	0	0	0
2015	2	0	0	0	0	0	1	1	0	0	0	0	0	0	0	0	0	0	0	0	0	0	0	0	0	0	0	0	0	0
2030	8	0	0	0	0	0	0	4	2	1	0	1	0	0	0	0	0	0	0	0	0	0	0	0	0	0	0	0	0	0
2045	5	0	0	0	0	0	0	0	2	3	0	0	0	0	0	0	0	0	0	0	0	0	0	0	0	0	0	0	0	0
2100	2	0	0	0	0	0	0	1	0	1	0	0	0	0	0	0	0	0	0	0	0	0	0	0	0	0	0	0	0	0
2115	6	0	0	0	0	0	0	1	1	3	1	0	0	0	0	0	0	0	0	0	0	0	0	0	0	0	0	0	0	0
2130	1	0	0	0	0	0	0	0	0	0	1	0	0	0	0	0	0	0	0	0	0	0	0	0	0	0	0	0	0	0
2145	8	0	0	0	0	0	1	5	2	0	0	0	0	0	0	0	0	0	0	0	0	0	0	0	0	0	0	0	0	0
2200	6	0	0	0	0	2	0	2	2	0	0	0	0	0	0	0	0	0	0	0	0	0	0	0	0	0	0	0	0	0
2215	2	0	0	0	0	0	0	0	1	0	0	1	0	0	0	0	0	0	0	0	0	0	0	0	0	0	0	0	0	0
2230	0	0	0	0	0	0	0	0	0	0	0	0	0	0	0	0	0	0	0	0	0	0	0	0	0	0	0	0	0	0
2245	2	0	0	0	0	0	0	0	1	0	1	0	0	0	0	0	0	0	0	0	0	0	0	0	0	0	0	0	0	0
2300	0	0	0	0	0	0	0	0	0	0	0	0	0	0	0	0	0	0	0	0	0	0	0	0	0	0	0	0	0	0
2315	0	0	0	0	0	0	0	0	0	0	0	0	0	0	0	0	0	0	0	0	0	0	0	0	0	0	0	0	0	0
2330	1	0	0	0	0	0	0	0	0	1	0	0	0	0	0	0	0	0	0	0	0	0	0	0	0	0	0	0	0	0
2345	3	0	0	0	0	0	0	0	0	3	0	0	0	0	0	0	0	0	0	0	0	0	0	0	0	0	0	0	0	0
07-19	**378**	**0**	**1**	**2**	**2**	**19**	**37**	**66**	**125**	**86**	**31**	**7**	**1**	**1**	**0**	**0**	**0**	**0**	**0**	**0**	**0**	**0**	**0**	**0**	**0**	**0**	**0**	**0**	**0**	**0**
06-22	**444**	**0**	**1**	**2**	**3**	**20**	**42**	**79**	**150**	**101**	**36**	**8**	**1**	**1**	**0**	**0**	**0**	**0**	**0**	**0**	**0**	**0**	**0**	**0**	**0**	**0**	**0**	**0**	**0**	**0**
06-00	**458**	**0**	**1**	**2**	**3**	**22**	**42**	**81**	**154**	**105**	**37**	**9**	**1**	**1**	**0**	**0**	**0**	**0**	**0**	**0**	**0**	**0**	**0**	**0**	**0**	**0**	**0**	**0**	**0**	**0**
00-00	**477**	**0**	**1**	**2**	**3**	**23**	**42**	**83**	**162**	**113**	**37**	**9**	**1**	**1**	**0**	**0**	**0**	**0**	**0**	**0**	**0**	**0**	**0**	**0**	**0**	**0**	**0**	**0**	**0**	**0**

Site 1
Location B1164
Direction Northbound

25 April 2025 Friday

16693 / EGMANTON SOLAR FARM
APRIL 2025
AUTOMATIC TRAFFIC COUNT

Time	Total	Speed Bins (mph)																												
		0 - 5	5 - 10	10 - 15	15 - 20	20 - 25	25 - 30	30 - 35	35 - 40	40 - 45	45 - 50	50 - 55	55 - 60	60 - 65	65 - 70	70 - 75	75 - 80	80 - 85	85 - 90	90 - 95	95 - 100	100 - 105	105 - 110	110 - 115	115 - 120	120 - 125	125 - 130	130 - 135	135 - 140
0000	1	0	0	0	0	0	0	0	0	0	0	0	0	1	0	0	0	0	0	0	0	0	0	0	0	0	0	0	0	0
0015	0	0	0	0	0	0	0	0	0	0	0	0	0	0	0	0	0	0	0	0	0	0	0	0	0	0	0	0	0	0
0030	1	0	0	0	0	0	0	0	0	1	0	0	0	0	0	0	0	0	0	0	0	0	0	0	0	0	0	0	0	0
0045	0	0	0	0	0	0	0	0	0	0	0	0	0	0	0	0	0	0	0	0	0	0	0	0	0	0	0	0	0	0
0100	0	0	0	0	0	0	0	0	0	0	0	0	0	0	0	0	0	0	0	0	0	0	0	0	0	0	0	0	0	0
0115	0	0	0	0	0	0	0	0	0	0	0	0	0	0	0	0	0	0	0	0	0	0	0	0	0	0	0	0	0	0
0130	0	0	0	0	0	0	0	0	0	0	0	0	0	0	0	0	0	0	0	0	0	0	0	0	0	0	0	0	0	0
0145	0	0	0	0	0	0	0	0	0	0	0	0	0	0	0	0	0	0	0	0	0	0	0	0	0	0	0	0	0	0
0200	0	0	0	0	0	0	0	0	0	0	0	0	0	0	0	0	0	0	0	0	0	0	0	0	0	0	0	0	0	0
0215	0	0	0	0	0	0	0	0	0	0	0	0	0	0	0	0	0	0	0	0	0	0	0	0	0	0	0	0	0	0
0230	0	0	0	0	0	0	0	0	0	0	0	0	0	0	0	0	0	0	0	0	0	0	0	0	0	0	0	0	0	0
0245	0	0	0	0	0	0	0	0	0	0	0	0	0	0	0	0	0	0	0	0	0	0	0	0	0	0	0	0	0	0
0300	0	0	0	0	0	0	0	0	0	0	0	0	0	0	0	0	0	0	0	0	0	0	0	0	0	0	0	0	0	0
0315	0	0	0	0	0	0	0	0	0	0	0	0	0	0	0	0	0	0	0	0	0	0	0	0	0	0	0	0	0	0
0330	0	0	0	0	0	0	0	0	0	0	0	0	0	0	0	0	0	0	0	0	0	0	0	0	0	0	0	0	0	0
0345	0	0	0	0	0	0	0	0	0	0	0	0	0	0	0	0	0	0	0	0	0	0	0	0	0	0	0	0	0	0
0400	0	0	0	0	0	0	0	0	0	0	0	0	0	0	0	0	0	0	0	0	0	0	0	0	0	0	0	0	0	0
0415	0	0	0	0	0	0	0	0	0	0	0	0	0	0	0	0	0	0	0	0	0	0	0	0	0	0	0	0	0	0
0430	1	0	0	0	0	0	0	0	1	0	0	0	0	0	0	0	0	0	0	0	0	0	0	0	0	0	0	0	0	0
0445	1	0	0	0	0	0	0	0	0	0	1	0	0	0	0	0	0	0	0	0	0	0	0	0	0	0	0	0	0	0
0500	0	0	0	0	0	0	0	0	0	0	0	0	0	0	0	0	0	0	0	0	0	0	0	0	0	0	0	0	0	0
0515	2	0	0	0	0	0	0	1	1	0	0	0	0	0	0	0	0	0	0	0	0	0	0	0	0	0	0	0	0	0
0530	8	0	0	0	0	0	0	1	0	4	2	1	0	0	0	0	0	0	0	0	0	0	0	0	0	0	0	0	0	0
0545	3	0	0	0	0	0	0	0	2	1	0	0	0	0	0	0	0	0	0	0	0	0	0	0	0	0	0	0	0	0
0600	1	0	0	0	0	0	0	0	0	1	0	0	0	0	0	0	0	0	0	0	0	0	0	0	0	0	0	0	0	0
0615	0	0	0	0	0	0	0	0	0	0	0	0	0	0	0	0	0	0	0	0	0	0	0	0	0	0	0	0	0	0
0630	2	0	0	0	0	0	0	0	0	1	0	1	0	0	0	0	0	0	0	0	0	0	0	0	0	0	0	0	0	0
0645	5	0	0	0	0	0	0	1	0	3	1	0	0	0	0	0	0	0	0	0	0	0	0	0	0	0	0	0	0	0
0700	4	0	0	0	0	0	1	1	1	0	1	0	0	0	0	0	0	0	0	0	0	0	0	0	0	0	0	0	0	0
0715	13	0	0	0	0	0	0	3	8	1	1	0	0	0	0	0	0	0	0	0	0	0	0	0	0	0	0	0	0	0
0730	8	0	0	0	1	1	0	0	0	6	0	0	0	0	0	0	0	0	0	0	0	0	0	0	0	0	0	0	0	0
0745	9	0	0	0	0	0	0	4	2	2	1	0	0	0	0	0	0	0	0	0	0	0	0	0	0	0	0	0	0	0
0800	**14**	**0**	**0**	**0**	**0**	**1**	**1**	**1**	**2**	**8**	**1**	**0**	**0**	**0**	**0**	**0**	**0**	**0**	**0**	**0**	**0**	**0**	**0**	**0**	**0**	**0**	**0**	**0**	**0**	**0**
0815	7	0	0	0	0	0	0	4	2	1	0	0	0	0	0	0	0	0	0	0	0	0	0	0	0	0	0	0	0	0
0830	8	0	0	1	0	0	0	0	4	2	1	0	0	0	0	0	0	0	0	0	0	0	0	0	0	0	0	0	0	0
0845	5	0	0	0	0	0	0	2	2	1	0	0	0	0	0	0	0	0	0	0	0	0	0	0	0	0	0	0	0	0
0900	8	0	0	0	0	0	0	3	1	1	2	1	0	0	0	0	0	0	0	0	0	0	0	0	0	0	0	0	0	0
0915	6	0	0	0	0	0	0	2	1	2	1	0	0	0	0	0	0	0	0	0	0	0	0	0	0	0	0	0	0	0
0930	8	0	0	0	0	0	0	0	3	5	0	0	0	0	0	0	0	0	0	0	0	0	0	0	0	0	0	0	0	0
0945	6	0	0	0	0	0	0	1	0	2	2	1	0	0	0	0	0	0	0	0	0	0	0	0	0	0	0	0	0	0
1000	8	0	0	0	0	0	1	1	4	1	0	1	0	0	0	0	0	0	0	0	0	0	0	0	0	0	0	0	0	0
1015	11	0	0	0	1	2	1	4	3	0	0	0	0	0	0	0	0	0	0	0	0	0	0	0	0	0	0	0	0	0
1030	6	0	0	0	0	2	0	1	1	2	0	0	0	0	0	0	0	0	0	0	0	0	0	0	0	0	0	0	0	0
1045	5	0	0	0	0	0	0	1	0	3	1	0	0	0	0	0	0	0	0	0	0	0	0	0	0	0	0	0	0	0
1100	6	0	0	0	0	1	0	1	0	1	2	1	0	0	0	0	0	0	0	0	0	0	0	0	0	0	0	0	0	0
1115	5	0	0	0	0	0	2	1	1	1	0	0	0	0	0	0	0	0	0	0	0	0	0	0	0	0	0	0	0	0
1130	2	0	0	0	0	1	0	0	1	0	0	0	0	0	0	0	0	0	0	0	0	0	0	0	0	0	0	0	0	0
1145	10	0	0	0	0	3	1	1	2	2	1	0	0	0	0	0	0	0	0	0	0	0	0	0	0	0	0	0	0	0
1200	9	0	0	0	0	1	2	2	3	0	1	0	0	0	0	0	0	0	0	0	0	0	0	0	0	0	0	0	0	0
1215	9	0	0	0	0	3	0	3	2	0	1	0	0	0	0	0	0	0	0	0	0	0	0	0	0	0	0	0	0	0
1230	12	0	0	1	0	0	2	1	6	2	0	0	0	0	0	0	0	0	0	0	0	0	0	0	0	0	0	0	0	0
1245	13	0	0	0	2	3	1	4	1	2	0	0	0	0	0	0	0	0	0	0	0	0	0	0	0	0	0	0	0	0
1300	2	0	0	0	0	0	0	2	0	0	0	0	0	0	0	0	0	0	0	0	0	0	0	0	0	0	0	0	0	0
1315	12	0	0	0	0	0	0	4	5	1	1	1	0	0	0	0	0	0	0	0	0	0	0	0	0	0	0	0	0	0
1330	12	0	0	0	2	0	3	1	3	1	2	0	0	0	0	0	0	0	0	0	0	0	0	0	0	0	0	0	0	0
1345	5	0	0	0	0	1	1	1	1	1	0	0	0	0	0	0	0	0	0	0	0	0	0	0	0	0	0	0	0	0
1400	9	0	0	0	1	0	4	1	3	0	0	0	0	0	0	0	0	0	0	0	0	0	0	0	0	0	0	0	0	0
1415	11	0	0	0	0	1	1	1	3	3	2	0	0	0	0	0	0	0	0	0	0	0	0	0	0	0	0	0	0	0
1430	9	0	0	0	0	0	0	3	5	1	0	0	0	0	0	0	0	0	0	0	0	0	0	0	0	0	0	0	0	0
1445	11	0	0	0	0	1	1	1	3	4	1	0	0	0	0	0	0	0	0	0	0	0	0	0	0	0	0	0	0	0
1500	10	0	0	0	0	0	0	2	2	4	0	2	0	0	0	0	0	0	0	0	0	0	0	0	0	0	0	0	0	0
1515	13	0	1	0	0	1	0	5	3	1	1	1	0	0	0	0	0	0	0	0	0	0	0	0	0	0	0	0	0	0
1530	11	0	0	0	1	0	1	3	4	1	0	1	0	0	0	0	0	0	0	0	0	0	0	0	0	0	0	0	0	0
1545	6	0	0	0	0	0	1	1	1	2	0	1	0	0	0	0	0	0	0	0	0	0	0	0	0	0	0	0	0	0
1600	10	0	0	0	0	1	4	1	2	2	0	0	0	0	0	0	0	0	0	0	0	0	0	0	0	0	0	0	0	0
1615	**16**	**0**	**0**	**0**	**0**	**2**	**3**	**3**	**4**	**3**	**1**	**0**	**0**	**0**	**0**	**0**	**0**	**0**	**0**	**0**	**0**	**0**	**0**	**0**	**0**	**0**	**0**	**0**	**0**	**0**
1630	12	0	0	0	0	0	0	7	2	3	0	0	0	0	0	0	0	0	0	0	0	0	0	0	0	0	0	0	0	0
1645	10	0	0	0	0	0	1	2	4	3	0	0	0	0	0	0	0	0	0	0	0	0	0	0	0	0	0	0	0	0
1700	7	0	0	0	0	0	0	1	1	4	0	1	0	0	0	0	0	0	0	0	0	0	0	0	0	0	0	0	0	0
1715	10	0	0	0	0	0	0	3	4	1	2	0	0	0	0	0	0	0	0	0	0	0	0	0	0	0	0	0	0	0
1730	3	0	0	0	0	0	0	0	1	2	0	0	0	0	0	0	0	0	0	0	0	0	0	0	0	0	0	0	0	0
1745	5	0	0	0	0	0	0	2	1	2	0	0	0	0	0	0	0	0	0	0	0	0	0	0	0	0	0	0	0	0
1800	8	0	0	0	0	2	2	0	2	2	0	0	0	0	0	0	0	0	0	0	0	0	0	0	0	0	0	0	0	0
1815	5	0	0	0	0	0	1	0	1	1	2	0	0	0	0	0	0	0	0	0	0	0	0	0	0	0	0	0	0	0
1830	11	0	0	0	0	0	0	2	1	6	2	0	0	0	0	0	0	0	0	0	0	0	0	0	0	0	0	0	0	0
1845	1	0	0	0	0	0	1	0	0	0	0	0	0	0	0	0	0	0	0	0	0	0	0	0	0	0	0	0	0	0
1900	5	0	0	0	0	0	0	0	1	3	0	1	0	0	0	0	0	0	0	0	0	0	0	0	0	0	0	0	0	0
1915	8	0	0	0	0	1	0	1	0	2	3	0	1	0	0	0	0	0	0	0	0	0	0	0	0	0	0	0	0	0
1930	1	0	0	0	0	0	0	1	0	0	0	0	0	0	0	0	0	0	0	0	0	0	0	0	0	0	0	0	0	0
1945	9	0	0	0	1	2	1	2	2	1	0	0	0	0	0	0	0	0	0	0	0	0	0	0	0	0	0	0	0	0
2000	3	0	0	0	0	0	0	1	2	0	0	0	0	0	0	0	0	0	0	0	0	0	0	0	0	0	0	0	0	0
2015	6	0	0	0	0	3	3	0	0	0	0	0	0	0	0	0	0	0	0	0	0	0	0	0	0	0	0	0	0	0
2030	9	0	0	0	0	0	1	2	0	4	2	0	0	0	0	0	0	0	0	0	0	0	0	0	0	0	0	0	0	0
2045	4	0	0	0	0	0	1	0	3	0	0	0	0	0	0	0	0	0	0	0	0	0	0	0	0	0	0	0	0	0
2100	4	0	0	0	0	0	0	0	0	0	2	2	0	0	0	0	0	0	0	0	0	0	0	0	0	0	0	0	0	0
2115	2	0	0	0	0	0	1	0	1	0	0	0	0	0	0	0	0	0	0	0	0	0	0	0	0	0	0	0	0	0
2130	1	0	0	0	0	0	0	1	0	0	0	0	0	0	0	0	0	0	0	0	0	0	0	0	0	0	0	0	0	0
2145	3	0	0	0	0	0	0	1	2	0	0	0	0	0	0	0	0	0	0	0	0	0	0	0	0	0	0	0	0	0
2200	3	0	0	0	0	0	0	2	1	0	0	0	0	0	0	0	0	0	0	0	0	0	0	0	0	0	0	0	0	0
2215	0	0	0	0	0	0	0	0	0	0	0	0	0	0	0	0	0	0	0	0	0	0	0	0	0	0	0	0	0	0
2230	1	0	0	0	0	0	0	0	0	1	0	0	0	0	0	0	0	0	0	0	0	0	0	0	0	0	0	0	0	0
2245	0	0	0	0	0	0	0	0	0	0	0	0	0	0	0	0	0	0	0	0	0	0	0	0	0	0	0	0	0	0
2300	4	0	0	0	0	0	0	0	4	0	0	0	0	0	0	0	0	0	0	0	0	0	0	0	0	0	0	0	0	0
2315	3	0	0	0	0	0	0	0	3	0	0	0	0	0	0	0	0	0	0	0	0	0	0	0	0	0	0	0	0	0
2330	0	0	0	0	0	0	0	0	0	0	0	0	0	0	0	0	0	0	0	0	0	0	0	0	0	0	0	0	0	0
2345	0	0	0	0	0	0	0	0	0	0	0	0	0	0	0	0	0	0	0	0	0	0	0	0	0	0	0	0	0	0
07-19	**401**	**0**	**1**	**2**	**8**	**26**	**36**	**87**	**106**	**93**	**31**	**11**	**0**	**0**	**0**	**0**	**0**	**0**	**0**	**0**	**0**	**0**	**0**	**0**	**0**	**0**	**0**	**0**	**0**	**0**
06-22	**464**	**0**	**1**	**2**	**9**	**32**	**43**	**97**	**117**	**108**	**37**	**15**	**3**	**0**	**0**	**0**	**0**	**0**	**0**	**0**	**0**	**0**	**0**	**0**	**0**	**0**	**0**	**0**	**0**	**0**
06-00	**475**	**0**	**1**	**2**	**9**	**32**	**43**	**99**	**125**	**109**	**37**	**15**	**3**	**0**	**0**	**0**	**0**	**0**	**0**	**0**	**0**	**0**	**0**	**0**	**0**	**0**	**0**	**0**	**0**	**0**
00-00	**492**	**0**	**1**	**2**	**9**	**32**	**43**	**101**	**129**	**115**	**39**	**17**	**3**	**1**	**0**	**0**	**0**	**0**	**0**	**0**	**0**	**0**	**0**	**0**	**0**	**0**	**0**	**0**	**0**	**0**

Site 1
Location B1164
Direction Northbound

16693 / EGMANTON SOLAR FARM
APRIL 2025
AUTOMATIC TRAFFIC COUNT

26 April 2025 **Saturday**

Time	Total	Speed Bins (mph)																												
		0 - 5	5 - 10	10 - 15	15 - 20	20 - 25	25 - 30	30 - 35	35 - 40	40 - 45	45 - 50	50 - 55	55 - 60	60 - 65	65 - 70	70 - 75	75 - 80	80 - 85	85 - 90	90 - 95	95 - 100	100 - 105	105 - 110	110 - 115	115 - 120	120 - 125	125 - 130	130 - 135	135 - 140
0000	0	0	0	0	0	0	0	0	0	0	0	0	0	0	0	0	0	0	0	0	0	0	0	0	0	0	0	0	0	0
0015	1	0	0	0	0	0	0	0	0	0	0	0	1	0	0	0	0	0	0	0	0	0	0	0	0	0	0	0	0	0
0030	1	0	0	0	0	0	0	0	0	1	0	0	0	0	0	0	0	0	0	0	0	0	0	0	0	0	0	0	0	0
0045	1	0	0	0	0	0	0	1	0	0	0	0	0	0	0	0	0	0	0	0	0	0	0	0	0	0	0	0	0	0
0100	1	0	0	0	0	0	0	0	0	0	1	0	0	0	0	0	0	0	0	0	0	0	0	0	0	0	0	0	0	0
0115	0	0	0	0	0	0	0	0	0	0	0	0	0	0	0	0	0	0	0	0	0	0	0	0	0	0	0	0	0	0
0130	6	0	0	0	0	0	0	0	3	3	0	0	0	0	0	0	0	0	0	0	0	0	0	0	0	0	0	0	0	0
0145	1	0	0	0	0	0	0	0	0	1	0	0	0	0	0	0	0	0	0	0	0	0	0	0	0	0	0	0	0	0
0200	0	0	0	0	0	0	0	0	0	0	0	0	0	0	0	0	0	0	0	0	0	0	0	0	0	0	0	0	0	0
0215	0	0	0	0	0	0	0	0	0	0	0	0	0	0	0	0	0	0	0	0	0	0	0	0	0	0	0	0	0	0
0230	0	0	0	0	0	0	0	0	0	0	0	0	0	0	0	0	0	0	0	0	0	0	0	0	0	0	0	0	0	0
0245	0	0	0	0	0	0	0	0	0	0	0	0	0	0	0	0	0	0	0	0	0	0	0	0	0	0	0	0	0	0
0300	0	0	0	0	0	0	0	0	0	0	0	0	0	0	0	0	0	0	0	0	0	0	0	0	0	0	0	0	0	0
0315	0	0	0	0	0	0	0	0	0	0	0	0	0	0	0	0	0	0	0	0	0	0	0	0	0	0	0	0	0	0
0330	0	0	0	0	0	0	0	0	0	0	0	0	0	0	0	0	0	0	0	0	0	0	0	0	0	0	0	0	0	0
0345	0	0	0	0	0	0	0	0	0	0	0	0	0	0	0	0	0	0	0	0	0	0	0	0	0	0	0	0	0	0
0400	0	0	0	0	0	0	0	0	0	0	0	0	0	0	0	0	0	0	0	0	0	0	0	0	0	0	0	0	0	0
0415	0	0	0	0	0	0	0	0	0	0	0	0	0	0	0	0	0	0	0	0	0	0	0	0	0	0	0	0	0	0
0430	0	0	0	0	0	0	0	0	0	0	0	0	0	0	0	0	0	0	0	0	0	0	0	0	0	0	0	0	0	0
0445	4	0	0	0	0	0	0	0	4	0	0	0	0	0	0	0	0	0	0	0	0	0	0	0	0	0	0	0	0	0
0500	0	0	0	0	0	0	0	0	0	0	0	0	0	0	0	0	0	0	0	0	0	0	0	0	0	0	0	0	0	0
0515	0	0	0	0	0	0	0	0	0	0	0	0	0	0	0	0	0	0	0	0	0	0	0	0	0	0	0	0	0	0
0530	0	0	0	0	0	0	0	0	0	0	0	0	0	0	0	0	0	0	0	0	0	0	0	0	0	0	0	0	0	0
0545	0	0	0	0	0	0	0	0	0	0	0	0	0	0	0	0	0	0	0	0	0	0	0	0	0	0	0	0	0	0
0600	0	0	0	0	0	0	0	0	0	0	0	0	0	0	0	0	0	0	0	0	0	0	0	0	0	0	0	0	0	0
0615	0	0	0	0	0	0	0	0	0	0	0	0	0	0	0	0	0	0	0	0	0	0	0	0	0	0	0	0	0	0
0630	2	0	0	0	0	0	0	0	1	1	0	0	0	0	0	0	0	0	0	0	0	0	0	0	0	0	0	0	0	0
0645	4	0	0	0	0	0	0	0	0	3	0	1	0	0	0	0	0	0	0	0	0	0	0	0	0	0	0	0	0	0
0700	1	0	0	0	0	0	0	0	0	1	0	0	0	0	0	0	0	0	0	0	0	0	0	0	0	0	0	0	0	0
0715	0	0	0	0	0	0	0	0	0	0	0	0	0	0	0	0	0	0	0	0	0	0	0	0	0	0	0	0	0	0
0730	1	0	0	0	0	0	0	0	0	0	1	0	0	0	0	0	0	0	0	0	0	0	0	0	0	0	0	0	0	0
0745	4	0	0	0	0	0	0	1	0	3	0	0	0	0	0	0	0	0	0	0	0	0	0	0	0	0	0	0	0	0
0800	3	0	0	0	0	0	0	1	0	1	1	0	0	0	0	0	0	0	0	0	0	0	0	0	0	0	0	0	0	0
0815	1	0	0	0	0	0	0	0	1	0	0	0	0	0	0	0	0	0	0	0	0	0	0	0	0	0	0	0	0	0
0830	4	0	0	0	0	0	1	1	1	1	0	0	0	0	0	0	0	0	0	0	0	0	0	0	0	0	0	0	0	0
0845	3	0	0	0	0	0	0	0	0	1	1	1	0	0	0	0	0	0	0	0	0	0	0	0	0	0	0	0	0	0
0900	1	0	0	0	0	0	0	0	0	1	0	0	0	0	0	0	0	0	0	0	0	0	0	0	0	0	0	0	0	0
0915	3	0	0	0	0	0	0	1	1	0	1	0	0	0	0	0	0	0	0	0	0	0	0	0	0	0	0	0	0	0
0930	5	0	0	0	0	0	0	2	1	2	0	0	0	0	0	0	0	0	0	0	0	0	0	0	0	0	0	0	0	0
0945	6	0	0	0	0	1	0	0	0	4	1	0	0	0	0	0	0	0	0	0	0	0	0	0	0	0	0	0	0	0
1000	13	0	0	0	0	1	0	4	8	0	0	0	0	0	0	0	0	0	0	0	0	0	0	0	0	0	0	0	0	0
1015	5	0	0	0	0	0	0	1	0	3	1	0	0	0	0	0	0	0	0	0	0	0	0	0	0	0	0	0	0	0
1030	8	0	0	0	0	0	2	4	1	1	0	0	0	0	0	0	0	0	0	0	0	0	0	0	0	0	0	0	0	0
1045	10	0	0	0	1	2	0	2	1	4	0	0	0	0	0	0	0	0	0	0	0	0	0	0	0	0	0	0	0	0
1100	4	0	0	0	0	0	0	1	2	1	0	0	0	0	0	0	0	0	0	0	0	0	0	0	0	0	0	0	0	0
1115	**14**	**0**	**0**	**0**	**3**	**3**	**3**	**1**	**2**	**0**	**1**	**1**	**0**	**0**	**0**	**0**	**0**	**0**	**0**	**0**	**0**	**0**	**0**	**0**	**0**	**0**	**0**	**0**	**0**	**0**
1130	7	0	0	0	1	3	0	1	1	1	0	0	0	0	0	0	0	0	0	0	0	0	0	0	0	0	0	0	0	0
1145	10	0	0	0	0	1	0	1	5	2	1	0	0	0	0	0	0	0	0	0	0	0	0	0	0	0	0	0	0	0
1200	9	0	0	0	0	2	1	1	4	1	0	0	0	0	0	0	0	0	0	0	0	0	0	0	0	0	0	0	0	0
1215	6	0	0	0	0	0	0	0	1	2	2	0	0	1	0	0	0	0	0	0	0	0	0	0	0	0	0	0	0	0
1230	4	0	0	0	0	0	2	0	0	1	0	1	0	0	0	0	0	0	0	0	0	0	0	0	0	0	0	0	0	0
1245	9	0	0	0	0	1	0	1	3	3	0	1	0	0	0	0	0	0	0	0	0	0	0	0	0	0	0	0	0	0
1300	**11**	**0**	**0**	**1**	**0**	**0**	**3**	**0**	**3**	**3**	**1**	**0**	**0**	**0**	**0**	**0**	**0**	**0**	**0**	**0**	**0**	**0**	**0**	**0**	**0**	**0**	**0**	**0**	**0**	**0**
1315	8	0	0	0	0	1	0	0	5	2	0	0	0	0	0	0	0	0	0	0	0	0	0	0	0	0	0	0	0	0
1330	6	0	0	0	0	0	2	1	3	0	0	0	0	0	0	0	0	0	0	0	0	0	0	0	0	0	0	0	0	0
1345	8	0	0	0	0	1	0	4	1	0	2	0	0	0	0	0	0	0	0	0	0	0	0	0	0	0	0	0	0	0
1400	5	0	0	0	0	0	0	2	1	1	1	0	0	0	0	0	0	0	0	0	0	0	0	0	0	0	0	0	0	0
1415	5	0	0	2	0	0	0	1	1	0	1	0	0	0	0	0	0	0	0	0	0	0	0	0	0	0	0	0	0	0
1430	9	0	0	0	0	0	0	5	2	2	0	0	0	0	0	0	0	0	0	0	0	0	0	0	0	0	0	0	0	0
1445	2	0	0	0	0	0	0	0	1	1	0	0	0	0	0	0	0	0	0	0	0	0	0	0	0	0	0	0	0	0
1500	7	0	0	0	1	0	0	2	1	2	1	0	0	0	0	0	0	0	0	0	0	0	0	0	0	0	0	0	0	0
1515	4	0	0	0	0	0	1	1	2	0	0	0	0	0	0	0	0	0	0	0	0	0	0	0	0	0	0	0	0	0
1530	3	0	0	0	0	1	1	0	0	0	1	0	0	0	0	0	0	0	0	0	0	0	0	0	0	0	0	0	0	0
1545	8	0	0	0	1	0	0	0	6	1	0	0	0	0	0	0	0	0	0	0	0	0	0	0	0	0	0	0	0	0
1600	10	0	0	0	0	1	1	2	2	1	2	1	0	0	0	0	0	0	0	0	0	0	0	0	0	0	0	0	0	0
1615	2	0	0	0	0	0	0	0	1	1	0	0	0	0	0	0	0	0	0	0	0	0	0	0	0	0	0	0	0	0
1630	9	0	0	0	0	1	3	1	1	3	0	0	0	0	0	0	0	0	0	0	0	0	0	0	0	0	0	0	0	0
1645	5	0	0	0	0	0	2	2	0	1	0	0	0	0	0	0	0	0	0	0	0	0	0	0	0	0	0	0	0	0
1700	4	0	0	0	0	0	0	0	3	1	0	0	0	0	0	0	0	0	0	0	0	0	0	0	0	0	0	0	0	0
1715	7	0	0	0	0	1	0	2	2	2	0	0	0	0	0	0	0	0	0	0	0	0	0	0	0	0	0	0	0	0
1730	6	0	0	0	0	1	0	1	2	0	1	1	0	0	0	0	0	0	0	0	0	0	0	0	0	0	0	0	0	0
1745	5	0	0	0	0	0	1	0	3	1	0	0	0	0	0	0	0	0	0	0	0	0	0	0	0	0	0	0	0	0
1800	5	0	0	0	0	0	0	1	3	0	1	0	0	0	0	0	0	0	0	0	0	0	0	0	0	0	0	0	0	0
1815	4	0	0	0	0	0	1	1	1	0	0	0	0	0	0	0	0	1	0	0	0	0	0	0	0	0	0	0	0	0
1830	5	0	0	0	0	1	0	3	1	0	0	0	0	0	0	0	0	0	0	0	0	0	0	0	0	0	0	0	0	0
1845	2	0	0	0	0	0	0	1	0	1	0	0	0	0	0	0	0	0	0	0	0	0	0	0	0	0	0	0	0	0
1900	0	0	0	0	0	0	0	0	0	0	0	0	0	0	0	0	0	0	0	0	0	0	0	0	0	0	0	0	0	0
1915	2	0	0	0	0	0	0	0	1	1	0	0	0	0	0	0	0	0	0	0	0	0	0	0	0	0	0	0	0	0
1930	5	0	0	0	0	0	0	1	3	1	0	0	0	0	0	0	0	0	0	0	0	0	0	0	0	0	0	0	0	0
1945	2	0	0	0	0	0	0	0	1	0	1	0	0	0	0	0	0	0	0	0	0	0	0	0	0	0	0	0	0	0
2000	4	0	0	0	0	1	0	1	1	1	0	0	0	0	0	0	0	0	0	0	0	0	0	0	0	0	0	0	0	0
2015	7	0	0	0	0	0	0	4	1	2	0	0	0	0	0	0	0	0	0	0	0	0	0	0	0	0	0	0	0	0
2030	4	0	0	0	0	1	1	2	0	0	0	0	0	0	0	0	0	0	0	0	0	0	0	0	0	0	0	0	0	0
2045	3	0	0	0	0	1	1	0	0	0	1	0	0	0	0	0	0	0	0	0	0	0	0	0	0	0	0	0	0	0
2100	0	0	0	0	0	0	0	0	0	0	0	0	0	0	0	0	0	0	0	0	0	0	0	0	0	0	0	0	0	0
2115	3	0	0	0	0	0	1	0	1	1	0	0	0	0	0	0	0	0	0	0	0	0	0	0	0	0	0	0	0	0
2130	1	0	0	0	0	0	0	1	0	0	0	0	0	0	0	0	0	0	0	0	0	0	0	0	0	0	0	0	0	0
2145	2	0	0	0	0	0	0	0	2	0	0	0	0	0	0	0	0	0	0	0	0	0	0	0	0	0	0	0	0	0
2200	0	0	0	0	0	0	0	0	0	0	0	0	0	0	0	0	0	0	0	0	0	0	0	0	0	0	0	0	0	0
2215	0	0	0	0	0	0	0	0	0	0	0	0	0	0	0	0	0	0	0	0	0	0	0	0	0	0	0	0	0	0
2230	1	0	0	0	0	0	0	1	0	0	0	0	0	0	0	0	0	0	0	0	0	0	0	0	0	0	0	0	0	0
2245	0	0	0	0	0	0	0	0	0	0	0	0	0	0	0	0	0	0	0	0	0	0	0	0	0	0	0	0	0	0
2300	0	0	0	0	0	0	0	0	0	0	0	0	0	0	0	0	0	0	0	0	0	0	0	0	0	0	0	0	0	0
2315	0	0	0	0	0	0	0	0	0	0	0	0	0	0	0	0	0	0	0	0	0	0	0	0	0	0	0	0	0	0
2330	1	0	0	0	0	0	0	1	0	0	0	0	0	0	0	0	0	0	0	0	0	0	0	0	0	0	0	0	0	0
2345	1	0	0	0	0	0	0	0	0	0	0	1	0	0	0	0	0	0	0	0	0	0	0	0	0	0	0	0	0	0
07-19	**271**	**0**	**0**	**3**	**7**	**22**	**24**	**53**	**77**	**56**	**21**	**6**	**0**	**1**	**0**	**0**	**0**	**1**	**0**	**0**	**0**	**0**	**0**	**0**	**0**	**0**	**0**	**0**	**0**	**0**
06-22	**310**	**0**	**0**	**3**	**7**	**25**	**27**	**62**	**88**	**66**	**23**	**7**	**0**	**1**	**0**	**0**	**0**	**1**	**0**	**0**	**0**	**0**	**0**	**0**	**0**	**0**	**0**	**0**	**0**	**0**
06-00	**313**	**0**	**0**	**3**	**7**	**25**	**27**	**64**	**88**	**66**	**23**	**8**	**0**	**1**	**0**	**0**	**0**	**1**	**0**	**0**	**0**	**0**	**0**	**0**	**0**	**0**	**0**	**0**	**0**	**0**
00-00	**328**	**0**	**0**	**3**	**7**	**25**	**27**	**65**	**95**	**71**	**24**	**8**	**1**	**1**	**0**	**0**	**0**	**1**	**0**	**0**	**0**	**0**	**0**	**0**	**0**	**0**	**0**	**0**	**0**	**0**

Site 1
Location B1164
Direction Northbound

27 April 2025 Sunday

16693 / EGMANTON SOLAR FARM
APRIL 2025
AUTOMATIC TRAFFIC COUNT

Time	Total	Speed Bins (mph)																												
		0 - 5	5 - 10	10 - 15	15 - 20	20 - 25	25 - 30	30 - 35	35 - 40	40 - 45	45 - 50	50 - 55	55 - 60	60 - 65	65 - 70	70 - 75	75 - 80	80 - 85	85 - 90	90 - 95	95 - 100	100 - 105	105 - 110	110 - 115	115 - 120	120 - 125	125 - 130	130 - 135	135 - 140
0000	1	0	0	0	0	1	0	0	0	0	0	0	0	0	0	0	0	0	0	0	0	0	0	0	0	0	0	0	0	0
0015	0	0	0	0	0	0	0	0	0	0	0	0	0	0	0	0	0	0	0	0	0	0	0	0	0	0	0	0	0	0
0030	0	0	0	0	0	0	0	0	0	0	0	0	0	0	0	0	0	0	0	0	0	0	0	0	0	0	0	0	0	0
0045	0	0	0	0	0	0	0	0	0	0	0	0	0	0	0	0	0	0	0	0	0	0	0	0	0	0	0	0	0	0
0100	0	0	0	0	0	0	0	0	0	0	0	0	0	0	0	0	0	0	0	0	0	0	0	0	0	0	0	0	0	0
0115	0	0	0	0	0	0	0	0	0	0	0	0	0	0	0	0	0	0	0	0	0	0	0	0	0	0	0	0	0	0
0130	0	0	0	0	0	0	0	0	0	0	0	0	0	0	0	0	0	0	0	0	0	0	0	0	0	0	0	0	0	0
0145	0	0	0	0	0	0	0	0	0	0	0	0	0	0	0	0	0	0	0	0	0	0	0	0	0	0	0	0	0	0
0200	1	0	0	0	0	0	1	0	0	0	0	0	0	0	0	0	0	0	0	0	0	0	0	0	0	0	0	0	0	0
0215	0	0	0	0	0	0	0	0	0	0	0	0	0	0	0	0	0	0	0	0	0	0	0	0	0	0	0	0	0	0
0230	0	0	0	0	0	0	0	0	0	0	0	0	0	0	0	0	0	0	0	0	0	0	0	0	0	0	0	0	0	0
0245	0	0	0	0	0	0	0	0	0	0	0	0	0	0	0	0	0	0	0	0	0	0	0	0	0	0	0	0	0	0
0300	0	0	0	0	0	0	0	0	0	0	0	0	0	0	0	0	0	0	0	0	0	0	0	0	0	0	0	0	0	0
0315	0	0	0	0	0	0	0	0	0	0	0	0	0	0	0	0	0	0	0	0	0	0	0	0	0	0	0	0	0	0
0330	0	0	0	0	0	0	0	0	0	0	0	0	0	0	0	0	0	0	0	0	0	0	0	0	0	0	0	0	0	0
0345	0	0	0	0	0	0	0	0	0	0	0	0	0	0	0	0	0	0	0	0	0	0	0	0	0	0	0	0	0	0
0400	0	0	0	0	0	0	0	0	0	0	0	0	0	0	0	0	0	0	0	0	0	0	0	0	0	0	0	0	0	0
0415	0	0	0	0	0	0	0	0	0	0	0	0	0	0	0	0	0	0	0	0	0	0	0	0	0	0	0	0	0	0
0430	0	0	0	0	0	0	0	0	0	0	0	0	0	0	0	0	0	0	0	0	0	0	0	0	0	0	0	0	0	0
0445	0	0	0	0	0	0	0	0	0	0	0	0	0	0	0	0	0	0	0	0	0	0	0	0	0	0	0	0	0	0
0500	0	0	0	0	0	0	0	0	0	0	0	0	0	0	0	0	0	0	0	0	0	0	0	0	0	0	0	0	0	0
0515	0	0	0	0	0	0	0	0	0	0	0	0	0	0	0	0	0	0	0	0	0	0	0	0	0	0	0	0	0	0
0530	0	0	0	0	0	0	0	0	0	0	0	0	0	0	0	0	0	0	0	0	0	0	0	0	0	0	0	0	0	0
0545	1	0	0	0	0	0	0	0	0	1	0	0	0	0	0	0	0	0	0	0	0	0	0	0	0	0	0	0	0	0
0600	1	0	0	0	0	0	0	0	0	1	0	0	0	0	0	0	0	0	0	0	0	0	0	0	0	0	0	0	0	0
0615	1	0	0	0	0	0	0	0	1	0	0	0	0	0	0	0	0	0	0	0	0	0	0	0	0	0	0	0	0	0
0630	0	0	0	0	0	0	0	0	0	0	0	0	0	0	0	0	0	0	0	0	0	0	0	0	0	0	0	0	0	0
0645	1	0	0	0	0	0	0	0	0	1	0	0	0	0	0	0	0	0	0	0	0	0	0	0	0	0	0	0	0	0
0700	0	0	0	0	0	0	0	0	0	0	0	0	0	0	0	0	0	0	0	0	0	0	0	0	0	0	0	0	0	0
0715	1	0	0	0	0	0	0	0	0	0	1	0	0	0	0	0	0	0	0	0	0	0	0	0	0	0	0	0	0	0
0730	2	0	0	0	0	0	0	0	0	1	1	0	0	0	0	0	0	0	0	0	0	0	0	0	0	0	0	0	0	0
0745	1	0	0	0	0	0	0	0	0	1	0	0	0	0	0	0	0	0	0	0	0	0	0	0	0	0	0	0	0	0
0800	1	0	0	0	0	0	0	0	1	0	0	0	0	0	0	0	0	0	0	0	0	0	0	0	0	0	0	0	0	0
0815	1	0	0	0	0	0	0	0	1	0	0	0	0	0	0	0	0	0	0	0	0	0	0	0	0	0	0	0	0	0
0830	1	0	0	0	0	0	0	1	0	0	0	0	0	0	0	0	0	0	0	0	0	0	0	0	0	0	0	0	0	0
0845	0	0	0	0	0	0	0	0	0	0	0	0	0	0	0	0	0	0	0	0	0	0	0	0	0	0	0	0	0	0
0900	1	0	0	0	0	0	0	0	1	0	0	0	0	0	0	0	0	0	0	0	0	0	0	0	0	0	0	0	0	0
0915	6	0	0	0	0	0	2	1	1	2	0	0	0	0	0	0	0	0	0	0	0	0	0	0	0	0	0	0	0	0
0930	4	0	0	0	0	0	0	0	2	2	0	0	0	0	0	0	0	0	0	0	0	0	0	0	0	0	0	0	0	0
0945	7	0	0	0	0	1	2	2	1	1	0	0	0	0	0	0	0	0	0	0	0	0	0	0	0	0	0	0	0	0
1000	4	0	0	0	0	0	0	0	2	2	0	0	0	0	0	0	0	0	0	0	0	0	0	0	0	0	0	0	0	0
1015	3	0	0	0	0	0	0	0	3	0	0	0	0	0	0	0	0	0	0	0	0	0	0	0	0	0	0	0	0	0
1030	**11**	**0**	**0**	**0**	**0**	**0**	**1**	**1**	**5**	**1**	**2**	**0**	**0**	**0**	**1**	**0**	**0**	**0**	**0**	**0**	**0**	**0**	**0**	**0**	**0**	**0**	**0**	**0**	**0**	**0**
1045	7	0	0	0	0	0	1	4	1	1	0	0	0	0	0	0	0	0	0	0	0	0	0	0	0	0	0	0	0	0
1100	4	0	0	0	0	1	0	2	1	0	0	0	0	0	0	0	0	0	0	0	0	0	0	0	0	0	0	0	0	0
1115	1	0	0	0	0	0	0	0	1	0	0	0	0	0	0	0	0	0	0	0	0	0	0	0	0	0	0	0	0	0
1130	2	0	0	0	0	0	0	0	1	0	1	0	0	0	0	0	0	0	0	0	0	0	0	0	0	0	0	0	0	0
1145	5	0	0	0	0	4	0	0	0	1	0	0	0	0	0	0	0	0	0	0	0	0	0	0	0	0	0	0	0	0
1200	7	0	0	0	0	3	2	0	2	0	0	0	0	0	0	0	0	0	0	0	0	0	0	0	0	0	0	0	0	0
1215	7	0	0	0	0	1	5	1	0	0	0	0	0	0	0	0	0	0	0	0	0	0	0	0	0	0	0	0	0	0
1230	9	0	0	0	0	1	3	1	1	3	0	0	0	0	0	0	0	0	0	0	0	0	0	0	0	0	0	0	0	0
1245	4	0	0	0	0	0	1	1	2	0	0	0	0	0	0	0	0	0	0	0	0	0	0	0	0	0	0	0	0	0
1300	5	0	0	0	0	1	1	1	2	0	0	0	0	0	0	0	0	0	0	0	0	0	0	0	0	0	0	0	0	0
1315	8	0	0	0	0	0	1	1	5	0	1	0	0	0	0	0	0	0	0	0	0	0	0	0	0	0	0	0	0	0
1330	6	0	0	0	0	0	0	1	0	1	3	1	0	0	0	0	0	0	0	0	0	0	0	0	0	0	0	0	0	0
1345	6	0	0	0	0	1	0	1	0	3	0	1	0	0	0	0	0	0	0	0	0	0	0	0	0	0	0	0	0	0
1400	5	0	0	0	0	1	1	1	1	0	1	0	0	0	0	0	0	0	0	0	0	0	0	0	0	0	0	0	0	0
1415	**11**	**0**	**0**	**0**	**0**	**1**	**1**	**0**	**3**	**6**	**0**	**0**	**0**	**0**	**0**	**0**	**0**	**0**	**0**	**0**	**0**	**0**	**0**	**0**	**0**	**0**	**0**	**0**	**0**	**0**
1430	6	0	0	0	0	0	0	2	1	3	0	0	0	0	0	0	0	0	0	0	0	0	0	0	0	0	0	0	0	0
1445	2	0	0	0	0	0	0	2	0	0	0	0	0	0	0	0	0	0	0	0	0	0	0	0	0	0	0	0	0	0
1500	4	0	0	0	0	1	1	0	1	1	0	0	0	0	0	0	0	0	0	0	0	0	0	0	0	0	0	0	0	0
1515	3	0	0	0	0	0	0	0	3	0	0	0	0	0	0	0	0	0	0	0	0	0	0	0	0	0	0	0	0	0
1530	6	0	0	0	0	0	0	2	1	2	0	1	0	0	0	0	0	0	0	0	0	0	0	0	0	0	0	0	0	0
1545	7	0	0	0	0	4	1	0	0	1	0	1	0	0	0	0	0	0	0	0	0	0	0	0	0	0	0	0	0	0
1600	8	0	0	0	0	0	0	1	1	3	1	2	0	0	0	0	0	0	0	0	0	0	0	0	0	0	0	0	0	0
1615	9	0	0	0	0	1	1	1	3	2	1	0	0	0	0	0	0	0	0	0	0	0	0	0	0	0	0	0	0	0
1630	4	0	0	0	1	1	1	0	0	0	1	0	0	0	0	0	0	0	0	0	0	0	0	0	0	0	0	0	0	0
1645	3	0	0	0	0	0	2	0	1	0	0	0	0	0	0	0	0	0	0	0	0	0	0	0	0	0	0	0	0	0
1700	10	0	0	0	0	0	0	4	3	1	1	1	0	0	0	0	0	0	0	0	0	0	0	0	0	0	0	0	0	0
1715	5	0	0	0	0	0	1	1	1	0	2	0	0	0	0	0	0	0	0	0	0	0	0	0	0	0	0	0	0	0
1730	2	0	0	0	0	0	0	0	1	1	0	0	0	0	0	0	0	0	0	0	0	0	0	0	0	0	0	0	0	0
1745	9	0	0	0	0	0	2	1	2	3	1	0	0	0	0	0	0	0	0	0	0	0	0	0	0	0	0	0	0	0
1800	5	0	0	0	0	0	0	0	2	1	1	1	0	0	0	0	0	0	0	0	0	0	0	0	0	0	0	0	0	0
1815	8	0	0	0	0	1	2	2	2	1	0	0	0	0	0	0	0	0	0	0	0	0	0	0	0	0	0	0	0	0
1830	2	0	0	0	0	0	0	0	0	2	0	0	0	0	0	0	0	0	0	0	0	0	0	0	0	0	0	0	0	0
1845	6	0	0	0	0	0	0	1	1	2	1	0	0	0	1	0	0	0	0	0	0	0	0	0	0	0	0	0	0	0
1900	5	0	0	0	0	0	0	0	5	0	0	0	0	0	0	0	0	0	0	0	0	0	0	0	0	0	0	0	0	0
1915	3	0	0	0	0	0	0	1	2	0	0	0	0	0	0	0	0	0	0	0	0	0	0	0	0	0	0	0	0	0
1930	4	0	0	0	0	0	0	2	2	0	0	0	0	0	0	0	0	0	0	0	0	0	0	0	0	0	0	0	0	0
1945	6	0	0	0	0	0	0	2	2	2	0	0	0	0	0	0	0	0	0	0	0	0	0	0	0	0	0	0	0	0
2000	1	0	0	0	0	0	0	1	0	0	0	0	0	0	0	0	0	0	0	0	0	0	0	0	0	0	0	0	0	0
2015	0	0	0	0	0	0	0	0	0	0	0	0	0	0	0	0	0	0	0	0	0	0	0	0	0	0	0	0	0	0
2030	4	0	0	0	0	0	0	0	0	2	2	0	0	0	0	0	0	0	0	0	0	0	0	0	0	0	0	0	0	0
2045	2	0	0	0	0	1	1	0	0	0	0	0	0	0	0	0	0	0	0	0	0	0	0	0	0	0	0	0	0	0
2100	2	0	0	0	0	0	1	1	0	0	0	0	0	0	0	0	0	0	0	0	0	0	0	0	0	0	0	0	0	0
2115	5	0	0	0	0	0	2	0	1	1	0	0	1	0	0	0	0	0	0	0	0	0	0	0	0	0	0	0	0	0
2130	1	0	0	0	0	0	0	0	0	0	1	0	0	0	0	0	0	0	0	0	0	0	0	0	0	0	0	0	0	0
2145	2	0	0	0	0	0	0	0	1	0	0	0	1	0	0	0	0	0	0	0	0	0	0	0	0	0	0	0	0	0
2200	0	0	0	0	0	0	0	0	0	0	0	0	0	0	0	0	0	0	0	0	0	0	0	0	0	0	0	0	0	0
2215	0	0	0	0	0	0	0	0	0	0	0	0	0	0	0	0	0	0	0	0	0	0	0	0	0	0	0	0	0	0
2230	1	0	0	0	0	0	0	1	0	0	0	0	0	0	0	0	0	0	0	0	0	0	0	0	0	0	0	0	0	0
2245	1	0	0	0	0	0	0	0	1	0	0	0	0	0	0	0	0	0	0	0	0	0	0	0	0	0	0	0	0	0
2300	2	0	0	0	0	0	0	1	1	0	0	0	0	0	0	0	0	0	0	0	0	0	0	0	0	0	0	0	0	0
2315	1	0	0	0	0	0	1	0	0	0	0	0	0	0	0	0	0	0	0	0	0	0	0	0	0	0	0	0	0	0
2330	0	0	0	0	0	0	0	0	0	0	0	0	0	0	0	0	0	0	0	0	0	0	0	0	0	0	0	0	0	0
2345	1	0	0	0	0	0	0	1	0	0	0	0	0	0	0	0	0	0	0	0	0	0	0	0	0	0	0	0	0	0
07-19	**229**	**0**	**0**	**0**	**1**	**23**	**32**	**36**	**60**	**48**	**19**	**8**	**0**	**0**	**2**	**0**	**0**	**0**	**0**	**0**	**0**	**0**	**0**	**0**	**0**	**0**	**0**	**0**	**0**	**0**
06-22	**267**	**0**	**0**	**0**	**1**	**24**	**36**	**43**	**74**	**55**	**22**	**8**	**2**	**0**	**2**	**0**	**0**	**0**	**0**	**0**	**0**	**0**	**0**	**0**	**0**	**0**	**0**	**0**	**0**	**0**
06-00	**273**	**0**	**0**	**0**	**1**	**24**	**37**	**46**	**76**	**55**	**22**	**8**	**2**	**0**	**2**	**0**	**0**	**0**	**0**	**0**	**0**	**0**	**0**	**0**	**0**	**0**	**0**	**0**	**0**	**0**
00-00	**276**	**0**	**0**	**0**	**1**	**25**	**38**	**46**	**76**	**56**	**22**	**8**	**2**	**0**	**2**	**0**	**0**	**0**	**0**	**0**	**0**	**0**	**0**	**0**	**0**	**0**	**0**	**0**	**0**	**0**

Site 1
Location B1164
Direction Northbound
28 April 2025 Monday

16693 / EGMANTON SOLAR FARM
APRIL 2025
AUTOMATIC TRAFFIC COUNT

Time	Total	Speed Bins (mph)																												
		0 - 5	5 - 10	10 - 15	15 - 20	20 - 25	25 - 30	30 - 35	35 - 40	40 - 45	45 - 50	50 - 55	55 - 60	60 - 65	65 - 70	70 - 75	75 - 80	80 - 85	85 - 90	90 - 95	95 - 100	100 - 105	105 - 110	110 - 115	115 - 120	120 - 125	125 - 130	130 - 135	135 - 140
0000	0	0	0	0	0	0	0	0	0	0	0	0	0	0	0	0	0	0	0	0	0	0	0	0	0	0	0	0	0	0
0015	0	0	0	0	0	0	0	0	0	0	0	0	0	0	0	0	0	0	0	0	0	0	0	0	0	0	0	0	0	0
0030	0	0	0	0	0	0	0	0	0	0	0	0	0	0	0	0	0	0	0	0	0	0	0	0	0	0	0	0	0	0
0045	0	0	0	0	0	0	0	0	0	0	0	0	0	0	0	0	0	0	0	0	0	0	0	0	0	0	0	0	0	0
0100	0	0	0	0	0	0	0	0	0	0	0	0	0	0	0	0	0	0	0	0	0	0	0	0	0	0	0	0	0	0
0115	0	0	0	0	0	0	0	0	0	0	0	0	0	0	0	0	0	0	0	0	0	0	0	0	0	0	0	0	0	0
0130	0	0	0	0	0	0	0	0	0	0	0	0	0	0	0	0	0	0	0	0	0	0	0	0	0	0	0	0	0	0
0145	1	0	0	0	0	0	0	0	0	1	0	0	0	0	0	0	0	0	0	0	0	0	0	0	0	0	0	0	0	0
0200	0	0	0	0	0	0	0	0	0	0	0	0	0	0	0	0	0	0	0	0	0	0	0	0	0	0	0	0	0	0
0215	0	0	0	0	0	0	0	0	0	0	0	0	0	0	0	0	0	0	0	0	0	0	0	0	0	0	0	0	0	0
0230	0	0	0	0	0	0	0	0	0	0	0	0	0	0	0	0	0	0	0	0	0	0	0	0	0	0	0	0	0	0
0245	0	0	0	0	0	0	0	0	0	0	0	0	0	0	0	0	0	0	0	0	0	0	0	0	0	0	0	0	0	0
0300	0	0	0	0	0	0	0	0	0	0	0	0	0	0	0	0	0	0	0	0	0	0	0	0	0	0	0	0	0	0
0315	0	0	0	0	0	0	0	0	0	0	0	0	0	0	0	0	0	0	0	0	0	0	0	0	0	0	0	0	0	0
0330	0	0	0	0	0	0	0	0	0	0	0	0	0	0	0	0	0	0	0	0	0	0	0	0	0	0	0	0	0	0
0345	0	0	0	0	0	0	0	0	0	0	0	0	0	0	0	0	0	0	0	0	0	0	0	0	0	0	0	0	0	0
0400	1	0	0	0	0	0	0	0	0	1	0	0	0	0	0	0	0	0	0	0	0	0	0	0	0	0	0	0	0	0
0415	1	0	0	0	0	0	0	0	1	0	0	0	0	0	0	0	0	0	0	0	0	0	0	0	0	0	0	0	0	0
0430	0	0	0	0	0	0	0	0	0	0	0	0	0	0	0	0	0	0	0	0	0	0	0	0	0	0	0	0	0	0
0445	1	0	0	0	0	0	0	0	0	0	1	0	0	0	0	0	0	0	0	0	0	0	0	0	0	0	0	0	0	0
0500	1	0	0	0	1	0	0	0	0	0	0	0	0	0	0	0	0	0	0	0	0	0	0	0	0	0	0	0	0	0
0515	2	0	0	0	0	0	0	1	1	0	0	0	0	0	0	0	0	0	0	0	0	0	0	0	0	0	0	0	0	0
0530	3	0	0	0	0	0	0	0	1	2	0	0	0	0	0	0	0	0	0	0	0	0	0	0	0	0	0	0	0	0
0545	3	0	0	0	0	0	0	0	0	2	1	0	0	0	0	0	0	0	0	0	0	0	0	0	0	0	0	0	0	0
0600	1	0	0	0	0	0	0	0	0	1	0	0	0	0	0	0	0	0	0	0	0	0	0	0	0	0	0	0	0	0
0615	1	0	0	0	0	0	0	0	0	1	0	0	0	0	0	0	0	0	0	0	0	0	0	0	0	0	0	0	0	0
0630	3	0	0	0	0	0	0	0	1	1	0	0	1	0	0	0	0	0	0	0	0	0	0	0	0	0	0	0	0	0
0645	4	0	0	0	0	0	0	0	0	3	1	0	0	0	0	0	0	0	0	0	0	0	0	0	0	0	0	0	0	0
0700	4	0	0	0	0	0	0	0	2	1	1	0	0	0	0	0	0	0	0	0	0	0	0	0	0	0	0	0	0	0
0715	2	0	0	0	0	0	0	0	0	1	1	0	0	0	0	0	0	0	0	0	0	0	0	0	0	0	0	0	0	0
0730	6	0	0	0	0	0	0	0	3	3	0	0	0	0	0	0	0	0	0	0	0	0	0	0	0	0	0	0	0	0
0745	7	0	0	0	0	0	0	0	3	3	1	0	0	0	0	0	0	0	0	0	0	0	0	0	0	0	0	0	0	0
0800	5	0	0	0	0	0	0	0	2	3	0	0	0	0	0	0	0	0	0	0	0	0	0	0	0	0	0	0	0	0
0815	6	0	0	0	0	0	0	1	0	2	2	1	0	0	0	0	0	0	0	0	0	0	0	0	0	0	0	0	0	0
0830	6	0	0	0	0	0	0	0	1	3	1	0	0	0	1	0	0	0	0	0	0	0	0	0	0	0	0	0	0	0
0845	**12**	**0**	**0**	**0**	**0**	**0**	**1**	**2**	**2**	**4**	**2**	**1**	**0**	**0**	**0**	**0**	**0**	**0**	**0**	**0**	**0**	**0**	**0**	**0**	**0**	**0**	**0**	**0**	**0**	**0**
0900	6	0	0	0	0	1	1	1	0	2	0	1	0	0	0	0	0	0	0	0	0	0	0	0	0	0	0	0	0	0
0915	8	0	0	0	0	0	1	1	0	5	0	1	0	0	0	0	0	0	0	0	0	0	0	0	0	0	0	0	0	0
0930	4	0	0	0	0	0	0	2	1	0	1	0	0	0	0	0	0	0	0	0	0	0	0	0	0	0	0	0	0	0
0945	5	0	0	0	0	0	0	2	2	0	1	0	0	0	0	0	0	0	0	0	0	0	0	0	0	0	0	0	0	0
1000	10	0	0	0	0	0	2	2	5	0	0	0	1	0	0	0	0	0	0	0	0	0	0	0	0	0	0	0	0	0
1015	9	0	0	0	1	0	2	1	1	3	1	0	0	0	0	0	0	0	0	0	0	0	0	0	0	0	0	0	0	0
1030	2	0	0	0	0	0	1	0	0	1	0	0	0	0	0	0	0	0	0	0	0	0	0	0	0	0	0	0	0	0
1045	7	0	0	0	0	1	0	0	2	3	1	0	0	0	0	0	0	0	0	0	0	0	0	0	0	0	0	0	0	0
1100	7	0	0	0	0	1	0	1	3	1	1	0	0	0	0	0	0	0	0	0	0	0	0	0	0	0	0	0	0	0
1115	7	0	0	0	0	0	0	1	3	2	1	0	0	0	0	0	0	0	0	0	0	0	0	0	0	0	0	0	0	0
1130	5	0	0	0	0	0	1	0	3	0	0	0	1	0	0	0	0	0	0	0	0	0	0	0	0	0	0	0	0	0
1145	6	0	0	0	0	2	0	0	1	1	2	0	0	0	0	0	0	0	0	0	0	0	0	0	0	0	0	0	0	0
1200	8	0	0	0	0	0	0	2	2	3	0	1	0	0	0	0	0	0	0	0	0	0	0	0	0	0	0	0	0	0
1215	2	0	0	0	0	0	1	0	0	1	0	0	0	0	0	0	0	0	0	0	0	0	0	0	0	0	0	0	0	0
1230	5	0	0	0	0	0	0	1	2	2	0	0	0	0	0	0	0	0	0	0	0	0	0	0	0	0	0	0	0	0
1245	10	0	0	0	0	1	0	5	1	1	1	0	1	0	0	0	0	0	0	0	0	0	0	0	0	0	0	0	0	0
1300	5	0	0	0	0	1	0	3	0	1	0	0	0	0	0	0	0	0	0	0	0	0	0	0	0	0	0	0	0	0
1315	7	0	0	0	0	0	0	2	4	1	0	0	0	0	0	0	0	0	0	0	0	0	0	0	0	0	0	0	0	0
1330	6	0	0	0	0	0	2	0	1	2	1	0	0	0	0	0	0	0	0	0	0	0	0	0	0	0	0	0	0	0
1345	6	0	0	0	0	1	1	1	1	2	0	0	0	0	0	0	0	0	0	0	0	0	0	0	0	0	0	0	0	0
1400	7	0	0	0	0	0	0	2	2	3	0	0	0	0	0	0	0	0	0	0	0	0	0	0	0	0	0	0	0	0
1415	6	0	0	0	0	1	2	1	2	0	0	0	0	0	0	0	0	0	0	0	0	0	0	0	0	0	0	0	0	0
1430	8	0	0	0	0	0	2	3	2	1	0	0	0	0	0	0	0	0	0	0	0	0	0	0	0	0	0	0	0	0
1445	6	0	0	0	0	0	1	0	3	0	2	0	0	0	0	0	0	0	0	0	0	0	0	0	0	0	0	0	0	0
1500	8	0	0	0	0	0	1	0	3	3	0	1	0	0	0	0	0	0	0	0	0	0	0	0	0	0	0	0	0	0
1515	9	0	0	0	0	0	0	5	1	1	1	0	1	0	0	0	0	0	0	0	0	0	0	0	0	0	0	0	0	0
1530	9	0	0	0	0	0	1	4	2	1	1	0	0	0	0	0	0	0	0	0	0	0	0	0	0	0	0	0	0	0
1545	4	0	0	0	0	0	0	0	2	1	0	1	0	0	0	0	0	0	0	0	0	0	0	0	0	0	0	0	0	0
1600	7	0	0	0	0	0	2	2	1	1	0	1	0	0	0	0	0	0	0	0	0	0	0	0	0	0	0	0	0	0
1615	8	0	0	0	0	1	0	1	2	2	2	0	0	0	0	0	0	0	0	0	0	0	0	0	0	0	0	0	0	0
1630	3	0	0	0	0	0	0	1	1	1	0	0	0	0	0	0	0	0	0	0	0	0	0	0	0	0	0	0	0	0
1645	**13**	**0**	**0**	**0**	**0**	**1**	**0**	**3**	**3**	**4**	**2**	**0**	**0**	**0**	**0**	**0**	**0**	**0**	**0**	**0**	**0**	**0**	**0**	**0**	**0**	**0**	**0**	**0**	**0**	**0**
1700	11	0	0	0	0	0	1	1	5	3	1	0	0	0	0	0	0	0	0	0	0	0	0	0	0	0	0	0	0	0
1715	2	0	0	0	0	0	0	1	0	1	0	0	0	0	0	0	0	0	0	0	0	0	0	0	0	0	0	0	0	0
1730	6	0	0	0	0	0	1	1	2	2	0	0	0	0	0	0	0	0	0	0	0	0	0	0	0	0	0	0	0	0
1745	6	0	0	0	0	0	1	2	1	2	0	0	0	0	0	0	0	0	0	0	0	0	0	0	0	0	0	0	0	0
1800	5	0	0	0	0	0	0	0	4	1	0	0	0	0	0	0	0	0	0	0	0	0	0	0	0	0	0	0	0	0
1815	4	0	0	0	0	0	0	2	0	2	0	0	0	0	0	0	0	0	0	0	0	0	0	0	0	0	0	0	0	0
1830	4	0	0	0	0	0	0	0	3	1	0	0	0	0	0	0	0	0	0	0	0	0	0	0	0	0	0	0	0	0
1845	7	0	0	0	0	0	0	3	1	2	0	1	0	0	0	0	0	0	0	0	0	0	0	0	0	0	0	0	0	0
1900	5	0	0	0	0	0	0	0	3	1	1	0	0	0	0	0	0	0	0	0	0	0	0	0	0	0	0	0	0	0
1915	2	0	0	0	0	0	0	0	2	0	0	0	0	0	0	0	0	0	0	0	0	0	0	0	0	0	0	0	0	0
1930	4	0	0	0	0	0	0	0	2	1	1	0	0	0	0	0	0	0	0	0	0	0	0	0	0	0	0	0	0	0
1945	3	0	0	0	0	0	1	1	1	0	0	0	0	0	0	0	0	0	0	0	0	0	0	0	0	0	0	0	0	0
2000	3	0	0	0	0	0	0	1	1	1	0	0	0	0	0	0	0	0	0	0	0	0	0	0	0	0	0	0	0	0
2015	2	0	0	0	0	0	0	0	1	1	0	0	0	0	0	0	0	0	0	0	0	0	0	0	0	0	0	0	0	0
2030	5	0	0	0	0	0	2	0	1	2	0	0	0	0	0	0	0	0	0	0	0	0	0	0	0	0	0	0	0	0
2045	2	0	0	0	0	0	1	0	0	1	0	0	0	0	0	0	0	0	0	0	0	0	0	0	0	0	0	0	0	0
2100	0	0	0	0	0	0	0	0	0	0	0	0	0	0	0	0	0	0	0	0	0	0	0	0	0	0	0	0	0	0
2115	2	0	0	0	0	0	0	1	1	0	0	0	0	0	0	0	0	0	0	0	0	0	0	0	0	0	0	0	0	0
2130	2	0	0	0	0	0	0	0	0	1	1	0	0	0	0	0	0	0	0	0	0	0	0	0	0	0	0	0	0	0
2145	3	0	0	0	0	0	1	1	0	1	0	0	0	0	0	0	0	0	0	0	0	0	0	0	0	0	0	0	0	0
2200	1	0	0	0	0	0	0	1	0	0	0	0	0	0	0	0	0	0	0	0	0	0	0	0	0	0	0	0	0	0
2215	1	0	0	0	0	0	0	0	0	1	0	0	0	0	0	0	0	0	0	0	0	0	0	0	0	0	0	0	0	0
2230	1	0	0	0	0	0	0	0	1	0	0	0	0	0	0	0	0	0	0	0	0	0	0	0	0	0	0	0	0	0
2245	2	0	0	0	0	0	0	0	0	0	2	0	0	0	0	0	0	0	0	0	0	0	0	0	0	0	0	0	0	0
2300	0	0	0	0	0	0	0	0	0	0	0	0	0	0	0	0	0	0	0	0	0	0	0	0	0	0	0	0	0	0
2315	1	0	0	0	0	0	0	0	0	1	0	0	0	0	0	0	0	0	0	0	0	0	0	0	0	0	0	0	0	0
2330	0	0	0	0	0	0	0	0	0	0	0	0	0	0	0	0	0	0	0	0	0	0	0	0	0	0	0	0	0	0
2345	1	0	0	0	0	0	0	1	0	0	0	0	0	0	0	0	0	0	0	0	0	0	0	0	0	0	0	0	0	0
07-19	**306**	**0**	**0**	**0**	**1**	**11**	**25**	**60**	**85**	**83**	**27**	**9**	**4**	**0**	**1**	**0**	**0**	**0**	**0**	**0**	**0**	**0**	**0**	**0**	**0**	**0**	**0**	**0**	**0**	**0**
06-22	**348**	**0**	**0**	**0**	**1**	**11**	**30**	**64**	**98**	**98**	**31**	**9**	**5**	**0**	**1**	**0**	**0**	**0**	**0**	**0**	**0**	**0**	**0**	**0**	**0**	**0**	**0**	**0**	**0**	**0**
06-00	**355**	**0**	**0**	**0**	**1**	**11**	**30**	**66**	**99**	**100**	**33**	**9**	**5**	**0**	**1**	**0**	**0**	**0**	**0**	**0**	**0**	**0**	**0**	**0**	**0**	**0**	**0**	**0**	**0**	**0**
00-00	**368**	**0**	**0**	**0**	**2**	**11**	**30**	**67**	**102**	**106**	**35**	**9**	**5**	**0**	**1**	**0**	**0**	**0**	**0**	**0**	**0**	**0**	**0**	**0**	**0**	**0**	**0**	**0**	**0**	**0**

Site 1
Location B1164
Direction Northbound

16693 / EGMANTON SOLAR FARM
APRIL 2025
AUTOMATIC TRAFFIC COUNT

29 April 2025 **Tuesday**

Time	Total	Speed Bins (mph)																												
		0 - 5	5 - 10	10 - 15	15 - 20	20 - 25	25 - 30	30 - 35	35 - 40	40 - 45	45 - 50	50 - 55	55 - 60	60 - 65	65 - 70	70 - 75	75 - 80	80 - 85	85 - 90	90 - 95	95 - 100	100 - 105	105 - 110	110 - 115	115 - 120	120 - 125	125 - 130	130 - 135	135 - 140
0000	1	0	0	0	0	0	0	0	0	1	0	0	0	0	0	0	0	0	0	0	0	0	0	0	0	0	0	0	0	0
0015	0	0	0	0	0	0	0	0	0	0	0	0	0	0	0	0	0	0	0	0	0	0	0	0	0	0	0	0	0	0
0030	0	0	0	0	0	0	0	0	0	0	0	0	0	0	0	0	0	0	0	0	0	0	0	0	0	0	0	0	0	0
0045	0	0	0	0	0	0	0	0	0	0	0	0	0	0	0	0	0	0	0	0	0	0	0	0	0	0	0	0	0	0
0100	0	0	0	0	0	0	0	0	0	0	0	0	0	0	0	0	0	0	0	0	0	0	0	0	0	0	0	0	0	0
0115	0	0	0	0	0	0	0	0	0	0	0	0	0	0	0	0	0	0	0	0	0	0	0	0	0	0	0	0	0	0
0130	0	0	0	0	0	0	0	0	0	0	0	0	0	0	0	0	0	0	0	0	0	0	0	0	0	0	0	0	0	0
0145	0	0	0	0	0	0	0	0	0	0	0	0	0	0	0	0	0	0	0	0	0	0	0	0	0	0	0	0	0	0
0200	0	0	0	0	0	0	0	0	0	0	0	0	0	0	0	0	0	0	0	0	0	0	0	0	0	0	0	0	0	0
0215	0	0	0	0	0	0	0	0	0	0	0	0	0	0	0	0	0	0	0	0	0	0	0	0	0	0	0	0	0	0
0230	0	0	0	0	0	0	0	0	0	0	0	0	0	0	0	0	0	0	0	0	0	0	0	0	0	0	0	0	0	0
0245	0	0	0	0	0	0	0	0	0	0	0	0	0	0	0	0	0	0	0	0	0	0	0	0	0	0	0	0	0	0
0300	0	0	0	0	0	0	0	0	0	0	0	0	0	0	0	0	0	0	0	0	0	0	0	0	0	0	0	0	0	0
0315	0	0	0	0	0	0	0	0	0	0	0	0	0	0	0	0	0	0	0	0	0	0	0	0	0	0	0	0	0	0
0330	0	0	0	0	0	0	0	0	0	0	0	0	0	0	0	0	0	0	0	0	0	0	0	0	0	0	0	0	0	0
0345	1	0	0	0	0	0	0	0	0	0	1	0	0	0	0	0	0	0	0	0	0	0	0	0	0	0	0	0	0	0
0400	1	0	0	0	0	0	0	0	1	0	0	0	0	0	0	0	0	0	0	0	0	0	0	0	0	0	0	0	0	0
0415	0	0	0	0	0	0	0	0	0	0	0	0	0	0	0	0	0	0	0	0	0	0	0	0	0	0	0	0	0	0
0430	0	0	0	0	0	0	0	0	0	0	0	0	0	0	0	0	0	0	0	0	0	0	0	0	0	0	0	0	0	0
0445	0	0	0	0	0	0	0	0	0	0	0	0	0	0	0	0	0	0	0	0	0	0	0	0	0	0	0	0	0	0
0500	0	0	0	0	0	0	0	0	0	0	0	0	0	0	0	0	0	0	0	0	0	0	0	0	0	0	0	0	0	0
0515	5	0	0	0	0	0	0	1	3	1	0	0	0	0	0	0	0	0	0	0	0	0	0	0	0	0	0	0	0	0
0530	3	0	0	0	0	0	0	0	1	1	1	0	0	0	0	0	0	0	0	0	0	0	0	0	0	0	0	0	0	0
0545	3	0	0	0	0	0	0	0	3	0	0	0	0	0	0	0	0	0	0	0	0	0	0	0	0	0	0	0	0	0
0600	3	0	0	0	0	0	0	0	0	1	1	0	0	0	1	0	0	0	0	0	0	0	0	0	0	0	0	0	0	0
0615	1	0	0	0	0	0	0	0	1	0	0	0	0	0	0	0	0	0	0	0	0	0	0	0	0	0	0	0	0	0
0630	5	0	0	0	0	0	0	0	3	1	0	1	0	0	0	0	0	0	0	0	0	0	0	0	0	0	0	0	0	0
0645	5	0	0	0	0	0	0	0	1	4	0	0	0	0	0	0	0	0	0	0	0	0	0	0	0	0	0	0	0	0
0700	4	0	0	0	0	0	0	1	1	1	0	1	0	0	0	0	0	0	0	0	0	0	0	0	0	0	0	0	0	0
0715	3	0	0	0	0	0	0	0	1	1	1	0	0	0	0	0	0	0	0	0	0	0	0	0	0	0	0	0	0	0
0730	8	0	0	0	0	0	0	1	2	4	1	0	0	0	0	0	0	0	0	0	0	0	0	0	0	0	0	0	0	0
0745	6	0	0	0	0	0	0	0	3	1	2	0	0	0	0	0	0	0	0	0	0	0	0	0	0	0	0	0	0	0
0800	10	0	0	0	1	0	0	1	4	3	1	0	0	0	0	0	0	0	0	0	0	0	0	0	0	0	0	0	0	0
0815	8	0	0	0	1	0	1	2	1	2	1	0	0	0	0	0	0	0	0	0	0	0	0	0	0	0	0	0	0	0
0830	4	0	0	0	0	0	0	0	0	1	2	1	0	0	0	0	0	0	0	0	0	0	0	0	0	0	0	0	0	0
0845	11	0	0	0	0	0	2	0	4	1	4	0	0	0	0	0	0	0	0	0	0	0	0	0	0	0	0	0	0	0
0900	5	0	0	0	0	0	0	0	2	1	2	0	0	0	0	0	0	0	0	0	0	0	0	0	0	0	0	0	0	0
0915	6	0	0	0	0	1	3	1	1	0	0	0	0	0	0	0	0	0	0	0	0	0	0	0	0	0	0	0	0	0
0930	1	0	0	0	0	0	0	0	0	1	0	0	0	0	0	0	0	0	0	0	0	0	0	0	0	0	0	0	0	0
0945	6	0	0	0	0	1	2	1	0	2	0	0	0	0	0	0	0	0	0	0	0	0	0	0	0	0	0	0	0	0
1000	6	0	0	0	0	1	0	0	3	1	1	0	0	0	0	0	0	0	0	0	0	0	0	0	0	0	0	0	0	0
1015	6	0	0	0	0	0	0	2	2	1	0	1	0	0	0	0	0	0	0	0	0	0	0	0	0	0	0	0	0	0
1030	**12**	**0**	**0**	**0**	**0**	**2**	**1**	**1**	**7**	**1**	**0**	**0**	**0**	**0**	**0**	**0**	**0**	**0**	**0**	**0**	**0**	**0**	**0**	**0**	**0**	**0**	**0**	**0**	**0**	**0**
1045	6	0	0	0	0	0	0	2	2	1	0	1	0	0	0	0	0	0	0	0	0	0	0	0	0	0	0	0	0	0
1100	10	0	0	0	0	1	0	3	4	1	1	0	0	0	0	0	0	0	0	0	0	0	0	0	0	0	0	0	0	0
1115	2	0	0	0	0	0	0	0	2	0	0	0	0	0	0	0	0	0	0	0	0	0	0	0	0	0	0	0	0	0
1130	4	0	0	0	0	0	1	0	3	0	0	0	0	0	0	0	0	0	0	0	0	0	0	0	0	0	0	0	0	0
1145	5	0	0	0	0	0	1	0	3	1	0	0	0	0	0	0	0	0	0	0	0	0	0	0	0	0	0	0	0	0
1200	4	0	0	0	0	0	0	3	0	0	1	0	0	0	0	0	0	0	0	0	0	0	0	0	0	0	0	0	0	0
1215	2	0	0	0	0	0	0	0	1	1	0	0	0	0	0	0	0	0	0	0	0	0	0	0	0	0	0	0	0	0
1230	7	0	0	0	0	0	0	1	5	1	0	0	0	0	0	0	0	0	0	0	0	0	0	0	0	0	0	0	0	0
1245	6	0	0	0	0	0	1	0	4	1	0	0	0	0	0	0	0	0	0	0	0	0	0	0	0	0	0	0	0	0
1300	9	0	0	0	1	1	1	0	2	3	0	0	0	0	1	0	0	0	0	0	0	0	0	0	0	0	0	0	0	0
1315	0	0	0	0	0	0	0	0	0	0	0	0	0	0	0	0	0	0	0	0	0	0	0	0	0	0	0	0	0	0
1330	10	0	0	0	0	0	1	0	6	3	0	0	0	0	0	0	0	0	0	0	0	0	0	0	0	0	0	0	0	0
1345	11	0	0	0	0	0	2	4	2	3	0	0	0	0	0	0	0	0	0	0	0	0	0	0	0	0	0	0	0	0
1400	5	0	0	0	0	0	0	2	2	1	0	0	0	0	0	0	0	0	0	0	0	0	0	0	0	0	0	0	0	0
1415	8	0	0	0	0	0	1	1	2	1	3	0	0	0	0	0	0	0	0	0	0	0	0	0	0	0	0	0	0	0
1430	1	0	0	0	0	0	0	0	0	1	0	0	0	0	0	0	0	0	0	0	0	0	0	0	0	0	0	0	0	0
1445	8	0	0	0	0	0	1	0	4	2	1	0	0	0	0	0	0	0	0	0	0	0	0	0	0	0	0	0	0	0
1500	6	0	0	0	0	0	0	0	1	2	2	1	0	0	0	0	0	0	0	0	0	0	0	0	0	0	0	0	0	0
1515	**16**	**0**	**0**	**0**	**0**	**1**	**0**	**5**	**6**	**2**	**2**	**0**	**0**	**0**	**0**	**0**	**0**	**0**	**0**	**0**	**0**	**0**	**0**	**0**	**0**	**0**	**0**	**0**	**0**	**0**
1530	14	0	0	0	0	1	1	6	3	3	0	0	0	0	0	0	0	0	0	0	0	0	0	0	0	0	0	0	0	0
1545	7	0	0	0	0	0	0	1	5	0	0	1	0	0	0	0	0	0	0	0	0	0	0	0	0	0	0	0	0	0
1600	8	0	0	0	0	0	1	2	2	2	1	0	0	0	0	0	0	0	0	0	0	0	0	0	0	0	0	0	0	0
1615	7	0	0	0	0	0	0	2	3	1	1	0	0	0	0	0	0	0	0	0	0	0	0	0	0	0	0	0	0	0
1630	4	0	0	0	0	0	1	1	2	0	0	0	0	0	0	0	0	0	0	0	0	0	0	0	0	0	0	0	0	0
1645	8	0	0	0	0	0	1	1	3	2	1	0	0	0	0	0	0	0	0	0	0	0	0	0	0	0	0	0	0	0
1700	5	0	0	0	0	0	1	1	2	0	0	1	0	0	0	0	0	0	0	0	0	0	0	0	0	0	0	0	0	0
1715	9	0	0	0	0	1	0	3	0	3	2	0	0	0	0	0	0	0	0	0	0	0	0	0	0	0	0	0	0	0
1730	2	0	0	0	0	0	0	0	1	0	1	0	0	0	0	0	0	0	0	0	0	0	0	0	0	0	0	0	0	0
1745	9	0	0	0	0	1	0	3	1	3	1	0	0	0	0	0	0	0	0	0	0	0	0	0	0	0	0	0	0	0
1800	4	0	0	0	0	0	0	1	2	1	0	0	0	0	0	0	0	0	0	0	0	0	0	0	0	0	0	0	0	0
1815	6	0	0	0	0	0	0	1	3	1	0	0	0	0	1	0	0	0	0	0	0	0	0	0	0	0	0	0	0	0
1830	1	0	0	0	0	0	0	0	1	0	0	0	0	0	0	0	0	0	0	0	0	0	0	0	0	0	0	0	0	0
1845	4	0	0	0	0	0	0	0	3	0	1	0	0	0	0	0	0	0	0	0	0	0	0	0	0	0	0	0	0	0
1900	5	0	0	0	0	0	0	2	0	2	0	0	1	0	0	0	0	0	0	0	0	0	0	0	0	0	0	0	0	0
1915	7	0	0	0	0	0	0	6	1	0	0	0	0	0	0	0	0	0	0	0	0	0	0	0	0	0	0	0	0	0
1930	5	0	0	0	0	1	0	0	3	0	1	0	0	0	0	0	0	0	0	0	0	0	0	0	0	0	0	0	0	0
1945	2	0	0	0	0	0	0	0	0	2	0	0	0	0	0	0	0	0	0	0	0	0	0	0	0	0	0	0	0	0
2000	1	0	0	0	0	0	0	1	0	0	0	0	0	0	0	0	0	0	0	0	0	0	0	0	0	0	0	0	0	0
2015	0	0	0	0	0	0	0	0	0	0	0	0	0	0	0	0	0	0	0	0	0	0	0	0	0	0	0	0	0	0
2030	3	0	0	0	0	0	1	0	0	1	1	0	0	0	0	0	0	0	0	0	0	0	0	0	0	0	0	0	0	0
2045	2	0	0	0	0	0	0	1	0	0	0	0	0	0	1	0	0	0	0	0	0	0	0	0	0	0	0	0	0	0
2100	1	0	0	0	0	0	0	0	1	0	0	0	0	0	0	0	0	0	0	0	0	0	0	0	0	0	0	0	0	0
2115	3	0	0	0	0	0	0	1	2	0	0	0	0	0	0	0	0	0	0	0	0	0	0	0	0	0	0	0	0	0
2130	1	0	0	0	1	0	0	0	0	0	0	0	0	0	0	0	0	0	0	0	0	0	0	0	0	0	0	0	0	0
2145	2	0	0	0	0	0	0	2	0	0	0	0	0	0	0	0	0	0	0	0	0	0	0	0	0	0	0	0	0	0
2200	2	0	0	0	0	0	0	0	0	2	0	0	0	0	0	0	0	0	0	0	0	0	0	0	0	0	0	0	0	0
2215	0	0	0	0	0	0	0	0	0	0	0	0	0	0	0	0	0	0	0	0	0	0	0	0	0	0	0	0	0	0
2230	0	0	0	0	0	0	0	0	0	0	0	0	0	0	0	0	0	0	0	0	0	0	0	0	0	0	0	0	0	0
2245	1	0	0	0	0	0	0	0	0	1	0	0	0	0	0	0	0	0	0	0	0	0	0	0	0	0	0	0	0	0
2300	0	0	0	0	0	0	0	0	0	0	0	0	0	0	0	0	0	0	0	0	0	0	0	0	0	0	0	0	0	0
2315	3	0	0	0	0	0	0	0	2	0	1	0	0	0	0	0	0	0	0	0	0	0	0	0	0	0	0	0	0	0
2330	0	0	0	0	0	0	0	0	0	0	0	0	0	0	0	0	0	0	0	0	0	0	0	0	0	0	0	0	0	0
2345	0	0	0	0	0	0	0	0	0	0	0	0	0	0	0	0	0	0	0	0	0	0	0	0	0	0	0	0	0	0
07-19	**304**	**0**	**0**	**0**	**3**	**10**	**21**	**55**	**111**	**62**	**33**	**7**	**0**	**0**	**2**	**0**	**0**	**0**	**0**	**0**	**0**	**0**	**0**	**0**	**0**	**0**	**0**	**0**	**0**	**0**
06-22	**350**	**0**	**0**	**0**	**4**	**11**	**22**	**68**	**123**	**73**	**36**	**8**	**1**	**0**	**4**	**0**	**0**	**0**	**0**	**0**	**0**	**0**	**0**	**0**	**0**	**0**	**0**	**0**	**0**	**0**
06-00	**356**	**0**	**0**	**0**	**4**	**11**	**22**	**68**	**125**	**76**	**37**	**8**	**1**	**0**	**4**	**0**	**0**	**0**	**0**	**0**	**0**	**0**	**0**	**0**	**0**	**0**	**0**	**0**	**0**	**0**
00-00	**370**	**0**	**0**	**0**	**4**	**11**	**22**	**69**	**133**	**79**	**39**	**8**	**1**	**0**	**4**	**0**	**0**	**0**	**0**	**0**	**0**	**0**	**0**	**0**	**0**	**0**	**0**	**0**	**0**	**0**

Site 1
Location B1164
Direction Northbound
30 April 2025

16693 / EGMANTON SOLAR FARM
APRIL 2025
AUTOMATIC TRAFFIC COUNT

Time	Total	Speed Bins (mph)																												
		0 - 5	5 - 10	10 - 15	15 - 20	20 - 25	25 - 30	30 - 35	35 - 40	40 - 45	45 - 50	50 - 55	55 - 60	60 - 65	65 - 70	70 - 75	75 - 80	80 - 85	85 - 90	90 - 95	95 - 100	100 - 105	105 - 110	110 - 115	115 - 120	120 - 125	125 - 130	130 - 135	135 - 140
0000	0	0	0	0	0	0	0	0	0	0	0	0	0	0	0	0	0	0	0	0	0	0	0	0	0	0	0	0	0	0
0015	0	0	0	0	0	0	0	0	0	0	0	0	0	0	0	0	0	0	0	0	0	0	0	0	0	0	0	0	0	0
0030	0	0	0	0	0	0	0	0	0	0	0	0	0	0	0	0	0	0	0	0	0	0	0	0	0	0	0	0	0	0
0045	0	0	0	0	0	0	0	0	0	0	0	0	0	0	0	0	0	0	0	0	0	0	0	0	0	0	0	0	0	0
0100	0	0	0	0	0	0	0	0	0	0	0	0	0	0	0	0	0	0	0	0	0	0	0	0	0	0	0	0	0	0
0115	0	0	0	0	0	0	0	0	0	0	0	0	0	0	0	0	0	0	0	0	0	0	0	0	0	0	0	0	0	0
0130	0	0	0	0	0	0	0	0	0	0	0	0	0	0	0	0	0	0	0	0	0	0	0	0	0	0	0	0	0	0
0145	1	0	0	0	0	0	0	0	0	1	0	0	0	0	0	0	0	0	0	0	0	0	0	0	0	0	0	0	0	0
0200	0	0	0	0	0	0	0	0	0	0	0	0	0	0	0	0	0	0	0	0	0	0	0	0	0	0	0	0	0	0
0215	0	0	0	0	0	0	0	0	0	0	0	0	0	0	0	0	0	0	0	0	0	0	0	0	0	0	0	0	0	0
0230	0	0	0	0	0	0	0	0	0	0	0	0	0	0	0	0	0	0	0	0	0	0	0	0	0	0	0	0	0	0
0245	0	0	0	0	0	0	0	0	0	0	0	0	0	0	0	0	0	0	0	0	0	0	0	0	0	0	0	0	0	0
0300	0	0	0	0	0	0	0	0	0	0	0	0	0	0	0	0	0	0	0	0	0	0	0	0	0	0	0	0	0	0
0315	0	0	0	0	0	0	0	0	0	0	0	0	0	0	0	0	0	0	0	0	0	0	0	0	0	0	0	0	0	0
0330	0	0	0	0	0	0	0	0	0	0	0	0	0	0	0	0	0	0	0	0	0	0	0	0	0	0	0	0	0	0
0345	0	0	0	0	0	0	0	0	0	0	0	0	0	0	0	0	0	0	0	0	0	0	0	0	0	0	0	0	0	0
0400	0	0	0	0	0	0	0	0	0	0	0	0	0	0	0	0	0	0	0	0	0	0	0	0	0	0	0	0	0	0
0415	0	0	0	0	0	0	0	0	0	0	0	0	0	0	0	0	0	0	0	0	0	0	0	0	0	0	0	0	0	0
0430	0	0	0	0	0	0	0	0	0	0	0	0	0	0	0	0	0	0	0	0	0	0	0	0	0	0	0	0	0	0
0445	0	0	0	0	0	0	0	0	0	0	0	0	0	0	0	0	0	0	0	0	0	0	0	0	0	0	0	0	0	0
0500	2	0	0	0	0	0	0	1	0	1	0	0	0	0	0	0	0	0	0	0	0	0	0	0	0	0	0	0	0	0
0515	1	0	0	0	0	0	0	1	0	0	0	0	0	0	0	0	0	0	0	0	0	0	0	0	0	0	0	0	0	0
0530	5	0	0	0	0	0	0	0	2	1	2	0	0	0	0	0	0	0	0	0	0	0	0	0	0	0	0	0	0	0
0545	3	0	0	0	0	0	0	0	1	2	0	0	0	0	0	0	0	0	0	0	0	0	0	0	0	0	0	0	0	0
0600	1	0	0	0	0	0	0	0	0	1	0	0	0	0	0	0	0	0	0	0	0	0	0	0	0	0	0	0	0	0
0615	4	0	0	0	0	0	0	0	2	1	1	0	0	0	0	0	0	0	0	0	0	0	0	0	0	0	0	0	0	0
0630	6	0	0	0	0	0	0	0	2	3	1	0	0	0	0	0	0	0	0	0	0	0	0	0	0	0	0	0	0	0
0645	6	0	0	0	0	0	0	0	1	1	4	0	0	0	0	0	0	0	0	0	0	0	0	0	0	0	0	0	0	0
0700	3	0	0	0	0	0	1	1	0	1	0	0	0	0	0	0	0	0	0	0	0	0	0	0	0	0	0	0	0	0
0715	3	0	0	0	0	0	0	0	2	1	0	0	0	0	0	0	0	0	0	0	0	0	0	0	0	0	0	0	0	0
0730	6	0	0	0	0	0	0	0	0	5	0	1	0	0	0	0	0	0	0	0	0	0	0	0	0	0	0	0	0	0
0745	**11**	**0**	**0**	**0**	**0**	**0**	**1**	**0**	**3**	**6**	**1**	**0**	**0**	**0**	**0**	**0**	**0**	**0**	**0**	**0**	**0**	**0**	**0**	**0**	**0**	**0**	**0**	**0**	**0**	**0**
0800	8	0	0	0	0	1	0	3	1	2	1	0	0	0	0	0	0	0	0	0	0	0	0	0	0	0	0	0	0	0
0815	7	0	0	0	0	1	1	0	2	2	0	1	0	0	0	0	0	0	0	0	0	0	0	0	0	0	0	0	0	0
0830	8	0	0	0	0	1	1	3	3	0	0	0	0	0	0	0	0	0	0	0	0	0	0	0	0	0	0	0	0	0
0845	10	0	0	0	0	0	1	1	3	2	3	0	0	0	0	0	0	0	0	0	0	0	0	0	0	0	0	0	0	0
0900	3	0	0	0	0	0	0	0	1	2	0	0	0	0	0	0	0	0	0	0	0	0	0	0	0	0	0	0	0	0
0915	4	0	0	0	0	0	0	1	1	1	0	1	0	0	0	0	0	0	0	0	0	0	0	0	0	0	0	0	0	0
0930	4	0	0	0	0	1	0	1	1	0	1	0	0	0	0	0	0	0	0	0	0	0	0	0	0	0	0	0	0	0
0945	3	0	0	0	0	0	1	0	1	1	0	0	0	0	0	0	0	0	0	0	0	0	0	0	0	0	0	0	0	0
1000	8	0	0	0	1	0	0	1	4	1	1	0	0	0	0	0	0	0	0	0	0	0	0	0	0	0	0	0	0	0
1015	10	0	0	0	0	1	0	2	4	2	1	0	0	0	0	0	0	0	0	0	0	0	0	0	0	0	0	0	0	0
1030	7	0	0	0	0	0	1	3	2	1	0	0	0	0	0	0	0	0	0	0	0	0	0	0	0	0	0	0	0	0
1045	8	0	0	0	0	0	2	2	3	1	0	0	0	0	0	0	0	0	0	0	0	0	0	0	0	0	0	0	0	0
1100	6	0	0	0	0	0	1	1	0	4	0	0	0	0	0	0	0	0	0	0	0	0	0	0	0	0	0	0	0	0
1115	0	0	0	0	0	0	0	0	0	0	0	0	0	0	0	0	0	0	0	0	0	0	0	0	0	0	0	0	0	0
1130	7	0	0	0	0	0	0	4	2	0	1	0	0	0	0	0	0	0	0	0	0	0	0	0	0	0	0	0	0	0
1145	3	0	0	0	0	0	0	1	2	0	0	0	0	0	0	0	0	0	0	0	0	0	0	0	0	0	0	0	0	0
1200	6	0	0	0	0	0	1	1	1	2	1	0	0	0	0	0	0	0	0	0	0	0	0	0	0	0	0	0	0	0
1215	4	0	0	0	1	0	1	0	2	0	0	0	0	0	0	0	0	0	0	0	0	0	0	0	0	0	0	0	0	0
1230	6	0	0	0	0	0	0	1	3	1	1	0	0	0	0	0	0	0	0	0	0	0	0	0	0	0	0	0	0	0
1245	4	0	0	0	0	1	1	0	2	0	0	0	0	0	0	0	0	0	0	0	0	0	0	0	0	0	0	0	0	0
1300	4	0	0	0	0	0	1	1	1	1	1	0	0	0	0	0	0	0	0	0	0	0	0	0	0	0	0	0	0	0
1315	9	0	0	0	0	0	0	2	5	1	1	0	0	0	0	0	0	0	0	0	0	0	0	0	0	0	0	0	0	0
1330	7	0	0	0	0	0	0	0	4	2	1	0	0	0	0	0	0	0	0	0	0	0	0	0	0	0	0	0	0	0
1345	6	0	0	0	0	0	1	3	0	0	2	0	0	0	0	0	0	0	0	0	0	0	0	0	0	0	0	0	0	0
1400	9	0	0	0	0	0	1	3	2	0	3	0	0	0	0	0	0	0	0	0	0	0	0	0	0	0	0	0	0	0
1415	8	0	0	0	0	0	0	3	4	0	1	0	0	0	0	0	0	0	0	0	0	0	0	0	0	0	0	0	0	0
1430	5	0	0	0	0	0	0	0	3	1	1	0	0	0	0	0	0	0	0	0	0	0	0	0	0	0	0	0	0	0
1445	3	0	0	0	0	0	0	1	1	1	0	0	0	0	0	0	0	0	0	0	0	0	0	0	0	0	0	0	0	0
1500	4	0	0	0	0	0	0	0	3	1	0	0	0	0	0	0	0	0	0	0	0	0	0	0	0	0	0	0	0	0
1515	**13**	**0**	**0**	**0**	**1**	**0**	**1**	**5**	**2**	**2**	**2**	**0**	**0**	**0**	**0**	**0**	**0**	**0**	**0**	**0**	**0**	**0**	**0**	**0**	**0**	**0**	**0**	**0**	**0**	**0**
1530	8	0	0	0	0	1	1	2	3	0	1	0	0	0	0	0	0	0	0	0	0	0	0	0	0	0	0	0	0	0
1545	8	0	0	0	0	0	2	2	1	2	0	1	0	0	0	0	0	0	0	0	0	0	0	0	0	0	0	0	0	0
1600	12	0	0	0	0	1	1	3	3	2	2	0	0	0	0	0	0	0	0	0	0	0	0	0	0	0	0	0	0	0
1615	6	0	0	0	0	0	0	0	2	4	0	0	0	0	0	0	0	0	0	0	0	0	0	0	0	0	0	0	0	0
1630	3	0	0	0	0	0	0	0	0	3	0	0	0	0	0	0	0	0	0	0	0	0	0	0	0	0	0	0	0	0
1645	5	0	0	0	0	0	1	1	2	1	0	0	0	0	0	0	0	0	0	0	0	0	0	0	0	0	0	0	0	0
1700	8	0	0	0	0	0	0	0	4	1	3	0	0	0	0	0	0	0	0	0	0	0	0	0	0	0	0	0	0	0
1715	5	0	0	0	0	0	0	0	2	2	1	0	0	0	0	0	0	0	0	0	0	0	0	0	0	0	0	0	0	0
1730	6	0	0	0	0	0	0	2	3	1	0	0	0	0	0	0	0	0	0	0	0	0	0	0	0	0	0	0	0	0
1745	7	0	0	0	0	0	0	1	0	4	1	1	0	0	0	0	0	0	0	0	0	0	0	0	0	0	0	0	0	0
1800	6	0	0	0	0	1	0	0	3	2	0	0	0	0	0	0	0	0	0	0	0	0	0	0	0	0	0	0	0	0
1815	1	0	0	0	0	0	0	0	1	0	0	0	0	0	0	0	0	0	0	0	0	0	0	0	0	0	0	0	0	0
1830	7	0	0	0	0	0	0	1	2	2	1	1	0	0	0	0	0	0	0	0	0	0	0	0	0	0	0	0	0	0
1845	4	0	0	0	0	0	1	0	2	1	0	0	0	0	0	0	0	0	0	0	0	0	0	0	0	0	0	0	0	0
1900	5	0	0	0	0	0	0	0	3	1	1	0	0	0	0	0	0	0	0	0	0	0	0	0	0	0	0	0	0	0
1915	3	0	0	0	0	0	0	0	0	3	0	0	0	0	0	0	0	0	0	0	0	0	0	0	0	0	0	0	0	0
1930	5	0	0	0	0	0	0	1	2	1	1	0	0	0	0	0	0	0	0	0	0	0	0	0	0	0	0	0	0	0
1945	1	0	0	0	0	0	0	0	1	0	0	0	0	0	0	0	0	0	0	0	0	0	0	0	0	0	0	0	0	0
2000	3	0	0	0	0	0	1	0	1	0	1	0	0	0	0	0	0	0	0	0	0	0	0	0	0	0	0	0	0	0
2015	5	0	0	0	0	0	1	3	0	1	0	0	0	0	0	0	0	0	0	0	0	0	0	0	0	0	0	0	0	0
2030	4	0	0	0	0	0	0	0	1	3	0	0	0	0	0	0	0	0	0	0	0	0	0	0	0	0	0	0	0	0
2045	5	0	0	0	0	0	1	1	1	1	0	0	0	0	0	1	0	0	0	0	0	0	0	0	0	0	0	0	0	0
2100	1	0	0	0	0	0	1	0	0	0	0	0	0	0	0	0	0	0	0	0	0	0	0	0	0	0	0	0	0	0
2115	2	0	0	0	0	0	2	0	0	0	0	0	0	0	0	0	0	0	0	0	0	0	0	0	0	0	0	0	0	0
2130	1	0	0	0	0	0	0	0	0	1	0	0	0	0	0	0	0	0	0	0	0	0	0	0	0	0	0	0	0	0
2145	2	0	0	0	0	0	1	0	0	1	0	0	0	0	0	0	0	0	0	0	0	0	0	0	0	0	0	0	0	0
2200	4	0	0	0	0	0	1	1	2	0	0	0	0	0	0	0	0	0	0	0	0	0	0	0	0	0	0	0	0	0
2215	0	0	0	0	0	0	0	0	0	0	0	0	0	0	0	0	0	0	0	0	0	0	0	0	0	0	0	0	0	0
2230	0	0	0	0	0	0	0	0	0	0	0	0	0	0	0	0	0	0	0	0	0	0	0	0	0	0	0	0	0	0
2245	0	0	0	0	0	0	0	0	0	0	0	0	0	0	0	0	0	0	0	0	0	0	0	0	0	0	0	0	0	0
2300	1	0	0	0	0	0	0	1	0	0	0	0	0	0	0	0	0	0	0	0	0	0	0	0	0	0	0	0	0	0
2315	0	0	0	0	0	0	0	0	0	0	0	0	0	0	0	0	0	0	0	0	0	0	0	0	0	0	0	0	0	0
2330	1	0	0	0	0	0	0	0	1	0	0	0	0	0	0	0	0	0	0	0	0	0	0	0	0	0	0	0	0	0
2345	0	0	0	0	0	0	0	0	0	0	0	0	0	0	0	0	0	0	0	0	0	0	0	0	0	0	0	0	0	0
07-19	**293**	**0**	**0**	**0**	**3**	**8**	**20**	**54**	**95**	**74**	**33**	**6**	**0**	**0**	**0**	**0**	**0**	**0**	**0**	**0**	**0**	**0**	**0**	**0**	**0**	**0**	**0**	**0**	**0**	**0**
06-22	**347**	**0**	**0**	**0**	**3**	**8**	**27**	**59**	**109**	**92**	**42**	**6**	**0**	**0**	**0**	**1**	**0**	**0**	**0**	**0**	**0**	**0**	**0**	**0**	**0**	**0**	**0**	**0**	**0**	**0**
06-00	**353**	**0**	**0**	**0**	**3**	**8**	**28**	**61**	**112**	**92**	**42**	**6**	**0**	**0**	**0**	**1**	**0**	**0**	**0**	**0**	**0**	**0**	**0**	**0**	**0**	**0**	**0**	**0**	**0**	**0**
00-00	**365**	**0**	**0**	**0**	**3**	**8**	**28**	**63**	**115**	**96**	**45**	**6**	**0**	**0**	**0**	**1**	**0**	**0**	**0**	**0**	**0**	**0**	**0**	**0**	**0**	**0**	**0**	**0**	**0**	**0**

Site 1
Location B1164
Direction Northbound

16693 / EGMANTON SOLAR FARM
APRIL 2025
AUTOMATIC TRAFFIC COUNT


Virtual Day (7)

Time	Total	Speed Bins (mph)																												
		0 - 5	5 - 10	10 - 15	15 - 20	20 - 25	25 - 30	30 - 35	35 - 40	40 - 45	45 - 50	50 - 55	55 - 60	60 - 65	65 - 70	70 - 75	75 - 80	80 - 85	85 - 90	90 - 95	95 - 100	100 - 105	105 - 110	110 - 115	115 - 120	120 - 125	125 - 130	130 - 135	135 - 140
0000	1	0	0	0	0	0	0	0	0	0	0	0	0	0	0	0	0	0	0	0	0	0	0	0	0	0	0	0	0	0
0100	1	0	0	0	0	0	0	0	0	1	0	0	0	0	0	0	0	0	0	0	0	0	0	0	0	0	0	0	0	0
0200	0	0	0	0	0	0	0	0	0	0	0	0	0	0	0	0	0	0	0	0	0	0	0	0	0	0	0	0	0	0
0300	0	0	0	0	0	0	0	0	0	0	0	0	0	0	0	0	0	0	0	0	0	0	0	0	0	0	0	0	0	0
0400	2	0	0	0	0	0	0	0	1	0	0	0	0	0	0	0	0	0	0	0	0	0	0	0	0	0	0	0	0	0
0500	8	0	0	0	0	0	0	1	3	3	1	0	0	0	0	0	0	0	0	0	0	0	0	0	0	0	0	0	0	0
0600	10	0	0	0	0	0	0	0	3	5	1	0	0	0	0	0	0	0	0	0	0	0	0	0	0	0	0	0	0	0
0700	18	0	0	0	0	0	1	2	5	8	2	0	0	0	0	0	0	0	0	0	0	0	0	0	0	0	0	0	0	0
0800	26	0	0	0	0	1	2	4	7	8	4	1	0	0	0	0	0	0	0	0	0	0	0	0	0	0	0	0	0	0
0900	19	0	0	0	0	1	2	5	4	6	2	1	0	0	0	0	0	0	0	0	0	0	0	0	0	0	0	0	0	0
1000	**29**	**0**	**0**	**0**	**1**	**2**	**2**	**6**	**10**	**6**	**2**	**0**	**0**	**0**	**0**	**0**	**0**	**0**	**0**	**0**	**0**	**0**	**0**	**0**	**0**	**0**	**0**	**0**	**0**	**0**
1100	25	0	0	0	1	3	2	4	8	4	2	0	0	0	0	0	0	0	0	0	0	0	0	0	0	0	0	0	0	0
1200	27	0	0	0	0	3	4	5	8	4	2	0	0	0	0	0	0	0	0	0	0	0	0	0	0	0	0	0	0	0
1300	28	0	0	0	1	1	3	5	10	5	2	0	0	0	0	0	0	0	0	0	0	0	0	0	0	0	0	0	0	0
1400	27	0	0	0	0	1	3	6	9	6	2	0	0	0	0	0	0	0	0	0	0	0	0	0	0	0	0	0	0	0
1500	**33**	**0**	**0**	**0**	**1**	**2**	**2**	**8**	**11**	**6**	**2**	**2**	**0**	**0**	**0**	**0**	**0**	**0**	**0**	**0**	**0**	**0**	**0**	**0**	**0**	**0**	**0**	**0**	**0**	**0**
1600	32	0	0	0	0	2	4	7	8	8	3	1	0	0	0	0	0	0	0	0	0	0	0	0	0	0	0	0	0	0
1700	26	0	0	0	0	1	1	5	8	7	3	1	0	0	0	0	0	0	0	0	0	0	0	0	0	0	0	0	0	0
1800	19	0	0	0	0	1	2	3	6	5	1	1	0	0	0	0	0	0	0	0	0	0	0	0	0	0	0	0	0	0
1900	16	0	0	0	0	1	1	3	6	3	2	0	0	0	0	0	0	0	0	0	0	0	0	0	0	0	0	0	0	0
2000	14	0	0	0	0	1	2	3	3	3	1	0	0	0	0	0	0	0	0	0	0	0	0	0	0	0	0	0	0	0
2100	9	0	0	0	0	0	2	2	2	1	1	0	1	0	0	0	0	0	0	0	0	0	0	0	0	0	0	0	0	0
2200	4	0	0	0	0	0	0	1	1	1	0	0	0	0	0	0	0	0	0	0	0	0	0	0	0	0	0	0	0	0
2300	3	0	0	0	0	0	0	1	2	1	0	0	0	0	0	0	0	0	0	0	0	0	0	0	0	0	0	0	0	0
07-19	**312**	**0**	**0**	**1**	**4**	**17**	**28**	**59**	**94**	**72**	**28**	**8**	**1**	**0**	**1**	**0**	**0**	**0**	**0**	**0**	**0**	**0**	**0**	**0**	**0**	**0**	**0**	**0**	**0**	**0**
06-22	**361**	**0**	**0**	**1**	**4**	**19**	**32**	**67**	**108**	**85**	**32**	**9**	**2**	**0**	**1**	**0**	**0**	**0**	**0**	**0**	**0**	**0**	**0**	**0**	**0**	**0**	**0**	**0**	**0**	**0**
06-00	**369**	**0**	**0**	**1**	**4**	**19**	**33**	**69**	**111**	**86**	**33**	**9**	**2**	**0**	**1**	**0**	**0**	**0**	**0**	**0**	**0**	**0**	**0**	**0**	**0**	**0**	**0**	**0**	**0**	**0**
00-00	**382**	**0**	**0**	**1**	**4**	**19**	**33**	**71**	**116**	**91**	**34**	**9**	**2**	**0**	**1**	**0**	**0**	**0**	**0**	**0**	**0**	**0**	**0**	**0**	**0**	**0**	**0**	**0**	**0**	**0**

Virtual Week (1)

Time	Total	Speed Bins (mph)																												
		0 - 5	5 - 10	10 - 15	15 - 20	20 - 25	25 - 30	30 - 35	35 - 40	40 - 45	45 - 50	50 - 55	55 - 60	60 - 65	65 - 70	70 - 75	75 - 80	80 - 85	85 - 90	90 - 95	95 - 100	100 - 105	105 - 110	110 - 115	115 - 120	120 - 125	125 - 130	130 - 135	135 - 140
Mon	368	0	0	0	2	11	30	67	102	106	35	9	5	0	1	0	0	0	0	0	0	0	0	0	0	0	0	0	0	0
Tue	370	0	0	0	4	11	22	69	133	79	39	8	1	0	4	0	0	0	0	0	0	0	0	0	0	0	0	0	0	0
Wed	365	0	0	0	3	8	28	63	115	96	45	6	0	0	0	1	0	0	0	0	0	0	0	0	0	0	0	0	0	0
Thu	477	0	1	2	3	23	42	83	162	113	37	9	1	1	0	0	0	0	0	0	0	0	0	0	0	0	0	0	0	0
Fri	492	0	1	2	9	32	43	101	129	115	39	17	3	1	0	0	0	0	0	0	0	0	0	0	0	0	0	0	0	0
Sat	328	0	0	3	7	25	27	65	95	71	24	8	1	1	0	0	0	1	0	0	0	0	0	0	0	0	0	0	0	0
Sun	276	0	0	0	1	25	38	46	76	56	22	8	2	0	2	0	0	0	0	0	0	0	0	0	0	0	0	0	0	0
5 Day Ave.	**414**	**0**	**0**	**1**	**4**	**17**	**33**	**77**	**128**	**102**	**39**	**10**	**2**	**0**	**1**	**0**	**0**	**0**	**0**	**0**	**0**	**0**	**0**	**0**	**0**	**0**	**0**	**0**	**0**	**0**
7 Day Ave.	**382**	**0**	**0**	**1**	**4**	**19**	**33**	**71**	**116**	**91**	**34**	**9**	**2**	**0**	**1**	**0**	**0**	**0**	**0**	**0**	**0**	**0**	**0**	**0**	**0**	**0**	**0**	**0**	**0**	**0**
--	**2676**	**0**	**2**	**7**	**29**	**135**	**230**	**494**	**812**	**636**	**241**	**65**	**13**	**3**	**7**	**1**	**0**	**1**	**0**	**0**	**0**	**0**	**0**	**0**	**0**	**0**	**0**	**0**	**0**	**0**

Summary Graphs

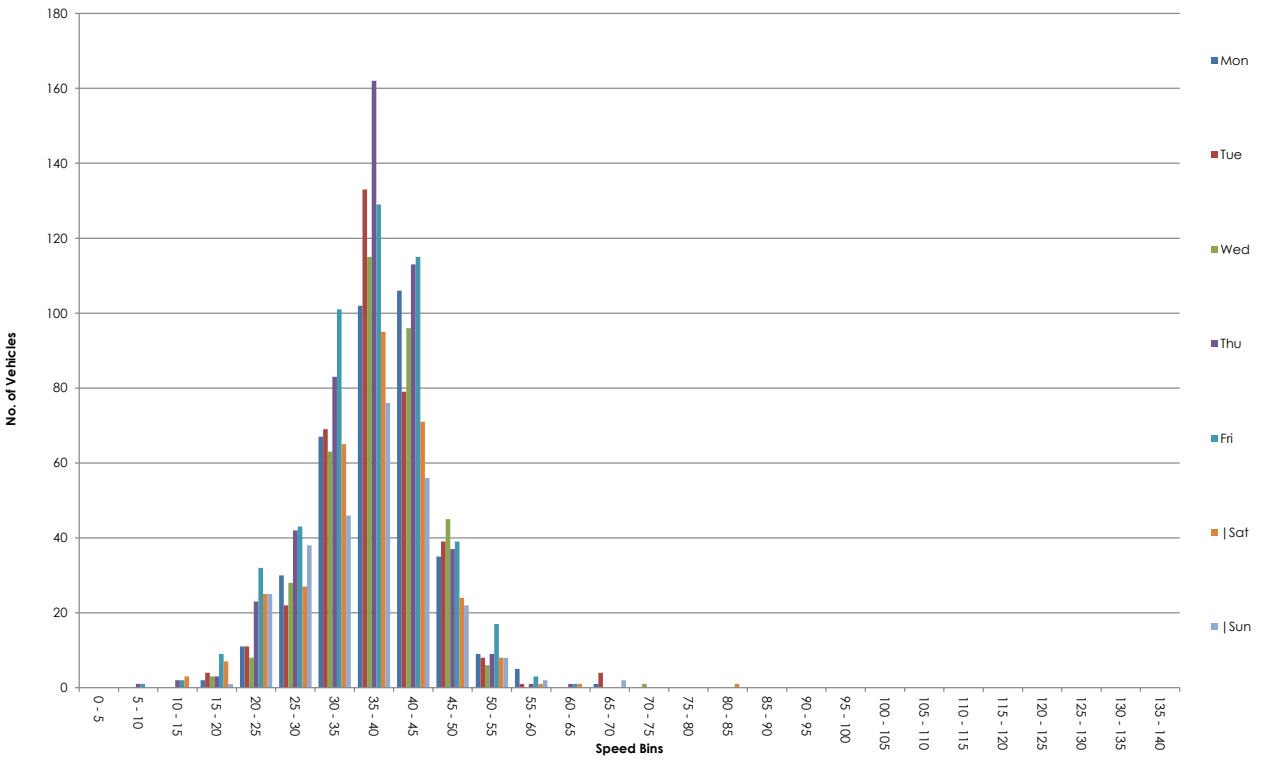

Site 1
Location B1164
Direction Southbound

16693 / EGMANTON SOLAR FARM
APRIL 2025
AUTOMATIC TRAFFIC COUNT

24 April 2025 **Thursday**

Time	Total	Classification												]PSL	]PSL%	]SL1	]SL1%	]SL2	]SL2%	Mean	Vpp
		1	2	3	4	5	6	7	8	9	10	11	12	60	60	68	68	70	70		85
		MCL	SV	SVT	TB2	TB3	T4	ART3	ART4	ART5	ART6	BD	DRT			ACPO	ACPO	DfT	DfT		
0000	0	0	0	0	0	0	0	0	0	0	0	0	0	0	0.0	0	0.0	0	0.0	-	-
0015	0	0	0	0	0	0	0	0	0	0	0	0	0	0	0.0	0	0.0	0	0.0	-	-
0030	0	0	0	0	0	0	0	0	0	0	0	0	0	0	0.0	0	0.0	0	0.0	-	-
0045	0	0	0	0	0	0	0	0	0	0	0	0	0	0	0.0	0	0.0	0	0.0	-	-
0100	0	0	0	0	0	0	0	0	0	0	0	0	0	0	0.0	0	0.0	0	0.0	-	-
0115	0	0	0	0	0	0	0	0	0	0	0	0	0	0	0.0	0	0.0	0	0.0	-	-
0130	0	0	0	0	0	0	0	0	0	0	0	0	0	0	0.0	0	0.0	0	0.0	-	-
0145	1	0	1	0	0	0	0	0	0	0	0	0	0	0	0.0	0	0.0	0	0.0	31.6	-
0200	0	0	0	0	0	0	0	0	0	0	0	0	0	0	0.0	0	0.0	0	0.0	-	-
0215	0	0	0	0	0	0	0	0	0	0	0	0	0	0	0.0	0	0.0	0	0.0	-	-
0230	0	0	0	0	0	0	0	0	0	0	0	0	0	0	0.0	0	0.0	0	0.0	-	-
0245	1	0	1	0	0	0	0	0	0	0	0	0	0	0	0.0	0	0.0	0	0.0	36.2	-
0300	0	0	0	0	0	0	0	0	0	0	0	0	0	0	0.0	0	0.0	0	0.0	-	-
0315	0	0	0	0	0	0	0	0	0	0	0	0	0	0	0.0	0	0.0	0	0.0	-	-
0330	0	0	0	0	0	0	0	0	0	0	0	0	0	0	0.0	0	0.0	0	0.0	-	-
0345	0	0	0	0	0	0	0	0	0	0	0	0	0	0	0.0	0	0.0	0	0.0	-	-
0400	0	0	0	0	0	0	0	0	0	0	0	0	0	0	0.0	0	0.0	0	0.0	-	-
0415	1	0	1	0	0	0	0	0	0	0	0	0	0	0	0.0	0	0.0	0	0.0	58	-
0430	0	0	0	0	0	0	0	0	0	0	0	0	0	0	0.0	0	0.0	0	0.0	-	-
0445	0	0	0	0	0	0	0	0	0	0	0	0	0	0	0.0	0	0.0	0	0.0	-	-
0500	0	0	0	0	0	0	0	0	0	0	0	0	0	0	0.0	0	0.0	0	0.0	-	-
0515	0	0	0	0	0	0	0	0	0	0	0	0	0	0	0.0	0	0.0	0	0.0	-	-
0530	0	0	0	0	0	0	0	0	0	0	0	0	0	0	0.0	0	0.0	0	0.0	-	-
0545	0	0	0	0	0	0	0	0	0	0	0	0	0	0	0.0	0	0.0	0	0.0	-	-
0600	5	0	2	0	2	0	1	0	0	0	0	0	0	0	0.0	0	0.0	0	0.0	39.5	-
0615	2	0	2	0	0	0	0	0	0	0	0	0	0	0	0.0	0	0.0	0	0.0	37.1	-
0630	2	0	1	0	1	0	0	0	0	0	0	0	0	0	0.0	0	0.0	0	0.0	39.6	-
0645	3	0	2	0	1	0	0	0	0	0	0	0	0	0	0.0	0	0.0	0	0.0	43.4	-
0700	7	0	4	0	1	0	2	0	0	0	0	0	0	0	0.0	0	0.0	0	0.0	38.7	-
0715	3	0	2	0	1	0	0	0	0	0	0	0	0	0	0.0	0	0.0	0	0.0	40.2	-
0730	5	0	5	0	0	0	0	0	0	0	0	0	0	0	0.0	0	0.0	0	0.0	40	-
0745	4	0	4	0	0	0	0	0	0	0	0	0	0	0	0.0	0	0.0	0	0.0	30.5	-
0800	5	0	3	0	1	0	0	0	0	1	0	0	0	0	0.0	0	0.0	0	0.0	37.1	-
0815	7	0	4	0	2	1	0	0	0	0	0	0	0	0	0.0	0	0.0	0	0.0	41.9	-
0830	9	0	8	0	1	0	0	0	0	0	0	0	0	0	0.0	0	0.0	0	0.0	37.8	-
0845	7	0	6	0	1	0	0	0	0	0	0	0	0	0	0.0	0	0.0	0	0.0	37.6	-
0900	10	0	7	0	3	0	0	0	0	0	0	0	0	0	0.0	0	0.0	0	0.0	34.7	-
0915	3	0	2	0	1	0	0	0	0	0	0	0	0	0	0.0	0	0.0	0	0.0	35.6	-
0930	6	0	3	0	3	0	0	0	0	0	0	0	0	0	0.0	0	0.0	0	0.0	39.2	-
0945	6	0	3	1	1	0	1	0	0	0	0	0	0	0	0.0	0	0.0	0	0.0	36	-
1000	6	0	4	0	2	0	0	0	0	0	0	0	0	0	0.0	0	0.0	0	0.0	37.1	-
1015	10	0	6	0	2	1	1	0	0	0	0	0	0	0	0.0	0	0.0	0	0.0	34.6	-
1030	5	0	4	0	1	0	0	0	0	0	0	0	0	0	0.0	0	0.0	0	0.0	32.4	-
1045	**11**	**0**	**11**	**0**	**0**	**0**	**0**	**0**	**0**	**0**	**0**	**0**	**0**	**0**	**0.0**	**0**	**0.0**	**0**	**0.0**	**39.2**	**43.6**
1100	10	0	8	0	1	0	1	0	0	0	0	0	0	0	0.0	0	0.0	0	0.0	36.4	-
1115	**11**	**0**	**8**	**2**	**1**	**0**	**0**	**0**	**0**	**0**	**0**	**0**	**0**	**0**	**0.0**	**0**	**0.0**	**0**	**0.0**	**35.3**	**39.8**
1130	8	1	6	0	1	0	0	0	0	0	0	0	0	0	0.0	0	0.0	0	0.0	40.5	-
1145	7	0	5	0	2	0	0	0	0	0	0	0	0	0	0.0	0	0.0	0	0.0	34.1	-
1200	6	0	6	0	0	0	0	0	0	0	0	0	0	0	0.0	0	0.0	0	0.0	40.2	-
1215	8	0	6	0	2	0	0	0	0	0	0	0	0	0	0.0	0	0.0	0	0.0	32	-
1230	6	0	4	0	1	1	0	0	0	0	0	0	0	0	0.0	0	0.0	0	0.0	37.2	-
1245	9	0	6	0	3	0	0	0	0	0	0	0	0	0	0.0	0	0.0	0	0.0	34.7	-
1300	7	0	6	0	1	0	0	0	0	0	0	0	0	0	0.0	0	0.0	0	0.0	39.5	-
1315	13	0	11	0	2	0	0	0	0	0	0	0	0	0	0.0	0	0.0	0	0.0	31.7	42.3
1330	7	0	5	1	1	0	0	0	0	0	0	0	0	0	0.0	0	0.0	0	0.0	38.3	-
1345	6	0	4	1	1	0	0	0	0	0	0	0	0	0	0.0	0	0.0	0	0.0	41.1	-
1400	8	0	5	0	2	0	0	0	1	0	0	0	0	0	0.0	0	0.0	0	0.0	39.4	-
1415	5	0	5	0	0	0	0	0	0	0	0	0	0	0	0.0	0	0.0	0	0.0	35.6	-
1430	12	0	10	0	1	1	0	0	0	0	0	0	0	0	0.0	0	0.0	0	0.0	32.5	42.4
1445	7	0	6	0	1	0	0	0	0	0	0	0	0	0	0.0	0	0.0	0	0.0	41.8	-
1500	11	0	9	1	1	0	0	0	0	0	0	0	0	0	0.0	0	0.0	0	0.0	36.7	45.3
1515	10	0	6	0	2	1	0	0	1	0	0	0	0	0	0.0	0	0.0	0	0.0	36.6	-
1530	11	0	8	0	1	0	0	0	0	1	1	0	0	0	0.0	0	0.0	0	0.0	38.1	45.7
1545	7	0	5	0	2	0	0	0	0	0	0	0	0	0	0.0	0	0.0	0	0.0	39.3	-
1600	**18**	**1**	**16**	**0**	**0**	**0**	**0**	**0**	**1**	**0**	**0**	**0**	**0**	**0**	**0.0**	**0**	**0.0**	**0**	**0.0**	**37.5**	**42.2**
1615	8	0	8	0	0	0	0	0	0	0	0	0	0	0	0.0	0	0.0	0	0.0	38.3	-
1630	17	0	13	1	3	0	0	0	0	0	0	0	0	0	0.0	0	0.0	0	0.0	37	41.5
1645	5	0	3	0	1	0	0	0	1	0	0	0	0	0	0.0	0	0.0	0	0.0	42.2	-
1700	13	0	12	0	1	0	0	0	0	0	0	0	0	0	0.0	0	0.0	0	0.0	38.8	43.9
1715	12	0	9	0	2	1	0	0	0	0	0	0	0	0	0.0	0	0.0	0	0.0	34.6	43.6
1730	5	0	5	0	0	0	0	0	0	0	0	0	0	0	0.0	0	0.0	0	0.0	35.5	-
1745	4	0	3	0	1	0	0	0	0	0	0	0	0	0	0.0	0	0.0	0	0.0	41.1	-
1800	5	0	4	0	1	0	0	0	0	0	0	0	0	0	0.0	0	0.0	0	0.0	40.8	-
1815	4	0	4	0	0	0	0	0	0	0	0	0	0	0	0.0	0	0.0	0	0.0	45.3	-
1830	7	0	6	0	1	0	0	0	0	0	0	0	0	0	0.0	0	0.0	0	0.0	35.1	-
1845	10	1	8	0	1	0	0	0	0	0	0	0	0	0	0.0	0	0.0	0	0.0	40.2	-
1900	3	0	3	0	0	0	0	0	0	0	0	0	0	0	0.0	0	0.0	0	0.0	37.2	-
1915	3	0	3	0	0	0	0	0	0	0	0	0	0	0	0.0	0	0.0	0	0.0	34.2	-
1930	12	0	10	0	2	0	0	0	0	0	0	0	0	0	0.0	0	0.0	0	0.0	33.4	39.5
1945	5	0	5	0	0	0	0	0	0	0	0	0	0	0	0.0	0	0.0	0	0.0	39.8	-
2000	1	0	1	0	0	0	0	0	0	0	0	0	0	0	0.0	0	0.0	0	0.0	43.9	-
2015	2	0	1	0	1	0	0	0	0	0	0	0	0	0	0.0	0	0.0	0	0.0	29.7	-
2030	2	0	2	0	0	0	0	0	0	0	0	0	0	0	0.0	0	0.0	0	0.0	38.5	-
2045	2	0	2	0	0	0	0	0	0	0	0	0	0	0	0.0	0	0.0	0	0.0	37.4	-
2100	3	0	2	0	0	0	0	1	0	0	0	0	0	0	0.0	0	0.0	0	0.0	35.3	-
2115	2	0	2	0	0	0	0	0	0	0	0	0	0	0	0.0	0	0.0	0	0.0	40.7	-
2130	1	0	1	0	0	0	0	0	0	0	0	0	0	0	0.0	0	0.0	0	0.0	39.5	-
2145	2	0	2	0	0	0	0	0	0	0	0	0	0	0	0.0	0	0.0	0	0.0	37.1	-
2200	5	0	5	0	0	0	0	0	0	0	0	0	0	0	0.0	0	0.0	0	0.0	41.9	-
2215	1	0	1	0	0	0	0	0	0	0	0	0	0	0	0.0	0	0.0	0	0.0	36.3	-
2230	0	0	0	0	0	0	0	0	0	0	0	0	0	0	0.0	0	0.0	0	0.0	-	-
2245	3	0	3	0	0	0	0	0	0	0	0	0	0	0	0.0	0	0.0	0	0.0	48.2	-
2300	0	0	0	0	0	0	0	0	0	0	0	0	0	0	0.0	0	0.0	0	0.0	-	-
2315	0	0	0	0	0	0	0	0	0	0	0	0	0	0	0.0	0	0.0	0	0.0	-	-
2330	1	0	1	0	0	0	0	0	0	0	0	0	0	0	0.0	0	0.0	0	0.0	45	-
2345	1	0	1	0	0	0	0	0	0	0	0	0	0	0	0.0	0	0.0	0	0.0	36.3	-
07-19	**381**	**3**	**296**	**7**	**57**	**6**	**5**	**0**	**4**	**2**	**1**	**0**	**0**	**0**	**0.0**	**0**	**0.0**	**0**	**0.0**	**37.2**	**43.9**
06-22	**431**	**3**	**337**	**7**	**64**	**6**	**6**	**1**	**4**	**2**	**1**	**0**	**0**	**0**	**0.0**	**0**	**0.0**	**0**	**0.0**	**37.2**	**43.9**
06-00	**442**	**3**	**348**	**7**	**64**	**6**	**6**	**1**	**4**	**2**	**1**	**0**	**0**	**0**	**0.0**	**0**	**0.0**	**0**	**0.0**	**37.3**	**44.1**
00-00	**445**	**3**	**351**	**7**	**64**	**6**	**6**	**1**	**4**	**2**	**1**	**0**	**0**	**0**	**0.0**	**0**	**0.0**	**0**	**0.0**	**37.3**	**44.1**

Site 1
Location B1164
Direction Southbound

25 April 2025 Friday

16693 / EGMANTON SOLAR FARM
APRIL 2025
AUTOMATIC TRAFFIC COUNT

Time	Total	Classification												]PSL	]PSL%	]SL1	]SL1%	]SL2	]SL2%	Mean	Vpp
		1	2	3	4	5	6	7	8	9	10	11	12	60	60	68	68	70	70		85
		MCL	SV	SVT	TB2	TB3	T4	ART3	ART4	ART5	ART6	BD	DRT			ACPO	ACPO	DfT	DfT		
0000	1	0	1	0	0	0	0	0	0	0	0	0	0	0	0.0	0	0.0	0	0.0	48.2	-
0015	0	0	0	0	0	0	0	0	0	0	0	0	0	0	0.0	0	0.0	0	0.0	-	-
0030	0	0	0	0	0	0	0	0	0	0	0	0	0	0	0.0	0	0.0	0	0.0	-	-
0045	0	0	0	0	0	0	0	0	0	0	0	0	0	0	0.0	0	0.0	0	0.0	-	-
0100	0	0	0	0	0	0	0	0	0	0	0	0	0	0	0.0	0	0.0	0	0.0	-	-
0115	0	0	0	0	0	0	0	0	0	0	0	0	0	0	0.0	0	0.0	0	0.0	-	-
0130	0	0	0	0	0	0	0	0	0	0	0	0	0	0	0.0	0	0.0	0	0.0	-	-
0145	0	0	0	0	0	0	0	0	0	0	0	0	0	0	0.0	0	0.0	0	0.0	-	-
0200	1	0	0	0	1	0	0	0	0	0	0	0	0	0	0.0	0	0.0	0	0.0	36.4	-
0215	0	0	0	0	0	0	0	0	0	0	0	0	0	0	0.0	0	0.0	0	0.0	-	-
0230	0	0	0	0	0	0	0	0	0	0	0	0	0	0	0.0	0	0.0	0	0.0	-	-
0245	0	0	0	0	0	0	0	0	0	0	0	0	0	0	0.0	0	0.0	0	0.0	-	-
0300	0	0	0	0	0	0	0	0	0	0	0	0	0	0	0.0	0	0.0	0	0.0	-	-
0315	0	0	0	0	0	0	0	0	0	0	0	0	0	0	0.0	0	0.0	0	0.0	-	-
0330	0	0	0	0	0	0	0	0	0	0	0	0	0	0	0.0	0	0.0	0	0.0	-	-
0345	0	0	0	0	0	0	0	0	0	0	0	0	0	0	0.0	0	0.0	0	0.0	-	-
0400	0	0	0	0	0	0	0	0	0	0	0	0	0	0	0.0	0	0.0	0	0.0	-	-
0415	0	0	0	0	0	0	0	0	0	0	0	0	0	0	0.0	0	0.0	0	0.0	-	-
0430	0	0	0	0	0	0	0	0	0	0	0	0	0	0	0.0	0	0.0	0	0.0	-	-
0445	0	0	0	0	0	0	0	0	0	0	0	0	0	0	0.0	0	0.0	0	0.0	-	-
0500	0	0	0	0	0	0	0	0	0	0	0	0	0	0	0.0	0	0.0	0	0.0	-	-
0515	0	0	0	0	0	0	0	0	0	0	0	0	0	0	0.0	0	0.0	0	0.0	-	-
0530	0	0	0	0	0	0	0	0	0	0	0	0	0	0	0.0	0	0.0	0	0.0	-	-
0545	1	0	1	0	0	0	0	0	0	0	0	0	0	0	0.0	0	0.0	0	0.0	41	-
0600	2	0	1	0	1	0	0	0	0	0	0	0	0	0	0.0	0	0.0	0	0.0	45	-
0615	1	0	1	0	0	0	0	0	0	0	0	0	0	0	0.0	0	0.0	0	0.0	34.5	-
0630	5	0	1	1	2	0	1	0	0	0	0	0	0	0	0.0	0	0.0	0	0.0	38.4	-
0645	1	0	0	0	0	0	1	0	0	0	0	0	0	0	0.0	0	0.0	0	0.0	36	-
0700	7	0	2	0	2	0	3	0	0	0	0	0	0	0	0.0	0	0.0	0	0.0	35	-
0715	8	0	7	0	0	0	1	0	0	0	0	0	0	0	0.0	0	0.0	0	0.0	36.4	-
0730	6	0	4	0	1	0	1	0	0	0	0	0	0	0	0.0	0	0.0	0	0.0	33.8	-
0745	4	0	1	0	1	0	2	0	0	0	0	0	0	0	0.0	0	0.0	0	0.0	36.7	-
0800	**12**	**1**	**7**	**0**	**2**	**0**	**2**	**0**	**0**	**0**	**0**	**0**	**0**	**0**	**0.0**	**0**	**0.0**	**0**	**0.0**	**35.7**	**48.8**
0815	6	0	4	0	1	1	0	0	0	0	0	0	0	0	0.0	0	0.0	0	0.0	39.1	-
0830	**12**	**0**	**12**	**0**	**0**	**0**	**0**	**0**	**0**	**0**	**0**	**0**	**0**	**0**	**0.0**	**0**	**0.0**	**0**	**0.0**	**40.2**	**46.7**
0845	6	0	5	0	0	0	0	0	0	1	0	0	0	0	0.0	0	0.0	0	0.0	35.2	-
0900	9	0	7	1	1	0	0	0	0	0	0	0	0	0	0.0	0	0.0	0	0.0	37.1	-
0915	8	0	6	0	2	0	0	0	0	0	0	0	0	0	0.0	0	0.0	0	0.0	39.6	-
0930	6	0	6	0	0	0	0	0	0	0	0	0	0	0	0.0	0	0.0	0	0.0	36.4	-
0945	3	0	2	0	1	0	0	0	0	0	0	0	0	0	0.0	0	0.0	0	0.0	33.5	-
1000	9	0	6	0	2	0	1	0	0	0	0	0	0	0	0.0	0	0.0	0	0.0	36.3	-
1015	9	2	7	0	0	0	0	0	0	0	0	0	0	0	0.0	0	0.0	0	0.0	30.4	-
1030	10	0	7	0	2	1	0	0	0	0	0	0	0	0	0.0	0	0.0	0	0.0	32	-
1045	6	0	4	0	2	0	0	0	0	0	0	0	0	0	0.0	0	0.0	0	0.0	37.9	-
1100	5	0	4	0	1	0	0	0	0	0	0	0	0	0	0.0	0	0.0	0	0.0	35.6	-
1115	4	0	3	0	0	1	0	0	0	0	0	0	0	0	0.0	0	0.0	0	0.0	35	-
1130	6	0	6	0	0	0	0	0	0	0	0	0	0	0	0.0	0	0.0	0	0.0	33.2	-
1145	11	0	9	0	1	0	1	0	0	0	0	0	0	0	0.0	0	0.0	0	0.0	35.9	39.7
1200	3	0	3	0	0	0	0	0	0	0	0	0	0	0	0.0	0	0.0	0	0.0	30.5	-
1215	3	0	3	0	0	0	0	0	0	0	0	0	0	0	0.0	0	0.0	0	0.0	38.9	-
1230	7	0	5	0	1	0	1	0	0	0	0	0	0	0	0.0	0	0.0	0	0.0	43	-
1245	13	1	9	0	1	0	1	0	1	0	0	0	0	0	0.0	0	0.0	0	0.0	32.2	36.9
1300	13	0	9	0	3	0	1	0	0	0	0	0	0	0	0.0	0	0.0	0	0.0	38.5	45.8
1315	6	0	5	0	0	0	1	0	0	0	0	0	0	0	0.0	0	0.0	0	0.0	30.8	-
1330	13	0	9	0	1	0	3	0	0	0	0	0	0	0	0.0	0	0.0	0	0.0	34.6	39.7
1345	7	0	7	0	0	0	0	0	0	0	0	0	0	0	0.0	0	0.0	0	0.0	35.9	-
1400	13	0	8	0	3	0	2	0	0	0	0	0	0	0	0.0	0	0.0	0	0.0	34.8	40.4
1415	4	0	3	0	0	0	1	0	0	0	0	0	0	0	0.0	0	0.0	0	0.0	35.3	-
1430	6	0	5	0	0	0	1	0	0	0	0	0	0	0	0.0	0	0.0	0	0.0	33.4	-
1445	6	0	4	0	0	0	1	0	1	0	0	0	0	0	0.0	0	0.0	0	0.0	33.1	-
1500	11	0	10	0	1	0	0	0	0	0	0	0	0	0	0.0	0	0.0	0	0.0	36.6	40.1
1515	12	0	10	1	1	0	0	0	0	0	0	0	0	1	8.3	1	8.3	1	8.3	40.4	54.2
1530	12	0	10	1	1	0	0	0	0	0	0	0	0	0	0.0	0	0.0	0	0.0	31.3	40.8
1545	9	0	7	0	2	0	0	0	0	0	0	0	0	0	0.0	0	0.0	0	0.0	31.3	-
1600	10	0	10	0	0	0	0	0	0	0	0	0	0	0	0.0	0	0.0	0	0.0	37.6	-
1615	13	0	11	0	1	0	0	0	1	0	0	0	0	0	0.0	0	0.0	0	0.0	37.8	46.7
1630	10	0	10	0	0	0	0	0	0	0	0	0	0	1	10.0	0	0.0	0	0.0	36	-
1645	11	0	9	0	2	0	0	0	0	0	0	0	0	1	9.1	0	0.0	0	0.0	41	53.5
1700	**14**	**1**	**11**	**1**	**0**	**0**	**1**	**0**	**0**	**0**	**0**	**0**	**0**	**0**	**0.0**	**0**	**0.0**	**0**	**0.0**	**36.8**	**45.4**
1715	9	1	8	0	0	0	0	0	0	0	0	0	0	0	0.0	0	0.0	0	0.0	35.6	-
1730	2	0	1	0	1	0	0	0	0	0	0	0	0	0	0.0	0	0.0	0	0.0	40.8	-
1745	7	0	5	1	1	0	0	0	0	0	0	0	0	0	0.0	0	0.0	0	0.0	38	-
1800	9	0	9	0	0	0	0	0	0	0	0	0	0	0	0.0	0	0.0	0	0.0	37.3	-
1815	5	0	1	1	1	1	1	0	0	0	0	0	0	0	0.0	0	0.0	0	0.0	35.6	-
1830	4	0	4	0	0	0	0	0	0	0	0	0	0	0	0.0	0	0.0	0	0.0	38.3	-
1845	7	0	5	0	2	0	0	0	0	0	0	0	0	0	0.0	0	0.0	0	0.0	38.4	-
1900	6	0	6	0	0	0	0	0	0	0	0	0	0	1	16.7	1	16.7	0	0.0	44.2	-
1915	5	1	4	0	0	0	0	0	0	0	0	0	0	0	0.0	0	0.0	0	0.0	34.2	-
1930	3	0	2	0	0	0	1	0	0	0	0	0	0	0	0.0	0	0.0	0	0.0	36.3	-
1945	10	0	9	0	1	0	0	0	0	0	0	0	0	0	0.0	0	0.0	0	0.0	36.6	-
2000	2	0	1	0	1	0	0	0	0	0	0	0	0	0	0.0	0	0.0	0	0.0	37.2	-
2015	6	0	5	0	1	0	0	0	0	0	0	0	0	0	0.0	0	0.0	0	0.0	35.8	-
2030	4	0	4	0	0	0	0	0	0	0	0	0	0	0	0.0	0	0.0	0	0.0	32.6	-
2045	3	0	3	0	0	0	0	0	0	0	0	0	0	0	0.0	0	0.0	0	0.0	37.7	-
2100	1	1	0	0	0	0	0	0	0	0	0	0	0	0	0.0	0	0.0	0	0.0	36.3	-
2115	0	0	0	0	0	0	0	0	0	0	0	0	0	0	0.0	0	0.0	0	0.0	-	-
2130	2	0	2	0	0	0	0	0	0	0	0	0	0	0	0.0	0	0.0	0	0.0	36	-
2145	2	0	2	0	0	0	0	0	0	0	0	0	0	0	0.0	0	0.0	0	0.0	35.4	-
2200	1	0	1	0	0	0	0	0	0	0	0	0	0	0	0.0	0	0.0	0	0.0	36.2	-
2215	2	0	2	0	0	0	0	0	0	0	0	0	0	0	0.0	0	0.0	0	0.0	41.2	-
2230	1	0	1	0	0	0	0	0	0	0	0	0	0	0	0.0	0	0.0	0	0.0	25.8	-
2245	2	0	1	0	0	0	1	0	0	0	0	0	0	0	0.0	0	0.0	0	0.0	28.4	-
2300	0	0	0	0	0	0	0	0	0	0	0	0	0	0	0.0	0	0.0	0	0.0	-	-
2315	1	0	0	0	0	0	1	0	0	0	0	0	0	0	0.0	0	0.0	0	0.0	33.6	-
2330	1	0	1	0	0	0	0	0	0	0	0	0	0	0	0.0	0	0.0	0	0.0	37.6	-
2345	2	0	2	0	0	0	0	0	0	0	0	0	0	0	0.0	0	0.0	0	0.0	32.8	-
07-19	**386**	**6**	**300**	**6**	**41**	**4**	**25**	**0**	**3**	**1**	**0**	**0**	**0**	**3**	**0.8**	**1**	**0.3**	**1**	**0.3**	**36.1**	**44.2**
06-22	**439**	**8**	**341**	**7**	**47**	**4**	**28**	**0**	**3**	**1**	**0**	**0**	**0**	**4**	**0.9**	**2**	**0.5**	**1**	**0.2**	**36.2**	**44.1**
06-00	**449**	**8**	**349**	**7**	**47**	**4**	**30**	**0**	**3**	**1**	**0**	**0**	**0**	**4**	**0.9**	**2**	**0.4**	**1**	**0.2**	**36.2**	**44.1**
00-00	**452**	**8**	**351**	**7**	**48**	**4**	**30**	**0**	**3**	**1**	**0**	**0**	**0**	**4**	**0.9**	**2**	**0.4**	**1**	**0.2**	**36.2**	**44.1**

Site 1
Location B1164
Direction Southbound
26 April 2025 Saturday

16693 / EGMANTON SOLAR FARM
APRIL 2025
AUTOMATIC TRAFFIC COUNT

Time	Total	Classification												]PSL	]PSL%	]SL1	]SL1%	]SL2	]SL2%	Mean	Vpp
		1	2	3	4	5	6	7	8	9	10	11	12	60	60	68	68	70	70		85
		MCL	SV	SVT	TB2	TB3	T4	ART3	ART4	ART5	ART6	BD	DRT			ACPO	ACPO	DfT	DfT		
0000	1	0	1	0	0	0	0	0	0	0	0	0	0	0	0.0	0	0.0	0	0.0	55.7	-
0015	1	0	1	0	0	0	0	0	0	0	0	0	0	0	0.0	0	0.0	0	0.0	30.6	-
0030	2	0	2	0	0	0	0	0	0	0	0	0	0	0	0.0	0	0.0	0	0.0	35.9	-
0045	1	0	1	0	0	0	0	0	0	0	0	0	0	0	0.0	0	0.0	0	0.0	32.3	-
0100	0	0	0	0	0	0	0	0	0	0	0	0	0	0	0.0	0	0.0	0	0.0	-	-
0115	1	0	1	0	0	0	0	0	0	0	0	0	0	0	0.0	0	0.0	0	0.0	32.2	-
0130	1	0	1	0	0	0	0	0	0	0	0	0	0	0	0.0	0	0.0	0	0.0	26.7	-
0145	0	0	0	0	0	0	0	0	0	0	0	0	0	0	0.0	0	0.0	0	0.0	-	-
0200	0	0	0	0	0	0	0	0	0	0	0	0	0	0	0.0	0	0.0	0	0.0	-	-
0215	0	0	0	0	0	0	0	0	0	0	0	0	0	0	0.0	0	0.0	0	0.0	-	-
0230	0	0	0	0	0	0	0	0	0	0	0	0	0	0	0.0	0	0.0	0	0.0	-	-
0245	0	0	0	0	0	0	0	0	0	0	0	0	0	0	0.0	0	0.0	0	0.0	-	-
0300	0	0	0	0	0	0	0	0	0	0	0	0	0	0	0.0	0	0.0	0	0.0	-	-
0315	0	0	0	0	0	0	0	0	0	0	0	0	0	0	0.0	0	0.0	0	0.0	-	-
0330	0	0	0	0	0	0	0	0	0	0	0	0	0	0	0.0	0	0.0	0	0.0	-	-
0345	0	0	0	0	0	0	0	0	0	0	0	0	0	0	0.0	0	0.0	0	0.0	-	-
0400	0	0	0	0	0	0	0	0	0	0	0	0	0	0	0.0	0	0.0	0	0.0	-	-
0415	0	0	0	0	0	0	0	0	0	0	0	0	0	0	0.0	0	0.0	0	0.0	-	-
0430	3	0	3	0	0	0	0	0	0	0	0	0	0	0	0.0	0	0.0	0	0.0	28.8	-
0445	0	0	0	0	0	0	0	0	0	0	0	0	0	0	0.0	0	0.0	0	0.0	-	-
0500	0	0	0	0	0	0	0	0	0	0	0	0	0	0	0.0	0	0.0	0	0.0	-	-
0515	0	0	0	0	0	0	0	0	0	0	0	0	0	0	0.0	0	0.0	0	0.0	-	-
0530	0	0	0	0	0	0	0	0	0	0	0	0	0	0	0.0	0	0.0	0	0.0	-	-
0545	0	0	0	0	0	0	0	0	0	0	0	0	0	0	0.0	0	0.0	0	0.0	-	-
0600	0	0	0	0	0	0	0	0	0	0	0	0	0	0	0.0	0	0.0	0	0.0	-	-
0615	2	0	2	0	0	0	0	0	0	0	0	0	0	0	0.0	0	0.0	0	0.0	28.6	-
0630	1	0	0	0	0	0	0	0	0	0	1	0	0	0	0.0	0	0.0	0	0.0	24.5	-
0645	4	0	2	0	2	0	0	0	0	0	0	0	0	0	0.0	0	0.0	0	0.0	41.1	-
0700	1	0	1	0	0	0	0	0	0	0	0	0	0	0	0.0	0	0.0	0	0.0	42.5	-
0715	1	0	1	0	0	0	0	0	0	0	0	0	0	0	0.0	0	0.0	0	0.0	31.5	-
0730	1	0	1	0	0	0	0	0	0	0	0	0	0	0	0.0	0	0.0	0	0.0	39.4	-
0745	2	0	1	0	1	0	0	0	0	0	0	0	0	0	0.0	0	0.0	0	0.0	41.8	-
0800	2	0	1	0	1	0	0	0	0	0	0	0	0	0	0.0	0	0.0	0	0.0	33.8	-
0815	3	0	2	0	0	0	0	0	1	0	0	0	0	0	0.0	0	0.0	0	0.0	37.7	-
0830	5	0	5	0	0	0	0	0	0	0	0	0	0	0	0.0	0	0.0	0	0.0	35.3	-
0845	3	0	2	0	1	0	0	0	0	0	0	0	0	0	0.0	0	0.0	0	0.0	47.8	-
0900	3	0	2	0	1	0	0	0	0	0	0	0	0	0	0.0	0	0.0	0	0.0	38.3	-
0915	3	0	3	0	0	0	0	0	0	0	0	0	0	0	0.0	0	0.0	0	0.0	38.4	-
0930	4	0	3	0	1	0	0	0	0	0	0	0	0	0	0.0	0	0.0	0	0.0	41.9	-
0945	4	0	3	0	0	0	1	0	0	0	0	0	0	0	0.0	0	0.0	0	0.0	38.2	-
1000	5	1	4	0	0	0	0	0	0	0	0	0	0	0	0.0	0	0.0	0	0.0	28	-
1015	5	0	4	0	1	0	0	0	0	0	0	0	0	0	0.0	0	0.0	0	0.0	43.4	-
1030	**11**	**1**	**8**	**2**	**0**	**0**	**0**	**0**	**0**	**0**	**0**	**0**	**0**	**0**	**0.0**	**0**	**0.0**	**0**	**0.0**	**32.6**	**42.6**
1045	7	0	5	0	2	0	0	0	0	0	0	0	0	0	0.0	0	0.0	0	0.0	30.8	-
1100	4	0	3	0	1	0	0	0	0	0	0	0	0	0	0.0	0	0.0	0	0.0	29.7	-
1115	5	0	5	0	0	0	0	0	0	0	0	0	0	0	0.0	0	0.0	0	0.0	34.4	-
1130	5	0	5	0	0	0	0	0	0	0	0	0	0	0	0.0	0	0.0	0	0.0	33.8	-
1145	1	0	1	0	0	0	0	0	0	0	0	0	0	0	0.0	0	0.0	0	0.0	39.1	-
1200	6	0	6	0	0	0	0	0	0	0	0	0	0	0	0.0	0	0.0	0	0.0	34.6	-
1215	7	0	7	0	0	0	0	0	0	0	0	0	0	0	0.0	0	0.0	0	0.0	32.7	-
1230	**11**	**0**	**10**	**0**	**1**	**0**	**0**	**0**	**0**	**0**	**0**	**0**	**0**	**0**	**0.0**	**0**	**0.0**	**0**	**0.0**	**36.3**	**43.4**
1245	10	0	8	1	1	0	0	0	0	0	0	0	0	0	0.0	0	0.0	0	0.0	38.8	-
1300	6	0	5	0	1	0	0	0	0	0	0	0	0	0	0.0	0	0.0	0	0.0	39	-
1315	4	0	4	0	0	0	0	0	0	0	0	0	0	0	0.0	0	0.0	0	0.0	35.9	-
1330	6	0	5	0	1	0	0	0	0	0	0	0	0	0	0.0	0	0.0	0	0.0	40.6	-
1345	4	0	3	0	1	0	0	0	0	0	0	0	0	0	0.0	0	0.0	0	0.0	31.8	-
1400	7	0	7	0	0	0	0	0	0	0	0	0	0	0	0.0	0	0.0	0	0.0	36.3	-
1415	**11**	**0**	**8**	**0**	**3**	**0**	**0**	**0**	**0**	**0**	**0**	**0**	**0**	**0**	**0.0**	**0**	**0.0**	**0**	**0.0**	**34.2**	**42**
1430	6	0	6	0	0	0	0	0	0	0	0	0	0	0	0.0	0	0.0	0	0.0	35.4	-
1445	7	0	6	0	1	0	0	0	0	0	0	0	0	0	0.0	0	0.0	0	0.0	42.7	-
1500	6	0	6	0	0	0	0	0	0	0	0	0	0	1	16.7	0	0.0	0	0.0	41	-
1515	5	1	4	0	0	0	0	0	0	0	0	0	0	0	0.0	0	0.0	0	0.0	40.1	-
1530	7	0	6	0	1	0	0	0	0	0	0	0	0	0	0.0	0	0.0	0	0.0	34.7	-
1545	9	0	8	0	1	0	0	0	0	0	0	0	0	0	0.0	0	0.0	0	0.0	35.3	-
1600	3	0	3	0	0	0	0	0	0	0	0	0	0	0	0.0	0	0.0	0	0.0	51	-
1615	4	0	3	0	1	0	0	0	0	0	0	0	0	0	0.0	0	0.0	0	0.0	32.7	-
1630	10	0	8	0	2	0	0	0	0	0	0	0	0	0	0.0	0	0.0	0	0.0	32.6	-
1645	8	0	8	0	0	0	0	0	0	0	0	0	0	0	0.0	0	0.0	0	0.0	34.6	-
1700	5	0	3	0	2	0	0	0	0	0	0	0	0	0	0.0	0	0.0	0	0.0	34.1	-
1715	8	1	5	0	2	0	0	0	0	0	0	0	0	0	0.0	0	0.0	0	0.0	31.7	-
1730	5	0	2	0	2	0	0	0	1	0	0	0	0	0	0.0	0	0.0	0	0.0	37.1	-
1745	5	0	5	0	0	0	0	0	0	0	0	0	0	0	0.0	0	0.0	0	0.0	32.5	-
1800	3	0	3	0	0	0	0	0	0	0	0	0	0	0	0.0	0	0.0	0	0.0	35.5	-
1815	5	0	4	0	1	0	0	0	0	0	0	0	0	0	0.0	0	0.0	0	0.0	35.1	-
1830	2	0	2	0	0	0	0	0	0	0	0	0	0	0	0.0	0	0.0	0	0.0	38.5	-
1845	2	0	2	0	0	0	0	0	0	0	0	0	0	0	0.0	0	0.0	0	0.0	37.3	-
1900	4	0	3	0	1	0	0	0	0	0	0	0	0	0	0.0	0	0.0	0	0.0	36.1	-
1915	3	0	3	0	0	0	0	0	0	0	0	0	0	0	0.0	0	0.0	0	0.0	41.3	-
1930	5	0	4	0	1	0	0	0	0	0	0	0	0	0	0.0	0	0.0	0	0.0	39.8	-
1945	3	0	3	0	0	0	0	0	0	0	0	0	0	0	0.0	0	0.0	0	0.0	39.8	-
2000	6	0	4	0	2	0	0	0	0	0	0	0	0	1	16.7	0	0.0	0	0.0	42	-
2015	4	0	4	0	0	0	0	0	0	0	0	0	0	0	0.0	0	0.0	0	0.0	42	-
2030	2	0	2	0	0	0	0	0	0	0	0	0	0	0	0.0	0	0.0	0	0.0	34.5	-
2045	3	0	2	0	1	0	0	0	0	0	0	0	0	0	0.0	0	0.0	0	0.0	29.3	-
2100	4	0	4	0	0	0	0	0	0	0	0	0	0	0	0.0	0	0.0	0	0.0	37.4	-
2115	1	0	1	0	0	0	0	0	0	0	0	0	0	0	0.0	0	0.0	0	0.0	40.8	-
2130	1	0	1	0	0	0	0	0	0	0	0	0	0	0	0.0	0	0.0	0	0.0	32.9	-
2145	0	0	0	0	0	0	0	0	0	0	0	0	0	0	0.0	0	0.0	0	0.0	-	-
2200	4	0	2	0	2	0	0	0	0	0	0	0	0	1	25.0	0	0.0	0	0.0	38.1	-
2215	2	0	2	0	0	0	0	0	0	0	0	0	0	0	0.0	0	0.0	0	0.0	37	-
2230	0	0	0	0	0	0	0	0	0	0	0	0	0	0	0.0	0	0.0	0	0.0	-	-
2245	0	0	0	0	0	0	0	0	0	0	0	0	0	0	0.0	0	0.0	0	0.0	-	-
2300	2	0	2	0	0	0	0	0	0	0	0	0	0	0	0.0	0	0.0	0	0.0	41.6	-
2315	2	0	2	0	0	0	0	0	0	0	0	0	0	0	0.0	0	0.0	0	0.0	43	-
2330	1	0	1	0	0	0	0	0	0	0	0	0	0	0	0.0	0	0.0	0	0.0	36.2	-
2345	2	0	2	0	0	0	0	0	0	0	0	0	0	0	0.0	0	0.0	0	0.0	41.5	-
07-19	**247**	**4**	**207**	**3**	**30**	**0**	**1**	**0**	**2**	**0**	**0**	**0**	**0**	**1**	**0.4**	**0**	**0.0**	**0**	**0.0**	**36**	**43.3**
06-22	**290**	**4**	**242**	**3**	**37**	**0**	**1**	**0**	**2**	**0**	**1**	**0**	**0**	**2**	**0.7**	**0**	**0.0**	**0**	**0.0**	**36.3**	**43.5**
06-00	**303**	**4**	**253**	**3**	**39**	**0**	**1**	**0**	**2**	**0**	**1**	**0**	**0**	**3**	**1.0**	**0**	**0.0**	**0**	**0.0**	**36.4**	**43.6**
00-00	**313**	**4**	**263**	**3**	**39**	**0**	**1**	**0**	**2**	**0**	**1**	**0**	**0**	**3**	**1.0**	**0**	**0.0**	**0**	**0.0**	**36.3**	**43.6**

Site 1
Location B1164
Direction Southbound

16693 / EGMANTON SOLAR FARM
APRIL 2025
AUTOMATIC TRAFFIC COUNT

27 April 2025 **Sunday**

Time	Total	Classification												]PSL	]PSL%	]SL1	]SL1%	]SL2	]SL2%	Mean	Vpp
		1	2	3	4	5	6	7	8	9	10	11	12	60	60	68	68	70	70		85
		MCL	SV	SVT	TB2	TB3	T4	ART3	ART4	ART5	ART6	BD	DRT			ACPO	ACPO	DfT	DfT		
0000	1	0	1	0	0	0	0	0	0	0	0	0	0	0	0.0	0	0.0	0	0.0	30.7	-
0015	1	0	1	0	0	0	0	0	0	0	0	0	0	0	0.0	0	0.0	0	0.0	40.6	-
0030	1	0	1	0	0	0	0	0	0	0	0	0	0	1	100.0	0	0.0	0	0.0	60.3	-
0045	0	0	0	0	0	0	0	0	0	0	0	0	0	0	0.0	0	0.0	0	0.0	-	-
0100	0	0	0	0	0	0	0	0	0	0	0	0	0	0	0.0	0	0.0	0	0.0	-	-
0115	0	0	0	0	0	0	0	0	0	0	0	0	0	0	0.0	0	0.0	0	0.0	-	-
0130	0	0	0	0	0	0	0	0	0	0	0	0	0	0	0.0	0	0.0	0	0.0	-	-
0145	0	0	0	0	0	0	0	0	0	0	0	0	0	0	0.0	0	0.0	0	0.0	-	-
0200	0	0	0	0	0	0	0	0	0	0	0	0	0	0	0.0	0	0.0	0	0.0	-	-
0215	0	0	0	0	0	0	0	0	0	0	0	0	0	0	0.0	0	0.0	0	0.0	-	-
0230	0	0	0	0	0	0	0	0	0	0	0	0	0	0	0.0	0	0.0	0	0.0	-	-
0245	0	0	0	0	0	0	0	0	0	0	0	0	0	0	0.0	0	0.0	0	0.0	-	-
0300	0	0	0	0	0	0	0	0	0	0	0	0	0	0	0.0	0	0.0	0	0.0	-	-
0315	0	0	0	0	0	0	0	0	0	0	0	0	0	0	0.0	0	0.0	0	0.0	-	-
0330	0	0	0	0	0	0	0	0	0	0	0	0	0	0	0.0	0	0.0	0	0.0	-	-
0345	0	0	0	0	0	0	0	0	0	0	0	0	0	0	0.0	0	0.0	0	0.0	-	-
0400	0	0	0	0	0	0	0	0	0	0	0	0	0	0	0.0	0	0.0	0	0.0	-	-
0415	0	0	0	0	0	0	0	0	0	0	0	0	0	0	0.0	0	0.0	0	0.0	-	-
0430	0	0	0	0	0	0	0	0	0	0	0	0	0	0	0.0	0	0.0	0	0.0	-	-
0445	0	0	0	0	0	0	0	0	0	0	0	0	0	0	0.0	0	0.0	0	0.0	-	-
0500	0	0	0	0	0	0	0	0	0	0	0	0	0	0	0.0	0	0.0	0	0.0	-	-
0515	0	0	0	0	0	0	0	0	0	0	0	0	0	0	0.0	0	0.0	0	0.0	-	-
0530	0	0	0	0	0	0	0	0	0	0	0	0	0	0	0.0	0	0.0	0	0.0	-	-
0545	0	0	0	0	0	0	0	0	0	0	0	0	0	0	0.0	0	0.0	0	0.0	-	-
0600	1	0	0	0	1	0	0	0	0	0	0	0	0	0	0.0	0	0.0	0	0.0	48.7	-
0615	1	0	0	0	1	0	0	0	0	0	0	0	0	0	0.0	0	0.0	0	0.0	43.1	-
0630	0	0	0	0	0	0	0	0	0	0	0	0	0	0	0.0	0	0.0	0	0.0	-	-
0645	1	0	0	0	1	0	0	0	0	0	0	0	0	0	0.0	0	0.0	0	0.0	34.1	-
0700	0	0	0	0	0	0	0	0	0	0	0	0	0	0	0.0	0	0.0	0	0.0	-	-
0715	0	0	0	0	0	0	0	0	0	0	0	0	0	0	0.0	0	0.0	0	0.0	-	-
0730	1	0	1	0	0	0	0	0	0	0	0	0	0	0	0.0	0	0.0	0	0.0	31.3	-
0745	4	0	3	0	1	0	0	0	0	0	0	0	0	0	0.0	0	0.0	0	0.0	30.3	-
0800	2	0	2	0	0	0	0	0	0	0	0	0	0	0	0.0	0	0.0	0	0.0	41	-
0815	1	0	1	0	0	0	0	0	0	0	0	0	0	0	0.0	0	0.0	0	0.0	39.1	-
0830	2	0	2	0	0	0	0	0	0	0	0	0	0	0	0.0	0	0.0	0	0.0	41.6	-
0845	1	0	1	0	0	0	0	0	0	0	0	0	0	0	0.0	0	0.0	0	0.0	20	-
0900	3	0	2	0	1	0	0	0	0	0	0	0	0	0	0.0	0	0.0	0	0.0	35	-
0915	4	1	2	0	1	0	0	0	0	0	0	0	0	0	0.0	0	0.0	0	0.0	36.3	-
0930	4	0	4	0	0	0	0	0	0	0	0	0	0	0	0.0	0	0.0	0	0.0	38.7	-
0945	4	1	3	0	0	0	0	0	0	0	0	0	0	0	0.0	0	0.0	0	0.0	30	-
1000	4	0	4	0	0	0	0	0	0	0	0	0	0	0	0.0	0	0.0	0	0.0	38.8	-
1015	6	0	5	0	1	0	0	0	0	0	0	0	0	0	0.0	0	0.0	0	0.0	39.7	-
1030	4	0	3	0	1	0	0	0	0	0	0	0	0	0	0.0	0	0.0	0	0.0	36.8	-
1045	5	0	5	0	0	0	0	0	0	0	0	0	0	0	0.0	0	0.0	0	0.0	39.6	-
1100	2	0	2	0	0	0	0	0	0	0	0	0	0	0	0.0	0	0.0	0	0.0	34.4	-
1115	3	1	2	0	0	0	0	0	0	0	0	0	0	0	0.0	0	0.0	0	0.0	49.8	-
1130	7	0	6	0	0	0	0	0	0	0	1	0	0	0	0.0	0	0.0	0	0.0	39.5	-
1145	**8**	**1**	**5**	**1**	**1**	**0**	**0**	**0**	**0**	**0**	**0**	**0**	**0**	**0**	**0.0**	**0**	**0.0**	**0**	**0.0**	**32.3**	**-**
1200	4	1	3	0	0	0	0	0	0	0	0	0	0	0	0.0	0	0.0	0	0.0	34.4	-
1215	**12**	**1**	**9**	**0**	**1**	**0**	**0**	**0**	**1**	**0**	**0**	**0**	**0**	**0**	**0.0**	**0**	**0.0**	**0**	**0.0**	**37.5**	**44.8**
1230	5	0	4	0	1	0	0	0	0	0	0	0	0	0	0.0	0	0.0	0	0.0	37	-
1245	10	1	8	0	1	0	0	0	0	0	0	0	0	0	0.0	0	0.0	0	0.0	36.9	-
1300	9	0	8	0	1	0	0	0	0	0	0	0	0	0	0.0	0	0.0	0	0.0	42.3	-
1315	3	0	3	0	0	0	0	0	0	0	0	0	0	0	0.0	0	0.0	0	0.0	35.1	-
1330	5	0	4	0	1	0	0	0	0	0	0	0	0	0	0.0	0	0.0	0	0.0	36.3	-
1345	6	0	4	0	1	0	0	0	0	0	1	0	0	1	16.7	0	0.0	0	0.0	40.2	-
1400	5	0	2	1	2	0	0	0	0	0	0	0	0	0	0.0	0	0.0	0	0.0	31.1	-
1415	4	0	4	0	0	0	0	0	0	0	0	0	0	0	0.0	0	0.0	0	0.0	36.7	-
1430	6	0	4	0	2	0	0	0	0	0	0	0	0	0	0.0	0	0.0	0	0.0	38.6	-
1445	5	0	5	0	0	0	0	0	0	0	0	0	0	0	0.0	0	0.0	0	0.0	37.2	-
1500	5	1	3	0	1	0	0	0	0	0	0	0	0	0	0.0	0	0.0	0	0.0	32.4	-
1515	11	2	8	0	1	0	0	0	0	0	0	0	0	0	0.0	0	0.0	0	0.0	30.3	39.8
1530	7	1	6	0	0	0	0	0	0	0	0	0	0	0	0.0	0	0.0	0	0.0	25.4	-
1545	3	1	1	0	1	0	0	0	0	0	0	0	0	0	0.0	0	0.0	0	0.0	30.3	-
1600	10	2	6	0	1	1	0	0	0	0	0	0	0	0	0.0	0	0.0	0	0.0	35	-
1615	6	0	5	0	1	0	0	0	0	0	0	0	0	0	0.0	0	0.0	0	0.0	40.7	-
1630	7	1	6	0	0	0	0	0	0	0	0	0	0	0	0.0	0	0.0	0	0.0	37.5	-
1645	4	0	4	0	0	0	0	0	0	0	0	0	0	0	0.0	0	0.0	0	0.0	42.9	-
1700	4	0	2	1	1	0	0	0	0	0	0	0	0	0	0.0	0	0.0	0	0.0	37.7	-
1715	5	0	4	0	1	0	0	0	0	0	0	0	0	0	0.0	0	0.0	0	0.0	41.2	-
1730	0	0	0	0	0	0	0	0	0	0	0	0	0	0	0.0	0	0.0	0	0.0	-	-
1745	6	0	6	0	0	0	0	0	0	0	0	0	0	0	0.0	0	0.0	0	0.0	39.9	-
1800	5	0	5	0	0	0	0	0	0	0	0	0	0	0	0.0	0	0.0	0	0.0	35.4	-
1815	3	0	2	0	1	0	0	0	0	0	0	0	0	0	0.0	0	0.0	0	0.0	43.2	-
1830	3	1	2	0	0	0	0	0	0	0	0	0	0	0	0.0	0	0.0	0	0.0	34	-
1845	4	0	3	0	1	0	0	0	0	0	0	0	0	0	0.0	0	0.0	0	0.0	42.2	-
1900	1	0	1	0	0	0	0	0	0	0	0	0	0	0	0.0	0	0.0	0	0.0	45.2	-
1915	6	0	5	0	1	0	0	0	0	0	0	0	0	0	0.0	0	0.0	0	0.0	37.3	-
1930	5	0	5	0	0	0	0	0	0	0	0	0	0	0	0.0	0	0.0	0	0.0	36.4	-
1945	5	0	3	0	2	0	0	0	0	0	0	0	0	0	0.0	0	0.0	0	0.0	32.6	-
2000	3	0	2	0	1	0	0	0	0	0	0	0	0	0	0.0	0	0.0	0	0.0	34.5	-
2015	5	0	5	0	0	0	0	0	0	0	0	0	0	0	0.0	0	0.0	0	0.0	41.4	-
2030	5	0	4	0	1	0	0	0	0	0	0	0	0	1	20.0	0	0.0	0	0.0	43	-
2045	3	0	2	0	1	0	0	0	0	0	0	0	0	0	0.0	0	0.0	0	0.0	35.5	-
2100	6	0	6	0	0	0	0	0	0	0	0	0	0	0	0.0	0	0.0	0	0.0	43.8	-
2115	5	0	5	0	0	0	0	0	0	0	0	0	0	0	0.0	0	0.0	0	0.0	32.4	-
2130	5	0	5	0	0	0	0	0	0	0	0	0	0	0	0.0	0	0.0	0	0.0	36.3	-
2145	1	0	0	0	1	0	0	0	0	0	0	0	0	0	0.0	0	0.0	0	0.0	32.2	-
2200	1	0	1	0	0	0	0	0	0	0	0	0	0	0	0.0	0	0.0	0	0.0	43.9	-
2215	2	0	2	0	0	0	0	0	0	0	0	0	0	0	0.0	0	0.0	0	0.0	44.1	-
2230	1	0	1	0	0	0	0	0	0	0	0	0	0	0	0.0	0	0.0	0	0.0	41.2	-
2245	2	0	2	0	0	0	0	0	0	0	0	0	0	0	0.0	0	0.0	0	0.0	31.2	-
2300	0	0	0	0	0	0	0	0	0	0	0	0	0	0	0.0	0	0.0	0	0.0	-	-
2315	1	0	1	0	0	0	0	0	0	0	0	0	0	0	0.0	0	0.0	0	0.0	43.3	-
2330	0	0	0	0	0	0	0	0	0	0	0	0	0	0	0.0	0	0.0	0	0.0	-	-
2345	0	0	0	0	0	0	0	0	0	0	0	0	0	0	0.0	0	0.0	0	0.0	-	-
07-19	**222**	**16**	**174**	**3**	**25**	**1**	**0**	**0**	**1**	**0**	**2**	**0**	**0**	**1**	**0.5**	**0**	**0.0**	**0**	**0.0**	**36.6**	**44.2**
06-22	**275**	**16**	**217**	**3**	**35**	**1**	**0**	**0**	**1**	**0**	**2**	**0**	**0**	**2**	**0.7**	**0**	**0.0**	**0**	**0.0**	**36.9**	**44.3**
06-00	**282**	**16**	**224**	**3**	**35**	**1**	**0**	**0**	**1**	**0**	**2**	**0**	**0**	**2**	**0.7**	**0**	**0.0**	**0**	**0.0**	**37**	**44.3**
00-00	**285**	**16**	**227**	**3**	**35**	**1**	**0**	**0**	**1**	**0**	**2**	**0**	**0**	**3**	**1.1**	**0**	**0.0**	**0**	**0.0**	**37**	**44.4**

Site 1
Location B1164
Direction Southbound
28 April 2025 Monday

16693 / EGMANTON SOLAR FARM
APRIL 2025
AUTOMATIC TRAFFIC COUNT

Time	Total	Classification												]PSL	]PSL%	]SL1	]SL1%	]SL2	]SL2%	Mean	Vpp
		1	2	3	4	5	6	7	8	9	10	11	12	60	60	68	68	70	70		85
		MCL	SV	SVT	TB2	TB3	T4	ART3	ART4	ART5	ART6	BD	DRT			ACPO	ACPO	DfT	DfT		
0000	1	0	1	0	0	0	0	0	0	0	0	0	0	0	0.0	0	0.0	0	0.0	36.2	-
0015	0	0	0	0	0	0	0	0	0	0	0	0	0	0	0.0	0	0.0	0	0.0	-	-
0030	0	0	0	0	0	0	0	0	0	0	0	0	0	0	0.0	0	0.0	0	0.0	-	-
0045	0	0	0	0	0	0	0	0	0	0	0	0	0	0	0.0	0	0.0	0	0.0	-	-
0100	0	0	0	0	0	0	0	0	0	0	0	0	0	0	0.0	0	0.0	0	0.0	-	-
0115	0	0	0	0	0	0	0	0	0	0	0	0	0	0	0.0	0	0.0	0	0.0	-	-
0130	0	0	0	0	0	0	0	0	0	0	0	0	0	0	0.0	0	0.0	0	0.0	-	-
0145	0	0	0	0	0	0	0	0	0	0	0	0	0	0	0.0	0	0.0	0	0.0	-	-
0200	0	0	0	0	0	0	0	0	0	0	0	0	0	0	0.0	0	0.0	0	0.0	-	-
0215	0	0	0	0	0	0	0	0	0	0	0	0	0	0	0.0	0	0.0	0	0.0	-	-
0230	0	0	0	0	0	0	0	0	0	0	0	0	0	0	0.0	0	0.0	0	0.0	-	-
0245	0	0	0	0	0	0	0	0	0	0	0	0	0	0	0.0	0	0.0	0	0.0	-	-
0300	0	0	0	0	0	0	0	0	0	0	0	0	0	0	0.0	0	0.0	0	0.0	-	-
0315	0	0	0	0	0	0	0	0	0	0	0	0	0	0	0.0	0	0.0	0	0.0	-	-
0330	0	0	0	0	0	0	0	0	0	0	0	0	0	0	0.0	0	0.0	0	0.0	-	-
0345	0	0	0	0	0	0	0	0	0	0	0	0	0	0	0.0	0	0.0	0	0.0	-	-
0400	0	0	0	0	0	0	0	0	0	0	0	0	0	0	0.0	0	0.0	0	0.0	-	-
0415	0	0	0	0	0	0	0	0	0	0	0	0	0	0	0.0	0	0.0	0	0.0	-	-
0430	0	0	0	0	0	0	0	0	0	0	0	0	0	0	0.0	0	0.0	0	0.0	-	-
0445	0	0	0	0	0	0	0	0	0	0	0	0	0	0	0.0	0	0.0	0	0.0	-	-
0500	0	0	0	0	0	0	0	0	0	0	0	0	0	0	0.0	0	0.0	0	0.0	-	-
0515	0	0	0	0	0	0	0	0	0	0	0	0	0	0	0.0	0	0.0	0	0.0	-	-
0530	0	0	0	0	0	0	0	0	0	0	0	0	0	0	0.0	0	0.0	0	0.0	-	-
0545	1	0	1	0	0	0	0	0	0	0	0	0	0	0	0.0	0	0.0	0	0.0	40.1	-
0600	3	0	2	0	1	0	0	0	0	0	0	0	0	0	0.0	0	0.0	0	0.0	39.8	-
0615	1	0	1	0	0	0	0	0	0	0	0	0	0	0	0.0	0	0.0	0	0.0	33.7	-
0630	2	0	1	0	1	0	0	0	0	0	0	0	0	0	0.0	0	0.0	0	0.0	37.2	-
0645	4	0	2	0	2	0	0	0	0	0	0	0	0	0	0.0	0	0.0	0	0.0	45.5	-
0700	4	0	3	0	1	0	0	0	0	0	0	0	0	0	0.0	0	0.0	0	0.0	36.5	-
0715	4	0	2	0	2	0	0	0	0	0	0	0	0	0	0.0	0	0.0	0	0.0	44.2	-
0730	7	0	6	0	1	0	0	0	0	0	0	0	0	0	0.0	0	0.0	0	0.0	39	-
0745	3	0	2	0	1	0	0	0	0	0	0	0	0	0	0.0	0	0.0	0	0.0	34.3	-
0800	4	0	3	0	1	0	0	0	0	0	0	0	0	0	0.0	0	0.0	0	0.0	40.8	-
0815	8	0	6	0	1	0	1	0	0	0	0	0	0	0	0.0	0	0.0	0	0.0	38.1	-
0830	8	0	7	0	1	0	0	0	0	0	0	0	0	0	0.0	0	0.0	0	0.0	36.8	-
0845	**9**	**0**	**6**	**0**	**2**	**0**	**0**	**0**	**1**	**0**	**0**	**0**	**0**	**0**	**0.0**	**0**	**0.0**	**0**	**0.0**	**39.9**	**-**
0900	5	0	5	0	0	0	0	0	0	0	0	0	0	0	0.0	0	0.0	0	0.0	35.8	-
0915	2	0	2	0	0	0	0	0	0	0	0	0	0	0	0.0	0	0.0	0	0.0	44.1	-
0930	6	0	4	0	2	0	0	0	0	0	0	0	0	0	0.0	0	0.0	0	0.0	31.7	-
0945	**9**	**0**	**7**	**0**	**1**	**0**	**0**	**1**	**0**	**0**	**0**	**0**	**0**	**0**	**0.0**	**0**	**0.0**	**0**	**0.0**	**35.3**	**-**
1000	5	0	5	0	0	0	0	0	0	0	0	0	0	0	0.0	0	0.0	0	0.0	39.3	-
1015	4	0	3	1	0	0	0	0	0	0	0	0	0	0	0.0	0	0.0	0	0.0	37.2	-
1030	4	0	3	0	1	0	0	0	0	0	0	0	0	0	0.0	0	0.0	0	0.0	30.1	-
1045	5	0	3	1	1	0	0	0	0	0	0	0	0	0	0.0	0	0.0	0	0.0	35.9	-
1100	7	0	4	0	3	0	0	0	0	0	0	0	0	0	0.0	0	0.0	0	0.0	40.3	-
1115	5	0	4	0	1	0	0	0	0	0	0	0	0	0	0.0	0	0.0	0	0.0	35.2	-
1130	1	0	1	0	0	0	0	0	0	0	0	0	0	0	0.0	0	0.0	0	0.0	39.4	-
1145	5	1	4	0	0	0	0	0	0	0	0	0	0	0	0.0	0	0.0	0	0.0	29.2	-
1200	9	0	4	0	4	0	1	0	0	0	0	0	0	0	0.0	0	0.0	0	0.0	36.5	-
1215	5	0	5	0	0	0	0	0	0	0	0	0	0	0	0.0	0	0.0	0	0.0	41.7	-
1230	5	0	4	0	1	0	0	0	0	0	0	0	0	0	0.0	0	0.0	0	0.0	34.9	-
1245	5	0	4	0	1	0	0	0	0	0	0	0	0	0	0.0	0	0.0	0	0.0	29.9	-
1300	11	1	8	1	1	0	0	0	0	0	0	0	0	0	0.0	0	0.0	0	0.0	35.7	45.7
1315	7	0	5	0	1	0	1	0	0	0	0	0	0	0	0.0	0	0.0	0	0.0	33.7	-
1330	9	0	8	0	1	0	0	0	0	0	0	0	0	0	0.0	0	0.0	0	0.0	37.6	-
1345	6	0	4	0	2	0	0	0	0	0	0	0	0	0	0.0	0	0.0	0	0.0	37.6	-
1400	6	0	4	1	1	0	0	0	0	0	0	0	0	0	0.0	0	0.0	0	0.0	36.8	-
1415	4	0	2	1	1	0	0	0	0	0	0	0	0	0	0.0	0	0.0	0	0.0	36.8	-
1430	8	0	7	0	1	0	0	0	0	0	0	0	0	0	0.0	0	0.0	0	0.0	36.1	-
1445	5	0	5	0	0	0	0	0	0	0	0	0	0	0	0.0	0	0.0	0	0.0	38	-
1500	1	0	0	0	1	0	0	0	0	0	0	0	0	0	0.0	0	0.0	0	0.0	44.5	-
1515	12	1	10	0	1	0	0	0	0	0	0	0	0	0	0.0	0	0.0	0	0.0	37	46.8
1530	10	0	8	0	1	1	0	0	0	0	0	0	0	0	0.0	0	0.0	0	0.0	37.8	-
1545	2	0	2	0	0	0	0	0	0	0	0	0	0	0	0.0	0	0.0	0	0.0	39.9	-
1600	13	0	13	0	0	0	0	0	0	0	0	0	0	0	0.0	0	0.0	0	0.0	40.9	48.8
1615	9	2	6	0	1	0	0	0	0	0	0	0	0	0	0.0	0	0.0	0	0.0	28.2	-
1630	13	0	11	0	2	0	0	0	0	0	0	0	0	0	0.0	0	0.0	0	0.0	40.7	44.9
1645	7	0	7	0	0	0	0	0	0	0	0	0	0	0	0.0	0	0.0	0	0.0	36	-
1700	**16**	**0**	**15**	**0**	**0**	**0**	**0**	**0**	**1**	**0**	**0**	**0**	**0**	**0**	**0.0**	**0**	**0.0**	**0**	**0.0**	**39.9**	**48.2**
1715	7	0	7	0	0	0	0	0	0	0	0	0	0	0	0.0	0	0.0	0	0.0	39	-
1730	7	0	6	0	1	0	0	0	0	0	0	0	0	0	0.0	0	0.0	0	0.0	39.9	-
1745	5	0	2	0	2	1	0	0	0	0	0	0	0	0	0.0	0	0.0	0	0.0	39.8	-
1800	6	0	5	0	1	0	0	0	0	0	0	0	0	0	0.0	0	0.0	0	0.0	37.4	-
1815	8	1	6	0	1	0	0	0	0	0	0	0	0	0	0.0	0	0.0	0	0.0	37.7	-
1830	4	1	2	0	1	0	0	0	0	0	0	0	0	0	0.0	0	0.0	0	0.0	41.4	-
1845	3	0	3	0	0	0	0	0	0	0	0	0	0	0	0.0	0	0.0	0	0.0	37	-
1900	4	0	4	0	0	0	0	0	0	0	0	0	0	0	0.0	0	0.0	0	0.0	35.9	-
1915	2	0	2	0	0	0	0	0	0	0	0	0	0	0	0.0	0	0.0	0	0.0	39.4	-
1930	4	0	3	0	1	0	0	0	0	0	0	0	0	0	0.0	0	0.0	0	0.0	43.3	-
1945	3	0	3	0	0	0	0	0	0	0	0	0	0	0	0.0	0	0.0	0	0.0	41.5	-
2000	2	0	1	0	1	0	0	0	0	0	0	0	0	0	0.0	0	0.0	0	0.0	36.7	-
2015	2	0	2	0	0	0	0	0	0	0	0	0	0	0	0.0	0	0.0	0	0.0	45.1	-
2030	1	0	1	0	0	0	0	0	0	0	0	0	0	0	0.0	0	0.0	0	0.0	37.1	-
2045	2	0	2	0	0	0	0	0	0	0	0	0	0	0	0.0	0	0.0	0	0.0	37.2	-
2100	2	0	2	0	0	0	0	0	0	0	0	0	0	0	0.0	0	0.0	0	0.0	42.3	-
2115	4	0	4	0	0	0	0	0	0	0	0	0	0	0	0.0	0	0.0	0	0.0	43	-
2130	1	0	1	0	0	0	0	0	0	0	0	0	0	0	0.0	0	0.0	0	0.0	36.4	-
2145	5	0	4	0	1	0	0	0	0	0	0	0	0	0	0.0	0	0.0	0	0.0	31.4	-
2200	0	0	0	0	0	0	0	0	0	0	0	0	0	0	0.0	0	0.0	0	0.0	-	-
2215	2	0	2	0	0	0	0	0	0	0	0	0	0	0	0.0	0	0.0	0	0.0	32.3	-
2230	1	0	1	0	0	0	0	0	0	0	0	0	0	0	0.0	0	0.0	0	0.0	26.8	-
2245	1	0	1	0	0	0	0	0	0	0	0	0	0	0	0.0	0	0.0	0	0.0	27.7	-
2300	1	0	1	0	0	0	0	0	0	0	0	0	0	0	0.0	0	0.0	0	0.0	31.8	-
2315	1	0	1	0	0	0	0	0	0	0	0	0	0	0	0.0	0	0.0	0	0.0	30.7	-
2330	0	0	0	0	0	0	0	0	0	0	0	0	0	0	0.0	0	0.0	0	0.0	-	-
2345	0	0	0	0	0	0	0	0	0	0	0	0	0	0	0.0	0	0.0	0	0.0	-	-
07-19	**308**	**7**	**243**	**5**	**45**	**2**	**3**	**1**	**2**	**0**	**0**	**0**	**0**	**0**	**0.0**	**0**	**0.0**	**0**	**0.0**	**37.3**	**44.2**
06-22	**350**	**7**	**278**	**5**	**52**	**2**	**3**	**1**	**2**	**0**	**0**	**0**	**0**	**0**	**0.0**	**0**	**0.0**	**0**	**0.0**	**37.6**	**44.5**
06-00	**356**	**7**	**284**	**5**	**52**	**2**	**3**	**1**	**2**	**0**	**0**	**0**	**0**	**0**	**0.0**	**0**	**0.0**	**0**	**0.0**	**37.4**	**44.4**
00-00	**358**	**7**	**286**	**5**	**52**	**2**	**3**	**1**	**2**	**0**	**0**	**0**	**0**	**0**	**0.0**	**0**	**0.0**	**0**	**0.0**	**37.4**	**44.3**

Site 1
Location B1164
Direction Southbound

16693 / EGMANTON SOLAR FARM
APRIL 2025
AUTOMATIC TRAFFIC COUNT

29 April 2025 Tuesday

Time	Total	Classification												]PSL	]PSL%	]SL1	]SL1%	]SL2	]SL2%	Mean	Vpp
		1	2	3	4	5	6	7	8	9	10	11	12	60	60	68	68	70	70		85
		MCL	SV	SVT	TB2	TB3	T4	ART3	ART4	ART5	ART6	BD	DRT			ACPO	ACPO	DfT	DfT		
0000	0	0	0	0	0	0	0	0	0	0	0	0	0	0	0.0	0	0.0	0	0.0	-	-
0015	0	0	0	0	0	0	0	0	0	0	0	0	0	0	0.0	0	0.0	0	0.0	-	-
0030	0	0	0	0	0	0	0	0	0	0	0	0	0	0	0.0	0	0.0	0	0.0	-	-
0045	0	0	0	0	0	0	0	0	0	0	0	0	0	0	0.0	0	0.0	0	0.0	-	-
0100	0	0	0	0	0	0	0	0	0	0	0	0	0	0	0.0	0	0.0	0	0.0	-	-
0115	0	0	0	0	0	0	0	0	0	0	0	0	0	0	0.0	0	0.0	0	0.0	-	-
0130	0	0	0	0	0	0	0	0	0	0	0	0	0	0	0.0	0	0.0	0	0.0	-	-
0145	0	0	0	0	0	0	0	0	0	0	0	0	0	0	0.0	0	0.0	0	0.0	-	-
0200	0	0	0	0	0	0	0	0	0	0	0	0	0	0	0.0	0	0.0	0	0.0	-	-
0215	0	0	0	0	0	0	0	0	0	0	0	0	0	0	0.0	0	0.0	0	0.0	-	-
0230	0	0	0	0	0	0	0	0	0	0	0	0	0	0	0.0	0	0.0	0	0.0	-	-
0245	0	0	0	0	0	0	0	0	0	0	0	0	0	0	0.0	0	0.0	0	0.0	-	-
0300	0	0	0	0	0	0	0	0	0	0	0	0	0	0	0.0	0	0.0	0	0.0	-	-
0315	0	0	0	0	0	0	0	0	0	0	0	0	0	0	0.0	0	0.0	0	0.0	-	-
0330	0	0	0	0	0	0	0	0	0	0	0	0	0	0	0.0	0	0.0	0	0.0	-	-
0345	0	0	0	0	0	0	0	0	0	0	0	0	0	0	0.0	0	0.0	0	0.0	-	-
0400	1	0	1	0	0	0	0	0	0	0	0	0	0	0	0.0	0	0.0	0	0.0	50.5	-
0415	0	0	0	0	0	0	0	0	0	0	0	0	0	0	0.0	0	0.0	0	0.0	-	-
0430	0	0	0	0	0	0	0	0	0	0	0	0	0	0	0.0	0	0.0	0	0.0	-	-
0445	0	0	0	0	0	0	0	0	0	0	0	0	0	0	0.0	0	0.0	0	0.0	-	-
0500	0	0	0	0	0	0	0	0	0	0	0	0	0	0	0.0	0	0.0	0	0.0	-	-
0515	1	0	1	0	0	0	0	0	0	0	0	0	0	0	0.0	0	0.0	0	0.0	48.2	-
0530	2	0	2	0	0	0	0	0	0	0	0	0	0	0	0.0	0	0.0	0	0.0	38.7	-
0545	0	0	0	0	0	0	0	0	0	0	0	0	0	0	0.0	0	0.0	0	0.0	-	-
0600	3	0	2	0	1	0	0	0	0	0	0	0	0	0	0.0	0	0.0	0	0.0	42.8	-
0615	0	0	0	0	0	0	0	0	0	0	0	0	0	0	0.0	0	0.0	0	0.0	-	-
0630	0	0	0	0	0	0	0	0	0	0	0	0	0	0	0.0	0	0.0	0	0.0	-	-
0645	4	2	1	0	1	0	0	0	0	0	0	0	0	0	0.0	0	0.0	0	0.0	39.4	-
0700	3	0	2	0	1	0	0	0	0	0	0	0	0	0	0.0	0	0.0	0	0.0	36.8	-
0715	4	0	3	0	1	0	0	0	0	0	0	0	0	0	0.0	0	0.0	0	0.0	40.5	-
0730	6	0	5	0	1	0	0	0	0	0	0	0	0	0	0.0	0	0.0	0	0.0	41.2	-
0745	4	0	4	0	0	0	0	0	0	0	0	0	0	0	0.0	0	0.0	0	0.0	41.4	-
0800	4	0	2	0	2	0	0	0	0	0	0	0	0	0	0.0	0	0.0	0	0.0	41.5	-
0815	**9**	**0**	**8**	**0**	**0**	**1**	**0**	**0**	**0**	**0**	**0**	**0**	**0**	**0**	**0.0**	**0**	**0.0**	**0**	**0.0**	**36**	**-**
0830	7	0	6	0	0	1	0	0	0	0	0	0	0	0	0.0	0	0.0	0	0.0	35.1	-
0845	8	0	8	0	0	0	0	0	0	0	0	0	0	0	0.0	0	0.0	0	0.0	35.7	-
0900	2	0	2	0	0	0	0	0	0	0	0	0	0	0	0.0	0	0.0	0	0.0	52.8	-
0915	2	1	1	0	0	0	0	0	0	0	0	0	0	0	0.0	0	0.0	0	0.0	28.4	-
0930	5	0	5	0	0	0	0	0	0	0	0	0	0	0	0.0	0	0.0	0	0.0	35.5	-
0945	8	0	7	0	1	0	0	0	0	0	0	0	0	0	0.0	0	0.0	0	0.0	36.6	-
1000	5	0	5	0	0	0	0	0	0	0	0	0	0	0	0.0	0	0.0	0	0.0	37.1	-
1015	3	0	2	0	1	0	0	0	0	0	0	0	0	0	0.0	0	0.0	0	0.0	37.8	-
1030	5	1	4	0	0	0	0	0	0	0	0	0	0	0	0.0	0	0.0	0	0.0	28.1	-
1045	6	0	3	0	3	0	0	0	0	0	0	0	0	0	0.0	0	0.0	0	0.0	37.5	-
1100	5	0	4	0	1	0	0	0	0	0	0	0	0	0	0.0	0	0.0	0	0.0	36.3	-
1115	**9**	**0**	**5**	**0**	**3**	**1**	**0**	**0**	**0**	**0**	**0**	**0**	**0**	**0**	**0.0**	**0**	**0.0**	**0**	**0.0**	**38.3**	**-**
1130	3	0	2	0	0	1	0	0	0	0	0	0	0	0	0.0	0	0.0	0	0.0	33.8	-
1145	1	0	1	0	0	0	0	0	0	0	0	0	0	0	0.0	0	0.0	0	0.0	32.6	-
1200	4	0	3	0	0	0	0	0	1	0	0	0	0	0	0.0	0	0.0	0	0.0	35.7	-
1215	5	0	5	0	0	0	0	0	0	0	0	0	0	0	0.0	0	0.0	0	0.0	38	-
1230	5	0	5	0	0	0	0	0	0	0	0	0	0	0	0.0	0	0.0	0	0.0	38.7	-
1245	4	0	3	0	0	0	0	0	1	0	0	0	0	0	0.0	0	0.0	0	0.0	36.3	-
1300	6	0	4	0	2	0	0	0	0	0	0	0	0	0	0.0	0	0.0	0	0.0	38.4	-
1315	5	0	5	0	0	0	0	0	0	0	0	0	0	0	0.0	0	0.0	0	0.0	32.9	-
1330	4	0	3	0	1	0	0	0	0	0	0	0	0	0	0.0	0	0.0	0	0.0	33.2	-
1345	8	0	5	1	2	0	0	0	0	0	0	0	0	0	0.0	0	0.0	0	0.0	37.7	-
1400	4	0	4	0	0	0	0	0	0	0	0	0	0	0	0.0	0	0.0	0	0.0	39.5	-
1415	5	0	5	0	0	0	0	0	0	0	0	0	0	0	0.0	0	0.0	0	0.0	40.5	-
1430	7	1	5	0	1	0	0	0	0	0	0	0	0	0	0.0	0	0.0	0	0.0	37.7	-
1445	10	0	9	0	1	0	0	0	0	0	0	0	0	0	0.0	0	0.0	0	0.0	37	-
1500	7	0	7	0	0	0	0	0	0	0	0	0	0	0	0.0	0	0.0	0	0.0	46.7	-
1515	8	1	7	0	0	0	0	0	0	0	0	0	0	0	0.0	0	0.0	0	0.0	41.9	-
1530	9	0	7	0	2	0	0	0	0	0	0	0	0	0	0.0	0	0.0	0	0.0	37.4	-
1545	4	0	3	0	1	0	0	0	0	0	0	0	0	1	25.0	0	0.0	0	0.0	48.6	-
1600	11	0	11	0	0	0	0	0	0	0	0	0	0	0	0.0	0	0.0	0	0.0	39.3	44.5
1615	10	0	8	0	2	0	0	0	0	0	0	0	0	0	0.0	0	0.0	0	0.0	36.7	-
1630	12	1	7	0	3	0	0	0	0	0	1	0	0	0	0.0	0	0.0	0	0.0	41.7	49.2
1645	7	0	7	0	0	0	0	0	0	0	0	0	0	0	0.0	0	0.0	0	0.0	34.7	-
1700	9	0	8	0	1	0	0	0	0	0	0	0	0	0	0.0	0	0.0	0	0.0	39	-
1715	8	0	7	0	1	0	0	0	0	0	0	0	0	0	0.0	0	0.0	0	0.0	36.7	-
1730	4	0	4	0	0	0	0	0	0	0	0	0	0	0	0.0	0	0.0	0	0.0	40.7	-
1745	5	0	5	0	0	0	0	0	0	0	0	0	0	0	0.0	0	0.0	0	0.0	44.9	-
1800	6	0	6	0	0	0	0	0	0	0	0	0	0	0	0.0	0	0.0	0	0.0	38.3	-
1815	9	0	7	0	2	0	0	0	0	0	0	0	0	0	0.0	0	0.0	0	0.0	33.6	-
1830	2	0	2	0	0	0	0	0	0	0	0	0	0	0	0.0	0	0.0	0	0.0	34.9	-
1845	**13**	**1**	**10**	**0**	**2**	**0**	**0**	**0**	**0**	**0**	**0**	**0**	**0**	**0**	**0.0**	**0**	**0.0**	**0**	**0.0**	**36.2**	**45.1**
1900	2	0	2	0	0	0	0	0	0	0	0	0	0	0	0.0	0	0.0	0	0.0	37.7	-
1915	2	0	2	0	0	0	0	0	0	0	0	0	0	0	0.0	0	0.0	0	0.0	30.7	-
1930	5	0	4	0	1	0	0	0	0	0	0	0	0	0	0.0	0	0.0	0	0.0	35	-
1945	2	0	2	0	0	0	0	0	0	0	0	0	0	0	0.0	0	0.0	0	0.0	52.3	-
2000	1	0	1	0	0	0	0	0	0	0	0	0	0	0	0.0	0	0.0	0	0.0	58.4	-
2015	4	0	4	0	0	0	0	0	0	0	0	0	0	0	0.0	0	0.0	0	0.0	37	-
2030	4	0	4	0	0	0	0	0	0	0	0	0	0	0	0.0	0	0.0	0	0.0	38	-
2045	5	0	4	0	1	0	0	0	0	0	0	0	0	0	0.0	0	0.0	0	0.0	33.2	-
2100	1	0	1	0	0	0	0	0	0	0	0	0	0	0	0.0	0	0.0	0	0.0	41.7	-
2115	0	0	0	0	0	0	0	0	0	0	0	0	0	0	0.0	0	0.0	0	0.0	-	-
2130	1	0	0	0	1	0	0	0	0	0	0	0	0	0	0.0	0	0.0	0	0.0	35.4	-
2145	2	0	2	0	0	0	0	0	0	0	0	0	0	0	0.0	0	0.0	0	0.0	34.4	-
2200	3	0	2	0	0	1	0	0	0	0	0	0	0	0	0.0	0	0.0	0	0.0	38.6	-
2215	0	0	0	0	0	0	0	0	0	0	0	0	0	0	0.0	0	0.0	0	0.0	-	-
2230	1	0	1	0	0	0	0	0	0	0	0	0	0	0	0.0	0	0.0	0	0.0	33.2	-
2245	4	0	4	0	0	0	0	0	0	0	0	0	0	0	0.0	0	0.0	0	0.0	37.7	-
2300	0	0	0	0	0	0	0	0	0	0	0	0	0	0	0.0	0	0.0	0	0.0	-	-
2315	0	0	0	0	0	0	0	0	0	0	0	0	0	0	0.0	0	0.0	0	0.0	-	-
2330	0	0	0	0	0	0	0	0	0	0	0	0	0	0	0.0	0	0.0	0	0.0	-	-
2345	0	0	0	0	0	0	0	0	0	0	0	0	0	0	0.0	0	0.0	0	0.0	-	-
07-19	**290**	**6**	**241**	**1**	**35**	**4**	**0**	**0**	**2**	**0**	**1**	**0**	**0**	**1**	**0.3**	**0**	**0.0**	**0**	**0.0**	**37.9**	**45.2**
06-22	**326**	**8**	**270**	**1**	**40**	**4**	**0**	**0**	**2**	**0**	**1**	**0**	**0**	**1**	**0.3**	**0**	**0.0**	**0**	**0.0**	**38**	**45.2**
06-00	**334**	**8**	**277**	**1**	**40**	**5**	**0**	**0**	**2**	**0**	**1**	**0**	**0**	**1**	**0.3**	**0**	**0.0**	**0**	**0.0**	**37.9**	**45.2**
00-00	**338**	**8**	**281**	**1**	**40**	**5**	**0**	**0**	**2**	**0**	**1**	**0**	**0**	**1**	**0.3**	**0**	**0.0**	**0**	**0.0**	**38**	**45.3**

Site 1
Location B1164
Direction Southbound
30 April 2025

16693 / EGMANTON SOLAR FARM
APRIL 2025
AUTOMATIC TRAFFIC COUNT

Time	Total	Classification												]PSL	]PSL%	]SL1	]SL1%	]SL2	]SL2%	Mean	Vpp
		1	2	3	4	5	6	7	8	9	10	11	12	60	60	68	68	70	70		85
		MCL	SV	SVT	TB2	TB3	T4	ART3	ART4	ART5	ART6	BD	DRT			ACPO	ACPO	DfT	DfT		
0000	0	0	0	0	0	0	0	0	0	0	0	0	0	0	0.0	0	0.0	0	0.0	-	-
0015	0	0	0	0	0	0	0	0	0	0	0	0	0	0	0.0	0	0.0	0	0.0	-	-
0030	0	0	0	0	0	0	0	0	0	0	0	0	0	0	0.0	0	0.0	0	0.0	-	-
0045	0	0	0	0	0	0	0	0	0	0	0	0	0	0	0.0	0	0.0	0	0.0	-	-
0100	0	0	0	0	0	0	0	0	0	0	0	0	0	0	0.0	0	0.0	0	0.0	-	-
0115	0	0	0	0	0	0	0	0	0	0	0	0	0	0	0.0	0	0.0	0	0.0	-	-
0130	0	0	0	0	0	0	0	0	0	0	0	0	0	0	0.0	0	0.0	0	0.0	-	-
0145	0	0	0	0	0	0	0	0	0	0	0	0	0	0	0.0	0	0.0	0	0.0	-	-
0200	0	0	0	0	0	0	0	0	0	0	0	0	0	0	0.0	0	0.0	0	0.0	-	-
0215	0	0	0	0	0	0	0	0	0	0	0	0	0	0	0.0	0	0.0	0	0.0	-	-
0230	0	0	0	0	0	0	0	0	0	0	0	0	0	0	0.0	0	0.0	0	0.0	-	-
0245	0	0	0	0	0	0	0	0	0	0	0	0	0	0	0.0	0	0.0	0	0.0	-	-
0300	0	0	0	0	0	0	0	0	0	0	0	0	0	0	0.0	0	0.0	0	0.0	-	-
0315	1	0	1	0	0	0	0	0	0	0	0	0	0	0	0.0	0	0.0	0	0.0	35.8	-
0330	0	0	0	0	0	0	0	0	0	0	0	0	0	0	0.0	0	0.0	0	0.0	-	-
0345	0	0	0	0	0	0	0	0	0	0	0	0	0	0	0.0	0	0.0	0	0.0	-	-
0400	1	0	0	0	1	0	0	0	0	0	0	0	0	0	0.0	0	0.0	0	0.0	48.1	-
0415	0	0	0	0	0	0	0	0	0	0	0	0	0	0	0.0	0	0.0	0	0.0	-	-
0430	0	0	0	0	0	0	0	0	0	0	0	0	0	0	0.0	0	0.0	0	0.0	-	-
0445	0	0	0	0	0	0	0	0	0	0	0	0	0	0	0.0	0	0.0	0	0.0	-	-
0500	0	0	0	0	0	0	0	0	0	0	0	0	0	0	0.0	0	0.0	0	0.0	-	-
0515	0	0	0	0	0	0	0	0	0	0	0	0	0	0	0.0	0	0.0	0	0.0	-	-
0530	0	0	0	0	0	0	0	0	0	0	0	0	0	0	0.0	0	0.0	0	0.0	-	-
0545	1	0	0	0	1	0	0	0	0	0	0	0	0	0	0.0	0	0.0	0	0.0	31.5	-
0600	2	0	1	0	1	0	0	0	0	0	0	0	0	0	0.0	0	0.0	0	0.0	43.9	-
0615	1	1	0	0	0	0	0	0	0	0	0	0	0	0	0.0	0	0.0	0	0.0	54.5	-
0630	1	0	1	0	0	0	0	0	0	0	0	0	0	0	0.0	0	0.0	0	0.0	38.1	-
0645	5	0	3	0	1	0	0	0	0	1	0	0	0	0	0.0	0	0.0	0	0.0	42	-
0700	4	0	2	0	2	0	0	0	0	0	0	0	0	0	0.0	0	0.0	0	0.0	39.7	-
0715	5	0	3	1	1	0	0	0	0	0	0	0	0	0	0.0	0	0.0	0	0.0	38.8	-
0730	3	0	2	0	1	0	0	0	0	0	0	0	0	0	0.0	0	0.0	0	0.0	43.7	-
0745	4	0	4	0	0	0	0	0	0	0	0	0	0	0	0.0	0	0.0	0	0.0	32.5	-
0800	5	0	4	0	1	0	0	0	0	0	0	0	0	0	0.0	0	0.0	0	0.0	39.1	-
0815	**13**	**0**	**9**	**0**	**3**	**1**	**0**	**0**	**0**	**0**	**0**	**0**	**0**	**1**	**7.7**	**0**	**0.0**	**0**	**0.0**	**31.7**	**42.5**
0830	**13**	**0**	**12**	**0**	**1**	**0**	**0**	**0**	**0**	**0**	**0**	**0**	**0**	**0**	**0.0**	**0**	**0.0**	**0**	**0.0**	**40.9**	**46**
0845	8	0	7	0	1	0	0	0	0	0	0	0	0	0	0.0	0	0.0	0	0.0	43	-
0900	3	0	3	0	0	0	0	0	0	0	0	0	0	0	0.0	0	0.0	0	0.0	42.9	-
0915	6	0	6	0	0	0	0	0	0	0	0	0	0	0	0.0	0	0.0	0	0.0	35.2	-
0930	6	0	4	0	1	1	0	0	0	0	0	0	0	0	0.0	0	0.0	0	0.0	33.4	-
0945	6	0	5	0	1	0	0	0	0	0	0	0	0	0	0.0	0	0.0	0	0.0	38.9	-
1000	1	0	0	0	1	0	0	0	0	0	0	0	0	0	0.0	0	0.0	0	0.0	32.4	-
1015	5	0	5	0	0	0	0	0	0	0	0	0	0	0	0.0	0	0.0	0	0.0	37.5	-
1030	5	1	4	0	0	0	0	0	0	0	0	0	0	0	0.0	0	0.0	0	0.0	31.5	-
1045	7	0	6	0	1	0	0	0	0	0	0	0	0	0	0.0	0	0.0	0	0.0	38.4	-
1100	5	0	4	0	1	0	0	0	0	0	0	0	0	0	0.0	0	0.0	0	0.0	35.3	-
1115	5	1	3	0	1	0	0	0	0	0	0	0	0	0	0.0	0	0.0	0	0.0	40.5	-
1130	4	0	4	0	0	0	0	0	0	0	0	0	0	0	0.0	0	0.0	0	0.0	38.5	-
1145	5	1	3	1	0	0	0	0	0	0	0	0	0	0	0.0	0	0.0	0	0.0	41	-
1200	7	0	5	0	2	0	0	0	0	0	0	0	0	0	0.0	0	0.0	0	0.0	39.2	-
1215	9	0	7	0	2	0	0	0	0	0	0	0	0	0	0.0	0	0.0	0	0.0	34.9	-
1230	6	1	4	0	0	0	0	1	0	0	0	0	0	0	0.0	0	0.0	0	0.0	33	-
1245	5	0	2	0	2	1	0	0	0	0	0	0	0	0	0.0	0	0.0	0	0.0	35.6	-
1300	7	0	7	0	0	0	0	0	0	0	0	0	0	0	0.0	0	0.0	0	0.0	40.1	-
1315	5	0	4	0	1	0	0	0	0	0	0	0	0	0	0.0	0	0.0	0	0.0	35.1	-
1330	5	0	4	0	1	0	0	0	0	0	0	0	0	0	0.0	0	0.0	0	0.0	38.2	-
1345	6	0	3	0	2	1	0	0	0	0	0	0	0	0	0.0	0	0.0	0	0.0	41.2	-
1400	2	0	1	1	0	0	0	0	0	0	0	0	0	0	0.0	0	0.0	0	0.0	36.8	-
1415	2	0	0	0	2	0	0	0	0	0	0	0	0	0	0.0	0	0.0	0	0.0	41	-
1430	12	0	8	2	1	0	0	0	0	1	0	0	0	0	0.0	0	0.0	0	0.0	36.3	43.5
1445	2	0	2	0	0	0	0	0	0	0	0	0	0	0	0.0	0	0.0	0	0.0	41.3	-
1500	6	0	5	0	1	0	0	0	0	0	0	0	0	0	0.0	0	0.0	0	0.0	40	-
1515	**13**	**0**	**8**	**0**	**5**	**0**	**0**	**0**	**0**	**0**	**0**	**0**	**0**	**0**	**0.0**	**0**	**0.0**	**0**	**0.0**	**42.3**	**48.9**
1530	10	0	9	0	1	0	0	0	0	0	0	0	0	0	0.0	0	0.0	0	0.0	37.6	-
1545	6	0	6	0	0	0	0	0	0	0	0	0	0	0	0.0	0	0.0	0	0.0	41.2	-
1600	12	0	11	0	1	0	0	0	0	0	0	0	0	0	0.0	0	0.0	0	0.0	35.1	46.3
1615	5	0	5	0	0	0	0	0	0	0	0	0	0	0	0.0	0	0.0	0	0.0	39.4	-
1630	11	0	9	0	2	0	0	0	0	0	0	0	0	0	0.0	0	0.0	0	0.0	40.1	47.8
1645	7	0	7	0	0	0	0	0	0	0	0	0	0	0	0.0	0	0.0	0	0.0	36.3	-
1700	11	0	9	0	2	0	0	0	0	0	0	0	0	0	0.0	0	0.0	0	0.0	43.9	49.4
1715	7	0	7	0	0	0	0	0	0	0	0	0	0	0	0.0	0	0.0	0	0.0	35.9	-
1730	12	2	10	0	0	0	0	0	0	0	0	0	0	0	0.0	0	0.0	0	0.0	32.7	42.5
1745	8	0	8	0	0	0	0	0	0	0	0	0	0	0	0.0	0	0.0	0	0.0	45.2	-
1800	3	0	3	0	0	0	0	0	0	0	0	0	0	0	0.0	0	0.0	0	0.0	44.7	-
1815	8	0	8	0	0	0	0	0	0	0	0	0	0	0	0.0	0	0.0	0	0.0	36.9	-
1830	9	0	9	0	0	0	0	0	0	0	0	0	0	0	0.0	0	0.0	0	0.0	39.2	-
1845	2	0	2	0	0	0	0	0	0	0	0	0	0	0	0.0	0	0.0	0	0.0	42	-
1900	5	0	4	0	1	0	0	0	0	0	0	0	0	0	0.0	0	0.0	0	0.0	35.4	-
1915	3	0	3	0	0	0	0	0	0	0	0	0	0	0	0.0	0	0.0	0	0.0	34.6	-
1930	6	0	4	0	1	1	0	0	0	0	0	0	0	0	0.0	0	0.0	0	0.0	32.3	-
1945	4	0	3	0	1	0	0	0	0	0	0	0	0	0	0.0	0	0.0	0	0.0	37.9	-
2000	3	0	2	0	1	0	0	0	0	0	0	0	0	0	0.0	0	0.0	0	0.0	37.4	-
2015	1	0	1	0	0	0	0	0	0	0	0	0	0	0	0.0	0	0.0	0	0.0	32.2	-
2030	1	0	1	0	0	0	0	0	0	0	0	0	0	0	0.0	0	0.0	0	0.0	44.1	-
2045	1	0	0	0	1	0	0	0	0	0	0	0	0	0	0.0	0	0.0	0	0.0	49.2	-
2100	3	0	2	0	0	1	0	0	0	0	0	0	0	0	0.0	0	0.0	0	0.0	40.8	-
2115	1	0	1	0	0	0	0	0	0	0	0	0	0	0	0.0	0	0.0	0	0.0	18.4	-
2130	3	0	2	0	1	0	0	0	0	0	0	0	0	0	0.0	0	0.0	0	0.0	27.7	-
2145	1	0	1	0	0	0	0	0	0	0	0	0	0	0	0.0	0	0.0	0	0.0	24	-
2200	4	0	4	0	0	0	0	0	0	0	0	0	0	0	0.0	0	0.0	0	0.0	35.6	-
2215	2	0	2	0	0	0	0	0	0	0	0	0	0	0	0.0	0	0.0	0	0.0	40.1	-
2230	1	0	1	0	0	0	0	0	0	0	0	0	0	0	0.0	0	0.0	0	0.0	32.1	-
2245	1	0	1	0	0	0	0	0	0	0	0	0	0	0	0.0	0	0.0	0	0.0	35.1	-
2300	0	0	0	0	0	0	0	0	0	0	0	0	0	0	0.0	0	0.0	0	0.0	-	-
2315	0	0	0	0	0	0	0	0	0	0	0	0	0	0	0.0	0	0.0	0	0.0	-	-
2330	1	0	1	0	0	0	0	0	0	0	0	0	0	0	0.0	0	0.0	0	0.0	44.3	-
2345	0	0	0	0	0	0	0	0	0	0	0	0	0	0	0.0	0	0.0	0	0.0	-	-
07-19	**311**	**6**	**253**	**5**	**41**	**4**	**0**	**1**	**0**	**1**	**0**	**0**	**0**	**1**	**0.3**	**0**	**0.0**	**0**	**0.0**	**38.2**	**45.4**
06-22	**352**	**7**	**282**	**5**	**49**	**6**	**0**	**1**	**0**	**2**	**0**	**0**	**0**	**1**	**0.3**	**0**	**0.0**	**0**	**0.0**	**38**	**45.5**
06-00	**361**	**7**	**291**	**5**	**49**	**6**	**0**	**1**	**0**	**2**	**0**	**0**	**0**	**1**	**0.3**	**0**	**0.0**	**0**	**0.0**	**38**	**45.6**
00-00	**364**	**7**	**292**	**5**	**51**	**6**	**0**	**1**	**0**	**2**	**0**	**0**	**0**	**1**	**0.3**	**0**	**0.0**	**0**	**0.0**	**38**	**45.6**

Site 1
Location B1164
Direction Southbound

16693 / EGMANTON SOLAR FARM
APRIL 2025
AUTOMATIC TRAFFIC COUNT


Virtual Day (7)


Time	Total	Classification												]PSL	]PSL%	]SL1	]SL1%	]SL2	]SL2%	Mean	Vpp
		1 MCL	2 SV	3 SVT	4 TB2	5 TB3	6 T4	7 ART3	8 ART4	9 ART5	10 ART6	11 BD	12 DRT	60	60	68 ACPO	68 ACPO	70 DfT	70 DfT		85
0000	1	0	1	0	0	0	0	0	0	0	0	0	0	0	10.0	0	0.0	0	0.0	40.7	-
0100	0	0	0	0	0	0	0	0	0	0	0	0	0	0	0.0	0	0.0	0	0.0	30.2	-
0200	0	0	0	0	0	0	0	0	0	0	0	0	0	0	0.0	0	0.0	0	0.0	36.3	-
0300	0	0	0	0	0	0	0	0	0	0	0	0	0	0	0.0	0	0.0	0	0.0	35.8	-
0400	1	0	1	0	0	0	0	0	0	0	0	0	0	0	0.0	0	0.0	0	0.0	40.5	-
0500	1	0	1	0	0	0	0	0	0	0	0	0	0	0	0.0	0	0.0	0	0.0	39.7	-
0600	8	0	4	0	3	0	0	0	0	0	0	0	0	0	0.0	0	0.0	0	0.0	40.2	-
0700	15	0	11	0	3	0	1	0	0	0	0	0	0	0	0.0	0	0.0	0	0.0	37.6	44
0800	**26**	**0**	**20**	**0**	**3**	**1**	**0**	**0**	**0**	**0**	**0**	**0**	**0**	**0**	**0.6**	**0**	**0.0**	**0**	**0.0**	**37.9**	**45.4**
0900	20	0	16	0	3	0	0	0	0	0	0	0	0	0	0.0	0	0.0	0	0.0	36.7	44.2
1000	24	1	19	1	3	0	0	0	0	0	0	0	0	0	0.0	0	0.0	0	0.0	35.3	42.5
1100	22	1	17	1	3	0	0	0	0	0	0	0	0	0	0.0	0	0.0	0	0.0	36.3	43.6
1200	27	1	21	0	4	0	0	0	1	0	0	0	0	0	0.0	0	0.0	0	0.0	36.1	43.9
1300	28	0	22	1	4	0	1	0	0	0	0	0	0	0	0.5	0	0.0	0	0.0	36.9	44
1400	26	0	20	1	3	0	1	0	0	0	0	0	0	0	0.0	0	0.0	0	0.0	36.6	43.4
1500	32	1	26	0	4	0	0	0	0	0	0	0	0	0	1.3	0	0.4	0	0.4	37.2	45.1
1600	**37**	**1**	**32**	**0**	**3**	**0**	**0**	**0**	**0**	**0**	**0**	**0**	**0**	**0**	**0.8**	**0**	**0.0**	**0**	**0.0**	**37.7**	**44.5**
1700	29	1	24	0	3	0	0	0	0	0	0	0	0	0	0.0	0	0.0	0	0.0	38	45.3
1800	22	1	18	0	2	0	0	0	0	0	0	0	0	0	0.0	0	0.0	0	0.0	37.9	45.7
1900	17	0	15	0	2	0	0	0	0	0	0	0	0	0	0.8	0	0.8	0	0.0	37.1	44.3
2000	11	0	10	0	2	0	0	0	0	0	0	0	0	0	2.5	0	0.0	0	0.0	37.9	46.7
2100	9	0	8	0	1	0	0	0	0	0	0	0	0	0	0.0	0	0.0	0	0.0	36.4	-
2200	7	0	6	0	0	0	0	0	0	0	0	0	0	0	2.1	0	0.0	0	0.0	37.5	-
2300	2	0	2	0	0	0	0	0	0	0	0	0	0	0	0.0	0	0.0	0	0.0	38.6	-
07-19	**306**	**7**	**245**	**4**	**39**	**3**	**5**	**0**	**2**	**1**	**1**	**0**	**0**	**1**	**0.3**	**0**	**0.0**	**0**	**0.0**	**37.1**	**44.4**
06-22	**352**	**8**	**281**	**4**	**46**	**3**	**5**	**0**	**2**	**1**	**1**	**0**	**0**	**1**	**0.4**	**0**	**0.1**	**0**	**0.0**	**37.1**	**44.5**
06-00	**361**	**8**	**289**	**4**	**47**	**3**	**6**	**0**	**2**	**1**	**1**	**0**	**0**	**2**	**0.4**	**0**	**0.1**	**0**	**0.0**	**37.2**	**44.5**
00-00	**365**	**8**	**293**	**4**	**47**	**3**	**6**	**0**	**2**	**1**	**1**	**0**	**0**	**2**	**0.5**	**0**	**0.1**	**0**	**0.0**	**37.2**	**44.5**

Virtual Week (1)

Time	Total	Classification												]PSL	]PSL%	]SL1	]SL1%	]SL2	]SL2%	Mean	Vpp
		1 MCL	2 SV	3 SVT	4 TB2	5 TB3	6 T4	7 ART3	8 ART4	9 ART5	10 ART6	11 BD	12 DRT	60	60	68 ACPO	68 ACPO	70 DfT	70 DfT		85
Mon	358	7	286	5	52	2	3	1	2	0	0	0	0	0	0.0	0	0.0	0	0.0	37.4	44.3
Tue	338	8	281	1	40	5	0	0	2	0	1	0	0	1	0.3	0	0.0	0	0.0	38	45.3
Wed	364	7	292	5	51	6	0	1	0	2	0	0	0	1	0.3	0	0.0	0	0.0	38	45.6
Thu	445	3	351	7	64	6	6	1	4	2	1	0	0	0	0.0	0	0.0	0	0.0	37.3	44.1
Fri	452	8	351	7	48	4	30	0	3	1	0	0	0	4	0.9	2	0.4	1	0.2	36.2	44.1
]Sat	313	4	263	3	39	0	1	0	2	0	1	0	0	3	1.0	0	0.0	0	0.0	36.3	43.6
]Sun	285	16	227	3	35	1	0	0	1	0	2	0	0	3	1.1	0	0.0	0	0.0	37	44.4
5 Day Ave.	**391**	**7**	**312**	**5**	**51**	**5**	**8**	**1**	**2**	**1**	**0**	**0**	**0**	**1**	**0.3**	**0**	**0.0**	**0**	**0.0**	**37.4**	**44.7**
7 Day Ave.	**365**	**8**	**293**	**4**	**47**	**3**	**6**	**0**	**2**	**1**	**1**	**0**	**0**	**2**	**0.5**	**0**	**0.1**	**0**	**0.0**	**37.2**	**44.5**
--	**2555**	**53**	**2051**	**31**	**329**	**24**	**40**	**3**	**14**	**5**	**5**	**0**	**0**	**12**	**0.5**	**2**	**0.1**	**1**	**0.0**	**37.2**	**44.5**

Summary Graphs

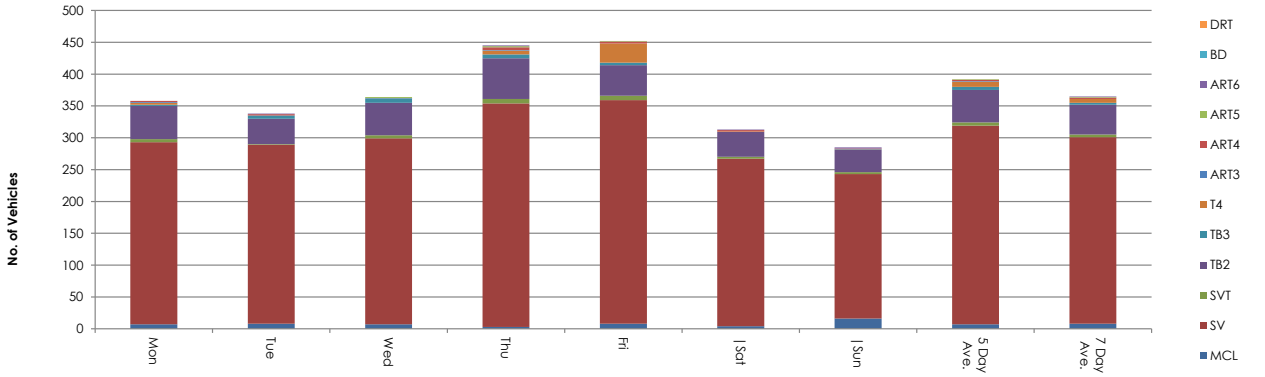

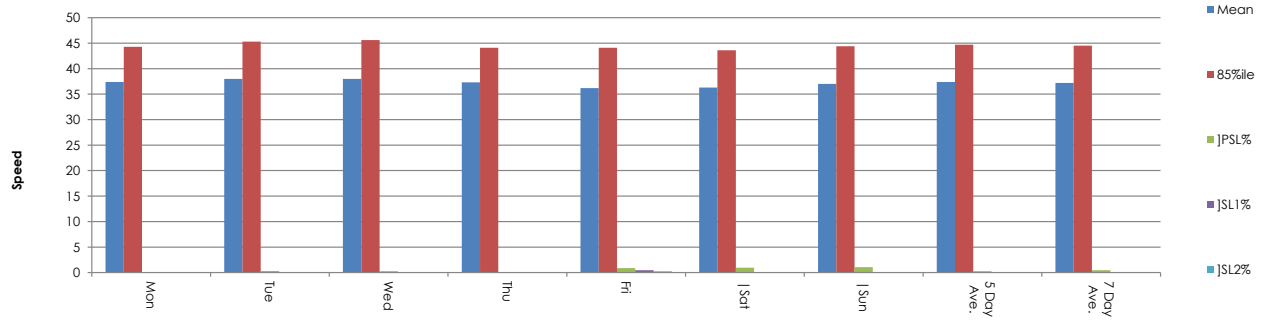

Site 1
Location B1164
Direction Southbound

16693 / EGMANTON SOLAR FARM
APRIL 2025
AUTOMATIC TRAFFIC COUNT

24 April 2025 **Thursday**

Time	Total	Speed Bins (mph)																												
		0 - 5	5 - 10	10 - 15	15 - 20	20 - 25	25 - 30	30 - 35	35 - 40	40 - 45	45 - 50	50 - 55	55 - 60	60 - 65	65 - 70	70 - 75	75 - 80	80 - 85	85 - 90	90 - 95	95 - 100	100 - 105	105 - 110	110 - 115	115 - 120	120 - 125	125 - 130	130 - 135	135 - 140
0000	0	0	0	0	0	0	0	0	0	0	0	0	0	0	0	0	0	0	0	0	0	0	0	0	0	0	0	0	0	0
0015	0	0	0	0	0	0	0	0	0	0	0	0	0	0	0	0	0	0	0	0	0	0	0	0	0	0	0	0	0	0
0030	0	0	0	0	0	0	0	0	0	0	0	0	0	0	0	0	0	0	0	0	0	0	0	0	0	0	0	0	0	0
0045	0	0	0	0	0	0	0	0	0	0	0	0	0	0	0	0	0	0	0	0	0	0	0	0	0	0	0	0	0	0
0100	0	0	0	0	0	0	0	0	0	0	0	0	0	0	0	0	0	0	0	0	0	0	0	0	0	0	0	0	0	0
0115	0	0	0	0	0	0	0	0	0	0	0	0	0	0	0	0	0	0	0	0	0	0	0	0	0	0	0	0	0	0
0130	0	0	0	0	0	0	0	0	0	0	0	0	0	0	0	0	0	0	0	0	0	0	0	0	0	0	0	0	0	0
0145	1	0	0	0	0	0	0	1	0	0	0	0	0	0	0	0	0	0	0	0	0	0	0	0	0	0	0	0	0	0
0200	0	0	0	0	0	0	0	0	0	0	0	0	0	0	0	0	0	0	0	0	0	0	0	0	0	0	0	0	0	0
0215	0	0	0	0	0	0	0	0	0	0	0	0	0	0	0	0	0	0	0	0	0	0	0	0	0	0	0	0	0	0
0230	0	0	0	0	0	0	0	0	0	0	0	0	0	0	0	0	0	0	0	0	0	0	0	0	0	0	0	0	0	0
0245	1	0	0	0	0	0	0	0	1	0	0	0	0	0	0	0	0	0	0	0	0	0	0	0	0	0	0	0	0	0
0300	0	0	0	0	0	0	0	0	0	0	0	0	0	0	0	0	0	0	0	0	0	0	0	0	0	0	0	0	0	0
0315	0	0	0	0	0	0	0	0	0	0	0	0	0	0	0	0	0	0	0	0	0	0	0	0	0	0	0	0	0	0
0330	0	0	0	0	0	0	0	0	0	0	0	0	0	0	0	0	0	0	0	0	0	0	0	0	0	0	0	0	0	0
0345	0	0	0	0	0	0	0	0	0	0	0	0	0	0	0	0	0	0	0	0	0	0	0	0	0	0	0	0	0	0
0400	0	0	0	0	0	0	0	0	0	0	0	0	0	0	0	0	0	0	0	0	0	0	0	0	0	0	0	0	0	0
0415	1	0	0	0	0	0	0	0	0	0	0	1	0	0	0	0	0	0	0	0	0	0	0	0	0	0	0	0	0	0
0430	0	0	0	0	0	0	0	0	0	0	0	0	0	0	0	0	0	0	0	0	0	0	0	0	0	0	0	0	0	0
0445	0	0	0	0	0	0	0	0	0	0	0	0	0	0	0	0	0	0	0	0	0	0	0	0	0	0	0	0	0	0
0500	0	0	0	0	0	0	0	0	0	0	0	0	0	0	0	0	0	0	0	0	0	0	0	0	0	0	0	0	0	0
0515	0	0	0	0	0	0	0	0	0	0	0	0	0	0	0	0	0	0	0	0	0	0	0	0	0	0	0	0	0	0
0530	0	0	0	0	0	0	0	0	0	0	0	0	0	0	0	0	0	0	0	0	0	0	0	0	0	0	0	0	0	0
0545	0	0	0	0	0	0	0	0	0	0	0	0	0	0	0	0	0	0	0	0	0	0	0	0	0	0	0	0	0	0
0600	5	0	0	0	0	0	1	2	1	1	0	0	0	0	0	0	0	0	0	0	0	0	0	0	0	0	0	0	0	0
0615	2	0	0	0	0	1	0	0	1	0	0	0	0	0	0	0	0	0	0	0	0	0	0	0	0	0	0	0	0	0
0630	2	0	0	0	0	0	0	1	1	0	0	0	0	0	0	0	0	0	0	0	0	0	0	0	0	0	0	0	0	0
0645	3	0	0	0	0	0	0	0	2	1	0	0	0	0	0	0	0	0	0	0	0	0	0	0	0	0	0	0	0	0
0700	7	0	0	0	0	0	1	3	2	1	0	0	0	0	0	0	0	0	0	0	0	0	0	0	0	0	0	0	0	0
0715	3	0	0	0	0	0	0	1	2	0	0	0	0	0	0	0	0	0	0	0	0	0	0	0	0	0	0	0	0	0
0730	5	0	0	0	0	0	0	3	1	1	0	0	0	0	0	0	0	0	0	0	0	0	0	0	0	0	0	0	0	0
0745	4	0	0	0	1	1	1	1	0	0	0	0	0	0	0	0	0	0	0	0	0	0	0	0	0	0	0	0	0	0
0800	5	0	0	0	0	0	0	3	1	0	1	0	0	0	0	0	0	0	0	0	0	0	0	0	0	0	0	0	0	0
0815	7	0	0	0	0	0	0	0	3	2	2	0	0	0	0	0	0	0	0	0	0	0	0	0	0	0	0	0	0	0
0830	9	0	0	0	0	2	1	1	4	1	0	0	0	0	0	0	0	0	0	0	0	0	0	0	0	0	0	0	0	0
0845	7	0	0	0	0	1	0	2	1	1	2	0	0	0	0	0	0	0	0	0	0	0	0	0	0	0	0	0	0	0
0900	10	0	0	0	0	0	4	1	2	3	0	0	0	0	0	0	0	0	0	0	0	0	0	0	0	0	0	0	0	0
0915	3	0	0	0	0	0	1	2	0	0	0	0	0	0	0	0	0	0	0	0	0	0	0	0	0	0	0	0	0	0
0930	6	0	0	0	0	0	2	1	2	1	0	0	0	0	0	0	0	0	0	0	0	0	0	0	0	0	0	0	0	0
0945	6	0	0	0	0	0	2	4	0	0	0	0	0	0	0	0	0	0	0	0	0	0	0	0	0	0	0	0	0	0
1000	6	0	0	0	0	0	2	2	2	0	0	0	0	0	0	0	0	0	0	0	0	0	0	0	0	0	0	0	0	0
1015	10	0	0	1	0	0	2	3	1	1	2	0	0	0	0	0	0	0	0	0	0	0	0	0	0	0	0	0	0	0
1030	5	0	0	0	0	1	2	0	1	0	1	0	0	0	0	0	0	0	0	0	0	0	0	0	0	0	0	0	0	0
1045	**11**	**0**	**0**	**0**	**0**	**0**	**0**	**2**	**1**	**7**	**1**	**0**	**0**	**0**	**0**	**0**	**0**	**0**	**0**	**0**	**0**	**0**	**0**	**0**	**0**	**0**	**0**	**0**	**0**	**0**
1100	10	0	0	0	0	0	2	3	2	2	1	0	0	0	0	0	0	0	0	0	0	0	0	0	0	0	0	0	0	0
1115	**11**	**0**	**0**	**0**	**0**	**0**	**1**	**4**	**5**	**1**	**0**	**0**	**0**	**0**	**0**	**0**	**0**	**0**	**0**	**0**	**0**	**0**	**0**	**0**	**0**	**0**	**0**	**0**	**0**	**0**
1130	8	0	0	0	1	0	0	0	2	4	0	1	0	0	0	0	0	0	0	0	0	0	0	0	0	0	0	0	0	0
1145	7	0	0	0	0	1	1	3	0	1	0	1	0	0	0	0	0	0	0	0	0	0	0	0	0	0	0	0	0	0
1200	6	0	0	0	0	0	0	0	5	0	0	0	1	0	0	0	0	0	0	0	0	0	0	0	0	0	0	0	0	0
1215	8	0	0	0	0	0	3	1	4	0	0	0	0	0	0	0	0	0	0	0	0	0	0	0	0	0	0	0	0	0
1230	6	0	0	0	0	0	0	1	4	1	0	0	0	0	0	0	0	0	0	0	0	0	0	0	0	0	0	0	0	0
1245	9	0	0	0	0	1	1	2	4	1	0	0	0	0	0	0	0	0	0	0	0	0	0	0	0	0	0	0	0	0
1300	7	0	0	0	0	0	0	1	4	1	1	0	0	0	0	0	0	0	0	0	0	0	0	0	0	0	0	0	0	0
1315	13	0	0	3	0	1	1	1	3	3	1	0	0	0	0	0	0	0	0	0	0	0	0	0	0	0	0	0	0	0
1330	7	0	0	0	0	0	0	2	2	2	1	0	0	0	0	0	0	0	0	0	0	0	0	0	0	0	0	0	0	0
1345	6	0	0	0	0	0	0	2	1	2	0	0	1	0	0	0	0	0	0	0	0	0	0	0	0	0	0	0	0	0
1400	8	0	0	0	0	0	1	2	1	2	2	0	0	0	0	0	0	0	0	0	0	0	0	0	0	0	0	0	0	0
1415	5	0	0	0	0	1	0	1	2	1	0	0	0	0	0	0	0	0	0	0	0	0	0	0	0	0	0	0	0	0
1430	12	0	0	0	1	1	1	2	5	2	0	0	0	0	0	0	0	0	0	0	0	0	0	0	0	0	0	0	0	0
1445	7	0	0	0	0	0	0	2	1	2	1	1	0	0	0	0	0	0	0	0	0	0	0	0	0	0	0	0	0	0
1500	11	0	0	0	0	1	0	4	2	2	2	0	0	0	0	0	0	0	0	0	0	0	0	0	0	0	0	0	0	0
1515	10	0	0	0	0	0	2	3	1	3	1	0	0	0	0	0	0	0	0	0	0	0	0	0	0	0	0	0	0	0
1530	11	0	0	0	0	0	2	2	2	3	2	0	0	0	0	0	0	0	0	0	0	0	0	0	0	0	0	0	0	0
1545	7	0	0	0	0	0	1	1	2	0	3	0	0	0	0	0	0	0	0	0	0	0	0	0	0	0	0	0	0	0
1600	**18**	**0**	**0**	**1**	**0**	**0**	**0**	**2**	**7**	**8**	**0**	**0**	**0**	**0**	**0**	**0**	**0**	**0**	**0**	**0**	**0**	**0**	**0**	**0**	**0**	**0**	**0**	**0**	**0**	**0**
1615	8	0	0	0	0	0	0	2	3	3	0	0	0	0	0	0	0	0	0	0	0	0	0	0	0	0	0	0	0	0
1630	17	0	0	0	0	0	1	6	3	7	0	0	0	0	0	0	0	0	0	0	0	0	0	0	0	0	0	0	0	0
1645	5	0	0	0	0	0	0	1	1	1	2	0	0	0	0	0	0	0	0	0	0	0	0	0	0	0	0	0	0	0
1700	13	0	0	0	0	0	0	1	8	3	1	0	0	0	0	0	0	0	0	0	0	0	0	0	0	0	0	0	0	0
1715	12	0	0	0	0	3	2	1	2	3	1	0	0	0	0	0	0	0	0	0	0	0	0	0	0	0	0	0	0	0
1730	5	0	0	0	1	1	0	0	1	0	1	0	1	0	0	0	0	0	0	0	0	0	0	0	0	0	0	0	0	0
1745	4	0	0	0	0	0	0	0	2	1	1	0	0	0	0	0	0	0	0	0	0	0	0	0	0	0	0	0	0	0
1800	5	0	0	0	0	0	0	1	1	2	1	0	0	0	0	0	0	0	0	0	0	0	0	0	0	0	0	0	0	0
1815	4	0	0	0	0	0	0	0	1	1	0	2	0	0	0	0	0	0	0	0	0	0	0	0	0	0	0	0	0	0
1830	7	0	0	0	0	0	2	1	2	2	0	0	0	0	0	0	0	0	0	0	0	0	0	0	0	0	0	0	0	0
1845	10	0	0	0	0	2	0	1	1	3	2	0	1	0	0	0	0	0	0	0	0	0	0	0	0	0	0	0	0	0
1900	3	0	0	0	0	0	0	2	0	1	0	0	0	0	0	0	0	0	0	0	0	0	0	0	0	0	0	0	0	0
1915	3	0	0	0	0	0	0	2	1	0	0	0	0	0	0	0	0	0	0	0	0	0	0	0	0	0	0	0	0	0
1930	12	0	0	0	0	2	0	7	2	1	0	0	0	0	0	0	0	0	0	0	0	0	0	0	0	0	0	0	0	0
1945	5	0	0	0	0	0	1	0	1	2	1	0	0	0	0	0	0	0	0	0	0	0	0	0	0	0	0	0	0	0
2000	1	0	0	0	0	0	0	0	0	1	0	0	0	0	0	0	0	0	0	0	0	0	0	0	0	0	0	0	0	0
2015	2	0	0	0	0	1	0	0	1	0	0	0	0	0	0	0	0	0	0	0	0	0	0	0	0	0	0	0	0	0
2030	2	0	0	0	0	0	0	1	0	0	1	0	0	0	0	0	0	0	0	0	0	0	0	0	0	0	0	0	0	0
2045	2	0	0	0	0	0	0	0	2	0	0	0	0	0	0	0	0	0	0	0	0	0	0	0	0	0	0	0	0	0
2100	3	0	0	0	0	0	0	2	0	1	0	0	0	0	0	0	0	0	0	0	0	0	0	0	0	0	0	0	0	0
2115	2	0	0	0	0	0	0	0	1	1	0	0	0	0	0	0	0	0	0	0	0	0	0	0	0	0	0	0	0	0
2130	1	0	0	0	0	0	0	0	1	0	0	0	0	0	0	0	0	0	0	0	0	0	0	0	0	0	0	0	0	0
2145	2	0	0	0	0	0	0	1	0	1	0	0	0	0	0	0	0	0	0	0	0	0	0	0	0	0	0	0	0	0
2200	5	0	0	0	0	0	0	1	1	1	1	1	0	0	0	0	0	0	0	0	0	0	0	0	0	0	0	0	0	0
2215	1	0	0	0	0	0	0	0	1	0	0	0	0	0	0	0	0	0	0	0	0	0	0	0	0	0	0	0	0	0
2230	0	0	0	0	0	0	0	0	0	0	0	0	0	0	0	0	0	0	0	0	0	0	0	0	0	0	0	0	0	0
2245	3	0	0	0	0	0	0	0	0	0	2	1	0	0	0	0	0	0	0	0	0	0	0	0	0	0	0	0	0	0
2300	0	0	0	0	0	0	0	0	0	0	0	0	0	0	0	0	0	0	0	0	0	0	0	0	0	0	0	0	0	0
2315	0	0	0	0	0	0	0	0	0	0	0	0	0	0	0	0	0	0	0	0	0	0	0	0	0	0	0	0	0	0
2330	1	0	0	0	0	0	0	0	0	0	1	0	0	0	0	0	0	0	0	0	0	0	0	0	0	0	0	0	0	0
2345	1	0	0	0	0	0	0	0	1	0	0	0	0	0	0	0	0	0	0	0	0	0	0	0	0	0	0	0	0	0
07-19	**381**	**0**	**0**	**5**	**3**	**15**	**32**	**74**	**112**	**94**	**37**	**5**	**4**	**0**	**0**	**0**	**0**	**0**	**0**	**0**	**0**	**0**	**0**	**0**	**0**	**0**	**0**	**0**	**0**	**0**
06-22	**431**	**0**	**0**	**5**	**3**	**18**	**34**	**90**	**124**	**106**	**42**	**5**	**4**	**0**	**0**	**0**	**0**	**0**	**0**	**0**	**0**	**0**	**0**	**0**	**0**	**0**	**0**	**0**	**0**	**0**
06-00	**442**	**0**	**0**	**5**	**3**	**18**	**34**	**91**	**127**	**107**	**46**	**7**	**4**	**0**	**0**	**0**	**0**	**0**	**0**	**0**	**0**	**0**	**0**	**0**	**0**	**0**	**0**	**0**	**0**	**0**
00-00	**445**	**0**	**0**	**5**	**3**	**18**	**34**	**92**	**128**	**107**	**46**	**7**	**5**	**0**	**0**	**0**	**0**	**0**	**0**	**0**	**0**	**0**	**0**	**0**	**0**	**0**	**0**	**0**	**0**	**0**

Site 1
Location B1164
Direction Southbound

25 April 2025 Friday

16693 / EGMANTON SOLAR FARM
APRIL 2025
AUTOMATIC TRAFFIC COUNT

Time	Total	Speed Bins (mph)																												
		0 - 5	5 - 10	10 - 15	15 - 20	20 - 25	25 - 30	30 - 35	35 - 40	40 - 45	45 - 50	50 - 55	55 - 60	60 - 65	65 - 70	70 - 75	75 - 80	80 - 85	85 - 90	90 - 95	95 - 100	100 - 105	105 - 110	110 - 115	115 - 120	120 - 125	125 - 130	130 - 135	135 - 140
0000	1	0	0	0	0	0	0	0	0	0	1	0	0	0	0	0	0	0	0	0	0	0	0	0	0	0	0	0	0	0
0015	0	0	0	0	0	0	0	0	0	0	0	0	0	0	0	0	0	0	0	0	0	0	0	0	0	0	0	0	0	0
0030	0	0	0	0	0	0	0	0	0	0	0	0	0	0	0	0	0	0	0	0	0	0	0	0	0	0	0	0	0	0
0045	0	0	0	0	0	0	0	0	0	0	0	0	0	0	0	0	0	0	0	0	0	0	0	0	0	0	0	0	0	0
0100	0	0	0	0	0	0	0	0	0	0	0	0	0	0	0	0	0	0	0	0	0	0	0	0	0	0	0	0	0	0
0115	0	0	0	0	0	0	0	0	0	0	0	0	0	0	0	0	0	0	0	0	0	0	0	0	0	0	0	0	0	0
0130	0	0	0	0	0	0	0	0	0	0	0	0	0	0	0	0	0	0	0	0	0	0	0	0	0	0	0	0	0	0
0145	0	0	0	0	0	0	0	0	0	0	0	0	0	0	0	0	0	0	0	0	0	0	0	0	0	0	0	0	0	0
0200	1	0	0	0	0	0	0	0	1	0	0	0	0	0	0	0	0	0	0	0	0	0	0	0	0	0	0	0	0	0
0215	0	0	0	0	0	0	0	0	0	0	0	0	0	0	0	0	0	0	0	0	0	0	0	0	0	0	0	0	0	0
0230	0	0	0	0	0	0	0	0	0	0	0	0	0	0	0	0	0	0	0	0	0	0	0	0	0	0	0	0	0	0
0245	0	0	0	0	0	0	0	0	0	0	0	0	0	0	0	0	0	0	0	0	0	0	0	0	0	0	0	0	0	0
0300	0	0	0	0	0	0	0	0	0	0	0	0	0	0	0	0	0	0	0	0	0	0	0	0	0	0	0	0	0	0
0315	0	0	0	0	0	0	0	0	0	0	0	0	0	0	0	0	0	0	0	0	0	0	0	0	0	0	0	0	0	0
0330	0	0	0	0	0	0	0	0	0	0	0	0	0	0	0	0	0	0	0	0	0	0	0	0	0	0	0	0	0	0
0345	0	0	0	0	0	0	0	0	0	0	0	0	0	0	0	0	0	0	0	0	0	0	0	0	0	0	0	0	0	0
0400	0	0	0	0	0	0	0	0	0	0	0	0	0	0	0	0	0	0	0	0	0	0	0	0	0	0	0	0	0	0
0415	0	0	0	0	0	0	0	0	0	0	0	0	0	0	0	0	0	0	0	0	0	0	0	0	0	0	0	0	0	0
0430	0	0	0	0	0	0	0	0	0	0	0	0	0	0	0	0	0	0	0	0	0	0	0	0	0	0	0	0	0	0
0445	0	0	0	0	0	0	0	0	0	0	0	0	0	0	0	0	0	0	0	0	0	0	0	0	0	0	0	0	0	0
0500	0	0	0	0	0	0	0	0	0	0	0	0	0	0	0	0	0	0	0	0	0	0	0	0	0	0	0	0	0	0
0515	0	0	0	0	0	0	0	0	0	0	0	0	0	0	0	0	0	0	0	0	0	0	0	0	0	0	0	0	0	0
0530	0	0	0	0	0	0	0	0	0	0	0	0	0	0	0	0	0	0	0	0	0	0	0	0	0	0	0	0	0	0
0545	1	0	0	0	0	0	0	0	0	1	0	0	0	0	0	0	0	0	0	0	0	0	0	0	0	0	0	0	0	0
0600	2	0	0	0	0	0	0	0	0	1	1	0	0	0	0	0	0	0	0	0	0	0	0	0	0	0	0	0	0	0
0615	1	0	0	0	0	0	0	1	0	0	0	0	0	0	0	0	0	0	0	0	0	0	0	0	0	0	0	0	0	0
0630	5	0	0	0	0	0	0	1	2	2	0	0	0	0	0	0	0	0	0	0	0	0	0	0	0	0	0	0	0	0
0645	1	0	0	0	0	0	0	0	1	0	0	0	0	0	0	0	0	0	0	0	0	0	0	0	0	0	0	0	0	0
0700	7	0	0	0	0	0	1	2	3	1	0	0	0	0	0	0	0	0	0	0	0	0	0	0	0	0	0	0	0	0
0715	8	0	0	0	0	0	1	3	3	1	0	0	0	0	0	0	0	0	0	0	0	0	0	0	0	0	0	0	0	0
0730	6	0	0	0	1	0	0	3	0	1	1	0	0	0	0	0	0	0	0	0	0	0	0	0	0	0	0	0	0	0
0745	4	0	0	0	0	0	1	0	2	1	0	0	0	0	0	0	0	0	0	0	0	0	0	0	0	0	0	0	0	0
0800	**12**	**0**	**0**	**0**	**0**	**1**	**1**	**3**	**5**	**0**	**1**	**1**	**0**	**0**	**0**	**0**	**0**	**0**	**0**	**0**	**0**	**0**	**0**	**0**	**0**	**0**	**0**	**0**	**0**	**0**
0815	6	0	0	0	0	0	0	1	3	1	1	0	0	0	0	0	0	0	0	0	0	0	0	0	0	0	0	0	0	0
0830	**12**	**0**	**0**	**0**	**0**	**0**	**0**	**1**	**6**	**3**	**2**	**0**	**0**	**0**	**0**	**0**	**0**	**0**	**0**	**0**	**0**	**0**	**0**	**0**	**0**	**0**	**0**	**0**	**0**	**0**
0845	6	0	0	0	0	0	2	1	2	0	1	0	0	0	0	0	0	0	0	0	0	0	0	0	0	0	0	0	0	0
0900	9	0	0	0	0	0	1	0	6	1	1	0	0	0	0	0	0	0	0	0	0	0	0	0	0	0	0	0	0	0
0915	8	0	0	0	0	0	0	1	4	0	3	0	0	0	0	0	0	0	0	0	0	0	0	0	0	0	0	0	0	0
0930	6	0	0	0	0	0	1	2	1	2	0	0	0	0	0	0	0	0	0	0	0	0	0	0	0	0	0	0	0	0
0945	3	0	0	0	0	1	0	1	0	1	0	0	0	0	0	0	0	0	0	0	0	0	0	0	0	0	0	0	0	0
1000	9	0	0	0	0	0	1	3	3	1	1	0	0	0	0	0	0	0	0	0	0	0	0	0	0	0	0	0	0	0
1015	9	0	1	0	1	0	1	2	2	2	0	0	0	0	0	0	0	0	0	0	0	0	0	0	0	0	0	0	0	0
1030	10	0	0	1	0	0	2	4	1	1	1	0	0	0	0	0	0	0	0	0	0	0	0	0	0	0	0	0	0	0
1045	6	0	0	0	0	0	0	2	2	2	0	0	0	0	0	0	0	0	0	0	0	0	0	0	0	0	0	0	0	0
1100	5	0	0	0	0	0	1	0	4	0	0	0	0	0	0	0	0	0	0	0	0	0	0	0	0	0	0	0	0	0
1115	4	0	0	0	0	1	0	1	1	1	0	0	0	0	0	0	0	0	0	0	0	0	0	0	0	0	0	0	0	0
1130	6	0	0	0	0	1	1	2	1	0	1	0	0	0	0	0	0	0	0	0	0	0	0	0	0	0	0	0	0	0
1145	11	0	0	0	1	0	0	1	8	1	0	0	0	0	0	0	0	0	0	0	0	0	0	0	0	0	0	0	0	0
1200	3	0	0	0	0	1	0	1	1	0	0	0	0	0	0	0	0	0	0	0	0	0	0	0	0	0	0	0	0	0
1215	3	0	0	0	0	0	0	1	0	1	1	0	0	0	0	0	0	0	0	0	0	0	0	0	0	0	0	0	0	0
1230	7	0	0	0	0	0	0	1	1	2	2	1	0	0	0	0	0	0	0	0	0	0	0	0	0	0	0	0	0	0
1245	13	0	0	0	1	0	2	6	3	1	0	0	0	0	0	0	0	0	0	0	0	0	0	0	0	0	0	0	0	0
1300	13	0	0	0	0	1	1	3	2	2	3	1	0	0	0	0	0	0	0	0	0	0	0	0	0	0	0	0	0	0
1315	6	0	0	0	0	0	3	2	1	0	0	0	0	0	0	0	0	0	0	0	0	0	0	0	0	0	0	0	0	0
1330	13	0	0	0	0	1	2	3	6	1	0	0	0	0	0	0	0	0	0	0	0	0	0	0	0	0	0	0	0	0
1345	7	0	0	0	1	0	0	2	1	1	2	0	0	0	0	0	0	0	0	0	0	0	0	0	0	0	0	0	0	0
1400	13	0	0	0	0	1	0	5	5	2	0	0	0	0	0	0	0	0	0	0	0	0	0	0	0	0	0	0	0	0
1415	4	0	0	0	0	0	0	2	2	0	0	0	0	0	0	0	0	0	0	0	0	0	0	0	0	0	0	0	0	0
1430	6	0	0	0	0	0	1	1	4	0	0	0	0	0	0	0	0	0	0	0	0	0	0	0	0	0	0	0	0	0
1445	6	0	0	0	1	0	1	2	0	1	0	1	0	0	0	0	0	0	0	0	0	0	0	0	0	0	0	0	0	0
1500	11	0	0	0	0	0	1	1	8	0	1	0	0	0	0	0	0	0	0	0	0	0	0	0	0	0	0	0	0	0
1515	12	0	0	0	0	0	3	0	5	1	1	1	0	0	0	1	0	0	0	0	0	0	0	0	0	0	0	0	0	0
1530	12	0	0	0	0	3	3	2	2	2	0	0	0	0	0	0	0	0	0	0	0	0	0	0	0	0	0	0	0	0
1545	9	0	0	1	0	2	0	1	3	2	0	0	0	0	0	0	0	0	0	0	0	0	0	0	0	0	0	0	0	0
1600	10	0	0	0	1	1	0	1	2	3	1	1	0	0	0	0	0	0	0	0	0	0	0	0	0	0	0	0	0	0
1615	13	0	0	0	0	1	0	5	1	3	3	0	0	0	0	0	0	0	0	0	0	0	0	0	0	0	0	0	0	0
1630	10	0	0	0	1	0	3	1	2	2	0	0	0	0	1	0	0	0	0	0	0	0	0	0	0	0	0	0	0	0
1645	11	0	0	0	0	1	1	1	2	1	3	1	0	1	0	0	0	0	0	0	0	0	0	0	0	0	0	0	0	0
1700	**14**	**0**	**0**	**0**	**1**	**0**	**2**	**1**	**5**	**3**	**2**	**0**	**0**	**0**	**0**	**0**	**0**	**0**	**0**	**0**	**0**	**0**	**0**	**0**	**0**	**0**	**0**	**0**	**0**	**0**
1715	9	0	0	1	0	0	0	4	1	2	0	1	0	0	0	0	0	0	0	0	0	0	0	0	0	0	0	0	0	0
1730	2	0	0	0	0	0	0	0	1	0	1	0	0	0	0	0	0	0	0	0	0	0	0	0	0	0	0	0	0	0
1745	7	0	0	0	0	0	0	2	3	1	1	0	0	0	0	0	0	0	0	0	0	0	0	0	0	0	0	0	0	0
1800	9	0	0	0	1	0	0	2	2	2	2	0	0	0	0	0	0	0	0	0	0	0	0	0	0	0	0	0	0	0
1815	5	0	0	0	0	0	1	2	1	0	1	0	0	0	0	0	0	0	0	0	0	0	0	0	0	0	0	0	0	0
1830	4	0	0	0	0	0	1	1	0	1	1	0	0	0	0	0	0	0	0	0	0	0	0	0	0	0	0	0	0	0
1845	7	0	0	0	0	0	0	2	2	3	0	0	0	0	0	0	0	0	0	0	0	0	0	0	0	0	0	0	0	0
1900	6	0	0	0	0	0	0	1	2	2	0	0	0	0	1	0	0	0	0	0	0	0	0	0	0	0	0	0	0	0
1915	5	0	0	1	0	0	1	1	0	1	0	1	0	0	0	0	0	0	0	0	0	0	0	0	0	0	0	0	0	0
1930	3	0	0	0	0	0	0	2	0	1	0	0	0	0	0	0	0	0	0	0	0	0	0	0	0	0	0	0	0	0
1945	10	0	0	0	1	0	0	0	7	2	0	0	0	0	0	0	0	0	0	0	0	0	0	0	0	0	0	0	0	0
2000	2	0	0	0	0	0	0	1	0	1	0	0	0	0	0	0	0	0	0	0	0	0	0	0	0	0	0	0	0	0
2015	6	0	0	0	0	1	1	1	1	0	2	0	0	0	0	0	0	0	0	0	0	0	0	0	0	0	0	0	0	0
2030	4	0	0	0	0	0	1	2	1	0	0	0	0	0	0	0	0	0	0	0	0	0	0	0	0	0	0	0	0	0
2045	3	0	0	0	0	0	0	1	1	0	1	0	0	0	0	0	0	0	0	0	0	0	0	0	0	0	0	0	0	0
2100	1	0	0	0	0	0	0	0	1	0	0	0	0	0	0	0	0	0	0	0	0	0	0	0	0	0	0	0	0	0
2115	0	0	0	0	0	0	0	0	0	0	0	0	0	0	0	0	0	0	0	0	0	0	0	0	0	0	0	0	0	0
2130	2	0	0	0	0	0	0	1	1	0	0	0	0	0	0	0	0	0	0	0	0	0	0	0	0	0	0	0	0	0
2145	2	0	0	0	0	0	0	1	1	0	0	0	0	0	0	0	0	0	0	0	0	0	0	0	0	0	0	0	0	0
2200	1	0	0	0	0	0	0	0	1	0	0	0	0	0	0	0	0	0	0	0	0	0	0	0	0	0	0	0	0	0
2215	2	0	0	0	0	0	0	1	0	0	0	1	0	0	0	0	0	0	0	0	0	0	0	0	0	0	0	0	0	0
2230	1	0	0	0	0	0	1	0	0	0	0	0	0	0	0	0	0	0	0	0	0	0	0	0	0	0	0	0	0	0
2245	2	0	0	0	0	0	2	0	0	0	0	0	0	0	0	0	0	0	0	0	0	0	0	0	0	0	0	0	0	0
2300	0	0	0	0	0	0	0	0	0	0	0	0	0	0	0	0	0	0	0	0	0	0	0	0	0	0	0	0	0	0
2315	1	0	0	0	0	0	0	1	0	0	0	0	0	0	0	0	0	0	0	0	0	0	0	0	0	0	0	0	0	0
2330	1	0	0	0	0	0	0	0	1	0	0	0	0	0	0	0	0	0	0	0	0	0	0	0	0	0	0	0	0	0
2345	2	0	0	0	0	0	1	0	1	0	0	0	0	0	0	0	0	0	0	0	0	0	0	0	0	0	0	0	0	0
07-19	**386**	**0**	**1**	**3**	**10**	**16**	**39**	**88**	**123**	**57**	**38**	**8**	**0**	**1**	**1**	**1**	**0**	**0**	**0**	**0**	**0**	**0**	**0**	**0**	**0**	**0**	**0**	**0**	**0**	**0**
06-22	**439**	**0**	**1**	**4**	**11**	**17**	**42**	**101**	**141**	**67**	**42**	**9**	**0**	**1**	**2**	**1**	**0**	**0**	**0**	**0**	**0**	**0**	**0**	**0**	**0**	**0**	**0**	**0**	**0**	**0**
06-00	**449**	**0**	**1**	**4**	**11**	**17**	**46**	**103**	**144**	**67**	**42**	**10**	**0**	**1**	**2**	**1**	**0**	**0**	**0**	**0**	**0**	**0**	**0**	**0**	**0**	**0**	**0**	**0**	**0**	**0**
00-00	**452**	**0**	**1**	**4**	**11**	**17**	**46**	**103**	**145**	**68**	**43**	**10**	**0**	**1**	**2**	**1**	**0**	**0**	**0**	**0**	**0**	**0**	**0**	**0**	**0**	**0**	**0**	**0**	**0**	**0**

Site 1
Location B1164
Direction Southbound

16693 / EGMANTON SOLAR FARM
APRIL 2025
AUTOMATIC TRAFFIC COUNT

26 April 2025 **Saturday**

Time	Total	Speed Bins (mph)																												
		0 - 5	5 - 10	10 - 15	15 - 20	20 - 25	25 - 30	30 - 35	35 - 40	40 - 45	45 - 50	50 - 55	55 - 60	60 - 65	65 - 70	70 - 75	75 - 80	80 - 85	85 - 90	90 - 95	95 - 100	100 - 105	105 - 110	110 - 115	115 - 120	120 - 125	125 - 130	130 - 135	135 - 140
0000	1	0	0	0	0	0	0	0	0	0	0	0	1	0	0	0	0	0	0	0	0	0	0	0	0	0	0	0	0	0
0015	1	0	0	0	0	0	0	1	0	0	0	0	0	0	0	0	0	0	0	0	0	0	0	0	0	0	0	0	0	0
0030	2	0	0	0	0	0	0	1	1	0	0	0	0	0	0	0	0	0	0	0	0	0	0	0	0	0	0	0	0	0
0045	1	0	0	0	0	0	0	1	0	0	0	0	0	0	0	0	0	0	0	0	0	0	0	0	0	0	0	0	0	0
0100	0	0	0	0	0	0	0	0	0	0	0	0	0	0	0	0	0	0	0	0	0	0	0	0	0	0	0	0	0	0
0115	1	0	0	0	0	0	0	1	0	0	0	0	0	0	0	0	0	0	0	0	0	0	0	0	0	0	0	0	0	0
0130	1	0	0	0	0	0	1	0	0	0	0	0	0	0	0	0	0	0	0	0	0	0	0	0	0	0	0	0	0	0
0145	0	0	0	0	0	0	0	0	0	0	0	0	0	0	0	0	0	0	0	0	0	0	0	0	0	0	0	0	0	0
0200	0	0	0	0	0	0	0	0	0	0	0	0	0	0	0	0	0	0	0	0	0	0	0	0	0	0	0	0	0	0
0215	0	0	0	0	0	0	0	0	0	0	0	0	0	0	0	0	0	0	0	0	0	0	0	0	0	0	0	0	0	0
0230	0	0	0	0	0	0	0	0	0	0	0	0	0	0	0	0	0	0	0	0	0	0	0	0	0	0	0	0	0	0
0245	0	0	0	0	0	0	0	0	0	0	0	0	0	0	0	0	0	0	0	0	0	0	0	0	0	0	0	0	0	0
0300	0	0	0	0	0	0	0	0	0	0	0	0	0	0	0	0	0	0	0	0	0	0	0	0	0	0	0	0	0	0
0315	0	0	0	0	0	0	0	0	0	0	0	0	0	0	0	0	0	0	0	0	0	0	0	0	0	0	0	0	0	0
0330	0	0	0	0	0	0	0	0	0	0	0	0	0	0	0	0	0	0	0	0	0	0	0	0	0	0	0	0	0	0
0345	0	0	0	0	0	0	0	0	0	0	0	0	0	0	0	0	0	0	0	0	0	0	0	0	0	0	0	0	0	0
0400	0	0	0	0	0	0	0	0	0	0	0	0	0	0	0	0	0	0	0	0	0	0	0	0	0	0	0	0	0	0
0415	0	0	0	0	0	0	0	0	0	0	0	0	0	0	0	0	0	0	0	0	0	0	0	0	0	0	0	0	0	0
0430	3	0	0	0	0	0	3	0	0	0	0	0	0	0	0	0	0	0	0	0	0	0	0	0	0	0	0	0	0	0
0445	0	0	0	0	0	0	0	0	0	0	0	0	0	0	0	0	0	0	0	0	0	0	0	0	0	0	0	0	0	0
0500	0	0	0	0	0	0	0	0	0	0	0	0	0	0	0	0	0	0	0	0	0	0	0	0	0	0	0	0	0	0
0515	0	0	0	0	0	0	0	0	0	0	0	0	0	0	0	0	0	0	0	0	0	0	0	0	0	0	0	0	0	0
0530	0	0	0	0	0	0	0	0	0	0	0	0	0	0	0	0	0	0	0	0	0	0	0	0	0	0	0	0	0	0
0545	0	0	0	0	0	0	0	0	0	0	0	0	0	0	0	0	0	0	0	0	0	0	0	0	0	0	0	0	0	0
0600	0	0	0	0	0	0	0	0	0	0	0	0	0	0	0	0	0	0	0	0	0	0	0	0	0	0	0	0	0	0
0615	2	0	0	0	0	0	2	0	0	0	0	0	0	0	0	0	0	0	0	0	0	0	0	0	0	0	0	0	0	0
0630	1	0	0	0	0	1	0	0	0	0	0	0	0	0	0	0	0	0	0	0	0	0	0	0	0	0	0	0	0	0
0645	4	0	0	0	0	0	0	0	1	2	1	0	0	0	0	0	0	0	0	0	0	0	0	0	0	0	0	0	0	0
0700	1	0	0	0	0	0	0	0	0	1	0	0	0	0	0	0	0	0	0	0	0	0	0	0	0	0	0	0	0	0
0715	1	0	0	0	0	0	0	1	0	0	0	0	0	0	0	0	0	0	0	0	0	0	0	0	0	0	0	0	0	0
0730	1	0	0	0	0	0	0	0	1	0	0	0	0	0	0	0	0	0	0	0	0	0	0	0	0	0	0	0	0	0
0745	2	0	0	0	0	0	0	0	0	2	0	0	0	0	0	0	0	0	0	0	0	0	0	0	0	0	0	0	0	0
0800	2	0	0	0	0	0	0	2	0	0	0	0	0	0	0	0	0	0	0	0	0	0	0	0	0	0	0	0	0	0
0815	3	0	0	0	0	0	0	2	0	1	0	0	0	0	0	0	0	0	0	0	0	0	0	0	0	0	0	0	0	0
0830	5	0	0	0	0	0	1	1	3	0	0	0	0	0	0	0	0	0	0	0	0	0	0	0	0	0	0	0	0	0
0845	3	0	0	0	0	0	0	0	1	0	0	1	1	0	0	0	0	0	0	0	0	0	0	0	0	0	0	0	0	0
0900	3	0	0	0	0	0	0	1	1	1	0	0	0	0	0	0	0	0	0	0	0	0	0	0	0	0	0	0	0	0
0915	3	0	0	0	0	0	1	0	0	2	0	0	0	0	0	0	0	0	0	0	0	0	0	0	0	0	0	0	0	0
0930	4	0	0	0	0	0	0	0	1	3	0	0	0	0	0	0	0	0	0	0	0	0	0	0	0	0	0	0	0	0
0945	4	0	0	0	0	0	0	1	1	2	0	0	0	0	0	0	0	0	0	0	0	0	0	0	0	0	0	0	0	0
1000	5	0	0	0	1	0	2	1	1	0	0	0	0	0	0	0	0	0	0	0	0	0	0	0	0	0	0	0	0	0
1015	5	0	0	0	0	0	0	1	0	2	1	1	0	0	0	0	0	0	0	0	0	0	0	0	0	0	0	0	0	0
1030	**11**	**0**	**0**	**1**	**0**	**2**	**1**	**0**	**5**	**2**	**0**	**0**	**0**	**0**	**0**	**0**	**0**	**0**	**0**	**0**	**0**	**0**	**0**	**0**	**0**	**0**	**0**	**0**	**0**	**0**
1045	7	0	0	0	1	1	1	1	2	1	0	0	0	0	0	0	0	0	0	0	0	0	0	0	0	0	0	0	0	0
1100	4	0	0	0	0	2	0	1	1	0	0	0	0	0	0	0	0	0	0	0	0	0	0	0	0	0	0	0	0	0
1115	5	0	0	0	0	0	1	2	0	2	0	0	0	0	0	0	0	0	0	0	0	0	0	0	0	0	0	0	0	0
1130	5	0	0	0	0	0	1	2	1	1	0	0	0	0	0	0	0	0	0	0	0	0	0	0	0	0	0	0	0	0
1145	1	0	0	0	0	0	0	0	1	0	0	0	0	0	0	0	0	0	0	0	0	0	0	0	0	0	0	0	0	0
1200	6	0	0	0	1	0	1	1	2	0	1	0	0	0	0	0	0	0	0	0	0	0	0	0	0	0	0	0	0	0
1215	7	0	0	0	0	2	2	0	0	2	1	0	0	0	0	0	0	0	0	0	0	0	0	0	0	0	0	0	0	0
1230	**11**	**0**	**0**	**0**	**1**	**0**	**2**	**0**	**5**	**2**	**1**	**0**	**0**	**0**	**0**	**0**	**0**	**0**	**0**	**0**	**0**	**0**	**0**	**0**	**0**	**0**	**0**	**0**	**0**	**0**
1245	10	0	0	0	0	0	2	2	1	3	2	0	0	0	0	0	0	0	0	0	0	0	0	0	0	0	0	0	0	0
1300	6	0	0	0	0	0	0	3	0	2	1	0	0	0	0	0	0	0	0	0	0	0	0	0	0	0	0	0	0	0
1315	4	0	0	0	0	0	0	1	3	0	0	0	0	0	0	0	0	0	0	0	0	0	0	0	0	0	0	0	0	0
1330	6	0	0	0	0	0	0	2	0	3	0	1	0	0	0	0	0	0	0	0	0	0	0	0	0	0	0	0	0	0
1345	4	0	0	0	0	1	1	1	0	1	0	0	0	0	0	0	0	0	0	0	0	0	0	0	0	0	0	0	0	0
1400	7	0	0	0	0	0	0	4	2	1	0	0	0	0	0	0	0	0	0	0	0	0	0	0	0	0	0	0	0	0
1415	**11**	**0**	**0**	**1**	**1**	**0**	**0**	**3**	**4**	**1**	**1**	**0**	**0**	**0**	**0**	**0**	**0**	**0**	**0**	**0**	**0**	**0**	**0**	**0**	**0**	**0**	**0**	**0**	**0**	**0**
1430	6	0	0	0	1	1	0	0	2	1	0	1	0	0	0	0	0	0	0	0	0	0	0	0	0	0	0	0	0	0
1445	7	0	0	0	0	0	0	1	2	1	2	1	0	0	0	0	0	0	0	0	0	0	0	0	0	0	0	0	0	0
1500	6	0	0	0	0	0	1	1	2	1	0	0	0	1	0	0	0	0	0	0	0	0	0	0	0	0	0	0	0	0
1515	5	0	0	0	0	0	0	2	2	0	0	0	1	0	0	0	0	0	0	0	0	0	0	0	0	0	0	0	0	0
1530	7	0	0	0	0	0	2	0	4	1	0	0	0	0	0	0	0	0	0	0	0	0	0	0	0	0	0	0	0	0
1545	9	0	0	0	0	1	0	3	3	2	0	0	0	0	0	0	0	0	0	0	0	0	0	0	0	0	0	0	0	0
1600	3	0	0	0	0	0	0	0	1	0	0	0	2	0	0	0	0	0	0	0	0	0	0	0	0	0	0	0	0	0
1615	4	0	0	0	0	1	0	1	2	0	0	0	0	0	0	0	0	0	0	0	0	0	0	0	0	0	0	0	0	0
1630	10	0	0	0	0	3	0	3	3	1	0	0	0	0	0	0	0	0	0	0	0	0	0	0	0	0	0	0	0	0
1645	8	0	0	0	1	0	1	1	2	3	0	0	0	0	0	0	0	0	0	0	0	0	0	0	0	0	0	0	0	0
1700	5	0	0	0	0	0	1	1	3	0	0	0	0	0	0	0	0	0	0	0	0	0	0	0	0	0	0	0	0	0
1715	8	0	0	0	1	1	0	3	2	1	0	0	0	0	0	0	0	0	0	0	0	0	0	0	0	0	0	0	0	0
1730	5	0	0	0	0	0	1	1	1	1	1	0	0	0	0	0	0	0	0	0	0	0	0	0	0	0	0	0	0	0
1745	5	0	0	0	0	1	0	1	3	0	0	0	0	0	0	0	0	0	0	0	0	0	0	0	0	0	0	0	0	0
1800	3	0	1	0	0	0	0	0	0	1	0	0	1	0	0	0	0	0	0	0	0	0	0	0	0	0	0	0	0	0
1815	5	0	0	0	1	0	1	0	2	0	0	1	0	0	0	0	0	0	0	0	0	0	0	0	0	0	0	0	0	0
1830	2	0	0	0	0	0	0	1	0	1	0	0	0	0	0	0	0	0	0	0	0	0	0	0	0	0	0	0	0	0
1845	2	0	0	0	0	0	0	0	2	0	0	0	0	0	0	0	0	0	0	0	0	0	0	0	0	0	0	0	0	0
1900	4	0	0	0	0	0	1	1	0	2	0	0	0	0	0	0	0	0	0	0	0	0	0	0	0	0	0	0	0	0
1915	3	0	0	0	0	0	0	0	2	0	1	0	0	0	0	0	0	0	0	0	0	0	0	0	0	0	0	0	0	0
1930	5	0	0	0	0	0	0	0	2	3	0	0	0	0	0	0	0	0	0	0	0	0	0	0	0	0	0	0	0	0
1945	3	0	0	0	0	0	0	0	2	1	0	0	0	0	0	0	0	0	0	0	0	0	0	0	0	0	0	0	0	0
2000	6	0	0	0	0	0	1	1	2	0	0	1	0	0	1	0	0	0	0	0	0	0	0	0	0	0	0	0	0	0
2015	4	0	0	0	0	0	0	0	1	2	1	0	0	0	0	0	0	0	0	0	0	0	0	0	0	0	0	0	0	0
2030	2	0	0	0	0	1	0	0	0	0	1	0	0	0	0	0	0	0	0	0	0	0	0	0	0	0	0	0	0	0
2045	3	0	0	0	0	2	0	0	0	1	0	0	0	0	0	0	0	0	0	0	0	0	0	0	0	0	0	0	0	0
2100	4	0	0	0	0	0	0	2	1	1	0	0	0	0	0	0	0	0	0	0	0	0	0	0	0	0	0	0	0	0
2115	1	0	0	0	0	0	0	0	0	1	0	0	0	0	0	0	0	0	0	0	0	0	0	0	0	0	0	0	0	0
2130	1	0	0	0	0	0	0	1	0	0	0	0	0	0	0	0	0	0	0	0	0	0	0	0	0	0	0	0	0	0
2145	0	0	0	0	0	0	0	0	0	0	0	0	0	0	0	0	0	0	0	0	0	0	0	0	0	0	0	0	0	0
2200	4	0	0	0	0	0	1	2	0	0	0	0	1	0	0	0	0	0	0	0	0	0	0	0	0	0	0	0	0	0
2215	2	0	0	0	0	0	0	1	0	1	0	0	0	0	0	0	0	0	0	0	0	0	0	0	0	0	0	0	0	0
2230	0	0	0	0	0	0	0	0	0	0	0	0	0	0	0	0	0	0	0	0	0	0	0	0	0	0	0	0	0	0
2245	0	0	0	0	0	0	0	0	0	0	0	0	0	0	0	0	0	0	0	0	0	0	0	0	0	0	0	0	0	0
2300	2	0	0	0	0	0	0	1	0	0	1	0	0	0	0	0	0	0	0	0	0	0	0	0	0	0	0	0	0	0
2315	2	0	0	0	0	0	0	0	1	0	1	0	0	0	0	0	0	0	0	0	0	0	0	0	0	0	0	0	0	0
2330	1	0	0	0	0	0	0	0	1	0	0	0	0	0	0	0	0	0	0	0	0	0	0	0	0	0	0	0	0	0
2345	2	0	0	0	0	0	0	0	1	1	0	0	0	0	0	0	0	0	0	0	0	0	0	0	0	0	0	0	0	0
07-19	**247**	**0**	**1**	**2**	**9**	**16**	**23**	**52**	**72**	**49**	**11**	**6**	**5**	**1**	**0**	**0**	**0**	**0**	**0**	**0**	**0**	**0**	**0**	**0**	**0**	**0**	**0**	**0**	**0**	**0**
06-22	**290**	**0**	**1**	**2**	**9**	**20**	**27**	**57**	**83**	**62**	**15**	**7**	**5**	**1**	**1**	**0**	**0**	**0**	**0**	**0**	**0**	**0**	**0**	**0**	**0**	**0**	**0**	**0**	**0**	**0**
06-00	**303**	**0**	**1**	**2**	**9**	**20**	**28**	**61**	**86**	**64**	**17**	**7**	**5**	**2**	**1**	**0**	**0**	**0**	**0**	**0**	**0**	**0**	**0**	**0**	**0**	**0**	**0**	**0**	**0**	**0**
00-00	**313**	**0**	**1**	**2**	**9**	**20**	**32**	**65**	**87**	**64**	**17**	**7**	**6**	**2**	**1**	**0**	**0**	**0**	**0**	**0**	**0**	**0**	**0**	**0**	**0**	**0**	**0**	**0**	**0**	**0**

Site 1
Location B1164
Direction Southbound

16693 / EGMANTON SOLAR FARM
APRIL 2025
AUTOMATIC TRAFFIC COUNT

27 April 2025 **Sunday**

Time	Total	Speed Bins (mph)																												
		0 - 5	5 - 10	10 - 15	15 - 20	20 - 25	25 - 30	30 - 35	35 - 40	40 - 45	45 - 50	50 - 55	55 - 60	60 - 65	65 - 70	70 - 75	75 - 80	80 - 85	85 - 90	90 - 95	95 - 100	100 - 105	105 - 110	110 - 115	115 - 120	120 - 125	125 - 130	130 - 135	135 - 140
0000	1	0	0	0	0	0	0	1	0	0	0	0	0	0	0	0	0	0	0	0	0	0	0	0	0	0	0	0	0	0
0015	1	0	0	0	0	0	0	0	0	1	0	0	0	0	0	0	0	0	0	0	0	0	0	0	0	0	0	0	0	0
0030	1	0	0	0	0	0	0	0	0	0	0	0	0	1	0	0	0	0	0	0	0	0	0	0	0	0	0	0	0	0
0045	0	0	0	0	0	0	0	0	0	0	0	0	0	0	0	0	0	0	0	0	0	0	0	0	0	0	0	0	0	0
0100	0	0	0	0	0	0	0	0	0	0	0	0	0	0	0	0	0	0	0	0	0	0	0	0	0	0	0	0	0	0
0115	0	0	0	0	0	0	0	0	0	0	0	0	0	0	0	0	0	0	0	0	0	0	0	0	0	0	0	0	0	0
0130	0	0	0	0	0	0	0	0	0	0	0	0	0	0	0	0	0	0	0	0	0	0	0	0	0	0	0	0	0	0
0145	0	0	0	0	0	0	0	0	0	0	0	0	0	0	0	0	0	0	0	0	0	0	0	0	0	0	0	0	0	0
0200	0	0	0	0	0	0	0	0	0	0	0	0	0	0	0	0	0	0	0	0	0	0	0	0	0	0	0	0	0	0
0215	0	0	0	0	0	0	0	0	0	0	0	0	0	0	0	0	0	0	0	0	0	0	0	0	0	0	0	0	0	0
0230	0	0	0	0	0	0	0	0	0	0	0	0	0	0	0	0	0	0	0	0	0	0	0	0	0	0	0	0	0	0
0245	0	0	0	0	0	0	0	0	0	0	0	0	0	0	0	0	0	0	0	0	0	0	0	0	0	0	0	0	0	0
0300	0	0	0	0	0	0	0	0	0	0	0	0	0	0	0	0	0	0	0	0	0	0	0	0	0	0	0	0	0	0
0315	0	0	0	0	0	0	0	0	0	0	0	0	0	0	0	0	0	0	0	0	0	0	0	0	0	0	0	0	0	0
0330	0	0	0	0	0	0	0	0	0	0	0	0	0	0	0	0	0	0	0	0	0	0	0	0	0	0	0	0	0	0
0345	0	0	0	0	0	0	0	0	0	0	0	0	0	0	0	0	0	0	0	0	0	0	0	0	0	0	0	0	0	0
0400	0	0	0	0	0	0	0	0	0	0	0	0	0	0	0	0	0	0	0	0	0	0	0	0	0	0	0	0	0	0
0415	0	0	0	0	0	0	0	0	0	0	0	0	0	0	0	0	0	0	0	0	0	0	0	0	0	0	0	0	0	0
0430	0	0	0	0	0	0	0	0	0	0	0	0	0	0	0	0	0	0	0	0	0	0	0	0	0	0	0	0	0	0
0445	0	0	0	0	0	0	0	0	0	0	0	0	0	0	0	0	0	0	0	0	0	0	0	0	0	0	0	0	0	0
0500	0	0	0	0	0	0	0	0	0	0	0	0	0	0	0	0	0	0	0	0	0	0	0	0	0	0	0	0	0	0
0515	0	0	0	0	0	0	0	0	0	0	0	0	0	0	0	0	0	0	0	0	0	0	0	0	0	0	0	0	0	0
0530	0	0	0	0	0	0	0	0	0	0	0	0	0	0	0	0	0	0	0	0	0	0	0	0	0	0	0	0	0	0
0545	0	0	0	0	0	0	0	0	0	0	0	0	0	0	0	0	0	0	0	0	0	0	0	0	0	0	0	0	0	0
0600	1	0	0	0	0	0	0	0	0	0	1	0	0	0	0	0	0	0	0	0	0	0	0	0	0	0	0	0	0	0
0615	1	0	0	0	0	0	0	0	0	1	0	0	0	0	0	0	0	0	0	0	0	0	0	0	0	0	0	0	0	0
0630	0	0	0	0	0	0	0	0	0	0	0	0	0	0	0	0	0	0	0	0	0	0	0	0	0	0	0	0	0	0
0645	1	0	0	0	0	0	0	1	0	0	0	0	0	0	0	0	0	0	0	0	0	0	0	0	0	0	0	0	0	0
0700	0	0	0	0	0	0	0	0	0	0	0	0	0	0	0	0	0	0	0	0	0	0	0	0	0	0	0	0	0	0
0715	0	0	0	0	0	0	0	0	0	0	0	0	0	0	0	0	0	0	0	0	0	0	0	0	0	0	0	0	0	0
0730	1	0	0	0	0	0	0	1	0	0	0	0	0	0	0	0	0	0	0	0	0	0	0	0	0	0	0	0	0	0
0745	4	0	0	0	1	0	1	1	0	1	0	0	0	0	0	0	0	0	0	0	0	0	0	0	0	0	0	0	0	0
0800	2	0	0	0	0	0	0	0	1	1	0	0	0	0	0	0	0	0	0	0	0	0	0	0	0	0	0	0	0	0
0815	1	0	0	0	0	0	0	0	1	0	0	0	0	0	0	0	0	0	0	0	0	0	0	0	0	0	0	0	0	0
0830	2	0	0	0	0	0	0	0	0	2	0	0	0	0	0	0	0	0	0	0	0	0	0	0	0	0	0	0	0	0
0845	1	0	0	0	1	0	0	0	0	0	0	0	0	0	0	0	0	0	0	0	0	0	0	0	0	0	0	0	0	0
0900	3	0	0	0	0	0	1	1	0	1	0	0	0	0	0	0	0	0	0	0	0	0	0	0	0	0	0	0	0	0
0915	4	0	0	0	1	0	0	0	1	1	1	0	0	0	0	0	0	0	0	0	0	0	0	0	0	0	0	0	0	0
0930	4	0	0	0	0	0	0	1	1	2	0	0	0	0	0	0	0	0	0	0	0	0	0	0	0	0	0	0	0	0
0945	4	0	0	0	1	0	1	1	0	1	0	0	0	0	0	0	0	0	0	0	0	0	0	0	0	0	0	0	0	0
1000	4	0	0	0	0	0	0	1	1	2	0	0	0	0	0	0	0	0	0	0	0	0	0	0	0	0	0	0	0	0
1015	6	0	0	0	0	0	0	1	1	4	0	0	0	0	0	0	0	0	0	0	0	0	0	0	0	0	0	0	0	0
1030	4	0	0	0	0	0	0	2	1	1	0	0	0	0	0	0	0	0	0	0	0	0	0	0	0	0	0	0	0	0
1045	5	0	0	0	0	0	1	0	3	0	0	0	1	0	0	0	0	0	0	0	0	0	0	0	0	0	0	0	0	0
1100	2	0	0	0	0	0	0	1	1	0	0	0	0	0	0	0	0	0	0	0	0	0	0	0	0	0	0	0	0	0
1115	3	0	0	0	0	0	0	0	0	1	0	2	0	0	0	0	0	0	0	0	0	0	0	0	0	0	0	0	0	0
1130	7	0	0	0	0	0	1	2	0	1	3	0	0	0	0	0	0	0	0	0	0	0	0	0	0	0	0	0	0	0
1145	**8**	**0**	**0**	**1**	**0**	**0**	**1**	**3**	**1**	**2**	**0**	**0**	**0**	**0**	**0**	**0**	**0**	**0**	**0**	**0**	**0**	**0**	**0**	**0**	**0**	**0**	**0**	**0**	**0**	**0**
1200	4	0	1	0	0	0	0	0	1	1	1	0	0	0	0	0	0	0	0	0	0	0	0	0	0	0	0	0	0	0
1215	**12**	**0**	**0**	**0**	**0**	**0**	**2**	**2**	**4**	**3**	**1**	**0**	**0**	**0**	**0**	**0**	**0**	**0**	**0**	**0**	**0**	**0**	**0**	**0**	**0**	**0**	**0**	**0**	**0**	**0**
1230	5	0	0	0	0	0	1	1	1	1	1	0	0	0	0	0	0	0	0	0	0	0	0	0	0	0	0	0	0	0
1245	10	0	0	1	0	1	1	1	1	2	2	1	0	0	0	0	0	0	0	0	0	0	0	0	0	0	0	0	0	0
1300	9	0	0	0	0	0	0	0	3	5	0	1	0	0	0	0	0	0	0	0	0	0	0	0	0	0	0	0	0	0
1315	3	0	0	0	0	0	0	1	2	0	0	0	0	0	0	0	0	0	0	0	0	0	0	0	0	0	0	0	0	0
1330	5	0	0	0	0	1	0	1	1	1	1	0	0	0	0	0	0	0	0	0	0	0	0	0	0	0	0	0	0	0
1345	6	0	0	0	0	0	3	0	0	2	0	0	0	0	1	0	0	0	0	0	0	0	0	0	0	0	0	0	0	0
1400	5	0	0	0	0	1	1	1	2	0	0	0	0	0	0	0	0	0	0	0	0	0	0	0	0	0	0	0	0	0
1415	4	0	0	0	0	0	2	0	0	1	0	1	0	0	0	0	0	0	0	0	0	0	0	0	0	0	0	0	0	0
1430	6	0	0	0	0	0	0	1	2	3	0	0	0	0	0	0	0	0	0	0	0	0	0	0	0	0	0	0	0	0
1445	5	0	0	0	0	0	0	0	5	0	0	0	0	0	0	0	0	0	0	0	0	0	0	0	0	0	0	0	0	0
1500	5	0	0	1	0	0	0	0	3	1	0	0	0	0	0	0	0	0	0	0	0	0	0	0	0	0	0	0	0	0
1515	11	0	1	1	0	1	0	3	4	0	1	0	0	0	0	0	0	0	0	0	0	0	0	0	0	0	0	0	0	0
1530	7	0	0	1	0	4	0	1	1	0	0	0	0	0	0	0	0	0	0	0	0	0	0	0	0	0	0	0	0	0
1545	3	0	0	0	1	0	0	1	0	1	0	0	0	0	0	0	0	0	0	0	0	0	0	0	0	0	0	0	0	0
1600	10	0	1	0	1	1	0	1	1	3	0	1	1	0	0	0	0	0	0	0	0	0	0	0	0	0	0	0	0	0
1615	6	0	0	0	0	0	0	1	3	0	1	1	0	0	0	0	0	0	0	0	0	0	0	0	0	0	0	0	0	0
1630	7	0	0	0	1	0	1	0	1	3	1	0	0	0	0	0	0	0	0	0	0	0	0	0	0	0	0	0	0	0
1645	4	0	0	0	0	0	0	0	1	2	1	0	0	0	0	0	0	0	0	0	0	0	0	0	0	0	0	0	0	0
1700	4	0	0	0	0	0	0	1	2	1	0	0	0	0	0	0	0	0	0	0	0	0	0	0	0	0	0	0	0	0
1715	5	0	0	0	0	0	0	0	2	2	1	0	0	0	0	0	0	0	0	0	0	0	0	0	0	0	0	0	0	0
1730	0	0	0	0	0	0	0	0	0	0	0	0	0	0	0	0	0	0	0	0	0	0	0	0	0	0	0	0	0	0
1745	6	0	0	0	0	0	1	0	0	4	1	0	0	0	0	0	0	0	0	0	0	0	0	0	0	0	0	0	0	0
1800	5	0	0	0	0	1	0	1	2	1	0	0	0	0	0	0	0	0	0	0	0	0	0	0	0	0	0	0	0	0
1815	3	0	0	0	0	0	0	1	0	1	0	1	0	0	0	0	0	0	0	0	0	0	0	0	0	0	0	0	0	0
1830	3	0	0	0	0	0	2	0	0	1	0	0	0	0	0	0	0	0	0	0	0	0	0	0	0	0	0	0	0	0
1845	4	0	0	0	0	0	0	1	1	0	1	1	0	0	0	0	0	0	0	0	0	0	0	0	0	0	0	0	0	0
1900	1	0	0	0	0	0	0	0	0	0	1	0	0	0	0	0	0	0	0	0	0	0	0	0	0	0	0	0	0	0
1915	6	0	0	0	0	0	1	0	3	1	1	0	0	0	0	0	0	0	0	0	0	0	0	0	0	0	0	0	0	0
1930	5	0	0	0	0	0	2	1	0	1	1	0	0	0	0	0	0	0	0	0	0	0	0	0	0	0	0	0	0	0
1945	5	0	0	0	0	1	0	2	1	1	0	0	0	0	0	0	0	0	0	0	0	0	0	0	0	0	0	0	0	0
2000	3	0	0	0	0	0	0	2	1	0	0	0	0	0	0	0	0	0	0	0	0	0	0	0	0	0	0	0	0	0
2015	5	0	0	0	0	0	0	0	0	5	0	0	0	0	0	0	0	0	0	0	0	0	0	0	0	0	0	0	0	0
2030	5	0	0	0	0	0	1	1	0	1	1	0	0	0	1	0	0	0	0	0	0	0	0	0	0	0	0	0	0	0
2045	3	0	0	0	0	0	0	1	2	0	0	0	0	0	0	0	0	0	0	0	0	0	0	0	0	0	0	0	0	0
2100	6	0	0	0	0	0	0	0	1	4	0	1	0	0	0	0	0	0	0	0	0	0	0	0	0	0	0	0	0	0
2115	5	0	0	0	0	0	3	0	1	1	0	0	0	0	0	0	0	0	0	0	0	0	0	0	0	0	0	0	0	0
2130	5	0	0	0	0	1	1	1	1	0	0	0	1	0	0	0	0	0	0	0	0	0	0	0	0	0	0	0	0	0
2145	1	0	0	0	0	0	0	1	0	0	0	0	0	0	0	0	0	0	0	0	0	0	0	0	0	0	0	0	0	0
2200	1	0	0	0	0	0	0	0	0	1	0	0	0	0	0	0	0	0	0	0	0	0	0	0	0	0	0	0	0	0
2215	2	0	0	0	0	0	0	1	0	0	0	0	1	0	0	0	0	0	0	0	0	0	0	0	0	0	0	0	0	0
2230	1	0	0	0	0	0	0	0	0	1	0	0	0	0	0	0	0	0	0	0	0	0	0	0	0	0	0	0	0	0
2245	2	0	0	0	0	0	0	2	0	0	0	0	0	0	0	0	0	0	0	0	0	0	0	0	0	0	0	0	0	0
2300	0	0	0	0	0	0	0	0	0	0	0	0	0	0	0	0	0	0	0	0	0	0	0	0	0	0	0	0	0	0
2315	1	0	0	0	0	0	0	0	0	1	0	0	0	0	0	0	0	0	0	0	0	0	0	0	0	0	0	0	0	0
2330	0	0	0	0	0	0	0	0	0	0	0	0	0	0	0	0	0	0	0	0	0	0	0	0	0	0	0	0	0	0
2345	0	0	0	0	0	0	0	0	0	0	0	0	0	0	0	0	0	0	0	0	0	0	0	0	0	0	0	0	0	0
07-19	**222**	**0**	**3**	**5**	**7**	**10**	**20**	**34**	**55**	**59**	**17**	**9**	**2**	**0**	**1**	**0**	**0**	**0**	**0**	**0**	**0**	**0**	**0**	**0**	**0**	**0**	**0**	**0**	**0**	**0**
06-22	**275**	**0**	**3**	**5**	**7**	**12**	**28**	**44**	**65**	**74**	**22**	**10**	**3**	**0**	**2**	**0**	**0**	**0**	**0**	**0**	**0**	**0**	**0**	**0**	**0**	**0**	**0**	**0**	**0**	**0**
06-00	**282**	**0**	**3**	**5**	**7**	**12**	**28**	**47**	**65**	**77**	**22**	**10**	**4**	**0**	**2**	**0**	**0**	**0**	**0**	**0**	**0**	**0**	**0**	**0**	**0**	**0**	**0**	**0**	**0**	**0**
00-00	**285**	**0**	**3**	**5**	**7**	**12**	**28**	**48**	**65**	**78**	**22**	**10**	**4**	**1**	**2**	**0**	**0**	**0**	**0**	**0**	**0**	**0**	**0**	**0**	**0**	**0**	**0**	**0**	**0**	**0**

Site 1
Location B1164
Direction Southbound
28 April 2025 Monday

16693 / EGMANTON SOLAR FARM
APRIL 2025
AUTOMATIC TRAFFIC COUNT

Time	Total	Speed Bins (mph)																												
		0 - 5	5 - 10	10 - 15	15 - 20	20 - 25	25 - 30	30 - 35	35 - 40	40 - 45	45 - 50	50 - 55	55 - 60	60 - 65	65 - 70	70 - 75	75 - 80	80 - 85	85 - 90	90 - 95	95 - 100	100 - 105	105 - 110	110 - 115	115 - 120	120 - 125	125 - 130	130 - 135	135 - 140
0000	1	0	0	0	0	0	0	0	1	0	0	0	0	0	0	0	0	0	0	0	0	0	0	0	0	0	0	0	0	0
0015	0	0	0	0	0	0	0	0	0	0	0	0	0	0	0	0	0	0	0	0	0	0	0	0	0	0	0	0	0	0
0030	0	0	0	0	0	0	0	0	0	0	0	0	0	0	0	0	0	0	0	0	0	0	0	0	0	0	0	0	0	0
0045	0	0	0	0	0	0	0	0	0	0	0	0	0	0	0	0	0	0	0	0	0	0	0	0	0	0	0	0	0	0
0100	0	0	0	0	0	0	0	0	0	0	0	0	0	0	0	0	0	0	0	0	0	0	0	0	0	0	0	0	0	0
0115	0	0	0	0	0	0	0	0	0	0	0	0	0	0	0	0	0	0	0	0	0	0	0	0	0	0	0	0	0	0
0130	0	0	0	0	0	0	0	0	0	0	0	0	0	0	0	0	0	0	0	0	0	0	0	0	0	0	0	0	0	0
0145	0	0	0	0	0	0	0	0	0	0	0	0	0	0	0	0	0	0	0	0	0	0	0	0	0	0	0	0	0	0
0200	0	0	0	0	0	0	0	0	0	0	0	0	0	0	0	0	0	0	0	0	0	0	0	0	0	0	0	0	0	0
0215	0	0	0	0	0	0	0	0	0	0	0	0	0	0	0	0	0	0	0	0	0	0	0	0	0	0	0	0	0	0
0230	0	0	0	0	0	0	0	0	0	0	0	0	0	0	0	0	0	0	0	0	0	0	0	0	0	0	0	0	0	0
0245	0	0	0	0	0	0	0	0	0	0	0	0	0	0	0	0	0	0	0	0	0	0	0	0	0	0	0	0	0	0
0300	0	0	0	0	0	0	0	0	0	0	0	0	0	0	0	0	0	0	0	0	0	0	0	0	0	0	0	0	0	0
0315	0	0	0	0	0	0	0	0	0	0	0	0	0	0	0	0	0	0	0	0	0	0	0	0	0	0	0	0	0	0
0330	0	0	0	0	0	0	0	0	0	0	0	0	0	0	0	0	0	0	0	0	0	0	0	0	0	0	0	0	0	0
0345	0	0	0	0	0	0	0	0	0	0	0	0	0	0	0	0	0	0	0	0	0	0	0	0	0	0	0	0	0	0
0400	0	0	0	0	0	0	0	0	0	0	0	0	0	0	0	0	0	0	0	0	0	0	0	0	0	0	0	0	0	0
0415	0	0	0	0	0	0	0	0	0	0	0	0	0	0	0	0	0	0	0	0	0	0	0	0	0	0	0	0	0	0
0430	0	0	0	0	0	0	0	0	0	0	0	0	0	0	0	0	0	0	0	0	0	0	0	0	0	0	0	0	0	0
0445	0	0	0	0	0	0	0	0	0	0	0	0	0	0	0	0	0	0	0	0	0	0	0	0	0	0	0	0	0	0
0500	0	0	0	0	0	0	0	0	0	0	0	0	0	0	0	0	0	0	0	0	0	0	0	0	0	0	0	0	0	0
0515	0	0	0	0	0	0	0	0	0	0	0	0	0	0	0	0	0	0	0	0	0	0	0	0	0	0	0	0	0	0
0530	0	0	0	0	0	0	0	0	0	0	0	0	0	0	0	0	0	0	0	0	0	0	0	0	0	0	0	0	0	0
0545	1	0	0	0	0	0	0	0	0	1	0	0	0	0	0	0	0	0	0	0	0	0	0	0	0	0	0	0	0	0
0600	3	0	0	0	0	0	0	0	2	1	0	0	0	0	0	0	0	0	0	0	0	0	0	0	0	0	0	0	0	0
0615	1	0	0	0	0	0	0	1	0	0	0	0	0	0	0	0	0	0	0	0	0	0	0	0	0	0	0	0	0	0
0630	2	0	0	0	0	0	0	0	2	0	0	0	0	0	0	0	0	0	0	0	0	0	0	0	0	0	0	0	0	0
0645	4	0	0	0	0	0	0	0	1	1	1	0	1	0	0	0	0	0	0	0	0	0	0	0	0	0	0	0	0	0
0700	4	0	0	0	0	0	0	0	4	0	0	0	0	0	0	0	0	0	0	0	0	0	0	0	0	0	0	0	0	0
0715	4	0	0	0	0	0	0	0	1	0	3	0	0	0	0	0	0	0	0	0	0	0	0	0	0	0	0	0	0	0
0730	7	0	0	0	0	0	0	1	3	2	1	0	0	0	0	0	0	0	0	0	0	0	0	0	0	0	0	0	0	0
0745	3	0	0	0	0	0	1	0	1	1	0	0	0	0	0	0	0	0	0	0	0	0	0	0	0	0	0	0	0	0
0800	4	0	0	0	0	0	0	1	1	1	1	0	0	0	0	0	0	0	0	0	0	0	0	0	0	0	0	0	0	0
0815	8	0	0	0	0	0	1	1	3	2	1	0	0	0	0	0	0	0	0	0	0	0	0	0	0	0	0	0	0	0
0830	8	0	0	0	0	0	1	0	6	1	0	0	0	0	0	0	0	0	0	0	0	0	0	0	0	0	0	0	0	0
0845	**9**	**0**	**0**	**0**	**0**	**0**	**0**	**1**	**4**	**2**	**2**	**0**	**0**	**0**	**0**	**0**	**0**	**0**	**0**	**0**	**0**	**0**	**0**	**0**	**0**	**0**	**0**	**0**	**0**	**0**
0900	5	0	0	0	0	1	0	1	2	0	1	0	0	0	0	0	0	0	0	0	0	0	0	0	0	0	0	0	0	0
0915	2	0	0	0	0	0	0	0	1	0	0	1	0	0	0	0	0	0	0	0	0	0	0	0	0	0	0	0	0	0
0930	6	0	0	0	0	0	3	2	1	0	0	0	0	0	0	0	0	0	0	0	0	0	0	0	0	0	0	0	0	0
0945	**9**	**0**	**0**	**0**	**0**	**0**	**2**	**3**	**1**	**2**	**1**	**0**	**0**	**0**	**0**	**0**	**0**	**0**	**0**	**0**	**0**	**0**	**0**	**0**	**0**	**0**	**0**	**0**	**0**	**0**
1000	5	0	0	0	0	0	1	0	1	3	0	0	0	0	0	0	0	0	0	0	0	0	0	0	0	0	0	0	0	0
1015	4	0	0	0	0	0	0	2	0	2	0	0	0	0	0	0	0	0	0	0	0	0	0	0	0	0	0	0	0	0
1030	4	0	0	1	0	0	1	1	0	0	1	0	0	0	0	0	0	0	0	0	0	0	0	0	0	0	0	0	0	0
1045	5	0	0	0	0	0	1	0	3	1	0	0	0	0	0	0	0	0	0	0	0	0	0	0	0	0	0	0	0	0
1100	7	0	0	0	0	1	0	0	1	3	2	0	0	0	0	0	0	0	0	0	0	0	0	0	0	0	0	0	0	0
1115	5	0	0	0	0	0	1	2	0	2	0	0	0	0	0	0	0	0	0	0	0	0	0	0	0	0	0	0	0	0
1130	1	0	0	0	0	0	0	0	1	0	0	0	0	0	0	0	0	0	0	0	0	0	0	0	0	0	0	0	0	0
1145	5	0	0	1	0	0	0	3	1	0	0	0	0	0	0	0	0	0	0	0	0	0	0	0	0	0	0	0	0	0
1200	9	0	0	0	0	0	2	2	3	1	1	0	0	0	0	0	0	0	0	0	0	0	0	0	0	0	0	0	0	0
1215	5	0	0	0	0	0	0	0	3	0	2	0	0	0	0	0	0	0	0	0	0	0	0	0	0	0	0	0	0	0
1230	5	0	0	0	0	1	0	1	2	1	0	0	0	0	0	0	0	0	0	0	0	0	0	0	0	0	0	0	0	0
1245	5	0	0	0	1	0	1	2	1	0	0	0	0	0	0	0	0	0	0	0	0	0	0	0	0	0	0	0	0	0
1300	11	0	0	0	1	0	1	3	1	3	2	0	0	0	0	0	0	0	0	0	0	0	0	0	0	0	0	0	0	0
1315	7	0	0	0	0	0	3	1	1	2	0	0	0	0	0	0	0	0	0	0	0	0	0	0	0	0	0	0	0	0
1330	9	0	0	0	0	0	0	4	2	3	0	0	0	0	0	0	0	0	0	0	0	0	0	0	0	0	0	0	0	0
1345	6	0	0	0	0	0	0	2	2	1	1	0	0	0	0	0	0	0	0	0	0	0	0	0	0	0	0	0	0	0
1400	6	0	0	0	0	0	1	1	3	1	0	0	0	0	0	0	0	0	0	0	0	0	0	0	0	0	0	0	0	0
1415	4	0	0	0	0	0	0	2	0	2	0	0	0	0	0	0	0	0	0	0	0	0	0	0	0	0	0	0	0	0
1430	8	0	0	0	0	0	2	1	3	2	0	0	0	0	0	0	0	0	0	0	0	0	0	0	0	0	0	0	0	0
1445	5	0	0	0	0	0	0	1	3	1	0	0	0	0	0	0	0	0	0	0	0	0	0	0	0	0	0	0	0	0
1500	1	0	0	0	0	0	0	0	0	1	0	0	0	0	0	0	0	0	0	0	0	0	0	0	0	0	0	0	0	0
1515	12	0	0	1	0	0	1	1	3	3	2	1	0	0	0	0	0	0	0	0	0	0	0	0	0	0	0	0	0	0
1530	10	0	0	0	0	0	1	1	6	2	0	0	0	0	0	0	0	0	0	0	0	0	0	0	0	0	0	0	0	0
1545	2	0	0	0	0	0	0	0	1	1	0	0	0	0	0	0	0	0	0	0	0	0	0	0	0	0	0	0	0	0
1600	13	0	0	0	0	0	0	1	4	6	1	1	0	0	0	0	0	0	0	0	0	0	0	0	0	0	0	0	0	0
1615	9	0	0	2	0	1	2	1	1	2	0	0	0	0	0	0	0	0	0	0	0	0	0	0	0	0	0	0	0	0
1630	13	0	0	0	0	0	1	0	2	8	2	0	0	0	0	0	0	0	0	0	0	0	0	0	0	0	0	0	0	0
1645	7	0	0	0	0	1	0	1	3	2	0	0	0	0	0	0	0	0	0	0	0	0	0	0	0	0	0	0	0	0
1700	**16**	**0**	**0**	**0**	**1**	**0**	**0**	**2**	**5**	**4**	**3**	**0**	**1**	**0**	**0**	**0**	**0**	**0**	**0**	**0**	**0**	**0**	**0**	**0**	**0**	**0**	**0**	**0**	**0**	**0**
1715	7	0	0	0	0	0	1	0	2	3	1	0	0	0	0	0	0	0	0	0	0	0	0	0	0	0	0	0	0	0
1730	7	0	0	0	0	0	0	0	4	3	0	0	0	0	0	0	0	0	0	0	0	0	0	0	0	0	0	0	0	0
1745	5	0	0	0	0	0	1	1	1	1	0	1	0	0	0	0	0	0	0	0	0	0	0	0	0	0	0	0	0	0
1800	6	0	0	0	1	0	0	0	2	3	0	0	0	0	0	0	0	0	0	0	0	0	0	0	0	0	0	0	0	0
1815	8	0	0	0	1	0	0	1	4	0	1	1	0	0	0	0	0	0	0	0	0	0	0	0	0	0	0	0	0	0
1830	4	0	0	0	0	0	0	0	1	2	1	0	0	0	0	0	0	0	0	0	0	0	0	0	0	0	0	0	0	0
1845	3	0	0	0	0	0	0	2	0	1	0	0	0	0	0	0	0	0	0	0	0	0	0	0	0	0	0	0	0	0
1900	4	0	0	0	0	0	1	0	2	1	0	0	0	0	0	0	0	0	0	0	0	0	0	0	0	0	0	0	0	0
1915	2	0	0	0	0	0	0	1	0	0	1	0	0	0	0	0	0	0	0	0	0	0	0	0	0	0	0	0	0	0
1930	4	0	0	0	0	0	0	0	2	0	1	1	0	0	0	0	0	0	0	0	0	0	0	0	0	0	0	0	0	0
1945	3	0	0	0	0	0	0	0	1	2	0	0	0	0	0	0	0	0	0	0	0	0	0	0	0	0	0	0	0	0
2000	2	0	0	0	0	0	1	0	0	0	1	0	0	0	0	0	0	0	0	0	0	0	0	0	0	0	0	0	0	0
2015	2	0	0	0	0	0	0	0	0	1	1	0	0	0	0	0	0	0	0	0	0	0	0	0	0	0	0	0	0	0
2030	1	0	0	0	0	0	0	0	1	0	0	0	0	0	0	0	0	0	0	0	0	0	0	0	0	0	0	0	0	0
2045	2	0	0	0	0	0	0	0	2	0	0	0	0	0	0	0	0	0	0	0	0	0	0	0	0	0	0	0	0	0
2100	2	0	0	0	0	0	0	1	0	0	0	1	0	0	0	0	0	0	0	0	0	0	0	0	0	0	0	0	0	0
2115	4	0	0	0	0	0	0	0	1	2	1	0	0	0	0	0	0	0	0	0	0	0	0	0	0	0	0	0	0	0
2130	1	0	0	0	0	0	0	0	1	0	0	0	0	0	0	0	0	0	0	0	0	0	0	0	0	0	0	0	0	0
2145	5	0	0	0	0	1	1	1	2	0	0	0	0	0	0	0	0	0	0	0	0	0	0	0	0	0	0	0	0	0
2200	0	0	0	0	0	0	0	0	0	0	0	0	0	0	0	0	0	0	0	0	0	0	0	0	0	0	0	0	0	0
2215	2	0	0	0	0	0	1	0	1	0	0	0	0	0	0	0	0	0	0	0	0	0	0	0	0	0	0	0	0	0
2230	1	0	0	0	0	0	1	0	0	0	0	0	0	0	0	0	0	0	0	0	0	0	0	0	0	0	0	0	0	0
2245	1	0	0	0	0	0	1	0	0	0	0	0	0	0	0	0	0	0	0	0	0	0	0	0	0	0	0	0	0	0
2300	1	0	0	0	0	0	0	1	0	0	0	0	0	0	0	0	0	0	0	0	0	0	0	0	0	0	0	0	0	0
2315	1	0	0	0	0	0	0	1	0	0	0	0	0	0	0	0	0	0	0	0	0	0	0	0	0	0	0	0	0	0
2330	0	0	0	0	0	0	0	0	0	0	0	0	0	0	0	0	0	0	0	0	0	0	0	0	0	0	0	0	0	0
2345	0	0	0	0	0	0	0	0	0	0	0	0	0	0	0	0	0	0	0	0	0	0	0	0	0	0	0	0	0	0
07-19	**308**	**0**	**0**	**5**	**5**	**5**	**29**	**49**	**98**	**81**	**30**	**5**	**1**	**0**	**0**	**0**	**0**	**0**	**0**	**0**	**0**	**0**	**0**	**0**	**0**	**0**	**0**	**0**	**0**	**0**
06-22	**350**	**0**	**0**	**5**	**5**	**6**	**32**	**53**	**115**	**89**	**36**	**7**	**2**	**0**	**0**	**0**	**0**	**0**	**0**	**0**	**0**	**0**	**0**	**0**	**0**	**0**	**0**	**0**	**0**	**0**
06-00	**356**	**0**	**0**	**5**	**5**	**6**	**35**	**55**	**116**	**89**	**36**	**7**	**2**	**0**	**0**	**0**	**0**	**0**	**0**	**0**	**0**	**0**	**0**	**0**	**0**	**0**	**0**	**0**	**0**	**0**
00-00	**358**	**0**	**0**	**5**	**5**	**6**	**35**	**55**	**117**	**90**	**36**	**7**	**2**	**0**	**0**	**0**	**0**	**0**	**0**	**0**	**0**	**0**	**0**	**0**	**0**	**0**	**0**	**0**	**0**	**0**

Site 1
Location B1164
Direction Southbound

16693 / EGMANTON SOLAR FARM
APRIL 2025
AUTOMATIC TRAFFIC COUNT

29 April 2025 **Tuesday**

Time	Total	Speed Bins (mph)																												
		0 - 5	5 - 10	10 - 15	15 - 20	20 - 25	25 - 30	30 - 35	35 - 40	40 - 45	45 - 50	50 - 55	55 - 60	60 - 65	65 - 70	70 - 75	75 - 80	80 - 85	85 - 90	90 - 95	95 - 100	100 - 105	105 - 110	110 - 115	115 - 120	120 - 125	125 - 130	130 - 135	135 - 140
0000	0	0	0	0	0	0	0	0	0	0	0	0	0	0	0	0	0	0	0	0	0	0	0	0	0	0	0	0	0	0
0015	0	0	0	0	0	0	0	0	0	0	0	0	0	0	0	0	0	0	0	0	0	0	0	0	0	0	0	0	0	0
0030	0	0	0	0	0	0	0	0	0	0	0	0	0	0	0	0	0	0	0	0	0	0	0	0	0	0	0	0	0	0
0045	0	0	0	0	0	0	0	0	0	0	0	0	0	0	0	0	0	0	0	0	0	0	0	0	0	0	0	0	0	0
0100	0	0	0	0	0	0	0	0	0	0	0	0	0	0	0	0	0	0	0	0	0	0	0	0	0	0	0	0	0	0
0115	0	0	0	0	0	0	0	0	0	0	0	0	0	0	0	0	0	0	0	0	0	0	0	0	0	0	0	0	0	0
0130	0	0	0	0	0	0	0	0	0	0	0	0	0	0	0	0	0	0	0	0	0	0	0	0	0	0	0	0	0	0
0145	0	0	0	0	0	0	0	0	0	0	0	0	0	0	0	0	0	0	0	0	0	0	0	0	0	0	0	0	0	0
0200	0	0	0	0	0	0	0	0	0	0	0	0	0	0	0	0	0	0	0	0	0	0	0	0	0	0	0	0	0	0
0215	0	0	0	0	0	0	0	0	0	0	0	0	0	0	0	0	0	0	0	0	0	0	0	0	0	0	0	0	0	0
0230	0	0	0	0	0	0	0	0	0	0	0	0	0	0	0	0	0	0	0	0	0	0	0	0	0	0	0	0	0	0
0245	0	0	0	0	0	0	0	0	0	0	0	0	0	0	0	0	0	0	0	0	0	0	0	0	0	0	0	0	0	0
0300	0	0	0	0	0	0	0	0	0	0	0	0	0	0	0	0	0	0	0	0	0	0	0	0	0	0	0	0	0	0
0315	0	0	0	0	0	0	0	0	0	0	0	0	0	0	0	0	0	0	0	0	0	0	0	0	0	0	0	0	0	0
0330	0	0	0	0	0	0	0	0	0	0	0	0	0	0	0	0	0	0	0	0	0	0	0	0	0	0	0	0	0	0
0345	0	0	0	0	0	0	0	0	0	0	0	0	0	0	0	0	0	0	0	0	0	0	0	0	0	0	0	0	0	0
0400	1	0	0	0	0	0	0	0	0	0	1	0	0	0	0	0	0	0	0	0	0	0	0	0	0	0	0	0	0	0
0415	0	0	0	0	0	0	0	0	0	0	0	0	0	0	0	0	0	0	0	0	0	0	0	0	0	0	0	0	0	0
0430	0	0	0	0	0	0	0	0	0	0	0	0	0	0	0	0	0	0	0	0	0	0	0	0	0	0	0	0	0	0
0445	0	0	0	0	0	0	0	0	0	0	0	0	0	0	0	0	0	0	0	0	0	0	0	0	0	0	0	0	0	0
0500	0	0	0	0	0	0	0	0	0	0	0	0	0	0	0	0	0	0	0	0	0	0	0	0	0	0	0	0	0	0
0515	1	0	0	0	0	0	0	0	0	0	1	0	0	0	0	0	0	0	0	0	0	0	0	0	0	0	0	0	0	0
0530	2	0	0	0	0	0	1	0	0	0	1	0	0	0	0	0	0	0	0	0	0	0	0	0	0	0	0	0	0	0
0545	0	0	0	0	0	0	0	0	0	0	0	0	0	0	0	0	0	0	0	0	0	0	0	0	0	0	0	0	0	0
0600	3	0	0	0	0	0	0	0	1	1	1	0	0	0	0	0	0	0	0	0	0	0	0	0	0	0	0	0	0	0
0615	0	0	0	0	0	0	0	0	0	0	0	0	0	0	0	0	0	0	0	0	0	0	0	0	0	0	0	0	0	0
0630	0	0	0	0	0	0	0	0	0	0	0	0	0	0	0	0	0	0	0	0	0	0	0	0	0	0	0	0	0	0
0645	4	0	0	0	0	0	0	1	0	3	0	0	0	0	0	0	0	0	0	0	0	0	0	0	0	0	0	0	0	0
0700	3	0	0	0	0	0	0	1	1	1	0	0	0	0	0	0	0	0	0	0	0	0	0	0	0	0	0	0	0	0
0715	4	0	0	0	0	0	0	0	2	2	0	0	0	0	0	0	0	0	0	0	0	0	0	0	0	0	0	0	0	0
0730	6	0	0	0	0	0	0	0	2	3	1	0	0	0	0	0	0	0	0	0	0	0	0	0	0	0	0	0	0	0
0745	4	0	0	0	0	0	0	1	2	0	0	0	1	0	0	0	0	0	0	0	0	0	0	0	0	0	0	0	0	0
0800	4	0	0	0	0	0	0	0	3	0	1	0	0	0	0	0	0	0	0	0	0	0	0	0	0	0	0	0	0	0
0815	**9**	**0**	**0**	**1**	**0**	**0**	**0**	**2**	**4**	**0**	**1**	**1**	**0**	**0**	**0**	**0**	**0**	**0**	**0**	**0**	**0**	**0**	**0**	**0**	**0**	**0**	**0**	**0**	**0**	**0**
0830	7	0	0	0	0	0	1	2	2	2	0	0	0	0	0	0	0	0	0	0	0	0	0	0	0	0	0	0	0	0
0845	8	0	0	0	0	1	0	3	2	2	0	0	0	0	0	0	0	0	0	0	0	0	0	0	0	0	0	0	0	0
0900	2	0	0	0	0	0	0	0	0	0	0	1	1	0	0	0	0	0	0	0	0	0	0	0	0	0	0	0	0	0
0915	2	0	1	0	0	0	0	0	0	0	1	0	0	0	0	0	0	0	0	0	0	0	0	0	0	0	0	0	0	0
0930	5	0	0	0	0	1	0	1	2	0	1	0	0	0	0	0	0	0	0	0	0	0	0	0	0	0	0	0	0	0
0945	8	0	0	0	0	1	0	2	2	2	1	0	0	0	0	0	0	0	0	0	0	0	0	0	0	0	0	0	0	0
1000	5	0	0	0	0	0	0	2	2	0	1	0	0	0	0	0	0	0	0	0	0	0	0	0	0	0	0	0	0	0
1015	3	0	0	0	0	0	0	1	1	0	1	0	0	0	0	0	0	0	0	0	0	0	0	0	0	0	0	0	0	0
1030	5	0	1	0	0	1	0	1	1	1	0	0	0	0	0	0	0	0	0	0	0	0	0	0	0	0	0	0	0	0
1045	6	0	0	0	0	0	0	2	2	2	0	0	0	0	0	0	0	0	0	0	0	0	0	0	0	0	0	0	0	0
1100	5	0	0	0	0	0	1	1	2	1	0	0	0	0	0	0	0	0	0	0	0	0	0	0	0	0	0	0	0	0
1115	**9**	**0**	**0**	**0**	**0**	**0**	**1**	**2**	**3**	**2**	**1**	**0**	**0**	**0**	**0**	**0**	**0**	**0**	**0**	**0**	**0**	**0**	**0**	**0**	**0**	**0**	**0**	**0**	**0**	**0**
1130	3	0	0	0	0	1	0	1	0	1	0	0	0	0	0	0	0	0	0	0	0	0	0	0	0	0	0	0	0	0
1145	1	0	0	0	0	0	0	1	0	0	0	0	0	0	0	0	0	0	0	0	0	0	0	0	0	0	0	0	0	0
1200	4	0	0	0	0	0	0	1	3	0	0	0	0	0	0	0	0	0	0	0	0	0	0	0	0	0	0	0	0	0
1215	5	0	0	0	0	0	2	0	1	1	0	1	0	0	0	0	0	0	0	0	0	0	0	0	0	0	0	0	0	0
1230	5	0	0	0	0	0	0	2	1	1	1	0	0	0	0	0	0	0	0	0	0	0	0	0	0	0	0	0	0	0
1245	4	0	0	0	0	0	0	2	1	1	0	0	0	0	0	0	0	0	0	0	0	0	0	0	0	0	0	0	0	0
1300	6	0	0	0	0	0	1	1	1	2	1	0	0	0	0	0	0	0	0	0	0	0	0	0	0	0	0	0	0	0
1315	5	0	0	0	0	1	2	0	0	2	0	0	0	0	0	0	0	0	0	0	0	0	0	0	0	0	0	0	0	0
1330	4	0	0	0	0	0	0	4	0	0	0	0	0	0	0	0	0	0	0	0	0	0	0	0	0	0	0	0	0	0
1345	8	0	0	0	0	0	0	4	1	3	0	0	0	0	0	0	0	0	0	0	0	0	0	0	0	0	0	0	0	0
1400	4	0	0	0	0	0	1	0	2	0	0	1	0	0	0	0	0	0	0	0	0	0	0	0	0	0	0	0	0	0
1415	5	0	0	0	0	0	0	0	3	1	1	0	0	0	0	0	0	0	0	0	0	0	0	0	0	0	0	0	0	0
1430	7	0	0	0	0	1	1	1	0	3	1	0	0	0	0	0	0	0	0	0	0	0	0	0	0	0	0	0	0	0
1445	10	0	0	0	0	0	0	4	3	3	0	0	0	0	0	0	0	0	0	0	0	0	0	0	0	0	0	0	0	0
1500	7	0	0	0	0	0	0	1	0	1	3	0	2	0	0	0	0	0	0	0	0	0	0	0	0	0	0	0	0	0
1515	8	0	0	0	0	0	0	1	2	1	4	0	0	0	0	0	0	0	0	0	0	0	0	0	0	0	0	0	0	0
1530	9	0	0	0	0	0	0	2	5	2	0	0	0	0	0	0	0	0	0	0	0	0	0	0	0	0	0	0	0	0
1545	4	0	0	0	0	0	0	0	1	1	1	0	0	0	1	0	0	0	0	0	0	0	0	0	0	0	0	0	0	0
1600	11	0	0	0	0	1	0	2	1	6	1	0	0	0	0	0	0	0	0	0	0	0	0	0	0	0	0	0	0	0
1615	10	0	0	0	0	0	2	1	4	2	1	0	0	0	0	0	0	0	0	0	0	0	0	0	0	0	0	0	0	0
1630	12	0	0	0	0	0	1	1	2	4	3	1	0	0	0	0	0	0	0	0	0	0	0	0	0	0	0	0	0	0
1645	7	0	0	0	0	0	1	2	3	1	0	0	0	0	0	0	0	0	0	0	0	0	0	0	0	0	0	0	0	0
1700	9	0	0	0	0	1	1	0	2	2	2	1	0	0	0	0	0	0	0	0	0	0	0	0	0	0	0	0	0	0
1715	8	0	0	0	0	0	2	2	1	2	1	0	0	0	0	0	0	0	0	0	0	0	0	0	0	0	0	0	0	0
1730	4	0	0	0	0	0	0	1	0	1	2	0	0	0	0	0	0	0	0	0	0	0	0	0	0	0	0	0	0	0
1745	5	0	0	0	0	0	0	0	0	4	0	1	0	0	0	0	0	0	0	0	0	0	0	0	0	0	0	0	0	0
1800	6	0	0	0	0	1	0	1	1	2	1	0	0	0	0	0	0	0	0	0	0	0	0	0	0	0	0	0	0	0
1815	9	0	0	0	0	1	3	1	1	3	0	0	0	0	0	0	0	0	0	0	0	0	0	0	0	0	0	0	0	0
1830	2	0	0	0	0	0	1	0	0	1	0	0	0	0	0	0	0	0	0	0	0	0	0	0	0	0	0	0	0	0
1845	**13**	**0**	**0**	**1**	**0**	**0**	**3**	**1**	**2**	**4**	**1**	**1**	**0**	**0**	**0**	**0**	**0**	**0**	**0**	**0**	**0**	**0**	**0**	**0**	**0**	**0**	**0**	**0**	**0**	**0**
1900	2	0	0	0	0	0	1	0	0	0	1	0	0	0	0	0	0	0	0	0	0	0	0	0	0	0	0	0	0	0
1915	2	0	0	0	0	0	1	1	0	0	0	0	0	0	0	0	0	0	0	0	0	0	0	0	0	0	0	0	0	0
1930	5	0	0	0	0	0	1	2	0	2	0	0	0	0	0	0	0	0	0	0	0	0	0	0	0	0	0	0	0	0
1945	2	0	0	0	0	0	0	0	0	0	0	2	0	0	0	0	0	0	0	0	0	0	0	0	0	0	0	0	0	0
2000	1	0	0	0	0	0	0	0	0	0	0	0	1	0	0	0	0	0	0	0	0	0	0	0	0	0	0	0	0	0
2015	4	0	0	0	0	0	1	1	1	0	1	0	0	0	0	0	0	0	0	0	0	0	0	0	0	0	0	0	0	0
2030	4	0	0	0	0	0	0	1	2	1	0	0	0	0	0	0	0	0	0	0	0	0	0	0	0	0	0	0	0	0
2045	5	0	0	0	0	0	1	1	3	0	0	0	0	0	0	0	0	0	0	0	0	0	0	0	0	0	0	0	0	0
2100	1	0	0	0	0	0	0	0	0	1	0	0	0	0	0	0	0	0	0	0	0	0	0	0	0	0	0	0	0	0
2115	0	0	0	0	0	0	0	0	0	0	0	0	0	0	0	0	0	0	0	0	0	0	0	0	0	0	0	0	0	0
2130	1	0	0	0	0	0	0	0	1	0	0	0	0	0	0	0	0	0	0	0	0	0	0	0	0	0	0	0	0	0
2145	2	0	0	0	0	0	0	1	1	0	0	0	0	0	0	0	0	0	0	0	0	0	0	0	0	0	0	0	0	0
2200	3	0	0	0	0	0	0	0	2	1	0	0	0	0	0	0	0	0	0	0	0	0	0	0	0	0	0	0	0	0
2215	0	0	0	0	0	0	0	0	0	0	0	0	0	0	0	0	0	0	0	0	0	0	0	0	0	0	0	0	0	0
2230	1	0	0	0	0	0	0	1	0	0	0	0	0	0	0	0	0	0	0	0	0	0	0	0	0	0	0	0	0	0
2245	4	0	0	0	0	0	0	1	2	1	0	0	0	0	0	0	0	0	0	0	0	0	0	0	0	0	0	0	0	0
2300	0	0	0	0	0	0	0	0	0	0	0	0	0	0	0	0	0	0	0	0	0	0	0	0	0	0	0	0	0	0
2315	0	0	0	0	0	0	0	0	0	0	0	0	0	0	0	0	0	0	0	0	0	0	0	0	0	0	0	0	0	0
2330	0	0	0	0	0	0	0	0	0	0	0	0	0	0	0	0	0	0	0	0	0	0	0	0	0	0	0	0	0	0
2345	0	0	0	0	0	0	0	0	0	0	0	0	0	0	0	0	0	0	0	0	0	0	0	0	0	0	0	0	0	0
07-19	**290**	**0**	**2**	**2**	**0**	**11**	**24**	**58**	**74**	**73**	**33**	**8**	**4**	**0**	**1**	**0**	**0**	**0**	**0**	**0**	**0**	**0**	**0**	**0**	**0**	**0**	**0**	**0**	**0**	**0**
06-22	**326**	**0**	**2**	**2**	**0**	**11**	**29**	**66**	**83**	**81**	**36**	**10**	**5**	**0**	**1**	**0**	**0**	**0**	**0**	**0**	**0**	**0**	**0**	**0**	**0**	**0**	**0**	**0**	**0**	**0**
06-00	**334**	**0**	**2**	**2**	**0**	**11**	**29**	**68**	**87**	**83**	**36**	**10**	**5**	**0**	**1**	**0**	**0**	**0**	**0**	**0**	**0**	**0**	**0**	**0**	**0**	**0**	**0**	**0**	**0**	**0**
00-00	**338**	**0**	**2**	**2**	**0**	**11**	**30**	**68**	**87**	**83**	**38**	**11**	**5**	**0**	**1**	**0**	**0**	**0**	**0**	**0**	**0**	**0**	**0**	**0**	**0**	**0**	**0**	**0**	**0**	**0**

Site 1
Location B1164
Direction Southbound
30 April 2025

16693 / EGMANTON SOLAR FARM
APRIL 2025
AUTOMATIC TRAFFIC COUNT

Time	Total	Speed Bins (mph)																												
		0 - 5	5 - 10	10 - 15	15 - 20	20 - 25	25 - 30	30 - 35	35 - 40	40 - 45	45 - 50	50 - 55	55 - 60	60 - 65	65 - 70	70 - 75	75 - 80	80 - 85	85 - 90	90 - 95	95 - 100	100 - 105	105 - 110	110 - 115	115 - 120	120 - 125	125 - 130	130 - 135	135 - 140
0000	0	0	0	0	0	0	0	0	0	0	0	0	0	0	0	0	0	0	0	0	0	0	0	0	0	0	0	0	0	0
0015	0	0	0	0	0	0	0	0	0	0	0	0	0	0	0	0	0	0	0	0	0	0	0	0	0	0	0	0	0	0
0030	0	0	0	0	0	0	0	0	0	0	0	0	0	0	0	0	0	0	0	0	0	0	0	0	0	0	0	0	0	0
0045	0	0	0	0	0	0	0	0	0	0	0	0	0	0	0	0	0	0	0	0	0	0	0	0	0	0	0	0	0	0
0100	0	0	0	0	0	0	0	0	0	0	0	0	0	0	0	0	0	0	0	0	0	0	0	0	0	0	0	0	0	0
0115	0	0	0	0	0	0	0	0	0	0	0	0	0	0	0	0	0	0	0	0	0	0	0	0	0	0	0	0	0	0
0130	0	0	0	0	0	0	0	0	0	0	0	0	0	0	0	0	0	0	0	0	0	0	0	0	0	0	0	0	0	0
0145	0	0	0	0	0	0	0	0	0	0	0	0	0	0	0	0	0	0	0	0	0	0	0	0	0	0	0	0	0	0
0200	0	0	0	0	0	0	0	0	0	0	0	0	0	0	0	0	0	0	0	0	0	0	0	0	0	0	0	0	0	0
0215	0	0	0	0	0	0	0	0	0	0	0	0	0	0	0	0	0	0	0	0	0	0	0	0	0	0	0	0	0	0
0230	0	0	0	0	0	0	0	0	0	0	0	0	0	0	0	0	0	0	0	0	0	0	0	0	0	0	0	0	0	0
0245	0	0	0	0	0	0	0	0	0	0	0	0	0	0	0	0	0	0	0	0	0	0	0	0	0	0	0	0	0	0
0300	0	0	0	0	0	0	0	0	0	0	0	0	0	0	0	0	0	0	0	0	0	0	0	0	0	0	0	0	0	0
0315	1	0	0	0	0	0	0	0	1	0	0	0	0	0	0	0	0	0	0	0	0	0	0	0	0	0	0	0	0	0
0330	0	0	0	0	0	0	0	0	0	0	0	0	0	0	0	0	0	0	0	0	0	0	0	0	0	0	0	0	0	0
0345	0	0	0	0	0	0	0	0	0	0	0	0	0	0	0	0	0	0	0	0	0	0	0	0	0	0	0	0	0	0
0400	1	0	0	0	0	0	0	0	0	1	0	0	0	0	0	0	0	0	0	0	0	0	0	0	0	0	0	0	0	0
0415	0	0	0	0	0	0	0	0	0	0	0	0	0	0	0	0	0	0	0	0	0	0	0	0	0	0	0	0	0	0
0430	0	0	0	0	0	0	0	0	0	0	0	0	0	0	0	0	0	0	0	0	0	0	0	0	0	0	0	0	0	0
0445	0	0	0	0	0	0	0	0	0	0	0	0	0	0	0	0	0	0	0	0	0	0	0	0	0	0	0	0	0	0
0500	0	0	0	0	0	0	0	0	0	0	0	0	0	0	0	0	0	0	0	0	0	0	0	0	0	0	0	0	0	0
0515	0	0	0	0	0	0	0	0	0	0	0	0	0	0	0	0	0	0	0	0	0	0	0	0	0	0	0	0	0	0
0530	0	0	0	0	0	0	0	0	0	0	0	0	0	0	0	0	0	0	0	0	0	0	0	0	0	0	0	0	0	0
0545	1	0	0	0	0	0	0	1	0	0	0	0	0	0	0	0	0	0	0	0	0	0	0	0	0	0	0	0	0	0
0600	2	0	0	0	0	0	0	0	0	1	1	0	0	0	0	0	0	0	0	0	0	0	0	0	0	0	0	0	0	0
0615	1	0	0	0	0	0	0	0	0	0	1	0	0	0	0	0	0	0	0	0	0	0	0	0	0	0	0	0	0	0
0630	1	0	0	0	0	0	0	0	1	0	0	0	0	0	0	0	0	0	0	0	0	0	0	0	0	0	0	0	0	0
0645	5	0	0	0	0	0	1	0	1	0	2	1	0	0	0	0	0	0	0	0	0	0	0	0	0	0	0	0	0	0
0700	4	0	0	0	0	0	0	1	1	2	0	0	0	0	0	0	0	0	0	0	0	0	0	0	0	0	0	0	0	0
0715	5	0	0	0	0	0	0	1	2	1	1	0	0	0	0	0	0	0	0	0	0	0	0	0	0	0	0	0	0	0
0730	3	0	0	0	0	0	0	0	1	1	0	1	0	0	0	0	0	0	0	0	0	0	0	0	0	0	0	0	0	0
0745	4	0	0	0	0	0	1	2	1	0	0	0	0	0	0	0	0	0	0	0	0	0	0	0	0	0	0	0	0	0
0800	5	0	0	0	1	0	0	0	2	0	1	1	0	0	0	0	0	0	0	0	0	0	0	0	0	0	0	0	0	0
0815	**13**	**0**	**0**	**0**	**4**	**0**	**1**	**3**	**2**	**2**	**0**	**0**	**0**	**1**	**0**	**0**	**0**	**0**	**0**	**0**	**0**	**0**	**0**	**0**	**0**	**0**	**0**	**0**	**0**	**0**
0830	**13**	**0**	**0**	**0**	**0**	**0**	**0**	**1**	**6**	**3**	**2**	**0**	**1**	**0**	**0**	**0**	**0**	**0**	**0**	**0**	**0**	**0**	**0**	**0**	**0**	**0**	**0**	**0**	**0**	**0**
0845	8	0	0	0	0	0	0	1	1	2	3	1	0	0	0	0	0	0	0	0	0	0	0	0	0	0	0	0	0	0
0900	3	0	0	0	0	0	0	0	1	1	1	0	0	0	0	0	0	0	0	0	0	0	0	0	0	0	0	0	0	0
0915	6	0	0	0	0	1	0	2	1	2	0	0	0	0	0	0	0	0	0	0	0	0	0	0	0	0	0	0	0	0
0930	6	0	0	0	1	0	1	0	3	1	0	0	0	0	0	0	0	0	0	0	0	0	0	0	0	0	0	0	0	0
0945	6	0	0	0	0	0	0	1	4	0	1	0	0	0	0	0	0	0	0	0	0	0	0	0	0	0	0	0	0	0
1000	1	0	0	0	0	0	0	1	0	0	0	0	0	0	0	0	0	0	0	0	0	0	0	0	0	0	0	0	0	0
1015	5	0	0	0	0	0	0	2	2	1	0	0	0	0	0	0	0	0	0	0	0	0	0	0	0	0	0	0	0	0
1030	5	0	0	0	1	0	1	2	0	1	0	0	0	0	0	0	0	0	0	0	0	0	0	0	0	0	0	0	0	0
1045	7	0	0	0	0	0	0	0	6	1	0	0	0	0	0	0	0	0	0	0	0	0	0	0	0	0	0	0	0	0
1100	5	0	0	0	0	1	0	0	2	2	0	0	0	0	0	0	0	0	0	0	0	0	0	0	0	0	0	0	0	0
1115	5	0	0	0	1	0	0	0	1	0	2	1	0	0	0	0	0	0	0	0	0	0	0	0	0	0	0	0	0	0
1130	4	0	0	0	0	0	0	0	3	1	0	0	0	0	0	0	0	0	0	0	0	0	0	0	0	0	0	0	0	0
1145	5	0	0	0	0	0	0	0	3	1	1	0	0	0	0	0	0	0	0	0	0	0	0	0	0	0	0	0	0	0
1200	7	0	0	0	0	0	1	2	1	2	0	1	0	0	0	0	0	0	0	0	0	0	0	0	0	0	0	0	0	0
1215	9	0	0	0	1	0	1	2	2	2	1	0	0	0	0	0	0	0	0	0	0	0	0	0	0	0	0	0	0	0
1230	6	0	1	0	0	0	1	0	1	3	0	0	0	0	0	0	0	0	0	0	0	0	0	0	0	0	0	0	0	0
1245	5	0	0	0	0	0	0	2	3	0	0	0	0	0	0	0	0	0	0	0	0	0	0	0	0	0	0	0	0	0
1300	7	0	0	0	0	0	0	0	4	3	0	0	0	0	0	0	0	0	0	0	0	0	0	0	0	0	0	0	0	0
1315	5	0	0	0	0	0	2	1	0	1	1	0	0	0	0	0	0	0	0	0	0	0	0	0	0	0	0	0	0	0
1330	5	0	0	0	0	0	0	2	1	2	0	0	0	0	0	0	0	0	0	0	0	0	0	0	0	0	0	0	0	0
1345	6	0	0	0	0	0	0	1	1	3	1	0	0	0	0	0	0	0	0	0	0	0	0	0	0	0	0	0	0	0
1400	2	0	0	0	0	0	0	1	1	0	0	0	0	0	0	0	0	0	0	0	0	0	0	0	0	0	0	0	0	0
1415	2	0	0	0	0	0	0	0	1	1	0	0	0	0	0	0	0	0	0	0	0	0	0	0	0	0	0	0	0	0
1430	12	0	0	0	0	1	2	1	2	5	1	0	0	0	0	0	0	0	0	0	0	0	0	0	0	0	0	0	0	0
1445	2	0	0	0	0	0	0	0	1	1	0	0	0	0	0	0	0	0	0	0	0	0	0	0	0	0	0	0	0	0
1500	6	0	0	0	0	0	0	0	3	3	0	0	0	0	0	0	0	0	0	0	0	0	0	0	0	0	0	0	0	0
1515	**13**	**0**	**0**	**0**	**0**	**0**	**1**	**0**	**5**	**1**	**5**	**1**	**0**	**0**	**0**	**0**	**0**	**0**	**0**	**0**	**0**	**0**	**0**	**0**	**0**	**0**	**0**	**0**	**0**	**0**
1530	10	0	0	0	0	0	0	4	2	3	1	0	0	0	0	0	0	0	0	0	0	0	0	0	0	0	0	0	0	0
1545	6	0	0	0	0	0	0	0	2	3	1	0	0	0	0	0	0	0	0	0	0	0	0	0	0	0	0	0	0	0
1600	12	0	0	1	0	1	0	4	2	2	2	0	0	0	0	0	0	0	0	0	0	0	0	0	0	0	0	0	0	0
1615	5	0	0	0	0	0	0	0	4	0	1	0	0	0	0	0	0	0	0	0	0	0	0	0	0	0	0	0	0	0
1630	11	0	0	0	0	0	0	0	7	1	3	0	0	0	0	0	0	0	0	0	0	0	0	0	0	0	0	0	0	0
1645	7	0	0	0	0	0	1	1	4	1	0	0	0	0	0	0	0	0	0	0	0	0	0	0	0	0	0	0	0	0
1700	11	0	0	0	0	0	0	0	2	4	4	1	0	0	0	0	0	0	0	0	0	0	0	0	0	0	0	0	0	0
1715	7	0	0	0	0	0	2	1	2	1	1	0	0	0	0	0	0	0	0	0	0	0	0	0	0	0	0	0	0	0
1730	12	0	0	2	0	1	1	2	2	4	0	0	0	0	0	0	0	0	0	0	0	0	0	0	0	0	0	0	0	0
1745	8	0	0	0	0	0	0	1	0	3	3	0	1	0	0	0	0	0	0	0	0	0	0	0	0	0	0	0	0	0
1800	3	0	0	0	0	0	0	0	1	1	0	1	0	0	0	0	0	0	0	0	0	0	0	0	0	0	0	0	0	0
1815	8	0	0	1	0	0	0	0	4	2	1	0	0	0	0	0	0	0	0	0	0	0	0	0	0	0	0	0	0	0
1830	9	0	0	0	0	0	1	1	4	1	1	0	1	0	0	0	0	0	0	0	0	0	0	0	0	0	0	0	0	0
1845	2	0	0	0	0	0	0	0	0	2	0	0	0	0	0	0	0	0	0	0	0	0	0	0	0	0	0	0	0	0
1900	5	0	0	0	0	0	1	1	2	0	1	0	0	0	0	0	0	0	0	0	0	0	0	0	0	0	0	0	0	0
1915	3	0	0	0	0	0	0	2	1	0	0	0	0	0	0	0	0	0	0	0	0	0	0	0	0	0	0	0	0	0
1930	6	0	0	0	0	1	1	1	3	0	0	0	0	0	0	0	0	0	0	0	0	0	0	0	0	0	0	0	0	0
1945	4	0	0	0	0	0	0	2	1	0	1	0	0	0	0	0	0	0	0	0	0	0	0	0	0	0	0	0	0	0
2000	3	0	0	0	0	0	1	1	0	0	1	0	0	0	0	0	0	0	0	0	0	0	0	0	0	0	0	0	0	0
2015	1	0	0	0	0	0	0	1	0	0	0	0	0	0	0	0	0	0	0	0	0	0	0	0	0	0	0	0	0	0
2030	1	0	0	0	0	0	0	0	0	1	0	0	0	0	0	0	0	0	0	0	0	0	0	0	0	0	0	0	0	0
2045	1	0	0	0	0	0	0	0	0	0	1	0	0	0	0	0	0	0	0	0	0	0	0	0	0	0	0	0	0	0
2100	3	0	0	0	0	0	0	0	1	2	0	0	0	0	0	0	0	0	0	0	0	0	0	0	0	0	0	0	0	0
2115	1	0	0	0	1	0	0	0	0	0	0	0	0	0	0	0	0	0	0	0	0	0	0	0	0	0	0	0	0	0
2130	3	0	0	0	0	1	2	0	0	0	0	0	0	0	0	0	0	0	0	0	0	0	0	0	0	0	0	0	0	0
2145	1	0	0	0	0	1	0	0	0	0	0	0	0	0	0	0	0	0	0	0	0	0	0	0	0	0	0	0	0	0
2200	4	0	0	0	0	0	1	1	1	0	1	0	0	0	0	0	0	0	0	0	0	0	0	0	0	0	0	0	0	0
2215	2	0	0	0	0	0	0	1	0	0	1	0	0	0	0	0	0	0	0	0	0	0	0	0	0	0	0	0	0	0
2230	1	0	0	0	0	0	0	1	0	0	0	0	0	0	0	0	0	0	0	0	0	0	0	0	0	0	0	0	0	0
2245	1	0	0	0	0	0	0	0	1	0	0	0	0	0	0	0	0	0	0	0	0	0	0	0	0	0	0	0	0	0
2300	0	0	0	0	0	0	0	0	0	0	0	0	0	0	0	0	0	0	0	0	0	0	0	0	0	0	0	0	0	0
2315	0	0	0	0	0	0	0	0	0	0	0	0	0	0	0	0	0	0	0	0	0	0	0	0	0	0	0	0	0	0
2330	1	0	0	0	0	0	0	0	1	0	0	0	0	0	0	0	0	0	0	0	0	0	0	0	0	0	0	0	0	0
2345	0	0	0	0	0	0	0	0	0	0	0	0	0	0	0	0	0	0	0	0	0	0	0	0	0	0	0	0	0	0
07-19	**311**	**0**	**1**	**4**	**9**	**5**	**17**	**43**	**104**	**77**	**39**	**8**	**3**	**1**	**0**	**0**	**0**	**0**	**0**	**0**	**0**	**0**	**0**	**0**	**0**	**0**	**0**	**0**	**0**	**0**
06-22	**352**	**0**	**1**	**4**	**10**	**8**	**23**	**51**	**114**	**81**	**46**	**10**	**3**	**1**	**0**	**0**	**0**	**0**	**0**	**0**	**0**	**0**	**0**	**0**	**0**	**0**	**0**	**0**	**0**	**0**
06-00	**361**	**0**	**1**	**4**	**10**	**8**	**24**	**54**	**116**	**82**	**48**	**10**	**3**	**1**	**0**	**0**	**0**	**0**	**0**	**0**	**0**	**0**	**0**	**0**	**0**	**0**	**0**	**0**	**0**	**0**
00-00	**364**	**0**	**1**	**4**	**10**	**8**	**24**	**55**	**117**	**82**	**49**	**10**	**3**	**1**	**0**	**0**	**0**	**0**	**0**	**0**	**0**	**0**	**0**	**0**	**0**	**0**	**0**	**0**	**0**	**0**

Site 1
Location B1164
Direction Southbound

16693 / EGMANTON SOLAR FARM
APRIL 2025
AUTOMATIC TRAFFIC COUNT


Virtual Day (7)

Time	Total	Speed Bins (mph)																												
		0 - 5	5 - 10	10 - 15	15 - 20	20 - 25	25 - 30	30 - 35	35 - 40	40 - 45	45 - 50	50 - 55	55 - 60	60 - 65	65 - 70	70 - 75	75 - 80	80 - 85	85 - 90	90 - 95	95 - 100	100 - 105	105 - 110	110 - 115	115 - 120	120 - 125	125 - 130	130 - 135	135 - 140
0000	1	0	0	0	0	0	0	1	0	0	0	0	0	0	0	0	0	0	0	0	0	0	0	0	0	0	0	0	0	0
0100	0	0	0	0	0	0	0	0	0	0	0	0	0	0	0	0	0	0	0	0	0	0	0	0	0	0	0	0	0	0
0200	0	0	0	0	0	0	0	0	0	0	0	0	0	0	0	0	0	0	0	0	0	0	0	0	0	0	0	0	0	0
0300	0	0	0	0	0	0	0	0	0	0	0	0	0	0	0	0	0	0	0	0	0	0	0	0	0	0	0	0	0	0
0400	1	0	0	0	0	0	0	0	0	0	0	0	0	0	0	0	0	0	0	0	0	0	0	0	0	0	0	0	0	0
0500	1	0	0	0	0	0	0	0	0	0	0	0	0	0	0	0	0	0	0	0	0	0	0	0	0	0	0	0	0	0
0600	8	0	0	0	0	0	1	1	2	2	2	0	0	0	0	0	0	0	0	0	0	0	0	0	0	0	0	0	0	0
0700	15	0	0	0	0	0	1	3	5	4	1	0	0	0	0	0	0	0	0	0	0	0	0	0	0	0	0	0	0	0
0800	**26**	**0**	**0**	**0**	**1**	**0**	**1**	**5**	**9**	**5**	**3**	**1**	**0**	**0**	**0**	**0**	**0**	**0**	**0**	**0**	**0**	**0**	**0**	**0**	**0**	**0**	**0**	**0**	**0**	**0**
0900	20	0	0	0	0	1	2	4	6	4	2	0	0	0	0	0	0	0	0	0	0	0	0	0	0	0	0	0	0	0
1000	24	0	0	1	1	1	2	6	6	6	1	0	0	0	0	0	0	0	0	0	0	0	0	0	0	0	0	0	0	0
1100	22	0	0	0	0	1	2	5	6	4	2	1	0	0	0	0	0	0	0	0	0	0	0	0	0	0	0	0	0	0
1200	27	0	0	0	1	1	4	5	8	5	3	1	0	0	0	0	0	0	0	0	0	0	0	0	0	0	0	0	0	0
1300	28	0	0	0	0	1	3	7	6	7	2	0	0	0	0	0	0	0	0	0	0	0	0	0	0	0	0	0	0	0
1400	26	0	0	0	1	1	2	6	9	5	1	1	0	0	0	0	0	0	0	0	0	0	0	0	0	0	0	0	0	0
1500	32	0	0	1	0	2	3	5	11	6	4	0	0	0	0	0	0	0	0	0	0	0	0	0	0	0	0	0	0	0
1600	**37**	**0**	**0**	**1**	**1**	**2**	**2**	**6**	**10**	**11**	**4**	**1**	**0**	**0**	**0**	**0**	**0**	**0**	**0**	**0**	**0**	**0**	**0**	**0**	**0**	**0**	**0**	**0**	**0**	**0**
1700	29	0	0	0	1	1	2	4	8	8	4	1	0	0	0	0	0	0	0	0	0	0	0	0	0	0	0	0	0	0
1800	22	0	0	0	1	1	2	3	5	6	2	1	0	0	0	0	0	0	0	0	0	0	0	0	0	0	0	0	0	0
1900	17	0	0	0	0	1	2	4	5	3	1	1	0	0	0	0	0	0	0	0	0	0	0	0	0	0	0	0	0	0
2000	11	0	0	0	0	1	1	2	3	2	2	0	0	0	0	0	0	0	0	0	0	0	0	0	0	0	0	0	0	0
2100	9	0	0	0	0	1	1	2	2	2	0	0	0	0	0	0	0	0	0	0	0	0	0	0	0	0	0	0	0	0
2200	7	0	0	0	0	0	1	2	1	1	1	0	0	0	0	0	0	0	0	0	0	0	0	0	0	0	0	0	0	0
2300	2	0	0	0	0	0	0	1	1	0	0	0	0	0	0	0	0	0	0	0	0	0	0	0	0	0	0	0	0	0
07-19	**306**	**0**	**1**	**4**	**6**	**11**	**26**	**57**	**91**	**70**	**29**	**7**	**3**	**0**	**0**	**0**	**0**	**0**	**0**	**0**	**0**	**0**	**0**	**0**	**0**	**0**	**0**	**0**	**0**	**0**
06-22	**352**	**0**	**1**	**4**	**6**	**13**	**31**	**66**	**104**	**80**	**34**	**8**	**3**	**0**	**1**	**0**	**0**	**0**	**0**	**0**	**0**	**0**	**0**	**0**	**0**	**0**	**0**	**0**	**0**	**0**
06-00	**361**	**0**	**1**	**4**	**6**	**13**	**32**	**68**	**106**	**81**	**35**	**9**	**3**	**1**	**1**	**0**	**0**	**0**	**0**	**0**	**0**	**0**	**0**	**0**	**0**	**0**	**0**	**0**	**0**	**0**
00-00	**365**	**0**	**1**	**4**	**6**	**13**	**33**	**69**	**107**	**82**	**36**	**9**	**4**	**1**	**1**	**0**	**0**	**0**	**0**	**0**	**0**	**0**	**0**	**0**	**0**	**0**	**0**	**0**	**0**	**0**

Virtual Week (1)

Time	Total	Speed Bins (mph)																												
		0 - 5	5 - 10	10 - 15	15 - 20	20 - 25	25 - 30	30 - 35	35 - 40	40 - 45	45 - 50	50 - 55	55 - 60	60 - 65	65 - 70	70 - 75	75 - 80	80 - 85	85 - 90	90 - 95	95 - 100	100 - 105	105 - 110	110 - 115	115 - 120	120 - 125	125 - 130	130 - 135	135 - 140
Mon	358	0	0	5	5	6	35	55	117	90	36	7	2	0	0	0	0	0	0	0	0	0	0	0	0	0	0	0	0	0
Tue	338	0	2	2	0	11	30	68	87	83	38	11	5	0	1	0	0	0	0	0	0	0	0	0	0	0	0	0	0	0
Wed	364	0	1	4	10	8	24	55	117	82	49	10	3	1	0	0	0	0	0	0	0	0	0	0	0	0	0	0	0	0
Thu	445	0	0	5	3	18	34	92	128	107	46	7	5	0	0	0	0	0	0	0	0	0	0	0	0	0	0	0	0	0
Fri	452	0	1	4	11	17	46	103	145	68	43	10	0	1	2	1	0	0	0	0	0	0	0	0	0	0	0	0	0	0
Sat	313	0	1	2	9	20	32	65	87	64	17	7	6	2	1	0	0	0	0	0	0	0	0	0	0	0	0	0	0	0
Sun	285	0	3	5	7	12	28	48	65	78	22	10	4	1	2	0	0	0	0	0	0	0	0	0	0	0	0	0	0	0
5 Day Ave.	**391**	**0**	**1**	**4**	**6**	**12**	**34**	**75**	**119**	**86**	**42**	**9**	**3**	**0**	**1**	**0**	**0**	**0**	**0**	**0**	**0**	**0**	**0**	**0**	**0**	**0**	**0**	**0**	**0**	**0**
7 Day Ave.	**365**	**0**	**1**	**4**	**6**	**13**	**33**	**69**	**107**	**82**	**36**	**9**	**4**	**1**	**1**	**0**	**0**	**0**	**0**	**0**	**0**	**0**	**0**	**0**	**0**	**0**	**0**	**0**	**0**	**0**
--	**2555**	**0**	**8**	**27**	**45**	**92**	**229**	**486**	**746**	**572**	**251**	**62**	**25**	**5**	**6**	**1**	**0**	**0**	**0**	**0**	**0**	**0**	**0**	**0**	**0**	**0**	**0**	**0**	**0**	**0**

Summary Graphs

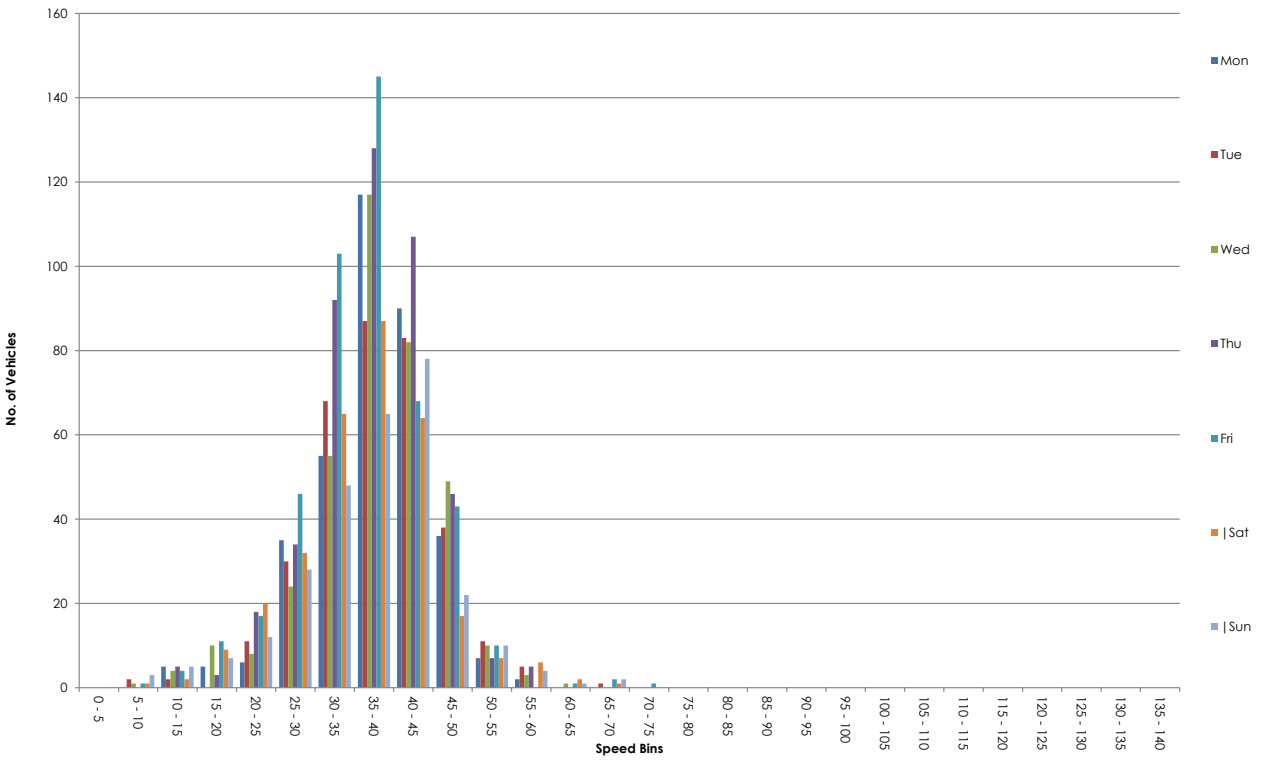

Site 1
Location B1164
Direction Two Way

16693 / EGMANTON SOLAR FARM
APRIL 2025
AUTOMATIC TRAFFIC COUNT

24 April 2025 **Thursday**

Time	Total	Classification												]PSL	]PSL%	]SL1	]SL1%	]SL2	]SL2%	Mean	Vpp
		1	2	3	4	5	6	7	8	9	10	11	12	60	60	68	68	70	70		85
		MCL	SV	SVT	TB2	TB3	T4	ART3	ART4	ART5	ART6	BD	DRT			ACPO	ACPO	DfT	DfT		
0000	0	0	0	0	0	0	0	0	0	0	0	0	0	0	0.0	0	0.0	0	0.0	-	-
0015	1	0	1	0	0	0	0	0	0	0	0	0	0	0	0.0	0	0.0	0	0.0	23.5	-
0030	0	0	0	0	0	0	0	0	0	0	0	0	0	0	0.0	0	0.0	0	0.0	-	-
0045	0	0	0	0	0	0	0	0	0	0	0	0	0	0	0.0	0	0.0	0	0.0	-	-
0100	0	0	0	0	0	0	0	0	0	0	0	0	0	0	0.0	0	0.0	0	0.0	-	-
0115	0	0	0	0	0	0	0	0	0	0	0	0	0	0	0.0	0	0.0	0	0.0	-	-
0130	0	0	0	0	0	0	0	0	0	0	0	0	0	0	0.0	0	0.0	0	0.0	-	-
0145	1	0	1	0	0	0	0	0	0	0	0	0	0	0	0.0	0	0.0	0	0.0	31.6	-
0200	0	0	0	0	0	0	0	0	0	0	0	0	0	0	0.0	0	0.0	0	0.0	-	-
0215	0	0	0	0	0	0	0	0	0	0	0	0	0	0	0.0	0	0.0	0	0.0	-	-
0230	0	0	0	0	0	0	0	0	0	0	0	0	0	0	0.0	0	0.0	0	0.0	-	-
0245	2	0	2	0	0	0	0	0	0	0	0	0	0	0	0.0	0	0.0	0	0.0	35.3	-
0300	0	0	0	0	0	0	0	0	0	0	0	0	0	0	0.0	0	0.0	0	0.0	-	-
0315	0	0	0	0	0	0	0	0	0	0	0	0	0	0	0.0	0	0.0	0	0.0	-	-
0330	1	0	1	0	0	0	0	0	0	0	0	0	0	0	0.0	0	0.0	0	0.0	32.1	-
0345	0	0	0	0	0	0	0	0	0	0	0	0	0	0	0.0	0	0.0	0	0.0	-	-
0400	0	0	0	0	0	0	0	0	0	0	0	0	0	0	0.0	0	0.0	0	0.0	-	-
0415	2	0	2	0	0	0	0	0	0	0	0	0	0	0	0.0	0	0.0	0	0.0	50.6	-
0430	3	0	3	0	0	0	0	0	0	0	0	0	0	0	0.0	0	0.0	0	0.0	38.3	-
0445	0	0	0	0	0	0	0	0	0	0	0	0	0	0	0.0	0	0.0	0	0.0	-	-
0500	0	0	0	0	0	0	0	0	0	0	0	0	0	0	0.0	0	0.0	0	0.0	-	-
0515	2	0	2	0	0	0	0	0	0	0	0	0	0	0	0.0	0	0.0	0	0.0	38.1	-
0530	8	0	5	0	1	2	0	0	0	0	0	0	0	0	0.0	0	0.0	0	0.0	40.9	-
0545	2	0	2	0	0	0	0	0	0	0	0	0	0	0	0.0	0	0.0	0	0.0	39.8	-
0600	8	0	5	0	2	0	1	0	0	0	0	0	0	0	0.0	0	0.0	0	0.0	41.1	-
0615	3	0	3	0	0	0	0	0	0	0	0	0	0	0	0.0	0	0.0	0	0.0	37.9	-
0630	6	0	5	0	1	0	0	0	0	0	0	0	0	0	0.0	0	0.0	0	0.0	40.4	-
0645	9	0	8	0	1	0	0	0	0	0	0	0	0	0	0.0	0	0.0	0	0.0	39.4	-
0700	11	0	7	0	1	1	2	0	0	0	0	0	0	0	0.0	0	0.0	0	0.0	39.2	45.2
0715	10	0	9	0	1	0	0	0	0	0	0	0	0	0	0.0	0	0.0	0	0.0	41	-
0730	13	0	11	0	1	0	1	0	0	0	0	0	0	0	0.0	0	0.0	0	0.0	40.8	47.8
0745	7	0	6	0	0	0	0	0	1	0	0	0	0	0	0.0	0	0.0	0	0.0	33.7	-
0800	18	0	16	0	1	0	0	0	0	1	0	0	0	0	0.0	0	0.0	0	0.0	39.5	46.3
0815	15	1	9	0	3	2	0	0	0	0	0	0	0	0	0.0	0	0.0	0	0.0	40.2	47.3
0830	21	0	19	0	2	0	0	0	0	0	0	0	0	0	0.0	0	0.0	0	0.0	39.3	44.5
0845	16	0	13	0	3	0	0	0	0	0	0	0	0	0	0.0	0	0.0	0	0.0	37.1	45.4
0900	16	0	11	0	5	0	0	0	0	0	0	0	0	0	0.0	0	0.0	0	0.0	35.2	43.9
0915	7	0	6	0	1	0	0	0	0	0	0	0	0	0	0.0	0	0.0	0	0.0	39.8	-
0930	10	0	6	0	4	0	0	0	0	0	0	0	0	0	0.0	0	0.0	0	0.0	36.1	-
0945	11	0	7	1	2	0	1	0	0	0	0	0	0	0	0.0	0	0.0	0	0.0	35.1	37.4
1000	9	0	7	0	2	0	0	0	0	0	0	0	0	0	0.0	0	0.0	0	0.0	35.5	-
1015	14	0	9	1	2	1	1	0	0	0	0	0	0	0	0.0	0	0.0	0	0.0	34.1	46.4
1030	15	1	11	0	2	0	1	0	0	0	0	0	0	1	6.7	0	0.0	0	0.0	31.9	47.2
1045	18	1	15	0	0	0	2	0	0	0	0	0	0	0	0.0	0	0.0	0	0.0	37	43.3
1100	**23**	**0**	**19**	**1**	**2**	**0**	**1**	**0**	**0**	**0**	**0**	**0**	**0**	**0**	**0.0**	**0**	**0.0**	**0**	**0.0**	**36.6**	**43.4**
1115	20	0	16	2	1	0	1	0	0	0	0	0	0	0	0.0	0	0.0	0	0.0	36	41.1
1130	20	1	16	0	3	0	0	0	0	0	0	0	0	0	0.0	0	0.0	0	0.0	39.6	43.5
1145	18	0	15	0	3	0	0	0	0	0	0	0	0	0	0.0	0	0.0	0	0.0	31.4	39.8
1200	12	0	11	0	1	0	0	0	0	0	0	0	0	0	0.0	0	0.0	0	0.0	36.6	40.5
1215	14	0	11	0	3	0	0	0	0	0	0	0	0	0	0.0	0	0.0	0	0.0	35.3	45.7
1230	18	0	13	0	4	1	0	0	0	0	0	0	0	0	0.0	0	0.0	0	0.0	37.2	43.5
1245	15	0	11	0	3	0	1	0	0	0	0	0	0	0	0.0	0	0.0	0	0.0	34.8	42.1
1300	13	0	11	1	1	0	0	0	0	0	0	0	0	0	0.0	0	0.0	0	0.0	36.8	43.4
1315	22	0	19	0	3	0	0	0	0	0	0	0	0	0	0.0	0	0.0	0	0.0	32.5	42.1
1330	9	0	7	1	1	0	0	0	0	0	0	0	0	0	0.0	0	0.0	0	0.0	34.7	-
1345	19	0	12	2	5	0	0	0	0	0	0	0	0	0	0.0	0	0.0	0	0.0	38.1	43.1
1400	11	0	6	1	3	0	0	0	1	0	0	0	0	0	0.0	0	0.0	0	0.0	37	45.9
1415	12	0	10	0	2	0	0	0	0	0	0	0	0	0	0.0	0	0.0	0	0.0	37.1	42.7
1430	19	0	15	1	2	1	0	0	0	0	0	0	0	0	0.0	0	0.0	0	0.0	33.7	42.3
1445	18	0	16	0	2	0	0	0	0	0	0	0	0	0	0.0	0	0.0	0	0.0	39.4	48.1
1500	21	0	18	2	1	0	0	0	0	0	0	0	0	0	0.0	0	0.0	0	0.0	37.6	45.3
1515	21	0	16	1	2	1	0	0	1	0	0	0	0	0	0.0	0	0.0	0	0.0	37	42.8
1530	22	0	15	1	3	1	0	0	0	1	1	0	0	0	0.0	0	0.0	0	0.0	37.4	45.4
1545	17	0	13	0	4	0	0	0	0	0	0	0	0	0	0.0	0	0.0	0	0.0	40	46.4
1600	**33**	**2**	**29**	**0**	**0**	**0**	**0**	**0**	**1**	**1**	**0**	**0**	**0**	**0**	**0.0**	**0**	**0.0**	**0**	**0.0**	**36.3**	**41.5**
1615	14	0	14	0	0	0	0	0	0	0	0	0	0	0	0.0	0	0.0	0	0.0	37.9	41.6
1630	30	0	25	1	4	0	0	0	0	0	0	0	0	0	0.0	0	0.0	0	0.0	37.1	41.6
1645	13	0	10	0	2	0	0	0	1	0	0	0	0	0	0.0	0	0.0	0	0.0	39.5	48.6
1700	26	0	23	0	3	0	0	0	0	0	0	0	0	0	0.0	0	0.0	0	0.0	39.5	44
1715	23	0	16	2	4	1	0	0	0	0	0	0	0	0	0.0	0	0.0	0	0.0	37.8	49.5
1730	12	0	9	0	2	0	0	0	1	0	0	0	0	0	0.0	0	0.0	0	0.0	36.2	45.7
1745	8	0	6	0	2	0	0	0	0	0	0	0	0	0	0.0	0	0.0	0	0.0	41.2	-
1800	7	0	5	0	2	0	0	0	0	0	0	0	0	0	0.0	0	0.0	0	0.0	37	-
1815	13	0	12	0	1	0	0	0	0	0	0	0	0	0	0.0	0	0.0	0	0.0	40	51.8
1830	15	0	13	0	2	0	0	0	0	0	0	0	0	0	0.0	0	0.0	0	0.0	35.6	43.7
1845	10	1	8	0	1	0	0	0	0	0	0	0	0	0	0.0	0	0.0	0	0.0	40.2	-
1900	7	0	7	0	0	0	0	0	0	0	0	0	0	0	0.0	0	0.0	0	0.0	35.8	-
1915	8	0	7	0	1	0	0	0	0	0	0	0	0	0	0.0	0	0.0	0	0.0	35.6	-
1930	18	0	15	0	3	0	0	0	0	0	0	0	0	0	0.0	0	0.0	0	0.0	34.6	44.2
1945	8	0	7	0	1	0	0	0	0	0	0	0	0	0	0.0	0	0.0	0	0.0	37	-
2000	3	0	3	0	0	0	0	0	0	0	0	0	0	0	0.0	0	0.0	0	0.0	40.3	-
2015	4	0	3	0	1	0	0	0	0	0	0	0	0	0	0.0	0	0.0	0	0.0	30.1	-
2030	10	0	10	0	0	0	0	0	0	0	0	0	0	0	0.0	0	0.0	0	0.0	36.7	-
2045	7	0	6	0	1	0	0	0	0	0	0	0	0	0	0.0	0	0.0	0	0.0	38.9	-
2100	5	0	3	0	0	1	0	1	0	0	0	0	0	0	0.0	0	0.0	0	0.0	36.3	-
2115	8	0	8	0	0	0	0	0	0	0	0	0	0	0	0.0	0	0.0	0	0.0	40	-
2130	2	0	2	0	0	0	0	0	0	0	0	0	0	0	0.0	0	0.0	0	0.0	42.7	-
2145	10	0	9	0	0	0	1	0	0	0	0	0	0	0	0.0	0	0.0	0	0.0	34	-
2200	11	0	11	0	0	0	0	0	0	0	0	0	0	0	0.0	0	0.0	0	0.0	36.1	48.9
2215	3	0	3	0	0	0	0	0	0	0	0	0	0	0	0.0	0	0.0	0	0.0	41.6	-
2230	0	0	0	0	0	0	0	0	0	0	0	0	0	0	0.0	0	0.0	0	0.0	-	-
2245	5	0	5	0	0	0	0	0	0	0	0	0	0	0	0.0	0	0.0	0	0.0	46.6	-
2300	0	0	0	0	0	0	0	0	0	0	0	0	0	0	0.0	0	0.0	0	0.0	-	-
2315	0	0	0	0	0	0	0	0	0	0	0	0	0	0	0.0	0	0.0	0	0.0	-	-
2330	2	0	2	0	0	0	0	0	0	0	0	0	0	0	0.0	0	0.0	0	0.0	43.5	-
2345	4	0	4	0	0	0	0	0	0	0	0	0	0	0	0.0	0	0.0	0	0.0	40.3	-
07-19	**759**	**7**	**602**	**18**	**102**	**9**	**11**	**0**	**6**	**3**	**1**	**0**	**0**	**1**	**0.1**	**0**	**0.0**	**0**	**0.0**	**37.1**	**43.4**
06-22	**875**	**7**	**703**	**18**	**113**	**10**	**13**	**1**	**6**	**3**	**1**	**0**	**0**	**1**	**0.1**	**0**	**0.0**	**0**	**0.0**	**37.1**	**43.4**
06-00	**900**	**7**	**728**	**18**	**113**	**10**	**13**	**1**	**6**	**3**	**1**	**0**	**0**	**1**	**0.1**	**0**	**0.0**	**0**	**0.0**	**37.2**	**43.6**
00-00	**922**	**7**	**747**	**18**	**114**	**12**	**13**	**1**	**6**	**3**	**1**	**0**	**0**	**1**	**0.1**	**0**	**0.0**	**0**	**0.0**	**37.2**	**43.6**

Site 1
Location B1164
Direction Two Way

25 April 2025 Friday

16693 / EGMANTON SOLAR FARM
APRIL 2025
AUTOMATIC TRAFFIC COUNT

Time	Total	Classification												JPSL	JPSL%	JSL1	JSL1%	JSL2	JSL2%	Mean	Vpp
		1	2	3	4	5	6	7	8	9	10	11	12	60	60	68	68	70	70		85
		MCL	SV	SVT	TB2	TB3	T4	ART3	ART4	ART5	ART6	BD	DRT			ACPO	ACPO	DfT	DfT		
0000	2	0	2	0	0	0	0	0	0	0	0	0	0	1	50.0	0	0.0	0	0.0	54.1	-
0015	0	0	0	0	0	0	0	0	0	0	0	0	0	0	0.0	0	0.0	0	0.0	-	-
0030	1	0	1	0	0	0	0	0	0	0	0	0	0	0	0.0	0	0.0	0	0.0	42.1	-
0045	0	0	0	0	0	0	0	0	0	0	0	0	0	0	0.0	0	0.0	0	0.0	-	-
0100	0	0	0	0	0	0	0	0	0	0	0	0	0	0	0.0	0	0.0	0	0.0	-	-
0115	0	0	0	0	0	0	0	0	0	0	0	0	0	0	0.0	0	0.0	0	0.0	-	-
0130	0	0	0	0	0	0	0	0	0	0	0	0	0	0	0.0	0	0.0	0	0.0	-	-
0145	0	0	0	0	0	0	0	0	0	0	0	0	0	0	0.0	0	0.0	0	0.0	-	-
0200	1	0	0	0	1	0	0	0	0	0	0	0	0	0	0.0	0	0.0	0	0.0	36.4	-
0215	0	0	0	0	0	0	0	0	0	0	0	0	0	0	0.0	0	0.0	0	0.0	-	-
0230	0	0	0	0	0	0	0	0	0	0	0	0	0	0	0.0	0	0.0	0	0.0	-	-
0245	0	0	0	0	0	0	0	0	0	0	0	0	0	0	0.0	0	0.0	0	0.0	-	-
0300	0	0	0	0	0	0	0	0	0	0	0	0	0	0	0.0	0	0.0	0	0.0	-	-
0315	0	0	0	0	0	0	0	0	0	0	0	0	0	0	0.0	0	0.0	0	0.0	-	-
0330	0	0	0	0	0	0	0	0	0	0	0	0	0	0	0.0	0	0.0	0	0.0	-	-
0345	0	0	0	0	0	0	0	0	0	0	0	0	0	0	0.0	0	0.0	0	0.0	-	-
0400	0	0	0	0	0	0	0	0	0	0	0	0	0	0	0.0	0	0.0	0	0.0	-	-
0415	0	0	0	0	0	0	0	0	0	0	0	0	0	0	0.0	0	0.0	0	0.0	-	-
0430	1	0	1	0	0	0	0	0	0	0	0	0	0	0	0.0	0	0.0	0	0.0	39.4	-
0445	1	0	1	0	0	0	0	0	0	0	0	0	0	0	0.0	0	0.0	0	0.0	52.8	-
0500	0	0	0	0	0	0	0	0	0	0	0	0	0	0	0.0	0	0.0	0	0.0	-	-
0515	2	0	2	0	0	0	0	0	0	0	0	0	0	0	0.0	0	0.0	0	0.0	36.6	-
0530	8	0	6	0	2	0	0	0	0	0	0	0	0	0	0.0	0	0.0	0	0.0	43.2	-
0545	4	0	3	0	1	0	0	0	0	0	0	0	0	0	0.0	0	0.0	0	0.0	39.7	-
0600	3	0	2	0	1	0	0	0	0	0	0	0	0	0	0.0	0	0.0	0	0.0	45	-
0615	1	0	1	0	0	0	0	0	0	0	0	0	0	0	0.0	0	0.0	0	0.0	34.5	-
0630	7	0	3	1	2	0	1	0	0	0	0	0	0	0	0.0	0	0.0	0	0.0	40.6	-
0645	6	0	5	0	0	0	1	0	0	0	0	0	0	0	0.0	0	0.0	0	0.0	41.4	-
0700	11	0	4	0	2	0	5	0	0	0	0	0	0	0	0.0	0	0.0	0	0.0	35.5	42.7
0715	21	0	20	0	0	0	1	0	0	0	0	0	0	0	0.0	0	0.0	0	0.0	37.3	40
0730	14	0	10	0	1	0	3	0	0	0	0	0	0	0	0.0	0	0.0	0	0.0	35.3	42.8
0745	13	0	8	0	1	0	3	0	1	0	0	0	0	0	0.0	0	0.0	0	0.0	37	44.4
0800	**26**	**1**	**18**	**0**	**3**	**0**	**4**	**0**	**0**	**0**	**0**	**0**	**0**	**0**	**0.0**	**0**	**0.0**	**0**	**0.0**	**37**	**42.6**
0815	13	0	9	0	2	2	0	0	0	0	0	0	0	0	0.0	0	0.0	0	0.0	36.9	40.5
0830	20	0	20	0	0	0	0	0	0	0	0	0	0	0	0.0	0	0.0	0	0.0	39.3	46.4
0845	11	0	10	0	0	0	0	0	0	1	0	0	0	0	0.0	0	0.0	0	0.0	36.3	44.3
0900	17	0	15	1	1	0	0	0	0	0	0	0	0	0	0.0	0	0.0	0	0.0	38.9	47.5
0915	14	0	10	0	4	0	0	0	0	0	0	0	0	0	0.0	0	0.0	0	0.0	39.6	47.4
0930	14	0	14	0	0	0	0	0	0	0	0	0	0	0	0.0	0	0.0	0	0.0	38.7	42.9
0945	9	0	8	0	1	0	0	0	0	0	0	0	0	0	0.0	0	0.0	0	0.0	41	-
1000	17	0	13	0	3	0	1	0	0	0	0	0	0	0	0.0	0	0.0	0	0.0	37.5	46
1015	20	2	17	0	1	0	0	0	0	0	0	0	0	0	0.0	0	0.0	0	0.0	30.2	39.3
1030	16	0	9	1	4	1	0	0	0	0	1	0	0	0	0.0	0	0.0	0	0.0	32.3	41.7
1045	11	0	7	0	4	0	0	0	0	0	0	0	0	0	0.0	0	0.0	0	0.0	39.5	44.5
1100	11	1	8	0	2	0	0	0	0	0	0	0	0	0	0.0	0	0.0	0	0.0	38.5	49.7
1115	9	0	8	0	0	1	0	0	0	0	0	0	0	0	0.0	0	0.0	0	0.0	34.4	-
1130	8	0	8	0	0	0	0	0	0	0	0	0	0	0	0.0	0	0.0	0	0.0	32.7	-
1145	21	0	16	0	4	0	1	0	0	0	0	0	0	0	0.0	0	0.0	0	0.0	34.9	43.7
1200	12	0	10	1	0	1	0	0	0	0	0	0	0	0	0.0	0	0.0	0	0.0	33.3	39.2
1215	12	1	10	0	1	0	0	0	0	0	0	0	0	0	0.0	0	0.0	0	0.0	33.9	45.3
1230	19	0	17	0	1	0	1	0	0	0	0	0	0	0	0.0	0	0.0	0	0.0	37.8	45.7
1245	26	1	20	0	2	0	2	0	1	0	0	0	0	0	0.0	0	0.0	0	0.0	31.2	39.7
1300	15	0	11	0	3	0	1	0	0	0	0	0	0	0	0.0	0	0.0	0	0.0	37.7	45.8
1315	18	0	14	0	2	0	2	0	0	0	0	0	0	0	0.0	0	0.0	0	0.0	35.4	41.3
1330	25	0	17	0	2	0	6	0	0	0	0	0	0	0	0.0	0	0.0	0	0.0	34.3	43.5
1345	12	0	12	0	0	0	0	0	0	0	0	0	0	0	0.0	0	0.0	0	0.0	36.5	45.9
1400	22	1	14	1	4	0	2	0	0	0	0	0	0	0	0.0	0	0.0	0	0.0	33.2	39.3
1415	15	0	10	0	1	1	3	0	0	0	0	0	0	0	0.0	0	0.0	0	0.0	37.5	45
1430	15	0	12	0	0	0	3	0	0	0	0	0	0	0	0.0	0	0.0	0	0.0	35.2	37.2
1445	17	0	11	0	1	0	4	0	1	0	0	0	0	0	0.0	0	0.0	0	0.0	35.6	43.3
1500	21	0	19	0	2	0	0	0	0	0	0	0	0	0	0.0	0	0.0	0	0.0	39.1	45.1
1515	25	0	21	1	3	0	0	0	0	0	0	0	0	1	4.0	1	4.0	1	4.0	37.2	47.3
1530	23	0	18	1	3	1	0	0	0	0	0	0	0	0	0.0	0	0.0	0	0.0	33	40.6
1545	15	0	13	0	2	0	0	0	0	0	0	0	0	0	0.0	0	0.0	0	0.0	34.3	42
1600	20	0	20	0	0	0	0	0	0	0	0	0	0	0	0.0	0	0.0	0	0.0	35.1	44
1615	**29**	**0**	**25**	**0**	**3**	**0**	**0**	**0**	**1**	**0**	**0**	**0**	**0**	**0**	**0.0**	**0**	**0.0**	**0**	**0.0**	**35.6**	**44.9**
1630	22	0	21	0	1	0	0	0	0	0	0	0	0	1	4.5	0	0.0	0	0.0	36.1	43
1645	21	0	18	0	3	0	0	0	0	0	0	0	0	1	4.8	0	0.0	0	0.0	38.9	46.4
1700	21	1	18	1	0	0	1	0	0	0	0	0	0	0	0.0	0	0.0	0	0.0	38.5	45.4
1715	19	1	16	0	0	0	2	0	0	0	0	0	0	0	0.0	0	0.0	0	0.0	37.5	48.9
1730	5	0	3	0	2	0	0	0	0	0	0	0	0	0	0.0	0	0.0	0	0.0	41.3	-
1745	12	0	9	1	2	0	0	0	0	0	0	0	0	0	0.0	0	0.0	0	0.0	37.5	43
1800	17	0	16	0	1	0	0	0	0	0	0	0	0	0	0.0	0	0.0	0	0.0	35.1	43.6
1815	10	0	6	1	1	1	1	0	0	0	0	0	0	0	0.0	0	0.0	0	0.0	38.2	-
1830	15	0	13	0	1	0	1	0	0	0	0	0	0	0	0.0	0	0.0	0	0.0	40.3	47.1
1845	8	0	6	0	2	0	0	0	0	0	0	0	0	0	0.0	0	0.0	0	0.0	37.3	-
1900	11	0	9	0	1	1	0	0	0	0	0	0	0	1	9.1	1	9.1	0	0.0	43.8	54.2
1915	13	1	12	0	0	0	0	0	0	0	0	0	0	0	0.0	0	0.0	0	0.0	39.2	51.9
1930	4	0	3	0	0	0	1	0	0	0	0	0	0	0	0.0	0	0.0	0	0.0	34.8	-
1945	19	0	17	0	1	0	1	0	0	0	0	0	0	0	0.0	0	0.0	0	0.0	33.3	42.3
2000	5	0	3	0	1	0	1	0	0	0	0	0	0	0	0.0	0	0.0	0	0.0	36.7	-
2015	12	0	11	0	1	0	0	0	0	0	0	0	0	0	0.0	0	0.0	0	0.0	30.7	45.4
2030	13	0	12	0	1	0	0	0	0	0	0	0	0	0	0.0	0	0.0	0	0.0	37.5	44.8
2045	7	0	6	0	1	0	0	0	0	0	0	0	0	0	0.0	0	0.0	0	0.0	36.8	-
2100	5	1	4	0	0	0	0	0	0	0	0	0	0	0	0.0	0	0.0	0	0.0	49.9	-
2115	2	0	2	0	0	0	0	0	0	0	0	0	0	0	0.0	0	0.0	0	0.0	34.3	-
2130	3	0	3	0	0	0	0	0	0	0	0	0	0	0	0.0	0	0.0	0	0.0	35.3	-
2145	5	0	5	0	0	0	0	0	0	0	0	0	0	0	0.0	0	0.0	0	0.0	35	-
2200	4	0	4	0	0	0	0	0	0	0	0	0	0	0	0.0	0	0.0	0	0.0	34.1	-
2215	2	0	2	0	0	0	0	0	0	0	0	0	0	0	0.0	0	0.0	0	0.0	41.2	-
2230	2	0	2	0	0	0	0	0	0	0	0	0	0	0	0.0	0	0.0	0	0.0	35.3	-
2245	2	0	1	0	0	0	1	0	0	0	0	0	0	0	0.0	0	0.0	0	0.0	28.4	-
2300	4	0	4	0	0	0	0	0	0	0	0	0	0	0	0.0	0	0.0	0	0.0	38.7	-
2315	4	0	3	0	0	0	1	0	0	0	0	0	0	0	0.0	0	0.0	0	0.0	37.5	-
2330	1	0	1	0	0	0	0	0	0	0	0	0	0	0	0.0	0	0.0	0	0.0	37.6	-
2345	2	0	2	0	0	0	0	0	0	0	0	0	0	0	0.0	0	0.0	0	0.0	32.8	-
07-19	**787**	**9**	**632**	**9**	**76**	**8**	**47**	**0**	**4**	**1**	**1**	**0**	**0**	**3**	**0.4**	**1**	**0.1**	**1**	**0.1**	**36.2**	**43.9**
06-22	**903**	**11**	**730**	**10**	**85**	**9**	**52**	**0**	**4**	**1**	**1**	**0**	**0**	**4**	**0.4**	**2**	**0.2**	**1**	**0.1**	**36.4**	**44.1**
06-00	**924**	**11**	**749**	**10**	**85**	**9**	**54**	**0**	**4**	**1**	**1**	**0**	**0**	**4**	**0.4**	**2**	**0.2**	**1**	**0.1**	**36.4**	**44.1**
00-00	**944**	**11**	**765**	**10**	**89**	**9**	**54**	**0**	**4**	**1**	**1**	**0**	**0**	**5**	**0.5**	**2**	**0.2**	**1**	**0.1**	**36.5**	**44.1**

Site 1
Location B1164
Direction Two Way

16693 / EGMANTON SOLAR FARM
APRIL 2025
AUTOMATIC TRAFFIC COUNT

26 April 2025 **Saturday**

Time	Total	Classification												]PSL	]PSL%	]SL1	]SL1%	]SL2	]SL2%	Mean	Vpp
		1	2	3	4	5	6	7	8	9	10	11	12	60	60	68	68	70	70		85
		MCL	SV	SVT	TB2	TB3	T4	ART3	ART4	ART5	ART6	BD	DRT			ACPO	ACPO	DfT	DfT		
0000	1	0	1	0	0	0	0	0	0	0	0	0	0	0	0.0	0	0.0	0	0.0	55.7	-
0015	2	0	2	0	0	0	0	0	0	0	0	0	0	0	0.0	0	0.0	0	0.0	44.8	-
0030	3	0	3	0	0	0	0	0	0	0	0	0	0	0	0.0	0	0.0	0	0.0	38.6	-
0045	2	0	2	0	0	0	0	0	0	0	0	0	0	0	0.0	0	0.0	0	0.0	33.5	-
0100	1	0	1	0	0	0	0	0	0	0	0	0	0	0	0.0	0	0.0	0	0.0	48.3	-
0115	1	0	1	0	0	0	0	0	0	0	0	0	0	0	0.0	0	0.0	0	0.0	32.2	-
0130	7	0	7	0	0	0	0	0	0	0	0	0	0	0	0.0	0	0.0	0	0.0	39.3	-
0145	1	0	1	0	0	0	0	0	0	0	0	0	0	0	0.0	0	0.0	0	0.0	42.2	-
0200	0	0	0	0	0	0	0	0	0	0	0	0	0	0	0.0	0	0.0	0	0.0	-	-
0215	0	0	0	0	0	0	0	0	0	0	0	0	0	0	0.0	0	0.0	0	0.0	-	-
0230	0	0	0	0	0	0	0	0	0	0	0	0	0	0	0.0	0	0.0	0	0.0	-	-
0245	0	0	0	0	0	0	0	0	0	0	0	0	0	0	0.0	0	0.0	0	0.0	-	-
0300	0	0	0	0	0	0	0	0	0	0	0	0	0	0	0.0	0	0.0	0	0.0	-	-
0315	0	0	0	0	0	0	0	0	0	0	0	0	0	0	0.0	0	0.0	0	0.0	-	-
0330	0	0	0	0	0	0	0	0	0	0	0	0	0	0	0.0	0	0.0	0	0.0	-	-
0345	0	0	0	0	0	0	0	0	0	0	0	0	0	0	0.0	0	0.0	0	0.0	-	-
0400	0	0	0	0	0	0	0	0	0	0	0	0	0	0	0.0	0	0.0	0	0.0	-	-
0415	0	0	0	0	0	0	0	0	0	0	0	0	0	0	0.0	0	0.0	0	0.0	-	-
0430	3	0	3	0	0	0	0	0	0	0	0	0	0	0	0.0	0	0.0	0	0.0	28.8	-
0445	4	0	3	0	0	0	1	0	0	0	0	0	0	0	0.0	0	0.0	0	0.0	36.7	-
0500	0	0	0	0	0	0	0	0	0	0	0	0	0	0	0.0	0	0.0	0	0.0	-	-
0515	0	0	0	0	0	0	0	0	0	0	0	0	0	0	0.0	0	0.0	0	0.0	-	-
0530	0	0	0	0	0	0	0	0	0	0	0	0	0	0	0.0	0	0.0	0	0.0	-	-
0545	0	0	0	0	0	0	0	0	0	0	0	0	0	0	0.0	0	0.0	0	0.0	-	-
0600	0	0	0	0	0	0	0	0	0	0	0	0	0	0	0.0	0	0.0	0	0.0	-	-
0615	2	0	2	0	0	0	0	0	0	0	0	0	0	0	0.0	0	0.0	0	0.0	28.6	-
0630	3	0	2	0	0	0	0	0	0	0	1	0	0	0	0.0	0	0.0	0	0.0	36.2	-
0645	8	0	6	0	2	0	0	0	0	0	0	0	0	0	0.0	0	0.0	0	0.0	42.7	-
0700	2	0	2	0	0	0	0	0	0	0	0	0	0	0	0.0	0	0.0	0	0.0	42.9	-
0715	1	0	1	0	0	0	0	0	0	0	0	0	0	0	0.0	0	0.0	0	0.0	31.5	-
0730	2	0	2	0	0	0	0	0	0	0	0	0	0	0	0.0	0	0.0	0	0.0	43.5	-
0745	6	0	4	0	2	0	0	0	0	0	0	0	0	0	0.0	0	0.0	0	0.0	40.7	-
0800	5	0	3	0	1	0	1	0	0	0	0	0	0	0	0.0	0	0.0	0	0.0	38.7	-
0815	4	0	3	0	0	0	0	0	1	0	0	0	0	0	0.0	0	0.0	0	0.0	37.5	-
0830	9	0	8	0	1	0	0	0	0	0	0	0	0	0	0.0	0	0.0	0	0.0	35.7	-
0845	6	0	5	0	1	0	0	0	0	0	0	0	0	0	0.0	0	0.0	0	0.0	48	-
0900	4	0	3	0	1	0	0	0	0	0	0	0	0	0	0.0	0	0.0	0	0.0	39.9	-
0915	6	0	6	0	0	0	0	0	0	0	0	0	0	0	0.0	0	0.0	0	0.0	38.7	-
0930	9	0	7	1	1	0	0	0	0	0	0	0	0	0	0.0	0	0.0	0	0.0	39.6	-
0945	10	1	8	0	0	0	1	0	0	0	0	0	0	0	0.0	0	0.0	0	0.0	39.8	-
1000	18	1	15	0	0	0	1	0	1	0	0	0	0	0	0.0	0	0.0	0	0.0	32.6	37.3
1015	10	0	9	0	1	0	0	0	0	0	0	0	0	0	0.0	0	0.0	0	0.0	42.2	-
1030	**19**	**1**	**16**	**2**	**0**	**0**	**0**	**0**	**0**	**0**	**0**	**0**	**0**	**0**	**0.0**	**0**	**0.0**	**0**	**0.0**	**32.8**	**42.1**
1045	17	0	13	0	3	0	0	0	1	0	0	0	0	0	0.0	0	0.0	0	0.0	32.3	42.6
1100	8	0	7	0	1	0	0	0	0	0	0	0	0	0	0.0	0	0.0	0	0.0	33.8	-
1115	**19**	**2**	**13**	**0**	**1**	**0**	**2**	**0**	**0**	**0**	**1**	**0**	**0**	**0**	**0.0**	**0**	**0.0**	**0**	**0.0**	**31**	**41.6**
1130	12	1	8	0	2	0	1	0	0	0	0	0	0	0	0.0	0	0.0	0	0.0	30.6	40.5
1145	11	0	10	0	1	0	0	0	0	0	0	0	0	0	0.0	0	0.0	0	0.0	37.9	44.4
1200	15	0	14	0	0	0	0	0	0	0	1	0	0	0	0.0	0	0.0	0	0.0	33.4	41.6
1215	13	0	13	0	0	0	0	0	0	0	0	0	0	1	7.7	0	0.0	0	0.0	38.9	47.8
1230	15	0	13	0	2	0	0	0	0	0	0	0	0	0	0.0	0	0.0	0	0.0	36.8	46.8
1245	**19**	**0**	**16**	**1**	**2**	**0**	**0**	**0**	**0**	**0**	**0**	**0**	**0**	**0**	**0.0**	**0**	**0.0**	**0**	**0.0**	**38.8**	**45.9**
1300	17	0	16	0	1	0	0	0	0	0	0	0	0	0	0.0	0	0.0	0	0.0	36	44.4
1315	12	1	9	0	2	0	0	0	0	0	0	0	0	0	0.0	0	0.0	0	0.0	36.9	41.1
1330	12	0	9	0	3	0	0	0	0	0	0	0	0	0	0.0	0	0.0	0	0.0	36.9	43.2
1345	12	1	9	1	1	0	0	0	0	0	0	0	0	0	0.0	0	0.0	0	0.0	34.3	46.1
1400	12	0	12	0	0	0	0	0	0	0	0	0	0	0	0.0	0	0.0	0	0.0	37.3	42.7
1415	16	0	12	0	4	0	0	0	0	0	0	0	0	0	0.0	0	0.0	0	0.0	32.5	42.9
1430	15	0	13	0	2	0	0	0	0	0	0	0	0	0	0.0	0	0.0	0	0.0	35.4	43.5
1445	9	0	8	0	1	0	0	0	0	0	0	0	0	0	0.0	0	0.0	0	0.0	42.2	-
1500	13	0	11	0	1	0	1	0	0	0	0	0	0	1	7.7	0	0.0	0	0.0	39.1	48.8
1515	9	1	6	1	1	0	0	0	0	0	0	0	0	0	0.0	0	0.0	0	0.0	36.7	-
1530	10	1	7	1	1	0	0	0	0	0	0	0	0	0	0.0	0	0.0	0	0.0	34.1	-
1545	17	0	14	0	2	0	0	0	1	0	0	0	0	0	0.0	0	0.0	0	0.0	35.4	40.5
1600	13	0	13	0	0	0	0	0	0	0	0	0	0	0	0.0	0	0.0	0	0.0	41.4	56.6
1615	6	0	5	0	1	0	0	0	0	0	0	0	0	0	0.0	0	0.0	0	0.0	35.1	-
1630	**19**	**0**	**17**	**0**	**2**	**0**	**0**	**0**	**0**	**0**	**0**	**0**	**0**	**0**	**0.0**	**0**	**0.0**	**0**	**0.0**	**32.9**	**42.9**
1645	13	0	13	0	0	0	0	0	0	0	0	0	0	0	0.0	0	0.0	0	0.0	34	41.7
1700	9	0	6	0	3	0	0	0	0	0	0	0	0	0	0.0	0	0.0	0	0.0	36.1	-
1715	15	1	12	0	2	0	0	0	0	0	0	0	0	0	0.0	0	0.0	0	0.0	33.8	41.1
1730	11	0	8	0	2	0	0	0	1	0	0	0	0	0	0.0	0	0.0	0	0.0	38	50.7
1745	10	0	9	0	1	0	0	0	0	0	0	0	0	0	0.0	0	0.0	0	0.0	35	-
1800	8	0	8	0	0	0	0	0	0	0	0	0	0	0	0.0	0	0.0	0	0.0	37.6	-
1815	9	0	6	0	3	0	0	0	0	0	0	0	0	1	11.1	1	11.1	1	11.1	39.6	-
1830	7	0	7	0	0	0	0	0	0	0	0	0	0	0	0.0	0	0.0	0	0.0	34.4	-
1845	4	0	4	0	0	0	0	0	0	0	0	0	0	0	0.0	0	0.0	0	0.0	37.1	-
1900	4	0	3	0	1	0	0	0	0	0	0	0	0	0	0.0	0	0.0	0	0.0	36.1	-
1915	5	0	5	0	0	0	0	0	0	0	0	0	0	0	0.0	0	0.0	0	0.0	40.8	-
1930	10	0	8	0	2	0	0	0	0	0	0	0	0	0	0.0	0	0.0	0	0.0	39.1	-
1945	5	0	4	0	1	0	0	0	0	0	0	0	0	0	0.0	0	0.0	0	0.0	40.3	-
2000	10	0	8	0	2	0	0	0	0	0	0	0	0	1	10.0	0	0.0	0	0.0	38.6	-
2015	11	0	9	0	2	0	0	0	0	0	0	0	0	0	0.0	0	0.0	0	0.0	39.1	45.9
2030	6	0	6	0	0	0	0	0	0	0	0	0	0	0	0.0	0	0.0	0	0.0	31.1	-
2045	6	0	5	0	1	0	0	0	0	0	0	0	0	0	0.0	0	0.0	0	0.0	30.5	-
2100	4	0	4	0	0	0	0	0	0	0	0	0	0	0	0.0	0	0.0	0	0.0	37.4	-
2115	4	0	4	0	0	0	0	0	0	0	0	0	0	0	0.0	0	0.0	0	0.0	37	-
2130	2	0	2	0	0	0	0	0	0	0	0	0	0	0	0.0	0	0.0	0	0.0	31.7	-
2145	2	0	0	0	2	0	0	0	0	0	0	0	0	0	0.0	0	0.0	0	0.0	37.3	-
2200	4	0	2	0	2	0	0	0	0	0	0	0	0	1	25.0	0	0.0	0	0.0	38.1	-
2215	2	0	2	0	0	0	0	0	0	0	0	0	0	0	0.0	0	0.0	0	0.0	37	-
2230	1	0	0	0	0	1	0	0	0	0	0	0	0	0	0.0	0	0.0	0	0.0	32.2	-
2245	0	0	0	0	0	0	0	0	0	0	0	0	0	0	0.0	0	0.0	0	0.0	-	-
2300	2	0	2	0	0	0	0	0	0	0	0	0	0	0	0.0	0	0.0	0	0.0	41.6	-
2315	2	0	2	0	0	0	0	0	0	0	0	0	0	0	0.0	0	0.0	0	0.0	43	-
2330	2	0	2	0	0	0	0	0	0	0	0	0	0	0	0.0	0	0.0	0	0.0	35.1	-
2345	3	0	3	0	0	0	0	0	0	0	0	0	0	0	0.0	0	0.0	0	0.0	45.3	-
07-19	**518**	**11**	**433**	**7**	**53**	**0**	**7**	**0**	**5**	**0**	**2**	**0**	**0**	**3**	**0.6**	**1**	**0.2**	**1**	**0.2**	**36.1**	**43.3**
06-22	**600**	**11**	**501**	**7**	**66**	**0**	**7**	**0**	**5**	**0**	**3**	**0**	**0**	**4**	**0.7**	**1**	**0.2**	**1**	**0.2**	**36.3**	**43.5**
06-00	**616**	**11**	**514**	**7**	**68**	**1**	**7**	**0**	**5**	**0**	**3**	**0**	**0**	**5**	**0.8**	**1**	**0.2**	**1**	**0.2**	**36.4**	**43.6**
00-00	**641**	**11**	**538**	**7**	**68**	**1**	**8**	**0**	**5**	**0**	**3**	**0**	**0**	**5**	**0.8**	**1**	**0.2**	**1**	**0.2**	**36.4**	**43.7**

Site 1
Location B1164
Direction Two Way
27 April 2025 Sunday

16693 / EGMANTON SOLAR FARM
APRIL 2025
AUTOMATIC TRAFFIC COUNT

Time	Total	Classification												]PSL	]PSL%	]SL1	]SL1%	]SL2	]SL2%	Mean	Vpp
		1	2	3	4	5	6	7	8	9	10	11	12	60	60	68	68	70	70		85
		MCL	SV	SVT	TB2	TB3	T4	ART3	ART4	ART5	ART6	BD	DRT			ACPO	ACPO	DfT	DfT		
0000	2	0	2	0	0	0	0	0	0	0	0	0	0	0	0.0	0	0.0	0	0.0	27.5	-
0015	1	0	1	0	0	0	0	0	0	0	0	0	0	0	0.0	0	0.0	0	0.0	40.6	-
0030	1	0	1	0	0	0	0	0	0	0	0	0	0	1	100.0	0	0.0	0	0.0	60.3	-
0045	0	0	0	0	0	0	0	0	0	0	0	0	0	0	0.0	0	0.0	0	0.0	-	-
0100	0	0	0	0	0	0	0	0	0	0	0	0	0	0	0.0	0	0.0	0	0.0	-	-
0115	0	0	0	0	0	0	0	0	0	0	0	0	0	0	0.0	0	0.0	0	0.0	-	-
0130	0	0	0	0	0	0	0	0	0	0	0	0	0	0	0.0	0	0.0	0	0.0	-	-
0145	0	0	0	0	0	0	0	0	0	0	0	0	0	0	0.0	0	0.0	0	0.0	-	-
0200	1	0	1	0	0	0	0	0	0	0	0	0	0	0	0.0	0	0.0	0	0.0	26.4	-
0215	0	0	0	0	0	0	0	0	0	0	0	0	0	0	0.0	0	0.0	0	0.0	-	-
0230	0	0	0	0	0	0	0	0	0	0	0	0	0	0	0.0	0	0.0	0	0.0	-	-
0245	0	0	0	0	0	0	0	0	0	0	0	0	0	0	0.0	0	0.0	0	0.0	-	-
0300	0	0	0	0	0	0	0	0	0	0	0	0	0	0	0.0	0	0.0	0	0.0	-	-
0315	0	0	0	0	0	0	0	0	0	0	0	0	0	0	0.0	0	0.0	0	0.0	-	-
0330	0	0	0	0	0	0	0	0	0	0	0	0	0	0	0.0	0	0.0	0	0.0	-	-
0345	0	0	0	0	0	0	0	0	0	0	0	0	0	0	0.0	0	0.0	0	0.0	-	-
0400	0	0	0	0	0	0	0	0	0	0	0	0	0	0	0.0	0	0.0	0	0.0	-	-
0415	0	0	0	0	0	0	0	0	0	0	0	0	0	0	0.0	0	0.0	0	0.0	-	-
0430	0	0	0	0	0	0	0	0	0	0	0	0	0	0	0.0	0	0.0	0	0.0	-	-
0445	0	0	0	0	0	0	0	0	0	0	0	0	0	0	0.0	0	0.0	0	0.0	-	-
0500	0	0	0	0	0	0	0	0	0	0	0	0	0	0	0.0	0	0.0	0	0.0	-	-
0515	0	0	0	0	0	0	0	0	0	0	0	0	0	0	0.0	0	0.0	0	0.0	-	-
0530	0	0	0	0	0	0	0	0	0	0	0	0	0	0	0.0	0	0.0	0	0.0	-	-
0545	1	0	1	0	0	0	0	0	0	0	0	0	0	0	0.0	0	0.0	0	0.0	40.4	-
0600	2	0	0	0	2	0	0	0	0	0	0	0	0	0	0.0	0	0.0	0	0.0	46.8	-
0615	2	0	1	0	1	0	0	0	0	0	0	0	0	0	0.0	0	0.0	0	0.0	39.7	-
0630	0	0	0	0	0	0	0	0	0	0	0	0	0	0	0.0	0	0.0	0	0.0	-	-
0645	2	0	1	0	1	0	0	0	0	0	0	0	0	0	0.0	0	0.0	0	0.0	37.9	-
0700	0	0	0	0	0	0	0	0	0	0	0	0	0	0	0.0	0	0.0	0	0.0	-	-
0715	1	0	1	0	0	0	0	0	0	0	0	0	0	0	0.0	0	0.0	0	0.0	49.2	-
0730	3	0	2	0	1	0	0	0	0	0	0	0	0	0	0.0	0	0.0	0	0.0	40.1	-
0745	5	0	4	0	1	0	0	0	0	0	0	0	0	0	0.0	0	0.0	0	0.0	32.5	-
0800	3	0	3	0	0	0	0	0	0	0	0	0	0	0	0.0	0	0.0	0	0.0	39.2	-
0815	2	0	2	0	0	0	0	0	0	0	0	0	0	0	0.0	0	0.0	0	0.0	39.5	-
0830	3	0	3	0	0	0	0	0	0	0	0	0	0	0	0.0	0	0.0	0	0.0	39.2	-
0845	1	0	1	0	0	0	0	0	0	0	0	0	0	0	0.0	0	0.0	0	0.0	20	-
0900	4	0	3	0	1	0	0	0	0	0	0	0	0	0	0.0	0	0.0	0	0.0	35.8	-
0915	10	3	6	0	1	0	0	0	0	0	0	0	0	0	0.0	0	0.0	0	0.0	35.6	-
0930	8	0	8	0	0	0	0	0	0	0	0	0	0	0	0.0	0	0.0	0	0.0	39.1	-
0945	11	2	8	0	1	0	0	0	0	0	0	0	0	0	0.0	0	0.0	0	0.0	31.4	42.6
1000	8	0	8	0	0	0	0	0	0	0	0	0	0	0	0.0	0	0.0	0	0.0	39.4	-
1015	9	0	8	0	1	0	0	0	0	0	0	0	0	0	0.0	0	0.0	0	0.0	39.4	-
1030	**15**	**0**	**13**	**0**	**2**	**0**	**0**	**0**	**0**	**0**	**0**	**0**	**0**	**1**	**6.7**	**0**	**0.0**	**0**	**0.0**	**39.9**	**48.1**
1045	12	1	10	0	1	0	0	0	0	0	0	0	0	0	0.0	0	0.0	0	0.0	35.8	42.4
1100	6	0	6	0	0	0	0	0	0	0	0	0	0	0	0.0	0	0.0	0	0.0	33	-
1115	4	1	3	0	0	0	0	0	0	0	0	0	0	0	0.0	0	0.0	0	0.0	46.9	-
1130	9	0	8	0	0	0	0	0	0	0	1	0	0	0	0.0	0	0.0	0	0.0	39.8	-
1145	13	1	10	1	1	0	0	0	0	0	0	0	0	0	0.0	0	0.0	0	0.0	30.2	41.2
1200	11	2	7	0	0	0	2	0	0	0	0	0	0	0	0.0	0	0.0	0	0.0	30.5	44.5
1215	**19**	**1**	**13**	**1**	**2**	**0**	**0**	**0**	**1**	**0**	**1**	**0**	**0**	**0**	**0.0**	**0**	**0.0**	**0**	**0.0**	**33.9**	**43.2**
1230	14	0	10	0	3	0	0	0	0	0	1	0	0	0	0.0	0	0.0	0	0.0	35	42.1
1245	14	1	11	0	2	0	0	0	0	0	0	0	0	0	0.0	0	0.0	0	0.0	35.7	48.5
1300	14	0	11	0	3	0	0	0	0	0	0	0	0	0	0.0	0	0.0	0	0.0	38.7	43.5
1315	11	2	9	0	0	0	0	0	0	0	0	0	0	0	0.0	0	0.0	0	0.0	37	40.8
1330	11	0	9	0	2	0	0	0	0	0	0	0	0	0	0.0	0	0.0	0	0.0	41.3	49.6
1345	12	0	10	0	1	0	0	0	0	0	1	0	0	1	8.3	0	0.0	0	0.0	40	55.5
1400	10	0	6	1	3	0	0	0	0	0	0	0	0	0	0.0	0	0.0	0	0.0	32.1	-
1415	15	0	13	0	1	0	1	0	0	0	0	0	0	0	0.0	0	0.0	0	0.0	37.6	43.8
1430	12	0	10	0	2	0	0	0	0	0	0	0	0	0	0.0	0	0.0	0	0.0	38.4	41.8
1445	7	0	6	0	1	0	0	0	0	0	0	0	0	0	0.0	0	0.0	0	0.0	35.8	-
1500	9	3	3	0	1	0	0	0	0	0	2	0	0	0	0.0	0	0.0	0	0.0	32.6	-
1515	14	2	10	0	2	0	0	0	0	0	0	0	0	0	0.0	0	0.0	0	0.0	31.8	37.8
1530	13	1	11	0	1	0	0	0	0	0	0	0	0	0	0.0	0	0.0	0	0.0	32.3	43
1545	10	1	7	0	2	0	0	0	0	0	0	0	0	0	0.0	0	0.0	0	0.0	29.5	-
1600	18	2	14	0	1	1	0	0	0	0	0	0	0	0	0.0	0	0.0	0	0.0	38.4	50.9
1615	15	2	11	0	2	0	0	0	0	0	0	0	0	0	0.0	0	0.0	0	0.0	38.8	48.3
1630	11	2	8	1	0	0	0	0	0	0	0	0	0	0	0.0	0	0.0	0	0.0	34.5	46
1645	7	2	5	0	0	0	0	0	0	0	0	0	0	0	0.0	0	0.0	0	0.0	37.6	-
1700	14	0	12	1	1	0	0	0	0	0	0	0	0	0	0.0	0	0.0	0	0.0	38.5	46.2
1715	10	0	9	0	1	0	0	0	0	0	0	0	0	0	0.0	0	0.0	0	0.0	39.8	-
1730	2	0	2	0	0	0	0	0	0	0	0	0	0	0	0.0	0	0.0	0	0.0	40.7	-
1745	15	0	13	0	2	0	0	0	0	0	0	0	0	0	0.0	0	0.0	0	0.0	38.3	44.2
1800	10	0	9	0	1	0	0	0	0	0	0	0	0	0	0.0	0	0.0	0	0.0	38.9	-
1815	11	0	9	1	1	0	0	0	0	0	0	0	0	0	0.0	0	0.0	0	0.0	34.4	45.4
1830	5	1	4	0	0	0	0	0	0	0	0	0	0	0	0.0	0	0.0	0	0.0	37	-
1845	10	1	8	0	1	0	0	0	0	0	0	0	0	1	10.0	1	10.0	0	0.0	43.7	-
1900	6	0	6	0	0	0	0	0	0	0	0	0	0	0	0.0	0	0.0	0	0.0	38.3	-
1915	9	0	7	0	2	0	0	0	0	0	0	0	0	0	0.0	0	0.0	0	0.0	36.6	-
1930	9	0	7	0	2	0	0	0	0	0	0	0	0	0	0.0	0	0.0	0	0.0	35.6	-
1945	11	0	9	0	2	0	0	0	0	0	0	0	0	0	0.0	0	0.0	0	0.0	35.6	41.6
2000	4	0	3	0	1	0	0	0	0	0	0	0	0	0	0.0	0	0.0	0	0.0	33.9	-
2015	5	0	5	0	0	0	0	0	0	0	0	0	0	0	0.0	0	0.0	0	0.0	41.4	-
2030	9	0	8	0	1	0	0	0	0	0	0	0	0	1	11.1	0	0.0	0	0.0	44.1	-
2045	5	0	4	0	1	0	0	0	0	0	0	0	0	0	0.0	0	0.0	0	0.0	31.9	-
2100	8	0	8	0	0	0	0	0	0	0	0	0	0	0	0.0	0	0.0	0	0.0	40.3	-
2115	10	0	10	0	0	0	0	0	0	0	0	0	0	0	0.0	0	0.0	0	0.0	36.2	-
2130	6	0	6	0	0	0	0	0	0	0	0	0	0	0	0.0	0	0.0	0	0.0	38	-
2145	3	0	2	0	1	0	0	0	0	0	0	0	0	0	0.0	0	0.0	0	0.0	42.6	-
2200	1	0	1	0	0	0	0	0	0	0	0	0	0	0	0.0	0	0.0	0	0.0	43.9	-
2215	2	0	2	0	0	0	0	0	0	0	0	0	0	0	0.0	0	0.0	0	0.0	44.1	-
2230	2	0	2	0	0	0	0	0	0	0	0	0	0	0	0.0	0	0.0	0	0.0	36.2	-
2245	3	0	3	0	0	0	0	0	0	0	0	0	0	0	0.0	0	0.0	0	0.0	33.2	-
2300	2	0	2	0	0	0	0	0	0	0	0	0	0	0	0.0	0	0.0	0	0.0	35.1	-
2315	2	0	2	0	0	0	0	0	0	0	0	0	0	0	0.0	0	0.0	0	0.0	36.4	-
2330	0	0	0	0	0	0	0	0	0	0	0	0	0	0	0.0	0	0.0	0	0.0	-	-
2345	1	0	1	0	0	0	0	0	0	0	0	0	0	0	0.0	0	0.0	0	0.0	31.6	-
07-19	**451**	**31**	**357**	**6**	**46**	**1**	**3**	**0**	**1**	**0**	**6**	**0**	**0**	**3**	**0.7**	**1**	**0.2**	**0**	**0.0**	**36.5**	**44.2**
06-22	**542**	**31**	**434**	**6**	**60**	**1**	**3**	**0**	**1**	**0**	**6**	**0**	**0**	**4**	**0.7**	**1**	**0.2**	**0**	**0.0**	**36.7**	**44.3**
06-00	**555**	**31**	**447**	**6**	**60**	**1**	**3**	**0**	**1**	**0**	**6**	**0**	**0**	**4**	**0.7**	**1**	**0.2**	**0**	**0.0**	**36.7**	**44.2**
00-00	**561**	**31**	**453**	**6**	**60**	**1**	**3**	**0**	**1**	**0**	**6**	**0**	**0**	**5**	**0.9**	**1**	**0.2**	**0**	**0.0**	**36.8**	**44.2**

Site 1
Location B1164
Direction Two Way
28 April 2025 Monday

16693 / EGMANTON SOLAR FARM
APRIL 2025
AUTOMATIC TRAFFIC COUNT

Time	Total	Classification												]PSL	]PSL%	]SL1	]SL1%	]SL2	]SL2%	Mean	Vpp
		1	2	3	4	5	6	7	8	9	10	11	12	60	60	68	68	70	70		85
		MCL	SV	SVT	TB2	TB3	T4	ART3	ART4	ART5	ART6	BD	DRT			ACPO	ACPO	DfT	DfT		
0000	1	0	1	0	0	0	0	0	0	0	0	0	0	0	0.0	0	0.0	0	0.0	36.2	-
0015	0	0	0	0	0	0	0	0	0	0	0	0	0	0	0.0	0	0.0	0	0.0	-	-
0030	0	0	0	0	0	0	0	0	0	0	0	0	0	0	0.0	0	0.0	0	0.0	-	-
0045	0	0	0	0	0	0	0	0	0	0	0	0	0	0	0.0	0	0.0	0	0.0	-	-
0100	0	0	0	0	0	0	0	0	0	0	0	0	0	0	0.0	0	0.0	0	0.0	-	-
0115	0	0	0	0	0	0	0	0	0	0	0	0	0	0	0.0	0	0.0	0	0.0	-	-
0130	0	0	0	0	0	0	0	0	0	0	0	0	0	0	0.0	0	0.0	0	0.0	-	-
0145	1	0	1	0	0	0	0	0	0	0	0	0	0	0	0.0	0	0.0	0	0.0	44.4	-
0200	0	0	0	0	0	0	0	0	0	0	0	0	0	0	0.0	0	0.0	0	0.0	-	-
0215	0	0	0	0	0	0	0	0	0	0	0	0	0	0	0.0	0	0.0	0	0.0	-	-
0230	0	0	0	0	0	0	0	0	0	0	0	0	0	0	0.0	0	0.0	0	0.0	-	-
0245	0	0	0	0	0	0	0	0	0	0	0	0	0	0	0.0	0	0.0	0	0.0	-	-
0300	0	0	0	0	0	0	0	0	0	0	0	0	0	0	0.0	0	0.0	0	0.0	-	-
0315	0	0	0	0	0	0	0	0	0	0	0	0	0	0	0.0	0	0.0	0	0.0	-	-
0330	0	0	0	0	0	0	0	0	0	0	0	0	0	0	0.0	0	0.0	0	0.0	-	-
0345	0	0	0	0	0	0	0	0	0	0	0	0	0	0	0.0	0	0.0	0	0.0	-	-
0400	1	0	1	0	0	0	0	0	0	0	0	0	0	0	0.0	0	0.0	0	0.0	40.1	-
0415	1	0	1	0	0	0	0	0	0	0	0	0	0	0	0.0	0	0.0	0	0.0	39.6	-
0430	0	0	0	0	0	0	0	0	0	0	0	0	0	0	0.0	0	0.0	0	0.0	-	-
0445	1	0	1	0	0	0	0	0	0	0	0	0	0	0	0.0	0	0.0	0	0.0	45	-
0500	1	1	0	0	0	0	0	0	0	0	0	0	0	0	0.0	0	0.0	0	0.0	16.3	-
0515	2	0	2	0	0	0	0	0	0	0	0	0	0	0	0.0	0	0.0	0	0.0	36.3	-
0530	3	0	3	0	0	0	0	0	0	0	0	0	0	0	0.0	0	0.0	0	0.0	40.3	-
0545	4	0	4	0	0	0	0	0	0	0	0	0	0	0	0.0	0	0.0	0	0.0	42.7	-
0600	4	0	3	0	1	0	0	0	0	0	0	0	0	0	0.0	0	0.0	0	0.0	40.1	-
0615	2	0	2	0	0	0	0	0	0	0	0	0	0	0	0.0	0	0.0	0	0.0	37.1	-
0630	5	0	4	0	1	0	0	0	0	0	0	0	0	0	0.0	0	0.0	0	0.0	42.8	-
0645	8	0	6	0	2	0	0	0	0	0	0	0	0	0	0.0	0	0.0	0	0.0	44.2	-
0700	8	0	6	0	2	0	0	0	0	0	0	0	0	0	0.0	0	0.0	0	0.0	39.2	-
0715	6	0	4	0	2	0	0	0	0	0	0	0	0	0	0.0	0	0.0	0	0.0	44.4	-
0730	13	0	11	0	2	0	0	0	0	0	0	0	0	0	0.0	0	0.0	0	0.0	39.4	41.8
0745	10	0	8	0	1	0	0	0	1	0	0	0	0	0	0.0	0	0.0	0	0.0	39.3	-
0800	9	0	7	0	2	0	0	0	0	0	0	0	0	0	0.0	0	0.0	0	0.0	40.9	-
0815	14	0	12	0	1	0	1	0	0	0	0	0	0	0	0.0	0	0.0	0	0.0	40.7	48.9
0830	14	0	13	0	1	0	0	0	0	0	0	0	0	1	7.1	0	0.0	0	0.0	40.5	44.9
0845	**21**	**0**	**15**	**0**	**5**	**0**	**0**	**0**	**1**	**0**	**0**	**0**	**0**	**0**	**0.0**	**0**	**0.0**	**0**	**0.0**	**40**	**46.1**
0900	11	0	9	0	2	0	0	0	0	0	0	0	0	0	0.0	0	0.0	0	0.0	36.7	48.1
0915	10	0	8	1	1	0	0	0	0	0	0	0	0	0	0.0	0	0.0	0	0.0	41.2	-
0930	10	0	8	0	2	0	0	0	0	0	0	0	0	0	0.0	0	0.0	0	0.0	33.6	-
0945	14	0	12	0	1	0	0	1	0	0	0	0	0	0	0.0	0	0.0	0	0.0	35.9	45.5
1000	15	1	14	0	0	0	0	0	0	0	0	0	0	0	0.0	0	0.0	0	0.0	37.4	43.5
1015	13	0	8	2	3	0	0	0	0	0	0	0	0	0	0.0	0	0.0	0	0.0	36.2	44.7
1030	6	0	4	0	2	0	0	0	0	0	0	0	0	0	0.0	0	0.0	0	0.0	32	-
1045	12	0	8	1	3	0	0	0	0	0	0	0	0	0	0.0	0	0.0	0	0.0	37.6	44.8
1100	14	0	8	0	6	0	0	0	0	0	0	0	0	0	0.0	0	0.0	0	0.0	38.9	45.9
1115	12	0	9	0	3	0	0	0	0	0	0	0	0	0	0.0	0	0.0	0	0.0	37.8	43.8
1130	6	1	5	0	0	0	0	0	0	0	0	0	0	0	0.0	0	0.0	0	0.0	39.2	-
1145	11	1	10	0	0	0	0	0	0	0	0	0	0	0	0.0	0	0.0	0	0.0	33.5	47.6
1200	17	0	10	0	6	0	1	0	0	0	0	0	0	0	0.0	0	0.0	0	0.0	38	46
1215	7	0	6	0	1	0	0	0	0	0	0	0	0	0	0.0	0	0.0	0	0.0	39.9	-
1230	10	0	7	0	3	0	0	0	0	0	0	0	0	0	0.0	0	0.0	0	0.0	36.7	-
1245	15	0	12	1	2	0	0	0	0	0	0	0	0	0	0.0	0	0.0	0	0.0	34.7	44
1300	16	1	11	1	3	0	0	0	0	0	0	0	0	0	0.0	0	0.0	0	0.0	34.9	43.6
1315	14	0	11	0	2	0	1	0	0	0	0	0	0	0	0.0	0	0.0	0	0.0	35.2	41.7
1330	15	0	11	0	4	0	0	0	0	0	0	0	0	0	0.0	0	0.0	0	0.0	38.1	44.2
1345	12	0	9	0	3	0	0	0	0	0	0	0	0	0	0.0	0	0.0	0	0.0	36	44.7
1400	13	0	10	2	1	0	0	0	0	0	0	0	0	0	0.0	0	0.0	0	0.0	37.6	44.1
1415	10	2	6	1	1	0	0	0	0	0	0	0	0	0	0.0	0	0.0	0	0.0	33.3	-
1430	16	0	15	0	1	0	0	0	0	0	0	0	0	0	0.0	0	0.0	0	0.0	35.1	42.3
1445	11	0	11	0	0	0	0	0	0	0	0	0	0	0	0.0	0	0.0	0	0.0	39.3	49.2
1500	9	0	6	0	2	0	0	1	0	0	0	0	0	0	0.0	0	0.0	0	0.0	40.6	-
1515	21	1	16	1	3	0	0	0	0	0	0	0	0	0	0.0	0	0.0	0	0.0	37.7	47.5
1530	19	0	15	0	2	2	0	0	0	0	0	0	0	0	0.0	0	0.0	0	0.0	36.7	42.2
1545	6	0	5	0	1	0	0	0	0	0	0	0	0	0	0.0	0	0.0	0	0.0	41.3	-
1600	20	0	20	0	0	0	0	0	0	0	0	0	0	0	0.0	0	0.0	0	0.0	39.2	48.5
1615	17	2	11	1	3	0	0	0	0	0	0	0	0	0	0.0	0	0.0	0	0.0	33.3	44.8
1630	16	0	12	1	3	0	0	0	0	0	0	0	0	0	0.0	0	0.0	0	0.0	40.2	44.5
1645	20	0	20	0	0	0	0	0	0	0	0	0	0	0	0.0	0	0.0	0	0.0	37.2	43.5
1700	**27**	**0**	**23**	**0**	**3**	**0**	**0**	**0**	**1**	**0**	**0**	**0**	**0**	**0**	**0.0**	**0**	**0.0**	**0**	**0.0**	**39.5**	**46.6**
1715	9	0	9	0	0	0	0	0	0	0	0	0	0	0	0.0	0	0.0	0	0.0	38.5	-
1730	13	0	11	0	2	0	0	0	0	0	0	0	0	0	0.0	0	0.0	0	0.0	38.1	42.9
1745	11	0	8	0	2	1	0	0	0	0	0	0	0	0	0.0	0	0.0	0	0.0	38	45.6
1800	11	0	9	0	2	0	0	0	0	0	0	0	0	0	0.0	0	0.0	0	0.0	38.1	43.1
1815	12	1	10	0	1	0	0	0	0	0	0	0	0	0	0.0	0	0.0	0	0.0	37.5	48.6
1830	8	1	5	0	2	0	0	0	0	0	0	0	0	0	0.0	0	0.0	0	0.0	40.1	-
1845	10	0	9	0	1	0	0	0	0	0	0	0	0	0	0.0	0	0.0	0	0.0	38.6	-
1900	9	0	9	0	0	0	0	0	0	0	0	0	0	0	0.0	0	0.0	0	0.0	38.5	-
1915	4	0	3	0	1	0	0	0	0	0	0	0	0	0	0.0	0	0.0	0	0.0	38.7	-
1930	8	0	6	0	1	0	1	0	0	0	0	0	0	0	0.0	0	0.0	0	0.0	43	-
1945	6	0	6	0	0	0	0	0	0	0	0	0	0	0	0.0	0	0.0	0	0.0	37.9	-
2000	5	0	4	0	1	0	0	0	0	0	0	0	0	0	0.0	0	0.0	0	0.0	36.4	-
2015	4	0	4	0	0	0	0	0	0	0	0	0	0	0	0.0	0	0.0	0	0.0	43.3	-
2030	6	0	6	0	0	0	0	0	0	0	0	0	0	0	0.0	0	0.0	0	0.0	35.7	-
2045	4	0	4	0	0	0	0	0	0	0	0	0	0	0	0.0	0	0.0	0	0.0	36.4	-
2100	2	0	2	0	0	0	0	0	0	0	0	0	0	0	0.0	0	0.0	0	0.0	42.3	-
2115	6	0	6	0	0	0	0	0	0	0	0	0	0	0	0.0	0	0.0	0	0.0	39.7	-
2130	3	0	3	0	0	0	0	0	0	0	0	0	0	0	0.0	0	0.0	0	0.0	41.5	-
2145	8	0	7	0	1	0	0	0	0	0	0	0	0	0	0.0	0	0.0	0	0.0	31.8	-
2200	1	0	1	0	0	0	0	0	0	0	0	0	0	0	0.0	0	0.0	0	0.0	30.4	-
2215	3	0	3	0	0	0	0	0	0	0	0	0	0	0	0.0	0	0.0	0	0.0	35.6	-
2230	2	0	2	0	0	0	0	0	0	0	0	0	0	0	0.0	0	0.0	0	0.0	31.2	-
2245	3	0	3	0	0	0	0	0	0	0	0	0	0	0	0.0	0	0.0	0	0.0	40.7	-
2300	1	0	1	0	0	0	0	0	0	0	0	0	0	0	0.0	0	0.0	0	0.0	31.8	-
2315	2	0	2	0	0	0	0	0	0	0	0	0	0	0	0.0	0	0.0	0	0.0	36.4	-
2330	0	0	0	0	0	0	0	0	0	0	0	0	0	0	0.0	0	0.0	0	0.0	-	-
2345	1	0	1	0	0	0	0	0	0	0	0	0	0	0	0.0	0	0.0	0	0.0	33.5	-
07-19	**614**	**11**	**487**	**12**	**93**	**3**	**3**	**2**	**3**	**0**	**0**	**0**	**0**	**1**	**0.2**	**0**	**0.0**	**0**	**0.0**	**37.8**	**44.5**
06-22	**698**	**11**	**562**	**12**	**101**	**3**	**4**	**2**	**3**	**0**	**0**	**0**	**0**	**1**	**0.1**	**0**	**0.0**	**0**	**0.0**	**37.9**	**44.5**
06-00	**711**	**11**	**575**	**12**	**101**	**3**	**4**	**2**	**3**	**0**	**0**	**0**	**0**	**1**	**0.1**	**0**	**0.0**	**0**	**0.0**	**37.9**	**44.5**
00-00	**726**	**12**	**589**	**12**	**101**	**3**	**4**	**2**	**3**	**0**	**0**	**0**	**0**	**1**	**0.1**	**0**	**0.0**	**0**	**0.0**	**37.9**	**44.5**

Site 1
Location B1164
Direction Two Way
29 April 2025 Tuesday

16693 / EGMANTON SOLAR FARM
APRIL 2025
AUTOMATIC TRAFFIC COUNT

Time	Total	Classification												]PSL	]PSL%	]SL1	]SL1%	]SL2	]SL2%	Mean	Vpp
		1	2	3	4	5	6	7	8	9	10	11	12	60	60	68	68	70	70		85
		MCL	SV	SVT	TB2	TB3	T4	ART3	ART4	ART5	ART6	BD	DRT			ACPO	ACPO	DfT	DfT		
0000	1	0	1	0	0	0	0	0	0	0	0	0	0	0	0.0	0	0.0	0	0.0	41.9	-
0015	0	0	0	0	0	0	0	0	0	0	0	0	0	0	0.0	0	0.0	0	0.0	-	-
0030	0	0	0	0	0	0	0	0	0	0	0	0	0	0	0.0	0	0.0	0	0.0	-	-
0045	0	0	0	0	0	0	0	0	0	0	0	0	0	0	0.0	0	0.0	0	0.0	-	-
0100	0	0	0	0	0	0	0	0	0	0	0	0	0	0	0.0	0	0.0	0	0.0	-	-
0115	0	0	0	0	0	0	0	0	0	0	0	0	0	0	0.0	0	0.0	0	0.0	-	-
0130	0	0	0	0	0	0	0	0	0	0	0	0	0	0	0.0	0	0.0	0	0.0	-	-
0145	0	0	0	0	0	0	0	0	0	0	0	0	0	0	0.0	0	0.0	0	0.0	-	-
0200	0	0	0	0	0	0	0	0	0	0	0	0	0	0	0.0	0	0.0	0	0.0	-	-
0215	0	0	0	0	0	0	0	0	0	0	0	0	0	0	0.0	0	0.0	0	0.0	-	-
0230	0	0	0	0	0	0	0	0	0	0	0	0	0	0	0.0	0	0.0	0	0.0	-	-
0245	0	0	0	0	0	0	0	0	0	0	0	0	0	0	0.0	0	0.0	0	0.0	-	-
0300	0	0	0	0	0	0	0	0	0	0	0	0	0	0	0.0	0	0.0	0	0.0	-	-
0315	0	0	0	0	0	0	0	0	0	0	0	0	0	0	0.0	0	0.0	0	0.0	-	-
0330	0	0	0	0	0	0	0	0	0	0	0	0	0	0	0.0	0	0.0	0	0.0	-	-
0345	1	0	1	0	0	0	0	0	0	0	0	0	0	0	0.0	0	0.0	0	0.0	47.5	-
0400	2	0	2	0	0	0	0	0	0	0	0	0	0	0	0.0	0	0.0	0	0.0	43.5	-
0415	0	0	0	0	0	0	0	0	0	0	0	0	0	0	0.0	0	0.0	0	0.0	-	-
0430	0	0	0	0	0	0	0	0	0	0	0	0	0	0	0.0	0	0.0	0	0.0	-	-
0445	0	0	0	0	0	0	0	0	0	0	0	0	0	0	0.0	0	0.0	0	0.0	-	-
0500	0	0	0	0	0	0	0	0	0	0	0	0	0	0	0.0	0	0.0	0	0.0	-	-
0515	6	1	5	0	0	0	0	0	0	0	0	0	0	0	0.0	0	0.0	0	0.0	40.1	-
0530	5	0	5	0	0	0	0	0	0	0	0	0	0	0	0.0	0	0.0	0	0.0	40.5	-
0545	3	0	3	0	0	0	0	0	0	0	0	0	0	0	0.0	0	0.0	0	0.0	37	-
0600	6	1	4	0	1	0	0	0	0	0	0	0	0	1	16.7	0	0.0	0	0.0	47.7	-
0615	1	0	1	0	0	0	0	0	0	0	0	0	0	0	0.0	0	0.0	0	0.0	39.8	-
0630	5	0	4	0	1	0	0	0	0	0	0	0	0	0	0.0	0	0.0	0	0.0	41.2	-
0645	9	2	6	0	1	0	0	0	0	0	0	0	0	0	0.0	0	0.0	0	0.0	40.5	-
0700	7	0	6	0	1	0	0	0	0	0	0	0	0	0	0.0	0	0.0	0	0.0	39.2	-
0715	7	0	6	0	1	0	0	0	0	0	0	0	0	0	0.0	0	0.0	0	0.0	41	-
0730	14	0	13	0	1	0	0	0	0	0	0	0	0	0	0.0	0	0.0	0	0.0	40.8	45.1
0745	10	0	8	0	2	0	0	0	0	0	0	0	0	0	0.0	0	0.0	0	0.0	41.3	-
0800	14	1	9	0	3	1	0	0	0	0	0	0	0	0	0.0	0	0.0	0	0.0	38.9	47.2
0815	17	0	15	0	1	1	0	0	0	0	0	0	0	0	0.0	0	0.0	0	0.0	35.8	46.7
0830	11	0	10	0	0	1	0	0	0	0	0	0	0	0	0.0	0	0.0	0	0.0	39.2	47.8
0845	**19**	**0**	**19**	**0**	**0**	**0**	**0**	**0**	**0**	**0**	**0**	**0**	**0**	**0**	**0.0**	**0**	**0.0**	**0**	**0.0**	**37.7**	**45.6**
0900	7	0	6	0	1	0	0	0	0	0	0	0	0	0	0.0	0	0.0	0	0.0	44.7	-
0915	8	1	5	0	1	0	1	0	0	0	0	0	0	0	0.0	0	0.0	0	0.0	33.2	-
0930	6	0	6	0	0	0	0	0	0	0	0	0	0	0	0.0	0	0.0	0	0.0	36.3	-
0945	14	0	13	0	1	0	0	0	0	0	0	0	0	0	0.0	0	0.0	0	0.0	34.9	44.1
1000	11	0	9	0	1	0	1	0	0	0	0	0	0	0	0.0	0	0.0	0	0.0	37.2	45.5
1015	9	0	7	0	1	0	0	0	1	0	0	0	0	0	0.0	0	0.0	0	0.0	38.5	-
1030	17	1	13	1	1	1	0	0	0	0	0	0	0	0	0.0	0	0.0	0	0.0	32	40.1
1045	12	0	9	0	3	0	0	0	0	0	0	0	0	0	0.0	0	0.0	0	0.0	37.9	43
1100	15	1	10	0	4	0	0	0	0	0	0	0	0	0	0.0	0	0.0	0	0.0	35.9	43.5
1115	11	0	6	0	4	1	0	0	0	0	0	0	0	0	0.0	0	0.0	0	0.0	38.2	44.1
1130	7	0	6	0	0	1	0	0	0	0	0	0	0	0	0.0	0	0.0	0	0.0	35.2	-
1145	6	0	5	0	0	0	0	0	1	0	0	0	0	0	0.0	0	0.0	0	0.0	35	-
1200	8	0	6	0	0	0	0	0	2	0	0	0	0	0	0.0	0	0.0	0	0.0	35.9	-
1215	7	0	7	0	0	0	0	0	0	0	0	0	0	0	0.0	0	0.0	0	0.0	38.7	-
1230	12	0	11	0	0	1	0	0	0	0	0	0	0	0	0.0	0	0.0	0	0.0	38.1	42.5
1245	10	0	9	0	0	0	0	0	1	0	0	0	0	0	0.0	0	0.0	0	0.0	36.7	-
1300	15	0	11	0	4	0	0	0	0	0	0	0	0	1	6.7	0	0.0	0	0.0	37.7	46.8
1315	5	0	5	0	0	0	0	0	0	0	0	0	0	0	0.0	0	0.0	0	0.0	32.9	-
1330	14	0	12	0	2	0	0	0	0	0	0	0	0	0	0.0	0	0.0	0	0.0	36.4	42.1
1345	19	0	13	2	4	0	0	0	0	0	0	0	0	0	0.0	0	0.0	0	0.0	36.1	43.5
1400	9	0	9	0	0	0	0	0	0	0	0	0	0	0	0.0	0	0.0	0	0.0	38.4	-
1415	13	1	12	0	0	0	0	0	0	0	0	0	0	0	0.0	0	0.0	0	0.0	40.5	48.2
1430	8	1	6	0	1	0	0	0	0	0	0	0	0	0	0.0	0	0.0	0	0.0	38.3	-
1445	18	0	16	1	1	0	0	0	0	0	0	0	0	0	0.0	0	0.0	0	0.0	38.1	43.7
1500	13	1	9	0	3	0	0	0	0	0	0	0	0	0	0.0	0	0.0	0	0.0	45.9	56
1515	**24**	**2**	**21**	**0**	**1**	**0**	**0**	**0**	**0**	**0**	**0**	**0**	**0**	**0**	**0.0**	**0**	**0.0**	**0**	**0.0**	**38.7**	**46.2**
1530	23	0	18	0	3	1	1	0	0	0	0	0	0	0	0.0	0	0.0	0	0.0	35.9	40.9
1545	11	0	9	1	1	0	0	0	0	0	0	0	0	1	9.1	0	0.0	0	0.0	42.3	55.1
1600	19	0	19	0	0	0	0	0	0	0	0	0	0	0	0.0	0	0.0	0	0.0	38.7	44.6
1615	17	0	15	0	2	0	0	0	0	0	0	0	0	0	0.0	0	0.0	0	0.0	37.1	44.3
1630	16	1	11	0	3	0	0	0	0	0	1	0	0	0	0.0	0	0.0	0	0.0	40	48.9
1645	15	1	12	0	2	0	0	0	0	0	0	0	0	0	0.0	0	0.0	0	0.0	36.4	42.3
1700	14	1	12	0	1	0	0	0	0	0	0	0	0	0	0.0	0	0.0	0	0.0	38.2	49.8
1715	17	1	13	0	2	0	0	0	0	1	0	0	0	0	0.0	0	0.0	0	0.0	37.2	45.4
1730	6	0	6	0	0	0	0	0	0	0	0	0	0	0	0.0	0	0.0	0	0.0	41.3	-
1745	14	0	14	0	0	0	0	0	0	0	0	0	0	0	0.0	0	0.0	0	0.0	40.2	47.5
1800	10	1	9	0	0	0	0	0	0	0	0	0	0	0	0.0	0	0.0	0	0.0	37.9	-
1815	15	0	13	0	2	0	0	0	0	0	0	0	0	1	6.7	0	0.0	0	0.0	36.8	43.9
1830	3	0	3	0	0	0	0	0	0	0	0	0	0	0	0.0	0	0.0	0	0.0	35	-
1845	17	1	14	0	2	0	0	0	0	0	0	0	0	0	0.0	0	0.0	0	0.0	37	45.9
1900	7	0	4	0	3	0	0	0	0	0	0	0	0	0	0.0	0	0.0	0	0.0	39.8	-
1915	9	0	9	0	0	0	0	0	0	0	0	0	0	0	0.0	0	0.0	0	0.0	33.3	-
1930	10	0	9	0	1	0	0	0	0	0	0	0	0	0	0.0	0	0.0	0	0.0	35.6	-
1945	4	0	4	0	0	0	0	0	0	0	0	0	0	0	0.0	0	0.0	0	0.0	47.7	-
2000	2	0	2	0	0	0	0	0	0	0	0	0	0	0	0.0	0	0.0	0	0.0	46.4	-
2015	4	0	4	0	0	0	0	0	0	0	0	0	0	0	0.0	0	0.0	0	0.0	37	-
2030	7	0	7	0	0	0	0	0	0	0	0	0	0	0	0.0	0	0.0	0	0.0	39	-
2045	7	0	6	0	1	0	0	0	0	0	0	0	0	1	14.3	0	0.0	0	0.0	38.3	-
2100	2	0	2	0	0	0	0	0	0	0	0	0	0	0	0.0	0	0.0	0	0.0	39.6	-
2115	3	0	2	0	1	0	0	0	0	0	0	0	0	0	0.0	0	0.0	0	0.0	35.1	-
2130	2	0	1	0	1	0	0	0	0	0	0	0	0	0	0.0	0	0.0	0	0.0	26.6	-
2145	4	0	4	0	0	0	0	0	0	0	0	0	0	0	0.0	0	0.0	0	0.0	34	-
2200	5	0	4	0	0	1	0	0	0	0	0	0	0	0	0.0	0	0.0	0	0.0	40.7	-
2215	0	0	0	0	0	0	0	0	0	0	0	0	0	0	0.0	0	0.0	0	0.0	-	-
2230	1	0	1	0	0	0	0	0	0	0	0	0	0	0	0.0	0	0.0	0	0.0	33.2	-
2245	5	0	5	0	0	0	0	0	0	0	0	0	0	0	0.0	0	0.0	0	0.0	39.1	-
2300	0	0	0	0	0	0	0	0	0	0	0	0	0	0	0.0	0	0.0	0	0.0	-	-
2315	3	0	3	0	0	0	0	0	0	0	0	0	0	0	0.0	0	0.0	0	0.0	40.1	-
2330	0	0	0	0	0	0	0	0	0	0	0	0	0	0	0.0	0	0.0	0	0.0	-	-
2345	0	0	0	0	0	0	0	0	0	0	0	0	0	0	0.0	0	0.0	0	0.0	-	-
07-19	**594**	**15**	**496**	**5**	**60**	**8**	**3**	**0**	**5**	**1**	**1**	**0**	**0**	**3**	**0.5**	**0**	**0.0**	**0**	**0.0**	**37.8**	**45**
06-22	**676**	**18**	**565**	**5**	**70**	**8**	**3**	**0**	**5**	**1**	**1**	**0**	**0**	**5**	**0.7**	**0**	**0.0**	**0**	**0.0**	**38**	**45**
06-00	**690**	**18**	**578**	**5**	**70**	**9**	**3**	**0**	**5**	**1**	**1**	**0**	**0**	**5**	**0.7**	**0**	**0.0**	**0**	**0.0**	**38**	**45**
00-00	**708**	**19**	**595**	**5**	**70**	**9**	**3**	**0**	**5**	**1**	**1**	**0**	**0**	**5**	**0.7**	**0**	**0.0**	**0**	**0.0**	**38.1**	**45.1**

Site 1
Location B1164
Direction Two Way
30 April 2025

16693 / EGMANTON SOLAR FARM
APRIL 2025
AUTOMATIC TRAFFIC COUNT

Time	Total	Classification												]PSL	]PSL%	]SL1	]SL1%	]SL2	]SL2%	Mean	Vpp
		1	2	3	4	5	6	7	8	9	10	11	12	60	60	68	68	70	70		85
		MCL	SV	SVT	TB2	TB3	T4	ART3	ART4	ART5	ART6	BD	DRT			ACPO	ACPO	DfT	DfT		
0000	0	0	0	0	0	0	0	0	0	0	0	0	0	0	0.0	0	0.0	0	0.0	-	-
0015	0	0	0	0	0	0	0	0	0	0	0	0	0	0	0.0	0	0.0	0	0.0	-	-
0030	0	0	0	0	0	0	0	0	0	0	0	0	0	0	0.0	0	0.0	0	0.0	-	-
0045	0	0	0	0	0	0	0	0	0	0	0	0	0	0	0.0	0	0.0	0	0.0	-	-
0100	0	0	0	0	0	0	0	0	0	0	0	0	0	0	0.0	0	0.0	0	0.0	-	-
0115	0	0	0	0	0	0	0	0	0	0	0	0	0	0	0.0	0	0.0	0	0.0	-	-
0130	0	0	0	0	0	0	0	0	0	0	0	0	0	0	0.0	0	0.0	0	0.0	-	-
0145	1	0	0	0	1	0	0	0	0	0	0	0	0	0	0.0	0	0.0	0	0.0	45.6	-
0200	0	0	0	0	0	0	0	0	0	0	0	0	0	0	0.0	0	0.0	0	0.0	-	-
0215	0	0	0	0	0	0	0	0	0	0	0	0	0	0	0.0	0	0.0	0	0.0	-	-
0230	0	0	0	0	0	0	0	0	0	0	0	0	0	0	0.0	0	0.0	0	0.0	-	-
0245	0	0	0	0	0	0	0	0	0	0	0	0	0	0	0.0	0	0.0	0	0.0	-	-
0300	0	0	0	0	0	0	0	0	0	0	0	0	0	0	0.0	0	0.0	0	0.0	-	-
0315	1	0	1	0	0	0	0	0	0	0	0	0	0	0	0.0	0	0.0	0	0.0	35.8	-
0330	0	0	0	0	0	0	0	0	0	0	0	0	0	0	0.0	0	0.0	0	0.0	-	-
0345	0	0	0	0	0	0	0	0	0	0	0	0	0	0	0.0	0	0.0	0	0.0	-	-
0400	1	0	0	0	1	0	0	0	0	0	0	0	0	0	0.0	0	0.0	0	0.0	48.1	-
0415	0	0	0	0	0	0	0	0	0	0	0	0	0	0	0.0	0	0.0	0	0.0	-	-
0430	0	0	0	0	0	0	0	0	0	0	0	0	0	0	0.0	0	0.0	0	0.0	-	-
0445	0	0	0	0	0	0	0	0	0	0	0	0	0	0	0.0	0	0.0	0	0.0	-	-
0500	2	0	2	0	0	0	0	0	0	0	0	0	0	0	0.0	0	0.0	0	0.0	38.1	-
0515	1	0	1	0	0	0	0	0	0	0	0	0	0	0	0.0	0	0.0	0	0.0	32.5	-
0530	5	0	4	0	1	0	0	0	0	0	0	0	0	0	0.0	0	0.0	0	0.0	42.5	-
0545	4	0	3	0	1	0	0	0	0	0	0	0	0	0	0.0	0	0.0	0	0.0	38	-
0600	3	0	2	0	1	0	0	0	0	0	0	0	0	0	0.0	0	0.0	0	0.0	43.3	-
0615	5	2	3	0	0	0	0	0	0	0	0	0	0	0	0.0	0	0.0	0	0.0	44.4	-
0630	7	0	7	0	0	0	0	0	0	0	0	0	0	0	0.0	0	0.0	0	0.0	40.8	-
0645	11	0	9	0	1	0	0	0	0	1	0	0	0	0	0.0	0	0.0	0	0.0	43.5	48.5
0700	7	0	4	0	2	0	0	0	0	0	1	0	0	0	0.0	0	0.0	0	0.0	37.4	-
0715	8	0	6	1	1	0	0	0	0	0	0	0	0	0	0.0	0	0.0	0	0.0	39.5	-
0730	9	0	8	0	1	0	0	0	0	0	0	0	0	0	0.0	0	0.0	0	0.0	44.2	-
0745	15	0	12	1	2	0	0	0	0	0	0	0	0	0	0.0	0	0.0	0	0.0	38.7	44.2
0800	13	1	10	0	2	0	0	0	0	0	0	0	0	0	0.0	0	0.0	0	0.0	37.8	48.3
0815	20	0	15	0	4	1	0	0	0	0	0	0	0	1	5.0	0	0.0	0	0.0	33.8	43.4
0830	**21**	**0**	**20**	**0**	**1**	**0**	**0**	**0**	**0**	**0**	**0**	**0**	**0**	**0**	**0.0**	**0**	**0.0**	**0**	**0.0**	**39.6**	**44.9**
0845	18	0	16	0	2	0	0	0	0	0	0	0	0	0	0.0	0	0.0	0	0.0	41.4	48.1
0900	6	0	4	0	2	0	0	0	0	0	0	0	0	0	0.0	0	0.0	0	0.0	42.5	-
0915	10	0	9	1	0	0	0	0	0	0	0	0	0	0	0.0	0	0.0	0	0.0	37.9	-
0930	10	0	8	0	1	1	0	0	0	0	0	0	0	0	0.0	0	0.0	0	0.0	34.1	-
0945	9	0	8	0	1	0	0	0	0	0	0	0	0	0	0.0	0	0.0	0	0.0	38.2	-
1000	9	0	5	1	3	0	0	0	0	0	0	0	0	0	0.0	0	0.0	0	0.0	35.9	-
1015	15	0	13	0	2	0	0	0	0	0	0	0	0	0	0.0	0	0.0	0	0.0	37.5	44.1
1030	12	1	9	0	2	0	0	0	0	0	0	0	0	0	0.0	0	0.0	0	0.0	33.6	40.1
1045	15	0	12	0	3	0	0	0	0	0	0	0	0	0	0.0	0	0.0	0	0.0	38.7	43.2
1100	11	0	10	0	1	0	0	0	0	0	0	0	0	0	0.0	0	0.0	0	0.0	37.1	42.7
1115	5	1	3	0	1	0	0	0	0	0	0	0	0	0	0.0	0	0.0	0	0.0	40.5	-
1130	11	0	10	0	1	0	0	0	0	0	0	0	0	0	0.0	0	0.0	0	0.0	37.1	44.3
1145	8	1	5	1	1	0	0	0	0	0	0	0	0	0	0.0	0	0.0	0	0.0	39.6	-
1200	13	0	10	0	3	0	0	0	0	0	0	0	0	0	0.0	0	0.0	0	0.0	39.4	49.3
1215	13	0	11	0	2	0	0	0	0	0	0	0	0	0	0.0	0	0.0	0	0.0	33.2	41.2
1230	12	1	9	0	1	0	0	1	0	0	0	0	0	0	0.0	0	0.0	0	0.0	36	42.3
1245	9	0	5	0	2	1	1	0	0	0	0	0	0	0	0.0	0	0.0	0	0.0	33.6	-
1300	11	0	11	0	0	0	0	0	0	0	0	0	0	0	0.0	0	0.0	0	0.0	39.7	42.8
1315	14	0	12	0	2	0	0	0	0	0	0	0	0	0	0.0	0	0.0	0	0.0	37.2	45
1330	12	0	10	0	2	0	0	0	0	0	0	0	0	0	0.0	0	0.0	0	0.0	39.6	44.6
1345	12	0	8	0	3	1	0	0	0	0	0	0	0	0	0.0	0	0.0	0	0.0	39	46.3
1400	11	0	8	1	2	0	0	0	0	0	0	0	0	0	0.0	0	0.0	0	0.0	37.7	45.8
1415	10	0	5	1	4	0	0	0	0	0	0	0	0	0	0.0	0	0.0	0	0.0	38	-
1430	17	0	11	2	3	0	0	0	0	1	0	0	0	0	0.0	0	0.0	0	0.0	37.8	44.3
1445	5	0	5	0	0	0	0	0	0	0	0	0	0	0	0.0	0	0.0	0	0.0	39.8	-
1500	10	0	9	0	1	0	0	0	0	0	0	0	0	0	0.0	0	0.0	0	0.0	39.7	-
1515	**26**	**0**	**19**	**0**	**7**	**0**	**0**	**0**	**0**	**0**	**0**	**0**	**0**	**0**	**0.0**	**0**	**0.0**	**0**	**0.0**	**39.1**	**48**
1530	18	0	14	1	2	1	0	0	0	0	0	0	0	0	0.0	0	0.0	0	0.0	36.1	43.4
1545	14	0	14	0	0	0	0	0	0	0	0	0	0	0	0.0	0	0.0	0	0.0	38.6	45.5
1600	24	1	21	0	2	0	0	0	0	0	0	0	0	0	0.0	0	0.0	0	0.0	35.9	45.9
1615	11	0	10	0	1	0	0	0	0	0	0	0	0	0	0.0	0	0.0	0	0.0	40	44.2
1630	14	0	12	0	2	0	0	0	0	0	0	0	0	0	0.0	0	0.0	0	0.0	40.7	47.4
1645	12	0	10	0	2	0	0	0	0	0	0	0	0	0	0.0	0	0.0	0	0.0	36	42.6
1700	19	0	17	0	2	0	0	0	0	0	0	0	0	0	0.0	0	0.0	0	0.0	42.8	46.5
1715	12	0	11	0	1	0	0	0	0	0	0	0	0	0	0.0	0	0.0	0	0.0	38.2	46.4
1730	18	2	15	1	0	0	0	0	0	0	0	0	0	0	0.0	0	0.0	0	0.0	34	42.6
1745	15	0	15	0	0	0	0	0	0	0	0	0	0	0	0.0	0	0.0	0	0.0	44.1	50.4
1800	9	1	6	0	2	0	0	0	0	0	0	0	0	0	0.0	0	0.0	0	0.0	39.9	-
1815	9	0	9	0	0	0	0	0	0	0	0	0	0	0	0.0	0	0.0	0	0.0	36.7	-
1830	16	1	15	0	0	0	0	0	0	0	0	0	0	0	0.0	0	0.0	0	0.0	40.4	51.4
1845	6	0	6	0	0	0	0	0	0	0	0	0	0	0	0.0	0	0.0	0	0.0	38.9	-
1900	10	0	9	0	1	0	0	0	0	0	0	0	0	0	0.0	0	0.0	0	0.0	38.5	-
1915	6	0	5	0	1	0	0	0	0	0	0	0	0	0	0.0	0	0.0	0	0.0	37.9	-
1930	11	0	9	0	1	1	0	0	0	0	0	0	0	0	0.0	0	0.0	0	0.0	35.2	43.9
1945	5	0	4	0	1	0	0	0	0	0	0	0	0	0	0.0	0	0.0	0	0.0	38	-
2000	6	0	4	0	2	0	0	0	0	0	0	0	0	0	0.0	0	0.0	0	0.0	37.2	-
2015	6	0	5	0	1	0	0	0	0	0	0	0	0	0	0.0	0	0.0	0	0.0	33.3	-
2030	5	1	2	0	2	0	0	0	0	0	0	0	0	0	0.0	0	0.0	0	0.0	41.9	-
2045	6	0	5	0	1	0	0	0	0	0	0	0	0	1	16.7	1	16.7	1	16.7	43.4	-
2100	4	0	3	0	0	1	0	0	0	0	0	0	0	0	0.0	0	0.0	0	0.0	38.1	-
2115	3	0	3	0	0	0	0	0	0	0	0	0	0	0	0.0	0	0.0	0	0.0	24.1	-
2130	4	0	3	0	1	0	0	0	0	0	0	0	0	0	0.0	0	0.0	0	0.0	31	-
2145	3	0	3	0	0	0	0	0	0	0	0	0	0	0	0.0	0	0.0	0	0.0	32.1	-
2200	8	0	8	0	0	0	0	0	0	0	0	0	0	0	0.0	0	0.0	0	0.0	34.2	-
2215	2	0	2	0	0	0	0	0	0	0	0	0	0	0	0.0	0	0.0	0	0.0	40.1	-
2230	1	0	1	0	0	0	0	0	0	0	0	0	0	0	0.0	0	0.0	0	0.0	32.1	-
2245	1	0	1	0	0	0	0	0	0	0	0	0	0	0	0.0	0	0.0	0	0.0	35.1	-
2300	1	0	1	0	0	0	0	0	0	0	0	0	0	0	0.0	0	0.0	0	0.0	31	-
2315	0	0	0	0	0	0	0	0	0	0	0	0	0	0	0.0	0	0.0	0	0.0	-	-
2330	2	0	2	0	0	0	0	0	0	0	0	0	0	0	0.0	0	0.0	0	0.0	40.2	-
2345	0	0	0	0	0	0	0	0	0	0	0	0	0	0	0.0	0	0.0	0	0.0	-	-
07-19	**604**	**10**	**495**	**11**	**79**	**5**	**1**	**1**	**0**	**1**	**1**	**0**	**0**	**1**	**0.2**	**0**	**0.0**	**0**	**0.0**	**38.2**	**44.9**
06-22	**699**	**13**	**571**	**11**	**92**	**7**	**1**	**1**	**0**	**2**	**1**	**0**	**0**	**2**	**0.3**	**1**	**0.1**	**1**	**0.1**	**38.2**	**45.1**
06-00	**714**	**13**	**586**	**11**	**92**	**7**	**1**	**1**	**0**	**2**	**1**	**0**	**0**	**2**	**0.3**	**1**	**0.1**	**1**	**0.1**	**38.1**	**45.1**
00-00	**729**	**13**	**597**	**11**	**96**	**7**	**1**	**1**	**0**	**2**	**1**	**0**	**0**	**2**	**0.3**	**1**	**0.1**	**1**	**0.1**	**38.2**	**45.2**

Site 1
Location B1164
Direction Two Way

16693 / EGMANTON SOLAR FARM
APRIL 2025
AUTOMATIC TRAFFIC COUNT


Virtual Day (7)


Time	Total	Classification												JPSL	JPSL%	JSL1	JSL1%	JSL2	JSL2%	Mean	Vpp
		1 MCL	2 SV	3 SVT	4 TB2	5 TB3	6 T4	7 ART3	8 ART4	9 ART5	10 ART6	11 BD	12 DRT	60	60	68 ACPO	68 ACPO	70 DfT	70 DfT		85
0000	3	0	3	0	0	0	0	0	0	0	0	0	0	0	11.1	0	0.0	0	0.0	40.9	-
0100	2	0	2	0	0	0	0	0	0	0	0	0	0	0	0.0	0	0.0	0	0.0	40	-
0200	1	0	0	0	0	0	0	0	0	0	0	0	0	0	0.0	0	0.0	0	0.0	33.4	-
0300	0	0	0	0	0	0	0	0	0	0	0	0	0	0	0.0	0	0.0	0	0.0	38.5	-
0400	3	0	3	0	0	0	0	0	0	0	0	0	0	0	0.0	0	0.0	0	0.0	40.1	-
0500	9	0	8	0	1	0	0	0	0	0	0	0	0	0	0.0	0	0.0	0	0.0	39.8	-
0600	18	1	14	0	3	0	0	0	0	0	0	0	0	0	0.8	0	0.0	0	0.0	41.5	46.6
0700	33	0	26	0	4	0	2	0	0	0	0	0	0	0	0.0	0	0.0	0	0.0	39	44.6
0800	52	1	43	0	6	1	1	0	0	0	0	0	0	0	0.5	0	0.0	0	0.0	38.6	45.5
0900	39	1	32	1	5	0	0	0	0	0	0	0	0	0	0.0	0	0.0	0	0.0	37.4	44.7
1000	**53**	**1**	**42**	**1**	**7**	**0**	**1**	**0**	**0**	**0**	**0**	**0**	**0**	**0**	**0.5**	**0**	**0.0**	**0**	**0.0**	**35.6**	**42.8**
1100	47	2	37	1	6	0	1	0	0	0	0	0	0	0	0.0	0	0.0	0	0.0	35.8	43.1
1200	54	1	43	1	7	1	1	0	1	0	0	0	0	0	0.3	0	0.0	0	0.0	35.7	43
1300	56	1	44	1	8	0	1	0	0	0	0	0	0	0	0.5	0	0.0	0	0.0	36.6	43.7
1400	52	1	41	2	6	0	2	0	0	0	0	0	0	0	0.0	0	0.0	0	0.0	36.7	43.4
1500	65	2	51	2	8	1	0	0	0	0	0	0	0	0	0.7	0	0.2	0	0.2	37.1	45
1600	**69**	**2**	**60**	**1**	**6**	**0**	**0**	**0**	**0**	**0**	**0**	**0**	**0**	**0**	**0.4**	**0**	**0.0**	**0**	**0.0**	**37.2**	**44**
1700	55	1	46	1	6	0	0	0	0	0	0	0	0	0	0.0	0	0.0	0	0.0	38.4	45.3
1800	41	1	35	0	4	0	0	0	0	0	0	0	0	0	1.1	0	0.7	0	0.4	38	45.1
1900	34	0	29	0	4	0	0	0	0	0	0	0	0	0	0.4	0	0.4	0	0.0	37.4	44.1
2000	26	0	22	0	3	0	0	0	0	0	0	0	0	1	2.2	0	0.6	0	0.6	37.2	45
2100	18	0	16	0	1	0	0	0	0	0	0	0	0	0	0.0	0	0.0	0	0.0	36.8	43.4
2200	11	0	10	0	0	0	0	0	0	0	0	0	0	0	1.3	0	0.0	0	0.0	37.4	46.4
2300	6	0	6	0	0	0	0	0	0	0	0	0	0	0	0.0	0	0.0	0	0.0	38.4	-
07-19	**618**	**13**	**500**	**10**	**73**	**5**	**11**	**0**	**3**	**1**	**2**	**0**	**0**	**2**	**0.3**	**0**	**0.1**	**0**	**0.0**	**37.1**	**44.2**
06-22	**713**	**15**	**581**	**10**	**84**	**5**	**12**	**1**	**3**	**1**	**2**	**0**	**0**	**3**	**0.4**	**1**	**0.1**	**0**	**0.1**	**37.2**	**44.3**
06-00	**730**	**15**	**597**	**10**	**84**	**6**	**12**	**1**	**3**	**1**	**2**	**0**	**0**	**3**	**0.4**	**1**	**0.1**	**0**	**0.1**	**37.2**	**44.3**
00-00	**747**	**15**	**612**	**10**	**85**	**6**	**12**	**1**	**3**	**1**	**2**	**0**	**0**	**3**	**0.5**	**1**	**0.1**	**0**	**0.1**	**37.3**	**44.4**

Virtual Week (1)

Time	Total	Classification												JPSL	JPSL%	JSL1	JSL1%	JSL2	JSL2%	Mean	Vpp
		1 MCL	2 SV	3 SVT	4 TB2	5 TB3	6 T4	7 ART3	8 ART4	9 ART5	10 ART6	11 BD	12 DRT	60	60	68 ACPO	68 ACPO	70 DfT	70 DfT		85
Mon	726	12	589	12	101	3	4	2	3	0	0	0	0	1	0.1	0	0.0	0	0.0	37.9	44.5
Tue	708	19	595	5	70	9	3	0	5	1	1	0	0	5	0.7	0	0.0	0	0.0	38.1	45.1
Wed	729	13	597	11	96	7	1	1	0	2	1	0	0	2	0.3	1	0.1	1	0.1	38.2	45.2
Thu	922	7	747	18	114	12	13	1	6	3	1	0	0	1	0.1	0	0.0	0	0.0	37.2	43.6
Fri	944	11	765	10	89	9	54	0	4	1	1	0	0	5	0.5	2	0.2	1	0.1	36.5	44.1
| Sat	641	11	538	7	68	1	8	0	5	0	3	0	0	5	0.8	1	0.2	1	0.2	36.4	43.7
| Sun	561	31	453	6	60	1	3	0	1	0	6	0	0	5	0.9	1	0.2	0	0.0	36.8	44.2
5 Day Ave.	**806**	**12**	**659**	**11**	**94**	**8**	**15**	**1**	**4**	**1**	**1**	**0**	**0**	**3**	**0.4**	**1**	**0.1**	**0**	**0.0**	**37.6**	**44.5**
7 Day Ave.	**747**	**15**	**612**	**10**	**85**	**6**	**12**	**1**	**3**	**1**	**2**	**0**	**0**	**3**	**0.5**	**1**	**0.1**	**0**	**0.1**	**37.3**	**44.4**
--	**5231**	**104**	**4284**	**69**	**598**	**42**	**86**	**4**	**24**	**7**	**13**	**0**	**0**	**24**	**0.5**	**5**	**0.1**	**3**	**0.1**	**37.3**	**44.4**

Summary Graphs

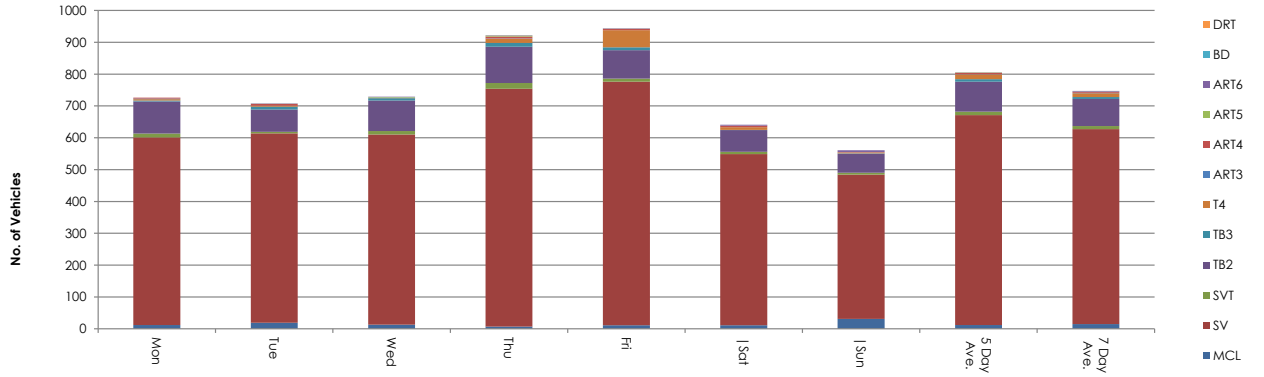

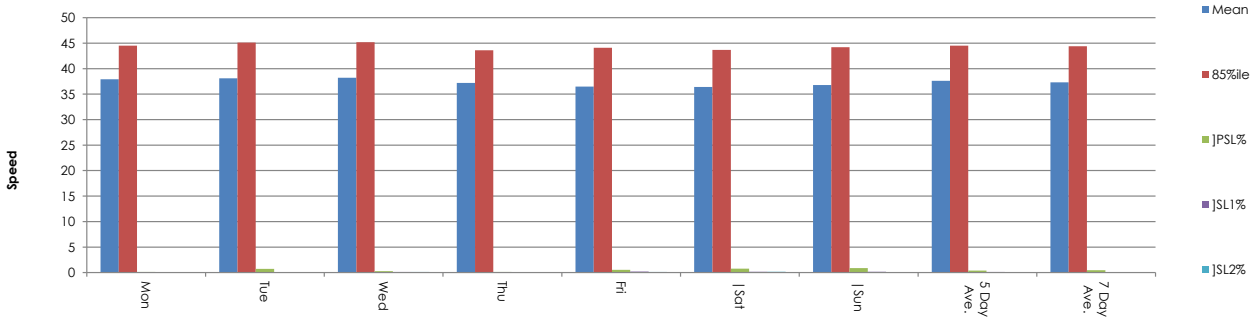

Site 1
Location B1164
Direction Two Way

24 April 2025 **Thursday**

16693 / EGMANTON SOLAR FARM
APRIL 2025
AUTOMATIC TRAFFIC COUNT

Time	Total	Speed Bins (mph)																												
		0 - 5	5 - 10	10 - 15	15 - 20	20 - 25	25 - 30	30 - 35	35 - 40	40 - 45	45 - 50	50 - 55	55 - 60	60 - 65	65 - 70	70 - 75	75 - 80	80 - 85	85 - 90	90 - 95	95 - 100	100 - 105	105 - 110	110 - 115	115 - 120	120 - 125	125 - 130	130 - 135	135 - 140
0000	0	0	0	0	0	0	0	0	0	0	0	0	0	0	0	0	0	0	0	0	0	0	0	0	0	0	0	0	0	0
0015	1	0	0	0	0	1	0	0	0	0	0	0	0	0	0	0	0	0	0	0	0	0	0	0	0	0	0	0	0	0
0030	0	0	0	0	0	0	0	0	0	0	0	0	0	0	0	0	0	0	0	0	0	0	0	0	0	0	0	0	0	0
0045	0	0	0	0	0	0	0	0	0	0	0	0	0	0	0	0	0	0	0	0	0	0	0	0	0	0	0	0	0	0
0100	0	0	0	0	0	0	0	0	0	0	0	0	0	0	0	0	0	0	0	0	0	0	0	0	0	0	0	0	0	0
0115	0	0	0	0	0	0	0	0	0	0	0	0	0	0	0	0	0	0	0	0	0	0	0	0	0	0	0	0	0	0
0130	0	0	0	0	0	0	0	0	0	0	0	0	0	0	0	0	0	0	0	0	0	0	0	0	0	0	0	0	0	0
0145	1	0	0	0	0	0	0	1	0	0	0	0	0	0	0	0	0	0	0	0	0	0	0	0	0	0	0	0	0	0
0200	0	0	0	0	0	0	0	0	0	0	0	0	0	0	0	0	0	0	0	0	0	0	0	0	0	0	0	0	0	0
0215	0	0	0	0	0	0	0	0	0	0	0	0	0	0	0	0	0	0	0	0	0	0	0	0	0	0	0	0	0	0
0230	0	0	0	0	0	0	0	0	0	0	0	0	0	0	0	0	0	0	0	0	0	0	0	0	0	0	0	0	0	0
0245	2	0	0	0	0	0	0	1	1	0	0	0	0	0	0	0	0	0	0	0	0	0	0	0	0	0	0	0	0	0
0300	0	0	0	0	0	0	0	0	0	0	0	0	0	0	0	0	0	0	0	0	0	0	0	0	0	0	0	0	0	0
0315	0	0	0	0	0	0	0	0	0	0	0	0	0	0	0	0	0	0	0	0	0	0	0	0	0	0	0	0	0	0
0330	1	0	0	0	0	0	0	1	0	0	0	0	0	0	0	0	0	0	0	0	0	0	0	0	0	0	0	0	0	0
0345	0	0	0	0	0	0	0	0	0	0	0	0	0	0	0	0	0	0	0	0	0	0	0	0	0	0	0	0	0	0
0400	0	0	0	0	0	0	0	0	0	0	0	0	0	0	0	0	0	0	0	0	0	0	0	0	0	0	0	0	0	0
0415	2	0	0	0	0	0	0	0	1	0	0	1	0	0	0	0	0	0	0	0	0	0	0	0	0	0	0	0	0	0
0430	3	0	0	0	0	0	0	0	3	0	0	0	0	0	0	0	0	0	0	0	0	0	0	0	0	0	0	0	0	0
0445	0	0	0	0	0	0	0	0	0	0	0	0	0	0	0	0	0	0	0	0	0	0	0	0	0	0	0	0	0	0
0500	0	0	0	0	0	0	0	0	0	0	0	0	0	0	0	0	0	0	0	0	0	0	0	0	0	0	0	0	0	0
0515	2	0	0	0	0	0	0	0	2	0	0	0	0	0	0	0	0	0	0	0	0	0	0	0	0	0	0	0	0	0
0530	8	0	0	0	0	0	0	0	1	7	0	0	0	0	0	0	0	0	0	0	0	0	0	0	0	0	0	0	0	0
0545	2	0	0	0	0	0	0	0	2	0	0	0	0	0	0	0	0	0	0	0	0	0	0	0	0	0	0	0	0	0
0600	8	0	0	0	0	0	0	1	2	3	2	0	0	0	0	0	0	0	0	0	0	0	0	0	0	0	0	0	0	0
0615	3	0	0	0	0	0	1	0	1	0	1	0	0	0	0	0	0	0	0	0	0	0	0	0	0	0	0	0	0	0
0630	6	0	0	0	0	0	0	0	2	4	0	0	0	0	0	0	0	0	0	0	0	0	0	0	0	0	0	0	0	0
0645	9	0	0	0	0	0	0	0	6	2	1	0	0	0	0	0	0	0	0	0	0	0	0	0	0	0	0	0	0	0
0700	11	0	0	0	0	0	0	2	4	3	2	0	0	0	0	0	0	0	0	0	0	0	0	0	0	0	0	0	0	0
0715	10	0	0	0	0	0	0	0	1	9	0	0	0	0	0	0	0	0	0	0	0	0	0	0	0	0	0	0	0	0
0730	13	0	0	0	0	0	0	1	6	4	1	0	1	0	0	0	0	0	0	0	0	0	0	0	0	0	0	0	0	0
0745	7	0	0	0	0	1	2	1	2	0	1	0	0	0	0	0	0	0	0	0	0	0	0	0	0	0	0	0	0	0
0800	18	0	0	0	0	0	0	5	3	7	3	0	0	0	0	0	0	0	0	0	0	0	0	0	0	0	0	0	0	0
0815	15	0	0	0	0	1	0	1	5	5	3	0	0	0	0	0	0	0	0	0	0	0	0	0	0	0	0	0	0	0
0830	21	0	0	0	0	0	2	2	7	7	3	0	0	0	0	0	0	0	0	0	0	0	0	0	0	0	0	0	0	0
0845	16	0	0	0	0	1	2	2	6	2	3	0	0	0	0	0	0	0	0	0	0	0	0	0	0	0	0	0	0	0
0900	16	0	0	0	0	0	4	4	4	4	0	0	0	0	0	0	0	0	0	0	0	0	0	0	0	0	0	0	0	0
0915	7	0	0	0	0	0	0	1	3	1	2	0	0	0	0	0	0	0	0	0	0	0	0	0	0	0	0	0	0	0
0930	10	0	0	0	0	0	1	4	2	2	1	0	0	0	0	0	0	0	0	0	0	0	0	0	0	0	0	0	0	0
0945	11	0	0	0	0	0	0	6	5	0	0	0	0	0	0	0	0	0	0	0	0	0	0	0	0	0	0	0	0	0
1000	9	0	0	1	0	0	0	2	2	4	0	0	0	0	0	0	0	0	0	0	0	0	0	0	0	0	0	0	0	0
1015	14	0	0	1	0	1	3	3	2	2	2	0	0	0	0	0	0	0	0	0	0	0	0	0	0	0	0	0	0	0
1030	15	0	1	1	0	3	3	0	2	2	2	0	0	1	0	0	0	0	0	0	0	0	0	0	0	0	0	0	0	0
1045	18	0	0	0	0	2	0	3	4	8	1	0	0	0	0	0	0	0	0	0	0	0	0	0	0	0	0	0	0	0
1100	**23**	**0**	**0**	**0**	**0**	**0**	**4**	**6**	**7**	**4**	**1**	**1**	**0**	**0**	**0**	**0**	**0**	**0**	**0**	**0**	**0**	**0**	**0**	**0**	**0**	**0**	**0**	**0**	**0**	**0**
1115	20	0	0	0	0	1	1	6	8	4	0	0	0	0	0	0	0	0	0	0	0	0	0	0	0	0	0	0	0	0
1130	20	0	0	0	1	0	0	2	7	9	0	1	0	0	0	0	0	0	0	0	0	0	0	0	0	0	0	0	0	0
1145	18	0	0	0	0	3	6	5	2	1	0	1	0	0	0	0	0	0	0	0	0	0	0	0	0	0	0	0	0	0
1200	12	0	0	0	0	0	2	2	7	0	0	0	1	0	0	0	0	0	0	0	0	0	0	0	0	0	0	0	0	0
1215	14	0	0	0	0	0	4	2	5	1	2	0	0	0	0	0	0	0	0	0	0	0	0	0	0	0	0	0	0	0
1230	18	0	0	0	0	1	2	1	9	3	2	0	0	0	0	0	0	0	0	0	0	0	0	0	0	0	0	0	0	0
1245	15	0	0	0	0	2	2	3	6	1	1	0	0	0	0	0	0	0	0	0	0	0	0	0	0	0	0	0	0	0
1300	13	0	0	0	0	0	2	2	6	2	1	0	0	0	0	0	0	0	0	0	0	0	0	0	0	0	0	0	0	0
1315	22	0	0	3	0	3	1	3	7	4	1	0	0	0	0	0	0	0	0	0	0	0	0	0	0	0	0	0	0	0
1330	9	0	0	0	1	1	0	2	2	2	1	0	0	0	0	0	0	0	0	0	0	0	0	0	0	0	0	0	0	0
1345	19	0	0	0	0	0	2	3	8	5	0	0	1	0	0	0	0	0	0	0	0	0	0	0	0	0	0	0	0	0
1400	11	0	0	0	0	0	3	3	1	2	2	0	0	0	0	0	0	0	0	0	0	0	0	0	0	0	0	0	0	0
1415	12	0	0	0	0	1	0	1	7	3	0	0	0	0	0	0	0	0	0	0	0	0	0	0	0	0	0	0	0	0
1430	19	0	0	0	1	1	3	3	6	5	0	0	0	0	0	0	0	0	0	0	0	0	0	0	0	0	0	0	0	0
1445	18	0	0	0	1	0	0	4	5	5	1	2	0	0	0	0	0	0	0	0	0	0	0	0	0	0	0	0	0	0
1500	21	0	0	0	0	1	0	6	8	2	3	1	0	0	0	0	0	0	0	0	0	0	0	0	0	0	0	0	0	0
1515	21	0	0	0	0	0	2	6	6	6	1	0	0	0	0	0	0	0	0	0	0	0	0	0	0	0	0	0	0	0
1530	22	0	0	0	0	1	3	4	6	4	4	0	0	0	0	0	0	0	0	0	0	0	0	0	0	0	0	0	0	0
1545	17	0	0	0	0	0	1	2	7	2	4	1	0	0	0	0	0	0	0	0	0	0	0	0	0	0	0	0	0	0
1600	**33**	**0**	**0**	**1**	**0**	**0**	**2**	**7**	**12**	**10**	**1**	**0**	**0**	**0**	**0**	**0**	**0**	**0**	**0**	**0**	**0**	**0**	**0**	**0**	**0**	**0**	**0**	**0**	**0**	**0**
1615	14	0	0	0	0	0	1	2	6	5	0	0	0	0	0	0	0	0	0	0	0	0	0	0	0	0	0	0	0	0
1630	30	0	0	0	0	1	2	8	6	12	1	0	0	0	0	0	0	0	0	0	0	0	0	0	0	0	0	0	0	0
1645	13	0	0	0	0	0	1	4	3	1	4	0	0	0	0	0	0	0	0	0	0	0	0	0	0	0	0	0	0	0
1700	26	0	0	0	0	0	0	2	13	8	3	0	0	0	0	0	0	0	0	0	0	0	0	0	0	0	0	0	0	0
1715	23	0	0	0	0	3	3	2	6	4	4	1	0	0	0	0	0	0	0	0	0	0	0	0	0	0	0	0	0	0
1730	12	0	0	0	1	1	0	3	3	2	1	0	1	0	0	0	0	0	0	0	0	0	0	0	0	0	0	0	0	0
1745	8	0	0	0	0	0	0	1	3	2	2	0	0	0	0	0	0	0	0	0	0	0	0	0	0	0	0	0	0	0
1800	7	0	0	0	0	1	0	2	1	2	1	0	0	0	0	0	0	0	0	0	0	0	0	0	0	0	0	0	0	0
1815	13	0	0	0	0	1	1	2	3	2	1	3	0	0	0	0	0	0	0	0	0	0	0	0	0	0	0	0	0	0
1830	15	0	0	0	0	1	4	3	2	4	0	1	0	0	0	0	0	0	0	0	0	0	0	0	0	0	0	0	0	0
1845	10	0	0	0	0	2	0	1	1	3	2	0	1	0	0	0	0	0	0	0	0	0	0	0	0	0	0	0	0	0
1900	7	0	0	0	0	0	1	3	1	2	0	0	0	0	0	0	0	0	0	0	0	0	0	0	0	0	0	0	0	0
1915	8	0	0	0	0	0	1	2	5	0	0	0	0	0	0	0	0	0	0	0	0	0	0	0	0	0	0	0	0	0
1930	18	0	0	0	1	2	1	7	3	2	2	0	0	0	0	0	0	0	0	0	0	0	0	0	0	0	0	0	0	0
1945	8	0	0	0	0	1	1	0	3	2	1	0	0	0	0	0	0	0	0	0	0	0	0	0	0	0	0	0	0	0
2000	3	0	0	0	0	0	0	0	2	1	0	0	0	0	0	0	0	0	0	0	0	0	0	0	0	0	0	0	0	0
2015	4	0	0	0	0	1	1	1	1	0	0	0	0	0	0	0	0	0	0	0	0	0	0	0	0	0	0	0	0	0
2030	10	0	0	0	0	0	0	5	2	1	1	1	0	0	0	0	0	0	0	0	0	0	0	0	0	0	0	0	0	0
2045	7	0	0	0	0	0	0	0	4	3	0	0	0	0	0	0	0	0	0	0	0	0	0	0	0	0	0	0	0	0
2100	5	0	0	0	0	0	0	3	0	2	0	0	0	0	0	0	0	0	0	0	0	0	0	0	0	0	0	0	0	0
2115	8	0	0	0	0	0	0	1	2	4	1	0	0	0	0	0	0	0	0	0	0	0	0	0	0	0	0	0	0	0
2130	2	0	0	0	0	0	0	0	1	0	1	0	0	0	0	0	0	0	0	0	0	0	0	0	0	0	0	0	0	0
2145	10	0	0	0	0	0	1	6	2	1	0	0	0	0	0	0	0	0	0	0	0	0	0	0	0	0	0	0	0	0
2200	11	0	0	0	0	2	0	3	3	1	1	1	0	0	0	0	0	0	0	0	0	0	0	0	0	0	0	0	0	0
2215	3	0	0	0	0	0	0	0	2	0	0	1	0	0	0	0	0	0	0	0	0	0	0	0	0	0	0	0	0	0
2230	0	0	0	0	0	0	0	0	0	0	0	0	0	0	0	0	0	0	0	0	0	0	0	0	0	0	0	0	0	0
2245	5	0	0	0	0	0	0	0	1	0	3	1	0	0	0	0	0	0	0	0	0	0	0	0	0	0	0	0	0	0
2300	0	0	0	0	0	0	0	0	0	0	0	0	0	0	0	0	0	0	0	0	0	0	0	0	0	0	0	0	0	0
2315	0	0	0	0	0	0	0	0	0	0	0	0	0	0	0	0	0	0	0	0	0	0	0	0	0	0	0	0	0	0
2330	2	0	0	0	0	0	0	0	0	1	1	0	0	0	0	0	0	0	0	0	0	0	0	0	0	0	0	0	0	0
2345	4	0	0	0	0	0	0	0	1	3	0	0	0	0	0	0	0	0	0	0	0	0	0	0	0	0	0	0	0	0
07-19	**759**	**0**	**1**	**7**	**5**	**34**	**69**	**140**	**237**	**180**	**68**	**12**	**5**	**1**	**0**	**0**	**0**	**0**	**0**	**0**	**0**	**0**	**0**	**0**	**0**	**0**	**0**	**0**	**0**	**0**
06-22	**875**	**0**	**1**	**7**	**6**	**38**	**76**	**169**	**274**	**207**	**78**	**13**	**5**	**1**	**0**	**0**	**0**	**0**	**0**	**0**	**0**	**0**	**0**	**0**	**0**	**0**	**0**	**0**	**0**	**0**
06-00	**900**	**0**	**1**	**7**	**6**	**40**	**76**	**172**	**281**	**212**	**83**	**16**	**5**	**1**	**0**	**0**	**0**	**0**	**0**	**0**	**0**	**0**	**0**	**0**	**0**	**0**	**0**	**0**	**0**	**0**
00-00	**922**	**0**	**1**	**7**	**6**	**41**	**76**	**175**	**290**	**220**	**83**	**16**	**6**	**1**	**0**	**0**	**0**	**0**	**0**	**0**	**0**	**0**	**0**	**0**	**0**	**0**	**0**	**0**	**0**	**0**

Site 1
Location B1164
Direction Two Way

25 April 2025 Friday

16693 / EGMANTON SOLAR FARM
APRIL 2025
AUTOMATIC TRAFFIC COUNT

Time	Total	Speed Bins (mph)																												
		0 - 5	5 - 10	10 - 15	15 - 20	20 - 25	25 - 30	30 - 35	35 - 40	40 - 45	45 - 50	50 - 55	55 - 60	60 - 65	65 - 70	70 - 75	75 - 80	80 - 85	85 - 90	90 - 95	95 - 100	100 - 105	105 - 110	110 - 115	115 - 120	120 - 125	125 - 130	130 - 135	135 - 140
0000	2	0	0	0	0	0	0	0	0	0	1	0	0	1	0	0	0	0	0	0	0	0	0	0	0	0	0	0	0	0
0015	0	0	0	0	0	0	0	0	0	0	0	0	0	0	0	0	0	0	0	0	0	0	0	0	0	0	0	0	0	0
0030	1	0	0	0	0	0	0	0	0	1	0	0	0	0	0	0	0	0	0	0	0	0	0	0	0	0	0	0	0	0
0045	0	0	0	0	0	0	0	0	0	0	0	0	0	0	0	0	0	0	0	0	0	0	0	0	0	0	0	0	0	0
0100	0	0	0	0	0	0	0	0	0	0	0	0	0	0	0	0	0	0	0	0	0	0	0	0	0	0	0	0	0	0
0115	0	0	0	0	0	0	0	0	0	0	0	0	0	0	0	0	0	0	0	0	0	0	0	0	0	0	0	0	0	0
0130	0	0	0	0	0	0	0	0	0	0	0	0	0	0	0	0	0	0	0	0	0	0	0	0	0	0	0	0	0	0
0145	0	0	0	0	0	0	0	0	0	0	0	0	0	0	0	0	0	0	0	0	0	0	0	0	0	0	0	0	0	0
0200	1	0	0	0	0	0	0	0	1	0	0	0	0	0	0	0	0	0	0	0	0	0	0	0	0	0	0	0	0	0
0215	0	0	0	0	0	0	0	0	0	0	0	0	0	0	0	0	0	0	0	0	0	0	0	0	0	0	0	0	0	0
0230	0	0	0	0	0	0	0	0	0	0	0	0	0	0	0	0	0	0	0	0	0	0	0	0	0	0	0	0	0	0
0245	0	0	0	0	0	0	0	0	0	0	0	0	0	0	0	0	0	0	0	0	0	0	0	0	0	0	0	0	0	0
0300	0	0	0	0	0	0	0	0	0	0	0	0	0	0	0	0	0	0	0	0	0	0	0	0	0	0	0	0	0	0
0315	0	0	0	0	0	0	0	0	0	0	0	0	0	0	0	0	0	0	0	0	0	0	0	0	0	0	0	0	0	0
0330	0	0	0	0	0	0	0	0	0	0	0	0	0	0	0	0	0	0	0	0	0	0	0	0	0	0	0	0	0	0
0345	0	0	0	0	0	0	0	0	0	0	0	0	0	0	0	0	0	0	0	0	0	0	0	0	0	0	0	0	0	0
0400	0	0	0	0	0	0	0	0	0	0	0	0	0	0	0	0	0	0	0	0	0	0	0	0	0	0	0	0	0	0
0415	0	0	0	0	0	0	0	0	0	0	0	0	0	0	0	0	0	0	0	0	0	0	0	0	0	0	0	0	0	0
0430	1	0	0	0	0	0	0	0	1	0	0	0	0	0	0	0	0	0	0	0	0	0	0	0	0	0	0	0	0	0
0445	1	0	0	0	0	0	0	0	0	0	1	0	0	0	0	0	0	0	0	0	0	0	0	0	0	0	0	0	0	0
0500	0	0	0	0	0	0	0	0	0	0	0	0	0	0	0	0	0	0	0	0	0	0	0	0	0	0	0	0	0	0
0515	2	0	0	0	0	0	0	1	1	0	0	0	0	0	0	0	0	0	0	0	0	0	0	0	0	0	0	0	0	0
0530	8	0	0	0	0	0	0	1	0	4	2	1	0	0	0	0	0	0	0	0	0	0	0	0	0	0	0	0	0	0
0545	4	0	0	0	0	0	0	0	2	2	0	0	0	0	0	0	0	0	0	0	0	0	0	0	0	0	0	0	0	0
0600	3	0	0	0	0	0	0	0	0	2	1	0	0	0	0	0	0	0	0	0	0	0	0	0	0	0	0	0	0	0
0615	1	0	0	0	0	0	0	1	0	0	0	0	0	0	0	0	0	0	0	0	0	0	0	0	0	0	0	0	0	0
0630	7	0	0	0	0	0	0	1	2	3	0	1	0	0	0	0	0	0	0	0	0	0	0	0	0	0	0	0	0	0
0645	6	0	0	0	0	0	0	1	1	3	1	0	0	0	0	0	0	0	0	0	0	0	0	0	0	0	0	0	0	0
0700	11	0	0	0	0	0	2	3	4	1	1	0	0	0	0	0	0	0	0	0	0	0	0	0	0	0	0	0	0	0
0715	21	0	0	0	0	0	1	6	11	2	1	0	0	0	0	0	0	0	0	0	0	0	0	0	0	0	0	0	0	0
0730	14	0	0	0	2	1	0	3	0	7	1	0	0	0	0	0	0	0	0	0	0	0	0	0	0	0	0	0	0	0
0745	13	0	0	0	0	0	1	4	4	3	1	0	0	0	0	0	0	0	0	0	0	0	0	0	0	0	0	0	0	0
0800	**26**	**0**	**0**	**0**	**0**	**2**	**2**	**4**	**7**	**8**	**2**	**1**	**0**	**0**	**0**	**0**	**0**	**0**	**0**	**0**	**0**	**0**	**0**	**0**	**0**	**0**	**0**	**0**	**0**	**0**
0815	13	0	0	0	0	0	0	5	5	2	1	0	0	0	0	0	0	0	0	0	0	0	0	0	0	0	0	0	0	0
0830	20	0	0	1	0	0	0	1	10	5	3	0	0	0	0	0	0	0	0	0	0	0	0	0	0	0	0	0	0	0
0845	11	0	0	0	0	0	2	3	4	1	1	0	0	0	0	0	0	0	0	0	0	0	0	0	0	0	0	0	0	0
0900	17	0	0	0	0	0	1	3	7	2	3	1	0	0	0	0	0	0	0	0	0	0	0	0	0	0	0	0	0	0
0915	14	0	0	0	0	0	0	3	5	2	4	0	0	0	0	0	0	0	0	0	0	0	0	0	0	0	0	0	0	0
0930	14	0	0	0	0	0	1	2	4	7	0	0	0	0	0	0	0	0	0	0	0	0	0	0	0	0	0	0	0	0
0945	9	0	0	0	0	1	0	2	0	3	2	1	0	0	0	0	0	0	0	0	0	0	0	0	0	0	0	0	0	0
1000	17	0	0	0	0	0	2	4	7	2	1	1	0	0	0	0	0	0	0	0	0	0	0	0	0	0	0	0	0	0
1015	20	0	1	0	2	2	2	6	5	2	0	0	0	0	0	0	0	0	0	0	0	0	0	0	0	0	0	0	0	0
1030	16	0	0	1	0	2	2	5	2	3	1	0	0	0	0	0	0	0	0	0	0	0	0	0	0	0	0	0	0	0
1045	11	0	0	0	0	0	0	3	2	5	1	0	0	0	0	0	0	0	0	0	0	0	0	0	0	0	0	0	0	0
1100	11	0	0	0	0	1	1	1	4	1	2	1	0	0	0	0	0	0	0	0	0	0	0	0	0	0	0	0	0	0
1115	9	0	0	0	0	1	2	2	2	2	0	0	0	0	0	0	0	0	0	0	0	0	0	0	0	0	0	0	0	0
1130	8	0	0	0	0	2	1	2	2	0	1	0	0	0	0	0	0	0	0	0	0	0	0	0	0	0	0	0	0	0
1145	21	0	0	0	1	3	1	2	10	3	1	0	0	0	0	0	0	0	0	0	0	0	0	0	0	0	0	0	0	0
1200	12	0	0	0	0	2	2	3	4	0	1	0	0	0	0	0	0	0	0	0	0	0	0	0	0	0	0	0	0	0
1215	12	0	0	0	0	3	0	4	2	1	2	0	0	0	0	0	0	0	0	0	0	0	0	0	0	0	0	0	0	0
1230	19	0	0	1	0	0	2	2	7	4	2	1	0	0	0	0	0	0	0	0	0	0	0	0	0	0	0	0	0	0
1245	26	0	0	0	3	3	3	10	4	3	0	0	0	0	0	0	0	0	0	0	0	0	0	0	0	0	0	0	0	0
1300	15	0	0	0	0	1	1	5	2	2	3	1	0	0	0	0	0	0	0	0	0	0	0	0	0	0	0	0	0	0
1315	18	0	0	0	0	0	3	6	6	1	1	1	0	0	0	0	0	0	0	0	0	0	0	0	0	0	0	0	0	0
1330	25	0	0	0	2	1	5	4	9	2	2	0	0	0	0	0	0	0	0	0	0	0	0	0	0	0	0	0	0	0
1345	12	0	0	0	1	0	1	3	2	2	3	0	0	0	0	0	0	0	0	0	0	0	0	0	0	0	0	0	0	0
1400	22	0	0	0	1	1	4	6	8	2	0	0	0	0	0	0	0	0	0	0	0	0	0	0	0	0	0	0	0	0
1415	15	0	0	0	0	1	1	3	5	3	2	0	0	0	0	0	0	0	0	0	0	0	0	0	0	0	0	0	0	0
1430	15	0	0	0	0	0	1	4	9	1	0	0	0	0	0	0	0	0	0	0	0	0	0	0	0	0	0	0	0	0
1445	17	0	0	0	1	1	2	3	3	5	1	1	0	0	0	0	0	0	0	0	0	0	0	0	0	0	0	0	0	0
1500	21	0	0	0	0	0	1	3	10	4	1	2	0	0	0	0	0	0	0	0	0	0	0	0	0	0	0	0	0	0
1515	25	0	1	0	0	1	3	5	8	2	2	2	0	0	0	1	0	0	0	0	0	0	0	0	0	0	0	0	0	0
1530	23	0	0	0	1	3	4	5	6	3	0	1	0	0	0	0	0	0	0	0	0	0	0	0	0	0	0	0	0	0
1545	15	0	0	1	0	2	1	2	4	4	0	1	0	0	0	0	0	0	0	0	0	0	0	0	0	0	0	0	0	0
1600	20	0	0	0	1	2	4	2	4	5	1	1	0	0	0	0	0	0	0	0	0	0	0	0	0	0	0	0	0	0
1615	**29**	**0**	**0**	**0**	**0**	**3**	**3**	**8**	**5**	**6**	**4**	**0**	**0**	**0**	**0**	**0**	**0**	**0**	**0**	**0**	**0**	**0**	**0**	**0**	**0**	**0**	**0**	**0**	**0**	**0**
1630	22	0	0	0	1	0	3	8	4	5	0	0	0	0	1	0	0	0	0	0	0	0	0	0	0	0	0	0	0	0
1645	21	0	0	0	0	1	2	3	6	4	3	1	0	1	0	0	0	0	0	0	0	0	0	0	0	0	0	0	0	0
1700	21	0	0	0	1	0	2	2	6	7	2	1	0	0	0	0	0	0	0	0	0	0	0	0	0	0	0	0	0	0
1715	19	0	0	1	0	0	0	7	5	3	2	1	0	0	0	0	0	0	0	0	0	0	0	0	0	0	0	0	0	0
1730	5	0	0	0	0	0	0	0	2	2	1	0	0	0	0	0	0	0	0	0	0	0	0	0	0	0	0	0	0	0
1745	12	0	0	0	0	0	0	4	4	3	1	0	0	0	0	0	0	0	0	0	0	0	0	0	0	0	0	0	0	0
1800	17	0	0	0	1	2	2	2	4	4	2	0	0	0	0	0	0	0	0	0	0	0	0	0	0	0	0	0	0	0
1815	10	0	0	0	0	0	2	2	2	1	3	0	0	0	0	0	0	0	0	0	0	0	0	0	0	0	0	0	0	0
1830	15	0	0	0	0	0	1	3	1	7	3	0	0	0	0	0	0	0	0	0	0	0	0	0	0	0	0	0	0	0
1845	8	0	0	0	0	0	1	2	2	3	0	0	0	0	0	0	0	0	0	0	0	0	0	0	0	0	0	0	0	0
1900	11	0	0	0	0	0	0	1	3	5	0	1	0	0	1	0	0	0	0	0	0	0	0	0	0	0	0	0	0	0
1915	13	0	0	1	0	1	1	2	0	3	3	1	1	0	0	0	0	0	0	0	0	0	0	0	0	0	0	0	0	0
1930	4	0	0	0	0	0	0	3	0	1	0	0	0	0	0	0	0	0	0	0	0	0	0	0	0	0	0	0	0	0
1945	19	0	0	0	2	2	1	2	9	3	0	0	0	0	0	0	0	0	0	0	0	0	0	0	0	0	0	0	0	0
2000	5	0	0	0	0	0	0	2	2	1	0	0	0	0	0	0	0	0	0	0	0	0	0	0	0	0	0	0	0	0
2015	12	0	0	0	0	4	4	1	1	0	2	0	0	0	0	0	0	0	0	0	0	0	0	0	0	0	0	0	0	0
2030	13	0	0	0	0	0	2	4	1	4	2	0	0	0	0	0	0	0	0	0	0	0	0	0	0	0	0	0	0	0
2045	7	0	0	0	0	0	1	1	4	0	1	0	0	0	0	0	0	0	0	0	0	0	0	0	0	0	0	0	0	0
2100	5	0	0	0	0	0	0	0	1	0	0	2	2	0	0	0	0	0	0	0	0	0	0	0	0	0	0	0	0	0
2115	2	0	0	0	0	0	1	0	1	0	0	0	0	0	0	0	0	0	0	0	0	0	0	0	0	0	0	0	0	0
2130	3	0	0	0	0	0	0	2	1	0	0	0	0	0	0	0	0	0	0	0	0	0	0	0	0	0	0	0	0	0
2145	5	0	0	0	0	0	0	2	3	0	0	0	0	0	0	0	0	0	0	0	0	0	0	0	0	0	0	0	0	0
2200	4	0	0	0	0	0	0	2	2	0	0	0	0	0	0	0	0	0	0	0	0	0	0	0	0	0	0	0	0	0
2215	2	0	0	0	0	0	0	1	0	0	0	1	0	0	0	0	0	0	0	0	0	0	0	0	0	0	0	0	0	0
2230	2	0	0	0	0	0	1	0	0	1	0	0	0	0	0	0	0	0	0	0	0	0	0	0	0	0	0	0	0	0
2245	2	0	0	0	0	0	2	0	0	0	0	0	0	0	0	0	0	0	0	0	0	0	0	0	0	0	0	0	0	0
2300	4	0	0	0	0	0	0	0	4	0	0	0	0	0	0	0	0	0	0	0	0	0	0	0	0	0	0	0	0	0
2315	4	0	0	0	0	0	0	1	3	0	0	0	0	0	0	0	0	0	0	0	0	0	0	0	0	0	0	0	0	0
2330	1	0	0	0	0	0	0	0	1	0	0	0	0	0	0	0	0	0	0	0	0	0	0	0	0	0	0	0	0	0
2345	2	0	0	0	0	0	1	0	1	0	0	0	0	0	0	0	0	0	0	0	0	0	0	0	0	0	0	0	0	0
07-19	**787**	**0**	**2**	**5**	**18**	**42**	**75**	**175**	**229**	**150**	**69**	**19**	**0**	**1**	**1**	**1**	**0**	**0**	**0**	**0**	**0**	**0**	**0**	**0**	**0**	**0**	**0**	**0**	**0**	**0**
06-22	**903**	**0**	**2**	**6**	**20**	**49**	**85**	**198**	**258**	**175**	**79**	**24**	**3**	**1**	**2**	**1**	**0**	**0**	**0**	**0**	**0**	**0**	**0**	**0**	**0**	**0**	**0**	**0**	**0**	**0**
06-00	**924**	**0**	**2**	**6**	**20**	**49**	**89**	**202**	**269**	**176**	**79**	**25**	**3**	**1**	**2**	**1**	**0**	**0**	**0**	**0**	**0**	**0**	**0**	**0**	**0**	**0**	**0**	**0**	**0**	**0**
00-00	**944**	**0**	**2**	**6**	**20**	**49**	**89**	**204**	**274**	**183**	**82**	**27**	**3**	**2**	**2**	**1**	**0**	**0**	**0**	**0**	**0**	**0**	**0**	**0**	**0**	**0**	**0**	**0**	**0**	**0**

Site 1
Location B1164
Direction Two Way

16693 / EGMANTON SOLAR FARM
APRIL 2025
AUTOMATIC TRAFFIC COUNT

26 April 2025 **Saturday**

Time	Total	Speed Bins (mph)																												
		0 - 5	5 - 10	10 - 15	15 - 20	20 - 25	25 - 30	30 - 35	35 - 40	40 - 45	45 - 50	50 - 55	55 - 60	60 - 65	65 - 70	70 - 75	75 - 80	80 - 85	85 - 90	90 - 95	95 - 100	100 - 105	105 - 110	110 - 115	115 - 120	120 - 125	125 - 130	130 - 135	135 - 140
0000	1	0	0	0	0	0	0	0	0	0	0	0	1	0	0	0	0	0	0	0	0	0	0	0	0	0	0	0	0	0
0015	2	0	0	0	0	0	0	1	0	0	0	0	1	0	0	0	0	0	0	0	0	0	0	0	0	0	0	0	0	0
0030	3	0	0	0	0	0	0	1	1	1	0	0	0	0	0	0	0	0	0	0	0	0	0	0	0	0	0	0	0	0
0045	2	0	0	0	0	0	0	2	0	0	0	0	0	0	0	0	0	0	0	0	0	0	0	0	0	0	0	0	0	0
0100	1	0	0	0	0	0	0	0	0	0	1	0	0	0	0	0	0	0	0	0	0	0	0	0	0	0	0	0	0	0
0115	1	0	0	0	0	0	0	1	0	0	0	0	0	0	0	0	0	0	0	0	0	0	0	0	0	0	0	0	0	0
0130	7	0	0	0	0	0	1	0	3	3	0	0	0	0	0	0	0	0	0	0	0	0	0	0	0	0	0	0	0	0
0145	1	0	0	0	0	0	0	0	0	1	0	0	0	0	0	0	0	0	0	0	0	0	0	0	0	0	0	0	0	0
0200	0	0	0	0	0	0	0	0	0	0	0	0	0	0	0	0	0	0	0	0	0	0	0	0	0	0	0	0	0	0
0215	0	0	0	0	0	0	0	0	0	0	0	0	0	0	0	0	0	0	0	0	0	0	0	0	0	0	0	0	0	0
0230	0	0	0	0	0	0	0	0	0	0	0	0	0	0	0	0	0	0	0	0	0	0	0	0	0	0	0	0	0	0
0245	0	0	0	0	0	0	0	0	0	0	0	0	0	0	0	0	0	0	0	0	0	0	0	0	0	0	0	0	0	0
0300	0	0	0	0	0	0	0	0	0	0	0	0	0	0	0	0	0	0	0	0	0	0	0	0	0	0	0	0	0	0
0315	0	0	0	0	0	0	0	0	0	0	0	0	0	0	0	0	0	0	0	0	0	0	0	0	0	0	0	0	0	0
0330	0	0	0	0	0	0	0	0	0	0	0	0	0	0	0	0	0	0	0	0	0	0	0	0	0	0	0	0	0	0
0345	0	0	0	0	0	0	0	0	0	0	0	0	0	0	0	0	0	0	0	0	0	0	0	0	0	0	0	0	0	0
0400	0	0	0	0	0	0	0	0	0	0	0	0	0	0	0	0	0	0	0	0	0	0	0	0	0	0	0	0	0	0
0415	0	0	0	0	0	0	0	0	0	0	0	0	0	0	0	0	0	0	0	0	0	0	0	0	0	0	0	0	0	0
0430	3	0	0	0	0	0	3	0	0	0	0	0	0	0	0	0	0	0	0	0	0	0	0	0	0	0	0	0	0	0
0445	4	0	0	0	0	0	0	0	4	0	0	0	0	0	0	0	0	0	0	0	0	0	0	0	0	0	0	0	0	0
0500	0	0	0	0	0	0	0	0	0	0	0	0	0	0	0	0	0	0	0	0	0	0	0	0	0	0	0	0	0	0
0515	0	0	0	0	0	0	0	0	0	0	0	0	0	0	0	0	0	0	0	0	0	0	0	0	0	0	0	0	0	0
0530	0	0	0	0	0	0	0	0	0	0	0	0	0	0	0	0	0	0	0	0	0	0	0	0	0	0	0	0	0	0
0545	0	0	0	0	0	0	0	0	0	0	0	0	0	0	0	0	0	0	0	0	0	0	0	0	0	0	0	0	0	0
0600	0	0	0	0	0	0	0	0	0	0	0	0	0	0	0	0	0	0	0	0	0	0	0	0	0	0	0	0	0	0
0615	2	0	0	0	0	0	2	0	0	0	0	0	0	0	0	0	0	0	0	0	0	0	0	0	0	0	0	0	0	0
0630	3	0	0	0	0	1	0	0	1	1	0	0	0	0	0	0	0	0	0	0	0	0	0	0	0	0	0	0	0	0
0645	8	0	0	0	0	0	0	0	1	5	1	1	0	0	0	0	0	0	0	0	0	0	0	0	0	0	0	0	0	0
0700	2	0	0	0	0	0	0	0	0	2	0	0	0	0	0	0	0	0	0	0	0	0	0	0	0	0	0	0	0	0
0715	1	0	0	0	0	0	0	1	0	0	0	0	0	0	0	0	0	0	0	0	0	0	0	0	0	0	0	0	0	0
0730	2	0	0	0	0	0	0	0	1	0	1	0	0	0	0	0	0	0	0	0	0	0	0	0	0	0	0	0	0	0
0745	6	0	0	0	0	0	0	1	0	5	0	0	0	0	0	0	0	0	0	0	0	0	0	0	0	0	0	0	0	0
0800	5	0	0	0	0	0	0	3	0	1	1	0	0	0	0	0	0	0	0	0	0	0	0	0	0	0	0	0	0	0
0815	4	0	0	0	0	0	0	2	1	1	0	0	0	0	0	0	0	0	0	0	0	0	0	0	0	0	0	0	0	0
0830	9	0	0	0	0	0	2	2	4	1	0	0	0	0	0	0	0	0	0	0	0	0	0	0	0	0	0	0	0	0
0845	6	0	0	0	0	0	0	0	1	1	1	2	1	0	0	0	0	0	0	0	0	0	0	0	0	0	0	0	0	0
0900	4	0	0	0	0	0	0	1	1	2	0	0	0	0	0	0	0	0	0	0	0	0	0	0	0	0	0	0	0	0
0915	6	0	0	0	0	0	1	1	1	2	1	0	0	0	0	0	0	0	0	0	0	0	0	0	0	0	0	0	0	0
0930	9	0	0	0	0	0	0	2	2	5	0	0	0	0	0	0	0	0	0	0	0	0	0	0	0	0	0	0	0	0
0945	10	0	0	0	0	1	0	1	1	6	1	0	0	0	0	0	0	0	0	0	0	0	0	0	0	0	0	0	0	0
1000	18	0	0	0	1	1	2	5	9	0	0	0	0	0	0	0	0	0	0	0	0	0	0	0	0	0	0	0	0	0
1015	10	0	0	0	0	0	0	2	0	5	2	1	0	0	0	0	0	0	0	0	0	0	0	0	0	0	0	0	0	0
1030	**19**	**0**	**0**	**1**	**0**	**2**	**3**	**4**	**6**	**3**	**0**	**0**	**0**	**0**	**0**	**0**	**0**	**0**	**0**	**0**	**0**	**0**	**0**	**0**	**0**	**0**	**0**	**0**	**0**	**0**
1045	17	0	0	0	2	3	1	3	3	5	0	0	0	0	0	0	0	0	0	0	0	0	0	0	0	0	0	0	0	0
1100	8	0	0	0	0	2	0	2	3	1	0	0	0	0	0	0	0	0	0	0	0	0	0	0	0	0	0	0	0	0
1115	**19**	**0**	**0**	**0**	**3**	**3**	**4**	**3**	**2**	**2**	**1**	**1**	**0**	**0**	**0**	**0**	**0**	**0**	**0**	**0**	**0**	**0**	**0**	**0**	**0**	**0**	**0**	**0**	**0**	**0**
1130	12	0	0	0	1	3	1	3	2	2	0	0	0	0	0	0	0	0	0	0	0	0	0	0	0	0	0	0	0	0
1145	11	0	0	0	0	1	0	1	6	2	1	0	0	0	0	0	0	0	0	0	0	0	0	0	0	0	0	0	0	0
1200	15	0	0	0	1	2	2	2	6	1	1	0	0	0	0	0	0	0	0	0	0	0	0	0	0	0	0	0	0	0
1215	13	0	0	0	0	2	2	0	1	4	3	0	0	1	0	0	0	0	0	0	0	0	0	0	0	0	0	0	0	0
1230	15	0	0	0	1	0	4	0	5	3	1	1	0	0	0	0	0	0	0	0	0	0	0	0	0	0	0	0	0	0
1245	**19**	**0**	**0**	**0**	**0**	**1**	**2**	**3**	**4**	**6**	**2**	**1**	**0**	**0**	**0**	**0**	**0**	**0**	**0**	**0**	**0**	**0**	**0**	**0**	**0**	**0**	**0**	**0**	**0**	**0**
1300	17	0	0	1	0	0	3	3	3	5	2	0	0	0	0	0	0	0	0	0	0	0	0	0	0	0	0	0	0	0
1315	12	0	0	0	0	1	0	1	8	2	0	0	0	0	0	0	0	0	0	0	0	0	0	0	0	0	0	0	0	0
1330	12	0	0	0	0	0	2	3	3	3	0	1	0	0	0	0	0	0	0	0	0	0	0	0	0	0	0	0	0	0
1345	12	0	0	0	0	2	1	5	1	1	2	0	0	0	0	0	0	0	0	0	0	0	0	0	0	0	0	0	0	0
1400	12	0	0	0	0	0	0	6	3	2	1	0	0	0	0	0	0	0	0	0	0	0	0	0	0	0	0	0	0	0
1415	16	0	0	3	1	0	0	4	5	1	2	0	0	0	0	0	0	0	0	0	0	0	0	0	0	0	0	0	0	0
1430	15	0	0	0	1	1	0	5	4	3	0	1	0	0	0	0	0	0	0	0	0	0	0	0	0	0	0	0	0	0
1445	9	0	0	0	0	0	0	1	3	2	2	1	0	0	0	0	0	0	0	0	0	0	0	0	0	0	0	0	0	0
1500	13	0	0	0	1	0	1	3	3	3	1	0	0	1	0	0	0	0	0	0	0	0	0	0	0	0	0	0	0	0
1515	9	0	0	0	0	0	1	3	4	0	0	0	1	0	0	0	0	0	0	0	0	0	0	0	0	0	0	0	0	0
1530	10	0	0	0	0	1	3	0	4	1	1	0	0	0	0	0	0	0	0	0	0	0	0	0	0	0	0	0	0	0
1545	17	0	0	0	1	1	0	3	9	3	0	0	0	0	0	0	0	0	0	0	0	0	0	0	0	0	0	0	0	0
1600	13	0	0	0	0	1	1	2	3	1	2	1	2	0	0	0	0	0	0	0	0	0	0	0	0	0	0	0	0	0
1615	6	0	0	0	0	1	0	1	3	1	0	0	0	0	0	0	0	0	0	0	0	0	0	0	0	0	0	0	0	0
1630	**19**	**0**	**0**	**0**	**0**	**4**	**3**	**4**	**4**	**4**	**0**	**0**	**0**	**0**	**0**	**0**	**0**	**0**	**0**	**0**	**0**	**0**	**0**	**0**	**0**	**0**	**0**	**0**	**0**	**0**
1645	13	0	0	0	1	0	3	3	2	4	0	0	0	0	0	0	0	0	0	0	0	0	0	0	0	0	0	0	0	0
1700	9	0	0	0	0	0	1	1	6	1	0	0	0	0	0	0	0	0	0	0	0	0	0	0	0	0	0	0	0	0
1715	15	0	0	0	1	2	0	5	4	3	0	0	0	0	0	0	0	0	0	0	0	0	0	0	0	0	0	0	0	0
1730	11	0	0	0	0	1	1	2	3	1	2	1	0	0	0	0	0	0	0	0	0	0	0	0	0	0	0	0	0	0
1745	10	0	0	0	0	1	1	1	6	1	0	0	0	0	0	0	0	0	0	0	0	0	0	0	0	0	0	0	0	0
1800	8	0	1	0	0	0	0	1	3	1	1	0	1	0	0	0	0	0	0	0	0	0	0	0	0	0	0	0	0	0
1815	9	0	0	0	1	0	2	1	3	0	0	1	0	0	0	0	1	0	0	0	0	0	0	0	0	0	0	0	0	0
1830	7	0	0	0	0	1	0	4	1	1	0	0	0	0	0	0	0	0	0	0	0	0	0	0	0	0	0	0	0	0
1845	4	0	0	0	0	0	0	1	2	1	0	0	0	0	0	0	0	0	0	0	0	0	0	0	0	0	0	0	0	0
1900	4	0	0	0	0	0	1	1	0	2	0	0	0	0	0	0	0	0	0	0	0	0	0	0	0	0	0	0	0	0
1915	5	0	0	0	0	0	0	0	3	1	1	0	0	0	0	0	0	0	0	0	0	0	0	0	0	0	0	0	0	0
1930	10	0	0	0	0	0	0	1	5	4	0	0	0	0	0	0	0	0	0	0	0	0	0	0	0	0	0	0	0	0
1945	5	0	0	0	0	0	0	0	3	1	1	0	0	0	0	0	0	0	0	0	0	0	0	0	0	0	0	0	0	0
2000	10	0	0	0	0	1	1	2	3	1	0	1	0	0	1	0	0	0	0	0	0	0	0	0	0	0	0	0	0	0
2015	11	0	0	0	0	0	0	4	2	4	1	0	0	0	0	0	0	0	0	0	0	0	0	0	0	0	0	0	0	0
2030	6	0	0	0	0	2	1	2	0	0	1	0	0	0	0	0	0	0	0	0	0	0	0	0	0	0	0	0	0	0
2045	6	0	0	0	0	3	1	0	0	1	1	0	0	0	0	0	0	0	0	0	0	0	0	0	0	0	0	0	0	0
2100	4	0	0	0	0	0	0	2	1	1	0	0	0	0	0	0	0	0	0	0	0	0	0	0	0	0	0	0	0	0
2115	4	0	0	0	0	0	1	0	1	2	0	0	0	0	0	0	0	0	0	0	0	0	0	0	0	0	0	0	0	0
2130	2	0	0	0	0	0	0	2	0	0	0	0	0	0	0	0	0	0	0	0	0	0	0	0	0	0	0	0	0	0
2145	2	0	0	0	0	0	0	0	2	0	0	0	0	0	0	0	0	0	0	0	0	0	0	0	0	0	0	0	0	0
2200	4	0	0	0	0	0	1	2	0	0	0	0	0	1	0	0	0	0	0	0	0	0	0	0	0	0	0	0	0	0
2215	2	0	0	0	0	0	0	1	0	1	0	0	0	0	0	0	0	0	0	0	0	0	0	0	0	0	0	0	0	0
2230	1	0	0	0	0	0	0	1	0	0	0	0	0	0	0	0	0	0	0	0	0	0	0	0	0	0	0	0	0	0
2245	0	0	0	0	0	0	0	0	0	0	0	0	0	0	0	0	0	0	0	0	0	0	0	0	0	0	0	0	0	0
2300	2	0	0	0	0	0	0	1	0	0	1	0	0	0	0	0	0	0	0	0	0	0	0	0	0	0	0	0	0	0
2315	2	0	0	0	0	0	0	0	1	0	1	0	0	0	0	0	0	0	0	0	0	0	0	0	0	0	0	0	0	0
2330	2	0	0	0	0	0	0	1	1	0	0	0	0	0	0	0	0	0	0	0	0	0	0	0	0	0	0	0	0	0
2345	3	0	0	0	0	0	0	0	1	1	0	1	0	0	0	0	0	0	0	0	0	0	0	0	0	0	0	0	0	0
07-19	**518**	**0**	**1**	**5**	**16**	**38**	**47**	**105**	**149**	**105**	**32**	**12**	**5**	**2**	**0**	**0**	**0**	**1**	**0**	**0**	**0**	**0**	**0**	**0**	**0**	**0**	**0**	**0**	**0**	**0**
06-22	**600**	**0**	**1**	**5**	**16**	**45**	**54**	**119**	**171**	**128**	**38**	**14**	**5**	**2**	**1**	**0**	**0**	**1**	**0**	**0**	**0**	**0**	**0**	**0**	**0**	**0**	**0**	**0**	**0**	**0**
06-00	**616**	**0**	**1**	**5**	**16**	**45**	**55**	**125**	**174**	**130**	**40**	**15**	**5**	**3**	**1**	**0**	**0**	**1**	**0**	**0**	**0**	**0**	**0**	**0**	**0**	**0**	**0**	**0**	**0**	**0**
00-00	**641**	**0**	**1**	**5**	**16**	**45**	**59**	**130**	**182**	**135**	**41**	**15**	**7**	**3**	**1**	**0**	**0**	**1**	**0**	**0**	**0**	**0**	**0**	**0**	**0**	**0**	**0**	**0**	**0**	**0**

Site 1
Location B1164
Direction Two Way
27 April 2025 Sunday

16693 / EGMANTON SOLAR FARM
APRIL 2025
AUTOMATIC TRAFFIC COUNT

Time	Total	Speed Bins (mph)																												
		0 - 5	5 - 10	10 - 15	15 - 20	20 - 25	25 - 30	30 - 35	35 - 40	40 - 45	45 - 50	50 - 55	55 - 60	60 - 65	65 - 70	70 - 75	75 - 80	80 - 85	85 - 90	90 - 95	95 - 100	100 - 105	105 - 110	110 - 115	115 - 120	120 - 125	125 - 130	130 - 135	135 - 140
0000	2	0	0	0	0	1	0	1	0	0	0	0	0	0	0	0	0	0	0	0	0	0	0	0	0	0	0	0	0	0
0015	1	0	0	0	0	0	0	0	0	1	0	0	0	0	0	0	0	0	0	0	0	0	0	0	0	0	0	0	0	0
0030	1	0	0	0	0	0	0	0	0	0	0	0	0	1	0	0	0	0	0	0	0	0	0	0	0	0	0	0	0	0
0045	0	0	0	0	0	0	0	0	0	0	0	0	0	0	0	0	0	0	0	0	0	0	0	0	0	0	0	0	0	0
0100	0	0	0	0	0	0	0	0	0	0	0	0	0	0	0	0	0	0	0	0	0	0	0	0	0	0	0	0	0	0
0115	0	0	0	0	0	0	0	0	0	0	0	0	0	0	0	0	0	0	0	0	0	0	0	0	0	0	0	0	0	0
0130	0	0	0	0	0	0	0	0	0	0	0	0	0	0	0	0	0	0	0	0	0	0	0	0	0	0	0	0	0	0
0145	0	0	0	0	0	0	0	0	0	0	0	0	0	0	0	0	0	0	0	0	0	0	0	0	0	0	0	0	0	0
0200	1	0	0	0	0	0	1	0	0	0	0	0	0	0	0	0	0	0	0	0	0	0	0	0	0	0	0	0	0	0
0215	0	0	0	0	0	0	0	0	0	0	0	0	0	0	0	0	0	0	0	0	0	0	0	0	0	0	0	0	0	0
0230	0	0	0	0	0	0	0	0	0	0	0	0	0	0	0	0	0	0	0	0	0	0	0	0	0	0	0	0	0	0
0245	0	0	0	0	0	0	0	0	0	0	0	0	0	0	0	0	0	0	0	0	0	0	0	0	0	0	0	0	0	0
0300	0	0	0	0	0	0	0	0	0	0	0	0	0	0	0	0	0	0	0	0	0	0	0	0	0	0	0	0	0	0
0315	0	0	0	0	0	0	0	0	0	0	0	0	0	0	0	0	0	0	0	0	0	0	0	0	0	0	0	0	0	0
0330	0	0	0	0	0	0	0	0	0	0	0	0	0	0	0	0	0	0	0	0	0	0	0	0	0	0	0	0	0	0
0345	0	0	0	0	0	0	0	0	0	0	0	0	0	0	0	0	0	0	0	0	0	0	0	0	0	0	0	0	0	0
0400	0	0	0	0	0	0	0	0	0	0	0	0	0	0	0	0	0	0	0	0	0	0	0	0	0	0	0	0	0	0
0415	0	0	0	0	0	0	0	0	0	0	0	0	0	0	0	0	0	0	0	0	0	0	0	0	0	0	0	0	0	0
0430	0	0	0	0	0	0	0	0	0	0	0	0	0	0	0	0	0	0	0	0	0	0	0	0	0	0	0	0	0	0
0445	0	0	0	0	0	0	0	0	0	0	0	0	0	0	0	0	0	0	0	0	0	0	0	0	0	0	0	0	0	0
0500	0	0	0	0	0	0	0	0	0	0	0	0	0	0	0	0	0	0	0	0	0	0	0	0	0	0	0	0	0	0
0515	0	0	0	0	0	0	0	0	0	0	0	0	0	0	0	0	0	0	0	0	0	0	0	0	0	0	0	0	0	0
0530	0	0	0	0	0	0	0	0	0	0	0	0	0	0	0	0	0	0	0	0	0	0	0	0	0	0	0	0	0	0
0545	1	0	0	0	0	0	0	0	0	1	0	0	0	0	0	0	0	0	0	0	0	0	0	0	0	0	0	0	0	0
0600	2	0	0	0	0	0	0	0	0	1	1	0	0	0	0	0	0	0	0	0	0	0	0	0	0	0	0	0	0	0
0615	2	0	0	0	0	0	0	0	1	1	0	0	0	0	0	0	0	0	0	0	0	0	0	0	0	0	0	0	0	0
0630	0	0	0	0	0	0	0	0	0	0	0	0	0	0	0	0	0	0	0	0	0	0	0	0	0	0	0	0	0	0
0645	2	0	0	0	0	0	0	1	0	1	0	0	0	0	0	0	0	0	0	0	0	0	0	0	0	0	0	0	0	0
0700	0	0	0	0	0	0	0	0	0	0	0	0	0	0	0	0	0	0	0	0	0	0	0	0	0	0	0	0	0	0
0715	1	0	0	0	0	0	0	0	0	0	1	0	0	0	0	0	0	0	0	0	0	0	0	0	0	0	0	0	0	0
0730	3	0	0	0	0	0	0	1	0	1	1	0	0	0	0	0	0	0	0	0	0	0	0	0	0	0	0	0	0	0
0745	5	0	0	0	1	0	1	1	0	2	0	0	0	0	0	0	0	0	0	0	0	0	0	0	0	0	0	0	0	0
0800	3	0	0	0	0	0	0	0	2	1	0	0	0	0	0	0	0	0	0	0	0	0	0	0	0	0	0	0	0	0
0815	2	0	0	0	0	0	0	0	2	0	0	0	0	0	0	0	0	0	0	0	0	0	0	0	0	0	0	0	0	0
0830	3	0	0	0	0	0	0	1	0	2	0	0	0	0	0	0	0	0	0	0	0	0	0	0	0	0	0	0	0	0
0845	1	0	0	0	1	0	0	0	0	0	0	0	0	0	0	0	0	0	0	0	0	0	0	0	0	0	0	0	0	0
0900	4	0	0	0	0	0	1	1	1	1	0	0	0	0	0	0	0	0	0	0	0	0	0	0	0	0	0	0	0	0
0915	10	0	0	0	1	0	2	1	2	3	1	0	0	0	0	0	0	0	0	0	0	0	0	0	0	0	0	0	0	0
0930	8	0	0	0	0	0	0	1	3	4	0	0	0	0	0	0	0	0	0	0	0	0	0	0	0	0	0	0	0	0
0945	11	0	0	0	1	1	3	3	1	2	0	0	0	0	0	0	0	0	0	0	0	0	0	0	0	0	0	0	0	0
1000	8	0	0	0	0	0	0	1	3	4	0	0	0	0	0	0	0	0	0	0	0	0	0	0	0	0	0	0	0	0
1015	9	0	0	0	0	0	0	1	4	4	0	0	0	0	0	0	0	0	0	0	0	0	0	0	0	0	0	0	0	0
1030	**15**	**0**	**0**	**0**	**0**	**0**	**1**	**3**	**6**	**2**	**2**	**0**	**0**	**0**	**1**	**0**	**0**	**0**	**0**	**0**	**0**	**0**	**0**	**0**	**0**	**0**	**0**	**0**	**0**	**0**
1045	12	0	0	0	0	0	2	4	4	1	0	0	1	0	0	0	0	0	0	0	0	0	0	0	0	0	0	0	0	0
1100	6	0	0	0	0	1	0	3	2	0	0	0	0	0	0	0	0	0	0	0	0	0	0	0	0	0	0	0	0	0
1115	4	0	0	0	0	0	0	0	1	1	0	2	0	0	0	0	0	0	0	0	0	0	0	0	0	0	0	0	0	0
1130	9	0	0	0	0	0	1	2	1	1	4	0	0	0	0	0	0	0	0	0	0	0	0	0	0	0	0	0	0	0
1145	13	0	0	1	0	4	1	3	1	3	0	0	0	0	0	0	0	0	0	0	0	0	0	0	0	0	0	0	0	0
1200	11	0	1	0	0	3	2	0	3	1	1	0	0	0	0	0	0	0	0	0	0	0	0	0	0	0	0	0	0	0
1215	**19**	**0**	**0**	**0**	**0**	**1**	**7**	**3**	**4**	**3**	**1**	**0**	**0**	**0**	**0**	**0**	**0**	**0**	**0**	**0**	**0**	**0**	**0**	**0**	**0**	**0**	**0**	**0**	**0**	**0**
1230	14	0	0	0	0	1	4	2	2	4	1	0	0	0	0	0	0	0	0	0	0	0	0	0	0	0	0	0	0	0
1245	14	0	0	1	0	1	2	2	3	2	2	1	0	0	0	0	0	0	0	0	0	0	0	0	0	0	0	0	0	0
1300	14	0	0	0	0	1	1	1	5	5	0	1	0	0	0	0	0	0	0	0	0	0	0	0	0	0	0	0	0	0
1315	11	0	0	0	0	0	1	2	7	0	1	0	0	0	0	0	0	0	0	0	0	0	0	0	0	0	0	0	0	0
1330	11	0	0	0	0	1	0	2	1	2	4	1	0	0	0	0	0	0	0	0	0	0	0	0	0	0	0	0	0	0
1345	12	0	0	0	0	1	3	1	0	5	0	1	0	0	1	0	0	0	0	0	0	0	0	0	0	0	0	0	0	0
1400	10	0	0	0	0	2	2	2	3	0	1	0	0	0	0	0	0	0	0	0	0	0	0	0	0	0	0	0	0	0
1415	15	0	0	0	0	1	3	0	3	7	0	1	0	0	0	0	0	0	0	0	0	0	0	0	0	0	0	0	0	0
1430	12	0	0	0	0	0	0	3	3	6	0	0	0	0	0	0	0	0	0	0	0	0	0	0	0	0	0	0	0	0
1445	7	0	0	0	0	0	0	2	5	0	0	0	0	0	0	0	0	0	0	0	0	0	0	0	0	0	0	0	0	0
1500	9	0	0	1	0	1	1	0	4	2	0	0	0	0	0	0	0	0	0	0	0	0	0	0	0	0	0	0	0	0
1515	14	0	1	1	0	1	0	3	7	0	1	0	0	0	0	0	0	0	0	0	0	0	0	0	0	0	0	0	0	0
1530	13	0	0	1	0	4	0	3	2	2	0	1	0	0	0	0	0	0	0	0	0	0	0	0	0	0	0	0	0	0
1545	10	0	0	0	1	4	1	1	0	2	0	1	0	0	0	0	0	0	0	0	0	0	0	0	0	0	0	0	0	0
1600	18	0	1	0	1	1	0	2	2	6	1	3	1	0	0	0	0	0	0	0	0	0	0	0	0	0	0	0	0	0
1615	15	0	0	0	0	1	1	2	6	2	2	1	0	0	0	0	0	0	0	0	0	0	0	0	0	0	0	0	0	0
1630	11	0	0	0	2	1	2	0	1	3	2	0	0	0	0	0	0	0	0	0	0	0	0	0	0	0	0	0	0	0
1645	7	0	0	0	0	0	2	0	2	2	1	0	0	0	0	0	0	0	0	0	0	0	0	0	0	0	0	0	0	0
1700	14	0	0	0	0	0	0	5	5	2	1	1	0	0	0	0	0	0	0	0	0	0	0	0	0	0	0	0	0	0
1715	10	0	0	0	0	0	1	1	3	2	3	0	0	0	0	0	0	0	0	0	0	0	0	0	0	0	0	0	0	0
1730	2	0	0	0	0	0	0	0	1	1	0	0	0	0	0	0	0	0	0	0	0	0	0	0	0	0	0	0	0	0
1745	15	0	0	0	0	0	3	1	2	7	2	0	0	0	0	0	0	0	0	0	0	0	0	0	0	0	0	0	0	0
1800	10	0	0	0	0	1	0	1	4	2	1	1	0	0	0	0	0	0	0	0	0	0	0	0	0	0	0	0	0	0
1815	11	0	0	0	0	1	2	3	2	2	0	1	0	0	0	0	0	0	0	0	0	0	0	0	0	0	0	0	0	0
1830	5	0	0	0	0	0	2	0	0	3	0	0	0	0	0	0	0	0	0	0	0	0	0	0	0	0	0	0	0	0
1845	10	0	0	0	0	0	0	2	2	2	2	1	0	0	1	0	0	0	0	0	0	0	0	0	0	0	0	0	0	0
1900	6	0	0	0	0	0	0	0	5	0	1	0	0	0	0	0	0	0	0	0	0	0	0	0	0	0	0	0	0	0
1915	9	0	0	0	0	0	1	1	5	1	1	0	0	0	0	0	0	0	0	0	0	0	0	0	0	0	0	0	0	0
1930	9	0	0	0	0	0	2	3	2	1	1	0	0	0	0	0	0	0	0	0	0	0	0	0	0	0	0	0	0	0
1945	11	0	0	0	0	1	0	4	3	3	0	0	0	0	0	0	0	0	0	0	0	0	0	0	0	0	0	0	0	0
2000	4	0	0	0	0	0	0	3	1	0	0	0	0	0	0	0	0	0	0	0	0	0	0	0	0	0	0	0	0	0
2015	5	0	0	0	0	0	0	0	0	5	0	0	0	0	0	0	0	0	0	0	0	0	0	0	0	0	0	0	0	0
2030	9	0	0	0	0	0	1	1	0	3	3	0	0	0	1	0	0	0	0	0	0	0	0	0	0	0	0	0	0	0
2045	5	0	0	0	0	1	1	1	2	0	0	0	0	0	0	0	0	0	0	0	0	0	0	0	0	0	0	0	0	0
2100	8	0	0	0	0	0	1	1	1	4	0	1	0	0	0	0	0	0	0	0	0	0	0	0	0	0	0	0	0	0
2115	10	0	0	0	0	0	5	0	2	2	0	0	1	0	0	0	0	0	0	0	0	0	0	0	0	0	0	0	0	0
2130	6	0	0	0	0	1	1	1	1	0	1	0	1	0	0	0	0	0	0	0	0	0	0	0	0	0	0	0	0	0
2145	3	0	0	0	0	0	0	1	1	0	0	0	1	0	0	0	0	0	0	0	0	0	0	0	0	0	0	0	0	0
2200	1	0	0	0	0	0	0	0	0	1	0	0	0	0	0	0	0	0	0	0	0	0	0	0	0	0	0	0	0	0
2215	2	0	0	0	0	0	0	1	0	0	0	0	1	0	0	0	0	0	0	0	0	0	0	0	0	0	0	0	0	0
2230	2	0	0	0	0	0	0	1	0	1	0	0	0	0	0	0	0	0	0	0	0	0	0	0	0	0	0	0	0	0
2245	3	0	0	0	0	0	0	2	1	0	0	0	0	0	0	0	0	0	0	0	0	0	0	0	0	0	0	0	0	0
2300	2	0	0	0	0	0	0	1	1	0	0	0	0	0	0	0	0	0	0	0	0	0	0	0	0	0	0	0	0	0
2315	2	0	0	0	0	0	1	0	0	1	0	0	0	0	0	0	0	0	0	0	0	0	0	0	0	0	0	0	0	0
2330	0	0	0	0	0	0	0	0	0	0	0	0	0	0	0	0	0	0	0	0	0	0	0	0	0	0	0	0	0	0
2345	1	0	0	0	0	0	0	1	0	0	0	0	0	0	0	0	0	0	0	0	0	0	0	0	0	0	0	0	0	0
07-19	**451**	**0**	**3**	**5**	**8**	**33**	**52**	**70**	**115**	**107**	**36**	**17**	**2**	**0**	**3**	**0**	**0**	**0**	**0**	**0**	**0**	**0**	**0**	**0**	**0**	**0**	**0**	**0**	**0**	**0**
06-22	**542**	**0**	**3**	**5**	**8**	**36**	**64**	**87**	**139**	**129**	**44**	**18**	**5**	**0**	**4**	**0**	**0**	**0**	**0**	**0**	**0**	**0**	**0**	**0**	**0**	**0**	**0**	**0**	**0**	**0**
06-00	**555**	**0**	**3**	**5**	**8**	**36**	**65**	**93**	**141**	**132**	**44**	**18**	**6**	**0**	**4**	**0**	**0**	**0**	**0**	**0**	**0**	**0**	**0**	**0**	**0**	**0**	**0**	**0**	**0**	**0**
00-00	**561**	**0**	**3**	**5**	**8**	**37**	**66**	**94**	**141**	**134**	**44**	**18**	**6**	**1**	**4**	**0**	**0**	**0**	**0**	**0**	**0**	**0**	**0**	**0**	**0**	**0**	**0**	**0**	**0**	**0**

Site 1
Location B1164
Direction Two Way
28 April 2025 Monday

16693 / EGMANTON SOLAR FARM
APRIL 2025
AUTOMATIC TRAFFIC COUNT

Time	Total	Speed Bins (mph)																												
		0 - 5	5 - 10	10 - 15	15 - 20	20 - 25	25 - 30	30 - 35	35 - 40	40 - 45	45 - 50	50 - 55	55 - 60	60 - 65	65 - 70	70 - 75	75 - 80	80 - 85	85 - 90	90 - 95	95 - 100	100 - 105	105 - 110	110 - 115	115 - 120	120 - 125	125 - 130	130 - 135	135 - 140
0000	1	0	0	0	0	0	0	0	1	0	0	0	0	0	0	0	0	0	0	0	0	0	0	0	0	0	0	0	0	0
0015	0	0	0	0	0	0	0	0	0	0	0	0	0	0	0	0	0	0	0	0	0	0	0	0	0	0	0	0	0	0
0030	0	0	0	0	0	0	0	0	0	0	0	0	0	0	0	0	0	0	0	0	0	0	0	0	0	0	0	0	0	0
0045	0	0	0	0	0	0	0	0	0	0	0	0	0	0	0	0	0	0	0	0	0	0	0	0	0	0	0	0	0	0
0100	0	0	0	0	0	0	0	0	0	0	0	0	0	0	0	0	0	0	0	0	0	0	0	0	0	0	0	0	0	0
0115	0	0	0	0	0	0	0	0	0	0	0	0	0	0	0	0	0	0	0	0	0	0	0	0	0	0	0	0	0	0
0130	0	0	0	0	0	0	0	0	0	0	0	0	0	0	0	0	0	0	0	0	0	0	0	0	0	0	0	0	0	0
0145	1	0	0	0	0	0	0	0	0	1	0	0	0	0	0	0	0	0	0	0	0	0	0	0	0	0	0	0	0	0
0200	0	0	0	0	0	0	0	0	0	0	0	0	0	0	0	0	0	0	0	0	0	0	0	0	0	0	0	0	0	0
0215	0	0	0	0	0	0	0	0	0	0	0	0	0	0	0	0	0	0	0	0	0	0	0	0	0	0	0	0	0	0
0230	0	0	0	0	0	0	0	0	0	0	0	0	0	0	0	0	0	0	0	0	0	0	0	0	0	0	0	0	0	0
0245	0	0	0	0	0	0	0	0	0	0	0	0	0	0	0	0	0	0	0	0	0	0	0	0	0	0	0	0	0	0
0300	0	0	0	0	0	0	0	0	0	0	0	0	0	0	0	0	0	0	0	0	0	0	0	0	0	0	0	0	0	0
0315	0	0	0	0	0	0	0	0	0	0	0	0	0	0	0	0	0	0	0	0	0	0	0	0	0	0	0	0	0	0
0330	0	0	0	0	0	0	0	0	0	0	0	0	0	0	0	0	0	0	0	0	0	0	0	0	0	0	0	0	0	0
0345	0	0	0	0	0	0	0	0	0	0	0	0	0	0	0	0	0	0	0	0	0	0	0	0	0	0	0	0	0	0
0400	1	0	0	0	0	0	0	0	0	1	0	0	0	0	0	0	0	0	0	0	0	0	0	0	0	0	0	0	0	0
0415	1	0	0	0	0	0	0	0	1	0	0	0	0	0	0	0	0	0	0	0	0	0	0	0	0	0	0	0	0	0
0430	0	0	0	0	0	0	0	0	0	0	0	0	0	0	0	0	0	0	0	0	0	0	0	0	0	0	0	0	0	0
0445	1	0	0	0	0	0	0	0	0	1	0	0	0	0	0	0	0	0	0	0	0	0	0	0	0	0	0	0	0	0
0500	1	0	0	0	1	0	0	0	0	0	0	0	0	0	0	0	0	0	0	0	0	0	0	0	0	0	0	0	0	0
0515	2	0	0	0	0	0	0	1	1	0	0	0	0	0	0	0	0	0	0	0	0	0	0	0	0	0	0	0	0	0
0530	3	0	0	0	0	0	0	0	1	2	0	0	0	0	0	0	0	0	0	0	0	0	0	0	0	0	0	0	0	0
0545	4	0	0	0	0	0	0	0	0	3	1	0	0	0	0	0	0	0	0	0	0	0	0	0	0	0	0	0	0	0
0600	4	0	0	0	0	0	0	0	2	2	0	0	0	0	0	0	0	0	0	0	0	0	0	0	0	0	0	0	0	0
0615	2	0	0	0	0	0	0	1	0	1	0	0	0	0	0	0	0	0	0	0	0	0	0	0	0	0	0	0	0	0
0630	5	0	0	0	0	0	0	0	3	1	0	0	1	0	0	0	0	0	0	0	0	0	0	0	0	0	0	0	0	0
0645	8	0	0	0	0	0	0	0	1	4	2	0	1	0	0	0	0	0	0	0	0	0	0	0	0	0	0	0	0	0
0700	8	0	0	0	0	0	0	0	6	1	1	0	0	0	0	0	0	0	0	0	0	0	0	0	0	0	0	0	0	0
0715	6	0	0	0	0	0	0	0	1	1	4	0	0	0	0	0	0	0	0	0	0	0	0	0	0	0	0	0	0	0
0730	13	0	0	0	0	0	0	1	6	5	1	0	0	0	0	0	0	0	0	0	0	0	0	0	0	0	0	0	0	0
0745	10	0	0	0	0	0	1	0	4	4	1	0	0	0	0	0	0	0	0	0	0	0	0	0	0	0	0	0	0	0
0800	9	0	0	0	0	0	0	1	3	4	1	0	0	0	0	0	0	0	0	0	0	0	0	0	0	0	0	0	0	0
0815	14	0	0	0	0	0	1	2	3	4	3	1	0	0	0	0	0	0	0	0	0	0	0	0	0	0	0	0	0	0
0830	14	0	0	0	0	0	1	0	7	4	1	0	0	0	1	0	0	0	0	0	0	0	0	0	0	0	0	0	0	0
0845	**21**	**0**	**0**	**0**	**0**	**0**	**1**	**3**	**6**	**6**	**4**	**1**	**0**	**0**	**0**	**0**	**0**	**0**	**0**	**0**	**0**	**0**	**0**	**0**	**0**	**0**	**0**	**0**	**0**	**0**
0900	11	0	0	0	0	2	1	2	2	2	1	1	0	0	0	0	0	0	0	0	0	0	0	0	0	0	0	0	0	0
0915	10	0	0	0	0	0	1	1	1	5	0	2	0	0	0	0	0	0	0	0	0	0	0	0	0	0	0	0	0	0
0930	10	0	0	0	0	0	3	4	2	0	1	0	0	0	0	0	0	0	0	0	0	0	0	0	0	0	0	0	0	0
0945	14	0	0	0	0	0	2	5	3	2	2	0	0	0	0	0	0	0	0	0	0	0	0	0	0	0	0	0	0	0
1000	15	0	0	0	0	0	3	2	6	3	0	0	1	0	0	0	0	0	0	0	0	0	0	0	0	0	0	0	0	0
1015	13	0	0	0	1	0	2	3	1	5	1	0	0	0	0	0	0	0	0	0	0	0	0	0	0	0	0	0	0	0
1030	6	0	0	1	0	0	2	1	0	1	1	0	0	0	0	0	0	0	0	0	0	0	0	0	0	0	0	0	0	0
1045	12	0	0	0	0	1	1	0	5	4	1	0	0	0	0	0	0	0	0	0	0	0	0	0	0	0	0	0	0	0
1100	14	0	0	0	0	2	0	1	4	4	3	0	0	0	0	0	0	0	0	0	0	0	0	0	0	0	0	0	0	0
1115	12	0	0	0	0	0	1	3	3	4	1	0	0	0	0	0	0	0	0	0	0	0	0	0	0	0	0	0	0	0
1130	6	0	0	0	0	0	1	0	4	0	0	0	1	0	0	0	0	0	0	0	0	0	0	0	0	0	0	0	0	0
1145	11	0	0	1	0	2	0	3	2	1	2	0	0	0	0	0	0	0	0	0	0	0	0	0	0	0	0	0	0	0
1200	17	0	0	0	0	0	2	4	5	4	1	1	0	0	0	0	0	0	0	0	0	0	0	0	0	0	0	0	0	0
1215	7	0	0	0	0	0	1	0	3	1	2	0	0	0	0	0	0	0	0	0	0	0	0	0	0	0	0	0	0	0
1230	10	0	0	0	0	1	0	2	4	3	0	0	0	0	0	0	0	0	0	0	0	0	0	0	0	0	0	0	0	0
1245	15	0	0	0	1	1	1	7	2	1	1	0	1	0	0	0	0	0	0	0	0	0	0	0	0	0	0	0	0	0
1300	16	0	0	0	1	1	1	6	1	4	2	0	0	0	0	0	0	0	0	0	0	0	0	0	0	0	0	0	0	0
1315	14	0	0	0	0	0	3	3	5	3	0	0	0	0	0	0	0	0	0	0	0	0	0	0	0	0	0	0	0	0
1330	15	0	0	0	0	0	2	4	3	5	1	0	0	0	0	0	0	0	0	0	0	0	0	0	0	0	0	0	0	0
1345	12	0	0	0	0	1	1	3	3	3	1	0	0	0	0	0	0	0	0	0	0	0	0	0	0	0	0	0	0	0
1400	13	0	0	0	0	0	1	3	5	4	0	0	0	0	0	0	0	0	0	0	0	0	0	0	0	0	0	0	0	0
1415	10	0	0	0	0	1	2	3	2	2	0	0	0	0	0	0	0	0	0	0	0	0	0	0	0	0	0	0	0	0
1430	16	0	0	0	0	0	4	4	5	3	0	0	0	0	0	0	0	0	0	0	0	0	0	0	0	0	0	0	0	0
1445	11	0	0	0	0	0	1	1	6	1	2	0	0	0	0	0	0	0	0	0	0	0	0	0	0	0	0	0	0	0
1500	9	0	0	0	0	0	1	0	3	4	0	1	0	0	0	0	0	0	0	0	0	0	0	0	0	0	0	0	0	0
1515	21	0	0	1	0	0	1	6	4	4	3	1	1	0	0	0	0	0	0	0	0	0	0	0	0	0	0	0	0	0
1530	19	0	0	0	0	0	2	5	8	3	1	0	0	0	0	0	0	0	0	0	0	0	0	0	0	0	0	0	0	0
1545	6	0	0	0	0	0	0	0	3	2	0	1	0	0	0	0	0	0	0	0	0	0	0	0	0	0	0	0	0	0
1600	20	0	0	0	0	0	2	3	5	7	1	2	0	0	0	0	0	0	0	0	0	0	0	0	0	0	0	0	0	0
1615	17	0	0	2	0	2	2	2	3	4	2	0	0	0	0	0	0	0	0	0	0	0	0	0	0	0	0	0	0	0
1630	16	0	0	0	0	0	1	1	3	9	2	0	0	0	0	0	0	0	0	0	0	0	0	0	0	0	0	0	0	0
1645	20	0	0	0	0	2	0	4	6	6	2	0	0	0	0	0	0	0	0	0	0	0	0	0	0	0	0	0	0	0
1700	**27**	**0**	**0**	**0**	**1**	**0**	**1**	**3**	**10**	**7**	**4**	**0**	**1**	**0**	**0**	**0**	**0**	**0**	**0**	**0**	**0**	**0**	**0**	**0**	**0**	**0**	**0**	**0**	**0**	**0**
1715	9	0	0	0	0	0	1	1	2	4	1	0	0	0	0	0	0	0	0	0	0	0	0	0	0	0	0	0	0	0
1730	13	0	0	0	0	0	1	1	6	5	0	0	0	0	0	0	0	0	0	0	0	0	0	0	0	0	0	0	0	0
1745	11	0	0	0	0	0	2	3	2	3	0	1	0	0	0	0	0	0	0	0	0	0	0	0	0	0	0	0	0	0
1800	11	0	0	0	1	0	0	0	6	4	0	0	0	0	0	0	0	0	0	0	0	0	0	0	0	0	0	0	0	0
1815	12	0	0	0	1	0	0	3	4	2	1	1	0	0	0	0	0	0	0	0	0	0	0	0	0	0	0	0	0	0
1830	8	0	0	0	0	0	0	0	4	3	1	0	0	0	0	0	0	0	0	0	0	0	0	0	0	0	0	0	0	0
1845	10	0	0	0	0	0	0	5	1	3	0	1	0	0	0	0	0	0	0	0	0	0	0	0	0	0	0	0	0	0
1900	9	0	0	0	0	0	1	0	5	2	1	0	0	0	0	0	0	0	0	0	0	0	0	0	0	0	0	0	0	0
1915	4	0	0	0	0	0	0	1	2	0	1	0	0	0	0	0	0	0	0	0	0	0	0	0	0	0	0	0	0	0
1930	8	0	0	0	0	0	0	0	4	1	2	1	0	0	0	0	0	0	0	0	0	0	0	0	0	0	0	0	0	0
1945	6	0	0	0	0	0	1	1	2	2	0	0	0	0	0	0	0	0	0	0	0	0	0	0	0	0	0	0	0	0
2000	5	0	0	0	0	0	1	1	1	1	1	0	0	0	0	0	0	0	0	0	0	0	0	0	0	0	0	0	0	0
2015	4	0	0	0	0	0	0	0	1	2	1	0	0	0	0	0	0	0	0	0	0	0	0	0	0	0	0	0	0	0
2030	6	0	0	0	0	0	2	0	2	2	0	0	0	0	0	0	0	0	0	0	0	0	0	0	0	0	0	0	0	0
2045	4	0	0	0	0	0	1	0	2	1	0	0	0	0	0	0	0	0	0	0	0	0	0	0	0	0	0	0	0	0
2100	2	0	0	0	0	0	0	1	0	0	0	1	0	0	0	0	0	0	0	0	0	0	0	0	0	0	0	0	0	0
2115	6	0	0	0	0	0	0	1	2	2	1	0	0	0	0	0	0	0	0	0	0	0	0	0	0	0	0	0	0	0
2130	3	0	0	0	0	0	0	0	1	1	1	0	0	0	0	0	0	0	0	0	0	0	0	0	0	0	0	0	0	0
2145	8	0	0	0	0	1	2	2	2	1	0	0	0	0	0	0	0	0	0	0	0	0	0	0	0	0	0	0	0	0
2200	1	0	0	0	0	0	0	1	0	0	0	0	0	0	0	0	0	0	0	0	0	0	0	0	0	0	0	0	0	0
2215	3	0	0	0	0	0	1	0	1	1	0	0	0	0	0	0	0	0	0	0	0	0	0	0	0	0	0	0	0	0
2230	2	0	0	0	0	0	1	0	1	0	0	0	0	0	0	0	0	0	0	0	0	0	0	0	0	0	0	0	0	0
2245	3	0	0	0	0	0	1	0	0	0	2	0	0	0	0	0	0	0	0	0	0	0	0	0	0	0	0	0	0	0
2300	1	0	0	0	0	0	0	1	0	0	0	0	0	0	0	0	0	0	0	0	0	0	0	0	0	0	0	0	0	0
2315	2	0	0	0	0	0	0	1	0	1	0	0	0	0	0	0	0	0	0	0	0	0	0	0	0	0	0	0	0	0
2330	0	0	0	0	0	0	0	0	0	0	0	0	0	0	0	0	0	0	0	0	0	0	0	0	0	0	0	0	0	0
2345	1	0	0	0	0	0	0	1	0	0	0	0	0	0	0	0	0	0	0	0	0	0	0	0	0	0	0	0	0	0
07-19	**614**	**0**	**0**	**5**	**6**	**16**	**54**	**109**	**183**	**164**	**57**	**14**	**5**	**0**	**1**	**0**	**0**	**0**	**0**	**0**	**0**	**0**	**0**	**0**	**0**	**0**	**0**	**0**	**0**	**0**
06-22	**698**	**0**	**0**	**5**	**6**	**17**	**62**	**117**	**213**	**187**	**67**	**16**	**7**	**0**	**1**	**0**	**0**	**0**	**0**	**0**	**0**	**0**	**0**	**0**	**0**	**0**	**0**	**0**	**0**	**0**
06-00	**711**	**0**	**0**	**5**	**6**	**17**	**65**	**121**	**215**	**189**	**69**	**16**	**7**	**0**	**1**	**0**	**0**	**0**	**0**	**0**	**0**	**0**	**0**	**0**	**0**	**0**	**0**	**0**	**0**	**0**
00-00	**726**	**0**	**0**	**5**	**7**	**17**	**65**	**122**	**219**	**196**	**71**	**16**	**7**	**0**	**1**	**0**	**0**	**0**	**0**	**0**	**0**	**0**	**0**	**0**	**0**	**0**	**0**	**0**	**0**	**0**

Site 1
Location B1164
Direction Two Way

16693 / EGMANTON SOLAR FARM
APRIL 2025
AUTOMATIC TRAFFIC COUNT

29 April 2025 **Tuesday**

Time	Total	Speed Bins (mph)																												
		0 - 5	5 - 10	10 - 15	15 - 20	20 - 25	25 - 30	30 - 35	35 - 40	40 - 45	45 - 50	50 - 55	55 - 60	60 - 65	65 - 70	70 - 75	75 - 80	80 - 85	85 - 90	90 - 95	95 - 100	100 - 105	105 - 110	110 - 115	115 - 120	120 - 125	125 - 130	130 - 135	135 - 140
0000	1	0	0	0	0	0	0	0	0	1	0	0	0	0	0	0	0	0	0	0	0	0	0	0	0	0	0	0	0	0
0015	0	0	0	0	0	0	0	0	0	0	0	0	0	0	0	0	0	0	0	0	0	0	0	0	0	0	0	0	0	0
0030	0	0	0	0	0	0	0	0	0	0	0	0	0	0	0	0	0	0	0	0	0	0	0	0	0	0	0	0	0	0
0045	0	0	0	0	0	0	0	0	0	0	0	0	0	0	0	0	0	0	0	0	0	0	0	0	0	0	0	0	0	0
0100	0	0	0	0	0	0	0	0	0	0	0	0	0	0	0	0	0	0	0	0	0	0	0	0	0	0	0	0	0	0
0115	0	0	0	0	0	0	0	0	0	0	0	0	0	0	0	0	0	0	0	0	0	0	0	0	0	0	0	0	0	0
0130	0	0	0	0	0	0	0	0	0	0	0	0	0	0	0	0	0	0	0	0	0	0	0	0	0	0	0	0	0	0
0145	0	0	0	0	0	0	0	0	0	0	0	0	0	0	0	0	0	0	0	0	0	0	0	0	0	0	0	0	0	0
0200	0	0	0	0	0	0	0	0	0	0	0	0	0	0	0	0	0	0	0	0	0	0	0	0	0	0	0	0	0	0
0215	0	0	0	0	0	0	0	0	0	0	0	0	0	0	0	0	0	0	0	0	0	0	0	0	0	0	0	0	0	0
0230	0	0	0	0	0	0	0	0	0	0	0	0	0	0	0	0	0	0	0	0	0	0	0	0	0	0	0	0	0	0
0245	0	0	0	0	0	0	0	0	0	0	0	0	0	0	0	0	0	0	0	0	0	0	0	0	0	0	0	0	0	0
0300	0	0	0	0	0	0	0	0	0	0	0	0	0	0	0	0	0	0	0	0	0	0	0	0	0	0	0	0	0	0
0315	0	0	0	0	0	0	0	0	0	0	0	0	0	0	0	0	0	0	0	0	0	0	0	0	0	0	0	0	0	0
0330	0	0	0	0	0	0	0	0	0	0	0	0	0	0	0	0	0	0	0	0	0	0	0	0	0	0	0	0	0	0
0345	1	0	0	0	0	0	0	0	0	0	1	0	0	0	0	0	0	0	0	0	0	0	0	0	0	0	0	0	0	0
0400	2	0	0	0	0	0	0	0	1	0	0	1	0	0	0	0	0	0	0	0	0	0	0	0	0	0	0	0	0	0
0415	0	0	0	0	0	0	0	0	0	0	0	0	0	0	0	0	0	0	0	0	0	0	0	0	0	0	0	0	0	0
0430	0	0	0	0	0	0	0	0	0	0	0	0	0	0	0	0	0	0	0	0	0	0	0	0	0	0	0	0	0	0
0445	0	0	0	0	0	0	0	0	0	0	0	0	0	0	0	0	0	0	0	0	0	0	0	0	0	0	0	0	0	0
0500	0	0	0	0	0	0	0	0	0	0	0	0	0	0	0	0	0	0	0	0	0	0	0	0	0	0	0	0	0	0
0515	6	0	0	0	0	0	0	1	3	1	1	0	0	0	0	0	0	0	0	0	0	0	0	0	0	0	0	0	0	0
0530	5	0	0	0	0	0	1	0	1	1	2	0	0	0	0	0	0	0	0	0	0	0	0	0	0	0	0	0	0	0
0545	3	0	0	0	0	0	0	0	3	0	0	0	0	0	0	0	0	0	0	0	0	0	0	0	0	0	0	0	0	0
0600	6	0	0	0	0	0	0	0	1	2	2	0	0	0	1	0	0	0	0	0	0	0	0	0	0	0	0	0	0	0
0615	1	0	0	0	0	0	0	0	1	0	0	0	0	0	0	0	0	0	0	0	0	0	0	0	0	0	0	0	0	0
0630	5	0	0	0	0	0	0	0	3	1	0	1	0	0	0	0	0	0	0	0	0	0	0	0	0	0	0	0	0	0
0645	9	0	0	0	0	0	0	1	1	7	0	0	0	0	0	0	0	0	0	0	0	0	0	0	0	0	0	0	0	0
0700	7	0	0	0	0	0	0	2	2	2	0	1	0	0	0	0	0	0	0	0	0	0	0	0	0	0	0	0	0	0
0715	7	0	0	0	0	0	0	0	3	3	1	0	0	0	0	0	0	0	0	0	0	0	0	0	0	0	0	0	0	0
0730	14	0	0	0	0	0	0	1	4	7	2	0	0	0	0	0	0	0	0	0	0	0	0	0	0	0	0	0	0	0
0745	10	0	0	0	0	0	0	1	5	1	2	0	1	0	0	0	0	0	0	0	0	0	0	0	0	0	0	0	0	0
0800	14	0	0	0	1	0	0	1	7	3	2	0	0	0	0	0	0	0	0	0	0	0	0	0	0	0	0	0	0	0
0815	17	0	0	1	1	0	1	4	5	2	2	1	0	0	0	0	0	0	0	0	0	0	0	0	0	0	0	0	0	0
0830	11	0	0	0	0	0	1	2	2	3	2	1	0	0	0	0	0	0	0	0	0	0	0	0	0	0	0	0	0	0
0845	**19**	**0**	**0**	**0**	**0**	**1**	**2**	**3**	**6**	**3**	**4**	**0**	**0**	**0**	**0**	**0**	**0**	**0**	**0**	**0**	**0**	**0**	**0**	**0**	**0**	**0**	**0**	**0**	**0**	**0**
0900	7	0	0	0	0	0	0	0	2	1	2	1	1	0	0	0	0	0	0	0	0	0	0	0	0	0	0	0	0	0
0915	8	0	1	0	0	0	1	3	1	1	1	0	0	0	0	0	0	0	0	0	0	0	0	0	0	0	0	0	0	0
0930	6	0	0	0	0	1	0	1	2	1	1	0	0	0	0	0	0	0	0	0	0	0	0	0	0	0	0	0	0	0
0945	14	0	0	0	0	2	2	3	2	4	1	0	0	0	0	0	0	0	0	0	0	0	0	0	0	0	0	0	0	0
1000	11	0	0	0	0	1	0	2	5	1	2	0	0	0	0	0	0	0	0	0	0	0	0	0	0	0	0	0	0	0
1015	9	0	0	0	0	0	0	3	3	1	1	1	0	0	0	0	0	0	0	0	0	0	0	0	0	0	0	0	0	0
1030	17	0	1	0	0	3	1	2	8	2	0	0	0	0	0	0	0	0	0	0	0	0	0	0	0	0	0	0	0	0
1045	12	0	0	0	0	0	0	4	4	3	0	1	0	0	0	0	0	0	0	0	0	0	0	0	0	0	0	0	0	0
1100	15	0	0	0	0	1	1	4	6	2	1	0	0	0	0	0	0	0	0	0	0	0	0	0	0	0	0	0	0	0
1115	11	0	0	0	0	0	1	2	5	2	1	0	0	0	0	0	0	0	0	0	0	0	0	0	0	0	0	0	0	0
1130	7	0	0	0	0	1	1	1	3	1	0	0	0	0	0	0	0	0	0	0	0	0	0	0	0	0	0	0	0	0
1145	6	0	0	0	0	0	1	1	3	1	0	0	0	0	0	0	0	0	0	0	0	0	0	0	0	0	0	0	0	0
1200	8	0	0	0	0	0	0	4	3	0	1	0	0	0	0	0	0	0	0	0	0	0	0	0	0	0	0	0	0	0
1215	7	0	0	0	0	0	2	0	2	2	0	1	0	0	0	0	0	0	0	0	0	0	0	0	0	0	0	0	0	0
1230	12	0	0	0	0	0	0	3	6	2	1	0	0	0	0	0	0	0	0	0	0	0	0	0	0	0	0	0	0	0
1245	10	0	0	0	0	0	1	2	5	2	0	0	0	0	0	0	0	0	0	0	0	0	0	0	0	0	0	0	0	0
1300	15	0	0	0	1	1	2	1	3	5	1	0	0	0	1	0	0	0	0	0	0	0	0	0	0	0	0	0	0	0
1315	5	0	0	0	0	1	2	0	0	2	0	0	0	0	0	0	0	0	0	0	0	0	0	0	0	0	0	0	0	0
1330	14	0	0	0	0	0	1	4	6	3	0	0	0	0	0	0	0	0	0	0	0	0	0	0	0	0	0	0	0	0
1345	19	0	0	0	0	0	2	8	3	6	0	0	0	0	0	0	0	0	0	0	0	0	0	0	0	0	0	0	0	0
1400	9	0	0	0	0	0	1	2	4	1	0	1	0	0	0	0	0	0	0	0	0	0	0	0	0	0	0	0	0	0
1415	13	0	0	0	0	0	1	1	5	2	4	0	0	0	0	0	0	0	0	0	0	0	0	0	0	0	0	0	0	0
1430	8	0	0	0	0	1	1	1	0	4	1	0	0	0	0	0	0	0	0	0	0	0	0	0	0	0	0	0	0	0
1445	18	0	0	0	0	0	1	4	7	5	1	0	0	0	0	0	0	0	0	0	0	0	0	0	0	0	0	0	0	0
1500	13	0	0	0	0	0	0	1	1	3	5	1	2	0	0	0	0	0	0	0	0	0	0	0	0	0	0	0	0	0
1515	**24**	**0**	**0**	**0**	**0**	**1**	**0**	**6**	**8**	**3**	**6**	**0**	**0**	**0**	**0**	**0**	**0**	**0**	**0**	**0**	**0**	**0**	**0**	**0**	**0**	**0**	**0**	**0**	**0**	**0**
1530	23	0	0	0	0	1	1	8	8	5	0	0	0	0	0	0	0	0	0	0	0	0	0	0	0	0	0	0	0	0
1545	11	0	0	0	0	0	0	1	6	1	1	1	0	0	1	0	0	0	0	0	0	0	0	0	0	0	0	0	0	0
1600	19	0	0	0	0	1	1	4	3	8	2	0	0	0	0	0	0	0	0	0	0	0	0	0	0	0	0	0	0	0
1615	17	0	0	0	0	0	2	3	7	3	2	0	0	0	0	0	0	0	0	0	0	0	0	0	0	0	0	0	0	0
1630	16	0	0	0	0	0	2	2	4	4	3	1	0	0	0	0	0	0	0	0	0	0	0	0	0	0	0	0	0	0
1645	15	0	0	0	0	0	2	3	6	3	1	0	0	0	0	0	0	0	0	0	0	0	0	0	0	0	0	0	0	0
1700	14	0	0	0	0	1	2	1	4	2	2	2	0	0	0	0	0	0	0	0	0	0	0	0	0	0	0	0	0	0
1715	17	0	0	0	0	1	2	5	1	5	3	0	0	0	0	0	0	0	0	0	0	0	0	0	0	0	0	0	0	0
1730	6	0	0	0	0	0	0	1	1	1	3	0	0	0	0	0	0	0	0	0	0	0	0	0	0	0	0	0	0	0
1745	14	0	0	0	0	1	0	3	1	7	1	1	0	0	0	0	0	0	0	0	0	0	0	0	0	0	0	0	0	0
1800	10	0	0	0	0	1	0	2	3	3	1	0	0	0	0	0	0	0	0	0	0	0	0	0	0	0	0	0	0	0
1815	15	0	0	0	0	1	3	2	4	4	0	0	0	0	1	0	0	0	0	0	0	0	0	0	0	0	0	0	0	0
1830	3	0	0	0	0	0	1	0	1	1	0	0	0	0	0	0	0	0	0	0	0	0	0	0	0	0	0	0	0	0
1845	17	0	0	1	0	0	3	1	5	4	2	1	0	0	0	0	0	0	0	0	0	0	0	0	0	0	0	0	0	0
1900	7	0	0	0	0	0	1	2	0	2	1	0	1	0	0	0	0	0	0	0	0	0	0	0	0	0	0	0	0	0
1915	9	0	0	0	0	0	1	7	1	0	0	0	0	0	0	0	0	0	0	0	0	0	0	0	0	0	0	0	0	0
1930	10	0	0	0	0	1	1	2	3	2	1	0	0	0	0	0	0	0	0	0	0	0	0	0	0	0	0	0	0	0
1945	4	0	0	0	0	0	0	0	0	2	0	2	0	0	0	0	0	0	0	0	0	0	0	0	0	0	0	0	0	0
2000	2	0	0	0	0	0	0	1	0	0	0	0	1	0	0	0	0	0	0	0	0	0	0	0	0	0	0	0	0	0
2015	4	0	0	0	0	0	1	1	1	0	1	0	0	0	0	0	0	0	0	0	0	0	0	0	0	0	0	0	0	0
2030	7	0	0	0	0	0	1	1	2	2	1	0	0	0	0	0	0	0	0	0	0	0	0	0	0	0	0	0	0	0
2045	7	0	0	0	0	0	1	2	3	0	0	0	0	0	1	0	0	0	0	0	0	0	0	0	0	0	0	0	0	0
2100	2	0	0	0	0	0	0	0	1	1	0	0	0	0	0	0	0	0	0	0	0	0	0	0	0	0	0	0	0	0
2115	3	0	0	0	0	0	0	1	2	0	0	0	0	0	0	0	0	0	0	0	0	0	0	0	0	0	0	0	0	0
2130	2	0	0	0	1	0	0	0	1	0	0	0	0	0	0	0	0	0	0	0	0	0	0	0	0	0	0	0	0	0
2145	4	0	0	0	0	0	0	3	1	0	0	0	0	0	0	0	0	0	0	0	0	0	0	0	0	0	0	0	0	0
2200	5	0	0	0	0	0	0	0	2	3	0	0	0	0	0	0	0	0	0	0	0	0	0	0	0	0	0	0	0	0
2215	0	0	0	0	0	0	0	0	0	0	0	0	0	0	0	0	0	0	0	0	0	0	0	0	0	0	0	0	0	0
2230	1	0	0	0	0	0	0	1	0	0	0	0	0	0	0	0	0	0	0	0	0	0	0	0	0	0	0	0	0	0
2245	5	0	0	0	0	0	0	1	2	2	0	0	0	0	0	0	0	0	0	0	0	0	0	0	0	0	0	0	0	0
2300	0	0	0	0	0	0	0	0	0	0	0	0	0	0	0	0	0	0	0	0	0	0	0	0	0	0	0	0	0	0
2315	3	0	0	0	0	0	0	0	2	0	1	0	0	0	0	0	0	0	0	0	0	0	0	0	0	0	0	0	0	0
2330	0	0	0	0	0	0	0	0	0	0	0	0	0	0	0	0	0	0	0	0	0	0	0	0	0	0	0	0	0	0
2345	0	0	0	0	0	0	0	0	0	0	0	0	0	0	0	0	0	0	0	0	0	0	0	0	0	0	0	0	0	0
07-19	**594**	**0**	**2**	**2**	**3**	**21**	**45**	**113**	**185**	**135**	**66**	**15**	**4**	**0**	**3**	**0**	**0**	**0**	**0**	**0**	**0**	**0**	**0**	**0**	**0**	**0**	**0**	**0**	**0**	**0**
06-22	**676**	**0**	**2**	**2**	**4**	**22**	**51**	**134**	**206**	**154**	**72**	**18**	**6**	**0**	**5**	**0**	**0**	**0**	**0**	**0**	**0**	**0**	**0**	**0**	**0**	**0**	**0**	**0**	**0**	**0**
06-00	**690**	**0**	**2**	**2**	**4**	**22**	**51**	**136**	**212**	**159**	**73**	**18**	**6**	**0**	**5**	**0**	**0**	**0**	**0**	**0**	**0**	**0**	**0**	**0**	**0**	**0**	**0**	**0**	**0**	**0**
00-00	**708**	**0**	**2**	**2**	**4**	**22**	**52**	**137**	**220**	**162**	**77**	**19**	**6**	**0**	**5**	**0**	**0**	**0**	**0**	**0**	**0**	**0**	**0**	**0**	**0**	**0**	**0**	**0**	**0**	**0**

Site 1
Location B1164
Direction Two Way
30 April 2025

16693 / EGMANTON SOLAR FARM
APRIL 2025
AUTOMATIC TRAFFIC COUNT

Time	Total	Speed Bins (mph)																												
		0 - 5	5 - 10	10 - 15	15 - 20	20 - 25	25 - 30	30 - 35	35 - 40	40 - 45	45 - 50	50 - 55	55 - 60	60 - 65	65 - 70	70 - 75	75 - 80	80 - 85	85 - 90	90 - 95	95 - 100	100 - 105	105 - 110	110 - 115	115 - 120	120 - 125	125 - 130	130 - 135	135 - 140
0000	0	0	0	0	0	0	0	0	0	0	0	0	0	0	0	0	0	0	0	0	0	0	0	0	0	0	0	0	0	0
0015	0	0	0	0	0	0	0	0	0	0	0	0	0	0	0	0	0	0	0	0	0	0	0	0	0	0	0	0	0	0
0030	0	0	0	0	0	0	0	0	0	0	0	0	0	0	0	0	0	0	0	0	0	0	0	0	0	0	0	0	0	0
0045	0	0	0	0	0	0	0	0	0	0	0	0	0	0	0	0	0	0	0	0	0	0	0	0	0	0	0	0	0	0
0100	0	0	0	0	0	0	0	0	0	0	0	0	0	0	0	0	0	0	0	0	0	0	0	0	0	0	0	0	0	0
0115	0	0	0	0	0	0	0	0	0	0	0	0	0	0	0	0	0	0	0	0	0	0	0	0	0	0	0	0	0	0
0130	0	0	0	0	0	0	0	0	0	0	0	0	0	0	0	0	0	0	0	0	0	0	0	0	0	0	0	0	0	0
0145	1	0	0	0	0	0	0	0	0	0	1	0	0	0	0	0	0	0	0	0	0	0	0	0	0	0	0	0	0	0
0200	0	0	0	0	0	0	0	0	0	0	0	0	0	0	0	0	0	0	0	0	0	0	0	0	0	0	0	0	0	0
0215	0	0	0	0	0	0	0	0	0	0	0	0	0	0	0	0	0	0	0	0	0	0	0	0	0	0	0	0	0	0
0230	0	0	0	0	0	0	0	0	0	0	0	0	0	0	0	0	0	0	0	0	0	0	0	0	0	0	0	0	0	0
0245	0	0	0	0	0	0	0	0	0	0	0	0	0	0	0	0	0	0	0	0	0	0	0	0	0	0	0	0	0	0
0300	0	0	0	0	0	0	0	0	0	0	0	0	0	0	0	0	0	0	0	0	0	0	0	0	0	0	0	0	0	0
0315	1	0	0	0	0	0	0	0	1	0	0	0	0	0	0	0	0	0	0	0	0	0	0	0	0	0	0	0	0	0
0330	0	0	0	0	0	0	0	0	0	0	0	0	0	0	0	0	0	0	0	0	0	0	0	0	0	0	0	0	0	0
0345	0	0	0	0	0	0	0	0	0	0	0	0	0	0	0	0	0	0	0	0	0	0	0	0	0	0	0	0	0	0
0400	1	0	0	0	0	0	0	0	0	0	1	0	0	0	0	0	0	0	0	0	0	0	0	0	0	0	0	0	0	0
0415	0	0	0	0	0	0	0	0	0	0	0	0	0	0	0	0	0	0	0	0	0	0	0	0	0	0	0	0	0	0
0430	0	0	0	0	0	0	0	0	0	0	0	0	0	0	0	0	0	0	0	0	0	0	0	0	0	0	0	0	0	0
0445	0	0	0	0	0	0	0	0	0	0	0	0	0	0	0	0	0	0	0	0	0	0	0	0	0	0	0	0	0	0
0500	2	0	0	0	0	0	0	1	0	1	0	0	0	0	0	0	0	0	0	0	0	0	0	0	0	0	0	0	0	0
0515	1	0	0	0	0	0	0	1	0	0	0	0	0	0	0	0	0	0	0	0	0	0	0	0	0	0	0	0	0	0
0530	5	0	0	0	0	0	0	0	2	1	2	0	0	0	0	0	0	0	0	0	0	0	0	0	0	0	0	0	0	0
0545	4	0	0	0	0	0	0	1	1	2	0	0	0	0	0	0	0	0	0	0	0	0	0	0	0	0	0	0	0	0
0600	3	0	0	0	0	0	0	0	0	2	1	0	0	0	0	0	0	0	0	0	0	0	0	0	0	0	0	0	0	0
0615	5	0	0	0	0	0	0	0	2	1	1	1	0	0	0	0	0	0	0	0	0	0	0	0	0	0	0	0	0	0
0630	7	0	0	0	0	0	0	0	3	3	1	0	0	0	0	0	0	0	0	0	0	0	0	0	0	0	0	0	0	0
0645	11	0	0	0	0	0	1	0	2	1	6	1	0	0	0	0	0	0	0	0	0	0	0	0	0	0	0	0	0	0
0700	7	0	0	0	0	0	1	2	1	3	0	0	0	0	0	0	0	0	0	0	0	0	0	0	0	0	0	0	0	0
0715	8	0	0	0	0	0	0	1	4	2	1	0	0	0	0	0	0	0	0	0	0	0	0	0	0	0	0	0	0	0
0730	9	0	0	0	0	0	0	0	1	6	0	2	0	0	0	0	0	0	0	0	0	0	0	0	0	0	0	0	0	0
0745	15	0	0	0	0	0	2	2	4	6	1	0	0	0	0	0	0	0	0	0	0	0	0	0	0	0	0	0	0	0
0800	13	0	0	0	1	1	0	3	3	2	2	1	0	0	0	0	0	0	0	0	0	0	0	0	0	0	0	0	0	0
0815	20	0	0	0	4	1	2	3	4	4	0	1	0	1	0	0	0	0	0	0	0	0	0	0	0	0	0	0	0	0
0830	**21**	**0**	**0**	**0**	**0**	**0**	**1**	**2**	**9**	**6**	**2**	**0**	**1**	**0**	**0**	**0**	**0**	**0**	**0**	**0**	**0**	**0**	**0**	**0**	**0**	**0**	**0**	**0**	**0**	**0**
0845	18	0	0	0	0	0	1	2	4	4	6	1	0	0	0	0	0	0	0	0	0	0	0	0	0	0	0	0	0	0
0900	6	0	0	0	0	0	0	0	2	3	1	0	0	0	0	0	0	0	0	0	0	0	0	0	0	0	0	0	0	0
0915	10	0	0	0	0	1	0	3	2	3	0	1	0	0	0	0	0	0	0	0	0	0	0	0	0	0	0	0	0	0
0930	10	0	0	0	1	1	1	1	4	1	1	0	0	0	0	0	0	0	0	0	0	0	0	0	0	0	0	0	0	0
0945	9	0	0	0	0	0	1	1	5	1	1	0	0	0	0	0	0	0	0	0	0	0	0	0	0	0	0	0	0	0
1000	9	0	0	0	1	0	0	2	4	1	1	0	0	0	0	0	0	0	0	0	0	0	0	0	0	0	0	0	0	0
1015	15	0	0	0	0	1	0	4	6	3	1	0	0	0	0	0	0	0	0	0	0	0	0	0	0	0	0	0	0	0
1030	12	0	0	0	1	0	2	5	2	2	0	0	0	0	0	0	0	0	0	0	0	0	0	0	0	0	0	0	0	0
1045	15	0	0	0	0	0	0	2	8	4	1	0	0	0	0	0	0	0	0	0	0	0	0	0	0	0	0	0	0	0
1100	11	0	0	0	0	1	1	1	2	6	0	0	0	0	0	0	0	0	0	0	0	0	0	0	0	0	0	0	0	0
1115	5	0	0	0	1	0	0	0	1	0	2	1	0	0	0	0	0	0	0	0	0	0	0	0	0	0	0	0	0	0
1130	11	0	0	0	0	0	0	4	5	1	1	0	0	0	0	0	0	0	0	0	0	0	0	0	0	0	0	0	0	0
1145	8	0	0	0	0	0	0	1	5	1	1	0	0	0	0	0	0	0	0	0	0	0	0	0	0	0	0	0	0	0
1200	13	0	0	0	0	0	2	3	2	4	1	1	0	0	0	0	0	0	0	0	0	0	0	0	0	0	0	0	0	0
1215	13	0	0	0	2	0	2	2	4	2	1	0	0	0	0	0	0	0	0	0	0	0	0	0	0	0	0	0	0	0
1230	12	0	1	0	0	0	1	1	4	4	1	0	0	0	0	0	0	0	0	0	0	0	0	0	0	0	0	0	0	0
1245	9	0	0	0	0	1	1	2	5	0	0	0	0	0	0	0	0	0	0	0	0	0	0	0	0	0	0	0	0	0
1300	11	0	0	0	0	0	0	1	5	4	1	0	0	0	0	0	0	0	0	0	0	0	0	0	0	0	0	0	0	0
1315	14	0	0	0	0	0	2	3	5	2	2	0	0	0	0	0	0	0	0	0	0	0	0	0	0	0	0	0	0	0
1330	12	0	0	0	0	0	0	2	5	4	1	0	0	0	0	0	0	0	0	0	0	0	0	0	0	0	0	0	0	0
1345	12	0	0	0	0	0	1	4	1	3	3	0	0	0	0	0	0	0	0	0	0	0	0	0	0	0	0	0	0	0
1400	11	0	0	0	0	0	1	4	3	0	3	0	0	0	0	0	0	0	0	0	0	0	0	0	0	0	0	0	0	0
1415	10	0	0	0	0	0	0	3	5	1	1	0	0	0	0	0	0	0	0	0	0	0	0	0	0	0	0	0	0	0
1430	17	0	0	0	0	1	2	1	5	6	2	0	0	0	0	0	0	0	0	0	0	0	0	0	0	0	0	0	0	0
1445	5	0	0	0	0	0	0	1	2	2	0	0	0	0	0	0	0	0	0	0	0	0	0	0	0	0	0	0	0	0
1500	10	0	0	0	0	0	0	0	6	4	0	0	0	0	0	0	0	0	0	0	0	0	0	0	0	0	0	0	0	0
1515	**26**	**0**	**0**	**0**	**1**	**0**	**2**	**5**	**7**	**3**	**7**	**1**	**0**	**0**	**0**	**0**	**0**	**0**	**0**	**0**	**0**	**0**	**0**	**0**	**0**	**0**	**0**	**0**	**0**	**0**
1530	18	0	0	0	0	1	1	6	5	3	2	0	0	0	0	0	0	0	0	0	0	0	0	0	0	0	0	0	0	0
1545	14	0	0	0	0	0	2	2	3	5	1	1	0	0	0	0	0	0	0	0	0	0	0	0	0	0	0	0	0	0
1600	24	0	0	1	0	2	1	7	5	4	4	0	0	0	0	0	0	0	0	0	0	0	0	0	0	0	0	0	0	0
1615	11	0	0	0	0	0	0	0	6	4	1	0	0	0	0	0	0	0	0	0	0	0	0	0	0	0	0	0	0	0
1630	14	0	0	0	0	0	0	0	7	4	3	0	0	0	0	0	0	0	0	0	0	0	0	0	0	0	0	0	0	0
1645	12	0	0	0	0	0	2	2	6	2	0	0	0	0	0	0	0	0	0	0	0	0	0	0	0	0	0	0	0	0
1700	19	0	0	0	0	0	0	0	6	5	7	1	0	0	0	0	0	0	0	0	0	0	0	0	0	0	0	0	0	0
1715	12	0	0	0	0	0	2	1	4	3	2	0	0	0	0	0	0	0	0	0	0	0	0	0	0	0	0	0	0	0
1730	18	0	0	2	0	1	1	4	5	5	0	0	0	0	0	0	0	0	0	0	0	0	0	0	0	0	0	0	0	0
1745	15	0	0	0	0	0	0	2	0	7	4	1	1	0	0	0	0	0	0	0	0	0	0	0	0	0	0	0	0	0
1800	9	0	0	0	0	1	0	0	4	3	0	1	0	0	0	0	0	0	0	0	0	0	0	0	0	0	0	0	0	0
1815	9	0	0	1	0	0	0	0	5	2	1	0	0	0	0	0	0	0	0	0	0	0	0	0	0	0	0	0	0	0
1830	16	0	0	0	0	0	1	2	6	3	2	1	1	0	0	0	0	0	0	0	0	0	0	0	0	0	0	0	0	0
1845	6	0	0	0	0	0	1	0	2	3	0	0	0	0	0	0	0	0	0	0	0	0	0	0	0	0	0	0	0	0
1900	10	0	0	0	0	0	1	1	5	1	2	0	0	0	0	0	0	0	0	0	0	0	0	0	0	0	0	0	0	0
1915	6	0	0	0	0	0	0	2	1	3	0	0	0	0	0	0	0	0	0	0	0	0	0	0	0	0	0	0	0	0
1930	11	0	0	0	0	1	1	2	5	1	1	0	0	0	0	0	0	0	0	0	0	0	0	0	0	0	0	0	0	0
1945	5	0	0	0	0	0	0	2	2	0	1	0	0	0	0	0	0	0	0	0	0	0	0	0	0	0	0	0	0	0
2000	6	0	0	0	0	0	2	1	1	0	2	0	0	0	0	0	0	0	0	0	0	0	0	0	0	0	0	0	0	0
2015	6	0	0	0	0	0	1	4	0	1	0	0	0	0	0	0	0	0	0	0	0	0	0	0	0	0	0	0	0	0
2030	5	0	0	0	0	0	0	0	1	4	0	0	0	0	0	0	0	0	0	0	0	0	0	0	0	0	0	0	0	0
2045	6	0	0	0	0	0	1	1	1	1	1	0	0	0	0	1	0	0	0	0	0	0	0	0	0	0	0	0	0	0
2100	4	0	0	0	0	0	1	0	1	2	0	0	0	0	0	0	0	0	0	0	0	0	0	0	0	0	0	0	0	0
2115	3	0	0	0	1	0	2	0	0	0	0	0	0	0	0	0	0	0	0	0	0	0	0	0	0	0	0	0	0	0
2130	4	0	0	0	0	1	2	0	0	1	0	0	0	0	0	0	0	0	0	0	0	0	0	0	0	0	0	0	0	0
2145	3	0	0	0	0	1	1	0	0	1	0	0	0	0	0	0	0	0	0	0	0	0	0	0	0	0	0	0	0	0
2200	8	0	0	0	0	0	2	2	3	0	1	0	0	0	0	0	0	0	0	0	0	0	0	0	0	0	0	0	0	0
2215	2	0	0	0	0	0	0	1	0	0	1	0	0	0	0	0	0	0	0	0	0	0	0	0	0	0	0	0	0	0
2230	1	0	0	0	0	0	0	1	0	0	0	0	0	0	0	0	0	0	0	0	0	0	0	0	0	0	0	0	0	0
2245	1	0	0	0	0	0	0	0	1	0	0	0	0	0	0	0	0	0	0	0	0	0	0	0	0	0	0	0	0	0
2300	1	0	0	0	0	0	0	1	0	0	0	0	0	0	0	0	0	0	0	0	0	0	0	0	0	0	0	0	0	0
2315	0	0	0	0	0	0	0	0	0	0	0	0	0	0	0	0	0	0	0	0	0	0	0	0	0	0	0	0	0	0
2330	2	0	0	0	0	0	0	0	1	1	0	0	0	0	0	0	0	0	0	0	0	0	0	0	0	0	0	0	0	0
2345	0	0	0	0	0	0	0	0	0	0	0	0	0	0	0	0	0	0	0	0	0	0	0	0	0	0	0	0	0	0
07-19	**604**	**0**	**1**	**4**	**12**	**13**	**37**	**97**	**199**	**151**	**72**	**14**	**3**	**1**	**0**	**0**	**0**	**0**	**0**	**0**	**0**	**0**	**0**	**0**	**0**	**0**	**0**	**0**	**0**	**0**
06-22	**699**	**0**	**1**	**4**	**13**	**16**	**50**	**110**	**223**	**173**	**88**	**16**	**3**	**1**	**0**	**1**	**0**	**0**	**0**	**0**	**0**	**0**	**0**	**0**	**0**	**0**	**0**	**0**	**0**	**0**
06-00	**714**	**0**	**1**	**4**	**13**	**16**	**52**	**115**	**228**	**174**	**90**	**16**	**3**	**1**	**0**	**1**	**0**	**0**	**0**	**0**	**0**	**0**	**0**	**0**	**0**	**0**	**0**	**0**	**0**	**0**
00-00	**729**	**0**	**1**	**4**	**13**	**16**	**52**	**118**	**232**	**178**	**94**	**16**	**3**	**1**	**0**	**1**	**0**	**0**	**0**	**0**	**0**	**0**	**0**	**0**	**0**	**0**	**0**	**0**	**0**	**0**

Site 1
Location B1164
Direction Two Way

16693 / EGMANTON SOLAR FARM
APRIL 2025
AUTOMATIC TRAFFIC COUNT


Virtual Day (7)

Time	Total	Speed Bins (mph)																												
		0 - 5	5 - 10	10 - 15	15 - 20	20 - 25	25 - 30	30 - 35	35 - 40	40 - 45	45 - 50	50 - 55	55 - 60	60 - 65	65 - 70	70 - 75	75 - 80	80 - 85	85 - 90	90 - 95	95 - 100	100 - 105	105 - 110	110 - 115	115 - 120	120 - 125	125 - 130	130 - 135	135 - 140
0000	3	0	0	0	0	0	0	1	0	1	0	0	0	0	0	0	0	0	0	0	0	0	0	0	0	0	0	0	0	0
0100	2	0	0	0	0	0	0	0	0	1	0	0	0	0	0	0	0	0	0	0	0	0	0	0	0	0	0	0	0	0
0200	1	0	0	0	0	0	0	0	0	0	0	0	0	0	0	0	0	0	0	0	0	0	0	0	0	0	0	0	0	0
0300	0	0	0	0	0	0	0	0	0	0	0	0	0	0	0	0	0	0	0	0	0	0	0	0	0	0	0	0	0	0
0400	3	0	0	0	0	0	0	0	1	0	0	0	0	0	0	0	0	0	0	0	0	0	0	0	0	0	0	0	0	0
0500	9	0	0	0	0	0	0	1	3	4	1	0	0	0	0	0	0	0	0	0	0	0	0	0	0	0	0	0	0	0
0600	18	0	0	0	0	0	1	1	5	7	3	1	0	0	0	0	0	0	0	0	0	0	0	0	0	0	0	0	0	0
0700	33	0	0	0	0	0	2	5	11	11	4	0	0	0	0	0	0	0	0	0	0	0	0	0	0	0	0	0	0	0
0800	52	0	0	0	1	1	3	8	17	13	7	1	0	0	0	0	0	0	0	0	0	0	0	0	0	0	0	0	0	0
0900	39	0	0	0	0	1	4	9	10	10	4	1	0	0	0	0	0	0	0	0	0	0	0	0	0	0	0	0	0	0
1000	**53**	**0**	**0**	**1**	**1**	**3**	**5**	**11**	**16**	**12**	**3**	**1**	**0**	**0**	**0**	**0**	**0**	**0**	**0**	**0**	**0**	**0**	**0**	**0**	**0**	**0**	**0**	**0**	**0**	**0**
1100	47	0	0	0	1	5	4	9	15	8	3	1	0	0	0	0	0	0	0	0	0	0	0	0	0	0	0	0	0	0
1200	54	0	0	0	1	4	8	10	17	9	4	1	0	0	0	0	0	0	0	0	0	0	0	0	0	0	0	0	0	0
1300	56	0	0	1	1	2	6	12	16	12	5	1	0	0	0	0	0	0	0	0	0	0	0	0	0	0	0	0	0	0
1400	52	0	0	0	1	2	5	11	17	11	4	1	0	0	0	0	0	0	0	0	0	0	0	0	0	0	0	0	0	0
1500	65	0	0	1	1	3	5	13	21	11	6	2	1	0	0	0	0	0	0	0	0	0	0	0	0	0	0	0	0	0
1600	**69**	**0**	**0**	**1**	**1**	**3**	**6**	**12**	**19**	**18**	**6**	**1**	**0**	**0**	**0**	**0**	**0**	**0**	**0**	**0**	**0**	**0**	**0**	**0**	**0**	**0**	**0**	**0**	**0**	**0**
1700	55	0	0	0	1	2	3	9	16	15	7	2	0	0	0	0	0	0	0	0	0	0	0	0	0	0	0	0	0	0
1800	41	0	0	0	1	2	4	6	11	10	3	2	0	0	0	0	0	0	0	0	0	0	0	0	0	0	0	0	0	0
1900	34	0	0	0	0	1	2	7	11	7	3	1	0	0	0	0	0	0	0	0	0	0	0	0	0	0	0	0	0	0
2000	26	0	0	0	0	2	3	6	6	5	3	0	0	0	0	0	0	0	0	0	0	0	0	0	0	0	0	0	0	0
2100	18	0	0	0	0	1	3	4	4	4	1	1	1	0	0	0	0	0	0	0	0	0	0	0	0	0	0	0	0	0
2200	11	0	0	0	0	0	1	3	3	2	1	1	0	0	0	0	0	0	0	0	0	0	0	0	0	0	0	0	0	0
2300	6	0	0	0	0	0	0	1	2	1	1	0	0	0	0	0	0	0	0	0	0	0	0	0	0	0	0	0	0	0
07-19	**618**	**0**	**1**	**5**	**10**	**28**	**54**	**116**	**185**	**142**	**57**	**15**	**3**	**1**	**1**	**0**	**0**	**0**	**0**	**0**	**0**	**0**	**0**	**0**	**0**	**0**	**0**	**0**	**0**	**0**
06-22	**713**	**0**	**1**	**5**	**10**	**32**	**63**	**133**	**212**	**165**	**67**	**17**	**5**	**1**	**2**	**0**	**0**	**0**	**0**	**0**	**0**	**0**	**0**	**0**	**0**	**0**	**0**	**0**	**0**	**0**
06-00	**730**	**0**	**1**	**5**	**10**	**32**	**65**	**138**	**217**	**167**	**68**	**18**	**5**	**1**	**2**	**0**	**0**	**0**	**0**	**0**	**0**	**0**	**0**	**0**	**0**	**0**	**0**	**0**	**0**	**0**
00-00	**747**	**0**	**1**	**5**	**11**	**32**	**66**	**140**	**223**	**173**	**70**	**18**	**5**	**1**	**2**	**0**	**0**	**0**	**0**	**0**	**0**	**0**	**0**	**0**	**0**	**0**	**0**	**0**	**0**	**0**

Virtual Week (1)

Time	Total	Speed Bins (mph)																												
		0 - 5	5 - 10	10 - 15	15 - 20	20 - 25	25 - 30	30 - 35	35 - 40	40 - 45	45 - 50	50 - 55	55 - 60	60 - 65	65 - 70	70 - 75	75 - 80	80 - 85	85 - 90	90 - 95	95 - 100	100 - 105	105 - 110	110 - 115	115 - 120	120 - 125	125 - 130	130 - 135	135 - 140
Mon	726	0	0	5	7	17	65	122	219	196	71	16	7	0	1	0	0	0	0	0	0	0	0	0	0	0	0	0	0	0
Tue	708	0	2	2	4	22	52	137	220	162	77	19	6	0	5	0	0	0	0	0	0	0	0	0	0	0	0	0	0	0
Wed	729	0	1	4	13	16	52	118	232	178	94	16	3	1	0	1	0	0	0	0	0	0	0	0	0	0	0	0	0	0
Thu	922	0	1	7	6	41	76	175	290	220	83	16	6	1	0	0	0	0	0	0	0	0	0	0	0	0	0	0	0	0
Fri	944	0	2	6	20	49	89	204	274	183	82	27	3	2	2	1	0	0	0	0	0	0	0	0	0	0	0	0	0	0
Sat	641	0	1	5	16	45	59	130	182	135	41	15	7	3	1	0	0	1	0	0	0	0	0	0	0	0	0	0	0	0
Sun	561	0	3	5	8	37	66	94	141	134	44	18	6	1	4	0	0	0	0	0	0	0	0	0	0	0	0	0	0	0
5 Day Ave.	**806**	**0**	**1**	**5**	**10**	**29**	**67**	**151**	**247**	**188**	**81**	**19**	**5**	**1**	**2**	**0**	**0**	**0**	**0**	**0**	**0**	**0**	**0**	**0**	**0**	**0**	**0**	**0**	**0**	**0**
7 Day Ave.	**747**	**0**	**1**	**5**	**11**	**32**	**66**	**140**	**223**	**173**	**70**	**18**	**5**	**1**	**2**	**0**	**0**	**0**	**0**	**0**	**0**	**0**	**0**	**0**	**0**	**0**	**0**	**0**	**0**	**0**
--	**5231**	**0**	**10**	**34**	**74**	**227**	**459**	**980**	**1558**	**1208**	**492**	**127**	**38**	**8**	**13**	**2**	**0**	**1**	**0**	**0**	**0**	**0**	**0**	**0**	**0**	**0**	**0**	**0**	**0**	**0**

Summary Graphs

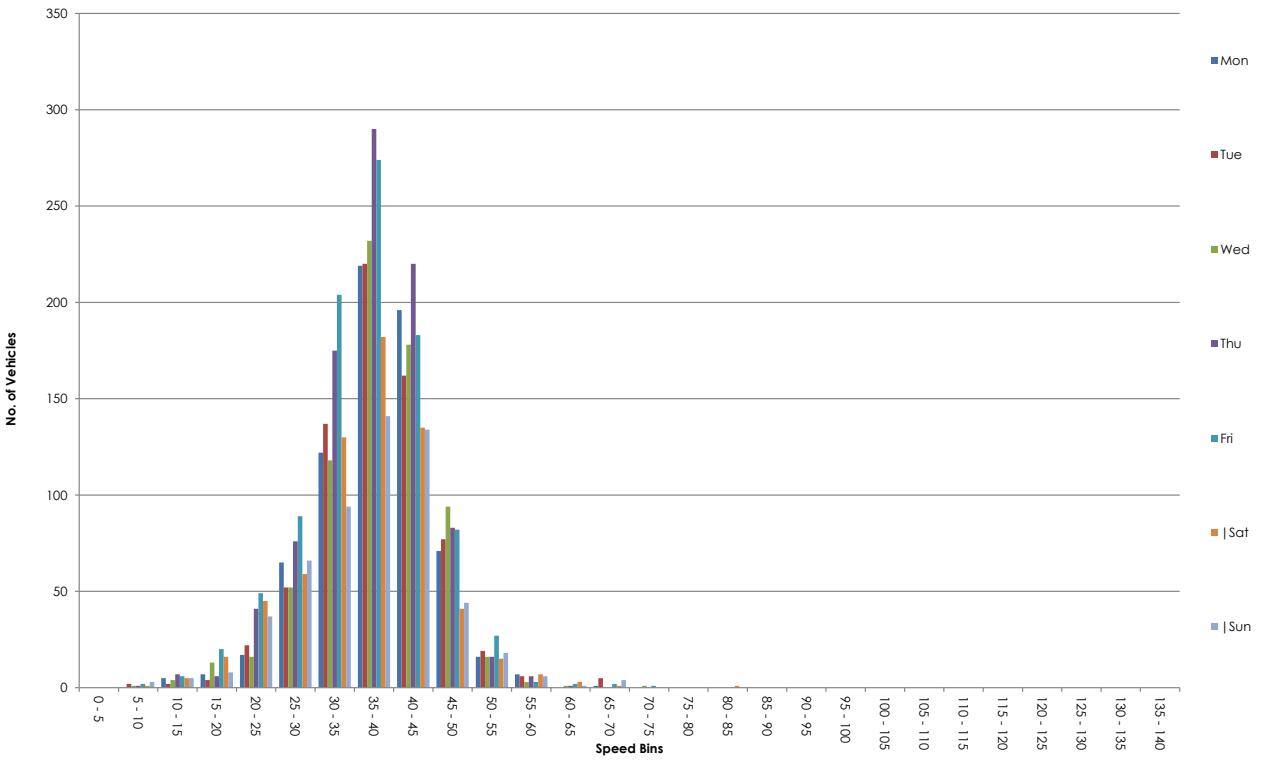

ATC VEHICLE CATEGORIES

Axles	Groups	Description	Class		Parameters	Dominant Vehicle	Aggregate
2	1 or 2	Very Short - Bicycle or Motorcycle	MC	**1**	d(1)<1.7m & axles=2		
2	1 or 2	Short - Sedan, Wagon, 4WD, Utility, Light Van	SV	**2**	d(1)>=1.7m, d(1)<=3.2m & axles=2		
3, 4 or 5	3	Short Towing - Trailer, Caravan, Boat, etc.	SVT	**3**	d(1)>=2.1m, d(1)<=3.2m, d(2)>=2.1m & axles=3,4,5		1 (Light)
2	2	Two axle truck or Bus	TB2	**4**	d(1)>3.2m & axles=2		
3	2	Three axle truck or Bus	TB3	**5**	axles=3 & groups=2		
>3	2	Four axle truck	T4	**6**	axles>3 & groups=2		2 (Medium)
3	3	Three axle articulated vehicle or Rigid vehicle and trailer	ART3	**7**	d(1)>3.2m, axles=3 & groups=3		
4	>2	Four axle articulated vehicle or Rigid vehicle and trailer	ART4	**8**	d(2)<2.1m or d(1)<2.1m or d(1)>3.2m axles = 4 & groups>2		
5	>2	Five axle articulated vehicle or Rigid vehicle and trailer	ART5	**9**	d(2)<2.1m or d(1)<2.1m or d(1)>3.2m axles=5 & groups>2		
>=6	>2	Six (or more) axle articulated vehicle or Rigid vehicle and trailer	ART6	**10**	axles=6 & groups>2 or axles>6 & groups=3		
>6	4	B-Double or Heavy truck and trailer	BD	**11**	groups=4 & axles>6		
>6	>=5	Double or triple road train or Heavy truck and two (or more) trailers	DRT	**12**	groups>=5 & axles>6		3 (Heavy)

ATC SPEED BINS & DATA HEADINGS

Heading	Description
0 - 5	Speed bin totals 0 - 5 mph
5 - 10	Speed bin totals 5 - 10 mph
10-15	Speed bin totals 10 - 15 mph
15 - 20	Speed bin totals 15 - 20 mph
20 - 25	Speed bin totals 20 - 25 mph
25 - 30	Speed bin totals 25 - 30 mph
30 - 35	Speed bin totals 30 - 35 mph
35 - 40	Speed bin totals 35 - 40 mph
40 - 45	Speed bin totals 40 - 45 mph
45 - 50	Speed bin totals 45 - 50 mph
50 - 55	Speed bin totals 50 - 55 mph
55 - 60	Speed bin totals 55 - 60 mph
60 - 65	Speed bin totals 60 - 65 mph
65 - 70	Speed bin totals 65 - 70 mph
70 - 75	Speed bin totals 70 - 75 mph
75 - 80	Speed bin totals 75 - 80 mph
80 - 85	Speed bin totals 80 - 85 mph
85 - 90	Speed bin totals 85 - 90 mph
90 - 95	Speed bin totals 90 - 95 mph
95 - 100	Speed bin totals 95 - 100 mph
100 - 105	Speed bin totals 100 - 105 mph
105 - 110	Speed bin totals 105 - 110 mph
110 - 115	Speed bin totals 110 - 115 mph
115 - 120	Speed bin totals 115 - 120 mph
120 - 125	Speed bin totals 120 - 125 mph
125 - 130	Speed bin totals 125 - 130 mph
130 - 135	Speed bin totals 130 - 135 mph
135 - 140	Speed bin totals 135 - 140 mph

Heading	Description
>PSL	Greater than the posted speed limit
>PSL%	Greater than the posted speed limit as a percentage
>SL1 ACPO	Greater than ACPO (Association of Chief Police Officers) standard. ACPO is PSL x 10%+2mph
>SL1% ACPO	Greater than ACPO displayed as a percentage
>SL2 DfT	Greater than DFT (Department For Transport) standard. DFT is PSL plus 15mph.
>SL2% DfT	Greater than DFT displayed as a percentage
Mean	Average speed
Vpp 85	85th percentile speed



NDC NATIONWIDE DATA COLLECTION	**Site / Location:**	Moorhouse Road	**Project No:**	16693	**Site No:**	2
	Survey Date:	24 April 2025 to 30 April 2025	**Project Name:**	Egmanton Solar Farm		
	Survey Times:	24 hours	**Drawing Title:**	Installation Photo		

Site No.	Location.	Direction.	Speed Limit - PSL (mph)	Start Date.	End Date.	Total Vehicles.	5 Day Ave.	7 Day Ave.	No. > Speed Limit.	%. > Speed Limit.	No. > ACPO Limit.	%. > ACPO Limit.	No. > DfT Limit.	%. > DfT Limit.	Mean Speed	85%ile Speed
2	Moorhouse Road, attached to Hedgerow	Northbound	60	24 April 2025	30 April 2025	1069	165	153	19	1.8	4	0.4	3	0.3	33.5	46.1
		Southbound	60	24 April 2025	30 April 2025	954	151	136	8	0.8	2	0.2	2	0.2	34.5	45.4
		Two Way	60	24 April 2025	30 April 2025	2023	316	289	27	1.3	6	0.3	5	0.2	34.0	45.7

Site 2
Location Moorhouse Road
Direction Northbound

16693 / EGMANTON SOLAR FARM
APRIL 2025
AUTOMATIC TRAFFIC COUNT

24 April 2025 **Thursday**

Time	Total	Classification												]PSL	]PSL%	]SL1	]SL1%	]SL2	]SL2%	Mean	Vpp
		1	2	3	4	5	6	7	8	9	10	11	12	60	60	68	68	70	70		85
		MCL	SV	SVT	TB2	TB3	T4	ART3	ART4	ART5	ART6	BD	DRT			ACPO	ACPO	DfT	DfT		
0000	0	0	0	0	0	0	0	0	0	0	0	0	0	0	0.0	0	0.0	0	0.0	-	-
0015	0	0	0	0	0	0	0	0	0	0	0	0	0	0	0.0	0	0.0	0	0.0	-	-
0030	0	0	0	0	0	0	0	0	0	0	0	0	0	0	0.0	0	0.0	0	0.0	-	-
0045	0	0	0	0	0	0	0	0	0	0	0	0	0	0	0.0	0	0.0	0	0.0	-	-
0100	0	0	0	0	0	0	0	0	0	0	0	0	0	0	0.0	0	0.0	0	0.0	-	-
0115	0	0	0	0	0	0	0	0	0	0	0	0	0	0	0.0	0	0.0	0	0.0	-	-
0130	0	0	0	0	0	0	0	0	0	0	0	0	0	0	0.0	0	0.0	0	0.0	-	-
0145	0	0	0	0	0	0	0	0	0	0	0	0	0	0	0.0	0	0.0	0	0.0	-	-
0200	0	0	0	0	0	0	0	0	0	0	0	0	0	0	0.0	0	0.0	0	0.0	-	-
0215	0	0	0	0	0	0	0	0	0	0	0	0	0	0	0.0	0	0.0	0	0.0	-	-
0230	0	0	0	0	0	0	0	0	0	0	0	0	0	0	0.0	0	0.0	0	0.0	-	-
0245	0	0	0	0	0	0	0	0	0	0	0	0	0	0	0.0	0	0.0	0	0.0	-	-
0300	0	0	0	0	0	0	0	0	0	0	0	0	0	0	0.0	0	0.0	0	0.0	-	-
0315	0	0	0	0	0	0	0	0	0	0	0	0	0	0	0.0	0	0.0	0	0.0	-	-
0330	0	0	0	0	0	0	0	0	0	0	0	0	0	0	0.0	0	0.0	0	0.0	-	-
0345	0	0	0	0	0	0	0	0	0	0	0	0	0	0	0.0	0	0.0	0	0.0	-	-
0400	0	0	0	0	0	0	0	0	0	0	0	0	0	0	0.0	0	0.0	0	0.0	-	-
0415	0	0	0	0	0	0	0	0	0	0	0	0	0	0	0.0	0	0.0	0	0.0	-	-
0430	2	0	2	0	0	0	0	0	0	0	0	0	0	0	0.0	0	0.0	0	0.0	28	-
0445	0	0	0	0	0	0	0	0	0	0	0	0	0	0	0.0	0	0.0	0	0.0	-	-
0500	0	0	0	0	0	0	0	0	0	0	0	0	0	0	0.0	0	0.0	0	0.0	-	-
0515	0	0	0	0	0	0	0	0	0	0	0	0	0	0	0.0	0	0.0	0	0.0	-	-
0530	0	0	0	0	0	0	0	0	0	0	0	0	0	0	0.0	0	0.0	0	0.0	-	-
0545	0	0	0	0	0	0	0	0	0	0	0	0	0	0	0.0	0	0.0	0	0.0	-	-
0600	0	0	0	0	0	0	0	0	0	0	0	0	0	0	0.0	0	0.0	0	0.0	-	-
0615	1	0	0	1	0	0	0	0	0	0	0	0	0	0	0.0	0	0.0	0	0.0	31.3	-
0630	0	0	0	0	0	0	0	0	0	0	0	0	0	0	0.0	0	0.0	0	0.0	-	-
0645	1	0	1	0	0	0	0	0	0	0	0	0	0	0	0.0	0	0.0	0	0.0	40.1	-
0700	3	0	3	0	0	0	0	0	0	0	0	0	0	0	0.0	0	0.0	0	0.0	39.8	-
0715	1	0	1	0	0	0	0	0	0	0	0	0	0	0	0.0	0	0.0	0	0.0	43.8	-
0730	3	0	1	1	1	0	0	0	0	0	0	0	0	0	0.0	0	0.0	0	0.0	42	-
0745	1	0	0	0	0	0	0	0	1	0	0	0	0	0	0.0	0	0.0	0	0.0	37.8	-
0800	**8**	**0**	**8**	**0**	**0**	**0**	**0**	**0**	**0**	**0**	**0**	**0**	**0**	**0**	**0.0**	**0**	**0.0**	**0**	**0.0**	**43.6**	**-**
0815	3	0	2	0	1	0	0	0	0	0	0	0	0	0	0.0	0	0.0	0	0.0	38.9	-
0830	7	0	7	0	0	0	0	0	0	0	0	0	0	0	0.0	0	0.0	0	0.0	35.3	-
0845	5	0	5	0	0	0	0	0	0	0	0	0	0	0	0.0	0	0.0	0	0.0	41.9	-
0900	3	0	2	0	1	0	0	0	0	0	0	0	0	0	0.0	0	0.0	0	0.0	38	-
0915	1	0	1	0	0	0	0	0	0	0	0	0	0	0	0.0	0	0.0	0	0.0	44.8	-
0930	1	0	1	0	0	0	0	0	0	0	0	0	0	0	0.0	0	0.0	0	0.0	47.6	-
0945	2	0	0	1	1	0	0	0	0	0	0	0	0	0	0.0	0	0.0	0	0.0	28.1	-
1000	1	0	1	0	0	0	0	0	0	0	0	0	0	0	0.0	0	0.0	0	0.0	29.3	-
1015	3	0	2	1	0	0	0	0	0	0	0	0	0	0	0.0	0	0.0	0	0.0	18.7	-
1030	5	0	2	0	0	0	3	0	0	0	0	0	0	0	0.0	0	0.0	0	0.0	17.3	-
1045	6	0	5	0	0	0	1	0	0	0	0	0	0	0	0.0	0	0.0	0	0.0	29.4	-
1100	2	0	1	0	1	0	0	0	0	0	0	0	0	0	0.0	0	0.0	0	0.0	42.1	-
1115	7	0	6	0	1	0	0	0	0	0	0	0	0	1	14.3	1	14.3	1	14.3	39.9	-
1130	3	0	3	0	0	0	0	0	0	0	0	0	0	0	0.0	0	0.0	0	0.0	33.7	-
1145	5	0	4	1	0	0	0	0	0	0	0	0	0	0	0.0	0	0.0	0	0.0	22.7	-
1200	4	0	4	0	0	0	0	0	0	0	0	0	0	0	0.0	0	0.0	0	0.0	26.7	-
1215	5	0	3	1	1	0	0	0	0	0	0	0	0	0	0.0	0	0.0	0	0.0	35.5	-
1230	4	0	2	0	2	0	0	0	0	0	0	0	0	0	0.0	0	0.0	0	0.0	29.6	-
1245	2	0	1	0	0	0	1	0	0	0	0	0	0	0	0.0	0	0.0	0	0.0	15	-
1300	0	0	0	0	0	0	0	0	0	0	0	0	0	0	0.0	0	0.0	0	0.0	-	-
1315	4	0	3	0	1	0	0	0	0	0	0	0	0	0	0.0	0	0.0	0	0.0	23.8	-
1330	0	0	0	0	0	0	0	0	0	0	0	0	0	0	0.0	0	0.0	0	0.0	-	-
1345	2	0	0	0	2	0	0	0	0	0	0	0	0	0	0.0	0	0.0	0	0.0	28.7	-
1400	1	0	0	0	1	0	0	0	0	0	0	0	0	0	0.0	0	0.0	0	0.0	9.9	-
1415	6	0	6	0	0	0	0	0	0	0	0	0	0	0	0.0	0	0.0	0	0.0	29.4	-
1430	1	0	1	0	0	0	0	0	0	0	0	0	0	0	0.0	0	0.0	0	0.0	18.8	-
1445	3	0	3	0	0	0	0	0	0	0	0	0	0	0	0.0	0	0.0	0	0.0	36.6	-
1500	6	0	3	1	2	0	0	0	0	0	0	0	0	1	16.7	0	0.0	0	0.0	44.4	-
1515	2	0	1	1	0	0	0	0	0	0	0	0	0	0	0.0	0	0.0	0	0.0	20.4	-
1530	5	0	5	0	0	0	0	0	0	0	0	0	0	0	0.0	0	0.0	0	0.0	36.4	-
1545	5	0	5	0	0	0	0	0	0	0	0	0	0	0	0.0	0	0.0	0	0.0	38.3	-
1600	6	0	5	0	0	0	0	0	1	0	0	0	0	0	0.0	0	0.0	0	0.0	19.3	-
1615	5	0	5	0	0	0	0	0	0	0	0	0	0	0	0.0	0	0.0	0	0.0	20.5	-
1630	5	0	3	0	2	0	0	0	0	0	0	0	0	0	0.0	0	0.0	0	0.0	35.7	-
1645	6	0	5	1	0	0	0	0	0	0	0	0	0	0	0.0	0	0.0	0	0.0	33.6	-
1700	6	0	4	0	2	0	0	0	0	0	0	0	0	0	0.0	0	0.0	0	0.0	44.2	-
1715	**7**	**0**	**3**	**3**	**1**	**0**	**0**	**0**	**0**	**0**	**0**	**0**	**0**	**0**	**0.0**	**0**	**0.0**	**0**	**0.0**	**24**	**-**
1730	4	0	2	0	2	0	0	0	0	0	0	0	0	0	0.0	0	0.0	0	0.0	28.7	-
1745	5	0	4	1	0	0	0	0	0	0	0	0	0	0	0.0	0	0.0	0	0.0	26.7	-
1800	0	0	0	0	0	0	0	0	0	0	0	0	0	0	0.0	0	0.0	0	0.0	-	-
1815	**7**	**0**	**7**	**0**	**0**	**0**	**0**	**0**	**0**	**0**	**0**	**0**	**0**	**1**	**14.3**	**0**	**0.0**	**0**	**0.0**	**38.1**	**-**
1830	1	0	1	0	0	0	0	0	0	0	0	0	0	0	0.0	0	0.0	0	0.0	32.7	-
1845	1	0	1	0	0	0	0	0	0	0	0	0	0	0	0.0	0	0.0	0	0.0	17	-
1900	1	0	1	0	0	0	0	0	0	0	0	0	0	0	0.0	0	0.0	0	0.0	31.3	-
1915	1	0	1	0	0	0	0	0	0	0	0	0	0	0	0.0	0	0.0	0	0.0	40.6	-
1930	3	0	3	0	0	0	0	0	0	0	0	0	0	0	0.0	0	0.0	0	0.0	29	-
1945	5	0	5	0	0	0	0	0	0	0	0	0	0	0	0.0	0	0.0	0	0.0	29.2	-
2000	0	0	0	0	0	0	0	0	0	0	0	0	0	0	0.0	0	0.0	0	0.0	-	-
2015	2	0	2	0	0	0	0	0	0	0	0	0	0	0	0.0	0	0.0	0	0.0	38.1	-
2030	0	0	0	0	0	0	0	0	0	0	0	0	0	0	0.0	0	0.0	0	0.0	-	-
2045	3	0	3	0	0	0	0	0	0	0	0	0	0	0	0.0	0	0.0	0	0.0	23.6	-
2100	0	0	0	0	0	0	0	0	0	0	0	0	0	0	0.0	0	0.0	0	0.0	-	-
2115	1	0	1	0	0	0	0	0	0	0	0	0	0	0	0.0	0	0.0	0	0.0	33.4	-
2130	2	0	2	0	0	0	0	0	0	0	0	0	0	0	0.0	0	0.0	0	0.0	35.1	-
2145	0	0	0	0	0	0	0	0	0	0	0	0	0	0	0.0	0	0.0	0	0.0	-	-
2200	3	0	3	0	0	0	0	0	0	0	0	0	0	0	0.0	0	0.0	0	0.0	36.4	-
2215	2	0	2	0	0	0	0	0	0	0	0	0	0	0	0.0	0	0.0	0	0.0	38.4	-
2230	0	0	0	0	0	0	0	0	0	0	0	0	0	0	0.0	0	0.0	0	0.0	-	-
2245	0	0	0	0	0	0	0	0	0	0	0	0	0	0	0.0	0	0.0	0	0.0	-	-
2300	0	0	0	0	0	0	0	0	0	0	0	0	0	0	0.0	0	0.0	0	0.0	-	-
2315	0	0	0	0	0	0	0	0	0	0	0	0	0	0	0.0	0	0.0	0	0.0	-	-
2330	0	0	0	0	0	0	0	0	0	0	0	0	0	0	0.0	0	0.0	0	0.0	-	-
2345	0	0	0	0	0	0	0	0	0	0	0	0	0	0	0.0	0	0.0	0	0.0	-	-
07-19	**173**	**0**	**132**	**12**	**22**	**0**	**5**	**0**	**2**	**0**	**0**	**0**	**0**	**3**	**1.7**	**1**	**0.6**	**1**	**0.6**	**32.5**	**44.9**
06-22	**193**	**0**	**151**	**13**	**22**	**0**	**5**	**0**	**2**	**0**	**0**	**0**	**0**	**3**	**1.6**	**1**	**0.5**	**1**	**0.5**	**32.3**	**44.7**
06-00	**198**	**0**	**156**	**13**	**22**	**0**	**5**	**0**	**2**	**0**	**0**	**0**	**0**	**3**	**1.5**	**1**	**0.5**	**1**	**0.5**	**32.5**	**44.7**
00-00	**200**	**0**	**158**	**13**	**22**	**0**	**5**	**0**	**2**	**0**	**0**	**0**	**0**	**3**	**1.5**	**1**	**0.5**	**1**	**0.5**	**32.4**	**44.7**

Site 2
Location Moorhouse Road
Direction Northbound

16693 / EGMANTON SOLAR FARM
APRIL 2025
AUTOMATIC TRAFFIC COUNT

25 April 2025 Friday

Time	Total	Classification												]PSL	]PSL%	]SL1	]SL1%	]SL2	]SL2%	Mean	Vpp
		1	2	3	4	5	6	7	8	9	10	11	12	60	60	68	68	70	70		85
		MCL	SV	SVT	TB2	TB3	T4	ART3	ART4	ART5	ART6	BD	DRT			ACPO	ACPO	DfT	DfT		
0000	0	0	0	0	0	0	0	0	0	0	0	0	0	0	0.0	0	0.0	0	0.0	-	-
0015	0	0	0	0	0	0	0	0	0	0	0	0	0	0	0.0	0	0.0	0	0.0	-	-
0030	0	0	0	0	0	0	0	0	0	0	0	0	0	0	0.0	0	0.0	0	0.0	-	-
0045	0	0	0	0	0	0	0	0	0	0	0	0	0	0	0.0	0	0.0	0	0.0	-	-
0100	0	0	0	0	0	0	0	0	0	0	0	0	0	0	0.0	0	0.0	0	0.0	-	-
0115	0	0	0	0	0	0	0	0	0	0	0	0	0	0	0.0	0	0.0	0	0.0	-	-
0130	0	0	0	0	0	0	0	0	0	0	0	0	0	0	0.0	0	0.0	0	0.0	-	-
0145	0	0	0	0	0	0	0	0	0	0	0	0	0	0	0.0	0	0.0	0	0.0	-	-
0200	0	0	0	0	0	0	0	0	0	0	0	0	0	0	0.0	0	0.0	0	0.0	-	-
0215	0	0	0	0	0	0	0	0	0	0	0	0	0	0	0.0	0	0.0	0	0.0	-	-
0230	0	0	0	0	0	0	0	0	0	0	0	0	0	0	0.0	0	0.0	0	0.0	-	-
0245	0	0	0	0	0	0	0	0	0	0	0	0	0	0	0.0	0	0.0	0	0.0	-	-
0300	0	0	0	0	0	0	0	0	0	0	0	0	0	0	0.0	0	0.0	0	0.0	-	-
0315	0	0	0	0	0	0	0	0	0	0	0	0	0	0	0.0	0	0.0	0	0.0	-	-
0330	0	0	0	0	0	0	0	0	0	0	0	0	0	0	0.0	0	0.0	0	0.0	-	-
0345	0	0	0	0	0	0	0	0	0	0	0	0	0	0	0.0	0	0.0	0	0.0	-	-
0400	0	0	0	0	0	0	0	0	0	0	0	0	0	0	0.0	0	0.0	0	0.0	-	-
0415	0	0	0	0	0	0	0	0	0	0	0	0	0	0	0.0	0	0.0	0	0.0	-	-
0430	0	0	0	0	0	0	0	0	0	0	0	0	0	0	0.0	0	0.0	0	0.0	-	-
0445	0	0	0	0	0	0	0	0	0	0	0	0	0	0	0.0	0	0.0	0	0.0	-	-
0500	0	0	0	0	0	0	0	0	0	0	0	0	0	0	0.0	0	0.0	0	0.0	-	-
0515	0	0	0	0	0	0	0	0	0	0	0	0	0	0	0.0	0	0.0	0	0.0	-	-
0530	0	0	0	0	0	0	0	0	0	0	0	0	0	0	0.0	0	0.0	0	0.0	-	-
0545	0	0	0	0	0	0	0	0	0	0	0	0	0	0	0.0	0	0.0	0	0.0	-	-
0600	0	0	0	0	0	0	0	0	0	0	0	0	0	0	0.0	0	0.0	0	0.0	-	-
0615	3	0	3	0	0	0	0	0	0	0	0	0	0	0	0.0	0	0.0	0	0.0	32.9	-
0630	0	0	0	0	0	0	0	0	0	0	0	0	0	0	0.0	0	0.0	0	0.0	-	-
0645	2	0	1	0	0	0	1	0	0	0	0	0	0	0	0.0	0	0.0	0	0.0	29.5	-
0700	3	0	1	0	0	0	2	0	0	0	0	0	0	0	0.0	0	0.0	0	0.0	24.3	-
0715	4	0	2	0	0	0	2	0	0	0	0	0	0	0	0.0	0	0.0	0	0.0	29.7	-
0730	4	0	1	0	0	0	3	0	0	0	0	0	0	0	0.0	0	0.0	0	0.0	21.5	-
0745	6	0	4	0	0	0	1	0	1	0	0	0	0	1	16.7	0	0.0	0	0.0	39.6	-
0800	6	0	3	0	1	0	2	0	0	0	0	0	0	1	16.7	0	0.0	0	0.0	39	-
0815	5	0	2	0	2	0	1	0	0	0	0	0	0	0	0.0	0	0.0	0	0.0	31	-
0830	4	0	3	0	0	0	1	0	0	0	0	0	0	0	0.0	0	0.0	0	0.0	32.4	-
0845	3	0	3	0	0	0	0	0	0	0	0	0	0	0	0.0	0	0.0	0	0.0	45.3	-
0900	4	0	4	0	0	0	0	0	0	0	0	0	0	0	0.0	0	0.0	0	0.0	39.2	-
0915	1	0	1	0	0	0	0	0	0	0	0	0	0	0	0.0	0	0.0	0	0.0	41.6	-
0930	3	0	2	0	0	0	1	0	0	0	0	0	0	0	0.0	0	0.0	0	0.0	23.3	-
0945	3	0	2	0	1	0	0	0	0	0	0	0	0	0	0.0	0	0.0	0	0.0	35.7	-
1000	3	0	3	0	0	0	0	0	0	0	0	0	0	0	0.0	0	0.0	0	0.0	35.2	-
1015	**7**	**0**	**7**	**0**	**0**	**0**	**0**	**0**	**0**	**0**	**0**	**0**	**0**	**0**	**0.0**	**0**	**0.0**	**0**	**0.0**	**32.4**	**-**
1030	3	0	1	0	1	0	1	0	0	0	0	0	0	0	0.0	0	0.0	0	0.0	24.6	-
1045	3	0	2	0	1	0	0	0	0	0	0	0	0	0	0.0	0	0.0	0	0.0	36.1	-
1100	4	1	3	0	0	0	0	0	0	0	0	0	0	0	0.0	0	0.0	0	0.0	31.4	-
1115	3	0	2	0	1	0	0	0	0	0	0	0	0	0	0.0	0	0.0	0	0.0	34.3	-
1130	2	0	1	0	0	0	1	0	0	0	0	0	0	0	0.0	0	0.0	0	0.0	19.7	-
1145	3	0	2	0	1	0	0	0	0	0	0	0	0	1	33.3	1	33.3	0	0.0	47	-
1200	1	0	1	0	0	0	0	0	0	0	0	0	0	0	0.0	0	0.0	0	0.0	35.1	-
1215	6	0	4	0	1	0	1	0	0	0	0	0	0	0	0.0	0	0.0	0	0.0	29.3	-
1230	5	0	5	0	0	0	0	0	0	0	0	0	0	0	0.0	0	0.0	0	0.0	33.6	-
1245	9	0	7	0	0	0	2	0	0	0	0	0	0	0	0.0	0	0.0	0	0.0	28.5	-
1300	4	0	4	0	0	0	0	0	0	0	0	0	0	0	0.0	0	0.0	0	0.0	31.5	-
1315	4	0	2	0	1	0	1	0	0	0	0	0	0	0	0.0	0	0.0	0	0.0	27.4	-
1330	8	1	5	0	0	0	2	0	0	0	0	0	0	0	0.0	0	0.0	0	0.0	20.4	-
1345	3	0	1	0	1	0	1	0	0	0	0	0	0	0	0.0	0	0.0	0	0.0	27.2	-
1400	6	0	5	0	0	0	1	0	0	0	0	0	0	0	0.0	0	0.0	0	0.0	25.3	-
1415	5	0	3	0	1	0	1	0	0	0	0	0	0	0	0.0	0	0.0	0	0.0	27.7	-
1430	4	0	0	0	0	0	4	0	0	0	0	0	0	0	0.0	0	0.0	0	0.0	15.3	-
1445	10	0	8	0	0	0	2	0	0	0	0	0	0	0	0.0	0	0.0	0	0.0	24.6	-
1500	3	0	1	0	2	0	0	0	0	0	0	0	0	0	0.0	0	0.0	0	0.0	26	-
1515	**11**	**1**	**9**	**0**	**0**	**0**	**0**	**0**	**0**	**0**	**1**	**0**	**0**	**0**	**0.0**	**0**	**0.0**	**0**	**0.0**	**26.7**	**40.9**
1530	4	0	3	0	1	0	0	0	0	0	0	0	0	0	0.0	0	0.0	0	0.0	34.1	-
1545	2	0	2	0	0	0	0	0	0	0	0	0	0	0	0.0	0	0.0	0	0.0	30.8	-
1600	6	0	5	0	1	0	0	0	0	0	0	0	0	0	0.0	0	0.0	0	0.0	23.5	-
1615	2	0	2	0	0	0	0	0	0	0	0	0	0	0	0.0	0	0.0	0	0.0	17.2	-
1630	8	0	4	0	2	0	2	0	0	0	0	0	0	0	0.0	0	0.0	0	0.0	30	-
1645	5	0	4	0	1	0	0	0	0	0	0	0	0	1	20.0	1	20.0	1	20.0	35.5	-
1700	5	0	4	0	1	0	0	0	0	0	0	0	0	0	0.0	0	0.0	0	0.0	36.8	-
1715	5	0	3	0	0	0	2	0	0	0	0	0	0	0	0.0	0	0.0	0	0.0	29.4	-
1730	1	0	1	0	0	0	0	0	0	0	0	0	0	0	0.0	0	0.0	0	0.0	45.4	-
1745	2	0	2	0	0	0	0	0	0	0	0	0	0	0	0.0	0	0.0	0	0.0	25.8	-
1800	3	1	1	0	1	0	0	0	0	0	0	0	0	0	0.0	0	0.0	0	0.0	24.3	-
1815	0	0	0	0	0	0	0	0	0	0	0	0	0	0	0.0	0	0.0	0	0.0	-	-
1830	7	1	5	0	0	0	1	0	0	0	0	0	0	0	0.0	0	0.0	0	0.0	21.1	-
1845	1	0	1	0	0	0	0	0	0	0	0	0	0	0	0.0	0	0.0	0	0.0	30.8	-
1900	2	0	2	0	0	0	0	0	0	0	0	0	0	0	0.0	0	0.0	0	0.0	26.5	-
1915	1	0	1	0	0	0	0	0	0	0	0	0	0	0	0.0	0	0.0	0	0.0	9.3	-
1930	1	0	1	0	0	0	0	0	0	0	0	0	0	0	0.0	0	0.0	0	0.0	45.3	-
1945	3	0	2	0	0	0	1	0	0	0	0	0	0	0	0.0	0	0.0	0	0.0	19.3	-
2000	2	0	1	0	0	0	1	0	0	0	0	0	0	0	0.0	0	0.0	0	0.0	28.2	-
2015	4	0	4	0	0	0	0	0	0	0	0	0	0	0	0.0	0	0.0	0	0.0	21.5	-
2030	2	0	2	0	0	0	0	0	0	0	0	0	0	0	0.0	0	0.0	0	0.0	27.8	-
2045	0	0	0	0	0	0	0	0	0	0	0	0	0	0	0.0	0	0.0	0	0.0	-	-
2100	0	0	0	0	0	0	0	0	0	0	0	0	0	0	0.0	0	0.0	0	0.0	-	-
2115	0	0	0	0	0	0	0	0	0	0	0	0	0	0	0.0	0	0.0	0	0.0	-	-
2130	0	0	0	0	0	0	0	0	0	0	0	0	0	0	0.0	0	0.0	0	0.0	-	-
2145	1	0	1	0	0	0	0	0	0	0	0	0	0	0	0.0	0	0.0	0	0.0	47.2	-
2200	0	0	0	0	0	0	0	0	0	0	0	0	0	0	0.0	0	0.0	0	0.0	-	-
2215	0	0	0	0	0	0	0	0	0	0	0	0	0	0	0.0	0	0.0	0	0.0	-	-
2230	1	0	1	0	0	0	0	0	0	0	0	0	0	0	0.0	0	0.0	0	0.0	37	-
2245	0	0	0	0	0	0	0	0	0	0	0	0	0	0	0.0	0	0.0	0	0.0	-	-
2300	1	0	0	0	0	0	1	0	0	0	0	0	0	0	0.0	0	0.0	0	0.0	16.9	-
2315	1	0	0	0	0	0	1	0	0	0	0	0	0	0	0.0	0	0.0	0	0.0	17.3	-
2330	0	0	0	0	0	0	0	0	0	0	0	0	0	0	0.0	0	0.0	0	0.0	-	-
2345	0	0	0	0	0	0	0	0	0	0	0	0	0	0	0.0	0	0.0	0	0.0	-	-
07-19	**204**	**5**	**141**	**0**	**21**	**0**	**35**	**0**	**1**	**0**	**1**	**0**	**0**	**4**	**2.0**	**2**	**1.0**	**1**	**0.5**	**29.5**	**43.5**
06-22	**225**	**5**	**159**	**0**	**21**	**0**	**38**	**0**	**1**	**0**	**1**	**0**	**0**	**4**	**1.8**	**2**	**0.9**	**1**	**0.4**	**29.3**	**43.3**
06-00	**228**	**5**	**160**	**0**	**21**	**0**	**40**	**0**	**1**	**0**	**1**	**0**	**0**	**4**	**1.8**	**2**	**0.9**	**1**	**0.4**	**29.2**	**43.3**
00-00	**228**	**5**	**160**	**0**	**21**	**0**	**40**	**0**	**1**	**0**	**1**	**0**	**0**	**4**	**1.8**	**2**	**0.9**	**1**	**0.4**	**29.2**	**43.3**

Site 2
Location Moorhouse Road
Direction Northbound

16693 / EGMANTON SOLAR FARM
APRIL 2025
AUTOMATIC TRAFFIC COUNT

26 April 2025 Saturday

Time	Total	Classification												]PSL	]PSL%	]SL1	]SL1%	]SL2	]SL2%	Mean	Vpp
		1	2	3	4	5	6	7	8	9	10	11	12	60	60	68	68	70	70		85
		MCL	SV	SVT	TB2	TB3	T4	ART3	ART4	ART5	ART6	BD	DRT			ACPO	ACPO	DfT	DfT		
0000	0	0	0	0	0	0	0	0	0	0	0	0	0	0	0.0	0	0.0	0	0.0	-	-
0015	0	0	0	0	0	0	0	0	0	0	0	0	0	0	0.0	0	0.0	0	0.0	-	-
0030	0	0	0	0	0	0	0	0	0	0	0	0	0	0	0.0	0	0.0	0	0.0	-	-
0045	0	0	0	0	0	0	0	0	0	0	0	0	0	0	0.0	0	0.0	0	0.0	-	-
0100	0	0	0	0	0	0	0	0	0	0	0	0	0	0	0.0	0	0.0	0	0.0	-	-
0115	1	0	1	0	0	0	0	0	0	0	0	0	0	0	0.0	0	0.0	0	0.0	22.1	-
0130	2	0	2	0	0	0	0	0	0	0	0	0	0	0	0.0	0	0.0	0	0.0	6.4	-
0145	0	0	0	0	0	0	0	0	0	0	0	0	0	0	0.0	0	0.0	0	0.0	-	-
0200	0	0	0	0	0	0	0	0	0	0	0	0	0	0	0.0	0	0.0	0	0.0	-	-
0215	0	0	0	0	0	0	0	0	0	0	0	0	0	0	0.0	0	0.0	0	0.0	-	-
0230	0	0	0	0	0	0	0	0	0	0	0	0	0	0	0.0	0	0.0	0	0.0	-	-
0245	0	0	0	0	0	0	0	0	0	0	0	0	0	0	0.0	0	0.0	0	0.0	-	-
0300	0	0	0	0	0	0	0	0	0	0	0	0	0	0	0.0	0	0.0	0	0.0	-	-
0315	0	0	0	0	0	0	0	0	0	0	0	0	0	0	0.0	0	0.0	0	0.0	-	-
0330	0	0	0	0	0	0	0	0	0	0	0	0	0	0	0.0	0	0.0	0	0.0	-	-
0345	0	0	0	0	0	0	0	0	0	0	0	0	0	0	0.0	0	0.0	0	0.0	-	-
0400	0	0	0	0	0	0	0	0	0	0	0	0	0	0	0.0	0	0.0	0	0.0	-	-
0415	1	0	0	0	0	0	1	0	0	0	0	0	0	0	0.0	0	0.0	0	0.0	10.4	-
0430	0	0	0	0	0	0	0	0	0	0	0	0	0	0	0.0	0	0.0	0	0.0	-	-
0445	2	0	0	0	0	0	2	0	0	0	0	0	0	0	0.0	0	0.0	0	0.0	15.3	-
0500	0	0	0	0	0	0	0	0	0	0	0	0	0	0	0.0	0	0.0	0	0.0	-	-
0515	0	0	0	0	0	0	0	0	0	0	0	0	0	0	0.0	0	0.0	0	0.0	-	-
0530	0	0	0	0	0	0	0	0	0	0	0	0	0	0	0.0	0	0.0	0	0.0	-	-
0545	0	0	0	0	0	0	0	0	0	0	0	0	0	0	0.0	0	0.0	0	0.0	-	-
0600	1	0	1	0	0	0	0	0	0	0	0	0	0	0	0.0	0	0.0	0	0.0	45.7	-
0615	0	0	0	0	0	0	0	0	0	0	0	0	0	0	0.0	0	0.0	0	0.0	-	-
0630	0	0	0	0	0	0	0	0	0	0	0	0	0	0	0.0	0	0.0	0	0.0	-	-
0645	2	0	2	0	0	0	0	0	0	0	0	0	0	0	0.0	0	0.0	0	0.0	39.8	-
0700	0	0	0	0	0	0	0	0	0	0	0	0	0	0	0.0	0	0.0	0	0.0	-	-
0715	0	0	0	0	0	0	0	0	0	0	0	0	0	0	0.0	0	0.0	0	0.0	-	-
0730	1	0	1	0	0	0	0	0	0	0	0	0	0	0	0.0	0	0.0	0	0.0	53.2	-
0745	0	0	0	0	0	0	0	0	0	0	0	0	0	0	0.0	0	0.0	0	0.0	-	-
0800	0	0	0	0	0	0	0	0	0	0	0	0	0	0	0.0	0	0.0	0	0.0	-	-
0815	2	0	2	0	0	0	0	0	0	0	0	0	0	0	0.0	0	0.0	0	0.0	32.5	-
0830	1	0	1	0	0	0	0	0	0	0	0	0	0	0	0.0	0	0.0	0	0.0	9.5	-
0845	2	0	2	0	0	0	0	0	0	0	0	0	0	1	50.0	0	0.0	0	0.0	55.1	-
0900	1	0	1	0	0	0	0	0	0	0	0	0	0	0	0.0	0	0.0	0	0.0	45	-
0915	2	0	2	0	0	0	0	0	0	0	0	0	0	0	0.0	0	0.0	0	0.0	42.8	-
0930	3	0	2	1	0	0	0	0	0	0	0	0	0	0	0.0	0	0.0	0	0.0	39	-
0945	1	0	1	0	0	0	0	0	0	0	0	0	0	0	0.0	0	0.0	0	0.0	47.5	-
1000	3	0	3	0	0	0	0	0	0	0	0	0	0	0	0.0	0	0.0	0	0.0	37.1	-
1015	0	0	0	0	0	0	0	0	0	0	0	0	0	0	0.0	0	0.0	0	0.0	-	-
1030	2	0	2	0	0	0	0	0	0	0	0	0	0	0	0.0	0	0.0	0	0.0	30.1	-
1045	1	0	0	0	1	0	0	0	0	0	0	0	0	0	0.0	0	0.0	0	0.0	43.4	-
1100	3	0	3	0	0	0	0	0	0	0	0	0	0	0	0.0	0	0.0	0	0.0	26.5	-
1115	**11**	**8**	**2**	**0**	**1**	**0**	**0**	**0**	**0**	**0**	**0**	**0**	**0**	**0**	**0.0**	**0**	**0.0**	**0**	**0.0**	**18.6**	**34.1**
1130	3	1	1	0	1	0	0	0	0	0	0	0	0	0	0.0	0	0.0	0	0.0	16.1	-
1145	5	0	5	0	0	0	0	0	0	0	0	0	0	0	0.0	0	0.0	0	0.0	33.6	-
1200	5	1	4	0	0	0	0	0	0	0	0	0	0	0	0.0	0	0.0	0	0.0	31.7	-
1215	1	0	1	0	0	0	0	0	0	0	0	0	0	0	0.0	0	0.0	0	0.0	28.6	-
1230	2	0	1	0	1	0	0	0	0	0	0	0	0	0	0.0	0	0.0	0	0.0	33	-
1245	3	0	3	0	0	0	0	0	0	0	0	0	0	0	0.0	0	0.0	0	0.0	26.5	-
1300	1	0	1	0	0	0	0	0	0	0	0	0	0	0	0.0	0	0.0	0	0.0	11.8	-
1315	2	0	1	0	1	0	0	0	0	0	0	0	0	0	0.0	0	0.0	0	0.0	39.6	-
1330	1	0	1	0	0	0	0	0	0	0	0	0	0	0	0.0	0	0.0	0	0.0	17.7	-
1345	1	0	1	0	0	0	0	0	0	0	0	0	0	0	0.0	0	0.0	0	0.0	32.4	-
1400	4	0	4	0	0	0	0	0	0	0	0	0	0	0	0.0	0	0.0	0	0.0	41.5	-
1415	3	0	3	0	0	0	0	0	0	0	0	0	0	0	0.0	0	0.0	0	0.0	26.7	-
1430	4	2	2	0	0	0	0	0	0	0	0	0	0	0	0.0	0	0.0	0	0.0	23.7	-
1445	0	0	0	0	0	0	0	0	0	0	0	0	0	0	0.0	0	0.0	0	0.0	-	-
1500	3	0	2	0	1	0	0	0	0	0	0	0	0	0	0.0	0	0.0	0	0.0	36.9	-
1515	3	0	3	0	0	0	0	0	0	0	0	0	0	0	0.0	0	0.0	0	0.0	22.4	-
1530	3	1	2	0	0	0	0	0	0	0	0	0	0	0	0.0	0	0.0	0	0.0	30.3	-
1545	5	0	3	0	2	0	0	0	0	0	0	0	0	0	0.0	0	0.0	0	0.0	31.2	-
1600	4	0	4	0	0	0	0	0	0	0	0	0	0	0	0.0	0	0.0	0	0.0	27.6	-
1615	1	0	1	0	0	0	0	0	0	0	0	0	0	0	0.0	0	0.0	0	0.0	45.2	-
1630	2	1	1	0	0	0	0	0	0	0	0	0	0	0	0.0	0	0.0	0	0.0	30.6	-
1645	5	1	4	0	0	0	0	0	0	0	0	0	0	0	0.0	0	0.0	0	0.0	17.9	-
1700	2	0	1	0	1	0	0	0	0	0	0	0	0	0	0.0	0	0.0	0	0.0	17.9	-
1715	0	0	0	0	0	0	0	0	0	0	0	0	0	0	0.0	0	0.0	0	0.0	-	-
1730	3	0	3	0	0	0	0	0	0	0	0	0	0	0	0.0	0	0.0	0	0.0	33.3	-
1745	**7**	**0**	**5**	**0**	**2**	**0**	**0**	**0**	**0**	**0**	**0**	**0**	**0**	**0**	**0.0**	**0**	**0.0**	**0**	**0.0**	**34.3**	**-**
1800	2	1	1	0	0	0	0	0	0	0	0	0	0	0	0.0	0	0.0	0	0.0	21.3	-
1815	3	0	1	0	2	0	0	0	0	0	0	0	0	0	0.0	0	0.0	0	0.0	43.1	-
1830	2	0	2	0	0	0	0	0	0	0	0	0	0	0	0.0	0	0.0	0	0.0	26.5	-
1845	0	0	0	0	0	0	0	0	0	0	0	0	0	0	0.0	0	0.0	0	0.0	-	-
1900	0	0	0	0	0	0	0	0	0	0	0	0	0	0	0.0	0	0.0	0	0.0	-	-
1915	3	0	3	0	0	0	0	0	0	0	0	0	0	0	0.0	0	0.0	0	0.0	33.9	-
1930	1	0	0	0	1	0	0	0	0	0	0	0	0	0	0.0	0	0.0	0	0.0	22.5	-
1945	0	0	0	0	0	0	0	0	0	0	0	0	0	0	0.0	0	0.0	0	0.0	-	-
2000	1	0	1	0	0	0	0	0	0	0	0	0	0	0	0.0	0	0.0	0	0.0	21.7	-
2015	4	0	3	0	1	0	0	0	0	0	0	0	0	0	0.0	0	0.0	0	0.0	17.9	-
2030	1	0	1	0	0	0	0	0	0	0	0	0	0	0	0.0	0	0.0	0	0.0	22.5	-
2045	0	0	0	0	0	0	0	0	0	0	0	0	0	0	0.0	0	0.0	0	0.0	-	-
2100	0	0	0	0	0	0	0	0	0	0	0	0	0	0	0.0	0	0.0	0	0.0	-	-
2115	0	0	0	0	0	0	0	0	0	0	0	0	0	0	0.0	0	0.0	0	0.0	-	-
2130	0	0	0	0	0	0	0	0	0	0	0	0	0	0	0.0	0	0.0	0	0.0	-	-
2145	0	0	0	0	0	0	0	0	0	0	0	0	0	0	0.0	0	0.0	0	0.0	-	-
2200	0	0	0	0	0	0	0	0	0	0	0	0	0	0	0.0	0	0.0	0	0.0	-	-
2215	0	0	0	0	0	0	0	0	0	0	0	0	0	0	0.0	0	0.0	0	0.0	-	-
2230	1	0	1	0	0	0	0	0	0	0	0	0	0	0	0.0	0	0.0	0	0.0	27.3	-
2245	0	0	0	0	0	0	0	0	0	0	0	0	0	0	0.0	0	0.0	0	0.0	-	-
2300	0	0	0	0	0	0	0	0	0	0	0	0	0	0	0.0	0	0.0	0	0.0	-	-
2315	0	0	0	0	0	0	0	0	0	0	0	0	0	0	0.0	0	0.0	0	0.0	-	-
2330	0	0	0	0	0	0	0	0	0	0	0	0	0	0	0.0	0	0.0	0	0.0	-	-
2345	1	0	1	0	0	0	0	0	0	0	0	0	0	0	0.0	0	0.0	0	0.0	39.6	-
07-19	**113**	**16**	**83**	**1**	**13**	**0**	**0**	**0**	**0**	**0**	**0**	**0**	**0**	**1**	**0.9**	**0**	**0.0**	**0**	**0.0**	**30**	**45**
06-22	**126**	**16**	**94**	**1**	**15**	**0**	**0**	**0**	**0**	**0**	**0**	**0**	**0**	**1**	**0.8**	**0**	**0.0**	**0**	**0.0**	**29.8**	**45**
06-00	**128**	**16**	**96**	**1**	**15**	**0**	**0**	**0**	**0**	**0**	**0**	**0**	**0**	**1**	**0.8**	**0**	**0.0**	**0**	**0.0**	**29.9**	**44.9**
00-00	**134**	**16**	**99**	**1**	**15**	**0**	**3**	**0**	**0**	**0**	**0**	**0**	**0**	**1**	**0.7**	**0**	**0.0**	**0**	**0.0**	**29.1**	**44.7**

Site 2
Location Moorhouse Road
Direction Northbound

16693 / EGMANTON SOLAR FARM
APRIL 2025
AUTOMATIC TRAFFIC COUNT

27 April 2025 Sunday

Time	Total	Classification												]PSL	]PSL%	]SL1	]SL1%	]SL2	]SL2%	Mean	Vpp
		1	2	3	4	5	6	7	8	9	10	11	12	60	60	68	68	70	70		85
		MCL	SV	SVT	TB2	TB3	T4	ART3	ART4	ART5	ART6	BD	DRT			ACPO	ACPO	DfT	DfT		
0000	3	0	3	0	0	0	0	0	0	0	0	0	0	0	0.0	0	0.0	0	0.0	14.6	-
0015	0	0	0	0	0	0	0	0	0	0	0	0	0	0	0.0	0	0.0	0	0.0	-	-
0030	0	0	0	0	0	0	0	0	0	0	0	0	0	0	0.0	0	0.0	0	0.0	-	-
0045	0	0	0	0	0	0	0	0	0	0	0	0	0	0	0.0	0	0.0	0	0.0	-	-
0100	0	0	0	0	0	0	0	0	0	0	0	0	0	0	0.0	0	0.0	0	0.0	-	-
0115	0	0	0	0	0	0	0	0	0	0	0	0	0	0	0.0	0	0.0	0	0.0	-	-
0130	0	0	0	0	0	0	0	0	0	0	0	0	0	0	0.0	0	0.0	0	0.0	-	-
0145	0	0	0	0	0	0	0	0	0	0	0	0	0	0	0.0	0	0.0	0	0.0	-	-
0200	0	0	0	0	0	0	0	0	0	0	0	0	0	0	0.0	0	0.0	0	0.0	-	-
0215	0	0	0	0	0	0	0	0	0	0	0	0	0	0	0.0	0	0.0	0	0.0	-	-
0230	0	0	0	0	0	0	0	0	0	0	0	0	0	0	0.0	0	0.0	0	0.0	-	-
0245	0	0	0	0	0	0	0	0	0	0	0	0	0	0	0.0	0	0.0	0	0.0	-	-
0300	0	0	0	0	0	0	0	0	0	0	0	0	0	0	0.0	0	0.0	0	0.0	-	-
0315	0	0	0	0	0	0	0	0	0	0	0	0	0	0	0.0	0	0.0	0	0.0	-	-
0330	0	0	0	0	0	0	0	0	0	0	0	0	0	0	0.0	0	0.0	0	0.0	-	-
0345	0	0	0	0	0	0	0	0	0	0	0	0	0	0	0.0	0	0.0	0	0.0	-	-
0400	0	0	0	0	0	0	0	0	0	0	0	0	0	0	0.0	0	0.0	0	0.0	-	-
0415	0	0	0	0	0	0	0	0	0	0	0	0	0	0	0.0	0	0.0	0	0.0	-	-
0430	0	0	0	0	0	0	0	0	0	0	0	0	0	0	0.0	0	0.0	0	0.0	-	-
0445	0	0	0	0	0	0	0	0	0	0	0	0	0	0	0.0	0	0.0	0	0.0	-	-
0500	0	0	0	0	0	0	0	0	0	0	0	0	0	0	0.0	0	0.0	0	0.0	-	-
0515	0	0	0	0	0	0	0	0	0	0	0	0	0	0	0.0	0	0.0	0	0.0	-	-
0530	1	0	0	0	1	0	0	0	0	0	0	0	0	0	0.0	0	0.0	0	0.0	34	-
0545	0	0	0	0	0	0	0	0	0	0	0	0	0	0	0.0	0	0.0	0	0.0	-	-
0600	0	0	0	0	0	0	0	0	0	0	0	0	0	0	0.0	0	0.0	0	0.0	-	-
0615	0	0	0	0	0	0	0	0	0	0	0	0	0	0	0.0	0	0.0	0	0.0	-	-
0630	0	0	0	0	0	0	0	0	0	0	0	0	0	0	0.0	0	0.0	0	0.0	-	-
0645	0	0	0	0	0	0	0	0	0	0	0	0	0	0	0.0	0	0.0	0	0.0	-	-
0700	0	0	0	0	0	0	0	0	0	0	0	0	0	0	0.0	0	0.0	0	0.0	-	-
0715	0	0	0	0	0	0	0	0	0	0	0	0	0	0	0.0	0	0.0	0	0.0	-	-
0730	0	0	0	0	0	0	0	0	0	0	0	0	0	0	0.0	0	0.0	0	0.0	-	-
0745	2	0	2	0	0	0	0	0	0	0	0	0	0	0	0.0	0	0.0	0	0.0	49.9	-
0800	0	0	0	0	0	0	0	0	0	0	0	0	0	0	0.0	0	0.0	0	0.0	-	-
0815	0	0	0	0	0	0	0	0	0	0	0	0	0	0	0.0	0	0.0	0	0.0	-	-
0830	0	0	0	0	0	0	0	0	0	0	0	0	0	0	0.0	0	0.0	0	0.0	-	-
0845	0	0	0	0	0	0	0	0	0	0	0	0	0	0	0.0	0	0.0	0	0.0	-	-
0900	0	0	0	0	0	0	0	0	0	0	0	0	0	0	0.0	0	0.0	0	0.0	-	-
0915	2	0	2	0	0	0	0	0	0	0	0	0	0	0	0.0	0	0.0	0	0.0	36.6	-
0930	2	0	2	0	0	0	0	0	0	0	0	0	0	0	0.0	0	0.0	0	0.0	16	-
0945	2	0	2	0	0	0	0	0	0	0	0	0	0	0	0.0	0	0.0	0	0.0	29.7	-
1000	3	0	3	0	0	0	0	0	0	0	0	0	0	0	0.0	0	0.0	0	0.0	37.2	-
1015	2	1	1	0	0	0	0	0	0	0	0	0	0	0	0.0	0	0.0	0	0.0	26.6	-
1030	**5**	**0**	**4**	**0**	**1**	**0**	**0**	**0**	**0**	**0**	**0**	**0**	**0**	**0**	**0.0**	**0**	**0.0**	**0**	**0.0**	**39.1**	**-**
1045	1	0	1	0	0	0	0	0	0	0	0	0	0	0	0.0	0	0.0	0	0.0	31	-
1100	2	0	2	0	0	0	0	0	0	0	0	0	0	0	0.0	0	0.0	0	0.0	17.1	-
1115	1	0	0	0	1	0	0	0	0	0	0	0	0	0	0.0	0	0.0	0	0.0	30.2	-
1130	2	0	2	0	0	0	0	0	0	0	0	0	0	0	0.0	0	0.0	0	0.0	44.3	-
1145	1	0	1	0	0	0	0	0	0	0	0	0	0	0	0.0	0	0.0	0	0.0	36.1	-
1200	**8**	**2**	**4**	**1**	**1**	**0**	**0**	**0**	**0**	**0**	**0**	**0**	**0**	**0**	**0.0**	**0**	**0.0**	**0**	**0.0**	**21.5**	**-**
1215	3	1	2	0	0	0	0	0	0	0	0	0	0	0	0.0	0	0.0	0	0.0	16.2	-
1230	**8**	**2**	**6**	**0**	**0**	**0**	**0**	**0**	**0**	**0**	**0**	**0**	**0**	**0**	**0.0**	**0**	**0.0**	**0**	**0.0**	**22.6**	**-**
1245	1	0	1	0	0	0	0	0	0	0	0	0	0	0	0.0	0	0.0	0	0.0	21.3	-
1300	1	0	0	0	1	0	0	0	0	0	0	0	0	0	0.0	0	0.0	0	0.0	53.7	-
1315	2	1	1	0	0	0	0	0	0	0	0	0	0	0	0.0	0	0.0	0	0.0	31.5	-
1330	1	0	1	0	0	0	0	0	0	0	0	0	0	0	0.0	0	0.0	0	0.0	28.8	-
1345	**8**	**1**	**7**	**0**	**0**	**0**	**0**	**0**	**0**	**0**	**0**	**0**	**0**	**1**	**12.5**	**0**	**0.0**	**0**	**0.0**	**31.9**	**-**
1400	3	1	2	0	0	0	0	0	0	0	0	0	0	0	0.0	0	0.0	0	0.0	32.5	-
1415	5	0	4	0	0	0	1	0	0	0	0	0	0	0	0.0	0	0.0	0	0.0	23	-
1430	3	0	3	0	0	0	0	0	0	0	0	0	0	0	0.0	0	0.0	0	0.0	30.1	-
1445	2	0	2	0	0	0	0	0	0	0	0	0	0	0	0.0	0	0.0	0	0.0	35.9	-
1500	0	0	0	0	0	0	0	0	0	0	0	0	0	0	0.0	0	0.0	0	0.0	-	-
1515	0	0	0	0	0	0	0	0	0	0	0	0	0	0	0.0	0	0.0	0	0.0	-	-
1530	2	0	2	0	0	0	0	0	0	0	0	0	0	0	0.0	0	0.0	0	0.0	43.4	-
1545	3	0	3	0	0	0	0	0	0	0	0	0	0	0	0.0	0	0.0	0	0.0	28	-
1600	1	0	1	0	0	0	0	0	0	0	0	0	0	0	0.0	0	0.0	0	0.0	49.9	-
1615	1	0	1	0	0	0	0	0	0	0	0	0	0	0	0.0	0	0.0	0	0.0	32.5	-
1630	3	0	3	0	0	0	0	0	0	0	0	0	0	0	0.0	0	0.0	0	0.0	35.1	-
1645	4	2	2	0	0	0	0	0	0	0	0	0	0	0	0.0	0	0.0	0	0.0	26	-
1700	0	0	0	0	0	0	0	0	0	0	0	0	0	0	0.0	0	0.0	0	0.0	-	-
1715	0	0	0	0	0	0	0	0	0	0	0	0	0	0	0.0	0	0.0	0	0.0	-	-
1730	2	0	2	0	0	0	0	0	0	0	0	0	0	0	0.0	0	0.0	0	0.0	48	-
1745	2	0	1	0	1	0	0	0	0	0	0	0	0	0	0.0	0	0.0	0	0.0	49.9	-
1800	0	0	0	0	0	0	0	0	0	0	0	0	0	0	0.0	0	0.0	0	0.0	-	-
1815	0	0	0	0	0	0	0	0	0	0	0	0	0	0	0.0	0	0.0	0	0.0	-	-
1830	0	0	0	0	0	0	0	0	0	0	0	0	0	0	0.0	0	0.0	0	0.0	-	-
1845	2	0	2	0	0	0	0	0	0	0	0	0	0	0	0.0	0	0.0	0	0.0	24.8	-
1900	3	0	3	0	0	0	0	0	0	0	0	0	0	0	0.0	0	0.0	0	0.0	37.6	-
1915	0	0	0	0	0	0	0	0	0	0	0	0	0	0	0.0	0	0.0	0	0.0	-	-
1930	3	0	2	0	1	0	0	0	0	0	0	0	0	0	0.0	0	0.0	0	0.0	36.1	-
1945	2	0	2	0	0	0	0	0	0	0	0	0	0	0	0.0	0	0.0	0	0.0	37.6	-
2000	0	0	0	0	0	0	0	0	0	0	0	0	0	0	0.0	0	0.0	0	0.0	-	-
2015	1	0	1	0	0	0	0	0	0	0	0	0	0	0	0.0	0	0.0	0	0.0	48.1	-
2030	1	0	0	0	1	0	0	0	0	0	0	0	0	0	0.0	0	0.0	0	0.0	39	-
2045	0	0	0	0	0	0	0	0	0	0	0	0	0	0	0.0	0	0.0	0	0.0	-	-
2100	3	0	3	0	0	0	0	0	0	0	0	0	0	0	0.0	0	0.0	0	0.0	25.1	-
2115	0	0	0	0	0	0	0	0	0	0	0	0	0	0	0.0	0	0.0	0	0.0	-	-
2130	0	0	0	0	0	0	0	0	0	0	0	0	0	0	0.0	0	0.0	0	0.0	-	-
2145	1	0	1	0	0	0	0	0	0	0	0	0	0	0	0.0	0	0.0	0	0.0	19.2	-
2200	0	0	0	0	0	0	0	0	0	0	0	0	0	0	0.0	0	0.0	0	0.0	-	-
2215	1	0	1	0	0	0	0	0	0	0	0	0	0	0	0.0	0	0.0	0	0.0	57.2	-
2230	1	0	1	0	0	0	0	0	0	0	0	0	0	0	0.0	0	0.0	0	0.0	29.6	-
2245	0	0	0	0	0	0	0	0	0	0	0	0	0	0	0.0	0	0.0	0	0.0	-	-
2300	1	0	1	0	0	0	0	0	0	0	0	0	0	0	0.0	0	0.0	0	0.0	39.7	-
2315	0	0	0	0	0	0	0	0	0	0	0	0	0	0	0.0	0	0.0	0	0.0	-	-
2330	0	0	0	0	0	0	0	0	0	0	0	0	0	0	0.0	0	0.0	0	0.0	-	-
2345	0	0	0	0	0	0	0	0	0	0	0	0	0	0	0.0	0	0.0	0	0.0	-	-
07-19	**90**	**11**	**72**	**1**	**5**	**0**	**1**	**0**	**0**	**0**	**0**	**0**	**0**	**1**	**1.1**	**0**	**0.0**	**0**	**0.0**	**30.6**	**44.3**
06-22	**104**	**11**	**84**	**1**	**7**	**0**	**1**	**0**	**0**	**0**	**0**	**0**	**0**	**1**	**1.0**	**0**	**0.0**	**0**	**0.0**	**31.1**	**44.3**
06-00	**107**	**11**	**87**	**1**	**7**	**0**	**1**	**0**	**0**	**0**	**0**	**0**	**0**	**1**	**0.9**	**0**	**0.0**	**0**	**0.0**	**31.4**	**44.6**
00-00	**111**	**11**	**90**	**1**	**8**	**0**	**1**	**0**	**0**	**0**	**0**	**0**	**0**	**1**	**0.9**	**0**	**0.0**	**0**	**0.0**	**30.9**	**44.2**

Site 2
Location Moorhouse Road
Direction Northbound
28 April 2025 Monday

16693 / EGMANTON SOLAR FARM
APRIL 2025
AUTOMATIC TRAFFIC COUNT

Time	Total	Classification												]PSL	]PSL%	]SL1	]SL1%	]SL2	]SL2%	Mean	Vpp
		1	2	3	4	5	6	7	8	9	10	11	12	60	60	68	68	70	70		85
		MCL	SV	SVT	TB2	TB3	T4	ART3	ART4	ART5	ART6	BD	DRT			ACPO	ACPO	DfT	DfT		
0000	0	0	0	0	0	0	0	0	0	0	0	0	0	0	0.0	0	0.0	0	0.0	-	-
0015	0	0	0	0	0	0	0	0	0	0	0	0	0	0	0.0	0	0.0	0	0.0	-	-
0030	0	0	0	0	0	0	0	0	0	0	0	0	0	0	0.0	0	0.0	0	0.0	-	-
0045	0	0	0	0	0	0	0	0	0	0	0	0	0	0	0.0	0	0.0	0	0.0	-	-
0100	0	0	0	0	0	0	0	0	0	0	0	0	0	0	0.0	0	0.0	0	0.0	-	-
0115	0	0	0	0	0	0	0	0	0	0	0	0	0	0	0.0	0	0.0	0	0.0	-	-
0130	0	0	0	0	0	0	0	0	0	0	0	0	0	0	0.0	0	0.0	0	0.0	-	-
0145	0	0	0	0	0	0	0	0	0	0	0	0	0	0	0.0	0	0.0	0	0.0	-	-
0200	0	0	0	0	0	0	0	0	0	0	0	0	0	0	0.0	0	0.0	0	0.0	-	-
0215	0	0	0	0	0	0	0	0	0	0	0	0	0	0	0.0	0	0.0	0	0.0	-	-
0230	0	0	0	0	0	0	0	0	0	0	0	0	0	0	0.0	0	0.0	0	0.0	-	-
0245	0	0	0	0	0	0	0	0	0	0	0	0	0	0	0.0	0	0.0	0	0.0	-	-
0300	0	0	0	0	0	0	0	0	0	0	0	0	0	0	0.0	0	0.0	0	0.0	-	-
0315	0	0	0	0	0	0	0	0	0	0	0	0	0	0	0.0	0	0.0	0	0.0	-	-
0330	0	0	0	0	0	0	0	0	0	0	0	0	0	0	0.0	0	0.0	0	0.0	-	-
0345	0	0	0	0	0	0	0	0	0	0	0	0	0	0	0.0	0	0.0	0	0.0	-	-
0400	0	0	0	0	0	0	0	0	0	0	0	0	0	0	0.0	0	0.0	0	0.0	-	-
0415	0	0	0	0	0	0	0	0	0	0	0	0	0	0	0.0	0	0.0	0	0.0	-	-
0430	0	0	0	0	0	0	0	0	0	0	0	0	0	0	0.0	0	0.0	0	0.0	-	-
0445	0	0	0	0	0	0	0	0	0	0	0	0	0	0	0.0	0	0.0	0	0.0	-	-
0500	1	0	0	0	1	0	0	0	0	0	0	0	0	0	0.0	0	0.0	0	0.0	43.1	-
0515	1	0	0	0	1	0	0	0	0	0	0	0	0	0	0.0	0	0.0	0	0.0	37.7	-
0530	0	0	0	0	0	0	0	0	0	0	0	0	0	0	0.0	0	0.0	0	0.0	-	-
0545	0	0	0	0	0	0	0	0	0	0	0	0	0	0	0.0	0	0.0	0	0.0	-	-
0600	1	0	1	0	0	0	0	0	0	0	0	0	0	0	0.0	0	0.0	0	0.0	45.7	-
0615	0	0	0	0	0	0	0	0	0	0	0	0	0	0	0.0	0	0.0	0	0.0	-	-
0630	0	0	0	0	0	0	0	0	0	0	0	0	0	0	0.0	0	0.0	0	0.0	-	-
0645	0	0	0	0	0	0	0	0	0	0	0	0	0	0	0.0	0	0.0	0	0.0	-	-
0700	1	0	1	0	0	0	0	0	0	0	0	0	0	0	0.0	0	0.0	0	0.0	40.5	-
0715	2	0	1	0	1	0	0	0	0	0	0	0	0	0	0.0	0	0.0	0	0.0	51.1	-
0730	2	0	2	0	0	0	0	0	0	0	0	0	0	0	0.0	0	0.0	0	0.0	42.7	-
0745	4	0	3	0	0	0	0	0	1	0	0	0	0	0	0.0	0	0.0	0	0.0	43.1	-
0800	2	0	2	0	0	0	0	0	0	0	0	0	0	0	0.0	0	0.0	0	0.0	43.3	-
0815	4	0	1	1	1	0	1	0	0	0	0	0	0	0	0.0	0	0.0	0	0.0	26.7	-
0830	2	0	2	0	0	0	0	0	0	0	0	0	0	0	0.0	0	0.0	0	0.0	43.8	-
0845	4	0	4	0	0	0	0	0	0	0	0	0	0	1	25.0	0	0.0	0	0.0	41.7	-
0900	0	0	0	0	0	0	0	0	0	0	0	0	0	0	0.0	0	0.0	0	0.0	-	-
0915	2	0	2	0	0	0	0	0	0	0	0	0	0	0	0.0	0	0.0	0	0.0	37.2	-
0930	2	0	2	0	0	0	0	0	0	0	0	0	0	0	0.0	0	0.0	0	0.0	34.7	-
0945	4	0	4	0	0	0	0	0	0	0	0	0	0	0	0.0	0	0.0	0	0.0	36.9	-
1000	3	0	3	0	0	0	0	0	0	0	0	0	0	0	0.0	0	0.0	0	0.0	39	-
1015	1	0	0	0	0	0	0	0	1	0	0	0	0	0	0.0	0	0.0	0	0.0	40.7	-
1030	1	1	0	0	0	0	0	0	0	0	0	0	0	0	0.0	0	0.0	0	0.0	14.3	-
1045	0	0	0	0	0	0	0	0	0	0	0	0	0	0	0.0	0	0.0	0	0.0	-	-
1100	**5**	**0**	**3**	**0**	**2**	**0**	**0**	**0**	**0**	**0**	**0**	**0**	**0**	**0**	**0.0**	**0**	**0.0**	**0**	**0.0**	**41.2**	**-**
1115	1	0	1	0	0	0	0	0	0	0	0	0	0	0	0.0	0	0.0	0	0.0	30.5	-
1130	0	0	0	0	0	0	0	0	0	0	0	0	0	0	0.0	0	0.0	0	0.0	-	-
1145	2	0	2	0	0	0	0	0	0	0	0	0	0	0	0.0	0	0.0	0	0.0	39.5	-
1200	4	0	4	0	0	0	0	0	0	0	0	0	0	0	0.0	0	0.0	0	0.0	37.7	-
1215	2	0	2	0	0	0	0	0	0	0	0	0	0	0	0.0	0	0.0	0	0.0	28.9	-
1230	1	0	0	0	1	0	0	0	0	0	0	0	0	0	0.0	0	0.0	0	0.0	50	-
1245	1	0	1	0	0	0	0	0	0	0	0	0	0	0	0.0	0	0.0	0	0.0	35.5	-
1300	2	0	2	0	0	0	0	0	0	0	0	0	0	0	0.0	0	0.0	0	0.0	37.5	-
1315	6	0	4	0	2	0	0	0	0	0	0	0	0	0	0.0	0	0.0	0	0.0	35.7	-
1330	0	0	0	0	0	0	0	0	0	0	0	0	0	0	0.0	0	0.0	0	0.0	-	-
1345	1	0	0	0	1	0	0	0	0	0	0	0	0	0	0.0	0	0.0	0	0.0	35.4	-
1400	3	1	2	0	0	0	0	0	0	0	0	0	0	0	0.0	0	0.0	0	0.0	23	-
1415	4	0	4	0	0	0	0	0	0	0	0	0	0	0	0.0	0	0.0	0	0.0	38.2	-
1430	4	1	3	0	0	0	0	0	0	0	0	0	0	0	0.0	0	0.0	0	0.0	25.6	-
1445	6	1	5	0	0	0	0	0	0	0	0	0	0	0	0.0	0	0.0	0	0.0	39	-
1500	1	0	0	0	0	0	0	1	0	0	0	0	0	0	0.0	0	0.0	0	0.0	46.6	-
1515	3	0	0	0	3	0	0	0	0	0	0	0	0	0	0.0	0	0.0	0	0.0	31	-
1530	1	0	1	0	0	0	0	0	0	0	0	0	0	0	0.0	0	0.0	0	0.0	43.8	-
1545	3	0	3	0	0	0	0	0	0	0	0	0	0	1	33.3	0	0.0	0	0.0	43.9	-
1600	2	0	2	0	0	0	0	0	0	0	0	0	0	0	0.0	0	0.0	0	0.0	37	-
1615	3	0	2	0	1	0	0	0	0	0	0	0	0	0	0.0	0	0.0	0	0.0	40.9	-
1630	0	0	0	0	0	0	0	0	0	0	0	0	0	0	0.0	0	0.0	0	0.0	-	-
1645	4	0	4	0	0	0	0	0	0	0	0	0	0	0	0.0	0	0.0	0	0.0	35.8	-
1700	1	0	0	0	1	0	0	0	0	0	0	0	0	0	0.0	0	0.0	0	0.0	48.7	-
1715	6	0	5	0	1	0	0	0	0	0	0	0	0	0	0.0	0	0.0	0	0.0	37.9	-
1730	2	0	2	0	0	0	0	0	0	0	0	0	0	0	0.0	0	0.0	0	0.0	55.1	-
1745	2	0	2	0	0	0	0	0	0	0	0	0	0	0	0.0	0	0.0	0	0.0	37.3	-
1800	**7**	**1**	**5**	**0**	**1**	**0**	**0**	**0**	**0**	**0**	**0**	**0**	**0**	**0**	**0.0**	**0**	**0.0**	**0**	**0.0**	**38**	**-**
1815	2	0	2	0	0	0	0	0	0	0	0	0	0	0	0.0	0	0.0	0	0.0	38.1	-
1830	3	0	3	0	0	0	0	0	0	0	0	0	0	0	0.0	0	0.0	0	0.0	39.3	-
1845	0	0	0	0	0	0	0	0	0	0	0	0	0	0	0.0	0	0.0	0	0.0	-	-
1900	3	0	3	0	0	0	0	0	0	0	0	0	0	0	0.0	0	0.0	0	0.0	42.1	-
1915	0	0	0	0	0	0	0	0	0	0	0	0	0	0	0.0	0	0.0	0	0.0	-	-
1930	1	0	1	0	0	0	0	0	0	0	0	0	0	0	0.0	0	0.0	0	0.0	46.9	-
1945	1	0	1	0	0	0	0	0	0	0	0	0	0	0	0.0	0	0.0	0	0.0	22.8	-
2000	1	0	1	0	0	0	0	0	0	0	0	0	0	0	0.0	0	0.0	0	0.0	35.4	-
2015	0	0	0	0	0	0	0	0	0	0	0	0	0	0	0.0	0	0.0	0	0.0	-	-
2030	0	0	0	0	0	0	0	0	0	0	0	0	0	0	0.0	0	0.0	0	0.0	-	-
2045	1	0	1	0	0	0	0	0	0	0	0	0	0	0	0.0	0	0.0	0	0.0	35.6	-
2100	0	0	0	0	0	0	0	0	0	0	0	0	0	0	0.0	0	0.0	0	0.0	-	-
2115	0	0	0	0	0	0	0	0	0	0	0	0	0	0	0.0	0	0.0	0	0.0	-	-
2130	0	0	0	0	0	0	0	0	0	0	0	0	0	0	0.0	0	0.0	0	0.0	-	-
2145	1	0	1	0	0	0	0	0	0	0	0	0	0	0	0.0	0	0.0	0	0.0	24.7	-
2200	0	0	0	0	0	0	0	0	0	0	0	0	0	0	0.0	0	0.0	0	0.0	-	-
2215	0	0	0	0	0	0	0	0	0	0	0	0	0	0	0.0	0	0.0	0	0.0	-	-
2230	0	0	0	0	0	0	0	0	0	0	0	0	0	0	0.0	0	0.0	0	0.0	-	-
2245	0	0	0	0	0	0	0	0	0	0	0	0	0	0	0.0	0	0.0	0	0.0	-	-
2300	0	0	0	0	0	0	0	0	0	0	0	0	0	0	0.0	0	0.0	0	0.0	-	-
2315	1	0	0	0	1	0	0	0	0	0	0	0	0	0	0.0	0	0.0	0	0.0	25.8	-
2330	0	0	0	0	0	0	0	0	0	0	0	0	0	0	0.0	0	0.0	0	0.0	-	-
2345	0	0	0	0	0	0	0	0	0	0	0	0	0	0	0.0	0	0.0	0	0.0	-	-
07-19	**116**	**5**	**91**	**1**	**15**	**0**	**1**	**1**	**2**	**0**	**0**	**0**	**0**	**2**	**1.7**	**0**	**0.0**	**0**	**0.0**	**37.8**	**48.8**
06-22	**125**	**5**	**100**	**1**	**15**	**0**	**1**	**1**	**2**	**0**	**0**	**0**	**0**	**2**	**1.6**	**0**	**0.0**	**0**	**0.0**	**37.7**	**48.7**
06-00	**126**	**5**	**100**	**1**	**16**	**0**	**1**	**1**	**2**	**0**	**0**	**0**	**0**	**2**	**1.6**	**0**	**0.0**	**0**	**0.0**	**37.6**	**48.7**
00-00	**128**	**5**	**100**	**1**	**18**	**0**	**1**	**1**	**2**	**0**	**0**	**0**	**0**	**2**	**1.6**	**0**	**0.0**	**0**	**0.0**	**37.7**	**48.5**

Site 2
Location Moorhouse Road
Direction Northbound

16693 / EGMANTON SOLAR FARM
APRIL 2025
AUTOMATIC TRAFFIC COUNT

29 April 2025 **Tuesday**

Time	Total	Classification												]PSL	]PSL%	]SL1	]SL1%	]SL2	]SL2%	Mean	Vpp
		1	2	3	4	5	6	7	8	9	10	11	12	60	60	68	68	70	70		85
		MCL	SV	SVT	TB2	TB3	T4	ART3	ART4	ART5	ART6	BD	DRT			ACPO	ACPO	DfT	DfT		
0000	0	0	0	0	0	0	0	0	0	0	0	0	0	0	0.0	0	0.0	0	0.0	-	-
0015	0	0	0	0	0	0	0	0	0	0	0	0	0	0	0.0	0	0.0	0	0.0	-	-
0030	0	0	0	0	0	0	0	0	0	0	0	0	0	0	0.0	0	0.0	0	0.0	-	-
0045	0	0	0	0	0	0	0	0	0	0	0	0	0	0	0.0	0	0.0	0	0.0	-	-
0100	0	0	0	0	0	0	0	0	0	0	0	0	0	0	0.0	0	0.0	0	0.0	-	-
0115	0	0	0	0	0	0	0	0	0	0	0	0	0	0	0.0	0	0.0	0	0.0	-	-
0130	0	0	0	0	0	0	0	0	0	0	0	0	0	0	0.0	0	0.0	0	0.0	-	-
0145	0	0	0	0	0	0	0	0	0	0	0	0	0	0	0.0	0	0.0	0	0.0	-	-
0200	0	0	0	0	0	0	0	0	0	0	0	0	0	0	0.0	0	0.0	0	0.0	-	-
0215	0	0	0	0	0	0	0	0	0	0	0	0	0	0	0.0	0	0.0	0	0.0	-	-
0230	0	0	0	0	0	0	0	0	0	0	0	0	0	0	0.0	0	0.0	0	0.0	-	-
0245	0	0	0	0	0	0	0	0	0	0	0	0	0	0	0.0	0	0.0	0	0.0	-	-
0300	0	0	0	0	0	0	0	0	0	0	0	0	0	0	0.0	0	0.0	0	0.0	-	-
0315	0	0	0	0	0	0	0	0	0	0	0	0	0	0	0.0	0	0.0	0	0.0	-	-
0330	0	0	0	0	0	0	0	0	0	0	0	0	0	0	0.0	0	0.0	0	0.0	-	-
0345	0	0	0	0	0	0	0	0	0	0	0	0	0	0	0.0	0	0.0	0	0.0	-	-
0400	1	0	1	0	0	0	0	0	0	0	0	0	0	0	0.0	0	0.0	0	0.0	31.5	-
0415	0	0	0	0	0	0	0	0	0	0	0	0	0	0	0.0	0	0.0	0	0.0	-	-
0430	0	0	0	0	0	0	0	0	0	0	0	0	0	0	0.0	0	0.0	0	0.0	-	-
0445	0	0	0	0	0	0	0	0	0	0	0	0	0	0	0.0	0	0.0	0	0.0	-	-
0500	0	0	0	0	0	0	0	0	0	0	0	0	0	0	0.0	0	0.0	0	0.0	-	-
0515	0	0	0	0	0	0	0	0	0	0	0	0	0	0	0.0	0	0.0	0	0.0	-	-
0530	0	0	0	0	0	0	0	0	0	0	0	0	0	0	0.0	0	0.0	0	0.0	-	-
0545	0	0	0	0	0	0	0	0	0	0	0	0	0	0	0.0	0	0.0	0	0.0	-	-
0600	0	0	0	0	0	0	0	0	0	0	0	0	0	0	0.0	0	0.0	0	0.0	-	-
0615	1	0	0	0	1	0	0	0	0	0	0	0	0	0	0.0	0	0.0	0	0.0	40.1	-
0630	0	0	0	0	0	0	0	0	0	0	0	0	0	0	0.0	0	0.0	0	0.0	-	-
0645	2	0	2	0	0	0	0	0	0	0	0	0	0	0	0.0	0	0.0	0	0.0	26.8	-
0700	3	0	3	0	0	0	0	0	0	0	0	0	0	0	0.0	0	0.0	0	0.0	43.3	-
0715	2	0	2	0	0	0	0	0	0	0	0	0	0	0	0.0	0	0.0	0	0.0	46.1	-
0730	2	0	2	0	0	0	0	0	0	0	0	0	0	0	0.0	0	0.0	0	0.0	51.3	-
0745	4	0	2	0	2	0	0	0	0	0	0	0	0	0	0.0	0	0.0	0	0.0	39.3	-
0800	**6**	**0**	**5**	**0**	**1**	**0**	**0**	**0**	**0**	**0**	**0**	**0**	**0**	**1**	**16.7**	**0**	**0.0**	**0**	**0.0**	**46.3**	**-**
0815	4	0	3	0	1	0	0	0	0	0	0	0	0	0	0.0	0	0.0	0	0.0	41.7	-
0830	0	0	0	0	0	0	0	0	0	0	0	0	0	0	0.0	0	0.0	0	0.0	-	-
0845	3	0	3	0	0	0	0	0	0	0	0	0	0	0	0.0	0	0.0	0	0.0	49.9	-
0900	2	0	2	0	0	0	0	0	0	0	0	0	0	1	50.0	0	0.0	0	0.0	48.5	-
0915	2	0	1	0	0	1	0	0	0	0	0	0	0	0	0.0	0	0.0	0	0.0	38.2	-
0930	0	0	0	0	0	0	0	0	0	0	0	0	0	0	0.0	0	0.0	0	0.0	-	-
0945	5	0	5	0	0	0	0	0	0	0	0	0	0	0	0.0	0	0.0	0	0.0	32.4	-
1000	1	0	1	0	0	0	0	0	0	0	0	0	0	0	0.0	0	0.0	0	0.0	46.2	-
1015	4	0	4	0	0	0	0	0	0	0	0	0	0	0	0.0	0	0.0	0	0.0	36.7	-
1030	2	0	2	0	0	0	0	0	0	0	0	0	0	0	0.0	0	0.0	0	0.0	30.7	-
1045	2	0	2	0	0	0	0	0	0	0	0	0	0	0	0.0	0	0.0	0	0.0	26.7	-
1100	5	0	5	0	0	0	0	0	0	0	0	0	0	0	0.0	0	0.0	0	0.0	35.5	-
1115	1	1	0	0	0	0	0	0	0	0	0	0	0	0	0.0	0	0.0	0	0.0	8.2	-
1130	3	0	3	0	0	0	0	0	0	0	0	0	0	0	0.0	0	0.0	0	0.0	40.1	-
1145	2	0	2	0	0	0	0	0	0	0	0	0	0	0	0.0	0	0.0	0	0.0	51.1	-
1200	2	0	1	0	0	0	0	0	1	0	0	0	0	0	0.0	0	0.0	0	0.0	44.7	-
1215	1	0	1	0	0	0	0	0	0	0	0	0	0	0	0.0	0	0.0	0	0.0	38.7	-
1230	3	1	1	0	1	0	0	0	0	0	0	0	0	0	0.0	0	0.0	0	0.0	37.3	-
1245	4	0	4	0	0	0	0	0	0	0	0	0	0	0	0.0	0	0.0	0	0.0	42.5	-
1300	3	0	3	0	0	0	0	0	0	0	0	0	0	0	0.0	0	0.0	0	0.0	35.8	-
1315	0	0	0	0	0	0	0	0	0	0	0	0	0	0	0.0	0	0.0	0	0.0	-	-
1330	**8**	**1**	**6**	**0**	**1**	**0**	**0**	**0**	**0**	**0**	**0**	**0**	**0**	**0**	**0.0**	**0**	**0.0**	**0**	**0.0**	**33.3**	**-**
1345	2	0	1	0	1	0	0	0	0	0	0	0	0	0	0.0	0	0.0	0	0.0	31.7	-
1400	2	0	2	0	0	0	0	0	0	0	0	0	0	0	0.0	0	0.0	0	0.0	33.6	-
1415	0	0	0	0	0	0	0	0	0	0	0	0	0	0	0.0	0	0.0	0	0.0	-	-
1430	3	0	2	0	1	0	0	0	0	0	0	0	0	0	0.0	0	0.0	0	0.0	26.8	-
1445	2	0	1	0	0	0	0	1	0	0	0	0	0	0	0.0	0	0.0	0	0.0	45.2	-
1500	3	1	2	0	0	0	0	0	0	0	0	0	0	0	0.0	0	0.0	0	0.0	49	-
1515	2	0	2	0	0	0	0	0	0	0	0	0	0	0	0.0	0	0.0	0	0.0	32	-
1530	4	0	3	0	0	0	1	0	0	0	0	0	0	0	0.0	0	0.0	0	0.0	31.6	-
1545	3	0	3	0	0	0	0	0	0	0	0	0	0	1	33.3	0	0.0	0	0.0	34.3	-
1600	3	0	2	0	1	0	0	0	0	0	0	0	0	0	0.0	0	0.0	0	0.0	38.4	-
1615	5	2	3	0	0	0	0	0	0	0	0	0	0	1	20.0	0	0.0	0	0.0	46	-
1630	1	0	0	0	1	0	0	0	0	0	0	0	0	0	0.0	0	0.0	0	0.0	55.7	-
1645	7	1	4	0	2	0	0	0	0	0	0	0	0	0	0.0	0	0.0	0	0.0	33	-
1700	2	0	2	0	0	0	0	0	0	0	0	0	0	0	0.0	0	0.0	0	0.0	30.8	-
1715	2	0	2	0	0	0	0	0	0	0	0	0	0	0	0.0	0	0.0	0	0.0	48.3	-
1730	2	0	2	0	0	0	0	0	0	0	0	0	0	0	0.0	0	0.0	0	0.0	34.7	-
1745	2	0	2	0	0	0	0	0	0	0	0	0	0	0	0.0	0	0.0	0	0.0	46.5	-
1800	1	0	1	0	0	0	0	0	0	0	0	0	0	0	0.0	0	0.0	0	0.0	19	-
1815	2	0	2	0	0	0	0	0	0	0	0	0	0	0	0.0	0	0.0	0	0.0	42.8	-
1830	0	0	0	0	0	0	0	0	0	0	0	0	0	0	0.0	0	0.0	0	0.0	-	-
1845	0	0	0	0	0	0	0	0	0	0	0	0	0	0	0.0	0	0.0	0	0.0	-	-
1900	2	0	1	0	1	0	0	0	0	0	0	0	0	0	0.0	0	0.0	0	0.0	37.4	-
1915	2	0	0	1	1	0	0	0	0	0	0	0	0	0	0.0	0	0.0	0	0.0	32.6	-
1930	0	0	0	0	0	0	0	0	0	0	0	0	0	0	0.0	0	0.0	0	0.0	-	-
1945	2	0	2	0	0	0	0	0	0	0	0	0	0	0	0.0	0	0.0	0	0.0	50.3	-
2000	2	0	2	0	0	0	0	0	0	0	0	0	0	0	0.0	0	0.0	0	0.0	36.5	-
2015	0	0	0	0	0	0	0	0	0	0	0	0	0	0	0.0	0	0.0	0	0.0	-	-
2030	0	0	0	0	0	0	0	0	0	0	0	0	0	0	0.0	0	0.0	0	0.0	-	-
2045	1	0	1	0	0	0	0	0	0	0	0	0	0	0	0.0	0	0.0	0	0.0	38.3	-
2100	0	0	0	0	0	0	0	0	0	0	0	0	0	0	0.0	0	0.0	0	0.0	-	-
2115	0	0	0	0	0	0	0	0	0	0	0	0	0	0	0.0	0	0.0	0	0.0	-	-
2130	0	0	0	0	0	0	0	0	0	0	0	0	0	0	0.0	0	0.0	0	0.0	-	-
2145	1	0	1	0	0	0	0	0	0	0	0	0	0	0	0.0	0	0.0	0	0.0	42	-
2200	0	0	0	0	0	0	0	0	0	0	0	0	0	0	0.0	0	0.0	0	0.0	-	-
2215	0	0	0	0	0	0	0	0	0	0	0	0	0	0	0.0	0	0.0	0	0.0	-	-
2230	0	0	0	0	0	0	0	0	0	0	0	0	0	0	0.0	0	0.0	0	0.0	-	-
2245	0	0	0	0	0	0	0	0	0	0	0	0	0	0	0.0	0	0.0	0	0.0	-	-
2300	0	0	0	0	0	0	0	0	0	0	0	0	0	0	0.0	0	0.0	0	0.0	-	-
2315	0	0	0	0	0	0	0	0	0	0	0	0	0	0	0.0	0	0.0	0	0.0	-	-
2330	0	0	0	0	0	0	0	0	0	0	0	0	0	0	0.0	0	0.0	0	0.0	-	-
2345	0	0	0	0	0	0	0	0	0	0	0	0	0	0	0.0	0	0.0	0	0.0	-	-
07-19	**122**	**7**	**99**	**0**	**12**	**1**	**1**	**1**	**1**	**0**	**0**	**0**	**0**	**4**	**3.3**	**0**	**0.0**	**0**	**0.0**	**38.6**	**50.6**
06-22	**135**	**7**	**108**	**1**	**15**	**1**	**1**	**1**	**1**	**0**	**0**	**0**	**0**	**4**	**3.0**	**0**	**0.0**	**0**	**0.0**	**38.5**	**50.1**
06-00	**135**	**7**	**108**	**1**	**15**	**1**	**1**	**1**	**1**	**0**	**0**	**0**	**0**	**4**	**3.0**	**0**	**0.0**	**0**	**0.0**	**38.5**	**50.1**
00-00	**136**	**7**	**109**	**1**	**15**	**1**	**1**	**1**	**1**	**0**	**0**	**0**	**0**	**4**	**2.9**	**0**	**0.0**	**0**	**0.0**	**38.4**	**50**

Site 2
Location Moorhouse Road
Direction Northbound
30 April 2025

16693 / EGMANTON SOLAR FARM
APRIL 2025
AUTOMATIC TRAFFIC COUNT

Time	Total	Classification												]PSL	]PSL%	]SL1	]SL1%	]SL2	]SL2%	Mean	Vpp
		1	2	3	4	5	6	7	8	9	10	11	12	60	60	68	68	70	70		85
		MCL	SV	SVT	TB2	TB3	T4	ART3	ART4	ART5	ART6	BD	DRT			ACPO	ACPO	DfT	DfT		
0000	0	0	0	0	0	0	0	0	0	0	0	0	0	0	0.0	0	0.0	0	0.0	-	-
0015	0	0	0	0	0	0	0	0	0	0	0	0	0	0	0.0	0	0.0	0	0.0	-	-
0030	0	0	0	0	0	0	0	0	0	0	0	0	0	0	0.0	0	0.0	0	0.0	-	-
0045	0	0	0	0	0	0	0	0	0	0	0	0	0	0	0.0	0	0.0	0	0.0	-	-
0100	0	0	0	0	0	0	0	0	0	0	0	0	0	0	0.0	0	0.0	0	0.0	-	-
0115	0	0	0	0	0	0	0	0	0	0	0	0	0	0	0.0	0	0.0	0	0.0	-	-
0130	0	0	0	0	0	0	0	0	0	0	0	0	0	0	0.0	0	0.0	0	0.0	-	-
0145	0	0	0	0	0	0	0	0	0	0	0	0	0	0	0.0	0	0.0	0	0.0	-	-
0200	0	0	0	0	0	0	0	0	0	0	0	0	0	0	0.0	0	0.0	0	0.0	-	-
0215	0	0	0	0	0	0	0	0	0	0	0	0	0	0	0.0	0	0.0	0	0.0	-	-
0230	0	0	0	0	0	0	0	0	0	0	0	0	0	0	0.0	0	0.0	0	0.0	-	-
0245	0	0	0	0	0	0	0	0	0	0	0	0	0	0	0.0	0	0.0	0	0.0	-	-
0300	0	0	0	0	0	0	0	0	0	0	0	0	0	0	0.0	0	0.0	0	0.0	-	-
0315	0	0	0	0	0	0	0	0	0	0	0	0	0	0	0.0	0	0.0	0	0.0	-	-
0330	0	0	0	0	0	0	0	0	0	0	0	0	0	0	0.0	0	0.0	0	0.0	-	-
0345	0	0	0	0	0	0	0	0	0	0	0	0	0	0	0.0	0	0.0	0	0.0	-	-
0400	0	0	0	0	0	0	0	0	0	0	0	0	0	0	0.0	0	0.0	0	0.0	-	-
0415	0	0	0	0	0	0	0	0	0	0	0	0	0	0	0.0	0	0.0	0	0.0	-	-
0430	0	0	0	0	0	0	0	0	0	0	0	0	0	0	0.0	0	0.0	0	0.0	-	-
0445	0	0	0	0	0	0	0	0	0	0	0	0	0	0	0.0	0	0.0	0	0.0	-	-
0500	1	0	1	0	0	0	0	0	0	0	0	0	0	0	0.0	0	0.0	0	0.0	29.8	-
0515	0	0	0	0	0	0	0	0	0	0	0	0	0	0	0.0	0	0.0	0	0.0	-	-
0530	0	0	0	0	0	0	0	0	0	0	0	0	0	0	0.0	0	0.0	0	0.0	-	-
0545	0	0	0	0	0	0	0	0	0	0	0	0	0	0	0.0	0	0.0	0	0.0	-	-
0600	0	0	0	0	0	0	0	0	0	0	0	0	0	0	0.0	0	0.0	0	0.0	-	-
0615	1	0	0	0	1	0	0	0	0	0	0	0	0	0	0.0	0	0.0	0	0.0	39.8	-
0630	0	0	0	0	0	0	0	0	0	0	0	0	0	0	0.0	0	0.0	0	0.0	-	-
0645	2	0	2	0	0	0	0	0	0	0	0	0	0	0	0.0	0	0.0	0	0.0	33.1	-
0700	2	0	1	0	0	0	0	0	0	1	0	0	0	0	0.0	0	0.0	0	0.0	36.5	-
0715	2	0	0	1	1	0	0	0	0	0	0	0	0	0	0.0	0	0.0	0	0.0	32.7	-
0730	4	0	2	0	1	0	1	0	0	0	0	0	0	1	25.0	1	25.0	1	25.0	47	-
0745	3	0	3	0	0	0	0	0	0	0	0	0	0	0	0.0	0	0.0	0	0.0	40.5	-
0800	2	0	2	0	0	0	0	0	0	0	0	0	0	0	0.0	0	0.0	0	0.0	52.4	-
0815	4	0	3	0	1	0	0	0	0	0	0	0	0	0	0.0	0	0.0	0	0.0	41	-
0830	4	0	4	0	0	0	0	0	0	0	0	0	0	0	0.0	0	0.0	0	0.0	42	-
0845	1	0	1	0	0	0	0	0	0	0	0	0	0	0	0.0	0	0.0	0	0.0	55.2	-
0900	2	0	1	0	0	1	0	0	0	0	0	0	0	1	50.0	0	0.0	0	0.0	50.4	-
0915	3	0	2	1	0	0	0	0	0	0	0	0	0	0	0.0	0	0.0	0	0.0	45.3	-
0930	0	0	0	0	0	0	0	0	0	0	0	0	0	0	0.0	0	0.0	0	0.0	-	-
0945	4	0	3	0	1	0	0	0	0	0	0	0	0	0	0.0	0	0.0	0	0.0	29	-
1000	1	0	1	0	0	0	0	0	0	0	0	0	0	0	0.0	0	0.0	0	0.0	49.4	-
1015	3	0	3	0	0	0	0	0	0	0	0	0	0	0	0.0	0	0.0	0	0.0	33.6	-
1030	2	0	2	0	0	0	0	0	0	0	0	0	0	0	0.0	0	0.0	0	0.0	32.2	-
1045	3	1	1	0	1	0	0	0	0	0	0	0	0	0	0.0	0	0.0	0	0.0	36.8	-
1100	**6**	**0**	**4**	**1**	**1**	**0**	**0**	**0**	**0**	**0**	**0**	**0**	**0**	**0**	**0.0**	**0**	**0.0**	**0**	**0.0**	**40.9**	**-**
1115	1	0	1	0	0	0	0	0	0	0	0	0	0	0	0.0	0	0.0	0	0.0	44.3	-
1130	0	0	0	0	0	0	0	0	0	0	0	0	0	0	0.0	0	0.0	0	0.0	-	-
1145	1	0	1	0	0	0	0	0	0	0	0	0	0	0	0.0	0	0.0	0	0.0	34.9	-
1200	3	0	3	0	0	0	0	0	0	0	0	0	0	0	0.0	0	0.0	0	0.0	41.5	-
1215	4	0	3	0	1	0	0	0	0	0	0	0	0	0	0.0	0	0.0	0	0.0	46.6	-
1230	0	0	0	0	0	0	0	0	0	0	0	0	0	0	0.0	0	0.0	0	0.0	-	-
1245	3	1	2	0	0	0	0	0	0	0	0	0	0	0	0.0	0	0.0	0	0.0	25.7	-
1300	4	0	3	0	1	0	0	0	0	0	0	0	0	0	0.0	0	0.0	0	0.0	42.4	-
1315	3	0	3	0	0	0	0	0	0	0	0	0	0	0	0.0	0	0.0	0	0.0	33.6	-
1330	2	0	2	0	0	0	0	0	0	0	0	0	0	0	0.0	0	0.0	0	0.0	50.6	-
1345	2	0	2	0	0	0	0	0	0	0	0	0	0	0	0.0	0	0.0	0	0.0	51.7	-
1400	1	0	1	0	0	0	0	0	0	0	0	0	0	0	0.0	0	0.0	0	0.0	50.1	-
1415	5	0	4	0	1	0	0	0	0	0	0	0	0	0	0.0	0	0.0	0	0.0	41.6	-
1430	1	0	0	0	1	0	0	0	0	0	0	0	0	0	0.0	0	0.0	0	0.0	42.9	-
1445	1	0	1	0	0	0	0	0	0	0	0	0	0	1	100.0	0	0.0	0	0.0	64.5	-
1500	4	0	2	0	2	0	0	0	0	0	0	0	0	0	0.0	0	0.0	0	0.0	34	-
1515	2	0	2	0	0	0	0	0	0	0	0	0	0	0	0.0	0	0.0	0	0.0	44.9	-
1530	2	0	2	0	0	0	0	0	0	0	0	0	0	0	0.0	0	0.0	0	0.0	23.1	-
1545	4	0	4	0	0	0	0	0	0	0	0	0	0	1	25.0	0	0.0	0	0.0	47.5	-
1600	**7**	**0**	**4**	**0**	**3**	**0**	**0**	**0**	**0**	**0**	**0**	**0**	**0**	**0**	**0.0**	**0**	**0.0**	**0**	**0.0**	**39.9**	**-**
1615	1	0	0	0	1	0	0	0	0	0	0	0	0	0	0.0	0	0.0	0	0.0	58.8	-
1630	1	0	1	0	0	0	0	0	0	0	0	0	0	0	0.0	0	0.0	0	0.0	14.6	-
1645	3	1	1	0	1	0	0	0	0	0	0	0	0	0	0.0	0	0.0	0	0.0	32.6	-
1700	2	0	2	0	0	0	0	0	0	0	0	0	0	0	0.0	0	0.0	0	0.0	35.8	-
1715	2	0	2	0	0	0	0	0	0	0	0	0	0	0	0.0	0	0.0	0	0.0	40.3	-
1730	1	0	0	0	0	0	0	0	1	0	0	0	0	0	0.0	0	0.0	0	0.0	35.3	-
1745	2	0	2	0	0	0	0	0	0	0	0	0	0	0	0.0	0	0.0	0	0.0	42.8	-
1800	0	0	0	0	0	0	0	0	0	0	0	0	0	0	0.0	0	0.0	0	0.0	-	-
1815	1	0	1	0	0	0	0	0	0	0	0	0	0	0	0.0	0	0.0	0	0.0	36.7	-
1830	2	0	2	0	0	0	0	0	0	0	0	0	0	0	0.0	0	0.0	0	0.0	55.7	-
1845	1	0	1	0	0	0	0	0	0	0	0	0	0	0	0.0	0	0.0	0	0.0	25.8	-
1900	3	0	3	0	0	0	0	0	0	0	0	0	0	0	0.0	0	0.0	0	0.0	35.8	-
1915	1	0	1	0	0	0	0	0	0	0	0	0	0	0	0.0	0	0.0	0	0.0	19.6	-
1930	2	0	2	0	0	0	0	0	0	0	0	0	0	0	0.0	0	0.0	0	0.0	33.9	-
1945	0	0	0	0	0	0	0	0	0	0	0	0	0	0	0.0	0	0.0	0	0.0	-	-
2000	0	0	0	0	0	0	0	0	0	0	0	0	0	0	0.0	0	0.0	0	0.0	-	-
2015	4	0	2	0	2	0	0	0	0	0	0	0	0	0	0.0	0	0.0	0	0.0	40.1	-
2030	2	1	1	0	0	0	0	0	0	0	0	0	0	0	0.0	0	0.0	0	0.0	45.6	-
2045	1	0	1	0	0	0	0	0	0	0	0	0	0	0	0.0	0	0.0	0	0.0	43.9	-
2100	0	0	0	0	0	0	0	0	0	0	0	0	0	0	0.0	0	0.0	0	0.0	-	-
2115	0	0	0	0	0	0	0	0	0	0	0	0	0	0	0.0	0	0.0	0	0.0	-	-
2130	0	0	0	0	0	0	0	0	0	0	0	0	0	0	0.0	0	0.0	0	0.0	-	-
2145	2	0	2	0	0	0	0	0	0	0	0	0	0	0	0.0	0	0.0	0	0.0	35.4	-
2200	0	0	0	0	0	0	0	0	0	0	0	0	0	0	0.0	0	0.0	0	0.0	-	-
2215	0	0	0	0	0	0	0	0	0	0	0	0	0	0	0.0	0	0.0	0	0.0	-	-
2230	0	0	0	0	0	0	0	0	0	0	0	0	0	0	0.0	0	0.0	0	0.0	-	-
2245	0	0	0	0	0	0	0	0	0	0	0	0	0	0	0.0	0	0.0	0	0.0	-	-
2300	0	0	0	0	0	0	0	0	0	0	0	0	0	0	0.0	0	0.0	0	0.0	-	-
2315	1	0	1	0	0	0	0	0	0	0	0	0	0	0	0.0	0	0.0	0	0.0	39.5	-
2330	0	0	0	0	0	0	0	0	0	0	0	0	0	0	0.0	0	0.0	0	0.0	-	-
2345	0	0	0	0	0	0	0	0	0	0	0	0	0	0	0.0	0	0.0	0	0.0	-	-
07-19	**112**	**3**	**85**	**3**	**17**	**1**	**1**	**0**	**1**	**1**	**0**	**0**	**0**	**4**	**3.6**	**1**	**0.9**	**1**	**0.9**	**40.5**	**52.1**
06-22	**130**	**4**	**99**	**3**	**20**	**1**	**1**	**0**	**1**	**1**	**0**	**0**	**0**	**4**	**3.1**	**1**	**0.8**	**1**	**0.8**	**40**	**50**
06-00	**131**	**4**	**100**	**3**	**20**	**1**	**1**	**0**	**1**	**1**	**0**	**0**	**0**	**4**	**3.1**	**1**	**0.8**	**1**	**0.8**	**40**	**49.9**
00-00	**132**	**4**	**101**	**3**	**20**	**1**	**1**	**0**	**1**	**1**	**0**	**0**	**0**	**4**	**3.0**	**1**	**0.8**	**1**	**0.8**	**39.9**	**49.9**

Site 2
Location Moorhouse Road
Direction Northbound

16693 / EGMANTON SOLAR FARM
APRIL 2025
AUTOMATIC TRAFFIC COUNT


Virtual Day (7)


Time	Total	Classification												]PSL	]PSL%	]SL1	]SL1%	]SL2	]SL2%	Mean	Vpp
		1 MCL	2 SV	3 SVT	4 TB2	5 TB3	6 T4	7 ART3	8 ART4	9 ART5	10 ART6	11 BD	12 DRT	60	60	68 ACPO	68 ACPO	70 DfT	70 DfT		85
0000	0	0	0	0	0	0	0	0	0	0	0	0	0	0	0.0	0	0.0	0	0.0	14.6	-
0100	0	0	0	0	0	0	0	0	0	0	0	0	0	0	0.0	0	0.0	0	0.0	11.6	-
0200	0	0	0	0	0	0	0	0	0	0	0	0	0	0	0.0	0	0.0	0	0.0	-	-
0300	0	0	0	0	0	0	0	0	0	0	0	0	0	0	0.0	0	0.0	0	0.0	-	-
0400	1	0	0	0	0	0	0	0	0	0	0	0	0	0	0.0	0	0.0	0	0.0	21.4	-
0500	1	0	0	0	0	0	0	0	0	0	0	0	0	0	0.0	0	0.0	0	0.0	36.1	-
0600	2	0	2	0	0	0	0	0	0	0	0	0	0	0	0.0	0	0.0	0	0.0	35.3	-
0700	8	0	5	0	1	0	1	0	0	0	0	0	0	0	3.4	0	1.7	0	1.7	39.4	-
0800	**12**	**0**	**10**	**0**	**1**	**0**	**1**	**0**	**0**	**0**	**0**	**0**	**0**	**1**	**4.9**	**0**	**0.0**	**0**	**0.0**	**40.2**	**53.9**
0900	8	0	7	0	1	0	0	0	0	0	0	0	0	0	3.5	0	0.0	0	0.0	36.4	-
1000	10	0	8	0	1	0	1	0	0	0	0	0	0	0	0.0	0	0.0	0	0.0	32	42.1
1100	**12**	**2**	**9**	**0**	**1**	**0**	**0**	**0**	**0**	**0**	**0**	**0**	**0**	**0**	**2.4**	**0**	**2.4**	**0**	**1.2**	**32.4**	**45**
1200	**14**	**1**	**10**	**0**	**1**	**0**	**1**	**0**	**0**	**0**	**0**	**0**	**0**	**0**	**0.0**	**0**	**0.0**	**0**	**0.0**	**30.7**	**45.7**
1300	11	1	8	0	2	0	1	0	0	0	0	0	0	0	1.3	0	0.0	0	0.0	32.2	45.2
1400	13	1	10	0	1	0	1	0	0	0	0	0	0	0	1.1	0	0.0	0	0.0	30.3	42.9
1500	13	0	10	0	2	0	0	0	0	0	0	0	0	1	4.5	0	0.0	0	0.0	34.4	46.6
1600	**14**	**1**	**10**	**0**	**2**	**0**	**0**	**0**	**0**	**0**	**0**	**0**	**0**	**0**	**2.0**	**0**	**1.0**	**0**	**1.0**	**31.8**	**42.8**
1700	11	0	8	1	2	0	0	0	0	0	0	0	0	0	0.0	0	0.0	0	0.0	35.5	47.8
1800	7	1	6	0	1	0	0	0	0	0	0	0	0	0	2.1	0	0.0	0	0.0	32.9	-
1900	7	0	6	0	1	0	0	0	0	0	0	0	0	0	0.0	0	0.0	0	0.0	33.1	-
2000	5	0	4	0	1	0	0	0	0	0	0	0	0	0	0.0	0	0.0	0	0.0	31.1	-
2100	2	0	2	0	0	0	0	0	0	0	0	0	0	0	0.0	0	0.0	0	0.0	31.9	-
2200	1	0	1	0	0	0	0	0	0	0	0	0	0	0	0.0	0	0.0	0	0.0	37.5	-
2300	1	0	0	0	0	0	0	0	0	0	0	0	0	0	0.0	0	0.0	0	0.0	29.8	-
07-19	**133**	**7**	**100**	**3**	**15**	**0**	**6**	**0**	**1**	**0**	**0**	**0**	**0**	**3**	**2.0**	**1**	**0.4**	**0**	**0.3**	**33.8**	**46.6**
06-22	**148**	**7**	**114**	**3**	**16**	**0**	**7**	**0**	**1**	**0**	**0**	**0**	**0**	**3**	**1.8**	**1**	**0.4**	**0**	**0.3**	**33.7**	**46.2**
06-00	**150**	**7**	**115**	**3**	**17**	**0**	**7**	**0**	**1**	**0**	**0**	**0**	**0**	**3**	**1.8**	**1**	**0.4**	**0**	**0.3**	**33.7**	**46.2**
00-00	**153**	**7**	**117**	**3**	**17**	**0**	**7**	**0**	**1**	**0**	**0**	**0**	**0**	**3**	**1.8**	**1**	**0.4**	**0**	**0.3**	**33.5**	**46.1**

Virtual Week (1)

Time	Total	Classification												]PSL	]PSL%	]SL1	]SL1%	]SL2	]SL2%	Mean	Vpp
		1 MCL	2 SV	3 SVT	4 TB2	5 TB3	6 T4	7 ART3	8 ART4	9 ART5	10 ART6	11 BD	12 DRT	60	60	68 ACPO	68 ACPO	70 DfT	70 DfT		85
Mon	128	5	100	1	18	0	1	1	2	0	0	0	0	2	1.6	0	0.0	0	0.0	37.7	48.5
Tue	136	7	109	1	15	1	1	1	1	0	0	0	0	4	2.9	0	0.0	0	0.0	38.4	50
Wed	132	4	101	3	20	1	1	0	1	1	0	0	0	4	3.0	1	0.8	1	0.8	39.9	49.9
Thu	200	0	158	13	22	0	5	0	2	0	0	0	0	3	1.5	1	0.5	1	0.5	32.4	44.7
Fri	228	5	160	0	21	0	40	0	1	0	1	0	0	4	1.8	2	0.9	1	0.4	29.2	43.3
]Sat	134	16	99	1	15	0	3	0	0	0	0	0	0	1	0.7	0	0.0	0	0.0	29.1	44.7
]Sun	111	11	90	1	8	0	1	0	0	0	0	0	0	1	0.9	0	0.0	0	0.0	30.9	44.2
5 Day Ave.	**165**	**4**	**126**	**4**	**19**	**0**	**10**	**0**	**1**	**0**	**0**	**0**	**0**	**3**	**1.8**	**1**	**0.6**	**1**	**0.6**	**35.5**	**47.3**
7 Day Ave.	**153**	**7**	**117**	**3**	**17**	**0**	**7**	**0**	**1**	**0**	**0**	**0**	**0**	**3**	**1.8**	**1**	**0.4**	**0**	**0.3**	**33.5**	**46.1**
--	**1069**	**48**	**817**	**20**	**119**	**2**	**52**	**2**	**7**	**1**	**1**	**0**	**0**	**19**	**1.8**	**4**	**0.4**	**3**	**0.3**	**33.5**	**46.1**

Summary Graphs

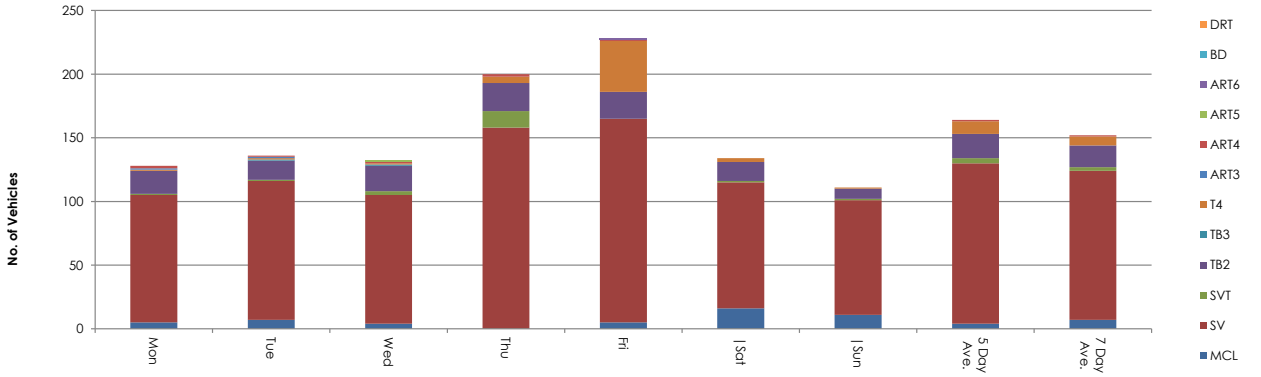

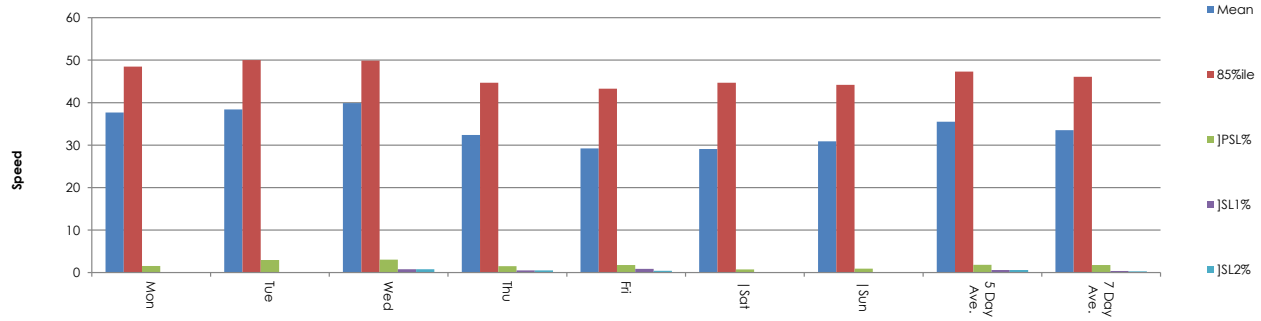

Site 2
Location Moorhouse Road
Direction Northbound

16693 / EGMANTON SOLAR FARM
APRIL 2025
AUTOMATIC TRAFFIC COUNT

24 April 2025 **Thursday**

Time	Total	Speed Bins (mph)																												
		0 - 5	5 - 10	10 - 15	15 - 20	20 - 25	25 - 30	30 - 35	35 - 40	40 - 45	45 - 50	50 - 55	55 - 60	60 - 65	65 - 70	70 - 75	75 - 80	80 - 85	85 - 90	90 - 95	95 - 100	100 - 105	105 - 110	110 - 115	115 - 120	120 - 125	125 - 130	130 - 135	135 - 140
0000	0	0	0	0	0	0	0	0	0	0	0	0	0	0	0	0	0	0	0	0	0	0	0	0	0	0	0	0	0	0
0015	0	0	0	0	0	0	0	0	0	0	0	0	0	0	0	0	0	0	0	0	0	0	0	0	0	0	0	0	0	0
0030	0	0	0	0	0	0	0	0	0	0	0	0	0	0	0	0	0	0	0	0	0	0	0	0	0	0	0	0	0	0
0045	0	0	0	0	0	0	0	0	0	0	0	0	0	0	0	0	0	0	0	0	0	0	0	0	0	0	0	0	0	0
0100	0	0	0	0	0	0	0	0	0	0	0	0	0	0	0	0	0	0	0	0	0	0	0	0	0	0	0	0	0	0
0115	0	0	0	0	0	0	0	0	0	0	0	0	0	0	0	0	0	0	0	0	0	0	0	0	0	0	0	0	0	0
0130	0	0	0	0	0	0	0	0	0	0	0	0	0	0	0	0	0	0	0	0	0	0	0	0	0	0	0	0	0	0
0145	0	0	0	0	0	0	0	0	0	0	0	0	0	0	0	0	0	0	0	0	0	0	0	0	0	0	0	0	0	0
0200	0	0	0	0	0	0	0	0	0	0	0	0	0	0	0	0	0	0	0	0	0	0	0	0	0	0	0	0	0	0
0215	0	0	0	0	0	0	0	0	0	0	0	0	0	0	0	0	0	0	0	0	0	0	0	0	0	0	0	0	0	0
0230	0	0	0	0	0	0	0	0	0	0	0	0	0	0	0	0	0	0	0	0	0	0	0	0	0	0	0	0	0	0
0245	0	0	0	0	0	0	0	0	0	0	0	0	0	0	0	0	0	0	0	0	0	0	0	0	0	0	0	0	0	0
0300	0	0	0	0	0	0	0	0	0	0	0	0	0	0	0	0	0	0	0	0	0	0	0	0	0	0	0	0	0	0
0315	0	0	0	0	0	0	0	0	0	0	0	0	0	0	0	0	0	0	0	0	0	0	0	0	0	0	0	0	0	0
0330	0	0	0	0	0	0	0	0	0	0	0	0	0	0	0	0	0	0	0	0	0	0	0	0	0	0	0	0	0	0
0345	0	0	0	0	0	0	0	0	0	0	0	0	0	0	0	0	0	0	0	0	0	0	0	0	0	0	0	0	0	0
0400	0	0	0	0	0	0	0	0	0	0	0	0	0	0	0	0	0	0	0	0	0	0	0	0	0	0	0	0	0	0
0415	0	0	0	0	0	0	0	0	0	0	0	0	0	0	0	0	0	0	0	0	0	0	0	0	0	0	0	0	0	0
0430	2	0	0	0	0	1	0	1	0	0	0	0	0	0	0	0	0	0	0	0	0	0	0	0	0	0	0	0	0	0
0445	0	0	0	0	0	0	0	0	0	0	0	0	0	0	0	0	0	0	0	0	0	0	0	0	0	0	0	0	0	0
0500	0	0	0	0	0	0	0	0	0	0	0	0	0	0	0	0	0	0	0	0	0	0	0	0	0	0	0	0	0	0
0515	0	0	0	0	0	0	0	0	0	0	0	0	0	0	0	0	0	0	0	0	0	0	0	0	0	0	0	0	0	0
0530	0	0	0	0	0	0	0	0	0	0	0	0	0	0	0	0	0	0	0	0	0	0	0	0	0	0	0	0	0	0
0545	0	0	0	0	0	0	0	0	0	0	0	0	0	0	0	0	0	0	0	0	0	0	0	0	0	0	0	0	0	0
0600	0	0	0	0	0	0	0	0	0	0	0	0	0	0	0	0	0	0	0	0	0	0	0	0	0	0	0	0	0	0
0615	1	0	0	0	0	0	0	1	0	0	0	0	0	0	0	0	0	0	0	0	0	0	0	0	0	0	0	0	0	0
0630	0	0	0	0	0	0	0	0	0	0	0	0	0	0	0	0	0	0	0	0	0	0	0	0	0	0	0	0	0	0
0645	1	0	0	0	0	0	0	0	0	1	0	0	0	0	0	0	0	0	0	0	0	0	0	0	0	0	0	0	0	0
0700	3	0	0	0	0	0	0	0	2	1	0	0	0	0	0	0	0	0	0	0	0	0	0	0	0	0	0	0	0	0
0715	1	0	0	0	0	0	0	0	0	1	0	0	0	0	0	0	0	0	0	0	0	0	0	0	0	0	0	0	0	0
0730	3	0	0	0	0	0	0	1	0	1	0	1	0	0	0	0	0	0	0	0	0	0	0	0	0	0	0	0	0	0
0745	1	0	0	0	0	0	0	0	1	0	0	0	0	0	0	0	0	0	0	0	0	0	0	0	0	0	0	0	0	0
0800	8	**0**	**0**	**0**	**0**	**0**	**1**	**1**	**1**	**1**	**2**	**1**	**1**	**0**	**0**	**0**	**0**	**0**	**0**	**0**	**0**	**0**	**0**	**0**	**0**	**0**	**0**	**0**	**0**	**0**
0815	3	0	0	0	0	0	0	0	2	1	0	0	0	0	0	0	0	0	0	0	0	0	0	0	0	0	0	0	0	0
0830	7	0	0	0	1	1	0	0	3	1	1	0	0	0	0	0	0	0	0	0	0	0	0	0	0	0	0	0	0	0
0845	5	0	0	0	0	1	0	0	1	1	1	0	1	0	0	0	0	0	0	0	0	0	0	0	0	0	0	0	0	0
0900	3	0	0	0	0	0	1	0	1	0	1	0	0	0	0	0	0	0	0	0	0	0	0	0	0	0	0	0	0	0
0915	1	0	0	0	0	0	0	0	0	1	0	0	0	0	0	0	0	0	0	0	0	0	0	0	0	0	0	0	0	0
0930	1	0	0	0	0	0	0	0	0	0	1	0	0	0	0	0	0	0	0	0	0	0	0	0	0	0	0	0	0	0
0945	2	0	0	0	0	0	2	0	0	0	0	0	0	0	0	0	0	0	0	0	0	0	0	0	0	0	0	0	0	0
1000	1	0	0	0	0	0	1	0	0	0	0	0	0	0	0	0	0	0	0	0	0	0	0	0	0	0	0	0	0	0
1015	3	0	0	1	1	1	0	0	0	0	0	0	0	0	0	0	0	0	0	0	0	0	0	0	0	0	0	0	0	0
1030	5	0	0	1	3	1	0	0	0	0	0	0	0	0	0	0	0	0	0	0	0	0	0	0	0	0	0	0	0	0
1045	6	0	0	0	1	0	3	1	0	0	1	0	0	0	0	0	0	0	0	0	0	0	0	0	0	0	0	0	0	0
1100	2	0	0	0	0	0	0	0	1	0	1	0	0	0	0	0	0	0	0	0	0	0	0	0	0	0	0	0	0	0
1115	7	0	0	0	0	0	1	3	1	1	0	0	0	0	0	0	1	0	0	0	0	0	0	0	0	0	0	0	0	0
1130	3	0	0	0	0	0	1	1	0	1	0	0	0	0	0	0	0	0	0	0	0	0	0	0	0	0	0	0	0	0
1145	5	0	0	1	2	0	1	0	1	0	0	0	0	0	0	0	0	0	0	0	0	0	0	0	0	0	0	0	0	0
1200	4	0	0	0	1	0	2	1	0	0	0	0	0	0	0	0	0	0	0	0	0	0	0	0	0	0	0	0	0	0
1215	5	0	0	0	0	1	2	0	0	0	2	0	0	0	0	0	0	0	0	0	0	0	0	0	0	0	0	0	0	0
1230	4	0	0	0	1	0	1	1	0	1	0	0	0	0	0	0	0	0	0	0	0	0	0	0	0	0	0	0	0	0
1245	2	0	0	1	1	0	0	0	0	0	0	0	0	0	0	0	0	0	0	0	0	0	0	0	0	0	0	0	0	0
1300	0	0	0	0	0	0	0	0	0	0	0	0	0	0	0	0	0	0	0	0	0	0	0	0	0	0	0	0	0	0
1315	4	0	0	0	3	0	0	0	0	1	0	0	0	0	0	0	0	0	0	0	0	0	0	0	0	0	0	0	0	0
1330	0	0	0	0	0	0	0	0	0	0	0	0	0	0	0	0	0	0	0	0	0	0	0	0	0	0	0	0	0	0
1345	2	0	0	0	1	0	0	0	0	1	0	0	0	0	0	0	0	0	0	0	0	0	0	0	0	0	0	0	0	0
1400	1	0	1	0	0	0	0	0	0	0	0	0	0	0	0	0	0	0	0	0	0	0	0	0	0	0	0	0	0	0
1415	6	0	0	0	0	1	3	1	0	1	0	0	0	0	0	0	0	0	0	0	0	0	0	0	0	0	0	0	0	0
1430	1	0	0	0	1	0	0	0	0	0	0	0	0	0	0	0	0	0	0	0	0	0	0	0	0	0	0	0	0	0
1445	3	0	0	0	0	0	0	1	1	1	0	0	0	0	0	0	0	0	0	0	0	0	0	0	0	0	0	0	0	0
1500	6	0	0	0	0	0	1	0	1	2	0	0	1	0	1	0	0	0	0	0	0	0	0	0	0	0	0	0	0	0
1515	2	0	0	0	1	0	1	0	0	0	0	0	0	0	0	0	0	0	0	0	0	0	0	0	0	0	0	0	0	0
1530	5	0	0	0	0	0	0	2	2	1	0	0	0	0	0	0	0	0	0	0	0	0	0	0	0	0	0	0	0	0
1545	5	0	0	0	0	0	1	0	3	1	0	0	0	0	0	0	0	0	0	0	0	0	0	0	0	0	0	0	0	0
1600	6	0	1	1	1	2	0	1	0	0	0	0	0	0	0	0	0	0	0	0	0	0	0	0	0	0	0	0	0	0
1615	5	0	0	0	4	0	1	0	0	0	0	0	0	0	0	0	0	0	0	0	0	0	0	0	0	0	0	0	0	0
1630	5	0	0	0	0	1	0	1	1	1	1	0	0	0	0	0	0	0	0	0	0	0	0	0	0	0	0	0	0	0
1645	6	0	0	0	1	0	1	1	0	2	1	0	0	0	0	0	0	0	0	0	0	0	0	0	0	0	0	0	0	0
1700	6	0	0	0	0	0	0	1	1	1	2	0	1	0	0	0	0	0	0	0	0	0	0	0	0	0	0	0	0	0
1715	7	**0**	**1**	**1**	**1**	**0**	**1**	**2**	**0**	**1**	**0**	**0**	**0**	**0**	**0**	**0**	**0**	**0**	**0**	**0**	**0**	**0**	**0**	**0**	**0**	**0**	**0**	**0**	**0**	**0**
1730	4	0	0	0	0	1	1	2	0	0	0	0	0	0	0	0	0	0	0	0	0	0	0	0	0	0	0	0	0	0
1745	5	0	0	2	0	1	0	0	1	0	1	0	0	0	0	0	0	0	0	0	0	0	0	0	0	0	0	0	0	0
1800	0	0	0	0	0	0	0	0	0	0	0	0	0	0	0	0	0	0	0	0	0	0	0	0	0	0	0	0	0	0
1815	7	**0**	**0**	**0**	**0**	**1**	**0**	**2**	**1**	**1**	**1**	**0**	**0**	**1**	**0**	**0**	**0**	**0**	**0**	**0**	**0**	**0**	**0**	**0**	**0**	**0**	**0**	**0**	**0**	**0**
1830	1	0	0	0	0	0	0	1	0	0	0	0	0	0	0	0	0	0	0	0	0	0	0	0	0	0	0	0	0	0
1845	1	0	0	0	1	0	0	0	0	0	0	0	0	0	0	0	0	0	0	0	0	0	0	0	0	0	0	0	0	0
1900	1	0	0	0	0	0	0	1	0	0	0	0	0	0	0	0	0	0	0	0	0	0	0	0	0	0	0	0	0	0
1915	1	0	0	0	0	0	0	0	0	1	0	0	0	0	0	0	0	0	0	0	0	0	0	0	0	0	0	0	0	0
1930	3	0	0	0	0	1	1	1	0	0	0	0	0	0	0	0	0	0	0	0	0	0	0	0	0	0	0	0	0	0
1945	5	0	0	0	1	0	3	0	0	1	0	0	0	0	0	0	0	0	0	0	0	0	0	0	0	0	0	0	0	0
2000	0	0	0	0	0	0	0	0	0	0	0	0	0	0	0	0	0	0	0	0	0	0	0	0	0	0	0	0	0	0
2015	2	0	0	0	0	0	0	1	0	1	0	0	0	0	0	0	0	0	0	0	0	0	0	0	0	0	0	0	0	0
2030	0	0	0	0	0	0	0	0	0	0	0	0	0	0	0	0	0	0	0	0	0	0	0	0	0	0	0	0	0	0
2045	3	0	0	0	1	1	0	1	0	0	0	0	0	0	0	0	0	0	0	0	0	0	0	0	0	0	0	0	0	0
2100	0	0	0	0	0	0	0	0	0	0	0	0	0	0	0	0	0	0	0	0	0	0	0	0	0	0	0	0	0	0
2115	1	0	0	0	0	0	0	1	0	0	0	0	0	0	0	0	0	0	0	0	0	0	0	0	0	0	0	0	0	0
2130	2	0	0	0	0	0	1	0	0	1	0	0	0	0	0	0	0	0	0	0	0	0	0	0	0	0	0	0	0	0
2145	0	0	0	0	0	0	0	0	0	0	0	0	0	0	0	0	0	0	0	0	0	0	0	0	0	0	0	0	0	0
2200	3	0	0	0	0	0	1	0	0	2	0	0	0	0	0	0	0	0	0	0	0	0	0	0	0	0	0	0	0	0
2215	2	0	0	0	0	1	0	0	0	0	0	0	1	0	0	0	0	0	0	0	0	0	0	0	0	0	0	0	0	0
2230	0	0	0	0	0	0	0	0	0	0	0	0	0	0	0	0	0	0	0	0	0	0	0	0	0	0	0	0	0	0
2245	0	0	0	0	0	0	0	0	0	0	0	0	0	0	0	0	0	0	0	0	0	0	0	0	0	0	0	0	0	0
2300	0	0	0	0	0	0	0	0	0	0	0	0	0	0	0	0	0	0	0	0	0	0	0	0	0	0	0	0	0	0
2315	0	0	0	0	0	0	0	0	0	0	0	0	0	0	0	0	0	0	0	0	0	0	0	0	0	0	0	0	0	0
2330	0	0	0	0	0	0	0	0	0	0	0	0	0	0	0	0	0	0	0	0	0	0	0	0	0	0	0	0	0	0
2345	0	0	0	0	0	0	0	0	0	0	0	0	0	0	0	0	0	0	0	0	0	0	0	0	0	0	0	0	0	0
07-19	**173**	**0**	**3**	**8**	**25**	**12**	**26**	**24**	**25**	**25**	**16**	**2**	**4**	**1**	**1**	**0**	**1**	**0**	**0**	**0**	**0**	**0**	**0**	**0**	**0**	**0**	**0**	**0**	**0**	**0**
06-22	**193**	**0**	**3**	**8**	**27**	**14**	**31**	**30**	**25**	**30**	**16**	**2**	**4**	**1**	**1**	**0**	**1**	**0**	**0**	**0**	**0**	**0**	**0**	**0**	**0**	**0**	**0**	**0**	**0**	**0**
06-00	**198**	**0**	**3**	**8**	**27**	**15**	**32**	**30**	**25**	**32**	**16**	**2**	**5**	**1**	**1**	**0**	**1**	**0**	**0**	**0**	**0**	**0**	**0**	**0**	**0**	**0**	**0**	**0**	**0**	**0**
00-00	**200**	**0**	**3**	**8**	**27**	**16**	**32**	**31**	**25**	**32**	**16**	**2**	**5**	**1**	**1**	**0**	**1**	**0**	**0**	**0**	**0**	**0**	**0**	**0**	**0**	**0**	**0**	**0**	**0**	**0**

Site 2
Location Moorhouse Road
Direction Northbound

16693 / EGMANTON SOLAR FARM
APRIL 2025
AUTOMATIC TRAFFIC COUNT

25 April 2025 **Friday**

Time	Total	Speed Bins (mph)																												
		0 - 5	5 - 10	10 - 15	15 - 20	20 - 25	25 - 30	30 - 35	35 - 40	40 - 45	45 - 50	50 - 55	55 - 60	60 - 65	65 - 70	70 - 75	75 - 80	80 - 85	85 - 90	90 - 95	95 - 100	100 - 105	105 - 110	110 - 115	115 - 120	120 - 125	125 - 130	130 - 135	135 - 140
0000	0	0	0	0	0	0	0	0	0	0	0	0	0	0	0	0	0	0	0	0	0	0	0	0	0	0	0	0	0	0
0015	0	0	0	0	0	0	0	0	0	0	0	0	0	0	0	0	0	0	0	0	0	0	0	0	0	0	0	0	0	0
0030	0	0	0	0	0	0	0	0	0	0	0	0	0	0	0	0	0	0	0	0	0	0	0	0	0	0	0	0	0	0
0045	0	0	0	0	0	0	0	0	0	0	0	0	0	0	0	0	0	0	0	0	0	0	0	0	0	0	0	0	0	0
0100	0	0	0	0	0	0	0	0	0	0	0	0	0	0	0	0	0	0	0	0	0	0	0	0	0	0	0	0	0	0
0115	0	0	0	0	0	0	0	0	0	0	0	0	0	0	0	0	0	0	0	0	0	0	0	0	0	0	0	0	0	0
0130	0	0	0	0	0	0	0	0	0	0	0	0	0	0	0	0	0	0	0	0	0	0	0	0	0	0	0	0	0	0
0145	0	0	0	0	0	0	0	0	0	0	0	0	0	0	0	0	0	0	0	0	0	0	0	0	0	0	0	0	0	0
0200	0	0	0	0	0	0	0	0	0	0	0	0	0	0	0	0	0	0	0	0	0	0	0	0	0	0	0	0	0	0
0215	0	0	0	0	0	0	0	0	0	0	0	0	0	0	0	0	0	0	0	0	0	0	0	0	0	0	0	0	0	0
0230	0	0	0	0	0	0	0	0	0	0	0	0	0	0	0	0	0	0	0	0	0	0	0	0	0	0	0	0	0	0
0245	0	0	0	0	0	0	0	0	0	0	0	0	0	0	0	0	0	0	0	0	0	0	0	0	0	0	0	0	0	0
0300	0	0	0	0	0	0	0	0	0	0	0	0	0	0	0	0	0	0	0	0	0	0	0	0	0	0	0	0	0	0
0315	0	0	0	0	0	0	0	0	0	0	0	0	0	0	0	0	0	0	0	0	0	0	0	0	0	0	0	0	0	0
0330	0	0	0	0	0	0	0	0	0	0	0	0	0	0	0	0	0	0	0	0	0	0	0	0	0	0	0	0	0	0
0345	0	0	0	0	0	0	0	0	0	0	0	0	0	0	0	0	0	0	0	0	0	0	0	0	0	0	0	0	0	0
0400	0	0	0	0	0	0	0	0	0	0	0	0	0	0	0	0	0	0	0	0	0	0	0	0	0	0	0	0	0	0
0415	0	0	0	0	0	0	0	0	0	0	0	0	0	0	0	0	0	0	0	0	0	0	0	0	0	0	0	0	0	0
0430	0	0	0	0	0	0	0	0	0	0	0	0	0	0	0	0	0	0	0	0	0	0	0	0	0	0	0	0	0	0
0445	0	0	0	0	0	0	0	0	0	0	0	0	0	0	0	0	0	0	0	0	0	0	0	0	0	0	0	0	0	0
0500	0	0	0	0	0	0	0	0	0	0	0	0	0	0	0	0	0	0	0	0	0	0	0	0	0	0	0	0	0	0
0515	0	0	0	0	0	0	0	0	0	0	0	0	0	0	0	0	0	0	0	0	0	0	0	0	0	0	0	0	0	0
0530	0	0	0	0	0	0	0	0	0	0	0	0	0	0	0	0	0	0	0	0	0	0	0	0	0	0	0	0	0	0
0545	0	0	0	0	0	0	0	0	0	0	0	0	0	0	0	0	0	0	0	0	0	0	0	0	0	0	0	0	0	0
0600	0	0	0	0	0	0	0	0	0	0	0	0	0	0	0	0	0	0	0	0	0	0	0	0	0	0	0	0	0	0
0615	3	0	0	0	0	0	0	3	0	0	0	0	0	0	0	0	0	0	0	0	0	0	0	0	0	0	0	0	0	0
0630	0	0	0	0	0	0	0	0	0	0	0	0	0	0	0	0	0	0	0	0	0	0	0	0	0	0	0	0	0	0
0645	2	0	0	0	1	0	0	0	0	1	0	0	0	0	0	0	0	0	0	0	0	0	0	0	0	0	0	0	0	0
0700	3	0	0	1	1	0	0	0	0	1	0	0	0	0	0	0	0	0	0	0	0	0	0	0	0	0	0	0	0	0
0715	4	0	0	0	2	0	0	0	0	1	1	0	0	0	0	0	0	0	0	0	0	0	0	0	0	0	0	0	0	0
0730	4	0	0	1	2	0	0	0	1	0	0	0	0	0	0	0	0	0	0	0	0	0	0	0	0	0	0	0	0	0
0745	6	0	0	0	1	0	0	1	1	1	0	1	0	1	0	0	0	0	0	0	0	0	0	0	0	0	0	0	0	0
0800	6	0	0	0	2	0	0	0	1	1	0	0	1	1	0	0	0	0	0	0	0	0	0	0	0	0	0	0	0	0
0815	5	0	0	0	1	0	0	3	1	0	0	0	0	0	0	0	0	0	0	0	0	0	0	0	0	0	0	0	0	0
0830	4	0	0	1	0	1	0	0	0	1	1	0	0	0	0	0	0	0	0	0	0	0	0	0	0	0	0	0	0	0
0845	3	0	0	0	0	0	0	0	1	1	0	1	0	0	0	0	0	0	0	0	0	0	0	0	0	0	0	0	0	0
0900	4	0	0	0	0	1	0	1	0	0	1	0	1	0	0	0	0	0	0	0	0	0	0	0	0	0	0	0	0	0
0915	1	0	0	0	0	0	0	0	0	1	0	0	0	0	0	0	0	0	0	0	0	0	0	0	0	0	0	0	0	0
0930	3	0	0	1	1	0	0	0	1	0	0	0	0	0	0	0	0	0	0	0	0	0	0	0	0	0	0	0	0	0
0945	3	0	0	0	1	0	0	0	1	0	0	1	0	0	0	0	0	0	0	0	0	0	0	0	0	0	0	0	0	0
1000	3	0	0	0	0	1	0	0	1	1	0	0	0	0	0	0	0	0	0	0	0	0	0	0	0	0	0	0	0	0
1015	**7**	**0**	**0**	**0**	**0**	**1**	**1**	**3**	**1**	**1**	**0**	**0**	**0**	**0**	**0**	**0**	**0**	**0**	**0**	**0**	**0**	**0**	**0**	**0**	**0**	**0**	**0**	**0**	**0**	**0**
1030	3	0	0	0	2	0	0	0	1	0	0	0	0	0	0	0	0	0	0	0	0	0	0	0	0	0	0	0	0	0
1045	3	0	0	0	1	0	0	0	0	2	0	0	0	0	0	0	0	0	0	0	0	0	0	0	0	0	0	0	0	0
1100	4	0	0	0	1	0	0	1	1	1	0	0	0	0	0	0	0	0	0	0	0	0	0	0	0	0	0	0	0	0
1115	3	0	0	0	0	1	0	0	1	1	0	0	0	0	0	0	0	0	0	0	0	0	0	0	0	0	0	0	0	0
1130	2	0	1	0	0	0	1	0	0	0	0	0	0	0	0	0	0	0	0	0	0	0	0	0	0	0	0	0	0	0
1145	3	0	0	0	0	0	0	1	1	0	0	0	0	0	1	0	0	0	0	0	0	0	0	0	0	0	0	0	0	0
1200	1	0	0	0	0	0	0	0	1	0	0	0	0	0	0	0	0	0	0	0	0	0	0	0	0	0	0	0	0	0
1215	6	0	0	1	0	1	1	1	1	1	0	0	0	0	0	0	0	0	0	0	0	0	0	0	0	0	0	0	0	0
1230	5	0	0	0	0	0	2	2	0	0	1	0	0	0	0	0	0	0	0	0	0	0	0	0	0	0	0	0	0	0
1245	9	0	0	0	2	0	5	1	0	0	0	0	1	0	0	0	0	0	0	0	0	0	0	0	0	0	0	0	0	0
1300	4	0	0	0	0	0	2	0	2	0	0	0	0	0	0	0	0	0	0	0	0	0	0	0	0	0	0	0	0	0
1315	4	0	0	0	2	0	1	0	0	1	0	0	0	0	0	0	0	0	0	0	0	0	0	0	0	0	0	0	0	0
1330	8	0	1	1	2	2	1	1	0	0	0	0	0	0	0	0	0	0	0	0	0	0	0	0	0	0	0	0	0	0
1345	3	0	0	1	1	0	0	0	0	0	1	0	0	0	0	0	0	0	0	0	0	0	0	0	0	0	0	0	0	0
1400	6	0	0	0	2	1	0	3	0	0	0	0	0	0	0	0	0	0	0	0	0	0	0	0	0	0	0	0	0	0
1415	5	0	0	1	1	1	0	0	0	2	0	0	0	0	0	0	0	0	0	0	0	0	0	0	0	0	0	0	0	0
1430	4	0	0	2	2	0	0	0	0	0	0	0	0	0	0	0	0	0	0	0	0	0	0	0	0	0	0	0	0	0
1445	10	0	0	1	1	6	0	1	0	1	0	0	0	0	0	0	0	0	0	0	0	0	0	0	0	0	0	0	0	0
1500	3	0	0	0	0	0	3	0	0	0	0	0	0	0	0	0	0	0	0	0	0	0	0	0	0	0	0	0	0	0
1515	**11**	**0**	**1**	**0**	**3**	**2**	**1**	**1**	**2**	**0**	**0**	**1**	**0**	**0**	**0**	**0**	**0**	**0**	**0**	**0**	**0**	**0**	**0**	**0**	**0**	**0**	**0**	**0**	**0**	**0**
1530	4	0	0	0	1	0	0	1	1	0	0	1	0	0	0	0	0	0	0	0	0	0	0	0	0	0	0	0	0	0
1545	2	0	0	0	1	0	0	0	0	0	1	0	0	0	0	0	0	0	0	0	0	0	0	0	0	0	0	0	0	0
1600	6	0	0	0	1	2	2	1	0	0	0	0	0	0	0	0	0	0	0	0	0	0	0	0	0	0	0	0	0	0
1615	2	0	1	0	0	1	0	0	0	0	0	0	0	0	0	0	0	0	0	0	0	0	0	0	0	0	0	0	0	0
1630	8	0	0	2	0	1	0	1	3	1	0	0	0	0	0	0	0	0	0	0	0	0	0	0	0	0	0	0	0	0
1645	5	0	0	0	0	3	0	0	1	0	0	0	0	0	0	1	0	0	0	0	0	0	0	0	0	0	0	0	0	0
1700	5	0	0	0	1	0	0	1	2	0	0	0	1	0	0	0	0	0	0	0	0	0	0	0	0	0	0	0	0	0
1715	5	0	0	0	2	0	0	1	0	2	0	0	0	0	0	0	0	0	0	0	0	0	0	0	0	0	0	0	0	0
1730	1	0	0	0	0	0	0	0	0	0	1	0	0	0	0	0	0	0	0	0	0	0	0	0	0	0	0	0	0	0
1745	2	0	0	0	0	1	1	0	0	0	0	0	0	0	0	0	0	0	0	0	0	0	0	0	0	0	0	0	0	0
1800	3	0	1	0	1	0	0	0	0	0	1	0	0	0	0	0	0	0	0	0	0	0	0	0	0	0	0	0	0	0
1815	0	0	0	0	0	0	0	0	0	0	0	0	0	0	0	0	0	0	0	0	0	0	0	0	0	0	0	0	0	0
1830	7	0	2	2	0	0	1	0	1	1	0	0	0	0	0	0	0	0	0	0	0	0	0	0	0	0	0	0	0	0
1845	1	0	0	0	0	0	0	1	0	0	0	0	0	0	0	0	0	0	0	0	0	0	0	0	0	0	0	0	0	0
1900	2	0	0	0	1	0	0	1	0	0	0	0	0	0	0	0	0	0	0	0	0	0	0	0	0	0	0	0	0	0
1915	1	0	1	0	0	0	0	0	0	0	0	0	0	0	0	0	0	0	0	0	0	0	0	0	0	0	0	0	0	0
1930	1	0	0	0	0	0	0	0	0	0	1	0	0	0	0	0	0	0	0	0	0	0	0	0	0	0	0	0	0	0
1945	3	0	0	1	1	0	1	0	0	0	0	0	0	0	0	0	0	0	0	0	0	0	0	0	0	0	0	0	0	0
2000	2	0	0	0	1	0	0	0	0	1	0	0	0	0	0	0	0	0	0	0	0	0	0	0	0	0	0	0	0	0
2015	4	0	0	1	2	0	0	0	1	0	0	0	0	0	0	0	0	0	0	0	0	0	0	0	0	0	0	0	0	0
2030	2	0	0	0	0	0	2	0	0	0	0	0	0	0	0	0	0	0	0	0	0	0	0	0	0	0	0	0	0	0
2045	0	0	0	0	0	0	0	0	0	0	0	0	0	0	0	0	0	0	0	0	0	0	0	0	0	0	0	0	0	0
2100	0	0	0	0	0	0	0	0	0	0	0	0	0	0	0	0	0	0	0	0	0	0	0	0	0	0	0	0	0	0
2115	0	0	0	0	0	0	0	0	0	0	0	0	0	0	0	0	0	0	0	0	0	0	0	0	0	0	0	0	0	0
2130	0	0	0	0	0	0	0	0	0	0	0	0	0	0	0	0	0	0	0	0	0	0	0	0	0	0	0	0	0	0
2145	1	0	0	0	0	0	0	0	0	0	1	0	0	0	0	0	0	0	0	0	0	0	0	0	0	0	0	0	0	0
2200	0	0	0	0	0	0	0	0	0	0	0	0	0	0	0	0	0	0	0	0	0	0	0	0	0	0	0	0	0	0
2215	0	0	0	0	0	0	0	0	0	0	0	0	0	0	0	0	0	0	0	0	0	0	0	0	0	0	0	0	0	0
2230	1	0	0	0	0	0	0	0	1	0	0	0	0	0	0	0	0	0	0	0	0	0	0	0	0	0	0	0	0	0
2245	0	0	0	0	0	0	0	0	0	0	0	0	0	0	0	0	0	0	0	0	0	0	0	0	0	0	0	0	0	0
2300	1	0	0	0	1	0	0	0	0	0	0	0	0	0	0	0	0	0	0	0	0	0	0	0	0	0	0	0	0	0
2315	1	0	0	0	1	0	0	0	0	0	0	0	0	0	0	0	0	0	0	0	0	0	0	0	0	0	0	0	0	0
2330	0	0	0	0	0	0	0	0	0	0	0	0	0	0	0	0	0	0	0	0	0	0	0	0	0	0	0	0	0	0
2345	0	0	0	0	0	0	0	0	0	0	0	0	0	0	0	0	0	0	0	0	0	0	0	0	0	0	0	0	0	0
07-19	**204**	**0**	**7**	**15**	**38**	**26**	**22**	**26**	**27**	**22**	**8**	**5**	**4**	**2**	**1**	**0**	**1**	**0**	**0**	**0**	**0**	**0**	**0**	**0**	**0**	**0**	**0**	**0**	**0**	**0**
06-22	**225**	**0**	**8**	**17**	**44**	**26**	**25**	**30**	**28**	**24**	**10**	**5**	**4**	**2**	**1**	**0**	**1**	**0**	**0**	**0**	**0**	**0**	**0**	**0**	**0**	**0**	**0**	**0**	**0**	**0**
06-00	**228**	**0**	**8**	**17**	**46**	**26**	**25**	**30**	**29**	**24**	**10**	**5**	**4**	**2**	**1**	**0**	**1**	**0**	**0**	**0**	**0**	**0**	**0**	**0**	**0**	**0**	**0**	**0**	**0**	**0**
00-00	**228**	**0**	**8**	**17**	**46**	**26**	**25**	**30**	**29**	**24**	**10**	**5**	**4**	**2**	**1**	**0**	**1**	**0**	**0**	**0**	**0**	**0**	**0**	**0**	**0**	**0**	**0**	**0**	**0**	**0**

Site 2
Location Moorhouse Road
Direction Northbound

16693 / EGMANTON SOLAR FARM
APRIL 2025
AUTOMATIC TRAFFIC COUNT

26 April 2025 **Saturday**

Time	Total	Speed Bins (mph)																												
		0 - 5	5 - 10	10 - 15	15 - 20	20 - 25	25 - 30	30 - 35	35 - 40	40 - 45	45 - 50	50 - 55	55 - 60	60 - 65	65 - 70	70 - 75	75 - 80	80 - 85	85 - 90	90 - 95	95 - 100	100 - 105	105 - 110	110 - 115	115 - 120	120 - 125	125 - 130	130 - 135	135 - 140
0000	0	0	0	0	0	0	0	0	0	0	0	0	0	0	0	0	0	0	0	0	0	0	0	0	0	0	0	0	0	0
0015	0	0	0	0	0	0	0	0	0	0	0	0	0	0	0	0	0	0	0	0	0	0	0	0	0	0	0	0	0	0
0030	0	0	0	0	0	0	0	0	0	0	0	0	0	0	0	0	0	0	0	0	0	0	0	0	0	0	0	0	0	0
0045	0	0	0	0	0	0	0	0	0	0	0	0	0	0	0	0	0	0	0	0	0	0	0	0	0	0	0	0	0	0
0100	0	0	0	0	0	0	0	0	0	0	0	0	0	0	0	0	0	0	0	0	0	0	0	0	0	0	0	0	0	0
0115	1	0	0	0	0	1	0	0	0	0	0	0	0	0	0	0	0	0	0	0	0	0	0	0	0	0	0	0	0	0
0130	2	0	2	0	0	0	0	0	0	0	0	0	0	0	0	0	0	0	0	0	0	0	0	0	0	0	0	0	0	0
0145	0	0	0	0	0	0	0	0	0	0	0	0	0	0	0	0	0	0	0	0	0	0	0	0	0	0	0	0	0	0
0200	0	0	0	0	0	0	0	0	0	0	0	0	0	0	0	0	0	0	0	0	0	0	0	0	0	0	0	0	0	0
0215	0	0	0	0	0	0	0	0	0	0	0	0	0	0	0	0	0	0	0	0	0	0	0	0	0	0	0	0	0	0
0230	0	0	0	0	0	0	0	0	0	0	0	0	0	0	0	0	0	0	0	0	0	0	0	0	0	0	0	0	0	0
0245	0	0	0	0	0	0	0	0	0	0	0	0	0	0	0	0	0	0	0	0	0	0	0	0	0	0	0	0	0	0
0300	0	0	0	0	0	0	0	0	0	0	0	0	0	0	0	0	0	0	0	0	0	0	0	0	0	0	0	0	0	0
0315	0	0	0	0	0	0	0	0	0	0	0	0	0	0	0	0	0	0	0	0	0	0	0	0	0	0	0	0	0	0
0330	0	0	0	0	0	0	0	0	0	0	0	0	0	0	0	0	0	0	0	0	0	0	0	0	0	0	0	0	0	0
0345	0	0	0	0	0	0	0	0	0	0	0	0	0	0	0	0	0	0	0	0	0	0	0	0	0	0	0	0	0	0
0400	0	0	0	0	0	0	0	0	0	0	0	0	0	0	0	0	0	0	0	0	0	0	0	0	0	0	0	0	0	0
0415	1	0	0	1	0	0	0	0	0	0	0	0	0	0	0	0	0	0	0	0	0	0	0	0	0	0	0	0	0	0
0430	0	0	0	0	0	0	0	0	0	0	0	0	0	0	0	0	0	0	0	0	0	0	0	0	0	0	0	0	0	0
0445	2	0	0	1	1	0	0	0	0	0	0	0	0	0	0	0	0	0	0	0	0	0	0	0	0	0	0	0	0	0
0500	0	0	0	0	0	0	0	0	0	0	0	0	0	0	0	0	0	0	0	0	0	0	0	0	0	0	0	0	0	0
0515	0	0	0	0	0	0	0	0	0	0	0	0	0	0	0	0	0	0	0	0	0	0	0	0	0	0	0	0	0	0
0530	0	0	0	0	0	0	0	0	0	0	0	0	0	0	0	0	0	0	0	0	0	0	0	0	0	0	0	0	0	0
0545	0	0	0	0	0	0	0	0	0	0	0	0	0	0	0	0	0	0	0	0	0	0	0	0	0	0	0	0	0	0
0600	1	0	0	0	0	0	0	0	0	0	1	0	0	0	0	0	0	0	0	0	0	0	0	0	0	0	0	0	0	0
0615	0	0	0	0	0	0	0	0	0	0	0	0	0	0	0	0	0	0	0	0	0	0	0	0	0	0	0	0	0	0
0630	0	0	0	0	0	0	0	0	0	0	0	0	0	0	0	0	0	0	0	0	0	0	0	0	0	0	0	0	0	0
0645	2	0	0	0	0	0	1	0	0	0	0	1	0	0	0	0	0	0	0	0	0	0	0	0	0	0	0	0	0	0
0700	0	0	0	0	0	0	0	0	0	0	0	0	0	0	0	0	0	0	0	0	0	0	0	0	0	0	0	0	0	0
0715	0	0	0	0	0	0	0	0	0	0	0	0	0	0	0	0	0	0	0	0	0	0	0	0	0	0	0	0	0	0
0730	1	0	0	0	0	0	0	0	0	0	0	1	0	0	0	0	0	0	0	0	0	0	0	0	0	0	0	0	0	0
0745	0	0	0	0	0	0	0	0	0	0	0	0	0	0	0	0	0	0	0	0	0	0	0	0	0	0	0	0	0	0
0800	0	0	0	0	0	0	0	0	0	0	0	0	0	0	0	0	0	0	0	0	0	0	0	0	0	0	0	0	0	0
0815	2	0	0	1	0	0	0	0	0	0	0	1	0	0	0	0	0	0	0	0	0	0	0	0	0	0	0	0	0	0
0830	1	0	1	0	0	0	0	0	0	0	0	0	0	0	0	0	0	0	0	0	0	0	0	0	0	0	0	0	0	0
0845	2	0	0	0	0	0	0	0	0	0	1	0	0	1	0	0	0	0	0	0	0	0	0	0	0	0	0	0	0	0
0900	1	0	0	0	0	0	0	0	0	1	0	0	0	0	0	0	0	0	0	0	0	0	0	0	0	0	0	0	0	0
0915	2	0	0	0	0	0	0	0	1	0	0	1	0	0	0	0	0	0	0	0	0	0	0	0	0	0	0	0	0	0
0930	3	0	0	0	0	0	1	0	0	1	1	0	0	0	0	0	0	0	0	0	0	0	0	0	0	0	0	0	0	0
0945	1	0	0	0	0	0	0	0	0	0	1	0	0	0	0	0	0	0	0	0	0	0	0	0	0	0	0	0	0	0
1000	3	0	0	0	0	0	1	1	0	0	0	1	0	0	0	0	0	0	0	0	0	0	0	0	0	0	0	0	0	0
1015	0	0	0	0	0	0	0	0	0	0	0	0	0	0	0	0	0	0	0	0	0	0	0	0	0	0	0	0	0	0
1030	2	0	0	0	0	0	1	1	0	0	0	0	0	0	0	0	0	0	0	0	0	0	0	0	0	0	0	0	0	0
1045	1	0	0	0	0	0	0	0	0	1	0	0	0	0	0	0	0	0	0	0	0	0	0	0	0	0	0	0	0	0
1100	3	0	0	0	0	1	1	1	0	0	0	0	0	0	0	0	0	0	0	0	0	0	0	0	0	0	0	0	0	0
1115	**11**	**0**	**1**	**6**	**1**	**1**	**1**	**0**	**0**	**0**	**0**	**1**	**0**	**0**	**0**	**0**	**0**	**0**	**0**	**0**	**0**	**0**	**0**	**0**	**0**	**0**	**0**	**0**	**0**	**0**
1130	3	0	0	1	1	1	0	0	0	0	0	0	0	0	0	0	0	0	0	0	0	0	0	0	0	0	0	0	0	0
1145	5	0	0	0	0	0	2	2	0	0	1	0	0	0	0	0	0	0	0	0	0	0	0	0	0	0	0	0	0	0
1200	5	0	0	0	1	1	0	0	2	1	0	0	0	0	0	0	0	0	0	0	0	0	0	0	0	0	0	0	0	0
1215	1	0	0	0	0	0	1	0	0	0	0	0	0	0	0	0	0	0	0	0	0	0	0	0	0	0	0	0	0	0
1230	2	0	0	0	1	0	0	0	0	0	1	0	0	0	0	0	0	0	0	0	0	0	0	0	0	0	0	0	0	0
1245	3	0	0	0	1	0	1	1	0	0	0	0	0	0	0	0	0	0	0	0	0	0	0	0	0	0	0	0	0	0
1300	1	0	0	1	0	0	0	0	0	0	0	0	0	0	0	0	0	0	0	0	0	0	0	0	0	0	0	0	0	0
1315	2	0	0	0	0	0	0	1	0	0	1	0	0	0	0	0	0	0	0	0	0	0	0	0	0	0	0	0	0	0
1330	1	0	0	0	1	0	0	0	0	0	0	0	0	0	0	0	0	0	0	0	0	0	0	0	0	0	0	0	0	0
1345	1	0	0	0	0	0	0	1	0	0	0	0	0	0	0	0	0	0	0	0	0	0	0	0	0	0	0	0	0	0
1400	4	0	0	0	0	0	0	2	0	1	0	0	1	0	0	0	0	0	0	0	0	0	0	0	0	0	0	0	0	0
1415	3	0	0	0	1	0	1	1	0	0	0	0	0	0	0	0	0	0	0	0	0	0	0	0	0	0	0	0	0	0
1430	4	0	0	0	2	0	1	1	0	0	0	0	0	0	0	0	0	0	0	0	0	0	0	0	0	0	0	0	0	0
1445	0	0	0	0	0	0	0	0	0	0	0	0	0	0	0	0	0	0	0	0	0	0	0	0	0	0	0	0	0	0
1500	3	0	0	0	0	0	1	0	1	1	0	0	0	0	0	0	0	0	0	0	0	0	0	0	0	0	0	0	0	0
1515	3	0	0	1	1	0	0	1	0	0	0	0	0	0	0	0	0	0	0	0	0	0	0	0	0	0	0	0	0	0
1530	3	0	0	1	0	0	0	0	1	1	0	0	0	0	0	0	0	0	0	0	0	0	0	0	0	0	0	0	0	0
1545	5	0	0	0	1	0	0	3	1	0	0	0	0	0	0	0	0	0	0	0	0	0	0	0	0	0	0	0	0	0
1600	4	0	0	0	1	1	1	0	0	1	0	0	0	0	0	0	0	0	0	0	0	0	0	0	0	0	0	0	0	0
1615	1	0	0	0	0	0	0	0	0	0	1	0	0	0	0	0	0	0	0	0	0	0	0	0	0	0	0	0	0	0
1630	2	0	0	0	1	0	0	0	0	1	0	0	0	0	0	0	0	0	0	0	0	0	0	0	0	0	0	0	0	0
1645	5	0	0	2	2	0	1	0	0	0	0	0	0	0	0	0	0	0	0	0	0	0	0	0	0	0	0	0	0	0
1700	2	0	0	0	2	0	0	0	0	0	0	0	0	0	0	0	0	0	0	0	0	0	0	0	0	0	0	0	0	0
1715	0	0	0	0	0	0	0	0	0	0	0	0	0	0	0	0	0	0	0	0	0	0	0	0	0	0	0	0	0	0
1730	3	0	0	0	1	0	0	0	0	2	0	0	0	0	0	0	0	0	0	0	0	0	0	0	0	0	0	0	0	0
1745	**7**	**0**	**0**	**0**	**0**	**1**	**1**	**1**	**2**	**2**	**0**	**0**	**0**	**0**	**0**	**0**	**0**	**0**	**0**	**0**	**0**	**0**	**0**	**0**	**0**	**0**	**0**	**0**	**0**	**0**
1800	2	0	0	0	1	1	0	0	0	0	0	0	0	0	0	0	0	0	0	0	0	0	0	0	0	0	0	0	0	0
1815	3	0	0	0	0	1	0	0	0	0	1	0	1	0	0	0	0	0	0	0	0	0	0	0	0	0	0	0	0	0
1830	2	0	0	0	1	0	0	1	0	0	0	0	0	0	0	0	0	0	0	0	0	0	0	0	0	0	0	0	0	0
1845	0	0	0	0	0	0	0	0	0	0	0	0	0	0	0	0	0	0	0	0	0	0	0	0	0	0	0	0	0	0
1900	0	0	0	0	0	0	0	0	0	0	0	0	0	0	0	0	0	0	0	0	0	0	0	0	0	0	0	0	0	0
1915	3	0	0	0	0	1	0	0	2	0	0	0	0	0	0	0	0	0	0	0	0	0	0	0	0	0	0	0	0	0
1930	1	0	0	0	0	1	0	0	0	0	0	0	0	0	0	0	0	0	0	0	0	0	0	0	0	0	0	0	0	0
1945	0	0	0	0	0	0	0	0	0	0	0	0	0	0	0	0	0	0	0	0	0	0	0	0	0	0	0	0	0	0
2000	1	0	0	0	0	1	0	0	0	0	0	0	0	0	0	0	0	0	0	0	0	0	0	0	0	0	0	0	0	0
2015	4	0	0	1	2	1	0	0	0	0	0	0	0	0	0	0	0	0	0	0	0	0	0	0	0	0	0	0	0	0
2030	1	0	0	0	0	1	0	0	0	0	0	0	0	0	0	0	0	0	0	0	0	0	0	0	0	0	0	0	0	0
2045	0	0	0	0	0	0	0	0	0	0	0	0	0	0	0	0	0	0	0	0	0	0	0	0	0	0	0	0	0	0
2100	0	0	0	0	0	0	0	0	0	0	0	0	0	0	0	0	0	0	0	0	0	0	0	0	0	0	0	0	0	0
2115	0	0	0	0	0	0	0	0	0	0	0	0	0	0	0	0	0	0	0	0	0	0	0	0	0	0	0	0	0	0
2130	0	0	0	0	0	0	0	0	0	0	0	0	0	0	0	0	0	0	0	0	0	0	0	0	0	0	0	0	0	0
2145	0	0	0	0	0	0	0	0	0	0	0	0	0	0	0	0	0	0	0	0	0	0	0	0	0	0	0	0	0	0
2200	0	0	0	0	0	0	0	0	0	0	0	0	0	0	0	0	0	0	0	0	0	0	0	0	0	0	0	0	0	0
2215	0	0	0	0	0	0	0	0	0	0	0	0	0	0	0	0	0	0	0	0	0	0	0	0	0	0	0	0	0	0
2230	1	0	0	0	0	0	1	0	0	0	0	0	0	0	0	0	0	0	0	0	0	0	0	0	0	0	0	0	0	0
2245	0	0	0	0	0	0	0	0	0	0	0	0	0	0	0	0	0	0	0	0	0	0	0	0	0	0	0	0	0	0
2300	0	0	0	0	0	0	0	0	0	0	0	0	0	0	0	0	0	0	0	0	0	0	0	0	0	0	0	0	0	0
2315	0	0	0	0	0	0	0	0	0	0	0	0	0	0	0	0	0	0	0	0	0	0	0	0	0	0	0	0	0	0
2330	0	0	0	0	0	0	0	0	0	0	0	0	0	0	0	0	0	0	0	0	0	0	0	0	0	0	0	0	0	0
2345	1	0	0	0	0	0	0	0	1	0	0	0	0	0	0	0	0	0	0	0	0	0	0	0	0	0	0	0	0	0
07-19	**113**	**0**	**2**	**13**	**20**	**8**	**15**	**18**	**8**	**13**	**8**	**5**	**2**	**1**	**0**	**0**	**0**	**0**	**0**	**0**	**0**	**0**	**0**	**0**	**0**	**0**	**0**	**0**	**0**	**0**
06-22	**126**	**0**	**2**	**14**	**22**	**13**	**16**	**18**	**10**	**13**	**9**	**6**	**2**	**1**	**0**	**0**	**0**	**0**	**0**	**0**	**0**	**0**	**0**	**0**	**0**	**0**	**0**	**0**	**0**	**0**
06-00	**128**	**0**	**2**	**14**	**22**	**13**	**17**	**18**	**11**	**13**	**9**	**6**	**2**	**1**	**0**	**0**	**0**	**0**	**0**	**0**	**0**	**0**	**0**	**0**	**0**	**0**	**0**	**0**	**0**	**0**
00-00	**134**	**0**	**4**	**16**	**23**	**14**	**17**	**18**	**11**	**13**	**9**	**6**	**2**	**1**	**0**	**0**	**0**	**0**	**0**	**0**	**0**	**0**	**0**	**0**	**0**	**0**	**0**	**0**	**0**	**0**

Site 2
Location Moorhouse Road
Direction Northbound

16693 / EGMANTON SOLAR FARM
APRIL 2025
AUTOMATIC TRAFFIC COUNT

27 April 2025 **Sunday**

Time	Total	Speed Bins (mph)																												
		0 - 5	5 - 10	10 - 15	15 - 20	20 - 25	25 - 30	30 - 35	35 - 40	40 - 45	45 - 50	50 - 55	55 - 60	60 - 65	65 - 70	70 - 75	75 - 80	80 - 85	85 - 90	90 - 95	95 - 100	100 - 105	105 - 110	110 - 115	115 - 120	120 - 125	125 - 130	130 - 135	135 - 140
0000	3	0	1	0	1	1	0	0	0	0	0	0	0	0	0	0	0	0	0	0	0	0	0	0	0	0	0	0	0	0
0015	0	0	0	0	0	0	0	0	0	0	0	0	0	0	0	0	0	0	0	0	0	0	0	0	0	0	0	0	0	0
0030	0	0	0	0	0	0	0	0	0	0	0	0	0	0	0	0	0	0	0	0	0	0	0	0	0	0	0	0	0	0
0045	0	0	0	0	0	0	0	0	0	0	0	0	0	0	0	0	0	0	0	0	0	0	0	0	0	0	0	0	0	0
0100	0	0	0	0	0	0	0	0	0	0	0	0	0	0	0	0	0	0	0	0	0	0	0	0	0	0	0	0	0	0
0115	0	0	0	0	0	0	0	0	0	0	0	0	0	0	0	0	0	0	0	0	0	0	0	0	0	0	0	0	0	0
0130	0	0	0	0	0	0	0	0	0	0	0	0	0	0	0	0	0	0	0	0	0	0	0	0	0	0	0	0	0	0
0145	0	0	0	0	0	0	0	0	0	0	0	0	0	0	0	0	0	0	0	0	0	0	0	0	0	0	0	0	0	0
0200	0	0	0	0	0	0	0	0	0	0	0	0	0	0	0	0	0	0	0	0	0	0	0	0	0	0	0	0	0	0
0215	0	0	0	0	0	0	0	0	0	0	0	0	0	0	0	0	0	0	0	0	0	0	0	0	0	0	0	0	0	0
0230	0	0	0	0	0	0	0	0	0	0	0	0	0	0	0	0	0	0	0	0	0	0	0	0	0	0	0	0	0	0
0245	0	0	0	0	0	0	0	0	0	0	0	0	0	0	0	0	0	0	0	0	0	0	0	0	0	0	0	0	0	0
0300	0	0	0	0	0	0	0	0	0	0	0	0	0	0	0	0	0	0	0	0	0	0	0	0	0	0	0	0	0	0
0315	0	0	0	0	0	0	0	0	0	0	0	0	0	0	0	0	0	0	0	0	0	0	0	0	0	0	0	0	0	0
0330	0	0	0	0	0	0	0	0	0	0	0	0	0	0	0	0	0	0	0	0	0	0	0	0	0	0	0	0	0	0
0345	0	0	0	0	0	0	0	0	0	0	0	0	0	0	0	0	0	0	0	0	0	0	0	0	0	0	0	0	0	0
0400	0	0	0	0	0	0	0	0	0	0	0	0	0	0	0	0	0	0	0	0	0	0	0	0	0	0	0	0	0	0
0415	0	0	0	0	0	0	0	0	0	0	0	0	0	0	0	0	0	0	0	0	0	0	0	0	0	0	0	0	0	0
0430	0	0	0	0	0	0	0	0	0	0	0	0	0	0	0	0	0	0	0	0	0	0	0	0	0	0	0	0	0	0
0445	0	0	0	0	0	0	0	0	0	0	0	0	0	0	0	0	0	0	0	0	0	0	0	0	0	0	0	0	0	0
0500	0	0	0	0	0	0	0	0	0	0	0	0	0	0	0	0	0	0	0	0	0	0	0	0	0	0	0	0	0	0
0515	0	0	0	0	0	0	0	0	0	0	0	0	0	0	0	0	0	0	0	0	0	0	0	0	0	0	0	0	0	0
0530	1	0	0	0	0	0	0	1	0	0	0	0	0	0	0	0	0	0	0	0	0	0	0	0	0	0	0	0	0	0
0545	0	0	0	0	0	0	0	0	0	0	0	0	0	0	0	0	0	0	0	0	0	0	0	0	0	0	0	0	0	0
0600	0	0	0	0	0	0	0	0	0	0	0	0	0	0	0	0	0	0	0	0	0	0	0	0	0	0	0	0	0	0
0615	0	0	0	0	0	0	0	0	0	0	0	0	0	0	0	0	0	0	0	0	0	0	0	0	0	0	0	0	0	0
0630	0	0	0	0	0	0	0	0	0	0	0	0	0	0	0	0	0	0	0	0	0	0	0	0	0	0	0	0	0	0
0645	0	0	0	0	0	0	0	0	0	0	0	0	0	0	0	0	0	0	0	0	0	0	0	0	0	0	0	0	0	0
0700	0	0	0	0	0	0	0	0	0	0	0	0	0	0	0	0	0	0	0	0	0	0	0	0	0	0	0	0	0	0
0715	0	0	0	0	0	0	0	0	0	0	0	0	0	0	0	0	0	0	0	0	0	0	0	0	0	0	0	0	0	0
0730	0	0	0	0	0	0	0	0	0	0	0	0	0	0	0	0	0	0	0	0	0	0	0	0	0	0	0	0	0	0
0745	2	0	0	0	0	0	0	0	0	1	1	0	0	0	0	0	0	0	0	0	0	0	0	0	0	0	0	0	0	0
0800	0	0	0	0	0	0	0	0	0	0	0	0	0	0	0	0	0	0	0	0	0	0	0	0	0	0	0	0	0	0
0815	0	0	0	0	0	0	0	0	0	0	0	0	0	0	0	0	0	0	0	0	0	0	0	0	0	0	0	0	0	0
0830	0	0	0	0	0	0	0	0	0	0	0	0	0	0	0	0	0	0	0	0	0	0	0	0	0	0	0	0	0	0
0845	0	0	0	0	0	0	0	0	0	0	0	0	0	0	0	0	0	0	0	0	0	0	0	0	0	0	0	0	0	0
0900	0	0	0	0	0	0	0	0	0	0	0	0	0	0	0	0	0	0	0	0	0	0	0	0	0	0	0	0	0	0
0915	2	0	0	0	0	0	0	1	0	1	0	0	0	0	0	0	0	0	0	0	0	0	0	0	0	0	0	0	0	0
0930	2	0	0	1	1	0	0	0	0	0	0	0	0	0	0	0	0	0	0	0	0	0	0	0	0	0	0	0	0	0
0945	2	0	0	0	0	1	0	0	1	0	0	0	0	0	0	0	0	0	0	0	0	0	0	0	0	0	0	0	0	0
1000	3	0	0	0	0	0	0	1	1	1	0	0	0	0	0	0	0	0	0	0	0	0	0	0	0	0	0	0	0	0
1015	2	0	0	0	1	0	0	1	0	0	0	0	0	0	0	0	0	0	0	0	0	0	0	0	0	0	0	0	0	0
1030	**5**	**0**	**0**	**0**	**0**	**0**	**1**	**1**	**1**	**1**	**0**	**1**	**0**	**0**	**0**	**0**	**0**	**0**	**0**	**0**	**0**	**0**	**0**	**0**	**0**	**0**	**0**	**0**	**0**	**0**
1045	1	0	0	0	0	0	0	1	0	0	0	0	0	0	0	0	0	0	0	0	0	0	0	0	0	0	0	0	0	0
1100	2	0	0	0	2	0	0	0	0	0	0	0	0	0	0	0	0	0	0	0	0	0	0	0	0	0	0	0	0	0
1115	1	0	0	0	0	0	0	1	0	0	0	0	0	0	0	0	0	0	0	0	0	0	0	0	0	0	0	0	0	0
1130	2	0	0	0	0	0	0	0	1	0	0	1	0	0	0	0	0	0	0	0	0	0	0	0	0	0	0	0	0	0
1145	1	0	0	0	0	0	0	0	1	0	0	0	0	0	0	0	0	0	0	0	0	0	0	0	0	0	0	0	0	0
1200	**8**	**0**	**1**	**2**	**0**	**1**	**3**	**1**	**0**	**0**	**0**	**0**	**0**	**0**	**0**	**0**	**0**	**0**	**0**	**0**	**0**	**0**	**0**	**0**	**0**	**0**	**0**	**0**	**0**	**0**
1215	3	0	0	1	2	0	0	0	0	0	0	0	0	0	0	0	0	0	0	0	0	0	0	0	0	0	0	0	0	0
1230	**8**	**0**	**0**	**0**	**2**	**4**	**1**	**1**	**0**	**0**	**0**	**0**	**0**	**0**	**0**	**0**	**0**	**0**	**0**	**0**	**0**	**0**	**0**	**0**	**0**	**0**	**0**	**0**	**0**	**0**
1245	1	0	0	0	0	1	0	0	0	0	0	0	0	0	0	0	0	0	0	0	0	0	0	0	0	0	0	0	0	0
1300	1	0	0	0	0	0	0	0	0	0	1	0	0	0	0	0	0	0	0	0	0	0	0	0	0	0	0	0	0	0
1315	2	0	0	0	0	1	0	0	0	1	0	0	0	0	0	0	0	0	0	0	0	0	0	0	0	0	0	0	0	0
1330	1	0	0	0	0	0	1	0	0	0	0	0	0	0	0	0	0	0	0	0	0	0	0	0	0	0	0	0	0	0
1345	**8**	**0**	**0**	**1**	**0**	**2**	**1**	**2**	**1**	**0**	**0**	**0**	**0**	**0**	**1**	**0**	**0**	**0**	**0**	**0**	**0**	**0**	**0**	**0**	**0**	**0**	**0**	**0**	**0**	**0**
1400	3	0	0	0	0	1	1	0	0	0	1	0	0	0	0	0	0	0	0	0	0	0	0	0	0	0	0	0	0	0
1415	5	0	0	1	1	2	0	0	1	0	0	0	0	0	0	0	0	0	0	0	0	0	0	0	0	0	0	0	0	0
1430	3	0	0	0	0	2	0	0	0	1	0	0	0	0	0	0	0	0	0	0	0	0	0	0	0	0	0	0	0	0
1445	2	0	0	0	0	0	0	1	0	1	0	0	0	0	0	0	0	0	0	0	0	0	0	0	0	0	0	0	0	0
1500	0	0	0	0	0	0	0	0	0	0	0	0	0	0	0	0	0	0	0	0	0	0	0	0	0	0	0	0	0	0
1515	0	0	0	0	0	0	0	0	0	0	0	0	0	0	0	0	0	0	0	0	0	0	0	0	0	0	0	0	0	0
1530	2	0	0	0	0	0	0	0	0	2	0	0	0	0	0	0	0	0	0	0	0	0	0	0	0	0	0	0	0	0
1545	3	0	0	0	0	1	1	1	0	0	0	0	0	0	0	0	0	0	0	0	0	0	0	0	0	0	0	0	0	0
1600	1	0	0	0	0	0	0	0	0	0	1	0	0	0	0	0	0	0	0	0	0	0	0	0	0	0	0	0	0	0
1615	1	0	0	0	0	0	0	1	0	0	0	0	0	0	0	0	0	0	0	0	0	0	0	0	0	0	0	0	0	0
1630	3	0	0	0	0	1	0	0	1	0	1	0	0	0	0	0	0	0	0	0	0	0	0	0	0	0	0	0	0	0
1645	4	0	0	0	2	0	0	1	1	0	0	0	0	0	0	0	0	0	0	0	0	0	0	0	0	0	0	0	0	0
1700	0	0	0	0	0	0	0	0	0	0	0	0	0	0	0	0	0	0	0	0	0	0	0	0	0	0	0	0	0	0
1715	0	0	0	0	0	0	0	0	0	0	0	0	0	0	0	0	0	0	0	0	0	0	0	0	0	0	0	0	0	0
1730	2	0	0	0	0	0	0	0	0	1	0	1	0	0	0	0	0	0	0	0	0	0	0	0	0	0	0	0	0	0
1745	2	0	0	0	0	0	0	0	0	0	1	1	0	0	0	0	0	0	0	0	0	0	0	0	0	0	0	0	0	0
1800	0	0	0	0	0	0	0	0	0	0	0	0	0	0	0	0	0	0	0	0	0	0	0	0	0	0	0	0	0	0
1815	0	0	0	0	0	0	0	0	0	0	0	0	0	0	0	0	0	0	0	0	0	0	0	0	0	0	0	0	0	0
1830	0	0	0	0	0	0	0	0	0	0	0	0	0	0	0	0	0	0	0	0	0	0	0	0	0	0	0	0	0	0
1845	2	0	0	0	0	1	1	0	0	0	0	0	0	0	0	0	0	0	0	0	0	0	0	0	0	0	0	0	0	0
1900	3	0	0	0	0	0	1	0	0	2	0	0	0	0	0	0	0	0	0	0	0	0	0	0	0	0	0	0	0	0
1915	0	0	0	0	0	0	0	0	0	0	0	0	0	0	0	0	0	0	0	0	0	0	0	0	0	0	0	0	0	0
1930	3	0	0	0	0	0	1	0	1	1	0	0	0	0	0	0	0	0	0	0	0	0	0	0	0	0	0	0	0	0
1945	2	0	0	0	0	0	0	0	2	0	0	0	0	0	0	0	0	0	0	0	0	0	0	0	0	0	0	0	0	0
2000	0	0	0	0	0	0	0	0	0	0	0	0	0	0	0	0	0	0	0	0	0	0	0	0	0	0	0	0	0	0
2015	1	0	0	0	0	0	0	0	0	1	0	0	0	0	0	0	0	0	0	0	0	0	0	0	0	0	0	0	0	0
2030	1	0	0	0	0	0	0	0	1	0	0	0	0	0	0	0	0	0	0	0	0	0	0	0	0	0	0	0	0	0
2045	0	0	0	0	0	0	0	0	0	0	0	0	0	0	0	0	0	0	0	0	0	0	0	0	0	0	0	0	0	0
2100	3	0	0	0	0	1	2	0	0	0	0	0	0	0	0	0	0	0	0	0	0	0	0	0	0	0	0	0	0	0
2115	0	0	0	0	0	0	0	0	0	0	0	0	0	0	0	0	0	0	0	0	0	0	0	0	0	0	0	0	0	0
2130	0	0	0	0	0	0	0	0	0	0	0	0	0	0	0	0	0	0	0	0	0	0	0	0	0	0	0	0	0	0
2145	1	0	0	0	1	0	0	0	0	0	0	0	0	0	0	0	0	0	0	0	0	0	0	0	0	0	0	0	0	0
2200	0	0	0	0	0	0	0	0	0	0	0	0	0	0	0	0	0	0	0	0	0	0	0	0	0	0	0	0	0	0
2215	1	0	0	0	0	0	0	0	0	0	0	1	0	0	0	0	0	0	0	0	0	0	0	0	0	0	0	0	0	0
2230	1	0	0	0	0	0	1	0	0	0	0	0	0	0	0	0	0	0	0	0	0	0	0	0	0	0	0	0	0	0
2245	0	0	0	0	0	0	0	0	0	0	0	0	0	0	0	0	0	0	0	0	0	0	0	0	0	0	0	0	0	0
2300	1	0	0	0	0	0	0	0	1	0	0	0	0	0	0	0	0	0	0	0	0	0	0	0	0	0	0	0	0	0
2315	0	0	0	0	0	0	0	0	0	0	0	0	0	0	0	0	0	0	0	0	0	0	0	0	0	0	0	0	0	0
2330	0	0	0	0	0	0	0	0	0	0	0	0	0	0	0	0	0	0	0	0	0	0	0	0	0	0	0	0	0	0
2345	0	0	0	0	0	0	0	0	0	0	0	0	0	0	0	0	0	0	0	0	0	0	0	0	0	0	0	0	0	0
07-19	**90**	**0**	**1**	**6**	**11**	**18**	**10**	**14**	**9**	**9**	**5**	**6**	**0**	**0**	**1**	**0**	**0**	**0**	**0**	**0**	**0**	**0**	**0**	**0**	**0**	**0**	**0**	**0**	**0**	**0**
06-22	**104**	**0**	**1**	**6**	**12**	**19**	**14**	**14**	**13**	**12**	**6**	**6**	**0**	**0**	**1**	**0**	**0**	**0**	**0**	**0**	**0**	**0**	**0**	**0**	**0**	**0**	**0**	**0**	**0**	**0**
06-00	**107**	**0**	**1**	**6**	**12**	**19**	**15**	**14**	**14**	**12**	**6**	**6**	**1**	**0**	**1**	**0**	**0**	**0**	**0**	**0**	**0**	**0**	**0**	**0**	**0**	**0**	**0**	**0**	**0**	**0**
00-00	**111**	**0**	**2**	**6**	**13**	**20**	**15**	**15**	**14**	**12**	**6**	**6**	**1**	**0**	**1**	**0**	**0**	**0**	**0**	**0**	**0**	**0**	**0**	**0**	**0**	**0**	**0**	**0**	**0**	**0**

Site 2
Location Moorhouse Road
Direction Northbound
28 April 2025 Monday

16693 / EGMANTON SOLAR FARM
APRIL 2025
AUTOMATIC TRAFFIC COUNT

Time	Total	Speed Bins (mph)																												
		0 - 5	5 - 10	10 - 15	15 - 20	20 - 25	25 - 30	30 - 35	35 - 40	40 - 45	45 - 50	50 - 55	55 - 60	60 - 65	65 - 70	70 - 75	75 - 80	80 - 85	85 - 90	90 - 95	95 - 100	100 - 105	105 - 110	110 - 115	115 - 120	120 - 125	125 - 130	130 - 135	135 - 140
0000	0	0	0	0	0	0	0	0	0	0	0	0	0	0	0	0	0	0	0	0	0	0	0	0	0	0	0	0	0	0
0015	0	0	0	0	0	0	0	0	0	0	0	0	0	0	0	0	0	0	0	0	0	0	0	0	0	0	0	0	0	0
0030	0	0	0	0	0	0	0	0	0	0	0	0	0	0	0	0	0	0	0	0	0	0	0	0	0	0	0	0	0	0
0045	0	0	0	0	0	0	0	0	0	0	0	0	0	0	0	0	0	0	0	0	0	0	0	0	0	0	0	0	0	0
0100	0	0	0	0	0	0	0	0	0	0	0	0	0	0	0	0	0	0	0	0	0	0	0	0	0	0	0	0	0	0
0115	0	0	0	0	0	0	0	0	0	0	0	0	0	0	0	0	0	0	0	0	0	0	0	0	0	0	0	0	0	0
0130	0	0	0	0	0	0	0	0	0	0	0	0	0	0	0	0	0	0	0	0	0	0	0	0	0	0	0	0	0	0
0145	0	0	0	0	0	0	0	0	0	0	0	0	0	0	0	0	0	0	0	0	0	0	0	0	0	0	0	0	0	0
0200	0	0	0	0	0	0	0	0	0	0	0	0	0	0	0	0	0	0	0	0	0	0	0	0	0	0	0	0	0	0
0215	0	0	0	0	0	0	0	0	0	0	0	0	0	0	0	0	0	0	0	0	0	0	0	0	0	0	0	0	0	0
0230	0	0	0	0	0	0	0	0	0	0	0	0	0	0	0	0	0	0	0	0	0	0	0	0	0	0	0	0	0	0
0245	0	0	0	0	0	0	0	0	0	0	0	0	0	0	0	0	0	0	0	0	0	0	0	0	0	0	0	0	0	0
0300	0	0	0	0	0	0	0	0	0	0	0	0	0	0	0	0	0	0	0	0	0	0	0	0	0	0	0	0	0	0
0315	0	0	0	0	0	0	0	0	0	0	0	0	0	0	0	0	0	0	0	0	0	0	0	0	0	0	0	0	0	0
0330	0	0	0	0	0	0	0	0	0	0	0	0	0	0	0	0	0	0	0	0	0	0	0	0	0	0	0	0	0	0
0345	0	0	0	0	0	0	0	0	0	0	0	0	0	0	0	0	0	0	0	0	0	0	0	0	0	0	0	0	0	0
0400	0	0	0	0	0	0	0	0	0	0	0	0	0	0	0	0	0	0	0	0	0	0	0	0	0	0	0	0	0	0
0415	0	0	0	0	0	0	0	0	0	0	0	0	0	0	0	0	0	0	0	0	0	0	0	0	0	0	0	0	0	0
0430	0	0	0	0	0	0	0	0	0	0	0	0	0	0	0	0	0	0	0	0	0	0	0	0	0	0	0	0	0	0
0445	0	0	0	0	0	0	0	0	0	0	0	0	0	0	0	0	0	0	0	0	0	0	0	0	0	0	0	0	0	0
0500	1	0	0	0	0	0	0	0	0	1	0	0	0	0	0	0	0	0	0	0	0	0	0	0	0	0	0	0	0	0
0515	1	0	0	0	0	0	0	0	1	0	0	0	0	0	0	0	0	0	0	0	0	0	0	0	0	0	0	0	0	0
0530	0	0	0	0	0	0	0	0	0	0	0	0	0	0	0	0	0	0	0	0	0	0	0	0	0	0	0	0	0	0
0545	0	0	0	0	0	0	0	0	0	0	0	0	0	0	0	0	0	0	0	0	0	0	0	0	0	0	0	0	0	0
0600	1	0	0	0	0	0	0	0	0	1	0	0	0	0	0	0	0	0	0	0	0	0	0	0	0	0	0	0	0	0
0615	0	0	0	0	0	0	0	0	0	0	0	0	0	0	0	0	0	0	0	0	0	0	0	0	0	0	0	0	0	0
0630	0	0	0	0	0	0	0	0	0	0	0	0	0	0	0	0	0	0	0	0	0	0	0	0	0	0	0	0	0	0
0645	0	0	0	0	0	0	0	0	0	0	0	0	0	0	0	0	0	0	0	0	0	0	0	0	0	0	0	0	0	0
0700	1	0	0	0	0	0	0	0	0	1	0	0	0	0	0	0	0	0	0	0	0	0	0	0	0	0	0	0	0	0
0715	2	0	0	0	0	0	0	0	0	0	1	1	0	0	0	0	0	0	0	0	0	0	0	0	0	0	0	0	0	0
0730	2	0	0	0	0	0	0	0	1	0	1	0	0	0	0	0	0	0	0	0	0	0	0	0	0	0	0	0	0	0
0745	4	0	0	0	0	0	1	0	1	0	0	2	0	0	0	0	0	0	0	0	0	0	0	0	0	0	0	0	0	0
0800	2	0	0	0	0	0	0	1	0	0	0	0	1	0	0	0	0	0	0	0	0	0	0	0	0	0	0	0	0	0
0815	4	0	0	0	1	1	1	0	1	0	0	0	0	0	0	0	0	0	0	0	0	0	0	0	0	0	0	0	0	0
0830	2	0	0	0	0	0	0	0	0	2	0	0	0	0	0	0	0	0	0	0	0	0	0	0	0	0	0	0	0	0
0845	4	0	0	0	0	0	2	0	0	0	1	0	0	1	0	0	0	0	0	0	0	0	0	0	0	0	0	0	0	0
0900	0	0	0	0	0	0	0	0	0	0	0	0	0	0	0	0	0	0	0	0	0	0	0	0	0	0	0	0	0	0
0915	2	0	0	0	0	1	0	0	0	0	0	1	0	0	0	0	0	0	0	0	0	0	0	0	0	0	0	0	0	0
0930	2	0	0	0	0	0	0	1	1	0	0	0	0	0	0	0	0	0	0	0	0	0	0	0	0	0	0	0	0	0
0945	4	0	0	0	0	0	2	0	1	0	0	1	0	0	0	0	0	0	0	0	0	0	0	0	0	0	0	0	0	0
1000	3	0	0	0	0	0	0	0	2	1	0	0	0	0	0	0	0	0	0	0	0	0	0	0	0	0	0	0	0	0
1015	1	0	0	0	0	0	0	0	0	1	0	0	0	0	0	0	0	0	0	0	0	0	0	0	0	0	0	0	0	0
1030	1	0	0	1	0	0	0	0	0	0	0	0	0	0	0	0	0	0	0	0	0	0	0	0	0	0	0	0	0	0
1045	0	0	0	0	0	0	0	0	0	0	0	0	0	0	0	0	0	0	0	0	0	0	0	0	0	0	0	0	0	0
1100	**5**	**0**	**0**	**0**	**0**	**0**	**1**	**0**	**2**	**0**	**1**	**1**	**0**	**0**	**0**	**0**	**0**	**0**	**0**	**0**	**0**	**0**	**0**	**0**	**0**	**0**	**0**	**0**	**0**	**0**
1115	1	0	0	0	0	0	0	1	0	0	0	0	0	0	0	0	0	0	0	0	0	0	0	0	0	0	0	0	0	0
1130	0	0	0	0	0	0	0	0	0	0	0	0	0	0	0	0	0	0	0	0	0	0	0	0	0	0	0	0	0	0
1145	2	0	0	0	1	0	0	0	0	0	0	0	1	0	0	0	0	0	0	0	0	0	0	0	0	0	0	0	0	0
1200	4	0	0	0	0	0	0	1	1	2	0	0	0	0	0	0	0	0	0	0	0	0	0	0	0	0	0	0	0	0
1215	2	0	0	0	0	1	0	0	1	0	0	0	0	0	0	0	0	0	0	0	0	0	0	0	0	0	0	0	0	0
1230	1	0	0	0	0	0	0	0	0	0	1	0	0	0	0	0	0	0	0	0	0	0	0	0	0	0	0	0	0	0
1245	1	0	0	0	0	0	0	0	1	0	0	0	0	0	0	0	0	0	0	0	0	0	0	0	0	0	0	0	0	0
1300	2	0	0	0	0	0	0	0	2	0	0	0	0	0	0	0	0	0	0	0	0	0	0	0	0	0	0	0	0	0
1315	6	0	0	0	1	1	0	0	0	3	1	0	0	0	0	0	0	0	0	0	0	0	0	0	0	0	0	0	0	0
1330	0	0	0	0	0	0	0	0	0	0	0	0	0	0	0	0	0	0	0	0	0	0	0	0	0	0	0	0	0	0
1345	1	0	0	0	0	0	0	0	1	0	0	0	0	0	0	0	0	0	0	0	0	0	0	0	0	0	0	0	0	0
1400	3	0	0	0	2	0	0	1	0	0	0	0	0	0	0	0	0	0	0	0	0	0	0	0	0	0	0	0	0	0
1415	4	0	0	0	0	0	0	1	1	2	0	0	0	0	0	0	0	0	0	0	0	0	0	0	0	0	0	0	0	0
1430	4	0	0	0	1	1	0	2	0	0	0	0	0	0	0	0	0	0	0	0	0	0	0	0	0	0	0	0	0	0
1445	6	0	0	0	0	0	1	0	3	0	2	0	0	0	0	0	0	0	0	0	0	0	0	0	0	0	0	0	0	0
1500	1	0	0	0	0	0	0	0	0	0	1	0	0	0	0	0	0	0	0	0	0	0	0	0	0	0	0	0	0	0
1515	3	0	1	0	0	0	0	0	1	0	1	0	0	0	0	0	0	0	0	0	0	0	0	0	0	0	0	0	0	0
1530	1	0	0	0	0	0	0	0	0	1	0	0	0	0	0	0	0	0	0	0	0	0	0	0	0	0	0	0	0	0
1545	3	0	0	0	0	1	0	0	0	0	1	0	0	1	0	0	0	0	0	0	0	0	0	0	0	0	0	0	0	0
1600	2	0	0	0	0	0	0	0	2	0	0	0	0	0	0	0	0	0	0	0	0	0	0	0	0	0	0	0	0	0
1615	3	0	0	0	0	0	0	1	0	1	1	0	0	0	0	0	0	0	0	0	0	0	0	0	0	0	0	0	0	0
1630	0	0	0	0	0	0	0	0	0	0	0	0	0	0	0	0	0	0	0	0	0	0	0	0	0	0	0	0	0	0
1645	4	0	0	0	0	0	0	2	1	1	0	0	0	0	0	0	0	0	0	0	0	0	0	0	0	0	0	0	0	0
1700	1	0	0	0	0	0	0	0	0	0	1	0	0	0	0	0	0	0	0	0	0	0	0	0	0	0	0	0	0	0
1715	6	0	0	0	0	0	1	1	0	4	0	0	0	0	0	0	0	0	0	0	0	0	0	0	0	0	0	0	0	0
1730	2	0	0	0	0	0	0	0	0	0	0	1	1	0	0	0	0	0	0	0	0	0	0	0	0	0	0	0	0	0
1745	2	0	0	0	0	0	0	1	0	1	0	0	0	0	0	0	0	0	0	0	0	0	0	0	0	0	0	0	0	0
1800	**7**	**0**	**0**	**0**	**0**	**1**	**0**	**0**	**4**	**1**	**1**	**0**	**0**	**0**	**0**	**0**	**0**	**0**	**0**	**0**	**0**	**0**	**0**	**0**	**0**	**0**	**0**	**0**	**0**	**0**
1815	2	0	0	0	0	0	1	0	0	0	0	1	0	0	0	0	0	0	0	0	0	0	0	0	0	0	0	0	0	0
1830	3	0	0	0	0	0	0	1	0	2	0	0	0	0	0	0	0	0	0	0	0	0	0	0	0	0	0	0	0	0
1845	0	0	0	0	0	0	0	0	0	0	0	0	0	0	0	0	0	0	0	0	0	0	0	0	0	0	0	0	0	0
1900	3	0	0	0	0	0	1	0	0	0	1	1	0	0	0	0	0	0	0	0	0	0	0	0	0	0	0	0	0	0
1915	0	0	0	0	0	0	0	0	0	0	0	0	0	0	0	0	0	0	0	0	0	0	0	0	0	0	0	0	0	0
1930	1	0	0	0	0	0	0	0	0	0	1	0	0	0	0	0	0	0	0	0	0	0	0	0	0	0	0	0	0	0
1945	1	0	0	0	0	1	0	0	0	0	0	0	0	0	0	0	0	0	0	0	0	0	0	0	0	0	0	0	0	0
2000	1	0	0	0	0	0	0	0	1	0	0	0	0	0	0	0	0	0	0	0	0	0	0	0	0	0	0	0	0	0
2015	0	0	0	0	0	0	0	0	0	0	0	0	0	0	0	0	0	0	0	0	0	0	0	0	0	0	0	0	0	0
2030	0	0	0	0	0	0	0	0	0	0	0	0	0	0	0	0	0	0	0	0	0	0	0	0	0	0	0	0	0	0
2045	1	0	0	0	0	0	0	0	1	0	0	0	0	0	0	0	0	0	0	0	0	0	0	0	0	0	0	0	0	0
2100	0	0	0	0	0	0	0	0	0	0	0	0	0	0	0	0	0	0	0	0	0	0	0	0	0	0	0	0	0	0
2115	0	0	0	0	0	0	0	0	0	0	0	0	0	0	0	0	0	0	0	0	0	0	0	0	0	0	0	0	0	0
2130	0	0	0	0	0	0	0	0	0	0	0	0	0	0	0	0	0	0	0	0	0	0	0	0	0	0	0	0	0	0
2145	1	0	0	0	0	1	0	0	0	0	0	0	0	0	0	0	0	0	0	0	0	0	0	0	0	0	0	0	0	0
2200	0	0	0	0	0	0	0	0	0	0	0	0	0	0	0	0	0	0	0	0	0	0	0	0	0	0	0	0	0	0
2215	0	0	0	0	0	0	0	0	0	0	0	0	0	0	0	0	0	0	0	0	0	0	0	0	0	0	0	0	0	0
2230	0	0	0	0	0	0	0	0	0	0	0	0	0	0	0	0	0	0	0	0	0	0	0	0	0	0	0	0	0	0
2245	0	0	0	0	0	0	0	0	0	0	0	0	0	0	0	0	0	0	0	0	0	0	0	0	0	0	0	0	0	0
2300	0	0	0	0	0	0	0	0	0	0	0	0	0	0	0	0	0	0	0	0	0	0	0	0	0	0	0	0	0	0
2315	1	0	0	0	0	0	1	0	0	0	0	0	0	0	0	0	0	0	0	0	0	0	0	0	0	0	0	0	0	0
2330	0	0	0	0	0	0	0	0	0	0	0	0	0	0	0	0	0	0	0	0	0	0	0	0	0	0	0	0	0	0
2345	0	0	0	0	0	0	0	0	0	0	0	0	0	0	0	0	0	0	0	0	0	0	0	0	0	0	0	0	0	0
07-19	**116**	**0**	**1**	**1**	**6**	**7**	**10**	**14**	**27**	**23**	**14**	**8**	**3**	**2**	**0**	**0**	**0**	**0**	**0**	**0**	**0**	**0**	**0**	**0**	**0**	**0**	**0**	**0**	**0**	**0**
06-22	**125**	**0**	**1**	**1**	**6**	**9**	**11**	**14**	**29**	**23**	**17**	**9**	**3**	**2**	**0**	**0**	**0**	**0**	**0**	**0**	**0**	**0**	**0**	**0**	**0**	**0**	**0**	**0**	**0**	**0**
06-00	**126**	**0**	**1**	**1**	**6**	**9**	**12**	**14**	**29**	**23**	**17**	**9**	**3**	**2**	**0**	**0**	**0**	**0**	**0**	**0**	**0**	**0**	**0**	**0**	**0**	**0**	**0**	**0**	**0**	**0**
00-00	**128**	**0**	**1**	**1**	**6**	**9**	**12**	**14**	**30**	**24**	**17**	**9**	**3**	**2**	**0**	**0**	**0**	**0**	**0**	**0**	**0**	**0**	**0**	**0**	**0**	**0**	**0**	**0**	**0**	**0**

Site 2
Location Moorhouse Road
Direction Northbound

16693 / EGMANTON SOLAR FARM
APRIL 2025
AUTOMATIC TRAFFIC COUNT

29 April 2025 **Tuesday**

Time	Total	Speed Bins (mph)																											
		0 - 5	5 - 10	10 - 15	15 - 20	20 - 25	25 - 30	30 - 35	35 - 40	40 - 45	45 - 50	50 - 55	55 - 60	60 - 65	65 - 70	70 - 75	75 - 80	80 - 85	85 - 90	90 - 95	95 - 100	100 - 105	105 - 110	110 - 115	115 - 120	120 - 125	125 - 130	130 - 135	135 - 140
0000	0	0	0	0	0	0	0	0	0	0	0	0	0	0	0	0	0	0	0	0	0	0	0	0	0	0	0	0	0
0015	0	0	0	0	0	0	0	0	0	0	0	0	0	0	0	0	0	0	0	0	0	0	0	0	0	0	0	0	0
0030	0	0	0	0	0	0	0	0	0	0	0	0	0	0	0	0	0	0	0	0	0	0	0	0	0	0	0	0	0
0045	0	0	0	0	0	0	0	0	0	0	0	0	0	0	0	0	0	0	0	0	0	0	0	0	0	0	0	0	0
0100	0	0	0	0	0	0	0	0	0	0	0	0	0	0	0	0	0	0	0	0	0	0	0	0	0	0	0	0	0
0115	0	0	0	0	0	0	0	0	0	0	0	0	0	0	0	0	0	0	0	0	0	0	0	0	0	0	0	0	0
0130	0	0	0	0	0	0	0	0	0	0	0	0	0	0	0	0	0	0	0	0	0	0	0	0	0	0	0	0	0
0145	0	0	0	0	0	0	0	0	0	0	0	0	0	0	0	0	0	0	0	0	0	0	0	0	0	0	0	0	0
0200	0	0	0	0	0	0	0	0	0	0	0	0	0	0	0	0	0	0	0	0	0	0	0	0	0	0	0	0	0
0215	0	0	0	0	0	0	0	0	0	0	0	0	0	0	0	0	0	0	0	0	0	0	0	0	0	0	0	0	0
0230	0	0	0	0	0	0	0	0	0	0	0	0	0	0	0	0	0	0	0	0	0	0	0	0	0	0	0	0	0
0245	0	0	0	0	0	0	0	0	0	0	0	0	0	0	0	0	0	0	0	0	0	0	0	0	0	0	0	0	0
0300	0	0	0	0	0	0	0	0	0	0	0	0	0	0	0	0	0	0	0	0	0	0	0	0	0	0	0	0	0
0315	0	0	0	0	0	0	0	0	0	0	0	0	0	0	0	0	0	0	0	0	0	0	0	0	0	0	0	0	0
0330	0	0	0	0	0	0	0	0	0	0	0	0	0	0	0	0	0	0	0	0	0	0	0	0	0	0	0	0	0
0345	0	0	0	0	0	0	0	0	0	0	0	0	0	0	0	0	0	0	0	0	0	0	0	0	0	0	0	0	0
0400	1	0	0	0	0	0	0	1	0	0	0	0	0	0	0	0	0	0	0	0	0	0	0	0	0	0	0	0	0
0415	0	0	0	0	0	0	0	0	0	0	0	0	0	0	0	0	0	0	0	0	0	0	0	0	0	0	0	0	0
0430	0	0	0	0	0	0	0	0	0	0	0	0	0	0	0	0	0	0	0	0	0	0	0	0	0	0	0	0	0
0445	0	0	0	0	0	0	0	0	0	0	0	0	0	0	0	0	0	0	0	0	0	0	0	0	0	0	0	0	0
0500	0	0	0	0	0	0	0	0	0	0	0	0	0	0	0	0	0	0	0	0	0	0	0	0	0	0	0	0	0
0515	0	0	0	0	0	0	0	0	0	0	0	0	0	0	0	0	0	0	0	0	0	0	0	0	0	0	0	0	0
0530	0	0	0	0	0	0	0	0	0	0	0	0	0	0	0	0	0	0	0	0	0	0	0	0	0	0	0	0	0
0545	0	0	0	0	0	0	0	0	0	0	0	0	0	0	0	0	0	0	0	0	0	0	0	0	0	0	0	0	0
0600	0	0	0	0	0	0	0	0	0	0	0	0	0	0	0	0	0	0	0	0	0	0	0	0	0	0	0	0	0
0615	1	0	0	0	0	0	0	0	0	1	0	0	0	0	0	0	0	0	0	0	0	0	0	0	0	0	0	0	0
0630	0	0	0	0	0	0	0	0	0	0	0	0	0	0	0	0	0	0	0	0	0	0	0	0	0	0	0	0	0
0645	2	0	0	1	0	0	0	0	1	0	0	0	0	0	0	0	0	0	0	0	0	0	0	0	0	0	0	0	0
0700	3	0	0	0	0	0	0	1	0	1	0	0	1	0	0	0	0	0	0	0	0	0	0	0	0	0	0	0	0
0715	2	0	0	0	0	0	0	0	0	0	2	0	0	0	0	0	0	0	0	0	0	0	0	0	0	0	0	0	0
0730	2	0	0	0	0	0	0	0	0	0	0	2	0	0	0	0	0	0	0	0	0	0	0	0	0	0	0	0	0
0745	4	0	0	0	0	0	0	1	1	2	0	0	0	0	0	0	0	0	0	0	0	0	0	0	0	0	0	0	0
0800	**6**	**0**	**0**	**0**	**0**	**0**	**0**	**0**	**1**	**2**	**2**	**0**	**0**	**1**	**0**	**0**	**0**	**0**	**0**	**0**	**0**	**0**	**0**	**0**	**0**	**0**	**0**	**0**	**0**
0815	4	0	0	0	0	0	0	1	1	1	0	1	0	0	0	0	0	0	0	0	0	0	0	0	0	0	0	0	0
0830	0	0	0	0	0	0	0	0	0	0	0	0	0	0	0	0	0	0	0	0	0	0	0	0	0	0	0	0	0
0845	3	0	0	0	0	0	0	0	0	0	2	1	0	0	0	0	0	0	0	0	0	0	0	0	0	0	0	0	0
0900	2	0	0	0	0	0	0	1	0	0	0	0	0	1	0	0	0	0	0	0	0	0	0	0	0	0	0	0	0
0915	2	0	0	0	0	0	0	0	1	1	0	0	0	0	0	0	0	0	0	0	0	0	0	0	0	0	0	0	0
0930	0	0	0	0	0	0	0	0	0	0	0	0	0	0	0	0	0	0	0	0	0	0	0	0	0	0	0	0	0
0945	5	0	0	0	0	1	1	1	1	1	0	0	0	0	0	0	0	0	0	0	0	0	0	0	0	0	0	0	0
1000	1	0	0	0	0	0	0	0	0	1	0	0	0	0	0	0	0	0	0	0	0	0	0	0	0	0	0	0	0
1015	4	0	0	0	0	0	1	2	0	0	0	1	0	0	0	0	0	0	0	0	0	0	0	0	0	0	0	0	0
1030	2	0	0	0	0	0	1	1	0	0	0	0	0	0	0	0	0	0	0	0	0	0	0	0	0	0	0	0	0
1045	2	0	0	0	1	0	0	0	1	0	0	0	0	0	0	0	0	0	0	0	0	0	0	0	0	0	0	0	0
1100	5	0	0	0	1	0	0	1	0	3	0	0	0	0	0	0	0	0	0	0	0	0	0	0	0	0	0	0	0
1115	1	0	1	0	0	0	0	0	0	0	0	0	0	0	0	0	0	0	0	0	0	0	0	0	0	0	0	0	0
1130	3	0	0	0	0	0	0	0	2	1	0	0	0	0	0	0	0	0	0	0	0	0	0	0	0	0	0	0	0
1145	2	0	0	0	0	0	0	0	0	1	0	0	1	0	0	0	0	0	0	0	0	0	0	0	0	0	0	0	0
1200	2	0	0	0	0	0	0	0	1	0	0	1	0	0	0	0	0	0	0	0	0	0	0	0	0	0	0	0	0
1215	1	0	0	0	0	0	0	0	1	0	0	0	0	0	0	0	0	0	0	0	0	0	0	0	0	0	0	0	0
1230	3	0	0	0	1	0	0	0	0	0	2	0	0	0	0	0	0	0	0	0	0	0	0	0	0	0	0	0	0
1245	4	0	0	0	0	0	0	0	2	0	2	0	0	0	0	0	0	0	0	0	0	0	0	0	0	0	0	0	0
1300	3	0	0	0	1	0	0	0	0	1	1	0	0	0	0	0	0	0	0	0	0	0	0	0	0	0	0	0	0
1315	0	0	0	0	0	0	0	0	0	0	0	0	0	0	0	0	0	0	0	0	0	0	0	0	0	0	0	0	0
1330	**8**	**0**	**0**	**1**	**1**	**1**	**0**	**1**	**0**	**3**	**0**	**1**	**0**	**0**	**0**	**0**	**0**	**0**	**0**	**0**	**0**	**0**	**0**	**0**	**0**	**0**	**0**	**0**	**0**
1345	2	0	0	0	0	0	1	0	1	0	0	0	0	0	0	0	0	0	0	0	0	0	0	0	0	0	0	0	0
1400	2	0	0	0	1	0	0	0	0	0	1	0	0	0	0	0	0	0	0	0	0	0	0	0	0	0	0	0	0
1415	0	0	0	0	0	0	0	0	0	0	0	0	0	0	0	0	0	0	0	0	0	0	0	0	0	0	0	0	0
1430	3	0	1	0	0	0	0	1	1	0	0	0	0	0	0	0	0	0	0	0	0	0	0	0	0	0	0	0	0
1445	2	0	0	0	0	0	0	0	1	0	0	1	0	0	0	0	0	0	0	0	0	0	0	0	0	0	0	0	0
1500	3	0	0	0	0	0	0	0	1	0	0	1	1	0	0	0	0	0	0	0	0	0	0	0	0	0	0	0	0
1515	2	0	0	0	0	1	0	0	0	1	0	0	0	0	0	0	0	0	0	0	0	0	0	0	0	0	0	0	0
1530	4	0	0	1	0	0	0	0	3	0	0	0	0	0	0	0	0	0	0	0	0	0	0	0	0	0	0	0	0
1545	3	0	0	0	1	0	1	0	0	0	0	0	0	1	0	0	0	0	0	0	0	0	0	0	0	0	0	0	0
1600	3	0	0	0	0	0	0	1	1	1	0	0	0	0	0	0	0	0	0	0	0	0	0	0	0	0	0	0	0
1615	5	0	0	0	0	0	0	1	2	0	0	0	1	0	1	0	0	0	0	0	0	0	0	0	0	0	0	0	0
1630	1	0	0	0	0	0	0	0	0	0	0	0	1	0	0	0	0	0	0	0	0	0	0	0	0	0	0	0	0
1645	7	0	0	0	0	1	2	0	3	1	0	0	0	0	0	0	0	0	0	0	0	0	0	0	0	0	0	0	0
1700	2	0	0	0	0	1	0	0	1	0	0	0	0	0	0	0	0	0	0	0	0	0	0	0	0	0	0	0	0
1715	2	0	0	0	0	0	0	0	0	0	1	1	0	0	0	0	0	0	0	0	0	0	0	0	0	0	0	0	0
1730	2	0	0	0	0	0	0	1	1	0	0	0	0	0	0	0	0	0	0	0	0	0	0	0	0	0	0	0	0
1745	2	0	0	0	0	0	0	0	0	0	2	0	0	0	0	0	0	0	0	0	0	0	0	0	0	0	0	0	0
1800	1	0	0	0	1	0	0	0	0	0	0	0	0	0	0	0	0	0	0	0	0	0	0	0	0	0	0	0	0
1815	2	0	0	0	0	0	0	0	1	0	1	0	0	0	0	0	0	0	0	0	0	0	0	0	0	0	0	0	0
1830	0	0	0	0	0	0	0	0	0	0	0	0	0	0	0	0	0	0	0	0	0	0	0	0	0	0	0	0	0
1845	0	0	0	0	0	0	0	0	0	0	0	0	0	0	0	0	0	0	0	0	0	0	0	0	0	0	0	0	0
1900	2	0	0	0	0	0	0	0	2	0	0	0	0	0	0	0	0	0	0	0	0	0	0	0	0	0	0	0	0
1915	2	0	0	0	0	1	0	0	0	1	0	0	0	0	0	0	0	0	0	0	0	0	0	0	0	0	0	0	0
1930	0	0	0	0	0	0	0	0	0	0	0	0	0	0	0	0	0	0	0	0	0	0	0	0	0	0	0	0	0
1945	2	0	0	0	0	0	0	0	0	0	1	1	0	0	0	0	0	0	0	0	0	0	0	0	0	0	0	0	0
2000	2	0	0	0	0	0	0	1	0	1	0	0	0	0	0	0	0	0	0	0	0	0	0	0	0	0	0	0	0
2015	0	0	0	0	0	0	0	0	0	0	0	0	0	0	0	0	0	0	0	0	0	0	0	0	0	0	0	0	0
2030	0	0	0	0	0	0	0	0	0	0	0	0	0	0	0	0	0	0	0	0	0	0	0	0	0	0	0	0	0
2045	1	0	0	0	0	0	0	0	1	0	0	0	0	0	0	0	0	0	0	0	0	0	0	0	0	0	0	0	0
2100	0	0	0	0	0	0	0	0	0	0	0	0	0	0	0	0	0	0	0	0	0	0	0	0	0	0	0	0	0
2115	0	0	0	0	0	0	0	0	0	0	0	0	0	0	0	0	0	0	0	0	0	0	0	0	0	0	0	0	0
2130	0	0	0	0	0	0	0	0	0	0	0	0	0	0	0	0	0	0	0	0	0	0	0	0	0	0	0	0	0
2145	1	0	0	0	0	0	0	0	0	1	0	0	0	0	0	0	0	0	0	0	0	0	0	0	0	0	0	0	0
2200	0	0	0	0	0	0	0	0	0	0	0	0	0	0	0	0	0	0	0	0	0	0	0	0	0	0	0	0	0
2215	0	0	0	0	0	0	0	0	0	0	0	0	0	0	0	0	0	0	0	0	0	0	0	0	0	0	0	0	0
2230	0	0	0	0	0	0	0	0	0	0	0	0	0	0	0	0	0	0	0	0	0	0	0	0	0	0	0	0	0
2245	0	0	0	0	0	0	0	0	0	0	0	0	0	0	0	0	0	0	0	0	0	0	0	0	0	0	0	0	0
2300	0	0	0	0	0	0	0	0	0	0	0	0	0	0	0	0	0	0	0	0	0	0	0	0	0	0	0	0	0
2315	0	0	0	0	0	0	0	0	0	0	0	0	0	0	0	0	0	0	0	0	0	0	0	0	0	0	0	0	0
2330	0	0	0	0	0	0	0	0	0	0	0	0	0	0	0	0	0	0	0	0	0	0	0	0	0	0	0	0	0
2345	0	0	0	0	0	0	0	0	0	0	0	0	0	0	0	0	0	0	0	0	0	0	0	0	0	0	0	0	0
07-19	**122**	**0**	**2**	**2**	**8**	**5**	**7**	**14**	**28**	**20**	**17**	**10**	**5**	**3**	**1**	**0**	**0**	**0**	**0**	**0**	**0**	**0**	**0**	**0**	**0**	**0**	**0**	**0**	**0**
06-22	**135**	**0**	**2**	**3**	**8**	**6**	**7**	**15**	**32**	**24**	**18**	**11**	**5**	**3**	**1**	**0**	**0**	**0**	**0**	**0**	**0**	**0**	**0**	**0**	**0**	**0**	**0**	**0**	**0**
06-00	**135**	**0**	**2**	**3**	**8**	**6**	**7**	**15**	**32**	**24**	**18**	**11**	**5**	**3**	**1**	**0**	**0**	**0**	**0**	**0**	**0**	**0**	**0**	**0**	**0**	**0**	**0**	**0**	**0**
00-00	**136**	**0**	**2**	**3**	**8**	**6**	**7**	**16**	**32**	**24**	**18**	**11**	**5**	**3**	**1**	**0**	**0**	**0**	**0**	**0**	**0**	**0**	**0**	**0**	**0**	**0**	**0**	**0**	**0**

Site 2
Location Moorhouse Road
Direction Northbound
30 April 2025

16693 / EGMANTON SOLAR FARM
APRIL 2025
AUTOMATIC TRAFFIC COUNT

Time	Total	Speed Bins (mph)																												
		0 - 5	5 - 10	10 - 15	15 - 20	20 - 25	25 - 30	30 - 35	35 - 40	40 - 45	45 - 50	50 - 55	55 - 60	60 - 65	65 - 70	70 - 75	75 - 80	80 - 85	85 - 90	90 - 95	95 - 100	100 - 105	105 - 110	110 - 115	115 - 120	120 - 125	125 - 130	130 - 135	135 - 140
0000	0	0	0	0	0	0	0	0	0	0	0	0	0	0	0	0	0	0	0	0	0	0	0	0	0	0	0	0	0	0
0015	0	0	0	0	0	0	0	0	0	0	0	0	0	0	0	0	0	0	0	0	0	0	0	0	0	0	0	0	0	0
0030	0	0	0	0	0	0	0	0	0	0	0	0	0	0	0	0	0	0	0	0	0	0	0	0	0	0	0	0	0	0
0045	0	0	0	0	0	0	0	0	0	0	0	0	0	0	0	0	0	0	0	0	0	0	0	0	0	0	0	0	0	0
0100	0	0	0	0	0	0	0	0	0	0	0	0	0	0	0	0	0	0	0	0	0	0	0	0	0	0	0	0	0	0
0115	0	0	0	0	0	0	0	0	0	0	0	0	0	0	0	0	0	0	0	0	0	0	0	0	0	0	0	0	0	0
0130	0	0	0	0	0	0	0	0	0	0	0	0	0	0	0	0	0	0	0	0	0	0	0	0	0	0	0	0	0	0
0145	0	0	0	0	0	0	0	0	0	0	0	0	0	0	0	0	0	0	0	0	0	0	0	0	0	0	0	0	0	0
0200	0	0	0	0	0	0	0	0	0	0	0	0	0	0	0	0	0	0	0	0	0	0	0	0	0	0	0	0	0	0
0215	0	0	0	0	0	0	0	0	0	0	0	0	0	0	0	0	0	0	0	0	0	0	0	0	0	0	0	0	0	0
0230	0	0	0	0	0	0	0	0	0	0	0	0	0	0	0	0	0	0	0	0	0	0	0	0	0	0	0	0	0	0
0245	0	0	0	0	0	0	0	0	0	0	0	0	0	0	0	0	0	0	0	0	0	0	0	0	0	0	0	0	0	0
0300	0	0	0	0	0	0	0	0	0	0	0	0	0	0	0	0	0	0	0	0	0	0	0	0	0	0	0	0	0	0
0315	0	0	0	0	0	0	0	0	0	0	0	0	0	0	0	0	0	0	0	0	0	0	0	0	0	0	0	0	0	0
0330	0	0	0	0	0	0	0	0	0	0	0	0	0	0	0	0	0	0	0	0	0	0	0	0	0	0	0	0	0	0
0345	0	0	0	0	0	0	0	0	0	0	0	0	0	0	0	0	0	0	0	0	0	0	0	0	0	0	0	0	0	0
0400	0	0	0	0	0	0	0	0	0	0	0	0	0	0	0	0	0	0	0	0	0	0	0	0	0	0	0	0	0	0
0415	0	0	0	0	0	0	0	0	0	0	0	0	0	0	0	0	0	0	0	0	0	0	0	0	0	0	0	0	0	0
0430	0	0	0	0	0	0	0	0	0	0	0	0	0	0	0	0	0	0	0	0	0	0	0	0	0	0	0	0	0	0
0445	0	0	0	0	0	0	0	0	0	0	0	0	0	0	0	0	0	0	0	0	0	0	0	0	0	0	0	0	0	0
0500	1	0	0	0	0	0	1	0	0	0	0	0	0	0	0	0	0	0	0	0	0	0	0	0	0	0	0	0	0	0
0515	0	0	0	0	0	0	0	0	0	0	0	0	0	0	0	0	0	0	0	0	0	0	0	0	0	0	0	0	0	0
0530	0	0	0	0	0	0	0	0	0	0	0	0	0	0	0	0	0	0	0	0	0	0	0	0	0	0	0	0	0	0
0545	0	0	0	0	0	0	0	0	0	0	0	0	0	0	0	0	0	0	0	0	0	0	0	0	0	0	0	0	0	0
0600	0	0	0	0	0	0	0	0	0	0	0	0	0	0	0	0	0	0	0	0	0	0	0	0	0	0	0	0	0	0
0615	1	0	0	0	0	0	0	0	1	0	0	0	0	0	0	0	0	0	0	0	0	0	0	0	0	0	0	0	0	0
0630	0	0	0	0	0	0	0	0	0	0	0	0	0	0	0	0	0	0	0	0	0	0	0	0	0	0	0	0	0	0
0645	2	0	0	1	0	0	0	0	0	0	0	1	0	0	0	0	0	0	0	0	0	0	0	0	0	0	0	0	0	0
0700	2	0	0	0	0	0	0	1	1	0	0	0	0	0	0	0	0	0	0	0	0	0	0	0	0	0	0	0	0	0
0715	2	0	0	0	0	0	1	0	1	0	0	0	0	0	0	0	0	0	0	0	0	0	0	0	0	0	0	0	0	0
0730	4	0	0	0	0	0	1	0	0	1	1	0	0	0	0	1	0	0	0	0	0	0	0	0	0	0	0	0	0	0
0745	3	0	0	0	0	0	0	1	0	1	1	0	0	0	0	0	0	0	0	0	0	0	0	0	0	0	0	0	0	0
0800	2	0	0	0	0	0	0	0	0	1	0	0	1	0	0	0	0	0	0	0	0	0	0	0	0	0	0	0	0	0
0815	4	0	0	0	0	0	0	1	2	0	0	1	0	0	0	0	0	0	0	0	0	0	0	0	0	0	0	0	0	0
0830	4	0	0	0	0	1	0	0	1	2	0	0	0	0	0	0	0	0	0	0	0	0	0	0	0	0	0	0	0	0
0845	1	0	0	0	0	0	0	0	0	0	0	0	1	0	0	0	0	0	0	0	0	0	0	0	0	0	0	0	0	0
0900	2	0	0	0	0	0	0	0	0	1	0	0	0	1	0	0	0	0	0	0	0	0	0	0	0	0	0	0	0	0
0915	3	0	0	0	0	0	0	0	2	0	0	0	1	0	0	0	0	0	0	0	0	0	0	0	0	0	0	0	0	0
0930	0	0	0	0	0	0	0	0	0	0	0	0	0	0	0	0	0	0	0	0	0	0	0	0	0	0	0	0	0	0
0945	4	0	0	1	0	1	0	1	0	0	1	0	0	0	0	0	0	0	0	0	0	0	0	0	0	0	0	0	0	0
1000	1	0	0	0	0	0	0	0	0	0	1	0	0	0	0	0	0	0	0	0	0	0	0	0	0	0	0	0	0	0
1015	3	0	0	0	0	0	0	2	1	0	0	0	0	0	0	0	0	0	0	0	0	0	0	0	0	0	0	0	0	0
1030	2	0	0	0	0	0	1	1	0	0	0	0	0	0	0	0	0	0	0	0	0	0	0	0	0	0	0	0	0	0
1045	3	0	0	0	0	1	0	0	0	1	1	0	0	0	0	0	0	0	0	0	0	0	0	0	0	0	0	0	0	0
1100	**6**	**0**	**0**	**0**	**0**	**0**	**0**	**4**	**0**	**0**	**0**	**1**	**1**	**0**	**0**	**0**	**0**	**0**	**0**	**0**	**0**	**0**	**0**	**0**	**0**	**0**	**0**	**0**	**0**	**0**
1115	1	0	0	0	0	0	0	0	0	1	0	0	0	0	0	0	0	0	0	0	0	0	0	0	0	0	0	0	0	0
1130	0	0	0	0	0	0	0	0	0	0	0	0	0	0	0	0	0	0	0	0	0	0	0	0	0	0	0	0	0	0
1145	1	0	0	0	0	0	0	1	0	0	0	0	0	0	0	0	0	0	0	0	0	0	0	0	0	0	0	0	0	0
1200	3	0	0	0	0	0	0	0	2	0	0	1	0	0	0	0	0	0	0	0	0	0	0	0	0	0	0	0	0	0
1215	4	0	0	0	0	0	0	0	0	1	3	0	0	0	0	0	0	0	0	0	0	0	0	0	0	0	0	0	0	0
1230	0	0	0	0	0	0	0	0	0	0	0	0	0	0	0	0	0	0	0	0	0	0	0	0	0	0	0	0	0	0
1245	3	0	0	1	0	0	0	2	0	0	0	0	0	0	0	0	0	0	0	0	0	0	0	0	0	0	0	0	0	0
1300	4	0	0	0	0	0	0	0	1	2	1	0	0	0	0	0	0	0	0	0	0	0	0	0	0	0	0	0	0	0
1315	3	0	0	0	0	0	1	1	0	1	0	0	0	0	0	0	0	0	0	0	0	0	0	0	0	0	0	0	0	0
1330	2	0	0	0	0	0	0	0	0	0	1	0	1	0	0	0	0	0	0	0	0	0	0	0	0	0	0	0	0	0
1345	2	0	0	0	0	0	0	0	0	1	0	0	1	0	0	0	0	0	0	0	0	0	0	0	0	0	0	0	0	0
1400	1	0	0	0	0	0	0	0	0	0	0	1	0	0	0	0	0	0	0	0	0	0	0	0	0	0	0	0	0	0
1415	5	0	0	0	0	0	0	0	1	4	0	0	0	0	0	0	0	0	0	0	0	0	0	0	0	0	0	0	0	0
1430	1	0	0	0	0	0	0	0	0	1	0	0	0	0	0	0	0	0	0	0	0	0	0	0	0	0	0	0	0	0
1445	1	0	0	0	0	0	0	0	0	0	0	0	0	1	0	0	0	0	0	0	0	0	0	0	0	0	0	0	0	0
1500	4	0	0	0	0	0	2	0	1	1	0	0	0	0	0	0	0	0	0	0	0	0	0	0	0	0	0	0	0	0
1515	2	0	0	0	0	0	0	0	0	1	1	0	0	0	0	0	0	0	0	0	0	0	0	0	0	0	0	0	0	0
1530	2	0	0	0	1	0	1	0	0	0	0	0	0	0	0	0	0	0	0	0	0	0	0	0	0	0	0	0	0	0
1545	4	0	0	0	0	0	1	0	0	1	0	1	0	1	0	0	0	0	0	0	0	0	0	0	0	0	0	0	0	0
1600	**7**	**0**	**0**	**0**	**0**	**0**	**0**	**1**	**3**	**2**	**1**	**0**	**0**	**0**	**0**	**0**	**0**	**0**	**0**	**0**	**0**	**0**	**0**	**0**	**0**	**0**	**0**	**0**	**0**	**0**
1615	1	0	0	0	0	0	0	0	0	0	0	0	1	0	0	0	0	0	0	0	0	0	0	0	0	0	0	0	0	0
1630	1	0	0	1	0	0	0	0	0	0	0	0	0	0	0	0	0	0	0	0	0	0	0	0	0	0	0	0	0	0
1645	3	0	0	0	0	1	0	1	0	1	0	0	0	0	0	0	0	0	0	0	0	0	0	0	0	0	0	0	0	0
1700	2	0	0	0	0	0	0	1	1	0	0	0	0	0	0	0	0	0	0	0	0	0	0	0	0	0	0	0	0	0
1715	2	0	0	0	0	0	0	0	1	1	0	0	0	0	0	0	0	0	0	0	0	0	0	0	0	0	0	0	0	0
1730	1	0	0	0	0	0	0	0	1	0	0	0	0	0	0	0	0	0	0	0	0	0	0	0	0	0	0	0	0	0
1745	2	0	0	0	0	0	0	0	1	0	1	0	0	0	0	0	0	0	0	0	0	0	0	0	0	0	0	0	0	0
1800	0	0	0	0	0	0	0	0	0	0	0	0	0	0	0	0	0	0	0	0	0	0	0	0	0	0	0	0	0	0
1815	1	0	0	0	0	0	0	0	1	0	0	0	0	0	0	0	0	0	0	0	0	0	0	0	0	0	0	0	0	0
1830	2	0	0	0	0	0	0	0	0	0	0	1	1	0	0	0	0	0	0	0	0	0	0	0	0	0	0	0	0	0
1845	1	0	0	0	0	0	1	0	0	0	0	0	0	0	0	0	0	0	0	0	0	0	0	0	0	0	0	0	0	0
1900	3	0	0	0	0	0	1	0	1	1	0	0	0	0	0	0	0	0	0	0	0	0	0	0	0	0	0	0	0	0
1915	1	0	0	0	1	0	0	0	0	0	0	0	0	0	0	0	0	0	0	0	0	0	0	0	0	0	0	0	0	0
1930	2	0	0	0	0	0	1	0	0	1	0	0	0	0	0	0	0	0	0	0	0	0	0	0	0	0	0	0	0	0
1945	0	0	0	0	0	0	0	0	0	0	0	0	0	0	0	0	0	0	0	0	0	0	0	0	0	0	0	0	0	0
2000	0	0	0	0	0	0	0	0	0	0	0	0	0	0	0	0	0	0	0	0	0	0	0	0	0	0	0	0	0	0
2015	4	0	0	0	0	0	0	2	0	1	1	0	0	0	0	0	0	0	0	0	0	0	0	0	0	0	0	0	0	0
2030	2	0	0	0	0	0	0	0	0	1	1	0	0	0	0	0	0	0	0	0	0	0	0	0	0	0	0	0	0	0
2045	1	0	0	0	0	0	0	0	0	1	0	0	0	0	0	0	0	0	0	0	0	0	0	0	0	0	0	0	0	0
2100	0	0	0	0	0	0	0	0	0	0	0	0	0	0	0	0	0	0	0	0	0	0	0	0	0	0	0	0	0	0
2115	0	0	0	0	0	0	0	0	0	0	0	0	0	0	0	0	0	0	0	0	0	0	0	0	0	0	0	0	0	0
2130	0	0	0	0	0	0	0	0	0	0	0	0	0	0	0	0	0	0	0	0	0	0	0	0	0	0	0	0	0	0
2145	2	0	0	0	0	1	0	0	0	0	1	0	0	0	0	0	0	0	0	0	0	0	0	0	0	0	0	0	0	0
2200	0	0	0	0	0	0	0	0	0	0	0	0	0	0	0	0	0	0	0	0	0	0	0	0	0	0	0	0	0	0
2215	0	0	0	0	0	0	0	0	0	0	0	0	0	0	0	0	0	0	0	0	0	0	0	0	0	0	0	0	0	0
2230	0	0	0	0	0	0	0	0	0	0	0	0	0	0	0	0	0	0	0	0	0	0	0	0	0	0	0	0	0	0
2245	0	0	0	0	0	0	0	0	0	0	0	0	0	0	0	0	0	0	0	0	0	0	0	0	0	0	0	0	0	0
2300	0	0	0	0	0	0	0	0	0	0	0	0	0	0	0	0	0	0	0	0	0	0	0	0	0	0	0	0	0	0
2315	1	0	0	0	0	0	0	0	1	0	0	0	0	0	0	0	0	0	0	0	0	0	0	0	0	0	0	0	0	0
2330	0	0	0	0	0	0	0	0	0	0	0	0	0	0	0	0	0	0	0	0	0	0	0	0	0	0	0	0	0	0
2345	0	0	0	0	0	0	0	0	0	0	0	0	0	0	0	0	0	0	0	0	0	0	0	0	0	0	0	0	0	0
07-19	**112**	**0**	**0**	**3**	**1**	**3**	**10**	**18**	**20**	**24**	**15**	**6**	**8**	**3**	**0**	**1**	**0**	**0**	**0**	**0**	**0**	**0**	**0**	**0**	**0**	**0**	**0**	**0**	**0**	**0**
06-22	**130**	**0**	**0**	**4**	**2**	**4**	**12**	**20**	**22**	**29**	**18**	**7**	**8**	**3**	**0**	**1**	**0**	**0**	**0**	**0**	**0**	**0**	**0**	**0**	**0**	**0**	**0**	**0**	**0**	**0**
06-00	**131**	**0**	**0**	**4**	**2**	**4**	**12**	**20**	**23**	**29**	**18**	**7**	**8**	**3**	**0**	**1**	**0**	**0**	**0**	**0**	**0**	**0**	**0**	**0**	**0**	**0**	**0**	**0**	**0**	**0**
00-00	**132**	**0**	**0**	**4**	**2**	**4**	**13**	**20**	**23**	**29**	**18**	**7**	**8**	**3**	**0**	**1**	**0**	**0**	**0**	**0**	**0**	**0**	**0**	**0**	**0**	**0**	**0**	**0**	**0**	**0**

Site 2
Location Moorhouse Road
Direction Northbound

16693 / EGMANTON SOLAR FARM
APRIL 2025
AUTOMATIC TRAFFIC COUNT


Virtual Day (7)

Time	Total	Speed Bins (mph)																												
		0 - 5	5 - 10	10 - 15	15 - 20	20 - 25	25 - 30	30 - 35	35 - 40	40 - 45	45 - 50	50 - 55	55 - 60	60 - 65	65 - 70	70 - 75	75 - 80	80 - 85	85 - 90	90 - 95	95 - 100	100 - 105	105 - 110	110 - 115	115 - 120	120 - 125	125 - 130	130 - 135	135 - 140
0000	0	0	0	0	0	0	0	0	0	0	0	0	0	0	0	0	0	0	0	0	0	0	0	0	0	0	0	0	0	0
0100	0	0	0	0	0	0	0	0	0	0	0	0	0	0	0	0	0	0	0	0	0	0	0	0	0	0	0	0	0	0
0200	0	0	0	0	0	0	0	0	0	0	0	0	0	0	0	0	0	0	0	0	0	0	0	0	0	0	0	0	0	0
0300	0	0	0	0	0	0	0	0	0	0	0	0	0	0	0	0	0	0	0	0	0	0	0	0	0	0	0	0	0	0
0400	1	0	0	0	0	0	0	0	0	0	0	0	0	0	0	0	0	0	0	0	0	0	0	0	0	0	0	0	0	0
0500	1	0	0	0	0	0	0	0	0	0	0	0	0	0	0	0	0	0	0	0	0	0	0	0	0	0	0	0	0	0
0600	2	0	0	0	0	0	0	1	0	0	0	0	0	0	0	0	0	0	0	0	0	0	0	0	0	0	0	0	0	0
0700	8	0	0	0	1	0	0	1	1	2	1	1	0	0	0	0	0	0	0	0	0	0	0	0	0	0	0	0	0	0
0800	**12**	**0**	**0**	**0**	**1**	**1**	**1**	**1**	**2**	**2**	**2**	**1**	**1**	**1**	**0**	**0**	**0**	**0**	**0**	**0**	**0**	**0**	**0**	**0**	**0**	**0**	**0**	**0**	**0**	**0**
0900	8	0	0	0	0	1	1	1	2	1	1	1	0	0	0	0	0	0	0	0	0	0	0	0	0	0	0	0	0	0
1000	10	0	0	0	1	1	2	2	1	1	1	0	0	0	0	0	0	0	0	0	0	0	0	0	0	0	0	0	0	0
1100	**12**	**0**	**0**	**1**	**1**	**1**	**1**	**2**	**2**	**1**	**0**	**1**	**0**	**0**	**0**	**0**	**0**	**0**	**0**	**0**	**0**	**0**	**0**	**0**	**0**	**0**	**0**	**0**	**0**	**0**
1200	**14**	**0**	**0**	**1**	**2**	**1**	**3**	**2**	**2**	**1**	**2**	**0**	**0**	**0**	**0**	**0**	**0**	**0**	**0**	**0**	**0**	**0**	**0**	**0**	**0**	**0**	**0**	**0**	**0**	**0**
1300	11	0	0	1	2	1	1	1	1	2	1	0	0	0	0	0	0	0	0	0	0	0	0	0	0	0	0	0	0	0
1400	13	0	0	1	2	2	1	2	1	2	1	0	0	0	0	0	0	0	0	0	0	0	0	0	0	0	0	0	0	0
1500	13	0	0	0	1	1	2	1	3	2	1	1	0	0	0	0	0	0	0	0	0	0	0	0	0	0	0	0	0	0
1600	**14**	**0**	**0**	**1**	**2**	**2**	**1**	**2**	**3**	**2**	**1**	**0**	**0**	**0**	**0**	**0**	**0**	**0**	**0**	**0**	**0**	**0**	**0**	**0**	**0**	**0**	**0**	**0**	**0**	**0**
1700	11	0	0	0	1	1	1	2	2	2	1	1	0	0	0	0	0	0	0	0	0	0	0	0	0	0	0	0	0	0
1800	7	0	0	0	1	1	1	1	1	1	1	0	0	0	0	0	0	0	0	0	0	0	0	0	0	0	0	0	0	0
1900	7	0	0	0	1	1	1	0	1	1	1	0	0	0	0	0	0	0	0	0	0	0	0	0	0	0	0	0	0	0
2000	5	0	0	0	1	1	0	1	1	1	0	0	0	0	0	0	0	0	0	0	0	0	0	0	0	0	0	0	0	0
2100	2	0	0	0	0	0	0	0	0	0	0	0	0	0	0	0	0	0	0	0	0	0	0	0	0	0	0	0	0	0
2200	1	0	0	0	0	0	0	0	0	0	0	0	0	0	0	0	0	0	0	0	0	0	0	0	0	0	0	0	0	0
2300	1	0	0	0	0	0	0	0	0	0	0	0	0	0	0	0	0	0	0	0	0	0	0	0	0	0	0	0	0	0
07-19	**133**	**0**	**2**	**7**	**16**	**11**	**14**	**18**	**21**	**19**	**12**	**6**	**4**	**2**	**1**	**0**	**0**	**0**	**0**	**0**	**0**	**0**	**0**	**0**	**0**	**0**	**0**	**0**	**0**	**0**
06-22	**148**	**0**	**2**	**8**	**17**	**13**	**17**	**20**	**23**	**22**	**13**	**7**	**4**	**2**	**1**	**0**	**0**	**0**	**0**	**0**	**0**	**0**	**0**	**0**	**0**	**0**	**0**	**0**	**0**	**0**
06-00	**150**	**0**	**2**	**8**	**18**	**13**	**17**	**20**	**23**	**22**	**13**	**7**	**4**	**2**	**1**	**0**	**0**	**0**	**0**	**0**	**0**	**0**	**0**	**0**	**0**	**0**	**0**	**0**	**0**	**0**
00-00	**153**	**0**	**3**	**8**	**18**	**14**	**17**	**21**	**23**	**23**	**13**	**7**	**4**	**2**	**1**	**0**	**0**	**0**	**0**	**0**	**0**	**0**	**0**	**0**	**0**	**0**	**0**	**0**	**0**	**0**

Virtual Week (1)

Time	Total	Speed Bins (mph)																												
		0 - 5	5 - 10	10 - 15	15 - 20	20 - 25	25 - 30	30 - 35	35 - 40	40 - 45	45 - 50	50 - 55	55 - 60	60 - 65	65 - 70	70 - 75	75 - 80	80 - 85	85 - 90	90 - 95	95 - 100	100 - 105	105 - 110	110 - 115	115 - 120	120 - 125	125 - 130	130 - 135	135 - 140
Mon	128	0	1	1	6	9	12	14	30	24	17	9	3	2	0	0	0	0	0	0	0	0	0	0	0	0	0	0	0	0
Tue	136	0	2	3	8	6	7	16	32	24	18	11	5	3	1	0	0	0	0	0	0	0	0	0	0	0	0	0	0	0
Wed	132	0	0	4	2	4	13	20	23	29	18	7	8	3	0	1	0	0	0	0	0	0	0	0	0	0	0	0	0	0
Thu	200	0	3	8	27	16	32	31	25	32	16	2	5	1	1	0	1	0	0	0	0	0	0	0	0	0	0	0	0	0
Fri	228	0	8	17	46	26	25	30	29	24	10	5	4	2	1	0	1	0	0	0	0	0	0	0	0	0	0	0	0	0
Sat	134	0	4	16	23	14	17	18	11	13	9	6	2	1	0	0	0	0	0	0	0	0	0	0	0	0	0	0	0	0
Sun	111	0	2	6	13	20	15	15	14	12	6	6	1	0	1	0	0	0	0	0	0	0	0	0	0	0	0	0	0	0
5 Day Ave.	**165**	**0**	**3**	**7**	**18**	**12**	**18**	**22**	**28**	**27**	**16**	**7**	**5**	**2**	**1**	**0**	**0**	**0**	**0**	**0**	**0**	**0**	**0**	**0**	**0**	**0**	**0**	**0**	**0**	**0**
7 Day Ave.	**153**	**0**	**3**	**8**	**18**	**14**	**17**	**21**	**23**	**23**	**13**	**7**	**4**	**2**	**1**	**0**	**0**	**0**	**0**	**0**	**0**	**0**	**0**	**0**	**0**	**0**	**0**	**0**	**0**	**0**
--	**1069**	**0**	**20**	**55**	**125**	**95**	**121**	**144**	**164**	**158**	**94**	**46**	**28**	**12**	**4**	**1**	**2**	**0**	**0**	**0**	**0**	**0**	**0**	**0**	**0**	**0**	**0**	**0**	**0**	**0**

Summary Graphs

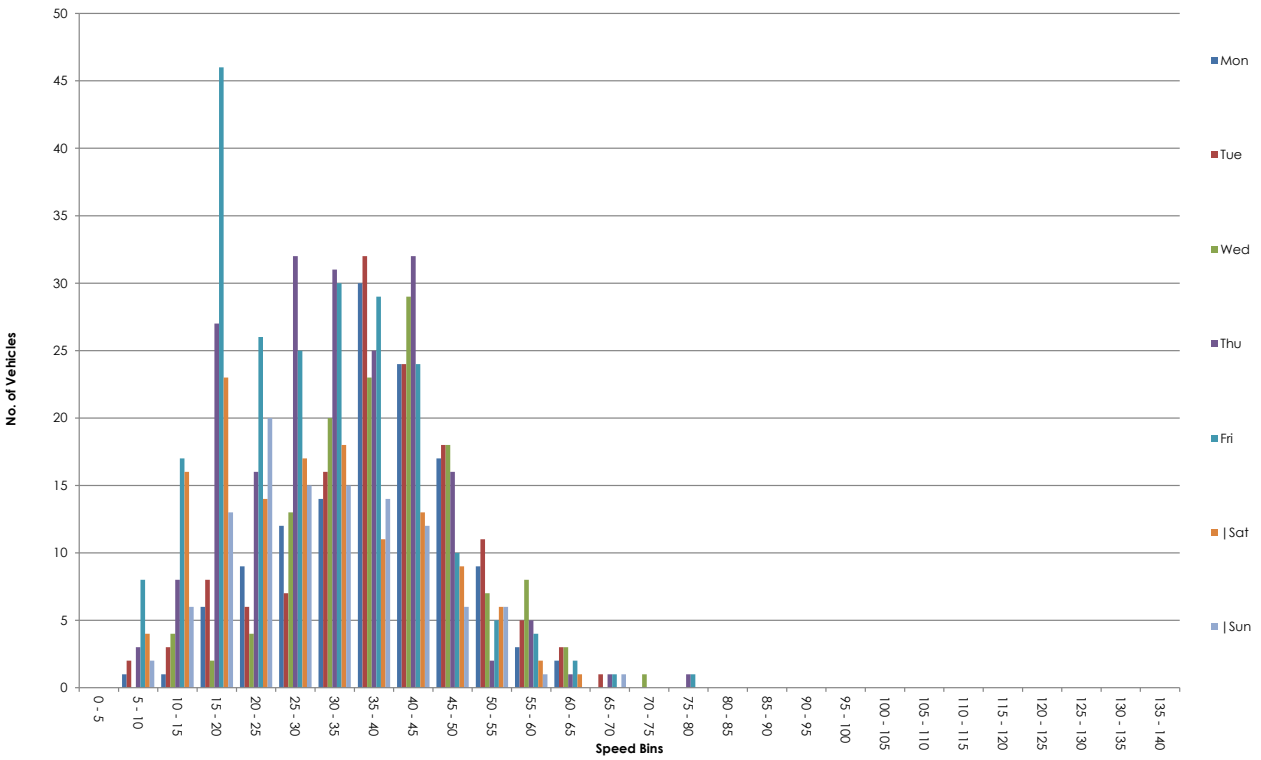

Site 2
Location Moorhouse Road
Direction Southbound

16693 / EGMANTON SOLAR FARM
APRIL 2025
AUTOMATIC TRAFFIC COUNT

24 April 2025 Thursday

Time	Total	Classification												]PSL	]PSL%	]SL1	]SL1%	]SL2	]SL2%	Mean	Vpp
		1	2	3	4	5	6	7	8	9	10	11	12	60	60	68	68	70	70		85
		MCL	SV	SVT	TB2	TB3	T4	ART3	ART4	ART5	ART6	BD	DRT			ACPO	ACPO	DfT	DfT		
0000	0	0	0	0	0	0	0	0	0	0	0	0	0	0	0.0	0	0.0	0	0.0	-	-
0015	0	0	0	0	0	0	0	0	0	0	0	0	0	0	0.0	0	0.0	0	0.0	-	-
0030	0	0	0	0	0	0	0	0	0	0	0	0	0	0	0.0	0	0.0	0	0.0	-	-
0045	0	0	0	0	0	0	0	0	0	0	0	0	0	0	0.0	0	0.0	0	0.0	-	-
0100	0	0	0	0	0	0	0	0	0	0	0	0	0	0	0.0	0	0.0	0	0.0	-	-
0115	0	0	0	0	0	0	0	0	0	0	0	0	0	0	0.0	0	0.0	0	0.0	-	-
0130	0	0	0	0	0	0	0	0	0	0	0	0	0	0	0.0	0	0.0	0	0.0	-	-
0145	1	0	1	0	0	0	0	0	0	0	0	0	0	0	0.0	0	0.0	0	0.0	32.8	-
0200	0	0	0	0	0	0	0	0	0	0	0	0	0	0	0.0	0	0.0	0	0.0	-	-
0215	0	0	0	0	0	0	0	0	0	0	0	0	0	0	0.0	0	0.0	0	0.0	-	-
0230	0	0	0	0	0	0	0	0	0	0	0	0	0	0	0.0	0	0.0	0	0.0	-	-
0245	0	0	0	0	0	0	0	0	0	0	0	0	0	0	0.0	0	0.0	0	0.0	-	-
0300	0	0	0	0	0	0	0	0	0	0	0	0	0	0	0.0	0	0.0	0	0.0	-	-
0315	0	0	0	0	0	0	0	0	0	0	0	0	0	0	0.0	0	0.0	0	0.0	-	-
0330	0	0	0	0	0	0	0	0	0	0	0	0	0	0	0.0	0	0.0	0	0.0	-	-
0345	0	0	0	0	0	0	0	0	0	0	0	0	0	0	0.0	0	0.0	0	0.0	-	-
0400	0	0	0	0	0	0	0	0	0	0	0	0	0	0	0.0	0	0.0	0	0.0	-	-
0415	1	0	1	0	0	0	0	0	0	0	0	0	0	0	0.0	0	0.0	0	0.0	35.7	-
0430	0	0	0	0	0	0	0	0	0	0	0	0	0	0	0.0	0	0.0	0	0.0	-	-
0445	0	0	0	0	0	0	0	0	0	0	0	0	0	0	0.0	0	0.0	0	0.0	-	-
0500	0	0	0	0	0	0	0	0	0	0	0	0	0	0	0.0	0	0.0	0	0.0	-	-
0515	0	0	0	0	0	0	0	0	0	0	0	0	0	0	0.0	0	0.0	0	0.0	-	-
0530	0	0	0	0	0	0	0	0	0	0	0	0	0	0	0.0	0	0.0	0	0.0	-	-
0545	0	0	0	0	0	0	0	0	0	0	0	0	0	0	0.0	0	0.0	0	0.0	-	-
0600	0	0	0	0	0	0	0	0	0	0	0	0	0	0	0.0	0	0.0	0	0.0	-	-
0615	0	0	0	0	0	0	0	0	0	0	0	0	0	0	0.0	0	0.0	0	0.0	-	-
0630	0	0	0	0	0	0	0	0	0	0	0	0	0	0	0.0	0	0.0	0	0.0	-	-
0645	2	0	1	0	1	0	0	0	0	0	0	0	0	0	0.0	0	0.0	0	0.0	31.1	-
0700	2	0	1	0	1	0	0	0	0	0	0	0	0	0	0.0	0	0.0	0	0.0	47.9	-
0715	4	0	2	1	1	0	0	0	0	0	0	0	0	0	0.0	0	0.0	0	0.0	37.8	-
0730	2	0	2	0	0	0	0	0	0	0	0	0	0	0	0.0	0	0.0	0	0.0	37.1	-
0745	3	0	3	0	0	0	0	0	0	0	0	0	0	0	0.0	0	0.0	0	0.0	34.5	-
0800	3	0	2	1	0	0	0	0	0	0	0	0	0	0	0.0	0	0.0	0	0.0	30.4	-
0815	2	0	2	0	0	0	0	0	0	0	0	0	0	0	0.0	0	0.0	0	0.0	33.4	-
0830	1	0	1	0	0	0	0	0	0	0	0	0	0	0	0.0	0	0.0	0	0.0	27.3	-
0845	4	0	4	0	0	0	0	0	0	0	0	0	0	0	0.0	0	0.0	0	0.0	35.3	-
0900	1	0	0	0	1	0	0	0	0	0	0	0	0	0	0.0	0	0.0	0	0.0	35.1	-
0915	0	0	0	0	0	0	0	0	0	0	0	0	0	0	0.0	0	0.0	0	0.0	-	-
0930	2	0	1	0	1	0	0	0	0	0	0	0	0	0	0.0	0	0.0	0	0.0	46.3	-
0945	1	0	0	0	0	1	0	0	0	0	0	0	0	0	0.0	0	0.0	0	0.0	32	-
1000	4	0	2	0	2	0	0	0	0	0	0	0	0	0	0.0	0	0.0	0	0.0	38.6	-
1015	2	0	0	1	1	0	0	0	0	0	0	0	0	0	0.0	0	0.0	0	0.0	30.7	-
1030	4	0	3	0	1	0	0	0	0	0	0	0	0	0	0.0	0	0.0	0	0.0	37.1	-
1045	5	0	4	1	0	0	0	0	0	0	0	0	0	0	0.0	0	0.0	0	0.0	30.4	-
1100	4	0	3	0	1	0	0	0	0	0	0	0	0	0	0.0	0	0.0	0	0.0	37.3	-
1115	**6**	**0**	**5**	**1**	**0**	**0**	**0**	**0**	**0**	**0**	**0**	**0**	**0**	**0**	**0.0**	**0**	**0.0**	**0**	**0.0**	**24.3**	**-**
1130	2	0	2	0	0	0	0	0	0	0	0	0	0	0	0.0	0	0.0	0	0.0	35.4	-
1145	3	0	3	0	0	0	0	0	0	0	0	0	0	0	0.0	0	0.0	0	0.0	28.1	-
1200	4	0	3	1	0	0	0	0	0	0	0	0	0	0	0.0	0	0.0	0	0.0	27	-
1215	3	0	1	0	2	0	0	0	0	0	0	0	0	0	0.0	0	0.0	0	0.0	30.3	-
1230	2	0	2	0	0	0	0	0	0	0	0	0	0	0	0.0	0	0.0	0	0.0	32.9	-
1245	3	0	2	0	1	0	0	0	0	0	0	0	0	0	0.0	0	0.0	0	0.0	32.2	-
1300	5	1	4	0	0	0	0	0	0	0	0	0	0	0	0.0	0	0.0	0	0.0	36.8	-
1315	7	1	4	1	1	0	0	0	0	0	0	0	0	0	0.0	0	0.0	0	0.0	21.8	-
1330	3	0	2	0	1	0	0	0	0	0	0	0	0	0	0.0	0	0.0	0	0.0	35.3	-
1345	1	0	1	0	0	0	0	0	0	0	0	0	0	0	0.0	0	0.0	0	0.0	35.4	-
1400	1	0	1	0	0	0	0	0	0	0	0	0	0	0	0.0	0	0.0	0	0.0	26.9	-
1415	1	0	1	0	0	0	0	0	0	0	0	0	0	0	0.0	0	0.0	0	0.0	24.4	-
1430	6	0	6	0	0	0	0	0	0	0	0	0	0	0	0.0	0	0.0	0	0.0	34.2	-
1445	3	0	3	0	0	0	0	0	0	0	0	0	0	0	0.0	0	0.0	0	0.0	28.2	-
1500	5	0	5	0	0	0	0	0	0	0	0	0	0	0	0.0	0	0.0	0	0.0	29.6	-
1515	3	1	1	0	1	0	0	0	0	0	0	0	0	0	0.0	0	0.0	0	0.0	26.1	-
1530	7	0	5	0	1	0	0	0	0	1	0	0	0	0	0.0	0	0.0	0	0.0	30.4	-
1545	1	0	0	0	1	0	0	0	0	0	0	0	0	0	0.0	0	0.0	0	0.0	23.2	-
1600	4	1	2	1	0	0	0	0	0	0	0	0	0	0	0.0	0	0.0	0	0.0	25.5	-
1615	4	0	2	1	1	0	0	0	0	0	0	0	0	0	0.0	0	0.0	0	0.0	34.5	-
1630	**8**	**1**	**7**	**0**	**0**	**0**	**0**	**0**	**0**	**0**	**0**	**0**	**0**	**0**	**0.0**	**0**	**0.0**	**0**	**0.0**	**32**	**-**
1645	3	0	1	1	0	0	0	0	1	0	0	0	0	0	0.0	0	0.0	0	0.0	30.2	-
1700	7	0	4	2	0	1	0	0	0	0	0	0	0	0	0.0	0	0.0	0	0.0	30.1	-
1715	6	0	4	0	2	0	0	0	0	0	0	0	0	0	0.0	0	0.0	0	0.0	30.9	-
1730	1	0	0	0	0	0	0	0	0	0	1	0	0	0	0.0	0	0.0	0	0.0	27.5	-
1745	3	0	3	0	0	0	0	0	0	0	0	0	0	0	0.0	0	0.0	0	0.0	27.2	-
1800	2	0	2	0	0	0	0	0	0	0	0	0	0	0	0.0	0	0.0	0	0.0	27.4	-
1815	4	0	3	0	1	0	0	0	0	0	0	0	0	0	0.0	0	0.0	0	0.0	24.6	-
1830	3	0	3	0	0	0	0	0	0	0	0	0	0	0	0.0	0	0.0	0	0.0	31.7	-
1845	2	0	2	0	0	0	0	0	0	0	0	0	0	0	0.0	0	0.0	0	0.0	50.5	-
1900	2	0	2	0	0	0	0	0	0	0	0	0	0	0	0.0	0	0.0	0	0.0	19.1	-
1915	2	0	2	0	0	0	0	0	0	0	0	0	0	0	0.0	0	0.0	0	0.0	41.7	-
1930	2	0	2	0	0	0	0	0	0	0	0	0	0	0	0.0	0	0.0	0	0.0	29.9	-
1945	2	0	2	0	0	0	0	0	0	0	0	0	0	0	0.0	0	0.0	0	0.0	45.2	-
2000	1	0	0	0	1	0	0	0	0	0	0	0	0	0	0.0	0	0.0	0	0.0	24.3	-
2015	0	0	0	0	0	0	0	0	0	0	0	0	0	0	0.0	0	0.0	0	0.0	-	-
2030	0	0	0	0	0	0	0	0	0	0	0	0	0	0	0.0	0	0.0	0	0.0	-	-
2045	0	0	0	0	0	0	0	0	0	0	0	0	0	0	0.0	0	0.0	0	0.0	-	-
2100	1	0	1	0	0	0	0	0	0	0	0	0	0	0	0.0	0	0.0	0	0.0	42.2	-
2115	0	0	0	0	0	0	0	0	0	0	0	0	0	0	0.0	0	0.0	0	0.0	-	-
2130	0	0	0	0	0	0	0	0	0	0	0	0	0	0	0.0	0	0.0	0	0.0	-	-
2145	6	0	6	0	0	0	0	0	0	0	0	0	0	0	0.0	0	0.0	0	0.0	32.5	-
2200	1	0	1	0	0	0	0	0	0	0	0	0	0	0	0.0	0	0.0	0	0.0	31.4	-
2215	0	0	0	0	0	0	0	0	0	0	0	0	0	0	0.0	0	0.0	0	0.0	-	-
2230	0	0	0	0	0	0	0	0	0	0	0	0	0	0	0.0	0	0.0	0	0.0	-	-
2245	1	0	1	0	0	0	0	0	0	0	0	0	0	0	0.0	0	0.0	0	0.0	22.6	-
2300	0	0	0	0	0	0	0	0	0	0	0	0	0	0	0.0	0	0.0	0	0.0	-	-
2315	0	0	0	0	0	0	0	0	0	0	0	0	0	0	0.0	0	0.0	0	0.0	-	-
2330	1	0	1	0	0	0	0	0	0	0	0	0	0	0	0.0	0	0.0	0	0.0	49.2	-
2345	0	0	0	0	0	0	0	0	0	0	0	0	0	0	0.0	0	0.0	0	0.0	-	-
07-19	**157**	**5**	**114**	**12**	**21**	**2**	**0**	**0**	**1**	**1**	**1**	**0**	**0**	**0**	**0.0**	**0**	**0.0**	**0**	**0.0**	**31.6**	**42.3**
06-22	**175**	**5**	**130**	**12**	**23**	**2**	**0**	**0**	**1**	**1**	**1**	**0**	**0**	**0**	**0.0**	**0**	**0.0**	**0**	**0.0**	**31.7**	**42.3**
06-00	**178**	**5**	**133**	**12**	**23**	**2**	**0**	**0**	**1**	**1**	**1**	**0**	**0**	**0**	**0.0**	**0**	**0.0**	**0**	**0.0**	**31.8**	**42.3**
00-00	**180**	**5**	**135**	**12**	**23**	**2**	**0**	**0**	**1**	**1**	**1**	**0**	**0**	**0**	**0.0**	**0**	**0.0**	**0**	**0.0**	**31.8**	**42.3**

Site 2
Location Moorhouse Road
Direction Southbound

16693 / EGMANTON SOLAR FARM
APRIL 2025
AUTOMATIC TRAFFIC COUNT

25 April 2025 **Friday**

Time	Total	Classification												]PSL	]PSL%	]SL1	]SL1%	]SL2	]SL2%	Mean	Vpp
		1	2	3	4	5	6	7	8	9	10	11	12	60	60	68	68	70	70		85
		MCL	SV	SVT	TB2	TB3	T4	ART3	ART4	ART5	ART6	BD	DRT			ACPO	ACPO	DfT	DfT		
0000	0	0	0	0	0	0	0	0	0	0	0	0	0	0	0.0	0	0.0	0	0.0	-	-
0015	0	0	0	0	0	0	0	0	0	0	0	0	0	0	0.0	0	0.0	0	0.0	-	-
0030	0	0	0	0	0	0	0	0	0	0	0	0	0	0	0.0	0	0.0	0	0.0	-	-
0045	0	0	0	0	0	0	0	0	0	0	0	0	0	0	0.0	0	0.0	0	0.0	-	-
0100	0	0	0	0	0	0	0	0	0	0	0	0	0	0	0.0	0	0.0	0	0.0	-	-
0115	0	0	0	0	0	0	0	0	0	0	0	0	0	0	0.0	0	0.0	0	0.0	-	-
0130	0	0	0	0	0	0	0	0	0	0	0	0	0	0	0.0	0	0.0	0	0.0	-	-
0145	0	0	0	0	0	0	0	0	0	0	0	0	0	0	0.0	0	0.0	0	0.0	-	-
0200	0	0	0	0	0	0	0	0	0	0	0	0	0	0	0.0	0	0.0	0	0.0	-	-
0215	0	0	0	0	0	0	0	0	0	0	0	0	0	0	0.0	0	0.0	0	0.0	-	-
0230	0	0	0	0	0	0	0	0	0	0	0	0	0	0	0.0	0	0.0	0	0.0	-	-
0245	0	0	0	0	0	0	0	0	0	0	0	0	0	0	0.0	0	0.0	0	0.0	-	-
0300	0	0	0	0	0	0	0	0	0	0	0	0	0	0	0.0	0	0.0	0	0.0	-	-
0315	0	0	0	0	0	0	0	0	0	0	0	0	0	0	0.0	0	0.0	0	0.0	-	-
0330	0	0	0	0	0	0	0	0	0	0	0	0	0	0	0.0	0	0.0	0	0.0	-	-
0345	0	0	0	0	0	0	0	0	0	0	0	0	0	0	0.0	0	0.0	0	0.0	-	-
0400	0	0	0	0	0	0	0	0	0	0	0	0	0	0	0.0	0	0.0	0	0.0	-	-
0415	0	0	0	0	0	0	0	0	0	0	0	0	0	0	0.0	0	0.0	0	0.0	-	-
0430	0	0	0	0	0	0	0	0	0	0	0	0	0	0	0.0	0	0.0	0	0.0	-	-
0445	0	0	0	0	0	0	0	0	0	0	0	0	0	0	0.0	0	0.0	0	0.0	-	-
0500	0	0	0	0	0	0	0	0	0	0	0	0	0	0	0.0	0	0.0	0	0.0	-	-
0515	0	0	0	0	0	0	0	0	0	0	0	0	0	0	0.0	0	0.0	0	0.0	-	-
0530	0	0	0	0	0	0	0	0	0	0	0	0	0	0	0.0	0	0.0	0	0.0	-	-
0545	0	0	0	0	0	0	0	0	0	0	0	0	0	0	0.0	0	0.0	0	0.0	-	-
0600	0	0	0	0	0	0	0	0	0	0	0	0	0	0	0.0	0	0.0	0	0.0	-	-
0615	0	0	0	0	0	0	0	0	0	0	0	0	0	0	0.0	0	0.0	0	0.0	-	-
0630	1	0	0	0	1	0	0	0	0	0	0	0	0	0	0.0	0	0.0	0	0.0	34.7	-
0645	1	0	1	0	0	0	0	0	0	0	0	0	0	0	0.0	0	0.0	0	0.0	42.5	-
0700	2	0	1	0	0	0	1	0	0	0	0	0	0	0	0.0	0	0.0	0	0.0	32.8	-
0715	2	0	1	0	1	0	0	0	0	0	0	0	0	0	0.0	0	0.0	0	0.0	35.7	-
0730	4	0	4	0	0	0	0	0	0	0	0	0	0	0	0.0	0	0.0	0	0.0	28.2	-
0745	4	0	2	0	2	0	0	0	0	0	0	0	0	0	0.0	0	0.0	0	0.0	36.3	-
0800	1	0	0	0	1	0	0	0	0	0	0	0	0	0	0.0	0	0.0	0	0.0	37.7	-
0815	2	0	1	0	0	0	1	0	0	0	0	0	0	0	0.0	0	0.0	0	0.0	22.1	-
0830	2	0	2	0	0	0	0	0	0	0	0	0	0	0	0.0	0	0.0	0	0.0	38.6	-
0845	4	0	2	0	2	0	0	0	0	0	0	0	0	0	0.0	0	0.0	0	0.0	39.6	-
0900	2	0	2	0	0	0	0	0	0	0	0	0	0	0	0.0	0	0.0	0	0.0	27.6	-
0915	**7**	**0**	**6**	**0**	**0**	**0**	**1**	**0**	**0**	**0**	**0**	**0**	**0**	**0**	**0.0**	**0**	**0.0**	**0**	**0.0**	**41**	**-**
0930	1	0	1	0	0	0	0	0	0	0	0	0	0	0	0.0	0	0.0	0	0.0	45.4	-
0945	1	0	1	0	0	0	0	0	0	0	0	0	0	0	0.0	0	0.0	0	0.0	32.4	-
1000	3	0	2	0	1	0	0	0	0	0	0	0	0	0	0.0	0	0.0	0	0.0	47.8	-
1015	4	0	3	0	0	0	1	0	0	0	0	0	0	0	0.0	0	0.0	0	0.0	22.7	-
1030	4	0	3	0	0	0	1	0	0	0	0	0	0	0	0.0	0	0.0	0	0.0	29.3	-
1045	0	0	0	0	0	0	0	0	0	0	0	0	0	0	0.0	0	0.0	0	0.0	-	-
1100	2	0	2	0	0	0	0	0	0	0	0	0	0	0	0.0	0	0.0	0	0.0	41.1	-
1115	4	0	1	0	2	0	1	0	0	0	0	0	0	0	0.0	0	0.0	0	0.0	28.1	-
1130	3	0	2	0	1	0	0	0	0	0	0	0	0	0	0.0	0	0.0	0	0.0	41	-
1145	3	0	2	1	0	0	0	0	0	0	0	0	0	0	0.0	0	0.0	0	0.0	35.3	-
1200	3	0	2	0	0	0	1	0	0	0	0	0	0	0	0.0	0	0.0	0	0.0	29.5	-
1215	0	0	0	0	0	0	0	0	0	0	0	0	0	0	0.0	0	0.0	0	0.0	-	-
1230	5	0	4	0	1	0	0	0	0	0	0	0	0	0	0.0	0	0.0	0	0.0	38.7	-
1245	6	0	4	0	1	0	1	0	0	0	0	0	0	0	0.0	0	0.0	0	0.0	30.1	-
1300	9	0	9	0	0	0	0	0	0	0	0	0	0	0	0.0	0	0.0	0	0.0	35.7	-
1315	4	0	3	0	0	0	1	0	0	0	0	0	0	0	0.0	0	0.0	0	0.0	26	-
1330	5	0	5	0	0	0	0	0	0	0	0	0	0	0	0.0	0	0.0	0	0.0	25.5	-
1345	2	0	2	0	0	0	0	0	0	0	0	0	0	0	0.0	0	0.0	0	0.0	31.7	-
1400	5	0	4	0	0	0	1	0	0	0	0	0	0	0	0.0	0	0.0	0	0.0	26.8	-
1415	5	1	4	0	0	0	0	0	0	0	0	0	0	0	0.0	0	0.0	0	0.0	39.3	-
1430	2	0	2	0	0	0	0	0	0	0	0	0	0	0	0.0	0	0.0	0	0.0	35.7	-
1445	2	0	1	0	1	0	0	0	0	0	0	0	0	0	0.0	0	0.0	0	0.0	34.2	-
1500	11	0	10	0	1	0	0	0	0	0	0	0	0	0	0.0	0	0.0	0	0.0	24.3	28.9
1515	**13**	**0**	**11**	**0**	**2**	**0**	**0**	**0**	**0**	**0**	**0**	**0**	**0**	**0**	**0.0**	**0**	**0.0**	**0**	**0.0**	**15.1**	**17.5**
1530	7	0	7	0	0	0	0	0	0	0	0	0	0	0	0.0	0	0.0	0	0.0	23.7	-
1545	4	0	3	0	1	0	0	0	0	0	0	0	0	0	0.0	0	0.0	0	0.0	28.6	-
1600	5	0	5	0	0	0	0	0	0	0	0	0	0	0	0.0	0	0.0	0	0.0	29.8	-
1615	7	0	5	0	0	0	1	0	1	0	0	0	0	0	0.0	0	0.0	0	0.0	32.7	-
1630	6	0	6	0	0	0	0	0	0	0	0	0	0	1	16.7	1	16.7	1	16.7	40.3	-
1645	5	0	3	0	2	0	0	0	0	0	0	0	0	0	0.0	0	0.0	0	0.0	41.1	-
1700	1	0	1	0	0	0	0	0	0	0	0	0	0	0	0.0	0	0.0	0	0.0	29.5	-
1715	5	1	4	0	0	0	0	0	0	0	0	0	0	0	0.0	0	0.0	0	0.0	37.7	-
1730	0	0	0	0	0	0	0	0	0	0	0	0	0	0	0.0	0	0.0	0	0.0	-	-
1745	2	0	2	0	0	0	0	0	0	0	0	0	0	0	0.0	0	0.0	0	0.0	34.3	-
1800	3	0	2	0	1	0	0	0	0	0	0	0	0	0	0.0	0	0.0	0	0.0	35.9	-
1815	4	0	3	0	1	0	0	0	0	0	0	0	0	0	0.0	0	0.0	0	0.0	22.9	-
1830	3	0	2	0	1	0	0	0	0	0	0	0	0	0	0.0	0	0.0	0	0.0	28.1	-
1845	0	0	0	0	0	0	0	0	0	0	0	0	0	0	0.0	0	0.0	0	0.0	-	-
1900	1	0	1	0	0	0	0	0	0	0	0	0	0	0	0.0	0	0.0	0	0.0	12.7	-
1915	1	0	1	0	0	0	0	0	0	0	0	0	0	0	0.0	0	0.0	0	0.0	46	-
1930	2	0	2	0	0	0	0	0	0	0	0	0	0	0	0.0	0	0.0	0	0.0	23.4	-
1945	0	0	0	0	0	0	0	0	0	0	0	0	0	0	0.0	0	0.0	0	0.0	-	-
2000	0	0	0	0	0	0	0	0	0	0	0	0	0	0	0.0	0	0.0	0	0.0	-	-
2015	0	0	0	0	0	0	0	0	0	0	0	0	0	0	0.0	0	0.0	0	0.0	-	-
2030	1	0	1	0	0	0	0	0	0	0	0	0	0	0	0.0	0	0.0	0	0.0	25.4	-
2045	0	0	0	0	0	0	0	0	0	0	0	0	0	0	0.0	0	0.0	0	0.0	-	-
2100	0	0	0	0	0	0	0	0	0	0	0	0	0	0	0.0	0	0.0	0	0.0	-	-
2115	0	0	0	0	0	0	0	0	0	0	0	0	0	0	0.0	0	0.0	0	0.0	-	-
2130	0	0	0	0	0	0	0	0	0	0	0	0	0	0	0.0	0	0.0	0	0.0	-	-
2145	1	0	1	0	0	0	0	0	0	0	0	0	0	0	0.0	0	0.0	0	0.0	17.5	-
2200	0	0	0	0	0	0	0	0	0	0	0	0	0	0	0.0	0	0.0	0	0.0	-	-
2215	0	0	0	0	0	0	0	0	0	0	0	0	0	0	0.0	0	0.0	0	0.0	-	-
2230	0	0	0	0	0	0	0	0	0	0	0	0	0	0	0.0	0	0.0	0	0.0	-	-
2245	0	0	0	0	0	0	0	0	0	0	0	0	0	0	0.0	0	0.0	0	0.0	-	-
2300	0	0	0	0	0	0	0	0	0	0	0	0	0	0	0.0	0	0.0	0	0.0	-	-
2315	0	0	0	0	0	0	0	0	0	0	0	0	0	0	0.0	0	0.0	0	0.0	-	-
2330	2	0	2	0	0	0	0	0	0	0	0	0	0	0	0.0	0	0.0	0	0.0	30.2	-
2345	1	0	1	0	0	0	0	0	0	0	0	0	0	0	0.0	0	0.0	0	0.0	15.1	-
07-19	**179**	**2**	**142**	**1**	**22**	**0**	**11**	**0**	**1**	**0**	**0**	**0**	**0**	**1**	**0.6**	**1**	**0.6**	**1**	**0.6**	**31.3**	**43.8**
06-22	**187**	**2**	**149**	**1**	**23**	**0**	**11**	**0**	**1**	**0**	**0**	**0**	**0**	**1**	**0.5**	**1**	**0.5**	**1**	**0.5**	**31.1**	**43.7**
06-00	**190**	**2**	**152**	**1**	**23**	**0**	**11**	**0**	**1**	**0**	**0**	**0**	**0**	**1**	**0.5**	**1**	**0.5**	**1**	**0.5**	**31**	**43.5**
00-00	**190**	**2**	**152**	**1**	**23**	**0**	**11**	**0**	**1**	**0**	**0**	**0**	**0**	**1**	**0.5**	**1**	**0.5**	**1**	**0.5**	**31**	**43.5**

Site 2
Location Moorhouse Road
Direction Southbound

16693 / EGMANTON SOLAR FARM
APRIL 2025
AUTOMATIC TRAFFIC COUNT

26 April 2025 Saturday

Time	Total	Classification												]PSL	]PSL%	]SL1	]SL1%	]SL2	]SL2%	Mean	Vpp
		1	2	3	4	5	6	7	8	9	10	11	12	60	60	68	68	70	70		85
		MCL	SV	SVT	TB2	TB3	T4	ART3	ART4	ART5	ART6	BD	DRT			ACPO	ACPO	DfT	DfT		
0000	0	0	0	0	0	0	0	0	0	0	0	0	0	0	0.0	0	0.0	0	0.0	-	-
0015	0	0	0	0	0	0	0	0	0	0	0	0	0	0	0.0	0	0.0	0	0.0	-	-
0030	0	0	0	0	0	0	0	0	0	0	0	0	0	0	0.0	0	0.0	0	0.0	-	-
0045	0	0	0	0	0	0	0	0	0	0	0	0	0	0	0.0	0	0.0	0	0.0	-	-
0100	0	0	0	0	0	0	0	0	0	0	0	0	0	0	0.0	0	0.0	0	0.0	-	-
0115	0	0	0	0	0	0	0	0	0	0	0	0	0	0	0.0	0	0.0	0	0.0	-	-
0130	0	0	0	0	0	0	0	0	0	0	0	0	0	0	0.0	0	0.0	0	0.0	-	-
0145	0	0	0	0	0	0	0	0	0	0	0	0	0	0	0.0	0	0.0	0	0.0	-	-
0200	0	0	0	0	0	0	0	0	0	0	0	0	0	0	0.0	0	0.0	0	0.0	-	-
0215	0	0	0	0	0	0	0	0	0	0	0	0	0	0	0.0	0	0.0	0	0.0	-	-
0230	0	0	0	0	0	0	0	0	0	0	0	0	0	0	0.0	0	0.0	0	0.0	-	-
0245	0	0	0	0	0	0	0	0	0	0	0	0	0	0	0.0	0	0.0	0	0.0	-	-
0300	0	0	0	0	0	0	0	0	0	0	0	0	0	0	0.0	0	0.0	0	0.0	-	-
0315	0	0	0	0	0	0	0	0	0	0	0	0	0	0	0.0	0	0.0	0	0.0	-	-
0330	0	0	0	0	0	0	0	0	0	0	0	0	0	0	0.0	0	0.0	0	0.0	-	-
0345	0	0	0	0	0	0	0	0	0	0	0	0	0	0	0.0	0	0.0	0	0.0	-	-
0400	0	0	0	0	0	0	0	0	0	0	0	0	0	0	0.0	0	0.0	0	0.0	-	-
0415	0	0	0	0	0	0	0	0	0	0	0	0	0	0	0.0	0	0.0	0	0.0	-	-
0430	0	0	0	0	0	0	0	0	0	0	0	0	0	0	0.0	0	0.0	0	0.0	-	-
0445	0	0	0	0	0	0	0	0	0	0	0	0	0	0	0.0	0	0.0	0	0.0	-	-
0500	1	0	1	0	0	0	0	0	0	0	0	0	0	0	0.0	0	0.0	0	0.0	40.6	-
0515	0	0	0	0	0	0	0	0	0	0	0	0	0	0	0.0	0	0.0	0	0.0	-	-
0530	0	0	0	0	0	0	0	0	0	0	0	0	0	0	0.0	0	0.0	0	0.0	-	-
0545	0	0	0	0	0	0	0	0	0	0	0	0	0	0	0.0	0	0.0	0	0.0	-	-
0600	0	0	0	0	0	0	0	0	0	0	0	0	0	0	0.0	0	0.0	0	0.0	-	-
0615	1	0	1	0	0	0	0	0	0	0	0	0	0	0	0.0	0	0.0	0	0.0	12.6	-
0630	0	0	0	0	0	0	0	0	0	0	0	0	0	0	0.0	0	0.0	0	0.0	-	-
0645	1	0	1	0	0	0	0	0	0	0	0	0	0	0	0.0	0	0.0	0	0.0	29	-
0700	1	0	1	0	0	0	0	0	0	0	0	0	0	0	0.0	0	0.0	0	0.0	41	-
0715	1	0	1	0	0	0	0	0	0	0	0	0	0	0	0.0	0	0.0	0	0.0	31.2	-
0730	0	0	0	0	0	0	0	0	0	0	0	0	0	0	0.0	0	0.0	0	0.0	-	-
0745	2	0	1	0	1	0	0	0	0	0	0	0	0	0	0.0	0	0.0	0	0.0	42.1	-
0800	1	0	1	0	0	0	0	0	0	0	0	0	0	0	0.0	0	0.0	0	0.0	34.5	-
0815	2	0	1	0	1	0	0	0	0	0	0	0	0	0	0.0	0	0.0	0	0.0	32.9	-
0830	2	0	2	0	0	0	0	0	0	0	0	0	0	0	0.0	0	0.0	0	0.0	32	-
0845	0	0	0	0	0	0	0	0	0	0	0	0	0	0	0.0	0	0.0	0	0.0	-	-
0900	0	0	0	0	0	0	0	0	0	0	0	0	0	0	0.0	0	0.0	0	0.0	-	-
0915	1	0	1	0	0	0	0	0	0	0	0	0	0	0	0.0	0	0.0	0	0.0	43	-
0930	0	0	0	0	0	0	0	0	0	0	0	0	0	0	0.0	0	0.0	0	0.0	-	-
0945	2	1	1	0	0	0	0	0	0	0	0	0	0	0	0.0	0	0.0	0	0.0	23.9	-
1000	2	0	2	0	0	0	0	0	0	0	0	0	0	0	0.0	0	0.0	0	0.0	37.6	-
1015	2	0	1	0	1	0	0	0	0	0	0	0	0	0	0.0	0	0.0	0	0.0	41.9	-
1030	1	0	0	1	0	0	0	0	0	0	0	0	0	0	0.0	0	0.0	0	0.0	31.7	-
1045	1	0	1	0	0	0	0	0	0	0	0	0	0	0	0.0	0	0.0	0	0.0	34.1	-
1100	**4**	**0**	**4**	**0**	**0**	**0**	**0**	**0**	**0**	**0**	**0**	**0**	**0**	**0**	**0.0**	**0**	**0.0**	**0**	**0.0**	**27.5**	**-**
1115	3	0	3	0	0	0	0	0	0	0	0	0	0	0	0.0	0	0.0	0	0.0	30.6	-
1130	2	0	2	0	0	0	0	0	0	0	0	0	0	0	0.0	0	0.0	0	0.0	32.4	-
1145	1	0	1	0	0	0	0	0	0	0	0	0	0	0	0.0	0	0.0	0	0.0	41.8	-
1200	3	0	3	0	0	0	0	0	0	0	0	0	0	1	33.3	1	33.3	1	33.3	43.6	-
1215	3	0	3	0	0	0	0	0	0	0	0	0	0	0	0.0	0	0.0	0	0.0	28.3	-
1230	**5**	**0**	**4**	**0**	**1**	**0**	**0**	**0**	**0**	**0**	**0**	**0**	**0**	**0**	**0.0**	**0**	**0.0**	**0**	**0.0**	**33.7**	**-**
1245	**5**	**0**	**4**	**0**	**1**	**0**	**0**	**0**	**0**	**0**	**0**	**0**	**0**	**0**	**0.0**	**0**	**0.0**	**0**	**0.0**	**35.5**	**-**
1300	2	0	2	0	0	0	0	0	0	0	0	0	0	0	0.0	0	0.0	0	0.0	43.5	-
1315	2	0	1	0	1	0	0	0	0	0	0	0	0	0	0.0	0	0.0	0	0.0	31	-
1330	4	1	3	0	0	0	0	0	0	0	0	0	0	1	25.0	0	0.0	0	0.0	40.4	-
1345	1	0	0	0	1	0	0	0	0	0	0	0	0	0	0.0	0	0.0	0	0.0	42	-
1400	**5**	**0**	**5**	**0**	**0**	**0**	**0**	**0**	**0**	**0**	**0**	**0**	**0**	**0**	**0.0**	**0**	**0.0**	**0**	**0.0**	**29.1**	**-**
1415	4	0	3	0	1	0	0	0	0	0	0	0	0	0	0.0	0	0.0	0	0.0	31.7	-
1430	3	0	3	0	0	0	0	0	0	0	0	0	0	0	0.0	0	0.0	0	0.0	22.3	-
1445	1	0	1	0	0	0	0	0	0	0	0	0	0	0	0.0	0	0.0	0	0.0	29.7	-
1500	1	0	1	0	0	0	0	0	0	0	0	0	0	0	0.0	0	0.0	0	0.0	50.7	-
1515	2	0	2	0	0	0	0	0	0	0	0	0	0	0	0.0	0	0.0	0	0.0	28.7	-
1530	**5**	**0**	**4**	**0**	**1**	**0**	**0**	**0**	**0**	**0**	**0**	**0**	**0**	**0**	**0.0**	**0**	**0.0**	**0**	**0.0**	**26.2**	**-**
1545	3	0	3	0	0	0	0	0	0	0	0	0	0	0	0.0	0	0.0	0	0.0	39.5	-
1600	2	0	1	0	1	0	0	0	0	0	0	0	0	0	0.0	0	0.0	0	0.0	38.1	-
1615	2	0	2	0	0	0	0	0	0	0	0	0	0	0	0.0	0	0.0	0	0.0	29.8	-
1630	2	0	2	0	0	0	0	0	0	0	0	0	0	0	0.0	0	0.0	0	0.0	45.1	-
1645	**5**	**0**	**5**	**0**	**0**	**0**	**0**	**0**	**0**	**0**	**0**	**0**	**0**	**0**	**0.0**	**0**	**0.0**	**0**	**0.0**	**30.6**	**-**
1700	0	0	0	0	0	0	0	0	0	0	0	0	0	0	0.0	0	0.0	0	0.0	-	-
1715	2	0	1	0	1	0	0	0	0	0	0	0	0	0	0.0	0	0.0	0	0.0	42.4	-
1730	0	0	0	0	0	0	0	0	0	0	0	0	0	0	0.0	0	0.0	0	0.0	-	-
1745	4	0	4	0	0	0	0	0	0	0	0	0	0	0	0.0	0	0.0	0	0.0	35.9	-
1800	1	0	0	0	1	0	0	0	0	0	0	0	0	0	0.0	0	0.0	0	0.0	23.2	-
1815	1	0	1	0	0	0	0	0	0	0	0	0	0	0	0.0	0	0.0	0	0.0	24.5	-
1830	0	0	0	0	0	0	0	0	0	0	0	0	0	0	0.0	0	0.0	0	0.0	-	-
1845	2	0	1	0	1	0	0	0	0	0	0	0	0	0	0.0	0	0.0	0	0.0	35.3	-
1900	0	0	0	0	0	0	0	0	0	0	0	0	0	0	0.0	0	0.0	0	0.0	-	-
1915	1	0	1	0	0	0	0	0	0	0	0	0	0	0	0.0	0	0.0	0	0.0	36	-
1930	1	0	1	0	0	0	0	0	0	0	0	0	0	0	0.0	0	0.0	0	0.0	41.6	-
1945	1	0	1	0	0	0	0	0	0	0	0	0	0	0	0.0	0	0.0	0	0.0	40.5	-
2000	1	0	1	0	0	0	0	0	0	0	0	0	0	0	0.0	0	0.0	0	0.0	39.6	-
2015	4	0	4	0	0	0	0	0	0	0	0	0	0	0	0.0	0	0.0	0	0.0	24.9	-
2030	0	0	0	0	0	0	0	0	0	0	0	0	0	0	0.0	0	0.0	0	0.0	-	-
2045	2	0	2	0	0	0	0	0	0	0	0	0	0	0	0.0	0	0.0	0	0.0	26.8	-
2100	0	0	0	0	0	0	0	0	0	0	0	0	0	0	0.0	0	0.0	0	0.0	-	-
2115	0	0	0	0	0	0	0	0	0	0	0	0	0	0	0.0	0	0.0	0	0.0	-	-
2130	0	0	0	0	0	0	0	0	0	0	0	0	0	0	0.0	0	0.0	0	0.0	-	-
2145	0	0	0	0	0	0	0	0	0	0	0	0	0	0	0.0	0	0.0	0	0.0	-	-
2200	1	0	1	0	0	0	0	0	0	0	0	0	0	0	0.0	0	0.0	0	0.0	40	-
2215	0	0	0	0	0	0	0	0	0	0	0	0	0	0	0.0	0	0.0	0	0.0	-	-
2230	0	0	0	0	0	0	0	0	0	0	0	0	0	0	0.0	0	0.0	0	0.0	-	-
2245	0	0	0	0	0	0	0	0	0	0	0	0	0	0	0.0	0	0.0	0	0.0	-	-
2300	1	0	1	0	0	0	0	0	0	0	0	0	0	0	0.0	0	0.0	0	0.0	27.8	-
2315	1	0	1	0	0	0	0	0	0	0	0	0	0	0	0.0	0	0.0	0	0.0	55.7	-
2330	0	0	0	0	0	0	0	0	0	0	0	0	0	0	0.0	0	0.0	0	0.0	-	-
2345	1	0	1	0	0	0	0	0	0	0	0	0	0	0	0.0	0	0.0	0	0.0	39.4	-
07-19	**98**	**2**	**82**	**1**	**13**	**0**	**0**	**0**	**0**	**0**	**0**	**0**	**0**	**2**	**2.0**	**1**	**1.0**	**1**	**1.0**	**33.8**	**43.6**
06-22	**110**	**2**	**94**	**1**	**13**	**0**	**0**	**0**	**0**	**0**	**0**	**0**	**0**	**2**	**1.8**	**1**	**0.9**	**1**	**0.9**	**33.3**	**43.1**
06-00	**114**	**2**	**98**	**1**	**13**	**0**	**0**	**0**	**0**	**0**	**0**	**0**	**0**	**2**	**1.8**	**1**	**0.9**	**1**	**0.9**	**33.6**	**43.2**
00-00	**115**	**2**	**99**	**1**	**13**	**0**	**0**	**0**	**0**	**0**	**0**	**0**	**0**	**2**	**1.7**	**1**	**0.9**	**1**	**0.9**	**33.6**	**43.2**

Site 2
Location Moorhouse Road
Direction Southbound

16693 / EGMANTON SOLAR FARM
APRIL 2025
AUTOMATIC TRAFFIC COUNT

27 April 2025 Sunday

Time	Total	Classification												]PSL	]PSL%	]SL1	]SL1%	]SL2	]SL2%	Mean	Vpp
		1	2	3	4	5	6	7	8	9	10	11	12	60	60	68	68	70	70		85
		MCL	SV	SVT	TB2	TB3	T4	ART3	ART4	ART5	ART6	BD	DRT			ACPO	ACPO	DfT	DfT		
0000	0	0	0	0	0	0	0	0	0	0	0	0	0	0	0.0	0	0.0	0	0.0	-	-
0015	0	0	0	0	0	0	0	0	0	0	0	0	0	0	0.0	0	0.0	0	0.0	-	-
0030	0	0	0	0	0	0	0	0	0	0	0	0	0	0	0.0	0	0.0	0	0.0	-	-
0045	0	0	0	0	0	0	0	0	0	0	0	0	0	0	0.0	0	0.0	0	0.0	-	-
0100	0	0	0	0	0	0	0	0	0	0	0	0	0	0	0.0	0	0.0	0	0.0	-	-
0115	0	0	0	0	0	0	0	0	0	0	0	0	0	0	0.0	0	0.0	0	0.0	-	-
0130	0	0	0	0	0	0	0	0	0	0	0	0	0	0	0.0	0	0.0	0	0.0	-	-
0145	0	0	0	0	0	0	0	0	0	0	0	0	0	0	0.0	0	0.0	0	0.0	-	-
0200	0	0	0	0	0	0	0	0	0	0	0	0	0	0	0.0	0	0.0	0	0.0	-	-
0215	0	0	0	0	0	0	0	0	0	0	0	0	0	0	0.0	0	0.0	0	0.0	-	-
0230	0	0	0	0	0	0	0	0	0	0	0	0	0	0	0.0	0	0.0	0	0.0	-	-
0245	0	0	0	0	0	0	0	0	0	0	0	0	0	0	0.0	0	0.0	0	0.0	-	-
0300	0	0	0	0	0	0	0	0	0	0	0	0	0	0	0.0	0	0.0	0	0.0	-	-
0315	0	0	0	0	0	0	0	0	0	0	0	0	0	0	0.0	0	0.0	0	0.0	-	-
0330	0	0	0	0	0	0	0	0	0	0	0	0	0	0	0.0	0	0.0	0	0.0	-	-
0345	0	0	0	0	0	0	0	0	0	0	0	0	0	0	0.0	0	0.0	0	0.0	-	-
0400	0	0	0	0	0	0	0	0	0	0	0	0	0	0	0.0	0	0.0	0	0.0	-	-
0415	0	0	0	0	0	0	0	0	0	0	0	0	0	0	0.0	0	0.0	0	0.0	-	-
0430	0	0	0	0	0	0	0	0	0	0	0	0	0	0	0.0	0	0.0	0	0.0	-	-
0445	0	0	0	0	0	0	0	0	0	0	0	0	0	0	0.0	0	0.0	0	0.0	-	-
0500	0	0	0	0	0	0	0	0	0	0	0	0	0	0	0.0	0	0.0	0	0.0	-	-
0515	0	0	0	0	0	0	0	0	0	0	0	0	0	0	0.0	0	0.0	0	0.0	-	-
0530	0	0	0	0	0	0	0	0	0	0	0	0	0	0	0.0	0	0.0	0	0.0	-	-
0545	0	0	0	0	0	0	0	0	0	0	0	0	0	0	0.0	0	0.0	0	0.0	-	-
0600	0	0	0	0	0	0	0	0	0	0	0	0	0	0	0.0	0	0.0	0	0.0	-	-
0615	0	0	0	0	0	0	0	0	0	0	0	0	0	0	0.0	0	0.0	0	0.0	-	-
0630	0	0	0	0	0	0	0	0	0	0	0	0	0	0	0.0	0	0.0	0	0.0	-	-
0645	1	0	0	0	1	0	0	0	0	0	0	0	0	0	0.0	0	0.0	0	0.0	31.8	-
0700	0	0	0	0	0	0	0	0	0	0	0	0	0	0	0.0	0	0.0	0	0.0	-	-
0715	0	0	0	0	0	0	0	0	0	0	0	0	0	0	0.0	0	0.0	0	0.0	-	-
0730	1	0	1	0	0	0	0	0	0	0	0	0	0	0	0.0	0	0.0	0	0.0	29.1	-
0745	0	0	0	0	0	0	0	0	0	0	0	0	0	0	0.0	0	0.0	0	0.0	-	-
0800	1	0	1	0	0	0	0	0	0	0	0	0	0	0	0.0	0	0.0	0	0.0	48.9	-
0815	0	0	0	0	0	0	0	0	0	0	0	0	0	0	0.0	0	0.0	0	0.0	-	-
0830	0	0	0	0	0	0	0	0	0	0	0	0	0	0	0.0	0	0.0	0	0.0	-	-
0845	1	0	1	0	0	0	0	0	0	0	0	0	0	0	0.0	0	0.0	0	0.0	23.8	-
0900	1	0	1	0	0	0	0	0	0	0	0	0	0	0	0.0	0	0.0	0	0.0	37.8	-
0915	0	0	0	0	0	0	0	0	0	0	0	0	0	0	0.0	0	0.0	0	0.0	-	-
0930	1	0	1	0	0	0	0	0	0	0	0	0	0	0	0.0	0	0.0	0	0.0	25.8	-
0945	2	1	1	0	0	0	0	0	0	0	0	0	0	0	0.0	0	0.0	0	0.0	23.8	-
1000	1	0	1	0	0	0	0	0	0	0	0	0	0	0	0.0	0	0.0	0	0.0	44.7	-
1015	3	0	3	0	0	0	0	0	0	0	0	0	0	0	0.0	0	0.0	0	0.0	33.1	-
1030	**4**	**0**	**2**	**0**	**2**	**0**	**0**	**0**	**0**	**0**	**0**	**0**	**0**	**0**	**0.0**	**0**	**0.0**	**0**	**0.0**	**32.3**	**-**
1045	1	0	1	0	0	0	0	0	0	0	0	0	0	0	0.0	0	0.0	0	0.0	32.9	-
1100	0	0	0	0	0	0	0	0	0	0	0	0	0	0	0.0	0	0.0	0	0.0	-	-
1115	1	0	1	0	0	0	0	0	0	0	0	0	0	0	0.0	0	0.0	0	0.0	52.3	-
1130	2	0	2	0	0	0	0	0	0	0	0	0	0	0	0.0	0	0.0	0	0.0	38.7	-
1145	**4**	**0**	**3**	**0**	**1**	**0**	**0**	**0**	**0**	**0**	**0**	**0**	**0**	**0**	**0.0**	**0**	**0.0**	**0**	**0.0**	**32.9**	**-**
1200	4	1	3	0	0	0	0	0	0	0	0	0	0	0	0.0	0	0.0	0	0.0	32.3	-
1215	1	0	0	0	1	0	0	0	0	0	0	0	0	0	0.0	0	0.0	0	0.0	25.2	-
1230	**5**	**0**	**5**	**0**	**0**	**0**	**0**	**0**	**0**	**0**	**0**	**0**	**0**	**0**	**0.0**	**0**	**0.0**	**0**	**0.0**	**30.8**	**-**
1245	3	0	3	0	0	0	0	0	0	0	0	0	0	0	0.0	0	0.0	0	0.0	41.6	-
1300	1	0	1	0	0	0	0	0	0	0	0	0	0	0	0.0	0	0.0	0	0.0	39.4	-
1315	1	0	1	0	0	0	0	0	0	0	0	0	0	0	0.0	0	0.0	0	0.0	32.6	-
1330	1	0	1	0	0	0	0	0	0	0	0	0	0	0	0.0	0	0.0	0	0.0	43.3	-
1345	**5**	**0**	**5**	**0**	**0**	**0**	**0**	**0**	**0**	**0**	**0**	**0**	**0**	**0**	**0.0**	**0**	**0.0**	**0**	**0.0**	**26.3**	**-**
1400	2	0	1	1	0	0	0	0	0	0	0	0	0	0	0.0	0	0.0	0	0.0	32.8	-
1415	3	0	3	0	0	0	0	0	0	0	0	0	0	0	0.0	0	0.0	0	0.0	29.2	-
1430	2	0	1	0	1	0	0	0	0	0	0	0	0	0	0.0	0	0.0	0	0.0	29.8	-
1445	0	0	0	0	0	0	0	0	0	0	0	0	0	0	0.0	0	0.0	0	0.0	-	-
1500	3	1	2	0	0	0	0	0	0	0	0	0	0	0	0.0	0	0.0	0	0.0	32	-
1515	2	0	2	0	0	0	0	0	0	0	0	0	0	0	0.0	0	0.0	0	0.0	37.2	-
1530	0	0	0	0	0	0	0	0	0	0	0	0	0	0	0.0	0	0.0	0	0.0	-	-
1545	1	1	0	0	0	0	0	0	0	0	0	0	0	0	0.0	0	0.0	0	0.0	14.4	-
1600	0	0	0	0	0	0	0	0	0	0	0	0	0	0	0.0	0	0.0	0	0.0	-	-
1615	2	0	2	0	0	0	0	0	0	0	0	0	0	0	0.0	0	0.0	0	0.0	38	-
1630	2	0	2	0	0	0	0	0	0	0	0	0	0	0	0.0	0	0.0	0	0.0	36.8	-
1645	1	0	1	0	0	0	0	0	0	0	0	0	0	0	0.0	0	0.0	0	0.0	30.9	-
1700	0	0	0	0	0	0	0	0	0	0	0	0	0	0	0.0	0	0.0	0	0.0	-	-
1715	2	0	2	0	0	0	0	0	0	0	0	0	0	0	0.0	0	0.0	0	0.0	29.3	-
1730	0	0	0	0	0	0	0	0	0	0	0	0	0	0	0.0	0	0.0	0	0.0	-	-
1745	1	0	1	0	0	0	0	0	0	0	0	0	0	0	0.0	0	0.0	0	0.0	35.9	-
1800	2	0	2	0	0	0	0	0	0	0	0	0	0	0	0.0	0	0.0	0	0.0	32.4	-
1815	0	0	0	0	0	0	0	0	0	0	0	0	0	0	0.0	0	0.0	0	0.0	-	-
1830	1	0	1	0	0	0	0	0	0	0	0	0	0	0	0.0	0	0.0	0	0.0	44.6	-
1845	1	0	0	0	1	0	0	0	0	0	0	0	0	0	0.0	0	0.0	0	0.0	39.4	-
1900	1	0	1	0	0	0	0	0	0	0	0	0	0	0	0.0	0	0.0	0	0.0	55.7	-
1915	2	0	2	0	0	0	0	0	0	0	0	0	0	0	0.0	0	0.0	0	0.0	48.7	-
1930	1	0	0	0	1	0	0	0	0	0	0	0	0	0	0.0	0	0.0	0	0.0	36.2	-
1945	2	0	1	0	1	0	0	0	0	0	0	0	0	0	0.0	0	0.0	0	0.0	37.7	-
2000	1	0	0	0	1	0	0	0	0	0	0	0	0	0	0.0	0	0.0	0	0.0	46.1	-
2015	2	0	2	0	0	0	0	0	0	0	0	0	0	1	50.0	0	0.0	0	0.0	54	-
2030	1	0	1	0	0	0	0	0	0	0	0	0	0	0	0.0	0	0.0	0	0.0	35.2	-
2045	1	0	1	0	0	0	0	0	0	0	0	0	0	0	0.0	0	0.0	0	0.0	20.1	-
2100	0	0	0	0	0	0	0	0	0	0	0	0	0	0	0.0	0	0.0	0	0.0	-	-
2115	0	0	0	0	0	0	0	0	0	0	0	0	0	0	0.0	0	0.0	0	0.0	-	-
2130	1	0	1	0	0	0	0	0	0	0	0	0	0	0	0.0	0	0.0	0	0.0	10.5	-
2145	1	0	1	0	0	0	0	0	0	0	0	0	0	0	0.0	0	0.0	0	0.0	34.5	-
2200	0	0	0	0	0	0	0	0	0	0	0	0	0	0	0.0	0	0.0	0	0.0	-	-
2215	1	0	1	0	0	0	0	0	0	0	0	0	0	0	0.0	0	0.0	0	0.0	38.1	-
2230	0	0	0	0	0	0	0	0	0	0	0	0	0	0	0.0	0	0.0	0	0.0	-	-
2245	0	0	0	0	0	0	0	0	0	0	0	0	0	0	0.0	0	0.0	0	0.0	-	-
2300	0	0	0	0	0	0	0	0	0	0	0	0	0	0	0.0	0	0.0	0	0.0	-	-
2315	1	0	1	0	0	0	0	0	0	0	0	0	0	0	0.0	0	0.0	0	0.0	44.7	-
2330	0	0	0	0	0	0	0	0	0	0	0	0	0	0	0.0	0	0.0	0	0.0	-	-
2345	0	0	0	0	0	0	0	0	0	0	0	0	0	0	0.0	0	0.0	0	0.0	-	-
07-19	**69**	**4**	**58**	**1**	**6**	**0**	**0**	**0**	**0**	**0**	**0**	**0**	**0**	**0**	**0.0**	**0**	**0.0**	**0**	**0.0**	**33.1**	**44**
06-22	**83**	**4**	**68**	**1**	**10**	**0**	**0**	**0**	**0**	**0**	**0**	**0**	**0**	**1**	**1.2**	**0**	**0.0**	**0**	**0.0**	**34.1**	**44.9**
06-00	**85**	**4**	**70**	**1**	**10**	**0**	**0**	**0**	**0**	**0**	**0**	**0**	**0**	**1**	**1.2**	**0**	**0.0**	**0**	**0.0**	**34.3**	**44.8**
00-00	**85**	**4**	**70**	**1**	**10**	**0**	**0**	**0**	**0**	**0**	**0**	**0**	**0**	**1**	**1.2**	**0**	**0.0**	**0**	**0.0**	**34.3**	**44.8**

Site 2
Location Moorhouse Road
Direction Southbound

16693 / EGMANTON SOLAR FARM
APRIL 2025
AUTOMATIC TRAFFIC COUNT

28 April 2025 Monday

Time	Total	Classification												]PSL	]PSL%	]SL1	]SL1%	]SL2	]SL2%	Mean	Vpp
		1	2	3	4	5	6	7	8	9	10	11	12	60	60	68	68	70	70		85
		MCL	SV	SVT	TB2	TB3	T4	ART3	ART4	ART5	ART6	BD	DRT			ACPO	ACPO	DfT	DfT		
0000	0	0	0	0	0	0	0	0	0	0	0	0	0	0	0.0	0	0.0	0	0.0	-	-
0015	0	0	0	0	0	0	0	0	0	0	0	0	0	0	0.0	0	0.0	0	0.0	-	-
0030	0	0	0	0	0	0	0	0	0	0	0	0	0	0	0.0	0	0.0	0	0.0	-	-
0045	0	0	0	0	0	0	0	0	0	0	0	0	0	0	0.0	0	0.0	0	0.0	-	-
0100	0	0	0	0	0	0	0	0	0	0	0	0	0	0	0.0	0	0.0	0	0.0	-	-
0115	0	0	0	0	0	0	0	0	0	0	0	0	0	0	0.0	0	0.0	0	0.0	-	-
0130	0	0	0	0	0	0	0	0	0	0	0	0	0	0	0.0	0	0.0	0	0.0	-	-
0145	0	0	0	0	0	0	0	0	0	0	0	0	0	0	0.0	0	0.0	0	0.0	-	-
0200	0	0	0	0	0	0	0	0	0	0	0	0	0	0	0.0	0	0.0	0	0.0	-	-
0215	0	0	0	0	0	0	0	0	0	0	0	0	0	0	0.0	0	0.0	0	0.0	-	-
0230	0	0	0	0	0	0	0	0	0	0	0	0	0	0	0.0	0	0.0	0	0.0	-	-
0245	0	0	0	0	0	0	0	0	0	0	0	0	0	0	0.0	0	0.0	0	0.0	-	-
0300	0	0	0	0	0	0	0	0	0	0	0	0	0	0	0.0	0	0.0	0	0.0	-	-
0315	0	0	0	0	0	0	0	0	0	0	0	0	0	0	0.0	0	0.0	0	0.0	-	-
0330	0	0	0	0	0	0	0	0	0	0	0	0	0	0	0.0	0	0.0	0	0.0	-	-
0345	0	0	0	0	0	0	0	0	0	0	0	0	0	0	0.0	0	0.0	0	0.0	-	-
0400	0	0	0	0	0	0	0	0	0	0	0	0	0	0	0.0	0	0.0	0	0.0	-	-
0415	0	0	0	0	0	0	0	0	0	0	0	0	0	0	0.0	0	0.0	0	0.0	-	-
0430	0	0	0	0	0	0	0	0	0	0	0	0	0	0	0.0	0	0.0	0	0.0	-	-
0445	0	0	0	0	0	0	0	0	0	0	0	0	0	0	0.0	0	0.0	0	0.0	-	-
0500	0	0	0	0	0	0	0	0	0	0	0	0	0	0	0.0	0	0.0	0	0.0	-	-
0515	1	0	0	0	1	0	0	0	0	0	0	0	0	0	0.0	0	0.0	0	0.0	47.8	-
0530	0	0	0	0	0	0	0	0	0	0	0	0	0	0	0.0	0	0.0	0	0.0	-	-
0545	0	0	0	0	0	0	0	0	0	0	0	0	0	0	0.0	0	0.0	0	0.0	-	-
0600	0	0	0	0	0	0	0	0	0	0	0	0	0	0	0.0	0	0.0	0	0.0	-	-
0615	0	0	0	0	0	0	0	0	0	0	0	0	0	0	0.0	0	0.0	0	0.0	-	-
0630	1	0	0	0	1	0	0	0	0	0	0	0	0	0	0.0	0	0.0	0	0.0	41.1	-
0645	2	0	1	0	1	0	0	0	0	0	0	0	0	0	0.0	0	0.0	0	0.0	41.6	-
0700	4	0	2	0	2	0	0	0	0	0	0	0	0	0	0.0	0	0.0	0	0.0	40.4	-
0715	0	0	0	0	0	0	0	0	0	0	0	0	0	0	0.0	0	0.0	0	0.0	-	-
0730	4	0	2	0	2	0	0	0	0	0	0	0	0	0	0.0	0	0.0	0	0.0	36.9	-
0745	0	0	0	0	0	0	0	0	0	0	0	0	0	0	0.0	0	0.0	0	0.0	-	-
0800	3	0	2	0	0	0	1	0	0	0	0	0	0	0	0.0	0	0.0	0	0.0	31.8	-
0815	2	0	1	1	0	0	0	0	0	0	0	0	0	0	0.0	0	0.0	0	0.0	26.9	-
0830	3	0	3	0	0	0	0	0	0	0	0	0	0	0	0.0	0	0.0	0	0.0	28.7	-
0845	1	0	0	0	1	0	0	0	0	0	0	0	0	0	0.0	0	0.0	0	0.0	37.3	-
0900	1	0	1	0	0	0	0	0	0	0	0	0	0	0	0.0	0	0.0	0	0.0	26.5	-
0915	0	0	0	0	0	0	0	0	0	0	0	0	0	0	0.0	0	0.0	0	0.0	-	-
0930	**5**	**0**	**4**	**0**	**1**	**0**	**0**	**0**	**0**	**0**	**0**	**0**	**0**	**0**	**0.0**	**0**	**0.0**	**0**	**0.0**	**38.8**	**-**
0945	3	0	3	0	0	0	0	0	0	0	0	0	0	0	0.0	0	0.0	0	0.0	36.6	-
1000	3	0	2	0	0	0	0	1	0	0	0	0	0	0	0.0	0	0.0	0	0.0	35.7	-
1015	2	0	2	0	0	0	0	0	0	0	0	0	0	0	0.0	0	0.0	0	0.0	43.3	-
1030	0	0	0	0	0	0	0	0	0	0	0	0	0	0	0.0	0	0.0	0	0.0	-	-
1045	1	0	1	0	0	0	0	0	0	0	0	0	0	0	0.0	0	0.0	0	0.0	20.5	-
1100	2	0	2	0	0	0	0	0	0	0	0	0	0	0	0.0	0	0.0	0	0.0	47.6	-
1115	1	0	1	0	0	0	0	0	0	0	0	0	0	0	0.0	0	0.0	0	0.0	35.2	-
1130	2	0	2	0	0	0	0	0	0	0	0	0	0	0	0.0	0	0.0	0	0.0	33.9	-
1145	4	1	3	0	0	0	0	0	0	0	0	0	0	0	0.0	0	0.0	0	0.0	28.2	-
1200	**5**	**0**	**4**	**0**	**1**	**0**	**0**	**0**	**0**	**0**	**0**	**0**	**0**	**0**	**0.0**	**0**	**0.0**	**0**	**0.0**	**35**	**-**
1215	1	0	1	0	0	0	0	0	0	0	0	0	0	0	0.0	0	0.0	0	0.0	33.5	-
1230	1	0	1	0	0	0	0	0	0	0	0	0	0	0	0.0	0	0.0	0	0.0	37.3	-
1245	2	0	1	0	1	0	0	0	0	0	0	0	0	0	0.0	0	0.0	0	0.0	32.9	-
1300	3	0	3	0	0	0	0	0	0	0	0	0	0	0	0.0	0	0.0	0	0.0	35.8	-
1315	4	0	2	0	2	0	0	0	0	0	0	0	0	0	0.0	0	0.0	0	0.0	20.4	-
1330	3	0	2	0	1	0	0	0	0	0	0	0	0	0	0.0	0	0.0	0	0.0	37.8	-
1345	3	1	1	0	1	0	0	0	0	0	0	0	0	0	0.0	0	0.0	0	0.0	46	-
1400	1	0	1	0	0	0	0	0	0	0	0	0	0	0	0.0	0	0.0	0	0.0	30	-
1415	3	0	1	0	2	0	0	0	0	0	0	0	0	0	0.0	0	0.0	0	0.0	29.5	-
1430	**5**	**0**	**5**	**0**	**0**	**0**	**0**	**0**	**0**	**0**	**0**	**0**	**0**	**0**	**0.0**	**0**	**0.0**	**0**	**0.0**	**33.1**	**-**
1445	2	0	2	0	0	0	0	0	0	0	0	0	0	0	0.0	0	0.0	0	0.0	29.6	-
1500	0	0	0	0	0	0	0	0	0	0	0	0	0	0	0.0	0	0.0	0	0.0	-	-
1515	4	0	2	0	2	0	0	0	0	0	0	0	0	0	0.0	0	0.0	0	0.0	33.5	-
1530	**5**	**0**	**4**	**0**	**1**	**0**	**0**	**0**	**0**	**0**	**0**	**0**	**0**	**0**	**0.0**	**0**	**0.0**	**0**	**0.0**	**39.1**	**-**
1545	2	0	2	0	0	0	0	0	0	0	0	0	0	0	0.0	0	0.0	0	0.0	45.1	-
1600	2	0	2	0	0	0	0	0	0	0	0	0	0	1	50.0	0	0.0	0	0.0	49.4	-
1615	**5**	**1**	**2**	**0**	**2**	**0**	**0**	**0**	**0**	**0**	**0**	**0**	**0**	**0**	**0.0**	**0**	**0.0**	**0**	**0.0**	**38.1**	**-**
1630	2	0	1	0	1	0	0	0	0	0	0	0	0	0	0.0	0	0.0	0	0.0	45.4	-
1645	4	0	4	0	0	0	0	0	0	0	0	0	0	0	0.0	0	0.0	0	0.0	40.5	-
1700	**5**	**0**	**4**	**0**	**0**	**0**	**0**	**0**	**1**	**0**	**0**	**0**	**0**	**0**	**0.0**	**0**	**0.0**	**0**	**0.0**	**34.1**	**-**
1715	**5**	**0**	**5**	**0**	**0**	**0**	**0**	**0**	**0**	**0**	**0**	**0**	**0**	**0**	**0.0**	**0**	**0.0**	**0**	**0.0**	**41**	**-**
1730	2	0	2	0	0	0	0	0	0	0	0	0	0	0	0.0	0	0.0	0	0.0	45.6	-
1745	2	0	2	0	0	0	0	0	0	0	0	0	0	0	0.0	0	0.0	0	0.0	32.7	-
1800	3	0	2	0	1	0	0	0	0	0	0	0	0	0	0.0	0	0.0	0	0.0	40	-
1815	0	0	0	0	0	0	0	0	0	0	0	0	0	0	0.0	0	0.0	0	0.0	-	-
1830	0	0	0	0	0	0	0	0	0	0	0	0	0	0	0.0	0	0.0	0	0.0	-	-
1845	2	1	1	0	0	0	0	0	0	0	0	0	0	0	0.0	0	0.0	0	0.0	37.8	-
1900	1	0	1	0	0	0	0	0	0	0	0	0	0	0	0.0	0	0.0	0	0.0	43.9	-
1915	0	0	0	0	0	0	0	0	0	0	0	0	0	0	0.0	0	0.0	0	0.0	-	-
1930	1	0	1	0	0	0	0	0	0	0	0	0	0	0	0.0	0	0.0	0	0.0	26	-
1945	0	0	0	0	0	0	0	0	0	0	0	0	0	0	0.0	0	0.0	0	0.0	-	-
2000	0	0	0	0	0	0	0	0	0	0	0	0	0	0	0.0	0	0.0	0	0.0	-	-
2015	0	0	0	0	0	0	0	0	0	0	0	0	0	0	0.0	0	0.0	0	0.0	-	-
2030	0	0	0	0	0	0	0	0	0	0	0	0	0	0	0.0	0	0.0	0	0.0	-	-
2045	1	0	1	0	0	0	0	0	0	0	0	0	0	0	0.0	0	0.0	0	0.0	31.6	-
2100	1	0	1	0	0	0	0	0	0	0	0	0	0	0	0.0	0	0.0	0	0.0	47.1	-
2115	0	0	0	0	0	0	0	0	0	0	0	0	0	0	0.0	0	0.0	0	0.0	-	-
2130	0	0	0	0	0	0	0	0	0	0	0	0	0	0	0.0	0	0.0	0	0.0	-	-
2145	2	0	2	0	0	0	0	0	0	0	0	0	0	0	0.0	0	0.0	0	0.0	30.8	-
2200	0	0	0	0	0	0	0	0	0	0	0	0	0	0	0.0	0	0.0	0	0.0	-	-
2215	0	0	0	0	0	0	0	0	0	0	0	0	0	0	0.0	0	0.0	0	0.0	-	-
2230	0	0	0	0	0	0	0	0	0	0	0	0	0	0	0.0	0	0.0	0	0.0	-	-
2245	0	0	0	0	0	0	0	0	0	0	0	0	0	0	0.0	0	0.0	0	0.0	-	-
2300	0	0	0	0	0	0	0	0	0	0	0	0	0	0	0.0	0	0.0	0	0.0	-	-
2315	1	0	0	0	1	0	0	0	0	0	0	0	0	0	0.0	0	0.0	0	0.0	44.1	-
2330	0	0	0	0	0	0	0	0	0	0	0	0	0	0	0.0	0	0.0	0	0.0	-	-
2345	0	0	0	0	0	0	0	0	0	0	0	0	0	0	0.0	0	0.0	0	0.0	-	-
07-19	**117**	**4**	**88**	**1**	**21**	**0**	**1**	**1**	**1**	**0**	**0**	**0**	**0**	**1**	**0.9**	**0**	**0.0**	**0**	**0.0**	**36.1**	**44.3**
06-22	**126**	**4**	**95**	**1**	**23**	**0**	**1**	**1**	**1**	**0**	**0**	**0**	**0**	**1**	**0.8**	**0**	**0.0**	**0**	**0.0**	**36.2**	**44.2**
06-00	**127**	**4**	**95**	**1**	**24**	**0**	**1**	**1**	**1**	**0**	**0**	**0**	**0**	**1**	**0.8**	**0**	**0.0**	**0**	**0.0**	**36.2**	**44.2**
00-00	**128**	**4**	**95**	**1**	**25**	**0**	**1**	**1**	**1**	**0**	**0**	**0**	**0**	**1**	**0.8**	**0**	**0.0**	**0**	**0.0**	**36.3**	**44.3**

Site 2
Location Moorhouse Road
Direction Southbound

16693 / EGMANTON SOLAR FARM
APRIL 2025
AUTOMATIC TRAFFIC COUNT

29 April 2025 Tuesday

Time	Total	Classification												]PSL	]PSL%	]SL1	]SL1%	]SL2	]SL2%	Mean	Vpp
		1	2	3	4	5	6	7	8	9	10	11	12	60	60	68	68	70	70		85
		MCL	SV	SVT	TB2	TB3	T4	ART3	ART4	ART5	ART6	BD	DRT			ACPO	ACPO	DfT	DfT		
0000	0	0	0	0	0	0	0	0	0	0	0	0	0	0	0.0	0	0.0	0	0.0	-	-
0015	0	0	0	0	0	0	0	0	0	0	0	0	0	0	0.0	0	0.0	0	0.0	-	-
0030	0	0	0	0	0	0	0	0	0	0	0	0	0	0	0.0	0	0.0	0	0.0	-	-
0045	0	0	0	0	0	0	0	0	0	0	0	0	0	0	0.0	0	0.0	0	0.0	-	-
0100	0	0	0	0	0	0	0	0	0	0	0	0	0	0	0.0	0	0.0	0	0.0	-	-
0115	0	0	0	0	0	0	0	0	0	0	0	0	0	0	0.0	0	0.0	0	0.0	-	-
0130	0	0	0	0	0	0	0	0	0	0	0	0	0	0	0.0	0	0.0	0	0.0	-	-
0145	0	0	0	0	0	0	0	0	0	0	0	0	0	0	0.0	0	0.0	0	0.0	-	-
0200	0	0	0	0	0	0	0	0	0	0	0	0	0	0	0.0	0	0.0	0	0.0	-	-
0215	0	0	0	0	0	0	0	0	0	0	0	0	0	0	0.0	0	0.0	0	0.0	-	-
0230	0	0	0	0	0	0	0	0	0	0	0	0	0	0	0.0	0	0.0	0	0.0	-	-
0245	0	0	0	0	0	0	0	0	0	0	0	0	0	0	0.0	0	0.0	0	0.0	-	-
0300	0	0	0	0	0	0	0	0	0	0	0	0	0	0	0.0	0	0.0	0	0.0	-	-
0315	0	0	0	0	0	0	0	0	0	0	0	0	0	0	0.0	0	0.0	0	0.0	-	-
0330	0	0	0	0	0	0	0	0	0	0	0	0	0	0	0.0	0	0.0	0	0.0	-	-
0345	0	0	0	0	0	0	0	0	0	0	0	0	0	0	0.0	0	0.0	0	0.0	-	-
0400	0	0	0	0	0	0	0	0	0	0	0	0	0	0	0.0	0	0.0	0	0.0	-	-
0415	0	0	0	0	0	0	0	0	0	0	0	0	0	0	0.0	0	0.0	0	0.0	-	-
0430	0	0	0	0	0	0	0	0	0	0	0	0	0	0	0.0	0	0.0	0	0.0	-	-
0445	0	0	0	0	0	0	0	0	0	0	0	0	0	0	0.0	0	0.0	0	0.0	-	-
0500	0	0	0	0	0	0	0	0	0	0	0	0	0	0	0.0	0	0.0	0	0.0	-	-
0515	0	0	0	0	0	0	0	0	0	0	0	0	0	0	0.0	0	0.0	0	0.0	-	-
0530	1	0	1	0	0	0	0	0	0	0	0	0	0	0	0.0	0	0.0	0	0.0	51.3	-
0545	0	0	0	0	0	0	0	0	0	0	0	0	0	0	0.0	0	0.0	0	0.0	-	-
0600	0	0	0	0	0	0	0	0	0	0	0	0	0	0	0.0	0	0.0	0	0.0	-	-
0615	0	0	0	0	0	0	0	0	0	0	0	0	0	0	0.0	0	0.0	0	0.0	-	-
0630	0	0	0	0	0	0	0	0	0	0	0	0	0	0	0.0	0	0.0	0	0.0	-	-
0645	0	0	0	0	0	0	0	0	0	0	0	0	0	0	0.0	0	0.0	0	0.0	-	-
0700	4	0	2	0	2	0	0	0	0	0	0	0	0	0	0.0	0	0.0	0	0.0	36.2	-
0715	2	0	2	0	0	0	0	0	0	0	0	0	0	0	0.0	0	0.0	0	0.0	44.5	-
0730	2	0	2	0	0	0	0	0	0	0	0	0	0	0	0.0	0	0.0	0	0.0	38.8	-
0745	3	0	3	0	0	0	0	0	0	0	0	0	0	0	0.0	0	0.0	0	0.0	39	-
0800	1	0	0	0	1	0	0	0	0	0	0	0	0	0	0.0	0	0.0	0	0.0	40.5	-
0815	4	0	4	0	0	0	0	0	0	0	0	0	0	0	0.0	0	0.0	0	0.0	34.2	-
0830	4	0	3	0	1	0	0	0	0	0	0	0	0	0	0.0	0	0.0	0	0.0	34.2	-
0845	2	0	2	0	0	0	0	0	0	0	0	0	0	0	0.0	0	0.0	0	0.0	23.6	-
0900	2	0	0	0	1	1	0	0	0	0	0	0	0	0	0.0	0	0.0	0	0.0	40	-
0915	0	0	0	0	0	0	0	0	0	0	0	0	0	0	0.0	0	0.0	0	0.0	-	-
0930	3	0	3	0	0	0	0	0	0	0	0	0	0	0	0.0	0	0.0	0	0.0	35.1	-
0945	4	0	3	0	1	0	0	0	0	0	0	0	0	0	0.0	0	0.0	0	0.0	30.1	-
1000	2	0	2	0	0	0	0	0	0	0	0	0	0	0	0.0	0	0.0	0	0.0	40.7	-
1015	1	0	1	0	0	0	0	0	0	0	0	0	0	0	0.0	0	0.0	0	0.0	33.4	-
1030	2	0	2	0	0	0	0	0	0	0	0	0	0	0	0.0	0	0.0	0	0.0	36.6	-
1045	0	0	0	0	0	0	0	0	0	0	0	0	0	0	0.0	0	0.0	0	0.0	-	-
1100	1	0	1	0	0	0	0	0	0	0	0	0	0	0	0.0	0	0.0	0	0.0	24.4	-
1115	**5**	**0**	**4**	**0**	**1**	**0**	**0**	**0**	**0**	**0**	**0**	**0**	**0**	**0**	**0.0**	**0**	**0.0**	**0**	**0.0**	**40.4**	**-**
1130	1	0	1	0	0	0	0	0	0	0	0	0	0	0	0.0	0	0.0	0	0.0	44.1	-
1145	1	1	0	0	0	0	0	0	0	0	0	0	0	0	0.0	0	0.0	0	0.0	14.4	-
1200	2	0	1	0	0	0	0	0	1	0	0	0	0	0	0.0	0	0.0	0	0.0	41	-
1215	2	0	2	0	0	0	0	0	0	0	0	0	0	0	0.0	0	0.0	0	0.0	37.7	-
1230	1	0	1	0	0	0	0	0	0	0	0	0	0	0	0.0	0	0.0	0	0.0	44	-
1245	3	0	2	0	0	0	0	0	1	0	0	0	0	0	0.0	0	0.0	0	0.0	32.9	-
1300	4	0	4	0	0	0	0	0	0	0	0	0	0	0	0.0	0	0.0	0	0.0	32.6	-
1315	3	0	3	0	0	0	0	0	0	0	0	0	0	0	0.0	0	0.0	0	0.0	40.5	-
1330	3	0	2	0	1	0	0	0	0	0	0	0	0	0	0.0	0	0.0	0	0.0	29.2	-
1345	3	0	3	0	0	0	0	0	0	0	0	0	0	0	0.0	0	0.0	0	0.0	31.3	-
1400	2	0	2	0	0	0	0	0	0	0	0	0	0	0	0.0	0	0.0	0	0.0	37.9	-
1415	**5**	**1**	**4**	**0**	**0**	**0**	**0**	**0**	**0**	**0**	**0**	**0**	**0**	**0**	**0.0**	**0**	**0.0**	**0**	**0.0**	**43.8**	**-**
1430	3	0	3	0	0	0	0	0	0	0	0	0	0	0	0.0	0	0.0	0	0.0	43.4	-
1445	1	0	1	0	0	0	0	0	0	0	0	0	0	0	0.0	0	0.0	0	0.0	40.2	-
1500	0	0	0	0	0	0	0	0	0	0	0	0	0	0	0.0	0	0.0	0	0.0	-	-
1515	4	0	4	0	0	0	0	0	0	0	0	0	0	0	0.0	0	0.0	0	0.0	46.7	-
1530	**5**	**0**	**4**	**0**	**1**	**0**	**0**	**0**	**0**	**0**	**0**	**0**	**0**	**0**	**0.0**	**0**	**0.0**	**0**	**0.0**	**35.9**	**-**
1545	2	0	1	0	1	0	0	0	0	0	0	0	0	0	0.0	0	0.0	0	0.0	44.6	-
1600	0	0	0	0	0	0	0	0	0	0	0	0	0	0	0.0	0	0.0	0	0.0	-	-
1615	**5**	**0**	**4**	**0**	**1**	**0**	**0**	**0**	**0**	**0**	**0**	**0**	**0**	**0**	**0.0**	**0**	**0.0**	**0**	**0.0**	**35.7**	**-**
1630	4	0	2	0	2	0	0	0	0	0	0	0	0	0	0.0	0	0.0	0	0.0	45.9	-
1645	3	1	2	0	0	0	0	0	0	0	0	0	0	0	0.0	0	0.0	0	0.0	36.7	-
1700	2	0	1	0	1	0	0	0	0	0	0	0	0	0	0.0	0	0.0	0	0.0	38.1	-
1715	3	0	3	0	0	0	0	0	0	0	0	0	0	0	0.0	0	0.0	0	0.0	37.3	-
1730	3	0	3	0	0	0	0	0	0	0	0	0	0	0	0.0	0	0.0	0	0.0	40.1	-
1745	3	0	3	0	0	0	0	0	0	0	0	0	0	0	0.0	0	0.0	0	0.0	40.3	-
1800	2	0	2	0	0	0	0	0	0	0	0	0	0	0	0.0	0	0.0	0	0.0	46.3	-
1815	3	0	2	0	1	0	0	0	0	0	0	0	0	0	0.0	0	0.0	0	0.0	38.9	-
1830	0	0	0	0	0	0	0	0	0	0	0	0	0	0	0.0	0	0.0	0	0.0	-	-
1845	**5**	**0**	**5**	**0**	**0**	**0**	**0**	**0**	**0**	**0**	**0**	**0**	**0**	**0**	**0.0**	**0**	**0.0**	**0**	**0.0**	**38.2**	**-**
1900	1	0	1	0	0	0	0	0	0	0	0	0	0	0	0.0	0	0.0	0	0.0	33.8	-
1915	0	0	0	0	0	0	0	0	0	0	0	0	0	0	0.0	0	0.0	0	0.0	-	-
1930	1	0	0	0	1	0	0	0	0	0	0	0	0	0	0.0	0	0.0	0	0.0	32.3	-
1945	0	0	0	0	0	0	0	0	0	0	0	0	0	0	0.0	0	0.0	0	0.0	-	-
2000	0	0	0	0	0	0	0	0	0	0	0	0	0	0	0.0	0	0.0	0	0.0	-	-
2015	1	0	1	0	0	0	0	0	0	0	0	0	0	0	0.0	0	0.0	0	0.0	20.6	-
2030	3	0	3	0	0	0	0	0	0	0	0	0	0	0	0.0	0	0.0	0	0.0	35.3	-
2045	1	0	1	0	0	0	0	0	0	0	0	0	0	0	0.0	0	0.0	0	0.0	24.9	-
2100	1	0	1	0	0	0	0	0	0	0	0	0	0	0	0.0	0	0.0	0	0.0	47.4	-
2115	0	0	0	0	0	0	0	0	0	0	0	0	0	0	0.0	0	0.0	0	0.0	-	-
2130	0	0	0	0	0	0	0	0	0	0	0	0	0	0	0.0	0	0.0	0	0.0	-	-
2145	0	0	0	0	0	0	0	0	0	0	0	0	0	0	0.0	0	0.0	0	0.0	-	-
2200	0	0	0	0	0	0	0	0	0	0	0	0	0	0	0.0	0	0.0	0	0.0	-	-
2215	0	0	0	0	0	0	0	0	0	0	0	0	0	0	0.0	0	0.0	0	0.0	-	-
2230	0	0	0	0	0	0	0	0	0	0	0	0	0	0	0.0	0	0.0	0	0.0	-	-
2245	0	0	0	0	0	0	0	0	0	0	0	0	0	0	0.0	0	0.0	0	0.0	-	-
2300	0	0	0	0	0	0	0	0	0	0	0	0	0	0	0.0	0	0.0	0	0.0	-	-
2315	0	0	0	0	0	0	0	0	0	0	0	0	0	0	0.0	0	0.0	0	0.0	-	-
2330	0	0	0	0	0	0	0	0	0	0	0	0	0	0	0.0	0	0.0	0	0.0	-	-
2345	0	0	0	0	0	0	0	0	0	0	0	0	0	0	0.0	0	0.0	0	0.0	-	-
07-19	**120**	**3**	**99**	**0**	**15**	**1**	**0**	**0**	**2**	**0**	**0**	**0**	**0**	**0**	**0.0**	**0**	**0.0**	**0**	**0.0**	**37.7**	**47.4**
06-22	**128**	**3**	**106**	**0**	**16**	**1**	**0**	**0**	**2**	**0**	**0**	**0**	**0**	**0**	**0.0**	**0**	**0.0**	**0**	**0.0**	**37.4**	**47.1**
06-00	**128**	**3**	**106**	**0**	**16**	**1**	**0**	**0**	**2**	**0**	**0**	**0**	**0**	**0**	**0.0**	**0**	**0.0**	**0**	**0.0**	**37.4**	**47.1**
00-00	**129**	**3**	**107**	**0**	**16**	**1**	**0**	**0**	**2**	**0**	**0**	**0**	**0**	**0**	**0.0**	**0**	**0.0**	**0**	**0.0**	**37.5**	**47.5**

Site 2
Location Moorhouse Road
Direction Southbound
30 April 2025

16693 / EGMANTON SOLAR FARM
APRIL 2025
AUTOMATIC TRAFFIC COUNT

Time	Total	Classification												]PSL	]PSL%	]SL1	]SL1%	]SL2	]SL2%	Mean	Vpp
		1	2	3	4	5	6	7	8	9	10	11	12	60	60	68	68	70	70		85
		MCL	SV	SVT	TB2	TB3	T4	ART3	ART4	ART5	ART6	BD	DRT			ACPO	ACPO	DfT	DfT		
0000	0	0	0	0	0	0	0	0	0	0	0	0	0	0	0.0	0	0.0	0	0.0	-	-
0015	0	0	0	0	0	0	0	0	0	0	0	0	0	0	0.0	0	0.0	0	0.0	-	-
0030	0	0	0	0	0	0	0	0	0	0	0	0	0	0	0.0	0	0.0	0	0.0	-	-
0045	0	0	0	0	0	0	0	0	0	0	0	0	0	0	0.0	0	0.0	0	0.0	-	-
0100	0	0	0	0	0	0	0	0	0	0	0	0	0	0	0.0	0	0.0	0	0.0	-	-
0115	0	0	0	0	0	0	0	0	0	0	0	0	0	0	0.0	0	0.0	0	0.0	-	-
0130	0	0	0	0	0	0	0	0	0	0	0	0	0	0	0.0	0	0.0	0	0.0	-	-
0145	0	0	0	0	0	0	0	0	0	0	0	0	0	0	0.0	0	0.0	0	0.0	-	-
0200	0	0	0	0	0	0	0	0	0	0	0	0	0	0	0.0	0	0.0	0	0.0	-	-
0215	0	0	0	0	0	0	0	0	0	0	0	0	0	0	0.0	0	0.0	0	0.0	-	-
0230	0	0	0	0	0	0	0	0	0	0	0	0	0	0	0.0	0	0.0	0	0.0	-	-
0245	0	0	0	0	0	0	0	0	0	0	0	0	0	0	0.0	0	0.0	0	0.0	-	-
0300	0	0	0	0	0	0	0	0	0	0	0	0	0	0	0.0	0	0.0	0	0.0	-	-
0315	0	0	0	0	0	0	0	0	0	0	0	0	0	0	0.0	0	0.0	0	0.0	-	-
0330	0	0	0	0	0	0	0	0	0	0	0	0	0	0	0.0	0	0.0	0	0.0	-	-
0345	0	0	0	0	0	0	0	0	0	0	0	0	0	0	0.0	0	0.0	0	0.0	-	-
0400	0	0	0	0	0	0	0	0	0	0	0	0	0	0	0.0	0	0.0	0	0.0	-	-
0415	0	0	0	0	0	0	0	0	0	0	0	0	0	0	0.0	0	0.0	0	0.0	-	-
0430	0	0	0	0	0	0	0	0	0	0	0	0	0	0	0.0	0	0.0	0	0.0	-	-
0445	0	0	0	0	0	0	0	0	0	0	0	0	0	0	0.0	0	0.0	0	0.0	-	-
0500	0	0	0	0	0	0	0	0	0	0	0	0	0	0	0.0	0	0.0	0	0.0	-	-
0515	0	0	0	0	0	0	0	0	0	0	0	0	0	0	0.0	0	0.0	0	0.0	-	-
0530	0	0	0	0	0	0	0	0	0	0	0	0	0	0	0.0	0	0.0	0	0.0	-	-
0545	1	0	0	0	1	0	0	0	0	0	0	0	0	0	0.0	0	0.0	0	0.0	35.5	-
0600	0	0	0	0	0	0	0	0	0	0	0	0	0	0	0.0	0	0.0	0	0.0	-	-
0615	0	0	0	0	0	0	0	0	0	0	0	0	0	0	0.0	0	0.0	0	0.0	-	-
0630	0	0	0	0	0	0	0	0	0	0	0	0	0	0	0.0	0	0.0	0	0.0	-	-
0645	1	0	0	0	0	0	0	0	0	1	0	0	0	0	0.0	0	0.0	0	0.0	28.6	-
0700	2	0	1	0	1	0	0	0	0	0	0	0	0	0	0.0	0	0.0	0	0.0	41.4	-
0715	**4**	**0**	**3**	**0**	**1**	**0**	**0**	**0**	**0**	**0**	**0**	**0**	**0**	**0**	**0.0**	**0**	**0.0**	**0**	**0.0**	**26**	**-**
0730	3	0	2	0	1	0	0	0	0	0	0	0	0	0	0.0	0	0.0	0	0.0	39.6	-
0745	**4**	**0**	**4**	**0**	**0**	**0**	**0**	**0**	**0**	**0**	**0**	**0**	**0**	**0**	**0.0**	**0**	**0.0**	**0**	**0.0**	**40.9**	**-**
0800	2	0	2	0	0	0	0	0	0	0	0	0	0	0	0.0	0	0.0	0	0.0	40.3	-
0815	3	0	1	0	2	0	0	0	0	0	0	0	0	0	0.0	0	0.0	0	0.0	43.5	-
0830	3	0	3	0	0	0	0	0	0	0	0	0	0	1	33.3	0	0.0	0	0.0	48.5	-
0845	**4**	**0**	**3**	**0**	**1**	**0**	**0**	**0**	**0**	**0**	**0**	**0**	**0**	**1**	**25.0**	**0**	**0.0**	**0**	**0.0**	**50**	**-**
0900	2	0	2	0	0	0	0	0	0	0	0	0	0	0	0.0	0	0.0	0	0.0	47.2	-
0915	1	0	1	0	0	0	0	0	0	0	0	0	0	0	0.0	0	0.0	0	0.0	50.7	-
0930	1	0	0	0	1	0	0	0	0	0	0	0	0	0	0.0	0	0.0	0	0.0	23.3	-
0945	**4**	**0**	**4**	**0**	**0**	**0**	**0**	**0**	**0**	**0**	**0**	**0**	**0**	**0**	**0.0**	**0**	**0.0**	**0**	**0.0**	**32.8**	**-**
1000	0	0	0	0	0	0	0	0	0	0	0	0	0	0	0.0	0	0.0	0	0.0	-	-
1015	0	0	0	0	0	0	0	0	0	0	0	0	0	0	0.0	0	0.0	0	0.0	-	-
1030	1	1	0	0	0	0	0	0	0	0	0	0	0	0	0.0	0	0.0	0	0.0	17.2	-
1045	3	0	2	0	1	0	0	0	0	0	0	0	0	0	0.0	0	0.0	0	0.0	40.2	-
1100	3	0	3	0	0	0	0	0	0	0	0	0	0	0	0.0	0	0.0	0	0.0	29.7	-
1115	3	1	1	0	1	0	0	0	0	0	0	0	0	0	0.0	0	0.0	0	0.0	39.5	-
1130	1	0	1	0	0	0	0	0	0	0	0	0	0	0	0.0	0	0.0	0	0.0	46.9	-
1145	3	1	1	1	0	0	0	0	0	0	0	0	0	0	0.0	0	0.0	0	0.0	42.1	-
1200	4	0	4	0	0	0	0	0	0	0	0	0	0	0	0.0	0	0.0	0	0.0	39.3	-
1215	2	0	1	0	1	0	0	0	0	0	0	0	0	0	0.0	0	0.0	0	0.0	39.9	-
1230	1	0	1	0	0	0	0	0	0	0	0	0	0	0	0.0	0	0.0	0	0.0	34	-
1245	4	0	3	0	1	0	0	0	0	0	0	0	0	0	0.0	0	0.0	0	0.0	38.2	-
1300	1	0	1	0	0	0	0	0	0	0	0	0	0	0	0.0	0	0.0	0	0.0	36.1	-
1315	4	0	4	0	0	0	0	0	0	0	0	0	0	0	0.0	0	0.0	0	0.0	43.6	-
1330	1	0	1	0	0	0	0	0	0	0	0	0	0	0	0.0	0	0.0	0	0.0	38.2	-
1345	3	0	3	0	0	0	0	0	0	0	0	0	0	0	0.0	0	0.0	0	0.0	42.6	-
1400	1	0	0	0	1	0	0	0	0	0	0	0	0	0	0.0	0	0.0	0	0.0	38.8	-
1415	1	0	0	0	1	0	0	0	0	0	0	0	0	0	0.0	0	0.0	0	0.0	55.4	-
1430	2	0	1	1	0	0	0	0	0	0	0	0	0	0	0.0	0	0.0	0	0.0	37.6	-
1445	0	0	0	0	0	0	0	0	0	0	0	0	0	0	0.0	0	0.0	0	0.0	-	-
1500	3	0	3	0	0	0	0	0	0	0	0	0	0	0	0.0	0	0.0	0	0.0	45.2	-
1515	**6**	**0**	**4**	**0**	**2**	**0**	**0**	**0**	**0**	**0**	**0**	**0**	**0**	**0**	**0.0**	**0**	**0.0**	**0**	**0.0**	**38.1**	**-**
1530	2	0	2	0	0	0	0	0	0	0	0	0	0	0	0.0	0	0.0	0	0.0	43.7	-
1545	2	0	2	0	0	0	0	0	0	0	0	0	0	0	0.0	0	0.0	0	0.0	38.6	-
1600	3	0	1	0	2	0	0	0	0	0	0	0	0	0	0.0	0	0.0	0	0.0	38.7	-
1615	0	0	0	0	0	0	0	0	0	0	0	0	0	0	0.0	0	0.0	0	0.0	-	-
1630	3	0	3	0	0	0	0	0	0	0	0	0	0	0	0.0	0	0.0	0	0.0	42.5	-
1645	3	0	3	0	0	0	0	0	0	0	0	0	0	0	0.0	0	0.0	0	0.0	35.3	-
1700	3	0	3	0	0	0	0	0	0	0	0	0	0	0	0.0	0	0.0	0	0.0	42.2	-
1715	4	0	3	0	1	0	0	0	0	0	0	0	0	0	0.0	0	0.0	0	0.0	38.9	-
1730	4	1	3	0	0	0	0	0	0	0	0	0	0	0	0.0	0	0.0	0	0.0	33.4	-
1745	2	0	2	0	0	0	0	0	0	0	0	0	0	0	0.0	0	0.0	0	0.0	53.1	-
1800	1	0	1	0	0	0	0	0	0	0	0	0	0	0	0.0	0	0.0	0	0.0	44.6	-
1815	3	0	3	0	0	0	0	0	0	0	0	0	0	0	0.0	0	0.0	0	0.0	47.3	-
1830	3	0	3	0	0	0	0	0	0	0	0	0	0	1	33.3	0	0.0	0	0.0	46	-
1845	3	0	3	0	0	0	0	0	0	0	0	0	0	0	0.0	0	0.0	0	0.0	38.8	-
1900	1	0	1	0	0	0	0	0	0	0	0	0	0	0	0.0	0	0.0	0	0.0	35.8	-
1915	1	0	1	0	0	0	0	0	0	0	0	0	0	0	0.0	0	0.0	0	0.0	28.2	-
1930	2	0	2	0	0	0	0	0	0	0	0	0	0	0	0.0	0	0.0	0	0.0	31.4	-
1945	1	0	1	0	0	0	0	0	0	0	0	0	0	0	0.0	0	0.0	0	0.0	51.7	-
2000	1	0	0	0	1	0	0	0	0	0	0	0	0	0	0.0	0	0.0	0	0.0	31.8	-
2015	0	0	0	0	0	0	0	0	0	0	0	0	0	0	0.0	0	0.0	0	0.0	-	-
2030	0	0	0	0	0	0	0	0	0	0	0	0	0	0	0.0	0	0.0	0	0.0	-	-
2045	1	0	0	0	1	0	0	0	0	0	0	0	0	0	0.0	0	0.0	0	0.0	37.2	-
2100	0	0	0	0	0	0	0	0	0	0	0	0	0	0	0.0	0	0.0	0	0.0	-	-
2115	0	0	0	0	0	0	0	0	0	0	0	0	0	0	0.0	0	0.0	0	0.0	-	-
2130	1	0	0	0	1	0	0	0	0	0	0	0	0	0	0.0	0	0.0	0	0.0	24.2	-
2145	0	0	0	0	0	0	0	0	0	0	0	0	0	0	0.0	0	0.0	0	0.0	-	-
2200	1	0	1	0	0	0	0	0	0	0	0	0	0	0	0.0	0	0.0	0	0.0	46.9	-
2215	0	0	0	0	0	0	0	0	0	0	0	0	0	0	0.0	0	0.0	0	0.0	-	-
2230	0	0	0	0	0	0	0	0	0	0	0	0	0	0	0.0	0	0.0	0	0.0	-	-
2245	0	0	0	0	0	0	0	0	0	0	0	0	0	0	0.0	0	0.0	0	0.0	-	-
2300	0	0	0	0	0	0	0	0	0	0	0	0	0	0	0.0	0	0.0	0	0.0	-	-
2315	0	0	0	0	0	0	0	0	0	0	0	0	0	0	0.0	0	0.0	0	0.0	-	-
2330	0	0	0	0	0	0	0	0	0	0	0	0	0	0	0.0	0	0.0	0	0.0	-	-
2345	0	0	0	0	0	0	0	0	0	0	0	0	0	0	0.0	0	0.0	0	0.0	-	-
07-19	**116**	**4**	**92**	**2**	**18**	**0**	**0**	**0**	**0**	**0**	**0**	**0**	**0**	**3**	**2.6**	**0**	**0.0**	**0**	**0.0**	**40.1**	**48.9**
06-22	**125**	**4**	**97**	**2**	**21**	**0**	**0**	**0**	**0**	**1**	**0**	**0**	**0**	**3**	**2.4**	**0**	**0.0**	**0**	**0.0**	**39.6**	**48.8**
06-00	**126**	**4**	**98**	**2**	**21**	**0**	**0**	**0**	**0**	**1**	**0**	**0**	**0**	**3**	**2.4**	**0**	**0.0**	**0**	**0.0**	**39.7**	**48.8**
00-00	**127**	**4**	**98**	**2**	**22**	**0**	**0**	**0**	**0**	**1**	**0**	**0**	**0**	**3**	**2.4**	**0**	**0.0**	**0**	**0.0**	**39.7**	**48.8**

Site 2
Location Moorhouse Road
Direction Southbound

16693 / EGMANTON SOLAR FARM
APRIL 2025
AUTOMATIC TRAFFIC COUNT


Virtual Day (7)


Time	Total	Classification												JPSL	JPSL%	JSL1	JSL1%	JSL2	JSL2%	Mean	Vpp
		1 MCL	2 SV	3 SVT	4 TB2	5 TB3	6 T4	7 ART3	8 ART4	9 ART5	10 ART6	11 BD	12 DRT	60	60	68 ACPO	68 ACPO	70 DfT	70 DfT		85
0000	0	0	0	0	0	0	0	0	0	0	0	0	0	0	0.0	0	0.0	0	0.0	-	-
0100	0	0	0	0	0	0	0	0	0	0	0	0	0	0	0.0	0	0.0	0	0.0	32.8	-
0200	0	0	0	0	0	0	0	0	0	0	0	0	0	0	0.0	0	0.0	0	0.0	-	-
0300	0	0	0	0	0	0	0	0	0	0	0	0	0	0	0.0	0	0.0	0	0.0	-	-
0400	0	0	0	0	0	0	0	0	0	0	0	0	0	0	0.0	0	0.0	0	0.0	35.7	-
0500	1	0	0	0	0	0	0	0	0	0	0	0	0	0	0.0	0	0.0	0	0.0	43.8	-
0600	2	0	1	0	1	0	0	0	0	0	0	0	0	0	0.0	0	0.0	0	0.0	33.3	-
0700	9	0	6	0	2	0	0	0	0	0	0	0	0	0	0.0	0	0.0	0	0.0	36.9	-
0800	8	0	6	0	1	0	0	0	0	0	0	0	0	0	3.4	0	0.0	0	0.0	35.7	-
0900	7	0	5	0	1	0	0	0	0	0	0	0	0	0	0.0	0	0.0	0	0.0	35.8	-
1000	8	0	6	0	1	0	0	0	0	0	0	0	0	0	0.0	0	0.0	0	0.0	34.6	-
1100	**10**	**1**	**8**	**0**	**1**	**0**	**0**	**0**	**0**	**0**	**0**	**0**	**0**	**0**	**0.0**	**0**	**0.0**	**0**	**0.0**	**34.1**	**46.4**
1200	12	0	9	0	2	0	0	0	0	0	0	0	0	0	1.2	0	1.2	0	1.2	34.4	44.2
1300	13	1	10	0	1	0	0	0	0	0	0	0	0	0	1.1	0	0.0	0	0.0	33.5	45.2
1400	10	0	8	0	1	0	0	0	0	0	0	0	0	0	0.0	0	0.0	0	0.0	33.4	41.4
1500	**15**	**0**	**12**	**0**	**2**	**0**	**0**	**0**	**0**	**0**	**0**	**0**	**0**	**0**	**0.0**	**0**	**0.0**	**0**	**0.0**	**30.6**	**44.3**
1600	13	1	10	0	2	0	0	0	0	0	0	0	0	0	2.2	0	1.1	0	1.1	36.2	46.8
1700	10	0	9	0	1	0	0	0	0	0	0	0	0	0	0.0	0	0.0	0	0.0	36.1	46.9
1800	8	0	6	0	1	0	0	0	0	0	0	0	0	0	1.9	0	0.0	0	0.0	35.9	-
1900	4	0	4	0	0	0	0	0	0	0	0	0	0	0	0.0	0	0.0	0	0.0	35.8	-
2000	3	0	3	0	1	0	0	0	0	0	0	0	0	0	4.5	0	0.0	0	0.0	32	-
2100	2	0	2	0	0	0	0	0	0	0	0	0	0	0	0.0	0	0.0	0	0.0	32	-
2200	1	0	1	0	0	0	0	0	0	0	0	0	0	0	0.0	0	0.0	0	0.0	35.8	-
2300	1	0	1	0	0	0	0	0	0	0	0	0	0	0	0.0	0	0.0	0	0.0	37.4	-
07-19	**122**	**3**	**96**	**3**	**17**	**0**	**2**	**0**	**1**	**0**	**0**	**0**	**0**	**1**	**0.8**	**0**	**0.2**	**0**	**0.2**	**34.5**	**45.4**
06-22	**133**	**3**	**106**	**3**	**18**	**0**	**2**	**0**	**1**	**0**	**0**	**0**	**0**	**1**	**0.9**	**0**	**0.2**	**0**	**0.2**	**34.4**	**45.3**
06-00	**135**	**3**	**107**	**3**	**19**	**0**	**2**	**0**	**1**	**0**	**0**	**0**	**0**	**1**	**0.8**	**0**	**0.2**	**0**	**0.2**	**34.5**	**45.4**
00-00	**136**	**3**	**108**	**3**	**19**	**0**	**2**	**0**	**1**	**0**	**0**	**0**	**0**	**1**	**0.8**	**0**	**0.2**	**0**	**0.2**	**34.5**	**45.4**

Virtual Week (1)

Time	Total	Classification												JPSL	JPSL%	JSL1	JSL1%	JSL2	JSL2%	Mean	Vpp
		1 MCL	2 SV	3 SVT	4 TB2	5 TB3	6 T4	7 ART3	8 ART4	9 ART5	10 ART6	11 BD	12 DRT	60	60	68 ACPO	68 ACPO	70 DfT	70 DfT		85
Mon	128	4	95	1	25	0	1	1	1	0	0	0	0	1	0.8	0	0.0	0	0.0	36.3	44.3
Tue	129	3	107	0	16	1	0	0	2	0	0	0	0	0	0.0	0	0.0	0	0.0	37.5	47.5
Wed	127	4	98	2	22	0	0	0	0	1	0	0	0	3	2.4	0	0.0	0	0.0	39.7	48.8
Thu	180	5	135	12	23	2	0	0	1	1	1	0	0	0	0.0	0	0.0	0	0.0	31.8	42.3
Fri	190	2	152	1	23	0	11	0	1	0	0	0	0	1	0.5	1	0.5	1	0.5	31	43.5
| Sat	115	2	99	1	13	0	0	0	0	0	0	0	0	2	1.7	1	0.9	1	0.9	33.6	43.2
| Sun	85	4	70	1	10	0	0	0	0	0	0	0	0	1	1.2	0	0.0	0	0.0	34.3	44.8
5 Day Ave.	**151**	**4**	**117**	**3**	**22**	**1**	**2**	**0**	**1**	**0**	**0**	**0**	**0**	**1**	**0.7**	**0**	**0.0**	**0**	**0.0**	**35.3**	**45.3**
7 Day Ave.	**136**	**3**	**108**	**3**	**19**	**0**	**2**	**0**	**1**	**0**	**0**	**0**	**0**	**1**	**0.8**	**0**	**0.2**	**0**	**0.2**	**34.5**	**45.4**
--	**954**	**24**	**756**	**18**	**132**	**3**	**12**	**1**	**5**	**2**	**1**	**0**	**0**	**8**	**0.8**	**2**	**0.2**	**2**	**0.2**	**34.5**	**45.4**

Summary Graphs

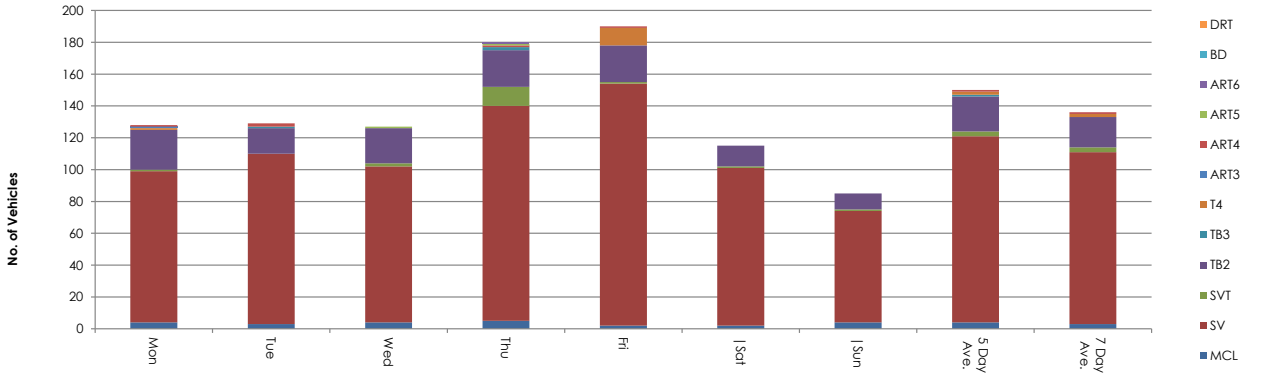

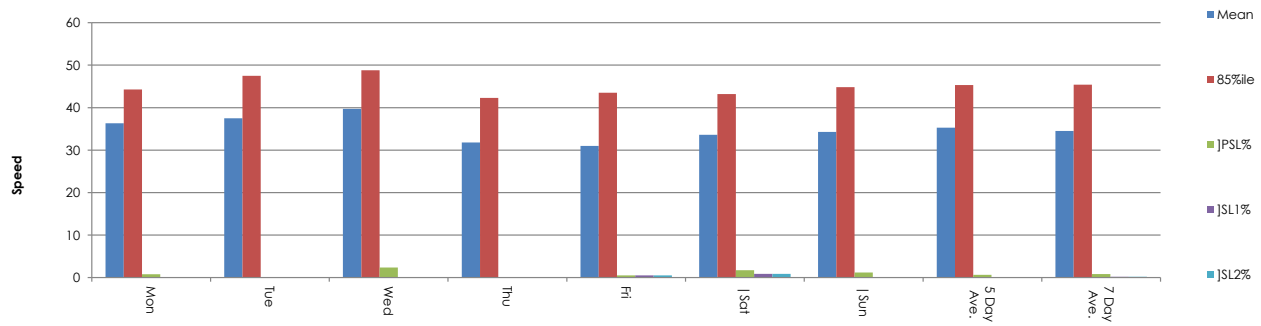

Site 2
Location Moorhouse Road
Direction Southbound

16693 / EGMANTON SOLAR FARM
APRIL 2025
AUTOMATIC TRAFFIC COUNT

24 April 2025 **Thursday**

Time	Total	Speed Bins (mph)																												
		0 - 5	5 - 10	10 - 15	15 - 20	20 - 25	25 - 30	30 - 35	35 - 40	40 - 45	45 - 50	50 - 55	55 - 60	60 - 65	65 - 70	70 - 75	75 - 80	80 - 85	85 - 90	90 - 95	95 - 100	100 - 105	105 - 110	110 - 115	115 - 120	120 - 125	125 - 130	130 - 135	135 - 140
0000	0	0	0	0	0	0	0	0	0	0	0	0	0	0	0	0	0	0	0	0	0	0	0	0	0	0	0	0	0	0
0015	0	0	0	0	0	0	0	0	0	0	0	0	0	0	0	0	0	0	0	0	0	0	0	0	0	0	0	0	0	0
0030	0	0	0	0	0	0	0	0	0	0	0	0	0	0	0	0	0	0	0	0	0	0	0	0	0	0	0	0	0	0
0045	0	0	0	0	0	0	0	0	0	0	0	0	0	0	0	0	0	0	0	0	0	0	0	0	0	0	0	0	0	0
0100	0	0	0	0	0	0	0	0	0	0	0	0	0	0	0	0	0	0	0	0	0	0	0	0	0	0	0	0	0	0
0115	0	0	0	0	0	0	0	0	0	0	0	0	0	0	0	0	0	0	0	0	0	0	0	0	0	0	0	0	0	0
0130	0	0	0	0	0	0	0	0	0	0	0	0	0	0	0	0	0	0	0	0	0	0	0	0	0	0	0	0	0	0
0145	1	0	0	0	0	0	0	1	0	0	0	0	0	0	0	0	0	0	0	0	0	0	0	0	0	0	0	0	0	0
0200	0	0	0	0	0	0	0	0	0	0	0	0	0	0	0	0	0	0	0	0	0	0	0	0	0	0	0	0	0	0
0215	0	0	0	0	0	0	0	0	0	0	0	0	0	0	0	0	0	0	0	0	0	0	0	0	0	0	0	0	0	0
0230	0	0	0	0	0	0	0	0	0	0	0	0	0	0	0	0	0	0	0	0	0	0	0	0	0	0	0	0	0	0
0245	0	0	0	0	0	0	0	0	0	0	0	0	0	0	0	0	0	0	0	0	0	0	0	0	0	0	0	0	0	0
0300	0	0	0	0	0	0	0	0	0	0	0	0	0	0	0	0	0	0	0	0	0	0	0	0	0	0	0	0	0	0
0315	0	0	0	0	0	0	0	0	0	0	0	0	0	0	0	0	0	0	0	0	0	0	0	0	0	0	0	0	0	0
0330	0	0	0	0	0	0	0	0	0	0	0	0	0	0	0	0	0	0	0	0	0	0	0	0	0	0	0	0	0	0
0345	0	0	0	0	0	0	0	0	0	0	0	0	0	0	0	0	0	0	0	0	0	0	0	0	0	0	0	0	0	0
0400	0	0	0	0	0	0	0	0	0	0	0	0	0	0	0	0	0	0	0	0	0	0	0	0	0	0	0	0	0	0
0415	1	0	0	0	0	0	0	0	1	0	0	0	0	0	0	0	0	0	0	0	0	0	0	0	0	0	0	0	0	0
0430	0	0	0	0	0	0	0	0	0	0	0	0	0	0	0	0	0	0	0	0	0	0	0	0	0	0	0	0	0	0
0445	0	0	0	0	0	0	0	0	0	0	0	0	0	0	0	0	0	0	0	0	0	0	0	0	0	0	0	0	0	0
0500	0	0	0	0	0	0	0	0	0	0	0	0	0	0	0	0	0	0	0	0	0	0	0	0	0	0	0	0	0	0
0515	0	0	0	0	0	0	0	0	0	0	0	0	0	0	0	0	0	0	0	0	0	0	0	0	0	0	0	0	0	0
0530	0	0	0	0	0	0	0	0	0	0	0	0	0	0	0	0	0	0	0	0	0	0	0	0	0	0	0	0	0	0
0545	0	0	0	0	0	0	0	0	0	0	0	0	0	0	0	0	0	0	0	0	0	0	0	0	0	0	0	0	0	0
0600	0	0	0	0	0	0	0	0	0	0	0	0	0	0	0	0	0	0	0	0	0	0	0	0	0	0	0	0	0	0
0615	0	0	0	0	0	0	0	0	0	0	0	0	0	0	0	0	0	0	0	0	0	0	0	0	0	0	0	0	0	0
0630	0	0	0	0	0	0	0	0	0	0	0	0	0	0	0	0	0	0	0	0	0	0	0	0	0	0	0	0	0	0
0645	2	0	0	0	0	0	1	1	0	0	0	0	0	0	0	0	0	0	0	0	0	0	0	0	0	0	0	0	0	0
0700	2	0	0	0	0	0	0	0	0	0	1	1	0	0	0	0	0	0	0	0	0	0	0	0	0	0	0	0	0	0
0715	4	0	0	0	0	0	2	0	0	1	0	0	1	0	0	0	0	0	0	0	0	0	0	0	0	0	0	0	0	0
0730	2	0	0	0	0	0	0	0	2	0	0	0	0	0	0	0	0	0	0	0	0	0	0	0	0	0	0	0	0	0
0745	3	0	0	0	0	0	0	2	1	0	0	0	0	0	0	0	0	0	0	0	0	0	0	0	0	0	0	0	0	0
0800	3	0	0	0	1	1	0	0	0	0	1	0	0	0	0	0	0	0	0	0	0	0	0	0	0	0	0	0	0	0
0815	2	0	0	0	0	0	0	1	1	0	0	0	0	0	0	0	0	0	0	0	0	0	0	0	0	0	0	0	0	0
0830	1	0	0	0	0	0	1	0	0	0	0	0	0	0	0	0	0	0	0	0	0	0	0	0	0	0	0	0	0	0
0845	4	0	0	0	0	1	0	0	2	0	1	0	0	0	0	0	0	0	0	0	0	0	0	0	0	0	0	0	0	0
0900	1	0	0	0	0	0	0	0	1	0	0	0	0	0	0	0	0	0	0	0	0	0	0	0	0	0	0	0	0	0
0915	0	0	0	0	0	0	0	0	0	0	0	0	0	0	0	0	0	0	0	0	0	0	0	0	0	0	0	0	0	0
0930	2	0	0	0	0	0	0	0	0	1	1	0	0	0	0	0	0	0	0	0	0	0	0	0	0	0	0	0	0	0
0945	1	0	0	0	0	0	0	1	0	0	0	0	0	0	0	0	0	0	0	0	0	0	0	0	0	0	0	0	0	0
1000	4	0	0	0	0	0	0	1	1	2	0	0	0	0	0	0	0	0	0	0	0	0	0	0	0	0	0	0	0	0
1015	2	0	0	0	0	0	1	0	1	0	0	0	0	0	0	0	0	0	0	0	0	0	0	0	0	0	0	0	0	0
1030	4	0	0	0	0	0	1	2	0	0	0	1	0	0	0	0	0	0	0	0	0	0	0	0	0	0	0	0	0	0
1045	5	0	0	0	2	1	0	0	0	1	1	0	0	0	0	0	0	0	0	0	0	0	0	0	0	0	0	0	0	0
1100	4	0	0	0	0	1	0	0	0	3	0	0	0	0	0	0	0	0	0	0	0	0	0	0	0	0	0	0	0	0
1115	**6**	**0**	**1**	**0**	**0**	**3**	**1**	**0**	**1**	**0**	**0**	**0**	**0**	**0**	**0**	**0**	**0**	**0**	**0**	**0**	**0**	**0**	**0**	**0**	**0**	**0**	**0**	**0**	**0**	**0**
1130	2	0	0	0	0	0	0	1	0	1	0	0	0	0	0	0	0	0	0	0	0	0	0	0	0	0	0	0	0	0
1145	3	0	0	0	1	0	1	0	0	1	0	0	0	0	0	0	0	0	0	0	0	0	0	0	0	0	0	0	0	0
1200	4	0	0	0	1	0	2	1	0	0	0	0	0	0	0	0	0	0	0	0	0	0	0	0	0	0	0	0	0	0
1215	3	0	0	0	1	0	0	1	0	1	0	0	0	0	0	0	0	0	0	0	0	0	0	0	0	0	0	0	0	0
1230	2	0	0	0	0	1	0	0	0	1	0	0	0	0	0	0	0	0	0	0	0	0	0	0	0	0	0	0	0	0
1245	3	0	0	0	1	0	0	0	1	1	0	0	0	0	0	0	0	0	0	0	0	0	0	0	0	0	0	0	0	0
1300	5	0	0	1	0	0	0	1	0	1	1	1	0	0	0	0	0	0	0	0	0	0	0	0	0	0	0	0	0	0
1315	7	0	0	2	0	2	3	0	0	0	0	0	0	0	0	0	0	0	0	0	0	0	0	0	0	0	0	0	0	0
1330	3	0	0	0	0	0	0	1	2	0	0	0	0	0	0	0	0	0	0	0	0	0	0	0	0	0	0	0	0	0
1345	1	0	0	0	0	0	0	0	1	0	0	0	0	0	0	0	0	0	0	0	0	0	0	0	0	0	0	0	0	0
1400	1	0	0	0	0	0	1	0	0	0	0	0	0	0	0	0	0	0	0	0	0	0	0	0	0	0	0	0	0	0
1415	1	0	0	0	0	1	0	0	0	0	0	0	0	0	0	0	0	0	0	0	0	0	0	0	0	0	0	0	0	0
1430	6	0	0	0	1	1	0	0	3	0	1	0	0	0	0	0	0	0	0	0	0	0	0	0	0	0	0	0	0	0
1445	3	0	0	0	0	0	3	0	0	0	0	0	0	0	0	0	0	0	0	0	0	0	0	0	0	0	0	0	0	0
1500	5	0	0	0	1	2	0	0	0	2	0	0	0	0	0	0	0	0	0	0	0	0	0	0	0	0	0	0	0	0
1515	3	0	0	1	0	0	0	2	0	0	0	0	0	0	0	0	0	0	0	0	0	0	0	0	0	0	0	0	0	0
1530	7	0	0	0	1	2	0	2	1	1	0	0	0	0	0	0	0	0	0	0	0	0	0	0	0	0	0	0	0	0
1545	1	0	0	0	0	1	0	0	0	0	0	0	0	0	0	0	0	0	0	0	0	0	0	0	0	0	0	0	0	0
1600	4	0	0	1	1	0	1	0	0	1	0	0	0	0	0	0	0	0	0	0	0	0	0	0	0	0	0	0	0	0
1615	4	0	0	0	1	0	1	0	0	1	1	0	0	0	0	0	0	0	0	0	0	0	0	0	0	0	0	0	0	0
1630	**8**	**0**	**0**	**0**	**1**	**0**	**1**	**3**	**2**	**1**	**0**	**0**	**0**	**0**	**0**	**0**	**0**	**0**	**0**	**0**	**0**	**0**	**0**	**0**	**0**	**0**	**0**	**0**	**0**	**0**
1645	3	0	0	0	0	2	0	0	0	1	0	0	0	0	0	0	0	0	0	0	0	0	0	0	0	0	0	0	0	0
1700	7	0	0	0	1	1	1	0	4	0	0	0	0	0	0	0	0	0	0	0	0	0	0	0	0	0	0	0	0	0
1715	6	0	0	0	0	1	3	1	0	0	1	0	0	0	0	0	0	0	0	0	0	0	0	0	0	0	0	0	0	0
1730	1	0	0	0	0	0	1	0	0	0	0	0	0	0	0	0	0	0	0	0	0	0	0	0	0	0	0	0	0	0
1745	3	0	0	0	0	2	0	0	1	0	0	0	0	0	0	0	0	0	0	0	0	0	0	0	0	0	0	0	0	0
1800	2	0	0	0	0	1	0	1	0	0	0	0	0	0	0	0	0	0	0	0	0	0	0	0	0	0	0	0	0	0
1815	4	0	0	1	1	0	0	2	0	0	0	0	0	0	0	0	0	0	0	0	0	0	0	0	0	0	0	0	0	0
1830	3	0	0	0	0	0	1	1	1	0	0	0	0	0	0	0	0	0	0	0	0	0	0	0	0	0	0	0	0	0
1845	2	0	0	0	0	0	0	0	0	0	1	1	0	0	0	0	0	0	0	0	0	0	0	0	0	0	0	0	0	0
1900	2	0	0	0	1	1	0	0	0	0	0	0	0	0	0	0	0	0	0	0	0	0	0	0	0	0	0	0	0	0
1915	2	0	0	0	0	0	0	1	0	0	0	1	0	0	0	0	0	0	0	0	0	0	0	0	0	0	0	0	0	0
1930	2	0	0	0	0	1	0	0	1	0	0	0	0	0	0	0	0	0	0	0	0	0	0	0	0	0	0	0	0	0
1945	2	0	0	0	0	0	0	1	0	0	0	0	1	0	0	0	0	0	0	0	0	0	0	0	0	0	0	0	0	0
2000	1	0	0	0	0	1	0	0	0	0	0	0	0	0	0	0	0	0	0	0	0	0	0	0	0	0	0	0	0	0
2015	0	0	0	0	0	0	0	0	0	0	0	0	0	0	0	0	0	0	0	0	0	0	0	0	0	0	0	0	0	0
2030	0	0	0	0	0	0	0	0	0	0	0	0	0	0	0	0	0	0	0	0	0	0	0	0	0	0	0	0	0	0
2045	0	0	0	0	0	0	0	0	0	0	0	0	0	0	0	0	0	0	0	0	0	0	0	0	0	0	0	0	0	0
2100	1	0	0	0	0	0	0	0	0	1	0	0	0	0	0	0	0	0	0	0	0	0	0	0	0	0	0	0	0	0
2115	0	0	0	0	0	0	0	0	0	0	0	0	0	0	0	0	0	0	0	0	0	0	0	0	0	0	0	0	0	0
2130	0	0	0	0	0	0	0	0	0	0	0	0	0	0	0	0	0	0	0	0	0	0	0	0	0	0	0	0	0	0
2145	6	0	0	0	0	0	0	6	0	0	0	0	0	0	0	0	0	0	0	0	0	0	0	0	0	0	0	0	0	0
2200	1	0	0	0	0	0	0	1	0	0	0	0	0	0	0	0	0	0	0	0	0	0	0	0	0	0	0	0	0	0
2215	0	0	0	0	0	0	0	0	0	0	0	0	0	0	0	0	0	0	0	0	0	0	0	0	0	0	0	0	0	0
2230	0	0	0	0	0	0	0	0	0	0	0	0	0	0	0	0	0	0	0	0	0	0	0	0	0	0	0	0	0	0
2245	1	0	0	0	0	1	0	0	0	0	0	0	0	0	0	0	0	0	0	0	0	0	0	0	0	0	0	0	0	0
2300	0	0	0	0	0	0	0	0	0	0	0	0	0	0	0	0	0	0	0	0	0	0	0	0	0	0	0	0	0	0
2315	0	0	0	0	0	0	0	0	0	0	0	0	0	0	0	0	0	0	0	0	0	0	0	0	0	0	0	0	0	0
2330	1	0	0	0	0	0	0	0	0	0	1	0	0	0	0	0	0	0	0	0	0	0	0	0	0	0	0	0	0	0
2345	0	0	0	0	0	0	0	0	0	0	0	0	0	0	0	0	0	0	0	0	0	0	0	0	0	0	0	0	0	0
07-19	**157**	**0**	**1**	**6**	**15**	**24**	**25**	**24**	**26**	**21**	**10**	**4**	**1**	**0**	**0**	**0**	**0**	**0**	**0**	**0**	**0**	**0**	**0**	**0**	**0**	**0**	**0**	**0**	**0**	**0**
06-22	**175**	**0**	**1**	**6**	**16**	**27**	**26**	**33**	**27**	**22**	**10**	**5**	**2**	**0**	**0**	**0**	**0**	**0**	**0**	**0**	**0**	**0**	**0**	**0**	**0**	**0**	**0**	**0**	**0**	**0**
06-00	**178**	**0**	**1**	**6**	**16**	**28**	**26**	**34**	**27**	**22**	**11**	**5**	**2**	**0**	**0**	**0**	**0**	**0**	**0**	**0**	**0**	**0**	**0**	**0**	**0**	**0**	**0**	**0**	**0**	**0**
00-00	**180**	**0**	**1**	**6**	**16**	**28**	**26**	**35**	**28**	**22**	**11**	**5**	**2**	**0**	**0**	**0**	**0**	**0**	**0**	**0**	**0**	**0**	**0**	**0**	**0**	**0**	**0**	**0**	**0**	**0**

Site 2
Location Moorhouse Road
Direction Southbound

16693 / EGMANTON SOLAR FARM
APRIL 2025
AUTOMATIC TRAFFIC COUNT

25 April 2025 **Friday**

Time	Total	Speed Bins (mph)																											
		0 - 5	5 - 10	10 - 15	15 - 20	20 - 25	25 - 30	30 - 35	35 - 40	40 - 45	45 - 50	50 - 55	55 - 60	60 - 65	65 - 70	70 - 75	75 - 80	80 - 85	85 - 90	90 - 95	95 - 100	100 - 105	105 - 110	110 - 115	115 - 120	120 - 125	125 - 130	130 - 135	135 - 140
0000	0	0	0	0	0	0	0	0	0	0	0	0	0	0	0	0	0	0	0	0	0	0	0	0	0	0	0	0	0
0015	0	0	0	0	0	0	0	0	0	0	0	0	0	0	0	0	0	0	0	0	0	0	0	0	0	0	0	0	0
0030	0	0	0	0	0	0	0	0	0	0	0	0	0	0	0	0	0	0	0	0	0	0	0	0	0	0	0	0	0
0045	0	0	0	0	0	0	0	0	0	0	0	0	0	0	0	0	0	0	0	0	0	0	0	0	0	0	0	0	0
0100	0	0	0	0	0	0	0	0	0	0	0	0	0	0	0	0	0	0	0	0	0	0	0	0	0	0	0	0	0
0115	0	0	0	0	0	0	0	0	0	0	0	0	0	0	0	0	0	0	0	0	0	0	0	0	0	0	0	0	0
0130	0	0	0	0	0	0	0	0	0	0	0	0	0	0	0	0	0	0	0	0	0	0	0	0	0	0	0	0	0
0145	0	0	0	0	0	0	0	0	0	0	0	0	0	0	0	0	0	0	0	0	0	0	0	0	0	0	0	0	0
0200	0	0	0	0	0	0	0	0	0	0	0	0	0	0	0	0	0	0	0	0	0	0	0	0	0	0	0	0	0
0215	0	0	0	0	0	0	0	0	0	0	0	0	0	0	0	0	0	0	0	0	0	0	0	0	0	0	0	0	0
0230	0	0	0	0	0	0	0	0	0	0	0	0	0	0	0	0	0	0	0	0	0	0	0	0	0	0	0	0	0
0245	0	0	0	0	0	0	0	0	0	0	0	0	0	0	0	0	0	0	0	0	0	0	0	0	0	0	0	0	0
0300	0	0	0	0	0	0	0	0	0	0	0	0	0	0	0	0	0	0	0	0	0	0	0	0	0	0	0	0	0
0315	0	0	0	0	0	0	0	0	0	0	0	0	0	0	0	0	0	0	0	0	0	0	0	0	0	0	0	0	0
0330	0	0	0	0	0	0	0	0	0	0	0	0	0	0	0	0	0	0	0	0	0	0	0	0	0	0	0	0	0
0345	0	0	0	0	0	0	0	0	0	0	0	0	0	0	0	0	0	0	0	0	0	0	0	0	0	0	0	0	0
0400	0	0	0	0	0	0	0	0	0	0	0	0	0	0	0	0	0	0	0	0	0	0	0	0	0	0	0	0	0
0415	0	0	0	0	0	0	0	0	0	0	0	0	0	0	0	0	0	0	0	0	0	0	0	0	0	0	0	0	0
0430	0	0	0	0	0	0	0	0	0	0	0	0	0	0	0	0	0	0	0	0	0	0	0	0	0	0	0	0	0
0445	0	0	0	0	0	0	0	0	0	0	0	0	0	0	0	0	0	0	0	0	0	0	0	0	0	0	0	0	0
0500	0	0	0	0	0	0	0	0	0	0	0	0	0	0	0	0	0	0	0	0	0	0	0	0	0	0	0	0	0
0515	0	0	0	0	0	0	0	0	0	0	0	0	0	0	0	0	0	0	0	0	0	0	0	0	0	0	0	0	0
0530	0	0	0	0	0	0	0	0	0	0	0	0	0	0	0	0	0	0	0	0	0	0	0	0	0	0	0	0	0
0545	0	0	0	0	0	0	0	0	0	0	0	0	0	0	0	0	0	0	0	0	0	0	0	0	0	0	0	0	0
0600	0	0	0	0	0	0	0	0	0	0	0	0	0	0	0	0	0	0	0	0	0	0	0	0	0	0	0	0	0
0615	0	0	0	0	0	0	0	0	0	0	0	0	0	0	0	0	0	0	0	0	0	0	0	0	0	0	0	0	0
0630	1	0	0	0	0	0	0	1	0	0	0	0	0	0	0	0	0	0	0	0	0	0	0	0	0	0	0	0	0
0645	1	0	0	0	0	0	0	0	0	1	0	0	0	0	0	0	0	0	0	0	0	0	0	0	0	0	0	0	0
0700	2	0	0	0	1	0	0	0	0	0	1	0	0	0	0	0	0	0	0	0	0	0	0	0	0	0	0	0	0
0715	2	0	0	0	0	0	0	1	1	0	0	0	0	0	0	0	0	0	0	0	0	0	0	0	0	0	0	0	0
0730	4	0	0	0	0	1	2	1	0	0	0	0	0	0	0	0	0	0	0	0	0	0	0	0	0	0	0	0	0
0745	4	0	0	0	0	0	1	0	2	1	0	0	0	0	0	0	0	0	0	0	0	0	0	0	0	0	0	0	0
0800	1	0	0	0	0	0	0	0	1	0	0	0	0	0	0	0	0	0	0	0	0	0	0	0	0	0	0	0	0
0815	2	0	0	0	1	0	1	0	0	0	0	0	0	0	0	0	0	0	0	0	0	0	0	0	0	0	0	0	0
0830	2	0	0	0	0	0	0	0	2	0	0	0	0	0	0	0	0	0	0	0	0	0	0	0	0	0	0	0	0
0845	4	0	0	0	0	0	0	1	1	1	1	0	0	0	0	0	0	0	0	0	0	0	0	0	0	0	0	0	0
0900	2	0	0	0	0	1	0	1	0	0	0	0	0	0	0	0	0	0	0	0	0	0	0	0	0	0	0	0	0
0915	**7**	**0**	**0**	**0**	**0**	**1**	**0**	**1**	**1**	**2**	**0**	**2**	**0**	**0**	**0**	**0**	**0**	**0**	**0**	**0**	**0**	**0**	**0**	**0**	**0**	**0**	**0**	**0**	**0**
0930	1	0	0	0	0	0	0	0	0	0	1	0	0	0	0	0	0	0	0	0	0	0	0	0	0	0	0	0	0
0945	1	0	0	0	0	0	0	1	0	0	0	0	0	0	0	0	0	0	0	0	0	0	0	0	0	0	0	0	0
1000	3	0	0	0	0	0	0	0	1	0	0	2	0	0	0	0	0	0	0	0	0	0	0	0	0	0	0	0	0
1015	4	0	0	0	0	3	1	0	0	0	0	0	0	0	0	0	0	0	0	0	0	0	0	0	0	0	0	0	0
1030	4	0	0	0	1	0	1	1	0	1	0	0	0	0	0	0	0	0	0	0	0	0	0	0	0	0	0	0	0
1045	0	0	0	0	0	0	0	0	0	0	0	0	0	0	0	0	0	0	0	0	0	0	0	0	0	0	0	0	0
1100	2	0	0	0	0	0	0	1	0	0	1	0	0	0	0	0	0	0	0	0	0	0	0	0	0	0	0	0	0
1115	4	0	0	1	0	1	0	1	0	0	1	0	0	0	0	0	0	0	0	0	0	0	0	0	0	0	0	0	0
1130	3	0	0	0	0	0	0	1	1	0	0	1	0	0	0	0	0	0	0	0	0	0	0	0	0	0	0	0	0
1145	3	0	0	0	0	0	2	0	0	0	1	0	0	0	0	0	0	0	0	0	0	0	0	0	0	0	0	0	0
1200	3	0	0	0	0	1	0	2	0	0	0	0	0	0	0	0	0	0	0	0	0	0	0	0	0	0	0	0	0
1215	0	0	0	0	0	0	0	0	0	0	0	0	0	0	0	0	0	0	0	0	0	0	0	0	0	0	0	0	0
1230	5	0	0	0	0	0	1	1	0	1	2	0	0	0	0	0	0	0	0	0	0	0	0	0	0	0	0	0	0
1245	6	0	0	1	1	1	1	0	0	0	1	1	0	0	0	0	0	0	0	0	0	0	0	0	0	0	0	0	0
1300	9	0	0	0	1	1	1	1	1	1	2	1	0	0	0	0	0	0	0	0	0	0	0	0	0	0	0	0	0
1315	4	0	0	0	1	0	2	1	0	0	0	0	0	0	0	0	0	0	0	0	0	0	0	0	0	0	0	0	0
1330	5	0	0	0	1	1	3	0	0	0	0	0	0	0	0	0	0	0	0	0	0	0	0	0	0	0	0	0	0
1345	2	0	0	0	0	1	0	0	0	1	0	0	0	0	0	0	0	0	0	0	0	0	0	0	0	0	0	0	0
1400	5	0	0	0	1	1	2	0	1	0	0	0	0	0	0	0	0	0	0	0	0	0	0	0	0	0	0	0	0
1415	5	0	0	0	0	0	0	3	1	0	0	0	1	0	0	0	0	0	0	0	0	0	0	0	0	0	0	0	0
1430	2	0	0	0	0	0	0	1	1	0	0	0	0	0	0	0	0	0	0	0	0	0	0	0	0	0	0	0	0
1445	2	0	0	0	0	0	0	2	0	0	0	0	0	0	0	0	0	0	0	0	0	0	0	0	0	0	0	0	0
1500	11	0	1	0	1	2	6	1	0	0	0	0	0	0	0	0	0	0	0	0	0	0	0	0	0	0	0	0	0
1515	**13**	**0**	**1**	**4**	**7**	**1**	**0**	**0**	**0**	**0**	**0**	**0**	**0**	**0**	**0**	**0**	**0**	**0**	**0**	**0**	**0**	**0**	**0**	**0**	**0**	**0**	**0**	**0**	**0**
1530	7	0	0	2	0	2	2	0	1	0	0	0	0	0	0	0	0	0	0	0	0	0	0	0	0	0	0	0	0
1545	4	0	0	0	0	0	2	2	0	0	0	0	0	0	0	0	0	0	0	0	0	0	0	0	0	0	0	0	0
1600	5	0	0	0	1	1	2	0	0	0	1	0	0	0	0	0	0	0	0	0	0	0	0	0	0	0	0	0	0
1615	7	0	0	0	0	3	1	1	0	1	0	0	1	0	0	0	0	0	0	0	0	0	0	0	0	0	0	0	0
1630	6	0	0	0	0	0	2	1	1	1	0	0	0	0	0	1	0	0	0	0	0	0	0	0	0	0	0	0	0
1645	5	0	0	0	0	0	1	0	1	1	1	1	0	0	0	0	0	0	0	0	0	0	0	0	0	0	0	0	0
1700	1	0	0	0	0	0	1	0	0	0	0	0	0	0	0	0	0	0	0	0	0	0	0	0	0	0	0	0	0
1715	5	0	0	0	0	1	0	2	1	0	0	0	1	0	0	0	0	0	0	0	0	0	0	0	0	0	0	0	0
1730	0	0	0	0	0	0	0	0	0	0	0	0	0	0	0	0	0	0	0	0	0	0	0	0	0	0	0	0	0
1745	2	0	0	0	0	0	1	0	0	1	0	0	0	0	0	0	0	0	0	0	0	0	0	0	0	0	0	0	0
1800	3	0	0	0	0	0	1	0	1	1	0	0	0	0	0	0	0	0	0	0	0	0	0	0	0	0	0	0	0
1815	4	0	0	1	0	1	2	0	0	0	0	0	0	0	0	0	0	0	0	0	0	0	0	0	0	0	0	0	0
1830	3	0	0	0	1	1	0	0	0	1	0	0	0	0	0	0	0	0	0	0	0	0	0	0	0	0	0	0	0
1845	0	0	0	0	0	0	0	0	0	0	0	0	0	0	0	0	0	0	0	0	0	0	0	0	0	0	0	0	0
1900	1	0	0	1	0	0	0	0	0	0	0	0	0	0	0	0	0	0	0	0	0	0	0	0	0	0	0	0	0
1915	1	0	0	0	0	0	0	0	0	0	1	0	0	0	0	0	0	0	0	0	0	0	0	0	0	0	0	0	0
1930	2	0	0	0	1	0	1	0	0	0	0	0	0	0	0	0	0	0	0	0	0	0	0	0	0	0	0	0	0
1945	0	0	0	0	0	0	0	0	0	0	0	0	0	0	0	0	0	0	0	0	0	0	0	0	0	0	0	0	0
2000	0	0	0	0	0	0	0	0	0	0	0	0	0	0	0	0	0	0	0	0	0	0	0	0	0	0	0	0	0
2015	0	0	0	0	0	0	0	0	0	0	0	0	0	0	0	0	0	0	0	0	0	0	0	0	0	0	0	0	0
2030	1	0	0	0	0	0	1	0	0	0	0	0	0	0	0	0	0	0	0	0	0	0	0	0	0	0	0	0	0
2045	0	0	0	0	0	0	0	0	0	0	0	0	0	0	0	0	0	0	0	0	0	0	0	0	0	0	0	0	0
2100	0	0	0	0	0	0	0	0	0	0	0	0	0	0	0	0	0	0	0	0	0	0	0	0	0	0	0	0	0
2115	0	0	0	0	0	0	0	0	0	0	0	0	0	0	0	0	0	0	0	0	0	0	0	0	0	0	0	0	0
2130	0	0	0	0	0	0	0	0	0	0	0	0	0	0	0	0	0	0	0	0	0	0	0	0	0	0	0	0	0
2145	1	0	0	0	1	0	0	0	0	0	0	0	0	0	0	0	0	0	0	0	0	0	0	0	0	0	0	0	0
2200	0	0	0	0	0	0	0	0	0	0	0	0	0	0	0	0	0	0	0	0	0	0	0	0	0	0	0	0	0
2215	0	0	0	0	0	0	0	0	0	0	0	0	0	0	0	0	0	0	0	0	0	0	0	0	0	0	0	0	0
2230	0	0	0	0	0	0	0	0	0	0	0	0	0	0	0	0	0	0	0	0	0	0	0	0	0	0	0	0	0
2245	0	0	0	0	0	0	0	0	0	0	0	0	0	0	0	0	0	0	0	0	0	0	0	0	0	0	0	0	0
2300	0	0	0	0	0	0	0	0	0	0	0	0	0	0	0	0	0	0	0	0	0	0	0	0	0	0	0	0	0
2315	0	0	0	0	0	0	0	0	0	0	0	0	0	0	0	0	0	0	0	0	0	0	0	0	0	0	0	0	0
2330	2	0	0	0	0	1	0	0	1	0	0	0	0	0	0	0	0	0	0	0	0	0	0	0	0	0	0	0	0
2345	1	0	0	0	1	0	0	0	0	0	0	0	0	0	0	0	0	0	0	0	0	0	0	0	0	0	0	0	0
07-19	**179**	**0**	**2**	**9**	**18**	**25**	**39**	**28**	**19**	**14**	**13**	**8**	**3**	**0**	**0**	**1**	**0**	**0**	**0**	**0**	**0**	**0**	**0**	**0**	**0**	**0**	**0**	**0**	**0**
06-22	**187**	**0**	**2**	**10**	**20**	**25**	**41**	**29**	**19**	**15**	**14**	**8**	**3**	**0**	**0**	**1**	**0**	**0**	**0**	**0**	**0**	**0**	**0**	**0**	**0**	**0**	**0**	**0**	**0**
06-00	**190**	**0**	**2**	**10**	**21**	**26**	**41**	**29**	**20**	**15**	**14**	**8**	**3**	**0**	**0**	**1**	**0**	**0**	**0**	**0**	**0**	**0**	**0**	**0**	**0**	**0**	**0**	**0**	**0**
00-00	**190**	**0**	**2**	**10**	**21**	**26**	**41**	**29**	**20**	**15**	**14**	**8**	**3**	**0**	**0**	**1**	**0**	**0**	**0**	**0**	**0**	**0**	**0**	**0**	**0**	**0**	**0**	**0**	**0**

Site 2
Location Moorhouse Road
Direction Southbound

16693 / EGMANTON SOLAR FARM
APRIL 2025
AUTOMATIC TRAFFIC COUNT

26 April 2025 **Saturday**

Time	Total	Speed Bins (mph)																												
		0 - 5	5 - 10	10 - 15	15 - 20	20 - 25	25 - 30	30 - 35	35 - 40	40 - 45	45 - 50	50 - 55	55 - 60	60 - 65	65 - 70	70 - 75	75 - 80	80 - 85	85 - 90	90 - 95	95 - 100	100 - 105	105 - 110	110 - 115	115 - 120	120 - 125	125 - 130	130 - 135	135 - 140
0000	0	0	0	0	0	0	0	0	0	0	0	0	0	0	0	0	0	0	0	0	0	0	0	0	0	0	0	0	0	0
0015	0	0	0	0	0	0	0	0	0	0	0	0	0	0	0	0	0	0	0	0	0	0	0	0	0	0	0	0	0	0
0030	0	0	0	0	0	0	0	0	0	0	0	0	0	0	0	0	0	0	0	0	0	0	0	0	0	0	0	0	0	0
0045	0	0	0	0	0	0	0	0	0	0	0	0	0	0	0	0	0	0	0	0	0	0	0	0	0	0	0	0	0	0
0100	0	0	0	0	0	0	0	0	0	0	0	0	0	0	0	0	0	0	0	0	0	0	0	0	0	0	0	0	0	0
0115	0	0	0	0	0	0	0	0	0	0	0	0	0	0	0	0	0	0	0	0	0	0	0	0	0	0	0	0	0	0
0130	0	0	0	0	0	0	0	0	0	0	0	0	0	0	0	0	0	0	0	0	0	0	0	0	0	0	0	0	0	0
0145	0	0	0	0	0	0	0	0	0	0	0	0	0	0	0	0	0	0	0	0	0	0	0	0	0	0	0	0	0	0
0200	0	0	0	0	0	0	0	0	0	0	0	0	0	0	0	0	0	0	0	0	0	0	0	0	0	0	0	0	0	0
0215	0	0	0	0	0	0	0	0	0	0	0	0	0	0	0	0	0	0	0	0	0	0	0	0	0	0	0	0	0	0
0230	0	0	0	0	0	0	0	0	0	0	0	0	0	0	0	0	0	0	0	0	0	0	0	0	0	0	0	0	0	0
0245	0	0	0	0	0	0	0	0	0	0	0	0	0	0	0	0	0	0	0	0	0	0	0	0	0	0	0	0	0	0
0300	0	0	0	0	0	0	0	0	0	0	0	0	0	0	0	0	0	0	0	0	0	0	0	0	0	0	0	0	0	0
0315	0	0	0	0	0	0	0	0	0	0	0	0	0	0	0	0	0	0	0	0	0	0	0	0	0	0	0	0	0	0
0330	0	0	0	0	0	0	0	0	0	0	0	0	0	0	0	0	0	0	0	0	0	0	0	0	0	0	0	0	0	0
0345	0	0	0	0	0	0	0	0	0	0	0	0	0	0	0	0	0	0	0	0	0	0	0	0	0	0	0	0	0	0
0400	0	0	0	0	0	0	0	0	0	0	0	0	0	0	0	0	0	0	0	0	0	0	0	0	0	0	0	0	0	0
0415	0	0	0	0	0	0	0	0	0	0	0	0	0	0	0	0	0	0	0	0	0	0	0	0	0	0	0	0	0	0
0430	0	0	0	0	0	0	0	0	0	0	0	0	0	0	0	0	0	0	0	0	0	0	0	0	0	0	0	0	0	0
0445	0	0	0	0	0	0	0	0	0	0	0	0	0	0	0	0	0	0	0	0	0	0	0	0	0	0	0	0	0	0
0500	1	0	0	0	0	0	0	0	0	1	0	0	0	0	0	0	0	0	0	0	0	0	0	0	0	0	0	0	0	0
0515	0	0	0	0	0	0	0	0	0	0	0	0	0	0	0	0	0	0	0	0	0	0	0	0	0	0	0	0	0	0
0530	0	0	0	0	0	0	0	0	0	0	0	0	0	0	0	0	0	0	0	0	0	0	0	0	0	0	0	0	0	0
0545	0	0	0	0	0	0	0	0	0	0	0	0	0	0	0	0	0	0	0	0	0	0	0	0	0	0	0	0	0	0
0600	0	0	0	0	0	0	0	0	0	0	0	0	0	0	0	0	0	0	0	0	0	0	0	0	0	0	0	0	0	0
0615	1	0	0	1	0	0	0	0	0	0	0	0	0	0	0	0	0	0	0	0	0	0	0	0	0	0	0	0	0	0
0630	0	0	0	0	0	0	0	0	0	0	0	0	0	0	0	0	0	0	0	0	0	0	0	0	0	0	0	0	0	0
0645	1	0	0	0	0	0	1	0	0	0	0	0	0	0	0	0	0	0	0	0	0	0	0	0	0	0	0	0	0	0
0700	1	0	0	0	0	0	0	0	0	1	0	0	0	0	0	0	0	0	0	0	0	0	0	0	0	0	0	0	0	0
0715	1	0	0	0	0	0	0	1	0	0	0	0	0	0	0	0	0	0	0	0	0	0	0	0	0	0	0	0	0	0
0730	0	0	0	0	0	0	0	0	0	0	0	0	0	0	0	0	0	0	0	0	0	0	0	0	0	0	0	0	0	0
0745	2	0	0	0	0	0	0	0	0	2	0	0	0	0	0	0	0	0	0	0	0	0	0	0	0	0	0	0	0	0
0800	1	0	0	0	0	0	0	1	0	0	0	0	0	0	0	0	0	0	0	0	0	0	0	0	0	0	0	0	0	0
0815	2	0	0	0	1	0	0	0	0	0	1	0	0	0	0	0	0	0	0	0	0	0	0	0	0	0	0	0	0	0
0830	2	0	0	0	0	1	0	0	1	0	0	0	0	0	0	0	0	0	0	0	0	0	0	0	0	0	0	0	0	0
0845	0	0	0	0	0	0	0	0	0	0	0	0	0	0	0	0	0	0	0	0	0	0	0	0	0	0	0	0	0	0
0900	0	0	0	0	0	0	0	0	0	0	0	0	0	0	0	0	0	0	0	0	0	0	0	0	0	0	0	0	0	0
0915	1	0	0	0	0	0	0	0	0	1	0	0	0	0	0	0	0	0	0	0	0	0	0	0	0	0	0	0	0	0
0930	0	0	0	0	0	0	0	0	0	0	0	0	0	0	0	0	0	0	0	0	0	0	0	0	0	0	0	0	0	0
0945	2	0	0	0	1	0	0	1	0	0	0	0	0	0	0	0	0	0	0	0	0	0	0	0	0	0	0	0	0	0
1000	2	0	0	0	0	0	1	0	1	0	0	0	0	0	0	0	0	0	0	0	0	0	0	0	0	0	0	0	0	0
1015	2	0	0	0	0	0	0	0	1	0	1	0	0	0	0	0	0	0	0	0	0	0	0	0	0	0	0	0	0	0
1030	1	0	0	0	0	0	0	1	0	0	0	0	0	0	0	0	0	0	0	0	0	0	0	0	0	0	0	0	0	0
1045	1	0	0	0	0	0	0	1	0	0	0	0	0	0	0	0	0	0	0	0	0	0	0	0	0	0	0	0	0	0
1100	**4**	**0**	**0**	**0**	**1**	**1**	**0**	**2**	**0**	**0**	**0**	**0**	**0**	**0**	**0**	**0**	**0**	**0**	**0**	**0**	**0**	**0**	**0**	**0**	**0**	**0**	**0**	**0**	**0**	**0**
1115	3	0	0	0	0	0	2	1	0	0	0	0	0	0	0	0	0	0	0	0	0	0	0	0	0	0	0	0	0	0
1130	2	0	0	0	0	0	1	0	1	0	0	0	0	0	0	0	0	0	0	0	0	0	0	0	0	0	0	0	0	0
1145	1	0	0	0	0	0	0	0	0	1	0	0	0	0	0	0	0	0	0	0	0	0	0	0	0	0	0	0	0	0
1200	3	0	0	0	0	0	1	1	0	0	0	0	0	0	0	1	0	0	0	0	0	0	0	0	0	0	0	0	0	0
1215	3	0	0	0	0	2	0	0	0	1	0	0	0	0	0	0	0	0	0	0	0	0	0	0	0	0	0	0	0	0
1230	**5**	**0**	**0**	**0**	**1**	**0**	**0**	**1**	**2**	**1**	**0**	**0**	**0**	**0**	**0**	**0**	**0**	**0**	**0**	**0**	**0**	**0**	**0**	**0**	**0**	**0**	**0**	**0**	**0**	**0**
1245	**5**	**0**	**0**	**0**	**1**	**0**	**1**	**0**	**1**	**1**	**0**	**1**	**0**	**0**	**0**	**0**	**0**	**0**	**0**	**0**	**0**	**0**	**0**	**0**	**0**	**0**	**0**	**0**	**0**	**0**
1300	2	0	0	0	0	0	0	0	0	2	0	0	0	0	0	0	0	0	0	0	0	0	0	0	0	0	0	0	0	0
1315	2	0	0	0	0	0	1	1	0	0	0	0	0	0	0	0	0	0	0	0	0	0	0	0	0	0	0	0	0	0
1330	4	0	0	0	0	0	0	2	1	0	0	0	0	1	0	0	0	0	0	0	0	0	0	0	0	0	0	0	0	0
1345	1	0	0	0	0	0	0	0	0	1	0	0	0	0	0	0	0	0	0	0	0	0	0	0	0	0	0	0	0	0
1400	**5**	**0**	**0**	**0**	**1**	**1**	**1**	**0**	**1**	**1**	**0**	**0**	**0**	**0**	**0**	**0**	**0**	**0**	**0**	**0**	**0**	**0**	**0**	**0**	**0**	**0**	**0**	**0**	**0**	**0**
1415	4	0	0	1	0	0	1	0	1	0	1	0	0	0	0	0	0	0	0	0	0	0	0	0	0	0	0	0	0	0
1430	3	0	1	0	0	0	1	1	0	0	0	0	0	0	0	0	0	0	0	0	0	0	0	0	0	0	0	0	0	0
1445	1	0	0	0	0	0	1	0	0	0	0	0	0	0	0	0	0	0	0	0	0	0	0	0	0	0	0	0	0	0
1500	1	0	0	0	0	0	0	0	0	0	0	1	0	0	0	0	0	0	0	0	0	0	0	0	0	0	0	0	0	0
1515	2	0	0	0	1	0	0	0	1	0	0	0	0	0	0	0	0	0	0	0	0	0	0	0	0	0	0	0	0	0
1530	**5**	**0**	**0**	**0**	**2**	**2**	**0**	**0**	**0**	**0**	**1**	**0**	**0**	**0**	**0**	**0**	**0**	**0**	**0**	**0**	**0**	**0**	**0**	**0**	**0**	**0**	**0**	**0**	**0**	**0**
1545	3	0	0	0	0	0	0	1	1	0	1	0	0	0	0	0	0	0	0	0	0	0	0	0	0	0	0	0	0	0
1600	2	0	0	0	0	0	0	1	0	1	0	0	0	0	0	0	0	0	0	0	0	0	0	0	0	0	0	0	0	0
1615	2	0	0	0	0	1	0	0	1	0	0	0	0	0	0	0	0	0	0	0	0	0	0	0	0	0	0	0	0	0
1630	2	0	0	0	0	0	0	0	1	0	0	1	0	0	0	0	0	0	0	0	0	0	0	0	0	0	0	0	0	0
1645	**5**	**0**	**0**	**0**	**0**	**1**	**3**	**0**	**0**	**1**	**0**	**0**	**0**	**0**	**0**	**0**	**0**	**0**	**0**	**0**	**0**	**0**	**0**	**0**	**0**	**0**	**0**	**0**	**0**	**0**
1700	0	0	0	0	0	0	0	0	0	0	0	0	0	0	0	0	0	0	0	0	0	0	0	0	0	0	0	0	0	0
1715	2	0	0	0	0	0	0	0	1	0	1	0	0	0	0	0	0	0	0	0	0	0	0	0	0	0	0	0	0	0
1730	0	0	0	0	0	0	0	0	0	0	0	0	0	0	0	0	0	0	0	0	0	0	0	0	0	0	0	0	0	0
1745	4	0	0	0	1	0	1	0	0	0	1	1	0	0	0	0	0	0	0	0	0	0	0	0	0	0	0	0	0	0
1800	1	0	0	0	0	1	0	0	0	0	0	0	0	0	0	0	0	0	0	0	0	0	0	0	0	0	0	0	0	0
1815	1	0	0	0	0	1	0	0	0	0	0	0	0	0	0	0	0	0	0	0	0	0	0	0	0	0	0	0	0	0
1830	0	0	0	0	0	0	0	0	0	0	0	0	0	0	0	0	0	0	0	0	0	0	0	0	0	0	0	0	0	0
1845	2	0	0	0	0	0	0	1	1	0	0	0	0	0	0	0	0	0	0	0	0	0	0	0	0	0	0	0	0	0
1900	0	0	0	0	0	0	0	0	0	0	0	0	0	0	0	0	0	0	0	0	0	0	0	0	0	0	0	0	0	0
1915	1	0	0	0	0	0	0	0	1	0	0	0	0	0	0	0	0	0	0	0	0	0	0	0	0	0	0	0	0	0
1930	1	0	0	0	0	0	0	0	0	1	0	0	0	0	0	0	0	0	0	0	0	0	0	0	0	0	0	0	0	0
1945	1	0	0	0	0	0	0	0	0	1	0	0	0	0	0	0	0	0	0	0	0	0	0	0	0	0	0	0	0	0
2000	1	0	0	0	0	0	0	0	1	0	0	0	0	0	0	0	0	0	0	0	0	0	0	0	0	0	0	0	0	0
2015	4	0	0	0	1	1	2	0	0	0	0	0	0	0	0	0	0	0	0	0	0	0	0	0	0	0	0	0	0	0
2030	0	0	0	0	0	0	0	0	0	0	0	0	0	0	0	0	0	0	0	0	0	0	0	0	0	0	0	0	0	0
2045	2	0	0	0	0	1	1	0	0	0	0	0	0	0	0	0	0	0	0	0	0	0	0	0	0	0	0	0	0	0
2100	0	0	0	0	0	0	0	0	0	0	0	0	0	0	0	0	0	0	0	0	0	0	0	0	0	0	0	0	0	0
2115	0	0	0	0	0	0	0	0	0	0	0	0	0	0	0	0	0	0	0	0	0	0	0	0	0	0	0	0	0	0
2130	0	0	0	0	0	0	0	0	0	0	0	0	0	0	0	0	0	0	0	0	0	0	0	0	0	0	0	0	0	0
2145	0	0	0	0	0	0	0	0	0	0	0	0	0	0	0	0	0	0	0	0	0	0	0	0	0	0	0	0	0	0
2200	1	0	0	0	0	0	0	0	0	1	0	0	0	0	0	0	0	0	0	0	0	0	0	0	0	0	0	0	0	0
2215	0	0	0	0	0	0	0	0	0	0	0	0	0	0	0	0	0	0	0	0	0	0	0	0	0	0	0	0	0	0
2230	0	0	0	0	0	0	0	0	0	0	0	0	0	0	0	0	0	0	0	0	0	0	0	0	0	0	0	0	0	0
2245	0	0	0	0	0	0	0	0	0	0	0	0	0	0	0	0	0	0	0	0	0	0	0	0	0	0	0	0	0	0
2300	1	0	0	0	0	0	1	0	0	0	0	0	0	0	0	0	0	0	0	0	0	0	0	0	0	0	0	0	0	0
2315	1	0	0	0	0	0	0	0	0	0	0	1	0	0	0	0	0	0	0	0	0	0	0	0	0	0	0	0	0	0
2330	0	0	0	0	0	0	0	0	0	0	0	0	0	0	0	0	0	0	0	0	0	0	0	0	0	0	0	0	0	0
2345	1	0	0	0	0	0	0	0	1	0	0	0	0	0	0	0	0	0	0	0	0	0	0	0	0	0	0	0	0	0
07-19	**98**	**0**	**1**	**1**	**10**	**11**	**14**	**18**	**15**	**15**	**7**	**4**	**0**	**1**	**0**	**1**	**0**	**0**	**0**	**0**	**0**	**0**	**0**	**0**	**0**	**0**	**0**	**0**	**0**	**0**
06-22	**110**	**0**	**1**	**2**	**11**	**13**	**18**	**18**	**17**	**17**	**7**	**4**	**0**	**1**	**0**	**1**	**0**	**0**	**0**	**0**	**0**	**0**	**0**	**0**	**0**	**0**	**0**	**0**	**0**	**0**
06-00	**114**	**0**	**1**	**2**	**11**	**13**	**19**	**18**	**18**	**18**	**7**	**4**	**1**	**1**	**0**	**1**	**0**	**0**	**0**	**0**	**0**	**0**	**0**	**0**	**0**	**0**	**0**	**0**	**0**	**0**
00-00	**115**	**0**	**1**	**2**	**11**	**13**	**19**	**18**	**18**	**19**	**7**	**4**	**1**	**1**	**0**	**1**	**0**	**0**	**0**	**0**	**0**	**0**	**0**	**0**	**0**	**0**	**0**	**0**	**0**	**0**

Site 2
Location Moorhouse Road
Direction Southbound

16693 / EGMANTON SOLAR FARM
APRIL 2025
AUTOMATIC TRAFFIC COUNT

27 April 2025 **Sunday**

Time	Total	Speed Bins (mph)																												
		0 - 5	5 - 10	10 - 15	15 - 20	20 - 25	25 - 30	30 - 35	35 - 40	40 - 45	45 - 50	50 - 55	55 - 60	60 - 65	65 - 70	70 - 75	75 - 80	80 - 85	85 - 90	90 - 95	95 - 100	100 - 105	105 - 110	110 - 115	115 - 120	120 - 125	125 - 130	130 - 135	135 - 140
0000	0	0	0	0	0	0	0	0	0	0	0	0	0	0	0	0	0	0	0	0	0	0	0	0	0	0	0	0	0	0
0015	0	0	0	0	0	0	0	0	0	0	0	0	0	0	0	0	0	0	0	0	0	0	0	0	0	0	0	0	0	0
0030	0	0	0	0	0	0	0	0	0	0	0	0	0	0	0	0	0	0	0	0	0	0	0	0	0	0	0	0	0	0
0045	0	0	0	0	0	0	0	0	0	0	0	0	0	0	0	0	0	0	0	0	0	0	0	0	0	0	0	0	0	0
0100	0	0	0	0	0	0	0	0	0	0	0	0	0	0	0	0	0	0	0	0	0	0	0	0	0	0	0	0	0	0
0115	0	0	0	0	0	0	0	0	0	0	0	0	0	0	0	0	0	0	0	0	0	0	0	0	0	0	0	0	0	0
0130	0	0	0	0	0	0	0	0	0	0	0	0	0	0	0	0	0	0	0	0	0	0	0	0	0	0	0	0	0	0
0145	0	0	0	0	0	0	0	0	0	0	0	0	0	0	0	0	0	0	0	0	0	0	0	0	0	0	0	0	0	0
0200	0	0	0	0	0	0	0	0	0	0	0	0	0	0	0	0	0	0	0	0	0	0	0	0	0	0	0	0	0	0
0215	0	0	0	0	0	0	0	0	0	0	0	0	0	0	0	0	0	0	0	0	0	0	0	0	0	0	0	0	0	0
0230	0	0	0	0	0	0	0	0	0	0	0	0	0	0	0	0	0	0	0	0	0	0	0	0	0	0	0	0	0	0
0245	0	0	0	0	0	0	0	0	0	0	0	0	0	0	0	0	0	0	0	0	0	0	0	0	0	0	0	0	0	0
0300	0	0	0	0	0	0	0	0	0	0	0	0	0	0	0	0	0	0	0	0	0	0	0	0	0	0	0	0	0	0
0315	0	0	0	0	0	0	0	0	0	0	0	0	0	0	0	0	0	0	0	0	0	0	0	0	0	0	0	0	0	0
0330	0	0	0	0	0	0	0	0	0	0	0	0	0	0	0	0	0	0	0	0	0	0	0	0	0	0	0	0	0	0
0345	0	0	0	0	0	0	0	0	0	0	0	0	0	0	0	0	0	0	0	0	0	0	0	0	0	0	0	0	0	0
0400	0	0	0	0	0	0	0	0	0	0	0	0	0	0	0	0	0	0	0	0	0	0	0	0	0	0	0	0	0	0
0415	0	0	0	0	0	0	0	0	0	0	0	0	0	0	0	0	0	0	0	0	0	0	0	0	0	0	0	0	0	0
0430	0	0	0	0	0	0	0	0	0	0	0	0	0	0	0	0	0	0	0	0	0	0	0	0	0	0	0	0	0	0
0445	0	0	0	0	0	0	0	0	0	0	0	0	0	0	0	0	0	0	0	0	0	0	0	0	0	0	0	0	0	0
0500	0	0	0	0	0	0	0	0	0	0	0	0	0	0	0	0	0	0	0	0	0	0	0	0	0	0	0	0	0	0
0515	0	0	0	0	0	0	0	0	0	0	0	0	0	0	0	0	0	0	0	0	0	0	0	0	0	0	0	0	0	0
0530	0	0	0	0	0	0	0	0	0	0	0	0	0	0	0	0	0	0	0	0	0	0	0	0	0	0	0	0	0	0
0545	0	0	0	0	0	0	0	0	0	0	0	0	0	0	0	0	0	0	0	0	0	0	0	0	0	0	0	0	0	0
0600	0	0	0	0	0	0	0	0	0	0	0	0	0	0	0	0	0	0	0	0	0	0	0	0	0	0	0	0	0	0
0615	0	0	0	0	0	0	0	0	0	0	0	0	0	0	0	0	0	0	0	0	0	0	0	0	0	0	0	0	0	0
0630	0	0	0	0	0	0	0	0	0	0	0	0	0	0	0	0	0	0	0	0	0	0	0	0	0	0	0	0	0	0
0645	1	0	0	0	0	0	0	1	0	0	0	0	0	0	0	0	0	0	0	0	0	0	0	0	0	0	0	0	0	0
0700	0	0	0	0	0	0	0	0	0	0	0	0	0	0	0	0	0	0	0	0	0	0	0	0	0	0	0	0	0	0
0715	0	0	0	0	0	0	0	0	0	0	0	0	0	0	0	0	0	0	0	0	0	0	0	0	0	0	0	0	0	0
0730	1	0	0	0	0	0	1	0	0	0	0	0	0	0	0	0	0	0	0	0	0	0	0	0	0	0	0	0	0	0
0745	0	0	0	0	0	0	0	0	0	0	0	0	0	0	0	0	0	0	0	0	0	0	0	0	0	0	0	0	0	0
0800	1	0	0	0	0	0	0	0	0	0	1	0	0	0	0	0	0	0	0	0	0	0	0	0	0	0	0	0	0	0
0815	0	0	0	0	0	0	0	0	0	0	0	0	0	0	0	0	0	0	0	0	0	0	0	0	0	0	0	0	0	0
0830	0	0	0	0	0	0	0	0	0	0	0	0	0	0	0	0	0	0	0	0	0	0	0	0	0	0	0	0	0	0
0845	1	0	0	0	0	1	0	0	0	0	0	0	0	0	0	0	0	0	0	0	0	0	0	0	0	0	0	0	0	0
0900	1	0	0	0	0	0	0	0	1	0	0	0	0	0	0	0	0	0	0	0	0	0	0	0	0	0	0	0	0	0
0915	0	0	0	0	0	0	0	0	0	0	0	0	0	0	0	0	0	0	0	0	0	0	0	0	0	0	0	0	0	0
0930	1	0	0	0	0	0	1	0	0	0	0	0	0	0	0	0	0	0	0	0	0	0	0	0	0	0	0	0	0	0
0945	2	0	0	1	0	0	0	1	0	0	0	0	0	0	0	0	0	0	0	0	0	0	0	0	0	0	0	0	0	0
1000	1	0	0	0	0	0	0	0	0	1	0	0	0	0	0	0	0	0	0	0	0	0	0	0	0	0	0	0	0	0
1015	3	0	0	0	0	0	0	2	1	0	0	0	0	0	0	0	0	0	0	0	0	0	0	0	0	0	0	0	0	0
1030	**4**	**0**	**0**	**0**	**0**	**0**	**2**	**0**	**2**	**0**	**0**	**0**	**0**	**0**	**0**	**0**	**0**	**0**	**0**	**0**	**0**	**0**	**0**	**0**	**0**	**0**	**0**	**0**	**0**	**0**
1045	1	0	0	0	0	0	0	1	0	0	0	0	0	0	0	0	0	0	0	0	0	0	0	0	0	0	0	0	0	0
1100	0	0	0	0	0	0	0	0	0	0	0	0	0	0	0	0	0	0	0	0	0	0	0	0	0	0	0	0	0	0
1115	1	0	0	0	0	0	0	0	0	0	0	1	0	0	0	0	0	0	0	0	0	0	0	0	0	0	0	0	0	0
1130	2	0	0	0	0	0	0	1	0	1	0	0	0	0	0	0	0	0	0	0	0	0	0	0	0	0	0	0	0	0
1145	**4**	**0**	**0**	**0**	**0**	**1**	**1**	**1**	**0**	**0**	**1**	**0**	**0**	**0**	**0**	**0**	**0**	**0**	**0**	**0**	**0**	**0**	**0**	**0**	**0**	**0**	**0**	**0**	**0**	**0**
1200	4	0	0	0	0	0	2	1	0	1	0	0	0	0	0	0	0	0	0	0	0	0	0	0	0	0	0	0	0	0
1215	1	0	0	0	0	0	1	0	0	0	0	0	0	0	0	0	0	0	0	0	0	0	0	0	0	0	0	0	0	0
1230	**5**	**0**	**0**	**0**	**1**	**0**	**2**	**0**	**1**	**0**	**1**	**0**	**0**	**0**	**0**	**0**	**0**	**0**	**0**	**0**	**0**	**0**	**0**	**0**	**0**	**0**	**0**	**0**	**0**	**0**
1245	3	0	0	0	0	0	0	0	2	0	0	1	0	0	0	0	0	0	0	0	0	0	0	0	0	0	0	0	0	0
1300	1	0	0	0	0	0	0	0	1	0	0	0	0	0	0	0	0	0	0	0	0	0	0	0	0	0	0	0	0	0
1315	1	0	0	0	0	0	0	1	0	0	0	0	0	0	0	0	0	0	0	0	0	0	0	0	0	0	0	0	0	0
1330	1	0	0	0	0	0	0	0	0	1	0	0	0	0	0	0	0	0	0	0	0	0	0	0	0	0	0	0	0	0
1345	**5**	**0**	**0**	**1**	**2**	**0**	**0**	**1**	**0**	**0**	**1**	**0**	**0**	**0**	**0**	**0**	**0**	**0**	**0**	**0**	**0**	**0**	**0**	**0**	**0**	**0**	**0**	**0**	**0**	**0**
1400	2	0	0	0	0	0	1	0	1	0	0	0	0	0	0	0	0	0	0	0	0	0	0	0	0	0	0	0	0	0
1415	3	0	0	0	0	0	2	1	0	0	0	0	0	0	0	0	0	0	0	0	0	0	0	0	0	0	0	0	0	0
1430	2	0	0	0	0	0	1	1	0	0	0	0	0	0	0	0	0	0	0	0	0	0	0	0	0	0	0	0	0	0
1445	0	0	0	0	0	0	0	0	0	0	0	0	0	0	0	0	0	0	0	0	0	0	0	0	0	0	0	0	0	0
1500	3	0	0	1	0	0	0	0	1	0	1	0	0	0	0	0	0	0	0	0	0	0	0	0	0	0	0	0	0	0
1515	2	0	0	0	0	0	1	0	0	0	1	0	0	0	0	0	0	0	0	0	0	0	0	0	0	0	0	0	0	0
1530	0	0	0	0	0	0	0	0	0	0	0	0	0	0	0	0	0	0	0	0	0	0	0	0	0	0	0	0	0	0
1545	1	0	0	1	0	0	0	0	0	0	0	0	0	0	0	0	0	0	0	0	0	0	0	0	0	0	0	0	0	0
1600	0	0	0	0	0	0	0	0	0	0	0	0	0	0	0	0	0	0	0	0	0	0	0	0	0	0	0	0	0	0
1615	2	0	0	0	0	0	0	0	1	1	0	0	0	0	0	0	0	0	0	0	0	0	0	0	0	0	0	0	0	0
1630	2	0	0	0	0	0	0	1	0	1	0	0	0	0	0	0	0	0	0	0	0	0	0	0	0	0	0	0	0	0
1645	1	0	0	0	0	0	0	1	0	0	0	0	0	0	0	0	0	0	0	0	0	0	0	0	0	0	0	0	0	0
1700	0	0	0	0	0	0	0	0	0	0	0	0	0	0	0	0	0	0	0	0	0	0	0	0	0	0	0	0	0	0
1715	2	0	0	0	0	0	1	1	0	0	0	0	0	0	0	0	0	0	0	0	0	0	0	0	0	0	0	0	0	0
1730	0	0	0	0	0	0	0	0	0	0	0	0	0	0	0	0	0	0	0	0	0	0	0	0	0	0	0	0	0	0
1745	1	0	0	0	0	0	0	0	1	0	0	0	0	0	0	0	0	0	0	0	0	0	0	0	0	0	0	0	0	0
1800	2	0	0	0	0	0	1	0	1	0	0	0	0	0	0	0	0	0	0	0	0	0	0	0	0	0	0	0	0	0
1815	0	0	0	0	0	0	0	0	0	0	0	0	0	0	0	0	0	0	0	0	0	0	0	0	0	0	0	0	0	0
1830	1	0	0	0	0	0	0	0	0	1	0	0	0	0	0	0	0	0	0	0	0	0	0	0	0	0	0	0	0	0
1845	1	0	0	0	0	0	0	0	1	0	0	0	0	0	0	0	0	0	0	0	0	0	0	0	0	0	0	0	0	0
1900	1	0	0	0	0	0	0	0	0	0	0	1	0	0	0	0	0	0	0	0	0	0	0	0	0	0	0	0	0	0
1915	2	0	0	0	0	0	0	0	0	1	0	1	0	0	0	0	0	0	0	0	0	0	0	0	0	0	0	0	0	0
1930	1	0	0	0	0	0	0	0	1	0	0	0	0	0	0	0	0	0	0	0	0	0	0	0	0	0	0	0	0	0
1945	2	0	0	0	0	0	0	0	1	1	0	0	0	0	0	0	0	0	0	0	0	0	0	0	0	0	0	0	0	0
2000	1	0	0	0	0	0	0	0	0	0	1	0	0	0	0	0	0	0	0	0	0	0	0	0	0	0	0	0	0	0
2015	2	0	0	0	0	0	0	0	0	1	0	0	0	0	1	0	0	0	0	0	0	0	0	0	0	0	0	0	0	0
2030	1	0	0	0	0	0	0	0	1	0	0	0	0	0	0	0	0	0	0	0	0	0	0	0	0	0	0	0	0	0
2045	1	0	0	0	0	1	0	0	0	0	0	0	0	0	0	0	0	0	0	0	0	0	0	0	0	0	0	0	0	0
2100	0	0	0	0	0	0	0	0	0	0	0	0	0	0	0	0	0	0	0	0	0	0	0	0	0	0	0	0	0	0
2115	0	0	0	0	0	0	0	0	0	0	0	0	0	0	0	0	0	0	0	0	0	0	0	0	0	0	0	0	0	0
2130	1	0	0	1	0	0	0	0	0	0	0	0	0	0	0	0	0	0	0	0	0	0	0	0	0	0	0	0	0	0
2145	1	0	0	0	0	0	0	1	0	0	0	0	0	0	0	0	0	0	0	0	0	0	0	0	0	0	0	0	0	0
2200	0	0	0	0	0	0	0	0	0	0	0	0	0	0	0	0	0	0	0	0	0	0	0	0	0	0	0	0	0	0
2215	1	0	0	0	0	0	0	0	1	0	0	0	0	0	0	0	0	0	0	0	0	0	0	0	0	0	0	0	0	0
2230	0	0	0	0	0	0	0	0	0	0	0	0	0	0	0	0	0	0	0	0	0	0	0	0	0	0	0	0	0	0
2245	0	0	0	0	0	0	0	0	0	0	0	0	0	0	0	0	0	0	0	0	0	0	0	0	0	0	0	0	0	0
2300	0	0	0	0	0	0	0	0	0	0	0	0	0	0	0	0	0	0	0	0	0	0	0	0	0	0	0	0	0	0
2315	1	0	0	0	0	0	0	0	0	1	0	0	0	0	0	0	0	0	0	0	0	0	0	0	0	0	0	0	0	0
2330	0	0	0	0	0	0	0	0	0	0	0	0	0	0	0	0	0	0	0	0	0	0	0	0	0	0	0	0	0	0
2345	0	0	0	0	0	0	0	0	0	0	0	0	0	0	0	0	0	0	0	0	0	0	0	0	0	0	0	0	0	0
07-19	**69**	**0**	**0**	**4**	**3**	**2**	**17**	**14**	**14**	**7**	**6**	**2**	**0**	**0**	**0**	**0**	**0**	**0**	**0**	**0**	**0**	**0**	**0**	**0**	**0**	**0**	**0**	**0**	**0**	**0**
06-22	**83**	**0**	**0**	**5**	**3**	**3**	**17**	**16**	**17**	**10**	**7**	**3**	**1**	**0**	**1**	**0**	**0**	**0**	**0**	**0**	**0**	**0**	**0**	**0**	**0**	**0**	**0**	**0**	**0**	**0**
06-00	**85**	**0**	**0**	**5**	**3**	**3**	**17**	**16**	**18**	**11**	**7**	**3**	**1**	**0**	**1**	**0**	**0**	**0**	**0**	**0**	**0**	**0**	**0**	**0**	**0**	**0**	**0**	**0**	**0**	**0**
00-00	**85**	**0**	**0**	**5**	**3**	**3**	**17**	**16**	**18**	**11**	**7**	**3**	**1**	**0**	**1**	**0**	**0**	**0**	**0**	**0**	**0**	**0**	**0**	**0**	**0**	**0**	**0**	**0**	**0**	**0**

Site 2
Location Moorhouse Road
Direction Southbound

16693 / EGMANTON SOLAR FARM
APRIL 2025
AUTOMATIC TRAFFIC COUNT

28 April 2025 Monday

Time	Total	Speed Bins (mph)																											
		0 - 5	5 - 10	10 - 15	15 - 20	20 - 25	25 - 30	30 - 35	35 - 40	40 - 45	45 - 50	50 - 55	55 - 60	60 - 65	65 - 70	70 - 75	75 - 80	80 - 85	85 - 90	90 - 95	95 - 100	100 - 105	105 - 110	110 - 115	115 - 120	120 - 125	125 - 130	130 - 135	135 - 140
0000	0	0	0	0	0	0	0	0	0	0	0	0	0	0	0	0	0	0	0	0	0	0	0	0	0	0	0	0	0
0015	0	0	0	0	0	0	0	0	0	0	0	0	0	0	0	0	0	0	0	0	0	0	0	0	0	0	0	0	0
0030	0	0	0	0	0	0	0	0	0	0	0	0	0	0	0	0	0	0	0	0	0	0	0	0	0	0	0	0	0
0045	0	0	0	0	0	0	0	0	0	0	0	0	0	0	0	0	0	0	0	0	0	0	0	0	0	0	0	0	0
0100	0	0	0	0	0	0	0	0	0	0	0	0	0	0	0	0	0	0	0	0	0	0	0	0	0	0	0	0	0
0115	0	0	0	0	0	0	0	0	0	0	0	0	0	0	0	0	0	0	0	0	0	0	0	0	0	0	0	0	0
0130	0	0	0	0	0	0	0	0	0	0	0	0	0	0	0	0	0	0	0	0	0	0	0	0	0	0	0	0	0
0145	0	0	0	0	0	0	0	0	0	0	0	0	0	0	0	0	0	0	0	0	0	0	0	0	0	0	0	0	0
0200	0	0	0	0	0	0	0	0	0	0	0	0	0	0	0	0	0	0	0	0	0	0	0	0	0	0	0	0	0
0215	0	0	0	0	0	0	0	0	0	0	0	0	0	0	0	0	0	0	0	0	0	0	0	0	0	0	0	0	0
0230	0	0	0	0	0	0	0	0	0	0	0	0	0	0	0	0	0	0	0	0	0	0	0	0	0	0	0	0	0
0245	0	0	0	0	0	0	0	0	0	0	0	0	0	0	0	0	0	0	0	0	0	0	0	0	0	0	0	0	0
0300	0	0	0	0	0	0	0	0	0	0	0	0	0	0	0	0	0	0	0	0	0	0	0	0	0	0	0	0	0
0315	0	0	0	0	0	0	0	0	0	0	0	0	0	0	0	0	0	0	0	0	0	0	0	0	0	0	0	0	0
0330	0	0	0	0	0	0	0	0	0	0	0	0	0	0	0	0	0	0	0	0	0	0	0	0	0	0	0	0	0
0345	0	0	0	0	0	0	0	0	0	0	0	0	0	0	0	0	0	0	0	0	0	0	0	0	0	0	0	0	0
0400	0	0	0	0	0	0	0	0	0	0	0	0	0	0	0	0	0	0	0	0	0	0	0	0	0	0	0	0	0
0415	0	0	0	0	0	0	0	0	0	0	0	0	0	0	0	0	0	0	0	0	0	0	0	0	0	0	0	0	0
0430	0	0	0	0	0	0	0	0	0	0	0	0	0	0	0	0	0	0	0	0	0	0	0	0	0	0	0	0	0
0445	0	0	0	0	0	0	0	0	0	0	0	0	0	0	0	0	0	0	0	0	0	0	0	0	0	0	0	0	0
0500	0	0	0	0	0	0	0	0	0	0	0	0	0	0	0	0	0	0	0	0	0	0	0	0	0	0	0	0	0
0515	1	0	0	0	0	0	0	0	0	1	0	0	0	0	0	0	0	0	0	0	0	0	0	0	0	0	0	0	0
0530	0	0	0	0	0	0	0	0	0	0	0	0	0	0	0	0	0	0	0	0	0	0	0	0	0	0	0	0	0
0545	0	0	0	0	0	0	0	0	0	0	0	0	0	0	0	0	0	0	0	0	0	0	0	0	0	0	0	0	0
0600	0	0	0	0	0	0	0	0	0	0	0	0	0	0	0	0	0	0	0	0	0	0	0	0	0	0	0	0	0
0615	0	0	0	0	0	0	0	0	0	0	0	0	0	0	0	0	0	0	0	0	0	0	0	0	0	0	0	0	0
0630	1	0	0	0	0	0	0	0	0	1	0	0	0	0	0	0	0	0	0	0	0	0	0	0	0	0	0	0	0
0645	2	0	0	0	0	0	0	0	1	1	0	0	0	0	0	0	0	0	0	0	0	0	0	0	0	0	0	0	0
0700	4	0	0	0	0	0	0	0	1	3	0	0	0	0	0	0	0	0	0	0	0	0	0	0	0	0	0	0	0
0715	0	0	0	0	0	0	0	0	0	0	0	0	0	0	0	0	0	0	0	0	0	0	0	0	0	0	0	0	0
0730	4	0	0	0	0	0	0	3	0	0	1	0	0	0	0	0	0	0	0	0	0	0	0	0	0	0	0	0	0
0745	0	0	0	0	0	0	0	0	0	0	0	0	0	0	0	0	0	0	0	0	0	0	0	0	0	0	0	0	0
0800	3	0	0	0	1	0	0	0	2	0	0	0	0	0	0	0	0	0	0	0	0	0	0	0	0	0	0	0	0
0815	2	0	0	0	1	0	0	1	0	0	0	0	0	0	0	0	0	0	0	0	0	0	0	0	0	0	0	0	0
0830	3	0	0	0	0	1	1	0	1	0	0	0	0	0	0	0	0	0	0	0	0	0	0	0	0	0	0	0	0
0845	1	0	0	0	0	0	0	0	1	0	0	0	0	0	0	0	0	0	0	0	0	0	0	0	0	0	0	0	0
0900	1	0	0	0	0	0	1	0	0	0	0	0	0	0	0	0	0	0	0	0	0	0	0	0	0	0	0	0	0
0915	0	0	0	0	0	0	0	0	0	0	0	0	0	0	0	0	0	0	0	0	0	0	0	0	0	0	0	0	0
0930	**5**	**0**	**0**	**0**	**0**	**0**	**1**	**0**	**1**	**2**	**1**	**0**	**0**	**0**	**0**	**0**	**0**	**0**	**0**	**0**	**0**	**0**	**0**	**0**	**0**	**0**	**0**	**0**	**0**
0945	3	0	0	0	0	0	1	0	1	0	1	0	0	0	0	0	0	0	0	0	0	0	0	0	0	0	0	0	0
1000	3	0	0	0	0	0	0	2	1	0	0	0	0	0	0	0	0	0	0	0	0	0	0	0	0	0	0	0	0
1015	2	0	0	0	0	0	0	1	0	0	0	1	0	0	0	0	0	0	0	0	0	0	0	0	0	0	0	0	0
1030	0	0	0	0	0	0	0	0	0	0	0	0	0	0	0	0	0	0	0	0	0	0	0	0	0	0	0	0	0
1045	1	0	0	0	0	1	0	0	0	0	0	0	0	0	0	0	0	0	0	0	0	0	0	0	0	0	0	0	0
1100	2	0	0	0	0	0	0	0	1	0	0	0	1	0	0	0	0	0	0	0	0	0	0	0	0	0	0	0	0
1115	1	0	0	0	0	0	0	0	1	0	0	0	0	0	0	0	0	0	0	0	0	0	0	0	0	0	0	0	0
1130	2	0	0	0	0	0	1	0	0	1	0	0	0	0	0	0	0	0	0	0	0	0	0	0	0	0	0	0	0
1145	4	0	0	1	0	0	1	1	1	0	0	0	0	0	0	0	0	0	0	0	0	0	0	0	0	0	0	0	0
1200	**5**	**0**	**0**	**0**	**0**	**1**	**0**	**0**	**3**	**1**	**0**	**0**	**0**	**0**	**0**	**0**	**0**	**0**	**0**	**0**	**0**	**0**	**0**	**0**	**0**	**0**	**0**	**0**	**0**
1215	1	0	0	0	0	0	0	1	0	0	0	0	0	0	0	0	0	0	0	0	0	0	0	0	0	0	0	0	0
1230	1	0	0	0	0	0	0	0	1	0	0	0	0	0	0	0	0	0	0	0	0	0	0	0	0	0	0	0	0
1245	2	0	0	0	0	1	0	0	0	1	0	0	0	0	0	0	0	0	0	0	0	0	0	0	0	0	0	0	0
1300	3	0	0	0	0	0	0	2	0	0	1	0	0	0	0	0	0	0	0	0	0	0	0	0	0	0	0	0	0
1315	4	0	0	1	1	1	1	0	0	0	0	0	0	0	0	0	0	0	0	0	0	0	0	0	0	0	0	0	0
1330	3	0	0	0	0	0	0	1	1	1	0	0	0	0	0	0	0	0	0	0	0	0	0	0	0	0	0	0	0
1345	3	0	0	0	0	0	0	0	1	0	1	1	0	0	0	0	0	0	0	0	0	0	0	0	0	0	0	0	0
1400	1	0	0	0	0	0	1	0	0	0	0	0	0	0	0	0	0	0	0	0	0	0	0	0	0	0	0	0	0
1415	3	0	0	0	0	0	2	1	0	0	0	0	0	0	0	0	0	0	0	0	0	0	0	0	0	0	0	0	0
1430	**5**	**0**	**0**	**0**	**0**	**0**	**1**	**3**	**1**	**0**	**0**	**0**	**0**	**0**	**0**	**0**	**0**	**0**	**0**	**0**	**0**	**0**	**0**	**0**	**0**	**0**	**0**	**0**	**0**
1445	2	0	0	0	0	1	0	0	1	0	0	0	0	0	0	0	0	0	0	0	0	0	0	0	0	0	0	0	0
1500	0	0	0	0	0	0	0	0	0	0	0	0	0	0	0	0	0	0	0	0	0	0	0	0	0	0	0	0	0
1515	4	0	0	0	1	0	0	0	2	1	0	0	0	0	0	0	0	0	0	0	0	0	0	0	0	0	0	0	0
1530	**5**	**0**	**0**	**0**	**0**	**0**	**1**	**0**	**1**	**3**	**0**	**0**	**0**	**0**	**0**	**0**	**0**	**0**	**0**	**0**	**0**	**0**	**0**	**0**	**0**	**0**	**0**	**0**	**0**
1545	2	0	0	0	0	0	0	0	0	1	1	0	0	0	0	0	0	0	0	0	0	0	0	0	0	0	0	0	0
1600	2	0	0	0	0	0	0	0	1	0	0	0	0	1	0	0	0	0	0	0	0	0	0	0	0	0	0	0	0
1615	**5**	**0**	**0**	**0**	**0**	**0**	**1**	**0**	**2**	**1**	**1**	**0**	**0**	**0**	**0**	**0**	**0**	**0**	**0**	**0**	**0**	**0**	**0**	**0**	**0**	**0**	**0**	**0**	**0**
1630	2	0	0	0	0	0	0	0	0	1	1	0	0	0	0	0	0	0	0	0	0	0	0	0	0	0	0	0	0
1645	4	0	0	0	0	0	0	1	0	2	1	0	0	0	0	0	0	0	0	0	0	0	0	0	0	0	0	0	0
1700	**5**	**0**	**0**	**0**	**0**	**0**	**2**	**0**	**2**	**1**	**0**	**0**	**0**	**0**	**0**	**0**	**0**	**0**	**0**	**0**	**0**	**0**	**0**	**0**	**0**	**0**	**0**	**0**	**0**
1715	**5**	**0**	**0**	**0**	**0**	**0**	**0**	**1**	**0**	**3**	**1**	**0**	**0**	**0**	**0**	**0**	**0**	**0**	**0**	**0**	**0**	**0**	**0**	**0**	**0**	**0**	**0**	**0**	**0**
1730	2	0	0	0	0	0	0	0	0	1	1	0	0	0	0	0	0	0	0	0	0	0	0	0	0	0	0	0	0
1745	2	0	0	0	0	0	0	2	0	0	0	0	0	0	0	0	0	0	0	0	0	0	0	0	0	0	0	0	0
1800	3	0	0	0	0	0	0	2	0	0	0	1	0	0	0	0	0	0	0	0	0	0	0	0	0	0	0	0	0
1815	0	0	0	0	0	0	0	0	0	0	0	0	0	0	0	0	0	0	0	0	0	0	0	0	0	0	0	0	0
1830	0	0	0	0	0	0	0	0	0	0	0	0	0	0	0	0	0	0	0	0	0	0	0	0	0	0	0	0	0
1845	2	0	0	0	0	0	0	0	2	0	0	0	0	0	0	0	0	0	0	0	0	0	0	0	0	0	0	0	0
1900	1	0	0	0	0	0	0	0	0	1	0	0	0	0	0	0	0	0	0	0	0	0	0	0	0	0	0	0	0
1915	0	0	0	0	0	0	0	0	0	0	0	0	0	0	0	0	0	0	0	0	0	0	0	0	0	0	0	0	0
1930	1	0	0	0	0	0	1	0	0	0	0	0	0	0	0	0	0	0	0	0	0	0	0	0	0	0	0	0	0
1945	0	0	0	0	0	0	0	0	0	0	0	0	0	0	0	0	0	0	0	0	0	0	0	0	0	0	0	0	0
2000	0	0	0	0	0	0	0	0	0	0	0	0	0	0	0	0	0	0	0	0	0	0	0	0	0	0	0	0	0
2015	0	0	0	0	0	0	0	0	0	0	0	0	0	0	0	0	0	0	0	0	0	0	0	0	0	0	0	0	0
2030	0	0	0	0	0	0	0	0	0	0	0	0	0	0	0	0	0	0	0	0	0	0	0	0	0	0	0	0	0
2045	1	0	0	0	0	0	0	1	0	0	0	0	0	0	0	0	0	0	0	0	0	0	0	0	0	0	0	0	0
2100	1	0	0	0	0	0	0	0	0	0	1	0	0	0	0	0	0	0	0	0	0	0	0	0	0	0	0	0	0
2115	0	0	0	0	0	0	0	0	0	0	0	0	0	0	0	0	0	0	0	0	0	0	0	0	0	0	0	0	0
2130	0	0	0	0	0	0	0	0	0	0	0	0	0	0	0	0	0	0	0	0	0	0	0	0	0	0	0	0	0
2145	2	0	0	0	0	1	0	0	1	0	0	0	0	0	0	0	0	0	0	0	0	0	0	0	0	0	0	0	0
2200	0	0	0	0	0	0	0	0	0	0	0	0	0	0	0	0	0	0	0	0	0	0	0	0	0	0	0	0	0
2215	0	0	0	0	0	0	0	0	0	0	0	0	0	0	0	0	0	0	0	0	0	0	0	0	0	0	0	0	0
2230	0	0	0	0	0	0	0	0	0	0	0	0	0	0	0	0	0	0	0	0	0	0	0	0	0	0	0	0	0
2245	0	0	0	0	0	0	0	0	0	0	0	0	0	0	0	0	0	0	0	0	0	0	0	0	0	0	0	0	0
2300	0	0	0	0	0	0	0	0	0	0	0	0	0	0	0	0	0	0	0	0	0	0	0	0	0	0	0	0	0
2315	1	0	0	0	0	0	0	0	0	1	0	0	0	0	0	0	0	0	0	0	0	0	0	0	0	0	0	0	0
2330	0	0	0	0	0	0	0	0	0	0	0	0	0	0	0	0	0	0	0	0	0	0	0	0	0	0	0	0	0
2345	0	0	0	0	0	0	0	0	0	0	0	0	0	0	0	0	0	0	0	0	0	0	0	0	0	0	0	0	0
07-19	**117**	**0**	**0**	**2**	**4**	**6**	**15**	**22**	**29**	**23**	**11**	**3**	**1**	**1**	**0**	**0**	**0**	**0**	**0**	**0**	**0**	**0**	**0**	**0**	**0**	**0**	**0**	**0**	**0**
06-22	**126**	**0**	**0**	**2**	**4**	**7**	**16**	**23**	**31**	**26**	**12**	**3**	**1**	**1**	**0**	**0**	**0**	**0**	**0**	**0**	**0**	**0**	**0**	**0**	**0**	**0**	**0**	**0**	**0**
06-00	**127**	**0**	**0**	**2**	**4**	**7**	**16**	**23**	**31**	**27**	**12**	**3**	**1**	**1**	**0**	**0**	**0**	**0**	**0**	**0**	**0**	**0**	**0**	**0**	**0**	**0**	**0**	**0**	**0**
00-00	**128**	**0**	**0**	**2**	**4**	**7**	**16**	**23**	**31**	**27**	**13**	**3**	**1**	**1**	**0**	**0**	**0**	**0**	**0**	**0**	**0**	**0**	**0**	**0**	**0**	**0**	**0**	**0**	**0**

Site 2
Location Moorhouse Road
Direction Southbound

16693 / EGMANTON SOLAR FARM
APRIL 2025
AUTOMATIC TRAFFIC COUNT

29 April 2025 **Tuesday**

Time	Total	Speed Bins (mph)																											
		0 - 5	5 - 10	10 - 15	15 - 20	20 - 25	25 - 30	30 - 35	35 - 40	40 - 45	45 - 50	50 - 55	55 - 60	60 - 65	65 - 70	70 - 75	75 - 80	80 - 85	85 - 90	90 - 95	95 - 100	100 - 105	105 - 110	110 - 115	115 - 120	120 - 125	125 - 130	130 - 135	135 - 140
0000	0	0	0	0	0	0	0	0	0	0	0	0	0	0	0	0	0	0	0	0	0	0	0	0	0	0	0	0	0
0015	0	0	0	0	0	0	0	0	0	0	0	0	0	0	0	0	0	0	0	0	0	0	0	0	0	0	0	0	0
0030	0	0	0	0	0	0	0	0	0	0	0	0	0	0	0	0	0	0	0	0	0	0	0	0	0	0	0	0	0
0045	0	0	0	0	0	0	0	0	0	0	0	0	0	0	0	0	0	0	0	0	0	0	0	0	0	0	0	0	0
0100	0	0	0	0	0	0	0	0	0	0	0	0	0	0	0	0	0	0	0	0	0	0	0	0	0	0	0	0	0
0115	0	0	0	0	0	0	0	0	0	0	0	0	0	0	0	0	0	0	0	0	0	0	0	0	0	0	0	0	0
0130	0	0	0	0	0	0	0	0	0	0	0	0	0	0	0	0	0	0	0	0	0	0	0	0	0	0	0	0	0
0145	0	0	0	0	0	0	0	0	0	0	0	0	0	0	0	0	0	0	0	0	0	0	0	0	0	0	0	0	0
0200	0	0	0	0	0	0	0	0	0	0	0	0	0	0	0	0	0	0	0	0	0	0	0	0	0	0	0	0	0
0215	0	0	0	0	0	0	0	0	0	0	0	0	0	0	0	0	0	0	0	0	0	0	0	0	0	0	0	0	0
0230	0	0	0	0	0	0	0	0	0	0	0	0	0	0	0	0	0	0	0	0	0	0	0	0	0	0	0	0	0
0245	0	0	0	0	0	0	0	0	0	0	0	0	0	0	0	0	0	0	0	0	0	0	0	0	0	0	0	0	0
0300	0	0	0	0	0	0	0	0	0	0	0	0	0	0	0	0	0	0	0	0	0	0	0	0	0	0	0	0	0
0315	0	0	0	0	0	0	0	0	0	0	0	0	0	0	0	0	0	0	0	0	0	0	0	0	0	0	0	0	0
0330	0	0	0	0	0	0	0	0	0	0	0	0	0	0	0	0	0	0	0	0	0	0	0	0	0	0	0	0	0
0345	0	0	0	0	0	0	0	0	0	0	0	0	0	0	0	0	0	0	0	0	0	0	0	0	0	0	0	0	0
0400	0	0	0	0	0	0	0	0	0	0	0	0	0	0	0	0	0	0	0	0	0	0	0	0	0	0	0	0	0
0415	0	0	0	0	0	0	0	0	0	0	0	0	0	0	0	0	0	0	0	0	0	0	0	0	0	0	0	0	0
0430	0	0	0	0	0	0	0	0	0	0	0	0	0	0	0	0	0	0	0	0	0	0	0	0	0	0	0	0	0
0445	0	0	0	0	0	0	0	0	0	0	0	0	0	0	0	0	0	0	0	0	0	0	0	0	0	0	0	0	0
0500	0	0	0	0	0	0	0	0	0	0	0	0	0	0	0	0	0	0	0	0	0	0	0	0	0	0	0	0	0
0515	0	0	0	0	0	0	0	0	0	0	0	0	0	0	0	0	0	0	0	0	0	0	0	0	0	0	0	0	0
0530	1	0	0	0	0	0	0	0	0	0	1	0	0	0	0	0	0	0	0	0	0	0	0	0	0	0	0	0	0
0545	0	0	0	0	0	0	0	0	0	0	0	0	0	0	0	0	0	0	0	0	0	0	0	0	0	0	0	0	0
0600	0	0	0	0	0	0	0	0	0	0	0	0	0	0	0	0	0	0	0	0	0	0	0	0	0	0	0	0	0
0615	0	0	0	0	0	0	0	0	0	0	0	0	0	0	0	0	0	0	0	0	0	0	0	0	0	0	0	0	0
0630	0	0	0	0	0	0	0	0	0	0	0	0	0	0	0	0	0	0	0	0	0	0	0	0	0	0	0	0	0
0645	0	0	0	0	0	0	0	0	0	0	0	0	0	0	0	0	0	0	0	0	0	0	0	0	0	0	0	0	0
0700	4	0	0	0	0	0	1	1	1	1	0	0	0	0	0	0	0	0	0	0	0	0	0	0	0	0	0	0	0
0715	2	0	0	0	0	0	0	0	1	0	0	1	0	0	0	0	0	0	0	0	0	0	0	0	0	0	0	0	0
0730	2	0	0	0	0	0	0	0	1	1	0	0	0	0	0	0	0	0	0	0	0	0	0	0	0	0	0	0	0
0745	3	0	0	0	0	0	0	0	2	1	0	0	0	0	0	0	0	0	0	0	0	0	0	0	0	0	0	0	0
0800	1	0	0	0	0	0	0	0	0	1	0	0	0	0	0	0	0	0	0	0	0	0	0	0	0	0	0	0	0
0815	4	0	0	0	0	1	0	2	0	1	0	0	0	0	0	0	0	0	0	0	0	0	0	0	0	0	0	0	0
0830	4	0	0	0	0	0	0	3	1	0	0	0	0	0	0	0	0	0	0	0	0	0	0	0	0	0	0	0	0
0845	2	0	0	0	1	0	1	0	0	0	0	0	0	0	0	0	0	0	0	0	0	0	0	0	0	0	0	0	0
0900	2	0	0	0	0	0	0	1	0	0	1	0	0	0	0	0	0	0	0	0	0	0	0	0	0	0	0	0	0
0915	0	0	0	0	0	0	0	0	0	0	0	0	0	0	0	0	0	0	0	0	0	0	0	0	0	0	0	0	0
0930	3	0	0	0	0	1	0	0	1	1	0	0	0	0	0	0	0	0	0	0	0	0	0	0	0	0	0	0	0
0945	4	0	0	0	0	1	1	1	1	0	0	0	0	0	0	0	0	0	0	0	0	0	0	0	0	0	0	0	0
1000	2	0	0	0	0	0	0	0	1	1	0	0	0	0	0	0	0	0	0	0	0	0	0	0	0	0	0	0	0
1015	1	0	0	0	0	0	0	1	0	0	0	0	0	0	0	0	0	0	0	0	0	0	0	0	0	0	0	0	0
1030	2	0	0	0	0	0	0	1	0	1	0	0	0	0	0	0	0	0	0	0	0	0	0	0	0	0	0	0	0
1045	0	0	0	0	0	0	0	0	0	0	0	0	0	0	0	0	0	0	0	0	0	0	0	0	0	0	0	0	0
1100	1	0	0	0	0	1	0	0	0	0	0	0	0	0	0	0	0	0	0	0	0	0	0	0	0	0	0	0	0
1115	**5**	**0**	**0**	**0**	**0**	**0**	**1**	**0**	**2**	**1**	**0**	**1**	**0**	**0**	**0**	**0**	**0**	**0**	**0**	**0**	**0**	**0**	**0**	**0**	**0**	**0**	**0**	**0**	**0**
1130	1	0	0	0	0	0	0	0	0	1	0	0	0	0	0	0	0	0	0	0	0	0	0	0	0	0	0	0	0
1145	1	0	0	1	0	0	0	0	0	0	0	0	0	0	0	0	0	0	0	0	0	0	0	0	0	0	0	0	0
1200	2	0	0	0	0	0	0	1	0	0	1	0	0	0	0	0	0	0	0	0	0	0	0	0	0	0	0	0	0
1215	2	0	0	0	0	1	0	0	0	0	0	1	0	0	0	0	0	0	0	0	0	0	0	0	0	0	0	0	0
1230	1	0	0	0	0	0	0	0	0	1	0	0	0	0	0	0	0	0	0	0	0	0	0	0	0	0	0	0	0
1245	3	0	0	0	0	0	0	3	0	0	0	0	0	0	0	0	0	0	0	0	0	0	0	0	0	0	0	0	0
1300	4	0	0	0	0	0	2	1	0	1	0	0	0	0	0	0	0	0	0	0	0	0	0	0	0	0	0	0	0
1315	3	0	0	0	0	0	1	0	0	1	0	1	0	0	0	0	0	0	0	0	0	0	0	0	0	0	0	0	0
1330	3	0	0	0	0	1	1	0	1	0	0	0	0	0	0	0	0	0	0	0	0	0	0	0	0	0	0	0	0
1345	3	0	0	0	1	0	0	0	1	1	0	0	0	0	0	0	0	0	0	0	0	0	0	0	0	0	0	0	0
1400	2	0	0	0	0	0	0	1	0	1	0	0	0	0	0	0	0	0	0	0	0	0	0	0	0	0	0	0	0
1415	**5**	**0**	**0**	**0**	**0**	**0**	**0**	**1**	**0**	**3**	**0**	**0**	**1**	**0**	**0**	**0**	**0**	**0**	**0**	**0**	**0**	**0**	**0**	**0**	**0**	**0**	**0**	**0**	**0**
1430	3	0	0	0	0	0	0	0	2	0	0	0	1	0	0	0	0	0	0	0	0	0	0	0	0	0	0	0	0
1445	1	0	0	0	0	0	0	0	0	1	0	0	0	0	0	0	0	0	0	0	0	0	0	0	0	0	0	0	0
1500	0	0	0	0	0	0	0	0	0	0	0	0	0	0	0	0	0	0	0	0	0	0	0	0	0	0	0	0	0
1515	4	0	0	0	0	0	0	0	0	1	2	1	0	0	0	0	0	0	0	0	0	0	0	0	0	0	0	0	0
1530	**5**	**0**	**0**	**0**	**0**	**1**	**0**	**1**	**2**	**0**	**0**	**1**	**0**	**0**	**0**	**0**	**0**	**0**	**0**	**0**	**0**	**0**	**0**	**0**	**0**	**0**	**0**	**0**	**0**
1545	2	0	0	0	0	0	0	0	1	0	0	1	0	0	0	0	0	0	0	0	0	0	0	0	0	0	0	0	0
1600	0	0	0	0	0	0	0	0	0	0	0	0	0	0	0	0	0	0	0	0	0	0	0	0	0	0	0	0	0
1615	**5**	**0**	**0**	**0**	**0**	**0**	**2**	**0**	**1**	**1**	**1**	**0**	**0**	**0**	**0**	**0**	**0**	**0**	**0**	**0**	**0**	**0**	**0**	**0**	**0**	**0**	**0**	**0**	**0**
1630	4	0	0	0	0	0	0	1	0	1	1	0	1	0	0	0	0	0	0	0	0	0	0	0	0	0	0	0	0
1645	3	0	0	0	0	0	0	2	0	1	0	0	0	0	0	0	0	0	0	0	0	0	0	0	0	0	0	0	0
1700	2	0	0	0	0	0	0	0	2	0	0	0	0	0	0	0	0	0	0	0	0	0	0	0	0	0	0	0	0
1715	3	0	0	0	0	0	1	0	0	2	0	0	0	0	0	0	0	0	0	0	0	0	0	0	0	0	0	0	0
1730	3	0	0	0	0	1	0	0	0	0	1	1	0	0	0	0	0	0	0	0	0	0	0	0	0	0	0	0	0
1745	3	0	0	0	0	1	0	0	0	0	1	1	0	0	0	0	0	0	0	0	0	0	0	0	0	0	0	0	0
1800	2	0	0	0	0	0	0	0	0	1	1	0	0	0	0	0	0	0	0	0	0	0	0	0	0	0	0	0	0
1815	3	0	0	0	0	0	0	2	0	0	1	0	0	0	0	0	0	0	0	0	0	0	0	0	0	0	0	0	0
1830	0	0	0	0	0	0	0	0	0	0	0	0	0	0	0	0	0	0	0	0	0	0	0	0	0	0	0	0	0
1845	**5**	**0**	**0**	**0**	**0**	**0**	**0**	**0**	**5**	**0**	**0**	**0**	**0**	**0**	**0**	**0**	**0**	**0**	**0**	**0**	**0**	**0**	**0**	**0**	**0**	**0**	**0**	**0**	**0**
1900	1	0	0	0	0	0	0	1	0	0	0	0	0	0	0	0	0	0	0	0	0	0	0	0	0	0	0	0	0
1915	0	0	0	0	0	0	0	0	0	0	0	0	0	0	0	0	0	0	0	0	0	0	0	0	0	0	0	0	0
1930	1	0	0	0	0	0	0	1	0	0	0	0	0	0	0	0	0	0	0	0	0	0	0	0	0	0	0	0	0
1945	0	0	0	0	0	0	0	0	0	0	0	0	0	0	0	0	0	0	0	0	0	0	0	0	0	0	0	0	0
2000	0	0	0	0	0	0	0	0	0	0	0	0	0	0	0	0	0	0	0	0	0	0	0	0	0	0	0	0	0
2015	1	0	0	0	0	1	0	0	0	0	0	0	0	0	0	0	0	0	0	0	0	0	0	0	0	0	0	0	0
2030	3	0	0	0	0	0	0	2	1	0	0	0	0	0	0	0	0	0	0	0	0	0	0	0	0	0	0	0	0
2045	1	0	0	0	0	1	0	0	0	0	0	0	0	0	0	0	0	0	0	0	0	0	0	0	0	0	0	0	0
2100	1	0	0	0	0	0	0	0	0	0	1	0	0	0	0	0	0	0	0	0	0	0	0	0	0	0	0	0	0
2115	0	0	0	0	0	0	0	0	0	0	0	0	0	0	0	0	0	0	0	0	0	0	0	0	0	0	0	0	0
2130	0	0	0	0	0	0	0	0	0	0	0	0	0	0	0	0	0	0	0	0	0	0	0	0	0	0	0	0	0
2145	0	0	0	0	0	0	0	0	0	0	0	0	0	0	0	0	0	0	0	0	0	0	0	0	0	0	0	0	0
2200	0	0	0	0	0	0	0	0	0	0	0	0	0	0	0	0	0	0	0	0	0	0	0	0	0	0	0	0	0
2215	0	0	0	0	0	0	0	0	0	0	0	0	0	0	0	0	0	0	0	0	0	0	0	0	0	0	0	0	0
2230	0	0	0	0	0	0	0	0	0	0	0	0	0	0	0	0	0	0	0	0	0	0	0	0	0	0	0	0	0
2245	0	0	0	0	0	0	0	0	0	0	0	0	0	0	0	0	0	0	0	0	0	0	0	0	0	0	0	0	0
2300	0	0	0	0	0	0	0	0	0	0	0	0	0	0	0	0	0	0	0	0	0	0	0	0	0	0	0	0	0
2315	0	0	0	0	0	0	0	0	0	0	0	0	0	0	0	0	0	0	0	0	0	0	0	0	0	0	0	0	0
2330	0	0	0	0	0	0	0	0	0	0	0	0	0	0	0	0	0	0	0	0	0	0	0	0	0	0	0	0	0
2345	0	0	0	0	0	0	0	0	0	0	0	0	0	0	0	0	0	0	0	0	0	0	0	0	0	0	0	0	0
07-19	**120**	**0**	**0**	**1**	**2**	**9**	**11**	**23**	**26**	**26**	**10**	**9**	**3**	**0**	**0**	**0**	**0**	**0**	**0**	**0**	**0**	**0**	**0**	**0**	**0**	**0**	**0**	**0**	**0**
06-22	**128**	**0**	**0**	**1**	**2**	**11**	**11**	**27**	**27**	**26**	**11**	**9**	**3**	**0**	**0**	**0**	**0**	**0**	**0**	**0**	**0**	**0**	**0**	**0**	**0**	**0**	**0**	**0**	**0**
06-00	**128**	**0**	**0**	**1**	**2**	**11**	**11**	**27**	**27**	**26**	**11**	**9**	**3**	**0**	**0**	**0**	**0**	**0**	**0**	**0**	**0**	**0**	**0**	**0**	**0**	**0**	**0**	**0**	**0**
00-00	**129**	**0**	**0**	**1**	**2**	**11**	**11**	**27**	**27**	**26**	**11**	**10**	**3**	**0**	**0**	**0**	**0**	**0**	**0**	**0**	**0**	**0**	**0**	**0**	**0**	**0**	**0**	**0**	**0**

Site 2
Location Moorhouse Road
Direction Southbound
30 April 2025

16693 / EGMANTON SOLAR FARM
APRIL 2025
AUTOMATIC TRAFFIC COUNT

Time	Total	Speed Bins (mph)																												
		0 - 5	5 - 10	10 - 15	15 - 20	20 - 25	25 - 30	30 - 35	35 - 40	40 - 45	45 - 50	50 - 55	55 - 60	60 - 65	65 - 70	70 - 75	75 - 80	80 - 85	85 - 90	90 - 95	95 - 100	100 - 105	105 - 110	110 - 115	115 - 120	120 - 125	125 - 130	130 - 135	135 - 140
0000	0	0	0	0	0	0	0	0	0	0	0	0	0	0	0	0	0	0	0	0	0	0	0	0	0	0	0	0	0	0
0015	0	0	0	0	0	0	0	0	0	0	0	0	0	0	0	0	0	0	0	0	0	0	0	0	0	0	0	0	0	0
0030	0	0	0	0	0	0	0	0	0	0	0	0	0	0	0	0	0	0	0	0	0	0	0	0	0	0	0	0	0	0
0045	0	0	0	0	0	0	0	0	0	0	0	0	0	0	0	0	0	0	0	0	0	0	0	0	0	0	0	0	0	0
0100	0	0	0	0	0	0	0	0	0	0	0	0	0	0	0	0	0	0	0	0	0	0	0	0	0	0	0	0	0	0
0115	0	0	0	0	0	0	0	0	0	0	0	0	0	0	0	0	0	0	0	0	0	0	0	0	0	0	0	0	0	0
0130	0	0	0	0	0	0	0	0	0	0	0	0	0	0	0	0	0	0	0	0	0	0	0	0	0	0	0	0	0	0
0145	0	0	0	0	0	0	0	0	0	0	0	0	0	0	0	0	0	0	0	0	0	0	0	0	0	0	0	0	0	0
0200	0	0	0	0	0	0	0	0	0	0	0	0	0	0	0	0	0	0	0	0	0	0	0	0	0	0	0	0	0	0
0215	0	0	0	0	0	0	0	0	0	0	0	0	0	0	0	0	0	0	0	0	0	0	0	0	0	0	0	0	0	0
0230	0	0	0	0	0	0	0	0	0	0	0	0	0	0	0	0	0	0	0	0	0	0	0	0	0	0	0	0	0	0
0245	0	0	0	0	0	0	0	0	0	0	0	0	0	0	0	0	0	0	0	0	0	0	0	0	0	0	0	0	0	0
0300	0	0	0	0	0	0	0	0	0	0	0	0	0	0	0	0	0	0	0	0	0	0	0	0	0	0	0	0	0	0
0315	0	0	0	0	0	0	0	0	0	0	0	0	0	0	0	0	0	0	0	0	0	0	0	0	0	0	0	0	0	0
0330	0	0	0	0	0	0	0	0	0	0	0	0	0	0	0	0	0	0	0	0	0	0	0	0	0	0	0	0	0	0
0345	0	0	0	0	0	0	0	0	0	0	0	0	0	0	0	0	0	0	0	0	0	0	0	0	0	0	0	0	0	0
0400	0	0	0	0	0	0	0	0	0	0	0	0	0	0	0	0	0	0	0	0	0	0	0	0	0	0	0	0	0	0
0415	0	0	0	0	0	0	0	0	0	0	0	0	0	0	0	0	0	0	0	0	0	0	0	0	0	0	0	0	0	0
0430	0	0	0	0	0	0	0	0	0	0	0	0	0	0	0	0	0	0	0	0	0	0	0	0	0	0	0	0	0	0
0445	0	0	0	0	0	0	0	0	0	0	0	0	0	0	0	0	0	0	0	0	0	0	0	0	0	0	0	0	0	0
0500	0	0	0	0	0	0	0	0	0	0	0	0	0	0	0	0	0	0	0	0	0	0	0	0	0	0	0	0	0	0
0515	0	0	0	0	0	0	0	0	0	0	0	0	0	0	0	0	0	0	0	0	0	0	0	0	0	0	0	0	0	0
0530	0	0	0	0	0	0	0	0	0	0	0	0	0	0	0	0	0	0	0	0	0	0	0	0	0	0	0	0	0	0
0545	1	0	0	0	0	0	0	0	1	0	0	0	0	0	0	0	0	0	0	0	0	0	0	0	0	0	0	0	0	0
0600	0	0	0	0	0	0	0	0	0	0	0	0	0	0	0	0	0	0	0	0	0	0	0	0	0	0	0	0	0	0
0615	0	0	0	0	0	0	0	0	0	0	0	0	0	0	0	0	0	0	0	0	0	0	0	0	0	0	0	0	0	0
0630	0	0	0	0	0	0	0	0	0	0	0	0	0	0	0	0	0	0	0	0	0	0	0	0	0	0	0	0	0	0
0645	1	0	0	0	0	0	1	0	0	0	0	0	0	0	0	0	0	0	0	0	0	0	0	0	0	0	0	0	0	0
0700	2	0	0	0	0	0	0	0	1	0	1	0	0	0	0	0	0	0	0	0	0	0	0	0	0	0	0	0	0	0
0715	**4**	**0**	**0**	**0**	**2**	**1**	**0**	**0**	**0**	**0**	**1**	**0**	**0**	**0**	**0**	**0**	**0**	**0**	**0**	**0**	**0**	**0**	**0**	**0**	**0**	**0**	**0**	**0**	**0**	**0**
0730	3	0	0	0	0	0	0	1	1	0	1	0	0	0	0	0	0	0	0	0	0	0	0	0	0	0	0	0	0	0
0745	**4**	**0**	**0**	**0**	**0**	**0**	**0**	**1**	**2**	**0**	**0**	**1**	**0**	**0**	**0**	**0**	**0**	**0**	**0**	**0**	**0**	**0**	**0**	**0**	**0**	**0**	**0**	**0**	**0**	**0**
0800	2	0	0	0	0	0	0	0	1	1	0	0	0	0	0	0	0	0	0	0	0	0	0	0	0	0	0	0	0	0
0815	3	0	0	0	0	0	0	0	0	2	1	0	0	0	0	0	0	0	0	0	0	0	0	0	0	0	0	0	0	0
0830	3	0	0	0	0	0	0	1	0	0	1	0	0	1	0	0	0	0	0	0	0	0	0	0	0	0	0	0	0	0
0845	**4**	**0**	**0**	**0**	**0**	**0**	**0**	**0**	**1**	**0**	**0**	**2**	**0**	**1**	**0**	**0**	**0**	**0**	**0**	**0**	**0**	**0**	**0**	**0**	**0**	**0**	**0**	**0**	**0**	**0**
0900	2	0	0	0	0	0	0	0	0	0	2	0	0	0	0	0	0	0	0	0	0	0	0	0	0	0	0	0	0	0
0915	1	0	0	0	0	0	0	0	0	0	0	1	0	0	0	0	0	0	0	0	0	0	0	0	0	0	0	0	0	0
0930	1	0	0	0	0	1	0	0	0	0	0	0	0	0	0	0	0	0	0	0	0	0	0	0	0	0	0	0	0	0
0945	**4**	**0**	**0**	**0**	**0**	**0**	**1**	**1**	**2**	**0**	**0**	**0**	**0**	**0**	**0**	**0**	**0**	**0**	**0**	**0**	**0**	**0**	**0**	**0**	**0**	**0**	**0**	**0**	**0**	**0**
1000	0	0	0	0	0	0	0	0	0	0	0	0	0	0	0	0	0	0	0	0	0	0	0	0	0	0	0	0	0	0
1015	0	0	0	0	0	0	0	0	0	0	0	0	0	0	0	0	0	0	0	0	0	0	0	0	0	0	0	0	0	0
1030	1	0	0	0	1	0	0	0	0	0	0	0	0	0	0	0	0	0	0	0	0	0	0	0	0	0	0	0	0	0
1045	3	0	0	0	0	0	0	0	1	2	0	0	0	0	0	0	0	0	0	0	0	0	0	0	0	0	0	0	0	0
1100	3	0	0	0	0	0	1	2	0	0	0	0	0	0	0	0	0	0	0	0	0	0	0	0	0	0	0	0	0	0
1115	3	0	0	0	1	0	0	0	0	0	1	1	0	0	0	0	0	0	0	0	0	0	0	0	0	0	0	0	0	0
1130	1	0	0	0	0	0	0	0	0	0	1	0	0	0	0	0	0	0	0	0	0	0	0	0	0	0	0	0	0	0
1145	3	0	0	0	0	0	0	0	1	1	1	0	0	0	0	0	0	0	0	0	0	0	0	0	0	0	0	0	0	0
1200	4	0	0	0	0	0	1	0	1	1	1	0	0	0	0	0	0	0	0	0	0	0	0	0	0	0	0	0	0	0
1215	2	0	0	0	0	0	0	0	1	1	0	0	0	0	0	0	0	0	0	0	0	0	0	0	0	0	0	0	0	0
1230	1	0	0	0	0	0	0	1	0	0	0	0	0	0	0	0	0	0	0	0	0	0	0	0	0	0	0	0	0	0
1245	4	0	0	0	0	0	0	1	2	1	0	0	0	0	0	0	0	0	0	0	0	0	0	0	0	0	0	0	0	0
1300	1	0	0	0	0	0	0	0	1	0	0	0	0	0	0	0	0	0	0	0	0	0	0	0	0	0	0	0	0	0
1315	4	0	0	0	0	0	0	1	0	2	0	0	1	0	0	0	0	0	0	0	0	0	0	0	0	0	0	0	0	0
1330	1	0	0	0	0	0	0	0	1	0	0	0	0	0	0	0	0	0	0	0	0	0	0	0	0	0	0	0	0	0
1345	3	0	0	0	0	0	0	0	1	1	1	0	0	0	0	0	0	0	0	0	0	0	0	0	0	0	0	0	0	0
1400	1	0	0	0	0	0	0	0	1	0	0	0	0	0	0	0	0	0	0	0	0	0	0	0	0	0	0	0	0	0
1415	1	0	0	0	0	0	0	0	0	0	0	0	1	0	0	0	0	0	0	0	0	0	0	0	0	0	0	0	0	0
1430	2	0	0	0	0	0	0	0	2	0	0	0	0	0	0	0	0	0	0	0	0	0	0	0	0	0	0	0	0	0
1445	0	0	0	0	0	0	0	0	0	0	0	0	0	0	0	0	0	0	0	0	0	0	0	0	0	0	0	0	0	0
1500	3	0	0	0	0	0	0	0	0	1	2	0	0	0	0	0	0	0	0	0	0	0	0	0	0	0	0	0	0	0
1515	**6**	**0**	**0**	**0**	**0**	**0**	**1**	**0**	**3**	**1**	**1**	**0**	**0**	**0**	**0**	**0**	**0**	**0**	**0**	**0**	**0**	**0**	**0**	**0**	**0**	**0**	**0**	**0**	**0**	**0**
1530	2	0	0	0	0	0	0	0	0	2	0	0	0	0	0	0	0	0	0	0	0	0	0	0	0	0	0	0	0	0
1545	2	0	0	0	0	0	0	0	2	0	0	0	0	0	0	0	0	0	0	0	0	0	0	0	0	0	0	0	0	0
1600	3	0	0	0	0	0	1	0	0	2	0	0	0	0	0	0	0	0	0	0	0	0	0	0	0	0	0	0	0	0
1615	0	0	0	0	0	0	0	0	0	0	0	0	0	0	0	0	0	0	0	0	0	0	0	0	0	0	0	0	0	0
1630	3	0	0	0	0	0	0	0	1	1	0	1	0	0	0	0	0	0	0	0	0	0	0	0	0	0	0	0	0	0
1645	3	0	0	0	0	0	2	0	0	0	1	0	0	0	0	0	0	0	0	0	0	0	0	0	0	0	0	0	0	0
1700	3	0	0	0	0	0	0	0	1	0	2	0	0	0	0	0	0	0	0	0	0	0	0	0	0	0	0	0	0	0
1715	4	0	0	0	0	0	1	1	1	0	0	1	0	0	0	0	0	0	0	0	0	0	0	0	0	0	0	0	0	0
1730	4	0	0	0	1	0	0	1	0	2	0	0	0	0	0	0	0	0	0	0	0	0	0	0	0	0	0	0	0	0
1745	2	0	0	0	0	0	0	0	0	0	1	0	1	0	0	0	0	0	0	0	0	0	0	0	0	0	0	0	0	0
1800	1	0	0	0	0	0	0	0	0	1	0	0	0	0	0	0	0	0	0	0	0	0	0	0	0	0	0	0	0	0
1815	3	0	0	0	0	0	0	0	0	1	1	1	0	0	0	0	0	0	0	0	0	0	0	0	0	0	0	0	0	0
1830	3	0	0	0	0	0	0	1	0	1	0	0	0	1	0	0	0	0	0	0	0	0	0	0	0	0	0	0	0	0
1845	3	0	0	0	0	0	0	1	1	0	1	0	0	0	0	0	0	0	0	0	0	0	0	0	0	0	0	0	0	0
1900	1	0	0	0	0	0	0	0	1	0	0	0	0	0	0	0	0	0	0	0	0	0	0	0	0	0	0	0	0	0
1915	1	0	0	0	0	0	1	0	0	0	0	0	0	0	0	0	0	0	0	0	0	0	0	0	0	0	0	0	0	0
1930	2	0	0	0	0	0	1	0	1	0	0	0	0	0	0	0	0	0	0	0	0	0	0	0	0	0	0	0	0	0
1945	1	0	0	0	0	0	0	0	0	0	0	1	0	0	0	0	0	0	0	0	0	0	0	0	0	0	0	0	0	0
2000	1	0	0	0	0	0	0	1	0	0	0	0	0	0	0	0	0	0	0	0	0	0	0	0	0	0	0	0	0	0
2015	0	0	0	0	0	0	0	0	0	0	0	0	0	0	0	0	0	0	0	0	0	0	0	0	0	0	0	0	0	0
2030	0	0	0	0	0	0	0	0	0	0	0	0	0	0	0	0	0	0	0	0	0	0	0	0	0	0	0	0	0	0
2045	1	0	0	0	0	0	0	0	1	0	0	0	0	0	0	0	0	0	0	0	0	0	0	0	0	0	0	0	0	0
2100	0	0	0	0	0	0	0	0	0	0	0	0	0	0	0	0	0	0	0	0	0	0	0	0	0	0	0	0	0	0
2115	0	0	0	0	0	0	0	0	0	0	0	0	0	0	0	0	0	0	0	0	0	0	0	0	0	0	0	0	0	0
2130	1	0	0	0	0	1	0	0	0	0	0	0	0	0	0	0	0	0	0	0	0	0	0	0	0	0	0	0	0	0
2145	0	0	0	0	0	0	0	0	0	0	0	0	0	0	0	0	0	0	0	0	0	0	0	0	0	0	0	0	0	0
2200	1	0	0	0	0	0	0	0	0	0	1	0	0	0	0	0	0	0	0	0	0	0	0	0	0	0	0	0	0	0
2215	0	0	0	0	0	0	0	0	0	0	0	0	0	0	0	0	0	0	0	0	0	0	0	0	0	0	0	0	0	0
2230	0	0	0	0	0	0	0	0	0	0	0	0	0	0	0	0	0	0	0	0	0	0	0	0	0	0	0	0	0	0
2245	0	0	0	0	0	0	0	0	0	0	0	0	0	0	0	0	0	0	0	0	0	0	0	0	0	0	0	0	0	0
2300	0	0	0	0	0	0	0	0	0	0	0	0	0	0	0	0	0	0	0	0	0	0	0	0	0	0	0	0	0	0
2315	0	0	0	0	0	0	0	0	0	0	0	0	0	0	0	0	0	0	0	0	0	0	0	0	0	0	0	0	0	0
2330	0	0	0	0	0	0	0	0	0	0	0	0	0	0	0	0	0	0	0	0	0	0	0	0	0	0	0	0	0	0
2345	0	0	0	0	0	0	0	0	0	0	0	0	0	0	0	0	0	0	0	0	0	0	0	0	0	0	0	0	0	0
07-19	**116**	**0**	**0**	**0**	**5**	**2**	**8**	**13**	**29**	**24**	**21**	**8**	**3**	**3**	**0**	**0**	**0**	**0**	**0**	**0**	**0**	**0**	**0**	**0**	**0**	**0**	**0**	**0**	**0**	**0**
06-22	**125**	**0**	**0**	**0**	**5**	**3**	**11**	**14**	**32**	**24**	**21**	**9**	**3**	**3**	**0**	**0**	**0**	**0**	**0**	**0**	**0**	**0**	**0**	**0**	**0**	**0**	**0**	**0**	**0**	**0**
06-00	**126**	**0**	**0**	**0**	**5**	**3**	**11**	**14**	**32**	**24**	**22**	**9**	**3**	**3**	**0**	**0**	**0**	**0**	**0**	**0**	**0**	**0**	**0**	**0**	**0**	**0**	**0**	**0**	**0**	**0**
00-00	**127**	**0**	**0**	**0**	**5**	**3**	**11**	**14**	**33**	**24**	**22**	**9**	**3**	**3**	**0**	**0**	**0**	**0**	**0**	**0**	**0**	**0**	**0**	**0**	**0**	**0**	**0**	**0**	**0**	**0**

Site 2
Location Moorhouse Road
Direction Southbound

16693 / EGMANTON SOLAR FARM
APRIL 2025
AUTOMATIC TRAFFIC COUNT


Virtual Day (7)

Time	Total	Speed Bins (mph)																											
		0 - 5	5 - 10	10 - 15	15 - 20	20 - 25	25 - 30	30 - 35	35 - 40	40 - 45	45 - 50	50 - 55	55 - 60	60 - 65	65 - 70	70 - 75	75 - 80	80 - 85	85 - 90	90 - 95	95 - 100	100 - 105	105 - 110	110 - 115	115 - 120	120 - 125	125 - 130	130 - 135	135 - 140
0000	0	0	0	0	0	0	0	0	0	0	0	0	0	0	0	0	0	0	0	0	0	0	0	0	0	0	0	0	0
0100	0	0	0	0	0	0	0	0	0	0	0	0	0	0	0	0	0	0	0	0	0	0	0	0	0	0	0	0	0
0200	0	0	0	0	0	0	0	0	0	0	0	0	0	0	0	0	0	0	0	0	0	0	0	0	0	0	0	0	0
0300	0	0	0	0	0	0	0	0	0	0	0	0	0	0	0	0	0	0	0	0	0	0	0	0	0	0	0	0	0
0400	0	0	0	0	0	0	0	0	0	0	0	0	0	0	0	0	0	0	0	0	0	0	0	0	0	0	0	0	0
0500	1	0	0	0	0	0	0	0	0	0	0	0	0	0	0	0	0	0	0	0	0	0	0	0	0	0	0	0	0
0600	2	0	0	0	0	0	0	0	0	0	0	0	0	0	0	0	0	0	0	0	0	0	0	0	0	0	0	0	0
0700	9	0	0	0	0	0	1	2	2	2	1	0	0	0	0	0	0	0	0	0	0	0	0	0	0	0	0	0	0
0800	8	0	0	0	1	1	1	1	2	1	1	0	0	0	0	0	0	0	0	0	0	0	0	0	0	0	0	0	0
0900	7	0	0	0	0	1	1	1	1	1	1	0	0	0	0	0	0	0	0	0	0	0	0	0	0	0	0	0	0
1000	8	0	0	0	1	1	1	2	1	1	0	1	0	0	0	0	0	0	0	0	0	0	0	0	0	0	0	0	0
1100	**10**	**0**	**0**	**0**	**0**	**1**	**2**	**2**	**1**	**2**	**1**	**1**	**0**	**0**	**0**	**0**	**0**	**0**	**0**	**0**	**0**	**0**	**0**	**0**	**0**	**0**	**0**	**0**	**0**
1200	12	0	0	0	1	1	2	2	2	2	1	1	0	0	0	0	0	0	0	0	0	0	0	0	0	0	0	0	0
1300	13	0	0	1	1	1	2	2	2	2	1	1	0	0	0	0	0	0	0	0	0	0	0	0	0	0	0	0	0
1400	10	0	0	0	0	1	3	2	2	1	0	0	1	0	0	0	0	0	0	0	0	0	0	0	0	0	0	0	0
1500	**15**	**0**	**0**	**1**	**2**	**2**	**2**	**1**	**2**	**2**	**1**	**1**	**0**	**0**	**0**	**0**	**0**	**0**	**0**	**0**	**0**	**0**	**0**	**0**	**0**	**0**	**0**	**0**	**0**
1600	13	0	0	0	1	1	3	2	2	3	1	0	0	0	0	0	0	0	0	0	0	0	0	0	0	0	0	0	0
1700	10	0	0	0	0	1	2	1	2	1	1	1	0	0	0	0	0	0	0	0	0	0	0	0	0	0	0	0	0
1800	8	0	0	0	0	1	1	2	2	1	1	0	0	0	0	0	0	0	0	0	0	0	0	0	0	0	0	0	0
1900	4	0	0	0	0	0	1	1	1	1	0	0	0	0	0	0	0	0	0	0	0	0	0	0	0	0	0	0	0
2000	3	0	0	0	0	1	1	1	1	0	0	0	0	0	0	0	0	0	0	0	0	0	0	0	0	0	0	0	0
2100	2	0	0	0	0	0	0	1	0	0	0	0	0	0	0	0	0	0	0	0	0	0	0	0	0	0	0	0	0
2200	1	0	0	0	0	0	0	0	0	0	0	0	0	0	0	0	0	0	0	0	0	0	0	0	0	0	0	0	0
2300	1	0	0	0	0	0	0	0	0	0	0	0	0	0	0	0	0	0	0	0	0	0	0	0	0	0	0	0	0
07-19	**122**	**0**	**1**	**3**	**8**	**11**	**18**	**20**	**23**	**19**	**11**	**5**	**2**	**1**	**0**	**0**	**0**	**0**	**0**	**0**	**0**	**0**	**0**	**0**	**0**	**0**	**0**	**0**	**0**
06-22	**133**	**0**	**1**	**4**	**9**	**13**	**20**	**23**	**24**	**20**	**12**	**6**	**2**	**1**	**0**	**0**	**0**	**0**	**0**	**0**	**0**	**0**	**0**	**0**	**0**	**0**	**0**	**0**	**0**
06-00	**135**	**0**	**1**	**4**	**9**	**13**	**20**	**23**	**25**	**20**	**12**	**6**	**2**	**1**	**0**	**0**	**0**	**0**	**0**	**0**	**0**	**0**	**0**	**0**	**0**	**0**	**0**	**0**	**0**
00-00	**136**	**0**	**1**	**4**	**9**	**13**	**20**	**23**	**25**	**21**	**12**	**6**	**2**	**1**	**0**	**0**	**0**	**0**	**0**	**0**	**0**	**0**	**0**	**0**	**0**	**0**	**0**	**0**	**0**

Virtual Week (1)

Time	Total	Speed Bins (mph)																											
		0 - 5	5 - 10	10 - 15	15 - 20	20 - 25	25 - 30	30 - 35	35 - 40	40 - 45	45 - 50	50 - 55	55 - 60	60 - 65	65 - 70	70 - 75	75 - 80	80 - 85	85 - 90	90 - 95	95 - 100	100 - 105	105 - 110	110 - 115	115 - 120	120 - 125	125 - 130	130 - 135	135 - 140
Mon	128	0	0	2	4	7	16	23	31	27	13	3	1	1	0	0	0	0	0	0	0	0	0	0	0	0	0	0	0
Tue	129	0	0	1	2	11	11	27	27	26	11	10	3	0	0	0	0	0	0	0	0	0	0	0	0	0	0	0	0
Wed	127	0	0	0	5	3	11	14	33	24	22	9	3	3	0	0	0	0	0	0	0	0	0	0	0	0	0	0	0
Thu	180	0	1	6	16	28	26	35	28	22	11	5	2	0	0	0	0	0	0	0	0	0	0	0	0	0	0	0	0
Fri	190	0	2	10	21	26	41	29	20	15	14	8	3	0	0	1	0	0	0	0	0	0	0	0	0	0	0	0	0
Sat	115	0	1	2	11	13	19	18	18	19	7	4	1	1	0	1	0	0	0	0	0	0	0	0	0	0	0	0	0
Sun	85	0	0	5	3	3	17	16	18	11	7	3	1	0	1	0	0	0	0	0	0	0	0	0	0	0	0	0	0
5 Day Ave.	**151**	**0**	**1**	**4**	**10**	**15**	**21**	**26**	**28**	**23**	**14**	**7**	**2**	**1**	**0**	**0**	**0**	**0**	**0**	**0**	**0**	**0**	**0**	**0**	**0**	**0**	**0**	**0**	**0**
7 Day Ave.	**136**	**0**	**1**	**4**	**9**	**13**	**20**	**23**	**25**	**21**	**12**	**6**	**2**	**1**	**0**	**0**	**0**	**0**	**0**	**0**	**0**	**0**	**0**	**0**	**0**	**0**	**0**	**0**	**0**
--	**954**	**0**	**4**	**26**	**62**	**91**	**141**	**162**	**175**	**144**	**85**	**42**	**14**	**5**	**1**	**2**	**0**	**0**	**0**	**0**	**0**	**0**	**0**	**0**	**0**	**0**	**0**	**0**	**0**

Summary Graphs

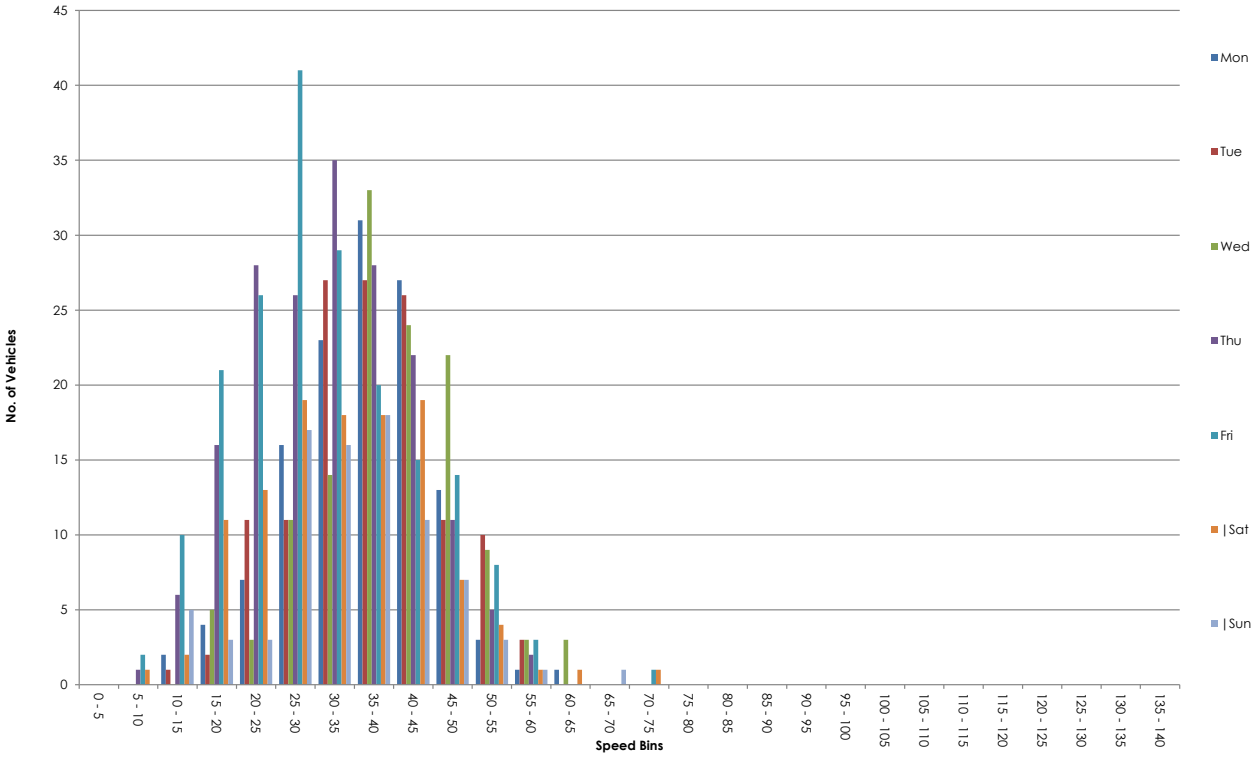

Site 2
Location Moorhouse Road
Direction Two Way
24 April 2025 Thursday

16693 / EGMANTON SOLAR FARM
APRIL 2025
AUTOMATIC TRAFFIC COUNT

Time	Total	Classification												]PSL	]PSL%	]SL1	]SL1%	]SL2	]SL2%	Mean	Vpp
		1	2	3	4	5	6	7	8	9	10	11	12	60	60	68	68	70	70		85
		MCL	SV	SVT	TB2	TB3	T4	ART3	ART4	ART5	ART6	BD	DRT			ACPO	ACPO	DfT	DfT		
0000	0	0	0	0	0	0	0	0	0	0	0	0	0	0	0.0	0	0.0	0	0.0	-	-
0015	0	0	0	0	0	0	0	0	0	0	0	0	0	0	0.0	0	0.0	0	0.0	-	-
0030	0	0	0	0	0	0	0	0	0	0	0	0	0	0	0.0	0	0.0	0	0.0	-	-
0045	0	0	0	0	0	0	0	0	0	0	0	0	0	0	0.0	0	0.0	0	0.0	-	-
0100	0	0	0	0	0	0	0	0	0	0	0	0	0	0	0.0	0	0.0	0	0.0	-	-
0115	0	0	0	0	0	0	0	0	0	0	0	0	0	0	0.0	0	0.0	0	0.0	-	-
0130	0	0	0	0	0	0	0	0	0	0	0	0	0	0	0.0	0	0.0	0	0.0	-	-
0145	1	0	1	0	0	0	0	0	0	0	0	0	0	0	0.0	0	0.0	0	0.0	32.8	-
0200	0	0	0	0	0	0	0	0	0	0	0	0	0	0	0.0	0	0.0	0	0.0	-	-
0215	0	0	0	0	0	0	0	0	0	0	0	0	0	0	0.0	0	0.0	0	0.0	-	-
0230	0	0	0	0	0	0	0	0	0	0	0	0	0	0	0.0	0	0.0	0	0.0	-	-
0245	0	0	0	0	0	0	0	0	0	0	0	0	0	0	0.0	0	0.0	0	0.0	-	-
0300	0	0	0	0	0	0	0	0	0	0	0	0	0	0	0.0	0	0.0	0	0.0	-	-
0315	0	0	0	0	0	0	0	0	0	0	0	0	0	0	0.0	0	0.0	0	0.0	-	-
0330	0	0	0	0	0	0	0	0	0	0	0	0	0	0	0.0	0	0.0	0	0.0	-	-
0345	0	0	0	0	0	0	0	0	0	0	0	0	0	0	0.0	0	0.0	0	0.0	-	-
0400	0	0	0	0	0	0	0	0	0	0	0	0	0	0	0.0	0	0.0	0	0.0	-	-
0415	1	0	1	0	0	0	0	0	0	0	0	0	0	0	0.0	0	0.0	0	0.0	35.7	-
0430	2	0	2	0	0	0	0	0	0	0	0	0	0	0	0.0	0	0.0	0	0.0	28	-
0445	0	0	0	0	0	0	0	0	0	0	0	0	0	0	0.0	0	0.0	0	0.0	-	-
0500	0	0	0	0	0	0	0	0	0	0	0	0	0	0	0.0	0	0.0	0	0.0	-	-
0515	0	0	0	0	0	0	0	0	0	0	0	0	0	0	0.0	0	0.0	0	0.0	-	-
0530	0	0	0	0	0	0	0	0	0	0	0	0	0	0	0.0	0	0.0	0	0.0	-	-
0545	0	0	0	0	0	0	0	0	0	0	0	0	0	0	0.0	0	0.0	0	0.0	-	-
0600	0	0	0	0	0	0	0	0	0	0	0	0	0	0	0.0	0	0.0	0	0.0	-	-
0615	1	0	0	1	0	0	0	0	0	0	0	0	0	0	0.0	0	0.0	0	0.0	31.3	-
0630	0	0	0	0	0	0	0	0	0	0	0	0	0	0	0.0	0	0.0	0	0.0	-	-
0645	3	0	2	0	1	0	0	0	0	0	0	0	0	0	0.0	0	0.0	0	0.0	34.1	-
0700	5	0	4	0	1	0	0	0	0	0	0	0	0	0	0.0	0	0.0	0	0.0	43	-
0715	5	0	3	1	1	0	0	0	0	0	0	0	0	0	0.0	0	0.0	0	0.0	39	-
0730	5	0	3	1	1	0	0	0	0	0	0	0	0	0	0.0	0	0.0	0	0.0	40.1	-
0745	4	0	3	0	0	0	0	0	1	0	0	0	0	0	0.0	0	0.0	0	0.0	35.3	-
0800	11	0	10	1	0	0	0	0	0	0	0	0	0	0	0.0	0	0.0	0	0.0	40	54.4
0815	5	0	4	0	1	0	0	0	0	0	0	0	0	0	0.0	0	0.0	0	0.0	36.7	-
0830	8	0	8	0	0	0	0	0	0	0	0	0	0	0	0.0	0	0.0	0	0.0	34.3	-
0845	9	0	9	0	0	0	0	0	0	0	0	0	0	0	0.0	0	0.0	0	0.0	38.9	-
0900	4	0	2	0	2	0	0	0	0	0	0	0	0	0	0.0	0	0.0	0	0.0	37.3	-
0915	1	0	1	0	0	0	0	0	0	0	0	0	0	0	0.0	0	0.0	0	0.0	44.8	-
0930	3	0	2	0	1	0	0	0	0	0	0	0	0	0	0.0	0	0.0	0	0.0	46.8	-
0945	3	0	0	1	1	1	0	0	0	0	0	0	0	0	0.0	0	0.0	0	0.0	29.4	-
1000	5	0	3	0	2	0	0	0	0	0	0	0	0	0	0.0	0	0.0	0	0.0	36.8	-
1015	5	0	2	2	1	0	0	0	0	0	0	0	0	0	0.0	0	0.0	0	0.0	23.5	-
1030	9	0	5	0	1	0	3	0	0	0	0	0	0	0	0.0	0	0.0	0	0.0	26.1	-
1045	11	0	9	1	0	0	1	0	0	0	0	0	0	0	0.0	0	0.0	0	0.0	29.9	45.6
1100	6	0	4	0	2	0	0	0	0	0	0	0	0	0	0.0	0	0.0	0	0.0	38.9	-
1115	**13**	**0**	**11**	**1**	**1**	**0**	**0**	**0**	**0**	**0**	**0**	**0**	**0**	**1**	**7.7**	**1**	**7.7**	**1**	**7.7**	**32.7**	**40.7**
1130	5	0	5	0	0	0	0	0	0	0	0	0	0	0	0.0	0	0.0	0	0.0	34.4	-
1145	8	0	7	1	0	0	0	0	0	0	0	0	0	0	0.0	0	0.0	0	0.0	24.7	-
1200	8	0	7	1	0	0	0	0	0	0	0	0	0	0	0.0	0	0.0	0	0.0	26.8	-
1215	8	0	4	1	3	0	0	0	0	0	0	0	0	0	0.0	0	0.0	0	0.0	33.5	-
1230	6	0	4	0	2	0	0	0	0	0	0	0	0	0	0.0	0	0.0	0	0.0	30.7	-
1245	5	0	3	0	1	0	1	0	0	0	0	0	0	0	0.0	0	0.0	0	0.0	25.3	-
1300	5	1	4	0	0	0	0	0	0	0	0	0	0	0	0.0	0	0.0	0	0.0	36.8	-
1315	11	1	7	1	2	0	0	0	0	0	0	0	0	0	0.0	0	0.0	0	0.0	22.6	32.9
1330	3	0	2	0	1	0	0	0	0	0	0	0	0	0	0.0	0	0.0	0	0.0	35.3	-
1345	3	0	1	0	2	0	0	0	0	0	0	0	0	0	0.0	0	0.0	0	0.0	30.9	-
1400	2	0	1	0	1	0	0	0	0	0	0	0	0	0	0.0	0	0.0	0	0.0	18.4	-
1415	7	0	7	0	0	0	0	0	0	0	0	0	0	0	0.0	0	0.0	0	0.0	28.7	-
1430	7	0	7	0	0	0	0	0	0	0	0	0	0	0	0.0	0	0.0	0	0.0	32	-
1445	6	0	6	0	0	0	0	0	0	0	0	0	0	0	0.0	0	0.0	0	0.0	32.4	-
1500	11	0	8	1	2	0	0	0	0	0	0	0	0	1	9.1	0	0.0	0	0.0	37.7	57.5
1515	5	1	2	1	1	0	0	0	0	0	0	0	0	0	0.0	0	0.0	0	0.0	23.8	-
1530	12	0	10	0	1	0	0	0	0	1	0	0	0	0	0.0	0	0.0	0	0.0	32.9	40.9
1545	6	0	5	0	1	0	0	0	0	0	0	0	0	0	0.0	0	0.0	0	0.0	35.8	-
1600	10	1	7	1	0	0	0	0	1	0	0	0	0	0	0.0	0	0.0	0	0.0	21.8	-
1615	9	0	7	1	1	0	0	0	0	0	0	0	0	0	0.0	0	0.0	0	0.0	26.7	-
1630	**13**	**1**	**10**	**0**	**2**	**0**	**0**	**0**	**0**	**0**	**0**	**0**	**0**	**0**	**0.0**	**0**	**0.0**	**0**	**0.0**	**33.4**	**42.9**
1645	9	0	6	2	0	0	0	0	1	0	0	0	0	0	0.0	0	0.0	0	0.0	32.4	-
1700	**13**	**0**	**8**	**2**	**2**	**1**	**0**	**0**	**0**	**0**	**0**	**0**	**0**	**0**	**0.0**	**0**	**0.0**	**0**	**0.0**	**36.6**	**48.3**
1715	**13**	**0**	**7**	**3**	**3**	**0**	**0**	**0**	**0**	**0**	**0**	**0**	**0**	**0**	**0.0**	**0**	**0.0**	**0**	**0.0**	**27.2**	**40.7**
1730	5	0	2	0	2	0	0	0	0	0	1	0	0	0	0.0	0	0.0	0	0.0	28.4	-
1745	8	0	7	1	0	0	0	0	0	0	0	0	0	0	0.0	0	0.0	0	0.0	26.9	-
1800	2	0	2	0	0	0	0	0	0	0	0	0	0	0	0.0	0	0.0	0	0.0	27.4	-
1815	11	0	10	0	1	0	0	0	0	0	0	0	0	1	9.1	0	0.0	0	0.0	33.2	49
1830	4	0	4	0	0	0	0	0	0	0	0	0	0	0	0.0	0	0.0	0	0.0	31.9	-
1845	3	0	3	0	0	0	0	0	0	0	0	0	0	0	0.0	0	0.0	0	0.0	39.4	-
1900	3	0	3	0	0	0	0	0	0	0	0	0	0	0	0.0	0	0.0	0	0.0	23.2	-
1915	3	0	3	0	0	0	0	0	0	0	0	0	0	0	0.0	0	0.0	0	0.0	41.3	-
1930	5	0	5	0	0	0	0	0	0	0	0	0	0	0	0.0	0	0.0	0	0.0	29.4	-
1945	7	0	7	0	0	0	0	0	0	0	0	0	0	0	0.0	0	0.0	0	0.0	33.7	-
2000	1	0	0	0	1	0	0	0	0	0	0	0	0	0	0.0	0	0.0	0	0.0	24.3	-
2015	2	0	2	0	0	0	0	0	0	0	0	0	0	0	0.0	0	0.0	0	0.0	38.1	-
2030	0	0	0	0	0	0	0	0	0	0	0	0	0	0	0.0	0	0.0	0	0.0	-	-
2045	3	0	3	0	0	0	0	0	0	0	0	0	0	0	0.0	0	0.0	0	0.0	23.6	-
2100	1	0	1	0	0	0	0	0	0	0	0	0	0	0	0.0	0	0.0	0	0.0	42.2	-
2115	1	0	1	0	0	0	0	0	0	0	0	0	0	0	0.0	0	0.0	0	0.0	33.4	-
2130	2	0	2	0	0	0	0	0	0	0	0	0	0	0	0.0	0	0.0	0	0.0	35.1	-
2145	6	0	6	0	0	0	0	0	0	0	0	0	0	0	0.0	0	0.0	0	0.0	32.5	-
2200	4	0	4	0	0	0	0	0	0	0	0	0	0	0	0.0	0	0.0	0	0.0	35.2	-
2215	2	0	2	0	0	0	0	0	0	0	0	0	0	0	0.0	0	0.0	0	0.0	38.4	-
2230	0	0	0	0	0	0	0	0	0	0	0	0	0	0	0.0	0	0.0	0	0.0	-	-
2245	1	0	1	0	0	0	0	0	0	0	0	0	0	0	0.0	0	0.0	0	0.0	22.6	-
2300	0	0	0	0	0	0	0	0	0	0	0	0	0	0	0.0	0	0.0	0	0.0	-	-
2315	0	0	0	0	0	0	0	0	0	0	0	0	0	0	0.0	0	0.0	0	0.0	-	-
2330	1	0	1	0	0	0	0	0	0	0	0	0	0	0	0.0	0	0.0	0	0.0	49.2	-
2345	0	0	0	0	0	0	0	0	0	0	0	0	0	0	0.0	0	0.0	0	0.0	-	-
07-19	**330**	**5**	**246**	**24**	**43**	**2**	**5**	**0**	**3**	**1**	**1**	**0**	**0**	**3**	**0.9**	**1**	**0.3**	**1**	**0.3**	**32**	**44**
06-22	**368**	**5**	**281**	**25**	**45**	**2**	**5**	**0**	**3**	**1**	**1**	**0**	**0**	**3**	**0.8**	**1**	**0.3**	**1**	**0.3**	**32.1**	**43.6**
06-00	**376**	**5**	**289**	**25**	**45**	**2**	**5**	**0**	**3**	**1**	**1**	**0**	**0**	**3**	**0.8**	**1**	**0.3**	**1**	**0.3**	**32.1**	**43.8**
00-00	**380**	**5**	**293**	**25**	**45**	**2**	**5**	**0**	**3**	**1**	**1**	**0**	**0**	**3**	**0.8**	**1**	**0.3**	**1**	**0.3**	**32.1**	**43.7**

Site 2
Location Moorhouse Road
Direction Two Way
25 April 2025 Friday

16693 / EGMANTON SOLAR FARM
APRIL 2025
AUTOMATIC TRAFFIC COUNT

Time	Total	Classification												]PSL	]PSL%	]SL1	]SL1%	]SL2	]SL2%	Mean	Vpp
		1	2	3	4	5	6	7	8	9	10	11	12	60	60	68	68	70	70		85
		MCL	SV	SVT	TB2	TB3	T4	ART3	ART4	ART5	ART6	BD	DRT			ACPO	ACPO	DfT	DfT		
0000	0	0	0	0	0	0	0	0	0	0	0	0	0	0	0.0	0	0.0	0	0.0	-	-
0015	0	0	0	0	0	0	0	0	0	0	0	0	0	0	0.0	0	0.0	0	0.0	-	-
0030	0	0	0	0	0	0	0	0	0	0	0	0	0	0	0.0	0	0.0	0	0.0	-	-
0045	0	0	0	0	0	0	0	0	0	0	0	0	0	0	0.0	0	0.0	0	0.0	-	-
0100	0	0	0	0	0	0	0	0	0	0	0	0	0	0	0.0	0	0.0	0	0.0	-	-
0115	0	0	0	0	0	0	0	0	0	0	0	0	0	0	0.0	0	0.0	0	0.0	-	-
0130	0	0	0	0	0	0	0	0	0	0	0	0	0	0	0.0	0	0.0	0	0.0	-	-
0145	0	0	0	0	0	0	0	0	0	0	0	0	0	0	0.0	0	0.0	0	0.0	-	-
0200	0	0	0	0	0	0	0	0	0	0	0	0	0	0	0.0	0	0.0	0	0.0	-	-
0215	0	0	0	0	0	0	0	0	0	0	0	0	0	0	0.0	0	0.0	0	0.0	-	-
0230	0	0	0	0	0	0	0	0	0	0	0	0	0	0	0.0	0	0.0	0	0.0	-	-
0245	0	0	0	0	0	0	0	0	0	0	0	0	0	0	0.0	0	0.0	0	0.0	-	-
0300	0	0	0	0	0	0	0	0	0	0	0	0	0	0	0.0	0	0.0	0	0.0	-	-
0315	0	0	0	0	0	0	0	0	0	0	0	0	0	0	0.0	0	0.0	0	0.0	-	-
0330	0	0	0	0	0	0	0	0	0	0	0	0	0	0	0.0	0	0.0	0	0.0	-	-
0345	0	0	0	0	0	0	0	0	0	0	0	0	0	0	0.0	0	0.0	0	0.0	-	-
0400	0	0	0	0	0	0	0	0	0	0	0	0	0	0	0.0	0	0.0	0	0.0	-	-
0415	0	0	0	0	0	0	0	0	0	0	0	0	0	0	0.0	0	0.0	0	0.0	-	-
0430	0	0	0	0	0	0	0	0	0	0	0	0	0	0	0.0	0	0.0	0	0.0	-	-
0445	0	0	0	0	0	0	0	0	0	0	0	0	0	0	0.0	0	0.0	0	0.0	-	-
0500	0	0	0	0	0	0	0	0	0	0	0	0	0	0	0.0	0	0.0	0	0.0	-	-
0515	0	0	0	0	0	0	0	0	0	0	0	0	0	0	0.0	0	0.0	0	0.0	-	-
0530	0	0	0	0	0	0	0	0	0	0	0	0	0	0	0.0	0	0.0	0	0.0	-	-
0545	0	0	0	0	0	0	0	0	0	0	0	0	0	0	0.0	0	0.0	0	0.0	-	-
0600	0	0	0	0	0	0	0	0	0	0	0	0	0	0	0.0	0	0.0	0	0.0	-	-
0615	3	0	3	0	0	0	0	0	0	0	0	0	0	0	0.0	0	0.0	0	0.0	32.9	-
0630	1	0	0	0	1	0	0	0	0	0	0	0	0	0	0.0	0	0.0	0	0.0	34.7	-
0645	3	0	2	0	0	0	1	0	0	0	0	0	0	0	0.0	0	0.0	0	0.0	33.8	-
0700	5	0	2	0	0	0	3	0	0	0	0	0	0	0	0.0	0	0.0	0	0.0	27.7	-
0715	6	0	3	0	1	0	2	0	0	0	0	0	0	0	0.0	0	0.0	0	0.0	31.7	-
0730	8	0	5	0	0	0	3	0	0	0	0	0	0	0	0.0	0	0.0	0	0.0	24.8	-
0745	10	0	6	0	2	0	1	0	1	0	0	0	0	1	10.0	0	0.0	0	0.0	38.3	-
0800	7	0	3	0	2	0	2	0	0	0	0	0	0	1	14.3	0	0.0	0	0.0	38.8	-
0815	7	0	3	0	2	0	2	0	0	0	0	0	0	0	0.0	0	0.0	0	0.0	28.5	-
0830	6	0	5	0	0	0	1	0	0	0	0	0	0	0	0.0	0	0.0	0	0.0	34.4	-
0845	7	0	5	0	2	0	0	0	0	0	0	0	0	0	0.0	0	0.0	0	0.0	42	-
0900	6	0	6	0	0	0	0	0	0	0	0	0	0	0	0.0	0	0.0	0	0.0	35.3	-
0915	8	0	7	0	0	0	1	0	0	0	0	0	0	0	0.0	0	0.0	0	0.0	41.1	-
0930	4	0	3	0	0	0	1	0	0	0	0	0	0	0	0.0	0	0.0	0	0.0	28.8	-
0945	4	0	3	0	1	0	0	0	0	0	0	0	0	0	0.0	0	0.0	0	0.0	34.9	-
1000	6	0	5	0	1	0	0	0	0	0	0	0	0	0	0.0	0	0.0	0	0.0	41.5	-
1015	**11**	**0**	**10**	**0**	**0**	**0**	**1**	**0**	**0**	**0**	**0**	**0**	**0**	**0**	**0.0**	**0**	**0.0**	**0**	**0.0**	**28.9**	**36.8**
1030	7	0	4	0	1	0	2	0	0	0	0	0	0	0	0.0	0	0.0	0	0.0	27.3	-
1045	3	0	2	0	1	0	0	0	0	0	0	0	0	0	0.0	0	0.0	0	0.0	36.1	-
1100	6	1	5	0	0	0	0	0	0	0	0	0	0	0	0.0	0	0.0	0	0.0	34.7	-
1115	7	0	3	0	3	0	1	0	0	0	0	0	0	0	0.0	0	0.0	0	0.0	30.8	-
1130	5	0	3	0	1	0	1	0	0	0	0	0	0	0	0.0	0	0.0	0	0.0	32.4	-
1145	6	0	4	1	1	0	0	0	0	0	0	0	0	1	16.7	1	16.7	0	0.0	41.1	-
1200	4	0	3	0	0	0	1	0	0	0	0	0	0	0	0.0	0	0.0	0	0.0	30.9	-
1215	6	0	4	0	1	0	1	0	0	0	0	0	0	0	0.0	0	0.0	0	0.0	29.3	-
1230	10	0	9	0	1	0	0	0	0	0	0	0	0	0	0.0	0	0.0	0	0.0	36.2	-
1245	15	0	11	0	1	0	3	0	0	0	0	0	0	0	0.0	0	0.0	0	0.0	29.1	49.4
1300	13	0	13	0	0	0	0	0	0	0	0	0	0	0	0.0	0	0.0	0	0.0	34.4	46
1315	8	0	5	0	1	0	2	0	0	0	0	0	0	0	0.0	0	0.0	0	0.0	26.7	-
1330	13	1	10	0	0	0	2	0	0	0	0	0	0	0	0.0	0	0.0	0	0.0	22.4	29
1345	5	0	3	0	1	0	1	0	0	0	0	0	0	0	0.0	0	0.0	0	0.0	29	-
1400	11	0	9	0	0	0	2	0	0	0	0	0	0	0	0.0	0	0.0	0	0.0	26	33.4
1415	10	1	7	0	1	0	1	0	0	0	0	0	0	0	0.0	0	0.0	0	0.0	33.5	-
1430	6	0	2	0	0	0	4	0	0	0	0	0	0	0	0.0	0	0.0	0	0.0	22.1	-
1445	12	0	9	0	1	0	2	0	0	0	0	0	0	0	0.0	0	0.0	0	0.0	26.2	35
1500	14	0	11	0	3	0	0	0	0	0	0	0	0	0	0.0	0	0.0	0	0.0	24.7	27.5
1515	**24**	**1**	**20**	**0**	**2**	**0**	**0**	**0**	**0**	**0**	**1**	**0**	**0**	**0**	**0.0**	**0**	**0.0**	**0**	**0.0**	**20.4**	**33.5**
1530	11	0	10	0	1	0	0	0	0	0	0	0	0	0	0.0	0	0.0	0	0.0	27.4	40.2
1545	6	0	5	0	1	0	0	0	0	0	0	0	0	0	0.0	0	0.0	0	0.0	29.3	-
1600	11	0	10	0	1	0	0	0	0	0	0	0	0	0	0.0	0	0.0	0	0.0	26.4	34.1
1615	9	0	7	0	0	0	1	0	1	0	0	0	0	0	0.0	0	0.0	0	0.0	29.2	-
1630	14	0	10	0	2	0	2	0	0	0	0	0	0	1	7.1	1	7.1	1	7.1	34.4	44.2
1645	10	0	7	0	3	0	0	0	0	0	0	0	0	1	10.0	1	10.0	1	10.0	38.3	-
1700	6	0	5	0	1	0	0	0	0	0	0	0	0	0	0.0	0	0.0	0	0.0	35.6	-
1715	10	1	7	0	0	0	2	0	0	0	0	0	0	0	0.0	0	0.0	0	0.0	33.6	-
1730	1	0	1	0	0	0	0	0	0	0	0	0	0	0	0.0	0	0.0	0	0.0	45.4	-
1745	4	0	4	0	0	0	0	0	0	0	0	0	0	0	0.0	0	0.0	0	0.0	30.1	-
1800	6	1	3	0	2	0	0	0	0	0	0	0	0	0	0.0	0	0.0	0	0.0	30.1	-
1815	4	0	3	0	1	0	0	0	0	0	0	0	0	0	0.0	0	0.0	0	0.0	22.9	-
1830	10	1	7	0	1	0	1	0	0	0	0	0	0	0	0.0	0	0.0	0	0.0	23.2	-
1845	1	0	1	0	0	0	0	0	0	0	0	0	0	0	0.0	0	0.0	0	0.0	30.8	-
1900	3	0	3	0	0	0	0	0	0	0	0	0	0	0	0.0	0	0.0	0	0.0	21.9	-
1915	2	0	2	0	0	0	0	0	0	0	0	0	0	0	0.0	0	0.0	0	0.0	27.6	-
1930	3	0	3	0	0	0	0	0	0	0	0	0	0	0	0.0	0	0.0	0	0.0	30.7	-
1945	3	0	2	0	0	0	1	0	0	0	0	0	0	0	0.0	0	0.0	0	0.0	19.3	-
2000	2	0	1	0	0	0	1	0	0	0	0	0	0	0	0.0	0	0.0	0	0.0	28.2	-
2015	4	0	4	0	0	0	0	0	0	0	0	0	0	0	0.0	0	0.0	0	0.0	21.5	-
2030	3	0	3	0	0	0	0	0	0	0	0	0	0	0	0.0	0	0.0	0	0.0	27	-
2045	0	0	0	0	0	0	0	0	0	0	0	0	0	0	0.0	0	0.0	0	0.0	-	-
2100	0	0	0	0	0	0	0	0	0	0	0	0	0	0	0.0	0	0.0	0	0.0	-	-
2115	0	0	0	0	0	0	0	0	0	0	0	0	0	0	0.0	0	0.0	0	0.0	-	-
2130	0	0	0	0	0	0	0	0	0	0	0	0	0	0	0.0	0	0.0	0	0.0	-	-
2145	2	0	2	0	0	0	0	0	0	0	0	0	0	0	0.0	0	0.0	0	0.0	32.4	-
2200	0	0	0	0	0	0	0	0	0	0	0	0	0	0	0.0	0	0.0	0	0.0	-	-
2215	0	0	0	0	0	0	0	0	0	0	0	0	0	0	0.0	0	0.0	0	0.0	-	-
2230	1	0	1	0	0	0	0	0	0	0	0	0	0	0	0.0	0	0.0	0	0.0	37	-
2245	0	0	0	0	0	0	0	0	0	0	0	0	0	0	0.0	0	0.0	0	0.0	-	-
2300	1	0	0	0	0	0	1	0	0	0	0	0	0	0	0.0	0	0.0	0	0.0	16.9	-
2315	1	0	0	0	0	0	1	0	0	0	0	0	0	0	0.0	0	0.0	0	0.0	17.3	-
2330	2	0	2	0	0	0	0	0	0	0	0	0	0	0	0.0	0	0.0	0	0.0	30.2	-
2345	1	0	1	0	0	0	0	0	0	0	0	0	0	0	0.0	0	0.0	0	0.0	15.1	-
07-19	**383**	**7**	**283**	**1**	**43**	**0**	**46**	**0**	**2**	**0**	**1**	**0**	**0**	**5**	**1.3**	**3**	**0.8**	**2**	**0.5**	**30.3**	**43.5**
06-22	**412**	**7**	**308**	**1**	**44**	**0**	**49**	**0**	**2**	**0**	**1**	**0**	**0**	**5**	**1.2**	**3**	**0.7**	**2**	**0.5**	**30.1**	**43.3**
06-00	**418**	**7**	**312**	**1**	**44**	**0**	**51**	**0**	**2**	**0**	**1**	**0**	**0**	**5**	**1.2**	**3**	**0.7**	**2**	**0.5**	**30.1**	**43.3**
00-00	**418**	**7**	**312**	**1**	**44**	**0**	**51**	**0**	**2**	**0**	**1**	**0**	**0**	**5**	**1.2**	**3**	**0.7**	**2**	**0.5**	**30.1**	**43.3**

Site 2
Location Moorhouse Road
Direction Two Way
26 April 2025 Saturday

16693 / EGMANTON SOLAR FARM
APRIL 2025
AUTOMATIC TRAFFIC COUNT

Time	Total	Classification												]PSL	]PSL%	]SL1	]SL1%	]SL2	]SL2%	Mean	Vpp
		1	2	3	4	5	6	7	8	9	10	11	12	60	60	68	68	70	70		85
		MCL	SV	SVT	TB2	TB3	T4	ART3	ART4	ART5	ART6	BD	DRT			ACPO	ACPO	DfT	DfT		
0000	0	0	0	0	0	0	0	0	0	0	0	0	0	0	0.0	0	0.0	0	0.0	-	-
0015	0	0	0	0	0	0	0	0	0	0	0	0	0	0	0.0	0	0.0	0	0.0	-	-
0030	0	0	0	0	0	0	0	0	0	0	0	0	0	0	0.0	0	0.0	0	0.0	-	-
0045	0	0	0	0	0	0	0	0	0	0	0	0	0	0	0.0	0	0.0	0	0.0	-	-
0100	0	0	0	0	0	0	0	0	0	0	0	0	0	0	0.0	0	0.0	0	0.0	-	-
0115	1	0	1	0	0	0	0	0	0	0	0	0	0	0	0.0	0	0.0	0	0.0	22.1	-
0130	2	0	2	0	0	0	0	0	0	0	0	0	0	0	0.0	0	0.0	0	0.0	6.4	-
0145	0	0	0	0	0	0	0	0	0	0	0	0	0	0	0.0	0	0.0	0	0.0	-	-
0200	0	0	0	0	0	0	0	0	0	0	0	0	0	0	0.0	0	0.0	0	0.0	-	-
0215	0	0	0	0	0	0	0	0	0	0	0	0	0	0	0.0	0	0.0	0	0.0	-	-
0230	0	0	0	0	0	0	0	0	0	0	0	0	0	0	0.0	0	0.0	0	0.0	-	-
0245	0	0	0	0	0	0	0	0	0	0	0	0	0	0	0.0	0	0.0	0	0.0	-	-
0300	0	0	0	0	0	0	0	0	0	0	0	0	0	0	0.0	0	0.0	0	0.0	-	-
0315	0	0	0	0	0	0	0	0	0	0	0	0	0	0	0.0	0	0.0	0	0.0	-	-
0330	0	0	0	0	0	0	0	0	0	0	0	0	0	0	0.0	0	0.0	0	0.0	-	-
0345	0	0	0	0	0	0	0	0	0	0	0	0	0	0	0.0	0	0.0	0	0.0	-	-
0400	0	0	0	0	0	0	0	0	0	0	0	0	0	0	0.0	0	0.0	0	0.0	-	-
0415	1	0	0	0	0	0	1	0	0	0	0	0	0	0	0.0	0	0.0	0	0.0	10.4	-
0430	0	0	0	0	0	0	0	0	0	0	0	0	0	0	0.0	0	0.0	0	0.0	-	-
0445	2	0	0	0	0	0	2	0	0	0	0	0	0	0	0.0	0	0.0	0	0.0	15.3	-
0500	1	0	1	0	0	0	0	0	0	0	0	0	0	0	0.0	0	0.0	0	0.0	40.6	-
0515	0	0	0	0	0	0	0	0	0	0	0	0	0	0	0.0	0	0.0	0	0.0	-	-
0530	0	0	0	0	0	0	0	0	0	0	0	0	0	0	0.0	0	0.0	0	0.0	-	-
0545	0	0	0	0	0	0	0	0	0	0	0	0	0	0	0.0	0	0.0	0	0.0	-	-
0600	1	0	1	0	0	0	0	0	0	0	0	0	0	0	0.0	0	0.0	0	0.0	45.7	-
0615	1	0	1	0	0	0	0	0	0	0	0	0	0	0	0.0	0	0.0	0	0.0	12.6	-
0630	0	0	0	0	0	0	0	0	0	0	0	0	0	0	0.0	0	0.0	0	0.0	-	-
0645	3	0	3	0	0	0	0	0	0	0	0	0	0	0	0.0	0	0.0	0	0.0	36.2	-
0700	1	0	1	0	0	0	0	0	0	0	0	0	0	0	0.0	0	0.0	0	0.0	41	-
0715	1	0	1	0	0	0	0	0	0	0	0	0	0	0	0.0	0	0.0	0	0.0	31.2	-
0730	1	0	1	0	0	0	0	0	0	0	0	0	0	0	0.0	0	0.0	0	0.0	53.2	-
0745	2	0	1	0	1	0	0	0	0	0	0	0	0	0	0.0	0	0.0	0	0.0	42.1	-
0800	1	0	1	0	0	0	0	0	0	0	0	0	0	0	0.0	0	0.0	0	0.0	34.5	-
0815	4	0	3	0	1	0	0	0	0	0	0	0	0	0	0.0	0	0.0	0	0.0	32.7	-
0830	3	0	3	0	0	0	0	0	0	0	0	0	0	0	0.0	0	0.0	0	0.0	24.5	-
0845	2	0	2	0	0	0	0	0	0	0	0	0	0	1	50.0	0	0.0	0	0.0	55.1	-
0900	1	0	1	0	0	0	0	0	0	0	0	0	0	0	0.0	0	0.0	0	0.0	45	-
0915	3	0	3	0	0	0	0	0	0	0	0	0	0	0	0.0	0	0.0	0	0.0	42.9	-
0930	3	0	2	1	0	0	0	0	0	0	0	0	0	0	0.0	0	0.0	0	0.0	39	-
0945	3	1	2	0	0	0	0	0	0	0	0	0	0	0	0.0	0	0.0	0	0.0	31.7	-
1000	5	0	5	0	0	0	0	0	0	0	0	0	0	0	0.0	0	0.0	0	0.0	37.3	-
1015	2	0	1	0	1	0	0	0	0	0	0	0	0	0	0.0	0	0.0	0	0.0	41.9	-
1030	3	0	2	1	0	0	0	0	0	0	0	0	0	0	0.0	0	0.0	0	0.0	30.6	-
1045	2	0	1	0	1	0	0	0	0	0	0	0	0	0	0.0	0	0.0	0	0.0	38.7	-
1100	7	0	7	0	0	0	0	0	0	0	0	0	0	0	0.0	0	0.0	0	0.0	27.1	-
1115	**14**	**8**	**5**	**0**	**1**	**0**	**0**	**0**	**0**	**0**	**0**	**0**	**0**	**0**	**0.0**	**0**	**0.0**	**0**	**0.0**	**21.1**	**31.9**
1130	5	1	3	0	1	0	0	0	0	0	0	0	0	0	0.0	0	0.0	0	0.0	22.6	-
1145	6	0	6	0	0	0	0	0	0	0	0	0	0	0	0.0	0	0.0	0	0.0	35	-
1200	8	1	7	0	0	0	0	0	0	0	0	0	0	1	12.5	1	12.5	1	12.5	36.1	-
1215	4	0	4	0	0	0	0	0	0	0	0	0	0	0	0.0	0	0.0	0	0.0	28.4	-
1230	7	0	5	0	2	0	0	0	0	0	0	0	0	0	0.0	0	0.0	0	0.0	33.5	-
1245	8	0	7	0	1	0	0	0	0	0	0	0	0	0	0.0	0	0.0	0	0.0	32.1	-
1300	3	0	3	0	0	0	0	0	0	0	0	0	0	0	0.0	0	0.0	0	0.0	32.9	-
1315	4	0	2	0	2	0	0	0	0	0	0	0	0	0	0.0	0	0.0	0	0.0	35.3	-
1330	5	1	4	0	0	0	0	0	0	0	0	0	0	1	20.0	0	0.0	0	0.0	35.9	-
1345	2	0	1	0	1	0	0	0	0	0	0	0	0	0	0.0	0	0.0	0	0.0	37.2	-
1400	9	0	9	0	0	0	0	0	0	0	0	0	0	0	0.0	0	0.0	0	0.0	34.6	-
1415	7	0	6	0	1	0	0	0	0	0	0	0	0	0	0.0	0	0.0	0	0.0	29.5	-
1430	7	2	5	0	0	0	0	0	0	0	0	0	0	0	0.0	0	0.0	0	0.0	23.1	-
1445	1	0	1	0	0	0	0	0	0	0	0	0	0	0	0.0	0	0.0	0	0.0	29.7	-
1500	4	0	3	0	1	0	0	0	0	0	0	0	0	0	0.0	0	0.0	0	0.0	40.4	-
1515	5	0	5	0	0	0	0	0	0	0	0	0	0	0	0.0	0	0.0	0	0.0	24.9	-
1530	8	1	6	0	1	0	0	0	0	0	0	0	0	0	0.0	0	0.0	0	0.0	27.7	-
1545	8	0	6	0	2	0	0	0	0	0	0	0	0	0	0.0	0	0.0	0	0.0	34.3	-
1600	6	0	5	0	1	0	0	0	0	0	0	0	0	0	0.0	0	0.0	0	0.0	31.1	-
1615	3	0	3	0	0	0	0	0	0	0	0	0	0	0	0.0	0	0.0	0	0.0	34.9	-
1630	4	1	3	0	0	0	0	0	0	0	0	0	0	0	0.0	0	0.0	0	0.0	37.9	-
1645	10	1	9	0	0	0	0	0	0	0	0	0	0	0	0.0	0	0.0	0	0.0	24.3	-
1700	2	0	1	0	1	0	0	0	0	0	0	0	0	0	0.0	0	0.0	0	0.0	17.9	-
1715	2	0	1	0	1	0	0	0	0	0	0	0	0	0	0.0	0	0.0	0	0.0	42.4	-
1730	3	0	3	0	0	0	0	0	0	0	0	0	0	0	0.0	0	0.0	0	0.0	33.3	-
1745	**11**	**0**	**9**	**0**	**2**	**0**	**0**	**0**	**0**	**0**	**0**	**0**	**0**	**0**	**0.0**	**0**	**0.0**	**0**	**0.0**	**34.9**	**46.7**
1800	3	1	1	0	1	0	0	0	0	0	0	0	0	0	0.0	0	0.0	0	0.0	21.9	-
1815	4	0	2	0	2	0	0	0	0	0	0	0	0	0	0.0	0	0.0	0	0.0	38.4	-
1830	2	0	2	0	0	0	0	0	0	0	0	0	0	0	0.0	0	0.0	0	0.0	26.5	-
1845	2	0	1	0	1	0	0	0	0	0	0	0	0	0	0.0	0	0.0	0	0.0	35.3	-
1900	0	0	0	0	0	0	0	0	0	0	0	0	0	0	0.0	0	0.0	0	0.0	-	-
1915	4	0	4	0	0	0	0	0	0	0	0	0	0	0	0.0	0	0.0	0	0.0	34.4	-
1930	2	0	1	0	1	0	0	0	0	0	0	0	0	0	0.0	0	0.0	0	0.0	32.1	-
1945	1	0	1	0	0	0	0	0	0	0	0	0	0	0	0.0	0	0.0	0	0.0	40.5	-
2000	2	0	2	0	0	0	0	0	0	0	0	0	0	0	0.0	0	0.0	0	0.0	30.6	-
2015	8	0	7	0	1	0	0	0	0	0	0	0	0	0	0.0	0	0.0	0	0.0	21.4	-
2030	1	0	1	0	0	0	0	0	0	0	0	0	0	0	0.0	0	0.0	0	0.0	22.5	-
2045	2	0	2	0	0	0	0	0	0	0	0	0	0	0	0.0	0	0.0	0	0.0	26.8	-
2100	0	0	0	0	0	0	0	0	0	0	0	0	0	0	0.0	0	0.0	0	0.0	-	-
2115	0	0	0	0	0	0	0	0	0	0	0	0	0	0	0.0	0	0.0	0	0.0	-	-
2130	0	0	0	0	0	0	0	0	0	0	0	0	0	0	0.0	0	0.0	0	0.0	-	-
2145	0	0	0	0	0	0	0	0	0	0	0	0	0	0	0.0	0	0.0	0	0.0	-	-
2200	1	0	1	0	0	0	0	0	0	0	0	0	0	0	0.0	0	0.0	0	0.0	40	-
2215	0	0	0	0	0	0	0	0	0	0	0	0	0	0	0.0	0	0.0	0	0.0	-	-
2230	1	0	1	0	0	0	0	0	0	0	0	0	0	0	0.0	0	0.0	0	0.0	27.3	-
2245	0	0	0	0	0	0	0	0	0	0	0	0	0	0	0.0	0	0.0	0	0.0	-	-
2300	1	0	1	0	0	0	0	0	0	0	0	0	0	0	0.0	0	0.0	0	0.0	27.8	-
2315	1	0	1	0	0	0	0	0	0	0	0	0	0	0	0.0	0	0.0	0	0.0	55.7	-
2330	0	0	0	0	0	0	0	0	0	0	0	0	0	0	0.0	0	0.0	0	0.0	-	-
2345	2	0	2	0	0	0	0	0	0	0	0	0	0	0	0.0	0	0.0	0	0.0	39.5	-
07-19	**211**	**18**	**165**	**2**	**26**	**0**	**0**	**0**	**0**	**0**	**0**	**0**	**0**	**3**	**1.4**	**1**	**0.5**	**1**	**0.5**	**31.8**	**44.9**
06-22	**236**	**18**	**188**	**2**	**28**	**0**	**0**	**0**	**0**	**0**	**0**	**0**	**0**	**3**	**1.3**	**1**	**0.4**	**1**	**0.4**	**31.5**	**43.8**
06-00	**242**	**18**	**194**	**2**	**28**	**0**	**0**	**0**	**0**	**0**	**0**	**0**	**0**	**3**	**1.2**	**1**	**0.4**	**1**	**0.4**	**31.6**	**44**
00-00	**249**	**18**	**198**	**2**	**28**	**0**	**3**	**0**	**0**	**0**	**0**	**0**	**0**	**3**	**1.2**	**1**	**0.4**	**1**	**0.4**	**31.2**	**43.4**

Site 2
Location Moorhouse Road
Direction Two Way
27 April 2025 Sunday

16693 / EGMANTON SOLAR FARM
APRIL 2025
AUTOMATIC TRAFFIC COUNT

Time	Total	Classification												]PSL	]PSL%	]SL1	]SL1%	]SL2	]SL2%	Mean	Vpp
		1	2	3	4	5	6	7	8	9	10	11	12	60	60	68	68	70	70		85
		MCL	SV	SVT	TB2	TB3	T4	ART3	ART4	ART5	ART6	BD	DRT			ACPO	ACPO	DfT	DfT		
0000	3	0	3	0	0	0	0	0	0	0	0	0	0	0	0.0	0	0.0	0	0.0	14.6	-
0015	0	0	0	0	0	0	0	0	0	0	0	0	0	0	0.0	0	0.0	0	0.0	-	-
0030	0	0	0	0	0	0	0	0	0	0	0	0	0	0	0.0	0	0.0	0	0.0	-	-
0045	0	0	0	0	0	0	0	0	0	0	0	0	0	0	0.0	0	0.0	0	0.0	-	-
0100	0	0	0	0	0	0	0	0	0	0	0	0	0	0	0.0	0	0.0	0	0.0	-	-
0115	0	0	0	0	0	0	0	0	0	0	0	0	0	0	0.0	0	0.0	0	0.0	-	-
0130	0	0	0	0	0	0	0	0	0	0	0	0	0	0	0.0	0	0.0	0	0.0	-	-
0145	0	0	0	0	0	0	0	0	0	0	0	0	0	0	0.0	0	0.0	0	0.0	-	-
0200	0	0	0	0	0	0	0	0	0	0	0	0	0	0	0.0	0	0.0	0	0.0	-	-
0215	0	0	0	0	0	0	0	0	0	0	0	0	0	0	0.0	0	0.0	0	0.0	-	-
0230	0	0	0	0	0	0	0	0	0	0	0	0	0	0	0.0	0	0.0	0	0.0	-	-
0245	0	0	0	0	0	0	0	0	0	0	0	0	0	0	0.0	0	0.0	0	0.0	-	-
0300	0	0	0	0	0	0	0	0	0	0	0	0	0	0	0.0	0	0.0	0	0.0	-	-
0315	0	0	0	0	0	0	0	0	0	0	0	0	0	0	0.0	0	0.0	0	0.0	-	-
0330	0	0	0	0	0	0	0	0	0	0	0	0	0	0	0.0	0	0.0	0	0.0	-	-
0345	0	0	0	0	0	0	0	0	0	0	0	0	0	0	0.0	0	0.0	0	0.0	-	-
0400	0	0	0	0	0	0	0	0	0	0	0	0	0	0	0.0	0	0.0	0	0.0	-	-
0415	0	0	0	0	0	0	0	0	0	0	0	0	0	0	0.0	0	0.0	0	0.0	-	-
0430	0	0	0	0	0	0	0	0	0	0	0	0	0	0	0.0	0	0.0	0	0.0	-	-
0445	0	0	0	0	0	0	0	0	0	0	0	0	0	0	0.0	0	0.0	0	0.0	-	-
0500	0	0	0	0	0	0	0	0	0	0	0	0	0	0	0.0	0	0.0	0	0.0	-	-
0515	0	0	0	0	0	0	0	0	0	0	0	0	0	0	0.0	0	0.0	0	0.0	-	-
0530	1	0	0	0	1	0	0	0	0	0	0	0	0	0	0.0	0	0.0	0	0.0	34	-
0545	0	0	0	0	0	0	0	0	0	0	0	0	0	0	0.0	0	0.0	0	0.0	-	-
0600	0	0	0	0	0	0	0	0	0	0	0	0	0	0	0.0	0	0.0	0	0.0	-	-
0615	0	0	0	0	0	0	0	0	0	0	0	0	0	0	0.0	0	0.0	0	0.0	-	-
0630	0	0	0	0	0	0	0	0	0	0	0	0	0	0	0.0	0	0.0	0	0.0	-	-
0645	1	0	0	0	1	0	0	0	0	0	0	0	0	0	0.0	0	0.0	0	0.0	31.8	-
0700	0	0	0	0	0	0	0	0	0	0	0	0	0	0	0.0	0	0.0	0	0.0	-	-
0715	0	0	0	0	0	0	0	0	0	0	0	0	0	0	0.0	0	0.0	0	0.0	-	-
0730	1	0	1	0	0	0	0	0	0	0	0	0	0	0	0.0	0	0.0	0	0.0	29.1	-
0745	2	0	2	0	0	0	0	0	0	0	0	0	0	0	0.0	0	0.0	0	0.0	49.9	-
0800	1	0	1	0	0	0	0	0	0	0	0	0	0	0	0.0	0	0.0	0	0.0	48.9	-
0815	0	0	0	0	0	0	0	0	0	0	0	0	0	0	0.0	0	0.0	0	0.0	-	-
0830	0	0	0	0	0	0	0	0	0	0	0	0	0	0	0.0	0	0.0	0	0.0	-	-
0845	1	0	1	0	0	0	0	0	0	0	0	0	0	0	0.0	0	0.0	0	0.0	23.8	-
0900	1	0	1	0	0	0	0	0	0	0	0	0	0	0	0.0	0	0.0	0	0.0	37.8	-
0915	2	0	2	0	0	0	0	0	0	0	0	0	0	0	0.0	0	0.0	0	0.0	36.6	-
0930	3	0	3	0	0	0	0	0	0	0	0	0	0	0	0.0	0	0.0	0	0.0	19.3	-
0945	4	1	3	0	0	0	0	0	0	0	0	0	0	0	0.0	0	0.0	0	0.0	26.8	-
1000	4	0	4	0	0	0	0	0	0	0	0	0	0	0	0.0	0	0.0	0	0.0	39.1	-
1015	5	1	4	0	0	0	0	0	0	0	0	0	0	0	0.0	0	0.0	0	0.0	30.5	-
1030	**9**	**0**	**6**	**0**	**3**	**0**	**0**	**0**	**0**	**0**	**0**	**0**	**0**	**0**	**0.0**	**0**	**0.0**	**0**	**0.0**	**36.1**	**-**
1045	2	0	2	0	0	0	0	0	0	0	0	0	0	0	0.0	0	0.0	0	0.0	31.9	-
1100	2	0	2	0	0	0	0	0	0	0	0	0	0	0	0.0	0	0.0	0	0.0	17.1	-
1115	2	0	1	0	1	0	0	0	0	0	0	0	0	0	0.0	0	0.0	0	0.0	41.3	-
1130	4	0	4	0	0	0	0	0	0	0	0	0	0	0	0.0	0	0.0	0	0.0	41.5	-
1145	5	0	4	0	1	0	0	0	0	0	0	0	0	0	0.0	0	0.0	0	0.0	33.5	-
1200	12	3	7	1	1	0	0	0	0	0	0	0	0	0	0.0	0	0.0	0	0.0	25.1	34.6
1215	4	1	2	0	1	0	0	0	0	0	0	0	0	0	0.0	0	0.0	0	0.0	18.5	-
1230	**13**	**2**	**11**	**0**	**0**	**0**	**0**	**0**	**0**	**0**	**0**	**0**	**0**	**0**	**0.0**	**0**	**0.0**	**0**	**0.0**	**25.8**	**36.5**
1245	4	0	4	0	0	0	0	0	0	0	0	0	0	0	0.0	0	0.0	0	0.0	36.5	-
1300	2	0	1	0	1	0	0	0	0	0	0	0	0	0	0.0	0	0.0	0	0.0	46.6	-
1315	3	1	2	0	0	0	0	0	0	0	0	0	0	0	0.0	0	0.0	0	0.0	31.9	-
1330	2	0	2	0	0	0	0	0	0	0	0	0	0	0	0.0	0	0.0	0	0.0	36.1	-
1345	**13**	**1**	**12**	**0**	**0**	**0**	**0**	**0**	**0**	**0**	**0**	**0**	**0**	**1**	**7.7**	**0**	**0.0**	**0**	**0.0**	**29.8**	**46.7**
1400	5	1	3	1	0	0	0	0	0	0	0	0	0	0	0.0	0	0.0	0	0.0	32.7	-
1415	8	0	7	0	0	0	1	0	0	0	0	0	0	0	0.0	0	0.0	0	0.0	25.3	-
1430	5	0	4	0	1	0	0	0	0	0	0	0	0	0	0.0	0	0.0	0	0.0	30	-
1445	2	0	2	0	0	0	0	0	0	0	0	0	0	0	0.0	0	0.0	0	0.0	35.9	-
1500	3	1	2	0	0	0	0	0	0	0	0	0	0	0	0.0	0	0.0	0	0.0	32	-
1515	2	0	2	0	0	0	0	0	0	0	0	0	0	0	0.0	0	0.0	0	0.0	37.2	-
1530	2	0	2	0	0	0	0	0	0	0	0	0	0	0	0.0	0	0.0	0	0.0	43.4	-
1545	4	1	3	0	0	0	0	0	0	0	0	0	0	0	0.0	0	0.0	0	0.0	24.6	-
1600	1	0	1	0	0	0	0	0	0	0	0	0	0	0	0.0	0	0.0	0	0.0	49.9	-
1615	3	0	3	0	0	0	0	0	0	0	0	0	0	0	0.0	0	0.0	0	0.0	36.2	-
1630	5	0	5	0	0	0	0	0	0	0	0	0	0	0	0.0	0	0.0	0	0.0	35.8	-
1645	5	2	3	0	0	0	0	0	0	0	0	0	0	0	0.0	0	0.0	0	0.0	27	-
1700	0	0	0	0	0	0	0	0	0	0	0	0	0	0	0.0	0	0.0	0	0.0	-	-
1715	2	0	2	0	0	0	0	0	0	0	0	0	0	0	0.0	0	0.0	0	0.0	29.3	-
1730	2	0	2	0	0	0	0	0	0	0	0	0	0	0	0.0	0	0.0	0	0.0	48	-
1745	3	0	2	0	1	0	0	0	0	0	0	0	0	0	0.0	0	0.0	0	0.0	45.2	-
1800	2	0	2	0	0	0	0	0	0	0	0	0	0	0	0.0	0	0.0	0	0.0	32.4	-
1815	0	0	0	0	0	0	0	0	0	0	0	0	0	0	0.0	0	0.0	0	0.0	-	-
1830	1	0	1	0	0	0	0	0	0	0	0	0	0	0	0.0	0	0.0	0	0.0	44.6	-
1845	3	0	2	0	1	0	0	0	0	0	0	0	0	0	0.0	0	0.0	0	0.0	29.7	-
1900	4	0	4	0	0	0	0	0	0	0	0	0	0	0	0.0	0	0.0	0	0.0	42.1	-
1915	2	0	2	0	0	0	0	0	0	0	0	0	0	0	0.0	0	0.0	0	0.0	48.7	-
1930	4	0	2	0	2	0	0	0	0	0	0	0	0	0	0.0	0	0.0	0	0.0	36.1	-
1945	4	0	3	0	1	0	0	0	0	0	0	0	0	0	0.0	0	0.0	0	0.0	37.6	-
2000	1	0	0	0	1	0	0	0	0	0	0	0	0	0	0.0	0	0.0	0	0.0	46.1	-
2015	3	0	3	0	0	0	0	0	0	0	0	0	0	1	33.3	0	0.0	0	0.0	52	-
2030	2	0	1	0	1	0	0	0	0	0	0	0	0	0	0.0	0	0.0	0	0.0	37.1	-
2045	1	0	1	0	0	0	0	0	0	0	0	0	0	0	0.0	0	0.0	0	0.0	20.1	-
2100	3	0	3	0	0	0	0	0	0	0	0	0	0	0	0.0	0	0.0	0	0.0	25.1	-
2115	0	0	0	0	0	0	0	0	0	0	0	0	0	0	0.0	0	0.0	0	0.0	-	-
2130	1	0	1	0	0	0	0	0	0	0	0	0	0	0	0.0	0	0.0	0	0.0	10.5	-
2145	2	0	2	0	0	0	0	0	0	0	0	0	0	0	0.0	0	0.0	0	0.0	26.8	-
2200	0	0	0	0	0	0	0	0	0	0	0	0	0	0	0.0	0	0.0	0	0.0	-	-
2215	2	0	2	0	0	0	0	0	0	0	0	0	0	0	0.0	0	0.0	0	0.0	47.7	-
2230	1	0	1	0	0	0	0	0	0	0	0	0	0	0	0.0	0	0.0	0	0.0	29.6	-
2245	0	0	0	0	0	0	0	0	0	0	0	0	0	0	0.0	0	0.0	0	0.0	-	-
2300	1	0	1	0	0	0	0	0	0	0	0	0	0	0	0.0	0	0.0	0	0.0	39.7	-
2315	1	0	1	0	0	0	0	0	0	0	0	0	0	0	0.0	0	0.0	0	0.0	44.7	-
2330	0	0	0	0	0	0	0	0	0	0	0	0	0	0	0.0	0	0.0	0	0.0	-	-
2345	0	0	0	0	0	0	0	0	0	0	0	0	0	0	0.0	0	0.0	0	0.0	-	-
07-19	**159**	**15**	**130**	**2**	**11**	**0**	**1**	**0**	**0**	**0**	**0**	**0**	**0**	**1**	**0.6**	**0**	**0.0**	**0**	**0.0**	**31.7**	**44.1**
06-22	**187**	**15**	**152**	**2**	**17**	**0**	**1**	**0**	**0**	**0**	**0**	**0**	**0**	**2**	**1.1**	**0**	**0.0**	**0**	**0.0**	**32.4**	**44.7**
06-00	**192**	**15**	**157**	**2**	**17**	**0**	**1**	**0**	**0**	**0**	**0**	**0**	**0**	**2**	**1.0**	**0**	**0.0**	**0**	**0.0**	**32.7**	**44.7**
00-00	**196**	**15**	**160**	**2**	**18**	**0**	**1**	**0**	**0**	**0**	**0**	**0**	**0**	**2**	**1.0**	**0**	**0.0**	**0**	**0.0**	**32.4**	**44.7**

Site 2
Location Moorhouse Road
Direction Two Way
28 April 2025 Monday

16693 / EGMANTON SOLAR FARM
APRIL 2025
AUTOMATIC TRAFFIC COUNT

Time	Total	Classification												]PSL	]PSL%	]SL1	]SL1%	]SL2	]SL2%	Mean	Vpp
		1	2	3	4	5	6	7	8	9	10	11	12	60	60	68	68	70	70		85
		MCL	SV	SVT	TB2	TB3	T4	ART3	ART4	ART5	ART6	BD	DRT			ACPO	ACPO	DfT	DfT		
0000	0	0	0	0	0	0	0	0	0	0	0	0	0	0	0.0	0	0.0	0	0.0	-	-
0015	0	0	0	0	0	0	0	0	0	0	0	0	0	0	0.0	0	0.0	0	0.0	-	-
0030	0	0	0	0	0	0	0	0	0	0	0	0	0	0	0.0	0	0.0	0	0.0	-	-
0045	0	0	0	0	0	0	0	0	0	0	0	0	0	0	0.0	0	0.0	0	0.0	-	-
0100	0	0	0	0	0	0	0	0	0	0	0	0	0	0	0.0	0	0.0	0	0.0	-	-
0115	0	0	0	0	0	0	0	0	0	0	0	0	0	0	0.0	0	0.0	0	0.0	-	-
0130	0	0	0	0	0	0	0	0	0	0	0	0	0	0	0.0	0	0.0	0	0.0	-	-
0145	0	0	0	0	0	0	0	0	0	0	0	0	0	0	0.0	0	0.0	0	0.0	-	-
0200	0	0	0	0	0	0	0	0	0	0	0	0	0	0	0.0	0	0.0	0	0.0	-	-
0215	0	0	0	0	0	0	0	0	0	0	0	0	0	0	0.0	0	0.0	0	0.0	-	-
0230	0	0	0	0	0	0	0	0	0	0	0	0	0	0	0.0	0	0.0	0	0.0	-	-
0245	0	0	0	0	0	0	0	0	0	0	0	0	0	0	0.0	0	0.0	0	0.0	-	-
0300	0	0	0	0	0	0	0	0	0	0	0	0	0	0	0.0	0	0.0	0	0.0	-	-
0315	0	0	0	0	0	0	0	0	0	0	0	0	0	0	0.0	0	0.0	0	0.0	-	-
0330	0	0	0	0	0	0	0	0	0	0	0	0	0	0	0.0	0	0.0	0	0.0	-	-
0345	0	0	0	0	0	0	0	0	0	0	0	0	0	0	0.0	0	0.0	0	0.0	-	-
0400	0	0	0	0	0	0	0	0	0	0	0	0	0	0	0.0	0	0.0	0	0.0	-	-
0415	0	0	0	0	0	0	0	0	0	0	0	0	0	0	0.0	0	0.0	0	0.0	-	-
0430	0	0	0	0	0	0	0	0	0	0	0	0	0	0	0.0	0	0.0	0	0.0	-	-
0445	0	0	0	0	0	0	0	0	0	0	0	0	0	0	0.0	0	0.0	0	0.0	-	-
0500	1	0	0	0	1	0	0	0	0	0	0	0	0	0	0.0	0	0.0	0	0.0	43.1	-
0515	2	0	0	0	2	0	0	0	0	0	0	0	0	0	0.0	0	0.0	0	0.0	42.8	-
0530	0	0	0	0	0	0	0	0	0	0	0	0	0	0	0.0	0	0.0	0	0.0	-	-
0545	0	0	0	0	0	0	0	0	0	0	0	0	0	0	0.0	0	0.0	0	0.0	-	-
0600	1	0	1	0	0	0	0	0	0	0	0	0	0	0	0.0	0	0.0	0	0.0	45.7	-
0615	0	0	0	0	0	0	0	0	0	0	0	0	0	0	0.0	0	0.0	0	0.0	-	-
0630	1	0	0	0	1	0	0	0	0	0	0	0	0	0	0.0	0	0.0	0	0.0	41.1	-
0645	2	0	1	0	1	0	0	0	0	0	0	0	0	0	0.0	0	0.0	0	0.0	41.6	-
0700	5	0	3	0	2	0	0	0	0	0	0	0	0	0	0.0	0	0.0	0	0.0	40.4	-
0715	2	0	1	0	1	0	0	0	0	0	0	0	0	0	0.0	0	0.0	0	0.0	51.1	-
0730	6	0	4	0	2	0	0	0	0	0	0	0	0	0	0.0	0	0.0	0	0.0	38.9	-
0745	4	0	3	0	0	0	0	0	1	0	0	0	0	0	0.0	0	0.0	0	0.0	43.1	-
0800	5	0	4	0	0	0	1	0	0	0	0	0	0	0	0.0	0	0.0	0	0.0	36.4	-
0815	6	0	2	2	1	0	1	0	0	0	0	0	0	0	0.0	0	0.0	0	0.0	26.8	-
0830	5	0	5	0	0	0	0	0	0	0	0	0	0	0	0.0	0	0.0	0	0.0	34.7	-
0845	5	0	4	0	1	0	0	0	0	0	0	0	0	1	20.0	0	0.0	0	0.0	40.8	-
0900	1	0	1	0	0	0	0	0	0	0	0	0	0	0	0.0	0	0.0	0	0.0	26.5	-
0915	2	0	2	0	0	0	0	0	0	0	0	0	0	0	0.0	0	0.0	0	0.0	37.2	-
0930	**7**	**0**	**6**	**0**	**1**	**0**	**0**	**0**	**0**	**0**	**0**	**0**	**0**	**0**	**0.0**	**0**	**0.0**	**0**	**0.0**	**37.6**	**-**
0945	**7**	**0**	**7**	**0**	**0**	**0**	**0**	**0**	**0**	**0**	**0**	**0**	**0**	**0**	**0.0**	**0**	**0.0**	**0**	**0.0**	**36.8**	**-**
1000	6	0	5	0	0	0	0	1	0	0	0	0	0	0	0.0	0	0.0	0	0.0	37.3	-
1015	3	0	2	0	0	0	0	0	1	0	0	0	0	0	0.0	0	0.0	0	0.0	42.4	-
1030	1	1	0	0	0	0	0	0	0	0	0	0	0	0	0.0	0	0.0	0	0.0	14.3	-
1045	1	0	1	0	0	0	0	0	0	0	0	0	0	0	0.0	0	0.0	0	0.0	20.5	-
1100	**7**	**0**	**5**	**0**	**2**	**0**	**0**	**0**	**0**	**0**	**0**	**0**	**0**	**0**	**0.0**	**0**	**0.0**	**0**	**0.0**	**43**	**-**
1115	2	0	2	0	0	0	0	0	0	0	0	0	0	0	0.0	0	0.0	0	0.0	32.8	-
1130	2	0	2	0	0	0	0	0	0	0	0	0	0	0	0.0	0	0.0	0	0.0	33.9	-
1145	6	1	5	0	0	0	0	0	0	0	0	0	0	0	0.0	0	0.0	0	0.0	32	-
1200	9	0	8	0	1	0	0	0	0	0	0	0	0	0	0.0	0	0.0	0	0.0	36.2	-
1215	3	0	3	0	0	0	0	0	0	0	0	0	0	0	0.0	0	0.0	0	0.0	30.4	-
1230	2	0	1	0	1	0	0	0	0	0	0	0	0	0	0.0	0	0.0	0	0.0	43.7	-
1245	3	0	2	0	1	0	0	0	0	0	0	0	0	0	0.0	0	0.0	0	0.0	33.8	-
1300	5	0	5	0	0	0	0	0	0	0	0	0	0	0	0.0	0	0.0	0	0.0	36.5	-
1315	10	0	6	0	4	0	0	0	0	0	0	0	0	0	0.0	0	0.0	0	0.0	29.6	-
1330	3	0	2	0	1	0	0	0	0	0	0	0	0	0	0.0	0	0.0	0	0.0	37.8	-
1345	4	1	1	0	2	0	0	0	0	0	0	0	0	0	0.0	0	0.0	0	0.0	43.4	-
1400	4	1	3	0	0	0	0	0	0	0	0	0	0	0	0.0	0	0.0	0	0.0	24.7	-
1415	7	0	5	0	2	0	0	0	0	0	0	0	0	0	0.0	0	0.0	0	0.0	34.5	-
1430	9	1	8	0	0	0	0	0	0	0	0	0	0	0	0.0	0	0.0	0	0.0	29.8	-
1445	8	1	7	0	0	0	0	0	0	0	0	0	0	0	0.0	0	0.0	0	0.0	36.6	-
1500	1	0	0	0	0	0	0	1	0	0	0	0	0	0	0.0	0	0.0	0	0.0	46.6	-
1515	7	0	2	0	5	0	0	0	0	0	0	0	0	0	0.0	0	0.0	0	0.0	32.4	-
1530	6	0	5	0	1	0	0	0	0	0	0	0	0	0	0.0	0	0.0	0	0.0	39.9	-
1545	5	0	5	0	0	0	0	0	0	0	0	0	0	1	20.0	0	0.0	0	0.0	44.4	-
1600	4	0	4	0	0	0	0	0	0	0	0	0	0	1	25.0	0	0.0	0	0.0	43.2	-
1615	8	1	4	0	3	0	0	0	0	0	0	0	0	0	0.0	0	0.0	0	0.0	39.1	-
1630	2	0	1	0	1	0	0	0	0	0	0	0	0	0	0.0	0	0.0	0	0.0	45.4	-
1645	8	0	8	0	0	0	0	0	0	0	0	0	0	0	0.0	0	0.0	0	0.0	38.1	-
1700	6	0	4	0	1	0	0	0	1	0	0	0	0	0	0.0	0	0.0	0	0.0	36.5	-
1715	**11**	**0**	**10**	**0**	**1**	**0**	**0**	**0**	**0**	**0**	**0**	**0**	**0**	**0**	**0.0**	**0**	**0.0**	**0**	**0.0**	**39.3**	**45.1**
1730	4	0	4	0	0	0	0	0	0	0	0	0	0	0	0.0	0	0.0	0	0.0	50.3	-
1745	4	0	4	0	0	0	0	0	0	0	0	0	0	0	0.0	0	0.0	0	0.0	35	-
1800	10	1	7	0	2	0	0	0	0	0	0	0	0	0	0.0	0	0.0	0	0.0	38.6	-
1815	2	0	2	0	0	0	0	0	0	0	0	0	0	0	0.0	0	0.0	0	0.0	38.1	-
1830	3	0	3	0	0	0	0	0	0	0	0	0	0	0	0.0	0	0.0	0	0.0	39.3	-
1845	2	1	1	0	0	0	0	0	0	0	0	0	0	0	0.0	0	0.0	0	0.0	37.8	-
1900	4	0	4	0	0	0	0	0	0	0	0	0	0	0	0.0	0	0.0	0	0.0	42.6	-
1915	0	0	0	0	0	0	0	0	0	0	0	0	0	0	0.0	0	0.0	0	0.0	-	-
1930	2	0	2	0	0	0	0	0	0	0	0	0	0	0	0.0	0	0.0	0	0.0	36.5	-
1945	1	0	1	0	0	0	0	0	0	0	0	0	0	0	0.0	0	0.0	0	0.0	22.8	-
2000	1	0	1	0	0	0	0	0	0	0	0	0	0	0	0.0	0	0.0	0	0.0	35.4	-
2015	0	0	0	0	0	0	0	0	0	0	0	0	0	0	0.0	0	0.0	0	0.0	-	-
2030	0	0	0	0	0	0	0	0	0	0	0	0	0	0	0.0	0	0.0	0	0.0	-	-
2045	2	0	2	0	0	0	0	0	0	0	0	0	0	0	0.0	0	0.0	0	0.0	33.6	-
2100	1	0	1	0	0	0	0	0	0	0	0	0	0	0	0.0	0	0.0	0	0.0	47.1	-
2115	0	0	0	0	0	0	0	0	0	0	0	0	0	0	0.0	0	0.0	0	0.0	-	-
2130	0	0	0	0	0	0	0	0	0	0	0	0	0	0	0.0	0	0.0	0	0.0	-	-
2145	3	0	3	0	0	0	0	0	0	0	0	0	0	0	0.0	0	0.0	0	0.0	28.8	-
2200	0	0	0	0	0	0	0	0	0	0	0	0	0	0	0.0	0	0.0	0	0.0	-	-
2215	0	0	0	0	0	0	0	0	0	0	0	0	0	0	0.0	0	0.0	0	0.0	-	-
2230	0	0	0	0	0	0	0	0	0	0	0	0	0	0	0.0	0	0.0	0	0.0	-	-
2245	0	0	0	0	0	0	0	0	0	0	0	0	0	0	0.0	0	0.0	0	0.0	-	-
2300	0	0	0	0	0	0	0	0	0	0	0	0	0	0	0.0	0	0.0	0	0.0	-	-
2315	2	0	0	0	2	0	0	0	0	0	0	0	0	0	0.0	0	0.0	0	0.0	34.9	-
2330	0	0	0	0	0	0	0	0	0	0	0	0	0	0	0.0	0	0.0	0	0.0	-	-
2345	0	0	0	0	0	0	0	0	0	0	0	0	0	0	0.0	0	0.0	0	0.0	-	-
07-19	**233**	**9**	**179**	**2**	**36**	**0**	**2**	**2**	**3**	**0**	**0**	**0**	**0**	**3**	**1.3**	**0**	**0.0**	**0**	**0.0**	**36.9**	**46.6**
06-22	**251**	**9**	**195**	**2**	**38**	**0**	**2**	**2**	**3**	**0**	**0**	**0**	**0**	**3**	**1.2**	**0**	**0.0**	**0**	**0.0**	**36.9**	**46.6**
06-00	**253**	**9**	**195**	**2**	**40**	**0**	**2**	**2**	**3**	**0**	**0**	**0**	**0**	**3**	**1.2**	**0**	**0.0**	**0**	**0.0**	**36.9**	**46.6**
00-00	**256**	**9**	**195**	**2**	**43**	**0**	**2**	**2**	**3**	**0**	**0**	**0**	**0**	**3**	**1.2**	**0**	**0.0**	**0**	**0.0**	**37**	**46.6**

Site 2
Location Moorhouse Road
Direction Two Way

16693 / EGMANTON SOLAR FARM
APRIL 2025
AUTOMATIC TRAFFIC COUNT

29 April 2025 **Tuesday**

Time	Total	Classification												]PSL	]PSL%	]SL1	]SL1%	]SL2	]SL2%	Mean	Vpp
		1	2	3	4	5	6	7	8	9	10	11	12	60	60	68	68	70	70		85
		MCL	SV	SVT	TB2	TB3	T4	ART3	ART4	ART5	ART6	BD	DRT			ACPO	ACPO	DfT	DfT		
0000	0	0	0	0	0	0	0	0	0	0	0	0	0	0	0.0	0	0.0	0	0.0	-	-
0015	0	0	0	0	0	0	0	0	0	0	0	0	0	0	0.0	0	0.0	0	0.0	-	-
0030	0	0	0	0	0	0	0	0	0	0	0	0	0	0	0.0	0	0.0	0	0.0	-	-
0045	0	0	0	0	0	0	0	0	0	0	0	0	0	0	0.0	0	0.0	0	0.0	-	-
0100	0	0	0	0	0	0	0	0	0	0	0	0	0	0	0.0	0	0.0	0	0.0	-	-
0115	0	0	0	0	0	0	0	0	0	0	0	0	0	0	0.0	0	0.0	0	0.0	-	-
0130	0	0	0	0	0	0	0	0	0	0	0	0	0	0	0.0	0	0.0	0	0.0	-	-
0145	0	0	0	0	0	0	0	0	0	0	0	0	0	0	0.0	0	0.0	0	0.0	-	-
0200	0	0	0	0	0	0	0	0	0	0	0	0	0	0	0.0	0	0.0	0	0.0	-	-
0215	0	0	0	0	0	0	0	0	0	0	0	0	0	0	0.0	0	0.0	0	0.0	-	-
0230	0	0	0	0	0	0	0	0	0	0	0	0	0	0	0.0	0	0.0	0	0.0	-	-
0245	0	0	0	0	0	0	0	0	0	0	0	0	0	0	0.0	0	0.0	0	0.0	-	-
0300	0	0	0	0	0	0	0	0	0	0	0	0	0	0	0.0	0	0.0	0	0.0	-	-
0315	0	0	0	0	0	0	0	0	0	0	0	0	0	0	0.0	0	0.0	0	0.0	-	-
0330	0	0	0	0	0	0	0	0	0	0	0	0	0	0	0.0	0	0.0	0	0.0	-	-
0345	0	0	0	0	0	0	0	0	0	0	0	0	0	0	0.0	0	0.0	0	0.0	-	-
0400	1	0	1	0	0	0	0	0	0	0	0	0	0	0	0.0	0	0.0	0	0.0	31.5	-
0415	0	0	0	0	0	0	0	0	0	0	0	0	0	0	0.0	0	0.0	0	0.0	-	-
0430	0	0	0	0	0	0	0	0	0	0	0	0	0	0	0.0	0	0.0	0	0.0	-	-
0445	0	0	0	0	0	0	0	0	0	0	0	0	0	0	0.0	0	0.0	0	0.0	-	-
0500	0	0	0	0	0	0	0	0	0	0	0	0	0	0	0.0	0	0.0	0	0.0	-	-
0515	0	0	0	0	0	0	0	0	0	0	0	0	0	0	0.0	0	0.0	0	0.0	-	-
0530	1	0	1	0	0	0	0	0	0	0	0	0	0	0	0.0	0	0.0	0	0.0	51.3	-
0545	0	0	0	0	0	0	0	0	0	0	0	0	0	0	0.0	0	0.0	0	0.0	-	-
0600	0	0	0	0	0	0	0	0	0	0	0	0	0	0	0.0	0	0.0	0	0.0	-	-
0615	1	0	0	0	1	0	0	0	0	0	0	0	0	0	0.0	0	0.0	0	0.0	40.1	-
0630	0	0	0	0	0	0	0	0	0	0	0	0	0	0	0.0	0	0.0	0	0.0	-	-
0645	2	0	2	0	0	0	0	0	0	0	0	0	0	0	0.0	0	0.0	0	0.0	26.8	-
0700	7	0	5	0	2	0	0	0	0	0	0	0	0	0	0.0	0	0.0	0	0.0	39.2	-
0715	4	0	4	0	0	0	0	0	0	0	0	0	0	0	0.0	0	0.0	0	0.0	45.3	-
0730	4	0	4	0	0	0	0	0	0	0	0	0	0	0	0.0	0	0.0	0	0.0	45	-
0745	7	0	5	0	2	0	0	0	0	0	0	0	0	0	0.0	0	0.0	0	0.0	39.2	-
0800	7	0	5	0	2	0	0	0	0	0	0	0	0	1	14.3	0	0.0	0	0.0	45.5	-
0815	8	0	7	0	1	0	0	0	0	0	0	0	0	0	0.0	0	0.0	0	0.0	37.9	-
0830	4	0	3	0	1	0	0	0	0	0	0	0	0	0	0.0	0	0.0	0	0.0	34.2	-
0845	5	0	5	0	0	0	0	0	0	0	0	0	0	0	0.0	0	0.0	0	0.0	39.4	-
0900	4	0	2	0	1	1	0	0	0	0	0	0	0	1	25.0	0	0.0	0	0.0	44.3	-
0915	2	0	1	0	0	1	0	0	0	0	0	0	0	0	0.0	0	0.0	0	0.0	38.2	-
0930	3	0	3	0	0	0	0	0	0	0	0	0	0	0	0.0	0	0.0	0	0.0	35.1	-
0945	**9**	**0**	**8**	**0**	**1**	**0**	**0**	**0**	**0**	**0**	**0**	**0**	**0**	**0**	**0.0**	**0**	**0.0**	**0**	**0.0**	**31.4**	**-**
1000	3	0	3	0	0	0	0	0	0	0	0	0	0	0	0.0	0	0.0	0	0.0	42.5	-
1015	5	0	5	0	0	0	0	0	0	0	0	0	0	0	0.0	0	0.0	0	0.0	36.1	-
1030	4	0	4	0	0	0	0	0	0	0	0	0	0	0	0.0	0	0.0	0	0.0	33.6	-
1045	2	0	2	0	0	0	0	0	0	0	0	0	0	0	0.0	0	0.0	0	0.0	26.7	-
1100	6	0	6	0	0	0	0	0	0	0	0	0	0	0	0.0	0	0.0	0	0.0	33.6	-
1115	6	1	4	0	1	0	0	0	0	0	0	0	0	0	0.0	0	0.0	0	0.0	35.1	-
1130	4	0	4	0	0	0	0	0	0	0	0	0	0	0	0.0	0	0.0	0	0.0	41.1	-
1145	3	1	2	0	0	0	0	0	0	0	0	0	0	0	0.0	0	0.0	0	0.0	38.8	-
1200	4	0	2	0	0	0	0	0	2	0	0	0	0	0	0.0	0	0.0	0	0.0	42.8	-
1215	3	0	3	0	0	0	0	0	0	0	0	0	0	0	0.0	0	0.0	0	0.0	38	-
1230	4	1	2	0	1	0	0	0	0	0	0	0	0	0	0.0	0	0.0	0	0.0	39	-
1245	7	0	6	0	0	0	0	0	1	0	0	0	0	0	0.0	0	0.0	0	0.0	38.4	-
1300	7	0	7	0	0	0	0	0	0	0	0	0	0	0	0.0	0	0.0	0	0.0	34	-
1315	3	0	3	0	0	0	0	0	0	0	0	0	0	0	0.0	0	0.0	0	0.0	40.5	-
1330	**11**	**1**	**8**	**0**	**2**	**0**	**0**	**0**	**0**	**0**	**0**	**0**	**0**	**0**	**0.0**	**0**	**0.0**	**0**	**0.0**	**32.2**	**45.5**
1345	5	0	4	0	1	0	0	0	0	0	0	0	0	0	0.0	0	0.0	0	0.0	31.4	-
1400	4	0	4	0	0	0	0	0	0	0	0	0	0	0	0.0	0	0.0	0	0.0	35.7	-
1415	5	1	4	0	0	0	0	0	0	0	0	0	0	0	0.0	0	0.0	0	0.0	43.8	-
1430	6	0	5	0	1	0	0	0	0	0	0	0	0	0	0.0	0	0.0	0	0.0	35.1	-
1445	3	0	2	0	0	0	0	1	0	0	0	0	0	0	0.0	0	0.0	0	0.0	43.5	-
1500	3	1	2	0	0	0	0	0	0	0	0	0	0	0	0.0	0	0.0	0	0.0	49	-
1515	6	0	6	0	0	0	0	0	0	0	0	0	0	0	0.0	0	0.0	0	0.0	41.8	-
1530	9	0	7	0	1	0	1	0	0	0	0	0	0	0	0.0	0	0.0	0	0.0	34	-
1545	5	0	4	0	1	0	0	0	0	0	0	0	0	1	20.0	0	0.0	0	0.0	38.4	-
1600	3	0	2	0	1	0	0	0	0	0	0	0	0	0	0.0	0	0.0	0	0.0	38.4	-
1615	10	2	7	0	1	0	0	0	0	0	0	0	0	1	10.0	0	0.0	0	0.0	40.8	-
1630	5	0	2	0	3	0	0	0	0	0	0	0	0	0	0.0	0	0.0	0	0.0	47.9	-
1645	10	2	6	0	2	0	0	0	0	0	0	0	0	0	0.0	0	0.0	0	0.0	34.1	-
1700	4	0	3	0	1	0	0	0	0	0	0	0	0	0	0.0	0	0.0	0	0.0	34.5	-
1715	5	0	5	0	0	0	0	0	0	0	0	0	0	0	0.0	0	0.0	0	0.0	41.7	-
1730	5	0	5	0	0	0	0	0	0	0	0	0	0	0	0.0	0	0.0	0	0.0	37.9	-
1745	5	0	5	0	0	0	0	0	0	0	0	0	0	0	0.0	0	0.0	0	0.0	42.7	-
1800	3	0	3	0	0	0	0	0	0	0	0	0	0	0	0.0	0	0.0	0	0.0	37.2	-
1815	5	0	4	0	1	0	0	0	0	0	0	0	0	0	0.0	0	0.0	0	0.0	40.4	-
1830	0	0	0	0	0	0	0	0	0	0	0	0	0	0	0.0	0	0.0	0	0.0	-	-
1845	5	0	5	0	0	0	0	0	0	0	0	0	0	0	0.0	0	0.0	0	0.0	38.2	-
1900	3	0	2	0	1	0	0	0	0	0	0	0	0	0	0.0	0	0.0	0	0.0	36.2	-
1915	2	0	0	1	1	0	0	0	0	0	0	0	0	0	0.0	0	0.0	0	0.0	32.6	-
1930	1	0	0	0	1	0	0	0	0	0	0	0	0	0	0.0	0	0.0	0	0.0	32.3	-
1945	2	0	2	0	0	0	0	0	0	0	0	0	0	0	0.0	0	0.0	0	0.0	50.3	-
2000	2	0	2	0	0	0	0	0	0	0	0	0	0	0	0.0	0	0.0	0	0.0	36.5	-
2015	1	0	1	0	0	0	0	0	0	0	0	0	0	0	0.0	0	0.0	0	0.0	20.6	-
2030	3	0	3	0	0	0	0	0	0	0	0	0	0	0	0.0	0	0.0	0	0.0	35.3	-
2045	2	0	2	0	0	0	0	0	0	0	0	0	0	0	0.0	0	0.0	0	0.0	31.6	-
2100	1	0	1	0	0	0	0	0	0	0	0	0	0	0	0.0	0	0.0	0	0.0	47.4	-
2115	0	0	0	0	0	0	0	0	0	0	0	0	0	0	0.0	0	0.0	0	0.0	-	-
2130	0	0	0	0	0	0	0	0	0	0	0	0	0	0	0.0	0	0.0	0	0.0	-	-
2145	1	0	1	0	0	0	0	0	0	0	0	0	0	0	0.0	0	0.0	0	0.0	42	-
2200	0	0	0	0	0	0	0	0	0	0	0	0	0	0	0.0	0	0.0	0	0.0	-	-
2215	0	0	0	0	0	0	0	0	0	0	0	0	0	0	0.0	0	0.0	0	0.0	-	-
2230	0	0	0	0	0	0	0	0	0	0	0	0	0	0	0.0	0	0.0	0	0.0	-	-
2245	0	0	0	0	0	0	0	0	0	0	0	0	0	0	0.0	0	0.0	0	0.0	-	-
2300	0	0	0	0	0	0	0	0	0	0	0	0	0	0	0.0	0	0.0	0	0.0	-	-
2315	0	0	0	0	0	0	0	0	0	0	0	0	0	0	0.0	0	0.0	0	0.0	-	-
2330	0	0	0	0	0	0	0	0	0	0	0	0	0	0	0.0	0	0.0	0	0.0	-	-
2345	0	0	0	0	0	0	0	0	0	0	0	0	0	0	0.0	0	0.0	0	0.0	-	-
07-19	**242**	**10**	**198**	**0**	**27**	**2**	**1**	**1**	**3**	**0**	**0**	**0**	**0**	**4**	**1.7**	**0**	**0.0**	**0**	**0.0**	**38.2**	**48**
06-22	**263**	**10**	**214**	**1**	**31**	**2**	**1**	**1**	**3**	**0**	**0**	**0**	**0**	**4**	**1.5**	**0**	**0.0**	**0**	**0.0**	**38**	**47.9**
06-00	**263**	**10**	**214**	**1**	**31**	**2**	**1**	**1**	**3**	**0**	**0**	**0**	**0**	**4**	**1.5**	**0**	**0.0**	**0**	**0.0**	**38**	**47.9**
00-00	**265**	**10**	**216**	**1**	**31**	**2**	**1**	**1**	**3**	**0**	**0**	**0**	**0**	**4**	**1.5**	**0**	**0.0**	**0**	**0.0**	**38**	**47.9**

Site 2
Location Moorhouse Road
Direction Two Way
30 April 2025

16693 / EGMANTON SOLAR FARM
APRIL 2025
AUTOMATIC TRAFFIC COUNT

Time	Total	Classification												]PSL	]PSL%	]SL1	]SL1%	]SL2	]SL2%	Mean	Vpp
		1	2	3	4	5	6	7	8	9	10	11	12	60	60	68	68	70	70		85
		MCL	SV	SVT	TB2	TB3	T4	ART3	ART4	ART5	ART6	BD	DRT			ACPO	ACPO	DfT	DfT		
0000	0	0	0	0	0	0	0	0	0	0	0	0	0	0	0.0	0	0.0	0	0.0	-	-
0015	0	0	0	0	0	0	0	0	0	0	0	0	0	0	0.0	0	0.0	0	0.0	-	-
0030	0	0	0	0	0	0	0	0	0	0	0	0	0	0	0.0	0	0.0	0	0.0	-	-
0045	0	0	0	0	0	0	0	0	0	0	0	0	0	0	0.0	0	0.0	0	0.0	-	-
0100	0	0	0	0	0	0	0	0	0	0	0	0	0	0	0.0	0	0.0	0	0.0	-	-
0115	0	0	0	0	0	0	0	0	0	0	0	0	0	0	0.0	0	0.0	0	0.0	-	-
0130	0	0	0	0	0	0	0	0	0	0	0	0	0	0	0.0	0	0.0	0	0.0	-	-
0145	0	0	0	0	0	0	0	0	0	0	0	0	0	0	0.0	0	0.0	0	0.0	-	-
0200	0	0	0	0	0	0	0	0	0	0	0	0	0	0	0.0	0	0.0	0	0.0	-	-
0215	0	0	0	0	0	0	0	0	0	0	0	0	0	0	0.0	0	0.0	0	0.0	-	-
0230	0	0	0	0	0	0	0	0	0	0	0	0	0	0	0.0	0	0.0	0	0.0	-	-
0245	0	0	0	0	0	0	0	0	0	0	0	0	0	0	0.0	0	0.0	0	0.0	-	-
0300	0	0	0	0	0	0	0	0	0	0	0	0	0	0	0.0	0	0.0	0	0.0	-	-
0315	0	0	0	0	0	0	0	0	0	0	0	0	0	0	0.0	0	0.0	0	0.0	-	-
0330	0	0	0	0	0	0	0	0	0	0	0	0	0	0	0.0	0	0.0	0	0.0	-	-
0345	0	0	0	0	0	0	0	0	0	0	0	0	0	0	0.0	0	0.0	0	0.0	-	-
0400	0	0	0	0	0	0	0	0	0	0	0	0	0	0	0.0	0	0.0	0	0.0	-	-
0415	0	0	0	0	0	0	0	0	0	0	0	0	0	0	0.0	0	0.0	0	0.0	-	-
0430	0	0	0	0	0	0	0	0	0	0	0	0	0	0	0.0	0	0.0	0	0.0	-	-
0445	0	0	0	0	0	0	0	0	0	0	0	0	0	0	0.0	0	0.0	0	0.0	-	-
0500	1	0	1	0	0	0	0	0	0	0	0	0	0	0	0.0	0	0.0	0	0.0	29.8	-
0515	0	0	0	0	0	0	0	0	0	0	0	0	0	0	0.0	0	0.0	0	0.0	-	-
0530	0	0	0	0	0	0	0	0	0	0	0	0	0	0	0.0	0	0.0	0	0.0	-	-
0545	1	0	0	0	1	0	0	0	0	0	0	0	0	0	0.0	0	0.0	0	0.0	35.5	-
0600	0	0	0	0	0	0	0	0	0	0	0	0	0	0	0.0	0	0.0	0	0.0	-	-
0615	1	0	0	0	1	0	0	0	0	0	0	0	0	0	0.0	0	0.0	0	0.0	39.8	-
0630	0	0	0	0	0	0	0	0	0	0	0	0	0	0	0.0	0	0.0	0	0.0	-	-
0645	3	0	2	0	0	0	0	0	0	1	0	0	0	0	0.0	0	0.0	0	0.0	31.6	-
0700	4	0	2	0	1	0	0	0	0	1	0	0	0	0	0.0	0	0.0	0	0.0	39	-
0715	6	0	3	1	2	0	0	0	0	0	0	0	0	0	0.0	0	0.0	0	0.0	28.2	-
0730	7	0	4	0	2	0	1	0	0	0	0	0	0	1	14.3	1	14.3	1	14.3	43.8	-
0745	7	0	7	0	0	0	0	0	0	0	0	0	0	0	0.0	0	0.0	0	0.0	40.8	-
0800	4	0	4	0	0	0	0	0	0	0	0	0	0	0	0.0	0	0.0	0	0.0	46.3	-
0815	7	0	4	0	3	0	0	0	0	0	0	0	0	0	0.0	0	0.0	0	0.0	42.1	-
0830	7	0	7	0	0	0	0	0	0	0	0	0	0	1	14.3	0	0.0	0	0.0	44.8	-
0845	5	0	4	0	1	0	0	0	0	0	0	0	0	1	20.0	0	0.0	0	0.0	51	-
0900	4	0	3	0	0	1	0	0	0	0	0	0	0	1	25.0	0	0.0	0	0.0	48.8	-
0915	4	0	3	1	0	0	0	0	0	0	0	0	0	0	0.0	0	0.0	0	0.0	46.7	-
0930	1	0	0	0	1	0	0	0	0	0	0	0	0	0	0.0	0	0.0	0	0.0	23.3	-
0945	8	0	7	0	1	0	0	0	0	0	0	0	0	0	0.0	0	0.0	0	0.0	30.9	-
1000	1	0	1	0	0	0	0	0	0	0	0	0	0	0	0.0	0	0.0	0	0.0	49.4	-
1015	3	0	3	0	0	0	0	0	0	0	0	0	0	0	0.0	0	0.0	0	0.0	33.6	-
1030	3	1	2	0	0	0	0	0	0	0	0	0	0	0	0.0	0	0.0	0	0.0	27.2	-
1045	6	1	3	0	2	0	0	0	0	0	0	0	0	0	0.0	0	0.0	0	0.0	38.5	-
1100	**9**	**0**	**7**	**1**	**1**	**0**	**0**	**0**	**0**	**0**	**0**	**0**	**0**	**0**	**0.0**	**0**	**0.0**	**0**	**0.0**	**37.2**	**-**
1115	4	1	2	0	1	0	0	0	0	0	0	0	0	0	0.0	0	0.0	0	0.0	40.7	-
1130	1	0	1	0	0	0	0	0	0	0	0	0	0	0	0.0	0	0.0	0	0.0	46.9	-
1145	4	1	2	1	0	0	0	0	0	0	0	0	0	0	0.0	0	0.0	0	0.0	40.3	-
1200	7	0	7	0	0	0	0	0	0	0	0	0	0	0	0.0	0	0.0	0	0.0	40.3	-
1215	6	0	4	0	2	0	0	0	0	0	0	0	0	0	0.0	0	0.0	0	0.0	44.3	-
1230	1	0	1	0	0	0	0	0	0	0	0	0	0	0	0.0	0	0.0	0	0.0	34	-
1245	7	1	5	0	1	0	0	0	0	0	0	0	0	0	0.0	0	0.0	0	0.0	32.9	-
1300	5	0	4	0	1	0	0	0	0	0	0	0	0	0	0.0	0	0.0	0	0.0	41.1	-
1315	7	0	7	0	0	0	0	0	0	0	0	0	0	0	0.0	0	0.0	0	0.0	39.3	-
1330	3	0	3	0	0	0	0	0	0	0	0	0	0	0	0.0	0	0.0	0	0.0	46.5	-
1345	5	0	5	0	0	0	0	0	0	0	0	0	0	0	0.0	0	0.0	0	0.0	46.3	-
1400	2	0	1	0	1	0	0	0	0	0	0	0	0	0	0.0	0	0.0	0	0.0	44.5	-
1415	6	0	4	0	2	0	0	0	0	0	0	0	0	0	0.0	0	0.0	0	0.0	43.9	-
1430	3	0	1	1	1	0	0	0	0	0	0	0	0	0	0.0	0	0.0	0	0.0	39.4	-
1445	1	0	1	0	0	0	0	0	0	0	0	0	0	1	100.0	0	0.0	0	0.0	64.5	-
1500	7	0	5	0	2	0	0	0	0	0	0	0	0	0	0.0	0	0.0	0	0.0	38.8	-
1515	8	0	6	0	2	0	0	0	0	0	0	0	0	0	0.0	0	0.0	0	0.0	39.8	-
1530	4	0	4	0	0	0	0	0	0	0	0	0	0	0	0.0	0	0.0	0	0.0	33.4	-
1545	6	0	6	0	0	0	0	0	0	0	0	0	0	1	16.7	0	0.0	0	0.0	44.6	-
1600	**10**	**0**	**5**	**0**	**5**	**0**	**0**	**0**	**0**	**0**	**0**	**0**	**0**	**0**	**0.0**	**0**	**0.0**	**0**	**0.0**	**39.6**	**-**
1615	1	0	0	0	1	0	0	0	0	0	0	0	0	0	0.0	0	0.0	0	0.0	58.8	-
1630	4	0	4	0	0	0	0	0	0	0	0	0	0	0	0.0	0	0.0	0	0.0	35.5	-
1645	6	1	4	0	1	0	0	0	0	0	0	0	0	0	0.0	0	0.0	0	0.0	34	-
1700	5	0	5	0	0	0	0	0	0	0	0	0	0	0	0.0	0	0.0	0	0.0	39.7	-
1715	6	0	5	0	1	0	0	0	0	0	0	0	0	0	0.0	0	0.0	0	0.0	39.4	-
1730	5	1	3	0	0	0	0	0	1	0	0	0	0	0	0.0	0	0.0	0	0.0	33.7	-
1745	4	0	4	0	0	0	0	0	0	0	0	0	0	0	0.0	0	0.0	0	0.0	47.9	-
1800	1	0	1	0	0	0	0	0	0	0	0	0	0	0	0.0	0	0.0	0	0.0	44.6	-
1815	4	0	4	0	0	0	0	0	0	0	0	0	0	0	0.0	0	0.0	0	0.0	44.7	-
1830	5	0	5	0	0	0	0	0	0	0	0	0	0	1	20.0	0	0.0	0	0.0	49.9	-
1845	4	0	4	0	0	0	0	0	0	0	0	0	0	0	0.0	0	0.0	0	0.0	35.5	-
1900	4	0	4	0	0	0	0	0	0	0	0	0	0	0	0.0	0	0.0	0	0.0	35.8	-
1915	2	0	2	0	0	0	0	0	0	0	0	0	0	0	0.0	0	0.0	0	0.0	23.9	-
1930	4	0	4	0	0	0	0	0	0	0	0	0	0	0	0.0	0	0.0	0	0.0	32.7	-
1945	1	0	1	0	0	0	0	0	0	0	0	0	0	0	0.0	0	0.0	0	0.0	51.7	-
2000	1	0	0	0	1	0	0	0	0	0	0	0	0	0	0.0	0	0.0	0	0.0	31.8	-
2015	4	0	2	0	2	0	0	0	0	0	0	0	0	0	0.0	0	0.0	0	0.0	40.1	-
2030	2	1	1	0	0	0	0	0	0	0	0	0	0	0	0.0	0	0.0	0	0.0	45.6	-
2045	2	0	1	0	1	0	0	0	0	0	0	0	0	0	0.0	0	0.0	0	0.0	40.5	-
2100	0	0	0	0	0	0	0	0	0	0	0	0	0	0	0.0	0	0.0	0	0.0	-	-
2115	0	0	0	0	0	0	0	0	0	0	0	0	0	0	0.0	0	0.0	0	0.0	-	-
2130	1	0	0	0	1	0	0	0	0	0	0	0	0	0	0.0	0	0.0	0	0.0	24.2	-
2145	2	0	2	0	0	0	0	0	0	0	0	0	0	0	0.0	0	0.0	0	0.0	35.4	-
2200	1	0	1	0	0	0	0	0	0	0	0	0	0	0	0.0	0	0.0	0	0.0	46.9	-
2215	0	0	0	0	0	0	0	0	0	0	0	0	0	0	0.0	0	0.0	0	0.0	-	-
2230	0	0	0	0	0	0	0	0	0	0	0	0	0	0	0.0	0	0.0	0	0.0	-	-
2245	0	0	0	0	0	0	0	0	0	0	0	0	0	0	0.0	0	0.0	0	0.0	-	-
2300	0	0	0	0	0	0	0	0	0	0	0	0	0	0	0.0	0	0.0	0	0.0	-	-
2315	1	0	1	0	0	0	0	0	0	0	0	0	0	0	0.0	0	0.0	0	0.0	39.5	-
2330	0	0	0	0	0	0	0	0	0	0	0	0	0	0	0.0	0	0.0	0	0.0	-	-
2345	0	0	0	0	0	0	0	0	0	0	0	0	0	0	0.0	0	0.0	0	0.0	-	-
07-19	**228**	**7**	**177**	**5**	**35**	**1**	**1**	**0**	**1**	**1**	**0**	**0**	**0**	**7**	**3.1**	**1**	**0.4**	**1**	**0.4**	**40.3**	**49.7**
06-22	**255**	**8**	**196**	**5**	**41**	**1**	**1**	**0**	**1**	**2**	**0**	**0**	**0**	**7**	**2.7**	**1**	**0.4**	**1**	**0.4**	**39.8**	**49.4**
06-00	**257**	**8**	**198**	**5**	**41**	**1**	**1**	**0**	**1**	**2**	**0**	**0**	**0**	**7**	**2.7**	**1**	**0.4**	**1**	**0.4**	**39.8**	**49.4**
00-00	**259**	**8**	**199**	**5**	**42**	**1**	**1**	**0**	**1**	**2**	**0**	**0**	**0**	**7**	**2.7**	**1**	**0.4**	**1**	**0.4**	**39.8**	**49.4**

Site 2
Location Moorhouse Road
Direction Two Way

16693 / EGMANTON SOLAR FARM
APRIL 2025
AUTOMATIC TRAFFIC COUNT


Virtual Day (7)


Time	Total	Classification												]PSL	]PSL%	]SL1	]SL1%	]SL2	]SL2%	Mean	Vpp
		1 MCL	2 SV	3 SVT	4 TB2	5 TB3	6 T4	7 ART3	8 ART4	9 ART5	10 ART6	11 BD	12 DRT	60	60	68 ACPO	68 ACPO	70 DfT	70 DfT		85
0000	0	0	0	0	0	0	0	0	0	0	0	0	0	0	0.0	0	0.0	0	0.0	14.6	-
0100	1	0	1	0	0	0	0	0	0	0	0	0	0	0	0.0	0	0.0	0	0.0	16.9	-
0200	0	0	0	0	0	0	0	0	0	0	0	0	0	0	0.0	0	0.0	0	0.0	-	-
0300	0	0	0	0	0	0	0	0	0	0	0	0	0	0	0.0	0	0.0	0	0.0	-	-
0400	1	0	1	0	0	0	0	0	0	0	0	0	0	0	0.0	0	0.0	0	0.0	23.5	-
0500	1	0	0	0	1	0	0	0	0	0	0	0	0	0	0.0	0	0.0	0	0.0	40	-
0600	4	0	3	0	1	0	0	0	0	0	0	0	0	0	0.0	0	0.0	0	0.0	34.5	-
0700	17	0	12	0	3	0	1	0	0	0	0	0	0	0	1.7	0	0.8	0	0.8	38.1	49.3
0800	20	0	16	0	3	0	1	0	0	0	0	0	0	1	4.3	0	0.0	0	0.0	38.3	49.7
0900	15	0	12	0	1	1	0	0	0	0	0	0	0	0	1.9	0	0.0	0	0.0	36.1	47.7
1000	18	1	14	1	2	0	1	0	0	0	0	0	0	0	0.0	0	0.0	0	0.0	33.2	42.8
1100	**22**	**2**	**17**	**1**	**2**	**0**	**0**	**0**	**0**	**0**	**0**	**0**	**0**	**0**	**1.3**	**0**	**1.3**	**0**	**0.6**	**33.2**	**46.2**
1200	25	1	19	0	3	0	1	0	0	0	0	0	0	0	0.6	0	0.6	0	0.6	32.4	44.7
1300	23	1	18	0	3	0	1	0	0	0	0	0	0	0	1.2	0	0.0	0	0.0	32.9	45.1
1400	23	1	19	0	2	0	1	0	0	0	0	0	0	0	0.6	0	0.0	0	0.0	31.7	42.7
1500	27	1	22	0	4	0	0	0	0	0	0	0	0	1	2.1	0	0.0	0	0.0	32.4	45.1
1600	**28**	**2**	**20**	**1**	**4**	**0**	**0**	**0**	**0**	**0**	**0**	**0**	**0**	**1**	**2.1**	**0**	**1.0**	**0**	**1.0**	**33.9**	**44.9**
1700	21	0	17	1	2	0	0	0	0	0	0	0	0	0	0.0	0	0.0	0	0.0	35.8	47.3
1800	15	1	12	0	2	0	0	0	0	0	0	0	0	0	2.0	0	0.0	0	0.0	34.5	47.1
1900	11	0	10	0	1	0	0	0	0	0	0	0	0	0	0.0	0	0.0	0	0.0	34.2	45.3
2000	8	0	6	0	1	0	0	0	0	0	0	0	0	0	1.8	0	0.0	0	0.0	31.4	-
2100	4	0	4	0	0	0	0	0	0	0	0	0	0	0	0.0	0	0.0	0	0.0	32	-
2200	2	0	2	0	0	0	0	0	0	0	0	0	0	0	0.0	0	0.0	0	0.0	36.9	-
2300	2	0	2	0	0	0	0	0	0	0	0	0	0	0	0.0	0	0.0	0	0.0	34.3	-
07-19	**255**	**10**	**197**	**5**	**32**	**1**	**8**	**0**	**2**	**0**	**0**	**0**	**0**	**4**	**1.5**	**1**	**0.3**	**1**	**0.3**	**34.1**	**45.9**
06-22	**282**	**10**	**219**	**5**	**35**	**1**	**8**	**0**	**2**	**0**	**0**	**0**	**0**	**4**	**1.4**	**1**	**0.3**	**1**	**0.3**	**34**	**45.7**
06-00	**286**	**10**	**223**	**5**	**35**	**1**	**9**	**0**	**2**	**0**	**0**	**0**	**0**	**4**	**1.3**	**1**	**0.3**	**1**	**0.3**	**34.1**	**45.7**
00-00	**289**	**10**	**225**	**5**	**36**	**1**	**9**	**0**	**2**	**0**	**0**	**0**	**0**	**4**	**1.3**	**1**	**0.3**	**1**	**0.2**	**34**	**45.7**

Virtual Week (1)

Time	Total	Classification												]PSL	]PSL%	]SL1	]SL1%	]SL2	]SL2%	Mean	Vpp
		1 MCL	2 SV	3 SVT	4 TB2	5 TB3	6 T4	7 ART3	8 ART4	9 ART5	10 ART6	11 BD	12 DRT	60	60	68 ACPO	68 ACPO	70 DfT	70 DfT		85
Mon	256	9	195	2	43	0	2	2	3	0	0	0	0	3	1.2	0	0.0	0	0.0	37	46.6
Tue	265	10	216	1	31	2	1	1	3	0	0	0	0	4	1.5	0	0.0	0	0.0	38	47.9
Wed	259	8	199	5	42	1	1	0	1	2	0	0	0	7	2.7	1	0.4	1	0.4	39.8	49.4
Thu	380	5	293	25	45	2	5	0	3	1	1	0	0	3	0.8	1	0.3	1	0.3	32.1	43.7
Fri	418	7	312	1	44	0	51	0	2	0	1	0	0	5	1.2	3	0.7	2	0.5	30.1	43.3
| Sat	249	18	198	2	28	0	3	0	0	0	0	0	0	3	1.2	1	0.4	1	0.4	31.2	43.4
| Sun	196	15	160	2	18	0	1	0	0	0	0	0	0	2	1.0	0	0.0	0	0.0	32.4	44.7
5 Day Ave.	**316**	**8**	**243**	**7**	**41**	**1**	**12**	**1**	**2**	**1**	**0**	**0**	**0**	**4**	**1.3**	**1**	**0.3**	**1**	**0.3**	**35.4**	**46.2**
7 Day Ave.	**289**	**10**	**225**	**5**	**36**	**1**	**9**	**0**	**2**	**0**	**0**	**0**	**0**	**4**	**1.3**	**1**	**0.3**	**1**	**0.2**	**34.0**	**45.7**
--	**2023**	**72**	**1573**	**38**	**251**	**5**	**64**	**3**	**12**	**3**	**2**	**0**	**0**	**27**	**1.3**	**6**	**0.3**	**5**	**0.2**	**34.0**	**45.7**

Summary Graphs

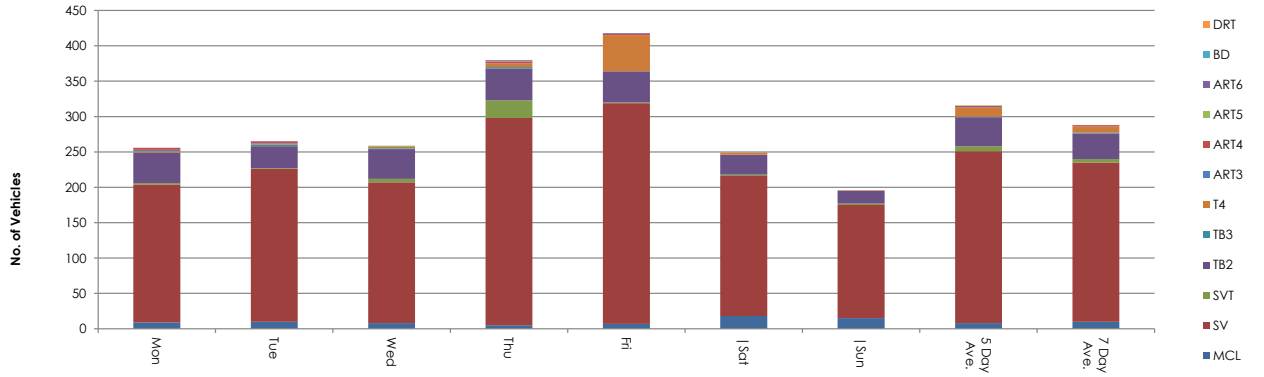

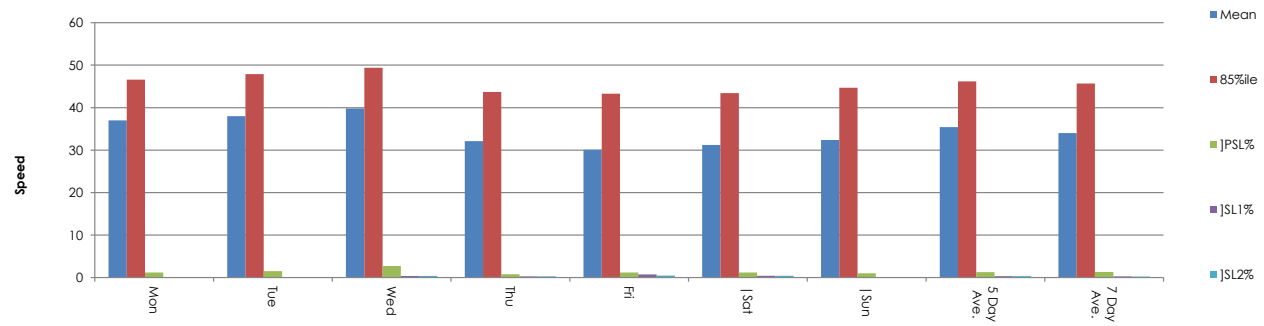

Site 2
Location Moorhouse Road
Direction Two Way

16693 / EGMANTON SOLAR FARM
APRIL 2025
AUTOMATIC TRAFFIC COUNT

24 April 2025 **Thursday**

Time	Total	Speed Bins (mph)																												
		0 - 5	5 - 10	10 - 15	15 - 20	20 - 25	25 - 30	30 - 35	35 - 40	40 - 45	45 - 50	50 - 55	55 - 60	60 - 65	65 - 70	70 - 75	75 - 80	80 - 85	85 - 90	90 - 95	95 - 100	100 - 105	105 - 110	110 - 115	115 - 120	120 - 125	125 - 130	130 - 135	135 - 140
0000	0	0	0	0	0	0	0	0	0	0	0	0	0	0	0	0	0	0	0	0	0	0	0	0	0	0	0	0	0	0
0015	0	0	0	0	0	0	0	0	0	0	0	0	0	0	0	0	0	0	0	0	0	0	0	0	0	0	0	0	0	0
0030	0	0	0	0	0	0	0	0	0	0	0	0	0	0	0	0	0	0	0	0	0	0	0	0	0	0	0	0	0	0
0045	0	0	0	0	0	0	0	0	0	0	0	0	0	0	0	0	0	0	0	0	0	0	0	0	0	0	0	0	0	0
0100	0	0	0	0	0	0	0	0	0	0	0	0	0	0	0	0	0	0	0	0	0	0	0	0	0	0	0	0	0	0
0115	0	0	0	0	0	0	0	0	0	0	0	0	0	0	0	0	0	0	0	0	0	0	0	0	0	0	0	0	0	0
0130	0	0	0	0	0	0	0	0	0	0	0	0	0	0	0	0	0	0	0	0	0	0	0	0	0	0	0	0	0	0
0145	1	0	0	0	0	0	0	1	0	0	0	0	0	0	0	0	0	0	0	0	0	0	0	0	0	0	0	0	0	0
0200	0	0	0	0	0	0	0	0	0	0	0	0	0	0	0	0	0	0	0	0	0	0	0	0	0	0	0	0	0	0
0215	0	0	0	0	0	0	0	0	0	0	0	0	0	0	0	0	0	0	0	0	0	0	0	0	0	0	0	0	0	0
0230	0	0	0	0	0	0	0	0	0	0	0	0	0	0	0	0	0	0	0	0	0	0	0	0	0	0	0	0	0	0
0245	0	0	0	0	0	0	0	0	0	0	0	0	0	0	0	0	0	0	0	0	0	0	0	0	0	0	0	0	0	0
0300	0	0	0	0	0	0	0	0	0	0	0	0	0	0	0	0	0	0	0	0	0	0	0	0	0	0	0	0	0	0
0315	0	0	0	0	0	0	0	0	0	0	0	0	0	0	0	0	0	0	0	0	0	0	0	0	0	0	0	0	0	0
0330	0	0	0	0	0	0	0	0	0	0	0	0	0	0	0	0	0	0	0	0	0	0	0	0	0	0	0	0	0	0
0345	0	0	0	0	0	0	0	0	0	0	0	0	0	0	0	0	0	0	0	0	0	0	0	0	0	0	0	0	0	0
0400	0	0	0	0	0	0	0	0	0	0	0	0	0	0	0	0	0	0	0	0	0	0	0	0	0	0	0	0	0	0
0415	1	0	0	0	0	0	0	0	1	0	0	0	0	0	0	0	0	0	0	0	0	0	0	0	0	0	0	0	0	0
0430	2	0	0	0	0	1	0	1	0	0	0	0	0	0	0	0	0	0	0	0	0	0	0	0	0	0	0	0	0	0
0445	0	0	0	0	0	0	0	0	0	0	0	0	0	0	0	0	0	0	0	0	0	0	0	0	0	0	0	0	0	0
0500	0	0	0	0	0	0	0	0	0	0	0	0	0	0	0	0	0	0	0	0	0	0	0	0	0	0	0	0	0	0
0515	0	0	0	0	0	0	0	0	0	0	0	0	0	0	0	0	0	0	0	0	0	0	0	0	0	0	0	0	0	0
0530	0	0	0	0	0	0	0	0	0	0	0	0	0	0	0	0	0	0	0	0	0	0	0	0	0	0	0	0	0	0
0545	0	0	0	0	0	0	0	0	0	0	0	0	0	0	0	0	0	0	0	0	0	0	0	0	0	0	0	0	0	0
0600	0	0	0	0	0	0	0	0	0	0	0	0	0	0	0	0	0	0	0	0	0	0	0	0	0	0	0	0	0	0
0615	1	0	0	0	0	0	0	1	0	0	0	0	0	0	0	0	0	0	0	0	0	0	0	0	0	0	0	0	0	0
0630	0	0	0	0	0	0	0	0	0	0	0	0	0	0	0	0	0	0	0	0	0	0	0	0	0	0	0	0	0	0
0645	3	0	0	0	0	0	1	1	0	1	0	0	0	0	0	0	0	0	0	0	0	0	0	0	0	0	0	0	0	0
0700	5	0	0	0	0	0	0	0	2	1	1	1	0	0	0	0	0	0	0	0	0	0	0	0	0	0	0	0	0	0
0715	5	0	0	0	0	0	2	0	0	2	0	0	1	0	0	0	0	0	0	0	0	0	0	0	0	0	0	0	0	0
0730	5	0	0	0	0	0	0	1	2	1	0	1	0	0	0	0	0	0	0	0	0	0	0	0	0	0	0	0	0	0
0745	4	0	0	0	0	0	0	2	2	0	0	0	0	0	0	0	0	0	0	0	0	0	0	0	0	0	0	0	0	0
0800	11	0	0	0	1	1	1	1	1	1	3	1	1	0	0	0	0	0	0	0	0	0	0	0	0	0	0	0	0	0
0815	5	0	0	0	0	0	0	1	3	1	0	0	0	0	0	0	0	0	0	0	0	0	0	0	0	0	0	0	0	0
0830	8	0	0	0	1	1	1	0	3	1	1	0	0	0	0	0	0	0	0	0	0	0	0	0	0	0	0	0	0	0
0845	9	0	0	0	0	2	0	0	3	1	2	0	1	0	0	0	0	0	0	0	0	0	0	0	0	0	0	0	0	0
0900	4	0	0	0	0	0	1	0	2	0	1	0	0	0	0	0	0	0	0	0	0	0	0	0	0	0	0	0	0	0
0915	1	0	0	0	0	0	0	0	0	1	0	0	0	0	0	0	0	0	0	0	0	0	0	0	0	0	0	0	0	0
0930	3	0	0	0	0	0	0	0	0	1	2	0	0	0	0	0	0	0	0	0	0	0	0	0	0	0	0	0	0	0
0945	3	0	0	0	0	0	2	1	0	0	0	0	0	0	0	0	0	0	0	0	0	0	0	0	0	0	0	0	0	0
1000	5	0	0	0	0	0	1	1	1	2	0	0	0	0	0	0	0	0	0	0	0	0	0	0	0	0	0	0	0	0
1015	5	0	0	1	1	1	1	0	1	0	0	0	0	0	0	0	0	0	0	0	0	0	0	0	0	0	0	0	0	0
1030	9	0	0	1	3	1	1	2	0	0	0	1	0	0	0	0	0	0	0	0	0	0	0	0	0	0	0	0	0	0
1045	11	0	0	0	3	1	3	1	0	1	2	0	0	0	0	0	0	0	0	0	0	0	0	0	0	0	0	0	0	0
1100	6	0	0	0	0	1	0	0	1	3	1	0	0	0	0	0	0	0	0	0	0	0	0	0	0	0	0	0	0	0
1115	**13**	**0**	**1**	**0**	**0**	**3**	**2**	**3**	**2**	**1**	**0**	**0**	**0**	**0**	**0**	**0**	**1**	**0**	**0**	**0**	**0**	**0**	**0**	**0**	**0**	**0**	**0**	**0**	**0**	**0**
1130	5	0	0	0	0	0	1	2	0	2	0	0	0	0	0	0	0	0	0	0	0	0	0	0	0	0	0	0	0	0
1145	8	0	0	1	3	0	2	0	1	1	0	0	0	0	0	0	0	0	0	0	0	0	0	0	0	0	0	0	0	0
1200	8	0	0	0	2	0	4	2	0	0	0	0	0	0	0	0	0	0	0	0	0	0	0	0	0	0	0	0	0	0
1215	8	0	0	0	1	1	2	1	0	1	2	0	0	0	0	0	0	0	0	0	0	0	0	0	0	0	0	0	0	0
1230	6	0	0	0	1	1	1	1	0	2	0	0	0	0	0	0	0	0	0	0	0	0	0	0	0	0	0	0	0	0
1245	5	0	0	1	2	0	0	0	1	1	0	0	0	0	0	0	0	0	0	0	0	0	0	0	0	0	0	0	0	0
1300	5	0	0	1	0	0	0	1	0	1	1	1	0	0	0	0	0	0	0	0	0	0	0	0	0	0	0	0	0	0
1315	11	0	0	2	3	2	3	0	0	1	0	0	0	0	0	0	0	0	0	0	0	0	0	0	0	0	0	0	0	0
1330	3	0	0	0	0	0	0	1	2	0	0	0	0	0	0	0	0	0	0	0	0	0	0	0	0	0	0	0	0	0
1345	3	0	0	0	1	0	0	0	1	1	0	0	0	0	0	0	0	0	0	0	0	0	0	0	0	0	0	0	0	0
1400	2	0	1	0	0	0	1	0	0	0	0	0	0	0	0	0	0	0	0	0	0	0	0	0	0	0	0	0	0	0
1415	7	0	0	0	0	2	3	1	0	1	0	0	0	0	0	0	0	0	0	0	0	0	0	0	0	0	0	0	0	0
1430	7	0	0	0	2	1	0	0	3	0	1	0	0	0	0	0	0	0	0	0	0	0	0	0	0	0	0	0	0	0
1445	6	0	0	0	0	0	3	1	1	1	0	0	0	0	0	0	0	0	0	0	0	0	0	0	0	0	0	0	0	0
1500	11	0	0	0	1	2	1	0	1	4	0	0	1	0	1	0	0	0	0	0	0	0	0	0	0	0	0	0	0	0
1515	5	0	0	1	1	0	1	2	0	0	0	0	0	0	0	0	0	0	0	0	0	0	0	0	0	0	0	0	0	0
1530	12	0	0	0	1	2	0	4	3	2	0	0	0	0	0	0	0	0	0	0	0	0	0	0	0	0	0	0	0	0
1545	6	0	0	0	0	1	1	0	3	1	0	0	0	0	0	0	0	0	0	0	0	0	0	0	0	0	0	0	0	0
1600	10	0	1	2	2	2	1	1	0	1	0	0	0	0	0	0	0	0	0	0	0	0	0	0	0	0	0	0	0	0
1615	9	0	0	0	5	0	2	0	0	1	1	0	0	0	0	0	0	0	0	0	0	0	0	0	0	0	0	0	0	0
1630	**13**	**0**	**0**	**0**	**1**	**1**	**1**	**4**	**3**	**2**	**1**	**0**	**0**	**0**	**0**	**0**	**0**	**0**	**0**	**0**	**0**	**0**	**0**	**0**	**0**	**0**	**0**	**0**	**0**	**0**
1645	9	0	0	0	1	2	1	1	0	3	1	0	0	0	0	0	0	0	0	0	0	0	0	0	0	0	0	0	0	0
1700	**13**	**0**	**0**	**0**	**1**	**1**	**1**	**1**	**5**	**1**	**2**	**0**	**1**	**0**	**0**	**0**	**0**	**0**	**0**	**0**	**0**	**0**	**0**	**0**	**0**	**0**	**0**	**0**	**0**	**0**
1715	**13**	**0**	**1**	**1**	**1**	**1**	**4**	**3**	**0**	**1**	**1**	**0**	**0**	**0**	**0**	**0**	**0**	**0**	**0**	**0**	**0**	**0**	**0**	**0**	**0**	**0**	**0**	**0**	**0**	**0**
1730	5	0	0	0	0	1	2	2	0	0	0	0	0	0	0	0	0	0	0	0	0	0	0	0	0	0	0	0	0	0
1745	8	0	0	2	0	3	0	0	2	0	1	0	0	0	0	0	0	0	0	0	0	0	0	0	0	0	0	0	0	0
1800	2	0	0	0	0	1	0	1	0	0	0	0	0	0	0	0	0	0	0	0	0	0	0	0	0	0	0	0	0	0
1815	11	0	0	1	1	1	0	4	1	1	1	0	0	1	0	0	0	0	0	0	0	0	0	0	0	0	0	0	0	0
1830	4	0	0	0	0	0	1	2	1	0	0	0	0	0	0	0	0	0	0	0	0	0	0	0	0	0	0	0	0	0
1845	3	0	0	0	1	0	0	0	0	0	1	1	0	0	0	0	0	0	0	0	0	0	0	0	0	0	0	0	0	0
1900	3	0	0	0	1	1	0	1	0	0	0	0	0	0	0	0	0	0	0	0	0	0	0	0	0	0	0	0	0	0
1915	3	0	0	0	0	0	0	1	0	1	0	1	0	0	0	0	0	0	0	0	0	0	0	0	0	0	0	0	0	0
1930	5	0	0	0	0	2	1	1	1	0	0	0	0	0	0	0	0	0	0	0	0	0	0	0	0	0	0	0	0	0
1945	7	0	0	0	1	0	3	1	0	1	0	0	1	0	0	0	0	0	0	0	0	0	0	0	0	0	0	0	0	0
2000	1	0	0	0	0	1	0	0	0	0	0	0	0	0	0	0	0	0	0	0	0	0	0	0	0	0	0	0	0	0
2015	2	0	0	0	0	0	0	1	0	1	0	0	0	0	0	0	0	0	0	0	0	0	0	0	0	0	0	0	0	0
2030	0	0	0	0	0	0	0	0	0	0	0	0	0	0	0	0	0	0	0	0	0	0	0	0	0	0	0	0	0	0
2045	3	0	0	0	1	1	0	1	0	0	0	0	0	0	0	0	0	0	0	0	0	0	0	0	0	0	0	0	0	0
2100	1	0	0	0	0	0	0	0	0	1	0	0	0	0	0	0	0	0	0	0	0	0	0	0	0	0	0	0	0	0
2115	1	0	0	0	0	0	0	1	0	0	0	0	0	0	0	0	0	0	0	0	0	0	0	0	0	0	0	0	0	0
2130	2	0	0	0	0	0	1	0	0	1	0	0	0	0	0	0	0	0	0	0	0	0	0	0	0	0	0	0	0	0
2145	6	0	0	0	0	0	0	6	0	0	0	0	0	0	0	0	0	0	0	0	0	0	0	0	0	0	0	0	0	0
2200	4	0	0	0	0	0	1	1	0	2	0	0	0	0	0	0	0	0	0	0	0	0	0	0	0	0	0	0	0	0
2215	2	0	0	0	0	1	0	0	0	0	0	0	1	0	0	0	0	0	0	0	0	0	0	0	0	0	0	0	0	0
2230	0	0	0	0	0	0	0	0	0	0	0	0	0	0	0	0	0	0	0	0	0	0	0	0	0	0	0	0	0	0
2245	1	0	0	0	0	1	0	0	0	0	0	0	0	0	0	0	0	0	0	0	0	0	0	0	0	0	0	0	0	0
2300	0	0	0	0	0	0	0	0	0	0	0	0	0	0	0	0	0	0	0	0	0	0	0	0	0	0	0	0	0	0
2315	0	0	0	0	0	0	0	0	0	0	0	0	0	0	0	0	0	0	0	0	0	0	0	0	0	0	0	0	0	0
2330	1	0	0	0	0	0	0	0	0	0	1	0	0	0	0	0	0	0	0	0	0	0	0	0	0	0	0	0	0	0
2345	0	0	0	0	0	0	0	0	0	0	0	0	0	0	0	0	0	0	0	0	0	0	0	0	0	0	0	0	0	0
07-19	**330**	**0**	**4**	**14**	**40**	**36**	**51**	**48**	**51**	**46**	**26**	**6**	**5**	**1**	**1**	**0**	**1**	**0**	**0**	**0**	**0**	**0**	**0**	**0**	**0**	**0**	**0**	**0**	**0**	**0**
06-22	**368**	**0**	**4**	**14**	**43**	**41**	**57**	**63**	**52**	**52**	**26**	**7**	**6**	**1**	**1**	**0**	**1**	**0**	**0**	**0**	**0**	**0**	**0**	**0**	**0**	**0**	**0**	**0**	**0**	**0**
06-00	**376**	**0**	**4**	**14**	**43**	**43**	**58**	**64**	**52**	**54**	**27**	**7**	**7**	**1**	**1**	**0**	**1**	**0**	**0**	**0**	**0**	**0**	**0**	**0**	**0**	**0**	**0**	**0**	**0**	**0**
00-00	**380**	**0**	**4**	**14**	**43**	**44**	**58**	**66**	**53**	**54**	**27**	**7**	**7**	**1**	**1**	**0**	**1**	**0**	**0**	**0**	**0**	**0**	**0**	**0**	**0**	**0**	**0**	**0**	**0**	**0**

Site 2
Location Moorhouse Road
Direction Two Way

25 April 2025 **Friday**

16693 / EGMANTON SOLAR FARM
APRIL 2025
AUTOMATIC TRAFFIC COUNT

Time	Total	Speed Bins (mph)																												
		0 - 5	5 - 10	10 - 15	15 - 20	20 - 25	25 - 30	30 - 35	35 - 40	40 - 45	45 - 50	50 - 55	55 - 60	60 - 65	65 - 70	70 - 75	75 - 80	80 - 85	85 - 90	90 - 95	95 - 100	100 - 105	105 - 110	110 - 115	115 - 120	120 - 125	125 - 130	130 - 135	135 - 140
0000	0	0	0	0	0	0	0	0	0	0	0	0	0	0	0	0	0	0	0	0	0	0	0	0	0	0	0	0	0	0
0015	0	0	0	0	0	0	0	0	0	0	0	0	0	0	0	0	0	0	0	0	0	0	0	0	0	0	0	0	0	0
0030	0	0	0	0	0	0	0	0	0	0	0	0	0	0	0	0	0	0	0	0	0	0	0	0	0	0	0	0	0	0
0045	0	0	0	0	0	0	0	0	0	0	0	0	0	0	0	0	0	0	0	0	0	0	0	0	0	0	0	0	0	0
0100	0	0	0	0	0	0	0	0	0	0	0	0	0	0	0	0	0	0	0	0	0	0	0	0	0	0	0	0	0	0
0115	0	0	0	0	0	0	0	0	0	0	0	0	0	0	0	0	0	0	0	0	0	0	0	0	0	0	0	0	0	0
0130	0	0	0	0	0	0	0	0	0	0	0	0	0	0	0	0	0	0	0	0	0	0	0	0	0	0	0	0	0	0
0145	0	0	0	0	0	0	0	0	0	0	0	0	0	0	0	0	0	0	0	0	0	0	0	0	0	0	0	0	0	0
0200	0	0	0	0	0	0	0	0	0	0	0	0	0	0	0	0	0	0	0	0	0	0	0	0	0	0	0	0	0	0
0215	0	0	0	0	0	0	0	0	0	0	0	0	0	0	0	0	0	0	0	0	0	0	0	0	0	0	0	0	0	0
0230	0	0	0	0	0	0	0	0	0	0	0	0	0	0	0	0	0	0	0	0	0	0	0	0	0	0	0	0	0	0
0245	0	0	0	0	0	0	0	0	0	0	0	0	0	0	0	0	0	0	0	0	0	0	0	0	0	0	0	0	0	0
0300	0	0	0	0	0	0	0	0	0	0	0	0	0	0	0	0	0	0	0	0	0	0	0	0	0	0	0	0	0	0
0315	0	0	0	0	0	0	0	0	0	0	0	0	0	0	0	0	0	0	0	0	0	0	0	0	0	0	0	0	0	0
0330	0	0	0	0	0	0	0	0	0	0	0	0	0	0	0	0	0	0	0	0	0	0	0	0	0	0	0	0	0	0
0345	0	0	0	0	0	0	0	0	0	0	0	0	0	0	0	0	0	0	0	0	0	0	0	0	0	0	0	0	0	0
0400	0	0	0	0	0	0	0	0	0	0	0	0	0	0	0	0	0	0	0	0	0	0	0	0	0	0	0	0	0	0
0415	0	0	0	0	0	0	0	0	0	0	0	0	0	0	0	0	0	0	0	0	0	0	0	0	0	0	0	0	0	0
0430	0	0	0	0	0	0	0	0	0	0	0	0	0	0	0	0	0	0	0	0	0	0	0	0	0	0	0	0	0	0
0445	0	0	0	0	0	0	0	0	0	0	0	0	0	0	0	0	0	0	0	0	0	0	0	0	0	0	0	0	0	0
0500	0	0	0	0	0	0	0	0	0	0	0	0	0	0	0	0	0	0	0	0	0	0	0	0	0	0	0	0	0	0
0515	0	0	0	0	0	0	0	0	0	0	0	0	0	0	0	0	0	0	0	0	0	0	0	0	0	0	0	0	0	0
0530	0	0	0	0	0	0	0	0	0	0	0	0	0	0	0	0	0	0	0	0	0	0	0	0	0	0	0	0	0	0
0545	0	0	0	0	0	0	0	0	0	0	0	0	0	0	0	0	0	0	0	0	0	0	0	0	0	0	0	0	0	0
0600	0	0	0	0	0	0	0	0	0	0	0	0	0	0	0	0	0	0	0	0	0	0	0	0	0	0	0	0	0	0
0615	3	0	0	0	0	0	0	3	0	0	0	0	0	0	0	0	0	0	0	0	0	0	0	0	0	0	0	0	0	0
0630	1	0	0	0	0	0	0	1	0	0	0	0	0	0	0	0	0	0	0	0	0	0	0	0	0	0	0	0	0	0
0645	3	0	0	0	1	0	0	0	0	2	0	0	0	0	0	0	0	0	0	0	0	0	0	0	0	0	0	0	0	0
0700	5	0	0	1	2	0	0	0	0	1	1	0	0	0	0	0	0	0	0	0	0	0	0	0	0	0	0	0	0	0
0715	6	0	0	0	2	0	0	1	1	1	1	0	0	0	0	0	0	0	0	0	0	0	0	0	0	0	0	0	0	0
0730	8	0	0	1	2	1	2	1	1	0	0	0	0	0	0	0	0	0	0	0	0	0	0	0	0	0	0	0	0	0
0745	10	0	0	0	1	0	1	1	3	2	0	1	0	1	0	0	0	0	0	0	0	0	0	0	0	0	0	0	0	0
0800	7	0	0	0	2	0	0	0	2	1	0	0	1	1	0	0	0	0	0	0	0	0	0	0	0	0	0	0	0	0
0815	7	0	0	0	2	0	1	3	1	0	0	0	0	0	0	0	0	0	0	0	0	0	0	0	0	0	0	0	0	0
0830	6	0	0	1	0	1	0	0	2	1	1	0	0	0	0	0	0	0	0	0	0	0	0	0	0	0	0	0	0	0
0845	7	0	0	0	0	0	0	1	2	2	1	1	0	0	0	0	0	0	0	0	0	0	0	0	0	0	0	0	0	0
0900	6	0	0	0	0	2	0	2	0	0	1	0	1	0	0	0	0	0	0	0	0	0	0	0	0	0	0	0	0	0
0915	8	0	0	0	0	1	0	1	1	3	0	2	0	0	0	0	0	0	0	0	0	0	0	0	0	0	0	0	0	0
0930	4	0	0	1	1	0	0	0	1	0	1	0	0	0	0	0	0	0	0	0	0	0	0	0	0	0	0	0	0	0
0945	4	0	0	0	1	0	0	1	1	0	0	1	0	0	0	0	0	0	0	0	0	0	0	0	0	0	0	0	0	0
1000	6	0	0	0	0	1	0	0	2	1	0	2	0	0	0	0	0	0	0	0	0	0	0	0	0	0	0	0	0	0
1015	**11**	**0**	**0**	**0**	**0**	**4**	**2**	**3**	**1**	**1**	**0**	**0**	**0**	**0**	**0**	**0**	**0**	**0**	**0**	**0**	**0**	**0**	**0**	**0**	**0**	**0**	**0**	**0**	**0**	**0**
1030	7	0	0	0	3	0	1	1	1	1	0	0	0	0	0	0	0	0	0	0	0	0	0	0	0	0	0	0	0	0
1045	3	0	0	0	1	0	0	0	0	2	0	0	0	0	0	0	0	0	0	0	0	0	0	0	0	0	0	0	0	0
1100	6	0	0	0	1	0	0	2	1	1	1	0	0	0	0	0	0	0	0	0	0	0	0	0	0	0	0	0	0	0
1115	7	0	0	1	0	2	0	1	1	1	1	0	0	0	0	0	0	0	0	0	0	0	0	0	0	0	0	0	0	0
1130	5	0	1	0	0	0	1	1	1	0	0	1	0	0	0	0	0	0	0	0	0	0	0	0	0	0	0	0	0	0
1145	6	0	0	0	0	0	2	1	1	0	1	0	0	0	1	0	0	0	0	0	0	0	0	0	0	0	0	0	0	0
1200	4	0	0	0	0	1	0	2	1	0	0	0	0	0	0	0	0	0	0	0	0	0	0	0	0	0	0	0	0	0
1215	6	0	0	1	0	1	1	1	1	1	0	0	0	0	0	0	0	0	0	0	0	0	0	0	0	0	0	0	0	0
1230	10	0	0	0	0	0	3	3	0	1	3	0	0	0	0	0	0	0	0	0	0	0	0	0	0	0	0	0	0	0
1245	15	0	0	1	3	1	6	1	0	0	1	1	1	0	0	0	0	0	0	0	0	0	0	0	0	0	0	0	0	0
1300	13	0	0	0	1	1	3	1	3	1	2	1	0	0	0	0	0	0	0	0	0	0	0	0	0	0	0	0	0	0
1315	8	0	0	0	3	0	3	1	0	1	0	0	0	0	0	0	0	0	0	0	0	0	0	0	0	0	0	0	0	0
1330	13	0	1	1	3	3	4	1	0	0	0	0	0	0	0	0	0	0	0	0	0	0	0	0	0	0	0	0	0	0
1345	5	0	0	1	1	1	0	0	0	1	1	0	0	0	0	0	0	0	0	0	0	0	0	0	0	0	0	0	0	0
1400	11	0	0	0	3	2	2	3	1	0	0	0	0	0	0	0	0	0	0	0	0	0	0	0	0	0	0	0	0	0
1415	10	0	0	1	1	1	0	3	1	2	0	0	1	0	0	0	0	0	0	0	0	0	0	0	0	0	0	0	0	0
1430	6	0	0	2	2	0	0	1	1	0	0	0	0	0	0	0	0	0	0	0	0	0	0	0	0	0	0	0	0	0
1445	12	0	0	1	1	6	0	3	0	1	0	0	0	0	0	0	0	0	0	0	0	0	0	0	0	0	0	0	0	0
1500	14	0	1	0	1	2	9	1	0	0	0	0	0	0	0	0	0	0	0	0	0	0	0	0	0	0	0	0	0	0
1515	**24**	**0**	**2**	**4**	**10**	**3**	**1**	**1**	**2**	**0**	**0**	**1**	**0**	**0**	**0**	**0**	**0**	**0**	**0**	**0**	**0**	**0**	**0**	**0**	**0**	**0**	**0**	**0**	**0**	**0**
1530	11	0	0	2	1	2	2	1	2	0	0	1	0	0	0	0	0	0	0	0	0	0	0	0	0	0	0	0	0	0
1545	6	0	0	0	1	0	2	2	0	0	1	0	0	0	0	0	0	0	0	0	0	0	0	0	0	0	0	0	0	0
1600	11	0	0	0	2	3	4	1	0	0	1	0	0	0	0	0	0	0	0	0	0	0	0	0	0	0	0	0	0	0
1615	9	0	1	0	0	4	1	1	0	1	0	0	1	0	0	0	0	0	0	0	0	0	0	0	0	0	0	0	0	0
1630	14	0	0	2	0	1	2	2	4	2	0	0	0	0	0	1	0	0	0	0	0	0	0	0	0	0	0	0	0	0
1645	10	0	0	0	0	3	1	0	2	1	1	1	0	0	0	0	1	0	0	0	0	0	0	0	0	0	0	0	0	0
1700	6	0	0	0	1	0	1	1	2	0	0	0	1	0	0	0	0	0	0	0	0	0	0	0	0	0	0	0	0	0
1715	10	0	0	0	2	1	0	3	1	2	0	0	1	0	0	0	0	0	0	0	0	0	0	0	0	0	0	0	0	0
1730	1	0	0	0	0	0	0	0	0	0	1	0	0	0	0	0	0	0	0	0	0	0	0	0	0	0	0	0	0	0
1745	4	0	0	0	0	1	2	0	0	1	0	0	0	0	0	0	0	0	0	0	0	0	0	0	0	0	0	0	0	0
1800	6	0	1	0	1	0	1	0	1	1	1	0	0	0	0	0	0	0	0	0	0	0	0	0	0	0	0	0	0	0
1815	4	0	0	1	0	1	2	0	0	0	0	0	0	0	0	0	0	0	0	0	0	0	0	0	0	0	0	0	0	0
1830	10	0	2	2	1	1	1	0	1	2	0	0	0	0	0	0	0	0	0	0	0	0	0	0	0	0	0	0	0	0
1845	1	0	0	0	0	0	0	1	0	0	0	0	0	0	0	0	0	0	0	0	0	0	0	0	0	0	0	0	0	0
1900	3	0	0	1	1	0	0	1	0	0	0	0	0	0	0	0	0	0	0	0	0	0	0	0	0	0	0	0	0	0
1915	2	0	1	0	0	0	0	0	0	0	1	0	0	0	0	0	0	0	0	0	0	0	0	0	0	0	0	0	0	0
1930	3	0	0	0	1	0	1	0	0	0	1	0	0	0	0	0	0	0	0	0	0	0	0	0	0	0	0	0	0	0
1945	3	0	0	1	1	0	1	0	0	0	0	0	0	0	0	0	0	0	0	0	0	0	0	0	0	0	0	0	0	0
2000	2	0	0	0	1	0	0	0	0	1	0	0	0	0	0	0	0	0	0	0	0	0	0	0	0	0	0	0	0	0
2015	4	0	0	1	2	0	0	0	1	0	0	0	0	0	0	0	0	0	0	0	0	0	0	0	0	0	0	0	0	0
2030	3	0	0	0	0	0	3	0	0	0	0	0	0	0	0	0	0	0	0	0	0	0	0	0	0	0	0	0	0	0
2045	0	0	0	0	0	0	0	0	0	0	0	0	0	0	0	0	0	0	0	0	0	0	0	0	0	0	0	0	0	0
2100	0	0	0	0	0	0	0	0	0	0	0	0	0	0	0	0	0	0	0	0	0	0	0	0	0	0	0	0	0	0
2115	0	0	0	0	0	0	0	0	0	0	0	0	0	0	0	0	0	0	0	0	0	0	0	0	0	0	0	0	0	0
2130	0	0	0	0	0	0	0	0	0	0	0	0	0	0	0	0	0	0	0	0	0	0	0	0	0	0	0	0	0	0
2145	2	0	0	0	1	0	0	0	0	0	1	0	0	0	0	0	0	0	0	0	0	0	0	0	0	0	0	0	0	0
2200	0	0	0	0	0	0	0	0	0	0	0	0	0	0	0	0	0	0	0	0	0	0	0	0	0	0	0	0	0	0
2215	0	0	0	0	0	0	0	0	0	0	0	0	0	0	0	0	0	0	0	0	0	0	0	0	0	0	0	0	0	0
2230	1	0	0	0	0	0	0	0	1	0	0	0	0	0	0	0	0	0	0	0	0	0	0	0	0	0	0	0	0	0
2245	0	0	0	0	0	0	0	0	0	0	0	0	0	0	0	0	0	0	0	0	0	0	0	0	0	0	0	0	0	0
2300	1	0	0	0	1	0	0	0	0	0	0	0	0	0	0	0	0	0	0	0	0	0	0	0	0	0	0	0	0	0
2315	1	0	0	0	1	0	0	0	0	0	0	0	0	0	0	0	0	0	0	0	0	0	0	0	0	0	0	0	0	0
2330	2	0	0	0	0	1	0	0	1	0	0	0	0	0	0	0	0	0	0	0	0	0	0	0	0	0	0	0	0	0
2345	1	0	0	0	1	0	0	0	0	0	0	0	0	0	0	0	0	0	0	0	0	0	0	0	0	0	0	0	0	0
07-19	**383**	**0**	**9**	**24**	**56**	**51**	**61**	**54**	**46**	**36**	**21**	**13**	**7**	**2**	**1**	**1**	**1**	**0**	**0**	**0**	**0**	**0**	**0**	**0**	**0**	**0**	**0**	**0**	**0**	**0**
06-22	**412**	**0**	**10**	**27**	**64**	**51**	**66**	**59**	**47**	**39**	**24**	**13**	**7**	**2**	**1**	**1**	**1**	**0**	**0**	**0**	**0**	**0**	**0**	**0**	**0**	**0**	**0**	**0**	**0**	**0**
06-00	**418**	**0**	**10**	**27**	**67**	**52**	**66**	**59**	**49**	**39**	**24**	**13**	**7**	**2**	**1**	**1**	**1**	**0**	**0**	**0**	**0**	**0**	**0**	**0**	**0**	**0**	**0**	**0**	**0**	**0**
00-00	**418**	**0**	**10**	**27**	**67**	**52**	**66**	**59**	**49**	**39**	**24**	**13**	**7**	**2**	**1**	**1**	**1**	**0**	**0**	**0**	**0**	**0**	**0**	**0**	**0**	**0**	**0**	**0**	**0**	**0**

Site 2
Location Moorhouse Road
Direction Two Way

26 April 2025 **Saturday**

16693 / EGMANTON SOLAR FARM
APRIL 2025
AUTOMATIC TRAFFIC COUNT

Time	Total	Speed Bins (mph)																												
		0 - 5	5 - 10	10 - 15	15 - 20	20 - 25	25 - 30	30 - 35	35 - 40	40 - 45	45 - 50	50 - 55	55 - 60	60 - 65	65 - 70	70 - 75	75 - 80	80 - 85	85 - 90	90 - 95	95 - 100	100 - 105	105 - 110	110 - 115	115 - 120	120 - 125	125 - 130	130 - 135	135 - 140
0000	0	0	0	0	0	0	0	0	0	0	0	0	0	0	0	0	0	0	0	0	0	0	0	0	0	0	0	0	0	0
0015	0	0	0	0	0	0	0	0	0	0	0	0	0	0	0	0	0	0	0	0	0	0	0	0	0	0	0	0	0	0
0030	0	0	0	0	0	0	0	0	0	0	0	0	0	0	0	0	0	0	0	0	0	0	0	0	0	0	0	0	0	0
0045	0	0	0	0	0	0	0	0	0	0	0	0	0	0	0	0	0	0	0	0	0	0	0	0	0	0	0	0	0	0
0100	0	0	0	0	0	0	0	0	0	0	0	0	0	0	0	0	0	0	0	0	0	0	0	0	0	0	0	0	0	0
0115	1	0	0	0	0	1	0	0	0	0	0	0	0	0	0	0	0	0	0	0	0	0	0	0	0	0	0	0	0	0
0130	2	0	2	0	0	0	0	0	0	0	0	0	0	0	0	0	0	0	0	0	0	0	0	0	0	0	0	0	0	0
0145	0	0	0	0	0	0	0	0	0	0	0	0	0	0	0	0	0	0	0	0	0	0	0	0	0	0	0	0	0	0
0200	0	0	0	0	0	0	0	0	0	0	0	0	0	0	0	0	0	0	0	0	0	0	0	0	0	0	0	0	0	0
0215	0	0	0	0	0	0	0	0	0	0	0	0	0	0	0	0	0	0	0	0	0	0	0	0	0	0	0	0	0	0
0230	0	0	0	0	0	0	0	0	0	0	0	0	0	0	0	0	0	0	0	0	0	0	0	0	0	0	0	0	0	0
0245	0	0	0	0	0	0	0	0	0	0	0	0	0	0	0	0	0	0	0	0	0	0	0	0	0	0	0	0	0	0
0300	0	0	0	0	0	0	0	0	0	0	0	0	0	0	0	0	0	0	0	0	0	0	0	0	0	0	0	0	0	0
0315	0	0	0	0	0	0	0	0	0	0	0	0	0	0	0	0	0	0	0	0	0	0	0	0	0	0	0	0	0	0
0330	0	0	0	0	0	0	0	0	0	0	0	0	0	0	0	0	0	0	0	0	0	0	0	0	0	0	0	0	0	0
0345	0	0	0	0	0	0	0	0	0	0	0	0	0	0	0	0	0	0	0	0	0	0	0	0	0	0	0	0	0	0
0400	0	0	0	0	0	0	0	0	0	0	0	0	0	0	0	0	0	0	0	0	0	0	0	0	0	0	0	0	0	0
0415	1	0	0	1	0	0	0	0	0	0	0	0	0	0	0	0	0	0	0	0	0	0	0	0	0	0	0	0	0	0
0430	0	0	0	0	0	0	0	0	0	0	0	0	0	0	0	0	0	0	0	0	0	0	0	0	0	0	0	0	0	0
0445	2	0	0	1	1	0	0	0	0	0	0	0	0	0	0	0	0	0	0	0	0	0	0	0	0	0	0	0	0	0
0500	1	0	0	0	0	0	0	0	0	1	0	0	0	0	0	0	0	0	0	0	0	0	0	0	0	0	0	0	0	0
0515	0	0	0	0	0	0	0	0	0	0	0	0	0	0	0	0	0	0	0	0	0	0	0	0	0	0	0	0	0	0
0530	0	0	0	0	0	0	0	0	0	0	0	0	0	0	0	0	0	0	0	0	0	0	0	0	0	0	0	0	0	0
0545	0	0	0	0	0	0	0	0	0	0	0	0	0	0	0	0	0	0	0	0	0	0	0	0	0	0	0	0	0	0
0600	1	0	0	0	0	0	0	0	0	0	1	0	0	0	0	0	0	0	0	0	0	0	0	0	0	0	0	0	0	0
0615	1	0	0	1	0	0	0	0	0	0	0	0	0	0	0	0	0	0	0	0	0	0	0	0	0	0	0	0	0	0
0630	0	0	0	0	0	0	0	0	0	0	0	0	0	0	0	0	0	0	0	0	0	0	0	0	0	0	0	0	0	0
0645	3	0	0	0	0	0	2	0	0	0	0	1	0	0	0	0	0	0	0	0	0	0	0	0	0	0	0	0	0	0
0700	1	0	0	0	0	0	0	0	0	1	0	0	0	0	0	0	0	0	0	0	0	0	0	0	0	0	0	0	0	0
0715	1	0	0	0	0	0	0	1	0	0	0	0	0	0	0	0	0	0	0	0	0	0	0	0	0	0	0	0	0	0
0730	1	0	0	0	0	0	0	0	0	0	0	1	0	0	0	0	0	0	0	0	0	0	0	0	0	0	0	0	0	0
0745	2	0	0	0	0	0	0	0	0	2	0	0	0	0	0	0	0	0	0	0	0	0	0	0	0	0	0	0	0	0
0800	1	0	0	0	0	0	0	1	0	0	0	0	0	0	0	0	0	0	0	0	0	0	0	0	0	0	0	0	0	0
0815	4	0	0	1	1	0	0	0	0	0	1	1	0	0	0	0	0	0	0	0	0	0	0	0	0	0	0	0	0	0
0830	3	0	1	0	0	1	0	0	1	0	0	0	0	0	0	0	0	0	0	0	0	0	0	0	0	0	0	0	0	0
0845	2	0	0	0	0	0	0	0	0	0	1	0	0	1	0	0	0	0	0	0	0	0	0	0	0	0	0	0	0	0
0900	1	0	0	0	0	0	0	0	0	1	0	0	0	0	0	0	0	0	0	0	0	0	0	0	0	0	0	0	0	0
0915	3	0	0	0	0	0	0	0	1	1	0	1	0	0	0	0	0	0	0	0	0	0	0	0	0	0	0	0	0	0
0930	3	0	0	0	0	0	1	0	0	1	1	0	0	0	0	0	0	0	0	0	0	0	0	0	0	0	0	0	0	0
0945	3	0	0	0	1	0	0	1	0	0	1	0	0	0	0	0	0	0	0	0	0	0	0	0	0	0	0	0	0	0
1000	5	0	0	0	0	0	1	2	0	1	0	1	0	0	0	0	0	0	0	0	0	0	0	0	0	0	0	0	0	0
1015	2	0	0	0	0	0	0	0	1	0	1	0	0	0	0	0	0	0	0	0	0	0	0	0	0	0	0	0	0	0
1030	3	0	0	0	0	0	1	2	0	0	0	0	0	0	0	0	0	0	0	0	0	0	0	0	0	0	0	0	0	0
1045	2	0	0	0	0	0	0	1	0	1	0	0	0	0	0	0	0	0	0	0	0	0	0	0	0	0	0	0	0	0
1100	7	0	0	0	1	2	1	3	0	0	0	0	0	0	0	0	0	0	0	0	0	0	0	0	0	0	0	0	0	0
1115	**14**	**0**	**1**	**6**	**1**	**1**	**3**	**1**	**0**	**0**	**0**	**1**	**0**	**0**	**0**	**0**	**0**	**0**	**0**	**0**	**0**	**0**	**0**	**0**	**0**	**0**	**0**	**0**	**0**	**0**
1130	5	0	0	1	1	1	1	0	1	0	0	0	0	0	0	0	0	0	0	0	0	0	0	0	0	0	0	0	0	0
1145	6	0	0	0	0	0	2	2	0	1	1	0	0	0	0	0	0	0	0	0	0	0	0	0	0	0	0	0	0	0
1200	8	0	0	0	1	1	1	1	2	1	0	0	0	0	0	1	0	0	0	0	0	0	0	0	0	0	0	0	0	0
1215	4	0	0	0	0	2	1	0	0	1	0	0	0	0	0	0	0	0	0	0	0	0	0	0	0	0	0	0	0	0
1230	7	0	0	0	2	0	0	1	2	1	1	0	0	0	0	0	0	0	0	0	0	0	0	0	0	0	0	0	0	0
1245	8	0	0	0	2	0	2	1	1	1	0	1	0	0	0	0	0	0	0	0	0	0	0	0	0	0	0	0	0	0
1300	3	0	0	1	0	0	0	0	0	2	0	0	0	0	0	0	0	0	0	0	0	0	0	0	0	0	0	0	0	0
1315	4	0	0	0	0	0	1	2	0	0	1	0	0	0	0	0	0	0	0	0	0	0	0	0	0	0	0	0	0	0
1330	5	0	0	0	1	0	0	2	1	0	0	0	0	1	0	0	0	0	0	0	0	0	0	0	0	0	0	0	0	0
1345	2	0	0	0	0	0	0	1	0	1	0	0	0	0	0	0	0	0	0	0	0	0	0	0	0	0	0	0	0	0
1400	9	0	0	0	1	1	1	2	1	2	0	0	1	0	0	0	0	0	0	0	0	0	0	0	0	0	0	0	0	0
1415	7	0	0	1	1	0	2	1	1	0	1	0	0	0	0	0	0	0	0	0	0	0	0	0	0	0	0	0	0	0
1430	7	0	1	0	2	0	2	2	0	0	0	0	0	0	0	0	0	0	0	0	0	0	0	0	0	0	0	0	0	0
1445	1	0	0	0	0	0	1	0	0	0	0	0	0	0	0	0	0	0	0	0	0	0	0	0	0	0	0	0	0	0
1500	4	0	0	0	0	0	1	0	1	1	0	1	0	0	0	0	0	0	0	0	0	0	0	0	0	0	0	0	0	0
1515	5	0	0	1	2	0	0	1	1	0	0	0	0	0	0	0	0	0	0	0	0	0	0	0	0	0	0	0	0	0
1530	8	0	0	1	2	2	0	0	1	1	1	0	0	0	0	0	0	0	0	0	0	0	0	0	0	0	0	0	0	0
1545	8	0	0	0	1	0	0	4	2	0	1	0	0	0	0	0	0	0	0	0	0	0	0	0	0	0	0	0	0	0
1600	6	0	0	0	1	1	1	1	0	2	0	0	0	0	0	0	0	0	0	0	0	0	0	0	0	0	0	0	0	0
1615	3	0	0	0	0	1	0	0	1	0	1	0	0	0	0	0	0	0	0	0	0	0	0	0	0	0	0	0	0	0
1630	4	0	0	0	1	0	0	0	1	1	0	1	0	0	0	0	0	0	0	0	0	0	0	0	0	0	0	0	0	0
1645	10	0	0	2	2	1	4	0	0	1	0	0	0	0	0	0	0	0	0	0	0	0	0	0	0	0	0	0	0	0
1700	2	0	0	0	2	0	0	0	0	0	0	0	0	0	0	0	0	0	0	0	0	0	0	0	0	0	0	0	0	0
1715	2	0	0	0	0	0	0	0	1	0	1	0	0	0	0	0	0	0	0	0	0	0	0	0	0	0	0	0	0	0
1730	3	0	0	0	1	0	0	0	0	2	0	0	0	0	0	0	0	0	0	0	0	0	0	0	0	0	0	0	0	0
1745	**11**	**0**	**0**	**0**	**1**	**1**	**2**	**1**	**2**	**2**	**1**	**1**	**0**	**0**	**0**	**0**	**0**	**0**	**0**	**0**	**0**	**0**	**0**	**0**	**0**	**0**	**0**	**0**	**0**	**0**
1800	3	0	0	0	1	2	0	0	0	0	0	0	0	0	0	0	0	0	0	0	0	0	0	0	0	0	0	0	0	0
1815	4	0	0	0	0	2	0	0	0	0	1	0	1	0	0	0	0	0	0	0	0	0	0	0	0	0	0	0	0	0
1830	2	0	0	0	1	0	0	1	0	0	0	0	0	0	0	0	0	0	0	0	0	0	0	0	0	0	0	0	0	0
1845	2	0	0	0	0	0	0	1	1	0	0	0	0	0	0	0	0	0	0	0	0	0	0	0	0	0	0	0	0	0
1900	0	0	0	0	0	0	0	0	0	0	0	0	0	0	0	0	0	0	0	0	0	0	0	0	0	0	0	0	0	0
1915	4	0	0	0	0	1	0	0	3	0	0	0	0	0	0	0	0	0	0	0	0	0	0	0	0	0	0	0	0	0
1930	2	0	0	0	0	1	0	0	0	1	0	0	0	0	0	0	0	0	0	0	0	0	0	0	0	0	0	0	0	0
1945	1	0	0	0	0	0	0	0	0	1	0	0	0	0	0	0	0	0	0	0	0	0	0	0	0	0	0	0	0	0
2000	2	0	0	0	0	1	0	0	1	0	0	0	0	0	0	0	0	0	0	0	0	0	0	0	0	0	0	0	0	0
2015	8	0	0	1	3	2	2	0	0	0	0	0	0	0	0	0	0	0	0	0	0	0	0	0	0	0	0	0	0	0
2030	1	0	0	0	0	1	0	0	0	0	0	0	0	0	0	0	0	0	0	0	0	0	0	0	0	0	0	0	0	0
2045	2	0	0	0	0	1	1	0	0	0	0	0	0	0	0	0	0	0	0	0	0	0	0	0	0	0	0	0	0	0
2100	0	0	0	0	0	0	0	0	0	0	0	0	0	0	0	0	0	0	0	0	0	0	0	0	0	0	0	0	0	0
2115	0	0	0	0	0	0	0	0	0	0	0	0	0	0	0	0	0	0	0	0	0	0	0	0	0	0	0	0	0	0
2130	0	0	0	0	0	0	0	0	0	0	0	0	0	0	0	0	0	0	0	0	0	0	0	0	0	0	0	0	0	0
2145	0	0	0	0	0	0	0	0	0	0	0	0	0	0	0	0	0	0	0	0	0	0	0	0	0	0	0	0	0	0
2200	1	0	0	0	0	0	0	0	0	1	0	0	0	0	0	0	0	0	0	0	0	0	0	0	0	0	0	0	0	0
2215	0	0	0	0	0	0	0	0	0	0	0	0	0	0	0	0	0	0	0	0	0	0	0	0	0	0	0	0	0	0
2230	1	0	0	0	0	0	1	0	0	0	0	0	0	0	0	0	0	0	0	0	0	0	0	0	0	0	0	0	0	0
2245	0	0	0	0	0	0	0	0	0	0	0	0	0	0	0	0	0	0	0	0	0	0	0	0	0	0	0	0	0	0
2300	1	0	0	0	0	0	1	0	0	0	0	0	0	0	0	0	0	0	0	0	0	0	0	0	0	0	0	0	0	0
2315	1	0	0	0	0	0	0	0	0	0	0	0	1	0	0	0	0	0	0	0	0	0	0	0	0	0	0	0	0	0
2330	0	0	0	0	0	0	0	0	0	0	0	0	0	0	0	0	0	0	0	0	0	0	0	0	0	0	0	0	0	0
2345	2	0	0	0	0	0	0	0	2	0	0	0	0	0	0	0	0	0	0	0	0	0	0	0	0	0	0	0	0	0
07-19	**211**	**0**	**3**	**14**	**30**	**19**	**29**	**36**	**23**	**28**	**15**	**9**	**2**	**2**	**0**	**1**	**0**	**0**	**0**	**0**	**0**	**0**	**0**	**0**	**0**	**0**	**0**	**0**	**0**	**0**
06-22	**236**	**0**	**3**	**16**	**33**	**26**	**34**	**36**	**27**	**30**	**16**	**10**	**2**	**2**	**0**	**1**	**0**	**0**	**0**	**0**	**0**	**0**	**0**	**0**	**0**	**0**	**0**	**0**	**0**	**0**
06-00	**242**	**0**	**3**	**16**	**33**	**26**	**36**	**36**	**29**	**31**	**16**	**10**	**3**	**2**	**0**	**1**	**0**	**0**	**0**	**0**	**0**	**0**	**0**	**0**	**0**	**0**	**0**	**0**	**0**	**0**
00-00	**249**	**0**	**5**	**18**	**34**	**27**	**36**	**36**	**29**	**32**	**16**	**10**	**3**	**2**	**0**	**1**	**0**	**0**	**0**	**0**	**0**	**0**	**0**	**0**	**0**	**0**	**0**	**0**	**0**	**0**

Site 2
Location Moorhouse Road
Direction Two Way

16693 / EGMANTON SOLAR FARM
APRIL 2025
AUTOMATIC TRAFFIC COUNT

27 April 2025 **Sunday**

Time	Total	Speed Bins (mph)																												
		0 - 5	5 - 10	10 - 15	15 - 20	20 - 25	25 - 30	30 - 35	35 - 40	40 - 45	45 - 50	50 - 55	55 - 60	60 - 65	65 - 70	70 - 75	75 - 80	80 - 85	85 - 90	90 - 95	95 - 100	100 - 105	105 - 110	110 - 115	115 - 120	120 - 125	125 - 130	130 - 135	135 - 140
0000	3	0	1	0	1	1	0	0	0	0	0	0	0	0	0	0	0	0	0	0	0	0	0	0	0	0	0	0	0	0
0015	0	0	0	0	0	0	0	0	0	0	0	0	0	0	0	0	0	0	0	0	0	0	0	0	0	0	0	0	0	0
0030	0	0	0	0	0	0	0	0	0	0	0	0	0	0	0	0	0	0	0	0	0	0	0	0	0	0	0	0	0	0
0045	0	0	0	0	0	0	0	0	0	0	0	0	0	0	0	0	0	0	0	0	0	0	0	0	0	0	0	0	0	0
0100	0	0	0	0	0	0	0	0	0	0	0	0	0	0	0	0	0	0	0	0	0	0	0	0	0	0	0	0	0	0
0115	0	0	0	0	0	0	0	0	0	0	0	0	0	0	0	0	0	0	0	0	0	0	0	0	0	0	0	0	0	0
0130	0	0	0	0	0	0	0	0	0	0	0	0	0	0	0	0	0	0	0	0	0	0	0	0	0	0	0	0	0	0
0145	0	0	0	0	0	0	0	0	0	0	0	0	0	0	0	0	0	0	0	0	0	0	0	0	0	0	0	0	0	0
0200	0	0	0	0	0	0	0	0	0	0	0	0	0	0	0	0	0	0	0	0	0	0	0	0	0	0	0	0	0	0
0215	0	0	0	0	0	0	0	0	0	0	0	0	0	0	0	0	0	0	0	0	0	0	0	0	0	0	0	0	0	0
0230	0	0	0	0	0	0	0	0	0	0	0	0	0	0	0	0	0	0	0	0	0	0	0	0	0	0	0	0	0	0
0245	0	0	0	0	0	0	0	0	0	0	0	0	0	0	0	0	0	0	0	0	0	0	0	0	0	0	0	0	0	0
0300	0	0	0	0	0	0	0	0	0	0	0	0	0	0	0	0	0	0	0	0	0	0	0	0	0	0	0	0	0	0
0315	0	0	0	0	0	0	0	0	0	0	0	0	0	0	0	0	0	0	0	0	0	0	0	0	0	0	0	0	0	0
0330	0	0	0	0	0	0	0	0	0	0	0	0	0	0	0	0	0	0	0	0	0	0	0	0	0	0	0	0	0	0
0345	0	0	0	0	0	0	0	0	0	0	0	0	0	0	0	0	0	0	0	0	0	0	0	0	0	0	0	0	0	0
0400	0	0	0	0	0	0	0	0	0	0	0	0	0	0	0	0	0	0	0	0	0	0	0	0	0	0	0	0	0	0
0415	0	0	0	0	0	0	0	0	0	0	0	0	0	0	0	0	0	0	0	0	0	0	0	0	0	0	0	0	0	0
0430	0	0	0	0	0	0	0	0	0	0	0	0	0	0	0	0	0	0	0	0	0	0	0	0	0	0	0	0	0	0
0445	0	0	0	0	0	0	0	0	0	0	0	0	0	0	0	0	0	0	0	0	0	0	0	0	0	0	0	0	0	0
0500	0	0	0	0	0	0	0	0	0	0	0	0	0	0	0	0	0	0	0	0	0	0	0	0	0	0	0	0	0	0
0515	0	0	0	0	0	0	0	0	0	0	0	0	0	0	0	0	0	0	0	0	0	0	0	0	0	0	0	0	0	0
0530	1	0	0	0	0	0	0	1	0	0	0	0	0	0	0	0	0	0	0	0	0	0	0	0	0	0	0	0	0	0
0545	0	0	0	0	0	0	0	0	0	0	0	0	0	0	0	0	0	0	0	0	0	0	0	0	0	0	0	0	0	0
0600	0	0	0	0	0	0	0	0	0	0	0	0	0	0	0	0	0	0	0	0	0	0	0	0	0	0	0	0	0	0
0615	0	0	0	0	0	0	0	0	0	0	0	0	0	0	0	0	0	0	0	0	0	0	0	0	0	0	0	0	0	0
0630	0	0	0	0	0	0	0	0	0	0	0	0	0	0	0	0	0	0	0	0	0	0	0	0	0	0	0	0	0	0
0645	1	0	0	0	0	0	0	1	0	0	0	0	0	0	0	0	0	0	0	0	0	0	0	0	0	0	0	0	0	0
0700	0	0	0	0	0	0	0	0	0	0	0	0	0	0	0	0	0	0	0	0	0	0	0	0	0	0	0	0	0	0
0715	0	0	0	0	0	0	0	0	0	0	0	0	0	0	0	0	0	0	0	0	0	0	0	0	0	0	0	0	0	0
0730	1	0	0	0	0	0	1	0	0	0	0	0	0	0	0	0	0	0	0	0	0	0	0	0	0	0	0	0	0	0
0745	2	0	0	0	0	0	0	0	0	0	1	1	0	0	0	0	0	0	0	0	0	0	0	0	0	0	0	0	0	0
0800	1	0	0	0	0	0	0	0	0	0	1	0	0	0	0	0	0	0	0	0	0	0	0	0	0	0	0	0	0	0
0815	0	0	0	0	0	0	0	0	0	0	0	0	0	0	0	0	0	0	0	0	0	0	0	0	0	0	0	0	0	0
0830	0	0	0	0	0	0	0	0	0	0	0	0	0	0	0	0	0	0	0	0	0	0	0	0	0	0	0	0	0	0
0845	1	0	0	0	0	1	0	0	0	0	0	0	0	0	0	0	0	0	0	0	0	0	0	0	0	0	0	0	0	0
0900	1	0	0	0	0	0	0	0	1	0	0	0	0	0	0	0	0	0	0	0	0	0	0	0	0	0	0	0	0	0
0915	2	0	0	0	0	0	0	1	0	1	0	0	0	0	0	0	0	0	0	0	0	0	0	0	0	0	0	0	0	0
0930	3	0	0	1	1	0	1	0	0	0	0	0	0	0	0	0	0	0	0	0	0	0	0	0	0	0	0	0	0	0
0945	4	0	0	1	0	1	0	1	1	0	0	0	0	0	0	0	0	0	0	0	0	0	0	0	0	0	0	0	0	0
1000	4	0	0	0	0	0	1	1	2	0	0	0	0	0	0	0	0	0	0	0	0	0	0	0	0	0	0	0	0	0
1015	5	0	0	0	1	0	0	3	1	0	0	0	0	0	0	0	0	0	0	0	0	0	0	0	0	0	0	0	0	0
1030	**9**	**0**	**0**	**0**	**0**	**0**	**3**	**1**	**3**	**1**	**0**	**1**	**0**	**0**	**0**	**0**	**0**	**0**	**0**	**0**	**0**	**0**	**0**	**0**	**0**	**0**	**0**	**0**	**0**	**0**
1045	2	0	0	0	0	0	0	2	0	0	0	0	0	0	0	0	0	0	0	0	0	0	0	0	0	0	0	0	0	0
1100	2	0	0	0	2	0	0	0	0	0	0	0	0	0	0	0	0	0	0	0	0	0	0	0	0	0	0	0	0	0
1115	2	0	0	0	0	0	0	1	0	0	0	1	0	0	0	0	0	0	0	0	0	0	0	0	0	0	0	0	0	0
1130	4	0	0	0	0	0	0	1	1	1	0	1	0	0	0	0	0	0	0	0	0	0	0	0	0	0	0	0	0	0
1145	5	0	0	0	0	1	1	1	1	0	1	0	0	0	0	0	0	0	0	0	0	0	0	0	0	0	0	0	0	0
1200	12	0	1	2	0	1	5	2	0	1	0	0	0	0	0	0	0	0	0	0	0	0	0	0	0	0	0	0	0	0
1215	4	0	0	1	2	0	1	0	0	0	0	0	0	0	0	0	0	0	0	0	0	0	0	0	0	0	0	0	0	0
1230	**13**	**0**	**0**	**0**	**3**	**4**	**3**	**1**	**1**	**0**	**1**	**0**	**0**	**0**	**0**	**0**	**0**	**0**	**0**	**0**	**0**	**0**	**0**	**0**	**0**	**0**	**0**	**0**	**0**	**0**
1245	4	0	0	0	0	1	0	0	2	0	0	1	0	0	0	0	0	0	0	0	0	0	0	0	0	0	0	0	0	0
1300	2	0	0	0	0	0	0	0	1	0	0	1	0	0	0	0	0	0	0	0	0	0	0	0	0	0	0	0	0	0
1315	3	0	0	0	0	1	0	1	0	1	0	0	0	0	0	0	0	0	0	0	0	0	0	0	0	0	0	0	0	0
1330	2	0	0	0	0	0	1	0	0	1	0	0	0	0	0	0	0	0	0	0	0	0	0	0	0	0	0	0	0	0
1345	**13**	**0**	**0**	**2**	**2**	**2**	**1**	**3**	**1**	**0**	**1**	**0**	**0**	**0**	**1**	**0**	**0**	**0**	**0**	**0**	**0**	**0**	**0**	**0**	**0**	**0**	**0**	**0**	**0**	**0**
1400	5	0	0	0	0	1	2	0	1	0	1	0	0	0	0	0	0	0	0	0	0	0	0	0	0	0	0	0	0	0
1415	8	0	0	1	1	2	2	1	1	0	0	0	0	0	0	0	0	0	0	0	0	0	0	0	0	0	0	0	0	0
1430	5	0	0	0	0	2	1	1	0	1	0	0	0	0	0	0	0	0	0	0	0	0	0	0	0	0	0	0	0	0
1445	2	0	0	0	0	0	0	1	0	1	0	0	0	0	0	0	0	0	0	0	0	0	0	0	0	0	0	0	0	0
1500	3	0	0	1	0	0	0	0	1	0	1	0	0	0	0	0	0	0	0	0	0	0	0	0	0	0	0	0	0	0
1515	2	0	0	0	0	0	1	0	0	0	1	0	0	0	0	0	0	0	0	0	0	0	0	0	0	0	0	0	0	0
1530	2	0	0	0	0	0	0	0	0	2	0	0	0	0	0	0	0	0	0	0	0	0	0	0	0	0	0	0	0	0
1545	4	0	0	1	0	1	1	1	0	0	0	0	0	0	0	0	0	0	0	0	0	0	0	0	0	0	0	0	0	0
1600	1	0	0	0	0	0	0	0	0	1	0	0	0	0	0	0	0	0	0	0	0	0	0	0	0	0	0	0	0	0
1615	3	0	0	0	0	0	0	1	1	1	0	0	0	0	0	0	0	0	0	0	0	0	0	0	0	0	0	0	0	0
1630	5	0	0	0	0	1	0	1	1	1	1	0	0	0	0	0	0	0	0	0	0	0	0	0	0	0	0	0	0	0
1645	5	0	0	0	2	0	0	2	1	0	0	0	0	0	0	0	0	0	0	0	0	0	0	0	0	0	0	0	0	0
1700	0	0	0	0	0	0	0	0	0	0	0	0	0	0	0	0	0	0	0	0	0	0	0	0	0	0	0	0	0	0
1715	2	0	0	0	0	0	1	1	0	0	0	0	0	0	0	0	0	0	0	0	0	0	0	0	0	0	0	0	0	0
1730	2	0	0	0	0	0	0	0	0	1	0	1	0	0	0	0	0	0	0	0	0	0	0	0	0	0	0	0	0	0
1745	3	0	0	0	0	0	0	0	1	0	1	1	0	0	0	0	0	0	0	0	0	0	0	0	0	0	0	0	0	0
1800	2	0	0	0	0	0	1	0	1	0	0	0	0	0	0	0	0	0	0	0	0	0	0	0	0	0	0	0	0	0
1815	0	0	0	0	0	0	0	0	0	0	0	0	0	0	0	0	0	0	0	0	0	0	0	0	0	0	0	0	0	0
1830	1	0	0	0	0	0	0	0	0	1	0	0	0	0	0	0	0	0	0	0	0	0	0	0	0	0	0	0	0	0
1845	3	0	0	0	0	1	1	0	1	0	0	0	0	0	0	0	0	0	0	0	0	0	0	0	0	0	0	0	0	0
1900	4	0	0	0	0	0	1	0	0	2	0	0	1	0	0	0	0	0	0	0	0	0	0	0	0	0	0	0	0	0
1915	2	0	0	0	0	0	0	0	0	1	0	1	0	0	0	0	0	0	0	0	0	0	0	0	0	0	0	0	0	0
1930	4	0	0	0	0	0	1	0	2	1	0	0	0	0	0	0	0	0	0	0	0	0	0	0	0	0	0	0	0	0
1945	4	0	0	0	0	0	0	0	3	1	0	0	0	0	0	0	0	0	0	0	0	0	0	0	0	0	0	0	0	0
2000	1	0	0	0	0	0	0	0	0	0	1	0	0	0	0	0	0	0	0	0	0	0	0	0	0	0	0	0	0	0
2015	3	0	0	0	0	0	0	0	0	1	1	0	0	0	1	0	0	0	0	0	0	0	0	0	0	0	0	0	0	0
2030	2	0	0	0	0	0	0	0	2	0	0	0	0	0	0	0	0	0	0	0	0	0	0	0	0	0	0	0	0	0
2045	1	0	0	0	0	1	0	0	0	0	0	0	0	0	0	0	0	0	0	0	0	0	0	0	0	0	0	0	0	0
2100	3	0	0	0	0	1	2	0	0	0	0	0	0	0	0	0	0	0	0	0	0	0	0	0	0	0	0	0	0	0
2115	0	0	0	0	0	0	0	0	0	0	0	0	0	0	0	0	0	0	0	0	0	0	0	0	0	0	0	0	0	0
2130	1	0	0	1	0	0	0	0	0	0	0	0	0	0	0	0	0	0	0	0	0	0	0	0	0	0	0	0	0	0
2145	2	0	0	0	1	0	0	1	0	0	0	0	0	0	0	0	0	0	0	0	0	0	0	0	0	0	0	0	0	0
2200	0	0	0	0	0	0	0	0	0	0	0	0	0	0	0	0	0	0	0	0	0	0	0	0	0	0	0	0	0	0
2215	2	0	0	0	0	0	0	0	1	0	0	0	1	0	0	0	0	0	0	0	0	0	0	0	0	0	0	0	0	0
2230	1	0	0	0	0	0	1	0	0	0	0	0	0	0	0	0	0	0	0	0	0	0	0	0	0	0	0	0	0	0
2245	0	0	0	0	0	0	0	0	0	0	0	0	0	0	0	0	0	0	0	0	0	0	0	0	0	0	0	0	0	0
2300	1	0	0	0	0	0	0	0	1	0	0	0	0	0	0	0	0	0	0	0	0	0	0	0	0	0	0	0	0	0
2315	1	0	0	0	0	0	0	0	1	0	0	0	0	0	0	0	0	0	0	0	0	0	0	0	0	0	0	0	0	0
2330	0	0	0	0	0	0	0	0	0	0	0	0	0	0	0	0	0	0	0	0	0	0	0	0	0	0	0	0	0	0
2345	0	0	0	0	0	0	0	0	0	0	0	0	0	0	0	0	0	0	0	0	0	0	0	0	0	0	0	0	0	0
07-19	**159**	**0**	**1**	**10**	**14**	**20**	**27**	**28**	**23**	**16**	**11**	**8**	**0**	**0**	**1**	**0**	**0**	**0**	**0**	**0**	**0**	**0**	**0**	**0**	**0**	**0**	**0**	**0**	**0**	**0**
06-22	**187**	**0**	**1**	**11**	**15**	**22**	**31**	**30**	**30**	**22**	**13**	**9**	**1**	**0**	**2**	**0**	**0**	**0**	**0**	**0**	**0**	**0**	**0**	**0**	**0**	**0**	**0**	**0**	**0**	**0**
06-00	**192**	**0**	**1**	**11**	**15**	**22**	**32**	**30**	**32**	**23**	**13**	**9**	**2**	**0**	**2**	**0**	**0**	**0**	**0**	**0**	**0**	**0**	**0**	**0**	**0**	**0**	**0**	**0**	**0**	**0**
00-00	**196**	**0**	**2**	**11**	**16**	**23**	**32**	**31**	**32**	**23**	**13**	**9**	**2**	**0**	**2**	**0**	**0**	**0**	**0**	**0**	**0**	**0**	**0**	**0**	**0**	**0**	**0**	**0**	**0**	**0**

Site 2
Location Moorhouse Road
Direction Two Way
28 April 2025 Monday

16693 / EGMANTON SOLAR FARM
APRIL 2025
AUTOMATIC TRAFFIC COUNT

Time	Total	Speed Bins (mph)																												
		0 - 5	5 - 10	10 - 15	15 - 20	20 - 25	25 - 30	30 - 35	35 - 40	40 - 45	45 - 50	50 - 55	55 - 60	60 - 65	65 - 70	70 - 75	75 - 80	80 - 85	85 - 90	90 - 95	95 - 100	100 - 105	105 - 110	110 - 115	115 - 120	120 - 125	125 - 130	130 - 135	135 - 140
0000	0	0	0	0	0	0	0	0	0	0	0	0	0	0	0	0	0	0	0	0	0	0	0	0	0	0	0	0	0	0
0015	0	0	0	0	0	0	0	0	0	0	0	0	0	0	0	0	0	0	0	0	0	0	0	0	0	0	0	0	0	0
0030	0	0	0	0	0	0	0	0	0	0	0	0	0	0	0	0	0	0	0	0	0	0	0	0	0	0	0	0	0	0
0045	0	0	0	0	0	0	0	0	0	0	0	0	0	0	0	0	0	0	0	0	0	0	0	0	0	0	0	0	0	0
0100	0	0	0	0	0	0	0	0	0	0	0	0	0	0	0	0	0	0	0	0	0	0	0	0	0	0	0	0	0	0
0115	0	0	0	0	0	0	0	0	0	0	0	0	0	0	0	0	0	0	0	0	0	0	0	0	0	0	0	0	0	0
0130	0	0	0	0	0	0	0	0	0	0	0	0	0	0	0	0	0	0	0	0	0	0	0	0	0	0	0	0	0	0
0145	0	0	0	0	0	0	0	0	0	0	0	0	0	0	0	0	0	0	0	0	0	0	0	0	0	0	0	0	0	0
0200	0	0	0	0	0	0	0	0	0	0	0	0	0	0	0	0	0	0	0	0	0	0	0	0	0	0	0	0	0	0
0215	0	0	0	0	0	0	0	0	0	0	0	0	0	0	0	0	0	0	0	0	0	0	0	0	0	0	0	0	0	0
0230	0	0	0	0	0	0	0	0	0	0	0	0	0	0	0	0	0	0	0	0	0	0	0	0	0	0	0	0	0	0
0245	0	0	0	0	0	0	0	0	0	0	0	0	0	0	0	0	0	0	0	0	0	0	0	0	0	0	0	0	0	0
0300	0	0	0	0	0	0	0	0	0	0	0	0	0	0	0	0	0	0	0	0	0	0	0	0	0	0	0	0	0	0
0315	0	0	0	0	0	0	0	0	0	0	0	0	0	0	0	0	0	0	0	0	0	0	0	0	0	0	0	0	0	0
0330	0	0	0	0	0	0	0	0	0	0	0	0	0	0	0	0	0	0	0	0	0	0	0	0	0	0	0	0	0	0
0345	0	0	0	0	0	0	0	0	0	0	0	0	0	0	0	0	0	0	0	0	0	0	0	0	0	0	0	0	0	0
0400	0	0	0	0	0	0	0	0	0	0	0	0	0	0	0	0	0	0	0	0	0	0	0	0	0	0	0	0	0	0
0415	0	0	0	0	0	0	0	0	0	0	0	0	0	0	0	0	0	0	0	0	0	0	0	0	0	0	0	0	0	0
0430	0	0	0	0	0	0	0	0	0	0	0	0	0	0	0	0	0	0	0	0	0	0	0	0	0	0	0	0	0	0
0445	0	0	0	0	0	0	0	0	0	0	0	0	0	0	0	0	0	0	0	0	0	0	0	0	0	0	0	0	0	0
0500	1	0	0	0	0	0	0	0	0	1	0	0	0	0	0	0	0	0	0	0	0	0	0	0	0	0	0	0	0	0
0515	2	0	0	0	0	0	0	0	1	0	1	0	0	0	0	0	0	0	0	0	0	0	0	0	0	0	0	0	0	0
0530	0	0	0	0	0	0	0	0	0	0	0	0	0	0	0	0	0	0	0	0	0	0	0	0	0	0	0	0	0	0
0545	0	0	0	0	0	0	0	0	0	0	0	0	0	0	0	0	0	0	0	0	0	0	0	0	0	0	0	0	0	0
0600	1	0	0	0	0	0	0	0	0	1	0	0	0	0	0	0	0	0	0	0	0	0	0	0	0	0	0	0	0	0
0615	0	0	0	0	0	0	0	0	0	0	0	0	0	0	0	0	0	0	0	0	0	0	0	0	0	0	0	0	0	0
0630	1	0	0	0	0	0	0	0	0	1	0	0	0	0	0	0	0	0	0	0	0	0	0	0	0	0	0	0	0	0
0645	2	0	0	0	0	0	0	0	1	1	0	0	0	0	0	0	0	0	0	0	0	0	0	0	0	0	0	0	0	0
0700	5	0	0	0	0	0	0	0	1	4	0	0	0	0	0	0	0	0	0	0	0	0	0	0	0	0	0	0	0	0
0715	2	0	0	0	0	0	0	0	0	0	1	1	0	0	0	0	0	0	0	0	0	0	0	0	0	0	0	0	0	0
0730	6	0	0	0	0	0	0	3	1	0	2	0	0	0	0	0	0	0	0	0	0	0	0	0	0	0	0	0	0	0
0745	4	0	0	0	0	0	1	0	1	0	0	2	0	0	0	0	0	0	0	0	0	0	0	0	0	0	0	0	0	0
0800	5	0	0	0	1	0	0	1	2	0	0	0	1	0	0	0	0	0	0	0	0	0	0	0	0	0	0	0	0	0
0815	6	0	0	0	2	1	1	1	1	0	0	0	0	0	0	0	0	0	0	0	0	0	0	0	0	0	0	0	0	0
0830	5	0	0	0	0	1	1	0	1	2	0	0	0	0	0	0	0	0	0	0	0	0	0	0	0	0	0	0	0	0
0845	5	0	0	0	0	0	2	0	1	0	1	0	0	1	0	0	0	0	0	0	0	0	0	0	0	0	0	0	0	0
0900	1	0	0	0	0	0	1	0	0	0	0	0	0	0	0	0	0	0	0	0	0	0	0	0	0	0	0	0	0	0
0915	2	0	0	0	0	1	0	0	0	0	0	1	0	0	0	0	0	0	0	0	0	0	0	0	0	0	0	0	0	0
0930	**7**	**0**	**0**	**0**	**0**	**0**	**1**	**1**	**2**	**2**	**1**	**0**	**0**	**0**	**0**	**0**	**0**	**0**	**0**	**0**	**0**	**0**	**0**	**0**	**0**	**0**	**0**	**0**	**0**	**0**
0945	**7**	**0**	**0**	**0**	**0**	**0**	**3**	**0**	**2**	**0**	**1**	**1**	**0**	**0**	**0**	**0**	**0**	**0**	**0**	**0**	**0**	**0**	**0**	**0**	**0**	**0**	**0**	**0**	**0**	**0**
1000	6	0	0	0	0	0	0	2	3	1	0	0	0	0	0	0	0	0	0	0	0	0	0	0	0	0	0	0	0	0
1015	3	0	0	0	0	0	0	1	0	1	0	1	0	0	0	0	0	0	0	0	0	0	0	0	0	0	0	0	0	0
1030	1	0	0	1	0	0	0	0	0	0	0	0	0	0	0	0	0	0	0	0	0	0	0	0	0	0	0	0	0	0
1045	1	0	0	0	0	1	0	0	0	0	0	0	0	0	0	0	0	0	0	0	0	0	0	0	0	0	0	0	0	0
1100	**7**	**0**	**0**	**0**	**0**	**0**	**1**	**0**	**3**	**0**	**1**	**1**	**1**	**0**	**0**	**0**	**0**	**0**	**0**	**0**	**0**	**0**	**0**	**0**	**0**	**0**	**0**	**0**	**0**	**0**
1115	2	0	0	0	0	0	0	1	1	0	0	0	0	0	0	0	0	0	0	0	0	0	0	0	0	0	0	0	0	0
1130	2	0	0	0	0	0	1	0	0	1	0	0	0	0	0	0	0	0	0	0	0	0	0	0	0	0	0	0	0	0
1145	6	0	0	1	1	0	1	1	1	0	0	0	1	0	0	0	0	0	0	0	0	0	0	0	0	0	0	0	0	0
1200	9	0	0	0	0	1	0	1	4	3	0	0	0	0	0	0	0	0	0	0	0	0	0	0	0	0	0	0	0	0
1215	3	0	0	0	0	1	0	1	1	0	0	0	0	0	0	0	0	0	0	0	0	0	0	0	0	0	0	0	0	0
1230	2	0	0	0	0	0	0	0	1	0	1	0	0	0	0	0	0	0	0	0	0	0	0	0	0	0	0	0	0	0
1245	3	0	0	0	0	1	0	0	1	1	0	0	0	0	0	0	0	0	0	0	0	0	0	0	0	0	0	0	0	0
1300	5	0	0	0	0	0	0	2	2	0	1	0	0	0	0	0	0	0	0	0	0	0	0	0	0	0	0	0	0	0
1315	10	0	0	1	2	2	1	0	0	3	1	0	0	0	0	0	0	0	0	0	0	0	0	0	0	0	0	0	0	0
1330	3	0	0	0	0	0	0	1	1	1	0	0	0	0	0	0	0	0	0	0	0	0	0	0	0	0	0	0	0	0
1345	4	0	0	0	0	0	0	0	2	0	1	1	0	0	0	0	0	0	0	0	0	0	0	0	0	0	0	0	0	0
1400	4	0	0	0	2	0	1	1	0	0	0	0	0	0	0	0	0	0	0	0	0	0	0	0	0	0	0	0	0	0
1415	7	0	0	0	0	0	2	2	1	2	0	0	0	0	0	0	0	0	0	0	0	0	0	0	0	0	0	0	0	0
1430	9	0	0	0	1	1	1	5	1	0	0	0	0	0	0	0	0	0	0	0	0	0	0	0	0	0	0	0	0	0
1445	8	0	0	0	0	1	1	0	4	0	2	0	0	0	0	0	0	0	0	0	0	0	0	0	0	0	0	0	0	0
1500	1	0	0	0	0	0	0	0	0	0	1	0	0	0	0	0	0	0	0	0	0	0	0	0	0	0	0	0	0	0
1515	7	0	1	0	1	0	0	0	3	1	1	0	0	0	0	0	0	0	0	0	0	0	0	0	0	0	0	0	0	0
1530	6	0	0	0	0	0	1	0	1	4	0	0	0	0	0	0	0	0	0	0	0	0	0	0	0	0	0	0	0	0
1545	5	0	0	0	0	1	0	0	0	1	2	0	0	1	0	0	0	0	0	0	0	0	0	0	0	0	0	0	0	0
1600	4	0	0	0	0	0	0	0	3	0	0	0	0	1	0	0	0	0	0	0	0	0	0	0	0	0	0	0	0	0
1615	8	0	0	0	0	0	1	1	2	2	2	0	0	0	0	0	0	0	0	0	0	0	0	0	0	0	0	0	0	0
1630	2	0	0	0	0	0	0	0	0	1	1	0	0	0	0	0	0	0	0	0	0	0	0	0	0	0	0	0	0	0
1645	8	0	0	0	0	0	0	3	1	3	1	0	0	0	0	0	0	0	0	0	0	0	0	0	0	0	0	0	0	0
1700	6	0	0	0	0	0	2	0	2	1	1	0	0	0	0	0	0	0	0	0	0	0	0	0	0	0	0	0	0	0
1715	**11**	**0**	**0**	**0**	**0**	**0**	**1**	**2**	**0**	**7**	**1**	**0**	**0**	**0**	**0**	**0**	**0**	**0**	**0**	**0**	**0**	**0**	**0**	**0**	**0**	**0**	**0**	**0**	**0**	**0**
1730	4	0	0	0	0	0	0	0	0	1	1	1	1	0	0	0	0	0	0	0	0	0	0	0	0	0	0	0	0	0
1745	4	0	0	0	0	0	0	3	0	1	0	0	0	0	0	0	0	0	0	0	0	0	0	0	0	0	0	0	0	0
1800	10	0	0	0	0	1	0	2	4	1	1	1	0	0	0	0	0	0	0	0	0	0	0	0	0	0	0	0	0	0
1815	2	0	0	0	0	0	1	0	0	0	0	1	0	0	0	0	0	0	0	0	0	0	0	0	0	0	0	0	0	0
1830	3	0	0	0	0	0	0	1	0	2	0	0	0	0	0	0	0	0	0	0	0	0	0	0	0	0	0	0	0	0
1845	2	0	0	0	0	0	0	0	2	0	0	0	0	0	0	0	0	0	0	0	0	0	0	0	0	0	0	0	0	0
1900	4	0	0	0	0	0	1	0	0	1	1	1	0	0	0	0	0	0	0	0	0	0	0	0	0	0	0	0	0	0
1915	0	0	0	0	0	0	0	0	0	0	0	0	0	0	0	0	0	0	0	0	0	0	0	0	0	0	0	0	0	0
1930	2	0	0	0	0	0	1	0	0	0	1	0	0	0	0	0	0	0	0	0	0	0	0	0	0	0	0	0	0	0
1945	1	0	0	0	0	1	0	0	0	0	0	0	0	0	0	0	0	0	0	0	0	0	0	0	0	0	0	0	0	0
2000	1	0	0	0	0	0	0	0	1	0	0	0	0	0	0	0	0	0	0	0	0	0	0	0	0	0	0	0	0	0
2015	0	0	0	0	0	0	0	0	0	0	0	0	0	0	0	0	0	0	0	0	0	0	0	0	0	0	0	0	0	0
2030	0	0	0	0	0	0	0	0	0	0	0	0	0	0	0	0	0	0	0	0	0	0	0	0	0	0	0	0	0	0
2045	2	0	0	0	0	0	0	1	1	0	0	0	0	0	0	0	0	0	0	0	0	0	0	0	0	0	0	0	0	0
2100	1	0	0	0	0	0	0	0	0	0	1	0	0	0	0	0	0	0	0	0	0	0	0	0	0	0	0	0	0	0
2115	0	0	0	0	0	0	0	0	0	0	0	0	0	0	0	0	0	0	0	0	0	0	0	0	0	0	0	0	0	0
2130	0	0	0	0	0	0	0	0	0	0	0	0	0	0	0	0	0	0	0	0	0	0	0	0	0	0	0	0	0	0
2145	3	0	0	0	0	2	0	0	1	0	0	0	0	0	0	0	0	0	0	0	0	0	0	0	0	0	0	0	0	0
2200	0	0	0	0	0	0	0	0	0	0	0	0	0	0	0	0	0	0	0	0	0	0	0	0	0	0	0	0	0	0
2215	0	0	0	0	0	0	0	0	0	0	0	0	0	0	0	0	0	0	0	0	0	0	0	0	0	0	0	0	0	0
2230	0	0	0	0	0	0	0	0	0	0	0	0	0	0	0	0	0	0	0	0	0	0	0	0	0	0	0	0	0	0
2245	0	0	0	0	0	0	0	0	0	0	0	0	0	0	0	0	0	0	0	0	0	0	0	0	0	0	0	0	0	0
2300	0	0	0	0	0	0	0	0	0	0	0	0	0	0	0	0	0	0	0	0	0	0	0	0	0	0	0	0	0	0
2315	2	0	0	0	0	0	1	0	0	1	0	0	0	0	0	0	0	0	0	0	0	0	0	0	0	0	0	0	0	0
2330	0	0	0	0	0	0	0	0	0	0	0	0	0	0	0	0	0	0	0	0	0	0	0	0	0	0	0	0	0	0
2345	0	0	0	0	0	0	0	0	0	0	0	0	0	0	0	0	0	0	0	0	0	0	0	0	0	0	0	0	0	0
07-19	**233**	**0**	**1**	**3**	**10**	**13**	**25**	**36**	**56**	**46**	**25**	**11**	**4**	**3**	**0**	**0**	**0**	**0**	**0**	**0**	**0**	**0**	**0**	**0**	**0**	**0**	**0**	**0**	**0**	**0**
06-22	**251**	**0**	**1**	**3**	**10**	**16**	**27**	**37**	**60**	**49**	**29**	**12**	**4**	**3**	**0**	**0**	**0**	**0**	**0**	**0**	**0**	**0**	**0**	**0**	**0**	**0**	**0**	**0**	**0**	**0**
06-00	**253**	**0**	**1**	**3**	**10**	**16**	**28**	**37**	**60**	**50**	**29**	**12**	**4**	**3**	**0**	**0**	**0**	**0**	**0**	**0**	**0**	**0**	**0**	**0**	**0**	**0**	**0**	**0**	**0**	**0**
00-00	**256**	**0**	**1**	**3**	**10**	**16**	**28**	**37**	**61**	**51**	**30**	**12**	**4**	**3**	**0**	**0**	**0**	**0**	**0**	**0**	**0**	**0**	**0**	**0**	**0**	**0**	**0**	**0**	**0**	**0**

Site 2
Location Moorhouse Road
Direction Two Way

16693 / EGMANTON SOLAR FARM
APRIL 2025
AUTOMATIC TRAFFIC COUNT

29 April 2025 **Tuesday**

Time	Total	Speed Bins (mph)																												
		0 - 5	5 - 10	10 - 15	15 - 20	20 - 25	25 - 30	30 - 35	35 - 40	40 - 45	45 - 50	50 - 55	55 - 60	60 - 65	65 - 70	70 - 75	75 - 80	80 - 85	85 - 90	90 - 95	95 - 100	100 - 105	105 - 110	110 - 115	115 - 120	120 - 125	125 - 130	130 - 135	135 - 140
0000	0	0	0	0	0	0	0	0	0	0	0	0	0	0	0	0	0	0	0	0	0	0	0	0	0	0	0	0	0	0
0015	0	0	0	0	0	0	0	0	0	0	0	0	0	0	0	0	0	0	0	0	0	0	0	0	0	0	0	0	0	0
0030	0	0	0	0	0	0	0	0	0	0	0	0	0	0	0	0	0	0	0	0	0	0	0	0	0	0	0	0	0	0
0045	0	0	0	0	0	0	0	0	0	0	0	0	0	0	0	0	0	0	0	0	0	0	0	0	0	0	0	0	0	0
0100	0	0	0	0	0	0	0	0	0	0	0	0	0	0	0	0	0	0	0	0	0	0	0	0	0	0	0	0	0	0
0115	0	0	0	0	0	0	0	0	0	0	0	0	0	0	0	0	0	0	0	0	0	0	0	0	0	0	0	0	0	0
0130	0	0	0	0	0	0	0	0	0	0	0	0	0	0	0	0	0	0	0	0	0	0	0	0	0	0	0	0	0	0
0145	0	0	0	0	0	0	0	0	0	0	0	0	0	0	0	0	0	0	0	0	0	0	0	0	0	0	0	0	0	0
0200	0	0	0	0	0	0	0	0	0	0	0	0	0	0	0	0	0	0	0	0	0	0	0	0	0	0	0	0	0	0
0215	0	0	0	0	0	0	0	0	0	0	0	0	0	0	0	0	0	0	0	0	0	0	0	0	0	0	0	0	0	0
0230	0	0	0	0	0	0	0	0	0	0	0	0	0	0	0	0	0	0	0	0	0	0	0	0	0	0	0	0	0	0
0245	0	0	0	0	0	0	0	0	0	0	0	0	0	0	0	0	0	0	0	0	0	0	0	0	0	0	0	0	0	0
0300	0	0	0	0	0	0	0	0	0	0	0	0	0	0	0	0	0	0	0	0	0	0	0	0	0	0	0	0	0	0
0315	0	0	0	0	0	0	0	0	0	0	0	0	0	0	0	0	0	0	0	0	0	0	0	0	0	0	0	0	0	0
0330	0	0	0	0	0	0	0	0	0	0	0	0	0	0	0	0	0	0	0	0	0	0	0	0	0	0	0	0	0	0
0345	0	0	0	0	0	0	0	0	0	0	0	0	0	0	0	0	0	0	0	0	0	0	0	0	0	0	0	0	0	0
0400	1	0	0	0	0	0	0	1	0	0	0	0	0	0	0	0	0	0	0	0	0	0	0	0	0	0	0	0	0	0
0415	0	0	0	0	0	0	0	0	0	0	0	0	0	0	0	0	0	0	0	0	0	0	0	0	0	0	0	0	0	0
0430	0	0	0	0	0	0	0	0	0	0	0	0	0	0	0	0	0	0	0	0	0	0	0	0	0	0	0	0	0	0
0445	0	0	0	0	0	0	0	0	0	0	0	0	0	0	0	0	0	0	0	0	0	0	0	0	0	0	0	0	0	0
0500	0	0	0	0	0	0	0	0	0	0	0	0	0	0	0	0	0	0	0	0	0	0	0	0	0	0	0	0	0	0
0515	0	0	0	0	0	0	0	0	0	0	0	0	0	0	0	0	0	0	0	0	0	0	0	0	0	0	0	0	0	0
0530	1	0	0	0	0	0	0	0	0	0	1	0	0	0	0	0	0	0	0	0	0	0	0	0	0	0	0	0	0	0
0545	0	0	0	0	0	0	0	0	0	0	0	0	0	0	0	0	0	0	0	0	0	0	0	0	0	0	0	0	0	0
0600	0	0	0	0	0	0	0	0	0	0	0	0	0	0	0	0	0	0	0	0	0	0	0	0	0	0	0	0	0	0
0615	1	0	0	0	0	0	0	0	0	1	0	0	0	0	0	0	0	0	0	0	0	0	0	0	0	0	0	0	0	0
0630	0	0	0	0	0	0	0	0	0	0	0	0	0	0	0	0	0	0	0	0	0	0	0	0	0	0	0	0	0	0
0645	2	0	0	1	0	0	0	0	1	0	0	0	0	0	0	0	0	0	0	0	0	0	0	0	0	0	0	0	0	0
0700	7	0	0	0	0	0	1	2	1	2	0	0	1	0	0	0	0	0	0	0	0	0	0	0	0	0	0	0	0	0
0715	4	0	0	0	0	0	0	0	1	0	2	1	0	0	0	0	0	0	0	0	0	0	0	0	0	0	0	0	0	0
0730	4	0	0	0	0	0	0	0	1	1	0	2	0	0	0	0	0	0	0	0	0	0	0	0	0	0	0	0	0	0
0745	7	0	0	0	0	0	0	1	3	3	0	0	0	0	0	0	0	0	0	0	0	0	0	0	0	0	0	0	0	0
0800	7	0	0	0	0	0	0	0	1	3	2	0	0	1	0	0	0	0	0	0	0	0	0	0	0	0	0	0	0	0
0815	8	0	0	0	0	1	0	3	1	2	0	1	0	0	0	0	0	0	0	0	0	0	0	0	0	0	0	0	0	0
0830	4	0	0	0	0	0	0	3	1	0	0	0	0	0	0	0	0	0	0	0	0	0	0	0	0	0	0	0	0	0
0845	5	0	0	0	1	0	1	0	0	0	2	1	0	0	0	0	0	0	0	0	0	0	0	0	0	0	0	0	0	0
0900	4	0	0	0	0	0	0	2	0	0	1	0	0	1	0	0	0	0	0	0	0	0	0	0	0	0	0	0	0	0
0915	2	0	0	0	0	0	0	0	1	1	0	0	0	0	0	0	0	0	0	0	0	0	0	0	0	0	0	0	0	0
0930	3	0	0	0	0	1	0	0	1	1	0	0	0	0	0	0	0	0	0	0	0	0	0	0	0	0	0	0	0	0
0945	**9**	**0**	**0**	**0**	**0**	**2**	**2**	**2**	**2**	**1**	**0**	**0**	**0**	**0**	**0**	**0**	**0**	**0**	**0**	**0**	**0**	**0**	**0**	**0**	**0**	**0**	**0**	**0**	**0**	**0**
1000	3	0	0	0	0	0	0	0	1	1	1	0	0	0	0	0	0	0	0	0	0	0	0	0	0	0	0	0	0	0
1015	5	0	0	0	0	0	1	3	0	0	0	1	0	0	0	0	0	0	0	0	0	0	0	0	0	0	0	0	0	0
1030	4	0	0	0	0	0	1	2	0	1	0	0	0	0	0	0	0	0	0	0	0	0	0	0	0	0	0	0	0	0
1045	2	0	0	0	1	0	0	0	1	0	0	0	0	0	0	0	0	0	0	0	0	0	0	0	0	0	0	0	0	0
1100	6	0	0	0	1	1	0	1	0	3	0	0	0	0	0	0	0	0	0	0	0	0	0	0	0	0	0	0	0	0
1115	6	0	1	0	0	0	1	0	2	1	0	1	0	0	0	0	0	0	0	0	0	0	0	0	0	0	0	0	0	0
1130	4	0	0	0	0	0	0	0	2	2	0	0	0	0	0	0	0	0	0	0	0	0	0	0	0	0	0	0	0	0
1145	3	0	0	1	0	0	0	0	0	1	0	0	1	0	0	0	0	0	0	0	0	0	0	0	0	0	0	0	0	0
1200	4	0	0	0	0	0	0	1	1	0	1	1	0	0	0	0	0	0	0	0	0	0	0	0	0	0	0	0	0	0
1215	3	0	0	0	0	1	0	0	1	0	0	1	0	0	0	0	0	0	0	0	0	0	0	0	0	0	0	0	0	0
1230	4	0	0	0	1	0	0	0	0	1	2	0	0	0	0	0	0	0	0	0	0	0	0	0	0	0	0	0	0	0
1245	7	0	0	0	0	0	0	3	2	0	2	0	0	0	0	0	0	0	0	0	0	0	0	0	0	0	0	0	0	0
1300	7	0	0	0	1	0	2	1	0	2	1	0	0	0	0	0	0	0	0	0	0	0	0	0	0	0	0	0	0	0
1315	3	0	0	0	0	0	1	0	0	1	0	1	0	0	0	0	0	0	0	0	0	0	0	0	0	0	0	0	0	0
1330	**11**	**0**	**0**	**1**	**1**	**2**	**1**	**1**	**1**	**3**	**0**	**1**	**0**	**0**	**0**	**0**	**0**	**0**	**0**	**0**	**0**	**0**	**0**	**0**	**0**	**0**	**0**	**0**	**0**	**0**
1345	5	0	0	0	1	0	1	0	2	1	0	0	0	0	0	0	0	0	0	0	0	0	0	0	0	0	0	0	0	0
1400	4	0	0	0	1	0	0	1	0	1	1	0	0	0	0	0	0	0	0	0	0	0	0	0	0	0	0	0	0	0
1415	5	0	0	0	0	0	0	1	0	3	0	0	1	0	0	0	0	0	0	0	0	0	0	0	0	0	0	0	0	0
1430	6	0	1	0	0	0	0	1	3	0	0	0	1	0	0	0	0	0	0	0	0	0	0	0	0	0	0	0	0	0
1445	3	0	0	0	0	0	0	0	1	1	0	1	0	0	0	0	0	0	0	0	0	0	0	0	0	0	0	0	0	0
1500	3	0	0	0	0	0	0	0	1	0	0	1	1	0	0	0	0	0	0	0	0	0	0	0	0	0	0	0	0	0
1515	6	0	0	0	0	1	0	0	0	2	2	1	0	0	0	0	0	0	0	0	0	0	0	0	0	0	0	0	0	0
1530	9	0	0	1	0	1	0	1	5	0	0	1	0	0	0	0	0	0	0	0	0	0	0	0	0	0	0	0	0	0
1545	5	0	0	0	1	0	1	0	1	0	0	1	0	1	0	0	0	0	0	0	0	0	0	0	0	0	0	0	0	0
1600	3	0	0	0	0	0	0	1	1	1	0	0	0	0	0	0	0	0	0	0	0	0	0	0	0	0	0	0	0	0
1615	10	0	0	0	0	0	2	1	3	1	1	0	1	0	1	0	0	0	0	0	0	0	0	0	0	0	0	0	0	0
1630	5	0	0	0	0	0	0	1	0	1	1	0	2	0	0	0	0	0	0	0	0	0	0	0	0	0	0	0	0	0
1645	10	0	0	0	0	1	2	2	3	2	0	0	0	0	0	0	0	0	0	0	0	0	0	0	0	0	0	0	0	0
1700	4	0	0	0	0	1	0	0	3	0	0	0	0	0	0	0	0	0	0	0	0	0	0	0	0	0	0	0	0	0
1715	5	0	0	0	0	0	1	0	0	2	1	1	0	0	0	0	0	0	0	0	0	0	0	0	0	0	0	0	0	0
1730	5	0	0	0	0	1	0	1	1	0	1	1	0	0	0	0	0	0	0	0	0	0	0	0	0	0	0	0	0	0
1745	5	0	0	0	0	1	0	0	0	0	3	1	0	0	0	0	0	0	0	0	0	0	0	0	0	0	0	0	0	0
1800	3	0	0	0	1	0	0	0	0	1	1	0	0	0	0	0	0	0	0	0	0	0	0	0	0	0	0	0	0	0
1815	5	0	0	0	0	0	0	2	1	0	2	0	0	0	0	0	0	0	0	0	0	0	0	0	0	0	0	0	0	0
1830	0	0	0	0	0	0	0	0	0	0	0	0	0	0	0	0	0	0	0	0	0	0	0	0	0	0	0	0	0	0
1845	5	0	0	0	0	0	0	0	5	0	0	0	0	0	0	0	0	0	0	0	0	0	0	0	0	0	0	0	0	0
1900	3	0	0	0	0	0	0	1	2	0	0	0	0	0	0	0	0	0	0	0	0	0	0	0	0	0	0	0	0	0
1915	2	0	0	0	0	1	0	0	0	1	0	0	0	0	0	0	0	0	0	0	0	0	0	0	0	0	0	0	0	0
1930	1	0	0	0	0	0	0	1	0	0	0	0	0	0	0	0	0	0	0	0	0	0	0	0	0	0	0	0	0	0
1945	2	0	0	0	0	0	0	0	0	0	1	1	0	0	0	0	0	0	0	0	0	0	0	0	0	0	0	0	0	0
2000	2	0	0	0	0	0	0	1	0	1	0	0	0	0	0	0	0	0	0	0	0	0	0	0	0	0	0	0	0	0
2015	1	0	0	0	0	1	0	0	0	0	0	0	0	0	0	0	0	0	0	0	0	0	0	0	0	0	0	0	0	0
2030	3	0	0	0	0	0	0	2	1	0	0	0	0	0	0	0	0	0	0	0	0	0	0	0	0	0	0	0	0	0
2045	2	0	0	0	0	1	0	0	1	0	0	0	0	0	0	0	0	0	0	0	0	0	0	0	0	0	0	0	0	0
2100	1	0	0	0	0	0	0	0	0	0	1	0	0	0	0	0	0	0	0	0	0	0	0	0	0	0	0	0	0	0
2115	0	0	0	0	0	0	0	0	0	0	0	0	0	0	0	0	0	0	0	0	0	0	0	0	0	0	0	0	0	0
2130	0	0	0	0	0	0	0	0	0	0	0	0	0	0	0	0	0	0	0	0	0	0	0	0	0	0	0	0	0	0
2145	1	0	0	0	0	0	0	0	0	1	0	0	0	0	0	0	0	0	0	0	0	0	0	0	0	0	0	0	0	0
2200	0	0	0	0	0	0	0	0	0	0	0	0	0	0	0	0	0	0	0	0	0	0	0	0	0	0	0	0	0	0
2215	0	0	0	0	0	0	0	0	0	0	0	0	0	0	0	0	0	0	0	0	0	0	0	0	0	0	0	0	0	0
2230	0	0	0	0	0	0	0	0	0	0	0	0	0	0	0	0	0	0	0	0	0	0	0	0	0	0	0	0	0	0
2245	0	0	0	0	0	0	0	0	0	0	0	0	0	0	0	0	0	0	0	0	0	0	0	0	0	0	0	0	0	0
2300	0	0	0	0	0	0	0	0	0	0	0	0	0	0	0	0	0	0	0	0	0	0	0	0	0	0	0	0	0	0
2315	0	0	0	0	0	0	0	0	0	0	0	0	0	0	0	0	0	0	0	0	0	0	0	0	0	0	0	0	0	0
2330	0	0	0	0	0	0	0	0	0	0	0	0	0	0	0	0	0	0	0	0	0	0	0	0	0	0	0	0	0	0
2345	0	0	0	0	0	0	0	0	0	0	0	0	0	0	0	0	0	0	0	0	0	0	0	0	0	0	0	0	0	0
07-19	**242**	**0**	**2**	**3**	**10**	**14**	**18**	**37**	**54**	**46**	**27**	**19**	**8**	**3**	**1**	**0**	**0**	**0**	**0**	**0**	**0**	**0**	**0**	**0**	**0**	**0**	**0**	**0**	**0**	**0**
06-22	**263**	**0**	**2**	**4**	**10**	**17**	**18**	**42**	**59**	**50**	**29**	**20**	**8**	**3**	**1**	**0**	**0**	**0**	**0**	**0**	**0**	**0**	**0**	**0**	**0**	**0**	**0**	**0**	**0**	**0**
06-00	**263**	**0**	**2**	**4**	**10**	**17**	**18**	**42**	**59**	**50**	**29**	**20**	**8**	**3**	**1**	**0**	**0**	**0**	**0**	**0**	**0**	**0**	**0**	**0**	**0**	**0**	**0**	**0**	**0**	**0**
00-00	**265**	**0**	**2**	**4**	**10**	**17**	**18**	**43**	**59**	**50**	**29**	**21**	**8**	**3**	**1**	**0**	**0**	**0**	**0**	**0**	**0**	**0**	**0**	**0**	**0**	**0**	**0**	**0**	**0**	**0**

Site 2
Location Moorhouse Road
Direction Two Way
30 April 2025

16693 / EGMANTON SOLAR FARM
APRIL 2025
AUTOMATIC TRAFFIC COUNT

Time	Total	Speed Bins (mph)																												
		0 - 5	5 - 10	10 - 15	15 - 20	20 - 25	25 - 30	30 - 35	35 - 40	40 - 45	45 - 50	50 - 55	55 - 60	60 - 65	65 - 70	70 - 75	75 - 80	80 - 85	85 - 90	90 - 95	95 - 100	100 - 105	105 - 110	110 - 115	115 - 120	120 - 125	125 - 130	130 - 135	135 - 140
0000	0	0	0	0	0	0	0	0	0	0	0	0	0	0	0	0	0	0	0	0	0	0	0	0	0	0	0	0	0	0
0015	0	0	0	0	0	0	0	0	0	0	0	0	0	0	0	0	0	0	0	0	0	0	0	0	0	0	0	0	0	0
0030	0	0	0	0	0	0	0	0	0	0	0	0	0	0	0	0	0	0	0	0	0	0	0	0	0	0	0	0	0	0
0045	0	0	0	0	0	0	0	0	0	0	0	0	0	0	0	0	0	0	0	0	0	0	0	0	0	0	0	0	0	0
0100	0	0	0	0	0	0	0	0	0	0	0	0	0	0	0	0	0	0	0	0	0	0	0	0	0	0	0	0	0	0
0115	0	0	0	0	0	0	0	0	0	0	0	0	0	0	0	0	0	0	0	0	0	0	0	0	0	0	0	0	0	0
0130	0	0	0	0	0	0	0	0	0	0	0	0	0	0	0	0	0	0	0	0	0	0	0	0	0	0	0	0	0	0
0145	0	0	0	0	0	0	0	0	0	0	0	0	0	0	0	0	0	0	0	0	0	0	0	0	0	0	0	0	0	0
0200	0	0	0	0	0	0	0	0	0	0	0	0	0	0	0	0	0	0	0	0	0	0	0	0	0	0	0	0	0	0
0215	0	0	0	0	0	0	0	0	0	0	0	0	0	0	0	0	0	0	0	0	0	0	0	0	0	0	0	0	0	0
0230	0	0	0	0	0	0	0	0	0	0	0	0	0	0	0	0	0	0	0	0	0	0	0	0	0	0	0	0	0	0
0245	0	0	0	0	0	0	0	0	0	0	0	0	0	0	0	0	0	0	0	0	0	0	0	0	0	0	0	0	0	0
0300	0	0	0	0	0	0	0	0	0	0	0	0	0	0	0	0	0	0	0	0	0	0	0	0	0	0	0	0	0	0
0315	0	0	0	0	0	0	0	0	0	0	0	0	0	0	0	0	0	0	0	0	0	0	0	0	0	0	0	0	0	0
0330	0	0	0	0	0	0	0	0	0	0	0	0	0	0	0	0	0	0	0	0	0	0	0	0	0	0	0	0	0	0
0345	0	0	0	0	0	0	0	0	0	0	0	0	0	0	0	0	0	0	0	0	0	0	0	0	0	0	0	0	0	0
0400	0	0	0	0	0	0	0	0	0	0	0	0	0	0	0	0	0	0	0	0	0	0	0	0	0	0	0	0	0	0
0415	0	0	0	0	0	0	0	0	0	0	0	0	0	0	0	0	0	0	0	0	0	0	0	0	0	0	0	0	0	0
0430	0	0	0	0	0	0	0	0	0	0	0	0	0	0	0	0	0	0	0	0	0	0	0	0	0	0	0	0	0	0
0445	0	0	0	0	0	0	0	0	0	0	0	0	0	0	0	0	0	0	0	0	0	0	0	0	0	0	0	0	0	0
0500	1	0	0	0	0	0	1	0	0	0	0	0	0	0	0	0	0	0	0	0	0	0	0	0	0	0	0	0	0	0
0515	0	0	0	0	0	0	0	0	0	0	0	0	0	0	0	0	0	0	0	0	0	0	0	0	0	0	0	0	0	0
0530	0	0	0	0	0	0	0	0	0	0	0	0	0	0	0	0	0	0	0	0	0	0	0	0	0	0	0	0	0	0
0545	1	0	0	0	0	0	0	0	1	0	0	0	0	0	0	0	0	0	0	0	0	0	0	0	0	0	0	0	0	0
0600	0	0	0	0	0	0	0	0	0	0	0	0	0	0	0	0	0	0	0	0	0	0	0	0	0	0	0	0	0	0
0615	1	0	0	0	0	0	0	0	1	0	0	0	0	0	0	0	0	0	0	0	0	0	0	0	0	0	0	0	0	0
0630	0	0	0	0	0	0	0	0	0	0	0	0	0	0	0	0	0	0	0	0	0	0	0	0	0	0	0	0	0	0
0645	3	0	0	1	0	0	1	0	0	0	0	1	0	0	0	0	0	0	0	0	0	0	0	0	0	0	0	0	0	0
0700	4	0	0	0	0	0	0	1	2	0	1	0	0	0	0	0	0	0	0	0	0	0	0	0	0	0	0	0	0	0
0715	6	0	0	0	2	1	1	0	1	0	1	0	0	0	0	0	0	0	0	0	0	0	0	0	0	0	0	0	0	0
0730	7	0	0	0	0	0	1	1	1	1	2	0	0	0	0	1	0	0	0	0	0	0	0	0	0	0	0	0	0	0
0745	7	0	0	0	0	0	0	2	2	1	1	1	0	0	0	0	0	0	0	0	0	0	0	0	0	0	0	0	0	0
0800	4	0	0	0	0	0	0	0	1	2	0	0	1	0	0	0	0	0	0	0	0	0	0	0	0	0	0	0	0	0
0815	7	0	0	0	0	0	0	1	2	2	1	1	0	0	0	0	0	0	0	0	0	0	0	0	0	0	0	0	0	0
0830	7	0	0	0	0	1	1	0	1	3	0	0	1	0	0	0	0	0	0	0	0	0	0	0	0	0	0	0	0	0
0845	5	0	0	0	0	0	0	0	1	0	0	2	1	1	0	0	0	0	0	0	0	0	0	0	0	0	0	0	0	0
0900	4	0	0	0	0	0	0	0	0	1	2	0	0	1	0	0	0	0	0	0	0	0	0	0	0	0	0	0	0	0
0915	4	0	0	0	0	0	0	0	2	0	0	1	1	0	0	0	0	0	0	0	0	0	0	0	0	0	0	0	0	0
0930	1	0	0	0	0	1	0	0	0	0	0	0	0	0	0	0	0	0	0	0	0	0	0	0	0	0	0	0	0	0
0945	8	0	0	1	0	1	1	2	2	0	1	0	0	0	0	0	0	0	0	0	0	0	0	0	0	0	0	0	0	0
1000	1	0	0	0	0	0	0	0	0	0	1	0	0	0	0	0	0	0	0	0	0	0	0	0	0	0	0	0	0	0
1015	3	0	0	0	0	0	0	2	1	0	0	0	0	0	0	0	0	0	0	0	0	0	0	0	0	0	0	0	0	0
1030	3	0	0	0	1	0	1	1	0	0	0	0	0	0	0	0	0	0	0	0	0	0	0	0	0	0	0	0	0	0
1045	6	0	0	0	0	1	0	0	1	3	1	0	0	0	0	0	0	0	0	0	0	0	0	0	0	0	0	0	0	0
1100	**9**	**0**	**0**	**0**	**0**	**0**	**1**	**6**	**0**	**0**	**0**	**1**	**1**	**0**	**0**	**0**	**0**	**0**	**0**	**0**	**0**	**0**	**0**	**0**	**0**	**0**	**0**	**0**	**0**	**0**
1115	4	0	0	0	1	0	0	0	0	1	1	1	0	0	0	0	0	0	0	0	0	0	0	0	0	0	0	0	0	0
1130	1	0	0	0	0	0	0	0	0	0	1	0	0	0	0	0	0	0	0	0	0	0	0	0	0	0	0	0	0	0
1145	4	0	0	0	0	0	0	1	1	1	1	0	0	0	0	0	0	0	0	0	0	0	0	0	0	0	0	0	0	0
1200	7	0	0	0	0	0	1	0	3	1	1	1	0	0	0	0	0	0	0	0	0	0	0	0	0	0	0	0	0	0
1215	6	0	0	0	0	0	0	0	1	2	3	0	0	0	0	0	0	0	0	0	0	0	0	0	0	0	0	0	0	0
1230	1	0	0	0	0	0	0	1	0	0	0	0	0	0	0	0	0	0	0	0	0	0	0	0	0	0	0	0	0	0
1245	7	0	0	1	0	0	0	3	2	1	0	0	0	0	0	0	0	0	0	0	0	0	0	0	0	0	0	0	0	0
1300	5	0	0	0	0	0	0	0	2	2	1	0	0	0	0	0	0	0	0	0	0	0	0	0	0	0	0	0	0	0
1315	7	0	0	0	0	0	1	2	0	3	0	0	1	0	0	0	0	0	0	0	0	0	0	0	0	0	0	0	0	0
1330	3	0	0	0	0	0	0	0	1	0	1	0	1	0	0	0	0	0	0	0	0	0	0	0	0	0	0	0	0	0
1345	5	0	0	0	0	0	0	0	1	2	1	0	1	0	0	0	0	0	0	0	0	0	0	0	0	0	0	0	0	0
1400	2	0	0	0	0	0	0	0	1	0	0	1	0	0	0	0	0	0	0	0	0	0	0	0	0	0	0	0	0	0
1415	6	0	0	0	0	0	0	0	1	4	0	0	1	0	0	0	0	0	0	0	0	0	0	0	0	0	0	0	0	0
1430	3	0	0	0	0	0	0	0	2	1	0	0	0	0	0	0	0	0	0	0	0	0	0	0	0	0	0	0	0	0
1445	1	0	0	0	0	0	0	0	0	0	0	0	0	1	0	0	0	0	0	0	0	0	0	0	0	0	0	0	0	0
1500	7	0	0	0	0	0	2	0	1	2	2	0	0	0	0	0	0	0	0	0	0	0	0	0	0	0	0	0	0	0
1515	8	0	0	0	0	0	1	0	3	2	2	0	0	0	0	0	0	0	0	0	0	0	0	0	0	0	0	0	0	0
1530	4	0	0	0	1	0	1	0	0	2	0	0	0	0	0	0	0	0	0	0	0	0	0	0	0	0	0	0	0	0
1545	6	0	0	0	0	0	1	0	2	1	0	1	0	1	0	0	0	0	0	0	0	0	0	0	0	0	0	0	0	0
1600	**10**	**0**	**0**	**0**	**0**	**0**	**1**	**1**	**3**	**4**	**1**	**0**	**0**	**0**	**0**	**0**	**0**	**0**	**0**	**0**	**0**	**0**	**0**	**0**	**0**	**0**	**0**	**0**	**0**	**0**
1615	1	0	0	0	0	0	0	0	0	0	0	0	1	0	0	0	0	0	0	0	0	0	0	0	0	0	0	0	0	0
1630	4	0	0	1	0	0	0	0	1	1	0	1	0	0	0	0	0	0	0	0	0	0	0	0	0	0	0	0	0	0
1645	6	0	0	0	0	1	2	1	0	1	1	0	0	0	0	0	0	0	0	0	0	0	0	0	0	0	0	0	0	0
1700	5	0	0	0	0	0	0	1	2	0	2	0	0	0	0	0	0	0	0	0	0	0	0	0	0	0	0	0	0	0
1715	6	0	0	0	0	0	1	1	2	1	0	1	0	0	0	0	0	0	0	0	0	0	0	0	0	0	0	0	0	0
1730	5	0	0	0	1	0	0	1	1	2	0	0	0	0	0	0	0	0	0	0	0	0	0	0	0	0	0	0	0	0
1745	4	0	0	0	0	0	0	0	1	0	2	0	1	0	0	0	0	0	0	0	0	0	0	0	0	0	0	0	0	0
1800	1	0	0	0	0	0	0	0	0	1	0	0	0	0	0	0	0	0	0	0	0	0	0	0	0	0	0	0	0	0
1815	4	0	0	0	0	0	0	0	1	1	1	0	0	0	0	0	0	0	0	0	0	0	0	0	0	0	0	0	0	0
1830	5	0	0	0	0	0	0	1	0	1	0	1	1	1	0	0	0	0	0	0	0	0	0	0	0	0	0	0	0	0
1845	4	0	0	0	0	0	1	1	1	0	1	0	0	0	0	0	0	0	0	0	0	0	0	0	0	0	0	0	0	0
1900	4	0	0	0	0	0	1	0	2	1	0	0	0	0	0	0	0	0	0	0	0	0	0	0	0	0	0	0	0	0
1915	2	0	0	0	1	0	1	0	0	0	0	0	0	0	0	0	0	0	0	0	0	0	0	0	0	0	0	0	0	0
1930	4	0	0	0	0	0	2	0	1	1	0	0	0	0	0	0	0	0	0	0	0	0	0	0	0	0	0	0	0	0
1945	1	0	0	0	0	0	0	0	0	0	0	1	0	0	0	0	0	0	0	0	0	0	0	0	0	0	0	0	0	0
2000	1	0	0	0	0	0	0	1	0	0	0	0	0	0	0	0	0	0	0	0	0	0	0	0	0	0	0	0	0	0
2015	4	0	0	0	0	0	0	2	0	1	1	0	0	0	0	0	0	0	0	0	0	0	0	0	0	0	0	0	0	0
2030	2	0	0	0	0	0	0	0	0	1	1	0	0	0	0	0	0	0	0	0	0	0	0	0	0	0	0	0	0	0
2045	2	0	0	0	0	0	0	0	1	1	0	0	0	0	0	0	0	0	0	0	0	0	0	0	0	0	0	0	0	0
2100	0	0	0	0	0	0	0	0	0	0	0	0	0	0	0	0	0	0	0	0	0	0	0	0	0	0	0	0	0	0
2115	0	0	0	0	0	0	0	0	0	0	0	0	0	0	0	0	0	0	0	0	0	0	0	0	0	0	0	0	0	0
2130	1	0	0	0	0	1	0	0	0	0	0	0	0	0	0	0	0	0	0	0	0	0	0	0	0	0	0	0	0	0
2145	2	0	0	0	0	1	0	0	0	0	1	0	0	0	0	0	0	0	0	0	0	0	0	0	0	0	0	0	0	0
2200	1	0	0	0	0	0	0	0	0	0	1	0	0	0	0	0	0	0	0	0	0	0	0	0	0	0	0	0	0	0
2215	0	0	0	0	0	0	0	0	0	0	0	0	0	0	0	0	0	0	0	0	0	0	0	0	0	0	0	0	0	0
2230	0	0	0	0	0	0	0	0	0	0	0	0	0	0	0	0	0	0	0	0	0	0	0	0	0	0	0	0	0	0
2245	0	0	0	0	0	0	0	0	0	0	0	0	0	0	0	0	0	0	0	0	0	0	0	0	0	0	0	0	0	0
2300	0	0	0	0	0	0	0	0	0	0	0	0	0	0	0	0	0	0	0	0	0	0	0	0	0	0	0	0	0	0
2315	1	0	0	0	0	0	0	0	1	0	0	0	0	0	0	0	0	0	0	0	0	0	0	0	0	0	0	0	0	0
2330	0	0	0	0	0	0	0	0	0	0	0	0	0	0	0	0	0	0	0	0	0	0	0	0	0	0	0	0	0	0
2345	0	0	0	0	0	0	0	0	0	0	0	0	0	0	0	0	0	0	0	0	0	0	0	0	0	0	0	0	0	0
07-19	**228**	**0**	**0**	**3**	**6**	**5**	**18**	**31**	**49**	**48**	**36**	**14**	**11**	**6**	**0**	**1**	**0**	**0**	**0**	**0**	**0**	**0**	**0**	**0**	**0**	**0**	**0**	**0**	**0**	**0**
06-22	**255**	**0**	**0**	**4**	**7**	**7**	**23**	**34**	**54**	**53**	**39**	**16**	**11**	**6**	**0**	**1**	**0**	**0**	**0**	**0**	**0**	**0**	**0**	**0**	**0**	**0**	**0**	**0**	**0**	**0**
06-00	**257**	**0**	**0**	**4**	**7**	**7**	**23**	**34**	**55**	**53**	**40**	**16**	**11**	**6**	**0**	**1**	**0**	**0**	**0**	**0**	**0**	**0**	**0**	**0**	**0**	**0**	**0**	**0**	**0**	**0**
00-00	**259**	**0**	**0**	**4**	**7**	**7**	**24**	**34**	**56**	**53**	**40**	**16**	**11**	**6**	**0**	**1**	**0**	**0**	**0**	**0**	**0**	**0**	**0**	**0**	**0**	**0**	**0**	**0**	**0**	**0**

Site 2
Location Moorhouse Road
Direction Two Way

16693 / EGMANTON SOLAR FARM
APRIL 2025
AUTOMATIC TRAFFIC COUNT


Virtual Day (7)

Time	Total	Speed Bins (mph)																												
		0 - 5	5 - 10	10 - 15	15 - 20	20 - 25	25 - 30	30 - 35	35 - 40	40 - 45	45 - 50	50 - 55	55 - 60	60 - 65	65 - 70	70 - 75	75 - 80	80 - 85	85 - 90	90 - 95	95 - 100	100 - 105	105 - 110	110 - 115	115 - 120	120 - 125	125 - 130	130 - 135	135 - 140
0000	0	0	0	0	0	0	0	0	0	0	0	0	0	0	0	0	0	0	0	0	0	0	0	0	0	0	0	0	0	0
0100	1	0	0	0	0	0	0	0	0	0	0	0	0	0	0	0	0	0	0	0	0	0	0	0	0	0	0	0	0	0
0200	0	0	0	0	0	0	0	0	0	0	0	0	0	0	0	0	0	0	0	0	0	0	0	0	0	0	0	0	0	0
0300	0	0	0	0	0	0	0	0	0	0	0	0	0	0	0	0	0	0	0	0	0	0	0	0	0	0	0	0	0	0
0400	1	0	0	0	0	0	0	0	0	0	0	0	0	0	0	0	0	0	0	0	0	0	0	0	0	0	0	0	0	0
0500	1	0	0	0	0	0	0	0	0	0	0	0	0	0	0	0	0	0	0	0	0	0	0	0	0	0	0	0	0	0
0600	4	0	0	0	0	0	1	1	0	1	0	0	0	0	0	0	0	0	0	0	0	0	0	0	0	0	0	0	0	0
0700	17	0	0	0	1	0	1	2	4	3	2	2	0	0	0	0	0	0	0	0	0	0	0	0	0	0	0	0	0	0
0800	20	0	0	0	2	1	1	2	4	3	3	1	1	1	0	0	0	0	0	0	0	0	0	0	0	0	0	0	0	0
0900	15	0	0	1	1	1	2	2	3	2	2	1	0	0	0	0	0	0	0	0	0	0	0	0	0	0	0	0	0	0
1000	18	0	0	0	2	1	2	4	3	3	1	1	0	0	0	0	0	0	0	0	0	0	0	0	0	0	0	0	0	0
1100	**22**	**0**	**1**	**2**	**2**	**2**	**3**	**4**	**3**	**3**	**1**	**1**	**1**	**0**	**0**	**0**	**0**	**0**	**0**	**0**	**0**	**0**	**0**	**0**	**0**	**0**	**0**	**0**	**0**	**0**
1200	25	0	0	1	3	3	4	4	4	3	3	1	0	0	0	0	0	0	0	0	0	0	0	0	0	0	0	0	0	0
1300	23	0	0	1	3	2	3	3	3	4	2	1	0	0	0	0	0	0	0	0	0	0	0	0	0	0	0	0	0	0
1400	23	0	0	1	3	3	4	4	4	3	1	0	1	0	0	0	0	0	0	0	0	0	0	0	0	0	0	0	0	0
1500	27	0	1	2	3	3	4	3	5	4	2	1	0	0	0	0	0	0	0	0	0	0	0	0	0	0	0	0	0	0
1600	**28**	**0**	**0**	**1**	**2**	**3**	**4**	**4**	**4**	**5**	**2**	**0**	**1**	**0**	**0**	**0**	**0**	**0**	**0**	**0**	**0**	**0**	**0**	**0**	**0**	**0**	**0**	**0**	**0**	**0**
1700	21	0	0	0	1	2	3	3	4	4	3	1	1	0	0	0	0	0	0	0	0	0	0	0	0	0	0	0	0	0
1800	15	0	0	1	1	1	1	2	3	2	1	1	0	0	0	0	0	0	0	0	0	0	0	0	0	0	0	0	0	0
1900	11	0	0	0	1	1	2	1	2	2	1	1	0	0	0	0	0	0	0	0	0	0	0	0	0	0	0	0	0	0
2000	8	0	0	0	1	1	1	1	1	1	1	0	0	0	0	0	0	0	0	0	0	0	0	0	0	0	0	0	0	0
2100	4	0	0	0	0	1	0	1	0	0	1	0	0	0	0	0	0	0	0	0	0	0	0	0	0	0	0	0	0	0
2200	2	0	0	0	0	0	0	0	0	0	0	0	0	0	0	0	0	0	0	0	0	0	0	0	0	0	0	0	0	0
2300	2	0	0	0	0	0	0	0	1	0	0	0	0	0	0	0	0	0	0	0	0	0	0	0	0	0	0	0	0	0
07-19	**255**	**0**	**3**	**10**	**24**	**23**	**33**	**39**	**43**	**38**	**23**	**11**	**5**	**2**	**1**	**0**	**0**	**0**	**0**	**0**	**0**	**0**	**0**	**0**	**0**	**0**	**0**	**0**	**0**	**0**
06-22	**282**	**0**	**3**	**11**	**26**	**26**	**37**	**43**	**47**	**42**	**25**	**12**	**6**	**2**	**1**	**0**	**0**	**0**	**0**	**0**	**0**	**0**	**0**	**0**	**0**	**0**	**0**	**0**	**0**	**0**
06-00	**286**	**0**	**3**	**11**	**26**	**26**	**37**	**43**	**48**	**43**	**25**	**12**	**6**	**2**	**1**	**0**	**0**	**0**	**0**	**0**	**0**	**0**	**0**	**0**	**0**	**0**	**0**	**0**	**0**	**0**
00-00	**289**	**0**	**3**	**12**	**27**	**27**	**37**	**44**	**48**	**43**	**26**	**13**	**6**	**2**	**1**	**0**	**0**	**0**	**0**	**0**	**0**	**0**	**0**	**0**	**0**	**0**	**0**	**0**	**0**	**0**

Virtual Week (1)

Time	Total	Speed Bins (mph)																												
		0 - 5	5 - 10	10 - 15	15 - 20	20 - 25	25 - 30	30 - 35	35 - 40	40 - 45	45 - 50	50 - 55	55 - 60	60 - 65	65 - 70	70 - 75	75 - 80	80 - 85	85 - 90	90 - 95	95 - 100	100 - 105	105 - 110	110 - 115	115 - 120	120 - 125	125 - 130	130 - 135	135 - 140
Mon	256	0	1	3	10	16	28	37	61	51	30	12	4	3	0	0	0	0	0	0	0	0	0	0	0	0	0	0	0	0
Tue	265	0	2	4	10	17	18	43	59	50	29	21	8	3	1	0	0	0	0	0	0	0	0	0	0	0	0	0	0	0
Wed	259	0	0	4	7	7	24	34	56	53	40	16	11	6	0	1	0	0	0	0	0	0	0	0	0	0	0	0	0	0
Thu	380	0	4	14	43	44	58	66	53	54	27	7	7	1	1	0	1	0	0	0	0	0	0	0	0	0	0	0	0	0
Fri	418	0	10	27	67	52	66	59	49	39	24	13	7	2	1	1	1	0	0	0	0	0	0	0	0	0	0	0	0	0
Sat	249	0	5	18	34	27	36	36	29	32	16	10	3	2	0	1	0	0	0	0	0	0	0	0	0	0	0	0	0	0
Sun	196	0	2	11	16	23	32	31	32	23	13	9	2	0	2	0	0	0	0	0	0	0	0	0	0	0	0	0	0	0
5 Day Ave.	**316**	**0**	**3**	**10**	**27**	**27**	**39**	**48**	**56**	**49**	**30**	**14**	**7**	**3**	**1**	**0**	**0**	**0**	**0**	**0**	**0**	**0**	**0**	**0**	**0**	**0**	**0**	**0**	**0**	**0**
7 Day Ave.	**289**	**0**	**3**	**12**	**27**	**27**	**37**	**44**	**48**	**43**	**26**	**13**	**6**	**2**	**1**	**0**	**0**	**0**	**0**	**0**	**0**	**0**	**0**	**0**	**0**	**0**	**0**	**0**	**0**	**0**
--	**2023**	**0**	**24**	**81**	**187**	**186**	**262**	**306**	**339**	**302**	**179**	**88**	**42**	**17**	**5**	**3**	**2**	**0**	**0**	**0**	**0**	**0**	**0**	**0**	**0**	**0**	**0**	**0**	**0**	**0**

Summary Graphs

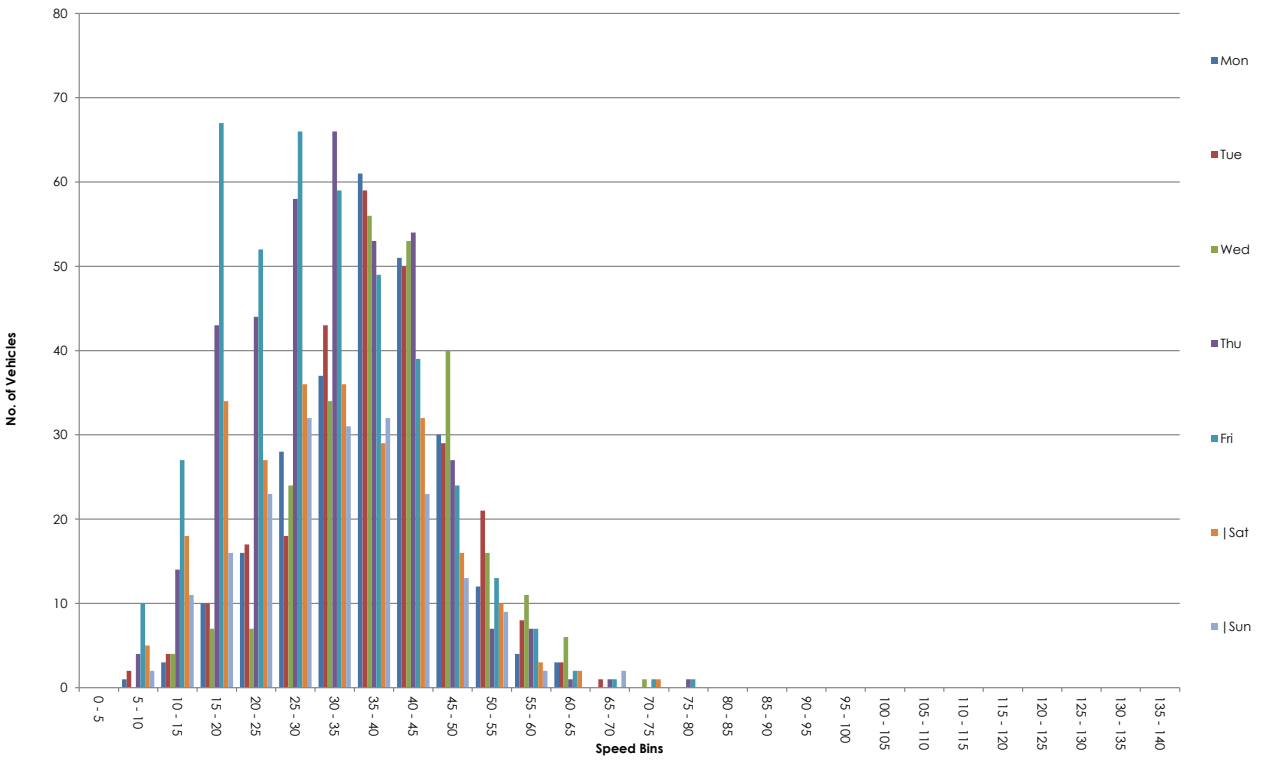

ATC VEHICLE CATEGORIES

Axles	Groups	Description	Class		Parameters	Dominant Vehicle	Aggregate
2	1 or 2	Very Short - Bicycle or Motorcycle	MC	**1**	d(1)<1.7m & axles=2		
2	1 or 2	Short - Sedan, Wagon, 4WD, Utility, Light Van	SV	**2**	d(1)>=1.7m, d(1)<=3.2m & axles=2		
3, 4 or 5	3	Short Towing - Trailer, Caravan, Boat, etc.	SVT	**3**	d(1)>=2.1m, d(1)<=3.2m, d(2)>=2.1m & axles=3,4,5		1 (Light)
2	2	Two axle truck or Bus	TB2	**4**	d(1)>3.2m & axles=2		
3	2	Three axle truck or Bus	TB3	**5**	axles=3 & groups=2		
>3	2	Four axle truck	T4	**6**	axles>3 & groups=2		2 (Medium)
3	3	Three axle articulated vehicle or Rigid vehicle and trailer	ART3	**7**	d(1)>3.2m, axles=3 & groups=3		
4	>2	Four axle articulated vehicle or Rigid vehicle and trailer	ART4	**8**	d(2)<2.1m or d(1)<2.1m or d(1)>3.2m axles = 4 & groups>2		
5	>2	Five axle articulated vehicle or Rigid vehicle and trailer	ART5	**9**	d(2)<2.1m or d(1)<2.1m or d(1)>3.2m axles=5 & groups>2		
>=6	>2	Six (or more) axle articulated vehicle or Rigid vehicle and trailer	ART6	**10**	axles=6 & groups>2 or axles>6 & groups=3		
>6	4	B-Double or Heavy truck and trailer	BD	**11**	groups=4 & axles>6		
>6	>=5	Double or triple road train or Heavy truck and two (or more) trailers	DRT	**12**	groups>=5 & axles>6		3 (Heavy)


ATC SPEED BINS & DATA HEADINGS

Heading	Description
0 - 5	Speed bin totals 0 - 5 mph
5 - 10	Speed bin totals 5 - 10 mph
10-15	Speed bin totals 10 - 15 mph
15 - 20	Speed bin totals 15 - 20 mph
20 - 25	Speed bin totals 20 - 25 mph
25 - 30	Speed bin totals 25 - 30 mph
30 - 35	Speed bin totals 30 - 35 mph
35 - 40	Speed bin totals 35 - 40 mph
40 - 45	Speed bin totals 40 - 45 mph
45 - 50	Speed bin totals 45 - 50 mph
50 - 55	Speed bin totals 50 - 55 mph
55 - 60	Speed bin totals 55 - 60 mph
60 - 65	Speed bin totals 60 - 65 mph
65 - 70	Speed bin totals 65 - 70 mph
70 - 75	Speed bin totals 70 - 75 mph
75 - 80	Speed bin totals 75 - 80 mph
80 - 85	Speed bin totals 80 - 85 mph
85 - 90	Speed bin totals 85 - 90 mph
90 - 95	Speed bin totals 90 - 95 mph
95 - 100	Speed bin totals 95 - 100 mph
100 - 105	Speed bin totals 100 - 105 mph
105 - 110	Speed bin totals 105 - 110 mph
110 - 115	Speed bin totals 110 - 115 mph
115 - 120	Speed bin totals 115 - 120 mph
120 - 125	Speed bin totals 120 - 125 mph
125 - 130	Speed bin totals 125 - 130 mph
130 - 135	Speed bin totals 130 - 135 mph
135 - 140	Speed bin totals 135 - 140 mph

Heading	Description
>PSL	Greater than the posted speed limit
>PSL%	Greater than the posted speed limit as a percentage
>SL1 ACPO	Greater than ACPO (Association of Chief Police Officers) standard. ACPO is PSL x 10%+2mph
>SL1% ACPO	Greater than ACPO displayed as a percentage
>SL2 DfT	Greater than DFT (Department For Transport) standard. DFT is PSL plus 15mph.
>SL2% DfT	Greater than DFT displayed as a percentage
Mean	Average speed
Vpp 85	85th percentile speed


A14.1.12 APPENDIX D – SITE ACCESS DRAWINGS

LOCATION PLAN (NOT TO SCALE)

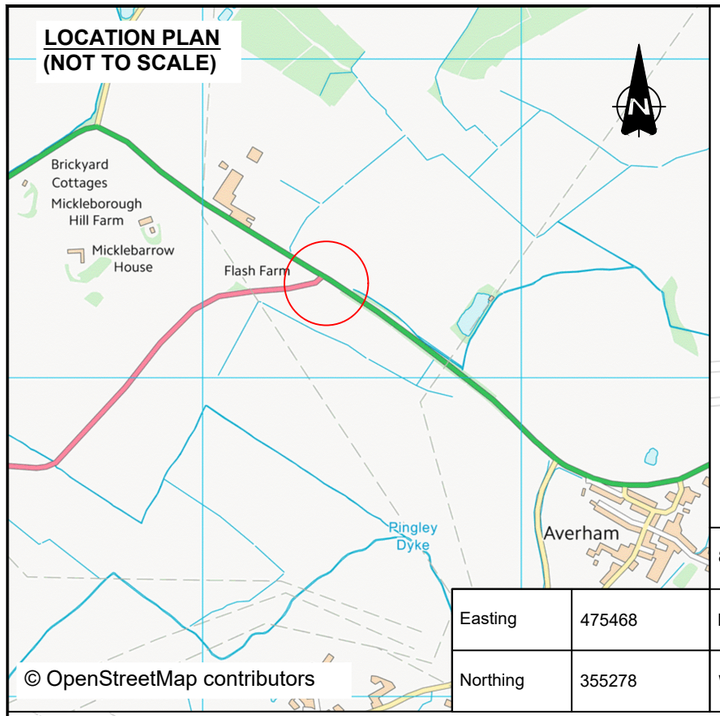


		85th %ile Speed (MPH)	
Easting	475468	EB	46.10
Northing	355278	WB	50.90


GENERAL ARRANGEMENT
SCALE 1:2000

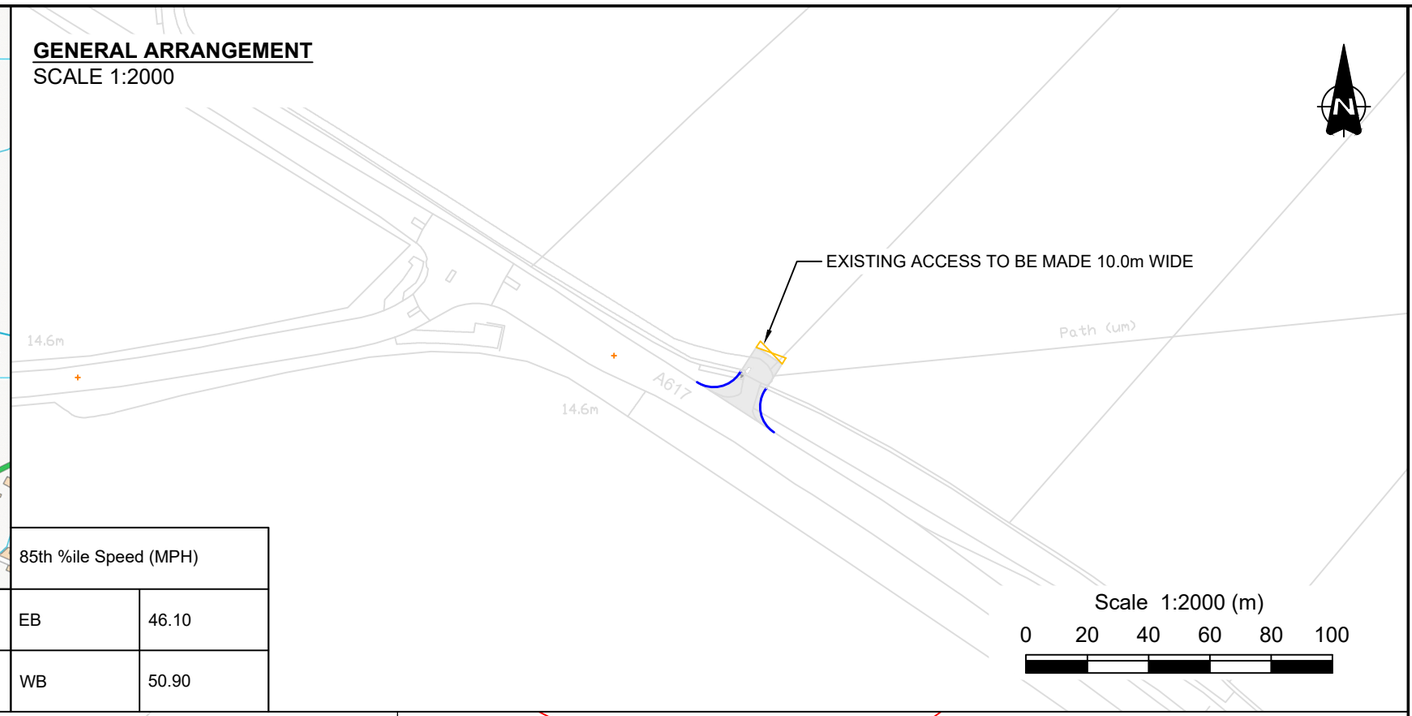


SWEPT PATH ANALYSIS
SCALE 1:500

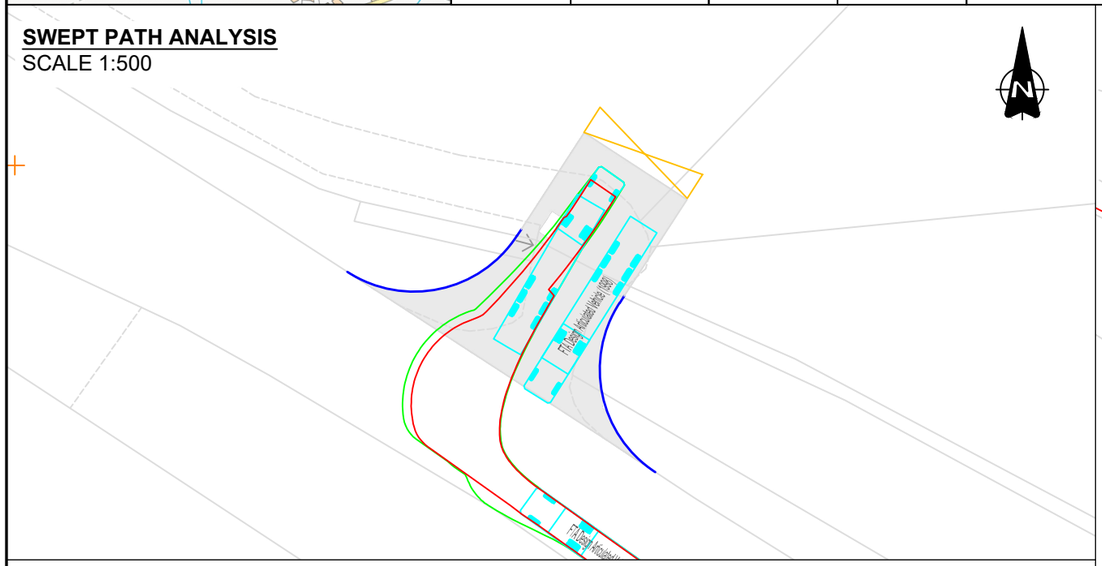

SITE ACCESS GEOMETRY
SCALE 1:250

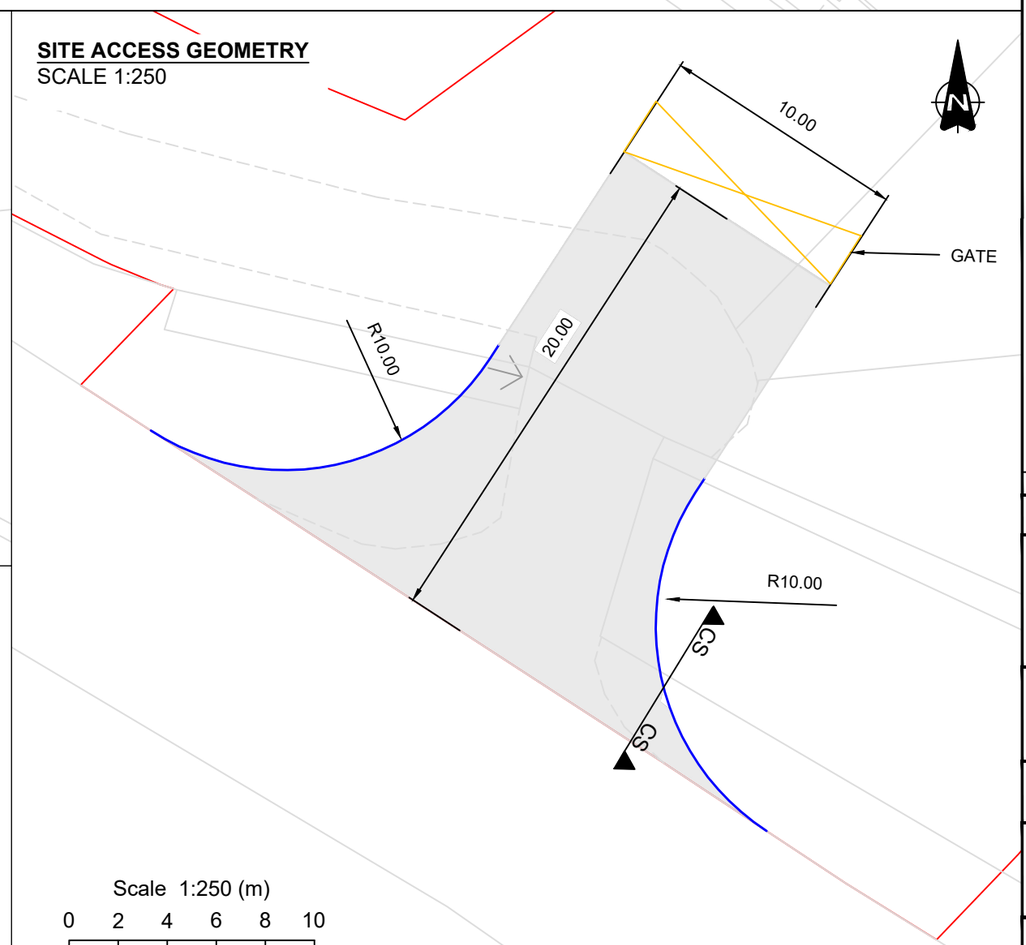

CROSS-SECTIONAL STEPPED JOINT BETWEEN NEW AND EXISTING CARRIAGEWAY

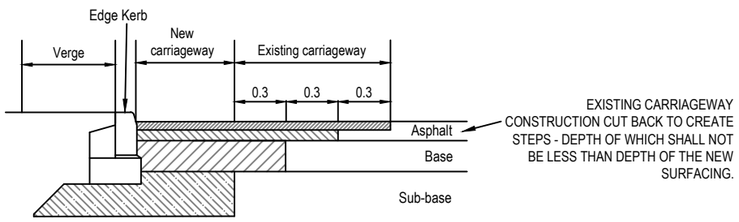

NOTES


1. Do not scale from this drawing.
2. All dimensions are in metres unless otherwise stated.
3. This drawing is for planning purposes only.

KEY

- Proposed Kerbline
- Order Limits
- Proposed road construction

OS MasterMap: Reproduced from Ordnance Survey digital map data © Crown Copyright 2023. All rights reserved. Licence number 100066882.

VEHICLES USED FOR SWEPT PATHS

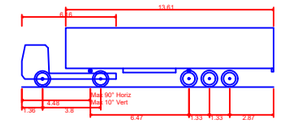

FTA Design Articulated Vehicle (1998)

Overall Length	16.480m
Overall Width	2.550m
Overall Body Height	3.870m
Min Body Ground Clearance	0.515m
Max Track Width	2.470m

Rev.	Date	Revision details	Drawn	Checked	Approved

© This drawing is the property of SYSTRA Limited and the information can only be reproduced with their prior permission.

SYSTRA
www.systra.co.uk
Milburn House,
Dean Street,
Newcastle upon Tyne,
NE1 1LE
T 0191 249 3816
E uk_newcastle@systra.com


Client: ELEMENTS GREEN TRENT LTD.

Project: GREAT NORTH ROAD SOLAR FARM AND BIODIVERSITY PARK

Title: PROPOSED SITE ACCESS PA1


Drawn	Checked	Approved
FW	JH	SE
Original drg. size	**Date**	**Scale**
A3	16.05.25	AS INDICATED
Drawing Status	**Drawing Number**	**Rev.**
INFORMATION	23D07-SK101	

LOCATION PLAN (NOT TO SCALE)

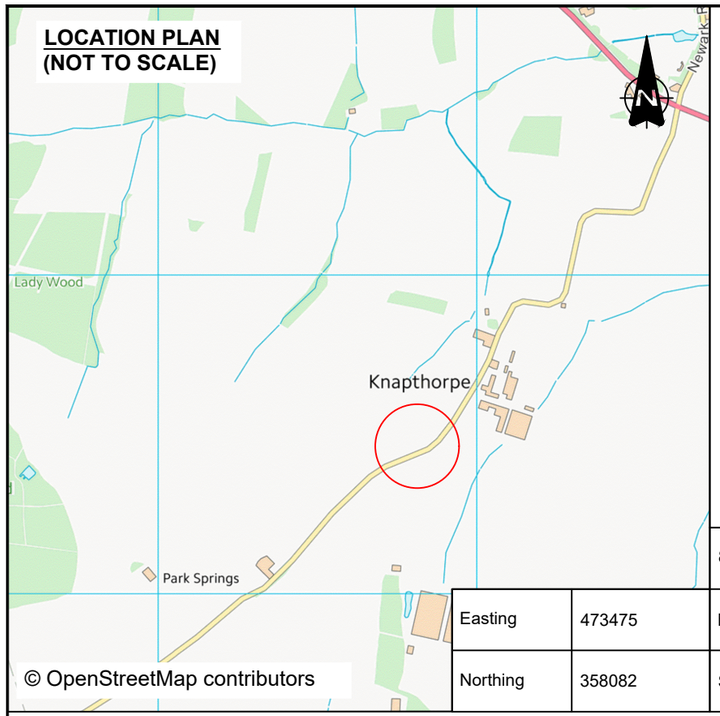


		85th %ile Speed (MPH)	
Easting	473475	NB	51.40
Northing	358082	SB	50.40


GENERAL ARRANGEMENT
SCALE 1:2000

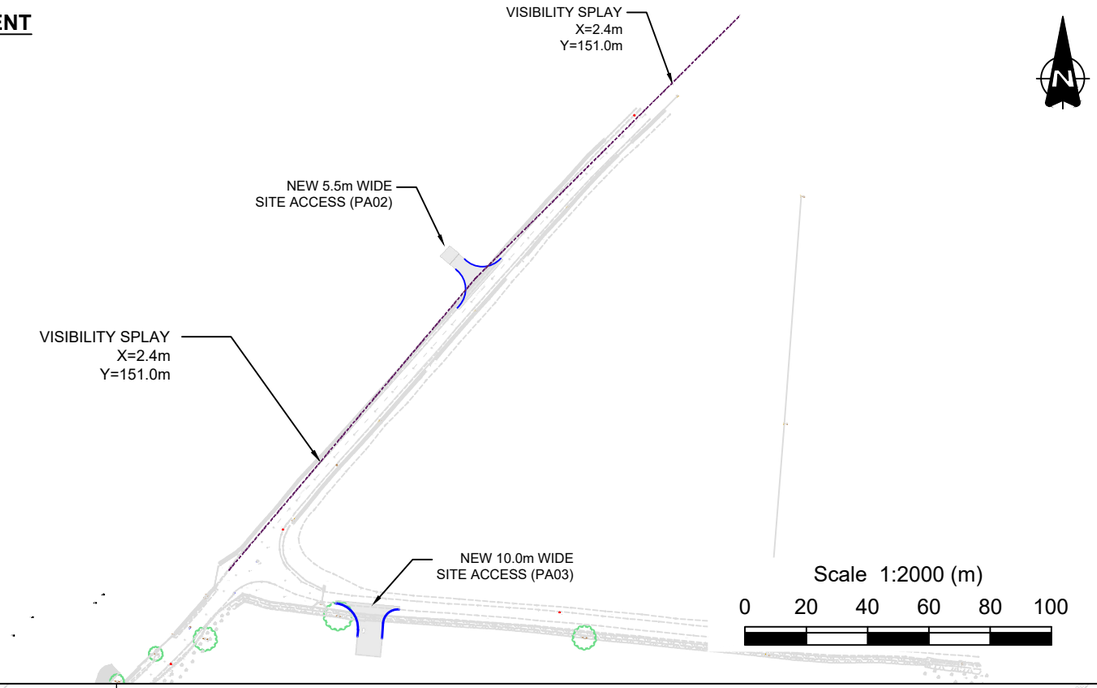


SWEPT PATH ANALYSIS
SCALE 1:500

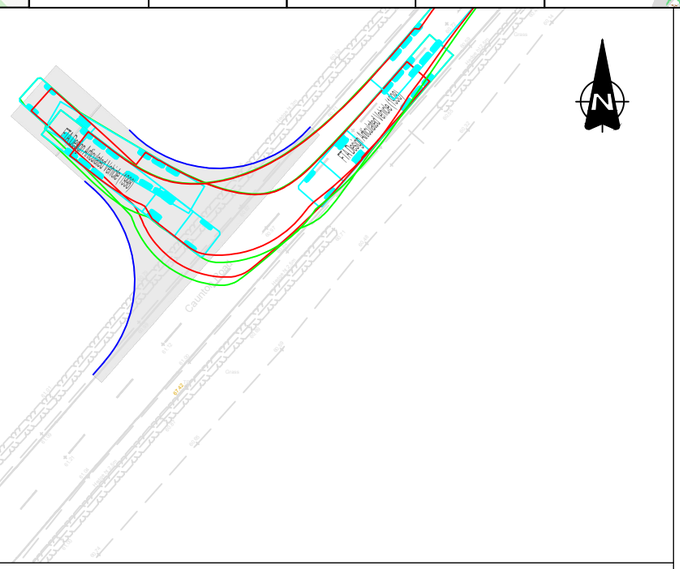

SITE ACCESS GEOMETRY
SCALE 1:250

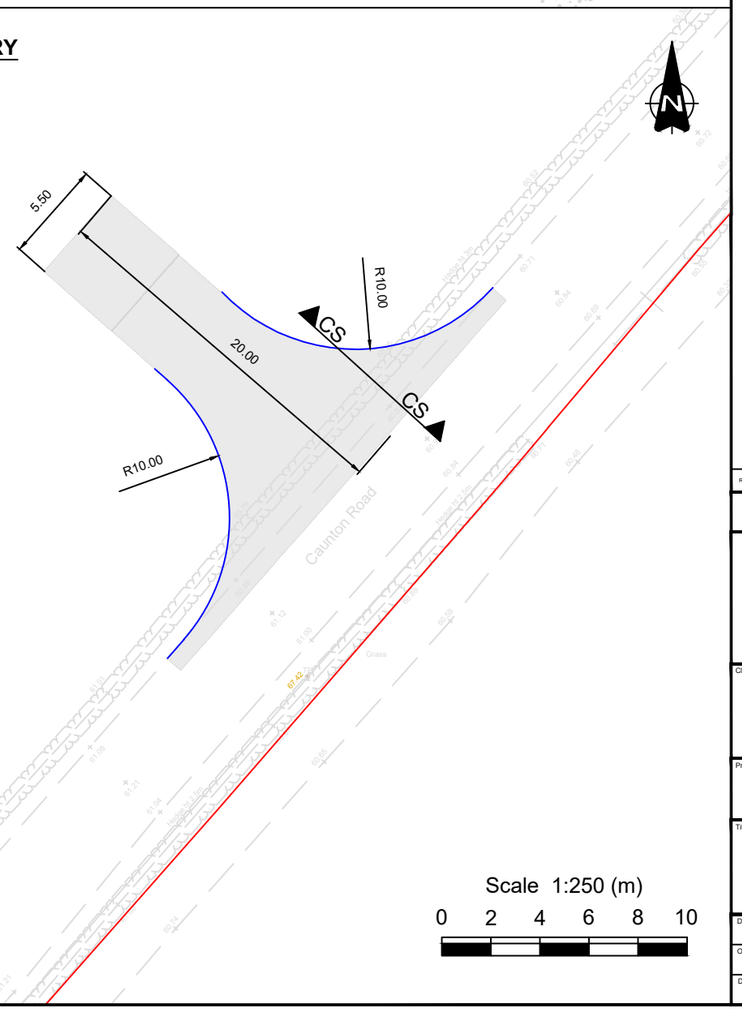

CROSS-SECTIONAL STEPPED JOINT BETWEEN NEW AND EXISTING CARRIAGEWAY

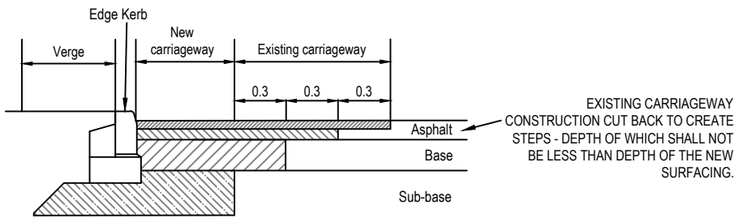

NOTES


1. Do not scale from this drawing.
2. All dimensions are in metres unless otherwise stated.
3. This drawing is for planning purposes only.

KEY

- Proposed Kerbline
- Visibility splay (DMRB)
- Order Limits
- Proposed road construction

OS MasterMap: Reproduced from Ordnance Survey digital map data © Crown Copyright 2023. All rights reserved. Licence number 100066882.

VEHICLES USED FOR SWEPT PATHS

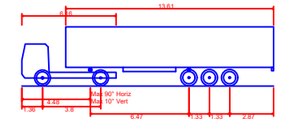

FTA Design Articulated Vehicle (1998)

Overall Length	16.480m
Overall Width	2.550m
Overall Body Height	3.870m
Min Body Ground Clearance	0.515m
Max Track Width	2.470m

Rev.	Date	Revision details	Drawn	Checked	Approved

© This drawing is the property of SYSTRA Limited and the information can only be reproduced with their prior permission.

SYSTRA
www.systra.co.uk
Milburn House,
Dean Street,
Newcastle upon Tyne,
NE1 1LE
T 0191 249 3816
E uk_newcastle@systra.com


Client
ELEMENTS GREEN TRENT LTD.

Project
GREAT NORTH ROAD SOLAR FARM AND BIODIVERSITY PARK

Title
PROPOSED SITE ACCESS PA02


Drawn	Checked	Approved
FW	JH	SE
Original drg. size	**Date**	**Scale**
A3	16.05.25	AS INDICATED
Drawing Status	**Drawing Number**	**Rev.**
INFORMATION	23D07-SK102	

LOCATION PLAN (NOT TO SCALE)

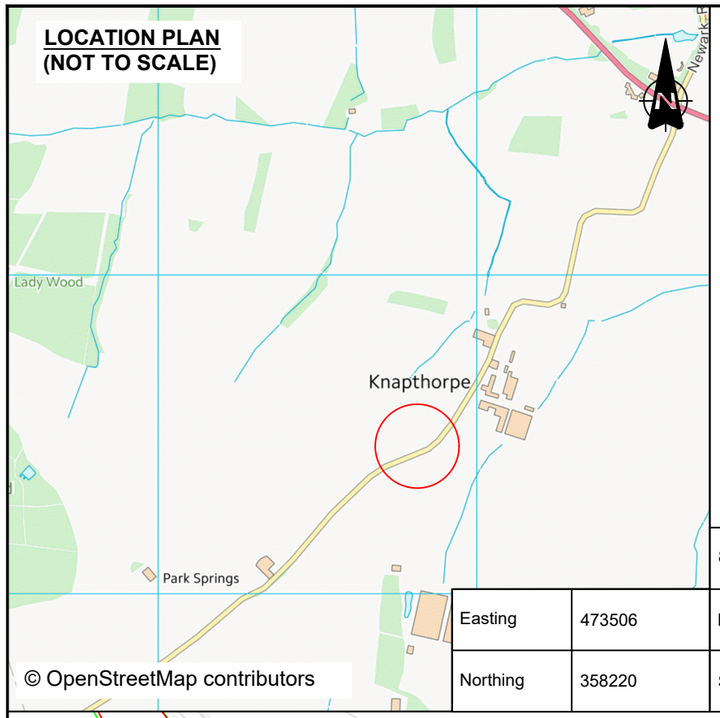


		85th %ile Speed (MPH)	
Easting	473506	NB	51.40
Northing	358220	SB	50.40


GENERAL ARRANGEMENT
SCALE 1:2000

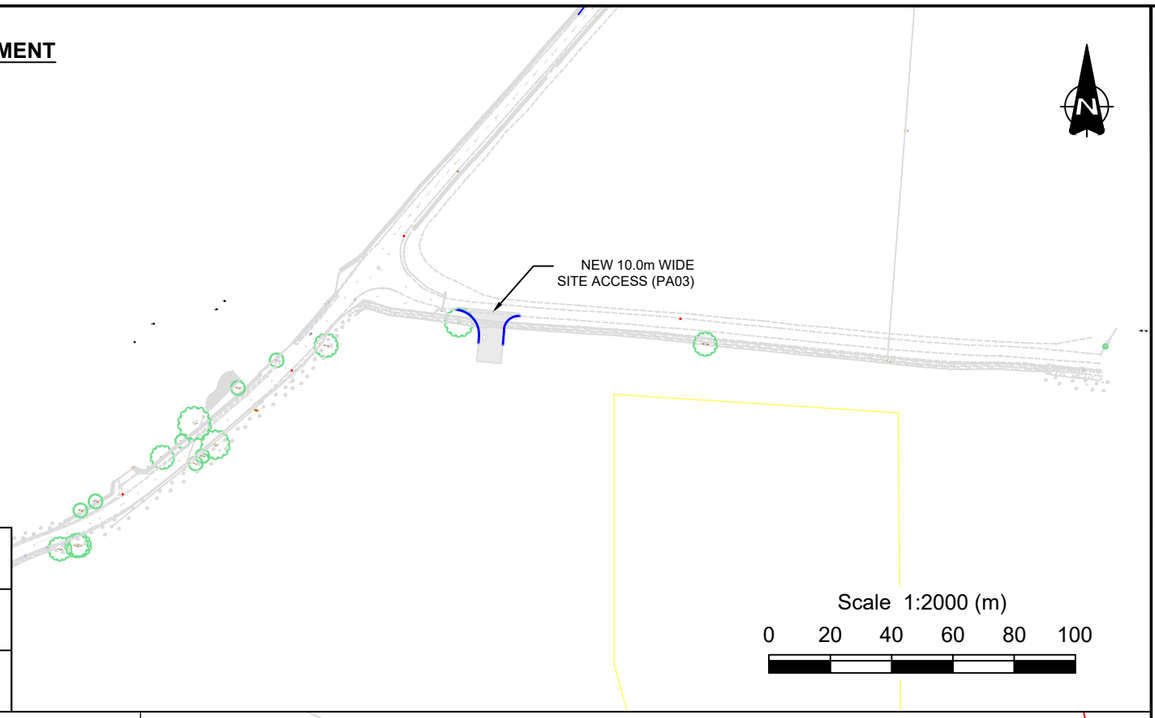


SWEPT PATH ANALYSIS
SCALE 1:500

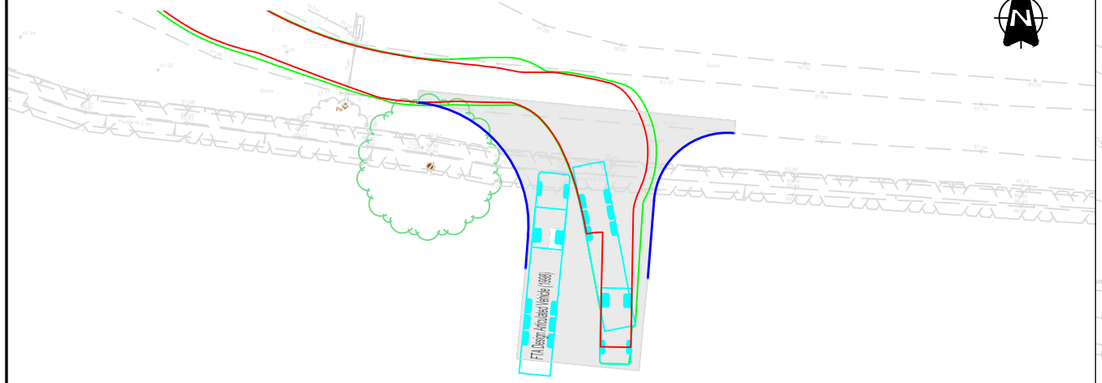

SITE ACCESS GEOMETRY
SCALE 1:250

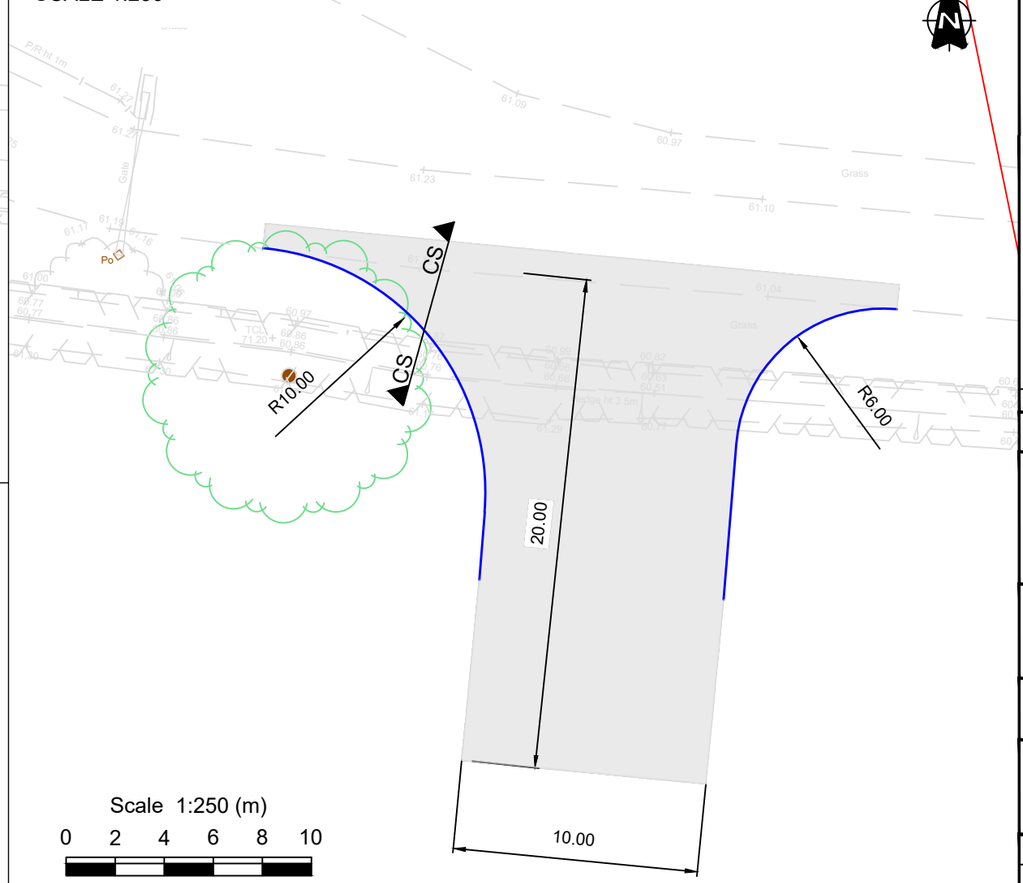

CROSS-SECTIONAL STEPPED JOINT BETWEEN NEW AND EXISTING CARRIAGEWAY

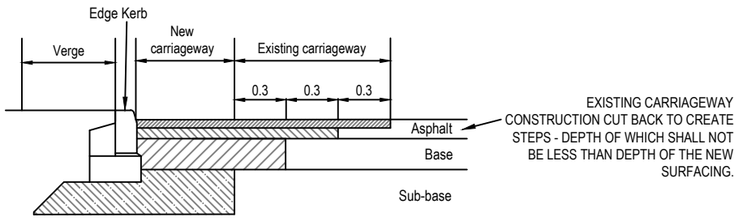

NOTES


1. Do not scale from this drawing.
2. All dimensions are in metres unless otherwise stated.
3. This drawing is for planning purposes only.

KEY

- Proposed Kerbline
- Order Limits
- Proposed road construction

OS MasterMap: Reproduced from Ordnance Survey digital map data © Crown Copyright 2023. All rights reserved. Licence number 100066882.

VEHICLES USED FOR SWEPT PATHS

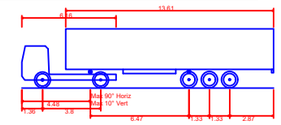

FTA Design Articulated Vehicle (1998)

Overall Length	16.480m
Overall Width	2.550m
Overall Body Height	3.870m
Min Body Ground Clearance	0.515m
Max Track Width	2.470m

Rev.	Date	Revision details	Drawn	Checked	Approved

© This drawing is the property of SYSTRA Limited and the information can only be reproduced with their prior permission.

SYSTRA
www.systra.co.uk
Milburn House,
Dean Street,
Newcastle upon Tyne,
NE1 1LE
T 0191 249 3816
E uk_newcastle@systra.com


Client: ELEMENTS GREEN TRENT LTD.

Project: GREAT NORTH ROAD SOLAR FARM AND BIODIVERSITY PARK

Title: PROPOSED SITE ACCESS PA03

Drawn	Checked	Approved
FW	JH	SE
Original drg. size	**Date**	**Scale**
A3	16.05.25	AS INDICATED
Drawing Status	**Drawing Number**	**Rev.**
INFORMATION	23D07-SK103	


LOCATION PLAN (NOT TO SCALE)

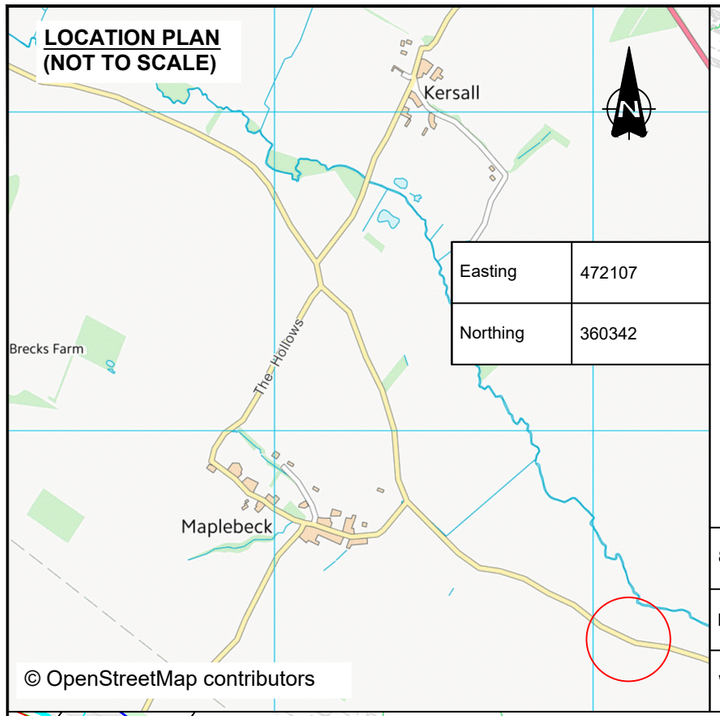


Easting	472107
Northing	360342


85th %ile Speed (MPH)	
EB	49.70
WB	50.60

GENERAL ARRANGEMENT
SCALE 1:2000

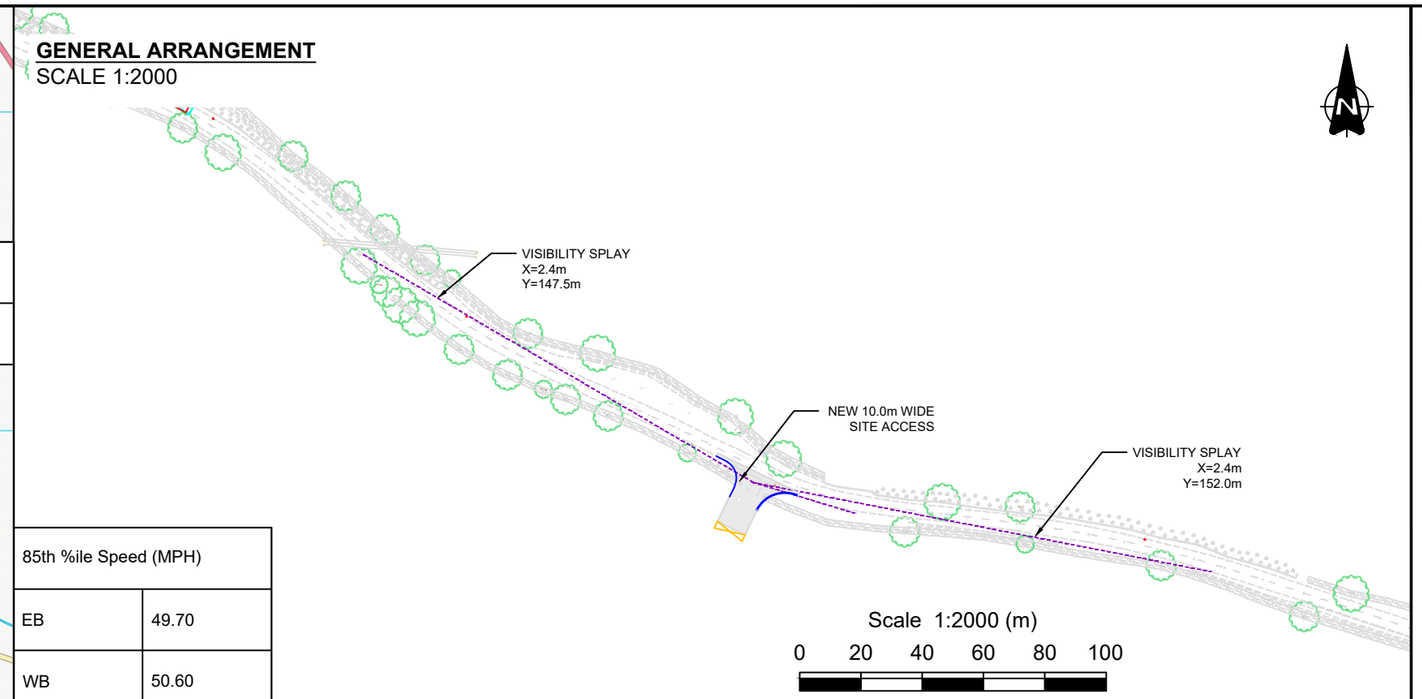


SWEPT PATH ANALYSIS
SCALE 1:500

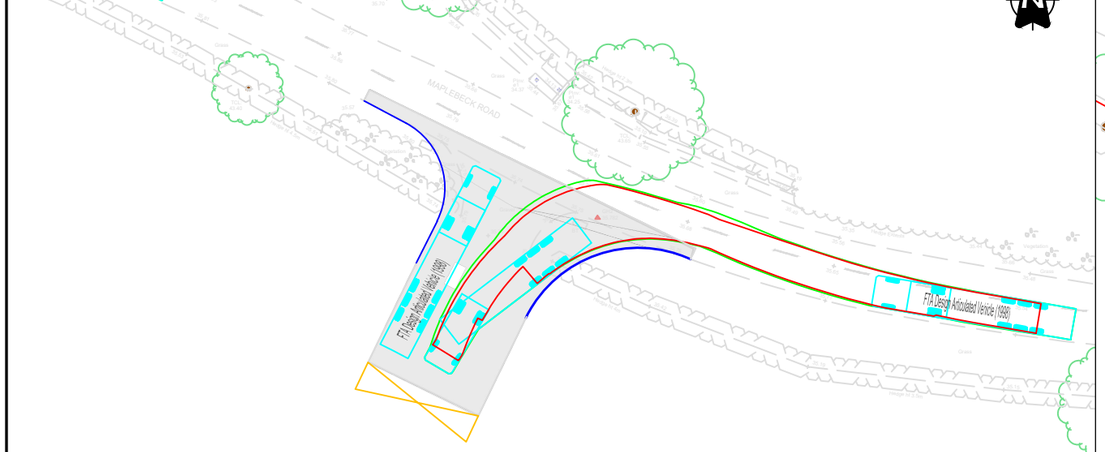

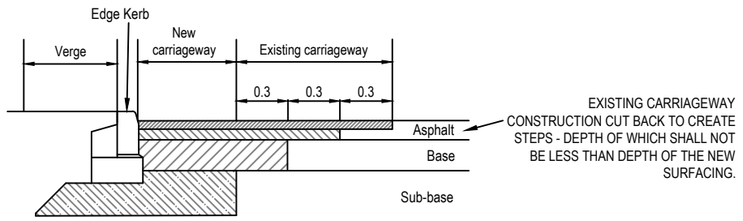

SITE ACCESS GEOMETRY
SCALE 1:250

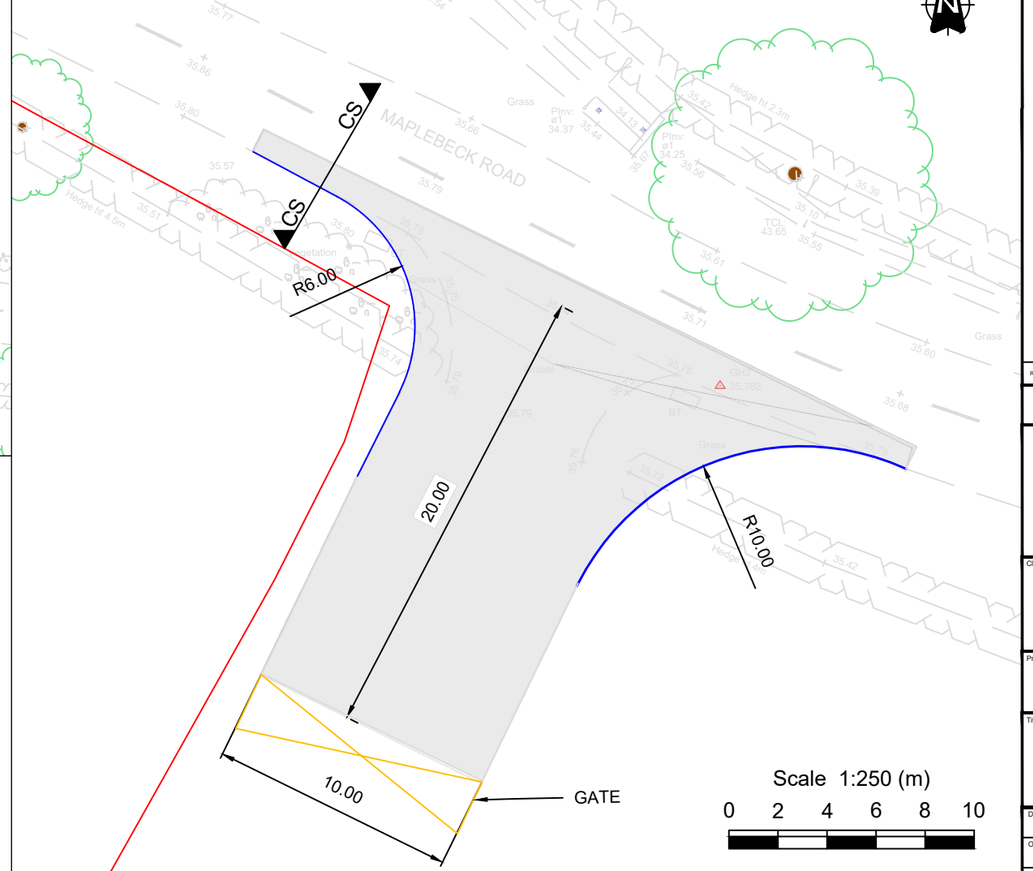

NOTES


1. Do not scale from this drawing.
2. All dimensions are in metres unless otherwise stated.
3. This drawing is for planning purposes only.

KEY

- Proposed Kerbline
- Visibility splay (DMRB)
- Order Limits
- Proposed road construction

OS MasterMap: Reproduced from Ordnance Survey digital map data © Crown Copyright 2023. All rights reserved. Licence number 100066882.

VEHICLES USED FOR SWEPT PATHS

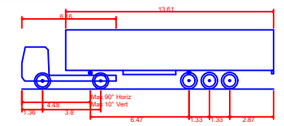

FTA Design Articulated Vehicle (1998)

Overall Length	16.480m
Overall Width	2.550m
Overall Body Height	3.870m
Min Body Ground Clearance	0.515m
Max Track Width	2.470m

Rev.	Date	Revision details	Drawn	Checked	Approved

© This drawing is the property of SYSTRA Limited and the information can only be reproduced with their prior permission.

SYSTRA
www.systra.co.uk
Milburn House,
Dean Street,
Newcastle upon Tyne,
NE1 1LE
T 0191 249 3816
E uk_newcastle@systra.com


Client: ELEMENTS GREEN TRENT LTD.

Project: GREAT NORTH ROAD SOLAR FARM AND BIODIVERSITY PARK

Title: PROPOSED SITE ACCESS PA4


Drawn	Checked	Approved
FW	JH	SE
Original drg. size	**Date**	**Scale**
A3	16.05.25	AS INDICATED
Drawing Status	**Drawing Number**	**Rev.**
INFORMATION	23D07-SK104	

LOCATION PLAN (NOT TO SCALE)

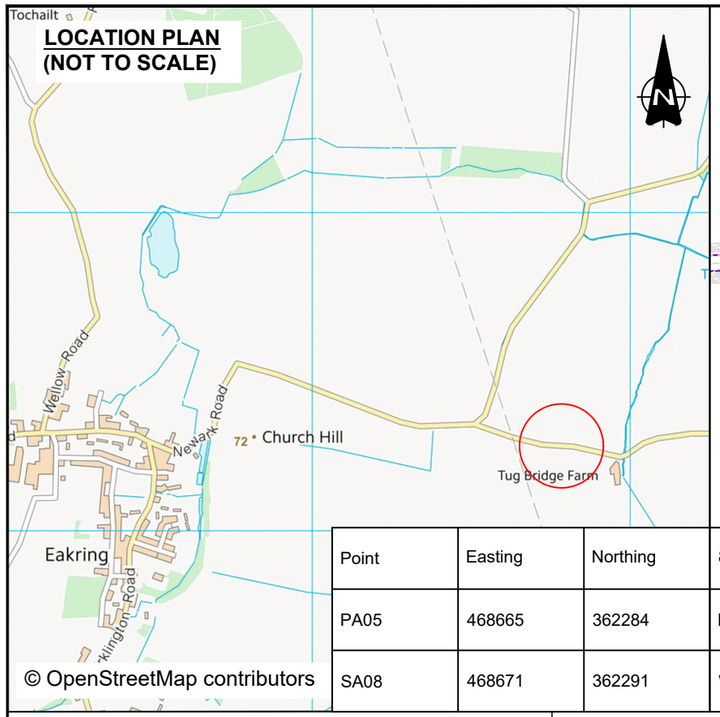


Point	Easting	Northing	85th %ile Speed (MPH)	
PA05	468665	362284	EB	54.50
SA08	468671	362291	WB	49.70


GENERAL ARRANGEMENT
SCALE 1:2000

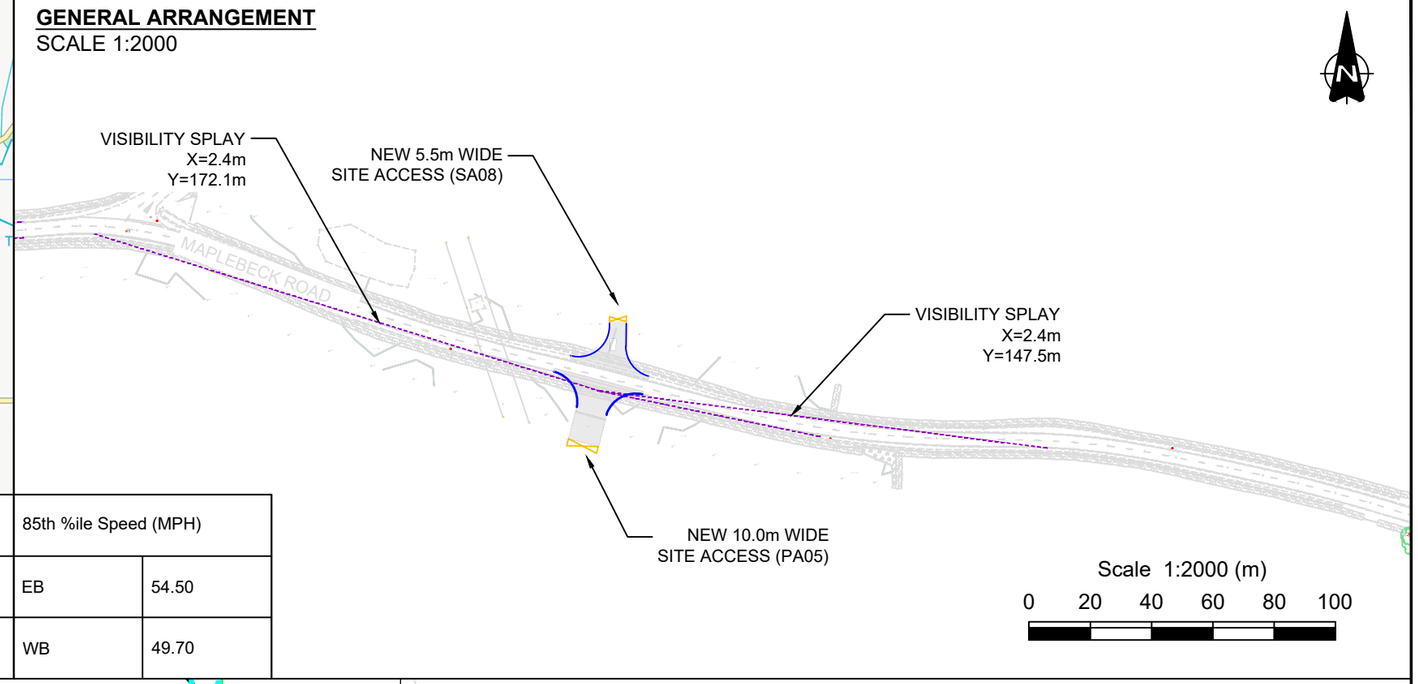


SWEPT PATH ANALYSIS
SCALE 1:500

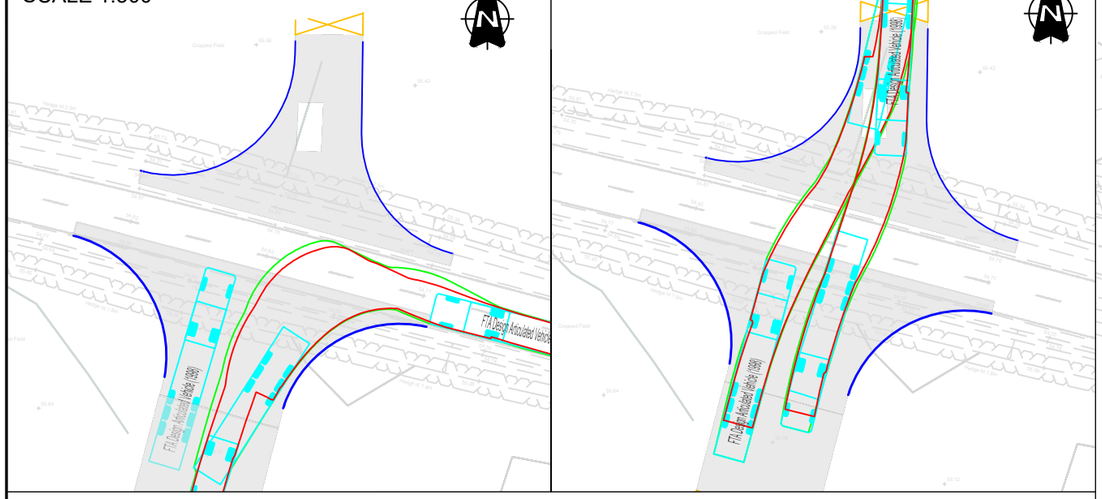

CROSS-SECTIONAL STEPPED JOINT BETWEEN NEW AND EXISTING CARRIAGEWAY

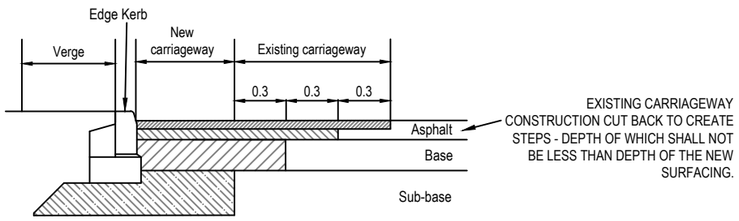

SITE ACCESS GEOMETRY
SCALE 1:500

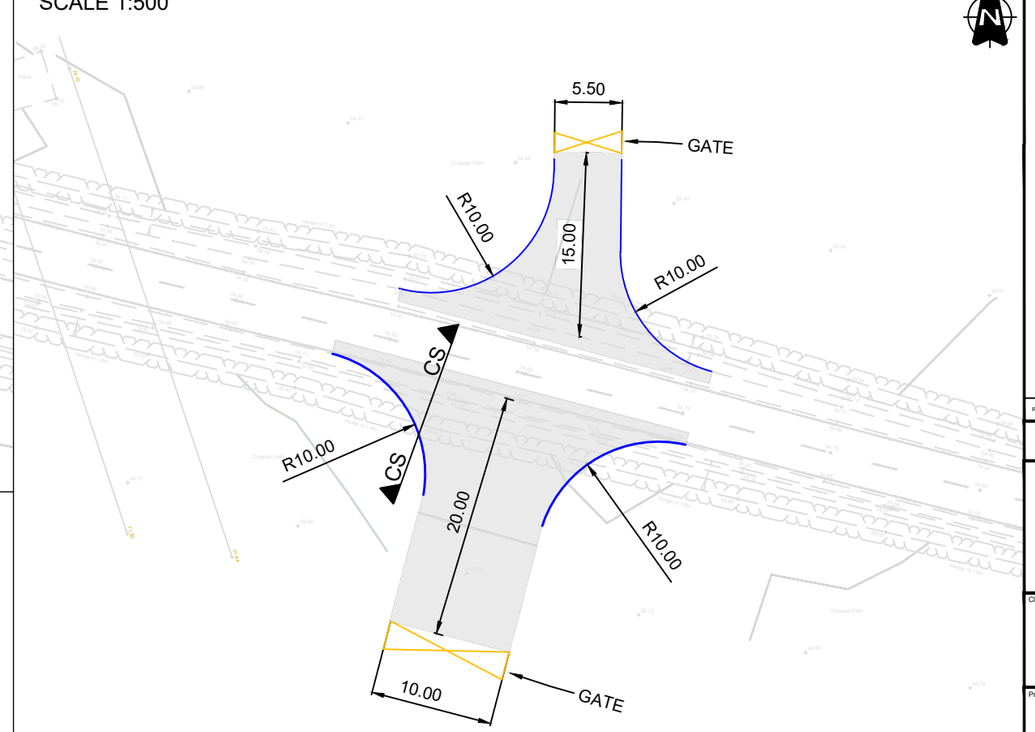

NOTES


1. Do not scale from this drawing.
2. All dimensions are in metres unless otherwise stated.
3. This drawing is for planning purposes only.

KEY

- Proposed Kerbline
- Visibility splay (DMRB)
- Proposed road construction

OS MasterMap: Reproduced from Ordnance Survey digital map data © Crown Copyright 2023. All rights reserved. Licence number 100066882.

VEHICLES USED FOR SWEPT PATHS

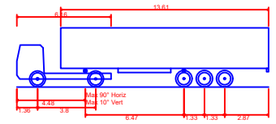

FTA Design Articulated Vehicle (1998)

Overall Length	16.480m
Overall Width	2.550m
Overall Body Height	3.870m
Min Body Ground Clearance	0.515m
Max Track Width	2.470m

Rev.	Date	Revision details	Drawn	Checked	Approved

© This drawing is the property of SYSTRA Limited and the information can only be reproduced with their prior permission.

SYSTRA
www.systra.co.uk
Milburn House,
Dean Street,
Newcastle upon Tyne,
NE1 1LE
T 0191 249 3816
E uk_newcastle@systra.com


Client: ELEMENTS GREEN TRENT LTD.

Project: GREAT NORTH ROAD SOLAR FARM AND BIODIVERSITY PARK

Title: PROPOSED SITE ACCESS PA05 & SA08


Drawn	Checked	Approved
FW	JH	SE
Original drg. size	**Date**	**Scale**
A3	16.05.25	AS INDICATED
Drawing Status	**Drawing Number**	**Rev.**
INFORMATION	23D07-SK105	

LOCATION PLAN (NOT TO SCALE)

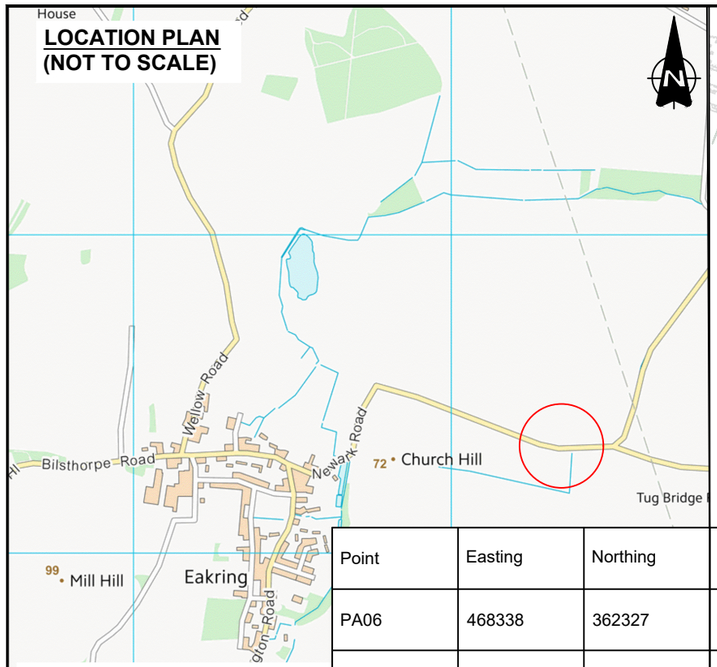

Point	Easting	Northing	85th %ile Speed (MPH)	
PA06	468338	362327	EB	54.50
SA09	468339	362337	WB	49.70


GENERAL ARRANGEMENT
SCALE 1:2000

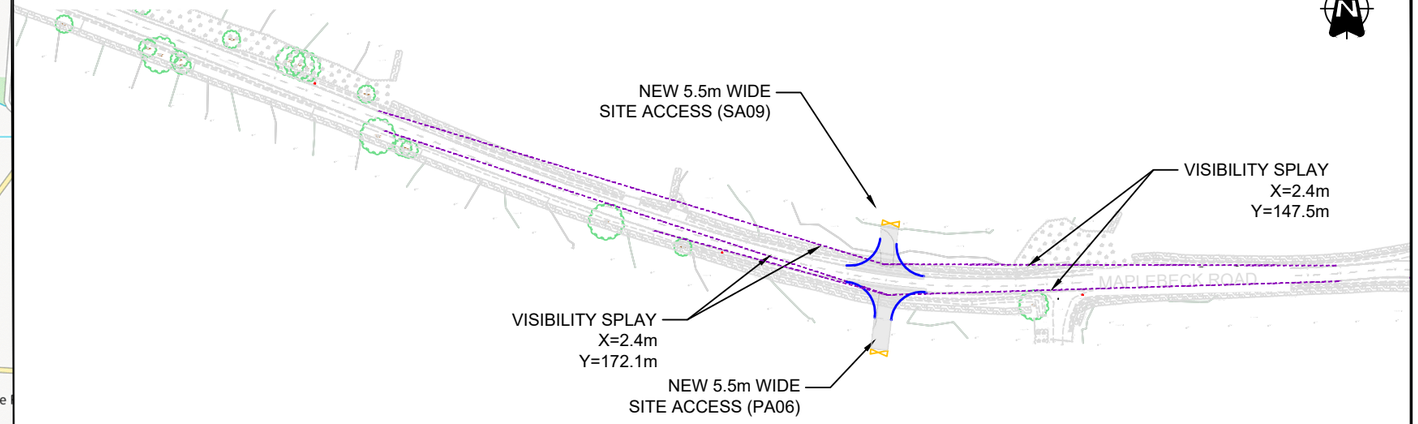


SWEPT PATH ANALYSIS
SCALE 1:500



SITE ACCESS GEOMETRY
SCALE 1:500

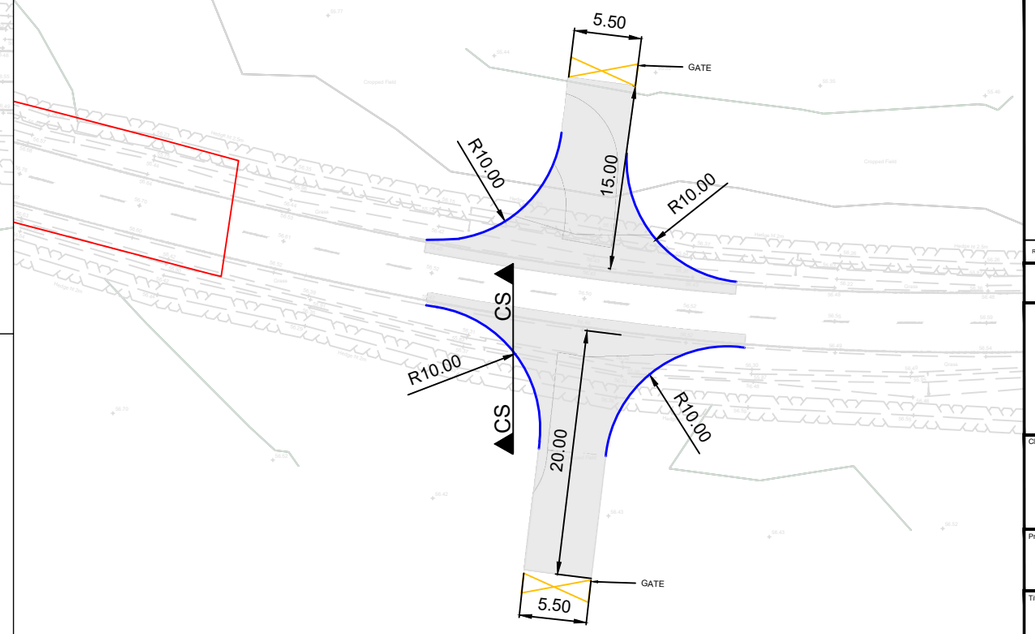

CROSS-SECTIONAL STEPPED JOINT BETWEEN NEW AND EXISTING CARRIAGEWAY

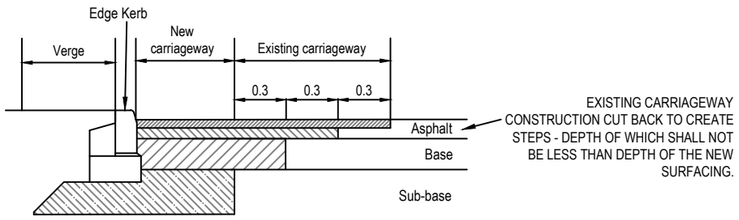

NOTES


1. Do not scale from this drawing.
2. All dimensions are in metres unless otherwise stated.
3. This drawing is for planning purposes only.

KEY

- Proposed Kerbline
- Visibility splay (DMRB)
- Order Limits
- Proposed road construction

OS MasterMap: Reproduced from Ordnance Survey digital map data © Crown Copyright 2023. All rights reserved. Licence number 100066882.

VEHICLES USED FOR SWEPT PATHS

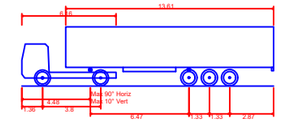

FTA Design Articulated Vehicle (1998)

Overall Length	16.480m
Overall Width	2.550m
Overall Body Height	3.870m
Min Body Ground Clearance	0.515m
Max Track Width	2.470m

Rev.	Date	Revision details	Drawn	Checked	Approved

© This drawing is the property of SYSTRA Limited and the information can only be reproduced with their prior permission.

SYSTRA
www.systra.co.uk
Milburn House,
Dean Street,
Newcastle upon Tyne,
NE1 1LE
T 0191 249 3816
E uk_newcastle@systra.com


Client: ELEMENTS GREEN TRENT LTD.

Project: GREAT NORTH ROAD SOLAR FARM AND BIODIVERSITY PARK

Title: PROPOSED SITE ACCESS PA06 & SA09


Drawn	Checked	Approved
FW	JH	SE
Original drg. size	**Date**	**Scale**
A3	16.05.25	AS INDICATED
Drawing Status	**Drawing Number**	**Rev.**
INFORMATION	23D07-SK106	

LOCATION PLAN (NOT TO SCALE)

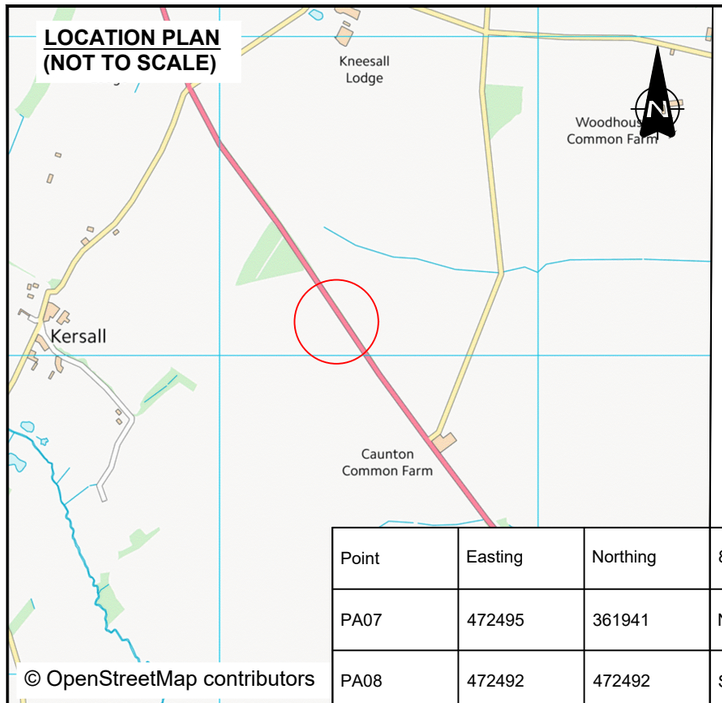


Point	Easting	Northing	85th %ile Speed (MPH)	
PA07	472495	361941	NB	60.90
PA08	472492	472492	SB	62.30


GENERAL ARRANGEMENT
SCALE 1:4000

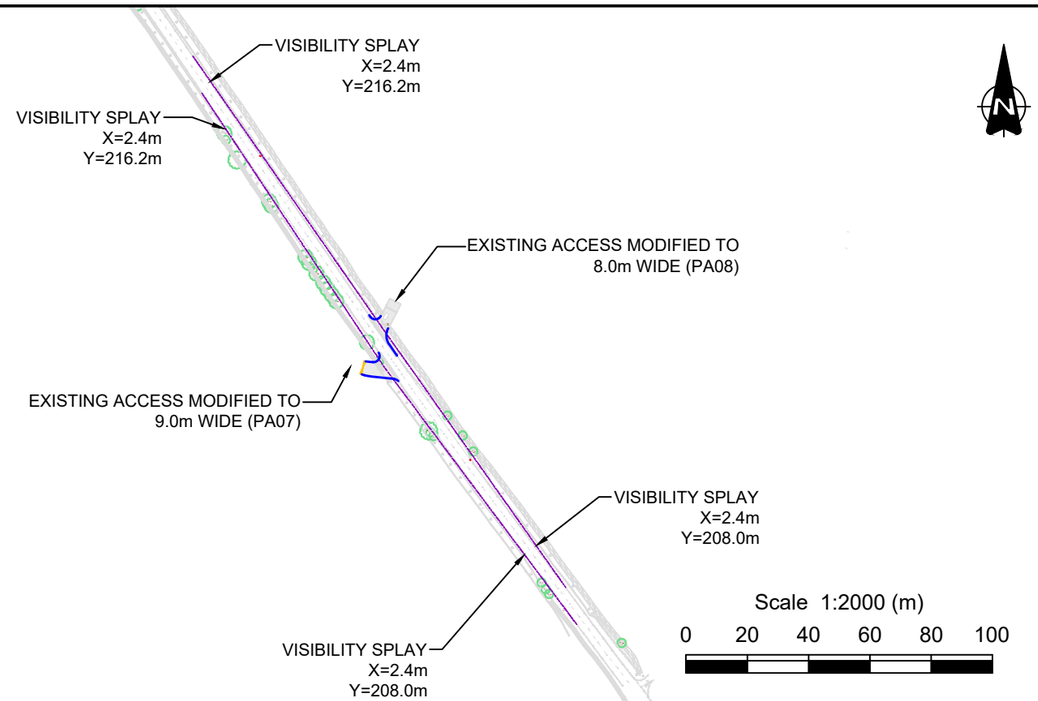


SWEPT PATH ANALYSIS
SCALE 1:500

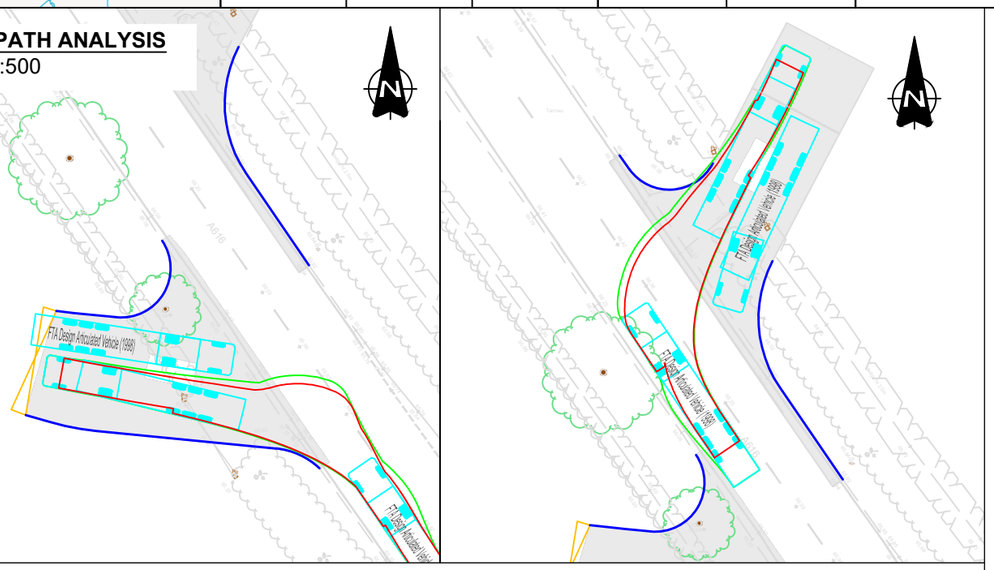

SITE ACCESS GEOMETRY
SCALE 1:250

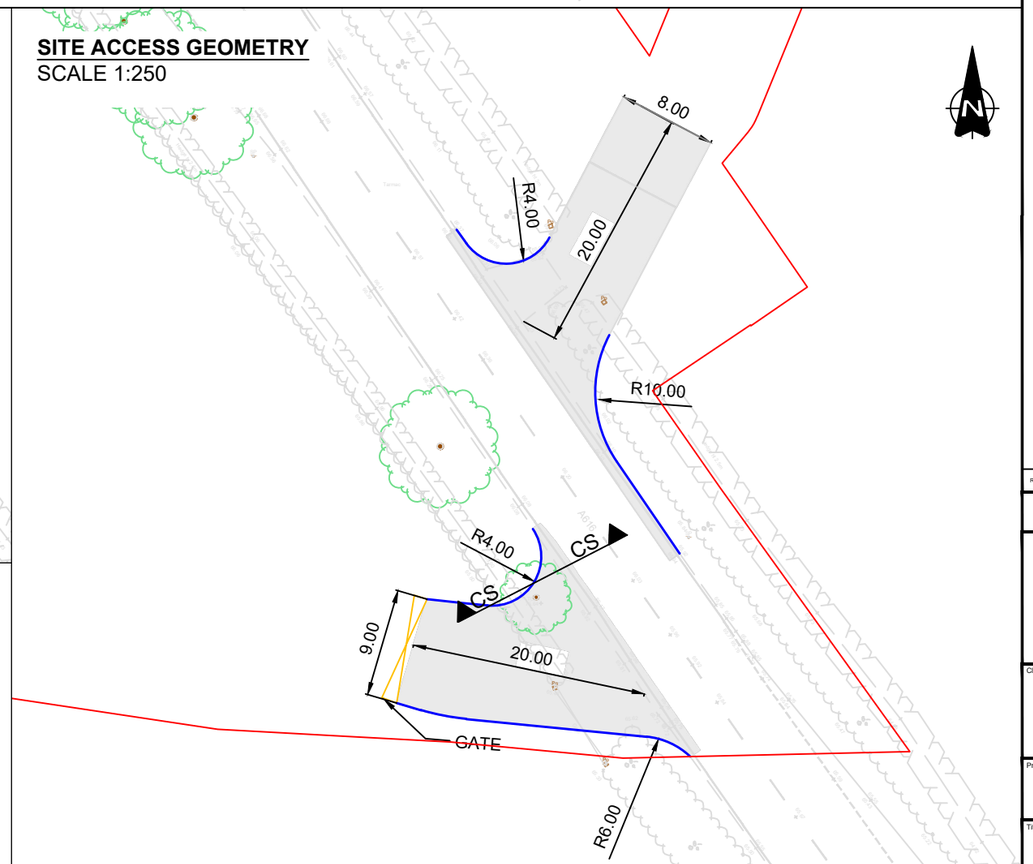

CROSS-SECTIONAL STEPPED JOINT BETWEEN NEW AND EXISTING CARRIAGEWAY

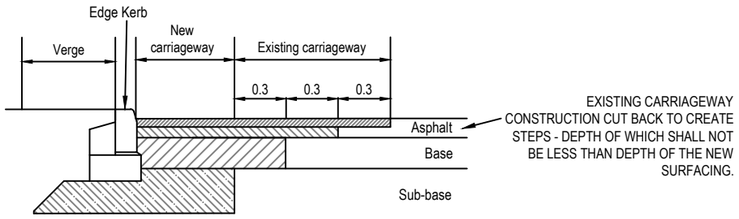

NOTES


1. Do not scale from this drawing.
2. All dimensions are in metres unless otherwise stated.
3. This drawing is for planning purposes only.

KEY

- Proposed Kerbline
- Visibility splay (DMRB)
- Order Limits
- Proposed road construction

OS MasterMap: Reproduced from Ordnance Survey digital map data © Crown Copyright 2023. All rights reserved. Licence number 100066882.

VEHICLES USED FOR SWEPT PATHS

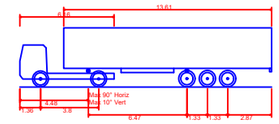

FTA Design Articulated Vehicle (1998)

Overall Length	16.480m
Overall Width	2.550m
Overall Body Height	3.870m
Min Body Ground Clearance	0.515m
Max Track Width	2.470m

Rev.	Date	Revision details	Drawn	Checked	Approved

© This drawing is the property of SYSTRA Limited and the information can only be reproduced with their prior permission.

SYSTRA
www.systra.co.uk
Milburn House,
Dean Street,
Newcastle upon Tyne,
NE1 1LE
T 0191 249 3816
E uk_newcastle@systra.com


Client: ELEMENTS GREEN TRENT LTD.

Project: GREAT NORTH ROAD SOLAR FARM AND BIODIVERSITY PARK

Title: PROPOSED SITE ACCESS PA07 & PA08


Drawn	Checked	Approved
FW	JH	SE
Original drg. size	**Date**	**Scale**
A3	16.05.25	AS INDICATED
Drawing Status	**Drawing Number**	**Rev.**
INFORMATION	23D07-SK107	

LOCATION PLAN (NOT TO SCALE)

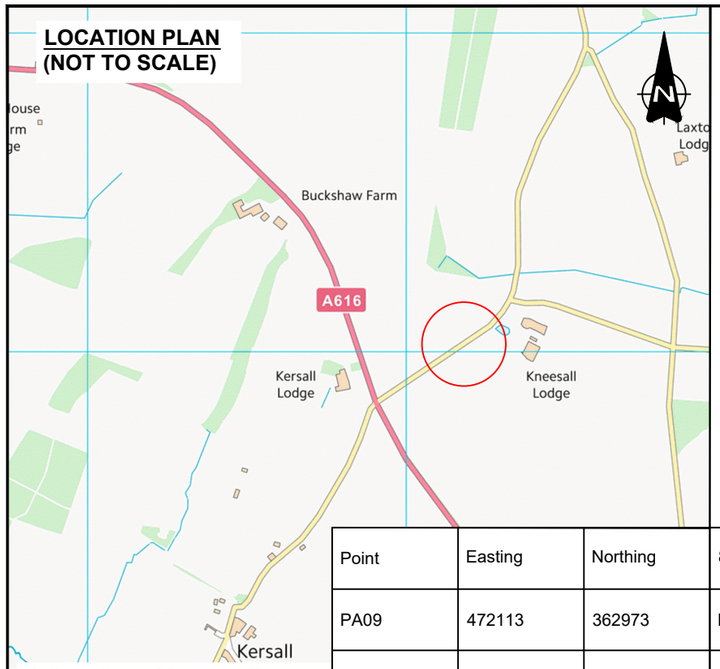

Point	Easting	Northing	85th %ile Speed (MPH)	
PA09	472113	362973	EB	50.00
SA12	472100	362984	WB	52.70

GENERAL ARRANGEMENT
SCALE 1:2000

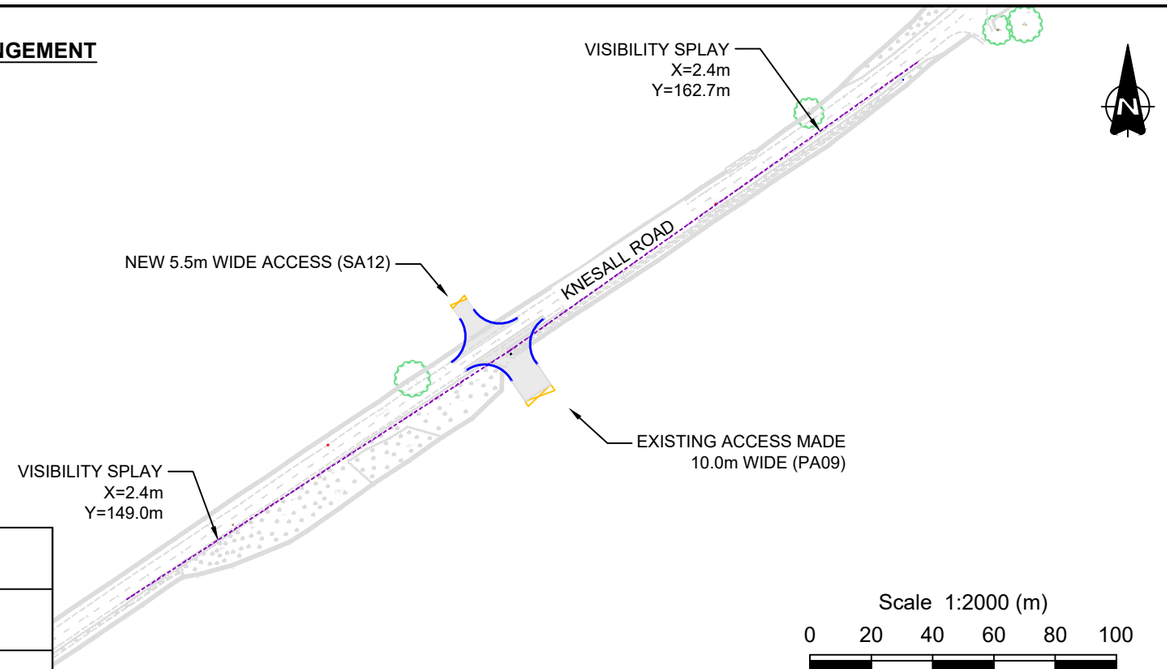

NOTES


1. Do not scale from this drawing.
2. All dimensions are in metres unless otherwise stated.
3. This drawing is for planning purposes only.

KEY


- Proposed Kerbline
- Visibility splay (DMRB)
- Order Limits
- Proposed road construction

OS MasterMap: Reproduced from Ordnance Survey digital map data © Crown Copyright 2023. All rights reserved. Licence number 100066882.


SWEPT PATH ANALYSIS
SCALE 1:500

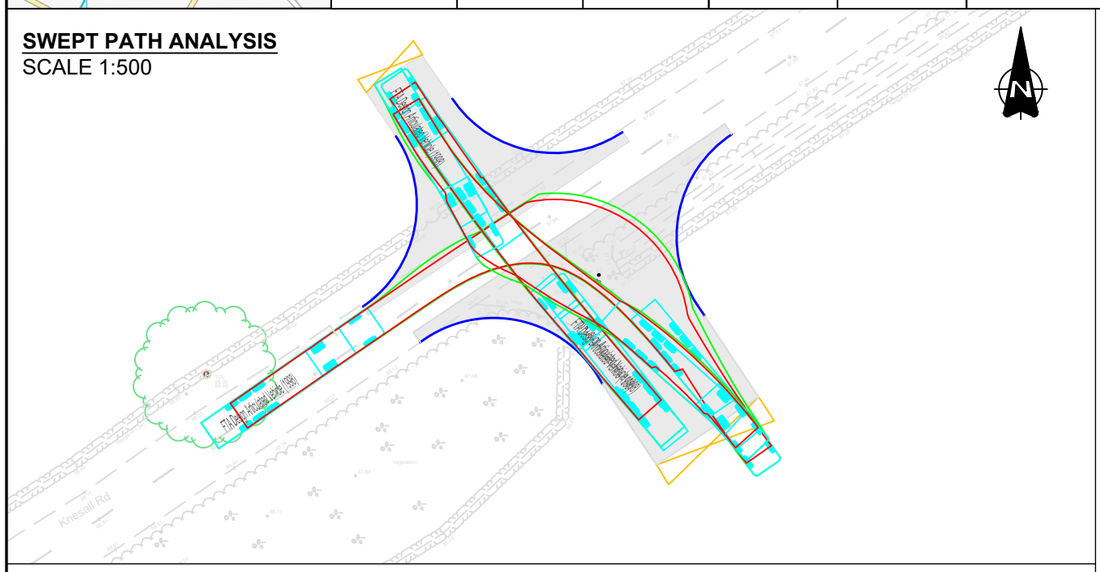

SITE ACCESS GEOMETRY
SCALE 1:500

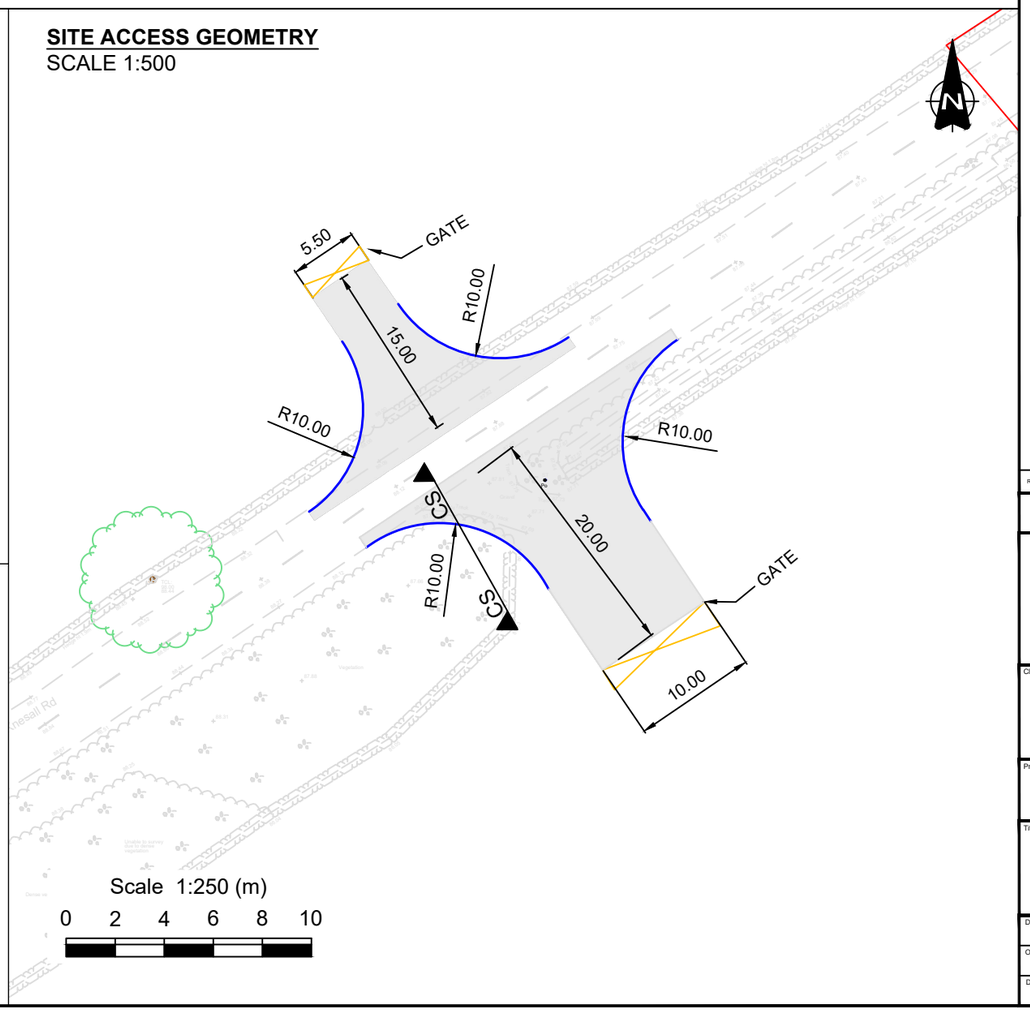


VEHICLES USED FOR SWEPT PATHS

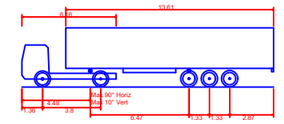

FTA Design Articulated Vehicle (1998)

Overall Length	16.480m
Overall Width	2.550m
Overall Body Height	3.870m
Min Body Ground Clearance	0.515m
Max Track Width	2.470m

CROSS-SECTIONAL STEPPED JOINT BETWEEN NEW AND EXISTING CARRIAGEWAY

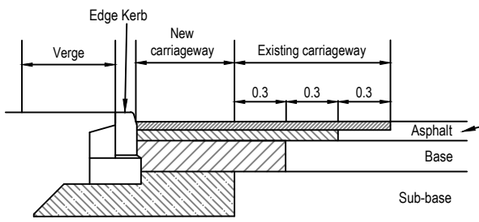

EXISTING CARRIAGEWAY CONSTRUCTION CUT BACK TO CREATE STEPS - DEPTH OF WHICH SHALL NOT BE LESS THAN DEPTH OF THE NEW SURFACING.

Rev.	Date	Revision details	Drawn	Checked	Approved

© This drawing is the property of SYSTRA Limited and the information can only be reproduced with their prior permission.

SYSTRA
www.systra.co.uk
Milburn House,
Dean Street,
Newcastle upon Tyne,
NE1 1LE
T 0191 249 3816
E uk_newcastle@systra.com


Client: ELEMENTS GREEN TRENT LTD.

Project: GREAT NORTH ROAD SOLAR FARM AND BIODIVERSITY PARK

Title: PROPOSED SITE ACCESS PA09 & SA12


Drawn	Checked	Approved
FW	JH	SE
Original drg. size	**Date**	**Scale**
A3	16.05.25	AS INDICATED
Drawing Status	**Drawing Number**	**Rev.**
INFORMATION	23D07-SK108	

LOCATION PLAN (NOT TO SCALE)

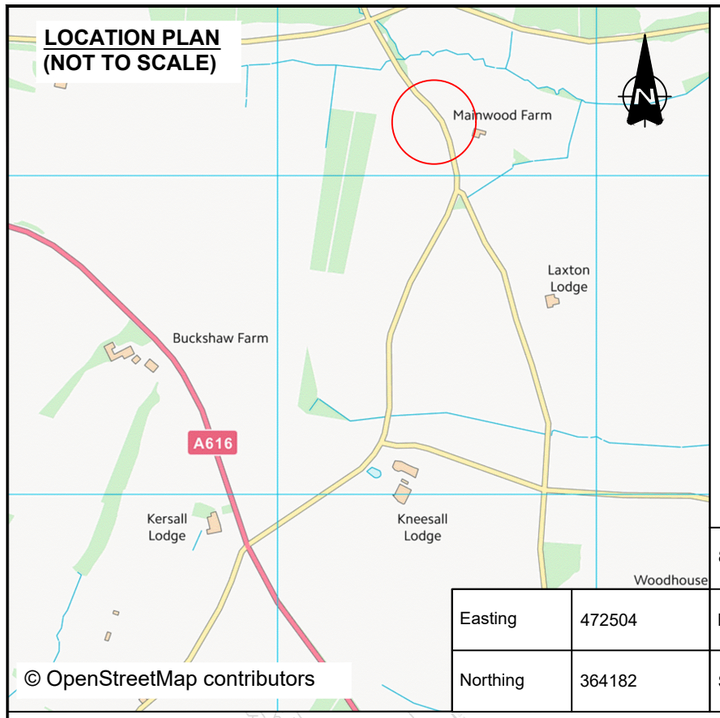


		85th %ile Speed (MPH)	
Easting	472504	NB	53.70
Northing	364182	SB	46.50


GENERAL ARRANGEMENT
SCALE 1:2000

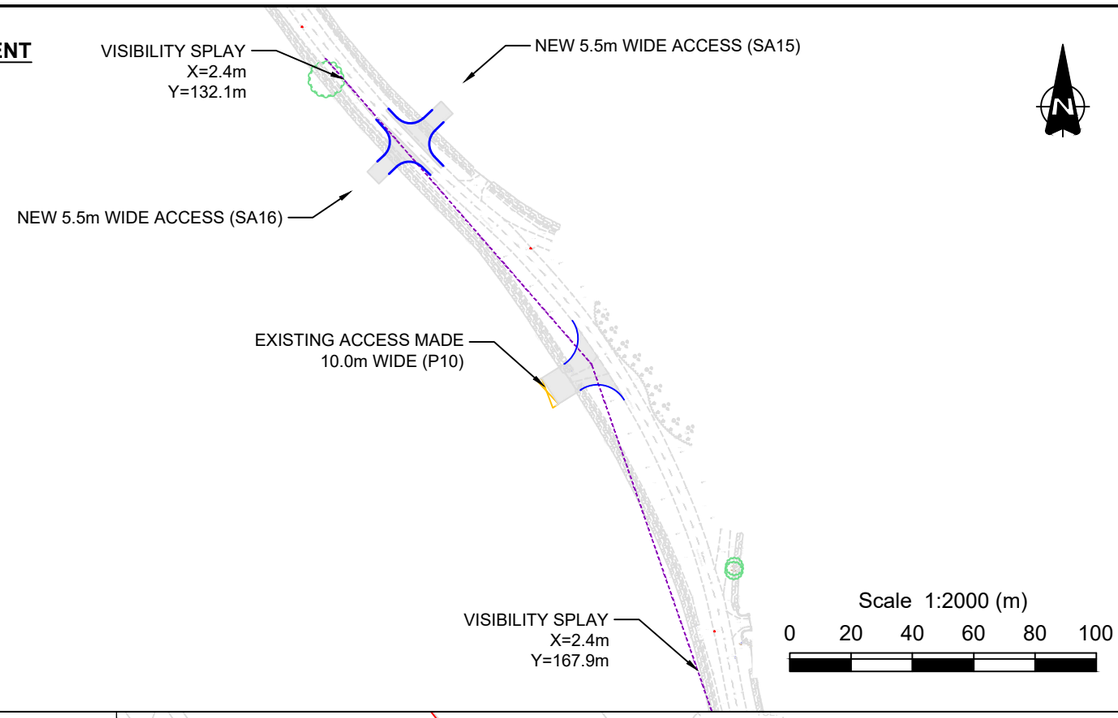

SWEPT PATH ANALYSIS
SCALE 1:500

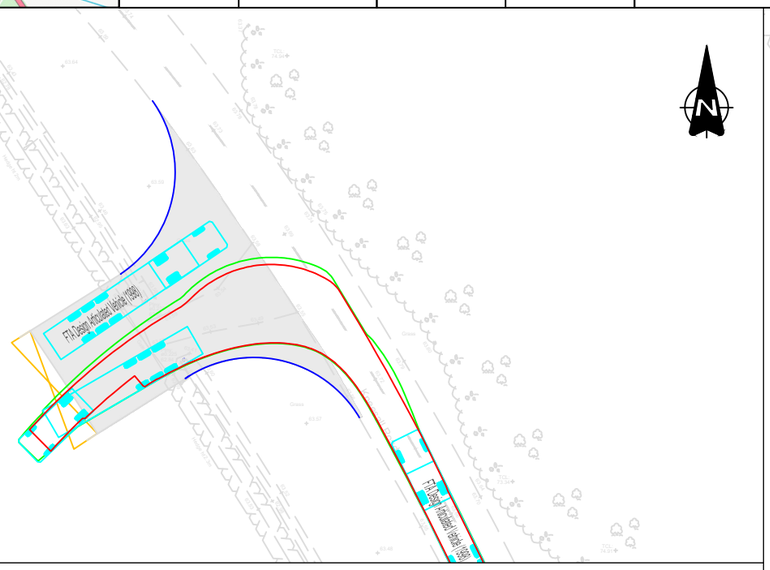


CROSS-SECTIONAL STEPPED JOINT BETWEEN NEW AND EXISTING CARRIAGEWAY

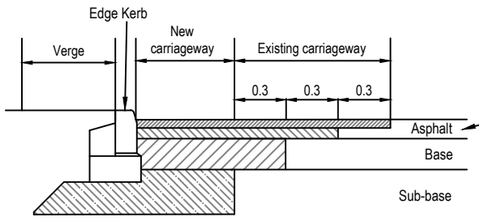

EXISTING CARRIAGEWAY CONSTRUCTION CUT BACK TO CREATE STEPS - DEPTH OF WHICH SHALL NOT BE LESS THAN DEPTH OF THE NEW SURFACING.

SITE ACCESS GEOMETRY
SCALE 1:250

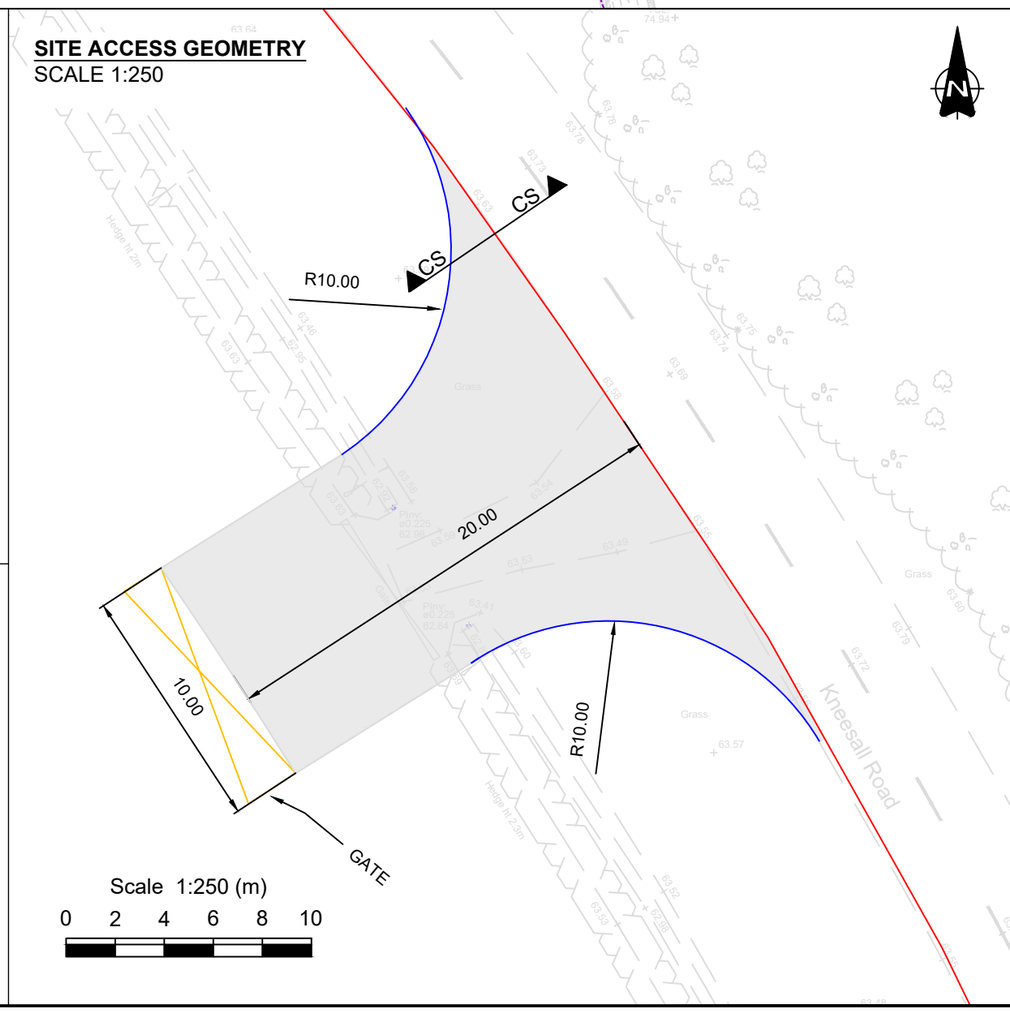

NOTES


1. Do not scale from this drawing.
2. All dimensions are in metres unless otherwise stated.
3. This drawing is for planning purposes only.

KEY

- Proposed Kerbline
- Visibility splay (DMRB)
- Order Limits
- Proposed road construction

OS MasterMap: Reproduced from Ordnance Survey digital map data © Crown Copyright 2023. All rights reserved. Licence number 100066882.

VEHICLES USED FOR SWEPT PATHS

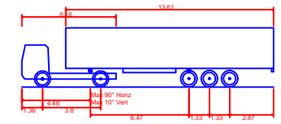

FTA Design Articulated Vehicle (1998)

Overall Length	16.480m
Overall Width	2.550m
Overall Body Height	3.870m
Min Body Ground Clearance	0.515m
Max Track Width	2.470m

Rev.	Date	Revision details	Drawn	Checked	Approved

© This drawing is the property of SYSTRA Limited and the information can only be reproduced with their prior permission.

SYSTRA
www.systra.co.uk
Milburn House,
Dean Street,
Newcastle upon Tyne,
NE1 1LE
T 0191 249 3816
E uk_newcastle@systra.com


Client: ELEMENTS GREEN TRENT LTD.

Project: GREAT NORTH ROAD SOLAR FARM AND BIODIVERSITY PARK

Title: PROPOSED SITE ACCESS PA10


Drawn	Checked	Approved
FW	JH	SE
Original drg. size	**Date**	**Scale**
A3	16.05.25	AS INDICATED
Drawing Status	**Drawing Number**	**Rev.**
INFORMATION	23D07-SK109	

LOCATION PLAN (NOT TO SCALE)

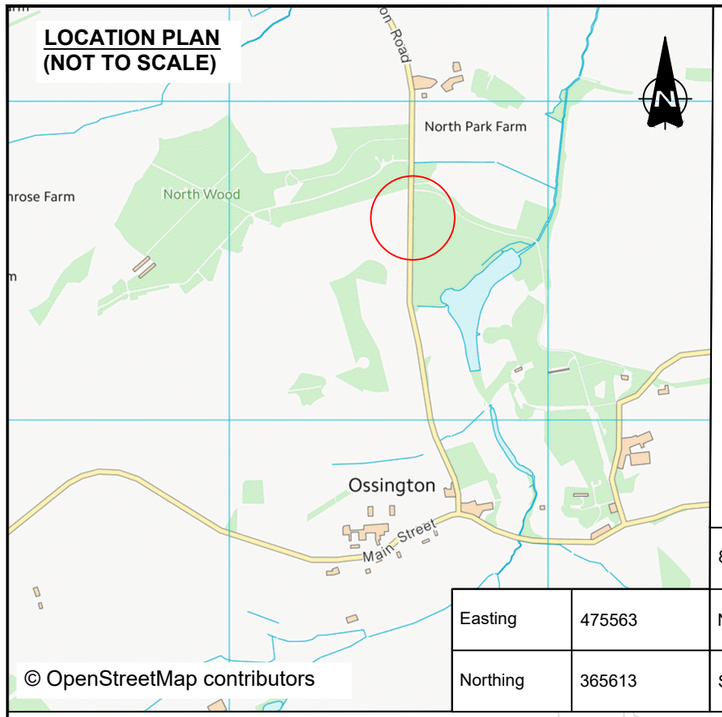


		85th %ile Speed (MPH)	
Easting	475563	NB	47.50
Northing	365613	SB	42.90

GENERAL ARRANGEMENT
SCALE 1:2000

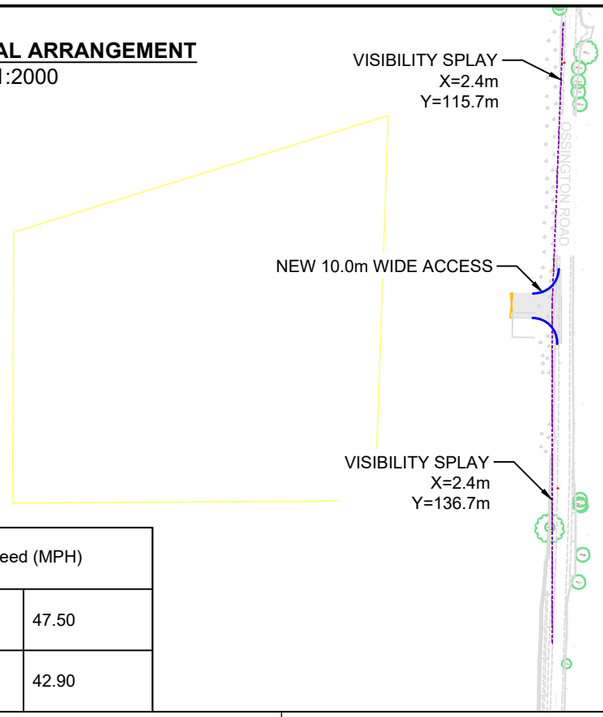


Scale 1:2000 (m)
0 20 40 60 80 100

SWEPT PATH ANALYSIS
SCALE 1:500

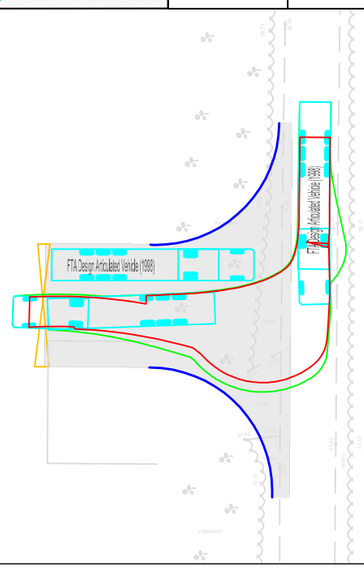


CROSS-SECTIONAL STEPPED JOINT BETWEEN NEW AND EXISTING CARRIAGEWAY

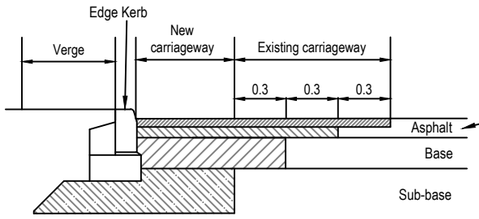

EXISTING CARRIAGEWAY CONSTRUCTION CUT BACK TO CREATE STEPS - DEPTH OF WHICH SHALL NOT BE LESS THAN DEPTH OF THE NEW SURFACING.

SITE ACCESS GEOMETRY
SCALE 1:250

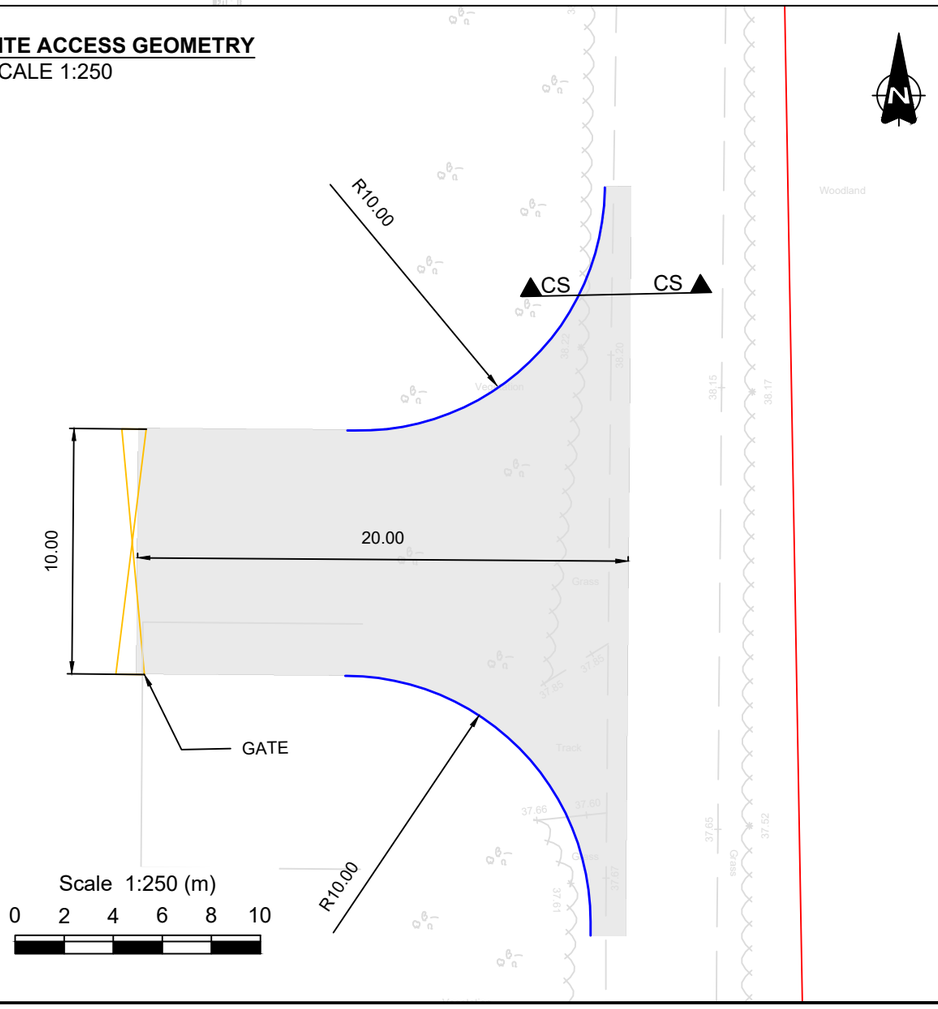

Scale 1:250 (m)
0 2 4 6 8 10

NOTES


1. Do not scale from this drawing.
2. All dimensions are in metres unless otherwise stated.
3. This drawing is for planning purposes only.

KEY

- Proposed Kerbline
- Visibility splay (DMRB)
- Order Limits
- Proposed road construction

OS MasterMap: Reproduced from Ordnance Survey digital map data © Crown Copyright 2023. All rights reserved. Licence number 100066882.

VEHICLES USED FOR SWEPT PATHS

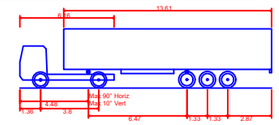

FTA Design Articulated Vehicle (1998)

Overall Length	16.480m
Overall Width	2.550m
Overall Body Height	3.870m
Min Body Ground Clearance	0.515m
Max Track Width	2.470m

Rev.	Date	Revision details	Drawn	Checked	Approved

© This drawing is the property of SYSTRA Limited and the information can only be reproduced with their prior permission.

SYSTRA
www.systra.co.uk
Milburn House,
Dean Street,
Newcastle upon Tyne,
NE1 1LE
T 0191 249 3816
E uk_newcastle@systra.com

Client: ELEMENTS GREEN TRENT LTD.

Project: GREAT NORTH ROAD SOLAR FARM AND BIODIVERSITY PARK

Title: PROPOSED SITE ACCESS PA11

Drawn	Checked	Approved
FW	JH	SE
Original drg. size	**Date**	**Scale**
A3	16.05.25	AS INDICATED
Drawing Status	**Drawing Number**	**Rev.**
INFORMATION	23D07-SK110	