Rev	Date	Iss. By	App. By	Description
P01	19/09/25	RS	RS	Update to section A-A
P02	22/10/25	MGS	MGS	Updated to suit client comments

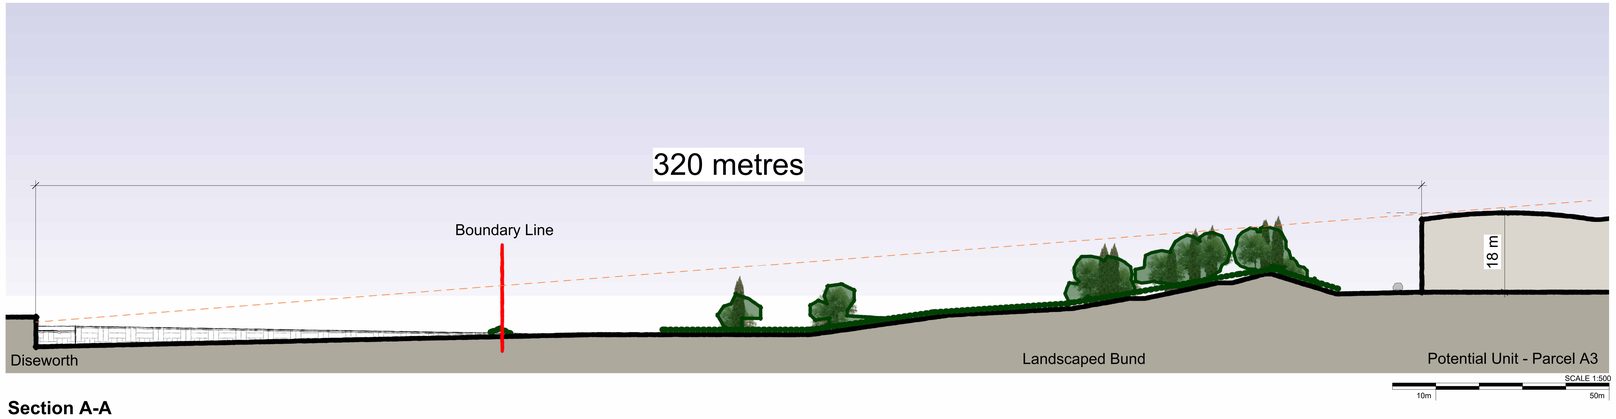

Section A-A
1 : 500

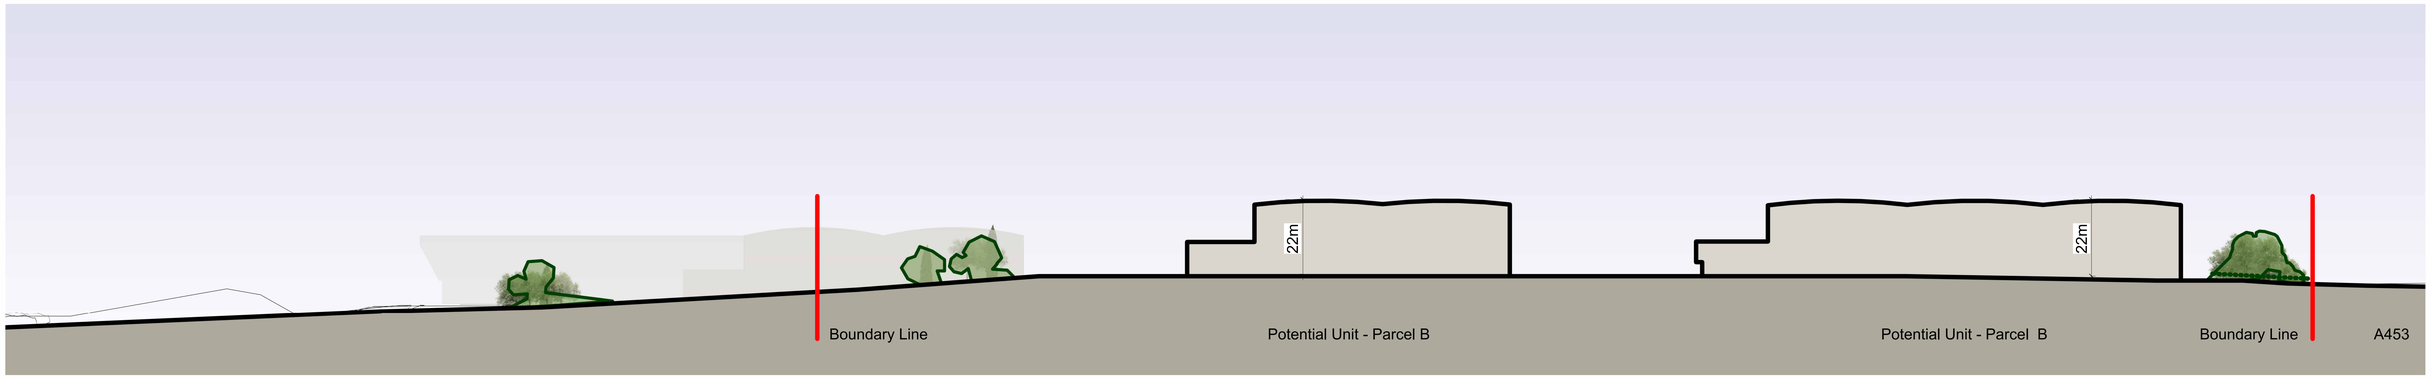

Section B-B
1 : 500

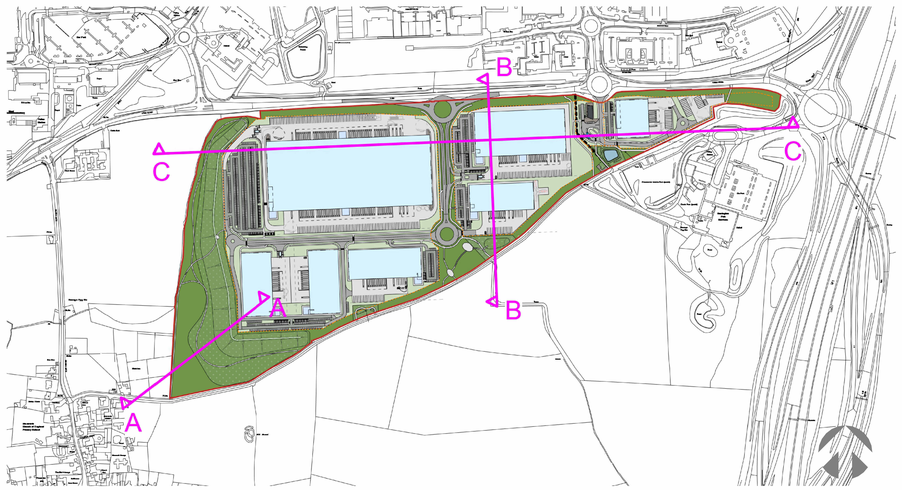

Section Key
not to scale

PROLOGIS®

SGP
Architects + Masterplanners

Prologis House,
Blythe Gate,
Blythe Valley Park,
Solihull, B90 8AH

t: +44 (0)121 711 6929

www.stephengeorge.co.uk

Prologis and MAG
Land South of A453
Castle Donnington

Drawing Name:
Illustrative Site Sections - Sheet 1

Drawing Stage: **Planning**

Status: **S0**

SGP File Ref: option 1-revit site model - concept enscape

SGP Project No.	Date	Drawn	Team	Scale	Rev
25-060	16/09/25	RS	RS	1 : 500 @ A0	**P02**

Drawing Number: *Project-Originator-Functional-Spatial-Form-Discipline-Number*
25-060-SGP-MP-ZZ-DR-A-131200

SCALE 1:500
10m 50m

Red Line Boundary based on O/S Data and**NOT** confirmed as the Legal Boundary

This drawing, the works and concepts depicted are copyright of Stephen George + Partners LLP and may not be reproduced or made use of, either directly or indirectly without express written consent. All heights, levels, sizes and dimensions to be checked on site before any work is put to hand.
Information shown on this drawing that is produced by others has not been verified by Stephen George + Partners LLP and no liability is accepted for its accuracy.
This document is prepared for the sole use of the documented recipient and Stephen George + Partners LLP accepts no liability for use of this document by parties other than the party for whom it was prepared or for purposes other than those for which it was prepared.