

The Sizewell C Project


6.7 Volume 6 Sizewell Link Road
Chapter 7 Terrestrial Ecology and Ornithology
Appendix 7A of the Environmental Statement:
Annex 7A.5: Draft Great Crested Newt Licence Application

Revision:	2.0
Applicable Regulation:	Regulation 5(2)(a)
PINS Reference Number:	EN010012

September 2021

Planning Act 2008
Infrastructure Planning (Applications: Prescribed Forms and Procedure) Regulations 2009

SizewellC
Doing the power of good for Britain
EDF CGN

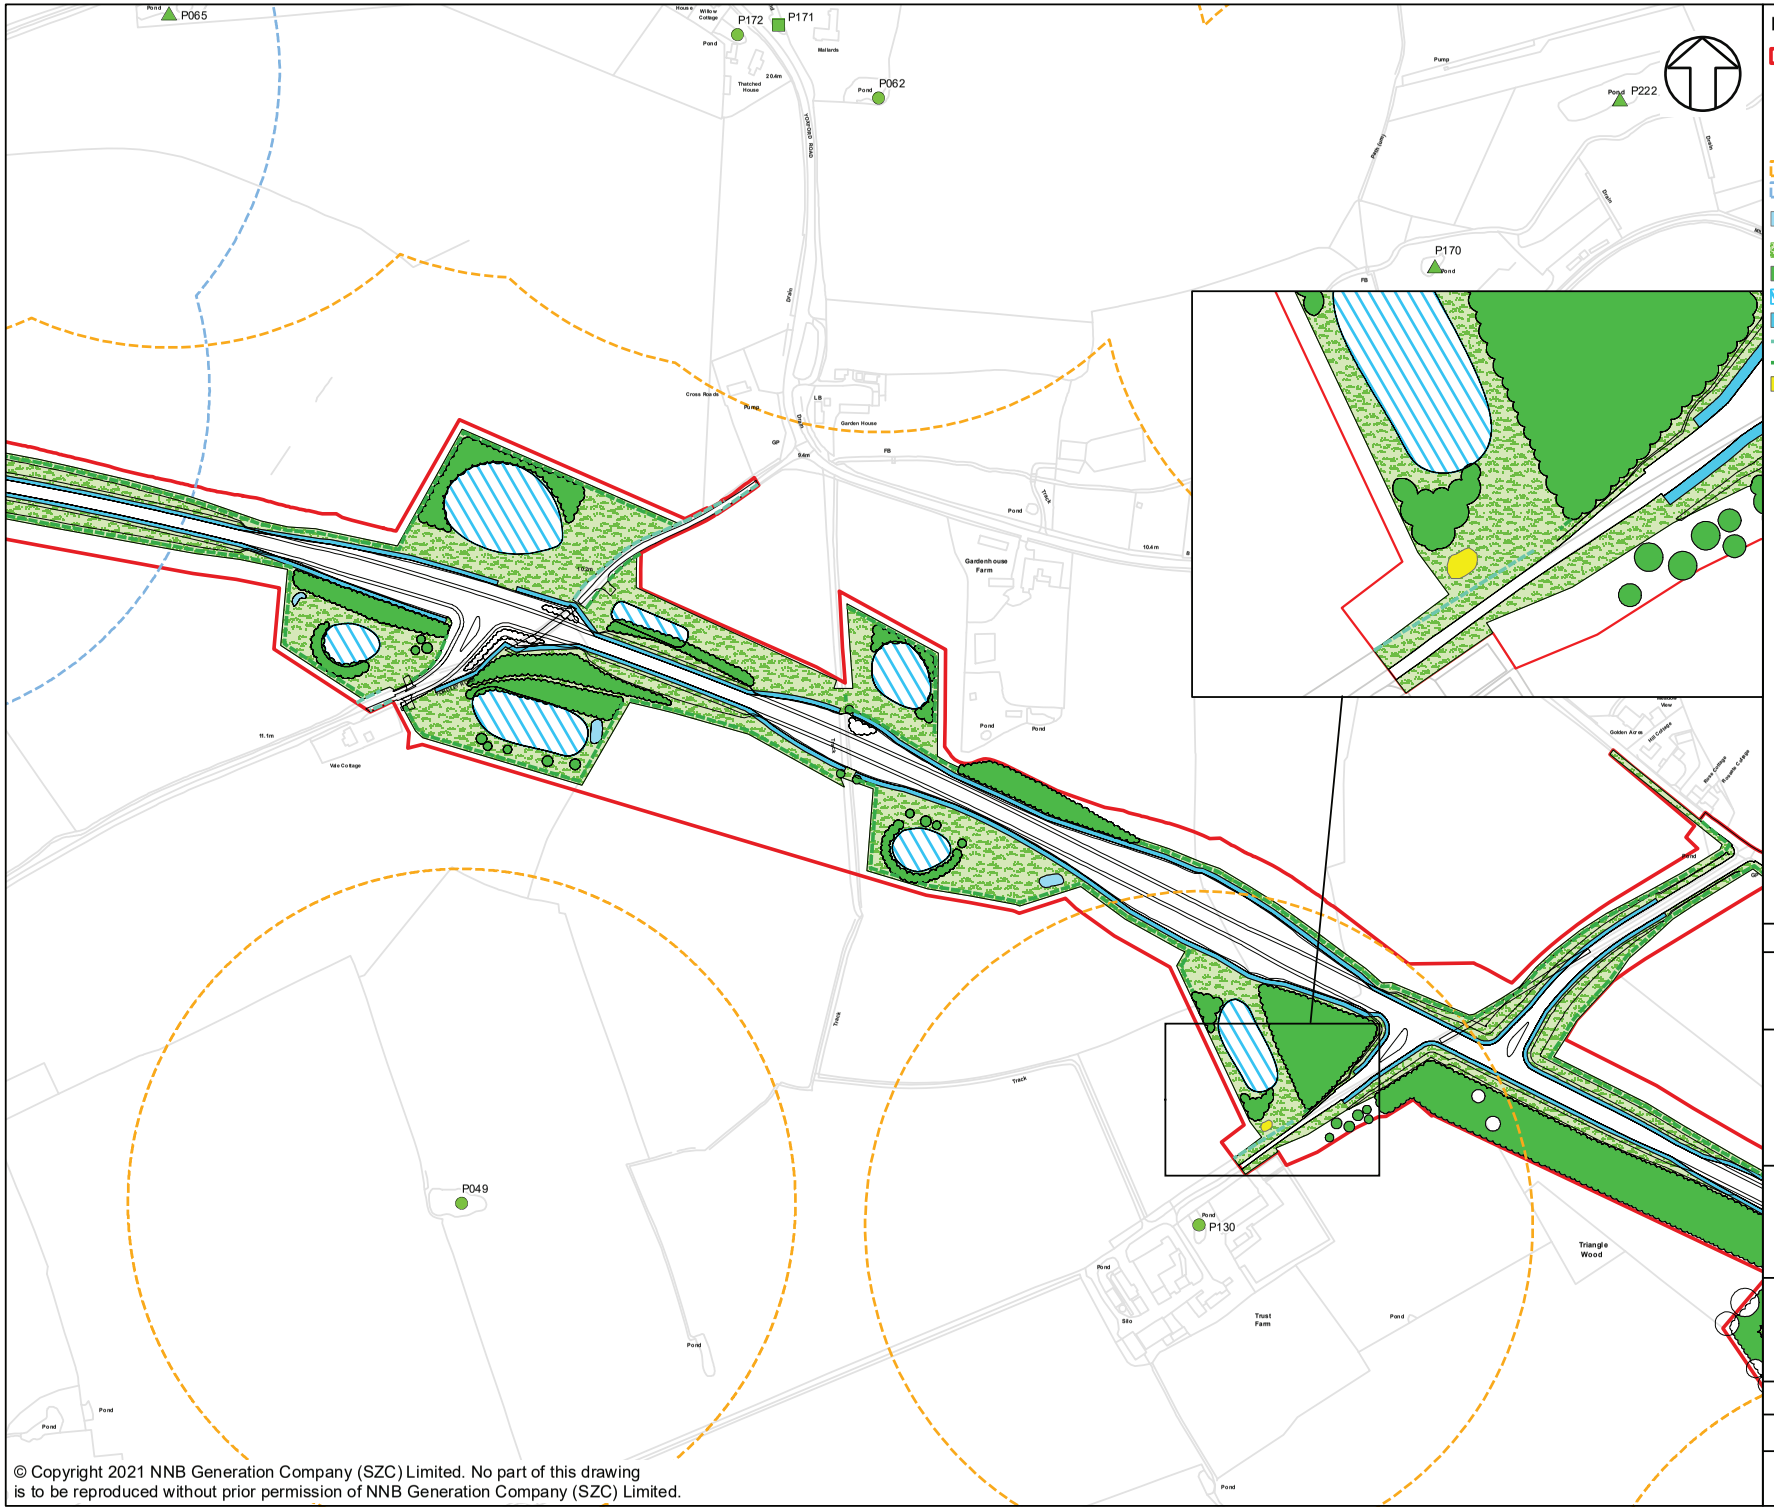

NOT PROTECTIVELY MARKED

COPYRIGHT
Reproduced from Ordnance Survey map with the permission of Ordnance Survey on behalf of the controller of Her Majesty's Stationery Office © Crown Copyright (2021). All Rights reserved. NNB GenCo 0100060408.

SizewellC
Doing the power of good for Britain
EDF CGN

DOCUMENT:
SIZEWELL C
SIZEWELL LINK ROAD GREAT CRESTED NEWT LICENSING APPLICATION

DRAWING TITLE:
HABITAT MEASURES MAP


SHEET 5 OF 8

DRAWING NO:
FIGURE E3.1

DATE:	DRAWN:	SCALE :
AUG 2021	R.C.	1:4,000 @A3

SCALE BAR
0 40 80 120 160 200 M

© Copyright 2021 NNB Generation Company (SZC) Limited. No part of this drawing is to be reproduced without prior permission of NNB Generation Company (SZC) Limited.

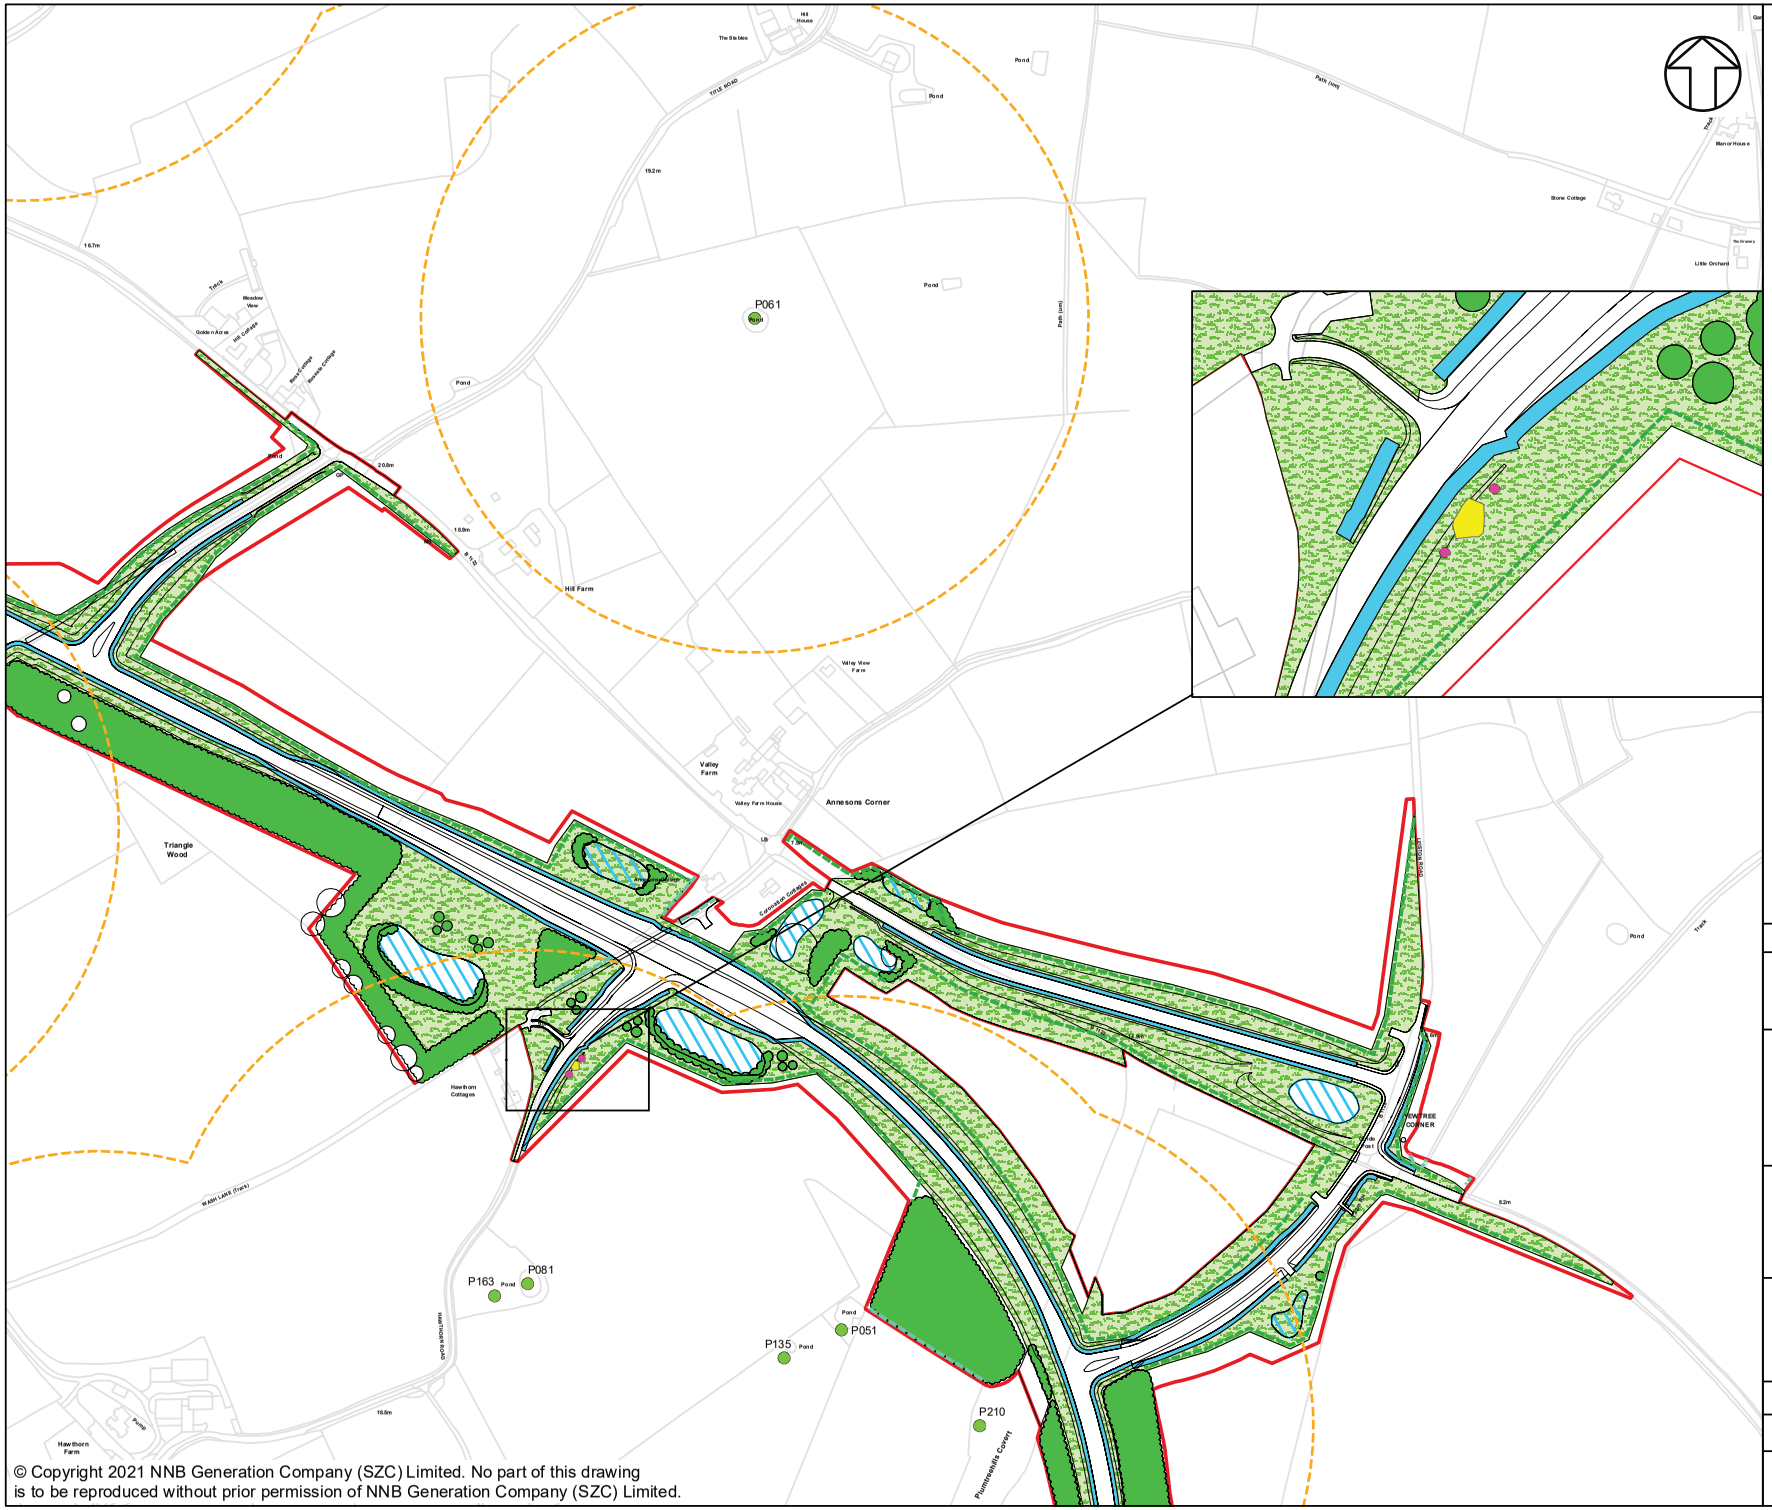

KEY

- SIZEWELL LINK ROAD DEVELOPMENT SITE BOUNDARY
- GCN PRESENT (CONVENTIONAL SURVEYS)
- 250M RADII
- GRASSLAND
- NATIVE TREE AND SHRUB PLANTING
- INDICATIVE ATTENUATION BASIN
- INDICATIVE SWALE
- RETAINED HEDGEROWS
- PROPOSED HEDGEROWS
- PROPOSED REFUGIA
- PROPOSED HIBERNACULA

NOT PROTECTIVELY MARKED

COPYRIGHT
Reproduced from Ordnance Survey map with the permission of Ordnance Survey on behalf of the controller of Her Majesty's Stationery Office © Crown Copyright (2021). All Rights reserved. NNB GenCo 0100060408.

SizewellC
Doing the power of good for Britain
EDF CGN

DOCUMENT:
SIZEWELL C
SIZEWELL LINK ROAD GREAT CRESTED NEWT LICENSING APPLICATION

DRAWING TITLE:
HABITAT MEASURES MAP

SHEET 6 OF 8

DRAWING NO:
FIGURE E3.1

DATE:	DRAWN:	SCALE :
AUG 2021	R.C.	1:4,000 @A3

SCALE BAR
0 40 80 120 160 200 M

© Copyright 2021 NNB Generation Company (SZC) Limited. No part of this drawing is to be reproduced without prior permission of NNB Generation Company (SZC) Limited.



KEY

- SIZEWELL LINK ROAD DEVELOPMENT SITE BOUNDARY
- GCN PRESENT (CONVENTIONAL SURVEYS)
- GCN PRESENT (EDNA SURVEYS)
- GCN ASSUMED PRESENT
- 250M RADII
- INDICATIVE POND FOR BIODIVERSITY NET GAIN
- GRASSLAND
- NATIVE TREE AND SHRUB PLANTING
- INDICATIVE ATTENUATION BASIN
- INDICATIVE SWALE
- RETAINED HEDGEROWS
- PROPOSED HEDGEROWS
- PROPOSED REFUGIA
- PROPOSED HIBERNACULA

NOT PROTECTIVELY MARKED

COPYRIGHT
Reproduced from Ordnance Survey map with the permission of Ordnance Survey on behalf of the controller of Her Majesty's Stationery Office © Crown Copyright (2021). All Rights reserved. NNB GenCo 0100060408.

SizewellC
Doing the power of good for Britain
EDF CGN

DOCUMENT:
SIZEWELL C
SIZEWELL LINK ROAD GREAT CRESTED NEWT LICENSING APPLICATION

DRAWING TITLE:
HABITAT MEASURES MAP


SHEET 7 OF 8

DRAWING NO:
FIGURE E3.1

DATE:	DRAWN:	SCALE :
AUG 2021	R.C.	1:4,000 @A3

SCALE BAR
0 40 80 120 160 200 M

© Copyright 2021 NNB Generation Company (SZC) Limited. No part of this drawing is to be reproduced without prior permission of NNB Generation Company (SZC) Limited.

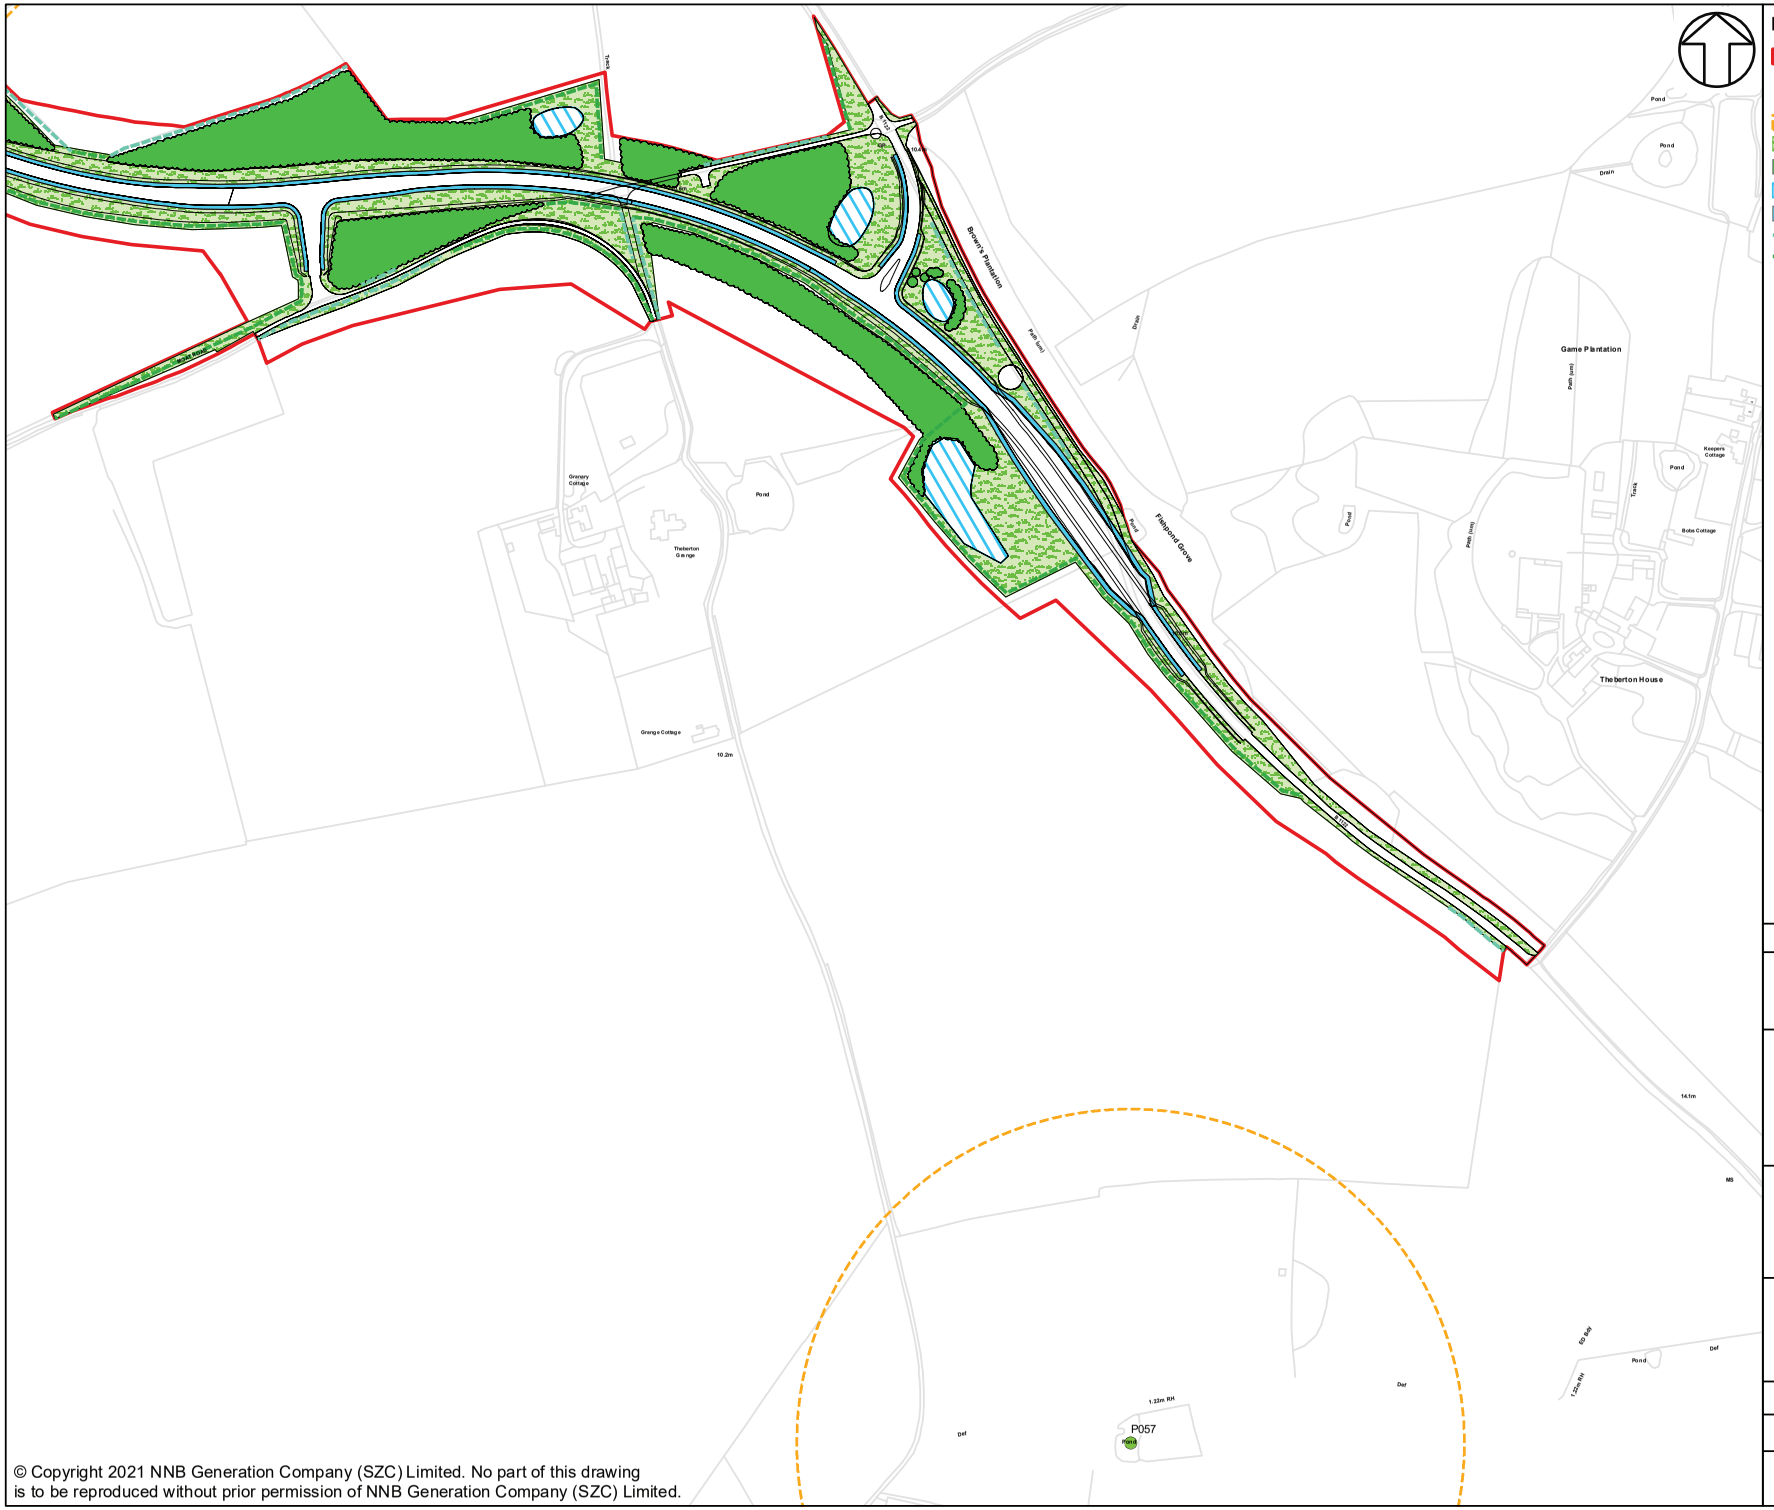

NOT PROTECTIVELY MARKED

COPYRIGHT
Reproduced from Ordnance Survey map with the permission of Ordnance Survey on behalf of the controller of Her Majesty's Stationery Office © Crown Copyright (2021). All Rights reserved. NNB GenCo 0100060408.

SizewellC
Doing the power of good for Britain
EDF CGN

DOCUMENT:
SIZEWELL C
SIZEWELL LINK ROAD GREAT CRESTED NEWT LICENSING APPLICATION

DRAWING TITLE:
HABITAT MEASURES MAP


SHEET 8 OF 8

DRAWING NO:
FIGURE E3.1

DATE:	DRAWN:	SCALE :
AUG 2021	R.C.	1:4,000 @A3

SCALE BAR
0 40 80 120 160 200 M

© Copyright 2021 NNB Generation Company (SZC) Limited. No part of this drawing is to be reproduced without prior permission of NNB Generation Company (SZC) Limited.

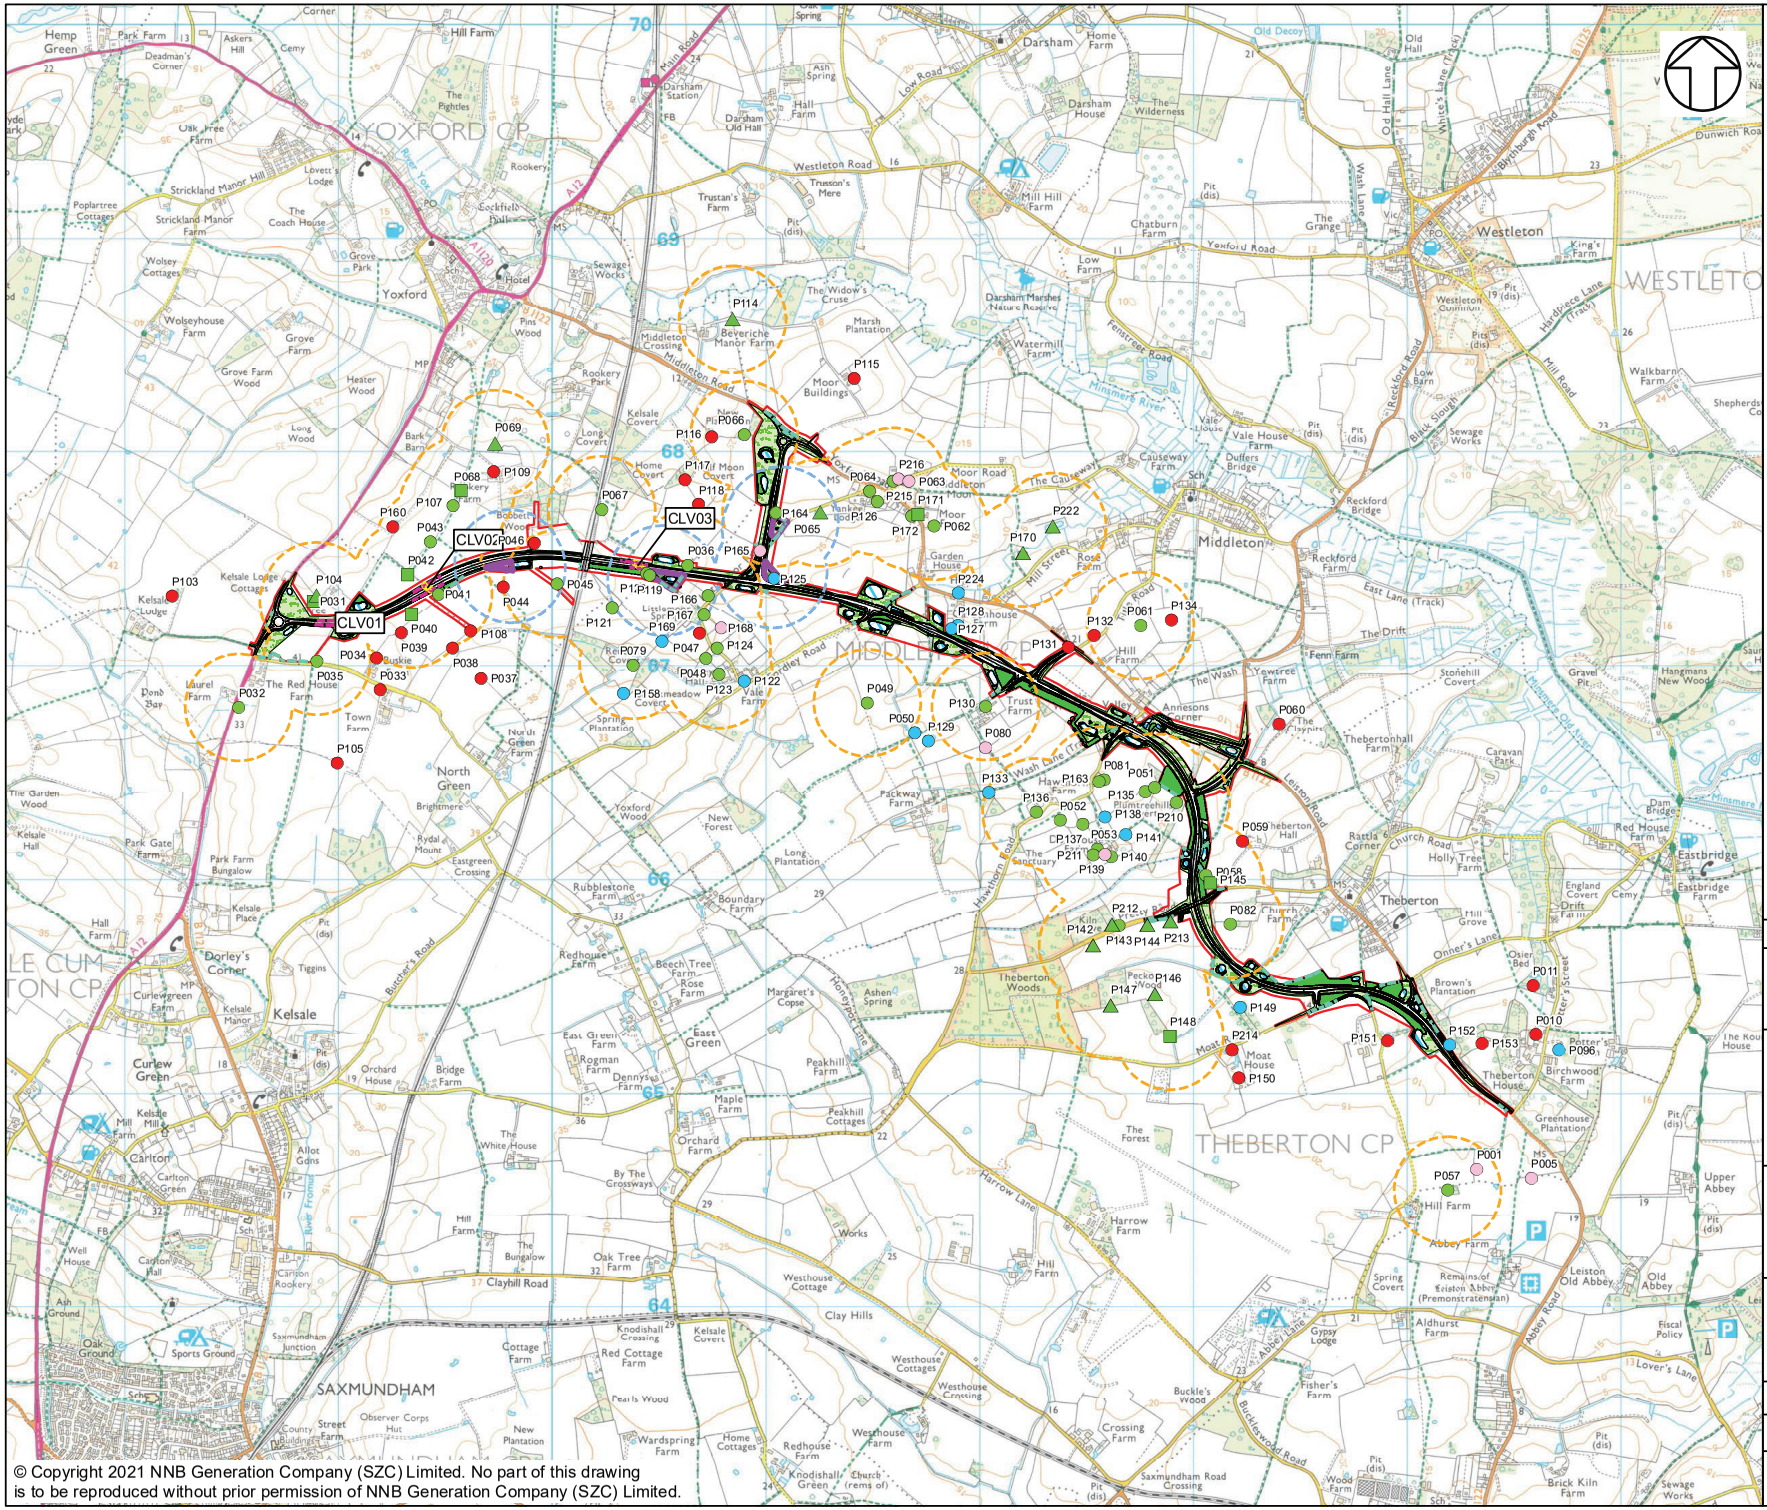

KEY

- DEVELOPMENT SITE BOUNDARY
- GCN PRESENT (CONVENTIONAL SURVEYS)
- GCN PRESENT (EDNA SURVEYS)
- GCN ASSUMED PRESENT
- GCN ABSENT (CONFIRMED AND ASSUMED)
- DRY PONDS
- SCOPED OUT
- 250 RADII
- 250M RADII OF MITIGATION PONDS
- CULVERT
- MITIGATION AREAS
- PERMANENT AMPHIBIAN FENCING
- RETAINED HEDGEROWS
- INDICATIVE POND FOR GREAT CRESTED NEWT MITIGATION
- INDICATIVE POND FOR BIODIVERSITY NET GAIN
- EXISTING POND TO BE REINSTATED UPON THE COMPLETION OF CONSTRUCTION WORKS
- GRASSLAND
- NATIVE TREE AND SHRUB PLANTING
- INDICATIVE ATTENUATION BASIN
- INDICATIVE SWALE

NOT PROTECTIVELY MARKED

COPYRIGHT
Reproduced from Ordnance Survey map with the permission of Ordnance Survey on behalf of the controller of Her Majesty's Stationery Office © Crown Copyright (2021). All Rights reserved. NNB GenCo 0100060408.

SizewellC
Doing the power of good for Britain
EDF CGN

DOCUMENT:
SIZEWELL C
SIZEWELL LINK ROAD GREAT CRESTED NEWT LICENSING APPLICATION

DRAWING TITLE:
FIGURE E3.3: CONNECTIVITY MAP


SHEET 1 OF 8

DRAWING NO:
FIGURE E3.3

DATE:	DRAWN:	SCALE :
AUG 2021	R.C.	1:25,000 @A3

SCALE BAR
0 250 500 750 1,000 1,250 M

© Copyright 2021 NNB Generation Company (SZC) Limited. No part of this drawing is to be reproduced without prior permission of NNB Generation Company (SZC) Limited.

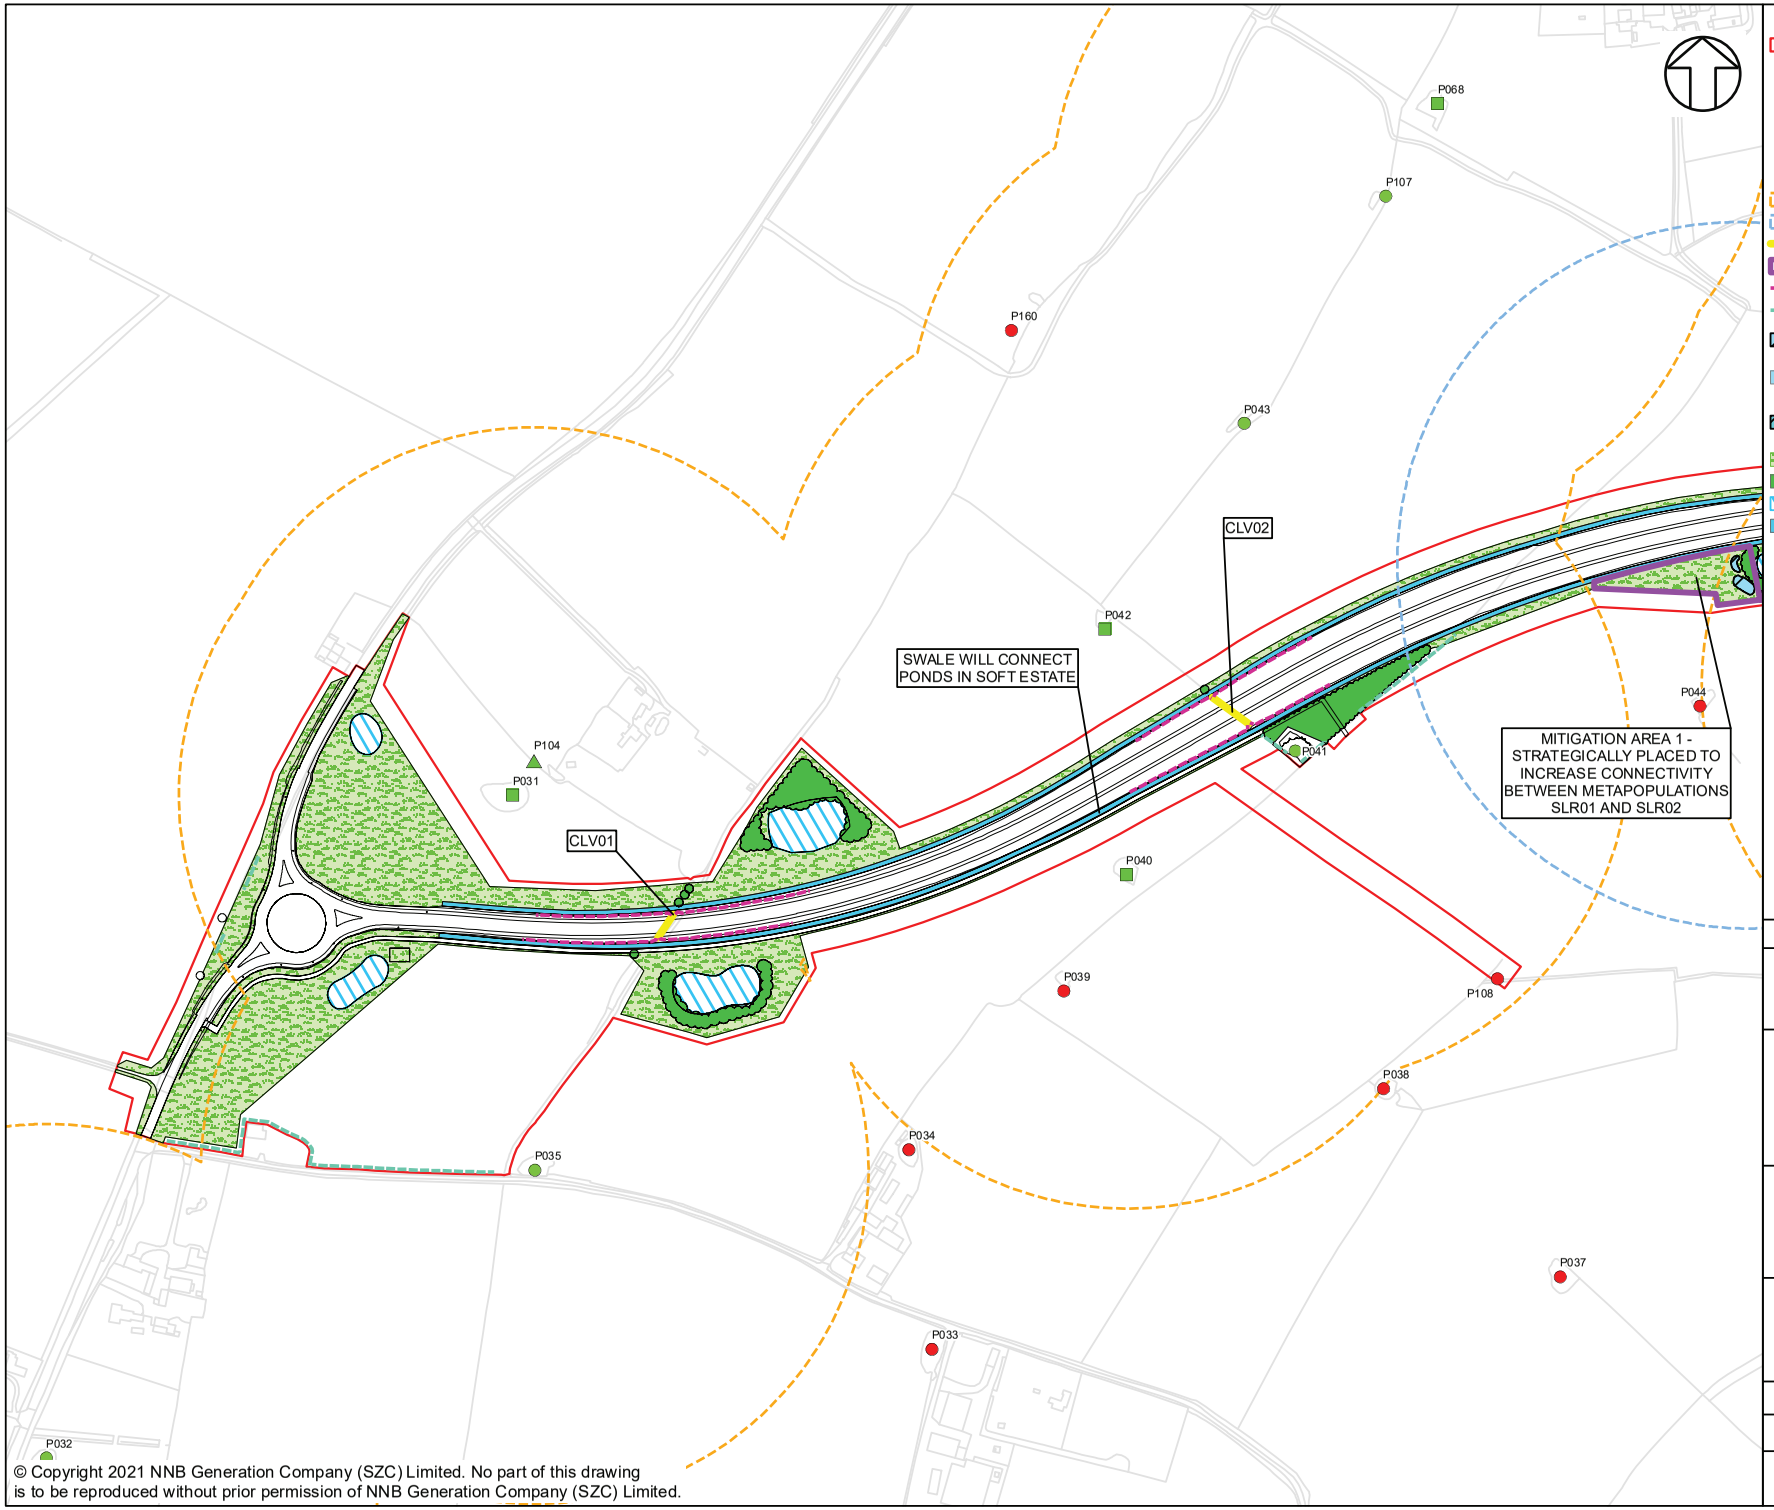

KEY

- DEVELOPMENT SITE BOUNDARY
- GCN PRESENT (CONVENTIONAL SURVEYS)
- GCN PRESENT (EDNA SURVEYS)
- GCN ASSUMED PRESENT
- GCN ABSENT (CONFIRMED AND ASSUMED)
- DRY PONDS
- SCOPED OUT
- 250 RADII
- 250M RADII OF MITIGATION PONDS
- CULVERT
- MITIGATION AREAS
- PERMANENT AMPHIBIAN FENCING
- RETAINED HEDGEROWS
- INDICATIVE POND FOR GREAT CRESTED NEWT MITIGATION
- INDICATIVE POND FOR BIODIVERSITY NET GAIN
- EXISTING POND TO BE REINSTATED UPON THE COMPLETION OF CONSTRUCTION WORKS
- GRASSLAND
- NATIVE TREE AND SHRUB PLANTING
- INDICATIVE ATTENUATION BASIN
- INDICATIVE SWALE

NOT PROTECTIVELY MARKED

COPYRIGHT
Reproduced from Ordnance Survey map with the permission of Ordnance Survey on behalf of the controller of Her Majesty's Stationery Office © Crown Copyright (2021). All Rights reserved. NNB GenCo 0100060408.

SizewellC
Doing the power of good for Britain
EDF CGN

DOCUMENT:
SIZEWELL C
SIZEWELL LINK ROAD GREAT CRESTED NEWT LICENSING APPLICATION

DRAWING TITLE:
FIGURE E3.3: CONNECTIVITY MAP


SHEET 2 OF 8

DRAWING NO:
FIGURE E3.3

DATE:	DRAWN:	SCALE :
AUG 2021	R.C.	1:4,000 @A3

SCALE BAR
0 40 80 120 160 200 M

© Copyright 2021 NNB Generation Company (SZC) Limited. No part of this drawing is to be reproduced without prior permission of NNB Generation Company (SZC) Limited.

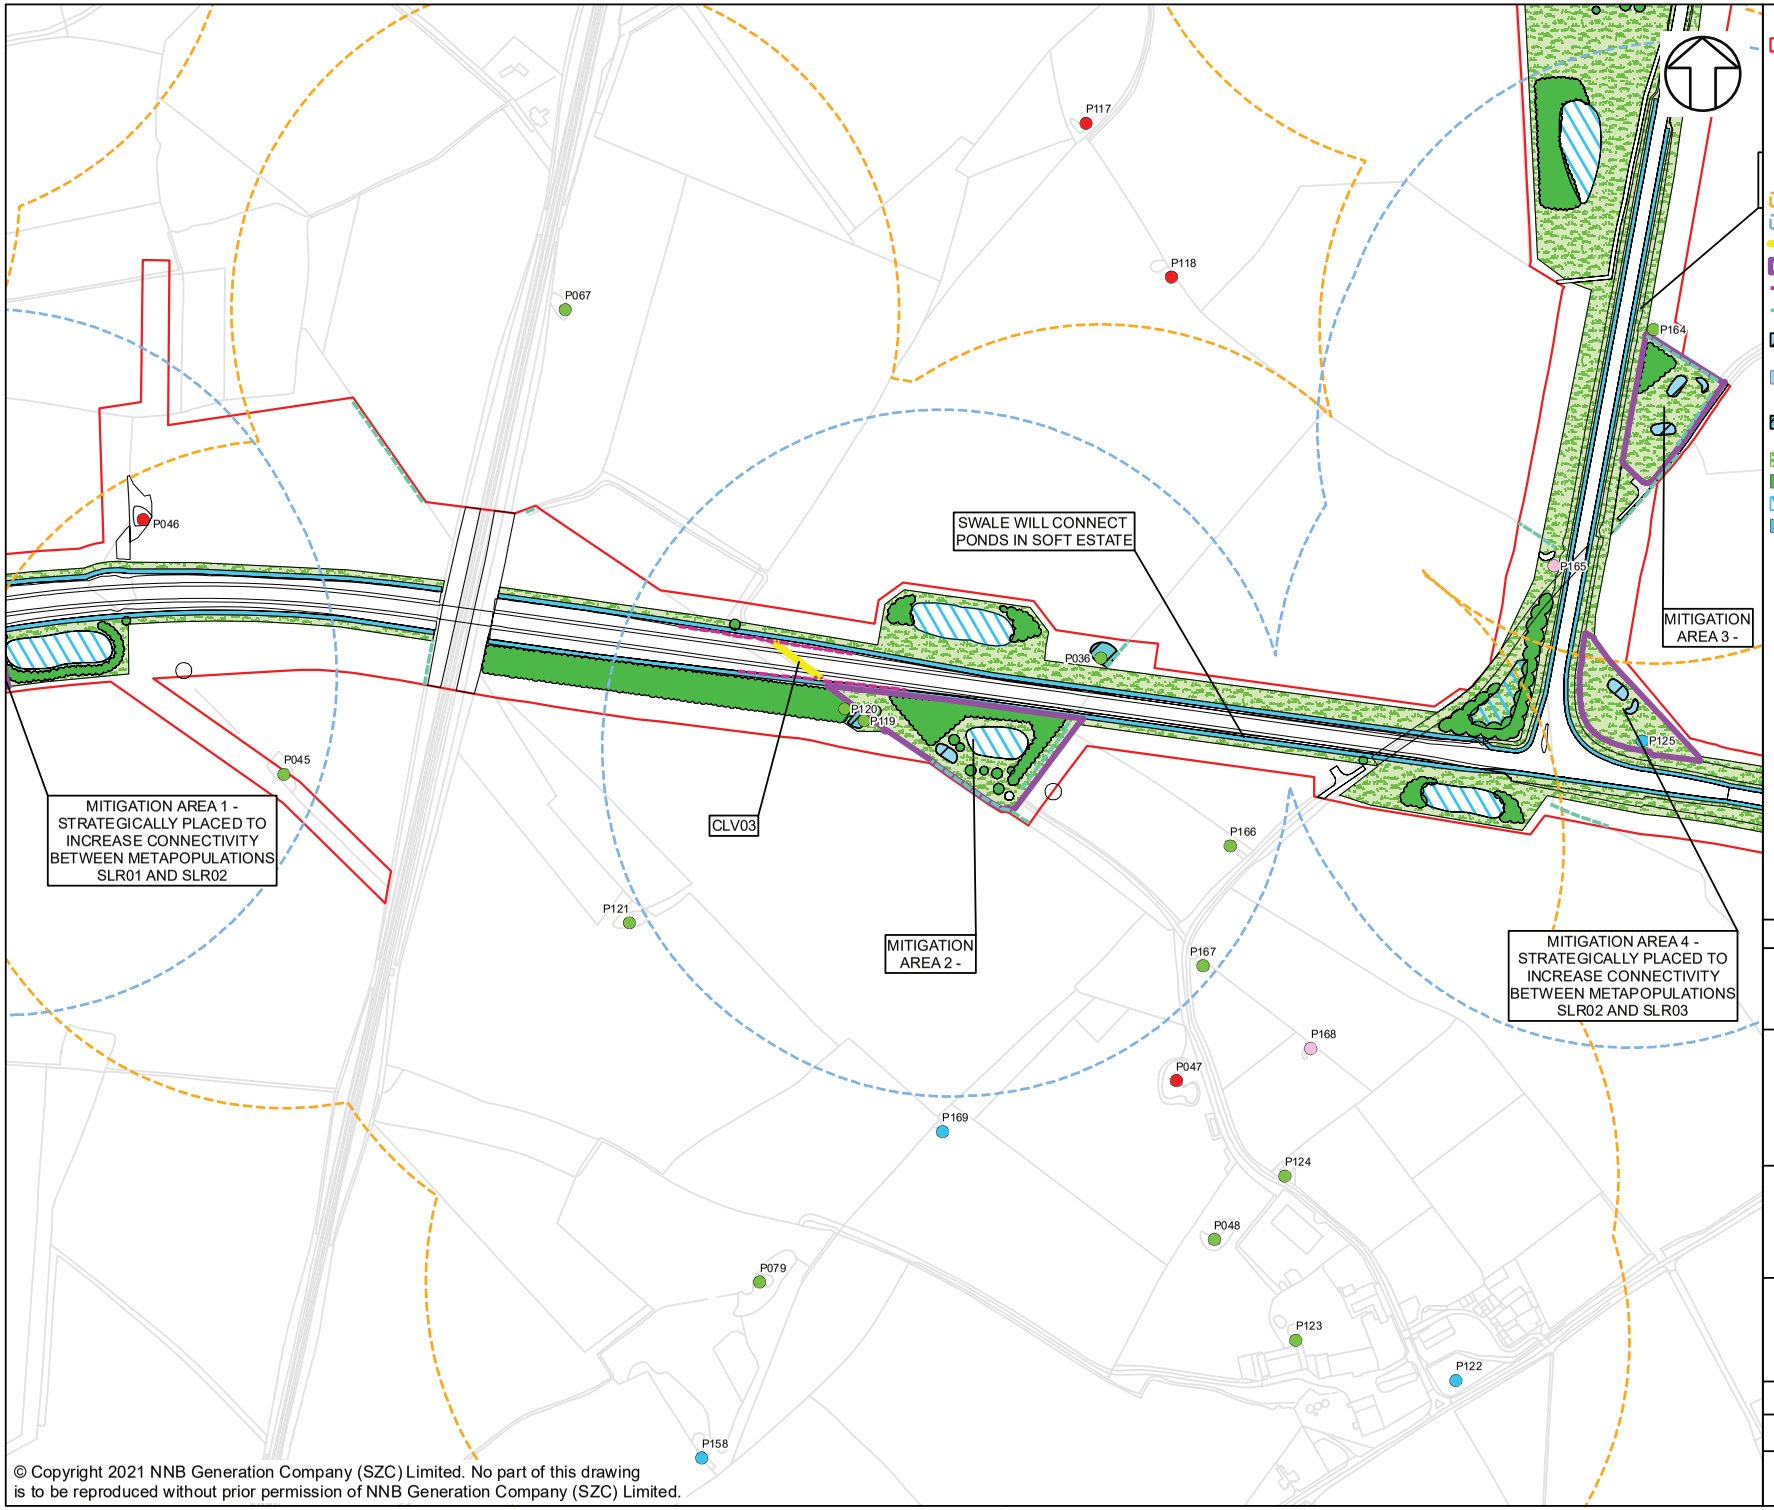

KEY

- DEVELOPMENT SITE BOUNDARY
- GCN PRESENT (CONVENTIONAL SURVEYS)
- GCN PRESENT (EDNA SURVEYS)
- GCN ASSUMED PRESENT
- GCN ABSENT (CONFIRMED AND ASSUMED)
- DRY PONDS
- SCOPED OUT
- 250 RADII
- 250M RADII OF MITIGATION PONDS
- CULVERT
- MITIGATION AREAS
- PERMANENT AMPHIBIAN FENCING
- RETAINED HEDGEROWS
- INDICATIVE POND FOR GREAT CRESTED NEWT MITIGATION
- INDICATIVE POND FOR BIODIVERSITY NET GAIN
- EXISTING POND TO BE REINSTATED UPON THE COMPLETION OF CONSTRUCTION WORKS
- GRASSLAND
- NATIVE TREE AND SHRUB PLANTING
- INDICATIVE ATTENUATION BASIN
- INDICATIVE SWALE

NOT PROTECTIVELY MARKED

COPYRIGHT
Reproduced from Ordnance Survey map with the permission of Ordnance Survey on behalf of the controller of Her Majesty's Stationery Office © Crown Copyright (2021). All Rights reserved. NNB GenCo 0100060408.

SizewellC
Doing the power of good for Britain
EDF CGN

DOCUMENT:
SIZEWELL C
SIZEWELL LINK ROAD GREAT CRESTED NEWT LICENSING APPLICATION

DRAWING TITLE:
FIGURE E3.3: CONNECTIVITY MAP


SHEET 3 OF 8

DRAWING NO:
FIGURE E3.3

DATE:	DRAWN:	SCALE :
AUG 2021	R.C.	1:4,000 @A3

SCALE BAR
0 40 80 120 160 200 M

© Copyright 2021 NNB Generation Company (SZC) Limited. No part of this drawing is to be reproduced without prior permission of NNB Generation Company (SZC) Limited.

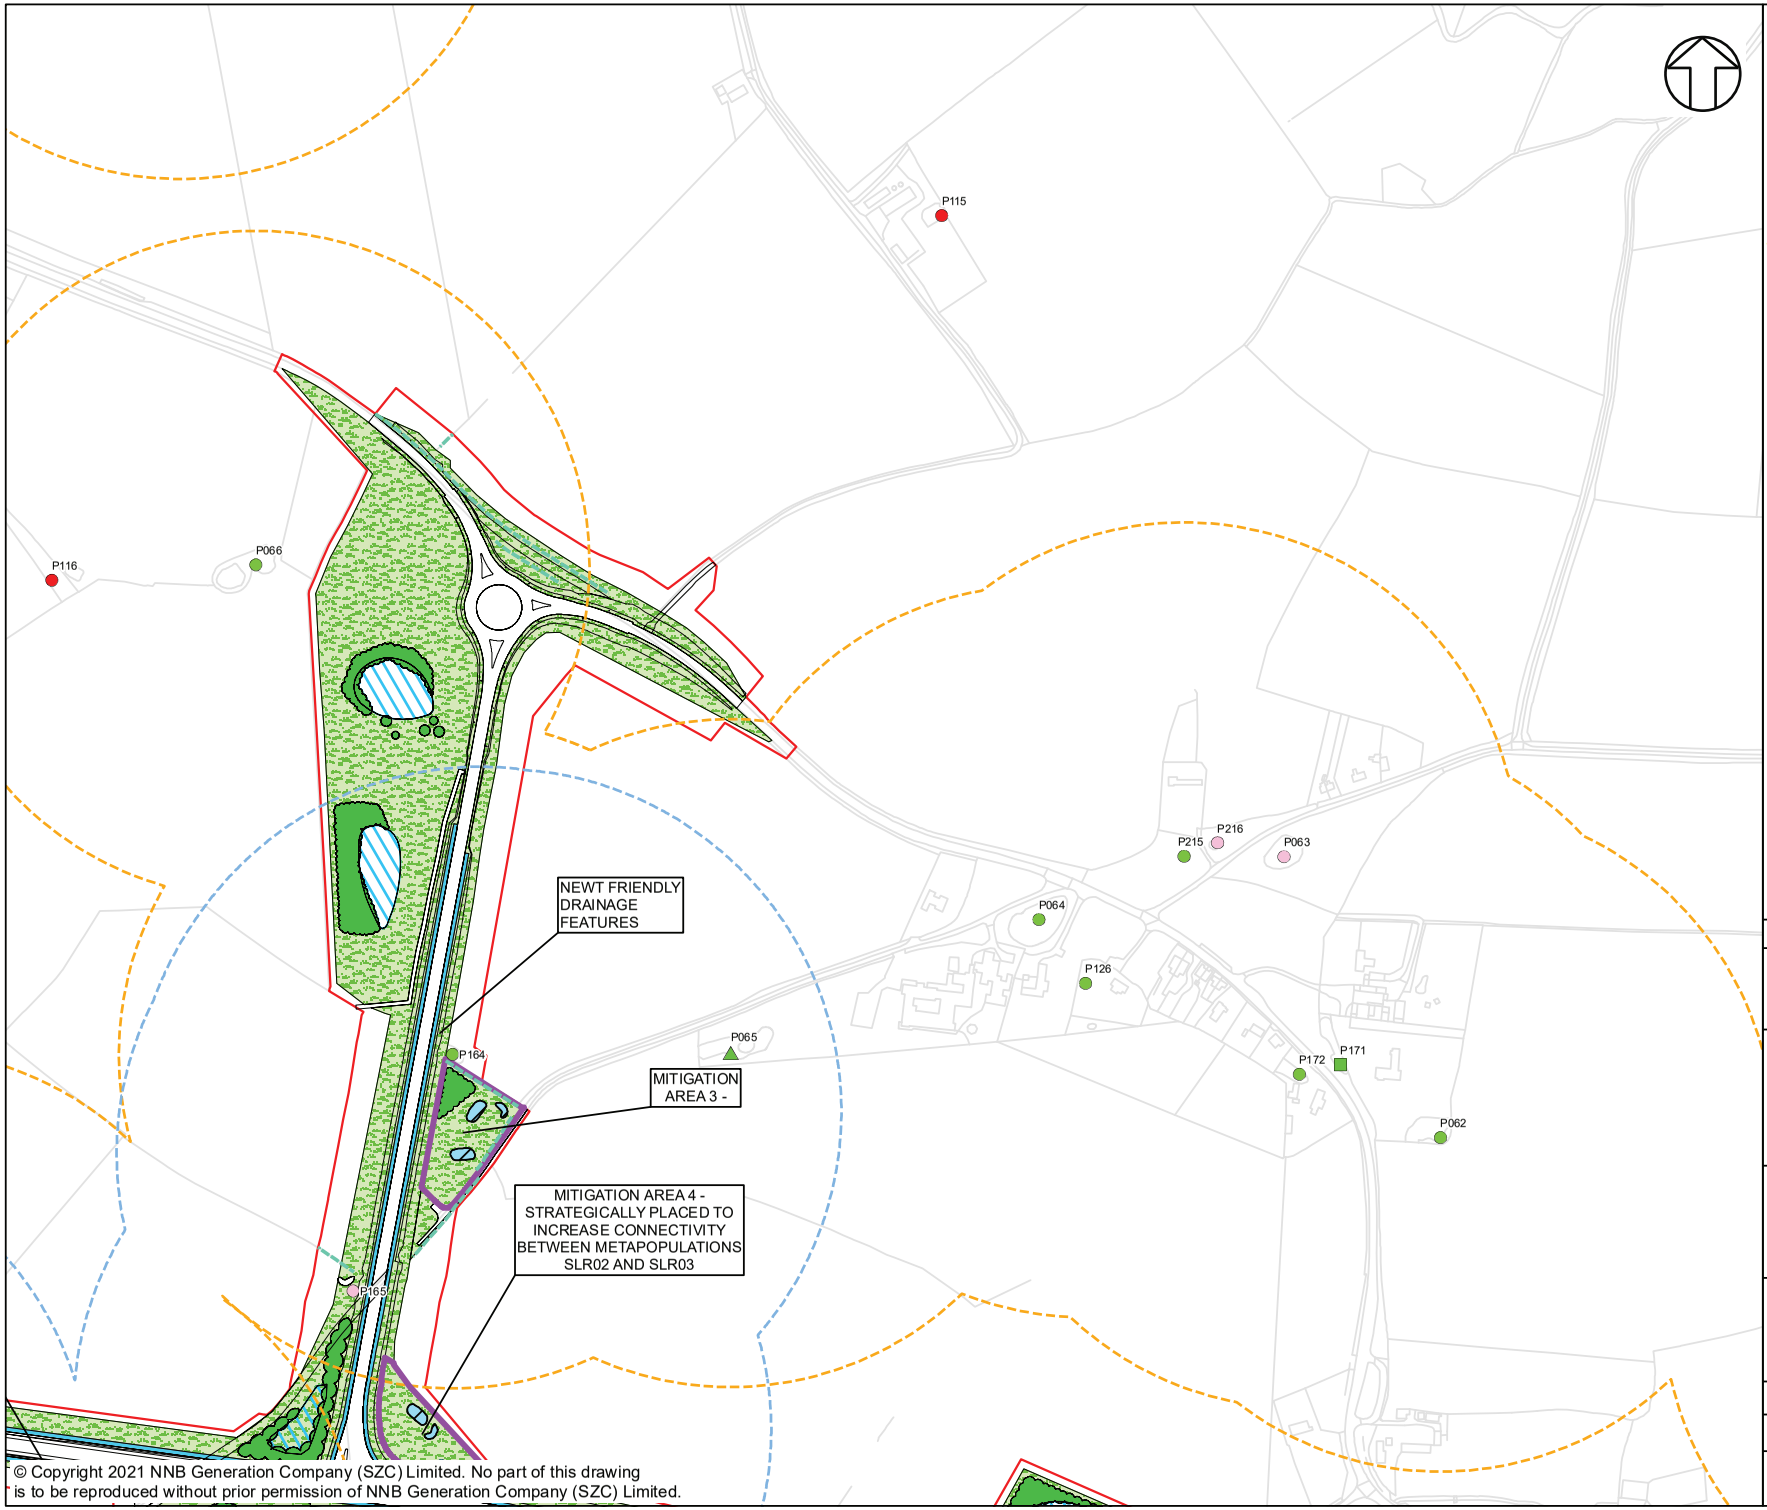

KEY

- DEVELOPMENT SITE BOUNDARY
- GCN PRESENT (CONVENTIONAL SURVEYS)
- GCN PRESENT (EDNA SURVEYS)
- GCN ASSUMED PRESENT
- GCN ABSENT (CONFIRMED AND ASSUMED)
- DRY PONDS
- SCOPED OUT
- 250 RADII
- 250M RADII OF MITIGATION PONDS
- CULVERT
- MITIGATION AREAS
- PERMANENT AMPHIBIAN FENCING
- RETAINED HEDGEROWS
- INDICATIVE POND FOR GREAT CRESTED NEWT MITIGATION
- INDICATIVE POND FOR BIODIVERSITY NET GAIN
- EXISTING POND TO BE REINSTATED UPON THE COMPLETION OF CONSTRUCTION WORKS
- GRASSLAND
- NATIVE TREE AND SHRUB PLANTING
- INDICATIVE ATTENUATION BASIN
- INDICATIVE SWALE

NOT PROTECTIVELY MARKED

COPYRIGHT
Reproduced from Ordnance Survey map with the permission of Ordnance Survey on behalf of the controller of Her Majesty's Stationery Office © Crown Copyright (2021). All Rights reserved. NNB GenCo 0100060408.

SizewellC
Doing the power of good for Britain
EDF CGN

DOCUMENT:
SIZEWELL C
SIZEWELL LINK ROAD GREAT CRESTED NEWT LICENSING APPLICATION

DRAWING TITLE:
FIGURE E3.3: CONNECTIVITY MAP


SHEET 4 OF 8

DRAWING NO:
FIGURE E3.3

DATE:	DRAWN:	SCALE :
AUG 2021	R.C.	1:4,000 @A3

SCALE BAR
0 40 80 120 160 200 M

© Copyright 2021 NNB Generation Company (SZC) Limited. No part of this drawing is to be reproduced without prior permission of NNB Generation Company (SZC) Limited.

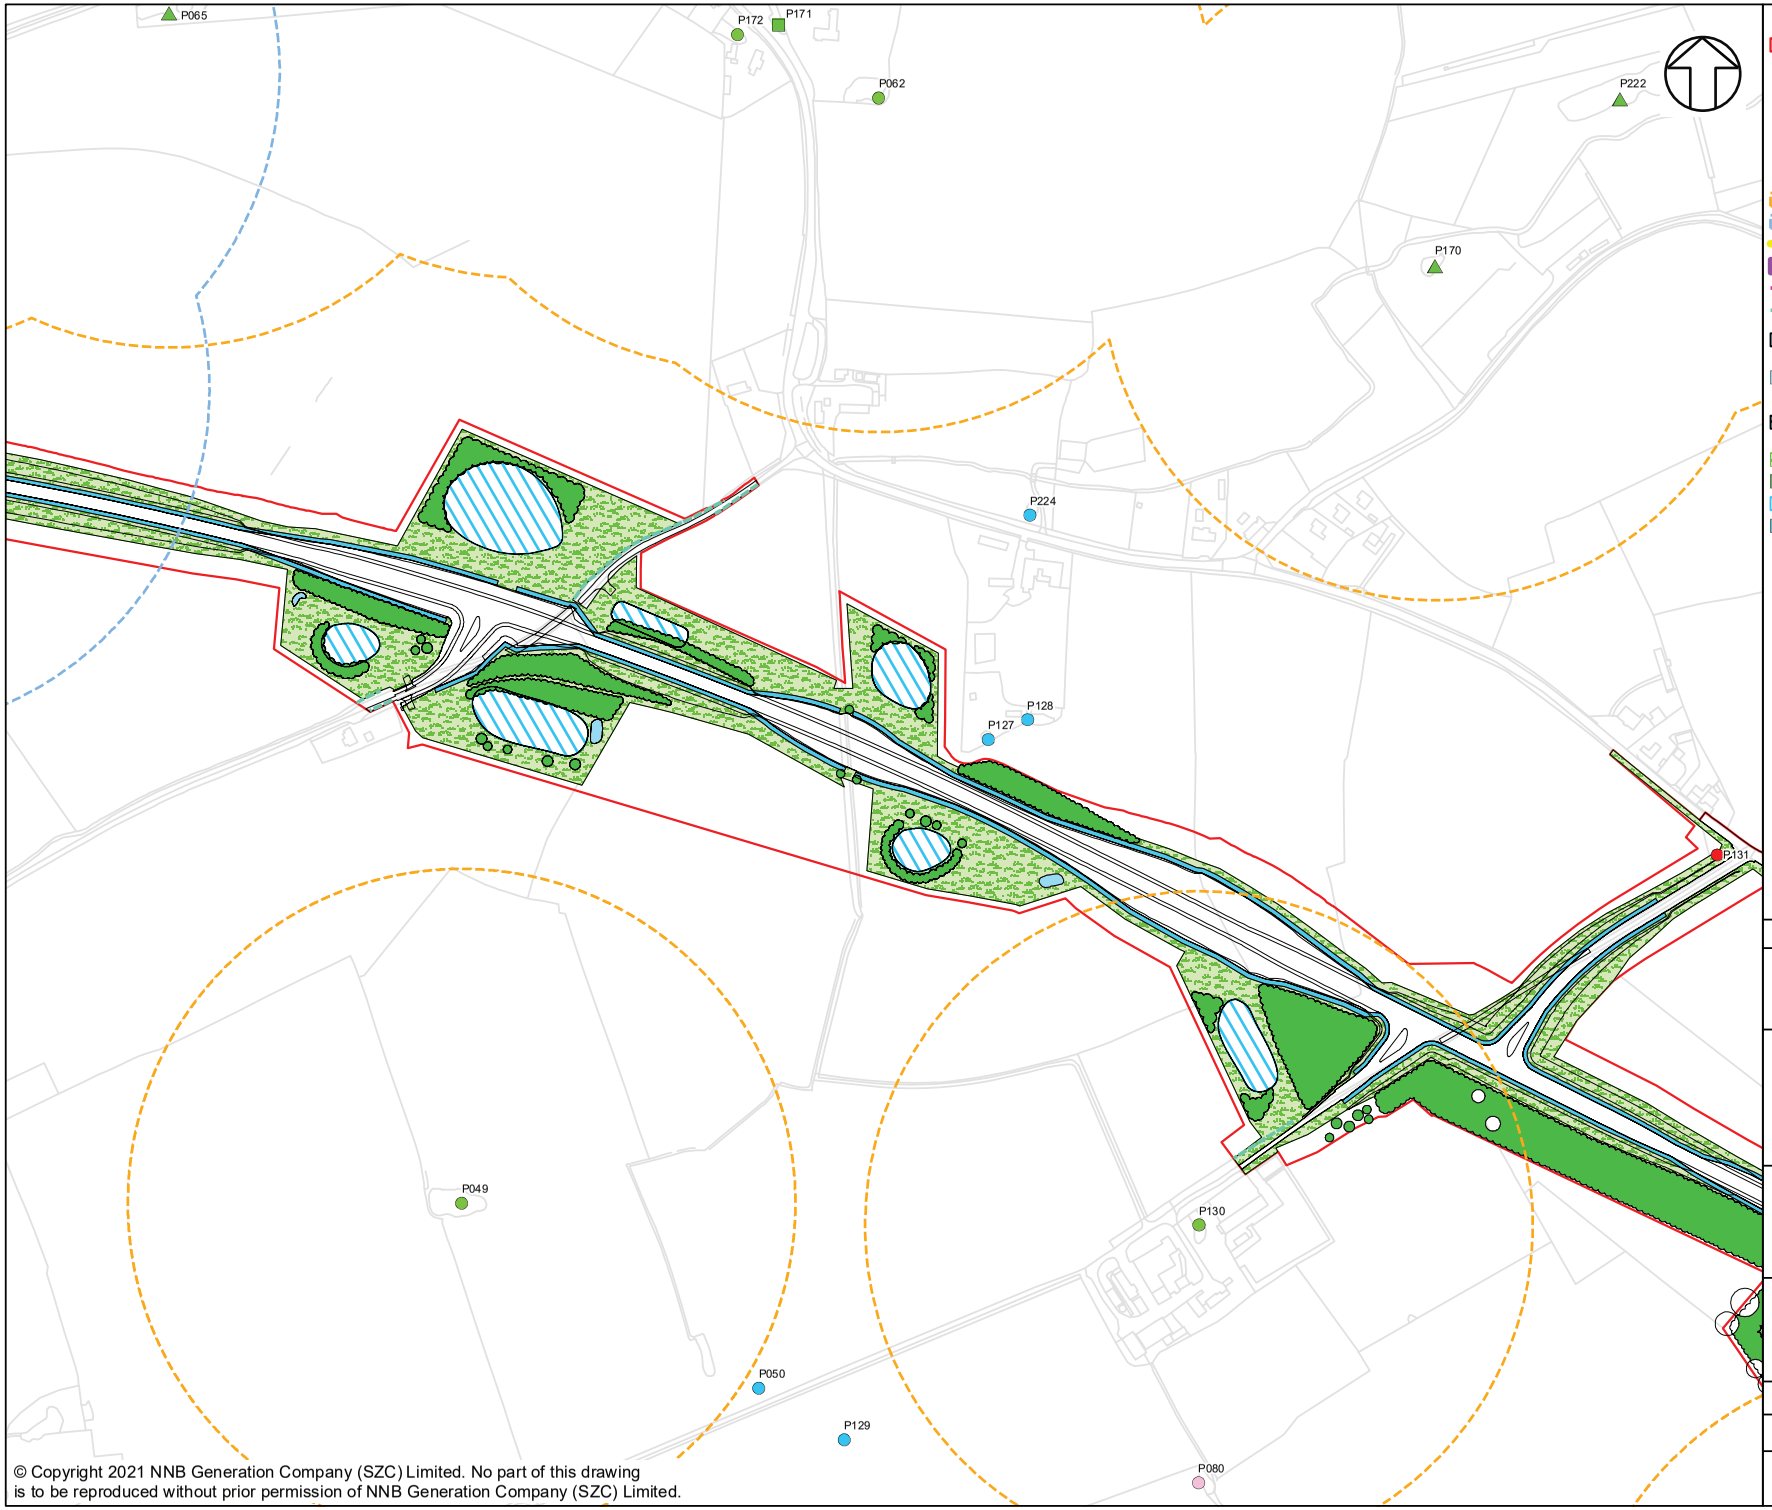

KEY

- DEVELOPMENT SITE BOUNDARY
- GCN PRESENT (CONVENTIONAL SURVEYS)
- GCN PRESENT (EDNA SURVEYS)
- GCN ASSUMED PRESENT
- GCN ABSENT (CONFIRMED AND ASSUMED)
- DRY PONDS
- SCOPED OUT
- 250 RADII
- 250M RADII OF MITIGATION PONDS
- CULVERT
- MITIGATION AREAS
- PERMANENT AMPHIBIAN FENCING
- RETAINED HEDGEROWS
- INDICATIVE POND FOR GREAT CRESTED NEWT MITIGATION
- INDICATIVE POND FOR BIODIVERSITY NET GAIN
- EXISTING POND TO BE REINSTATED UPON THE COMPLETION OF CONSTRUCTION WORKS
- GRASSLAND
- NATIVE TREE AND SHRUB PLANTING
- INDICATIVE ATTENUATION BASIN
- INDICATIVE SWALE

NOT PROTECTIVELY MARKED

COPYRIGHT
Reproduced from Ordnance Survey map with the permission of Ordnance Survey on behalf of the controller of Her Majesty's Stationery Office © Crown Copyright (2021). All Rights reserved. NNB GenCo 0100060408.

SizewellC
Doing the power of good for Britain
EDF CGN

DOCUMENT:
SIZEWELL C
SIZEWELL LINK ROAD GREAT CRESTED NEWT LICENSING APPLICATION

DRAWING TITLE:
FIGURE E3.3: CONNECTIVITY MAP


SHEET 5 OF 8

DRAWING NO:
FIGURE E3.3

DATE:	DRAWN:	SCALE :
AUG 2021	R.C.	1:4,000 @A3

SCALE BAR
0 40 80 120 160 200 M

© Copyright 2021 NNB Generation Company (SZC) Limited. No part of this drawing is to be reproduced without prior permission of NNB Generation Company (SZC) Limited.

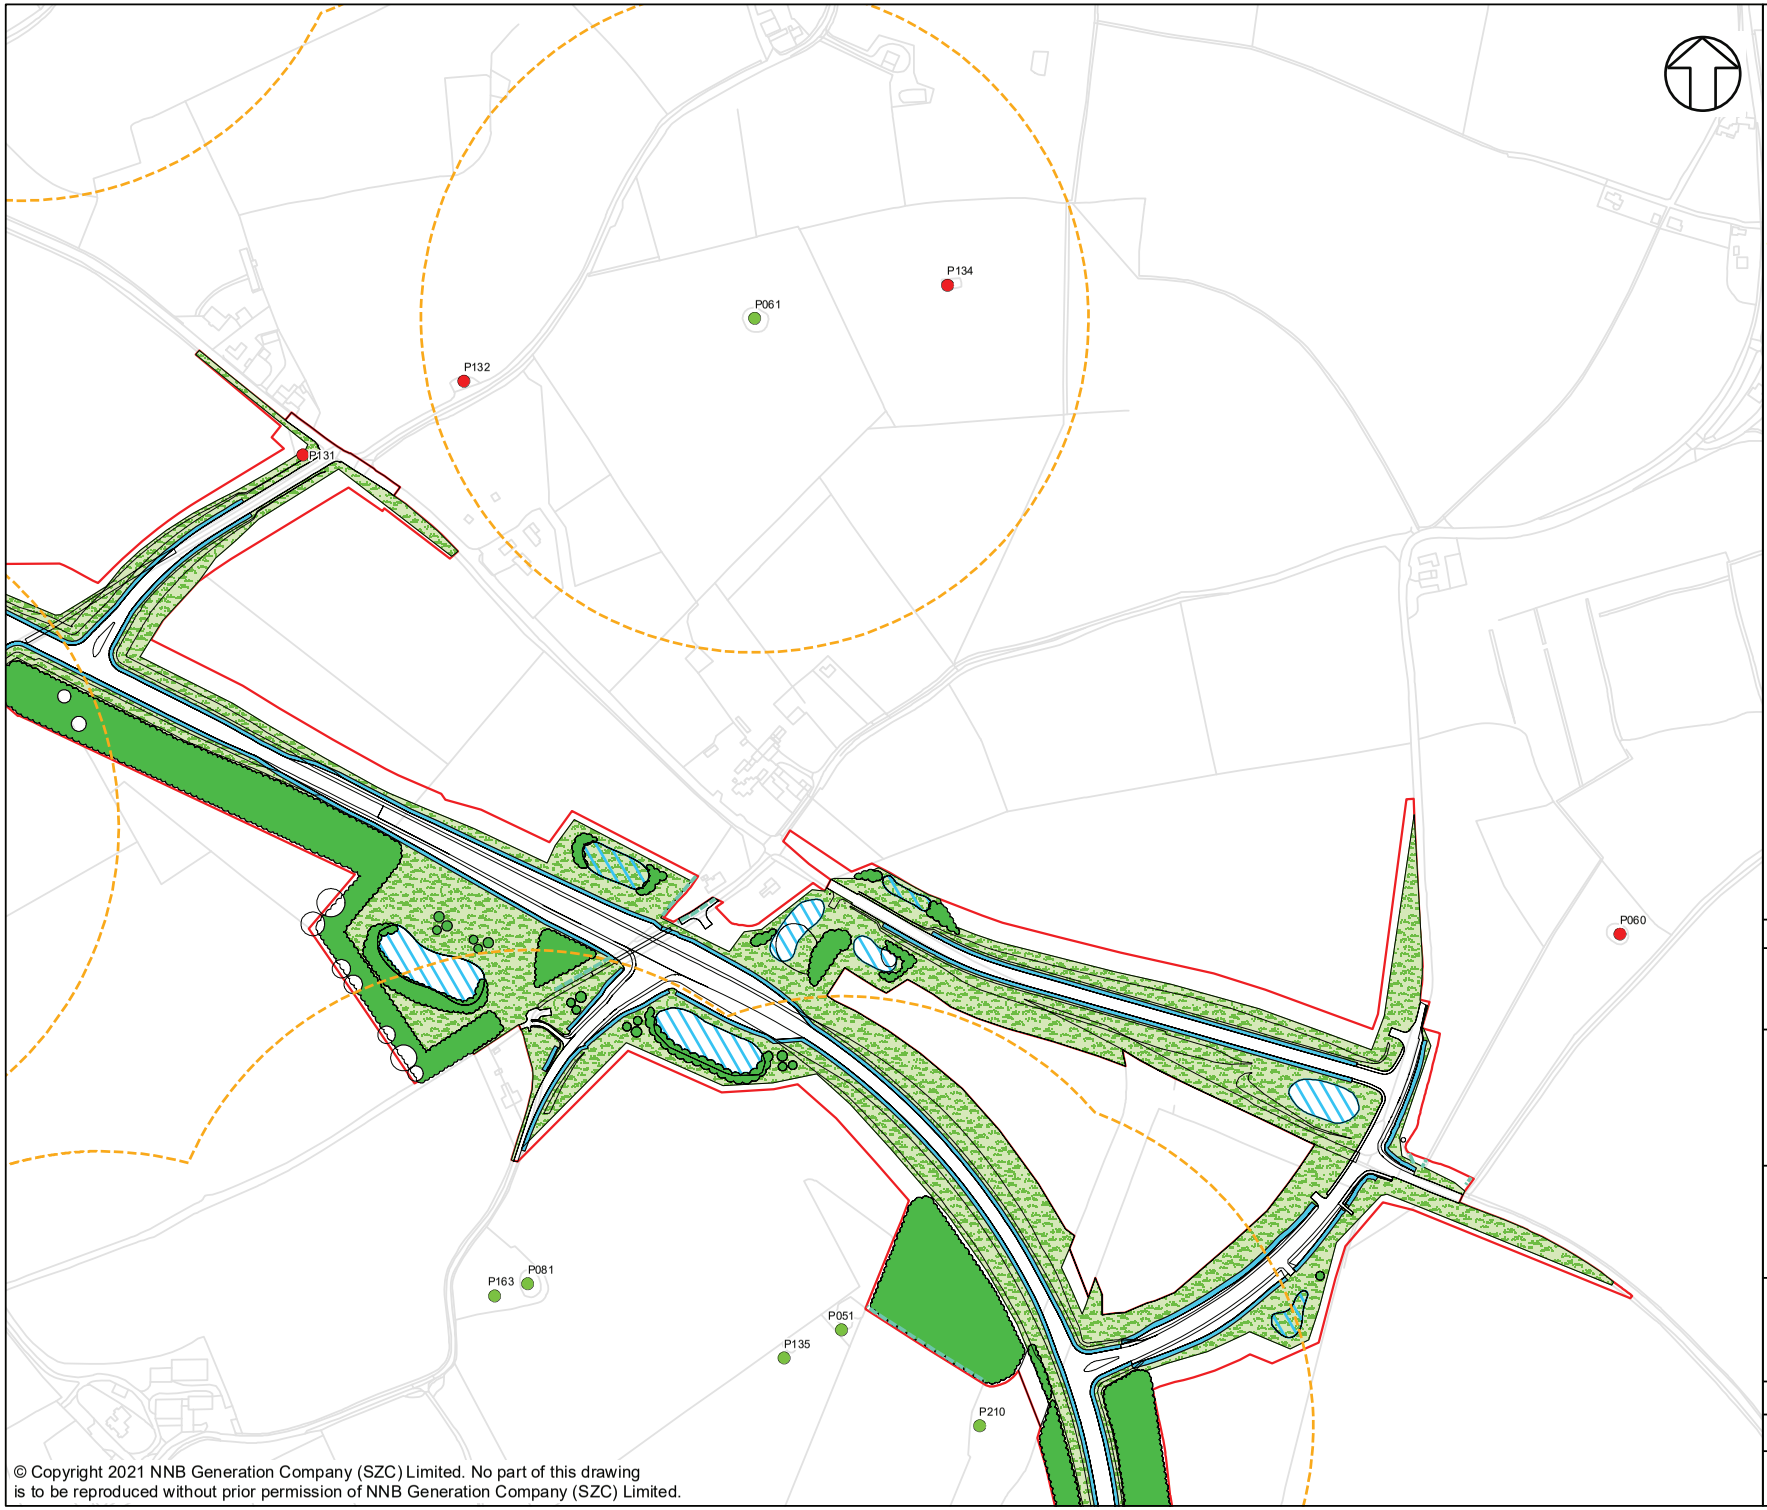

KEY

- DEVELOPMENT SITE BOUNDARY
- GCN PRESENT (CONVENTIONAL SURVEYS)
- GCN PRESENT (EDNA SURVEYS)
- GCN ASSUMED PRESENT
- GCN ABSENT (CONFIRMED AND ASSUMED)
- DRY PONDS
- SCOPED OUT
- 250 RADII
- 250M RADII OF MITIGATION PONDS
- CULVERT
- MITIGATION AREAS
- PERMANENT AMPHIBIAN FENCING
- RETAINED HEDGEROWS
- INDICATIVE POND FOR GREAT CRESTED NEWT MITIGATION
- INDICATIVE POND FOR BIODIVERSITY NET GAIN
- EXISTING POND TO BE REINSTATED UPON THE COMPLETION OF CONSTRUCTION WORKS
- GRASSLAND
- NATIVE TREE AND SHRUB PLANTING
- INDICATIVE ATTENUATION BASIN
- INDICATIVE SWALE

NOT PROTECTIVELY MARKED

COPYRIGHT
Reproduced from Ordnance Survey map with the permission of Ordnance Survey on behalf of the controller of Her Majesty's Stationery Office © Crown Copyright (2021). All Rights reserved. NNB GenCo 0100060408.

SizewellC
Doing the power of good for Britain
EDF CGN

DOCUMENT:
SIZEWELL C
SIZEWELL LINK ROAD GREAT CRESTED NEWT LICENSING APPLICATION

DRAWING TITLE:
FIGURE E3.3: CONNECTIVITY MAP


SHEET 6 OF 8

DRAWING NO:
FIGURE E3.3

DATE:	DRAWN:	SCALE :
AUG 2021	R.C.	1:4,000 @A3

SCALE BAR
0 40 80 120 160 200 M

© Copyright 2021 NNB Generation Company (SZC) Limited. No part of this drawing is to be reproduced without prior permission of NNB Generation Company (SZC) Limited.

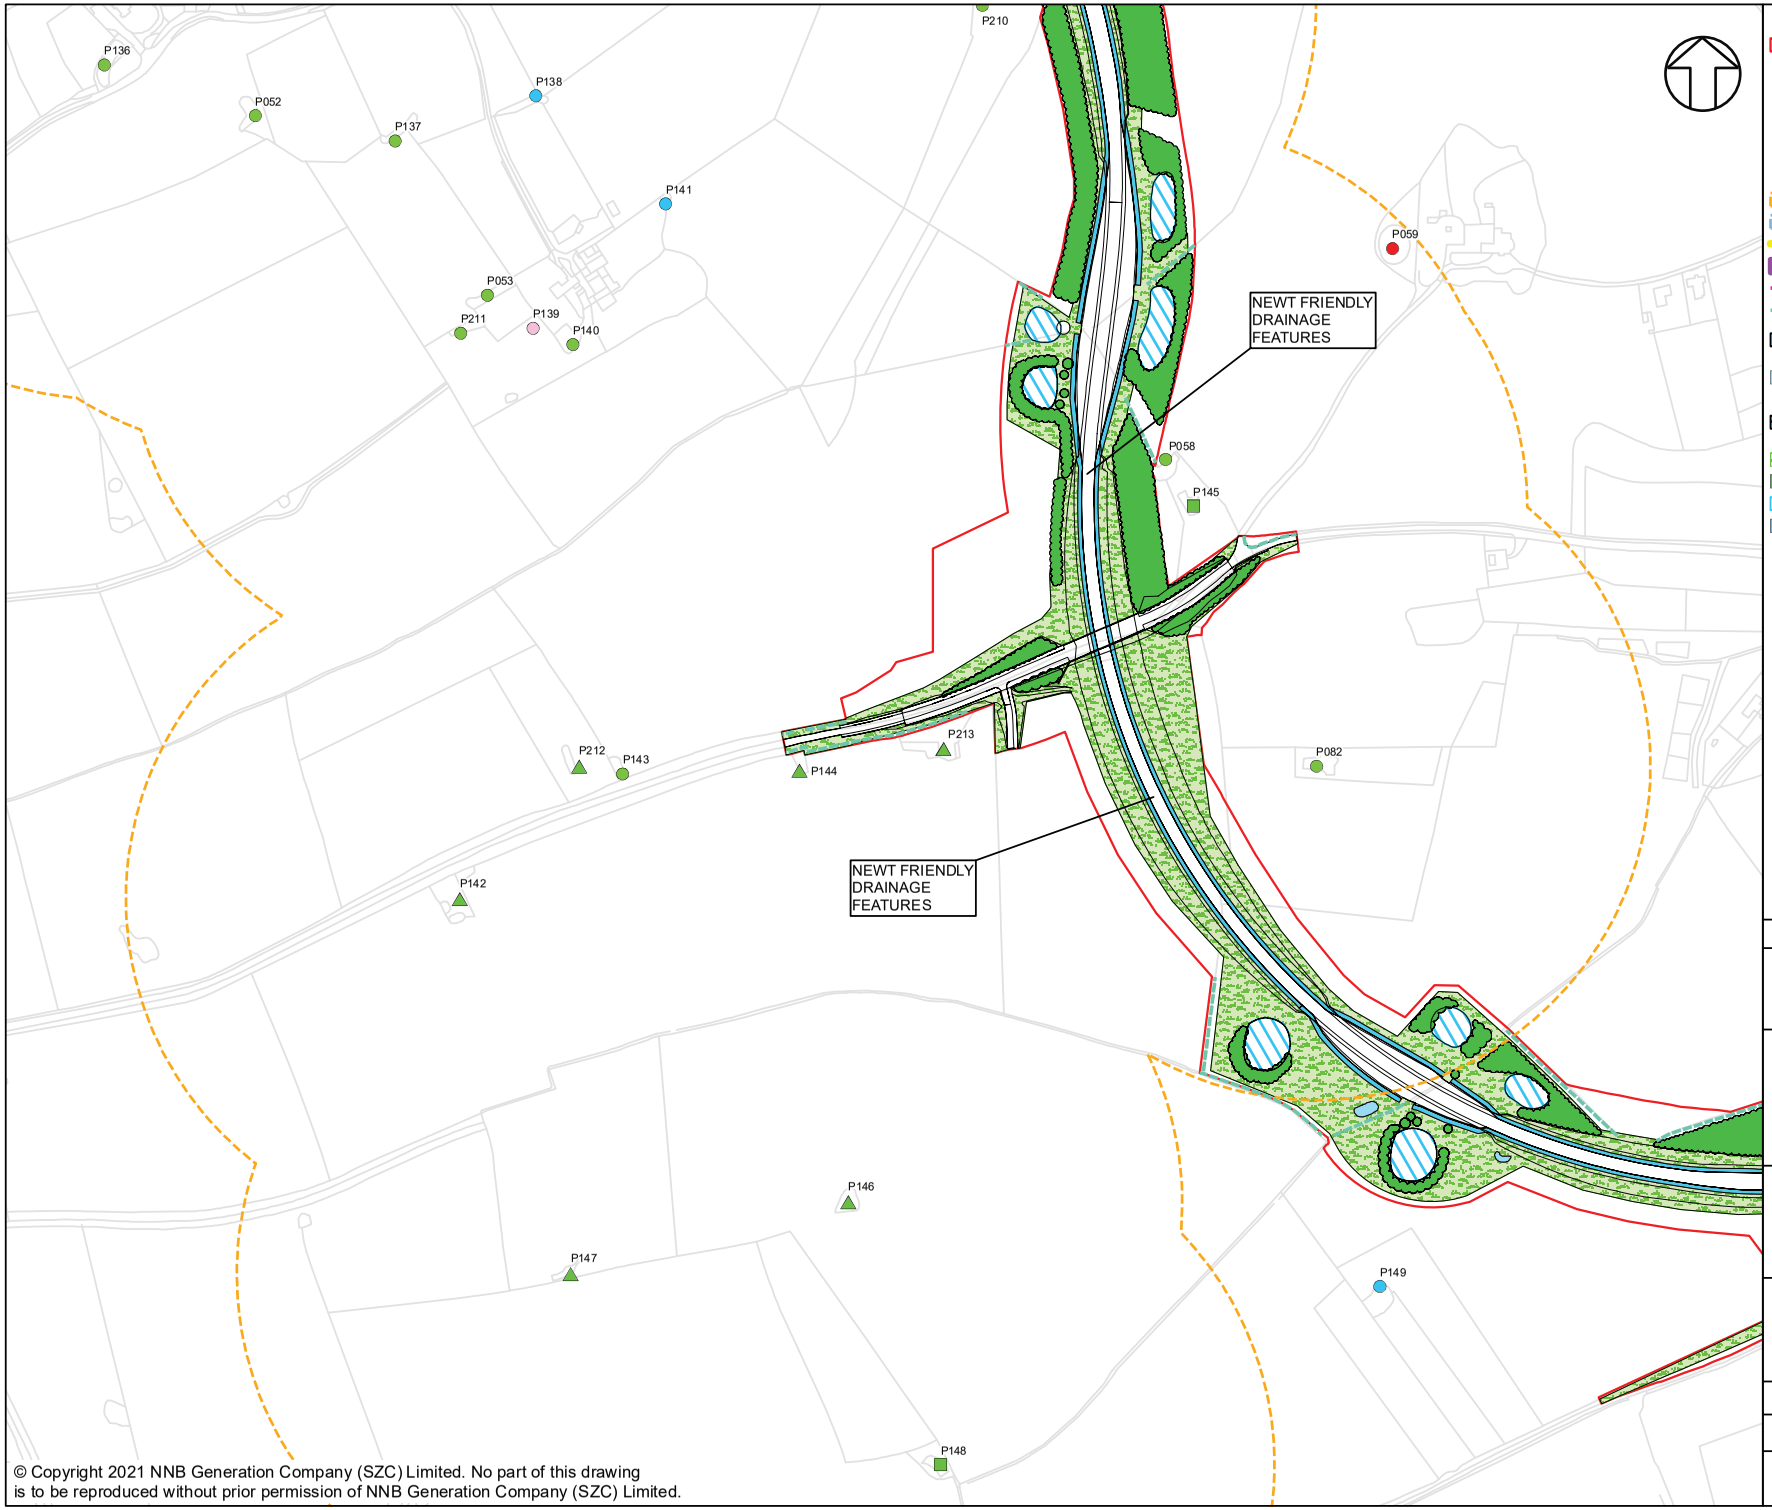

KEY

- DEVELOPMENT SITE BOUNDARY
- GCN PRESENT (CONVENTIONAL SURVEYS)
- GCN PRESENT (EDNA SURVEYS)
- GCN ASSUMED PRESENT
- GCN ABSENT (CONFIRMED AND ASSUMED)
- DRY PONDS
- SCOPED OUT
- 250 RADII
- 250M RADII OF MITIGATION PONDS
- CULVERT
- MITIGATION AREAS
- PERMANENT AMPHIBIAN FENCING
- RETAINED HEDGEROWS
- INDICATIVE POND FOR GREAT CRESTED NEWT MITIGATION
- INDICATIVE POND FOR BIODIVERSITY NET GAIN
- EXISTING POND TO BE REINSTATED UPON THE COMPLETION OF CONSTRUCTION WORKS
- GRASSLAND
- NATIVE TREE AND SHRUB PLANTING
- INDICATIVE ATTENUATION BASIN
- INDICATIVE SWALE

NOT PROTECTIVELY MARKED

COPYRIGHT
Reproduced from Ordnance Survey map with the permission of Ordnance Survey on behalf of the controller of Her Majesty's Stationery Office © Crown Copyright (2021). All Rights reserved. NNB GenCo 0100060408.

SizewellC
Doing the power of good for Britain
EDF CGN

DOCUMENT:
SIZEWELL C
SIZEWELL LINK ROAD GREAT CRESTED NEWT LICENSING APPLICATION

DRAWING TITLE:
FIGURE E3.3: CONNECTIVITY MAP


SHEET 7 OF 8

DRAWING NO:
FIGURE E3.3

DATE:	DRAWN:	SCALE :
AUG 2021	R.C.	1:4,000 @A3

SCALE BAR
0 40 80 120 160 200 M

© Copyright 2021 NNB Generation Company (SZC) Limited. No part of this drawing is to be reproduced without prior permission of NNB Generation Company (SZC) Limited.

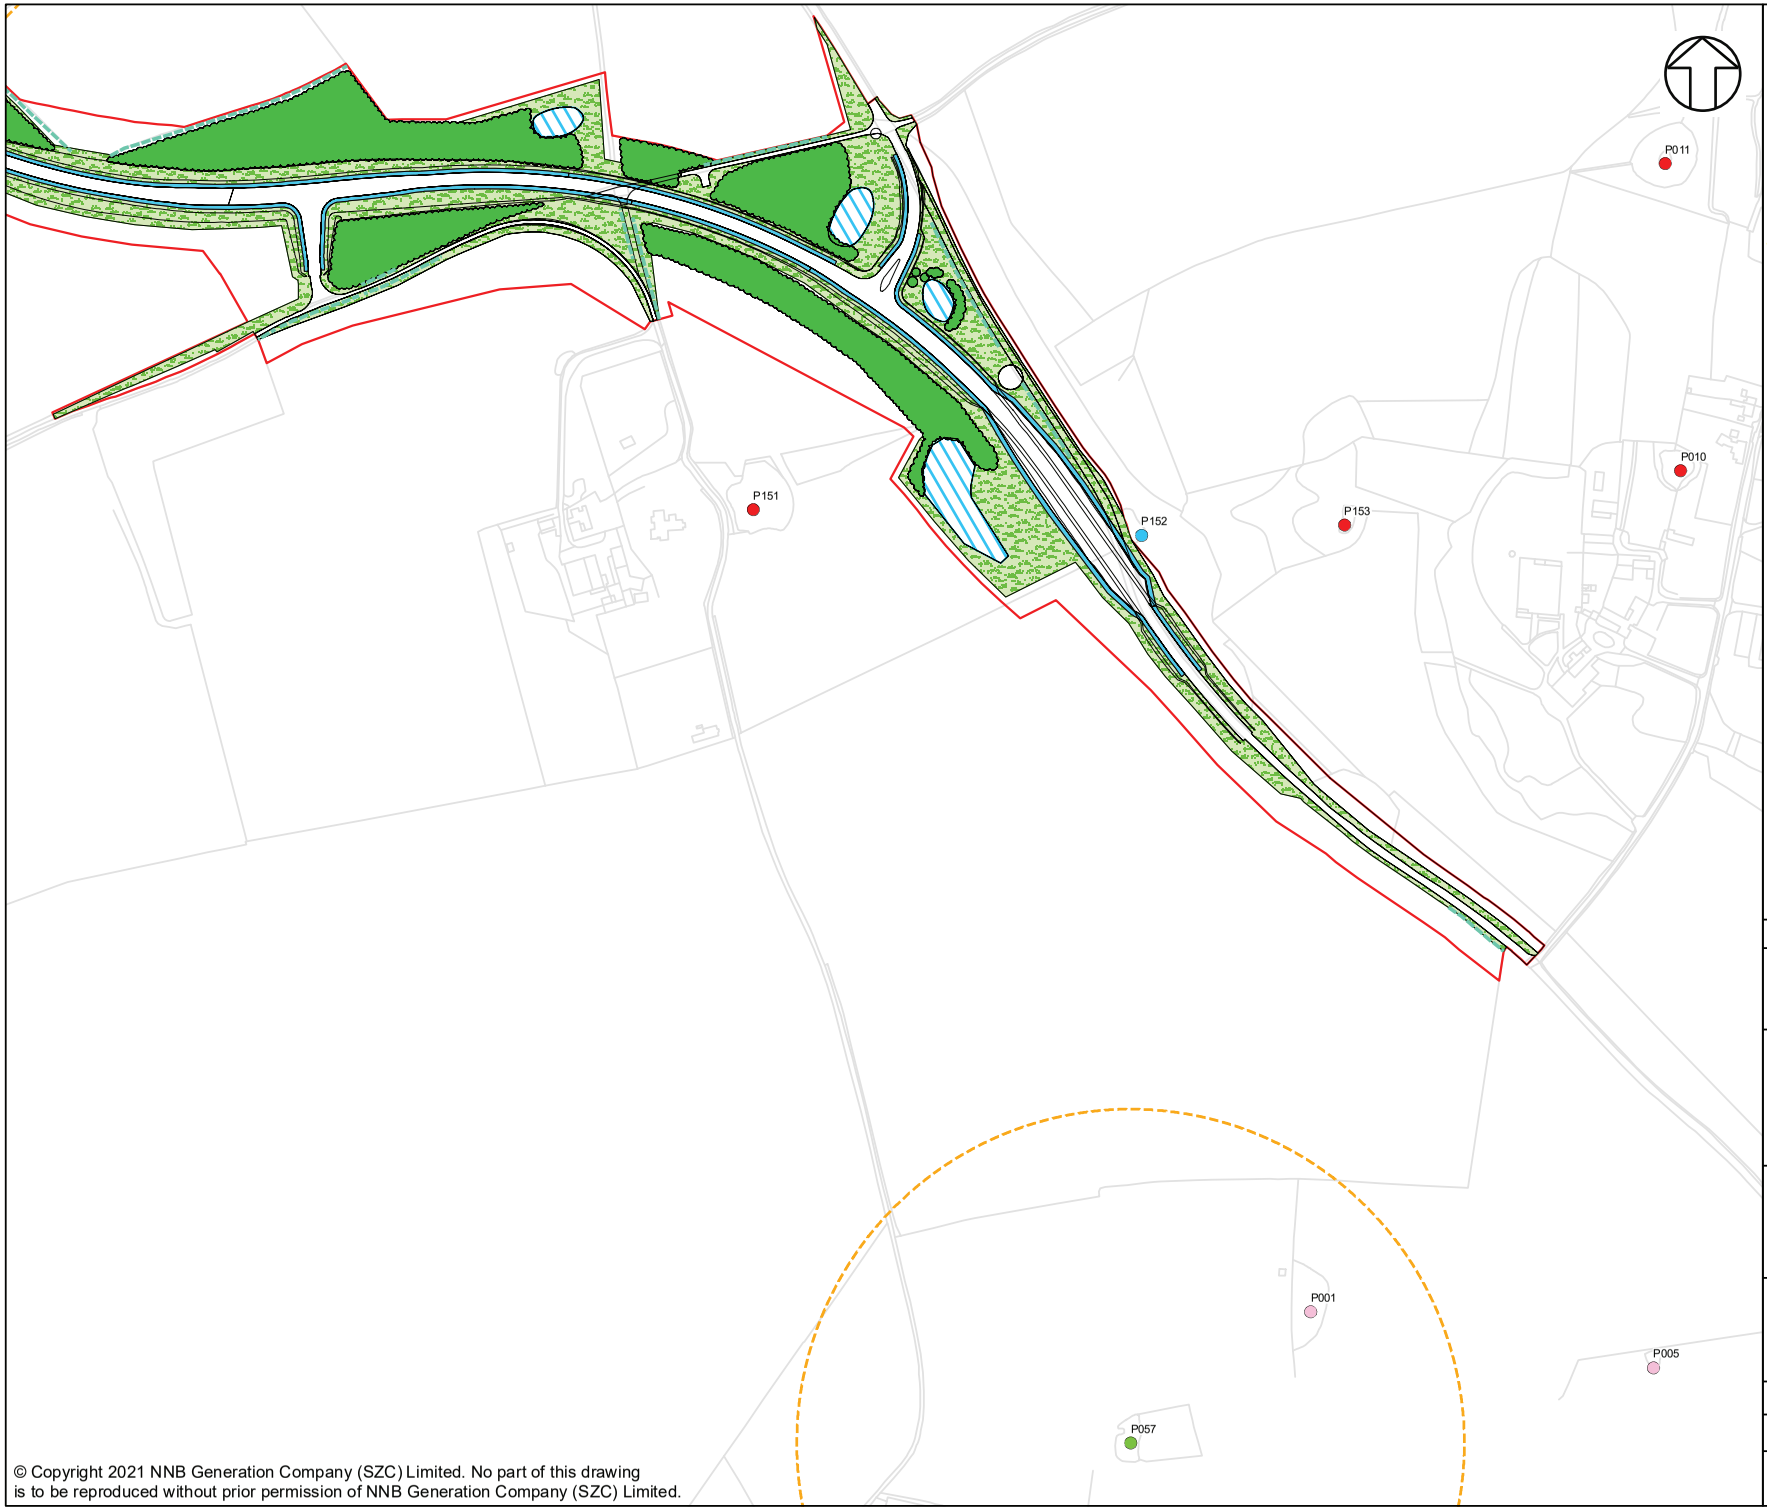

KEY

- DEVELOPMENT SITE BOUNDARY
- GCN PRESENT (CONVENTIONAL SURVEYS)
- GCN PRESENT (EDNA SURVEYS)
- GCN ASSUMED PRESENT
- GCN ABSENT (CONFIRMED AND ASSUMED)
- DRY PONDS
- SCOPED OUT
- 250 RADII
- 250M RADII OF MITIGATION PONDS
- CULVERT
- MITIGATION AREAS
- PERMANENT AMPHIBIAN FENCING
- RETAINED HEDGEROWS
- INDICATIVE POND FOR GREAT CRESTED NEWT MITIGATION
- INDICATIVE POND FOR BIODIVERSITY NET GAIN
- EXISTING POND TO BE REINSTATED UPON THE COMPLETION OF CONSTRUCTION WORKS
- GRASSLAND
- NATIVE TREE AND SHRUB PLANTING
- INDICATIVE ATTENUATION BASIN
- INDICATIVE SWALE

NOT PROTECTIVELY MARKED

COPYRIGHT
Reproduced from Ordnance Survey map with the permission of Ordnance Survey on behalf of the controller of Her Majesty's Stationery Office © Crown Copyright (2021). All Rights reserved. NNB GenCo 0100060408.

SizewellC
Doing the power of good for Britain
EDF CGN

DOCUMENT:
SIZEWELL C
SIZEWELL LINK ROAD GREAT CRESTED NEWT LICENSING APPLICATION

DRAWING TITLE:
FIGURE E3.3: CONNECTIVITY MAP


SHEET 8 OF 8

DRAWING NO:
FIGURE E3.3

DATE:	DRAWN:	SCALE :
AUG 2021	R.C.	1:4,000 @A3

SCALE BAR
0 40 80 120 160 200 M

© Copyright 2021 NNB Generation Company (SZC) Limited. No part of this drawing is to be reproduced without prior permission of NNB Generation Company (SZC) Limited.

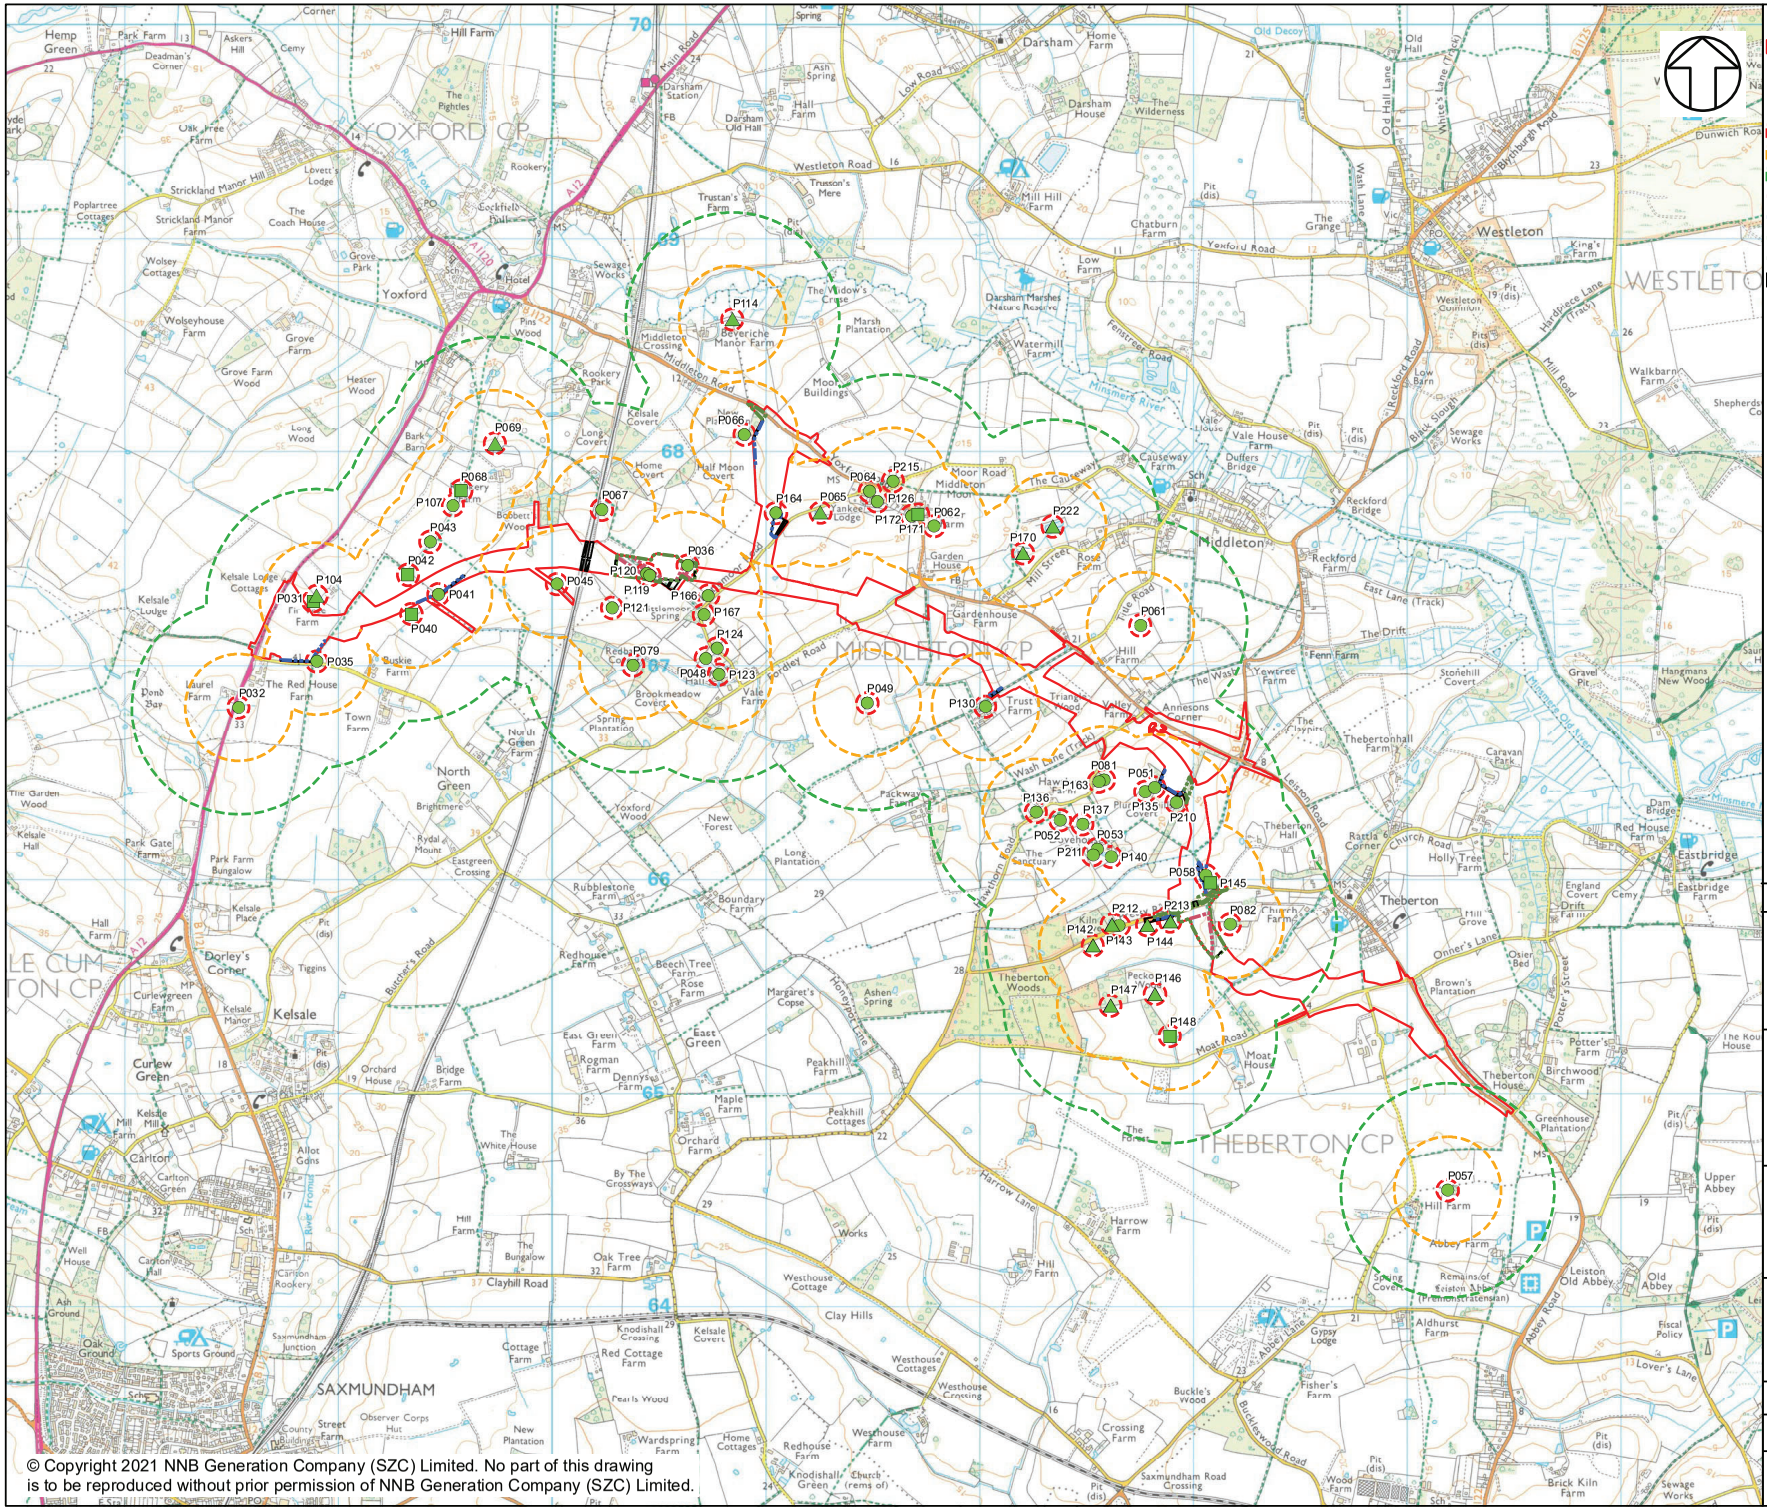

KEY

- DEVELOPMENT SITE BOUNDARY
- GCN PRESENT (CONVENTIONAL
- GCN PRESENT (EDNA SURVEYS)
- GCN ASSUMED
- 50 RADII
- 250 RADII
- 500 RADII
- DRIFT FENCING
- ONE-WAY EXCLUSION FENCING
- RING FENCING
- TEMPORARY AMPHIBIAN
- RECEPTOR SITES

NOT PROTECTIVELY MARKED

COPYRIGHT

Reproduced from Ordnance Survey map with the permission of Ordnance Survey on behalf of the controller of Her Majesty's Stationery Office © Crown Copyright (2021). All Rights reserved. NNB GenCo 0100060408.

SizewellC
Doing the power of good for Britain
EDF CGN

DOCUMENT:
SIZEWELL C
SIZEWELL LINK ROAD GREAT CRESTED NEWT LICENSING APPLICATION

DRAWING TITLE:
SIZEWELL LINK ROAD GREAT CRESTED NEWT CAPTURE AND EXCLUSION

PAGE 1 OF 8


DRAWING NO:
FIGURE E4A

DATE:	DRAWN:	SCALE :	REV:
AUG 2021	R.C.	1:25,000 @A3	01

SCALE BAR

0 200 400 600 800 1,000 M

© Copyright 2021 NNB Generation Company (SZC) Limited. No part of this drawing is to be reproduced without prior permission of NNB Generation Company (SZC) Limited.

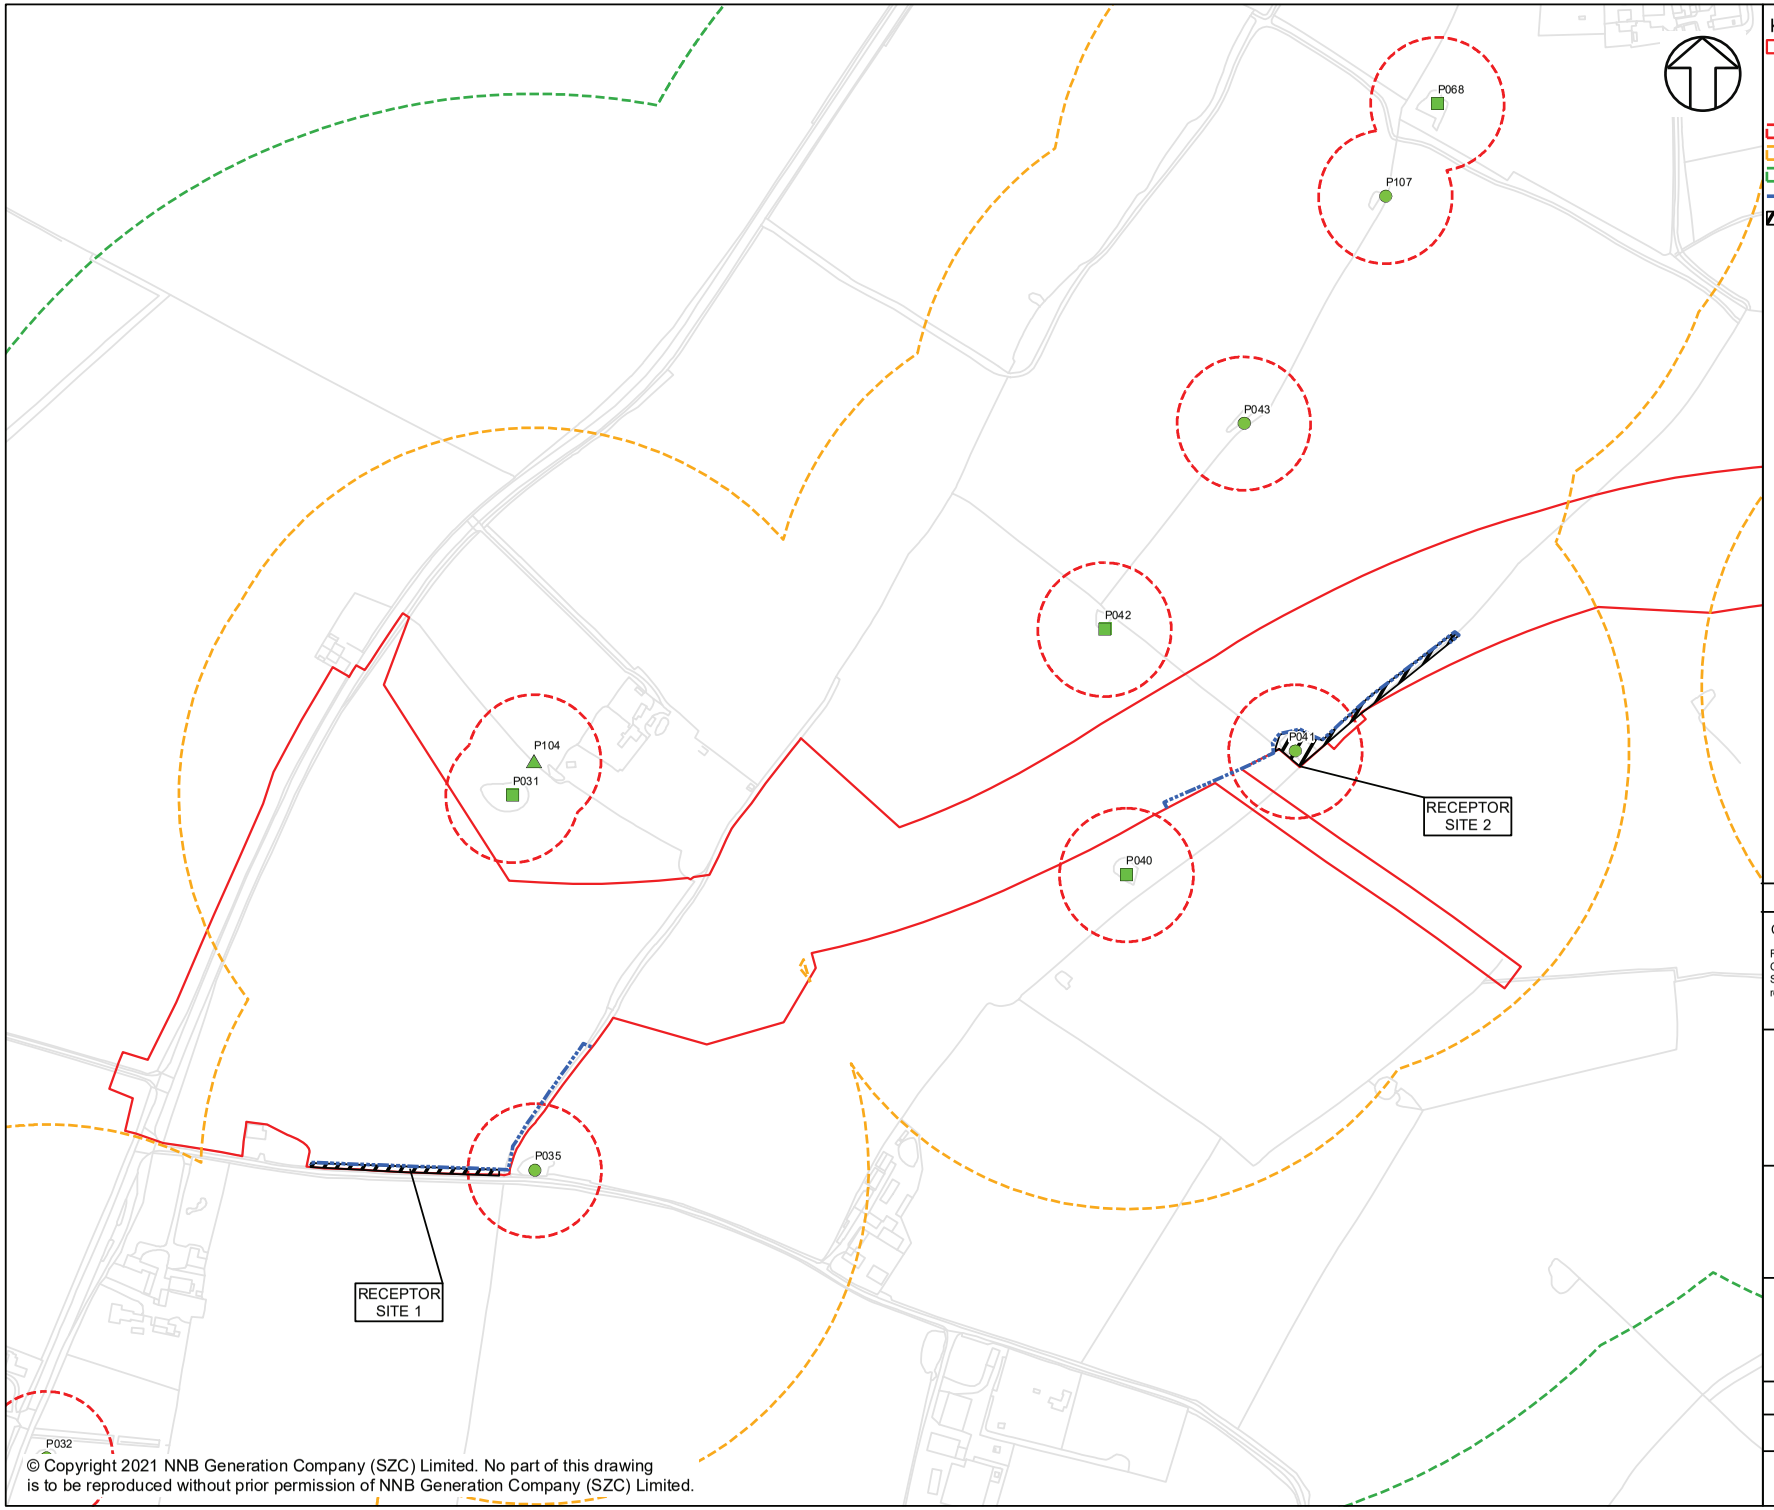

KEY

- DEVELOPMENT SITE BOUNDARY
- GCN PRESENT (CONVENTIONAL SURVEYS)
- GCN PRESENT (EDNA SURVEYS)
- GCN ASSUMED
- 50 RADII
- 250 RADII
- 500 RADII
- ONE-WAY EXCLUSION FENCING
- RECEPTOR SITES

NOT PROTECTIVELY MARKED

COPYRIGHT

Reproduced from Ordnance Survey map with the permission of Ordnance Survey on behalf of the controller of Her Majesty's Stationery Office © Crown Copyright (2021). All Rights reserved. NNB GenCo 0100060408.

SizewellC
Doing the power of good for Britain
EDF CGN

DOCUMENT:
SIZEWELL C
SIZEWELL LINK ROAD GREAT CRESTED NEWT LICENSING APPLICATION

DRAWING TITLE:
SIZEWELL LINK ROAD GREAT CRESTED NEWT CAPTURE AND EXCLUSION


PAGE 2 OF 8

DRAWING NO:
FIGURE E4A

DATE:	DRAWN:	SCALE :	REV:
AUG 2021	R.C.	1:4,000 @A3	01

SCALE BAR
0 30 60 90 120 150 M

© Copyright 2021 NNB Generation Company (SZC) Limited. No part of this drawing is to be reproduced without prior permission of NNB Generation Company (SZC) Limited.

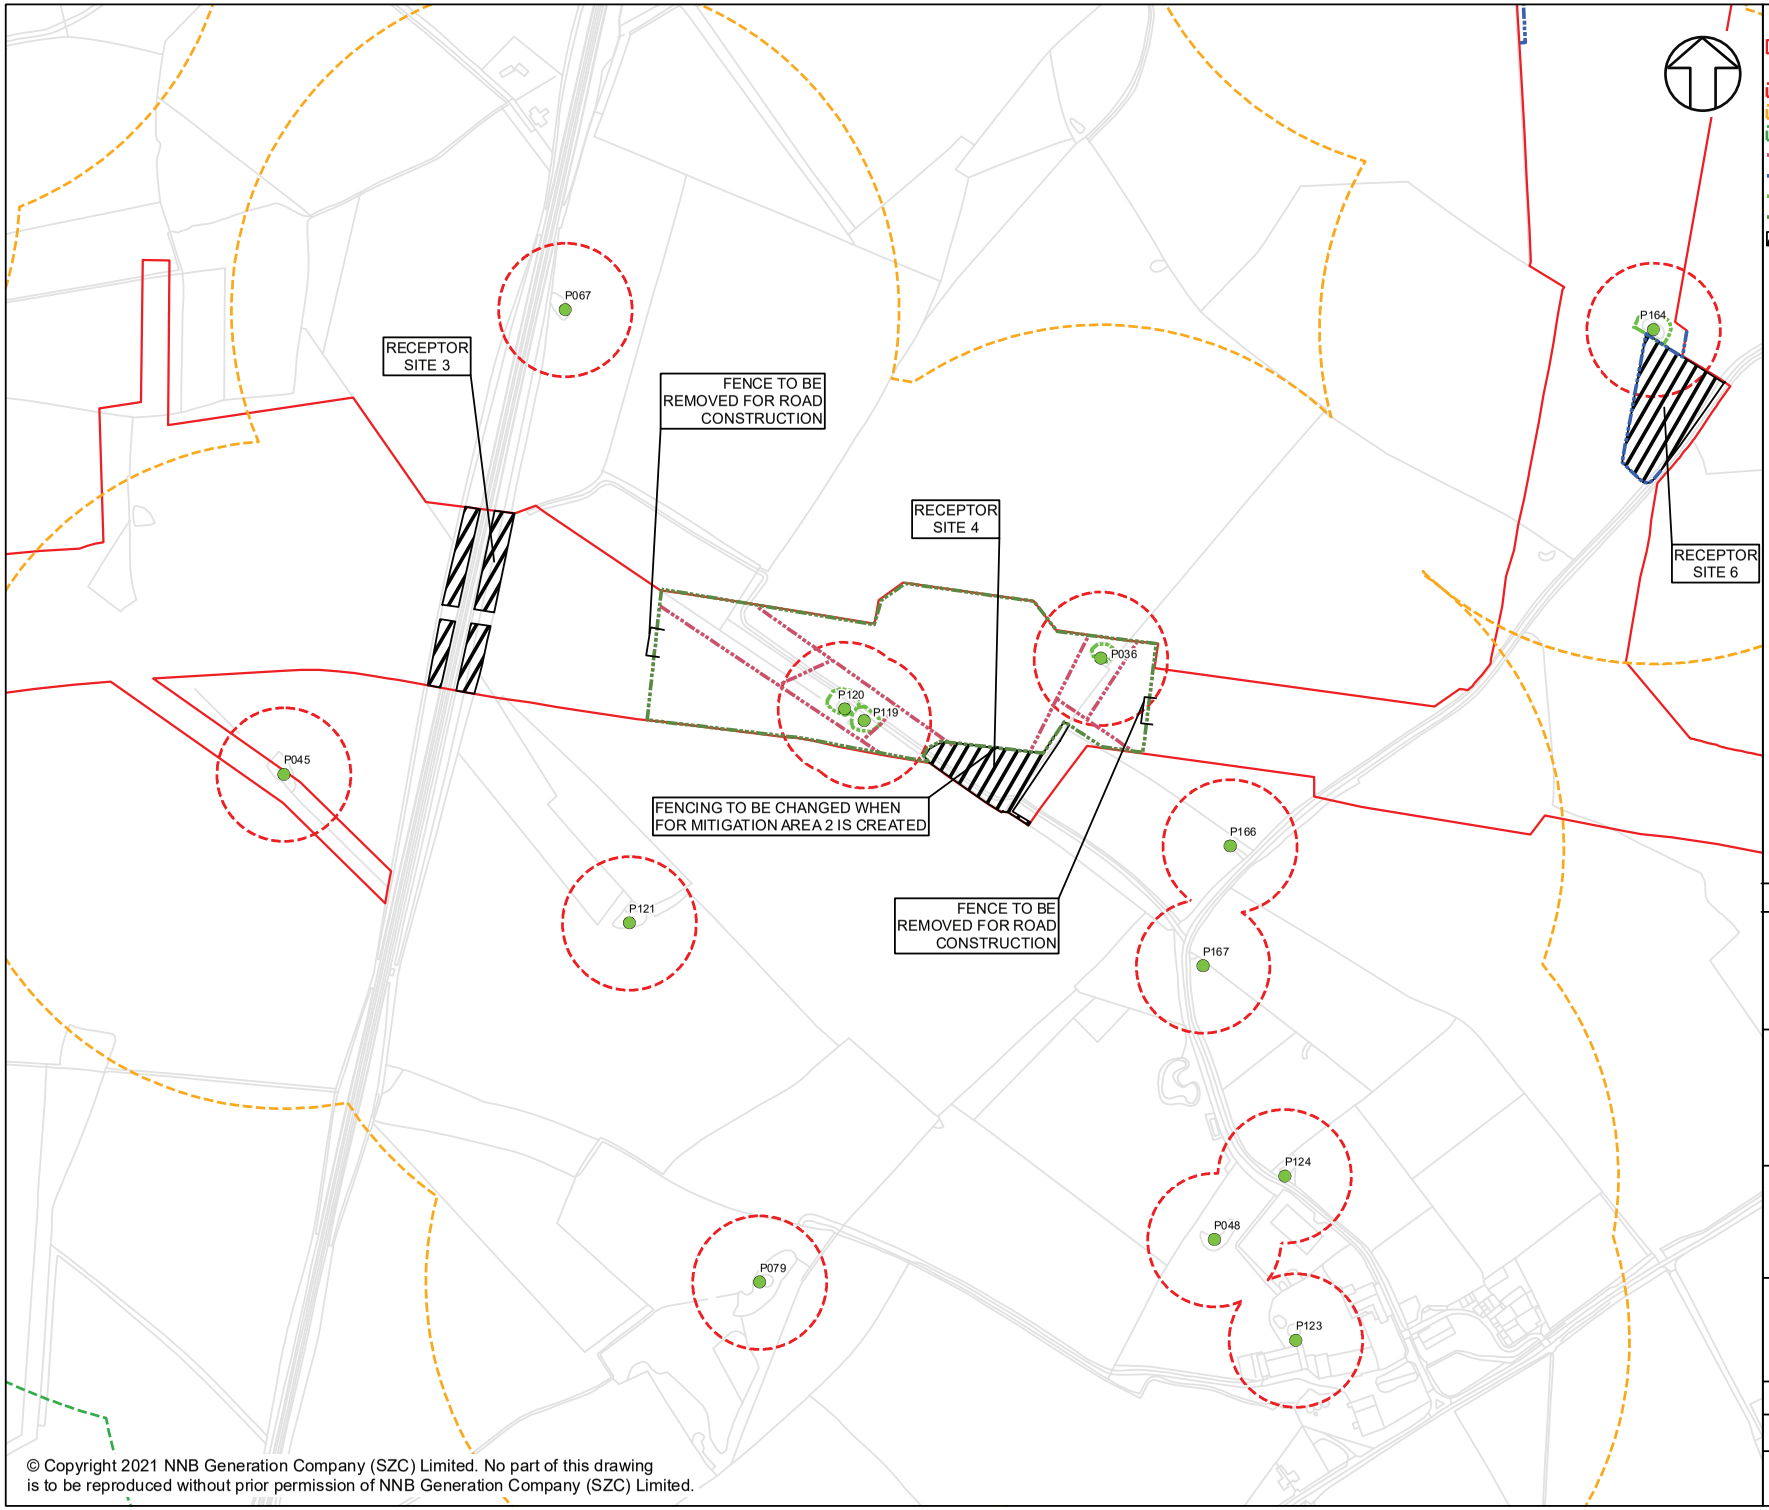

KEY

- DEVELOPMENT SITE BOUNDARY
- GCN PRESENT (CONVENTIONAL SURVEYS)
- 50 RADII
- 250 RADII
- 500 RADII
- DRIFT FENCING
- ONE-WAY EXCLUSION FENCING
- RING FENCING
- TEMPORARY AMPHIBIAN
- RECEPTOR SITES

NOT PROTECTIVELY MARKED

COPYRIGHT

Reproduced from Ordnance Survey map with the permission of Ordnance Survey on behalf of the controller of Her Majesty's Stationery Office © Crown Copyright (2021). All Rights reserved. NNB GenCo 0100060408.

SizewellC
Doing the power of good for Britain
EDF CGN

DOCUMENT:
SIZEWELL C
SIZEWELL LINK ROAD GREAT CRESTED NEWT LICENSING APPLICATION

DRAWING TITLE:
SIZEWELL LINK ROAD GREAT CRESTED NEWT CAPTURE AND EXCLUSION


PAGE 3 OF 8

DRAWING NO:
FIGURE E4A

DATE:	DRAWN:	SCALE :	REV:
AUG 2021	R.C.	1:4,000 @A3	01

SCALE BAR
0 30 60 90 120 150 M

© Copyright 2021 NNB Generation Company (SZC) Limited. No part of this drawing is to be reproduced without prior permission of NNB Generation Company (SZC) Limited.

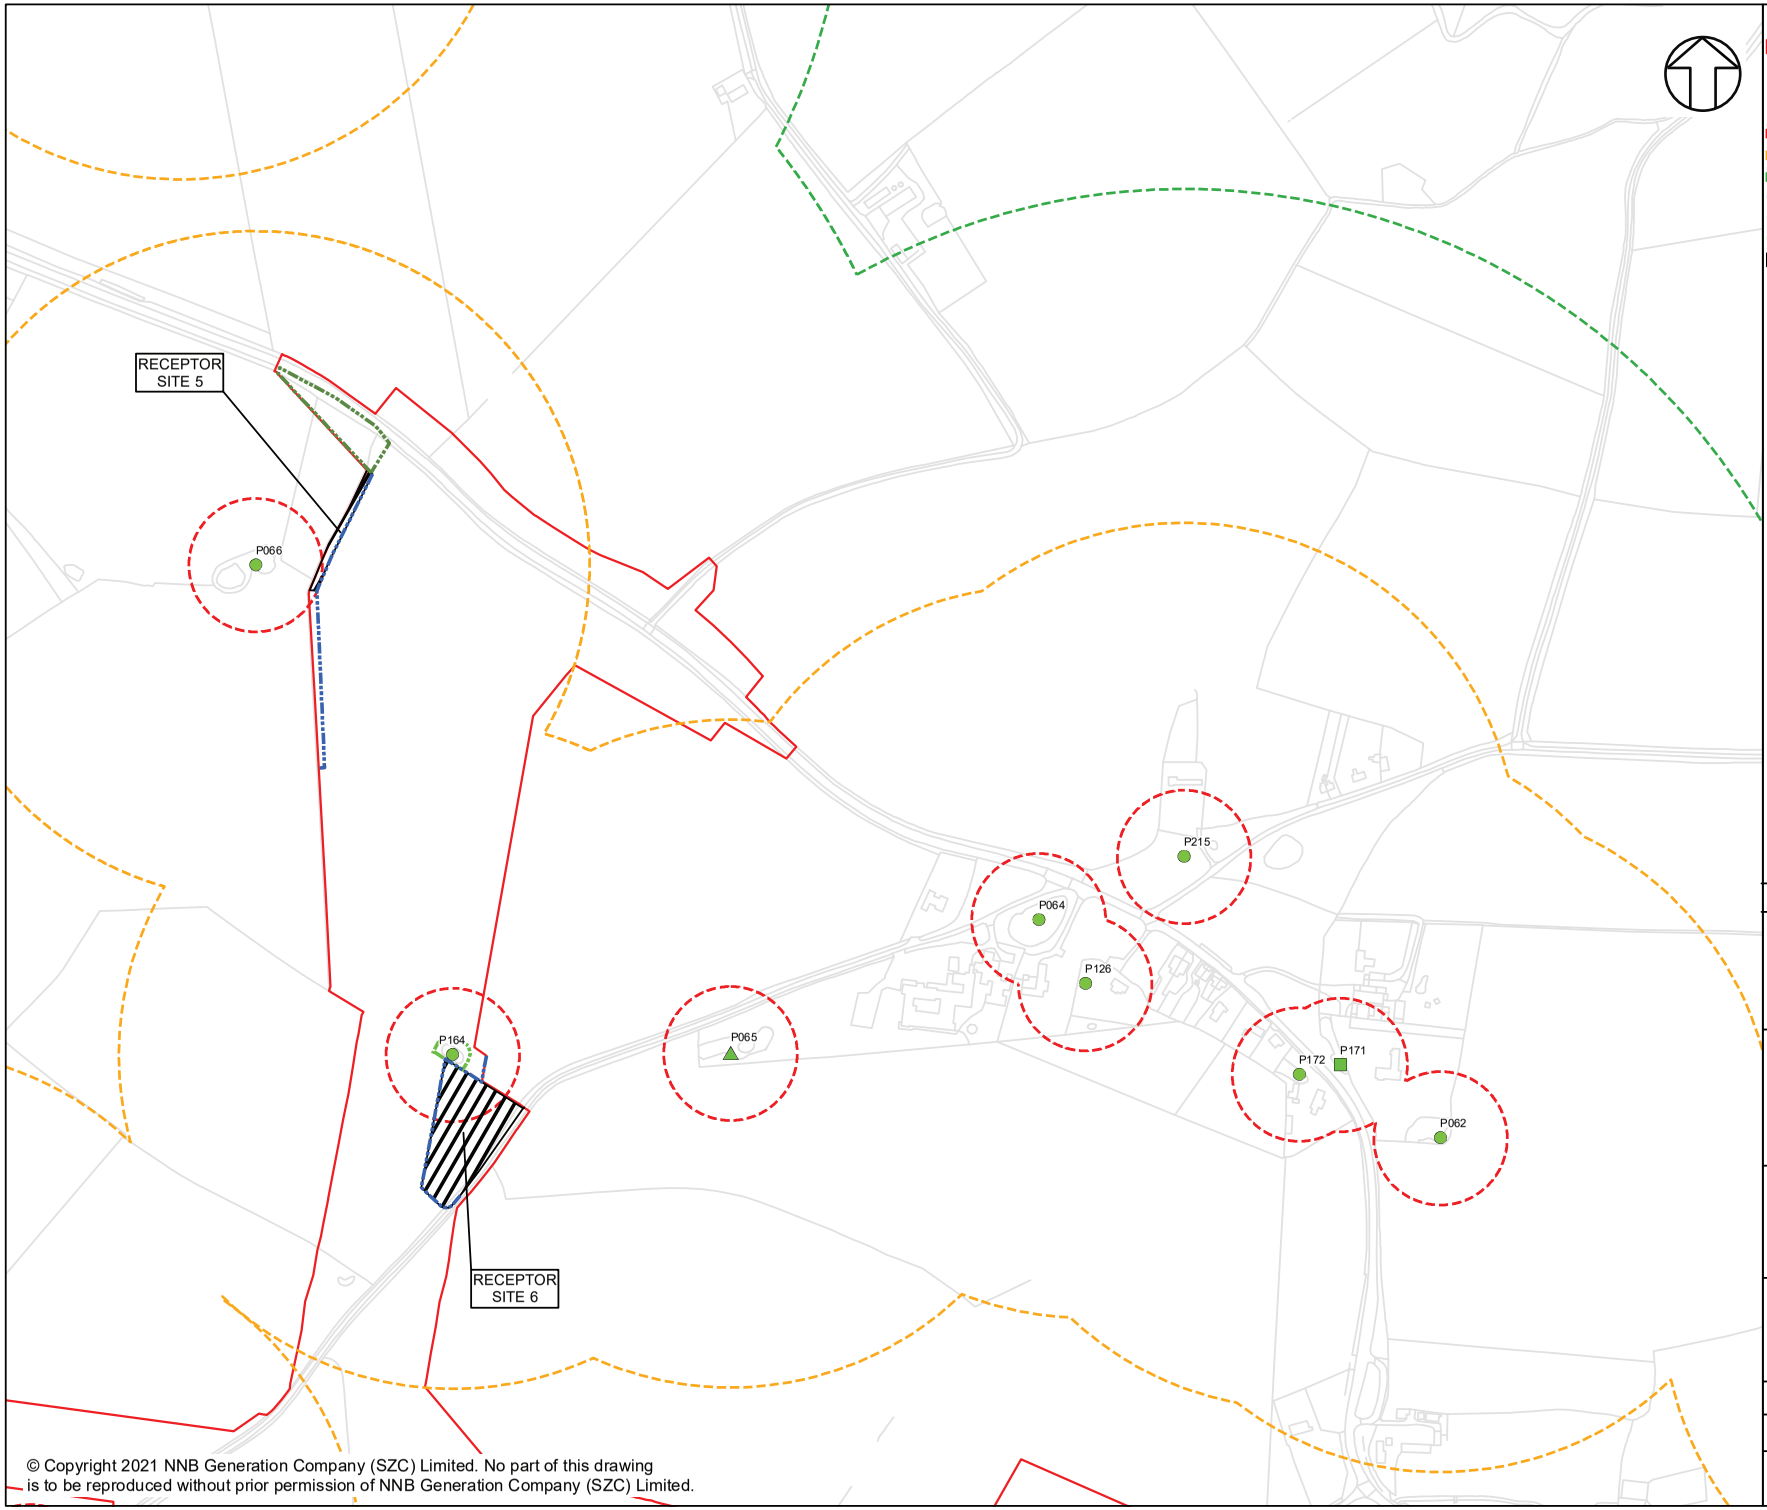

KEY

- DEVELOPMENT SITE BOUNDARY
- GCN PRESENT (CONVENTIONAL SURVEYS)
- GCN PRESENT (EDNA SURVEYS)
- GCN ASSUMED PRESENT
- 50 RADII
- 250 RADII
- 500 RADII
- ONE-WAY EXCLUSION FENCING
- RING FENCING
- TEMPORARY AMPHIBIAN FENCING
- RECEPTOR SITES

NOT PROTECTIVELY MARKED

COPYRIGHT

Reproduced from Ordnance Survey map with the permission of Ordnance Survey on behalf of the controller of Her Majesty's Stationery Office © Crown Copyright (2021). All Rights reserved. NNB GenCo 0100060408.

SizewellC
Doing the power of good for Britain
EDF CGN

DOCUMENT:
SIZEWELL C
SIZEWELL LINK ROAD GREAT CRESTED NEWT LICENSING APPLICATION

DRAWING TITLE:
SIZEWELL LINK ROAD GREAT CRESTED NEWT CAPTURE AND EXCLUSION


PAGE 4 OF 8

DRAWING NO:
FIGURE E4A

DATE:	DRAWN:	SCALE :	REV:
AUG 2021	R.C.	1:4,000 @A3	01

SCALE BAR
0 30 60 90 120 150 M

© Copyright 2021 NNB Generation Company (SZC) Limited. No part of this drawing is to be reproduced without prior permission of NNB Generation Company (SZC) Limited.

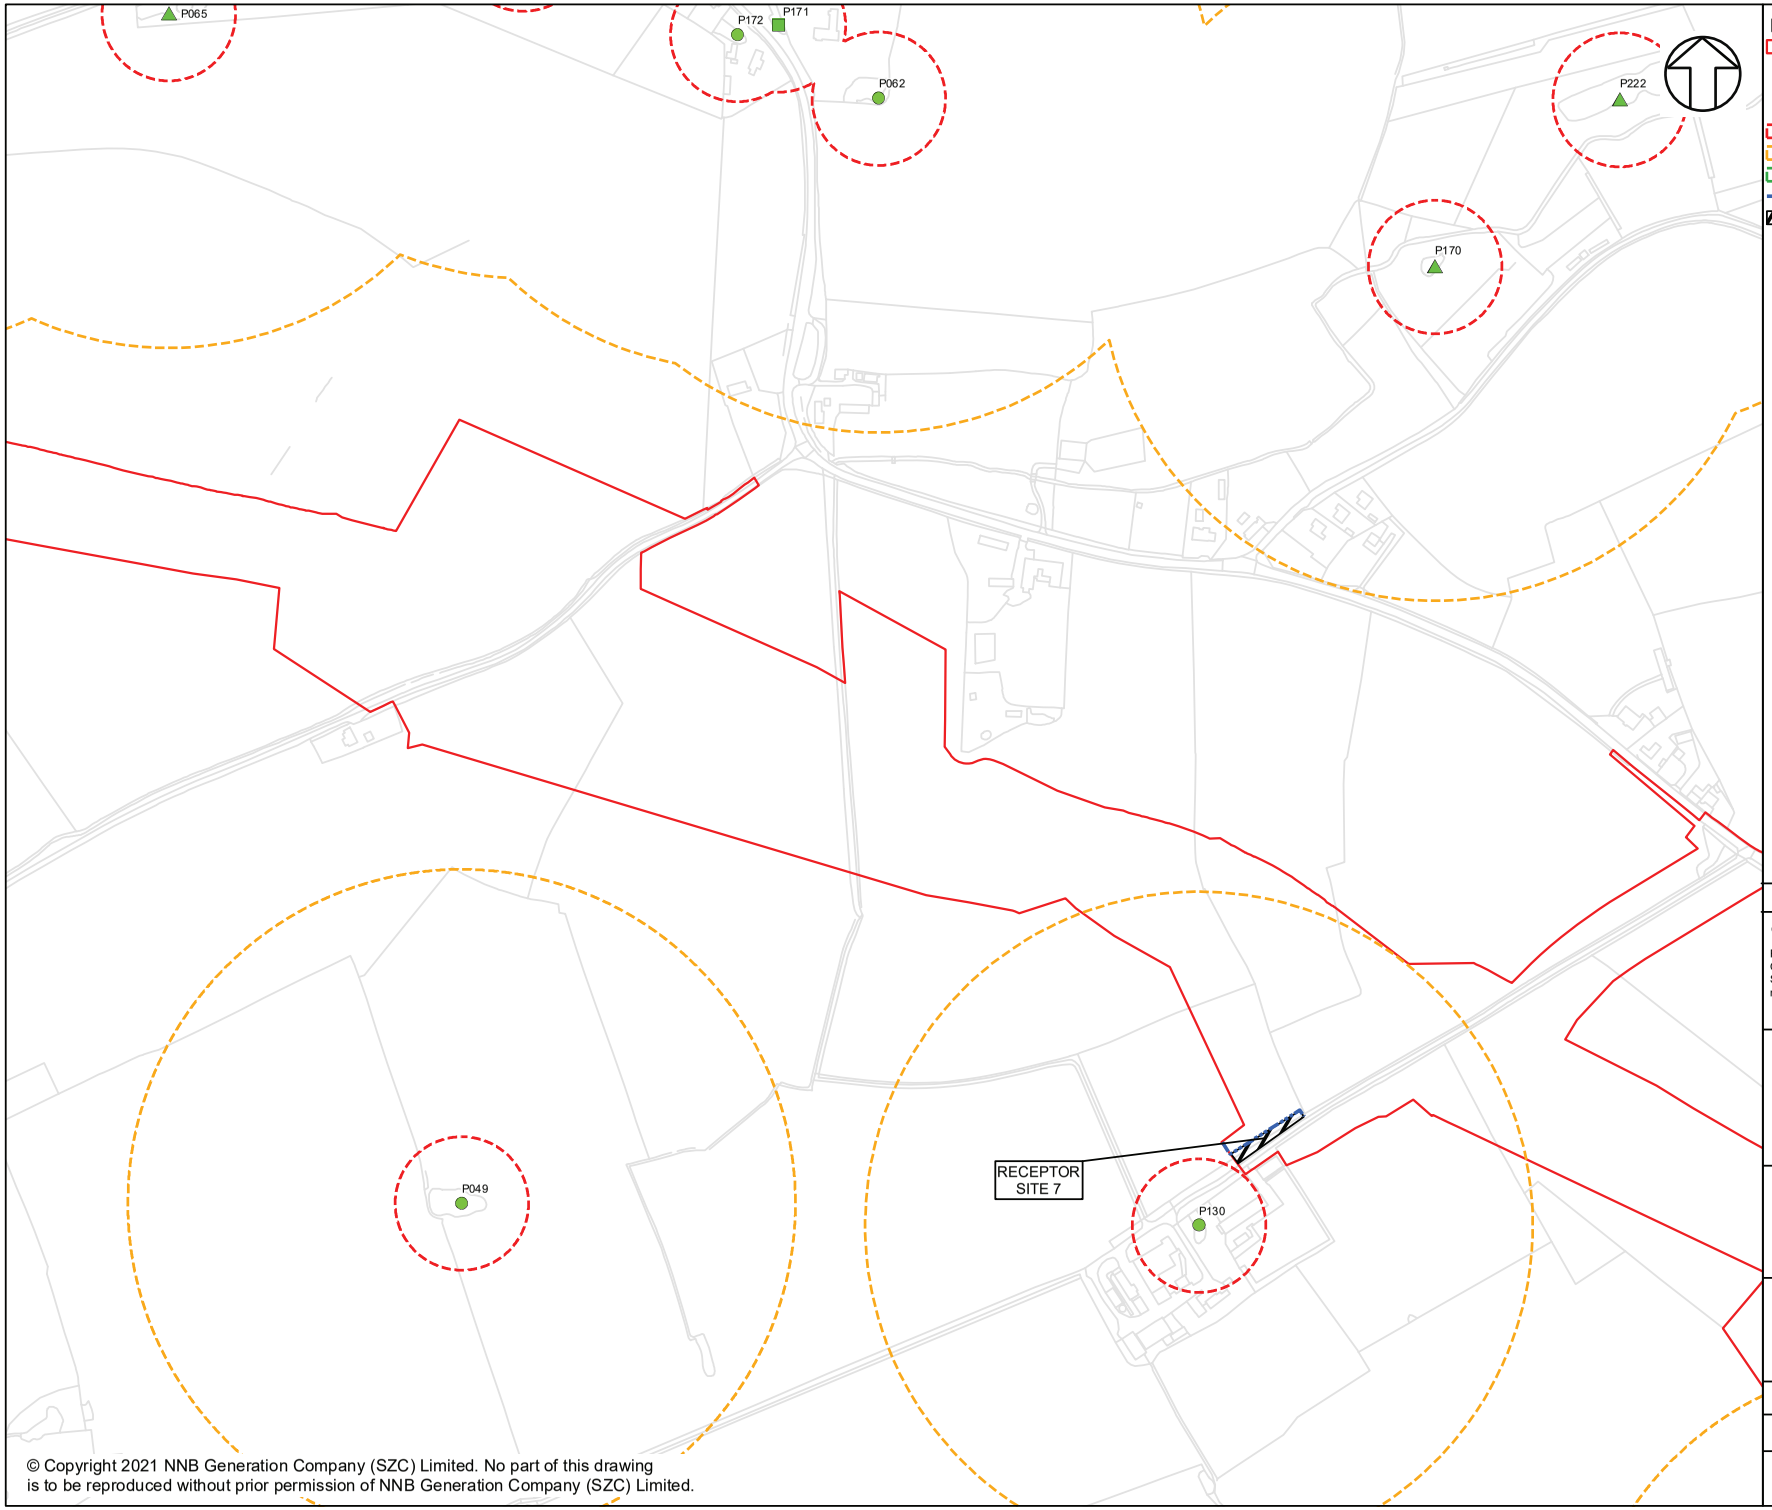

KEY

- DEVELOPMENT SITE BOUNDARY
- GCN PRESENT (CONVENTIONAL
- GCN PRESENT (EDNA SURVEYS)
- GCN ASSUMED
- 50 RADII
- 250 RADII
- 500 RADII
- ONE-WAY EXCLUSION FENCING
- RECEPTOR SITES

NOT PROTECTIVELY MARKED

COPYRIGHT

Reproduced from Ordnance Survey map with the permission of Ordnance Survey on behalf of the controller of Her Majesty's Stationery Office © Crown Copyright (2021). All Rights reserved. NNB GenCo 0100060408.

SizewellC
Doing the power of good for Britain
EDF CGN

DOCUMENT:
SIZEWELL C
SIZEWELL LINK ROAD GREAT CRESTED NEWT LICENSING APPLICATION

DRAWING TITLE:
SIZEWELL LINK ROAD GREAT CRESTED NEWT CAPTURE AND EXCLUSION


PAGE 5 OF 8

DRAWING NO:
FIGURE E4A

DATE:	DRAWN:	SCALE :	REV:
AUG 2021	R.C.	1:4,000 @A3	01

SCALE BAR
0 30 60 90 120 150 M

© Copyright 2021 NNB Generation Company (SZC) Limited. No part of this drawing is to be reproduced without prior permission of NNB Generation Company (SZC) Limited.

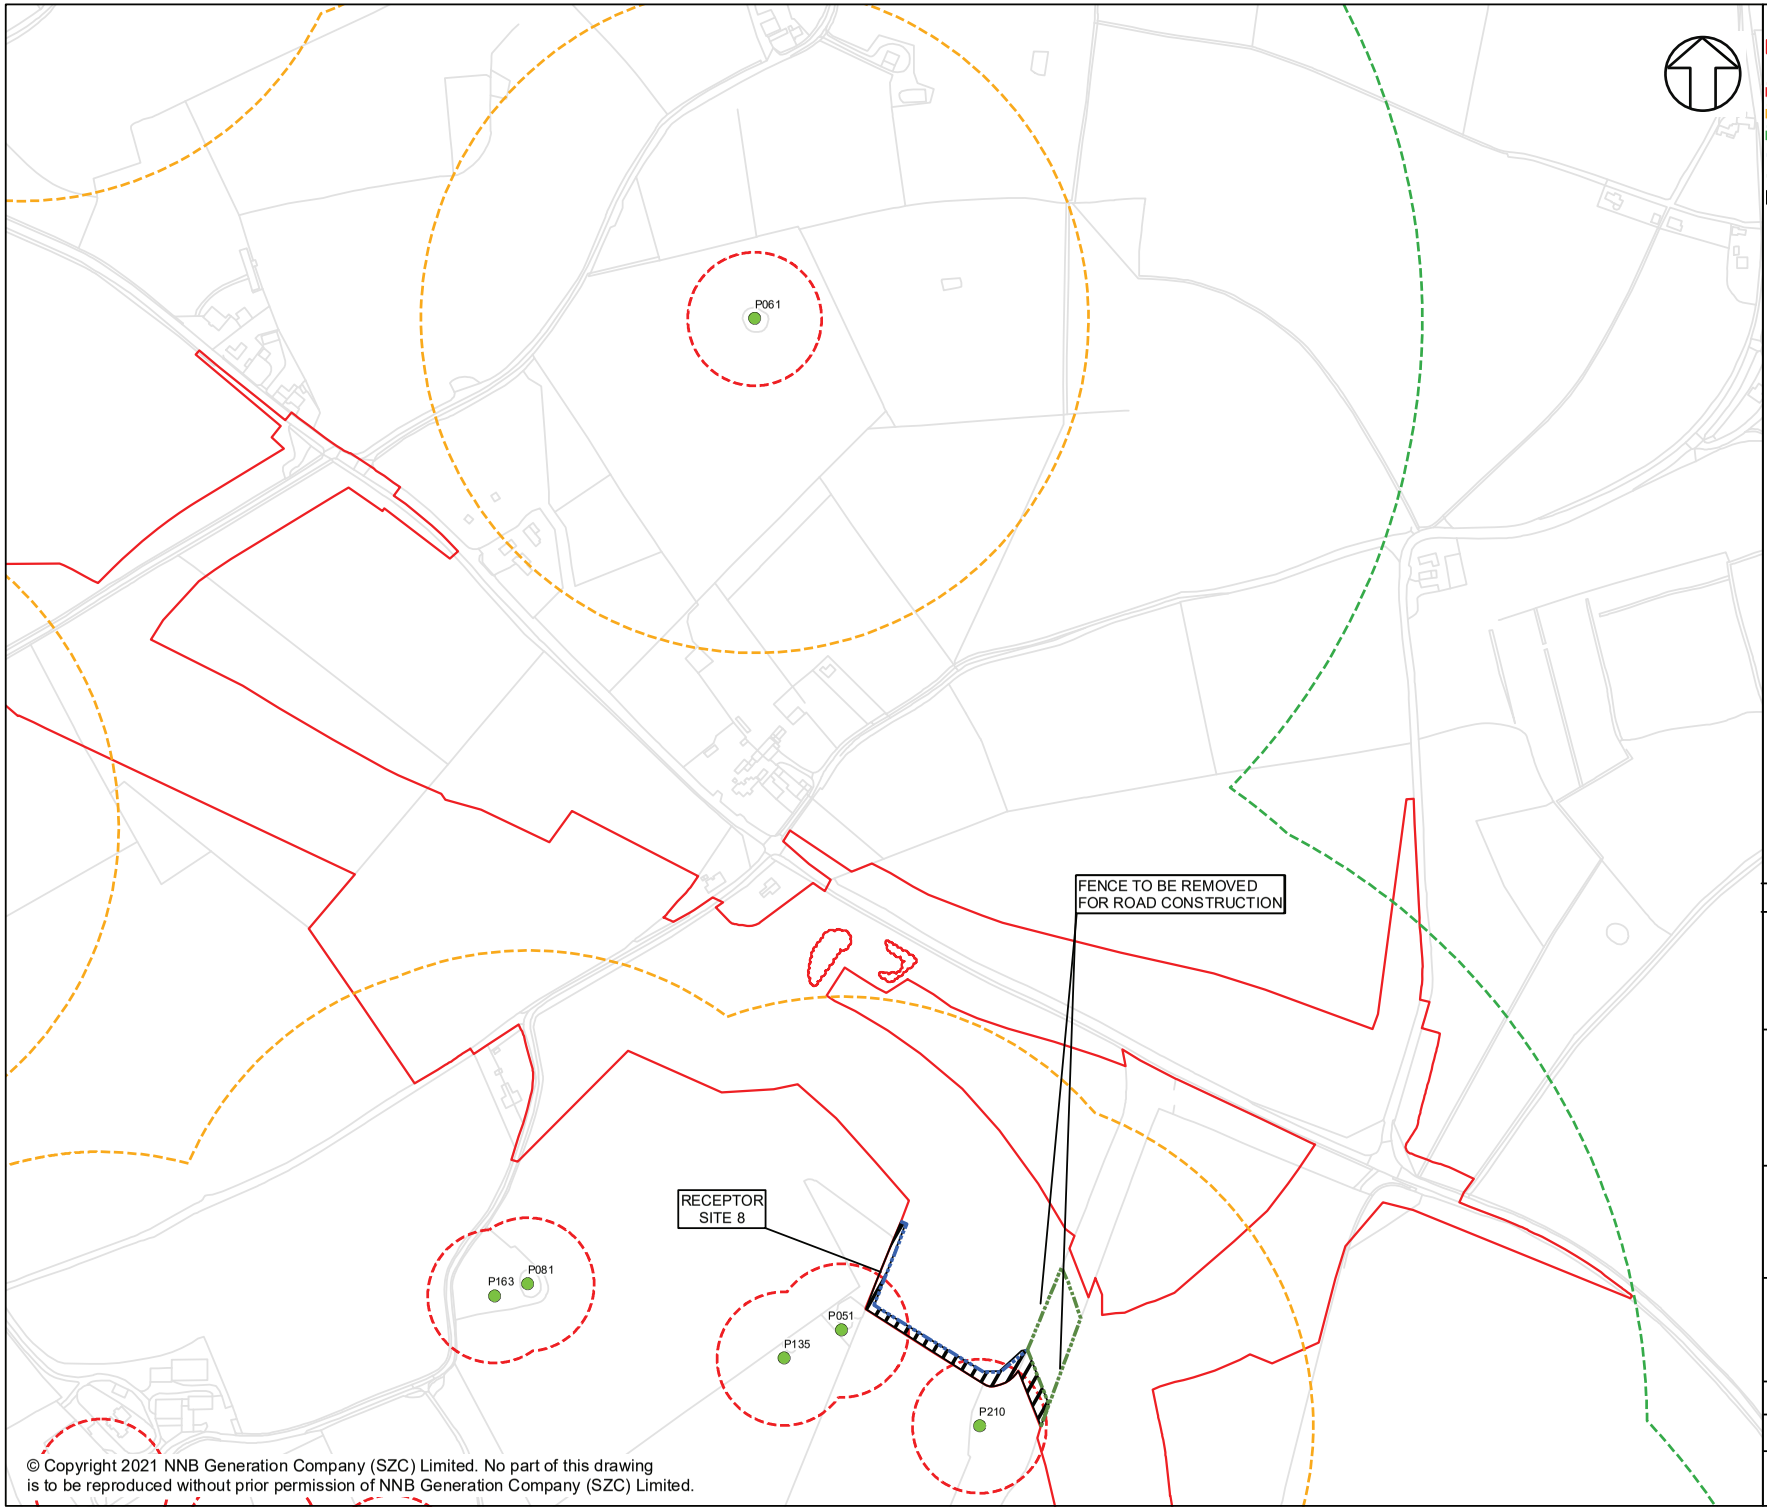

KEY

- DEVELOPMENT SITE BOUNDARY
- GCN PRESENT (CONVENTIONAL SURVEYS)
- 50 RADII
- 250 RADII
- 500 RADII
- ONE-WAY EXCLUSION FENCING
- TEMPORARY AMPHIBIAN
- RECEPTOR SITES

NOT PROTECTIVELY MARKED

COPYRIGHT

Reproduced from Ordnance Survey map with the permission of Ordnance Survey on behalf of the controller of Her Majesty's Stationery Office © Crown Copyright (2021). All Rights reserved. NNB GenCo 0100060408.

SizewellC
Doing the power of good for Britain
EDF CGN

DOCUMENT:
SIZEWELL C
SIZEWELL LINK ROAD GREAT CRESTED NEWT LICENSING APPLICATION

DRAWING TITLE:
SIZEWELL LINK ROAD GREAT CRESTED NEWT CAPTURE AND EXCLUSION


PAGE 6 OF 8

DRAWING NO:
FIGURE E4A

DATE:	DRAWN:	SCALE :	REV:
AUG 2021	R.C.	1:4,000 @A3	01

SCALE BAR
0 30 60 90 120 150 M

© Copyright 2021 NNB Generation Company (SZC) Limited. No part of this drawing is to be reproduced without prior permission of NNB Generation Company (SZC) Limited.

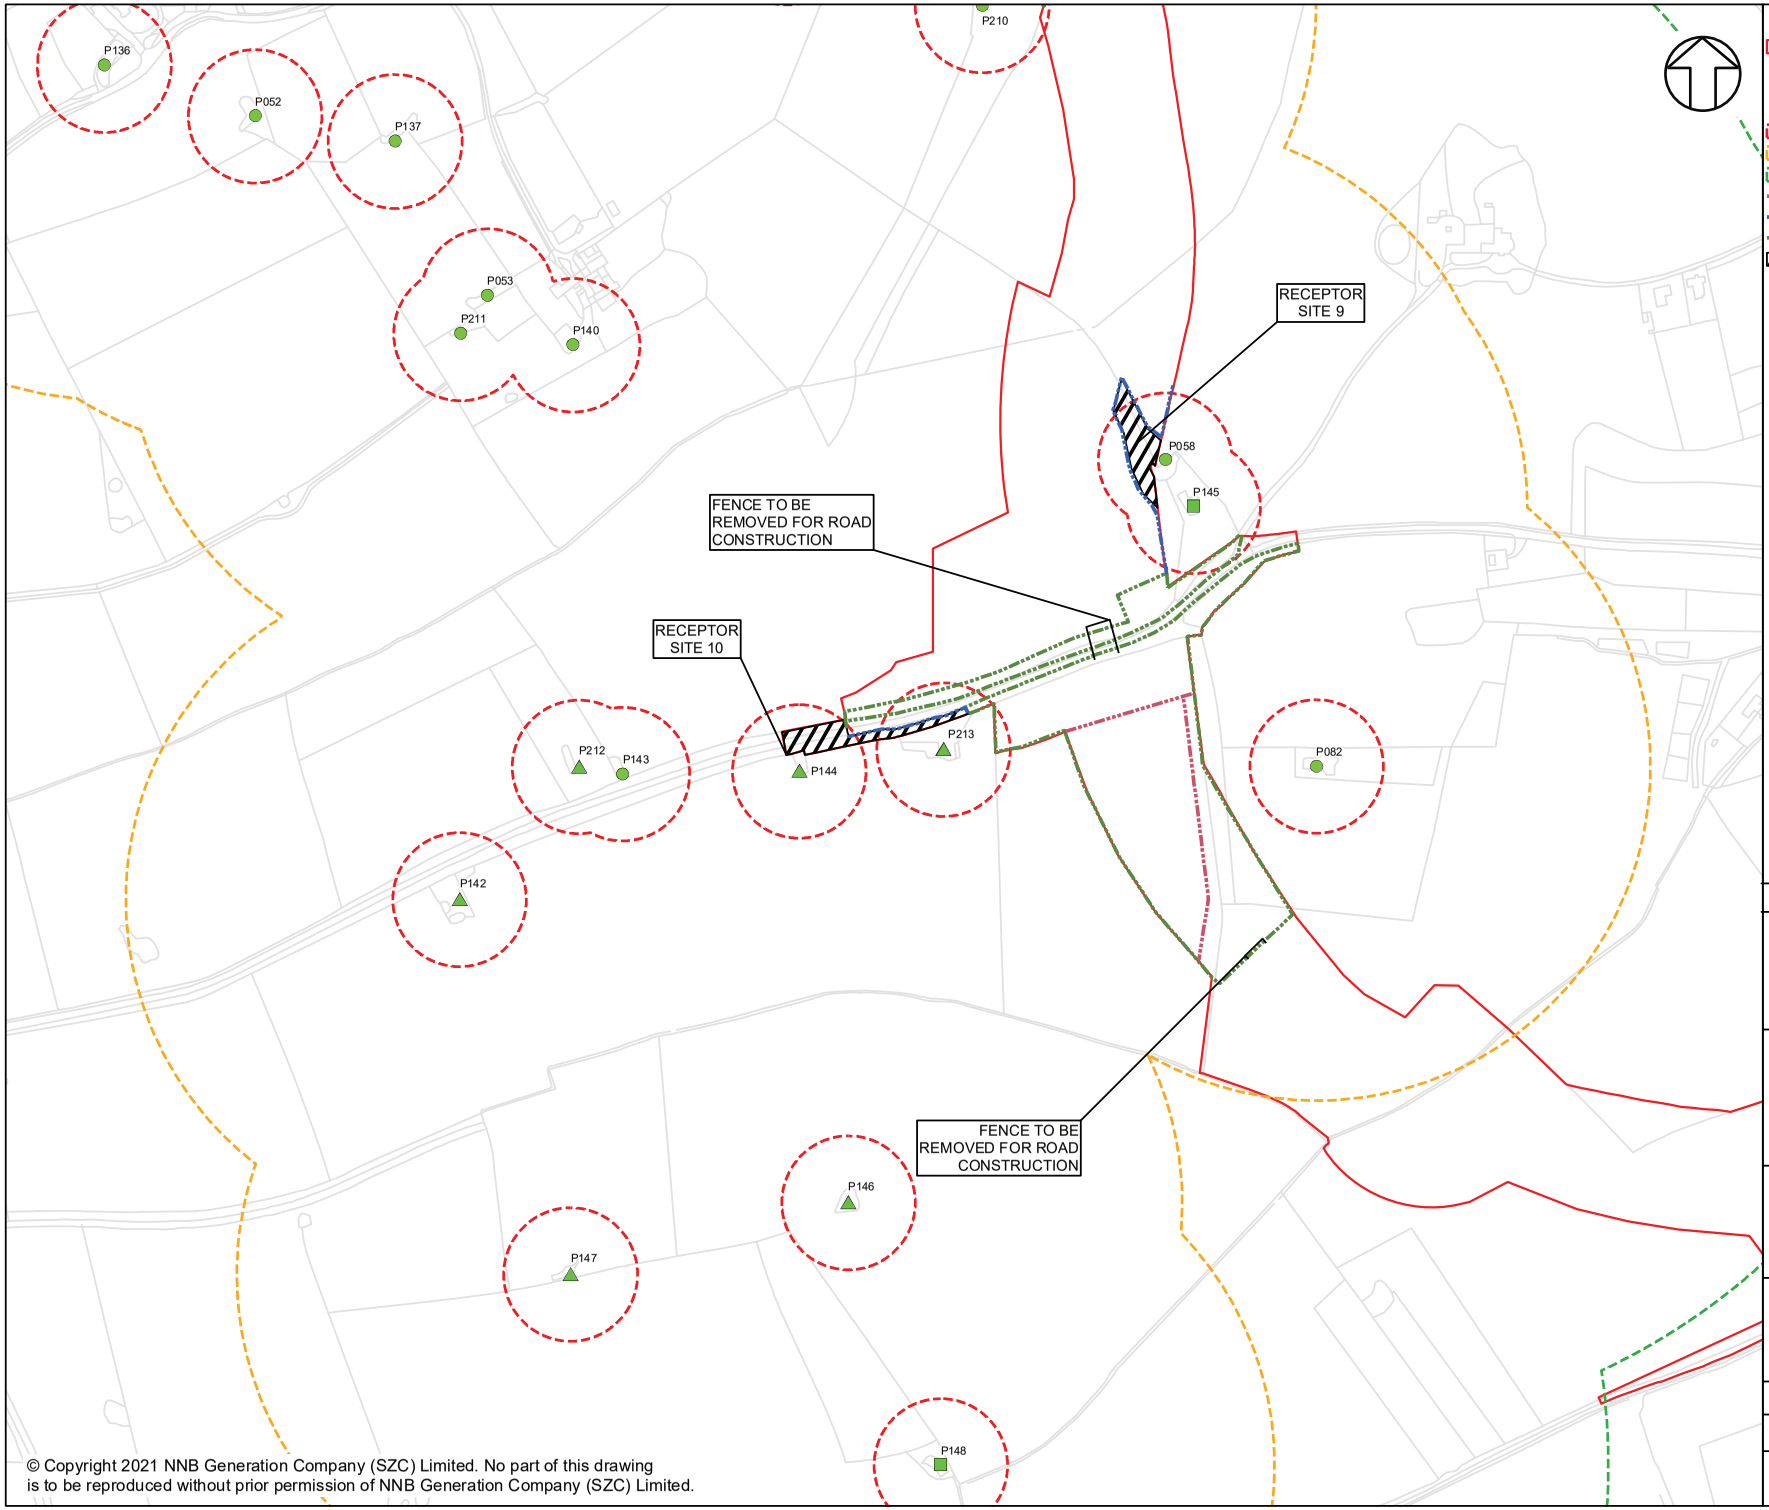

KEY

- DEVELOPMENT SITE BOUNDARY
- GCN PRESENT (CONVENTIONAL
- GCN PRESENT (EDNA SURVEYS)
- GCN ASSUMED
- 50 RADII
- 250 RADII
- 500 RADII
- DRIFT FENCING
- ONE-WAY EXCLUSION FENCING
- TEMPORARY AMPHIBIAN
- RECEPTOR SITES

NOT PROTECTIVELY MARKED

COPYRIGHT

Reproduced from Ordnance Survey map with the permission of Ordnance Survey on behalf of the controller of Her Majesty's Stationery Office © Crown Copyright (2021). All Rights reserved. NNB GenCo 0100060408.

SizewellC
Doing the power of good for Britain
EDF CGN

DOCUMENT:
SIZEWELL C
SIZEWELL LINK ROAD GREAT CRESTED NEWT LICENSING APPLICATION

DRAWING TITLE:
SIZEWELL LINK ROAD GREAT CRESTED NEWT CAPTURE AND EXCLUSION


PAGE 7 OF 8

DRAWING NO:
FIGURE E4A

DATE:	DRAWN:	SCALE :	REV:
AUG 2021	R.C.	1:4,000 @A3	01

SCALE BAR
0 30 60 90 120 150 M

© Copyright 2021 NNB Generation Company (SZC) Limited. No part of this drawing is to be reproduced without prior permission of NNB Generation Company (SZC) Limited.

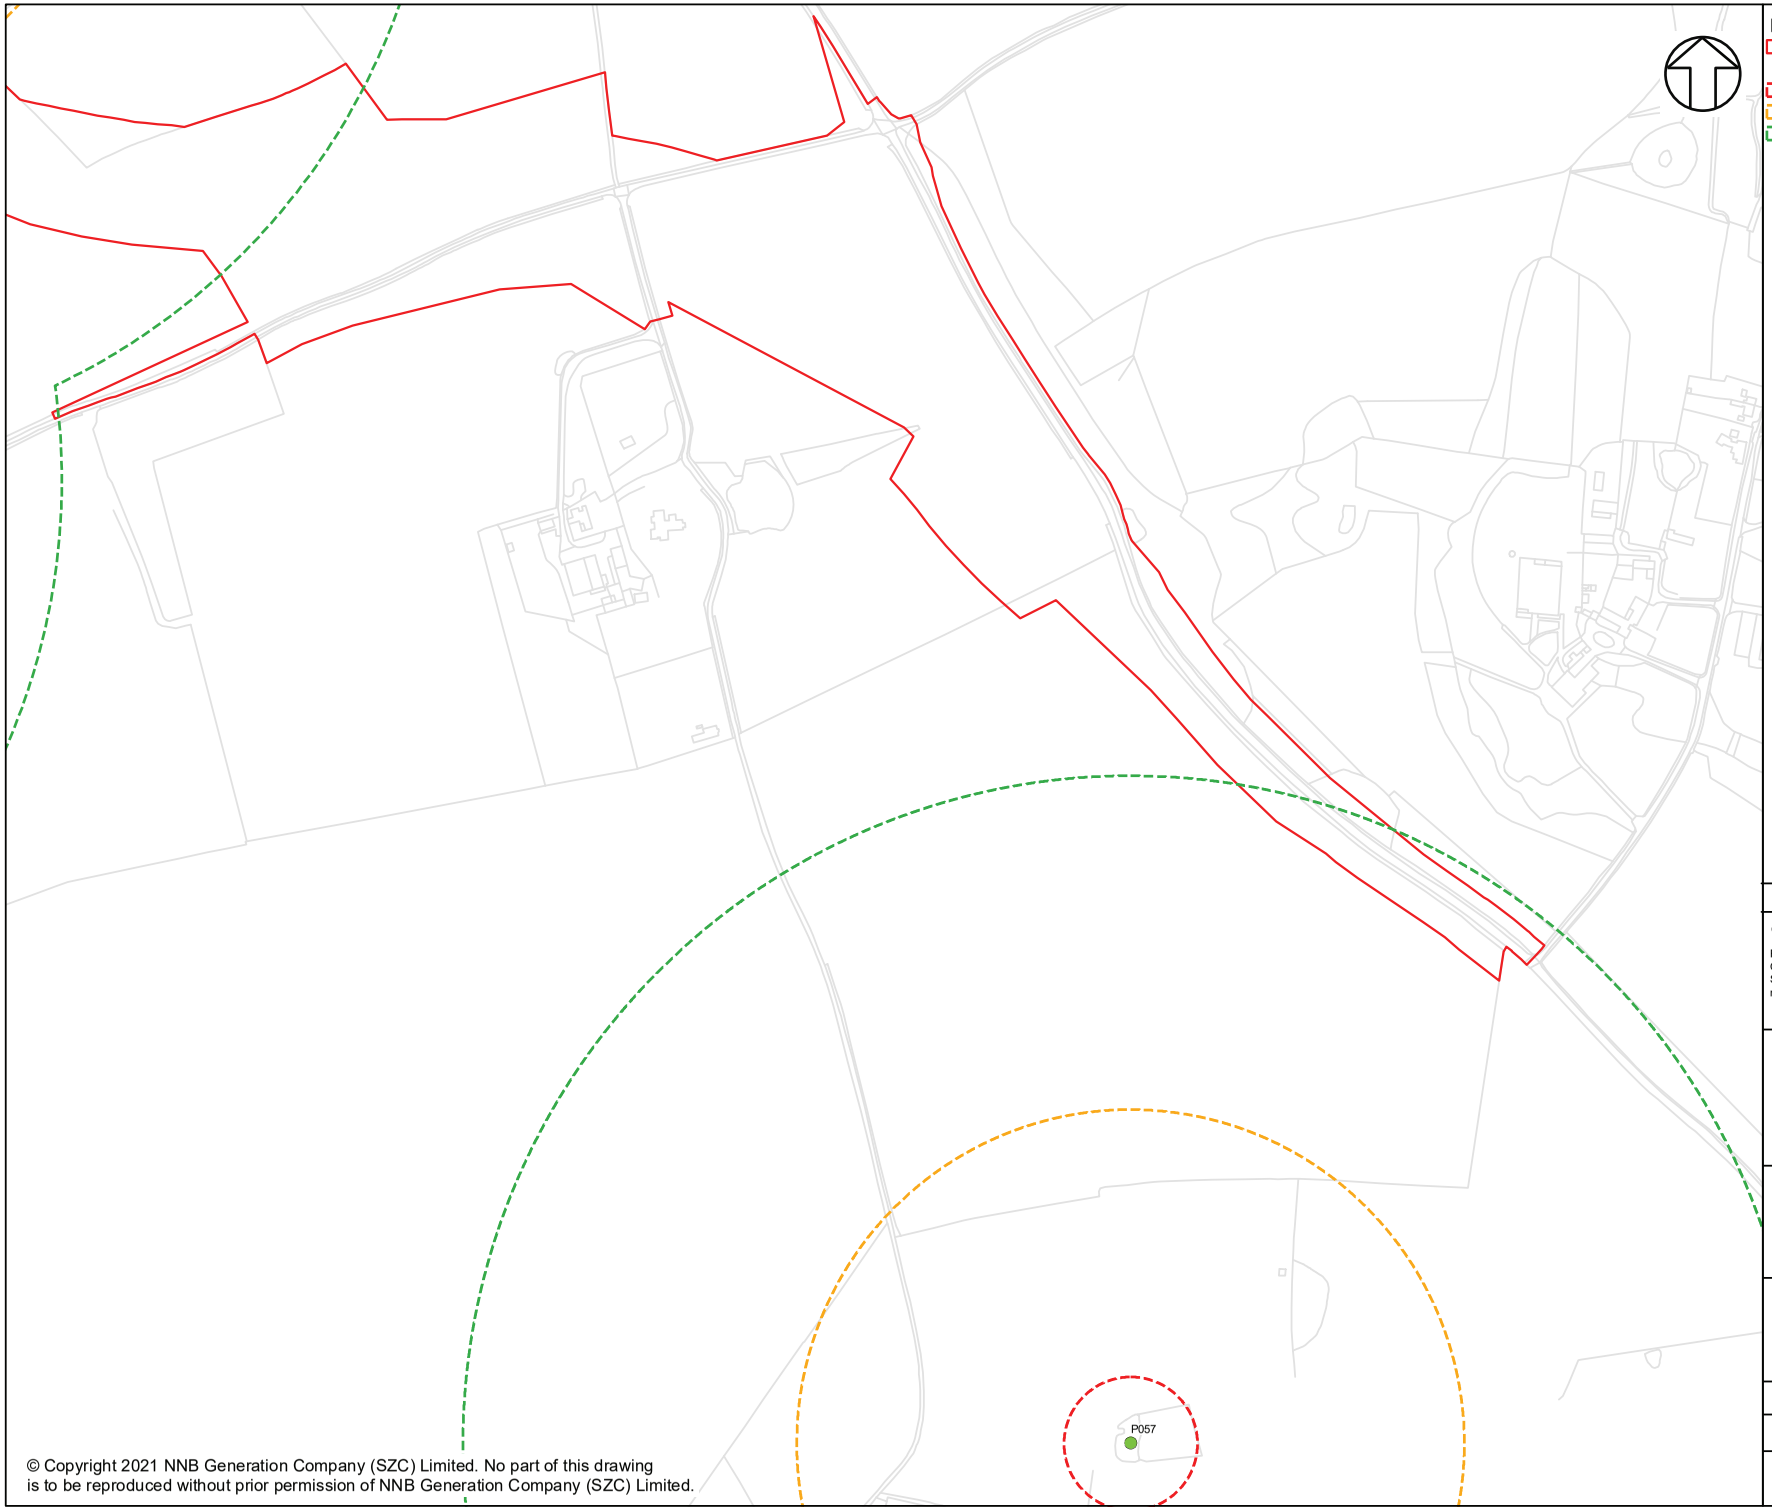

KEY

- DEVELOPMENT SITE BOUNDARY
- GCN PRESENT (CONVENTIONAL SURVEYS)
- 50 RADII
- 250 RADII
- 500 RADII

NOT PROTECTIVELY MARKED

COPYRIGHT

Reproduced from Ordnance Survey map with the permission of Ordnance Survey on behalf of the controller of Her Majesty's Stationery Office © Crown Copyright (2021). All Rights reserved. NNB GenCo 0100060408.

SizewellC
Doing the power of good for Britain
EDF CGN

DOCUMENT:
SIZEWELL C
SIZEWELL LINK ROAD GREAT CRESTED NEWT LICENSING APPLICATION

DRAWING TITLE:
SIZEWELL LINK ROAD GREAT CRESTED NEWT CAPTURE AND EXCLUSION


PAGE 8 OF 8

DRAWING NO:
FIGURE E4A

DATE:	DRAWN:	SCALE :	REV:
AUG 2021	R.C.	1:4,000 @A3	01

SCALE BAR
0 30 60 90 120 150 M

© Copyright 2021 NNB Generation Company (SZC) Limited. No part of this drawing is to be reproduced without prior permission of NNB Generation Company (SZC) Limited.

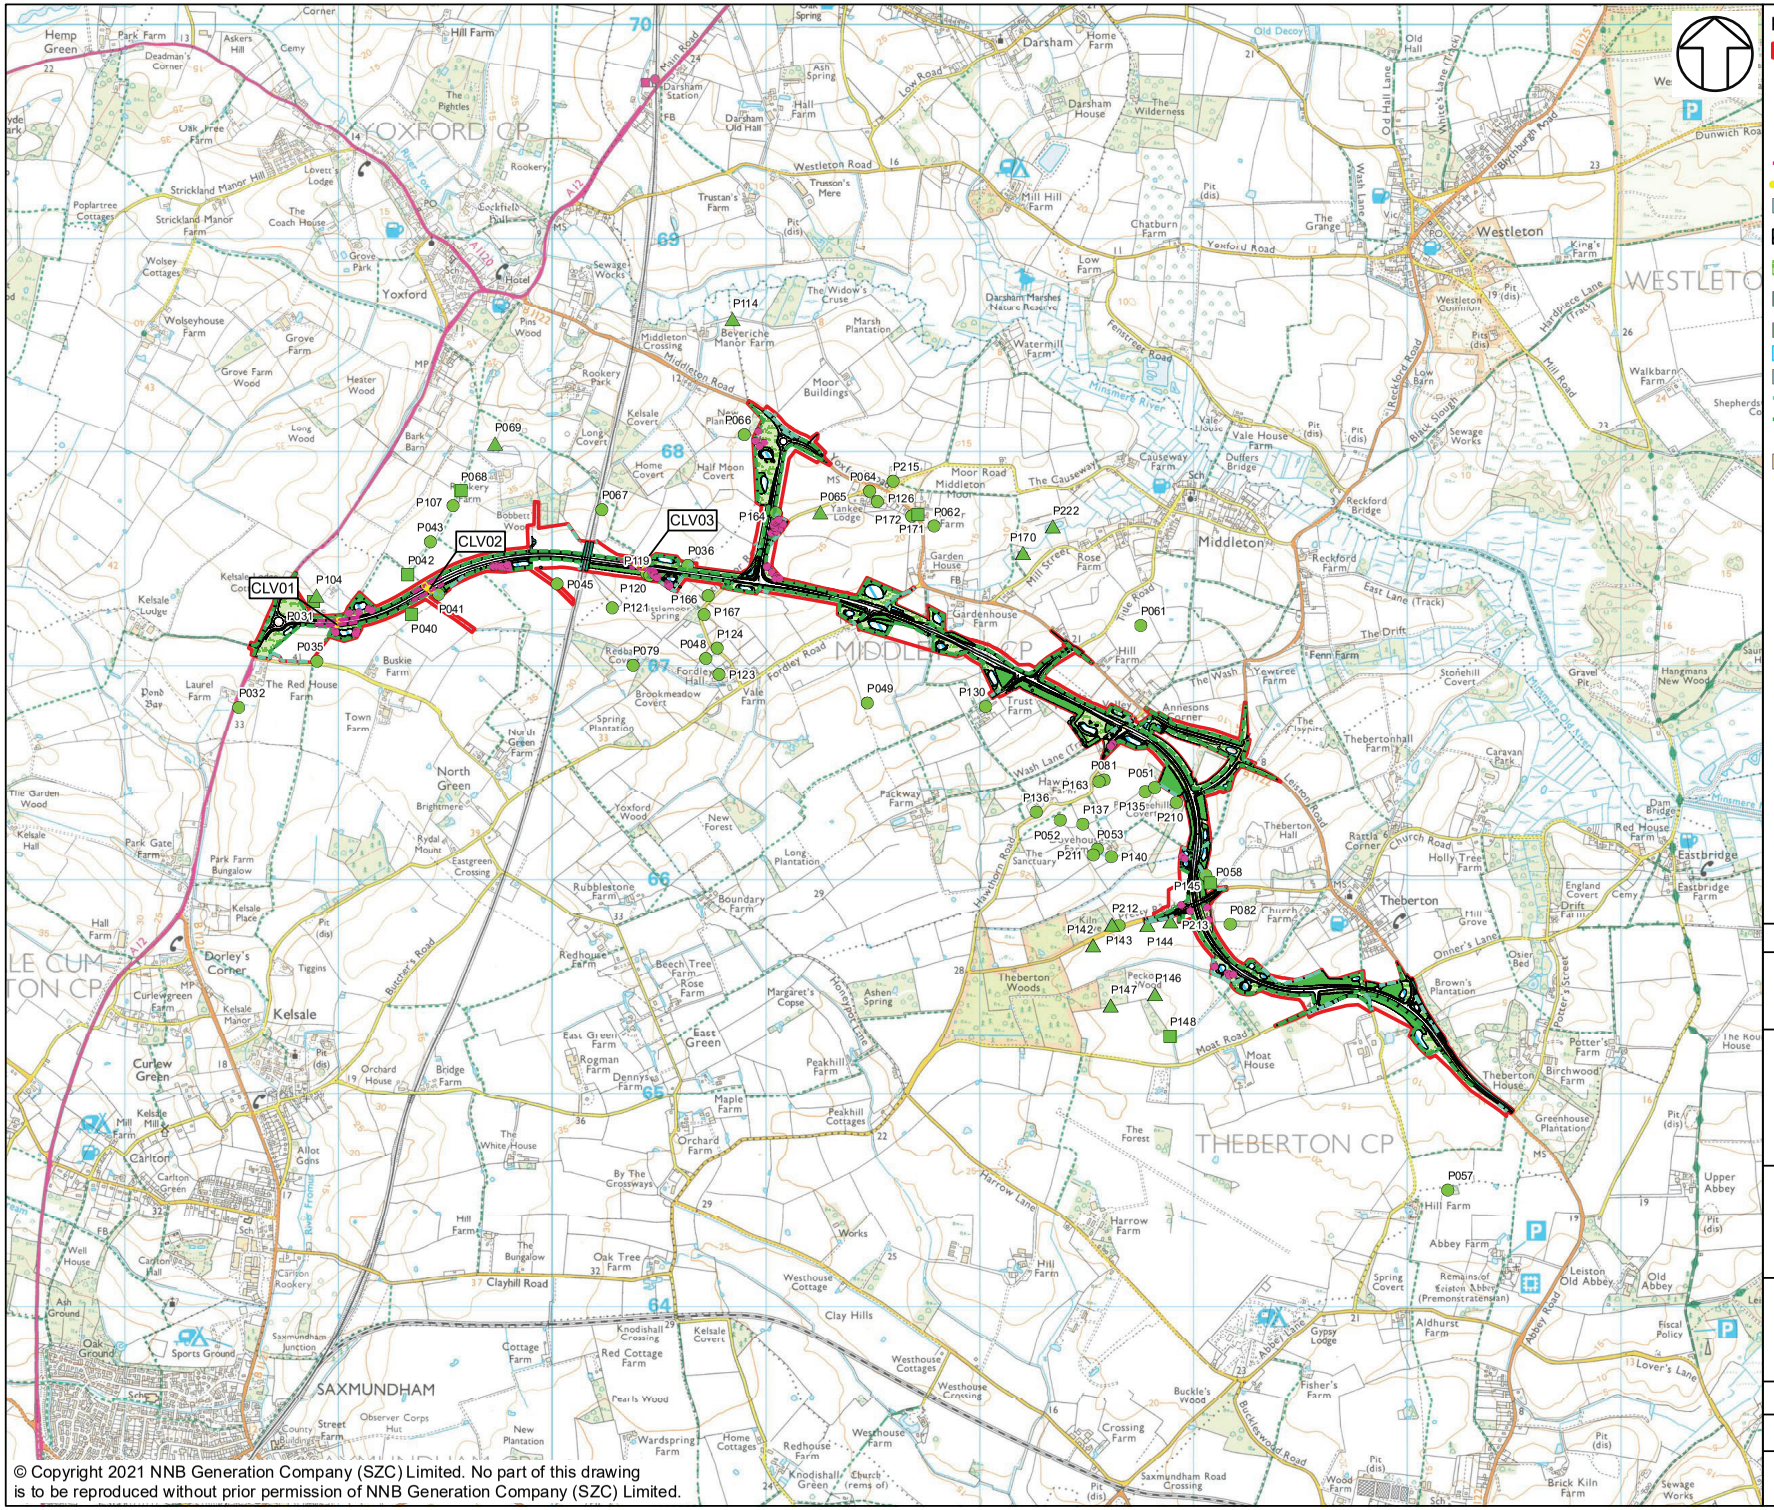

KEY

- SIZEWELL LINK ROAD DEVELOPMENT SITE BOUNDARY
- GCN PRESENT (CONVENTIONAL SURVEYS)
- GCN PRESENT (EDNA SURVEYS)
- GCN ASSUMED PRESENT
- PERMANENT AMPHIBIAN FENCING
- CULVERT
- RETAINED AND ENHANCED POND
- INDICATIVE POND FOR GREAT CRESTED NEWT MITIGATION
- GRASSLAND
- RETAINED AND ENHANCED TREES AND SHRUBS
- NATIVE TREE AND SHRUB PLANTING
- INDICATIVE ATTENUATION BASIN
- INDICATIVE SWALE
- RETAINED HEDGEROWS
- PROPOSED HEDGEROWS
- PROPOSED REFUGIA
- PROPOSED HIBERNACULA

NOT PROTECTIVELY MARKED

COPYRIGHT
Reproduced from Ordnance Survey map with the permission of Ordnance Survey on behalf of the controller of Her Majesty's Stationery Office © Crown Copyright (2021). All Rights reserved. NNB GenCo 0100060408.

SizewellC
Doing the power of good for Britain
EDF CGN

DOCUMENT:
SIZEWELL C
SIZEWELL LINK ROAD GREAT CRESTED NEWT LICENSING APPLICATION

DRAWING TITLE:
POST-DEVELOPMENT MANAGEMENT AND MAINTENANCE


SHEET 1 OF 8

DRAWING NO:
FIGURE E5.1

DATE:	DRAWN:	SCALE :
AUG 2021	R.C.	1:25,000 @A3

SCALE BAR
0 250 500 750 1,000 1,250 M

© Copyright 2021 NNB Generation Company (SZC) Limited. No part of this drawing is to be reproduced without prior permission of NNB Generation Company (SZC) Limited.

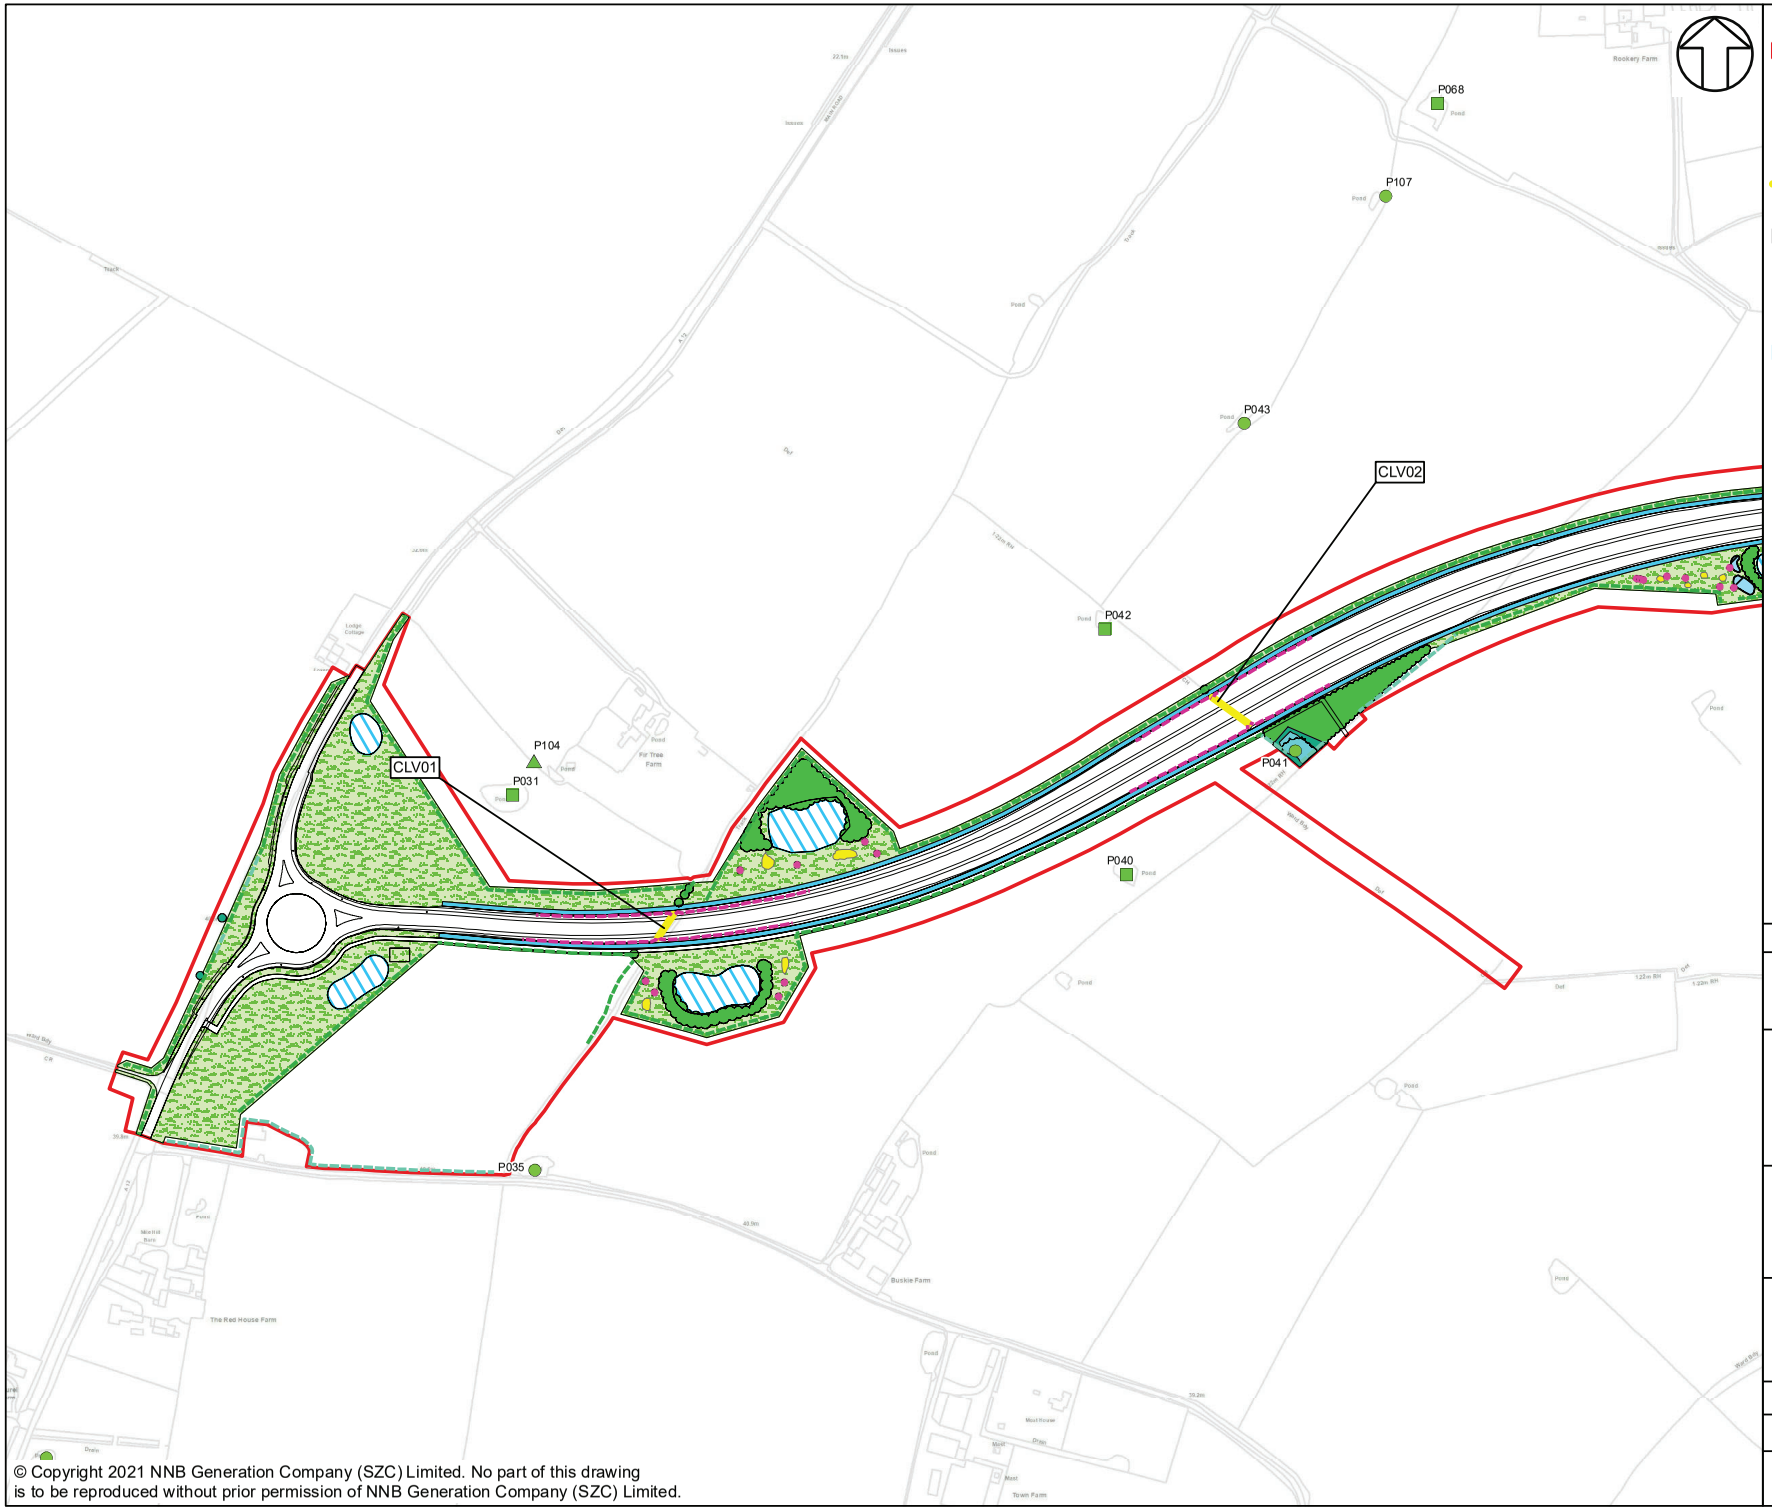

KEY

- SIZEWELL LINK ROAD DEVELOPMENT SITE BOUNDARY
- GCN PRESENT (CONVENTIONAL SURVEYS)
- GCN PRESENT (EDNA SURVEYS)
- GCN ASSUMED PRESENT
- PERMANENT AMPHIBIAN FENCING
- CULVERT
- RETAINED AND ENHANCED POND
- INDICATIVE POND FOR GREAT CRESTED NEWT MITIGATION
- GRASSLAND
- RETAINED AND ENHANCED TREES AND SHRUBS
- NATIVE TREE AND SHRUB PLANTING
- INDICATIVE ATTENUATION BASIN
- INDICATIVE SWALE
- RETAINED HEDGEROWS
- PROPOSED HEDGEROWS
- PROPOSED REFUGIA
- PROPOSED HIBERNACULA

NOT PROTECTIVELY MARKED

COPYRIGHT
Reproduced from Ordnance Survey map with the permission of Ordnance Survey on behalf of the controller of Her Majesty's Stationery Office © Crown Copyright (2021). All Rights reserved. NNB GenCo 0100060408.

SizewellC
Doing the power of good for Britain
EDF CGN

DOCUMENT:
SIZEWELL C
SIZEWELL LINK ROAD GREAT CRESTED NEWT LICENSING APPLICATION

DRAWING TITLE:
POST-DEVELOPMENT MANAGEMENT AND MAINTENANCE


SHEET 2 OF 8

DRAWING NO:
FIGURE E5.1

DATE:	DRAWN:	SCALE :
AUG 2021	R.C.	1:4,000 @A3

SCALE BAR
0 40 80 120 160 200 M

© Copyright 2021 NNB Generation Company (SZC) Limited. No part of this drawing is to be reproduced without prior permission of NNB Generation Company (SZC) Limited.

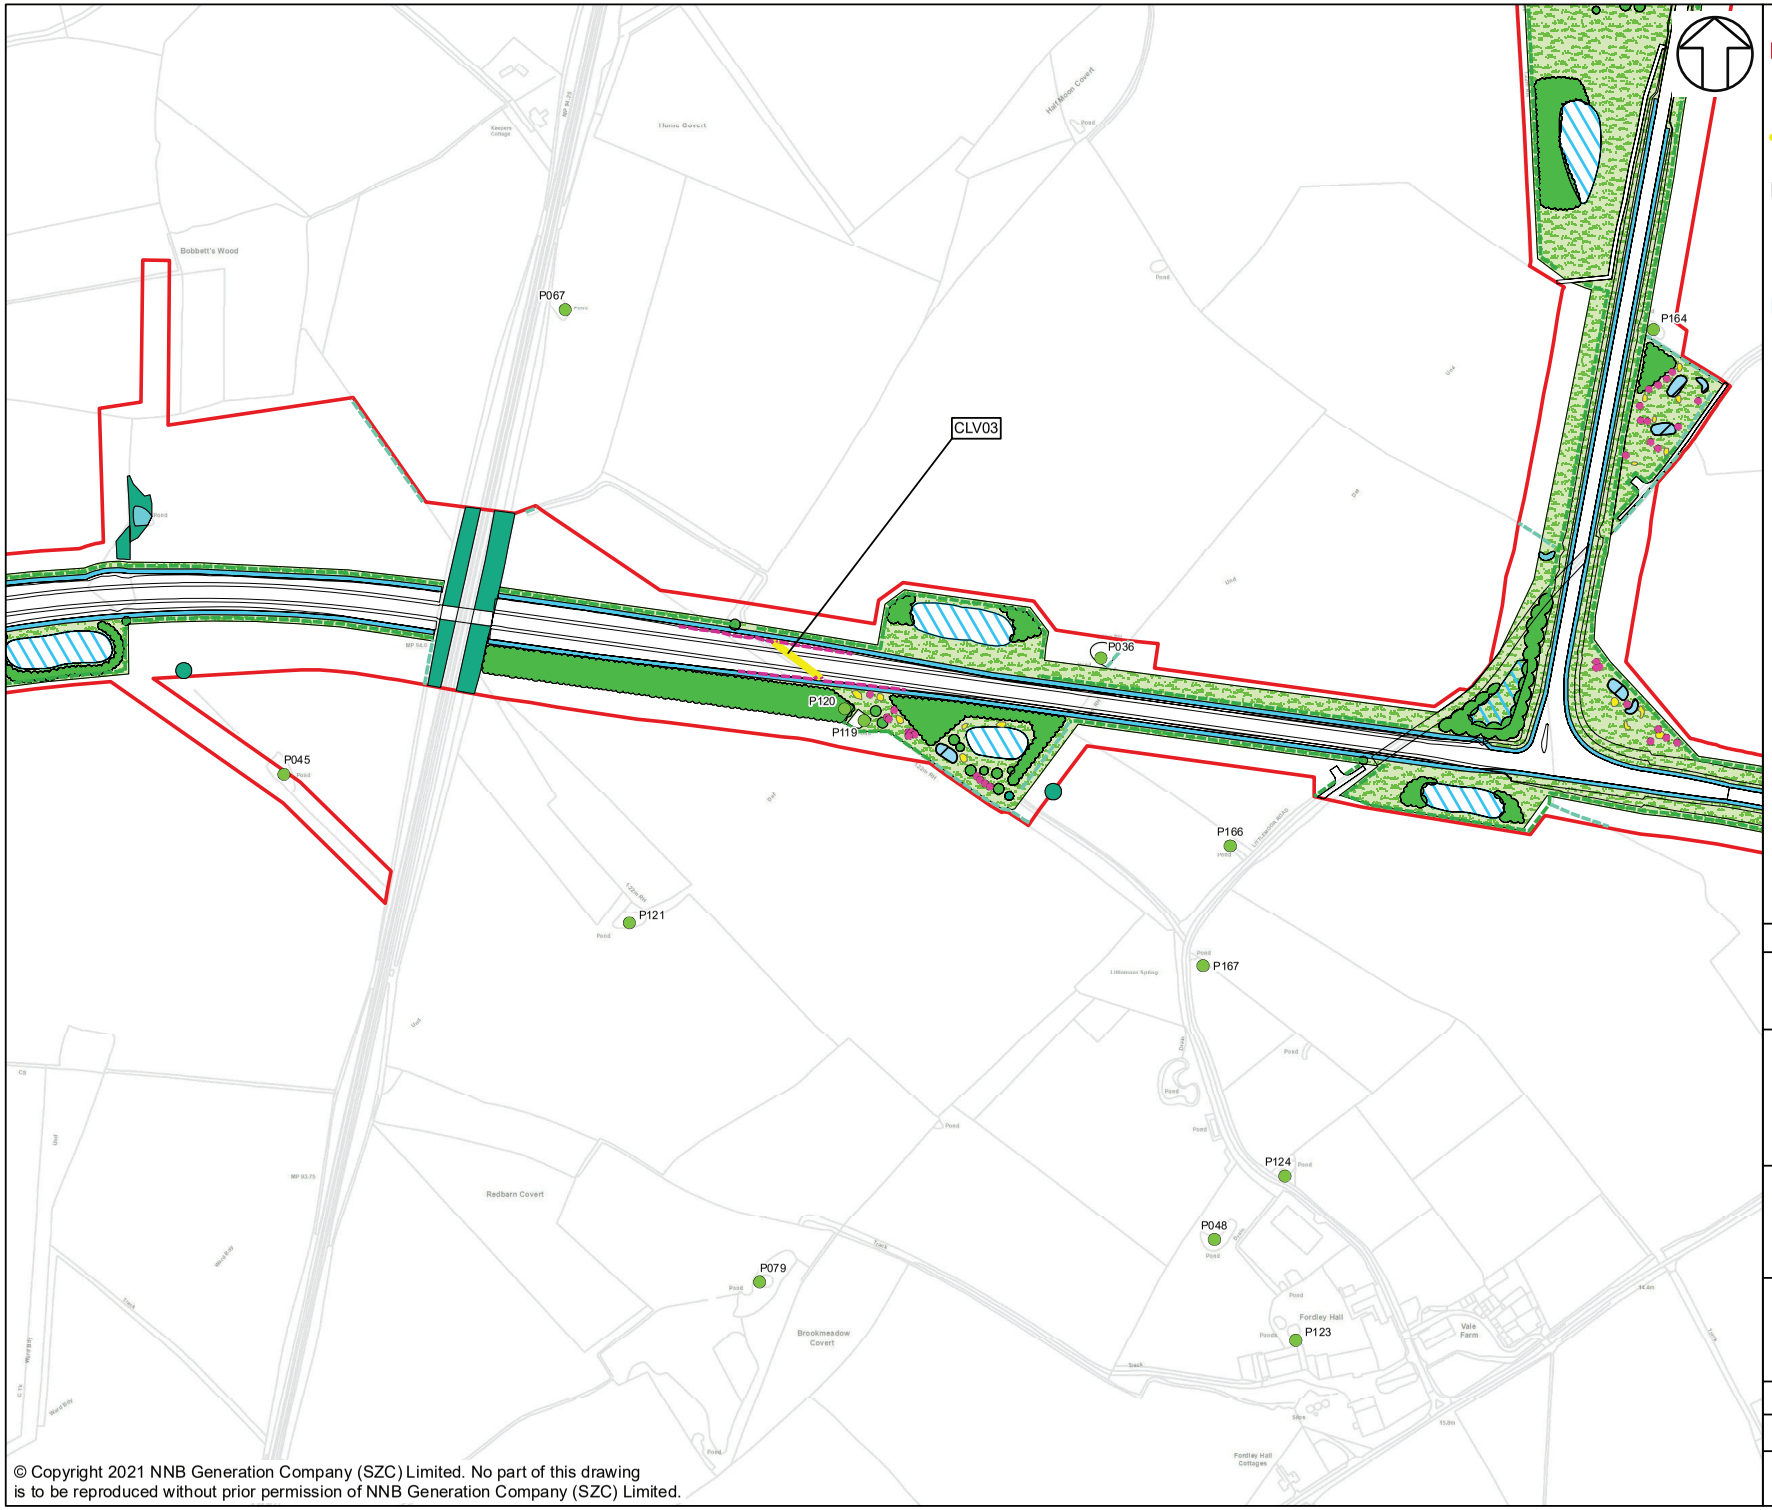

KEY

- SIZEWELL LINK ROAD DEVELOPMENT SITE BOUNDARY
- GCN PRESENT (CONVENTIONAL SURVEYS)
- PERMANENT AMPHIBIAN FENCING
- CULVERT
- RETAINED AND ENHANCED POND
- INDICATIVE POND FOR GREAT CRESTED NEWT MITIGATION
- GRASSLAND
- RETAINED AND ENHANCED TREES AND SHRUBS
- NATIVE TREE AND SHRUB PLANTING
- INDICATIVE ATTENUATION BASIN
- INDICATIVE SWALE
- RETAINED HEDGEROWS
- PROPOSED HEDGEROWS
- PROPOSED REFUGIA
- PROPOSED HIBERNACULA

NOT PROTECTIVELY MARKED

COPYRIGHT
Reproduced from Ordnance Survey map with the permission of Ordnance Survey on behalf of the controller of Her Majesty's Stationery Office © Crown Copyright (2021). All Rights reserved. NNB GenCo 0100060408.

SizewellC
Doing the power of good for Britain
EDF CGN

DOCUMENT:
SIZEWELL C
SIZEWELL LINK ROAD GREAT CRESTED NEWT LICENSING APPLICATION

DRAWING TITLE:
POST-DEVELOPMENT MANAGEMENT AND MAINTENANCE


SHEET 3 OF 8

DRAWING NO:
FIGURE E5.1

DATE:	DRAWN:	SCALE :
AUG 2021	R.C.	1:4,000 @A3

SCALE BAR
0 40 80 120 160 200 M

© Copyright 2021 NNB Generation Company (SZC) Limited. No part of this drawing is to be reproduced without prior permission of NNB Generation Company (SZC) Limited.

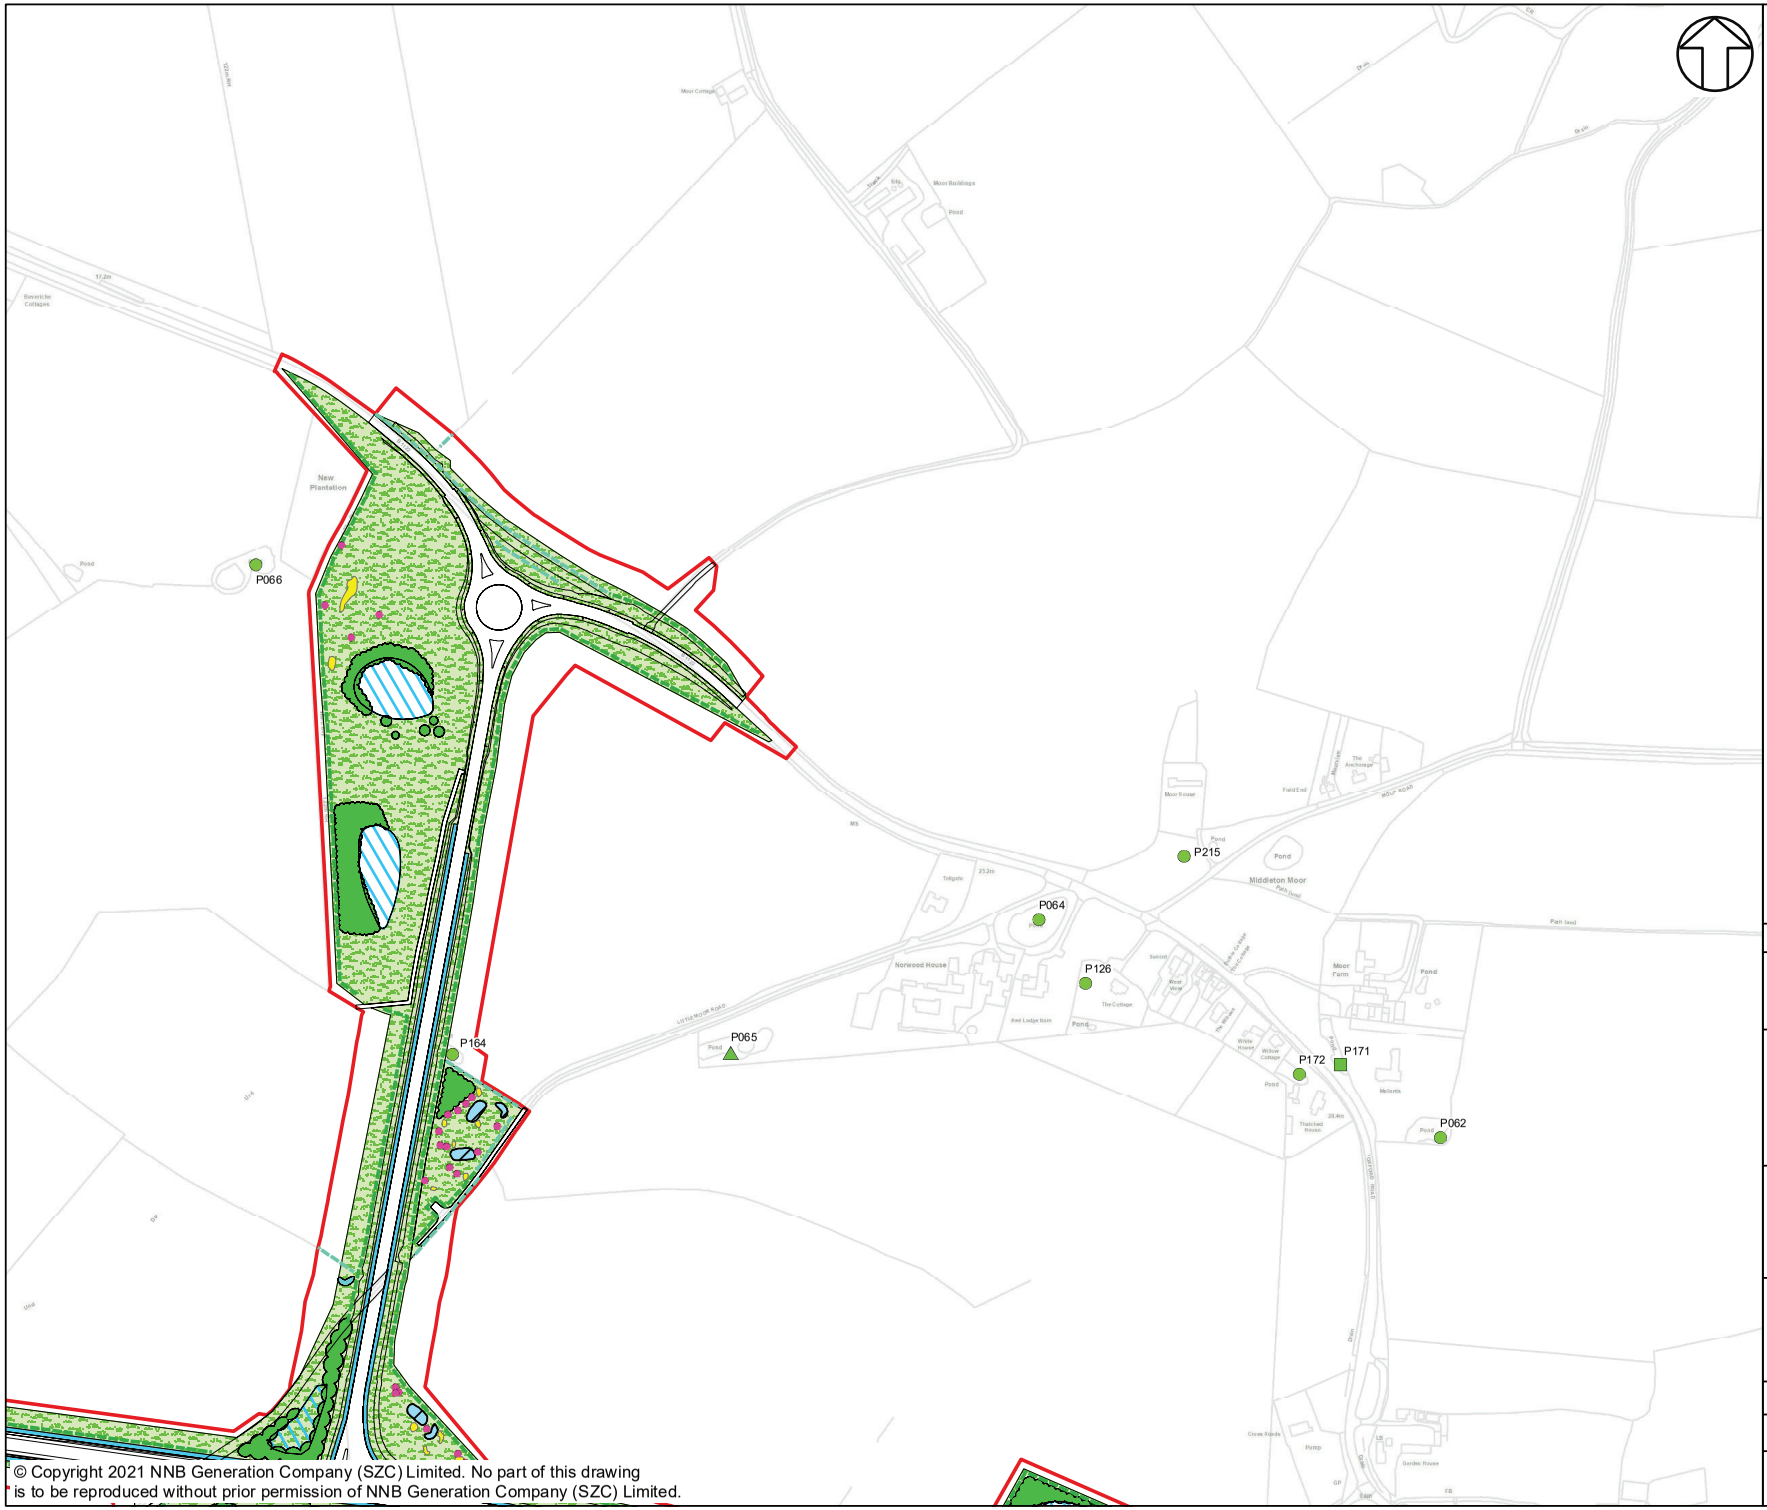

KEY

- SIZEWELL LINK ROAD DEVELOPMENT SITE BOUNDARY
- GCN PRESENT (CONVENTIONAL SURVEYS)
- GCN PRESENT (EDNA SURVEYS)
- GCN ASSUMED PRESENT
- RETAINED AND ENHANCED POND
- INDICATIVE POND FOR GREAT CRESTED NEWT MITIGATION
- GRASSLAND
- NATIVE TREE AND SHRUB PLANTING
- INDICATIVE ATTENUATION BASIN
- INDICATIVE SWALE
- RETAINED HEDGEROWS
- PROPOSED HEDGEROWS
- PROPOSED REFUGIA
- PROPOSED HIBERNACULA

NOT PROTECTIVELY MARKED

COPYRIGHT
Reproduced from Ordnance Survey map with the permission of Ordnance Survey on behalf of the controller of Her Majesty's Stationery Office © Crown Copyright (2021). All Rights reserved. NNB GenCo 0100060408.

SizewellC
Doing the power of good for Britain
EDF CGN

DOCUMENT:
SIZEWELL C
SIZEWELL LINK ROAD GREAT CRESTED NEWT LICENSING APPLICATION

DRAWING TITLE:
POST-DEVELOPMENT MANAGEMENT AND MAINTENANCE


SHEET 4 OF 8

DRAWING NO:
FIGURE E5.1

DATE:	DRAWN:	SCALE :
AUG 2021	R.C.	1:4,000 @A3

SCALE BAR
0 40 80 120 160 200 M

© Copyright 2021 NNB Generation Company (SZC) Limited. No part of this drawing is to be reproduced without prior permission of NNB Generation Company (SZC) Limited.

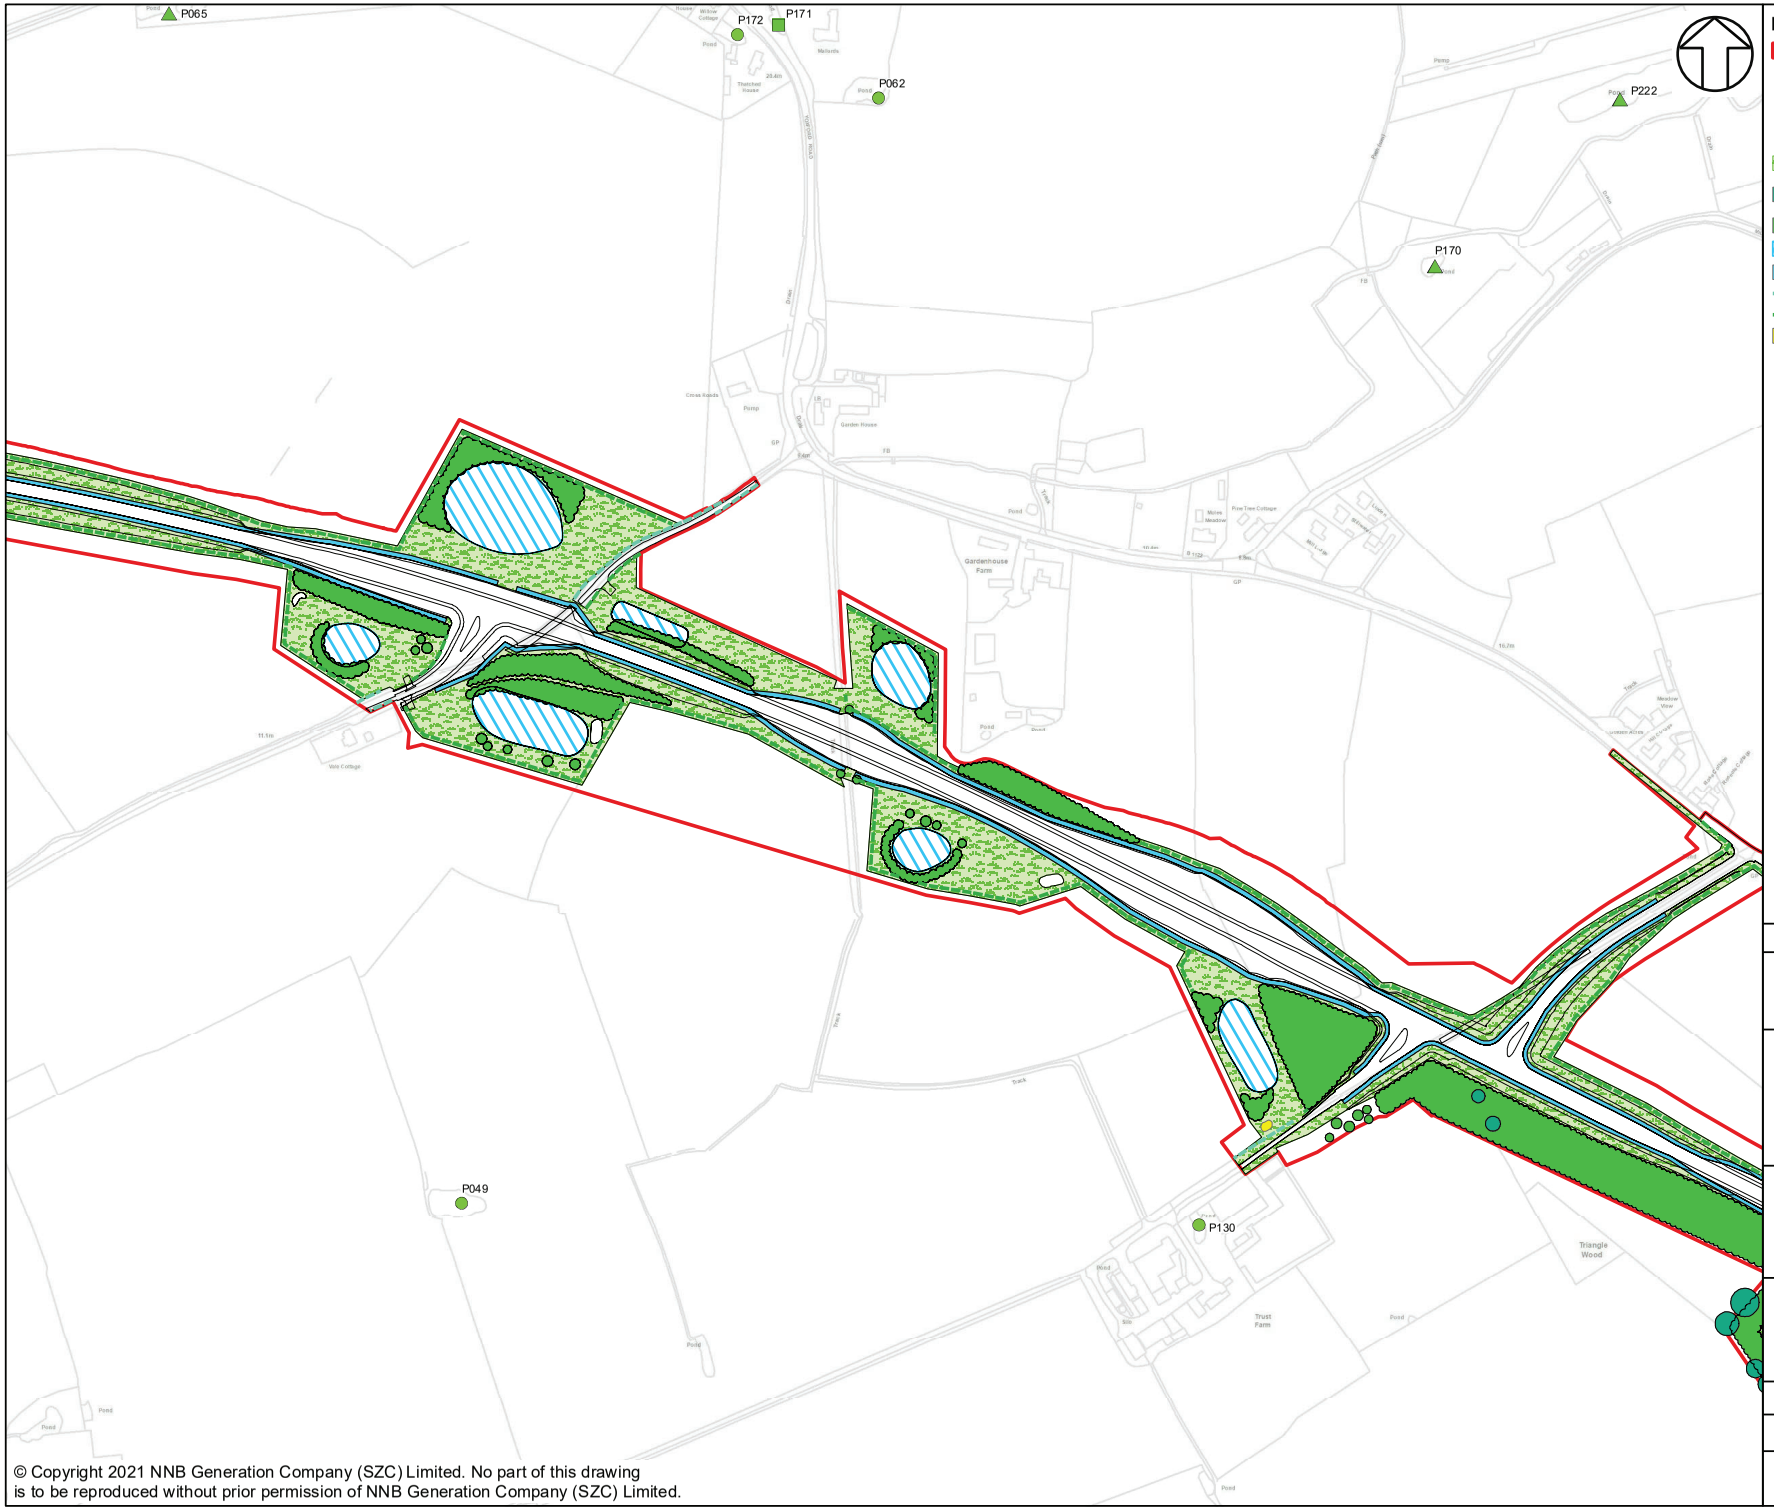

KEY

- SIZEWELL LINK ROAD DEVELOPMENT SITE BOUNDARY
- GCN PRESENT (CONVENTIONAL SURVEYS)
- GCN PRESENT (EDNA SURVEYS)
- GCN ASSUMED PRESENT
- GRASSLAND
- RETAINED AND ENHANCED TREES AND SHRUBS
- NATIVE TREE AND SHRUB PLANTING
- INDICATIVE ATTENUATION BASIN
- INDICATIVE SWALE
- RETAINED HEDGEROWS
- PROPOSED HEDGEROWS
- PROPOSED HIBERNACULA

NOT PROTECTIVELY MARKED

COPYRIGHT
Reproduced from Ordnance Survey map with the permission of Ordnance Survey on behalf of the controller of Her Majesty's Stationery Office © Crown Copyright (2021). All Rights reserved. NNB GenCo 0100060408.

SizewellC
Doing the power of good for Britain
EDF CGN

DOCUMENT:
SIZEWELL C
SIZEWELL LINK ROAD GREAT CRESTED NEWT LICENSING APPLICATION

DRAWING TITLE:
POST-DEVELOPMENT MANAGEMENT AND MAINTENANCE

SHEET 5 OF 8

DRAWING NO:
FIGURE E5.1

DATE:	DRAWN:	SCALE :
AUG 2021	R.C.	1:4,000 @A3

SCALE BAR
0 40 80 120 160 200 M

© Copyright 2021 NNB Generation Company (SZC) Limited. No part of this drawing is to be reproduced without prior permission of NNB Generation Company (SZC) Limited.



KEY

- SIZEWELL LINK ROAD DEVELOPMENT SITE BOUNDARY
- GCN PRESENT (CONVENTIONAL SURVEYS)
- GRASSLAND
- RETAINED AND ENHANCED TREES AND SHRUBS
- NATIVE TREE AND SHRUB PLANTING
- INDICATIVE ATTENUATION BASIN
- INDICATIVE SWALE
- RETAINED HEDGEROWS
- PROPOSED HEDGEROWS
- PROPOSED REFUGIA
- PROPOSED HIBERNACULA

NOT PROTECTIVELY MARKED

COPYRIGHT
Reproduced from Ordnance Survey map with the permission of Ordnance Survey on behalf of the controller of Her Majesty's Stationery Office © Crown Copyright (2021). All Rights reserved. NNB GenCo 0100060408.

SizewellC
Doing the power of good for Britain
EDF CGN

DOCUMENT:
SIZEWELL C
SIZEWELL LINK ROAD GREAT CRESTED NEWT LICENSING APPLICATION

DRAWING TITLE:
POST-DEVELOPMENT MANAGEMENT AND MAINTENANCE


SHEET 6 OF 8

DRAWING NO:
FIGURE E5.1

DATE:	DRAWN:	SCALE :
AUG 2021	R.C.	1:4,000 @A3

SCALE BAR
0 40 80 120 160 200 M

© Copyright 2021 NNB Generation Company (SZC) Limited. No part of this drawing is to be reproduced without prior permission of NNB Generation Company (SZC) Limited.

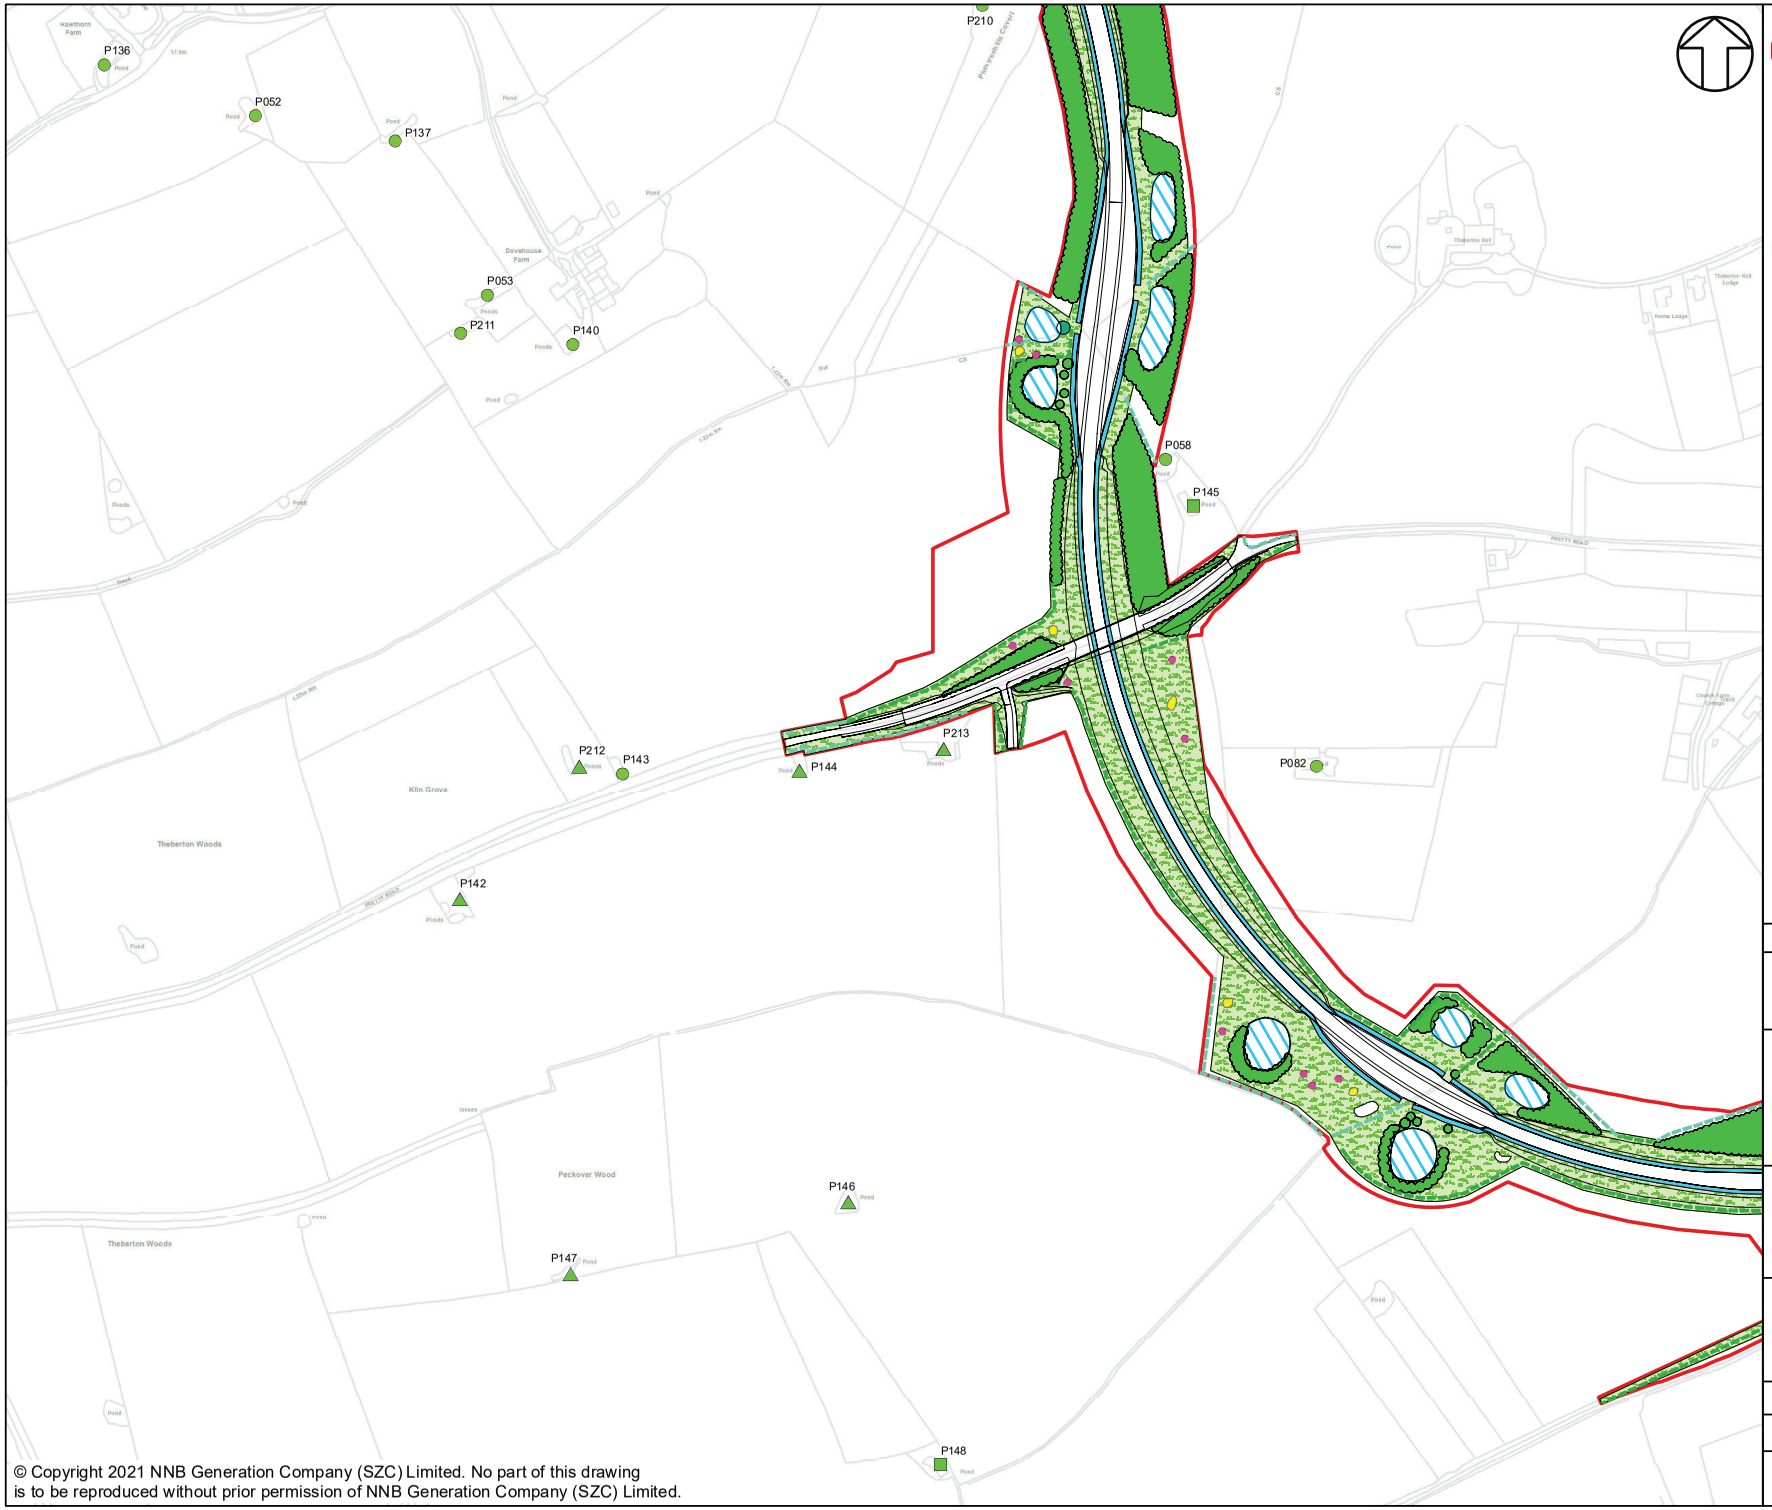

KEY

- SIZEWELL LINK ROAD DEVELOPMENT SITE BOUNDARY
- GCN PRESENT (CONVENTIONAL SURVEYS)
- GCN PRESENT (EDNA SURVEYS)
- GCN ASSUMED PRESENT
- GRASSLAND
- RETAINED AND ENHANCED TREES AND SHRUBS
- NATIVE TREE AND SHRUB PLANTING
- INDICATIVE ATTENUATION BASIN
- INDICATIVE SWALE
- RETAINED HEDGEROWS
- PROPOSED HEDGEROWS
- PROPOSED REFUGIA
- PROPOSED HIBERNACULA

NOT PROTECTIVELY MARKED

COPYRIGHT
Reproduced from Ordnance Survey map with the permission of Ordnance Survey on behalf of the controller of Her Majesty's Stationery Office © Crown Copyright (2021). All Rights reserved. NNB GenCo 0100060408.

SizewellC
Doing the power of good for Britain
EDF CGN

DOCUMENT:
SIZEWELL C
SIZEWELL LINK ROAD GREAT CRESTED NEWT LICENSING APPLICATION

DRAWING TITLE:
POST-DEVELOPMENT MANAGEMENT AND MAINTENANCE


SHEET 7 OF 8

DRAWING NO:
FIGURE E5.1

DATE:	DRAWN:	SCALE :
AUG 2021	R.C.	1:4,000 @A3

SCALE BAR
0 40 80 120 160 200 M

© Copyright 2021 NNB Generation Company (SZC) Limited. No part of this drawing is to be reproduced without prior permission of NNB Generation Company (SZC) Limited.

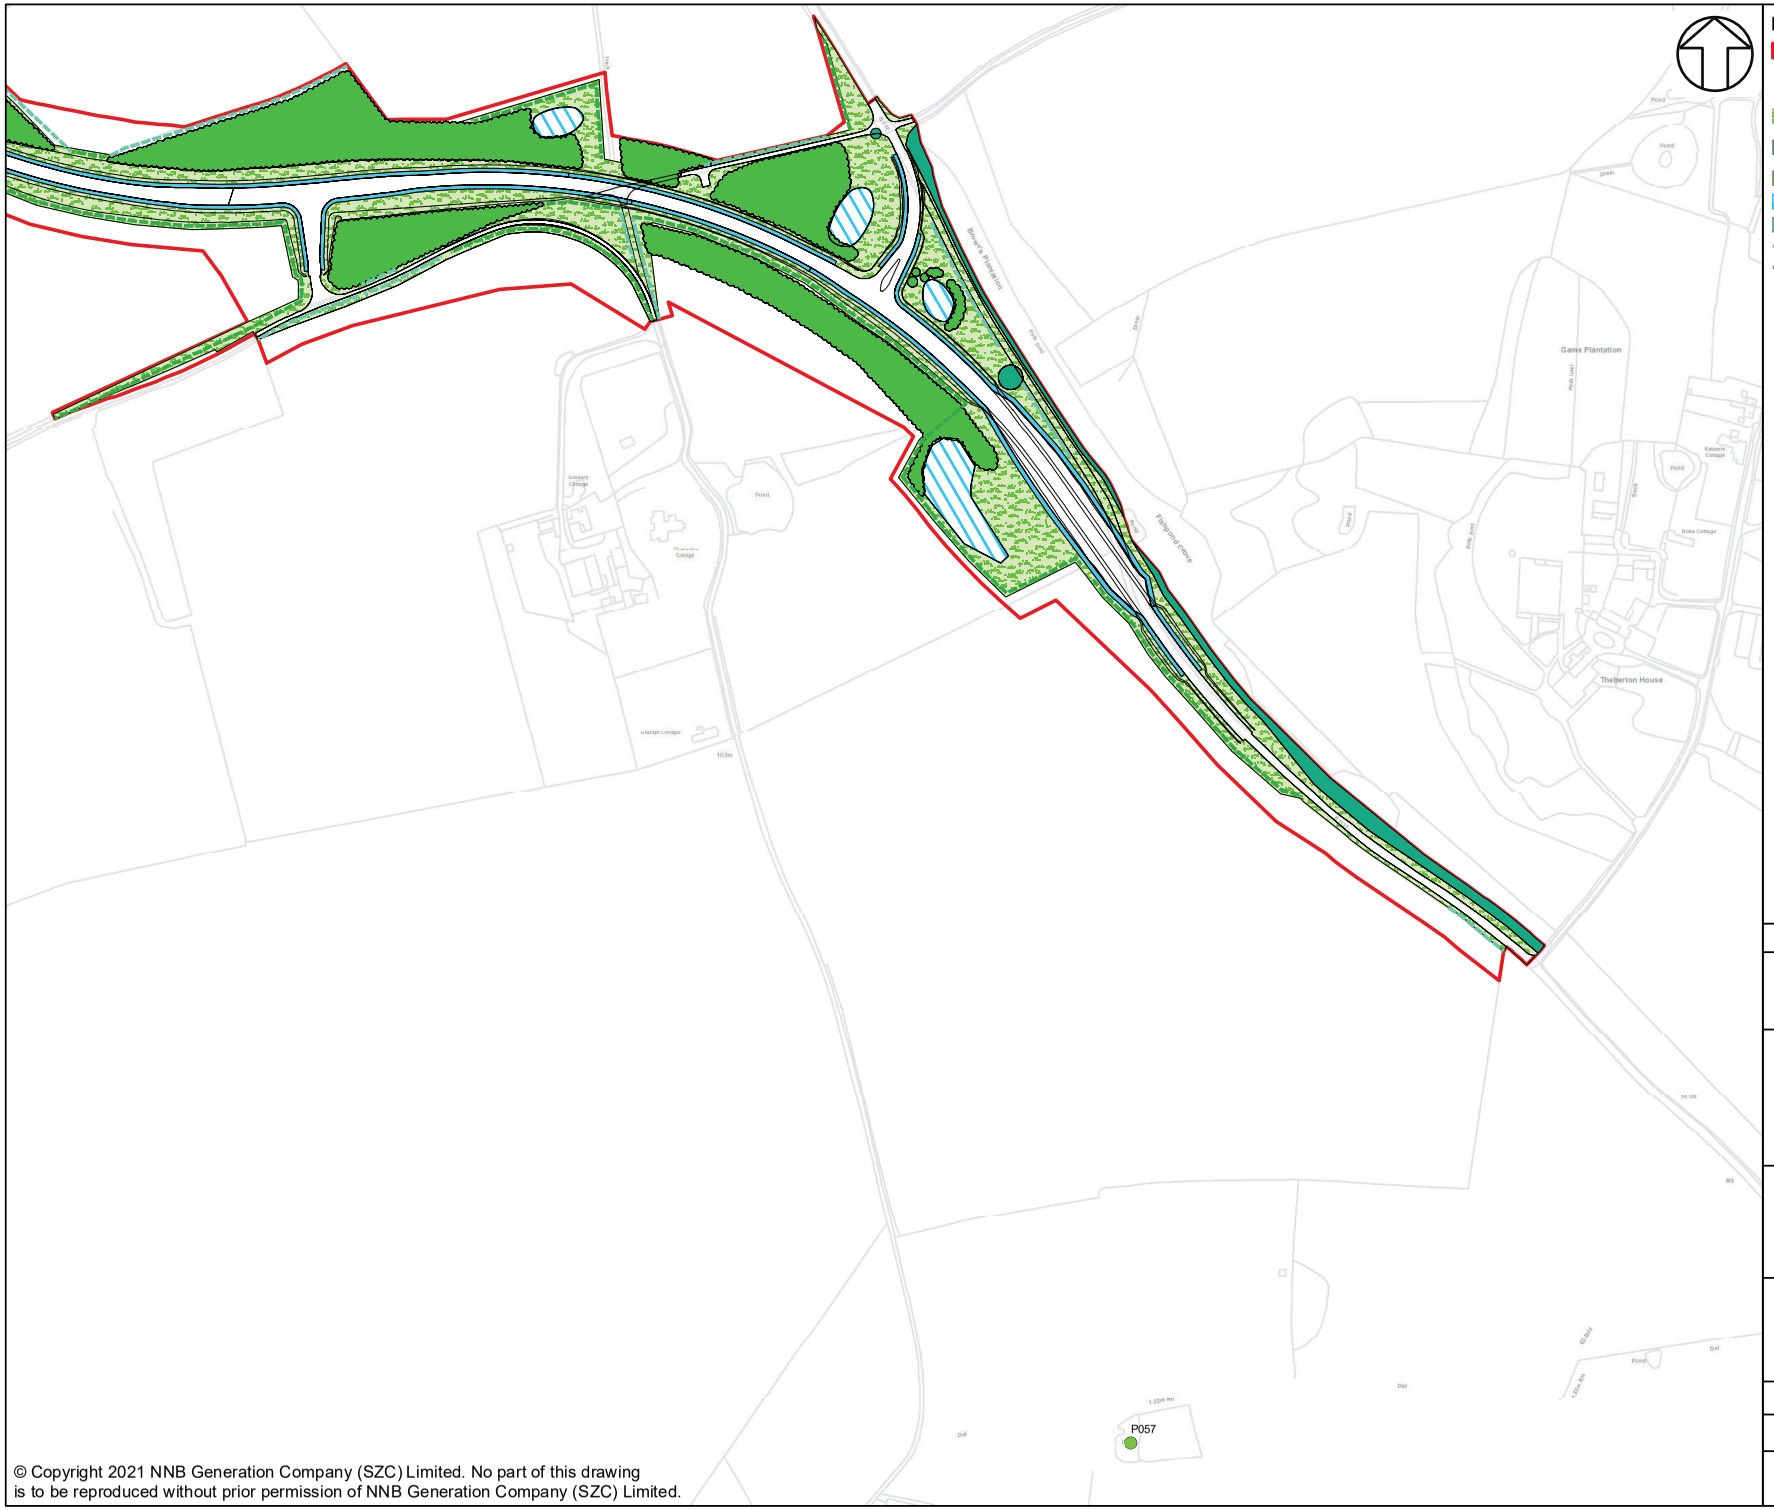

KEY

- SIZEWELL LINK ROAD DEVELOPMENT SITE BOUNDARY
- GCN PRESENT (CONVENTIONAL SURVEYS)
- GRASSLAND
- RETAINED AND ENHANCED TREES AND SHRUBS
- NATIVE TREE AND SHRUB PLANTING
- INDICATIVE ATTENUATION BASIN
- INDICATIVE SWALE
- RETAINED HEDGEROWS
- PROPOSED HEDGEROWS

NOT PROTECTIVELY MARKED

COPYRIGHT
Reproduced from Ordnance Survey map with the permission of Ordnance Survey on behalf of the controller of Her Majesty's Stationery Office © Crown Copyright (2021). All Rights reserved. NNB GenCo 0100060408.

SizewellC
Doing the power of good for Britain
EDF CGN

DOCUMENT:
SIZEWELL C
SIZEWELL LINK ROAD GREAT CRESTED NEWT LICENSING APPLICATION

DRAWING TITLE:
POST-DEVELOPMENT MANAGEMENT AND MAINTENANCE


SHEET 8 OF 8

DRAWING NO:
FIGURE E5.1

DATE:	DRAWN:	SCALE :
AUG 2021	R.C.	1:4,000 @A3

SCALE BAR
0 40 80 120 160 200 M

© Copyright 2021 NNB Generation Company (SZC) Limited. No part of this drawing is to be reproduced without prior permission of NNB Generation Company (SZC) Limited.

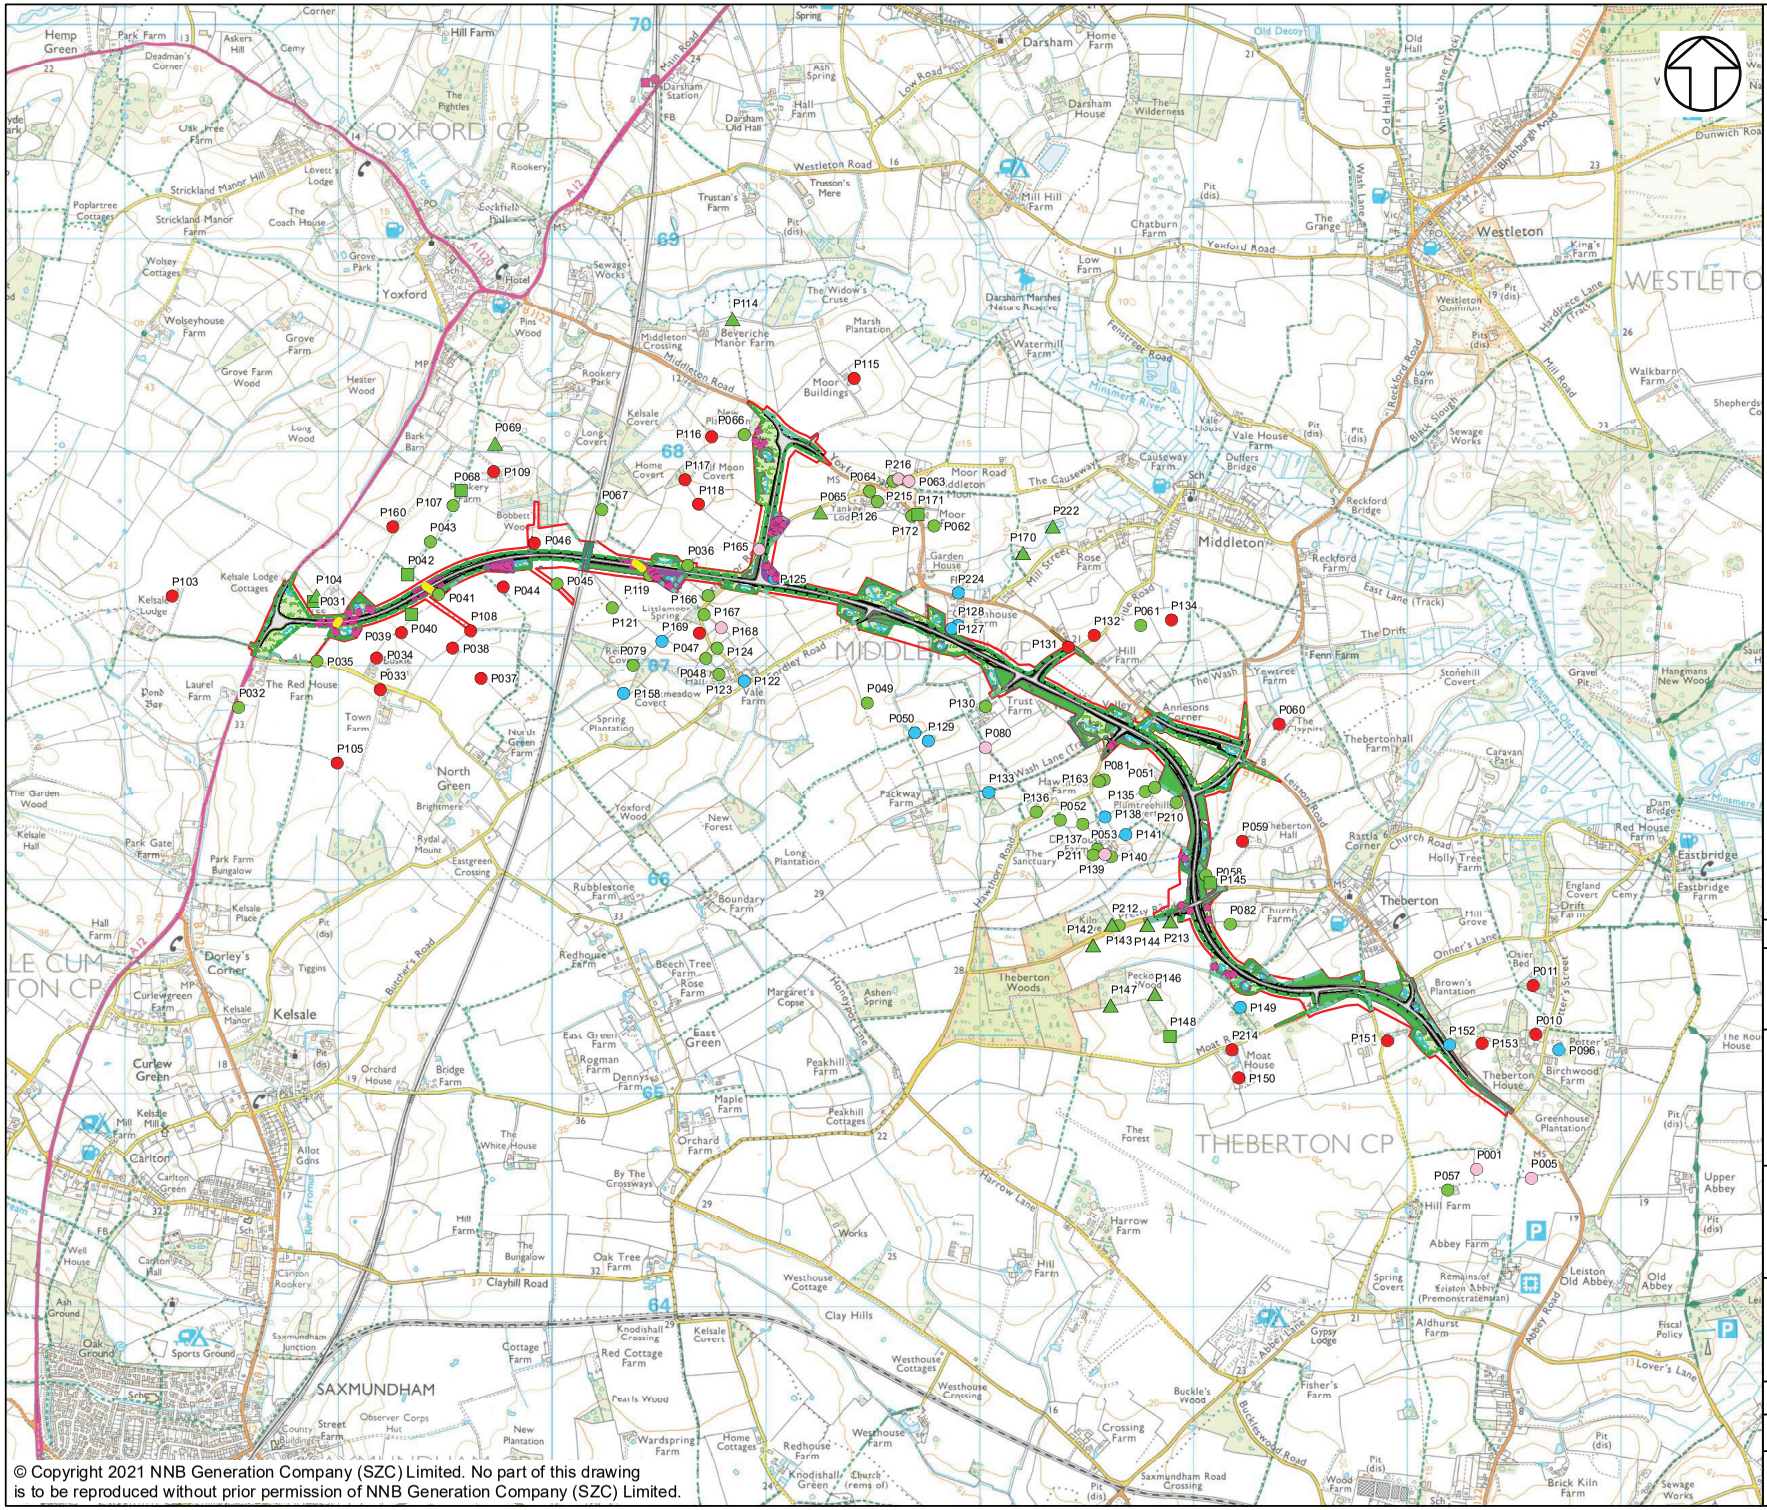

KEY

- DEVELOPMENT SITE BOUNDARY
- GCN PRESENT (CONVENTIONAL SURVEYS)
- GCN PRESENT (EDNA SURVEYS)
- GCN ASSUMED PRESENT
- GCN ABSENT (CONFIRMED AND ASSUMED)
- DRY PONDS
- SCOPED OUT
- PROPOSED REFUGIA
- PROPOSED HIBERNACULA
- MITIGATION AREAS
- PERMANENT AMPHIBIAN FENCING
- PROPOSED HEDGEROWS
- RETAINED HEDGEROWS
- EXISTING POND TO BE REINSTATED UPON THE COMPLETION OF CONSTRUCTION WORKS
- RETAINED AND ENHANCED POND
- INDICATIVE POND FOR BIODIVERSITY NET GAIN
- INDICATIVE POND FOR GREAT CRESTED NEWT MITIGATION
- GRASSLAND
- RETAINED AND ENHANCED TREES AND SHRUBS
- NATIVE TREE AND SHRUB PLANTING
- INDICATIVE SWALE
- INDICATIVE ATTENUATION BASIN
- ROAD
- CUTTING OR EMBANKMENT
- CULVERT

NOT PROTECTIVELY MARKED

COPYRIGHT
Reproduced from Ordnance Survey map with the permission of Ordnance Survey on behalf of the controller of Her Majesty's Stationery Office © Crown Copyright (2021). All Rights reserved. NNB GenCo 0100060408.

SizewellC
Doing the power of good for Britain
EDF CGN

DOCUMENT:
SIZEWELL C
SIZEWELL LINK ROAD GREAT CRESTED NEWT LICENSING APPLICATION

DRAWING TITLE:
FINAL DEVELOPMENT MAP


SHEET 1 OF 8

DRAWING NO:
FIGURE F1

DATE:	DRAWN:	SCALE :
AUG 2021	R.C.	1:25,000 @A3

SCALE BAR
0 250 500 750 1,000 1,250 M

© Copyright 2021 NNB Generation Company (SZC) Limited. No part of this drawing is to be reproduced without prior permission of NNB Generation Company (SZC) Limited.

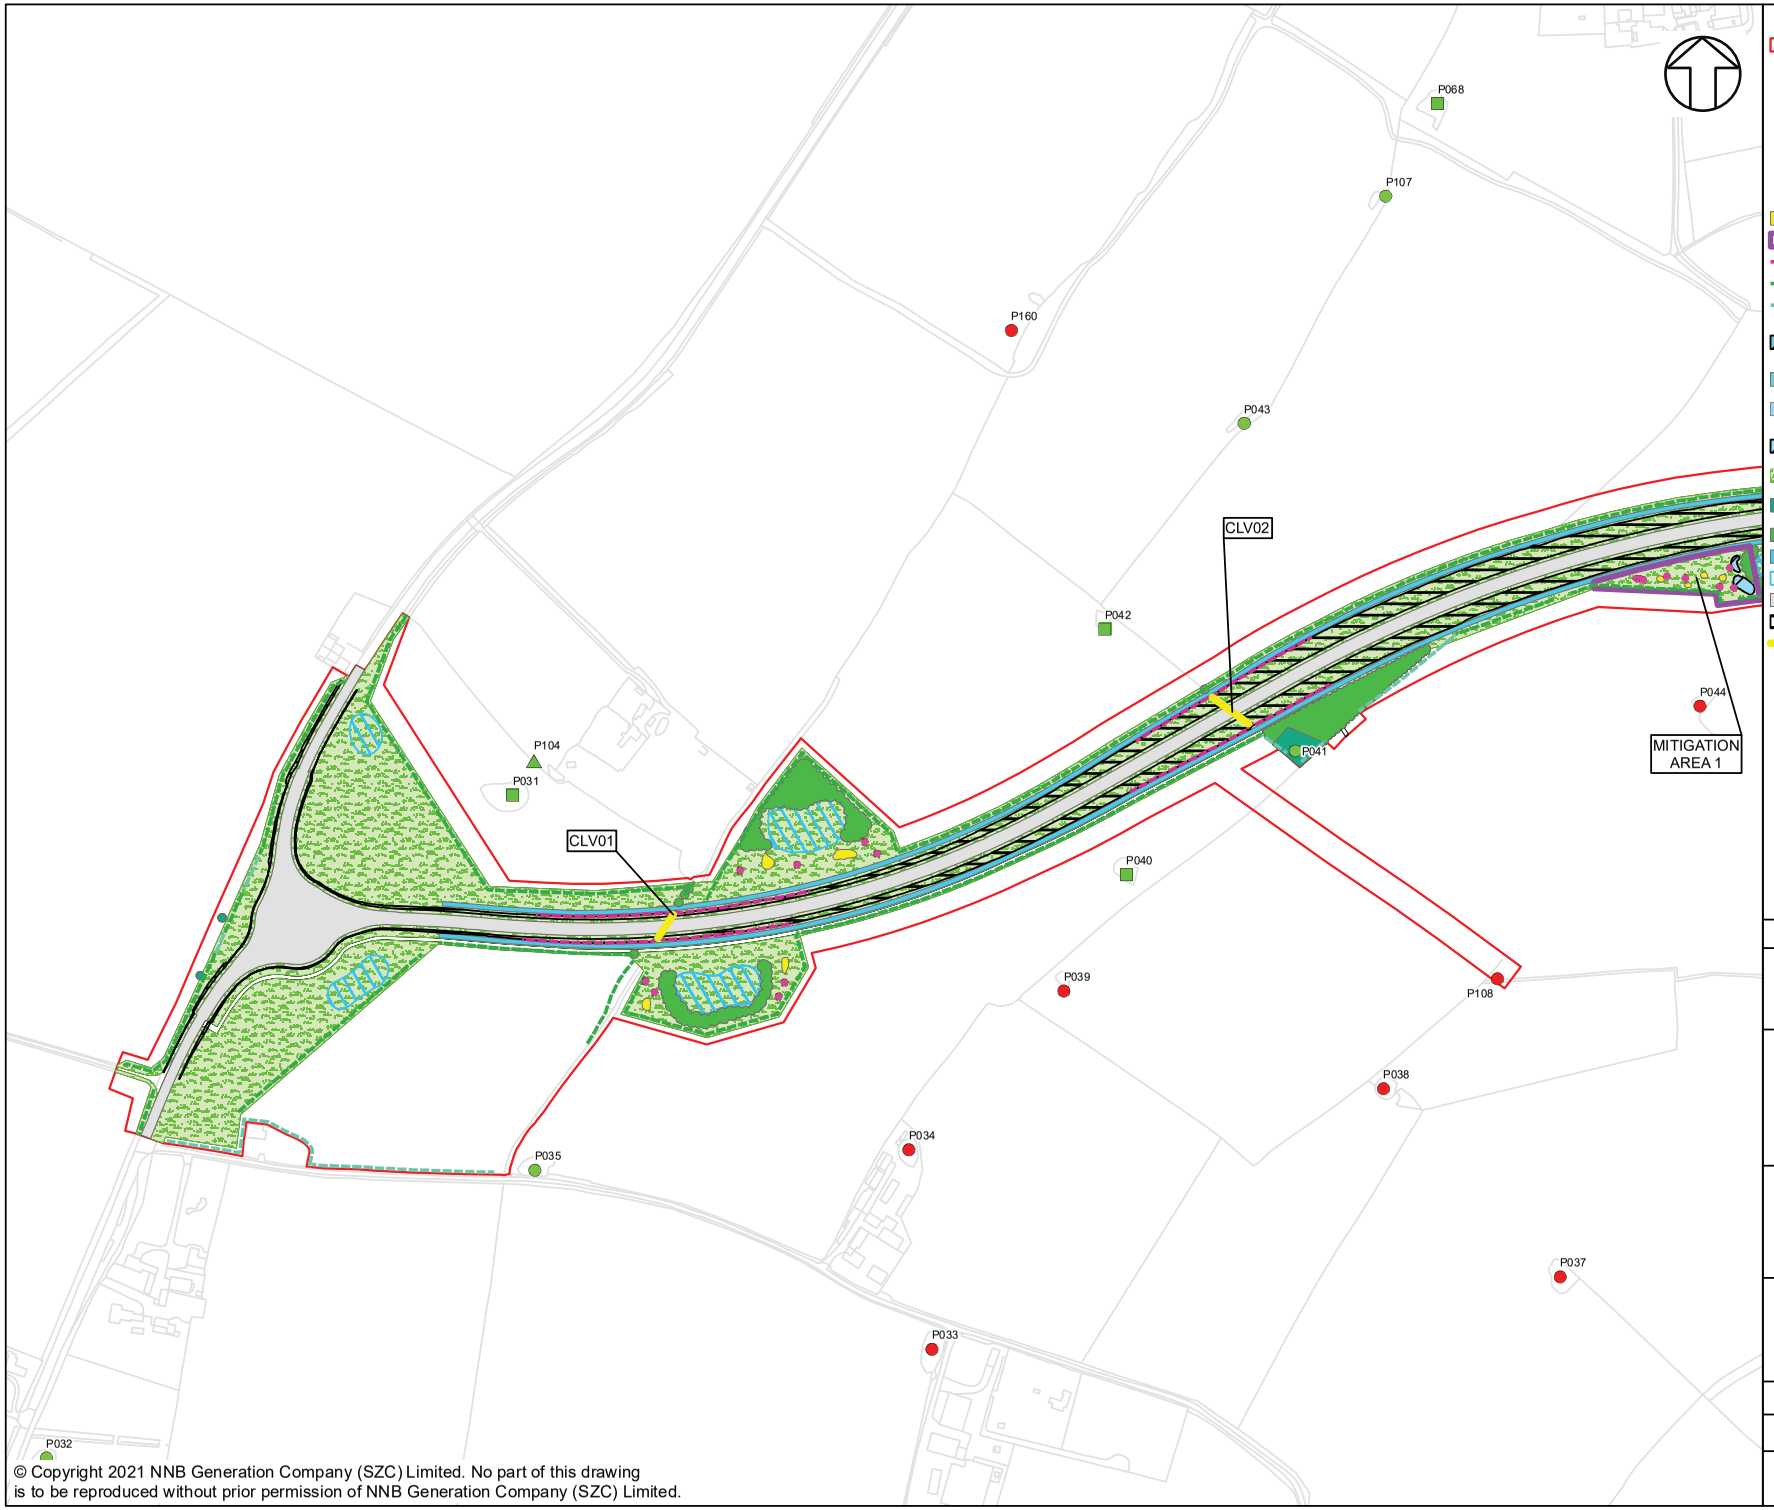

KEY

- DEVELOPMENT SITE BOUNDARY
- GCN PRESENT (CONVENTIONAL SURVEYS)
- GCN PRESENT (EDNA SURVEYS)
- GCN ASSUMED PRESENT
- GCN ABSENT (CONFIRMED AND ASSUMED)
- DRY PONDS
- SCOPED OUT
- PROPOSED REFUGIA
- PROPOSED HIBERNACULA
- MITIGATION AREAS
- PERMANENT AMPHIBIAN FENCING
- PROPOSED HEDGEROWS
- RETAINED HEDGEROWS
- EXISTING POND TO BE REINSTATED UPON THE COMPLETION OF CONSTRUCTION WORKS
- RETAINED AND ENHANCED POND
- INDICATIVE POND FOR BIODIVERSITY NET GAIN
- INDICATIVE POND FOR GREAT CRESTED NEWT MITIGATION
- GRASSLAND
- RETAINED AND ENHANCED TREES AND SHRUBS
- NATIVE TREE AND SHRUB PLANTING
- INDICATIVE SWALE
- INDICATIVE ATTENUATION BASIN
- ROAD
- CUTTING OR EMBANKMENT
- CULVERT

NOT PROTECTIVELY MARKED

COPYRIGHT
Reproduced from Ordnance Survey map with the permission of Ordnance Survey on behalf of the controller of Her Majesty's Stationery Office © Crown Copyright (2021). All Rights reserved. NNB GenCo 0100060408.

SizewellC
Doing the power of good for Britain
EDF CGN

DOCUMENT:
SIZEWELL C
SIZEWELL LINK ROAD GREAT CRESTED NEWT LICENSING APPLICATION

DRAWING TITLE:
FINAL DEVELOPMENT MAP


SHEET 2 OF 8

DRAWING NO:
FIGURE F1

DATE:	DRAWN:	SCALE :
AUG 2021	R.C.	1:4,000 @A3

SCALE BAR
0 40 80 120 160 200 M

© Copyright 2021 NNB Generation Company (SZC) Limited. No part of this drawing is to be reproduced without prior permission of NNB Generation Company (SZC) Limited.

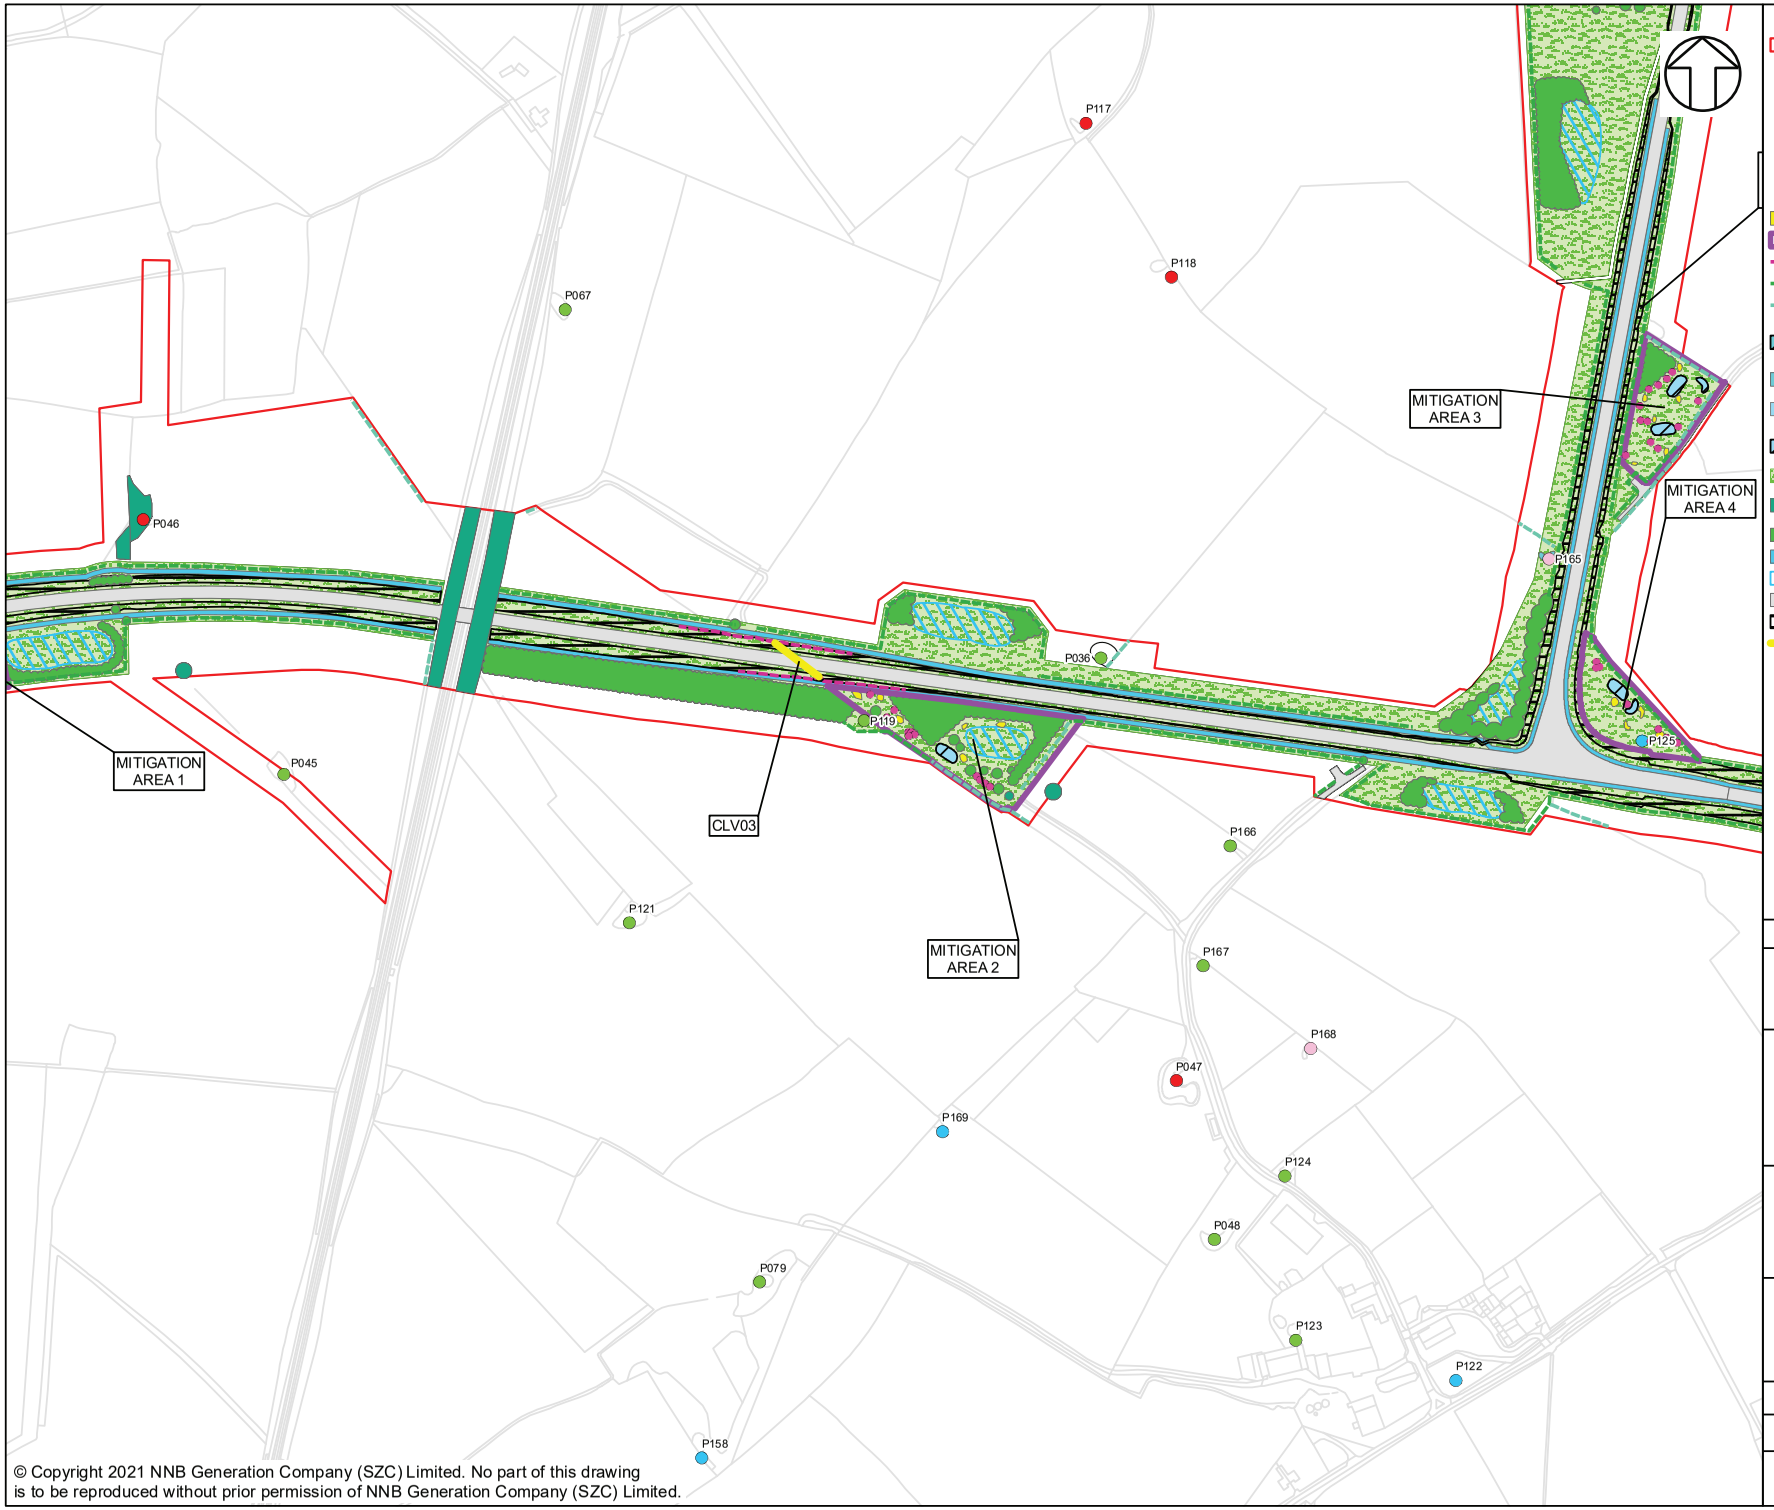

KEY

- DEVELOPMENT SITE BOUNDARY
- GCN PRESENT (CONVENTIONAL SURVEYS)
- GCN PRESENT (EDNA SURVEYS)
- GCN ASSUMED PRESENT
- GCN ABSENT (CONFIRMED AND ASSUMED)
- DRY PONDS
- SCOPED OUT
- PROPOSED REFUGIA
- PROPOSED HIBERNACULA
- MITIGATION AREAS
- PERMANENT AMPHIBIAN FENCING
- PROPOSED HEDGEROWS
- RETAINED HEDGEROWS
- EXISTING POND TO BE REINSTATED UPON THE COMPLETION OF CONSTRUCTION WORKS
- RETAINED AND ENHANCED POND
- INDICATIVE POND FOR BIODIVERSITY NET GAIN
- INDICATIVE POND FOR GREAT CRESTED NEWT MITIGATION
- GRASSLAND
- RETAINED AND ENHANCED TREES AND SHRUBS
- NATIVE TREE AND SHRUB PLANTING
- INDICATIVE SWALE
- INDICATIVE ATTENUATION BASIN
- ROAD
- CUTTING OR EMBANKMENT
- CULVERT

NOT PROTECTIVELY MARKED

COPYRIGHT
Reproduced from Ordnance Survey map with the permission of Ordnance Survey on behalf of the controller of Her Majesty's Stationery Office © Crown Copyright (2021). All Rights reserved. NNB GenCo 0100060408.

SizewellC
Doing the power of good for Britain
EDF CGN

DOCUMENT:
SIZEWELL C
SIZEWELL LINK ROAD GREAT CRESTED NEWT LICENSING APPLICATION

DRAWING TITLE:
FINAL DEVELOPMENT MAP


SHEET 3 OF 8

DRAWING NO:
FIGURE F1

DATE:	DRAWN:	SCALE :
AUG 2021	R.C.	1:4,000 @A3

SCALE BAR
0 40 80 120 160 200 M

© Copyright 2021 NNB Generation Company (SZC) Limited. No part of this drawing is to be reproduced without prior permission of NNB Generation Company (SZC) Limited.

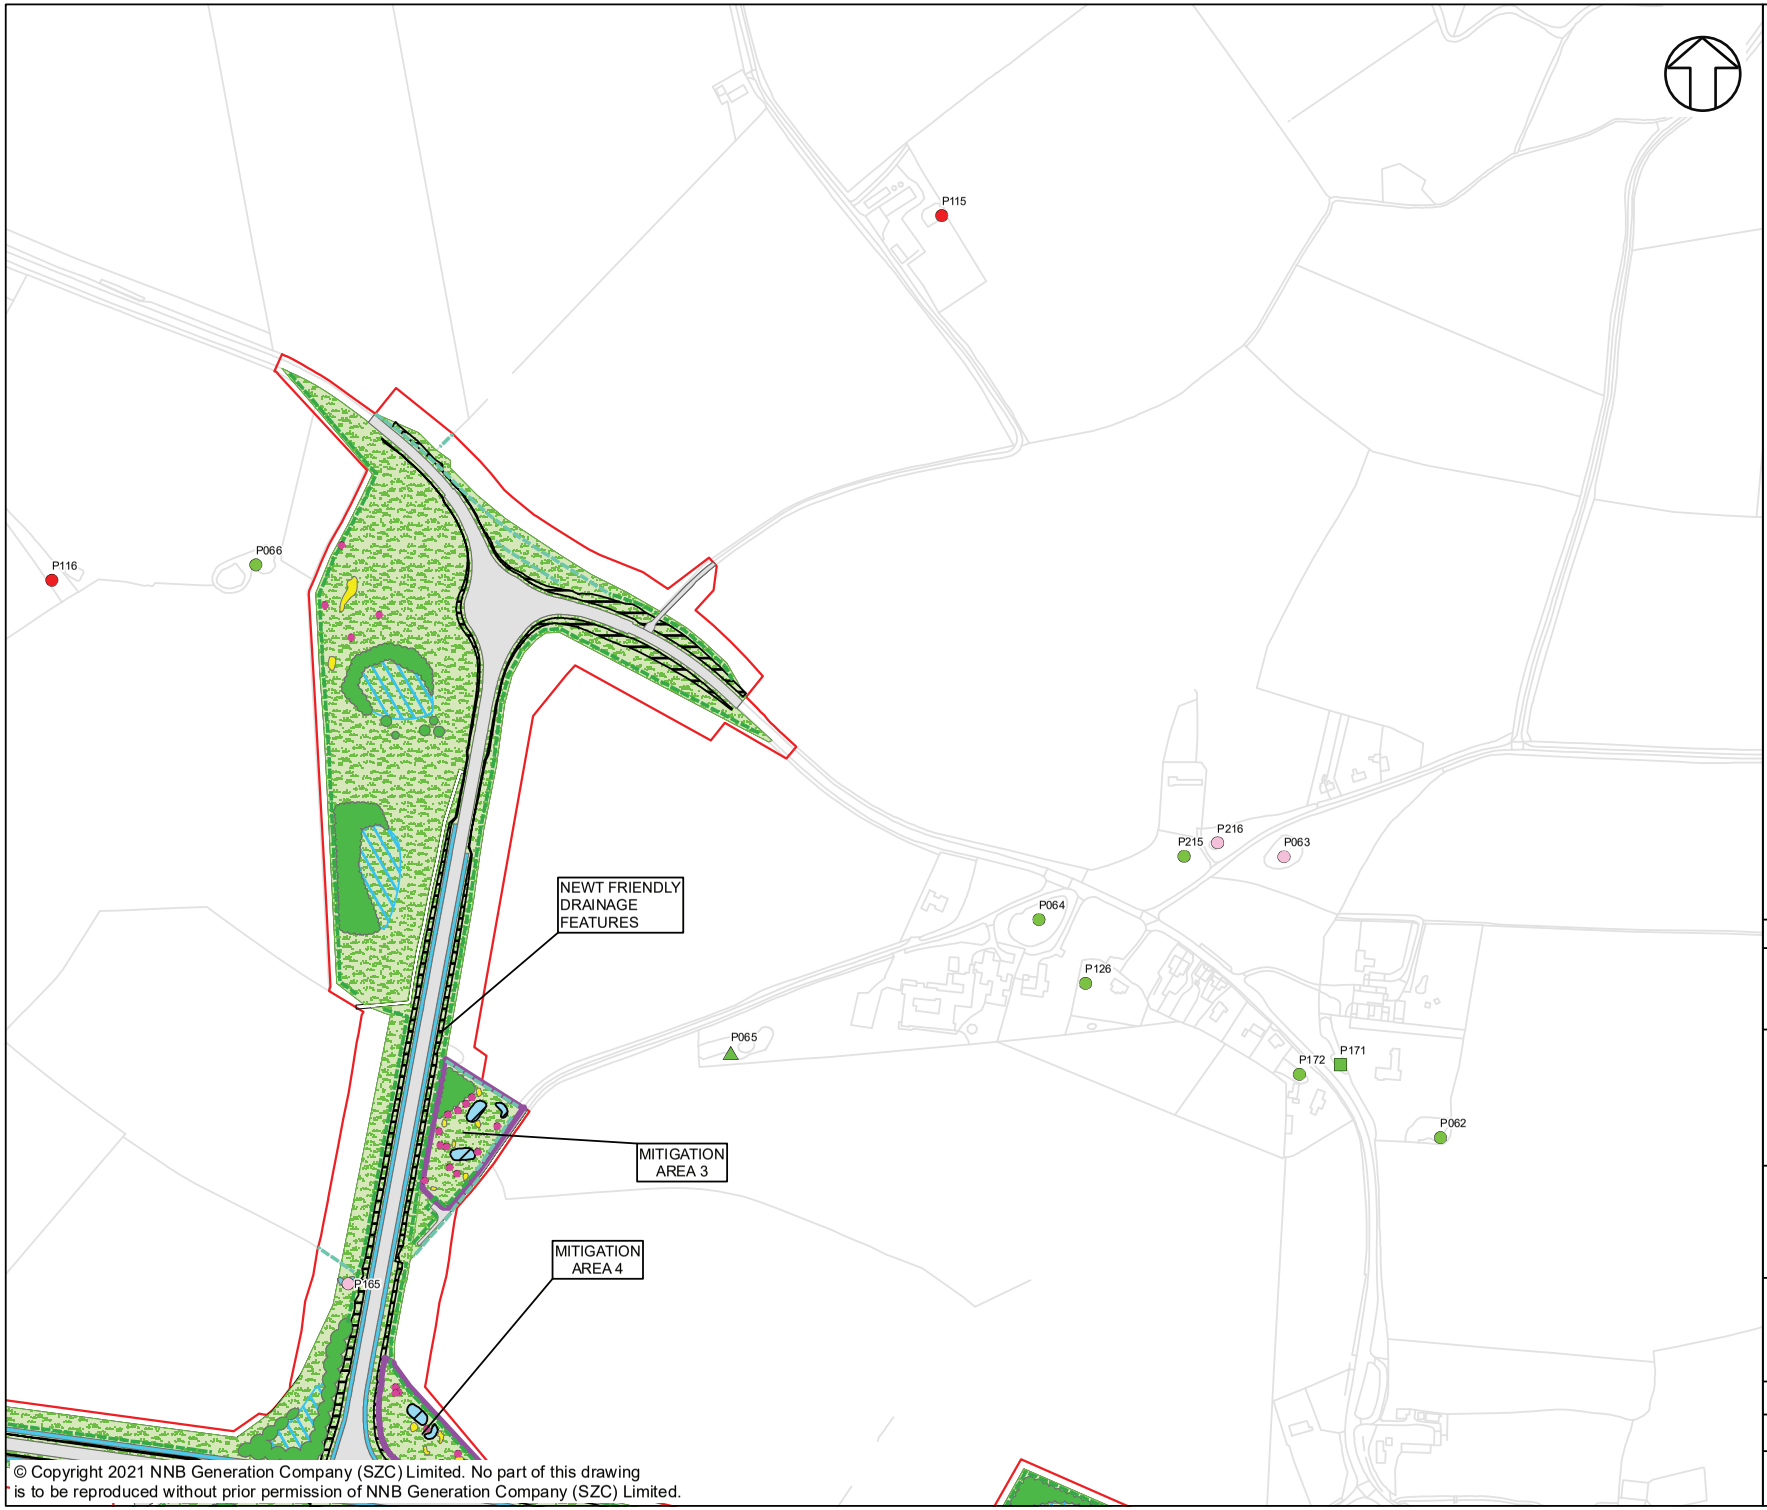

KEY

- DEVELOPMENT SITE BOUNDARY
- GCN PRESENT (CONVENTIONAL SURVEYS)
- GCN PRESENT (EDNA SURVEYS)
- GCN ASSUMED PRESENT
- GCN ABSENT (CONFIRMED AND ASSUMED)
- DRY PONDS
- SCOPED OUT
- PROPOSED REFUGIA
- PROPOSED HIBERNACULA
- MITIGATION AREAS
- PERMANENT AMPHIBIAN FENCING
- PROPOSED HEDGEROWS
- RETAINED HEDGEROWS
- EXISTING POND TO BE REINSTATED UPON THE COMPLETION OF CONSTRUCTION WORKS
- RETAINED AND ENHANCED POND
- INDICATIVE POND FOR BIODIVERSITY NET GAIN
- INDICATIVE POND FOR GREAT CRESTED NEWT MITIGATION
- GRASSLAND
- RETAINED AND ENHANCED TREES AND SHRUBS
- NATIVE TREE AND SHRUB PLANTING
- INDICATIVE SWALE
- INDICATIVE ATTENUATION BASIN
- ROAD
- CUTTING OR EMBANKMENT
- CULVERT

NOT PROTECTIVELY MARKED

© Copyright 2021 NNB Generation Company (SZC) Limited. No part of this drawing is to be reproduced without prior permission of NNB Generation Company (SZC) Limited.

COPYRIGHT
Reproduced from Ordnance Survey map with the permission of Ordnance Survey on behalf of the controller of Her Majesty's Stationery Office © Crown Copyright (2021). All Rights reserved. NNB GenCo 0100060408.

SizewellC
Doing the power of good for Britain
EDF CGN

DOCUMENT:
SIZEWELL C
SIZEWELL LINK ROAD GREAT CRESTED NEWT LICENSING APPLICATION


DRAWING TITLE:
FINAL DEVELOPMENT MAP

SHEET 4 OF 8

DRAWING NO:
FIGURE F1

DATE:	DRAWN:	SCALE :
AUG 2021	R.C.	1:4,000 @A3

SCALE BAR
0 40 80 120 160 200 M

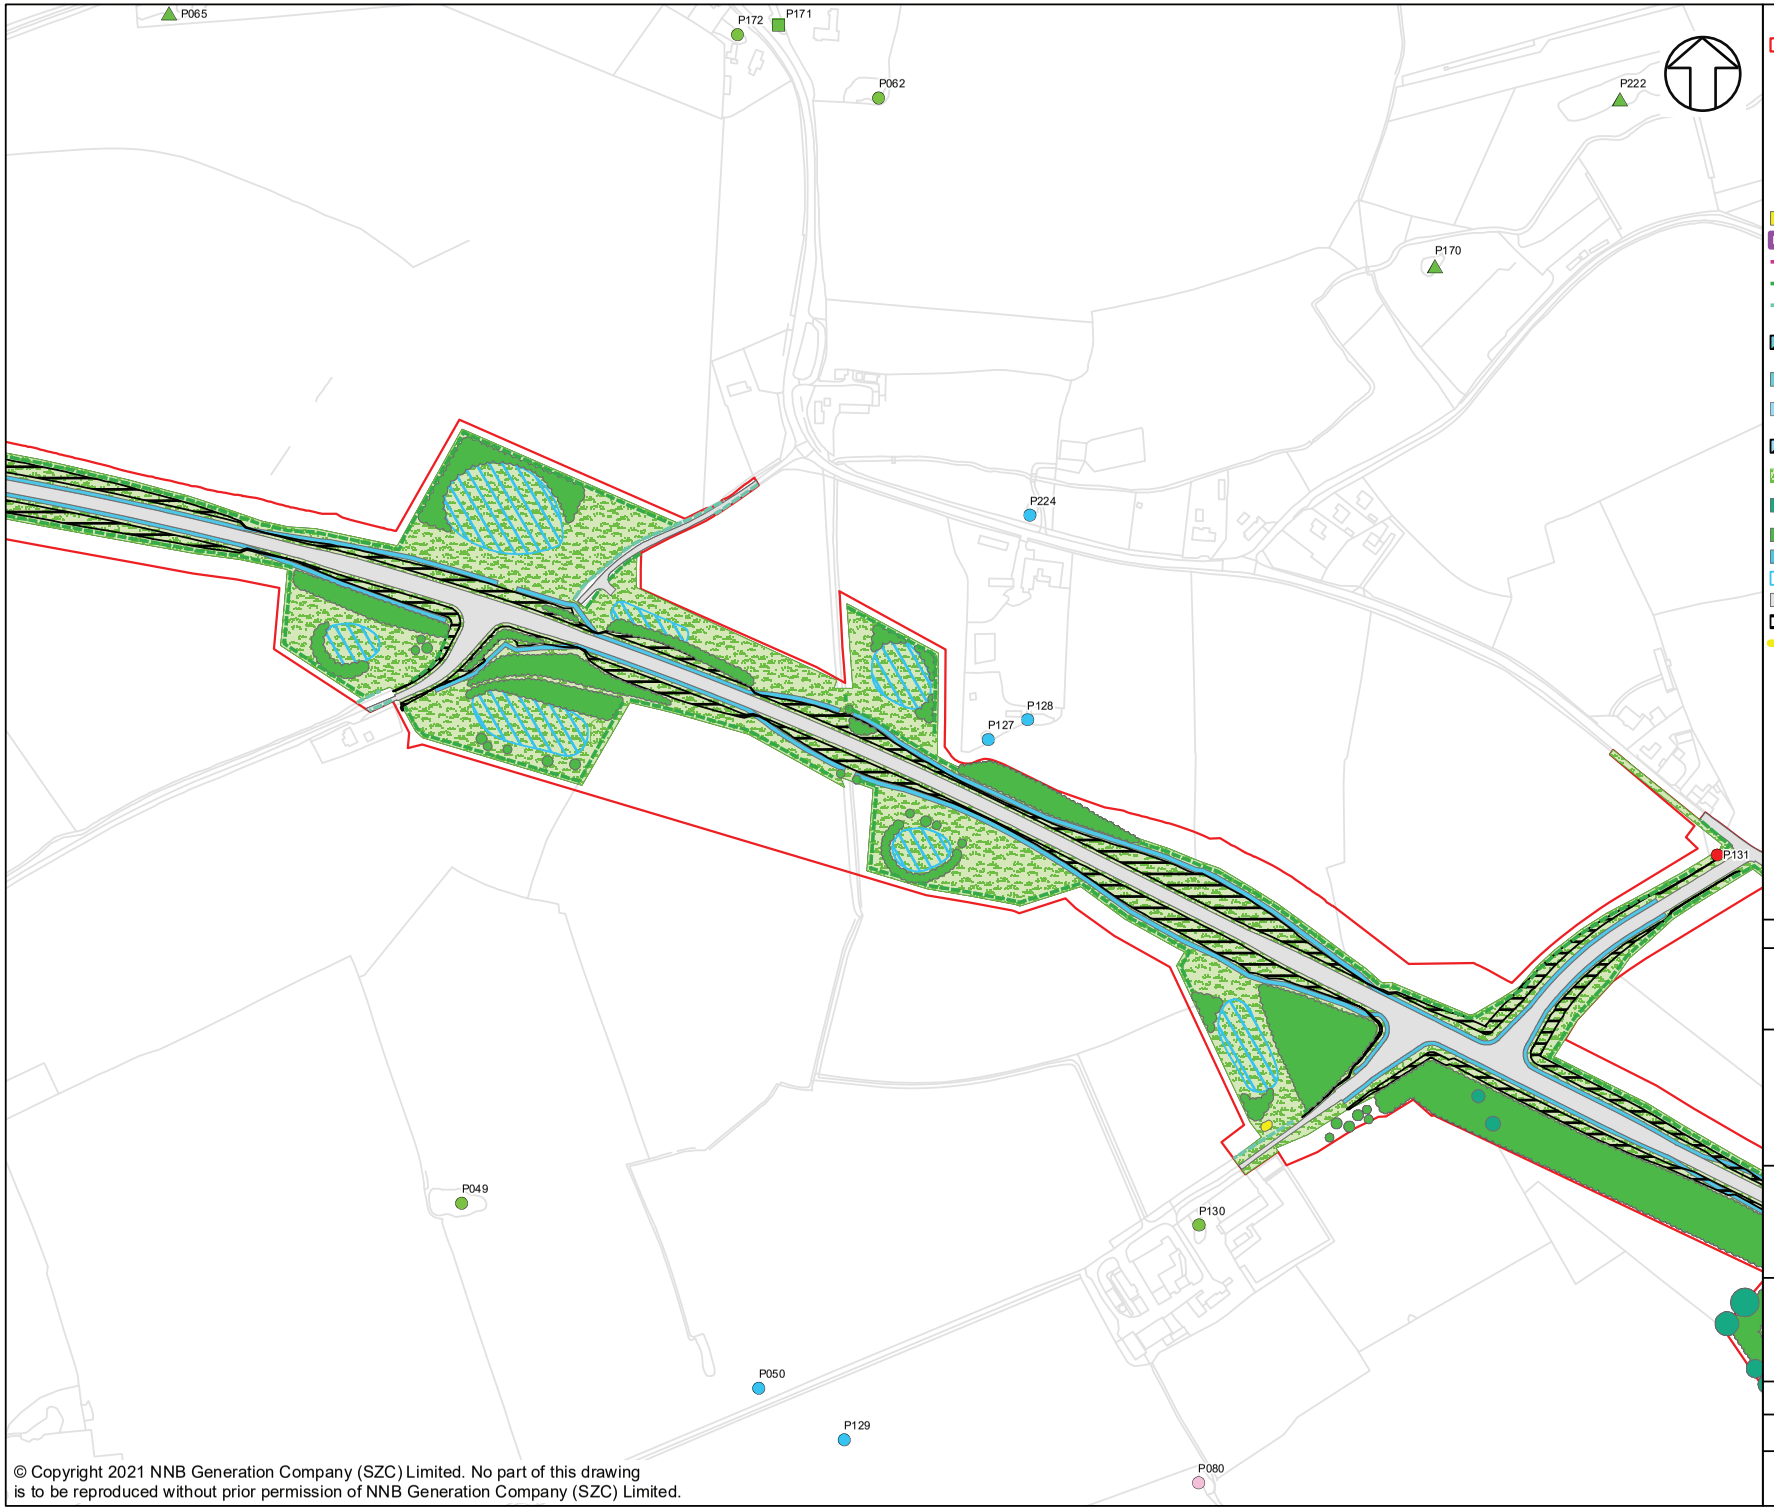

KEY

- DEVELOPMENT SITE BOUNDARY
- GCN PRESENT (CONVENTIONAL SURVEYS)
- GCN PRESENT (EDNA SURVEYS)
- GCN ASSUMED PRESENT
- GCN ABSENT (CONFIRMED AND ASSUMED)
- DRY PONDS
- SCOPED OUT
- PROPOSED REFUGIA
- PROPOSED HIBERNACULA
- MITIGATION AREAS
- PERMANENT AMPHIBIAN FENCING
- PROPOSED HEDGEROWS
- RETAINED HEDGEROWS
- EXISTING POND TO BE REINSTATED UPON THE COMPLETION OF CONSTRUCTION WORKS
- RETAINED AND ENHANCED POND
- INDICATIVE POND FOR BIODIVERSITY NET GAIN
- INDICATIVE POND FOR GREAT CRESTED NEWT MITIGATION
- GRASSLAND
- RETAINED AND ENHANCED TREES AND SHRUBS
- NATIVE TREE AND SHRUB PLANTING
- INDICATIVE SWALE
- INDICATIVE ATTENUATION BASIN
- ROAD
- CUTTING OR EMBANKMENT
- CULVERT

NOT PROTECTIVELY MARKED

COPYRIGHT
Reproduced from Ordnance Survey map with the permission of Ordnance Survey on behalf of the controller of Her Majesty's Stationery Office © Crown Copyright (2021). All Rights reserved. NNB GenCo 0100060408.

SizewellC
Doing the power of good for Britain
EDF CGN

DOCUMENT:
SIZEWELL C
SIZEWELL LINK ROAD GREAT CRESTED NEWT LICENSING APPLICATION

DRAWING TITLE:
FINAL DEVELOPMENT MAP

SHEET 5 OF 8

DRAWING NO:
FIGURE F1

DATE:	DRAWN:	SCALE :
AUG 2021	R.C.	1:4,000 @A3

SCALE BAR
0 40 80 120 160 200 M

© Copyright 2021 NNB Generation Company (SZC) Limited. No part of this drawing is to be reproduced without prior permission of NNB Generation Company (SZC) Limited.



KEY

- DEVELOPMENT SITE BOUNDARY
- GCN PRESENT (CONVENTIONAL SURVEYS)
- GCN PRESENT (EDNA SURVEYS)
- GCN ASSUMED PRESENT
- GCN ABSENT (CONFIRMED AND ASSUMED)
- DRY PONDS
- SCOPED OUT
- PROPOSED REFUGIA
- PROPOSED HIBERNACULA
- MITIGATION AREAS
- PERMANENT AMPHIBIAN FENCING
- PROPOSED HEDGEROWS
- RETAINED HEDGEROWS
- EXISTING POND TO BE REINSTATED UPON THE COMPLETION OF CONSTRUCTION WORKS
- RETAINED AND ENHANCED POND
- INDICATIVE POND FOR BIODIVERSITY NET GAIN
- INDICATIVE POND FOR GREAT CRESTED NEWT MITIGATION
- GRASSLAND
- RETAINED AND ENHANCED TREES AND SHRUBS
- NATIVE TREE AND SHRUB PLANTING
- INDICATIVE SWALE
- INDICATIVE ATTENUATION BASIN
- ROAD
- CUTTING OR EMBANKMENT
- CULVERT

NOT PROTECTIVELY MARKED

COPYRIGHT
Reproduced from Ordnance Survey map with the permission of Ordnance Survey on behalf of the controller of Her Majesty's Stationery Office © Crown Copyright (2021). All Rights reserved. NNB GenCo 0100060408.

SizewellC
Doing the power of good for Britain
EDF CGN

DOCUMENT:
SIZEWELL C
SIZEWELL LINK ROAD GREAT CRESTED NEWT LICENSING APPLICATION

DRAWING TITLE:
FINAL DEVELOPMENT MAP


SHEET 6 OF 8

DRAWING NO:
FIGURE F1

DATE:	DRAWN:	SCALE :
AUG 2021	R.C.	1:4,000 @A3

SCALE BAR
0 40 80 120 160 200 M

© Copyright 2021 NNB Generation Company (SZC) Limited. No part of this drawing is to be reproduced without prior permission of NNB Generation Company (SZC) Limited.

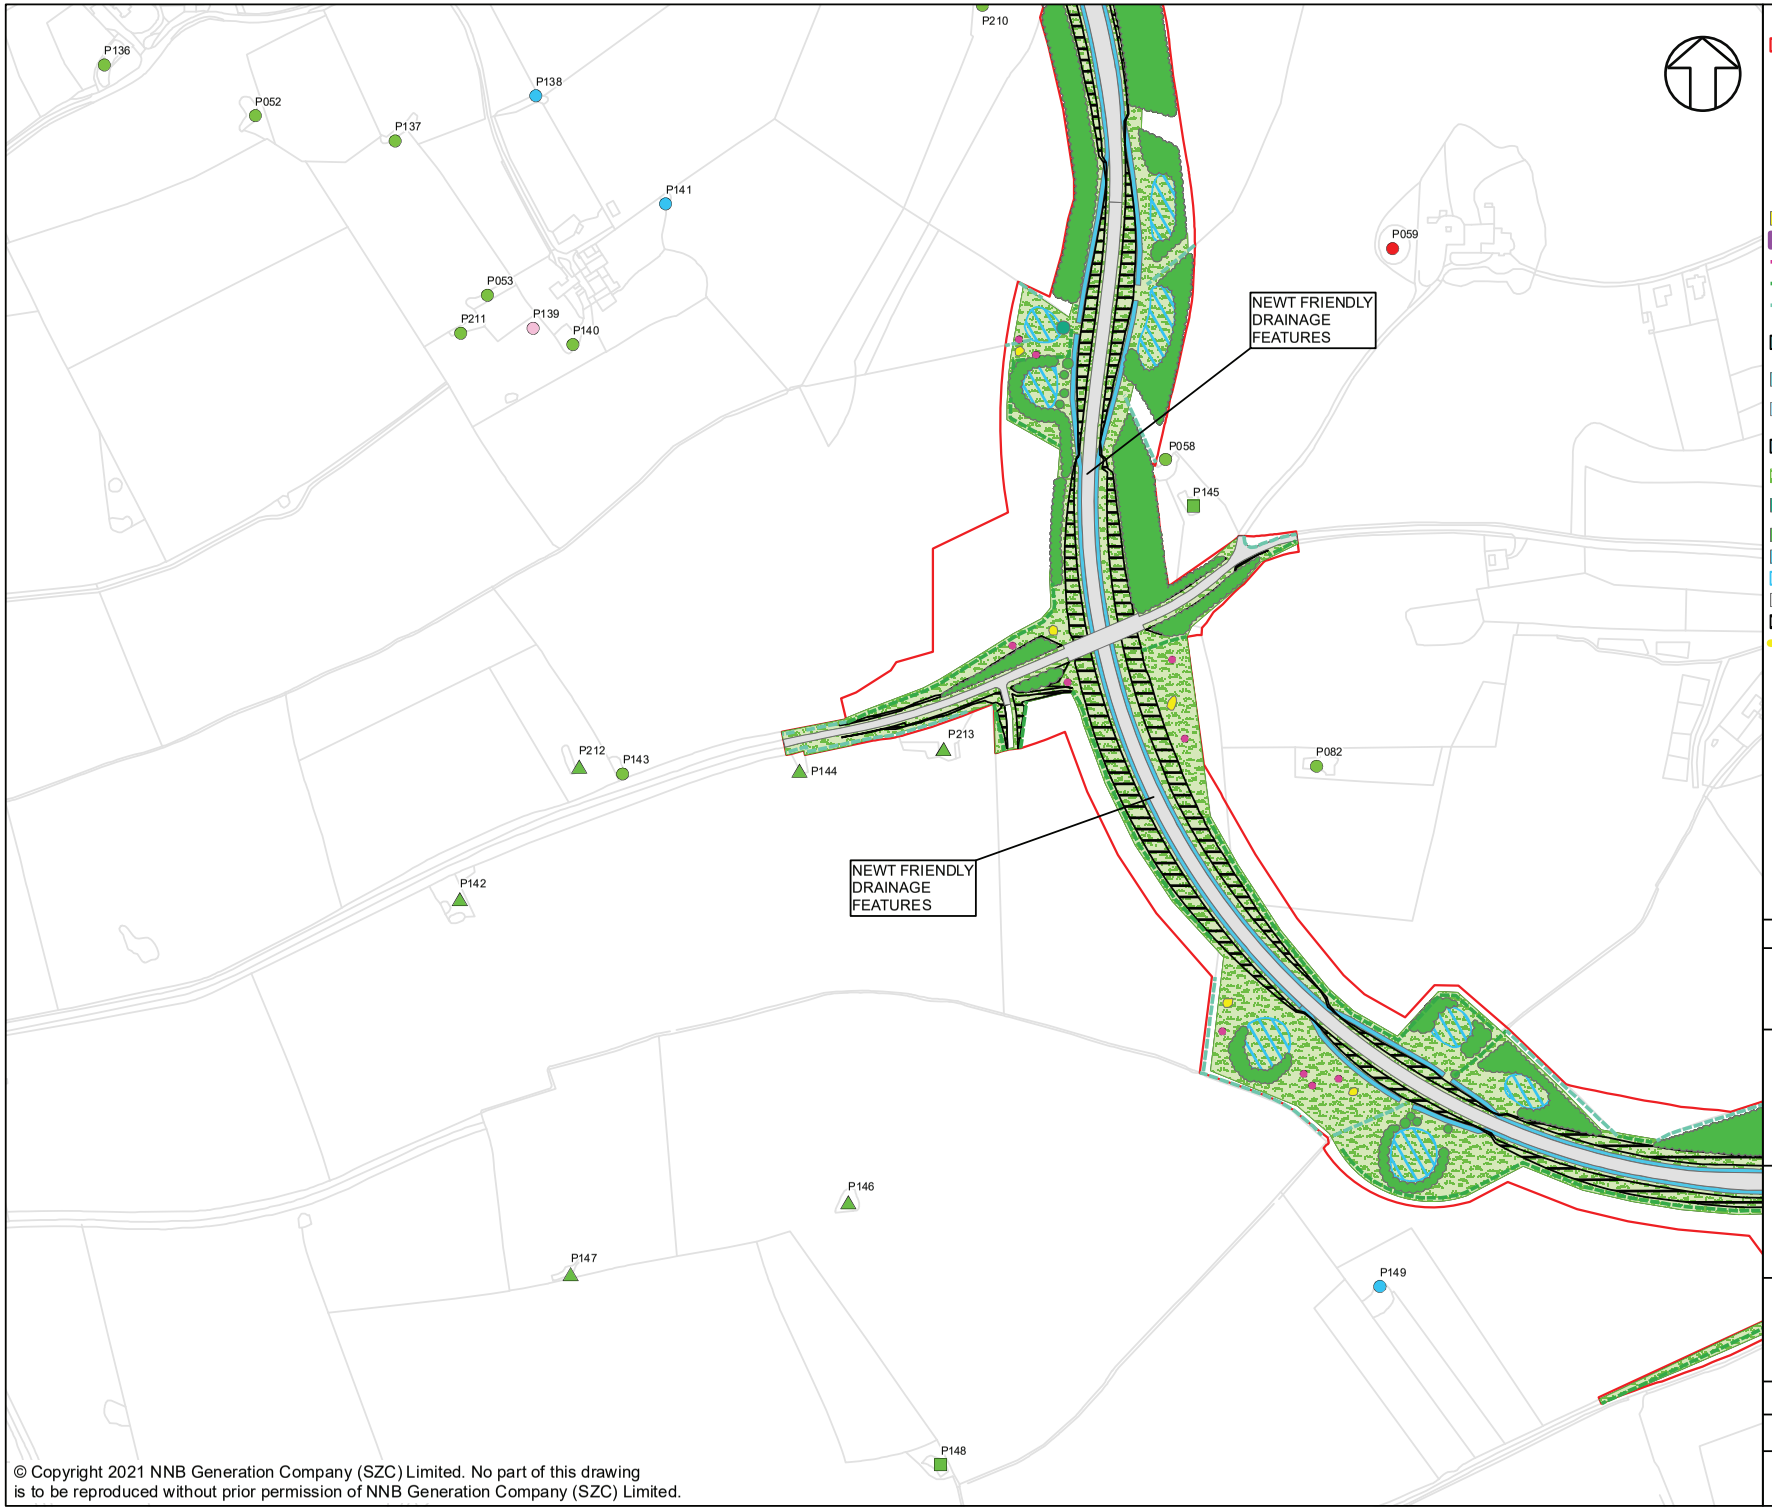

KEY

- DEVELOPMENT SITE BOUNDARY
- GCN PRESENT (CONVENTIONAL SURVEYS)
- GCN PRESENT (EDNA SURVEYS)
- GCN ASSUMED PRESENT
- GCN ABSENT (CONFIRMED AND ASSUMED)
- DRY PONDS
- SCOPED OUT
- PROPOSED REFUGIA
- PROPOSED HIBERNACULA
- MITIGATION AREAS
- PERMANENT AMPHIBIAN FENCING
- PROPOSED HEDGEROWS
- RETAINED HEDGEROWS
- EXISTING POND TO BE REINSTATED UPON THE COMPLETION OF CONSTRUCTION WORKS
- RETAINED AND ENHANCED POND
- INDICATIVE POND FOR BIODIVERSITY NET GAIN
- INDICATIVE POND FOR GREAT CRESTED NEWT MITIGATION
- GRASSLAND
- RETAINED AND ENHANCED TREES AND SHRUBS
- NATIVE TREE AND SHRUB PLANTING
- INDICATIVE SWALE
- INDICATIVE ATTENUATION BASIN
- ROAD
- CUTTING OR EMBANKMENT
- CULVERT

NOT PROTECTIVELY MARKED

COPYRIGHT
Reproduced from Ordnance Survey map with the permission of Ordnance Survey on behalf of the controller of Her Majesty's Stationery Office © Crown Copyright (2021). All Rights reserved. NNB GenCo 0100060408.

SizewellC
Doing the power of good for Britain
EDF CGN

DOCUMENT:
SIZEWELL C
SIZEWELL LINK ROAD GREAT CRESTED NEWT LICENSING APPLICATION

DRAWING TITLE:
FINAL DEVELOPMENT MAP

SHEET 7 OF 8

DRAWING NO:
FIGURE F1

DATE:	DRAWN:	SCALE :
AUG 2021	R.C.	1:4,000 @A3

SCALE BAR
0 40 80 120 160 200 M

© Copyright 2021 NNB Generation Company (SZC) Limited. No part of this drawing is to be reproduced without prior permission of NNB Generation Company (SZC) Limited.



KEY

- DEVELOPMENT SITE BOUNDARY
- GCN PRESENT (CONVENTIONAL SURVEYS)
- GCN PRESENT (EDNA SURVEYS)
- GCN ASSUMED PRESENT
- GCN ABSENT (CONFIRMED AND ASSUMED)
- DRY PONDS
- SCOPED OUT
- PROPOSED REFUGIA
- PROPOSED HIBERNACULA
- MITIGATION AREAS
- PERMANENT AMPHIBIAN FENCING
- PROPOSED HEDGEROWS
- RETAINED HEDGEROWS
- EXISTING POND TO BE REINSTATED UPON THE COMPLETION OF CONSTRUCTION WORKS
- RETAINED AND ENHANCED POND
- INDICATIVE POND FOR BIODIVERSITY NET GAIN
- INDICATIVE POND FOR GREAT CRESTED NEWT MITIGATION
- GRASSLAND
- RETAINED AND ENHANCED TREES AND SHRUBS
- NATIVE TREE AND SHRUB PLANTING
- INDICATIVE SWALE
- INDICATIVE ATTENUATION BASIN
- ROAD
- CUTTING OR EMBANKMENT
- CULVERT

NOT PROTECTIVELY MARKED

COPYRIGHT
Reproduced from Ordnance Survey map with the permission of Ordnance Survey on behalf of the controller of Her Majesty's Stationery Office © Crown Copyright (2021). All Rights reserved. NNB GenCo 0100060408.

SizewellC
Doing the power of good for Britain
EDF CGN

DOCUMENT:
SIZEWELL C
SIZEWELL LINK ROAD GREAT CRESTED NEWT LICENSING APPLICATION

DRAWING TITLE:
FINAL DEVELOPMENT MAP

SHEET 8 OF 8

DRAWING NO:
FIGURE F1

DATE:	DRAWN:	SCALE :
AUG 2021	R.C.	1:4,000 @A3

SCALE BAR
0 40 80 120 160 200 M

© Copyright 2021 NNB Generation Company (SZC) Limited. No part of this drawing is to be reproduced without prior permission of NNB Generation Company (SZC) Limited.