Royal HaskoningDHV
Enhancing Society Together

VATTENFALL

Norfolk Vanguard Offshore Wind Farm

Outline Traffic Management Plan (tracked changes)

Part 2 of 4

Applicant: Norfolk Vanguard Limited
Document Reference: 8.8
Pursuant to: APFP Regulation: 5(2)(q)
Deadline 7

Date: 02 May 2019
Revision: Version 2
Author: Royal HaskoningDHV

Photo: Kentish Flats Offshore Wind Farm

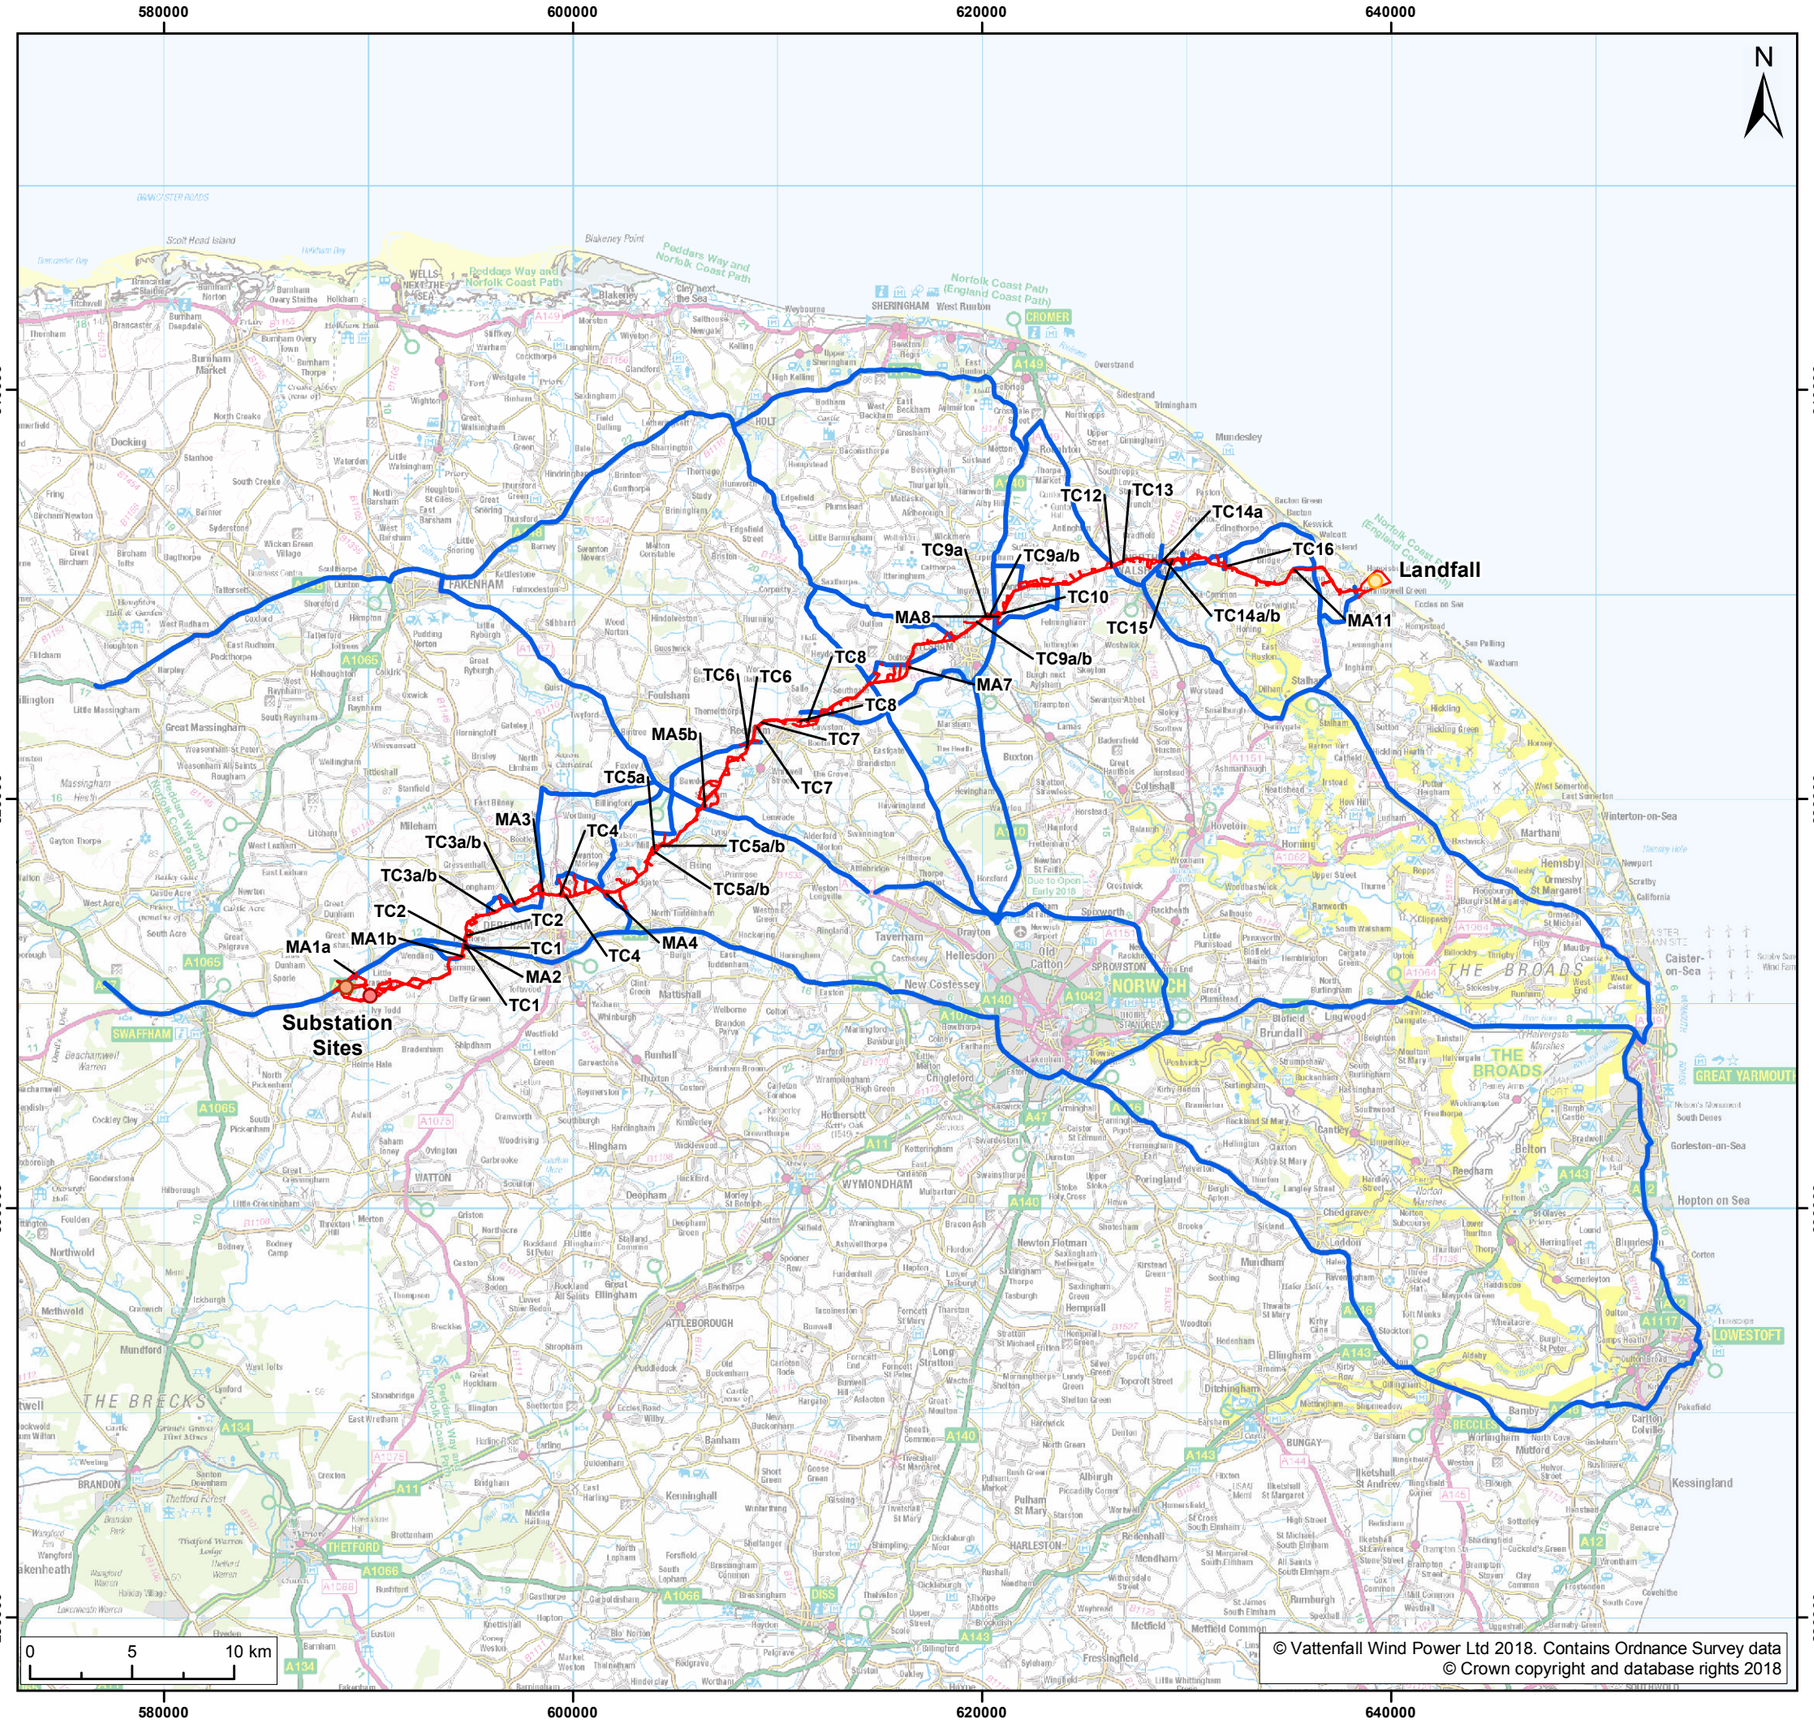

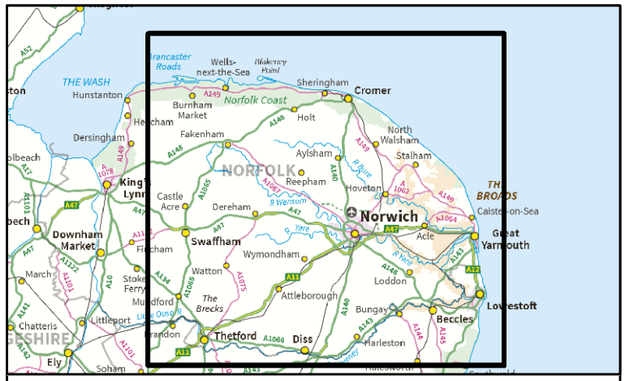

Legend:

- Norfolk Vanguard onshore red line boundary
- Landfall zone location
- Onshore project substation location
- National Grid substation extension location
- HGV Route

Project: Norfolk Vanguard	Report: Outline Traffic Management Plan

Title: HGV Delivery Routes

Figure: 3 | Drawing No: PB4476-006-009-003

Revision:	Date:	Drawn:	Checked:	Size:	Scale:
01	04/06/2018	LB	RE	A3	1:300,000

Co-ordinate system: British National Grid **EPSG:** 27700

VATTENFALL

Royal HaskoningDHV
Enhancing Society Together

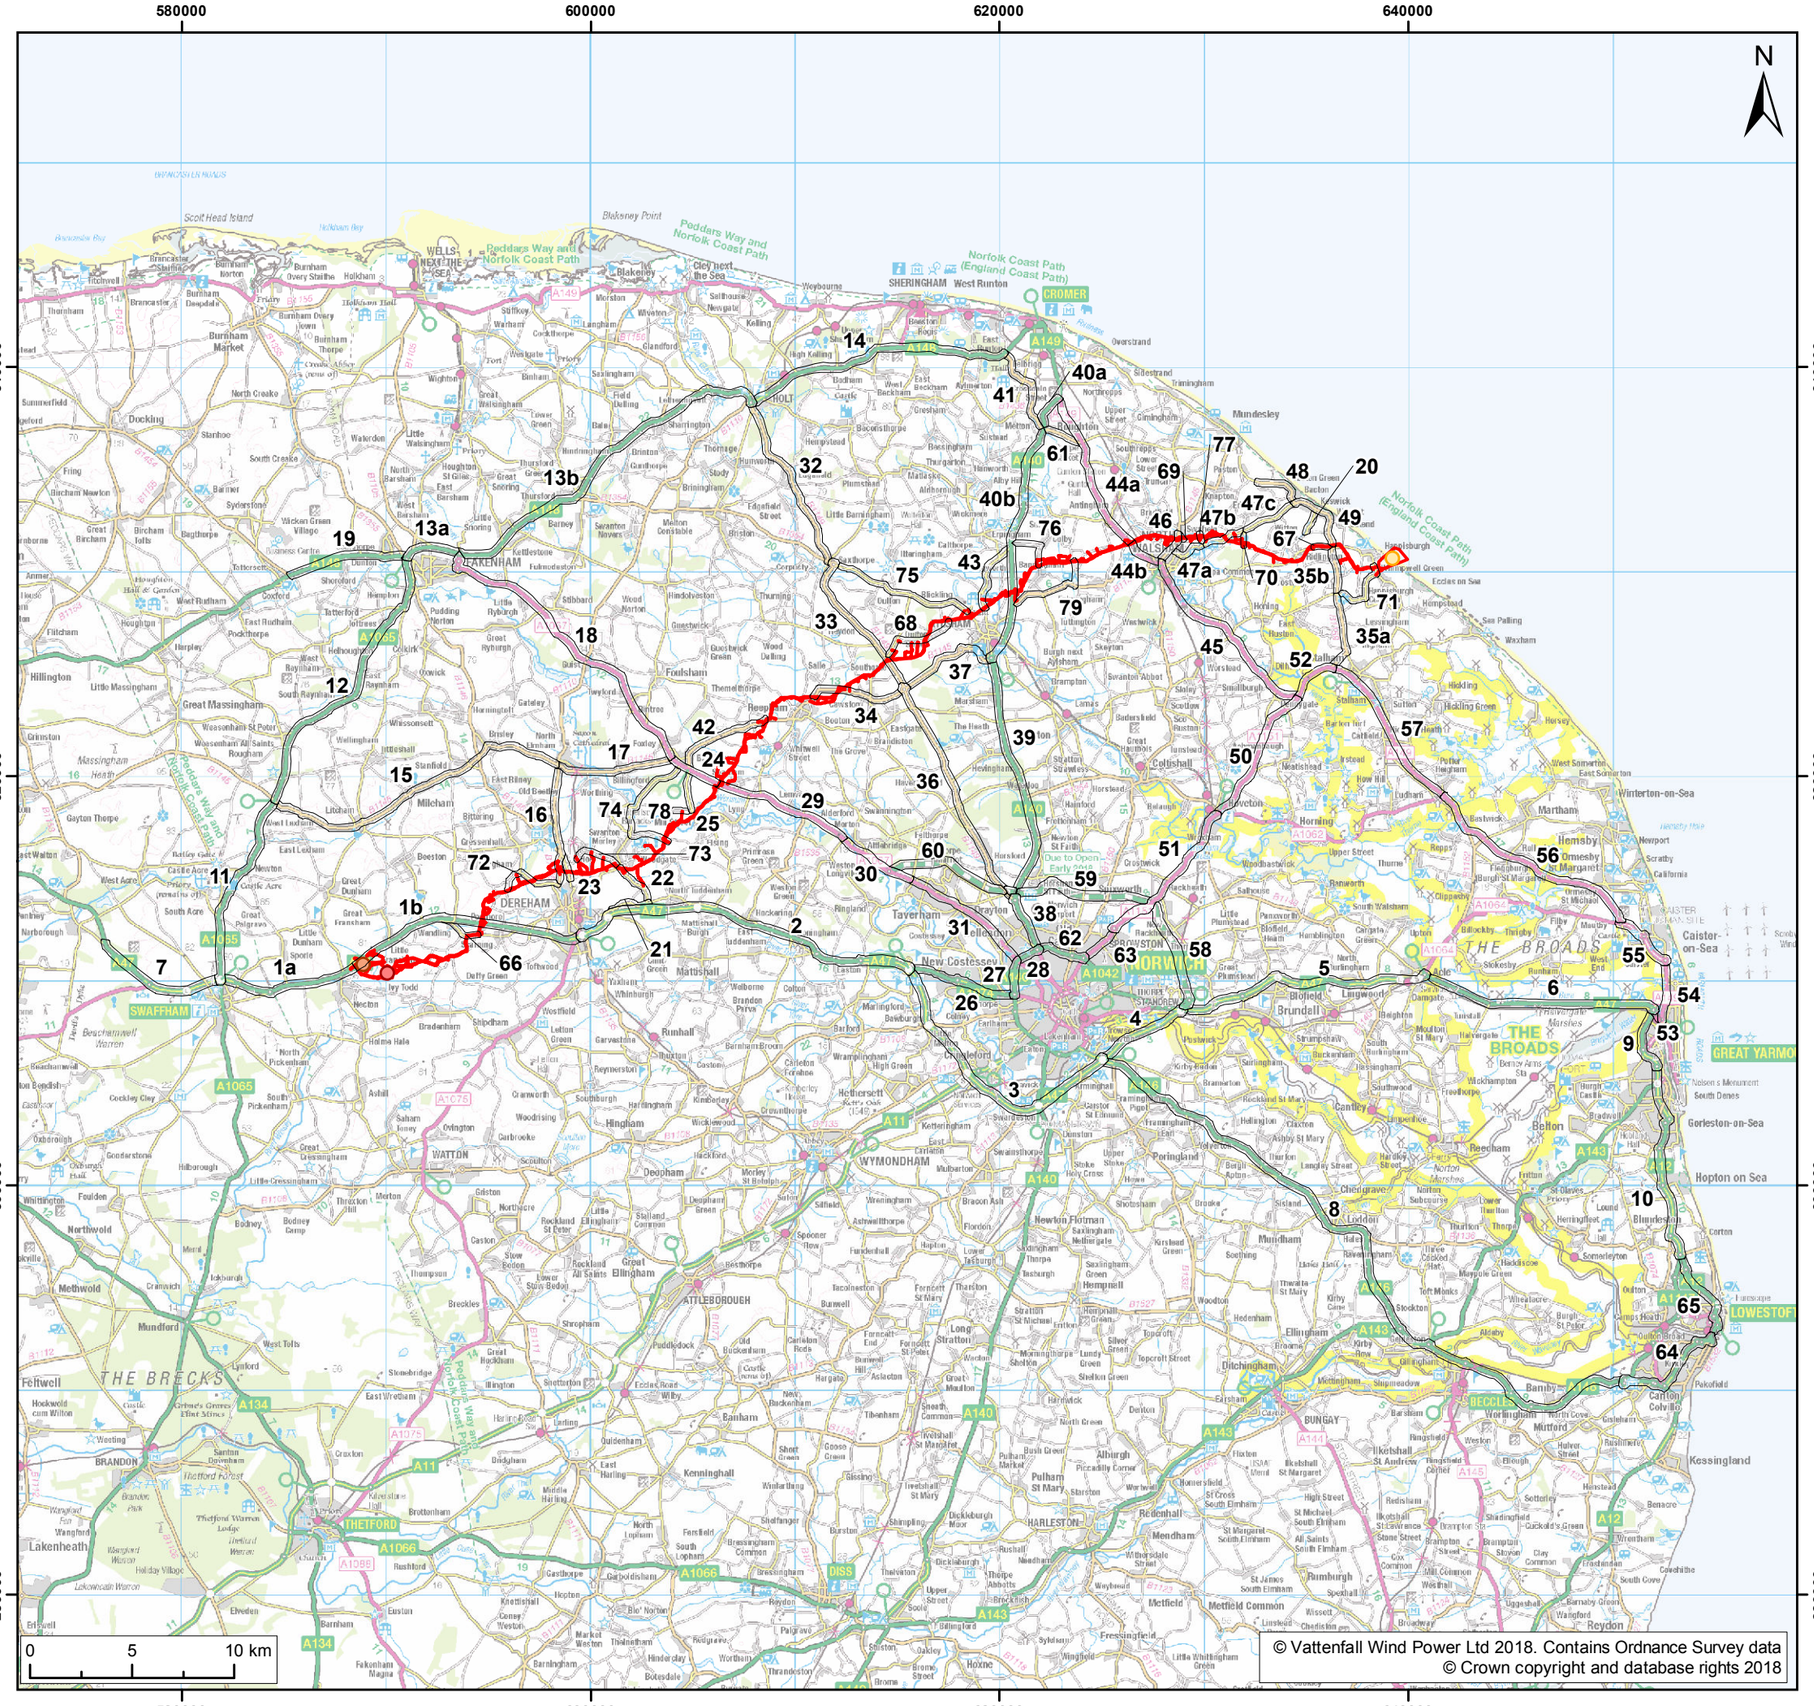

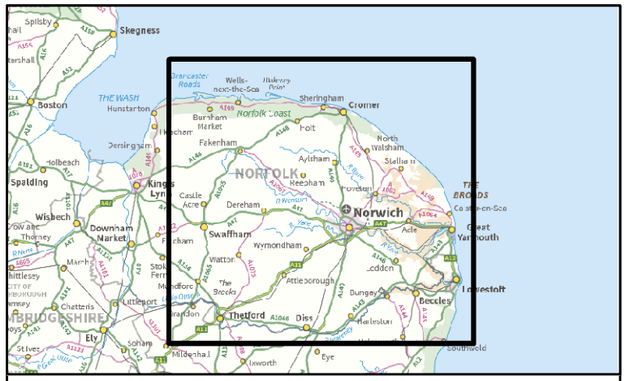

Legend:

- Norfolk Vanguard onshore red line boundary
- Landfall zone location
- Onshore project substation location
- National Grid substation extension location
- Highway links

Project:	Report:
Norfolk Vanguard	Outline Traffic Management Plan

Title: Highway Links (Stage 2)

Figure: 4 | Drawing No: PB4476-006-009-002

Revision:	Date:	Drawn:	Checked:	Size:	Scale:
01	04/06/2018	LB	RE	A3	1:300,000

Co-ordinate system: British National Grid **EPSG:** 27700

VATTENFALL

Royal HaskoningDHV
Enhancing Society Together

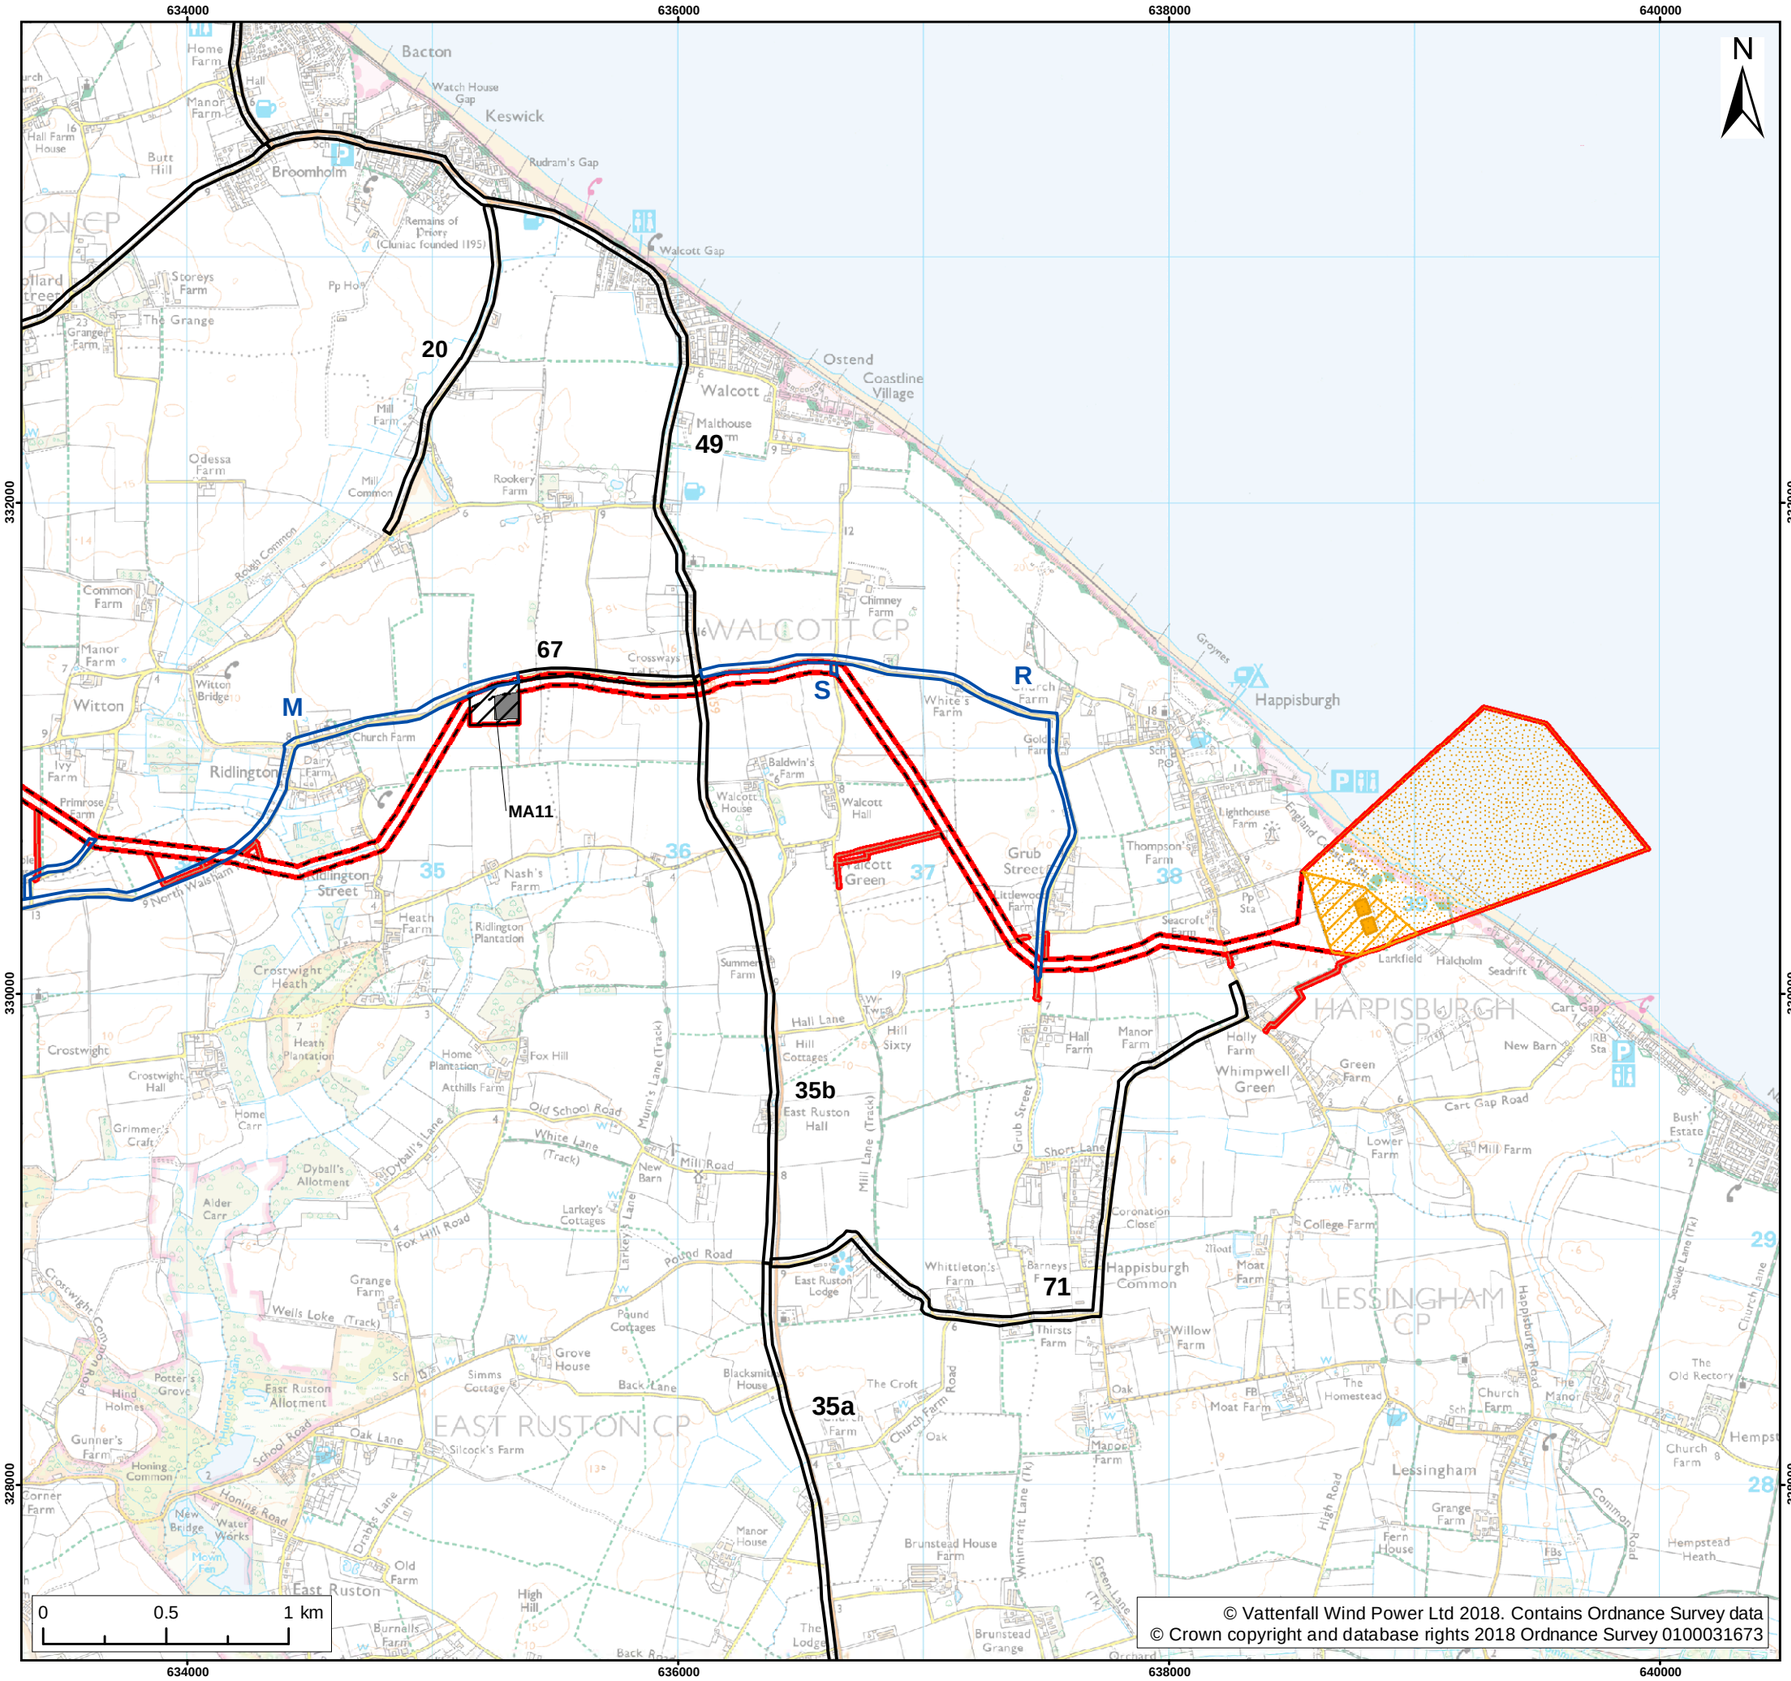

© Vattenfall Wind Power Ltd 2018. Contains Ordnance Survey data
© Crown copyright and database rights 2018 Ordnance Survey 0100031673

Legend:

- Norfolk Vanguard onshore red line boundary

Landfall
- Landfall zone
- Landfall compound zone
- Indicative landfall compound

Onshore cable route
- Onshore cable route
- Mobilisation zone
- Indicative mobilisation area compound

Access
- Construction access
- Operation access

Highway links
- Major highway links
- Minor highway links

Project:	Report:
Norfolk Vanguard	Outline Traffic Management Plan

Title: Highway Links (Stage 3) (map 1 of 9)

Figure: 5 | Drawing No: PB4476-006-009-005

Revision:	Date:	Drawn:	Checked:	Size:	Scale:
01	04/06/2018	LB	RE	A3	1:25,000

Co-ordinate System: British National Grid **EPSG:** 27700

VATTENFALL

Royal HaskoningDHV
Enhancing Society Together

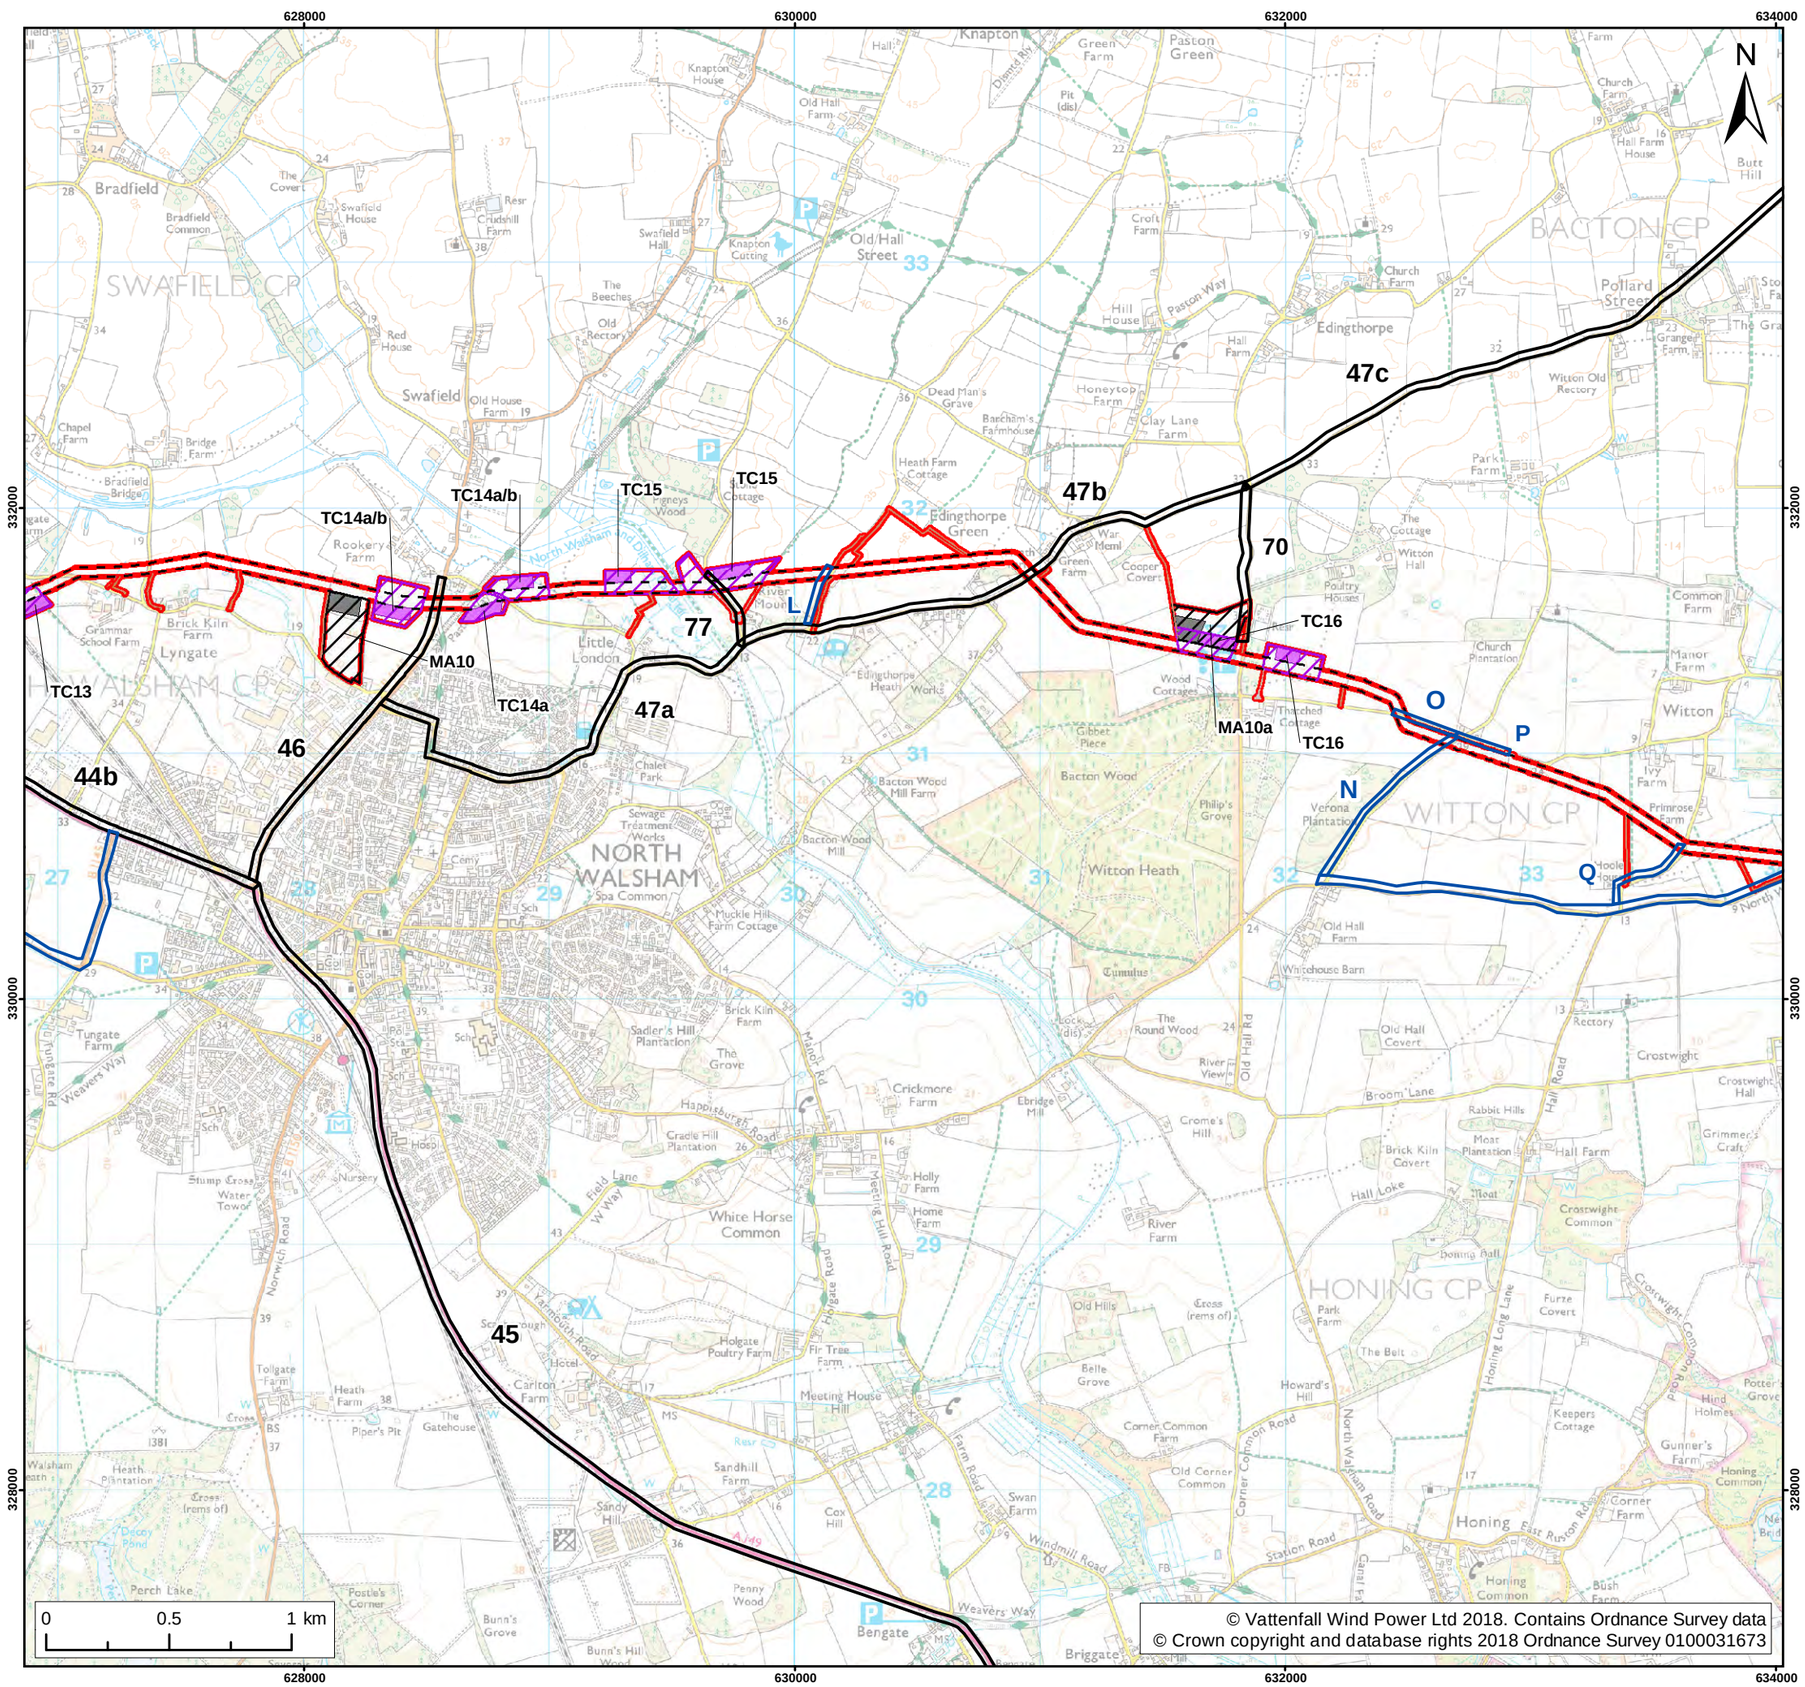

Legend:

- Norfolk Vanguard onshore red line boundary

Onshore cable route

- Onshore cable route
- Trenchless crossing zone (e.g. HDD)
- Indicative trenchless crossing compound
- Mobilisation zone
- Indicative mobilisation area compound

Access

- Construction access
- Operation access

Highway links

- Major highway links
- Minor highway links

Project:	Report:
Norfolk Vanguard	Outline Traffic Management Plan

Title: Highway Links (Stage 3) (map 2 of 9)

Figure:	Drawing No:
5	PB4476-006-009-005

Revision:	Date:	Drawn:	Checked:	Size:	Scale:
01	04/06/2018	LB	RE	A3	1:25,000

Co-ordinate System: British National Grid **EPSG:** 27700

VATTENFALL

Royal HaskoningDHV
Enhancing Society Together

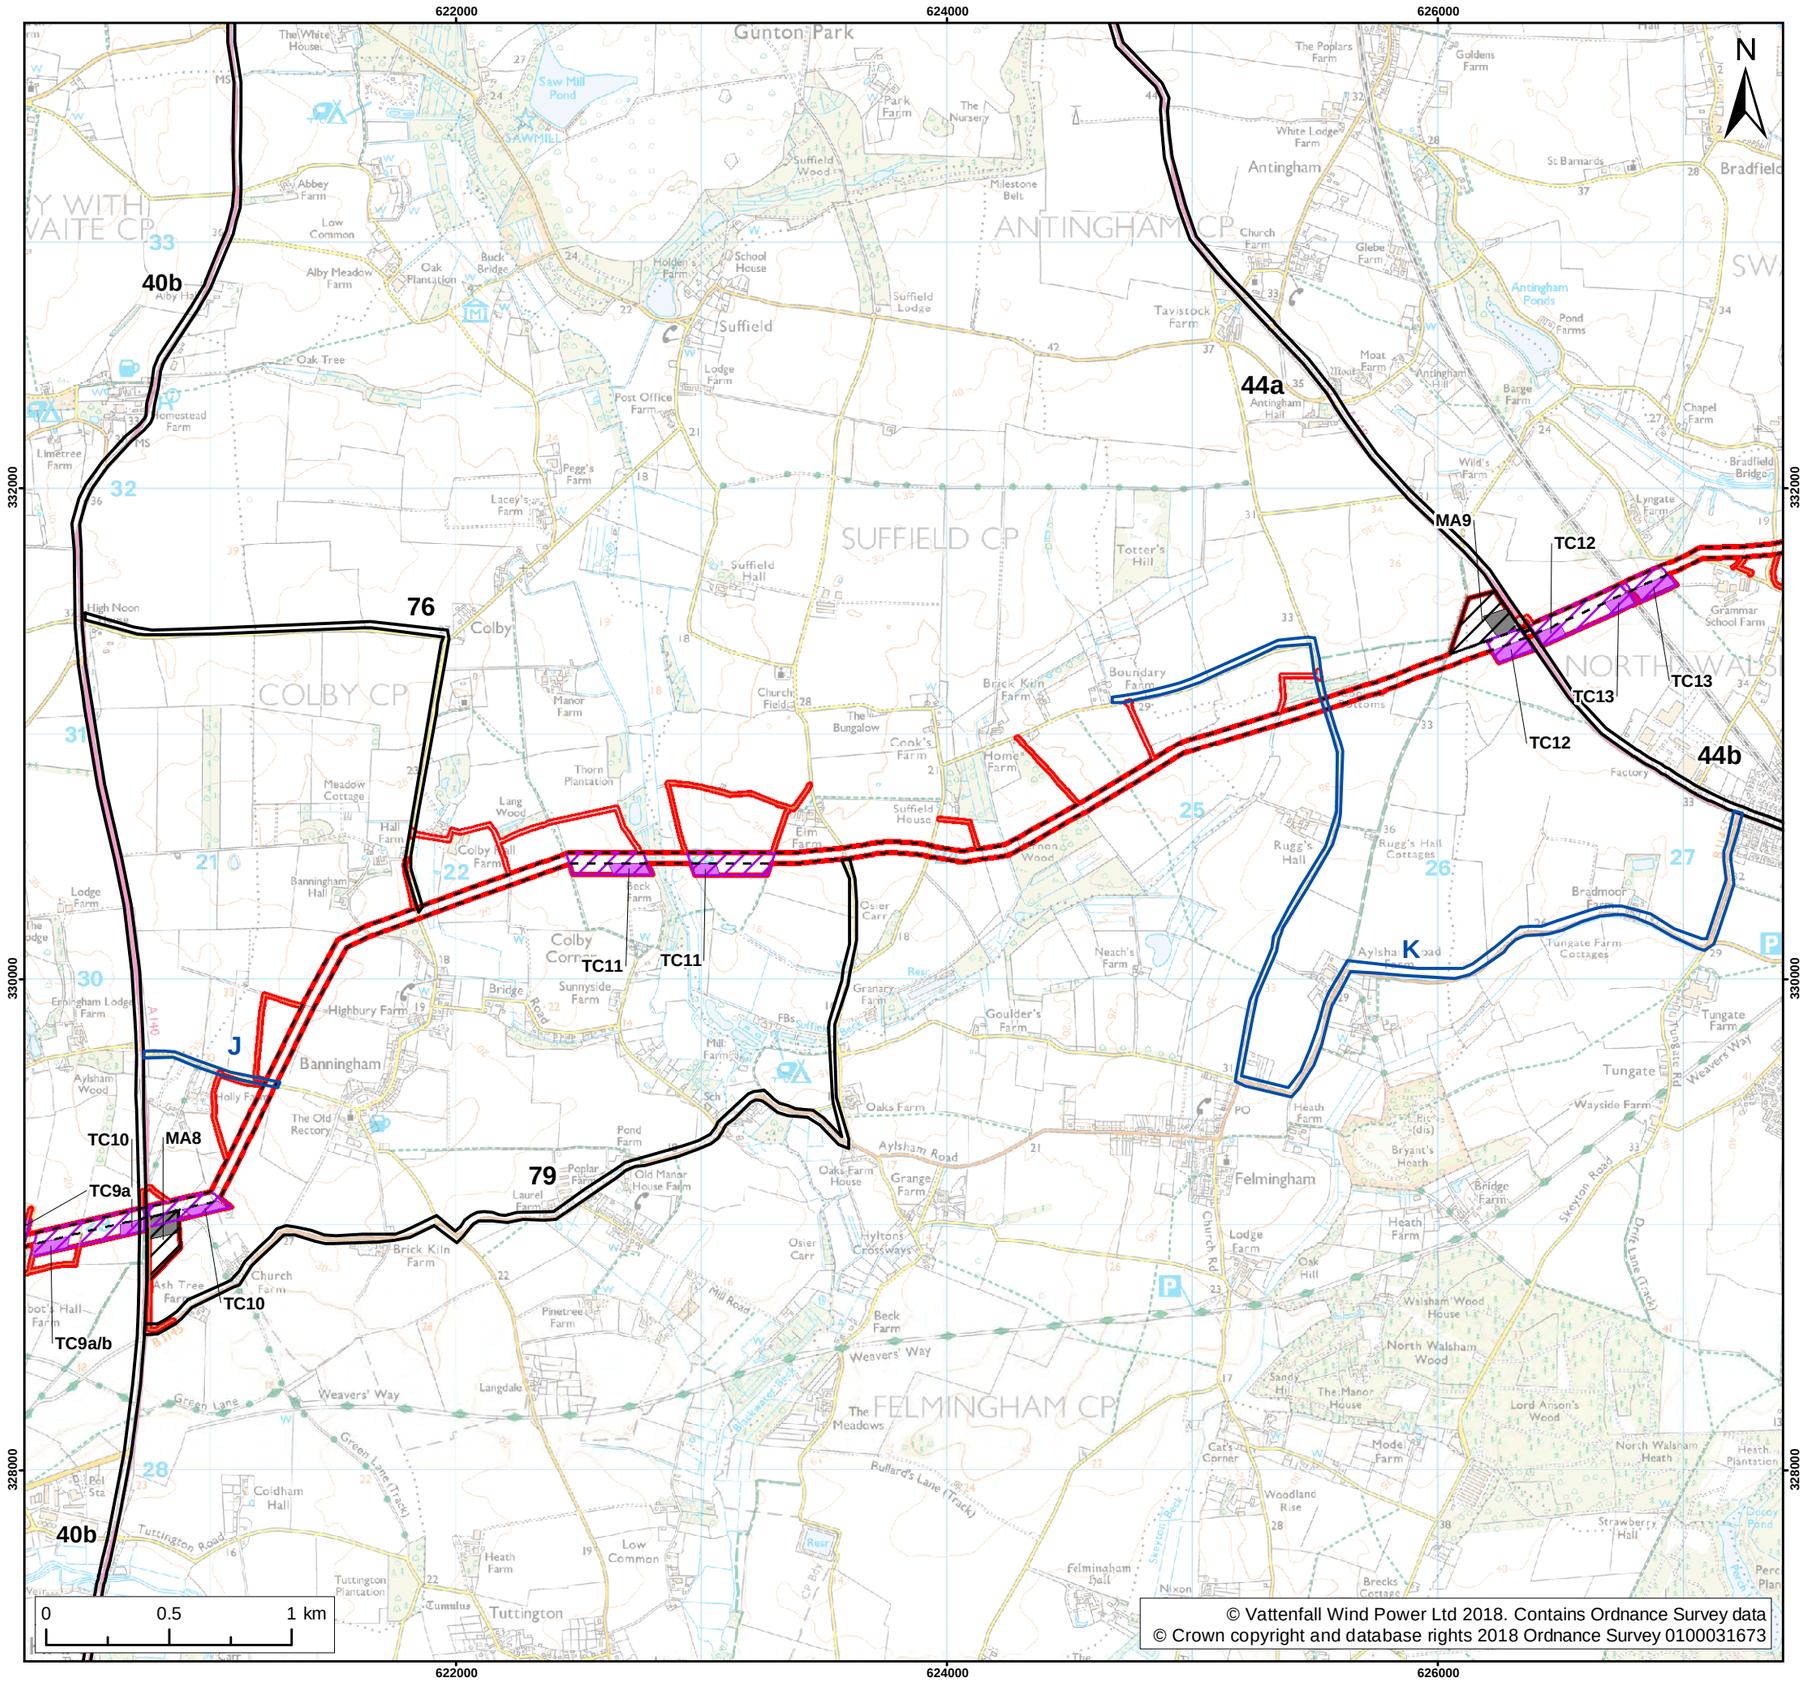

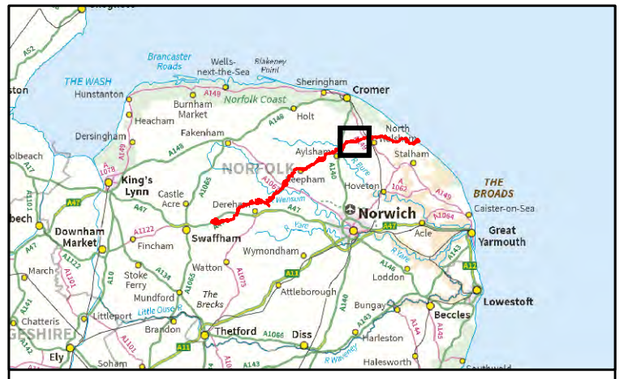

Legend:

- Norfolk Vanguard onshore red line boundary

Onshore cable route

- Onshore cable route
- Trenchless crossing zone (e.g. HDD)
- Indicative trenchless crossing compound
- Mobilisation zone
- Indicative mobilisation area compound

Access

- Construction access
- Operation access

Highway links

- Major highway links
- Minor highway links

Project: Norfolk Vanguard	Report: Outline Traffic Management Plan

Title: Highway Links (Stage 3) (map 3 of 9)

Figure:	Drawing No:
5	PB4476-006-009-005

Revision:	Date:	Drawn:	Checked:	Size:	Scale:
01	04/06/2018	LB	RE	A3	1:25,000

Co-ordinate System: British National Grid **EPSG:** 27700

VATTENFALL

Royal HaskoningDHV
Enhancing Society Together

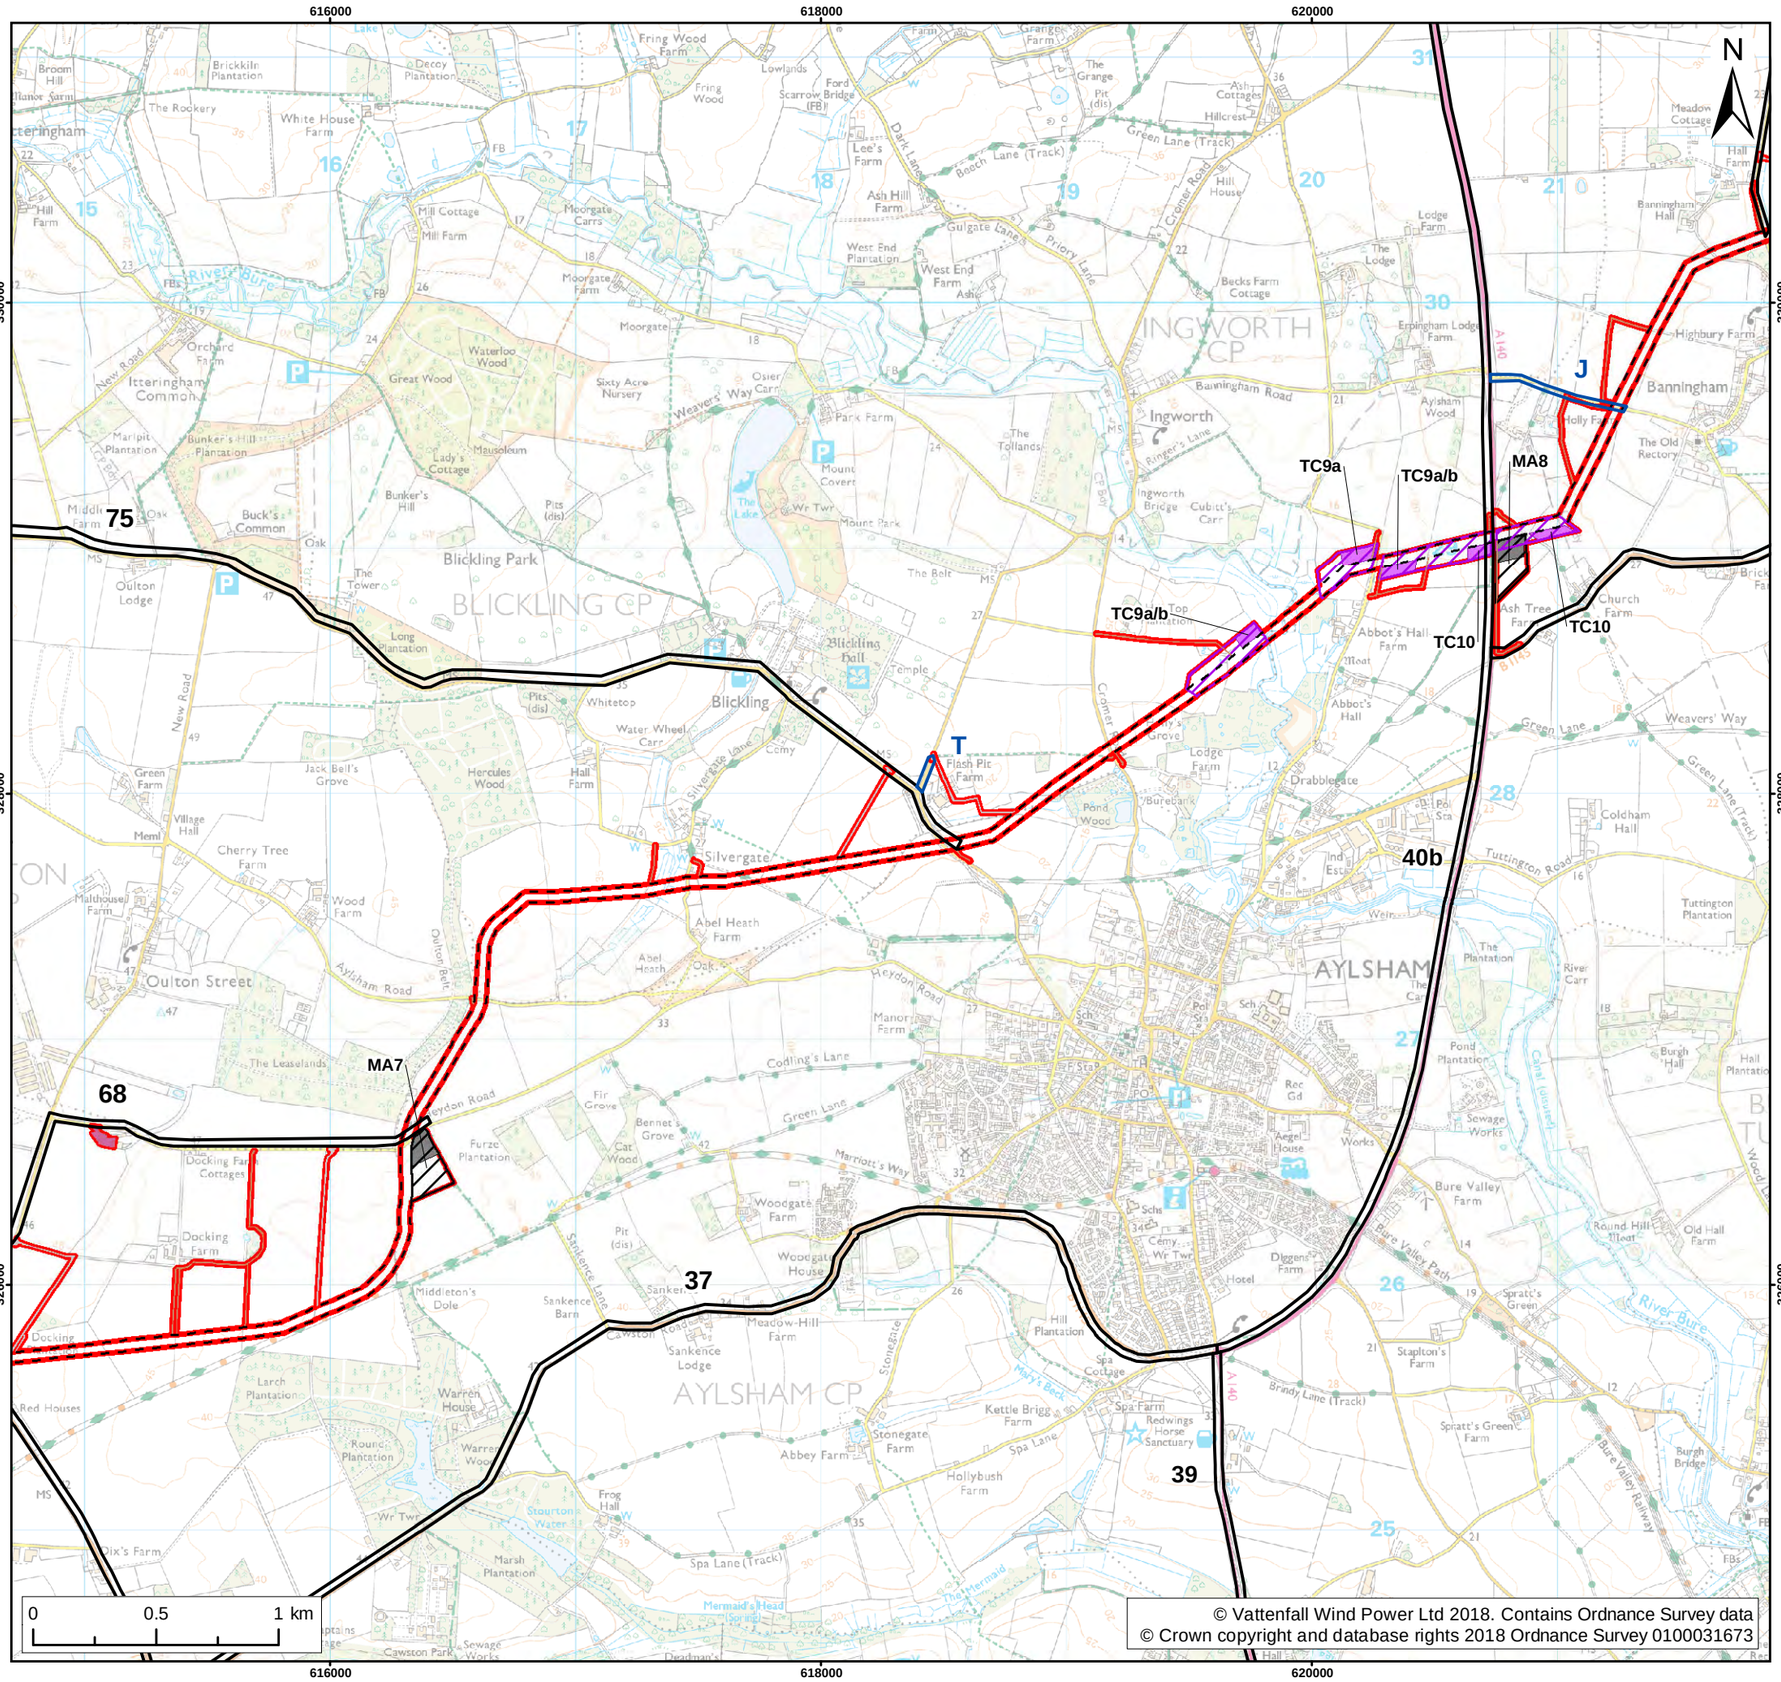

© Vattenfall Wind Power Ltd 2018. Contains Ordnance Survey data
© Crown copyright and database rights 2018 Ordnance Survey 0100031673

Legend:

- Norfolk Vanguard onshore red line boundary

Onshore cable route

- Onshore cable route
- Trenchless crossing zone (e.g. HDD)
- Indicative trenchless crossing compound
- Mobilisation zone
- Indicative mobilisation area compound
- Cable logistics area

Access

- Construction access
- Operation access

Highway links

- Major highway links
- Minor highway links

Project: Norfolk Vanguard	Report: Outline Traffic Management Plan

Title: Highway Links (Stage 3) (map 4 of 9)

Figure: 5 | Drawing No: PB4476-006-009-005

Revision:	Date:	Drawn:	Checked:	Size:	Scale:
01	04/06/2018	LB	RE	A3	1:25,000

Co-ordinate System: British National Grid **EPSG:** 27700

VATTENFALL

Royal HaskoningDHV
Enhancing Society Together

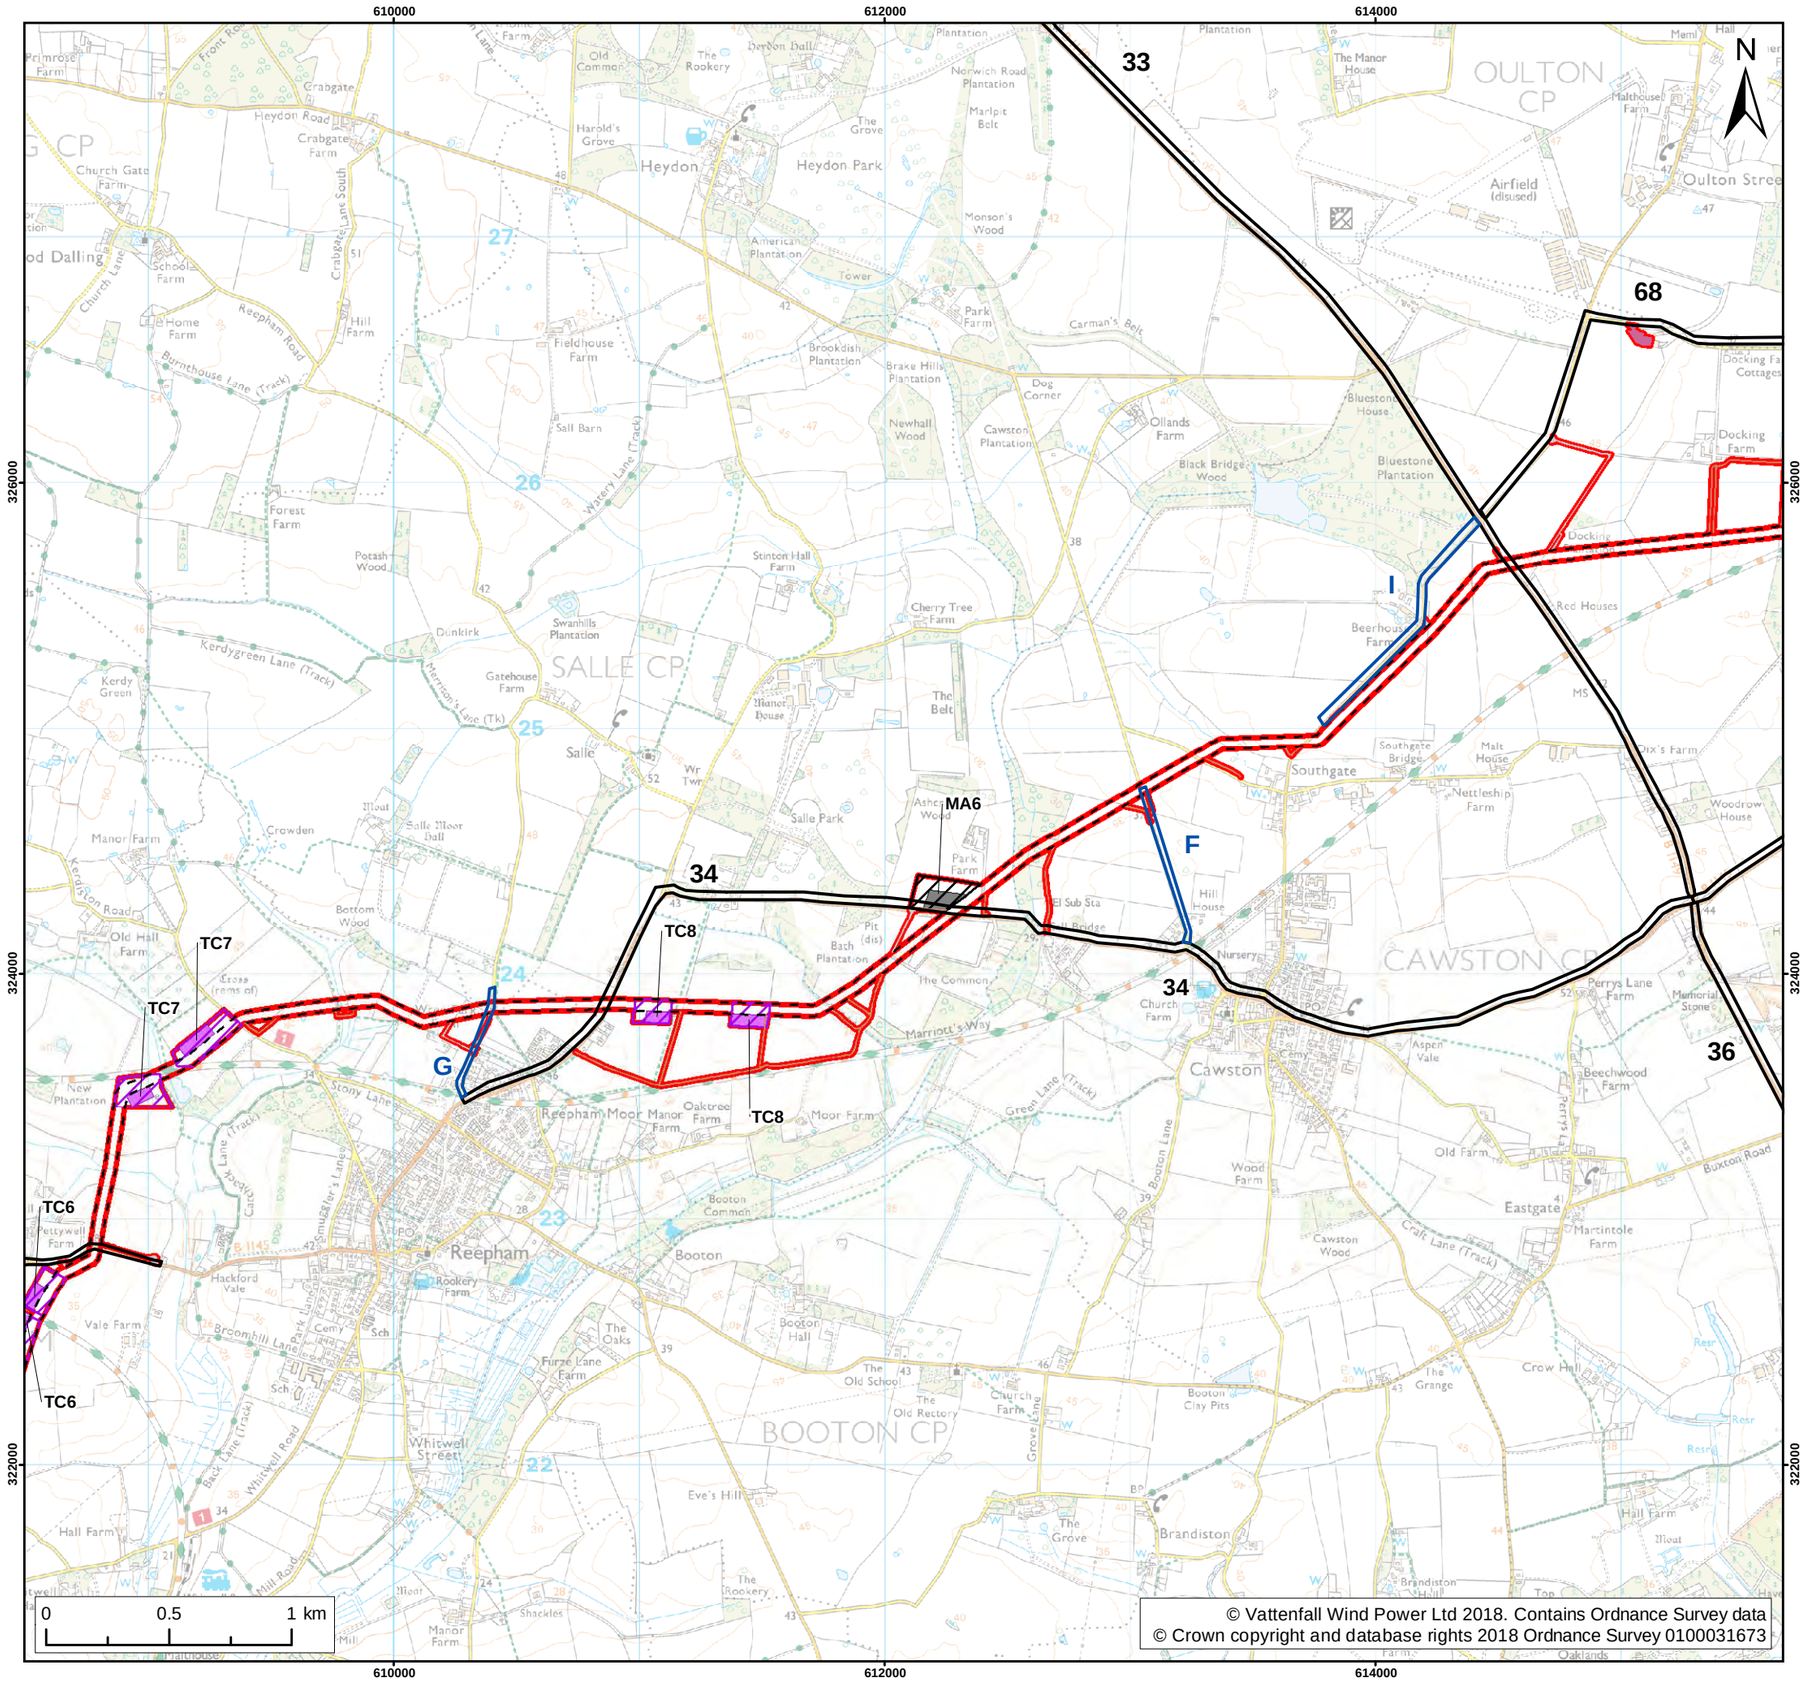

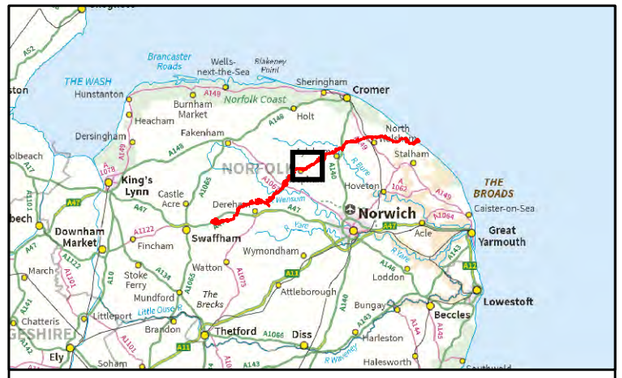

Legend:

- Norfolk Vanguard onshore red line boundary

Onshore cable route

- Onshore cable route
- Trenchless crossing zone (e.g. HDD)
- Indicative trenchless crossing compound
- Mobilisation zone
- Indicative mobilisation area compound
- Cable logistics area

Access

- Construction access
- Operation access

Highway links

- Major highway links
- Minor highway links

Project:	Report:
Norfolk Vanguard	Outline Traffic Management Plan

Title: Highway Links (Stage 3) (map 5 of 9)

Figure: 5 | Drawing No: PB4476-006-009-005

Revision:	Date:	Drawn:	Checked:	Size:	Scale:
01	04/06/2018	LB	RE	A3	1:25,000

Co-ordinate System: British National Grid **EPSG:** 27700

VATTENFALL

Royal HaskoningDHV
Enhancing Society Together