From:	Dominika Phillips
To:	Hornsea Project Three; KJ Johansson; Kay Sully
Cc:	Stuart Livesey; Andrew Guyton
Subject:	Hornsea Project Three (UK) Ltd response to Deadline 4 (Part 18)
Date:	15 January 2019 23:27:52
Attachments:	image001.png D4_HOW03_Appendix 84_Onshore Order Limits.pdf

Dear Kay, K-J

Please find attached the 18th instalment of documents.

Best regards,
Dr Dominika Chalder PIEMA
Environment and Consent Manager

[redacted]

Environmental Management UK | Wind Power
5 Howick Place | London | SW1P 1WG

Ørsted

Please consider the environment before printing this e-mail

****

This communication contains information which is confidential and is for the exclusive use of the addressee(s).

If you are not a named addressee, please inform the sender immediately and also delete the communication from your system.

Orsted Power (UK) Limited is registered in England
Registered number: 04984787
Registered Address: 5 Howick Place, London, SW1P 1WG
The Company is a wholly owned subsidiary of Orsted A/S (a company registered in Denmark)
More information on the business of the Orsted group can be found at www.orsted.com
Disclaimer version 1.1

This email has been scanned by the Symantec Email Security.cloud service.
For more information please visit http://www.symanteccloud.com

Hornsea Project Three
Offshore Wind Farm

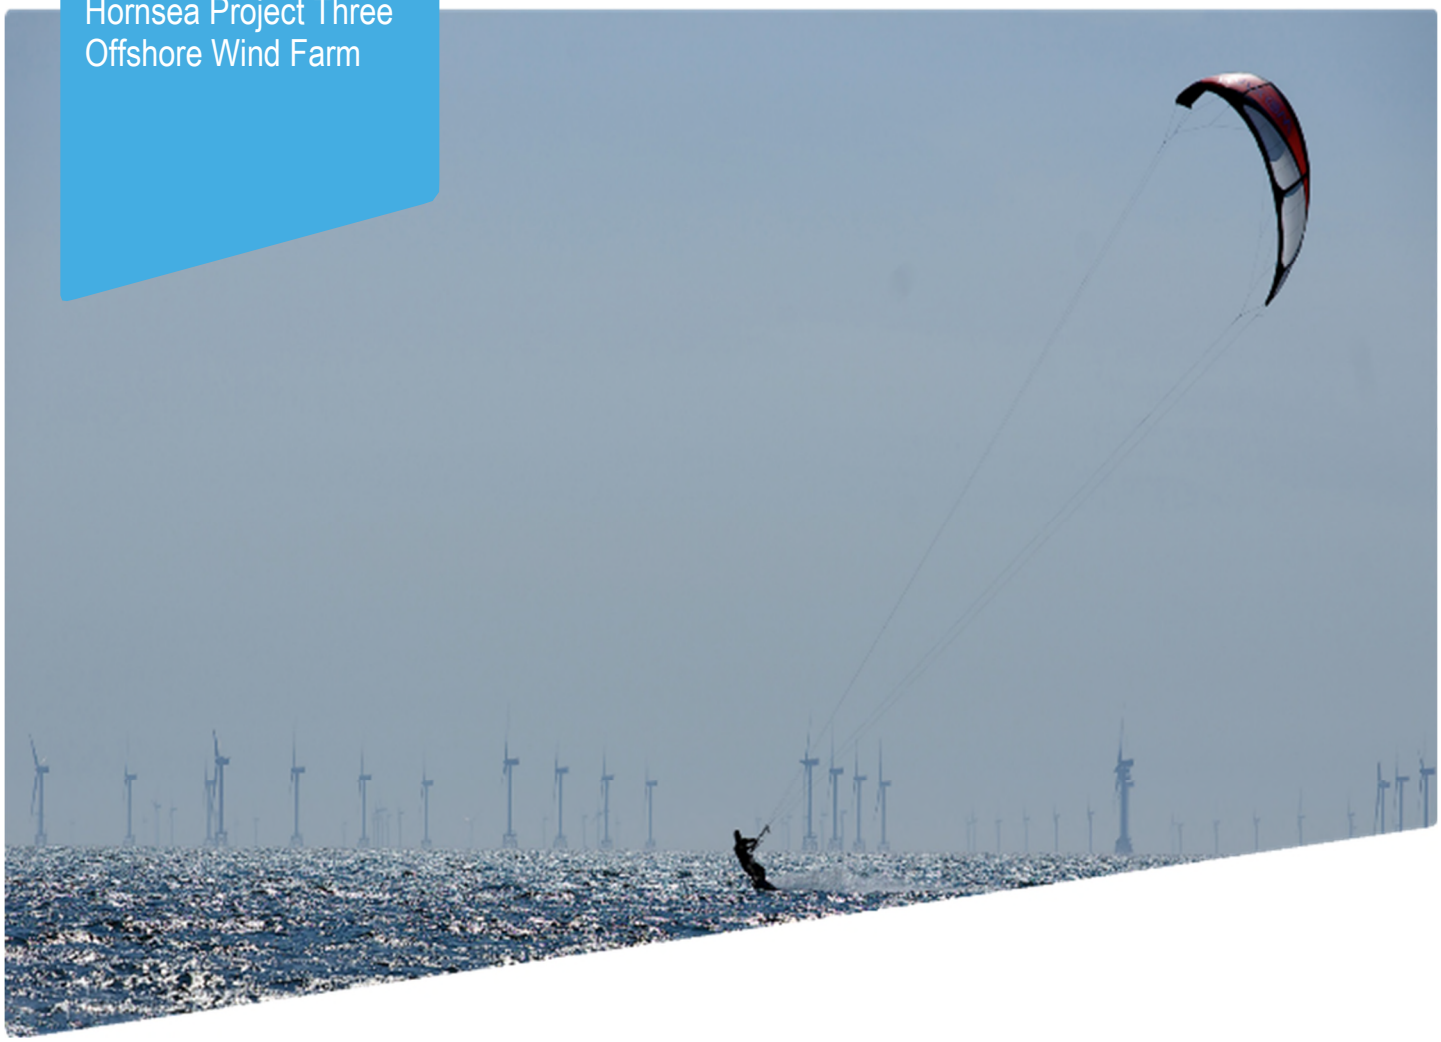

Hornsea Project Three

Offshore Wind Farm

Appendix 84 to Deadline 4 submission – Onshore Order Limits

Date: 15th January 2019

Hornsea 3
Offshore Wind Farm

Ørsted

Document Control			
Document Properties			
Organisation	Ørsted Hornsea Project Three		
Author	Ørsted		
Checked by	Richard Grist		
Approved by	Andrew Guyton		
Title	Appendix 84 to Deadline 4 submission – Location Plan (Onshore)		
PINS Document Number			
Version History			
Date	Version	Status	Description / Changes
14/05/2018	1	Final	Original Application
15/01/2019	A	Final	Submitted at Deadline 4 (15/01/2019)

Ørsted

5 Howick Place,

London, SW1P 1WG

© Orsted Power (UK) Ltd, 2019. All rights reserved

Front cover picture: Kite surfer near a UK offshore wind farm © Ørsted Hornsea Project Three (UK) Ltd., 2019.

Hornsea Project Three Offshore Wind Farm

Onshore Order Limits

Index Sheet

APFP Regulations Reference : 5(2)(q) Application Document Number : A2.2.2

Hornsea Project Three

Order Limits*

Note: * This plan shows part of the offshore order limit as well. For full view of offshore order limit please refer to Application Document Number : A2.2.1

Source:
© Crown copyright and database rights 2019 Ordnance Survey 0100031673

Coordinate system: British National Grid
Vertical reference: ODN
Scale @ A1: 1:100000

0 1 2 4 6 8 Kilometres
0 0.5 1 2 3 4 5 Miles

REV	REMARK	DATE
00	First Issue	May 2018
01	Second Issue	January 2019
--	--	--
--	--	--
--	--	--

Hornsea Project Three Offshore Wind Farm
APFP Regulations Reference: 5(2)(q)
Application Document Number: A2.2.2
Document no: HOW03APP14
Created by: NATMO
Checked by: RICGR
Approved by: ANGUY

Ørsted

Hornsea Project Three Offshore Wind Farm

Onshore Order Limits

Sheet 1 of 36

APFP Regulations Reference : 5(2)(q) Application Document Number : A2.2.2

Hornsea Project Three

Order Limits*

Note: * This plan shows part of the offshore order limit as well. For full view of offshore order limit please refer to Application Document Number : A2.2.1

© Crown copyright and database rights 2019 Ordnance Survey 0100031673

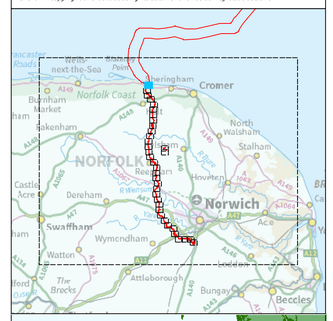

Coordinate system: British National Grid
Vertical reference: ODN
Scale @ A1: 1:2500

0 25 50 100 150 200 Metres
0 25 50 100 150 200 Yards

REV	REMARK	DATE
00	First Issue	May 2018
01	Second Issue	January 2019
...	...	...
...	...	...
...	...	...

Hornsea Project Three Offshore Wind Farm
APFP Regulations Reference: 5(2)(q)
Application Document Number: A2.2.2
Document no: HOW03APP14
Created by: NATMO
Checked by: RICGR
Approved by: ANGUY

Ørsted

Hornsea Project Three Offshore Wind Farm

Onshore Order Limits

Sheet 2 of 36

APFP Regulations Reference : 5(2)(q) Application Document Number : A2.2.2

Hornsea Project Three

Order Limits

© Crown copyright and database rights 2019 Ordnance Survey 0100031673

Coordinate system: British National Grid
Vertical reference: ODN
Scale @ A1: 1:2500

0 25 50 100 150 200 Metres
0 25 50 100 150 200 Yards

REV	REMARK	DATE
00	First Issue	May 2018
01	Second Issue	January 2019
...	...	...
...	...	...
...	...	...

Hornsea Project Three Offshore Wind Farm
APFP Regulations Reference: 5(2)(q)
Application Document Number: A2.2.2
Document no: HOW03APP14
Created by: NATHO
Checked by: RICGR
Approved by: ANGUY

Ørsted

Hornsea Project Three Offshore Wind Farm

Onshore Order Limits

Sheet 3 of 36

APFP Regulations Reference : 5(2)(q) Application Document Number : A2.2.2

Hornsea Project Three

Order Limits

© Crown copyright and database rights 2019 Ordnance Survey 0100031673

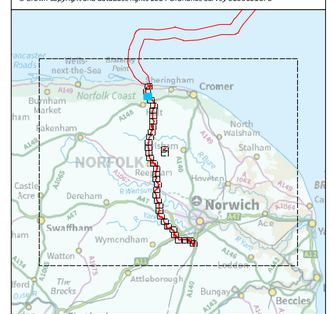

Coordinate system: British National Grid
Vertical reference: ODN
Scale @ A1: 1:2500

0 25 50 100 150 200 Metres
0 25 50 100 150 200 Yards

REV	REMARK	DATE
00	First Issue	May 2018
01	Second Issue	January 2019
...	...	...
...	...	...
...	...	...

Hornsea Project Three Offshore Wind Farm
APFP Regulations Reference: 5(2)(q)
Application Document Number: A2.2.2
Document no: HOW03APP14
Created by: NATMO
Checked by: RKGR
Approved by: ANGUY

Ørsted

Hornsea Project Three Offshore Wind Farm

Onshore Order Limits

Sheet 4 of 36

APFP Regulations Reference : 5(2)(q) Application Document Number : A2.2.2

Hornsea Project Three

Order Limits

© Crown copyright and database rights 2019 Ordnance Survey 0100031673

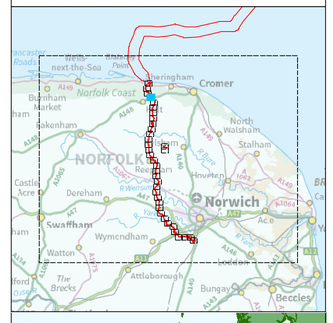

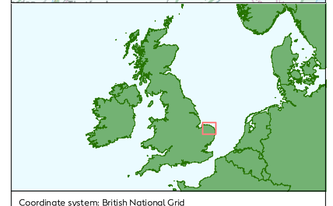

Coordinate system: British National Grid
Vertical reference: ODN
Scale @ A1: 1:2500

0 25 50 100 150 200 Metres
0 25 50 100 150 200 Yards

REV	REMARK	DATE
00	First Issue	May 2018
01	Second Issue	January 2019
---	---	---
---	---	---
---	---	---

Hornsea Project Three Offshore Wind Farm
APFP Regulations Reference: 5(2)(q)
Application Document Number: A2.2.2
Document no: HOW03APP14
Created by: NATMO
Checked by: RICGR
Approved by: ANGUY

Ørsted

611000 611500 612000

339000 338500 338000

Sheet 4 Sheet 5 Sheet 6

Hurricane Farm Barn
Old Decoy Plantation
Tennis Court
Highfield House
Weir
Def
Selbrigg Pond
Sluice
Issues
Selbrigg Cottage
Old Decoy Plantation
1.22M Rb
The Lows
Track
Drain
Church Farm Cottage
Church Rd
Church Farm House
Pond
Quietways
Evergreens
Williams Barn
66.0M
Lower Bodham
Manor Farm
70.5M
Snow Hill
Dark Plantation
Def
Rb
Pond
Track
67.6M
Baconsthorpe Wood
58.4M
Hempstead Wood
Ct
Pond
Pon (dry)
Hempstead Belt
Drain
1.22M Rb
Issues
(Remains Of)
Moat
63.5M
Hall Farm
Cattle
Grid

GRID NORTH

Hornsea Project Three Offshore Wind Farm

Onshore Order Limits

Sheet 5 of 36

APFP Regulations Reference : 5(2)(q) Application Document Number : A2.2.2

Hornsea Project Three

Order Limits

© Crown copyright and database rights 2019 Ordnance Survey 0100031673

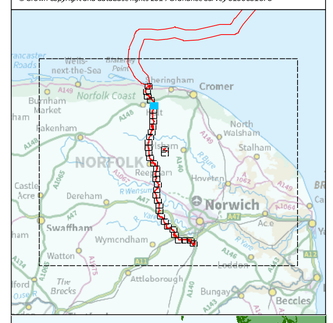

Coordinate system: British National Grid
Vertical reference: ODN
Scale @ A1: 1:2500

0 25 50 100 150 200 Metres
0 25 50 100 150 200 Yards

REV	REMARK	DATE
00	First Issue	May 2018
01	Second Issue	January 2019
---	---	---
---	---	---
---	---	---

Hornsea Project Three Offshore Wind Farm
APFP Regulations Reference: 5(2)(q)
Application Document Number: A2.2.2
Document no: HOW03APP1.4
Created by: NATMO
Checked by: RICGR
Approved by: ANGUY

Ørsted

Hornsea Project Three Offshore Wind Farm

Onshore Order Limits

Sheet 6 of 36

APFP Regulations Reference : 5(2)(q) Application Document Number : A2.2.2

Hornsea Project Three

Order Limits

© Crown copyright and database rights 2019 Ordnance Survey 0100031673

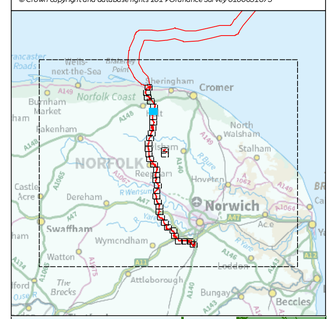

Coordinate system: British National Grid
Vertical reference: ODN
Scale @ A1: 1:2500

0 25 50 100 150 200 Metres

0 25 50 100 150 200 Yards

REV	REMARK	DATE
00	First Issue	May 2018
01	Second Issue	January 2019
---	---	---
---	---	---
---	---	---

Hornsea Project Three Offshore Wind Farm
APFP Regulations Reference: 5(2)(q)
Application Document Number: A2.2.2
Document no: HOW03APP14
Created by: NATMO
Checked by: RICGR
Approved by: ANGUY

Ørsted

Hornsea Project Three Offshore Wind Farm

Onshore Order Limits

Sheet 7 of 36

APFP Regulations Reference : 5(2)(q) Application Document Number : A2.2.2

Hornsea Project Three

Order Limits

© Crown copyright and database rights 2019 Ordnance Survey 0100031673

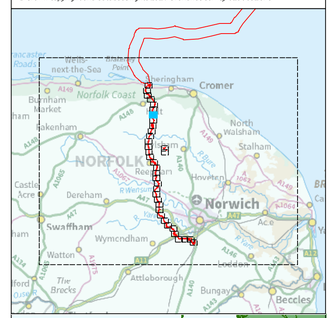

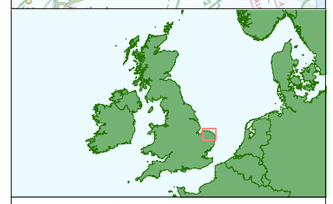

Coordinate system: British National Grid
Vertical reference: ODN
Scale @ A1: 1:2500

0 25 50 100 150 200 Metres

0 25 50 100 150 200 Yards

REV	REMARK	DATE
00	First Issue	May 2018
01	Second Issue	January 2019
...	...	...
...	...	...
...	...	...

Hornsea Project Three Offshore Wind Farm
APFP Regulations Reference: 5(2)(q)
Application Document Number: A2.2.2
Document no: HOW03APP14
Created by: NATHO
Checked by: RICGR
Approved by: ANGUY

Ørsted

Hornsea Project Three Offshore Wind Farm

Onshore Order Limits

Sheet 8 of 36

APFP Regulations Reference : 5(2)(q) Application Document Number : A2.2.2

Hornsea Project Three

Order Limits

© Crown copyright and database rights 2019 Ordnance Survey 0100031673

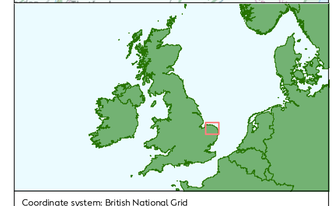

Coordinate system: British National Grid
Vertical reference: ODN
Scale @ A1: 1:2500

0 25 50 100 150 200 Metres
0 25 50 100 150 200 Yards

REV	REMARK	DATE
00	First Issue	May 2018
01	Second Issue	January 2019
...	...	...
...	...	...
...	...	...

Hornsea Project Three Offshore Wind Farm
APFP Regulations Reference: 5(2)(q)
Application Document Number: A2.2.2
Document no: HOW03APP14
Created by: NATMO
Checked by: RICGR
Approved by: ANGUY

Ørsted

Hornsea Project Three Offshore Wind Farm

Onshore Order Limits

Sheet 9 of 36

APFP Regulations Reference : 5(2)(q) Application Document Number : A2.2.2

Hornsea Project Three

Order Limits

© Crown copyright and database rights 2019 Ordnance Survey 0100031673

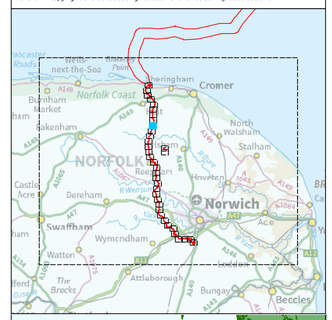

Coordinate system: British National Grid
Vertical reference: ODN
Scale @ A1: 1:2500

0 25 50 100 150 200 Metres
0 25 50 100 150 200 Yards

REV	REMARK	DATE
00	First Issue	May 2018
01	Second Issue	January 2019
...	...	...
...	...	...
...	...	...

Hornsea Project Three Offshore Wind Farm
APFP Regulations Reference: 5(2)(q)
Application Document Number: A2.2.2
Document no: HOW03APP14
Created by: NATMO
Checked by: RICGR
Approved by: ANGUY

Ørsted

Hornsea Project Three Offshore Wind Farm

Onshore Order Limits

Sheet 10 of 36

APFP Regulations Reference : 5(2)(q) Application Document Number : A2.2.2

Hornsea Project Three

Order Limits

© Crown copyright and database rights 2019 Ordnance Survey 0100031673

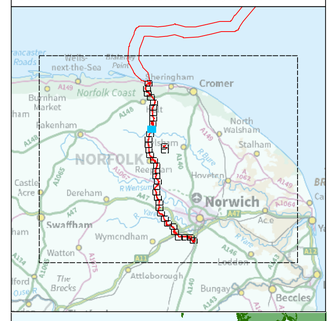

Coordinate system: British National Grid
Vertical reference: ODN
Scale @ A1: 1:2500

0 25 50 100 150 200 Metres
0 25 50 100 150 200 Yards

REV	REMARK	DATE
00	First Issue	May 2018
01	Second Issue	January 2019
...	...	...
...	...	...
...	...	...

Hornsea Project Three Offshore Wind Farm
APFP Regulations Reference: 5(2)(q)
Application Document Number: A2.2.2
Document no: HOW03APP14
Created by: NATMO
Checked by: RICGR
Approved by: ANGUY

Ørsted

Hornsea Project Three Offshore Wind Farm

Onshore Order Limits

Sheet 11 of 36

APFP Regulations Reference : 5(2)(q) Application Document Number : A2.2.2

Hornsea Project Three

Order Limits

© Crown copyright and database rights 2019 Ordnance Survey 0100031673

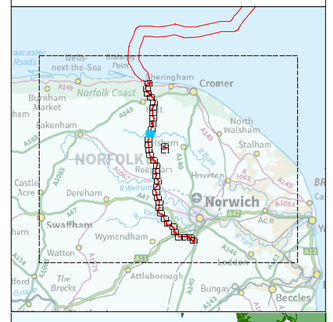

Coordinate system: British National Grid
Vertical reference: ODN
Scale @ A1: 1:2500

0 25 50 100 150 200 Metres

0 25 50 100 150 200 Yards

REV	REMARK	DATE
00	First Issue	May 2018
01	Second Issue	January 2019
---	---	---
---	---	---
---	---	---

Hornsea Project Three Offshore Wind Farm
APFP Regulations Reference: 5(2)(q)
Application Document Number: A2.2.2
Document no: HOW03APP14
Created by: NATMO
Checked by: RICGR
Approved by: ANGUY

Ørsted

Hornsea Project Three Offshore Wind Farm

Onshore Order Limits

Sheet 12 of 36

APFP Regulations Reference: 5(2)(q) Application Document Number : A2.2.2

Hornsea Project Three

Order Limits

© Crown copyright and database rights 2019 Ordnance Survey 0100031673

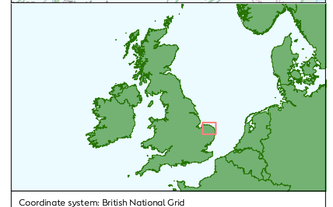

Coordinate system: British National Grid
Vertical reference: ODN
Scale @ A1: 1:2500

0 25 50 100 150 200 Metres

0 25 50 100 150 200 Yards

REV	REMARK	DATE
00	First Issue	May 2018
01	Second Issue	January 2019
...	...	...
...	...	...
...	...	...

Hornsea Project Three Offshore Wind Farm
APFP Regulations Reference: 5(2)(q)
Application Document Number: A2.2.2
Document no: HOW03APP1.4
Created by: NATMO
Checked by: RICGR
Approved by: ANGUY

Ørsted

Hornsea Project Three Offshore Wind Farm

Onshore Order Limits

Sheet 13 of 36

APFP Regulations Reference : 5(2)(q) Application Document Number : A2.2.2

Hornsea Project Three

Order Limits

© Crown copyright and database rights 2019 Ordnance Survey 0100031673

Coordinate system: British National Grid
Vertical reference: ODN
Scale @ A1: 1:2500

0 25 50 100 150 200 Metres

0 25 50 100 150 200 Yards

REV	REMARK	DATE
00	First Issue	May 2018
01	Second Issue	January 2019
...	...	...
...	...	...
...	...	...

Hornsea Project Three Offshore Wind Farm
APFP Regulations Reference: 5(2)(q)
Application Document Number: A2.2.2
Document no: HOW03APP14
Created by: NATHO
Checked by: RICGR
Approved by: ANGUY

Ørsted

Hornsea Project Three Offshore Wind Farm

Onshore Order Limits

Sheet 14 of 36

APFP Regulations Reference : 5(2)(q) Application Document Number : A2.2.2

Hornsea Project Three

Order Limits

© Crown copyright and database rights 2019 Ordnance Survey 0100031673

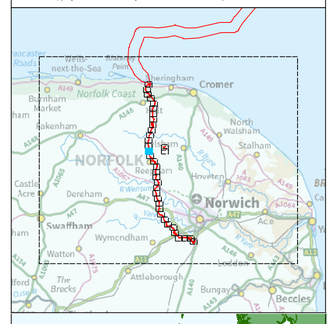

Coordinate system: British National Grid
Vertical reference: ODN
Scale @ A1: 1:2500

0 25 50 100 150 200 Metres
0 25 50 100 150 200 Yards

REV	REMARK	DATE
00	First Issue	May 2018
01	Second Issue	January 2019
---	---	---
---	---	---
---	---	---

Hornsea Project Three Offshore Wind Farm
APFP Regulations Reference: 5(2)(q)
Application Document Number: A2.2.2
Document no: HOW03APP14
Created by: NATMO
Checked by: RICGR
Approved by: ANGUY

Ørsted

Hornsea Project Three Offshore Wind Farm

Onshore Order Limits

Sheet 15 of 36

APFP Regulations Reference : 5(2)(q) Application Document Number : A2.2.2

Hornsea Project Three

Order Limits

© Crown copyright and database rights 2019 Ordnance Survey 0100031673

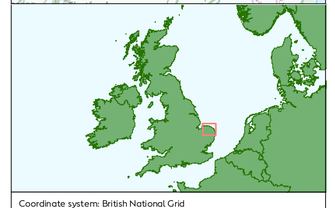

Coordinate system: British National Grid
Vertical reference: ODN
Scale @ A1: 1:2500

0 25 50 100 150 200 Metres

0 25 50 100 150 200 Yards

REV	REMARK	DATE
00	First Issue	May 2018
01	Second Issue	January 2019
...	...	...
...	...	...
...	...	...

Hornsea Project Three Offshore Wind Farm
APFP Regulations Reference: 5(2)(q)
Application Document Number: A2.2.2
Document no: HOW03APP14
Created by: NATMO
Checked by: RICGR
Approved by: ANGUY

Ørsted

Hornsea Project Three Offshore Wind Farm

Onshore Order Limits

Sheet 16 of 36

APFP Regulations Reference : 5(2)(q) Application Document Number : A2.2.2

Hornsea Project Three

Order Limits

© Crown copyright and database rights 2019 Ordnance Survey 0100031673

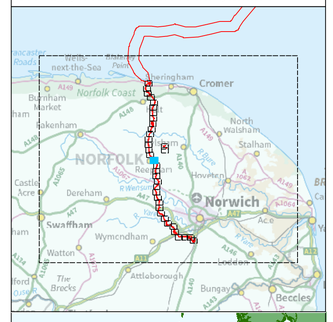

Coordinate system: British National Grid
Vertical reference: ODN
Scale @ A1: 1:2500

0 25 50 100 150 200 Metres

0 25 50 100 150 200 Yards

REV	REMARK	DATE
00	First Issue	May 2018
01	Second Issue	January 2019
---	---	---
---	---	---
---	---	---

Hornsea Project Three Offshore Wind Farm
APFP Regulations Reference: 5(2)(q)
Application Document Number: A2.2.2
Document no: HOW03APP14
Created by: NATMO
Checked by: RICGR
Approved by: ANCUY

Ørsted

Hornsea Project Three Offshore Wind Farm

Onshore Order Limits

Sheet 17 of 36

APFP Regulations Reference : 5(2)(q) Application Document Number : A2.2.2

Hornsea Project Three

Order Limits

© Crown copyright and database rights 2019 Ordnance Survey 0100031673

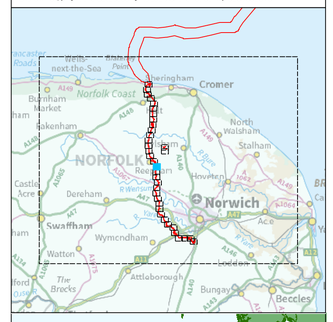

Coordinate system: British National Grid
Vertical reference: ODN
Scale @ A1: 1:2500

0 25 50 100 150 200 Metres

0 25 50 100 150 200 Yards

REV	REMARK	DATE
00	First Issue	May 2018
01	Second Issue	January 2019
...	...	...
...	...	...
...	...	...

Hornsea Project Three Offshore Wind Farm
APFP Regulations Reference: 5(2)(q)
Application Document Number: A2.2.2
Document no: HOW03APP14
Created by: NATHO
Checked by: RICGR
Approved by: ANGUY

Ørsted

Hornsea Project Three Offshore Wind Farm

Onshore Order Limits

Sheet 18 of 36

APFP Regulations Reference : 5(2)(q) Application Document Number : A2.2.2

Hornsea Project Three

Order Limits

© Crown copyright and database rights 2019 Ordnance Survey 0100031673

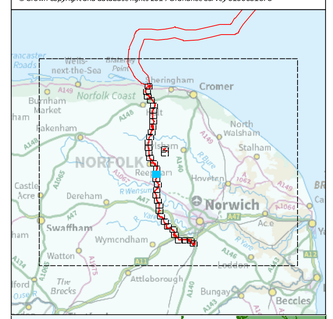

Coordinate system: British National Grid
Vertical reference: ODN
Scale @ A1: 1:2500

0 25 50 100 150 200 Metres

0 25 50 100 150 200 Yards

REV	REMARK	DATE
00	First Issue	May 2018
01	Second Issue	January 2019
...	...	...
...	...	...
...	...	...

Hornsea Project Three Offshore Wind Farm
APFP Regulations Reference: 5(2)(q)
Application Document Number: A2.2.2
Document no: HOW03APP14
Created by: NATMO
Cheked by: RICGR
Approved by: ANGUY

Ørsted

611500 612000 612500

321000 320500 320000

Sheet 17 Sheet 18 Sheet 19

GRID NORTH

Reepham Rd

Church Rd

The Ring

The Belt

Little Hall

Hall Cottages

Sun View

St Faith'S Church

Church Farm

Church Farm Cottages

Church Road Cottages

Caistor Lane

Track

Drain

Pond

Spring

Ditch

Und

Def

Ponds

1.22M Rh

43.6M

38.9M

37.6M

33.4M

Hornsea Project Three Offshore Wind Farm

Onshore Order Limits

Sheet 19 of 36

APFP Regulations Reference : 5(2)(q) Application Document Number : A2.2.2

Hornsea Project Three

Order Limits

© Crown copyright and database rights 2019 Ordnance Survey 0100031673

Coordinate system: British National Grid
Vertical reference: ODN
Scale @ A1: 1:2500

0 25 50 100 150 200 Metres
0 25 50 100 150 200 Yards

REV	REMARK	DATE
00	First Issue	May 2018
01	Second Issue	January 2019
---	---	---
---	---	---
---	---	---

Hornsea Project Three Offshore Wind Farm
APFP Regulations Reference: 5(2)(q)
Application Document Number: A2.2.2
Document no: HOW03APP14
Created by: NATMO
Checked by: RICGR
Approved by: ANGUY

Ørsted

611500 612000 612500 613000
320000 319500 319000

Sheet 18 Sheet 19 Sheet 20

GRID NORTH

Church Farm Ln
Church Lane
Hall Rd
Hall Road
Church Farm
Halfmoon Plantation
Sandyhill Covert
Big Covert
Bite'S Pithole
Factory
Food Processing Plant
Church Farm Cottages
Alderford
New Forest
Hengrave Common
Ponds
Welton'S Lake
Dovecote
Dovecote Barn
St John The Baptist
Hall Road Farm
Council House
Footbridge
Path (Dmy)
Bridleway
Guide Post
Tanks
Mast (Telecommunication)
Sub Sta
Dairy Farm
Old Barn
Honeysuckle
Cottage
Drain
Pond
Def
Und
Hedge
Ch
Rails
Knoll
Bell Pond
Ri
Pol
Ind
Sch
Ch
Ho
Gp
Ww
Ww Pt
Ww Tr
Ww Pp
Ww Pmp
Ww Sta
Ww Twr
Ww Wks
Ww Fm
Ww Cott
Ww Ho
Ww Ch
Ww Sch
Ww Ind Est
Ww Pol Sta
Ww Ct
Ww Mkt
Ww Mkt Pl
Ww Mus
Ww Lib
Ww Cem
Ww Crem
Ww Hosp
Ww Ret Pk
Ww Sp
Ww Ct
Ww Ct Ho
Ww Ct Ho Ruins
Ww Ct Ho Gdns
Ww Ct Ho Pk
Ww Ct Ho Stables
Ww Ct Ho Lodge
Ww Ct Ho Gate
Ww Ct Ho Wall
Ww Ct Ho Fence
Ww Ct Ho Hedge
Ww Ct Ho Trees
Ww Ct Ho Woods
Ww Ct Ho Scrub
Ww Ct Ho Grass
Ww Ct Ho Arable
Ww Ct Ho Pasture
Ww Ct Ho Meadow
Ww Ct Ho Orchard
Ww Ct Ho Vineyard
Ww Ct Ho Allotments
Ww Ct Ho Golf Course
Ww Ct Ho Sports Ground
Ww Ct Ho Playing Field
Ww Ct Ho Recreation Ground
Ww Ct Ho Park
Ww Ct Ho Garden
Ww Ct Ho Cemetery
Ww Ct Ho Churchyard
Ww Ct Ho Graveyard
Ww Ct Ho Mausoleum
Ww Ct Ho Tomb
Ww Ct Ho Monument
Ww Ct Ho Memorial
Ww Ct Ho Statue
Ww Ct Ho Fountain
Ww Ct Ho Pond
Ww Ct Ho Lake
Ww Ct Ho River
Ww Ct Ho Stream
Ww Ct Ho Canal
Ww Ct Ho Ditch
Ww Ct Ho Drain
Ww Ct Ho Culvert
Ww Ct Ho Bridge
Ww Ct Ho Ford
Ww Ct Ho Weir
Ww Ct Ho Sluice
Ww Ct Ho Lock
Ww Ct Ho Dam
Ww Ct Ho Reservoir
Ww Ct Ho Water Tower
Ww Ct Ho Water Treatment Works
Ww Ct Ho Sewage Treatment Works
Ww Ct Ho Pumping Station
Ww Ct Ho Electricity Substation
Ww Ct Ho Gas Holder
Ww Ct Ho Oil Refinery
Ww Ct Ho Petrol Station
Ww Ct Ho Car Park
Ww Ct Ho Coach Park
Ww Ct Ho Lorry Park
Ww Ct Ho Bus Station
Ww Ct Ho Railway Station
Ww Ct Ho Railway Line
Ww Ct Ho Railway Bridge
Ww Ct Ho Railway Tunnel
Ww Ct Ho Railway Viaduct
Ww Ct Ho Railway Embankment
Ww Ct Ho Railway Cutting
Ww Ct Ho Railway Siding
Ww Ct Ho Railway Yard
Ww Ct Ho Railway Depot
Ww Ct Ho Railway Workshop
Ww Ct Ho Railway Signal Box
Ww Ct Ho Railway Crossing
Ww Ct Ho Railway Level Crossing
Ww Ct Ho Railway Footbridge
Ww Ct Ho Railway Platform
Ww Ct Ho Railway Station Building
Ww Ct Ho Railway Station Master'S House
Ww Ct Ho Railway Station Clock Tower
Ww Ct Ho Railway Station Waiting Room
Ww Ct Ho Railway Station Ticket Office
Ww Ct Ho Railway Station Toilets
Ww Ct Ho Railway Station Refreshment Room
Ww Ct Ho Railway Station Bookstall
Ww Ct Ho Railway Station Parcels Office
Ww Ct Ho Railway Station Goods Shed
Ww Ct Ho Railway Station Goods Yard
Ww Ct Ho Railway Station Goods Office
Ww Ct Ho Railway Station Goods Crane
Ww Ct Ho Railway Station Goods Platform
Ww Ct Ho Railway Station Goods Loading Bank
Ww Ct Ho Railway Station Goods Weighbridge
Ww Ct Ho Railway Station Goods Weighbridge Office
Ww Ct Ho Railway Station Goods Weighbridge House
Ww Ct Ho Railway Station Goods Weighbridge Shed
Ww Ct Ho Railway Station Goods Weighbridge Yard
Ww Ct Ho Railway Station Goods Weighbridge Depot
Ww Ct Ho Railway Station Goods Weighbridge Workshop
Ww Ct Ho Railway Station Goods Weighbridge Signal Box
Ww Ct Ho Railway Station Goods Weighbridge Crossing
Ww Ct Ho Railway Station Goods Weighbridge Level Crossing
Ww Ct Ho Railway Station Goods Weighbridge Footbridge
Ww Ct Ho Railway Station Goods Weighbridge Station Goods Weighbridge Station Goods Weighbridge Station Goods Weighbridge Station Goods Weighbridge Station Goods Weighbridge Station Goods Weighbridge

Hornsea Project Three Offshore Wind Farm

Onshore Order Limits

Sheet 20 of 36

APFP Regulations Reference : 5(2)(q) Application Document Number : A2.2.2

Hornsea Project Three

Order Limits

© Crown copyright and database rights 2019 Ordnance Survey 0100031673

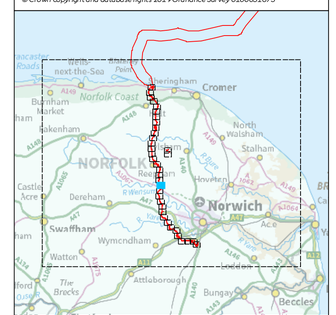

Coordinate system: British National Grid
Vertical reference: ODN
Scale @ A1: 1:2500

0 25 50 100 150 200 Metres
0 25 50 100 150 200 Yards

REV	REMARK	DATE
00	First Issue	May 2018
01	Second Issue	January 2019
...	...	...
...	...	...
...	...	...

Hornsea Project Three Offshore Wind Farm
APFP Regulations Reference: 5(2)(q)
Application Document Number: A2.2.2
Document no: HOW03APP14
Created by: NATMO
Checked by: RICGR
Approved by: ANGUY

Ørsted

Hornsea Project Three Offshore Wind Farm

Onshore Order Limits

Sheet 21 of 36

APFP Regulations Reference : 5(2)(q) Application Document Number : A2.2.2

Hornsea Project Three

Order Limits

© Crown copyright and database rights 2019 Ordnance Survey 0100031673

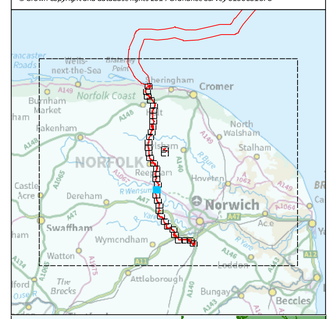

Coordinate system: British National Grid
Vertical reference: ODN
Scale @ A1: 1:2500

0 25 50 100 150 200 Metres
0 25 50 100 150 200 Yards

REV	REMARK	DATE
00	First Issue	May 2018
01	Second Issue	January 2019
...	...	...
...	...	...
...	...	...
...	...	...

Hornsea Project Three Offshore Wind Farm
APFP Regulations Reference: 5(2)(q)
Application Document Number: A2.2.2
Document no: HOW03APP14
Created by: NATMO
Checked by: RKGR
Approved by: ANGUY

Ørsted

Hornsea Project Three Offshore Wind Farm

Onshore Order Limits

Sheet 22 of 36

APFP Regulations Reference : 5(2)(q) Application Document Number : A2.2.2

Hornsea Project Three

Order Limits

© Crown copyright and database rights 2019 Ordnance Survey 0100031673

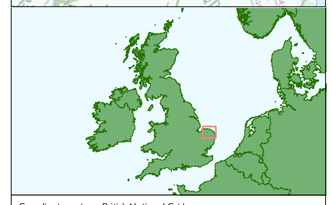

Coordinate system: British National Grid
Vertical reference: ODN
Scale @ A1: 1:2500

0 25 50 100 150 200 Metres
0 25 50 100 150 200 Yards

REV	REMARK	DATE
00	First Issue	May 2018
01	Second Issue	January 2019
...	...	...
...	...	...
...	...	...

Hornsea Project Three Offshore Wind Farm
APFP Regulations Reference: 5(2)(q)
Application Document Number: A2.2.2
Document no: HOW03APP14
Created by: NATMO
Checked by: RICGR
Approved by: ANGUY

Ørsted

Hornsea Project Three Offshore Wind Farm

Onshore Order Limits

Sheet 23 of 36

APFP Regulations Reference : 5(2)(q) Application Document Number : A2.2.2

Hornsea Project Three

Order Limits

© Crown copyright and database rights 2019 Ordnance Survey 0100031673

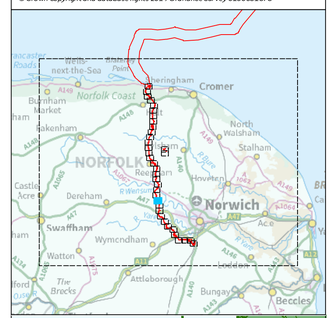

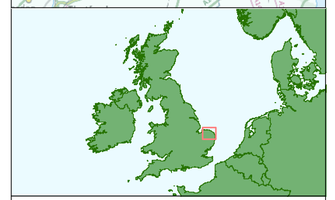

Coordinate system: British National Grid
Vertical reference: ODN
Scale @ A1: 1:2500

0 25 50 100 150 200 Metres

0 25 50 100 150 200 Yards

REV	REMARK	DATE
00	First Issue	May 2018
01	Second Issue	January 2019
---	---	---
---	---	---
---	---	---

Hornsea Project Three Offshore Wind Farm
APFP Regulations Reference: 5(2)(q)
Application Document Number: A2.2.2
Document no: HOW03APP14
Created by: NATMO
Checked by: RICGR
Approved by: ANGUY

Ørsted

Hornsea Project Three Offshore Wind Farm

Onshore Order Limits

Sheet 24 of 36

APFP Regulations Reference : 5(2)(q) Application Document Number : A2.2.2

Hornsea Project Three

Order Limits

© Crown copyright and database rights 2019 Ordnance Survey 0100031673

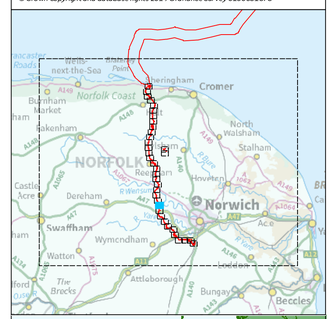

Coordinate system: British National Grid
Vertical reference: ODN
Scale @ A1: 1:2500

0 25 50 100 150 200 Metres
0 25 50 100 150 200 Yards

REV	REMARK	DATE
00	First Issue	May 2018
01	Second Issue	January 2019
---	---	---
---	---	---
---	---	---

Hornsea Project Three Offshore Wind Farm
APFP Regulations Reference: 5(2)(q)
Application Document Number: A2.2.2
Document no: HOW03APP14
Created by: NATMO
Checked by: RICGR
Approved by: ANGUY

Ørsted

Hornsea Project Three Offshore Wind Farm

Onshore Order Limits

Sheet 25 of 36

APFP Regulations Reference : 5(2)(q) Application Document Number : A2.2.2

Hornsea Project Three

Order Limits

© Crown copyright and database rights 2019 Ordnance Survey 0100031673

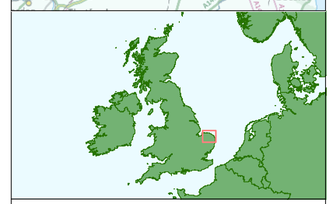

Coordinate system: British National Grid
Vertical reference: ODN
Scale @ A1: 1:2500

0 25 50 100 150 200 Metres
0 25 50 100 150 200 Yards

REV	REMARK	DATE
00	First Issue	May 2018
01	Second Issue	January 2019
---	---	---
---	---	---
---	---	---

Hornsea Project Three Offshore Wind Farm
APFP Regulations Reference: 5(2)(q)
Application Document Number: A2.2.2
Document no: HOW03APP14
Created by: NATHO
Checked by: RICGR
Approved by: ANGUY

Ørsted

Hornsea Project Three Offshore Wind Farm

Onshore Order Limits

Sheet 26 of 36

APFP Regulations Reference : 5(2)(q) Application Document Number : A2.2.2

Hornsea Project Three

Order Limits

© Crown copyright and database rights 2019 Ordnance Survey 0100031673

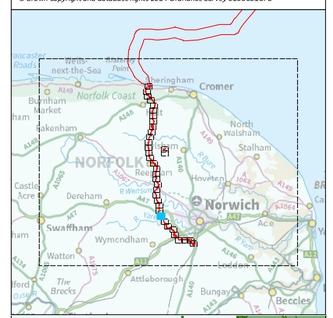

Coordinate system: British National Grid
Vertical reference: ODN
Scale @ A1: 1:2500

0 25 50 100 150 200 Metres

0 25 50 100 150 200 Yards

REV	REMARK	DATE
00	First Issue	May 2018
01	Second Issue	January 2019
...	...	...
...	...	...
...	...	...

Hornsea Project Three Offshore Wind Farm
APFP Regulations Reference: 5(2)(q)
Application Document Number: A2.2.2
Document no: HOW03APP14
Created by: NATMO
Checked by: RICGR
Approved by: ANGUY

Ørsted

Hornsea Project Three Offshore Wind Farm

Onshore Order Limits

Sheet 27 of 36

APFP Regulations Reference : 5(2)(q) Application Document Number : A2.2.2

Hornsea Project Three

Order Limits

© Crown copyright and database rights 2019 Ordnance Survey 0100031673

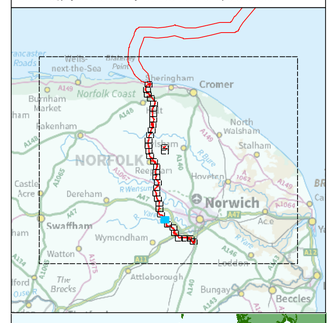

Coordinate system: British National Grid
Vertical reference: ODN
Scale @ A1: 1:2500

0 25 50 100 150 200 Metres
0 25 50 100 150 200 Yards

REV	REMARK	DATE
00	First Issue	May 2018
01	Second Issue	January 2019
...	...	...
...	...	...
...	...	...

Hornsea Project Three Offshore Wind Farm
APFP Regulations Reference: 5(2)(q)
Application Document Number: A2.2.2
Document no: HOW03APP1.4
Created by: NATMO
Checked by: RICGR
Approved by: ANGUY

Ørsted

Hornsea Project Three Offshore Wind Farm

Onshore Order Limits

Sheet 28 of 36

APFP Regulations Reference : 5(2)(q) Application Document Number : A2.2.2

Hornsea Project Three

Order Limits

© Crown copyright and database rights 2019 Ordnance Survey 0100031673

Coordinate system: British National Grid
Vertical reference: ODN
Scale @ A1: 1:2500

0 25 50 100 150 200 Metres
0 25 50 100 150 200 Yards

REV	REMARK	DATE
00	First Issue	May 2018
01	Second Issue	January 2019
...	...	...
...	...	...
...	...	...

Hornsea Project Three Offshore Wind Farm
APFP Regulations Reference: 5(2)(q)
Application Document Number: A2.2.2
Document no: HOW03APP14
Created by: NATMO
Checked by: RICGR
Approved by: ANGUY

Ørsted

Hornsea Project Three Offshore Wind Farm

Onshore Order Limits

Sheet 29 of 36

APFP Regulations Reference : 5(2)(q) Application Document Number : A2.2.2

Hornsea Project Three

Order Limits

© Crown copyright and database rights 2019 Ordnance Survey 0100031673

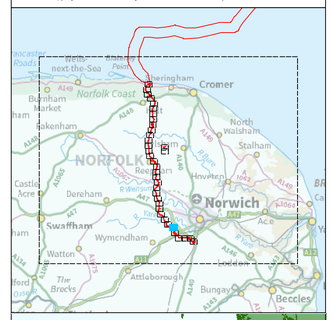

Coordinate system: British National Grid
Vertical reference: ODN
Scale @ A1: 1:2500

0 25 50 100 150 200 Metres
0 25 50 100 150 200 Yards

REV	REMARK	DATE
00	First Issue	May 2018
01	Second Issue	January 2019
...	...	...
...	...	...
...	...	...

Hornsea Project Three Offshore Wind Farm
APFP Regulations Reference: 5(2)(q)
Application Document Number: A2.2.2
Document no: HOW03APP14
Created by: NATMO
Checked by: RICGR
Approved by: ANGUY

Ørsted

Hornsea Project Three Offshore Wind Farm

Onshore Order Limits

Sheet 30 of 36

APFP Regulations Reference : 5(2)(q) Application Document Number : A2.2.2

Hornsea Project Three

Order Limits

© Crown copyright and database rights 2019 Ordnance Survey 0100031673

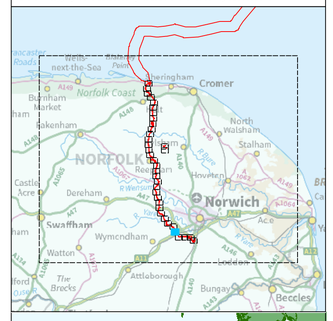

Coordinate system: British National Grid
Vertical reference: ODN
Scale @ A1: 1:2500

0 25 50 100 150 200 Metres

0 25 50 100 150 200 Yards

REV	REMARK	DATE
00	First Issue	May 2018
01	Second Issue	January 2019
....	....	....
....	....	....
....	....	....

Hornsea Project Three Offshore Wind Farm
APFP Regulations Reference: 5(2)(q)
Application Document Number: A2.2.2
Document no: HOW03APP14
Created by: NATMO
Checked by: RICGR
Approved by: ANGUY

Ørsted

Hornsea Project Three Offshore Wind Farm

Onshore Order Limits

Sheet 31 of 36

APFP Regulations Reference : 5(2)(q) Application Document Number : A2.2.2

Hornsea Project Three

Order Limits

© Crown copyright and database rights 2019 Ordnance Survey 0100031673

Coordinate system: British National Grid
Vertical reference: ODN
Scale @ A1: 1:2500

0 25 50 100 150 200 Metres
0 25 50 100 150 200 Yards

REV	REMARK	DATE
00	First Issue	May 2018
01	Second Issue	January 2019
---	---	---
---	---	---
---	---	---

Hornsea Project Three Offshore Wind Farm
APFP Regulations Reference: 5(2)(q)
Application Document Number: A2.2.2
Document no: HOW03APP14
Created by: NATHO
Checked by: RICGR
Approved by: ANGUY

Ørsted

Hornsea Project Three Offshore Wind Farm

Onshore Order Limits

Sheet 32 of 36

APFP Regulations Reference : 5(2)(q) Application Document Number : A2.2.2

Hornsea Project Three

Order Limits

© Crown copyright and database rights 2019 Ordnance Survey 0100031673

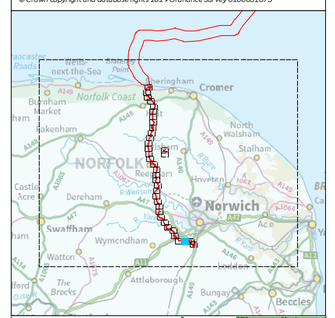

Coordinate system: British National Grid
Vertical reference: ODN
Scale @ A1: 1:2500

0 25 50 100 150 200 Metres

0 25 50 100 150 200 Yards

REV	REMARK	DATE
00	First Issue	May 2018
01	Second Issue	January 2019
...	...	...
...	...	...
...	...	...

Hornsea Project Three Offshore Wind Farm
APFP Regulations Reference: 5(2)(q)
Application Document Number: A2.2.2
Document no: HOW03APP14
Created by: NATMO
Checked by: RICGR
Approved by: ANGUY

Ørsted

Hornsea Project Three Offshore Wind Farm

Onshore Order Limits

Sheet 33 of 36

APFP Regulations Reference : 5(2)(q) Application Document Number : A2.2.2

Hornsea Project Three

Order Limits

© Crown copyright and database rights 2019 Ordnance Survey 0100031673

Coordinate system: British National Grid
Vertical reference: ODN
Scale @ A1: 1:2500

0 25 50 100 150 200 Metres
0 25 50 100 150 200 Yards

REV	REMARK	DATE
00	First Issue	May 2018
01	Second Issue	January 2019
---	---	---
---	---	---
---	---	---

Hornsea Project Three Offshore Wind Farm
APFP Regulations Reference: 5(2)(q)
Application Document Number: A2.2.2
Document no: HOW03APP14
Created by: NATMO
Checked by: RICGR
Approved by: ANGUY

Ørsted

Hornsea Project Three Offshore Wind Farm

Onshore Order Limits

Sheet 34 of 36

APFP Regulations Reference : 5(2)(q) Application Document Number : A2.2.2

Hornsea Project Three

Order Limits

© Crown copyright and database rights 2019 Ordnance Survey 0100031673

Coordinate system: British National Grid
Vertical reference: ODN
Scale @ A1: 1:2500

0 25 50 100 150 200 Metres
0 25 50 100 150 200 Yards

REV	REMARK	DATE
00	First Issue	May 2018
01	Second Issue	January 2019
...	...	...
...	...	...
...	...	...

Hornsea Project Three Offshore Wind Farm
APFP Regulations Reference: 5(2)(q)
Application Document Number: A2.2.2
Document no: HOW03APP14
Created by: NATMO
Checked by: RICGR
Approved by: ANGUY

Ørsted

Hornsea Project Three Offshore Wind Farm

Onshore Order Limits

Sheet 35 of 36

APFP Regulations Reference : 5(2)(q) Application Document Number : A2.2.2

Hornsea Project Three

Order Limits

© Crown copyright and database rights 2019 Ordnance Survey 0100031673

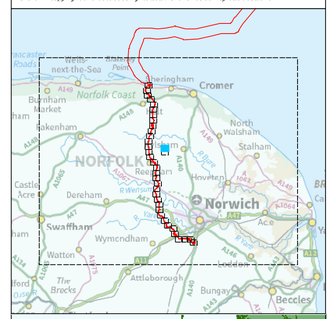

Coordinate system: British National Grid
Vertical reference: ODN
Scale @ A1: 1:2500

0 25 50 100 150 200 Metres
0 25 50 100 150 200 Yards

REV	REMARK	DATE
00	First Issue	May 2018
01	Second Issue	January 2019
---	---	---
---	---	---
---	---	---

Hornsea Project Three Offshore Wind Farm
APFP Regulations Reference: 5(2)(q)
Application Document Number: A2.2.2
Document no: HOW03APP14
Created by: NATHO
Checked by: RICGR
Approved by: ANGUY

Ørsted

613500 614000 614500 615000

327500 327000 326500

Sheet 35 Sheet 36

B1149 Holt Rd

Oulton St

Hornsea Project Three Offshore Wind Farm

Onshore Order Limits

Sheet 36 of 36

APFP Regulations Reference : 5(2)(q) Application Document Number : A2.2.2

Hornsea Project Three

Order Limits

© Crown copyright and database rights 2019 Ordnance Survey 0100031673

Coordinate system: British National Grid
Vertical reference: ODN
Scale @ A1: 1:2500

0 25 50 100 150 200 Metres

0 25 50 100 150 200 Yards

REV	REMARK	DATE
00	First Issue	May 2018
01	Second Issue	January 2019
...	...	...
...	...	...
...	...	...

Hornsea Project Three Offshore Wind Farm
APFP Regulations Reference: 5(2)(q)
Application Document Number: A2.2.2
Document no: HOW03APP14
Created by: NATMO
Checked by: RICGR
Approved by: ANGUY

Ørsted