

SUNNICA ENERGY FARM

EN010106

Volume 2

2.4 Traffic Regulation Measures Plans – Road Closures

APFP Regulation 5(2)(o)

Planning Act 2008

Infrastructure Planning (Applications: Prescribed Forms and
Procedure) Regulations 2009



Planning Act 2008

The Infrastructure Planning
(Applications: Prescribed Forms and
Procedure) Regulations 2009


Sunnica Energy Farm

2.4 Traffic Regulation Measures Plans – Road Closures

Regulation Reference:	Regulation 5(2)(o)
Planning Inspectorate Scheme Reference	EN010106
Application Document Reference	EN010106/APP/2.4
Author	Sunnica Energy Farm Project Team

Version	Date	Status of Version
Rev 00	18 November 2021	Application Version
Rev 01	30 August 2022	Change Application
Rev 02	11 November 2022	Submitted at Deadline 2
Rev 03	30 January 2023	Submitted at Deadline 6
Rev 04	27 November 2025	Updates Relating to 2025 NMC Application



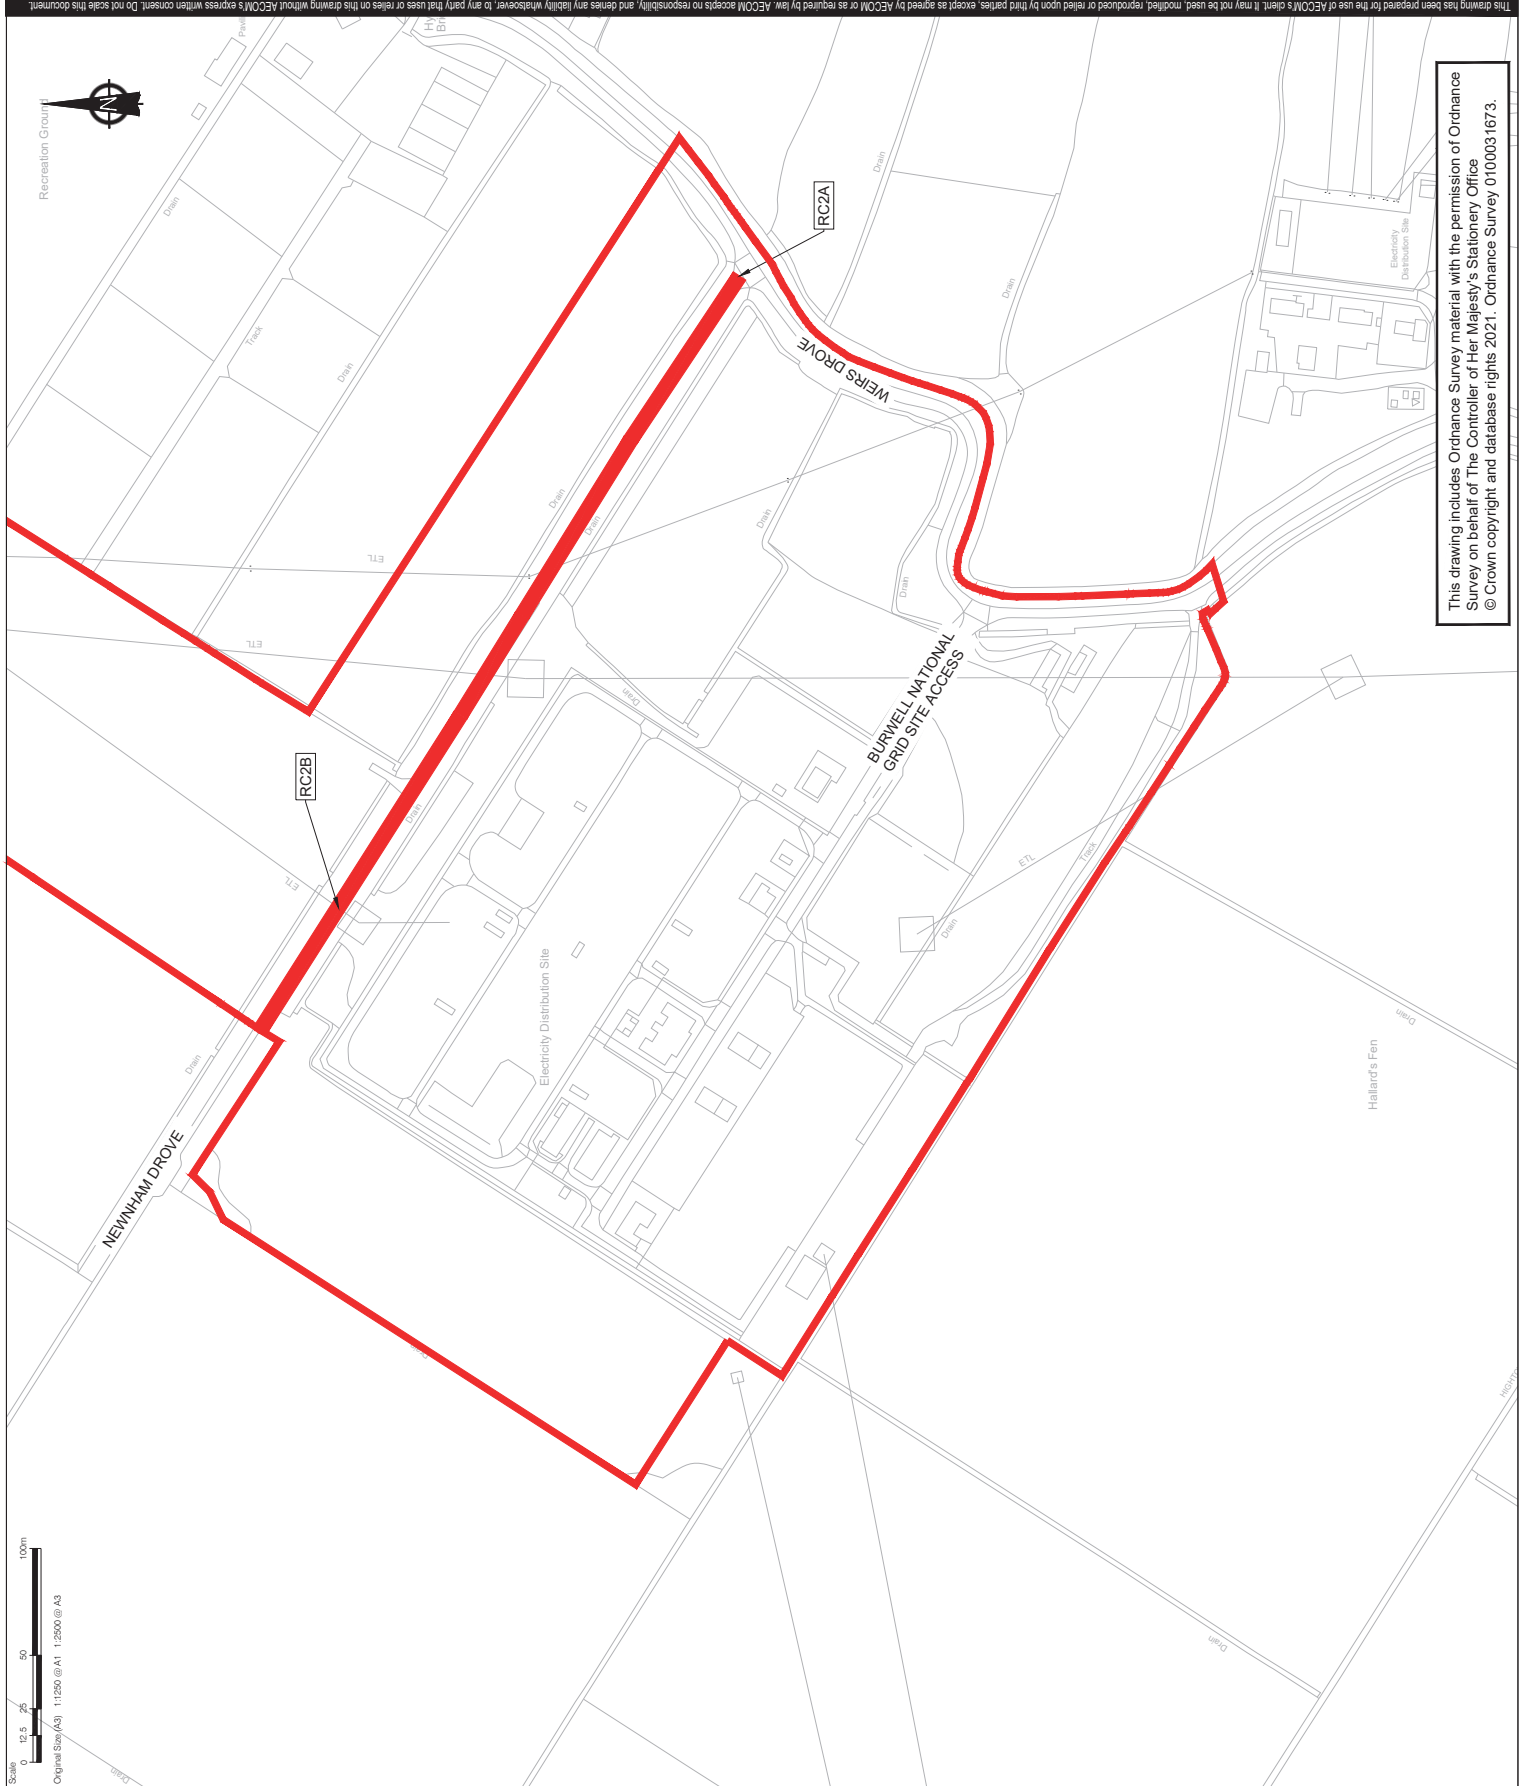

CONSULTANT

AECOM Limited, 65-71 Victoria Street,
St Albans, Hertfordshire, AL1 3ER
+44(0)1727 535000 tel
+44(0)1727 535009 fax
www.aecom.com

PROJECT

Sunnica Energy Farm

CLIENT




NOTE

1. THE TRAFFIC REGULATION MEASURES PLANS SHOULD BE READ IN CONJUNCTION WITH THE DEVELOPMENT CONSENT GRANTED BY THE LOCAL AUTHORITY AND THE DEVELOPMENT CERTIFIED BY IT. IN PARTICULAR ARTICLES 11 AND 14 OF SCHEDULES 6 AND 14 TO THE DEVELOPMENT CONSENT ORDER. INFORMATION IN RELATION TO PUBLIC RIGHTS OF WAY AND ACCESS TO THE AUTHORISED DEVELOPMENT CAN BE FOUND ON THE ACCESS AND RIGHTS OF WAY PLANS. THE REQUIREMENT FOR RC1A AND RC1B HAS BEEN REMOVED AND TEMPORARY ROAD CLOSURES START AT NL2
- 2.
- 3.

KEY

- ORDER LIMITS
- PROPOSED TEMPORARY ROAD CLOSURE
- PROPOSED TEMPORARY ROAD CLOSURE (PUBLIC RIGHT OF WAY)

SHEET PLAN

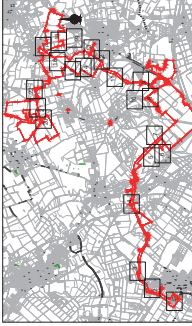

Document Reference: EN010106/APP/2.4

ISSUE/REVISION

	ISSUE/REVISION	DATE	DESCRIPTION
4	NOT MATERIAL CHANGE APPLICATION	16/10/2025	
3	CHANGE APPLICATION	13/01/2023	JANUARY 2023
2	SUBMITTED AT DEADLINE 2	11/11/2022	
1	CHANGE APPLICATION	30/08/2022	AUGUST 2022
0	FOR DCO SUBMISSION	18/11/2021	
I/R	DATE	DESCRIPTION	

SHEET TITLE

TRAFFIC REGULATION MEASURES PLANS -
TEMPORARY ROAD CLOSURES
INFRASTRUCTURE PLANNING
(APPLICATIONS: PRESCRIBED FORMS AND
PROCEDURE) REGULATIONS 2009 5(2)(O)
SHEET 1 OF 22


SHEET NUMBER

60589004-TRM-TRC-001

SCALE

1:2500 @ A3

This drawing includes Ordnance Survey material with the permission of Ordnance Survey on behalf of The Controller of Her Majesty's Stationery Office
© Crown copyright and database rights 2021. Ordnance Survey 0100031673.

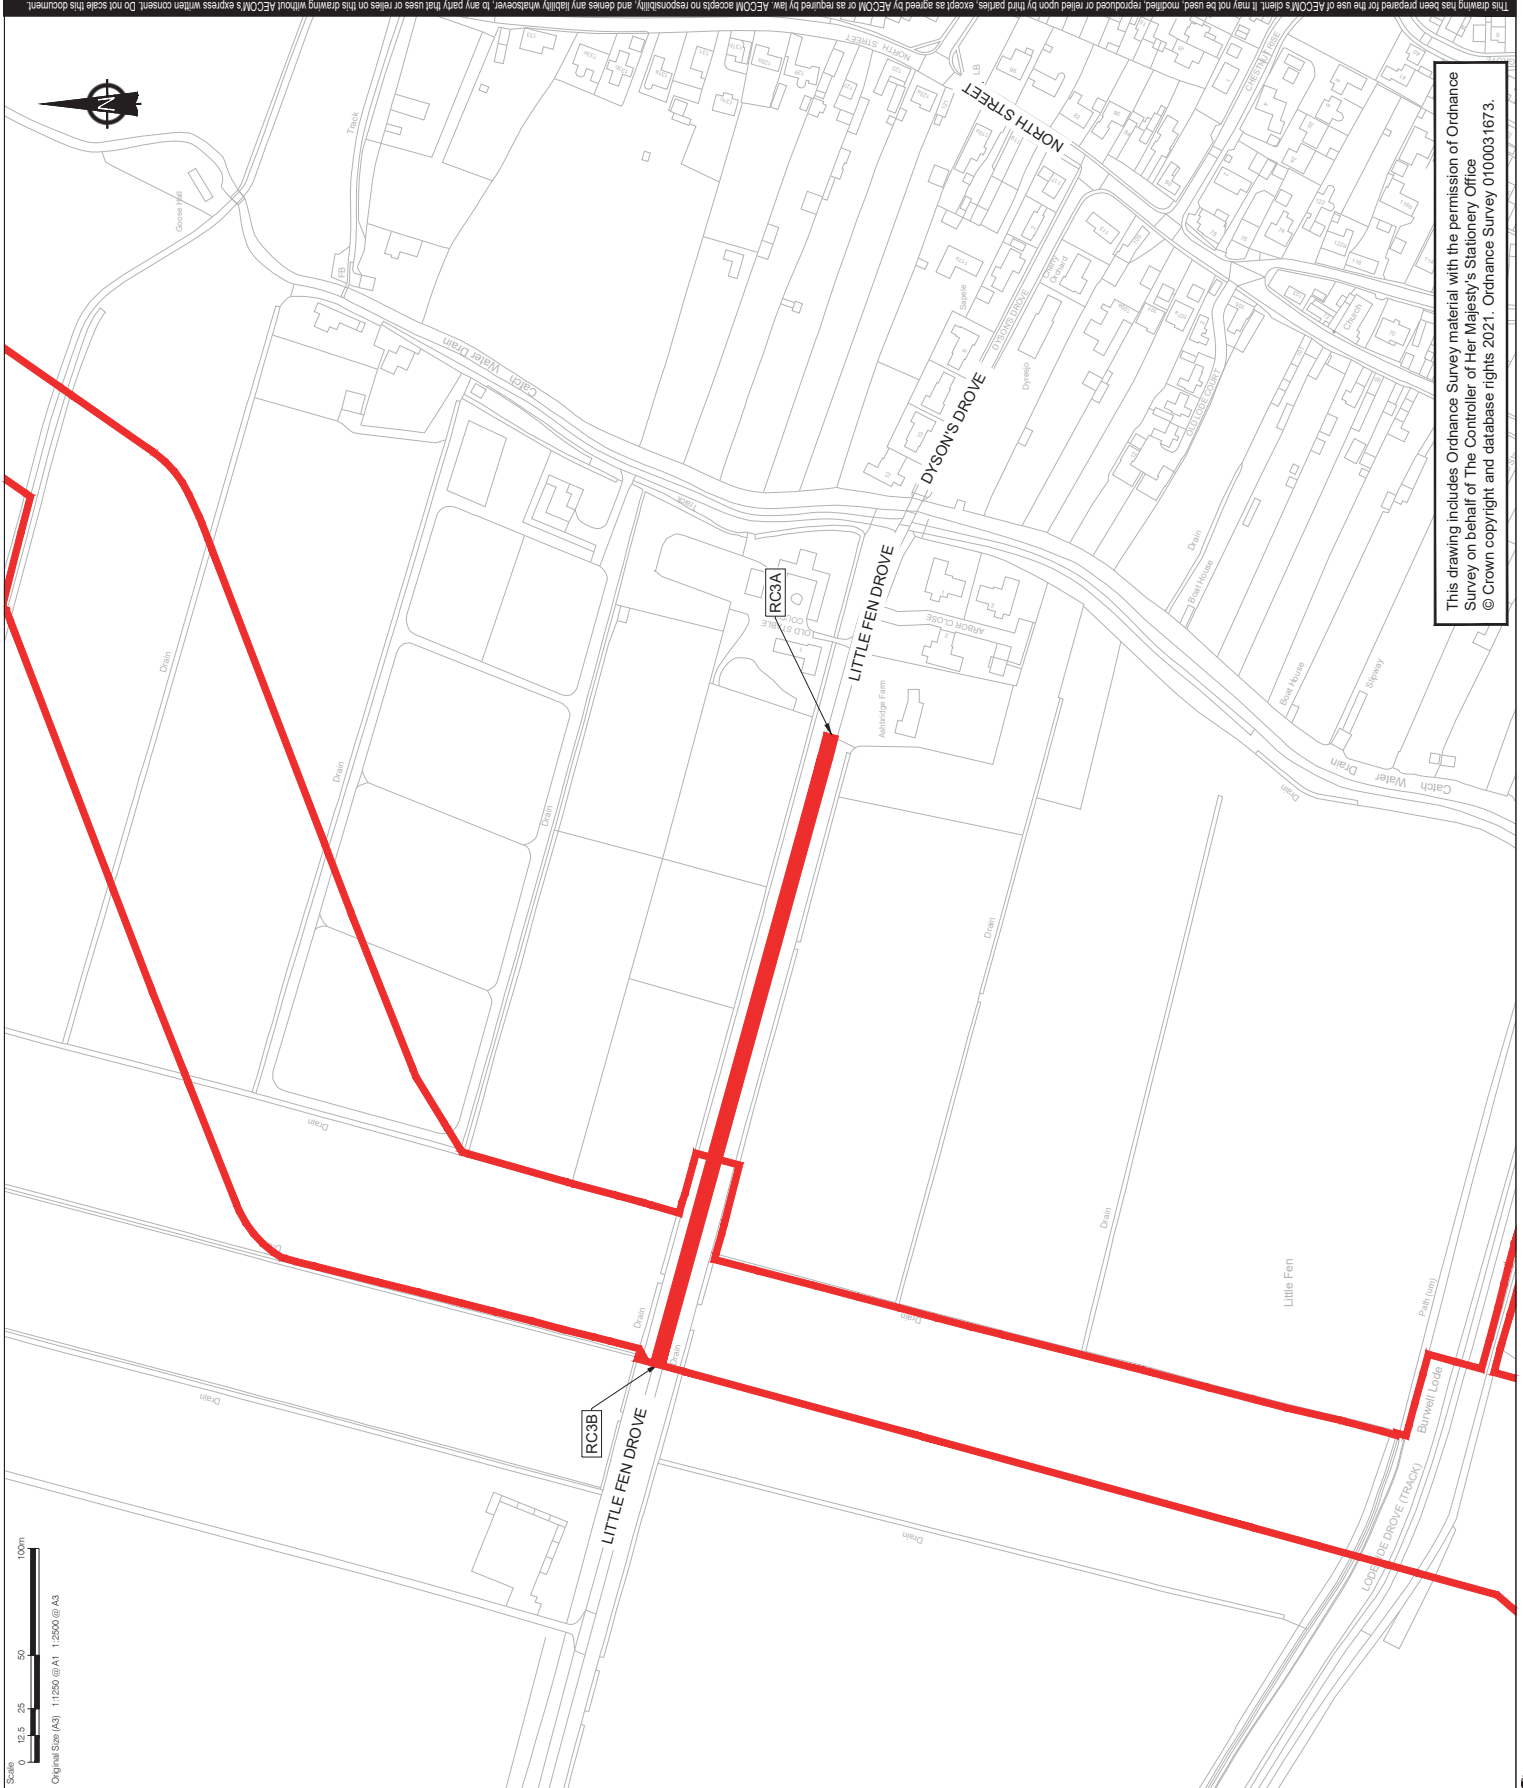

This drawing has been prepared for the use of AECOM's client. It may not be used, modified, reproduced or relied upon by third parties, except as agreed by AECOM or as required by law. AECOM accepts no responsibility, and denies any liability, whatsoever, to any party, that uses or relies on this drawing without AECOM's express written consent. Do not scale this document.

CONSULTANT

AECOM Limited, 65-71 Victoria Street,
St Albans, Hertfordshire, AL1 3ER
+44(0)1727 535000 tel
+44(0)1727 535009 fax
www.aecom.com

PROJECT

Sunnica Energy Farm

CLIENT




NOTE

1. THE TRAFFIC REGULATION MEASURES PLANS SHOULD BE READ IN CONJUNCTION WITH THE DEVELOPMENT CONSENT DECISION AND THE TRAFFIC REGULATION MEASURES PLANS CERTIFIED BY IT. IN PARTICULAR ARTICLES 11 AND 14 OF THE ORDER. ORDER INFORMATION IN RELATION TO PUBLIC RIGHTS OF WAY AND ACCESS TO THE AUTHORISED DEVELOPMENT CAN BE FOUND ON THE ACCESS AND RIGHTS OF WAY PLANS.
2. ORDER INFORMATION IN RELATION TO PUBLIC RIGHTS OF WAY AND ACCESS TO THE AUTHORISED DEVELOPMENT CAN BE FOUND ON THE ACCESS AND RIGHTS OF WAY PLANS.

KEY

- ORDER LIMITS
- PROPOSED TEMPORARY ROAD CLOSURE
- PROPOSED TEMPORARY ROAD CLOSURE (PUBLIC RIGHT OF WAY)

SHEET PLAN

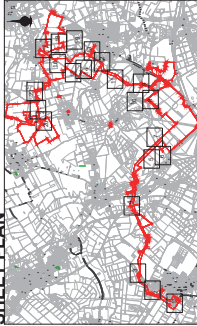

Document Reference: EN010106/APPI/2.4

ISSUE/REVISION

CHANGE APPLICATION	
3	13/01/2023 JANUARY 2023
2	11/11/2022 SUBMITTED AT DEADLINE 2
1	30/08/2022 CHANGE APPLICATION AUGUST 2022
0	18/11/2021 FOR DCO SUBMISSION
I/R	DATE
DESCRIPTION	

SHEET TITLE

TRAFFIC REGULATION MEASURES PLANS -
TEMPORARY ROAD CLOSURES
INFRASTRUCTURE PLANNING
(APPLICATIONS: PRESCRIBED FORMS AND
PROCEDURE) REGULATIONS 2009 5(2)(O)
SHEET 2 OF 22



SHEET NUMBER

60589004-TRM-TRC-002

SCALE

1:2500 @ A3

This drawing includes Ordnance Survey material with the permission of Ordnance Survey on behalf of The Controller of Her Majesty's Stationery Office
© Crown copyright and database rights 2021. Ordnance Survey 0100031673.

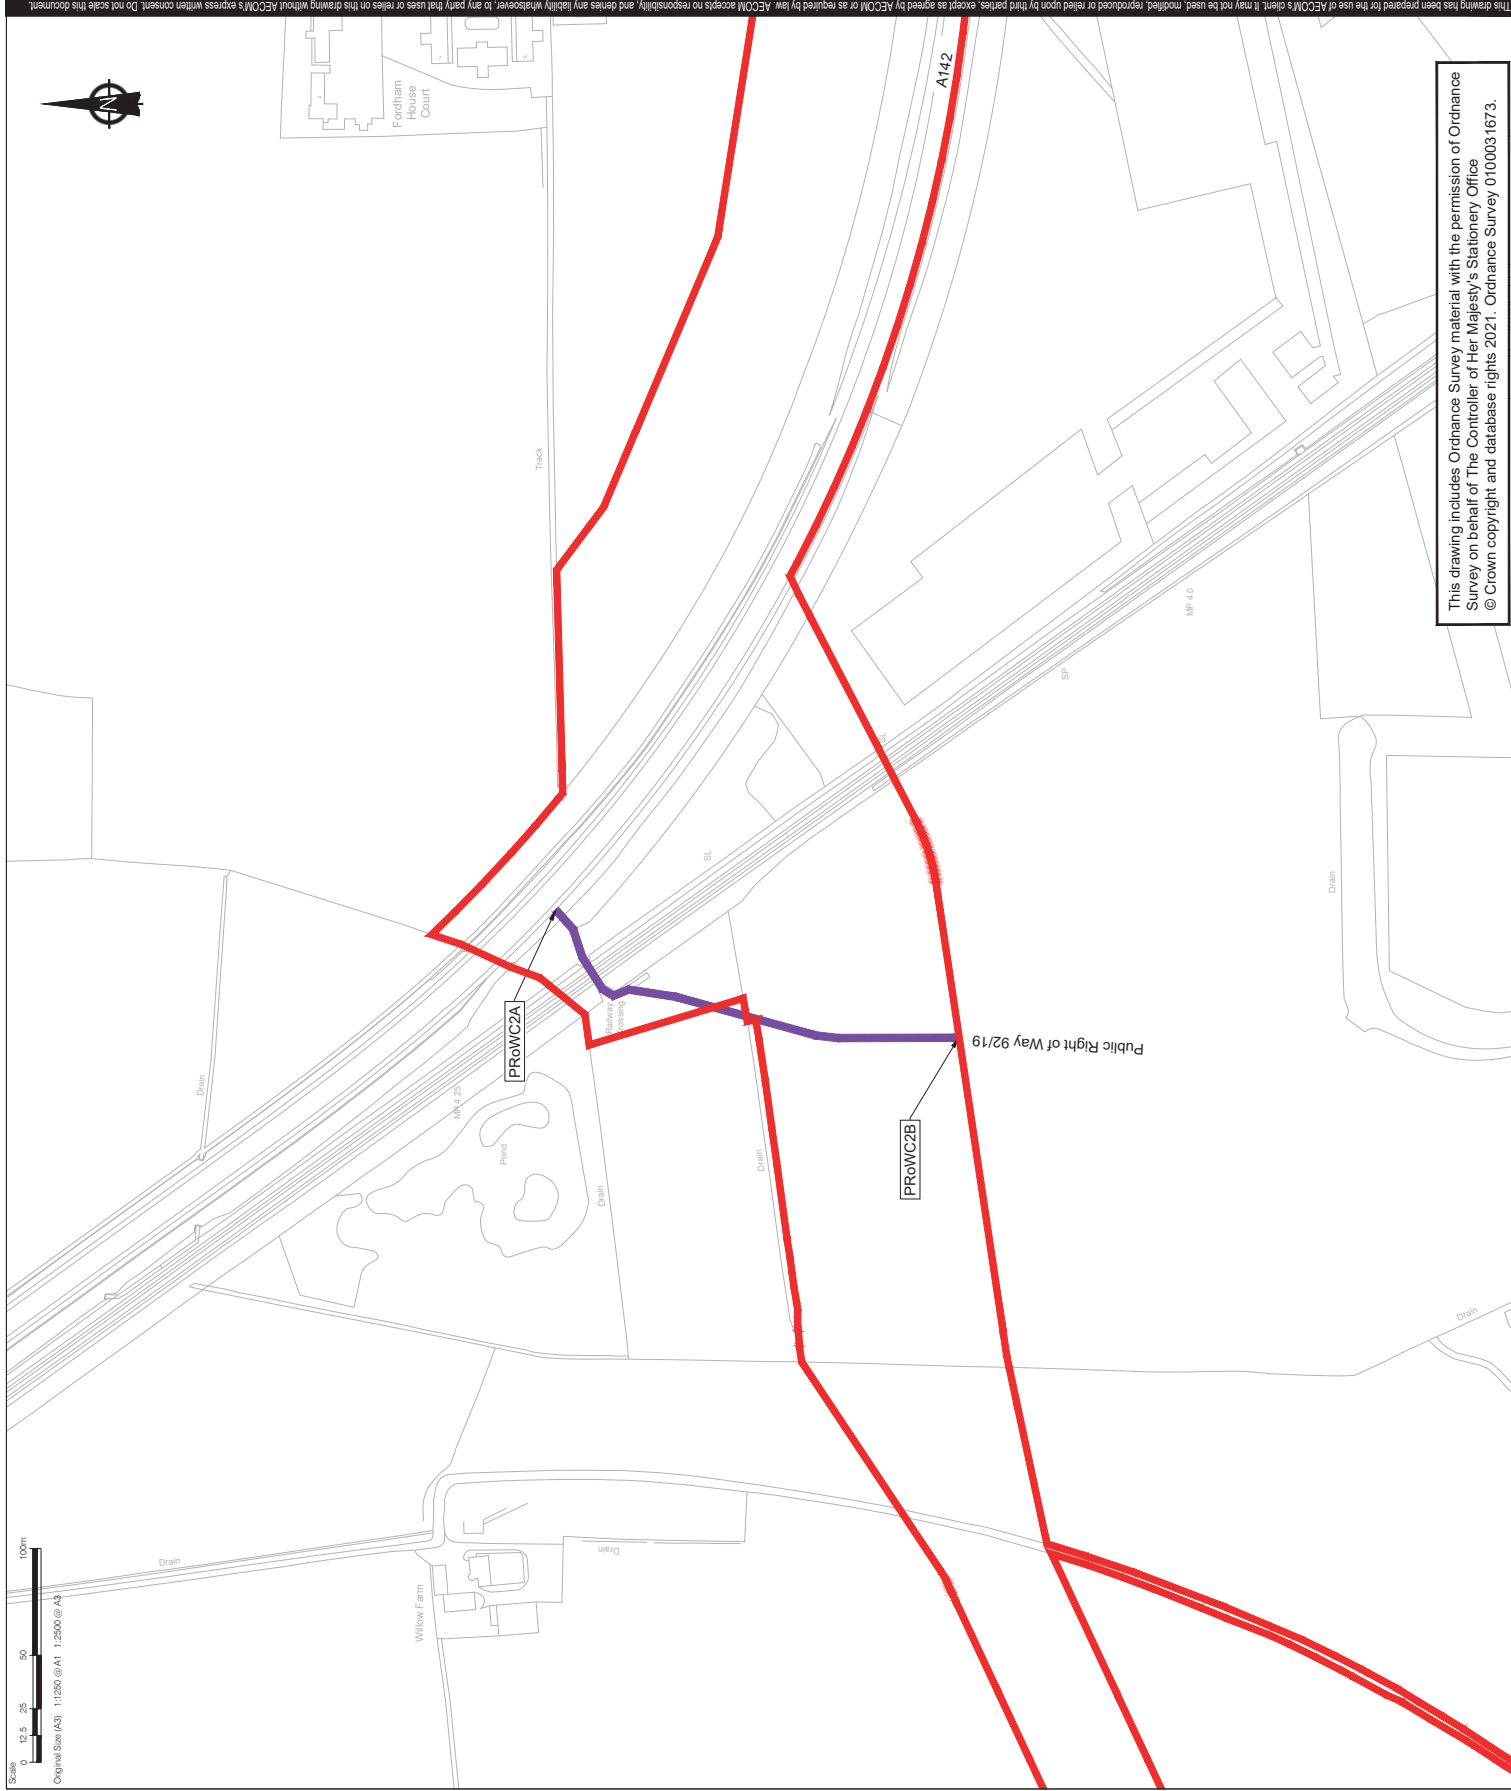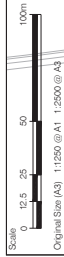

This drawing has been prepared for the use of AECOM's client. It may not be used, modified, reproduced or relied upon by third parties, except as agreed by AECOM or as required by law. AECOM accepts no responsibility, and denies any liability, whatsoever, to any party, that uses or relies on this drawing without AECOM's express written consent. Do not scale this document.



CONSULTANT

AECOM Limited, 65-71 Victoria Street,
St Albans, Hertfordshire, AL1 3ER,
+44(0)1727 535000 tel
+44(0)1727 535009 fax
www.aecom.com

PROJECT

Sunnica Energy Farm

CLIENT




NOTE

1. THE TRAFFIC REGULATION MEASURES PLANS SHOULD BE READ IN CONJUNCTION WITH THE DEVELOPMENT CONSENT ORDER AND THE TRAFFIC REGULATION MEASURES ORDER, AS CERTIFIED BY IT, IN PARTICULAR ARTICLES 11 AND 14 OF AND SCHEDULES 6 AND 14 TO THE DEVELOPMENT CONSENT ORDER. INFORMATION IN RELATION TO PUBLIC RIGHTS OF WAY AND ACCESSSES TO THE AUTHORISED DEVELOPMENT CAN BE FOUND ON THE ACCESS AND RIGHTS OF WAY PLANS.
- 2.

KEY

- ORDER LIMITS
- PROPOSED TEMPORARY ROAD CLOSURE
- PROPOSED TEMPORARY ROAD CLOSURE (PUBLIC RIGHT OF WAY)

SHEET PLAN

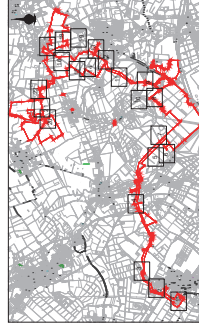

Document Reference: EN010106/APP/2.4

ISSUE/REVISION

CHANGE APPLICATION		
3	13/01/2023 JANUARY 2023	
2	11/11/2022 SUBMITTED AT DEADLINE 2	
1	30/08/2022 CHANGE APPLICATION AUGUST 2022	
0	18/11/2021 FOR DCO SUBMISSION	
I/R	DATE	DESCRIPTION

SHEET TITLE

TRAFFIC REGULATION MEASURES PLANS -
TEMPORARY ROAD CLOSURES
INFRASTRUCTURE PLANNING
(APPLICATIONS: PRESCRIBED FORMS AND
PROCEDURE) REGULATIONS 2009 5(2)(O)
SHEET 4 OF 22


SHEET NUMBER

60589004-TRM-TRC-004

SCALE

1:2500 @ A3

This drawing includes Ordnance Survey material with the permission of Ordnance Survey on behalf of The Controller of Her Majesty's Stationery Office
© Crown copyright and database rights 2021. Ordnance Survey 0100031673.

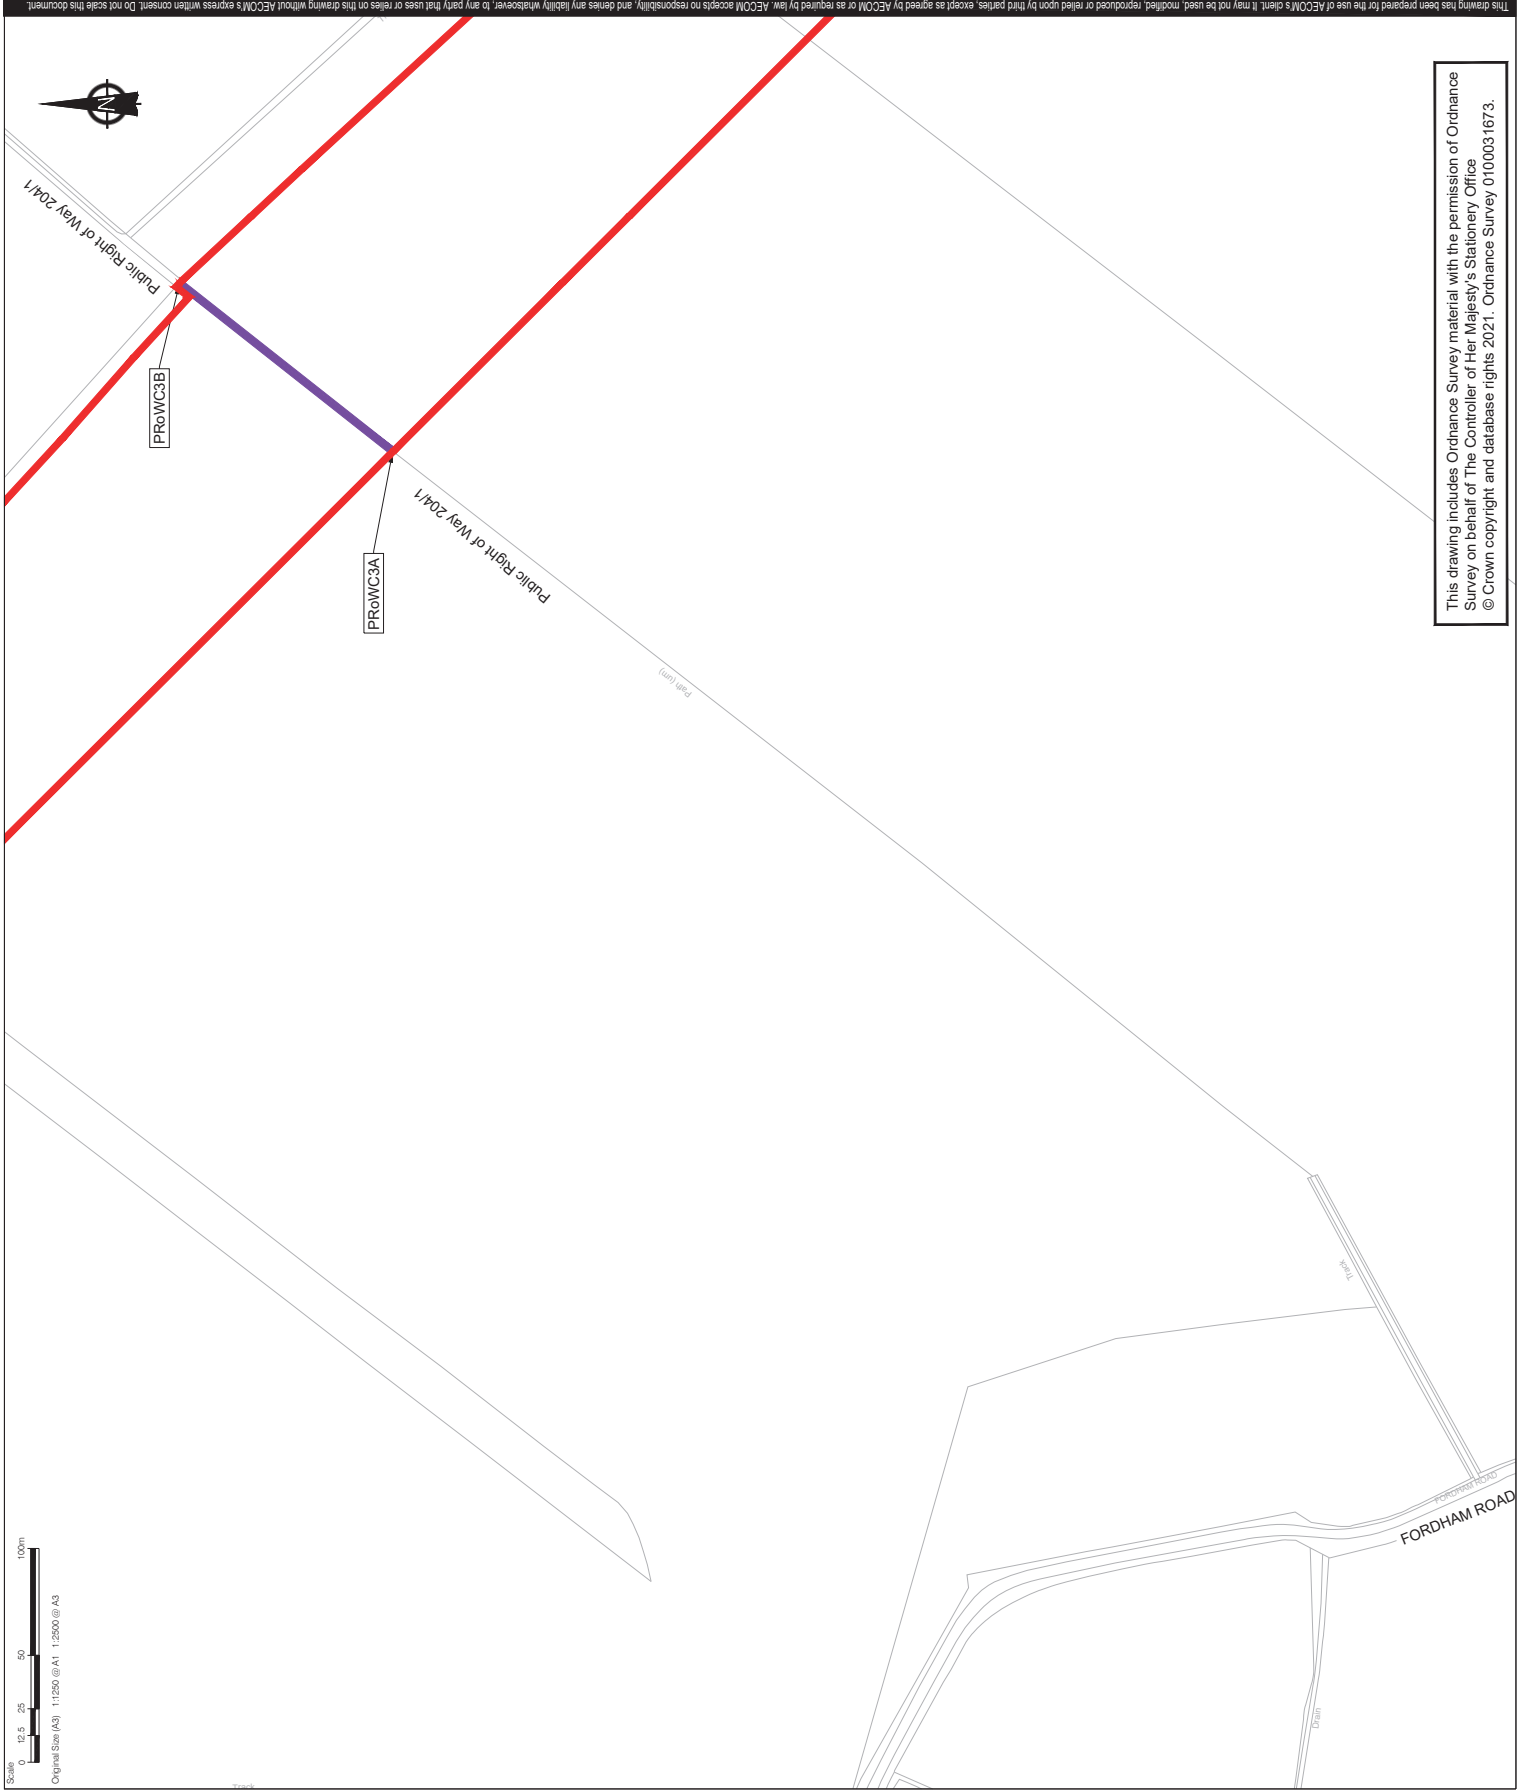

This drawing has been prepared for the use of AECOM's client. It may not be used, modified, reproduced or relied upon by third parties, except as agreed by AECOM or as required by law. AECOM accepts no responsibility, and denies any liability whatsoever, to any party that uses or relies on this drawing without AECOM's express written consent. Do not scale this document.



CONSULTANT

AECOM Limited, 65-71 Victoria Street,
St Albans, Hertfordshire, AL1 3ER
+44(0)1727 535000 tel
+44(0)1727 535009 fax
www.aecom.com

PROJECT

Sunnica Energy Farm

CLIENT




NOTE

1. THE TRAFFIC REGULATION MEASURES PLANS SHOULD BE READ IN CONJUNCTION WITH THE DEVELOPMENT CONSENT ORDER AND THE TRAFFIC REGULATION MEASURES PLANS CERTIFIED BY IT. IN PARTICULAR ARTICLES 11 AND 14 OF ORDER. INFORMATION IN RELATION TO PUBLIC RIGHTS OF WAY AND ACCESSSES TO THE AUTHORISED DEVELOPMENT CAN BE FOUND ON THE ACCESS AND RIGHTS OF WAY PLANS.
- 2.

KEY

- ORDER LIMITS
- PROPOSED TEMPORARY ROAD CLOSURE
- PROPOSED TEMPORARY ROAD CLOSURE (PUBLIC RIGHT OF WAY)

SHEET PLAN

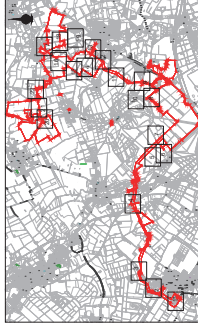

Document Reference: EN010106/APP/2.4

ISSUE/REVISION

CHANGE APPLICATION		
3	13/01/2023	JANUARY 2023
2	11/11/2022	SUBMITTED AT DEADLINE 2
1	30/08/2022	CHANGE APPLICATION AUGUST 2022
0	18/11/2021	FOR DCO SUBMISSION
I/R	DATE	DESCRIPTION

SHEET TITLE

TRAFFIC REGULATION MEASURES PLANS -
TEMPORARY ROAD CLOSURES
INFRASTRUCTURE PLANNING
(APPLICATIONS: PRESCRIBED FORMS AND
PROCEDURE) REGULATIONS 2009 5(2)(O)
SHEET 5 OF 22


SHEET NUMBER

60589004-TRM-TRC-005

SCALE

1:2500 @ A3

This drawing includes Ordnance Survey material with the permission of Ordnance Survey on behalf of The Controller of Her Majesty's Stationery Office
© Crown copyright and database rights 2021. Ordnance Survey 0100031673.

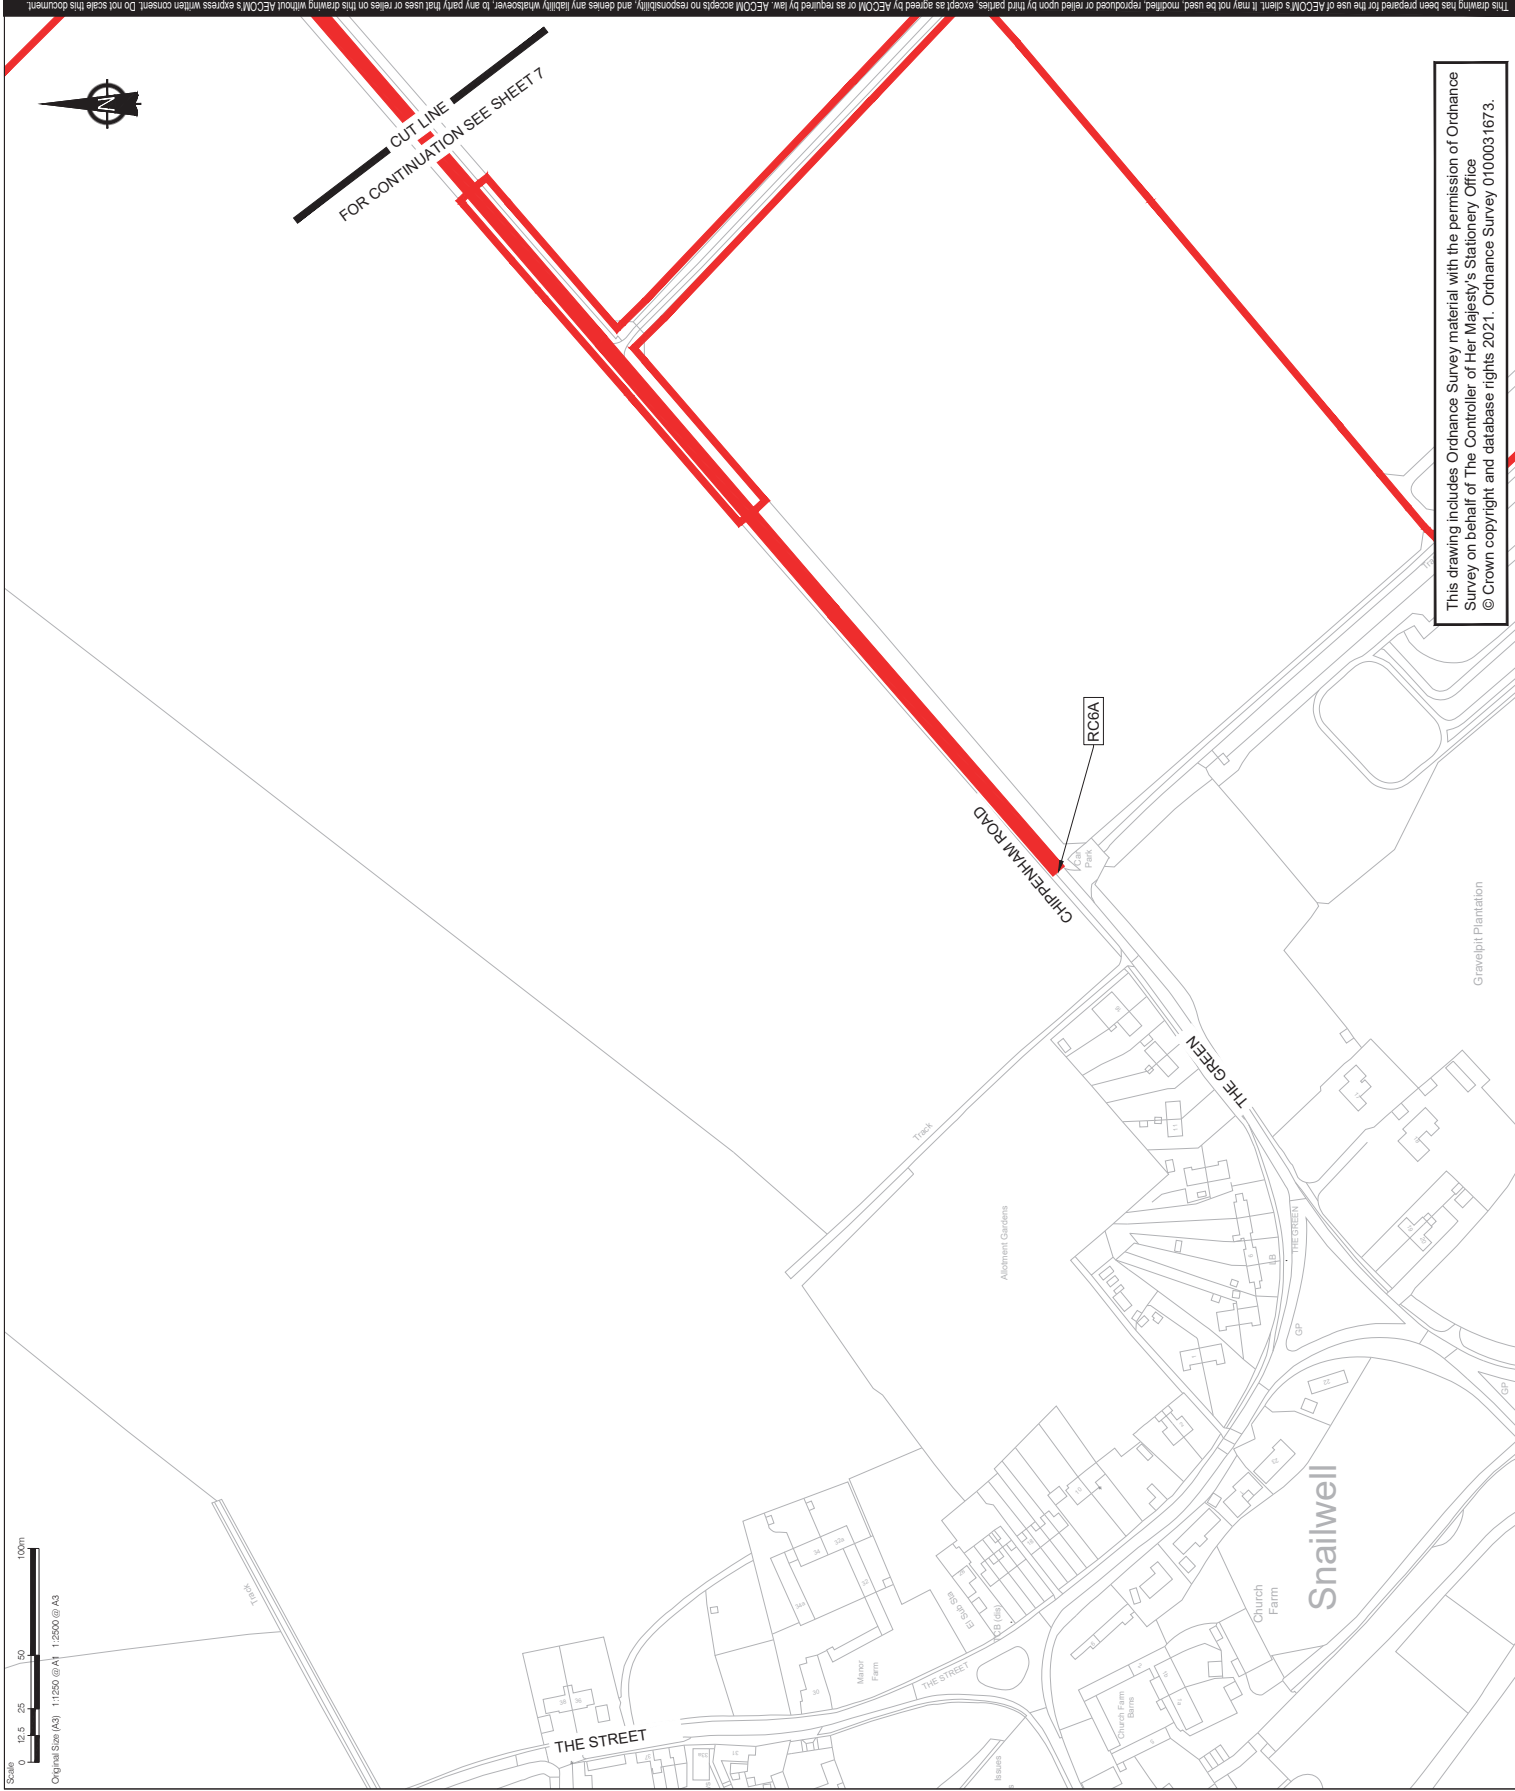

This drawing has been prepared for the use of AECOM's client. It may not be used, modified, reproduced or relied upon by third parties except as agreed by AECOM or as required by law. AECOM accepts no responsibility, and denies any liability whatsoever, to any party that uses or relies on this drawing without AECOM's express written consent. Do not scale this document.

AECOM

CONSULTANT

AECOM Limited, 65-71 Victoria Street,
St Albans, Hertfordshire, AL1 3ER
+44(0)1727 535000 tel
+44(0)1727 535009 fax
www.aecom.com

PROJECT

Sunnica Energy Farm

CLIENT




NOTE

1. THE TRAFFIC REGULATION MEASURES PLANS SHOULD BE READ IN CONJUNCTION WITH THE DEVELOPMENT CONSENT ORDER AND THE TRAFFIC REGULATION MEASURES PLANS CERTIFIED BY IT. IN PARTICULAR ARTICLES 11 AND 14 OF THE ORDER AND SCHEDULES 6 AND 14 TO THE DEVELOPMENT CONSENT ORDER. INFORMATION IN RELATION TO PUBLIC RIGHTS OF WAY AND ACCESS TO THE AUTHORISED DEVELOPMENT CAN BE FOUND ON THE ACCESS AND RIGHTS OF WAY PLANS.
- 2.

KEY

- ORDER LIMITS
- PROPOSED TEMPORARY ROAD CLOSURE
- PROPOSED TEMPORARY ROAD CLOSURE (PUBLIC RIGHT OF WAY)

SHEET PLAN

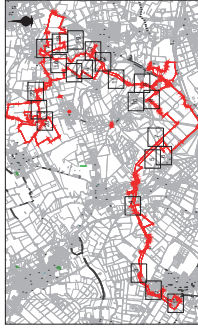

Document Reference: EN010106/APP/2.4

ISSUE/REVISION

CHANGE APPLICATION	
3	13/01/2023 JANUARY 2023
2	11/11/2022 SUBMITTED AT DEADLINE 2
1	30/08/2022 CHANGE APPLICATION AUGUST 2022
0	18/11/2021 FOR DCO SUBMISSION
I/R	DATE
DESCRIPTION	

SHEET TITLE

TRAFFIC REGULATION MEASURES PLANS -
TEMPORARY ROAD CLOSURES
INFRASTRUCTURE PLANNING
(APPLICATIONS: PRESCRIBED FORMS AND
PROCEDURE) REGULATIONS 2009 5(2)(O)
SHEET 6 OF 22

SHEET NUMBER

60589004-TRM-TRC-006


SCALE

1:2500 @ A3

This drawing includes Ordnance Survey material with the permission of Ordnance Survey on behalf of The Controller of Her Majesty's Stationery Office
© Crown copyright and database rights 2021. Ordnance Survey 0100031673.



Project Management Initials: Designer: DC Checked: CEC
Latest Revision Initials: Checked: CC Approved: MC
Project Reference Number: 60589004

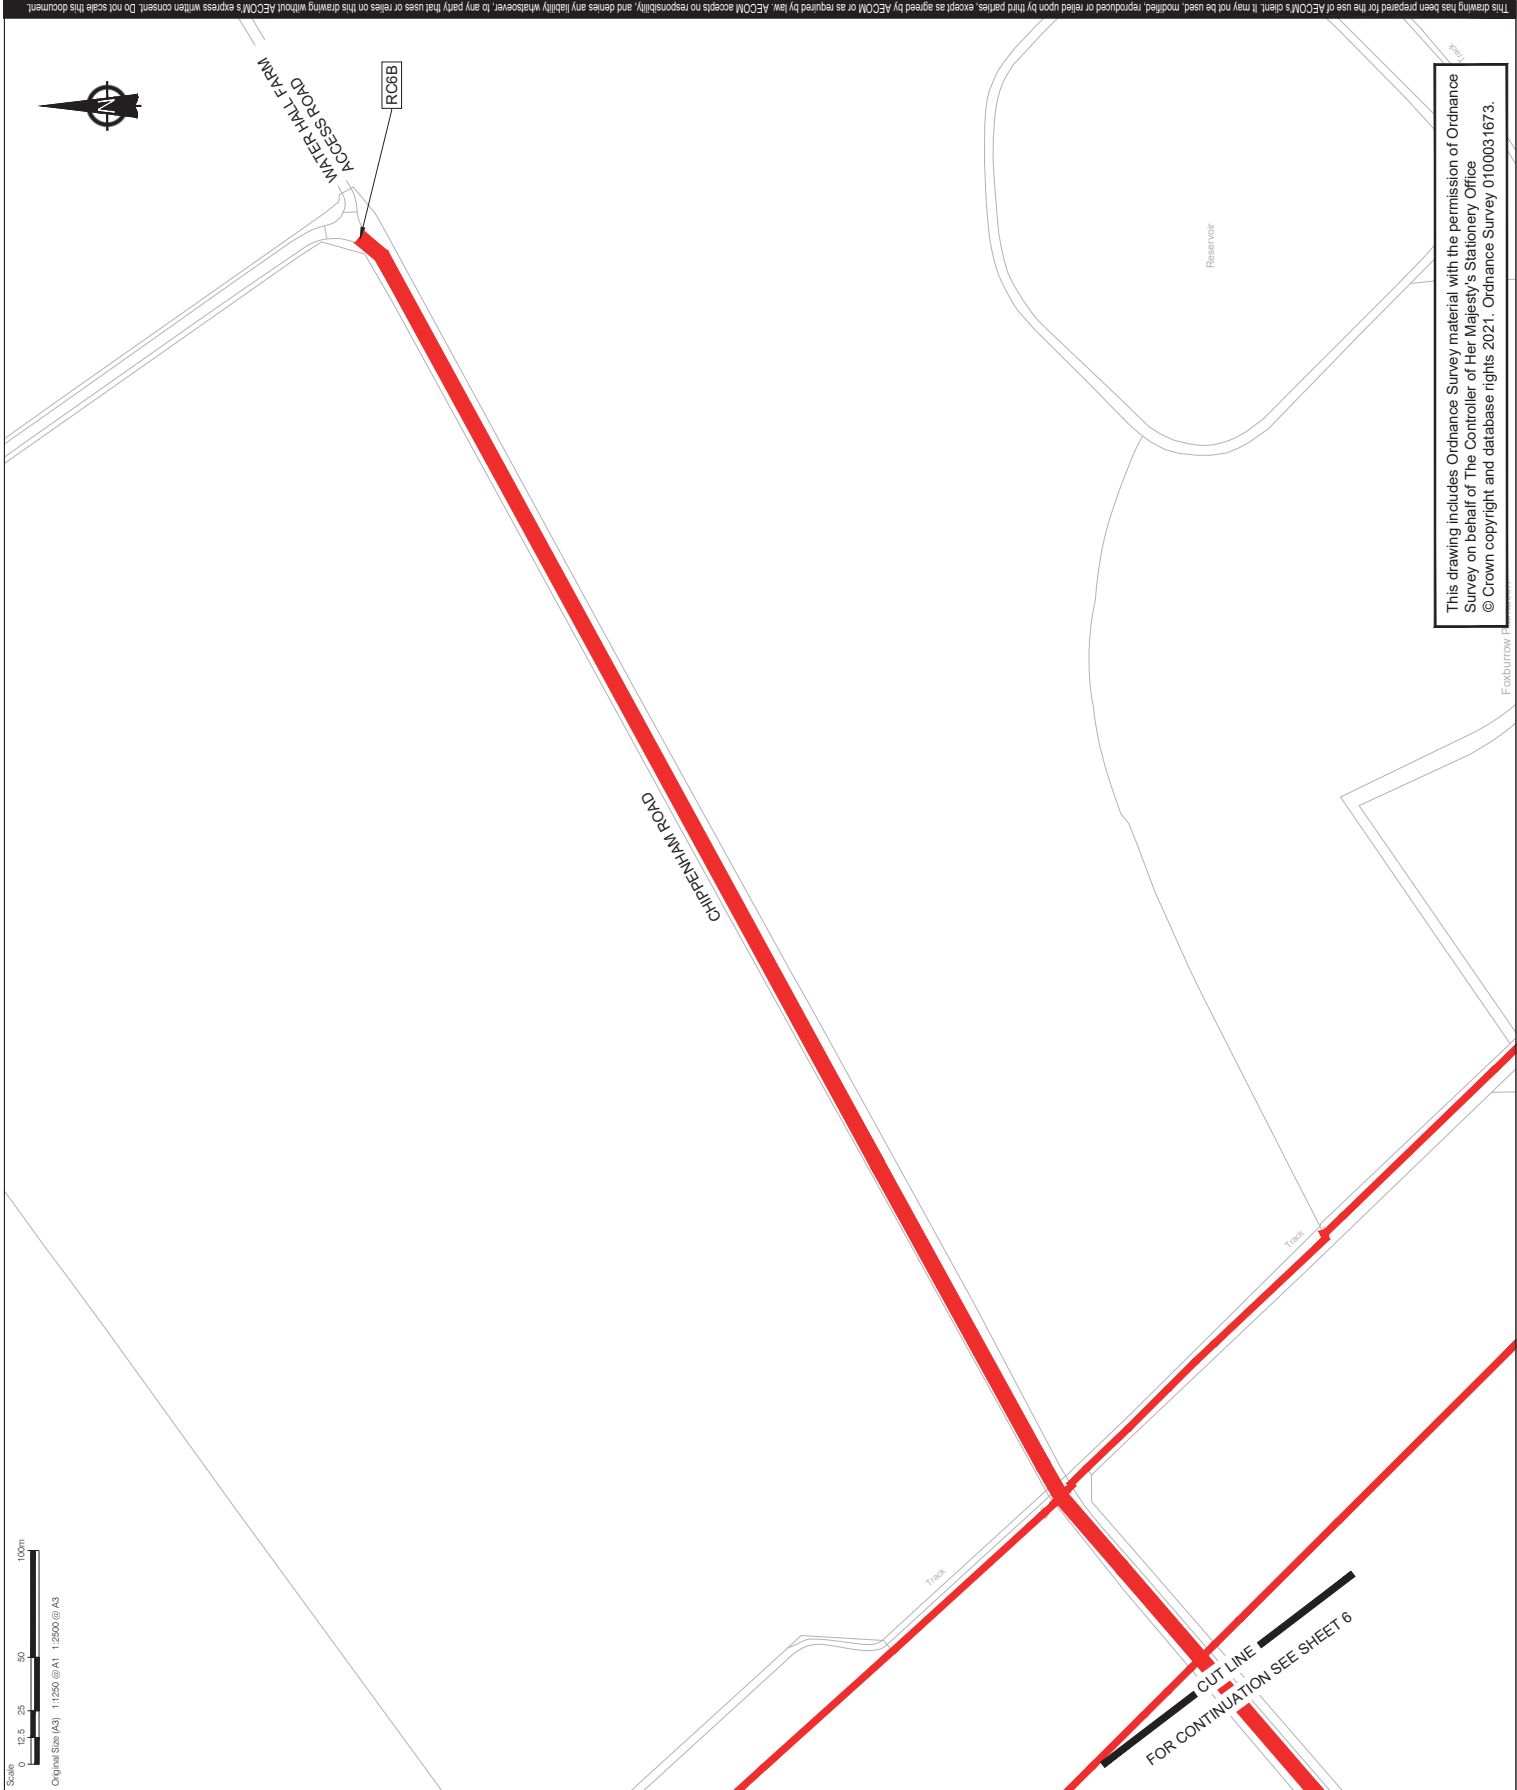

CONSULTANT

AECOM Limited, 65-71 Victoria Street,
St Albans, Hertfordshire, AL1 3ER
+44(0)1727 535000 tel
+44(0)1727 535009 fax
www.aecom.com

PROJECT

Sunnica Energy Farm

CLIENT




NOTE

1. THE TRAFFIC REGULATION MEASURES PLANS SHOULD BE READ IN CONJUNCTION WITH THE DEVELOPMENT CONSENT CONDITIONS AND THE TRAFFIC REGULATION MEASURES CERTIFIED BY IT, IN PARTICULAR ARTICLES 11 AND 14 OF ORDER. INFORMATION IN RELATION TO PUBLIC RIGHTS OF WAY AND ACCESSSES TO THE AUTHORISED DEVELOPMENT CAN BE FOUND ON THE ACCESS AND RIGHTS OF WAY PLANS.
- 2.

KEY

- ORDER LIMITS
- PROPOSED TEMPORARY ROAD CLOSURE
- PROPOSED TEMPORARY ROAD CLOSURE (PUBLIC RIGHT OF WAY)

SHEET PLAN

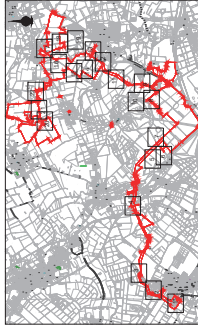

Document Reference: EN010106/APP/2.4

ISSUE/REVISION

CHANGE APPLICATION	
3	13/01/2023 JANUARY 2023
2	11/11/2022 SUBMITTED AT DEADLINE 2
1	30/08/2022 CHANGE APPLICATION AUGUST 2022
0	18/11/2021 FOR DCO SUBMISSION
I/R	DATE
DESCRIPTION	

SHEET TITLE

TRAFFIC REGULATION MEASURES PLANS -
TEMPORARY ROAD CLOSURES
INFRASTRUCTURE PLANNING
(APPLICATIONS: PRESCRIBED FORMS AND
PROCEDURE) REGULATIONS 2009 5(2)(O)
SHEET 7 OF 22


SHEET NUMBER

60589004-TRM-TRC-007


SCALE

1:2500 @ A3

This drawing includes Ordnance Survey material with the permission of Ordnance Survey on behalf of The Controller of Her Majesty's Stationery Office
© Crown copyright and database rights 2021. Ordnance Survey 0100031673.

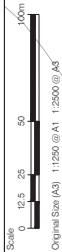

Project Management Initials: Designer: DC
Latest Revision Initials: Checked: CC
Project Reference Number: 60589004
Approved: CEC
Checked: CEC
Approved: MC

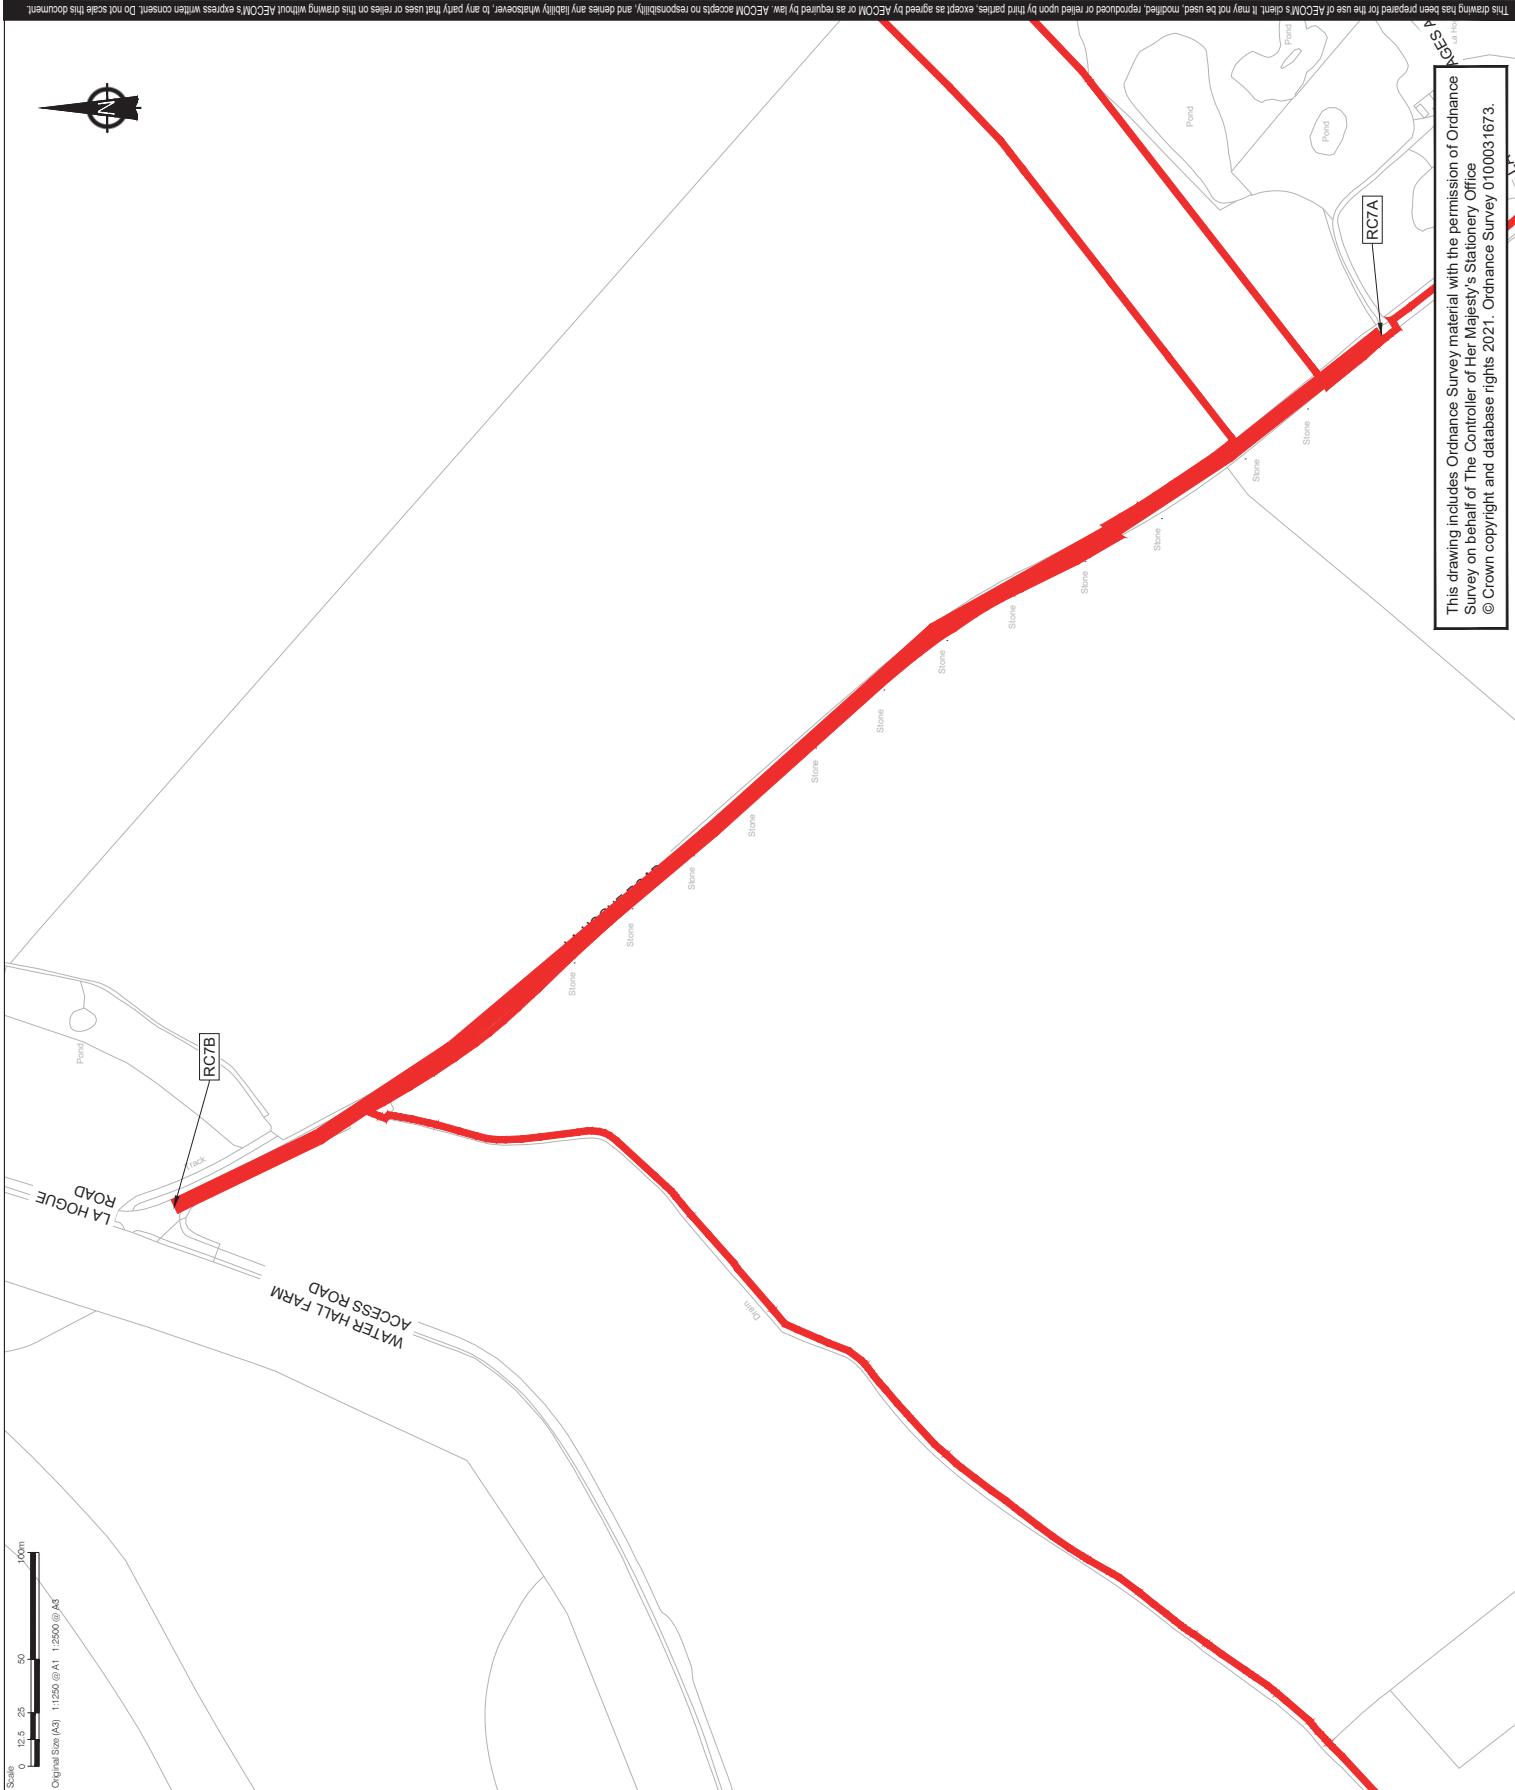

This drawing has been prepared for the use of AECOM's client. It may not be used, modified, reproduced or relied upon by third parties, except as agreed by AECOM or as required by law. AECOM accepts no responsibility, and denies any liability whatsoever, to any party that uses or relies on this drawing without AECOM's express written consent. Do not scale this document.



CONSULTANT

AECOM Limited, 65-71 Victoria Street,
St Johns, Hertfordshire, AL1 3ER
+44(0)1727 535000 tel
+44(0)1727 535009 fax
www.aecom.com

PROJECT

Sunnica Energy Farm

CLIENT




NOTE

1. THE TRAFFIC REGULATION MEASURES PLANS SHOULD BE READ IN CONJUNCTION WITH THE DEVELOPMENT CONSENT ORDER AND THE TRAFFIC REGULATION MEASURES PLANS CERTIFIED BY IT. IN PARTICULAR ARTICLES 11 AND 14 OF AND SCHEDULES 6 AND 14 TO THE DEVELOPMENT CONSENT ORDER. INFORMATION IN RELATION TO PUBLIC RIGHTS OF WAY AND ACCESSSES TO THE AUTHORISED DEVELOPMENT CAN BE FOUND ON THE ACCESS AND RIGHTS OF WAY PLANS.
- 2.

KEY

- ORDER LIMITS
- PROPOSED TEMPORARY ROAD CLOSURE
- PROPOSED TEMPORARY ROAD CLOSURE (PUBLIC RIGHT OF WAY)

SHEET PLAN

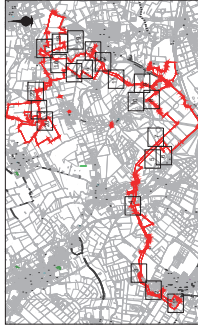

Document Reference: EN010106/APP/2.4

ISSUE/REVISION

ISSUE/REVISION	CHANGE APPLICATION	DATE	DESCRIPTION
3	13/01/2023	JANUARY 2023	
2	11/11/2022	SUBMITTED AT DEADLINE 2	
1	30/08/2022	CHANGE APPLICATION AUGUST 2022	
0	18/11/2021	FOR DCO SUBMISSION	
I/R	DATE	DESCRIPTION	

SHEET TITLE

TRAFFIC REGULATION MEASURES PLANS -
TEMPORARY ROAD CLOSURES
INFRASTRUCTURE PLANNING
(APPLICATIONS: PRESCRIBED FORMS AND
PROCEDURE) REGULATIONS 2009 5(2)(O)
SHEET 8 OF 22


SHEET NUMBER

60589004-TRM-TRC-008


SCALE

1:2500 @ A3

This drawing includes Ordnance Survey material with the permission of Ordnance Survey on behalf of The Controller of Her Majesty's Stationery Office
© Crown copyright and database rights 2021. Ordnance Survey 0100031673.

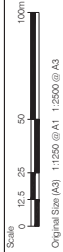

Project Management Initials: Designer: DC
Latest Revision Initials: Checked: CC
Project Reference Number: 60589004
Approved: CEC
Checked: CEC
Approved: MC

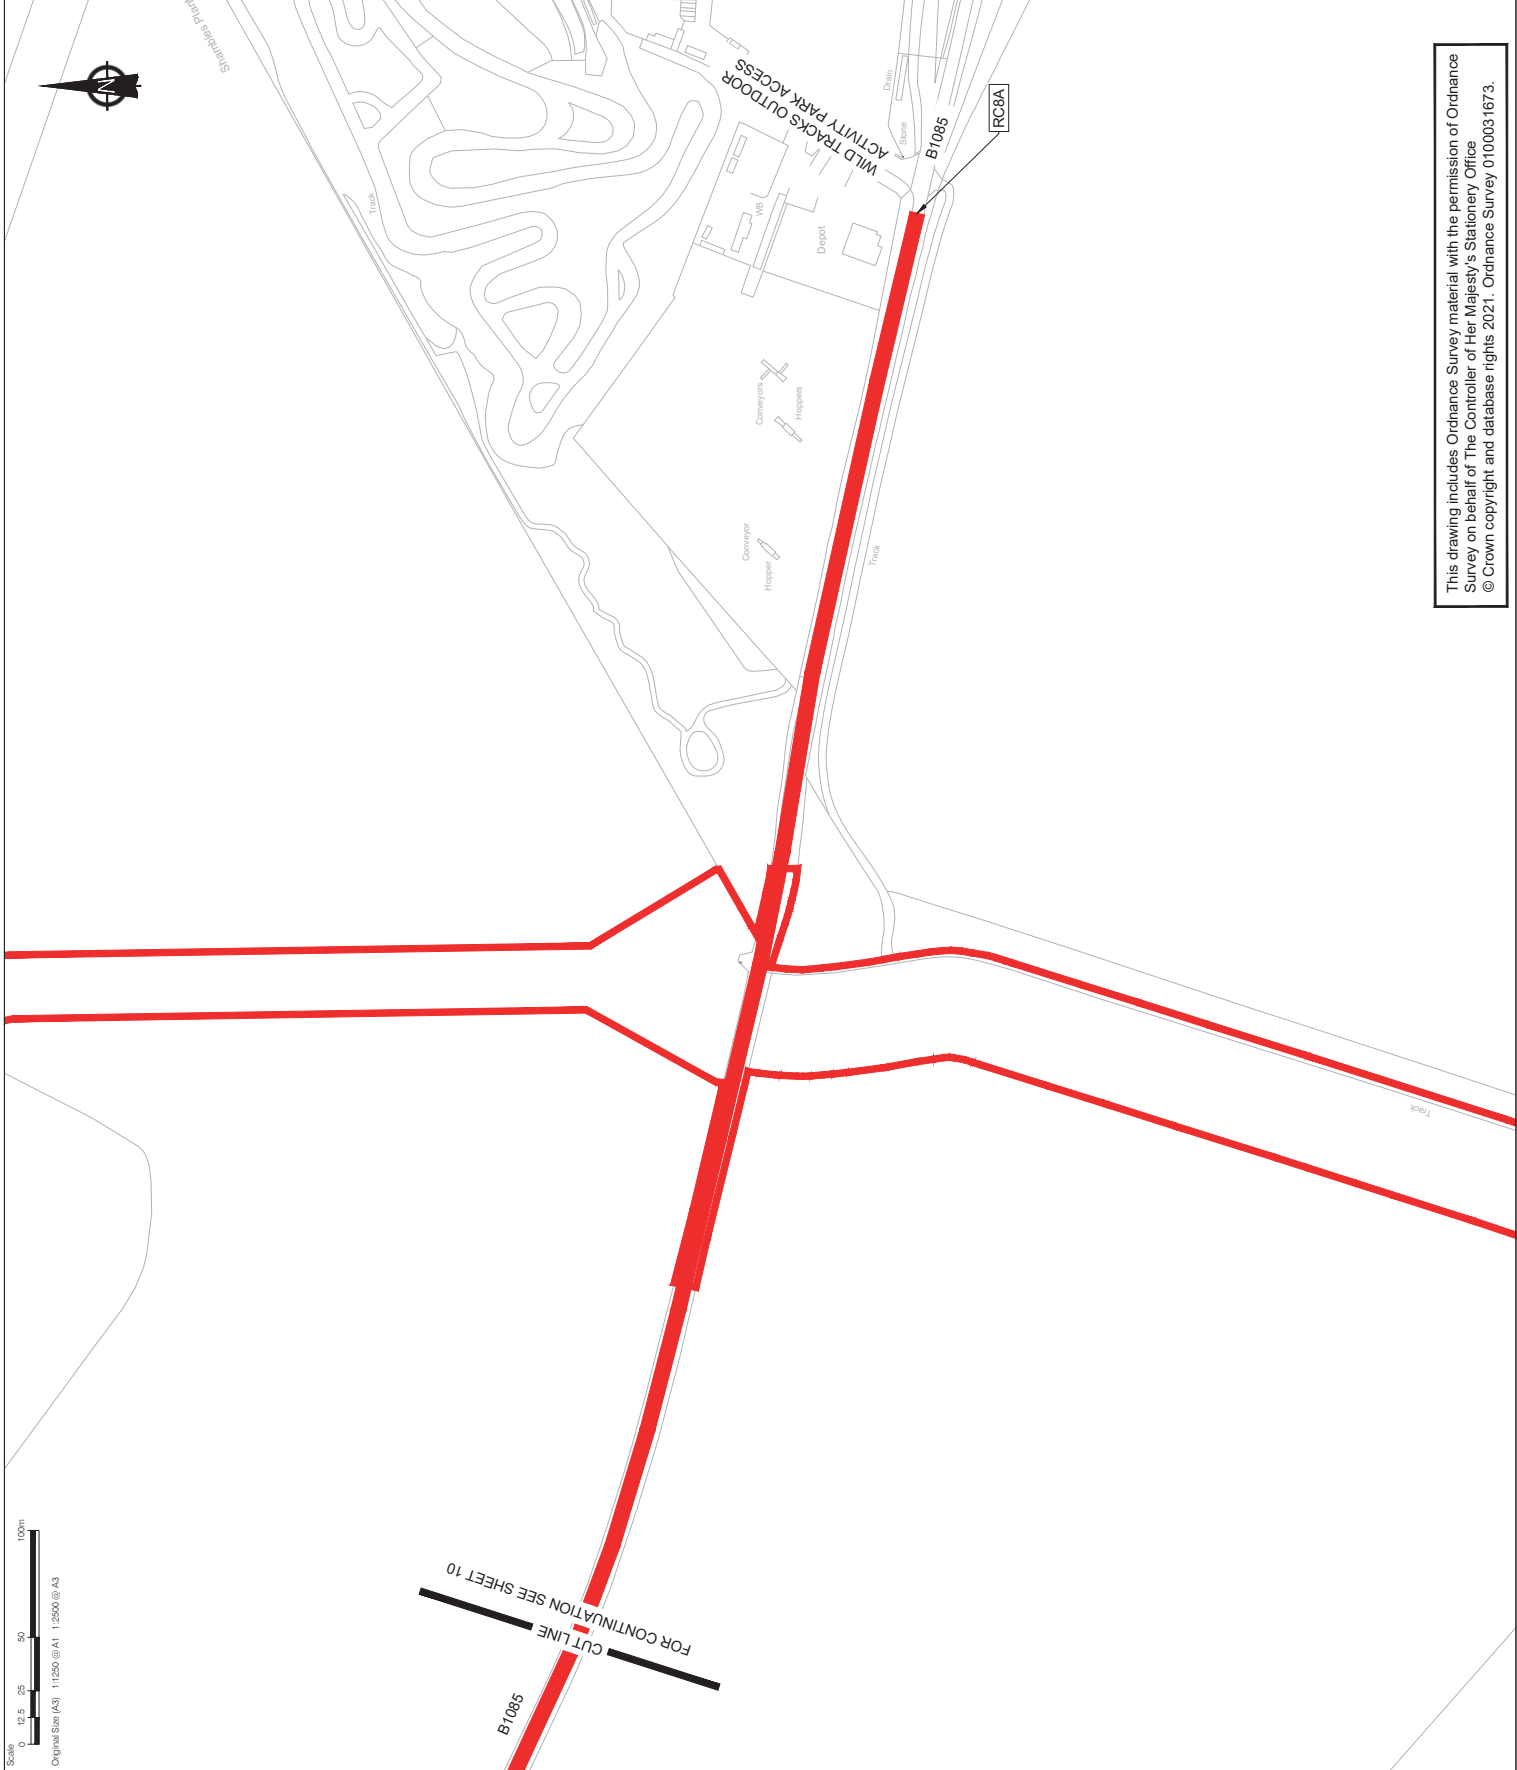

This drawing has been prepared for the use of AECOM's client. It may not be used, modified, reproduced or relied upon by third parties, except as agreed by AECOM or as required by law. AECOM accepts no responsibility, and denies any liability, whatsoever, to any party that uses or relies on this drawing without AECOM's express written consent. Do not scale this document.



CONSULTANT

AECOM Limited, 65-71 Victoria Street,
St Albans, Hertfordshire, AL1 3ER
+44(0)1727 535000 tel
+44(0)1727 535009 fax
www.aecom.com

PROJECT

Sunnica Energy Farm

CLIENT




NOTE

1. THE TRAFFIC REGULATION MEASURES PLANS SHOULD BE READ IN CONJUNCTION WITH THE DEVELOPMENT CONSENT CONDITIONS AND THE TRAFFIC REGULATION MEASURES PLANS CERTIFIED BY IT. IN PARTICULAR ARTICLES 11 AND 14 OF THE ORDER INFORMATION IN RELATION TO PUBLIC RIGHTS OF WAY AND ACCESS TO THE AUTHORISED DEVELOPMENT CAN BE FOUND ON THE ACCESS AND RIGHTS OF WAY PLANS.
2. ORDER INFORMATION IN RELATION TO PUBLIC RIGHTS OF WAY AND ACCESS TO THE AUTHORISED DEVELOPMENT CAN BE FOUND ON THE ACCESS AND RIGHTS OF WAY PLANS.

KEY

- ORDER LIMITS
- PROPOSED TEMPORARY ROAD CLOSURE
- PROPOSED TEMPORARY ROAD CLOSURE (PUBLIC RIGHT OF WAY)

SHEET PLAN

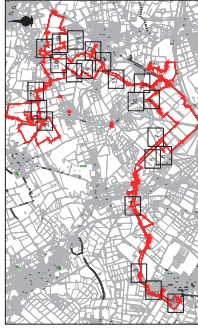

Document Reference: EN010106/APP/2.4

ISSUE/REVISION

CHANGE APPLICATION	
3	13/01/2023 JANUARY 2023
2	11/11/2022 SUBMITTED AT DEADLINE 2
1	30/08/2022 CHANGE APPLICATION AUGUST 2022
0	18/11/2021 FOR DCO SUBMISSION
I/R	DATE
DESCRIPTION	

SHEET TITLE

TRAFFIC REGULATION MEASURES PLANS -
TEMPORARY ROAD CLOSURES
INFRASTRUCTURE PLANNING
(APPLICATIONS: PRESCRIBED FORMS AND
PROCEDURE) REGULATIONS 2009 5(2)(O)
SHEET 9 OF 22


SHEET NUMBER

60589004-TRM-TRC-009

SCALE

1:2500 @ A3

This drawing includes Ordnance Survey material with the permission of Ordnance Survey on behalf of The Controller of Her Majesty's Stationery Office
© Crown copyright and database rights 2021. Ordnance Survey 0100031673.

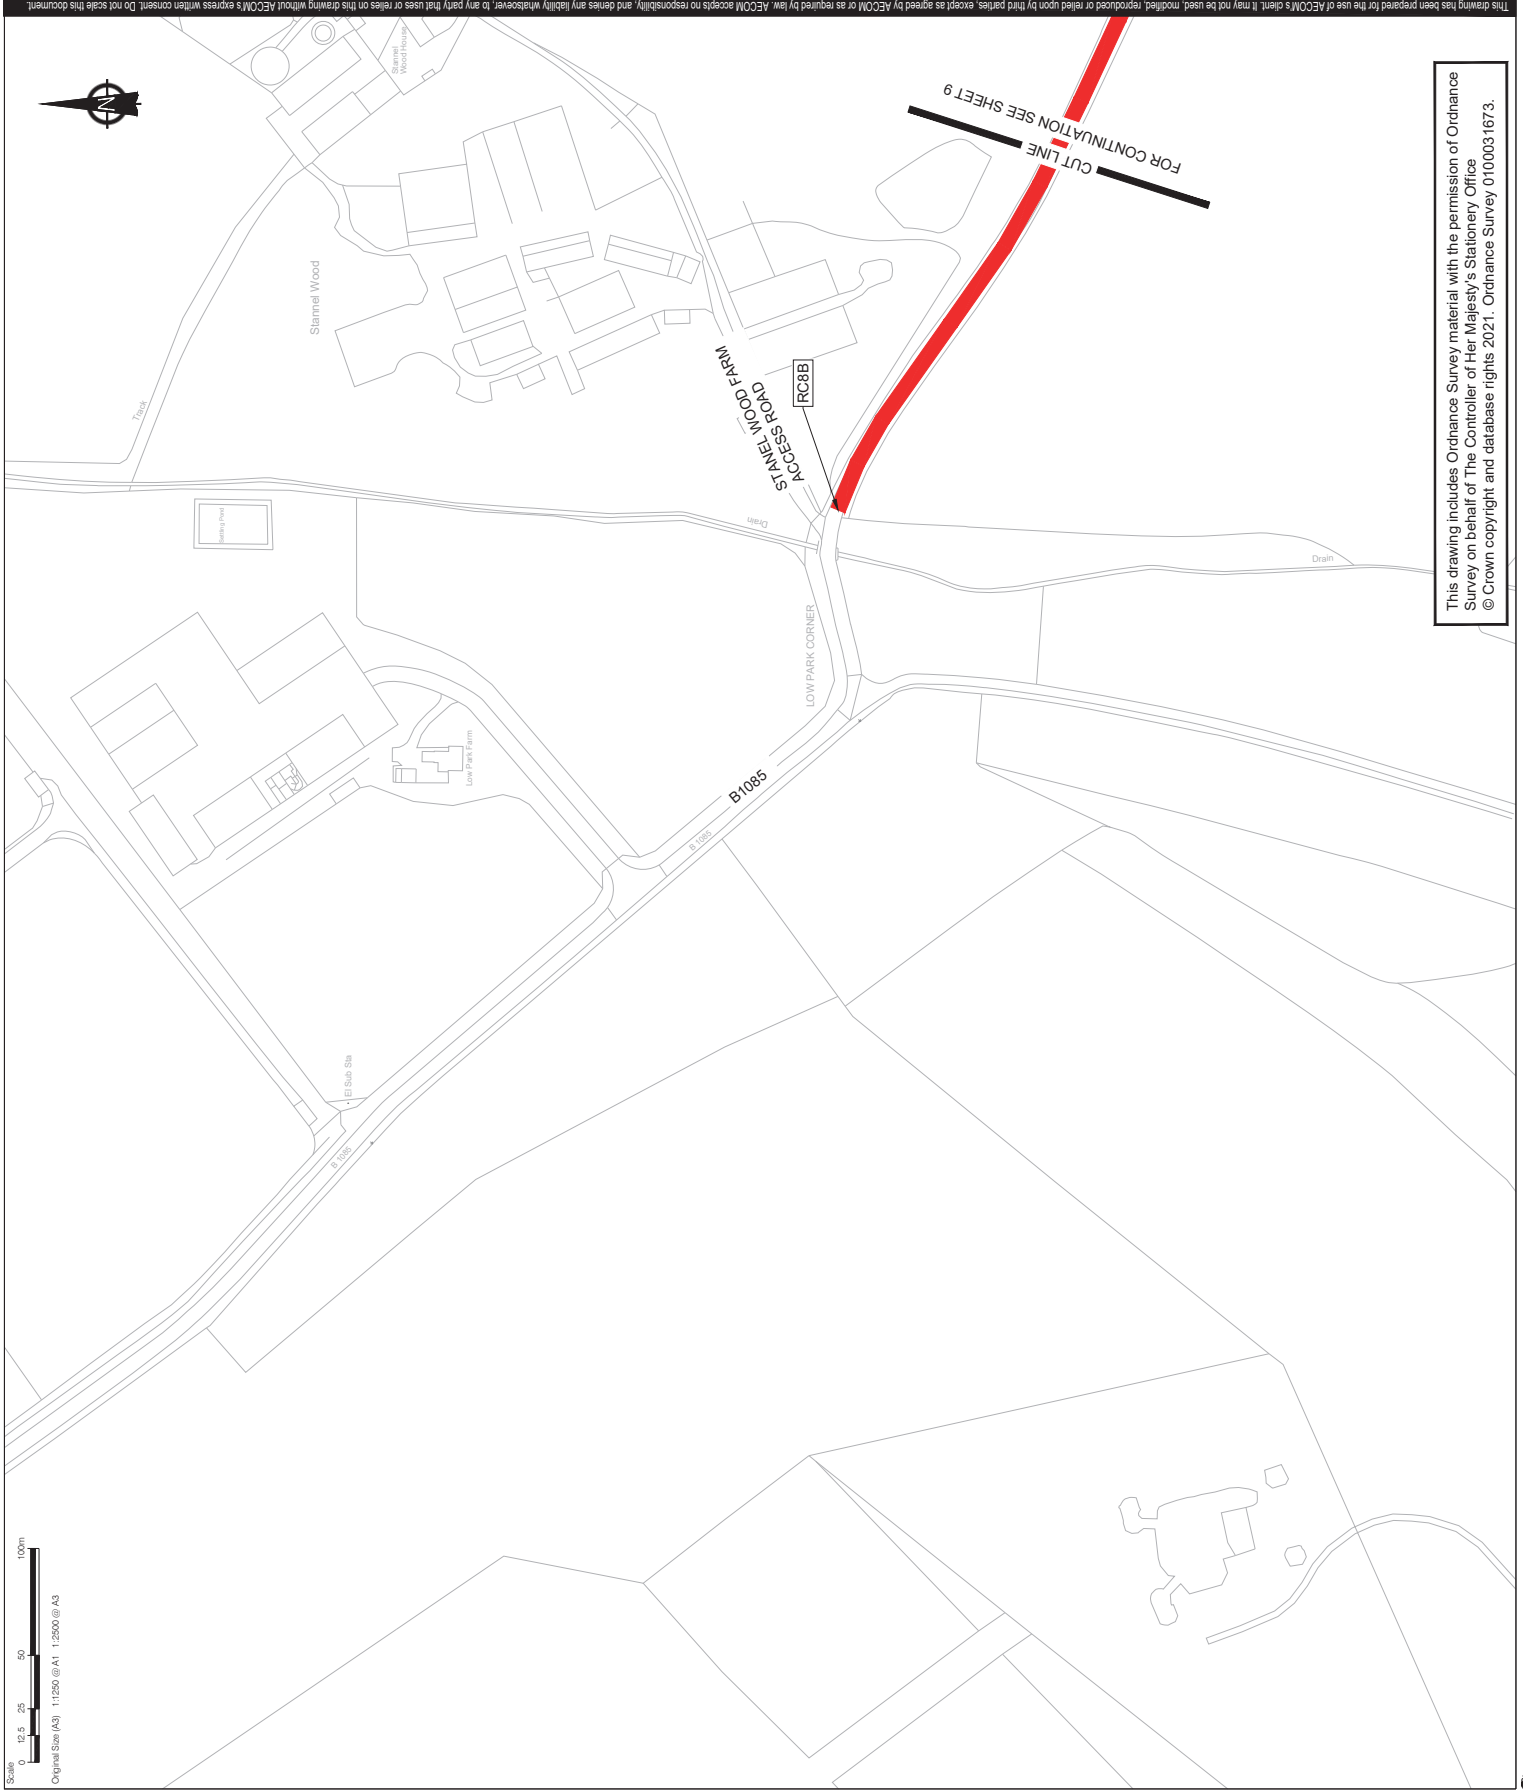

This drawing has been prepared for the use of AECOM's client. It may not be used, modified, reproduced or relied upon by third parties, except as agreed by AECOM or as required by law. AECOM accepts no responsibility, and denies any liability, whatsoever, to any party, that uses or relies on this drawing without AECOM's express written consent. Do not scale this document.

CONSULTANT

AECOM Limited, 65-71 Victoria Street,
St Adams, Herefordshire, AL 3ER
+44(0)1727 535000 tel
+44(0)1727 535009 fax
www.aecom.com

PROJECT

Sunnica Energy Farm


CLIENT

Sunnica Energy Farm



- NOTE**
1. THE TRAFFIC REGULATION MEASURES PLANS SHOULD BE READ IN CONJUNCTION WITH THE DEVELOPMENT CONSENT ORDER AND THE TRAFFIC REGULATION MEASURES PLANS CERTIFIED BY IT. IN PARTICULAR ARTICLES 11 AND 14 OF THE ORDER AND SCHEDULES 6 AND 14 TO THE DEVELOPMENT CONSENT ORDER.
 2. ORDER INFORMATION IN RELATION TO PUBLIC RIGHTS OF WAY AND ACCESSSES TO THE AUTHORISED DEVELOPMENT CAN BE FOUND ON THE ACCESS AND RIGHTS OF WAY PLANS.
- KEY**
- ORDER LIMITS
 - PROPOSED TEMPORARY ROAD CLOSURE
 - PROPOSED TEMPORARY ROAD CLOSURE (PUBLIC RIGHT OF WAY)

SHEET PLAN

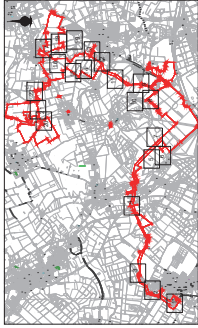

Document Reference: EN010106/APPI/2.4

ISSUE/REVISION	
3	CHANGE APPLICATION JANUARY 2023
2	SUBMITTED AT DEADLINE 2 11/11/2022
1	CHANGE APPLICATION AUGUST 2022
0	FOR DCO SUBMISSION 18/11/2021
I/R	DATE
DESCRIPTION	

SHEET TITLE

TRAFFIC REGULATION MEASURES PLANS -
TEMPORARY ROAD CLOSURES
INFRASTRUCTURE PLANNING
(APPLICATIONS: PRESCRIBED FORMS AND
PROCEDURE) REGULATIONS 2009 5(2)(O)
SHEET 10 OF 22


SHEET NUMBER

60589004-TRM-TRC-010

SCALE

1:2500 @ A3

This drawing includes Ordnance Survey material with the permission of Ordnance Survey on behalf of The Controller of Her Majesty's Stationery Office
© Crown copyright and database rights 2021. Ordnance Survey 0100031673.

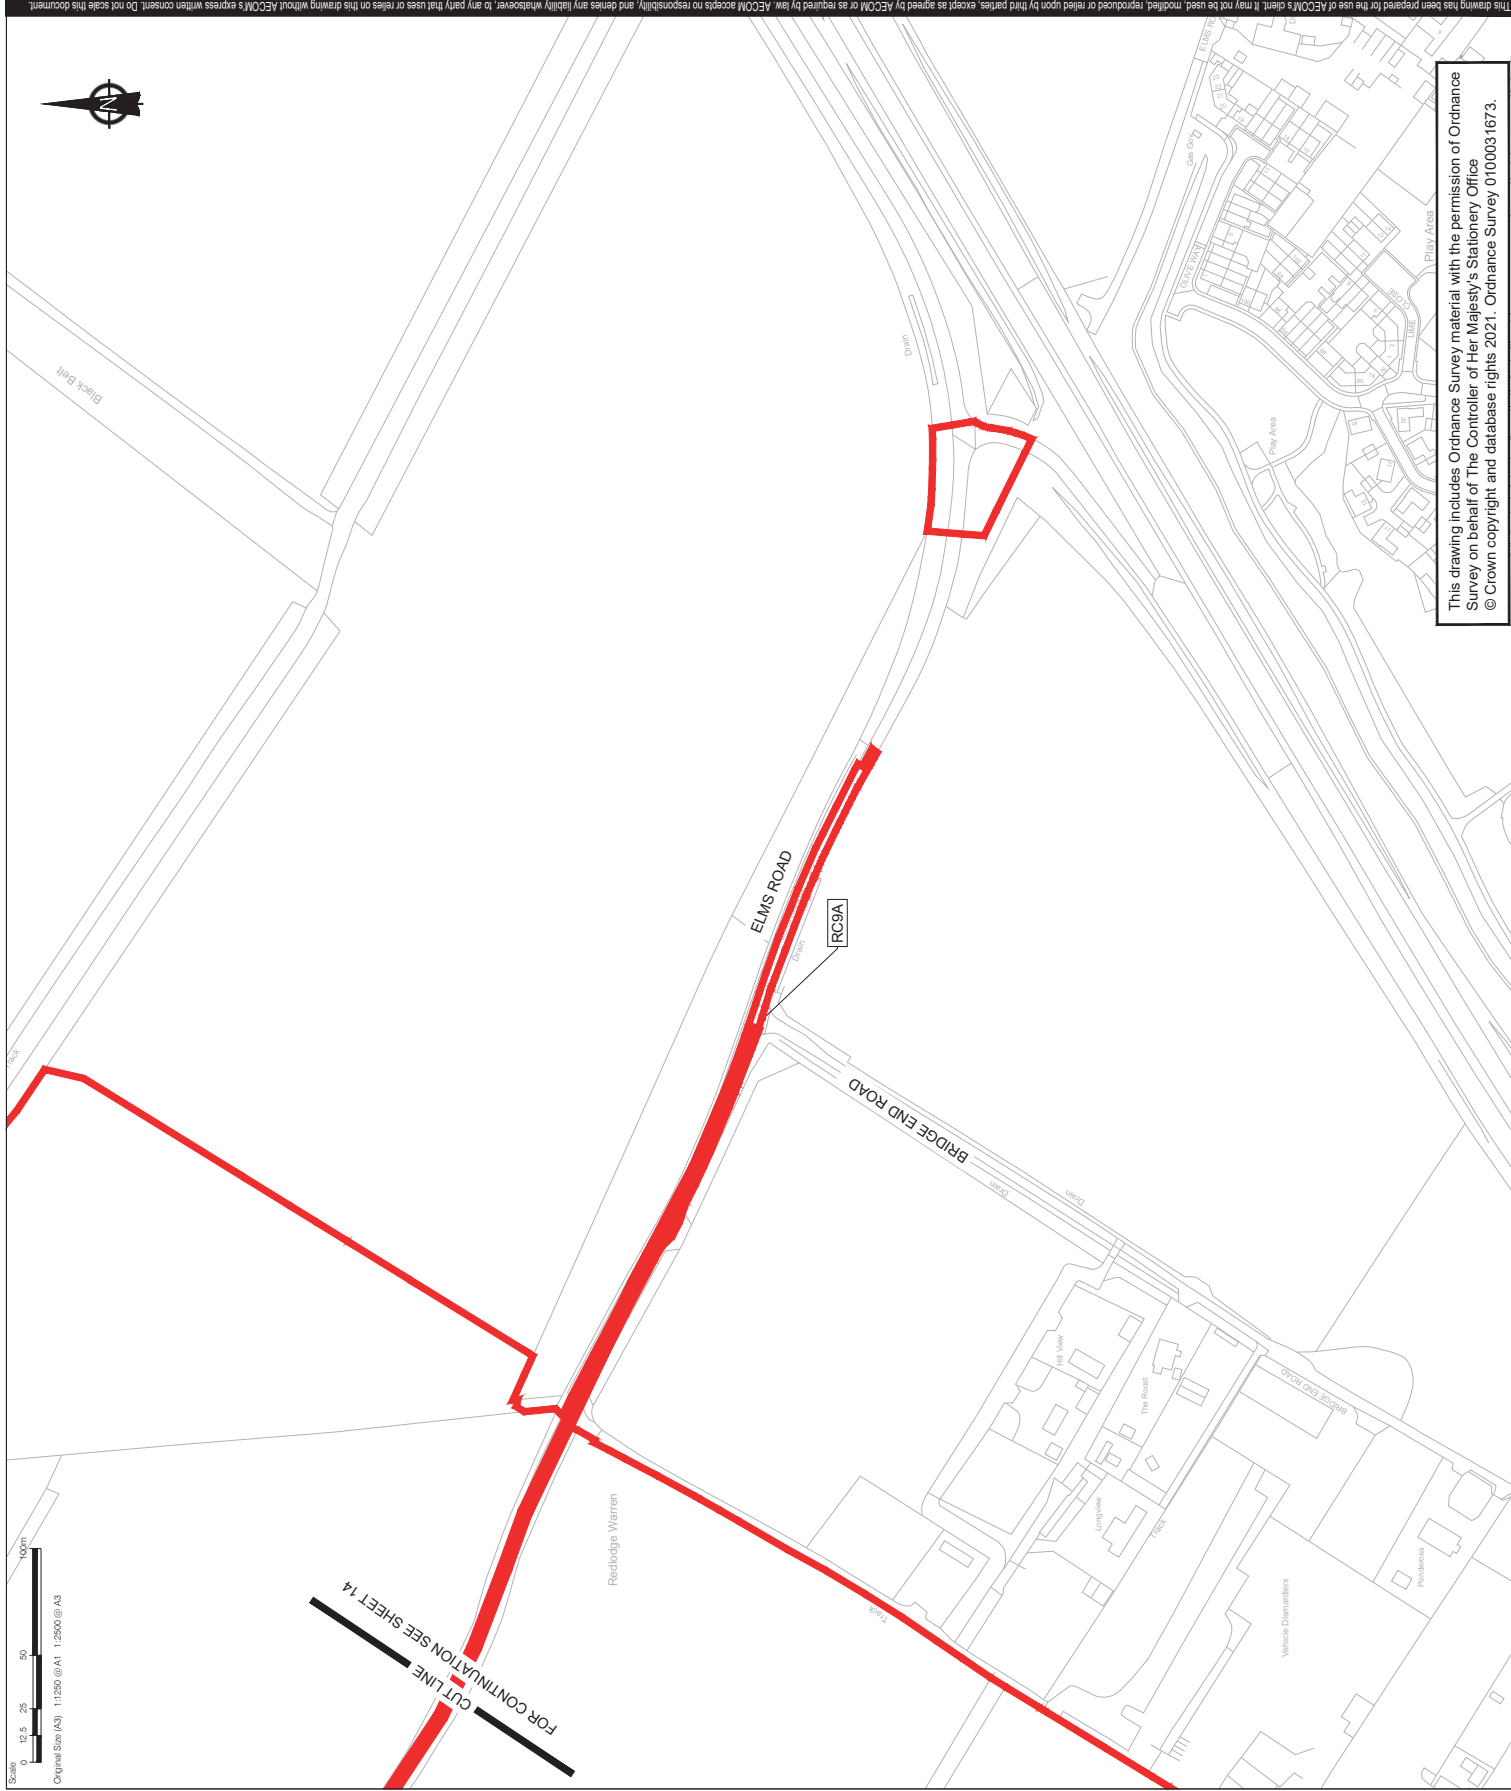





9009r


Cairn Lodge

14

BADLINGHAM ROAD

ELMS ROAD

 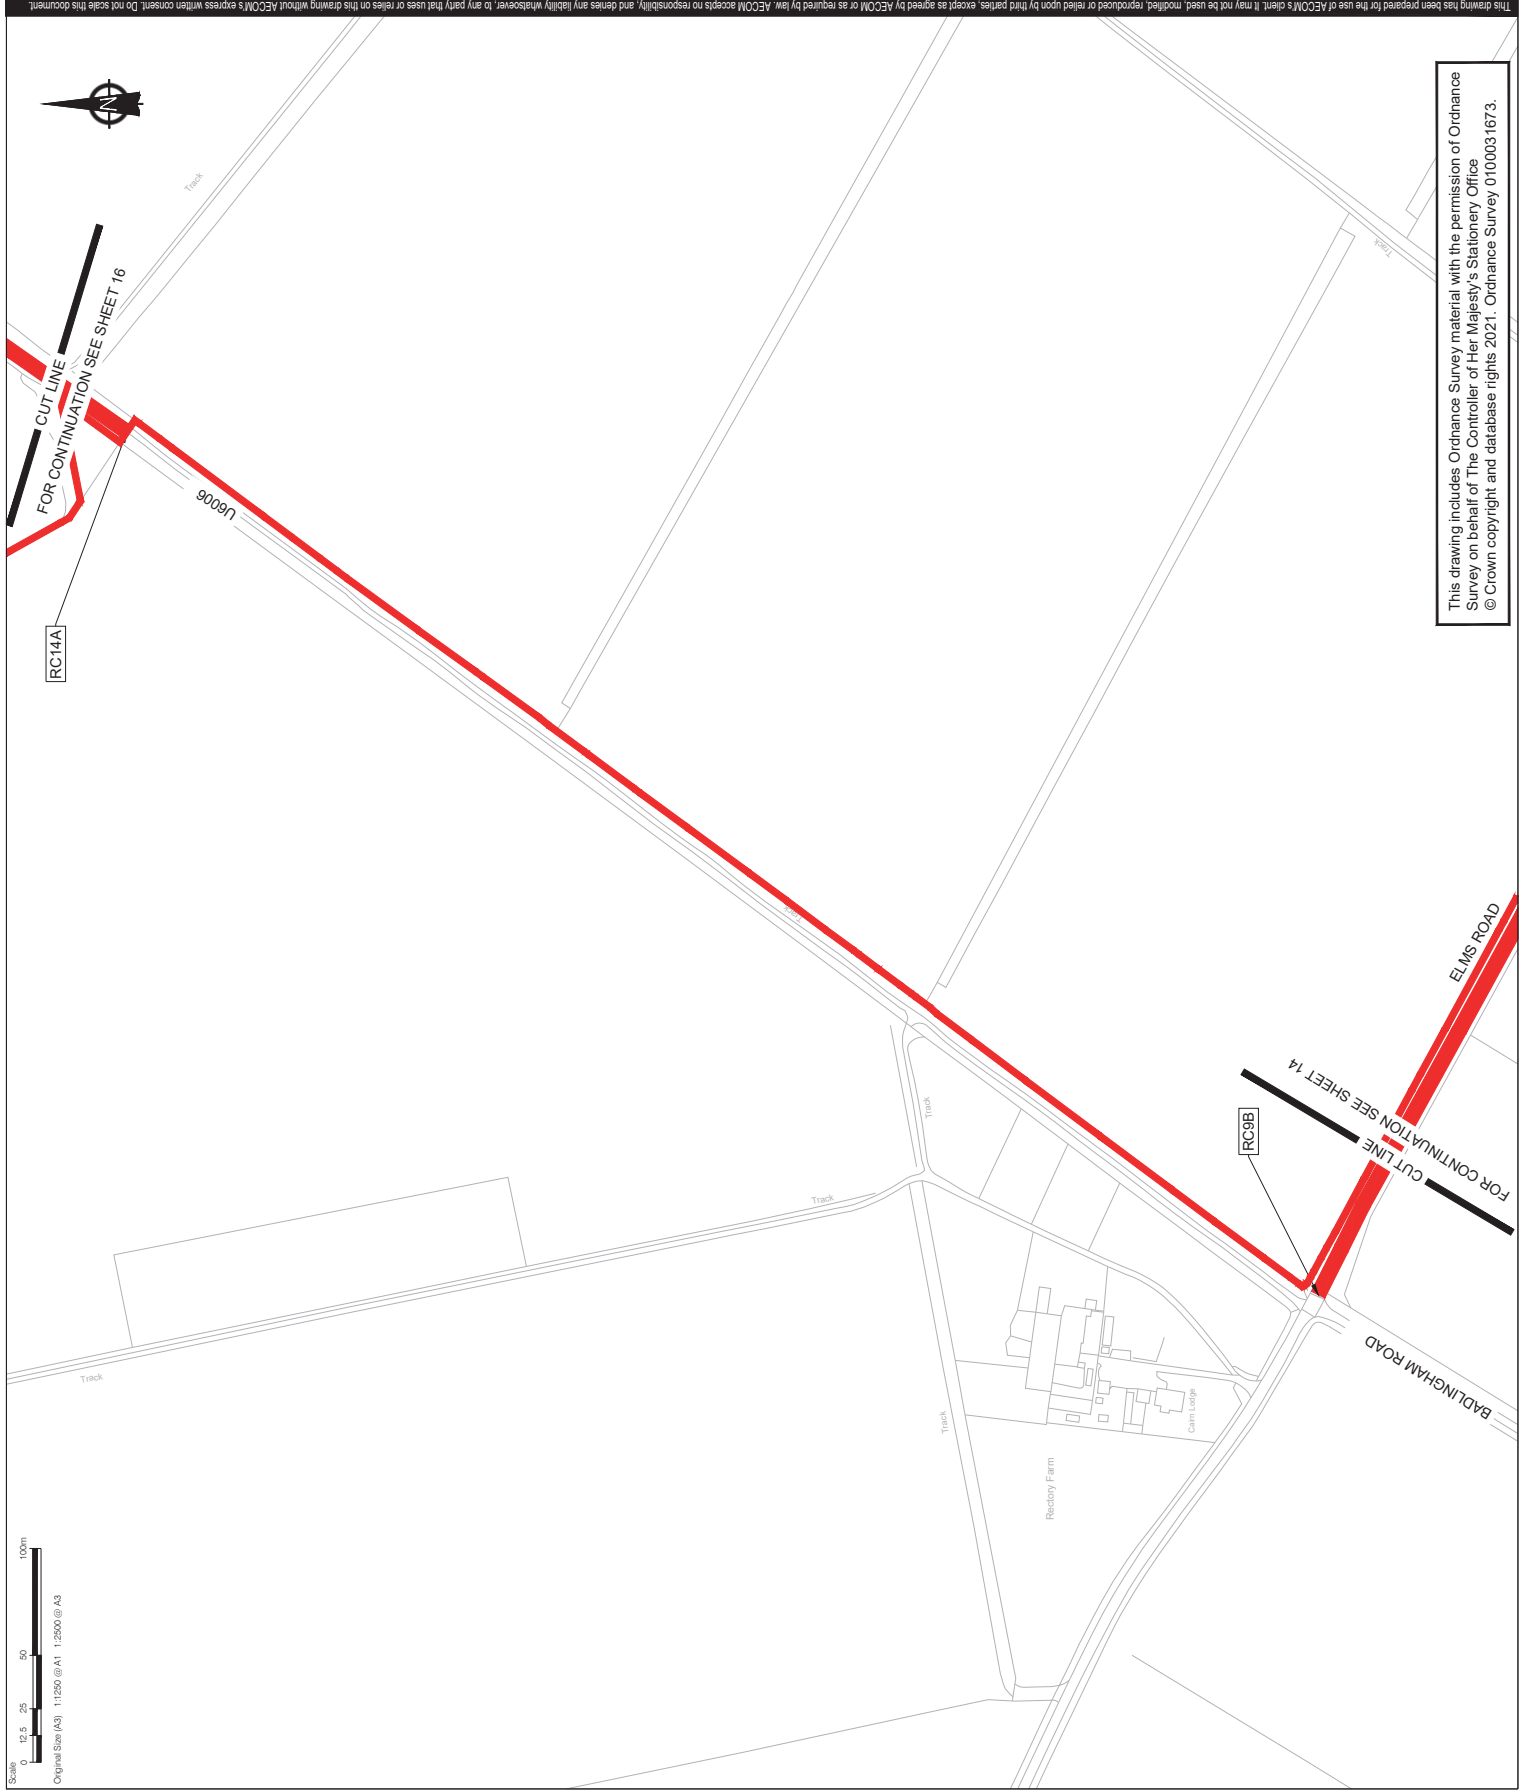

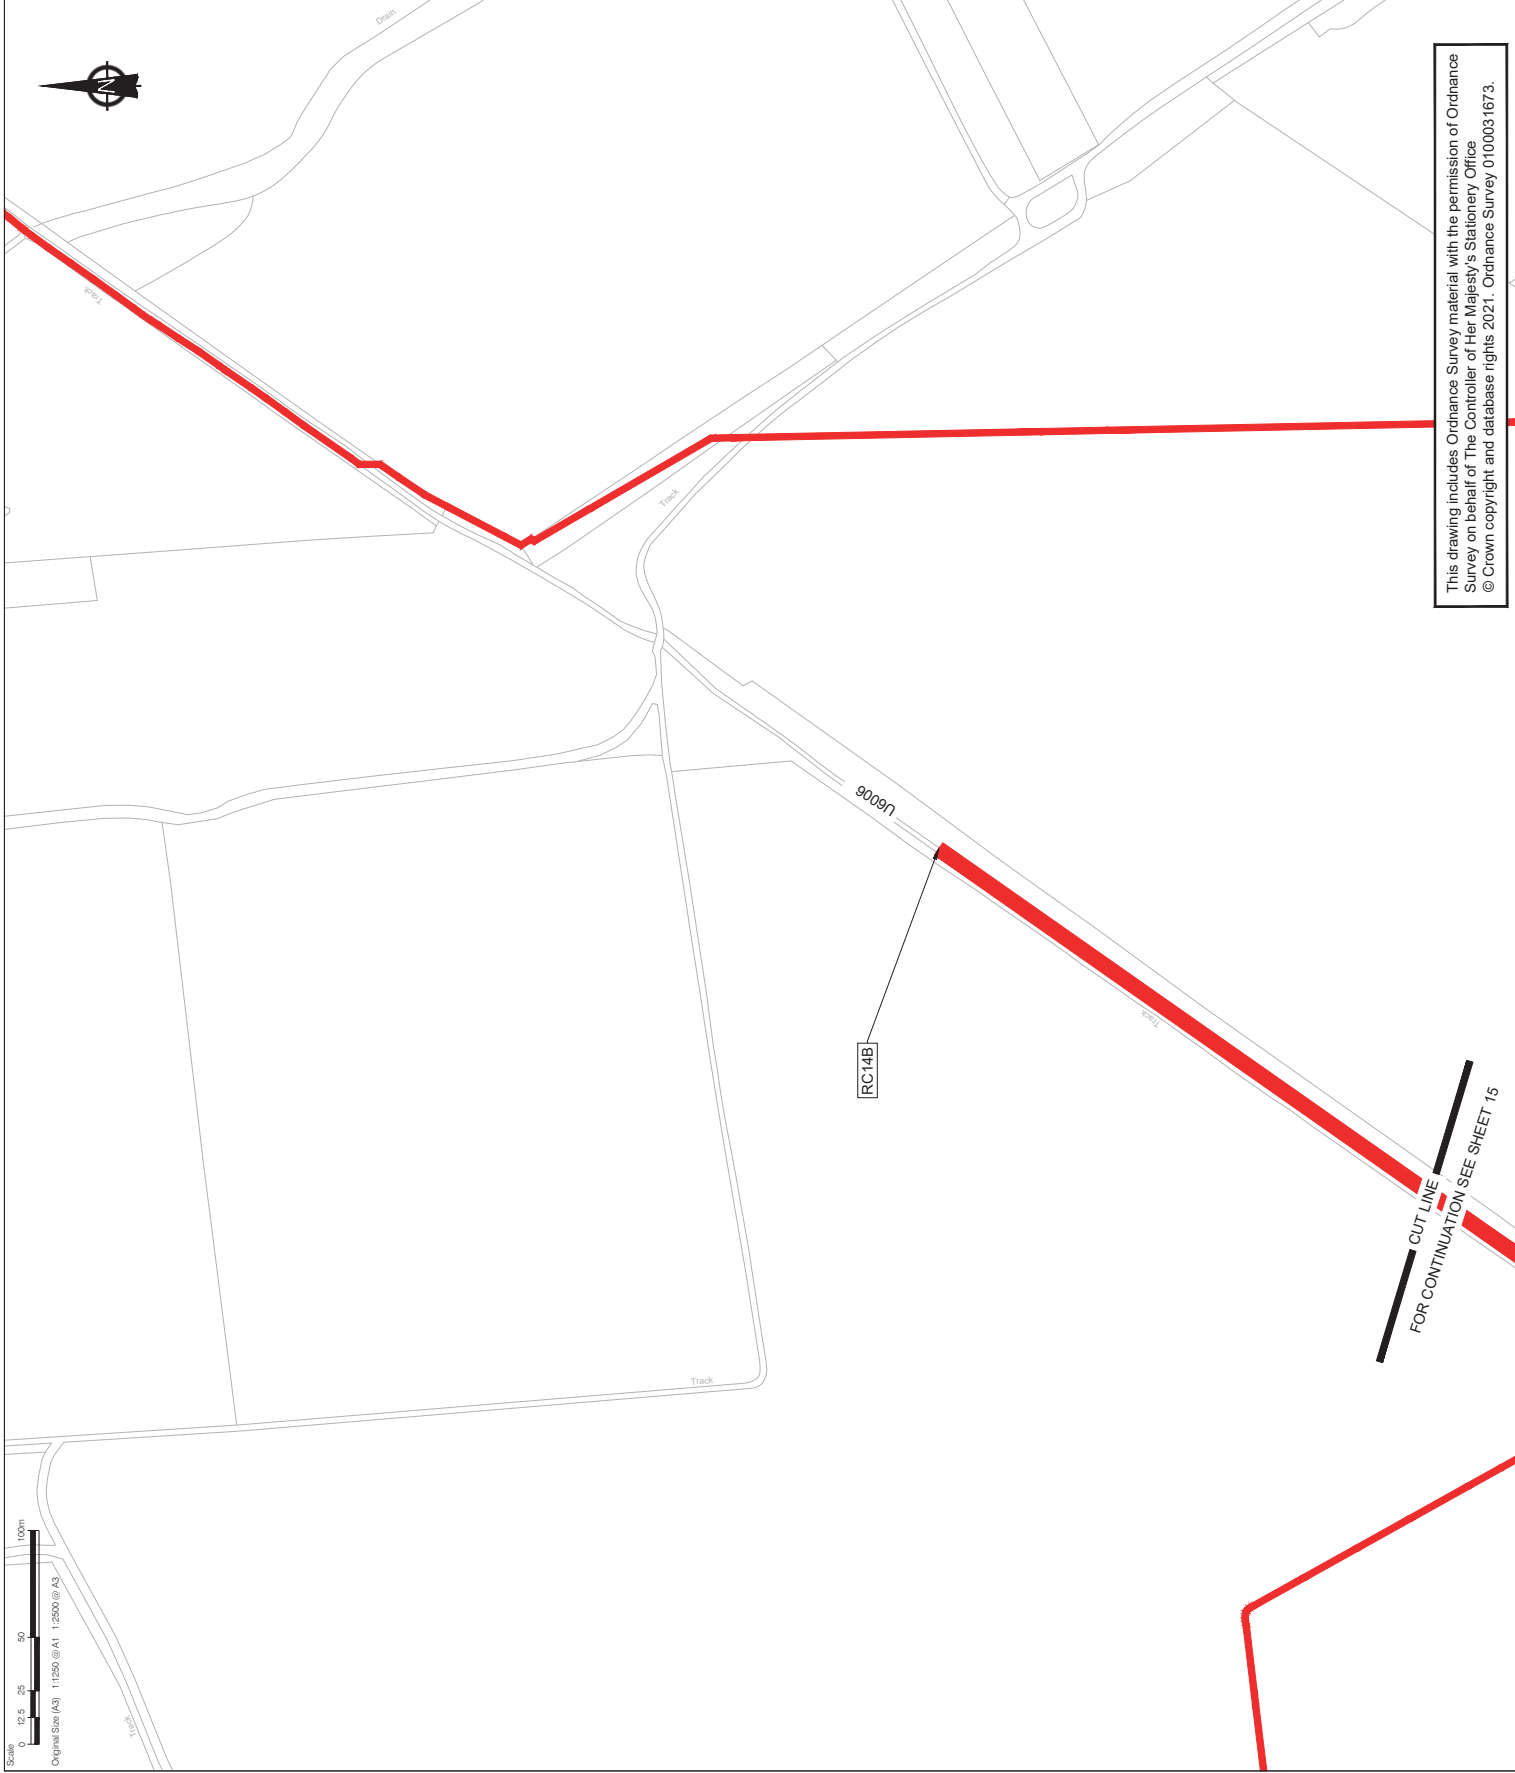

This drawing includes Ordnance Survey material with the permission of Ordnance Survey on behalf of The Controller of Her Majesty's Stationery Office
© Crown copyright and database rights 2021. Ordnance Survey 0100031673.



CONSULTANT

AECOM Limited, 65-71 Victoria Street,
St Adams, Hertfordshire, AL1 3ER
+44(0)1727 535000 tel
+44(0)1727 535009 fax
www.aecom.com

PROJECT

Sunnica Energy Farm

CLIENT




NOTE

1. THE TRAFFIC REGULATION MEASURES PLANS SHOULD BE READ IN CONJUNCTION WITH THE DEVELOPMENT CONSENT ORDER AND THE TRAFFIC REGULATION MEASURES PLANS CERTIFIED BY IT. IN PARTICULAR ARTICLES 11 AND 14 OF ORDER AND SCHEDULES 6 AND 14 TO THE DEVELOPMENT CONSENT ORDER. INFORMATION IN RELATION TO PUBLIC RIGHTS OF WAY AND ACCESSSES TO THE AUTHORISED DEVELOPMENT CAN BE FOUND ON THE ACCESS AND RIGHTS OF WAY PLANS.
- 2.

KEY

- ORDER LIMITS
- PROPOSED TEMPORARY ROAD CLOSURE
- PROPOSED TEMPORARY ROAD CLOSURE (PUBLIC RIGHT OF WAY)

SHEET PLAN

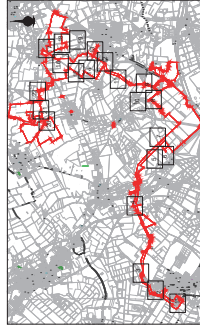

Document Reference: EN010106/APP/2.4

ISSUE/REVISION

CHANGE APPLICATION	
3	13/01/2023 JANUARY 2023
2	11/11/2022 SUBMITTED AT DEADLINE 2
1	30/08/2022 CHANGE APPLICATION AUGUST 2022
0	18/11/2021 FOR DCO SUBMISSION
I/R	DATE
DESCRIPTION	

SHEET TITLE


TRAFFIC REGULATION MEASURES PLANS -
TEMPORARY ROAD CLOSURES
INFRASTRUCTURE PLANNING
(APPLICATIONS: PRESCRIBED FORMS AND
PROCEDURE) REGULATIONS 2009 5(2)(O)
SHEET 16 OF 22

SHEET NUMBER

60589004-TRM-TRC-016

SCALE

1:2500 @ A3

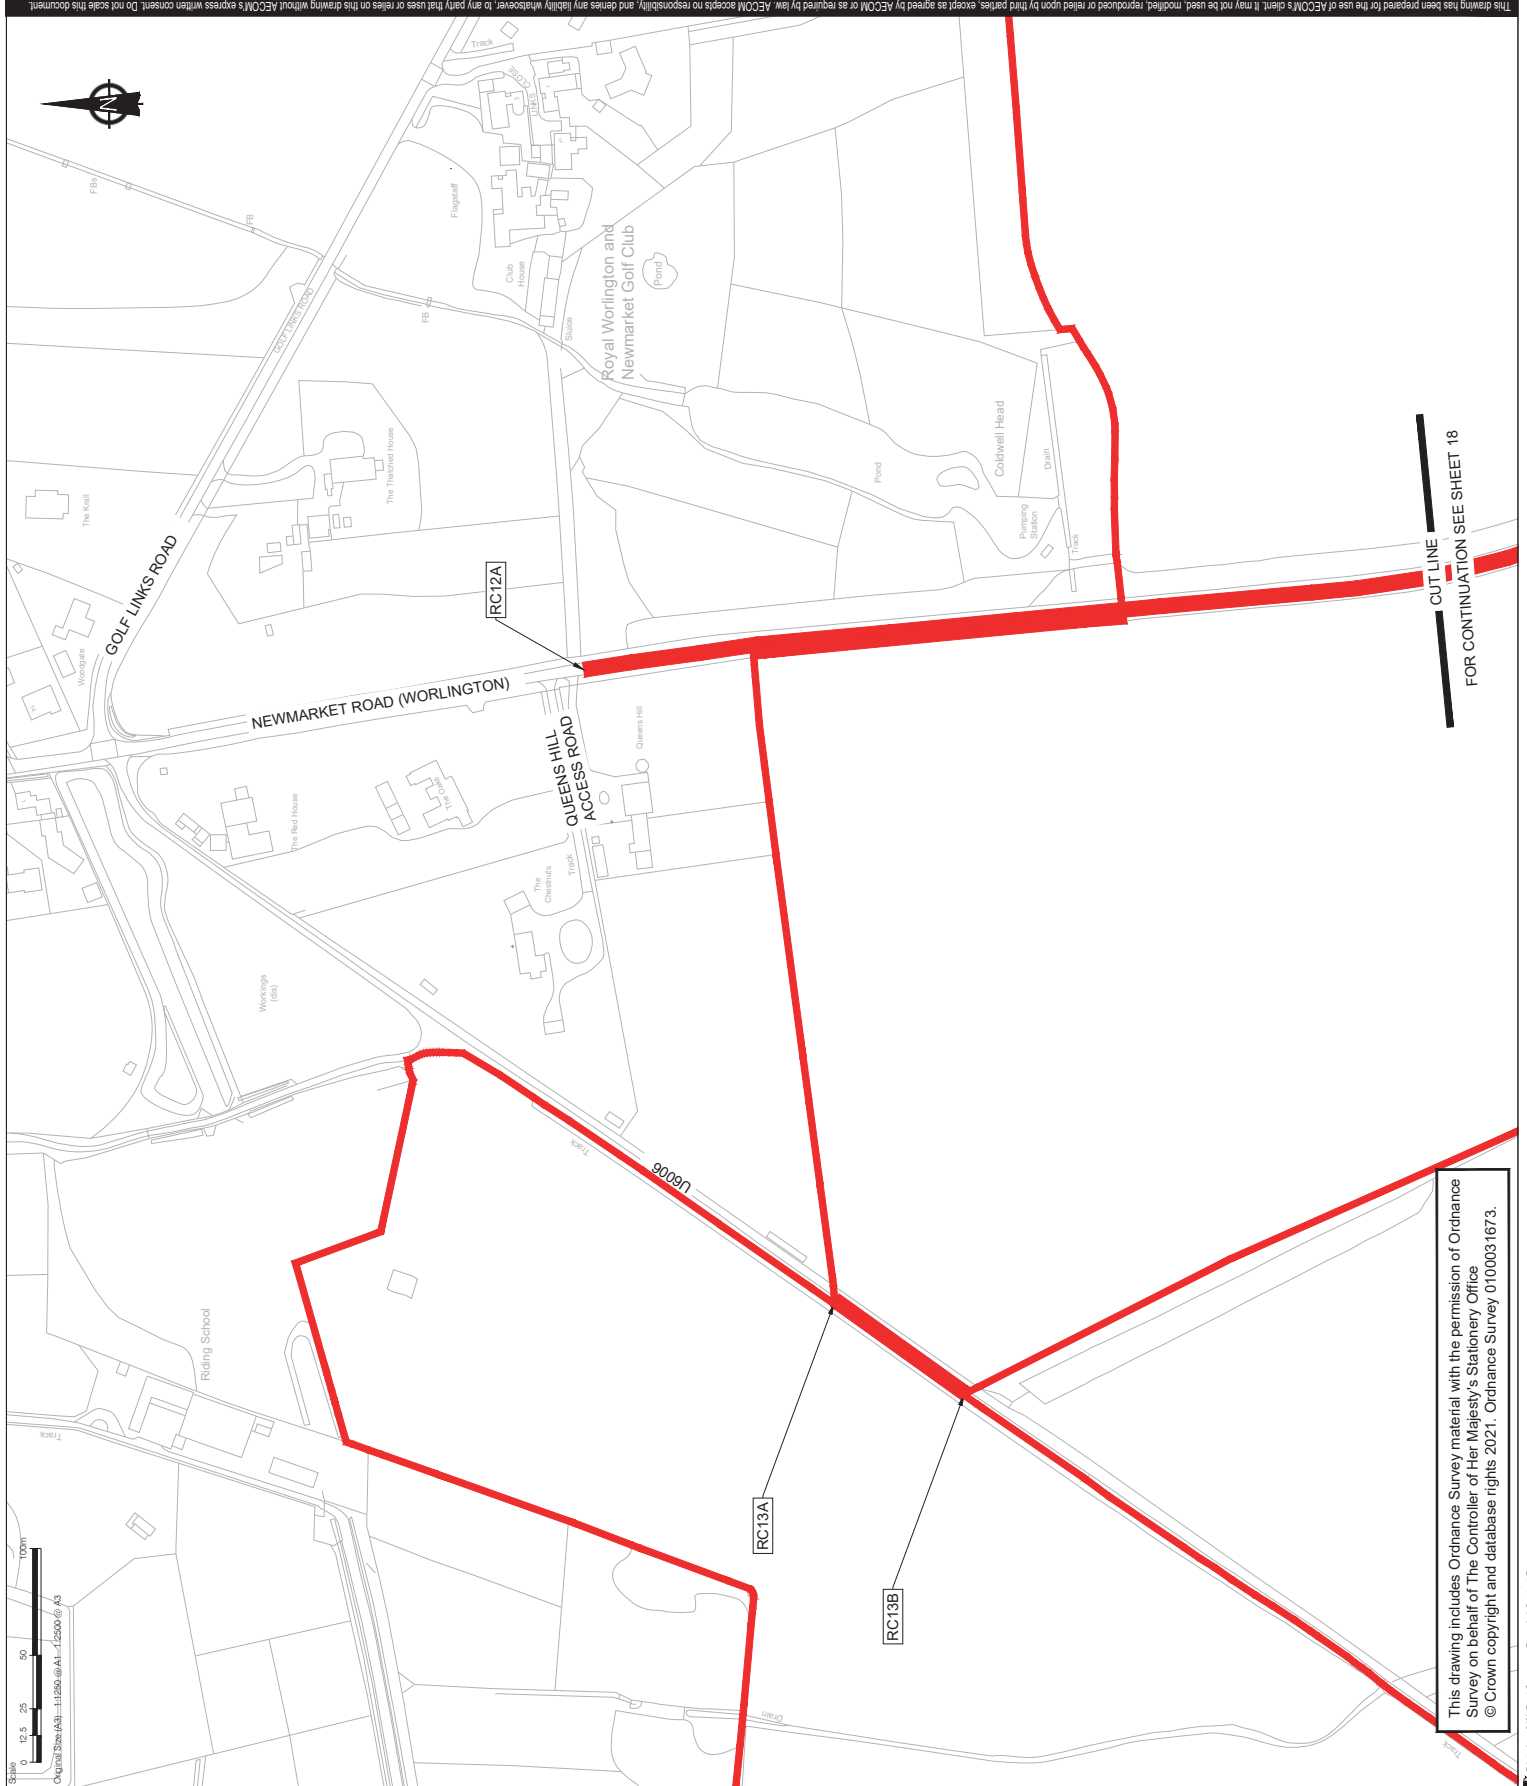

This drawing has been prepared for the use of AECOM's client. It may not be used, modified, reproduced or relied upon by third parties, except as agreed by AECOM or as required by law. AECOM accepts no responsibility, and denies any liability, whatsoever, to any party, that uses or relies on this drawing without AECOM's express written consent. Do not scale this document.



CONSULTANT

AECOM Limited, 65-71 Victoria Street,
St Albans, Hertfordshire, AL1 3ER
+44(0)1727 535000 tel
+44(0)1727 535009 fax
www.aecom.com

PROJECT

Sunnica Energy Farm

CLIENT




NOTE

1. THE TRAFFIC REGULATION MEASURES PLANS SHOULD BE READ IN CONJUNCTION WITH THE DEVELOPMENT CONSENT CONDITIONS AND SCHEDULES 11 AND 14 OF THE DEVELOPMENT ORDER. THE DEVELOPMENT ORDER IS CERTIFIED BY IT, IN PARTICULAR ARTICLES 11 AND 14 OF SCHEDULES 11 AND 14 OF THE DEVELOPMENT ORDER. ORDER INFORMATION IN RELATION TO PUBLIC RIGHTS OF WAY AND ACCESS TO THE AUTHORISED DEVELOPMENT CAN BE FOUND ON THE ACCESS AND RIGHTS OF WAY PLANS.
- 2.

KEY

- ORDER LIMITS
- PROPOSED TEMPORARY ROAD CLOSURE
- PROPOSED TEMPORARY ROAD CLOSURE (PUBLIC RIGHT OF WAY)

SHEET PLAN

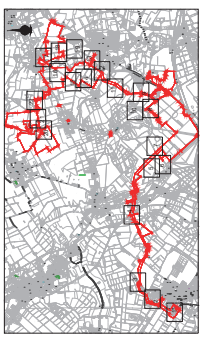

Document Reference: EN010106/APP/2.4

ISSUE/REVISION

CHANGE APPLICATION	
3	13/01/2023 JANUARY 2023
2	11/11/2022 SUBMITTED AT DEADLINE 2
1	30/08/2022 CHANGE APPLICATION AUGUST 2022
0	18/11/2021 FOR DCO SUBMISSION
I/R	DATE
DESCRIPTION	

SHEET TITLE

TRAFFIC REGULATION MEASURES PLANS -
TEMPORARY ROAD CLOSURES
INFRASTRUCTURE PLANNING
(APPLICATIONS: PRESCRIBED FORMS AND
PROCEDURE) REGULATIONS 2009 5(2)(O)
SHEET 17 OF 22

SHEET NUMBER


60589004-TRM-TRC-017

SCALE

1:2500 @ A3

CUT LINE
FOR CONTINUATION SEE SHEET 18

This drawing includes Ordnance Survey material with the permission of Ordnance Survey on behalf of The Controller of Her Majesty's Stationery Office
© Crown copyright and database rights 2021. Ordnance Survey 0100031673.

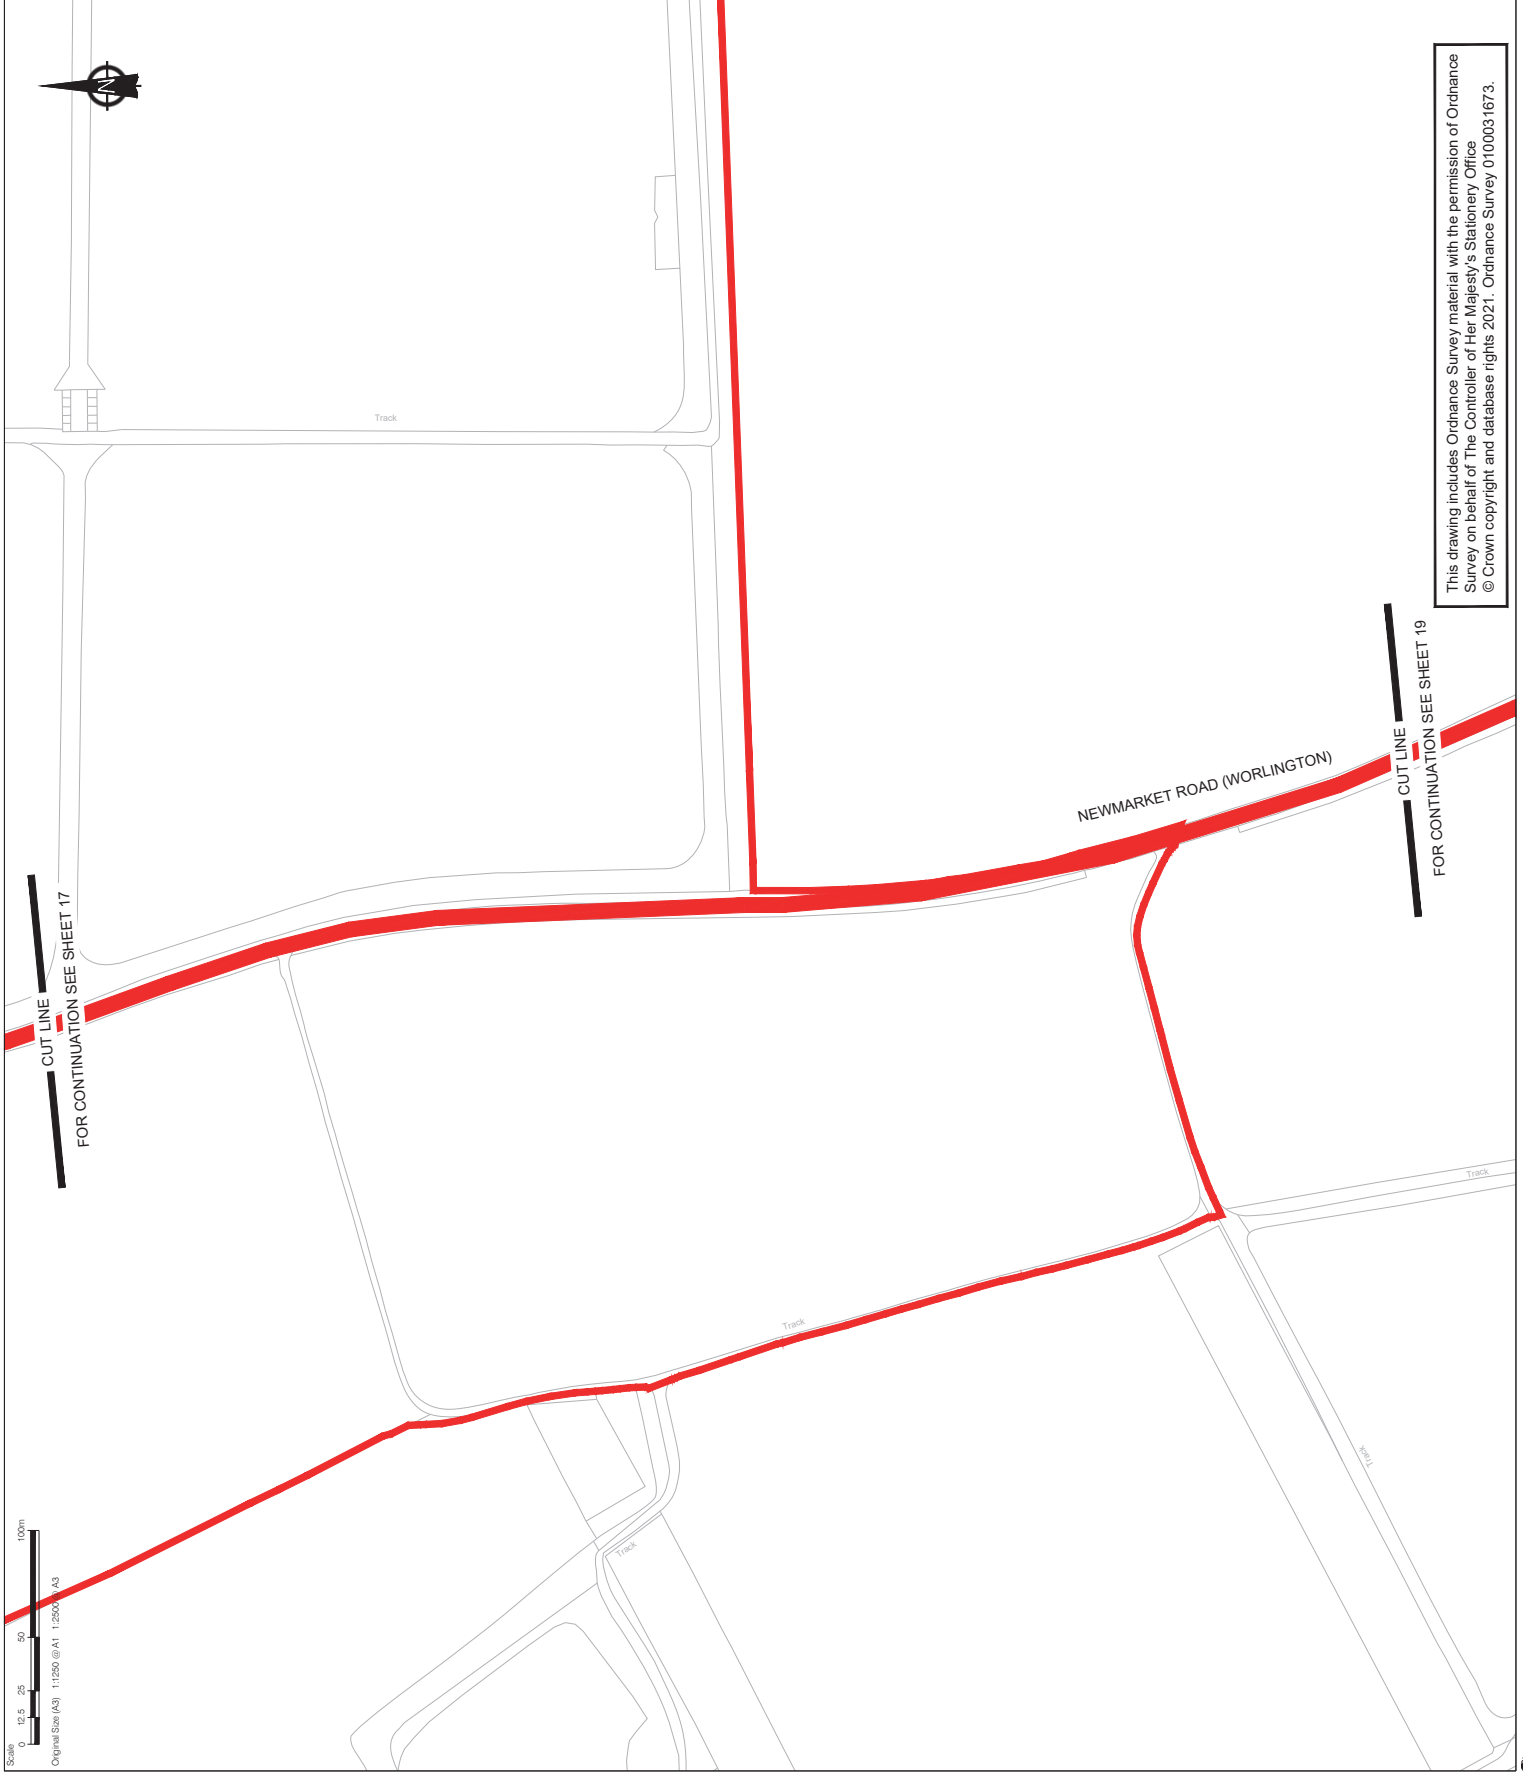

This drawing has been prepared for the use of AECOM's client. It may not be used, modified, reproduced or relied upon by third parties, except as agreed by AECOM or as required by law. AECOM accepts no responsibility, and denies any liability, whatsoever, to any party that uses or relies on this drawing without AECOM's express written consent. Do not scale this document.

AECOM

CONSULTANT
AECOM Limited, 65-71 Victoria Street,
St Albans, Hertfordshire, AL1 3ER
+44(0)1727 535000 tel
+44(0)1727 535009 fax
www.aecom.com

PROJECT
Sunnica Energy Farm

CLIENT




NOTE

1. THE TRAFFIC REGULATION MEASURES PLANS SHOULD BE READ IN CONJUNCTION WITH THE DEVELOPMENT CONSENT ORDER AND THE TRAFFIC REGULATION MEASURES PLANS CERTIFIED BY IT, IN PARTICULAR ARTICLES 11 AND 14 OF THE ORDER, AND SCHEDULES 6 AND 14 TO THE DEVELOPMENT CONSENT ORDER. INFORMATION IN RELATION TO PUBLIC RIGHTS OF WAY AND ACCESSSES TO THE AUTHORISED DEVELOPMENT CAN BE FOUND ON THE ACCESS AND RIGHTS OF WAY PLANS.

KEY

ORDER LIMITS
PROPOSED TEMPORARY ROAD CLOSURE
PROPOSED TEMPORARY ROAD CLOSURE
(PUBLIC RIGHT OF WAY)

SHEET PLAN

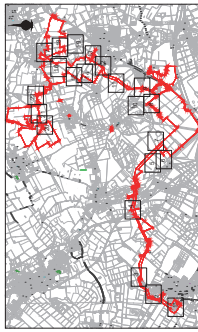


Document Reference: EN010106/APP/2.4
ISSUE/REVISION

CHANGE APPLICATION	
3	13/01/2023 JANUARY 2023
2	11/11/2022 SUBMITTED AT DEADLINE 2
1	30/08/2022 CHANGE APPLICATION AUGUST 2022
0	18/11/2021 FOR DCO SUBMISSION
I/R	DATE
DESCRIPTION	

SHEET TITLE
TRAFFIC REGULATION MEASURES PLANS -
TEMPORARY ROAD CLOSURES
INFRASTRUCTURE PLANNING
(APPLICATIONS: PRESCRIBED FORMS AND
PROCEDURE) REGULATIONS 2009 5(2)(O)
SHEET 18 OF 22

SHEET NUMBER
60589004-TRM-TRC-018

SCALE
1:2500 @ A3

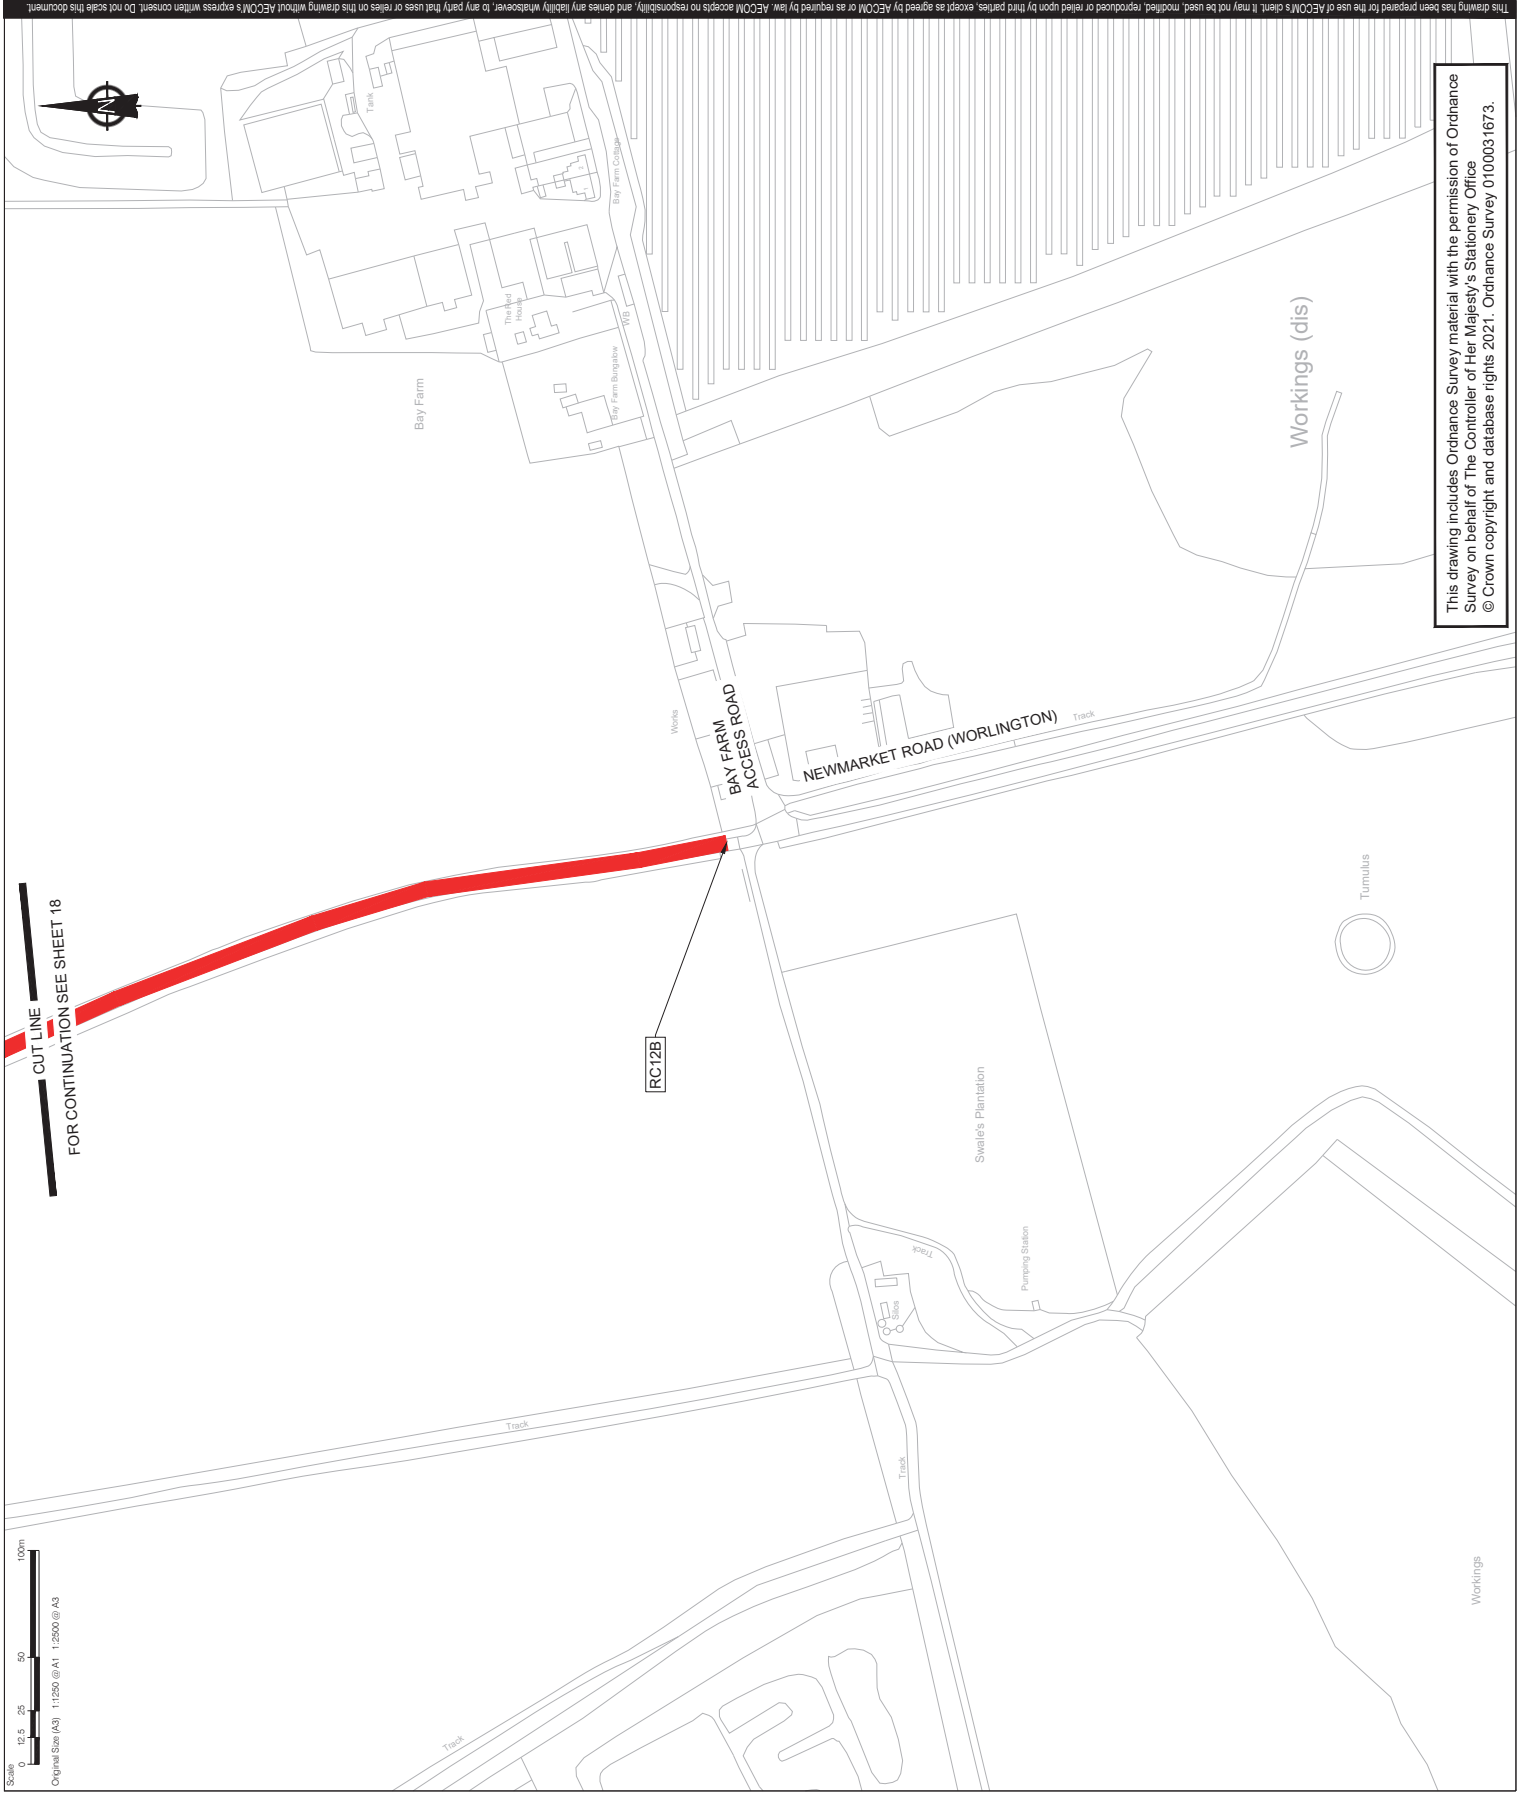

CONSULTANT

AECOM Limited, 65-71 Victoria Street,
St Albans, Hertfordshire, AL1 3ER
+44(0)1727 535000 tel
+44(0)1727 535009 fax
www.aecom.com

PROJECT

Sunnica Energy Farm

CLIENT




NOTE

1. THE TRAFFIC REGULATION MEASURES PLANS SHOULD BE READ IN CONJUNCTION WITH THE DEVELOPMENT CONSENT CONDITIONS AND THE TRAFFIC REGULATION MEASURES CERTIFIED BY IT. IN PARTICULAR ARTICLES 11 AND 14 OF THE SCHEDULES 6 AND 14 TO THE DEVELOPMENT CONSENT ORDER. INFORMATION IN RELATION TO PUBLIC RIGHTS OF WAY AND ACCESS TO THE AUTHORISED DEVELOPMENT CAN BE FOUND ON THE ACCESS AND RIGHTS OF WAY PLANS.
- 2.

KEY

- ORDER LIMITS
- PROPOSED TEMPORARY ROAD CLOSURE
- PROPOSED TEMPORARY ROAD CLOSURE (PUBLIC RIGHT OF WAY)

SHEET PLAN

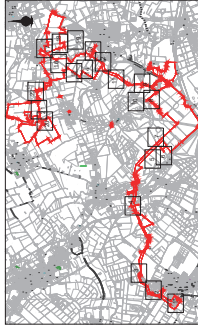

Document Reference: EN010106/APP/2.4

ISSUE/REVISION

CHANGE APPLICATION		
3	13/01/2023	JANUARY 2023
2	11/11/2022	SUBMITTED AT DEADLINE 2
1	30/08/2022	CHANGE APPLICATION AUGUST 2022
0	18/11/2021	FOR DCO SUBMISSION
I/R	DATE	DESCRIPTION

SHEET TITLE

TRAFFIC REGULATION MEASURES PLANS -
TEMPORARY ROAD CLOSURES
INFRASTRUCTURE PLANNING
(APPLICATIONS: PRESCRIBED FORMS AND
PROCEDURE) REGULATIONS 2009 5(2)(O)
SHEET 19 OF 22

SHEET NUMBER

60589004-TRM-TRC-019

SCALE

1:2500 @ A3

This drawing includes Ordnance Survey material with the permission of Ordnance Survey on behalf of The Controller of Her Majesty's Stationery Office
© Crown copyright and database rights 2021. Ordnance Survey 0100031673.



Project Management Initials: Designer: DC Checked: CEC
Latest Revision Initials: Checked: CC Approved: MC
Project Reference Number: 60589004



This drawing has been prepared for the use of AECOM's client. It may not be used, modified, reproduced or relied upon by third parties, except as agreed by AECOM or as required by law. AECOM accepts no responsibility, and denies any liability whatsoever, to any party that uses or relies on this drawing without AECOM's express written consent. Do not scale this document.



CONSULTANT

AECOM Limited, 65-71 Victoria Street,
St Albans, Hertfordshire, AL1 3ER
+44(0)1727 535000 tel
+44(0)1727 535009 fax
www.aecom.com

PROJECT

Sunnica Energy Farm

CLIENT




NOTE

1. THE TRAFFIC REGULATION MEASURES PLANS SHOULD BE READ IN CONJUNCTION WITH THE DEVELOPMENT CONSENT CONDITIONS AND SCHEDULES 11 AND 12 OF THE DEVELOPMENT ORDER AND SCHEDULES 6 AND 14 TO THE DEVELOPMENT CONSENT ORDER. INFORMATION IN RELATION TO PUBLIC RIGHTS OF WAY AND ACCESSSES TO THE AUTHORISED DEVELOPMENT CAN BE FOUND ON THE ACCESS AND RIGHTS OF WAY PLANS.
2. ORDER INFORMATION IN RELATION TO PUBLIC RIGHTS OF WAY AND ACCESSSES TO THE AUTHORISED DEVELOPMENT CAN BE FOUND ON THE ACCESS AND RIGHTS OF WAY PLANS.

KEY

- ORDER LIMITS
- PROPOSED TEMPORARY ROAD CLOSURE
- PROPOSED TEMPORARY ROAD CLOSURE (PUBLIC RIGHT OF WAY)

SHEET PLAN

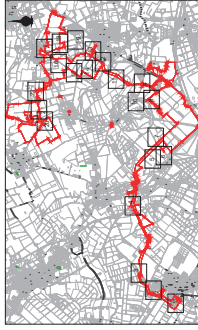

Document Reference: EN010106/APP/2.4

ISSUE/REVISION

CHANGE APPLICATION		
3	13/01/2023	JANUARY 2023
2	11/11/2022	SUBMITTED AT DEADLINE 2
1	30/08/2022	CHANGE APPLICATION AUGUST 2022
0	18/11/2021	FOR DCO SUBMISSION
I/R	DATE	DESCRIPTION

SHEET TITLE

TRAFFIC REGULATION MEASURES PLANS -
TEMPORARY ROAD CLOSURES
INFRASTRUCTURE PLANNING
(APPLICATIONS: PRESCRIBED FORMS AND
PROCEDURE) REGULATIONS 2009 5(2)(O)
SHEET 22 OF 22

SHEET NUMBER

60589004-TRM-TRC-022

SCALE

1:2500 @ A3

This drawing includes Ordnance Survey material with the permission of Ordnance Survey on behalf of The Controller of Her Majesty's Stationery Office
© Crown copyright and database rights 2021. Ordnance Survey 0100031673.