



Awel y Môr Offshore Wind Farm

Plan of Watercourse Crossings: Part 1 (Figures 1-5)

Deadline 1

Date: 24 October 2022

Revision: A

Document Reference: 1.23 Part 1

PINS Reference: N/A



REVISION	DATE	STATUS/ REASON FOR ISSUE	AUTHOR:	CHECKED BY:	APPROVED BY:
A	October 2022	Deadline 1	GoBe Consultants	RWE	RWE

www.awelymor.cymru

RWE Renewables UK Swindon Limited

Windmill Hill Business Park

Whitehill Way

Swindon

Wiltshire SN5 6PB

T +44 (0)8456 720 090

www.rwe.com


Registered office:

RWE Renewables UK Swindon Limited

Windmill Hill Business Park

Whitehill Way

Swindon

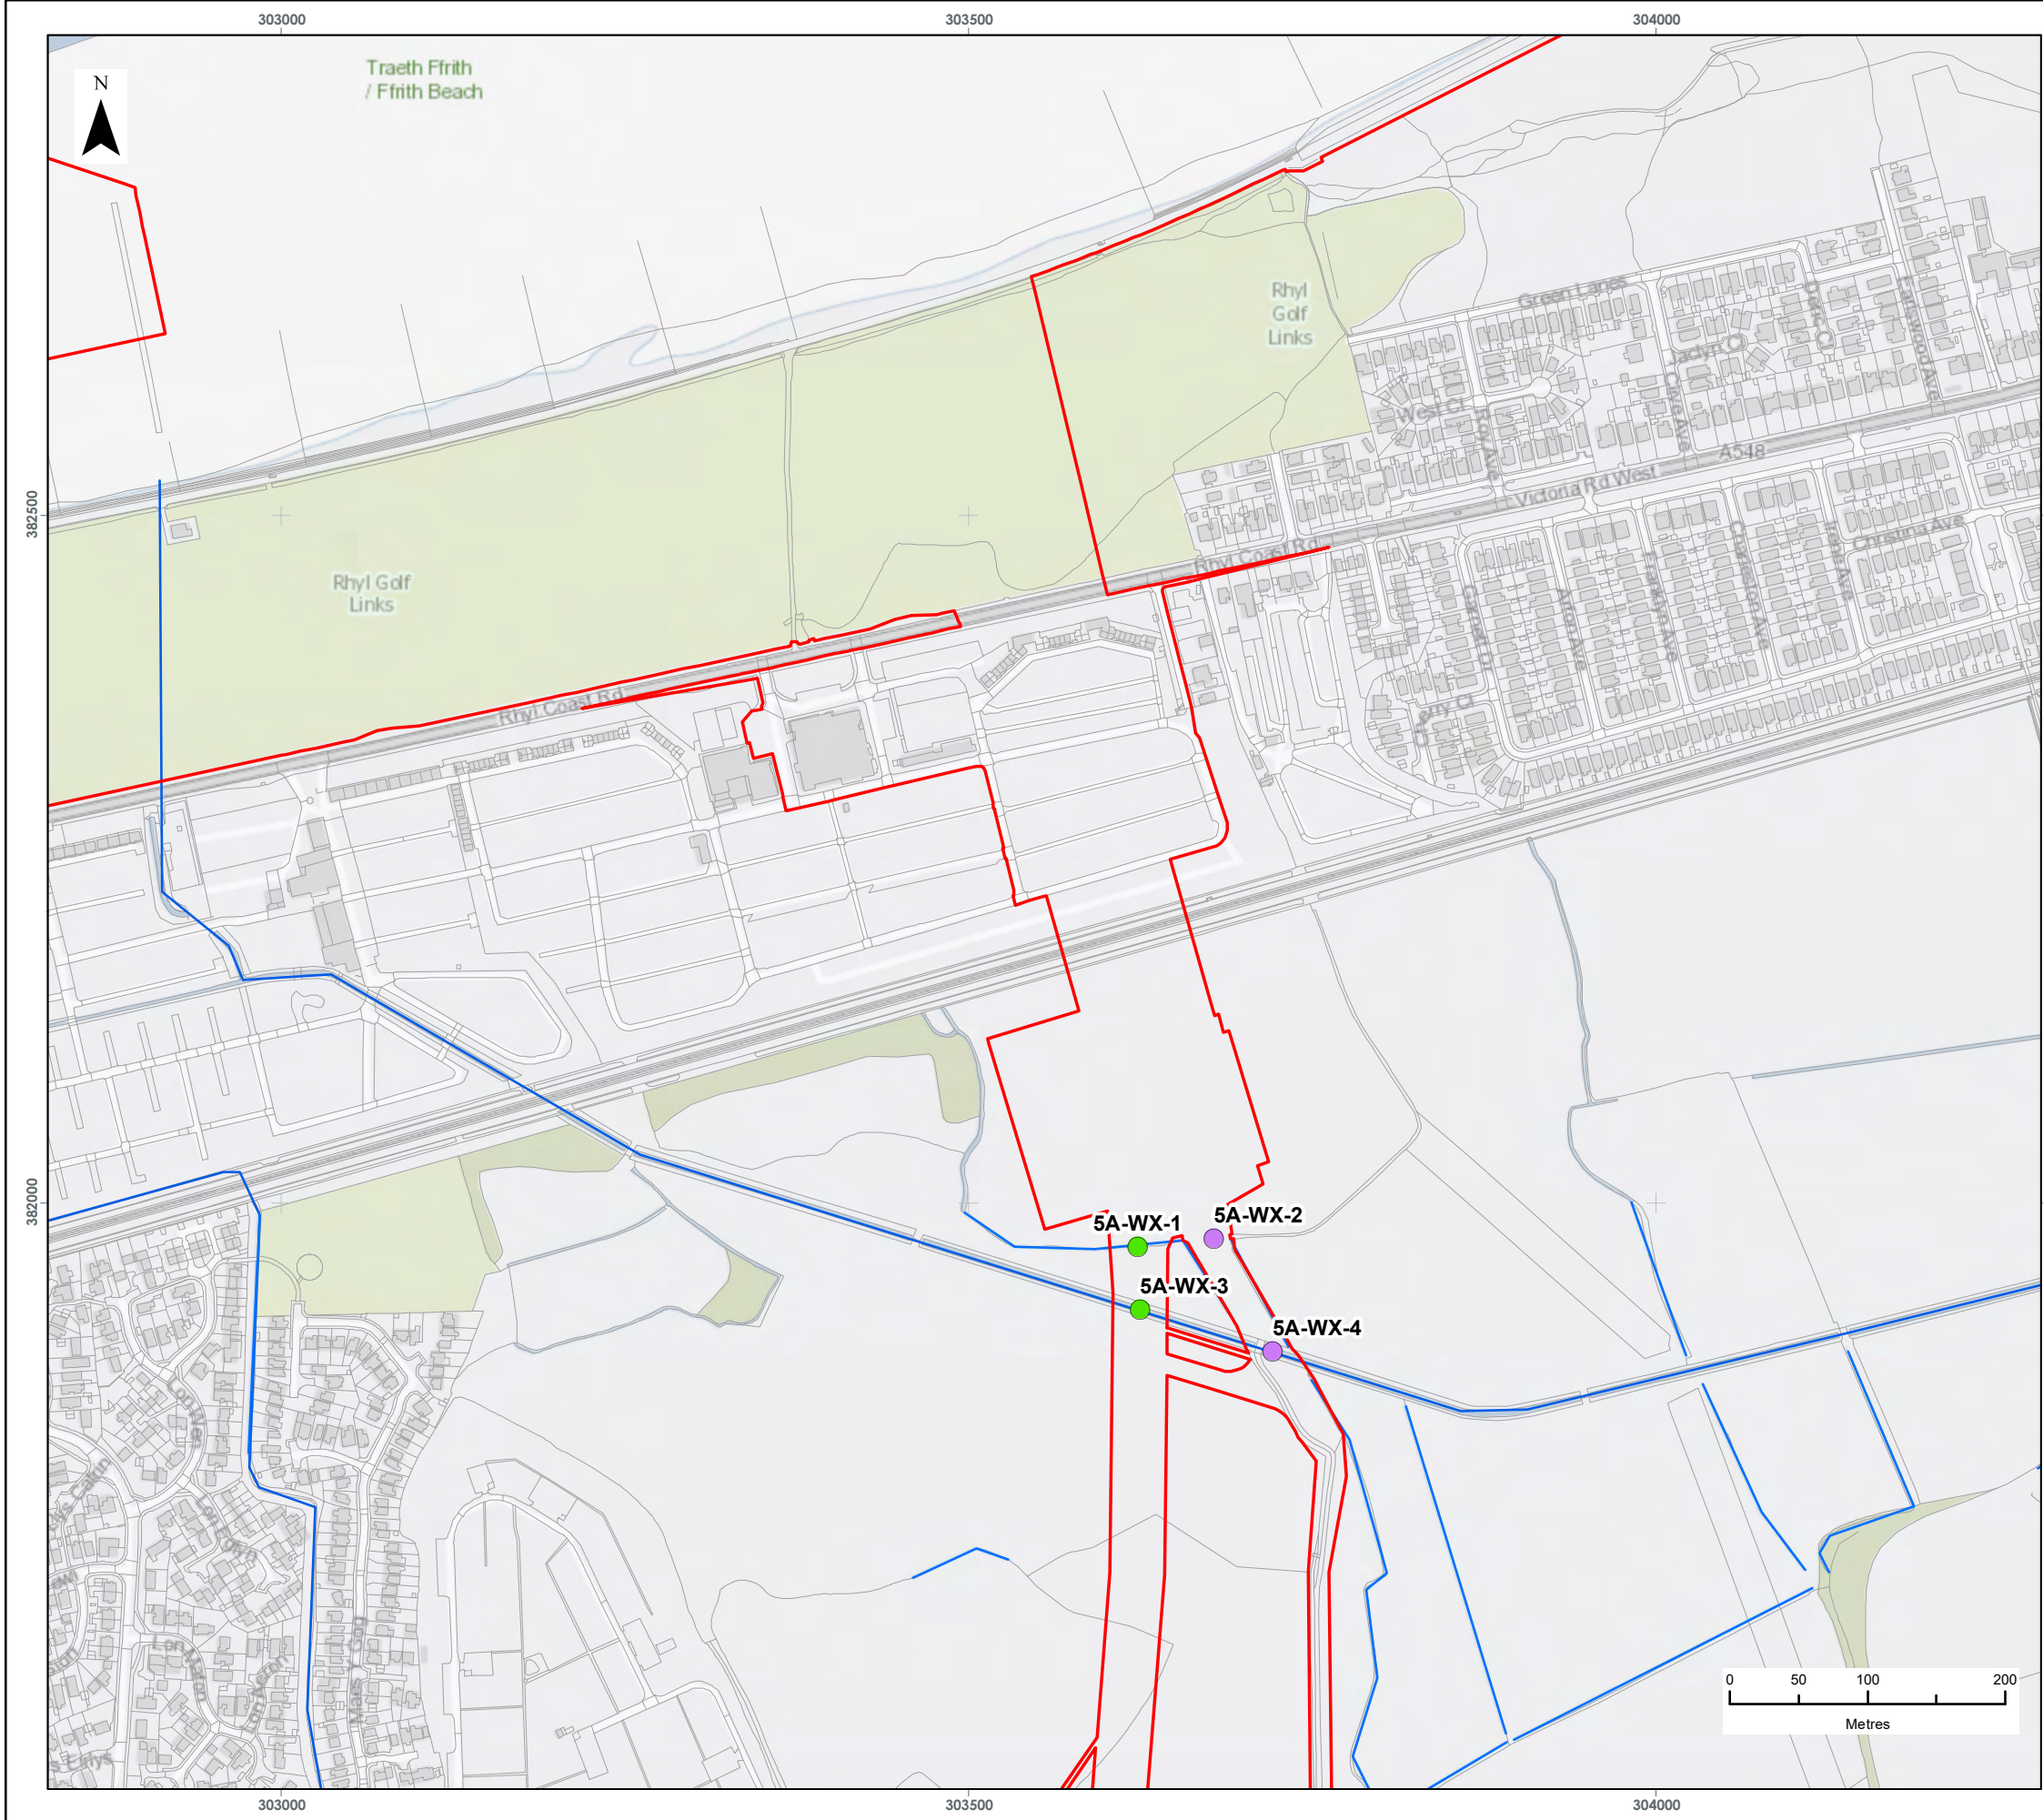

LEGEND

Order Limits

Watercourse

Watercourse Crossings

● Trenching or Trenchless

● Off Route Haul Road Crossing

Data Source:
Service Layer Credits: Contains OS data © Crown Copyright and database right 2020

PROJECT TITLE:
AWEL Y MÔR OFFSHORE WINDFARM


FIGURE TITLE:
Location of watercourse crossings

VER	DATE	REMARKS	Drawn	Checked
1	21/10/2022	For Issue	BPHB	RM

FIGURE NUMBER:
Figure 1

SCALE: 1:5,000	PLOT SIZE: A3	DATUM: ODN	PROJECTION: British National Grid
----------------	---------------	------------	-----------------------------------



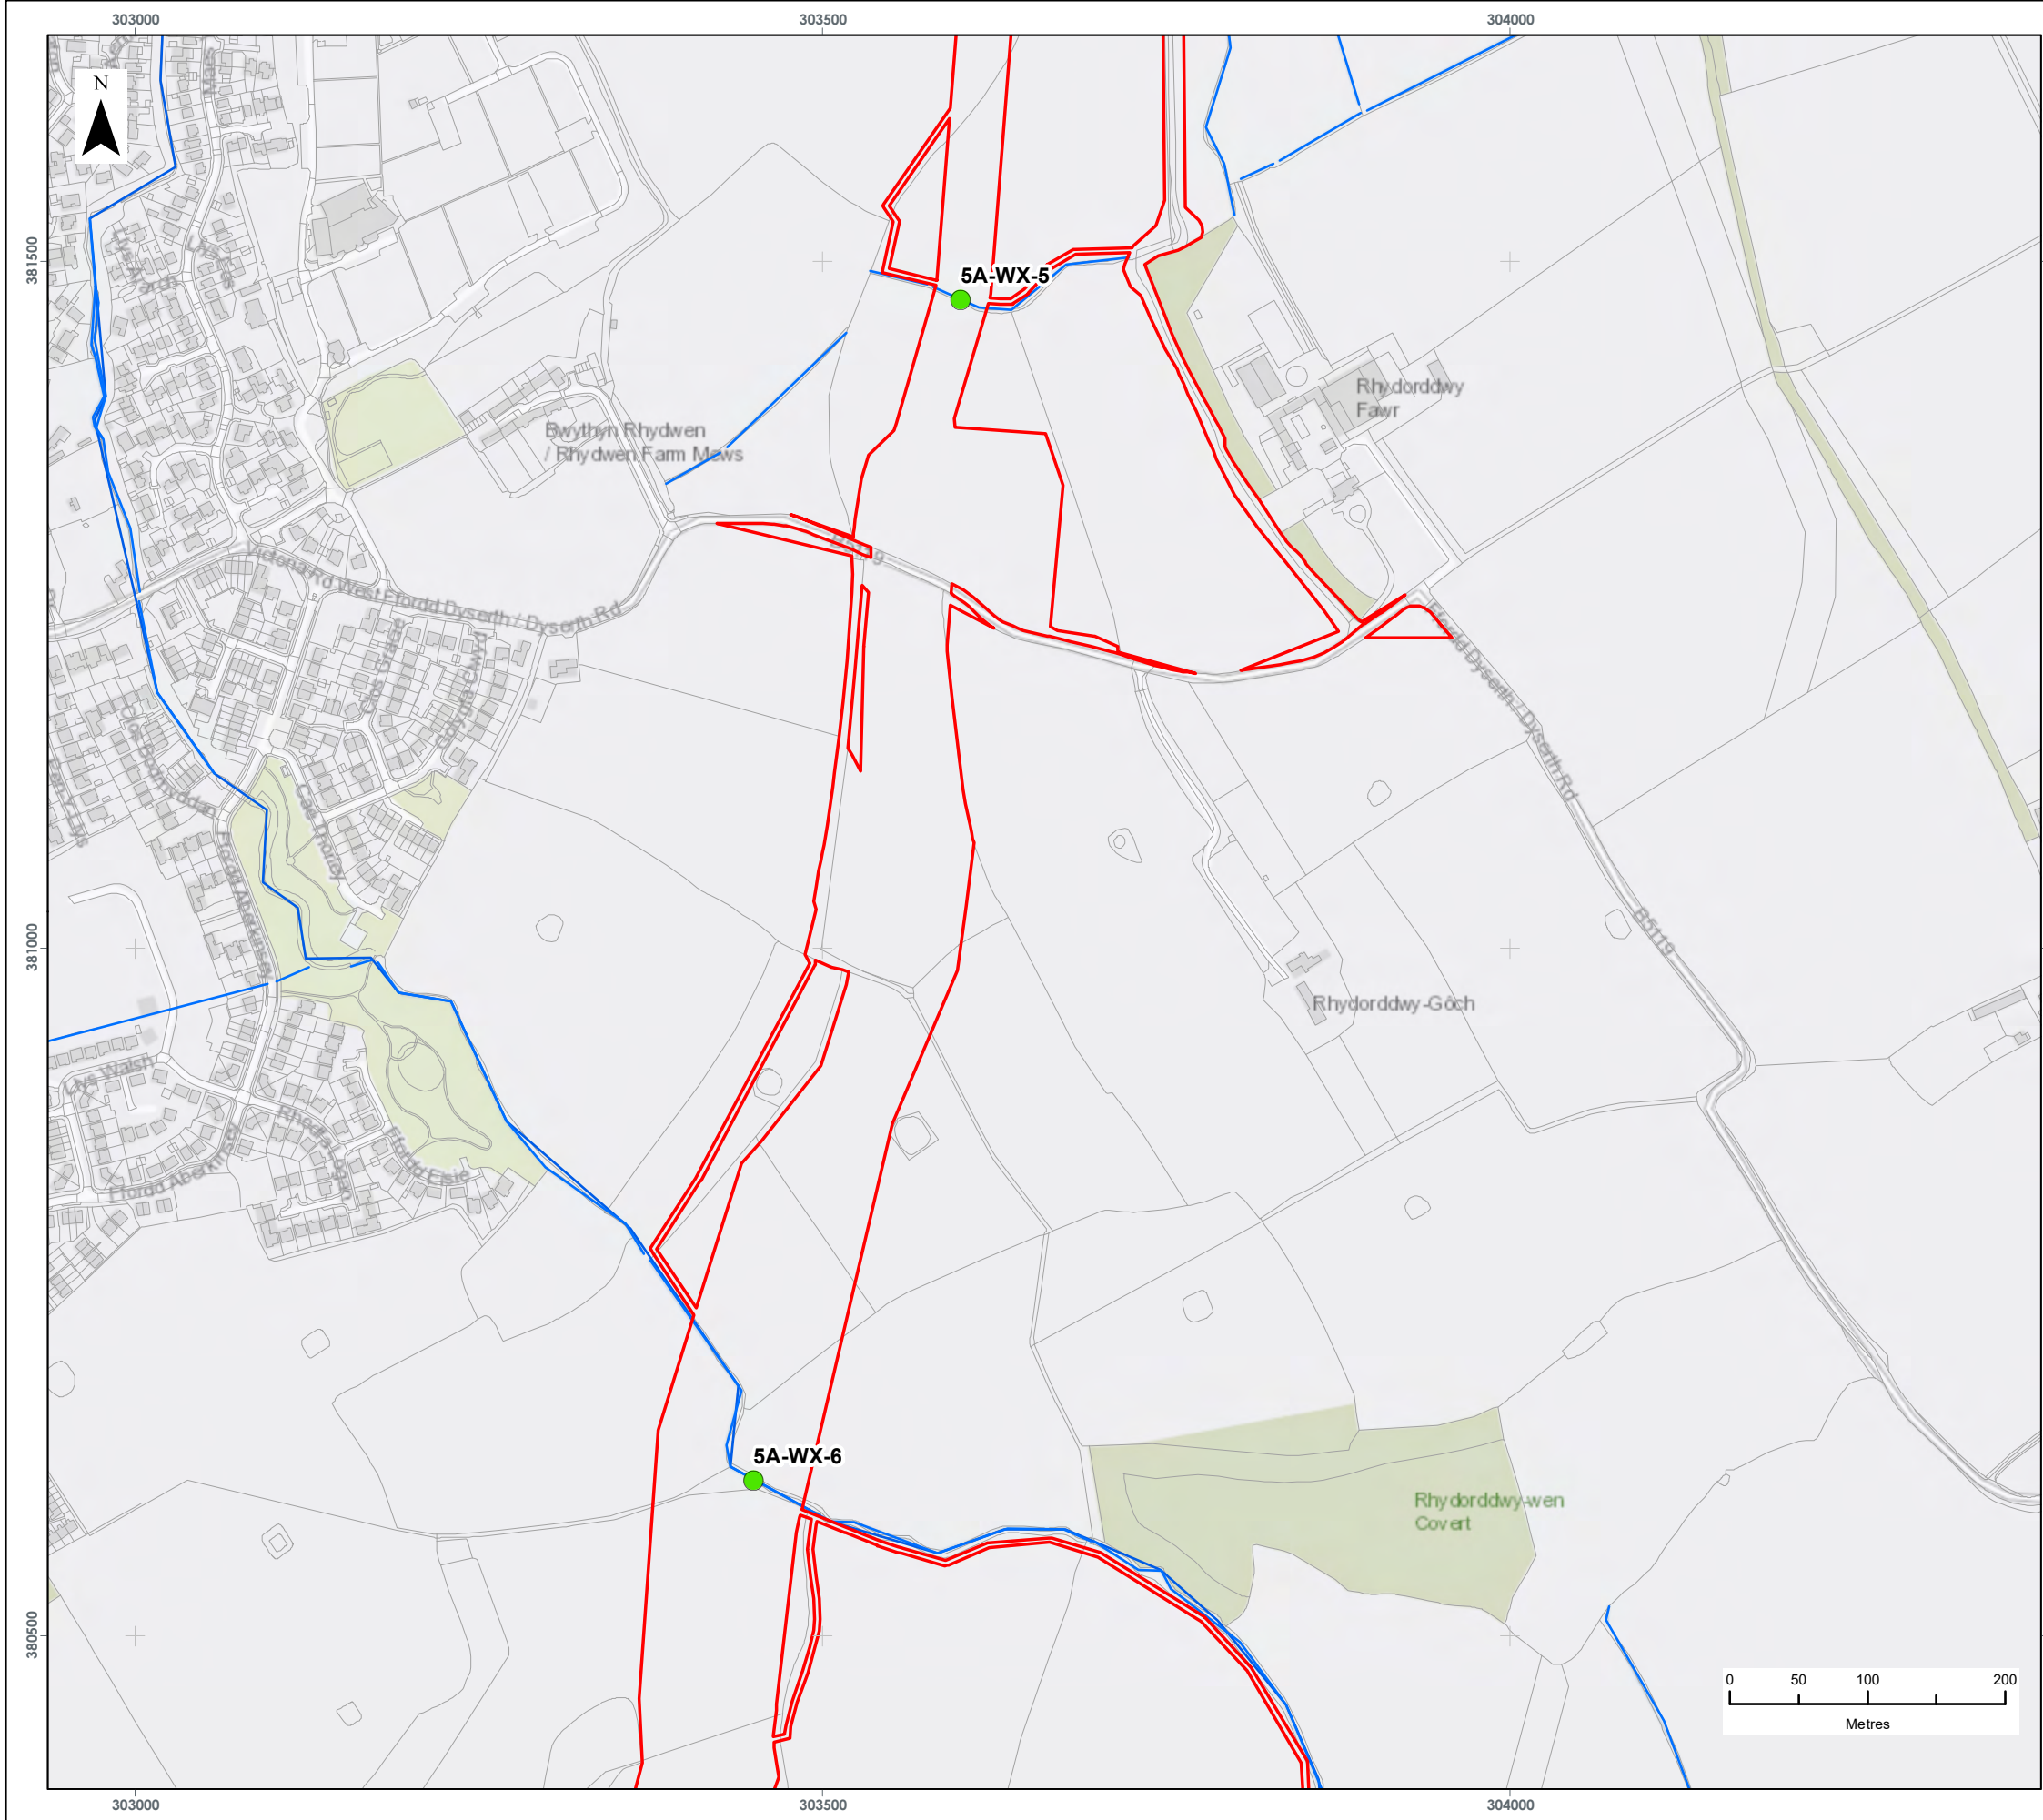

LEGEND

Order Limits

Watercourse

Watercourse Crossings

● Trenching or Trenchless

Data Source:
Service Layer Credits: Contains OS data © Crown Copyright and database right 2020

PROJECT TITLE:
AWEL Y MÔR OFFSHORE WINDFARM


FIGURE TITLE:
Location of watercourse crossings

VER	DATE	REMARKS	Drawn	Checked
1	21/10/2022	For Issue	BPHB	RM

FIGURE NUMBER:
Figure 2

SCALE: 1:5,000	PLOT SIZE: A3	DATUM: ODN	PROJECTION: British National Grid
----------------	---------------	------------	-----------------------------------

Fferm Wynt Alltraeth
AWEL Y MÔR
Offshore Wind Farm

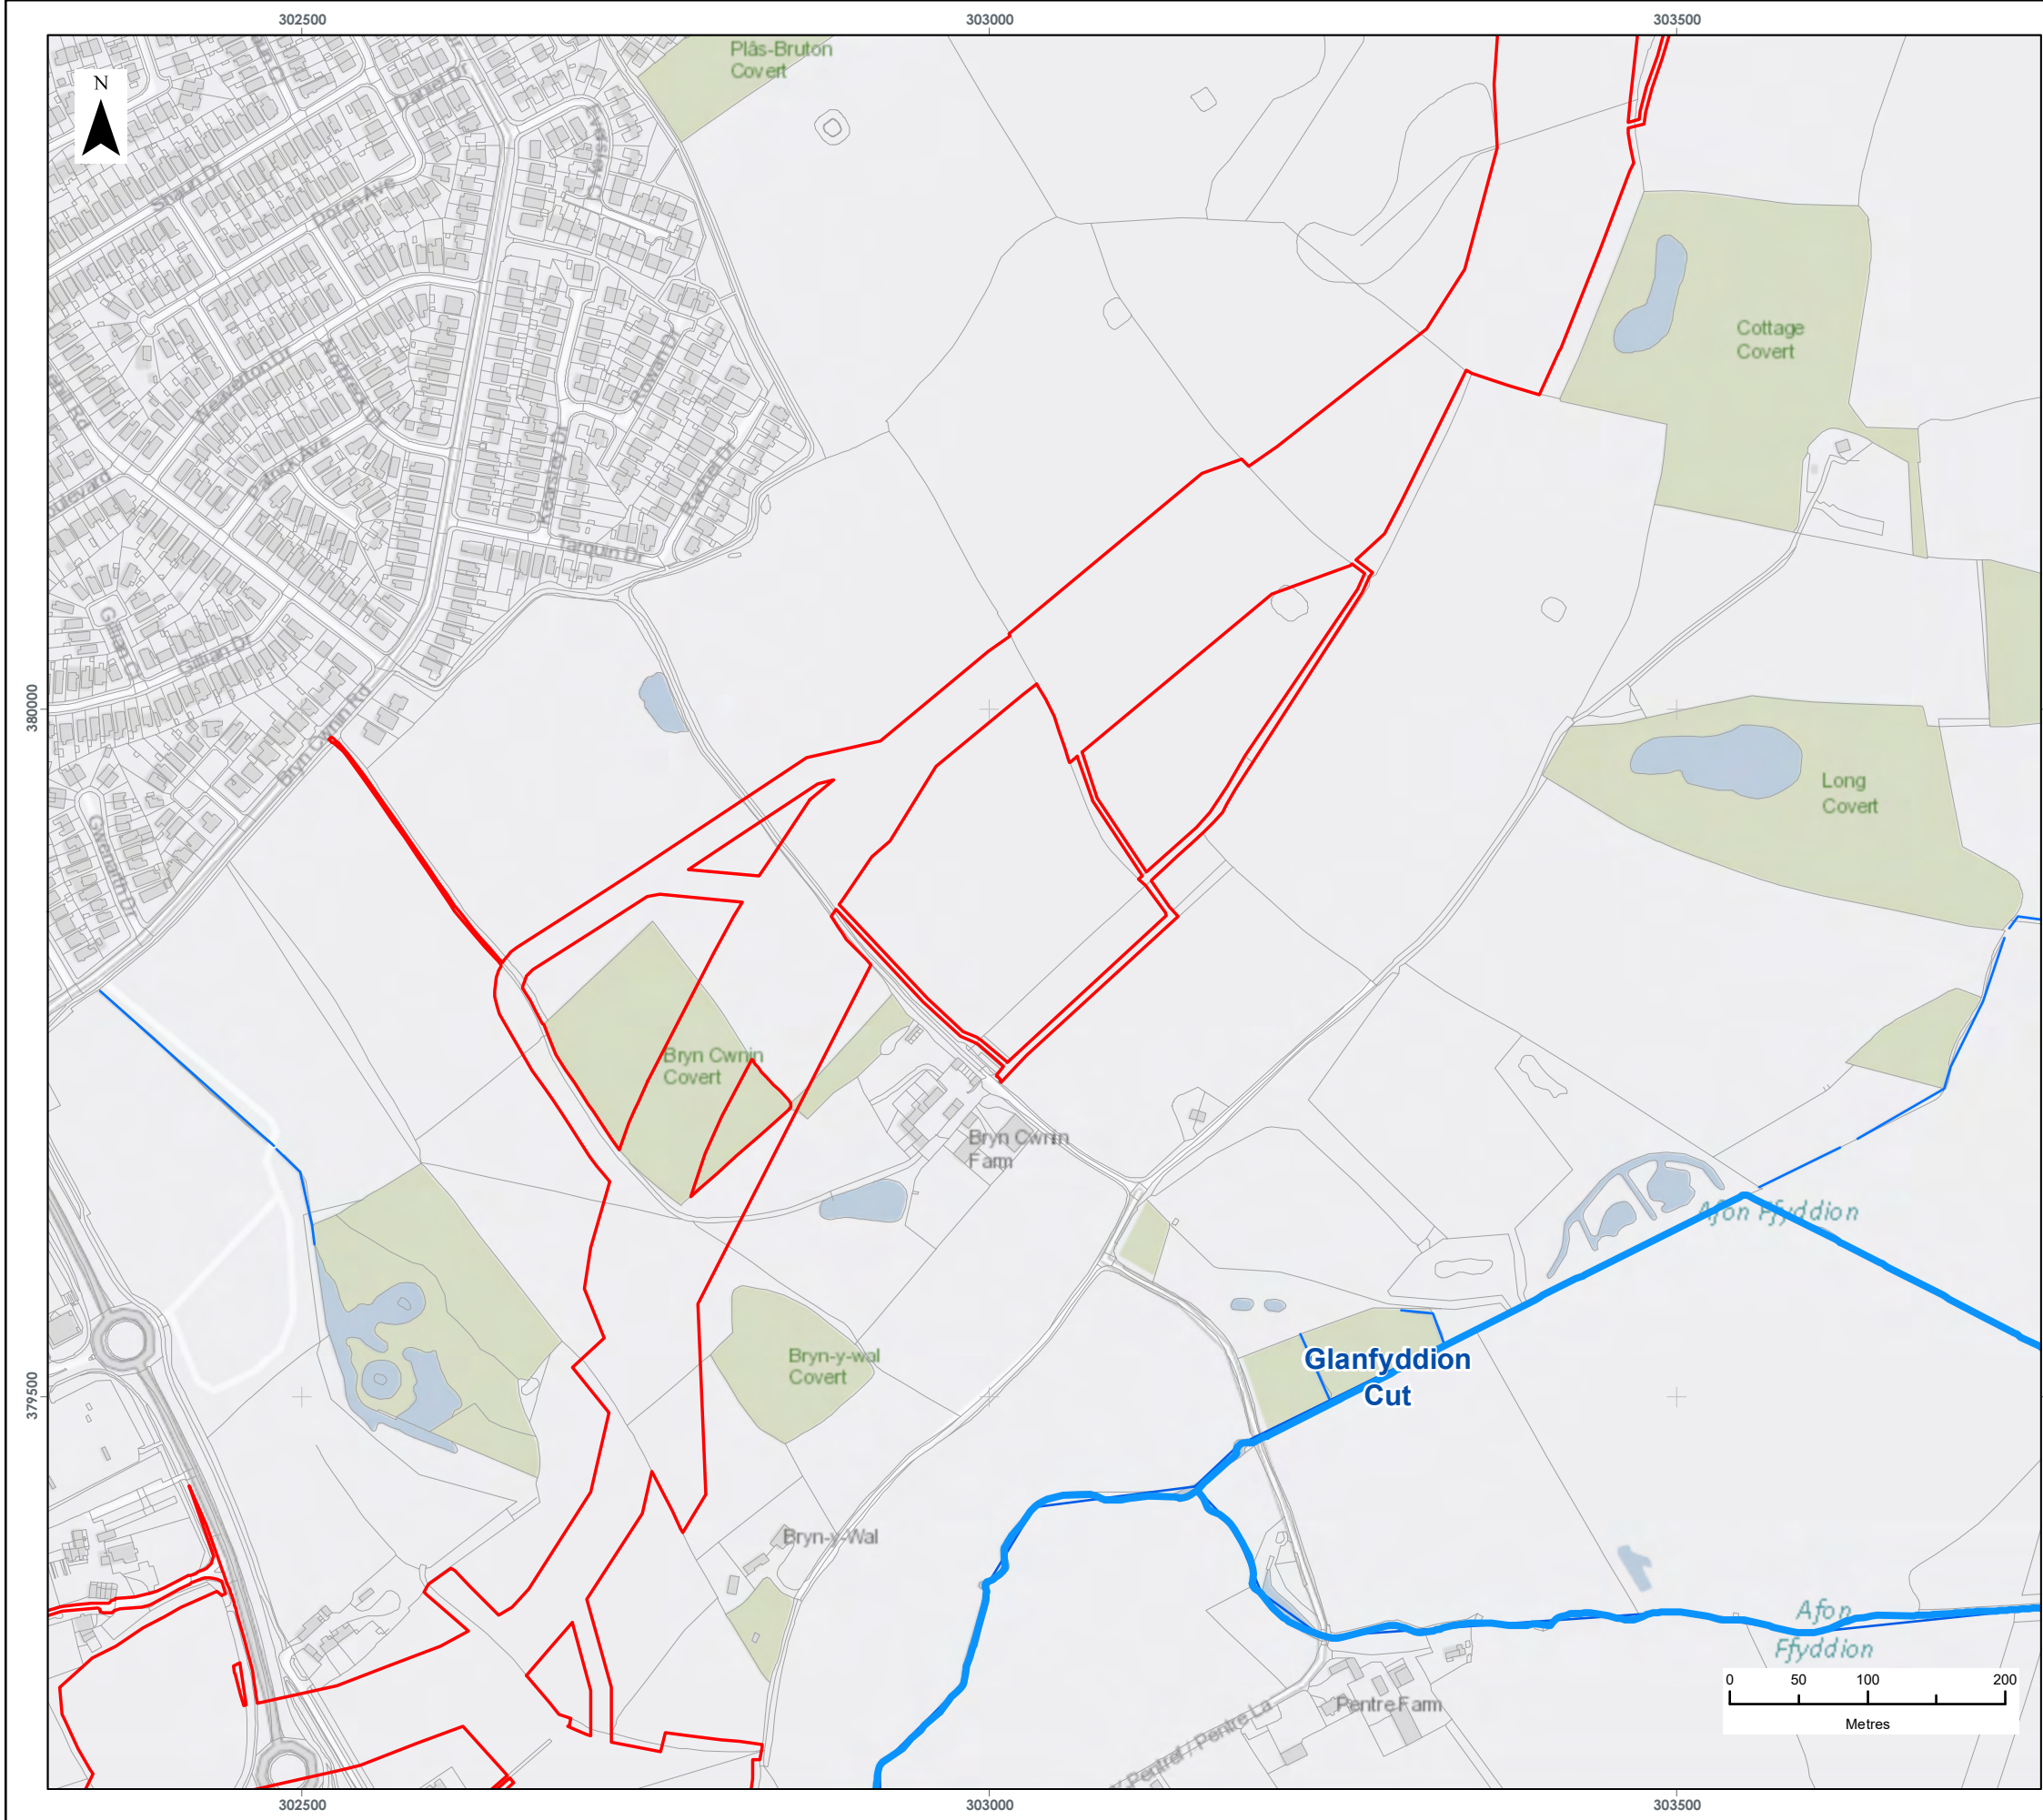

- LEGEND**
- ▭ Order Limits
 - ▬ WFD River Waterbodies
 - ▬ Watercourse

Data Source:
Service Layer Credits: Contains OS data © Crown Copyright and database right 2020

PROJECT TITLE:
AWEL Y MÔR OFFSHORE WINDFARM


FIGURE TITLE:
Location of watercourse crossings

VER	DATE	REMARKS	Drawn	Checked
1	21/10/2022	For Issue	BPHB	RM

FIGURE NUMBER:
Figure 3

SCALE: 1:5,000	PLOT SIZE: A3	DATUM: ODN	PROJECTION: British National Grid
----------------	---------------	------------	-----------------------------------

Fferm Wynt Alltraeth
AWEL Y MÔR
Offshore Wind Farm

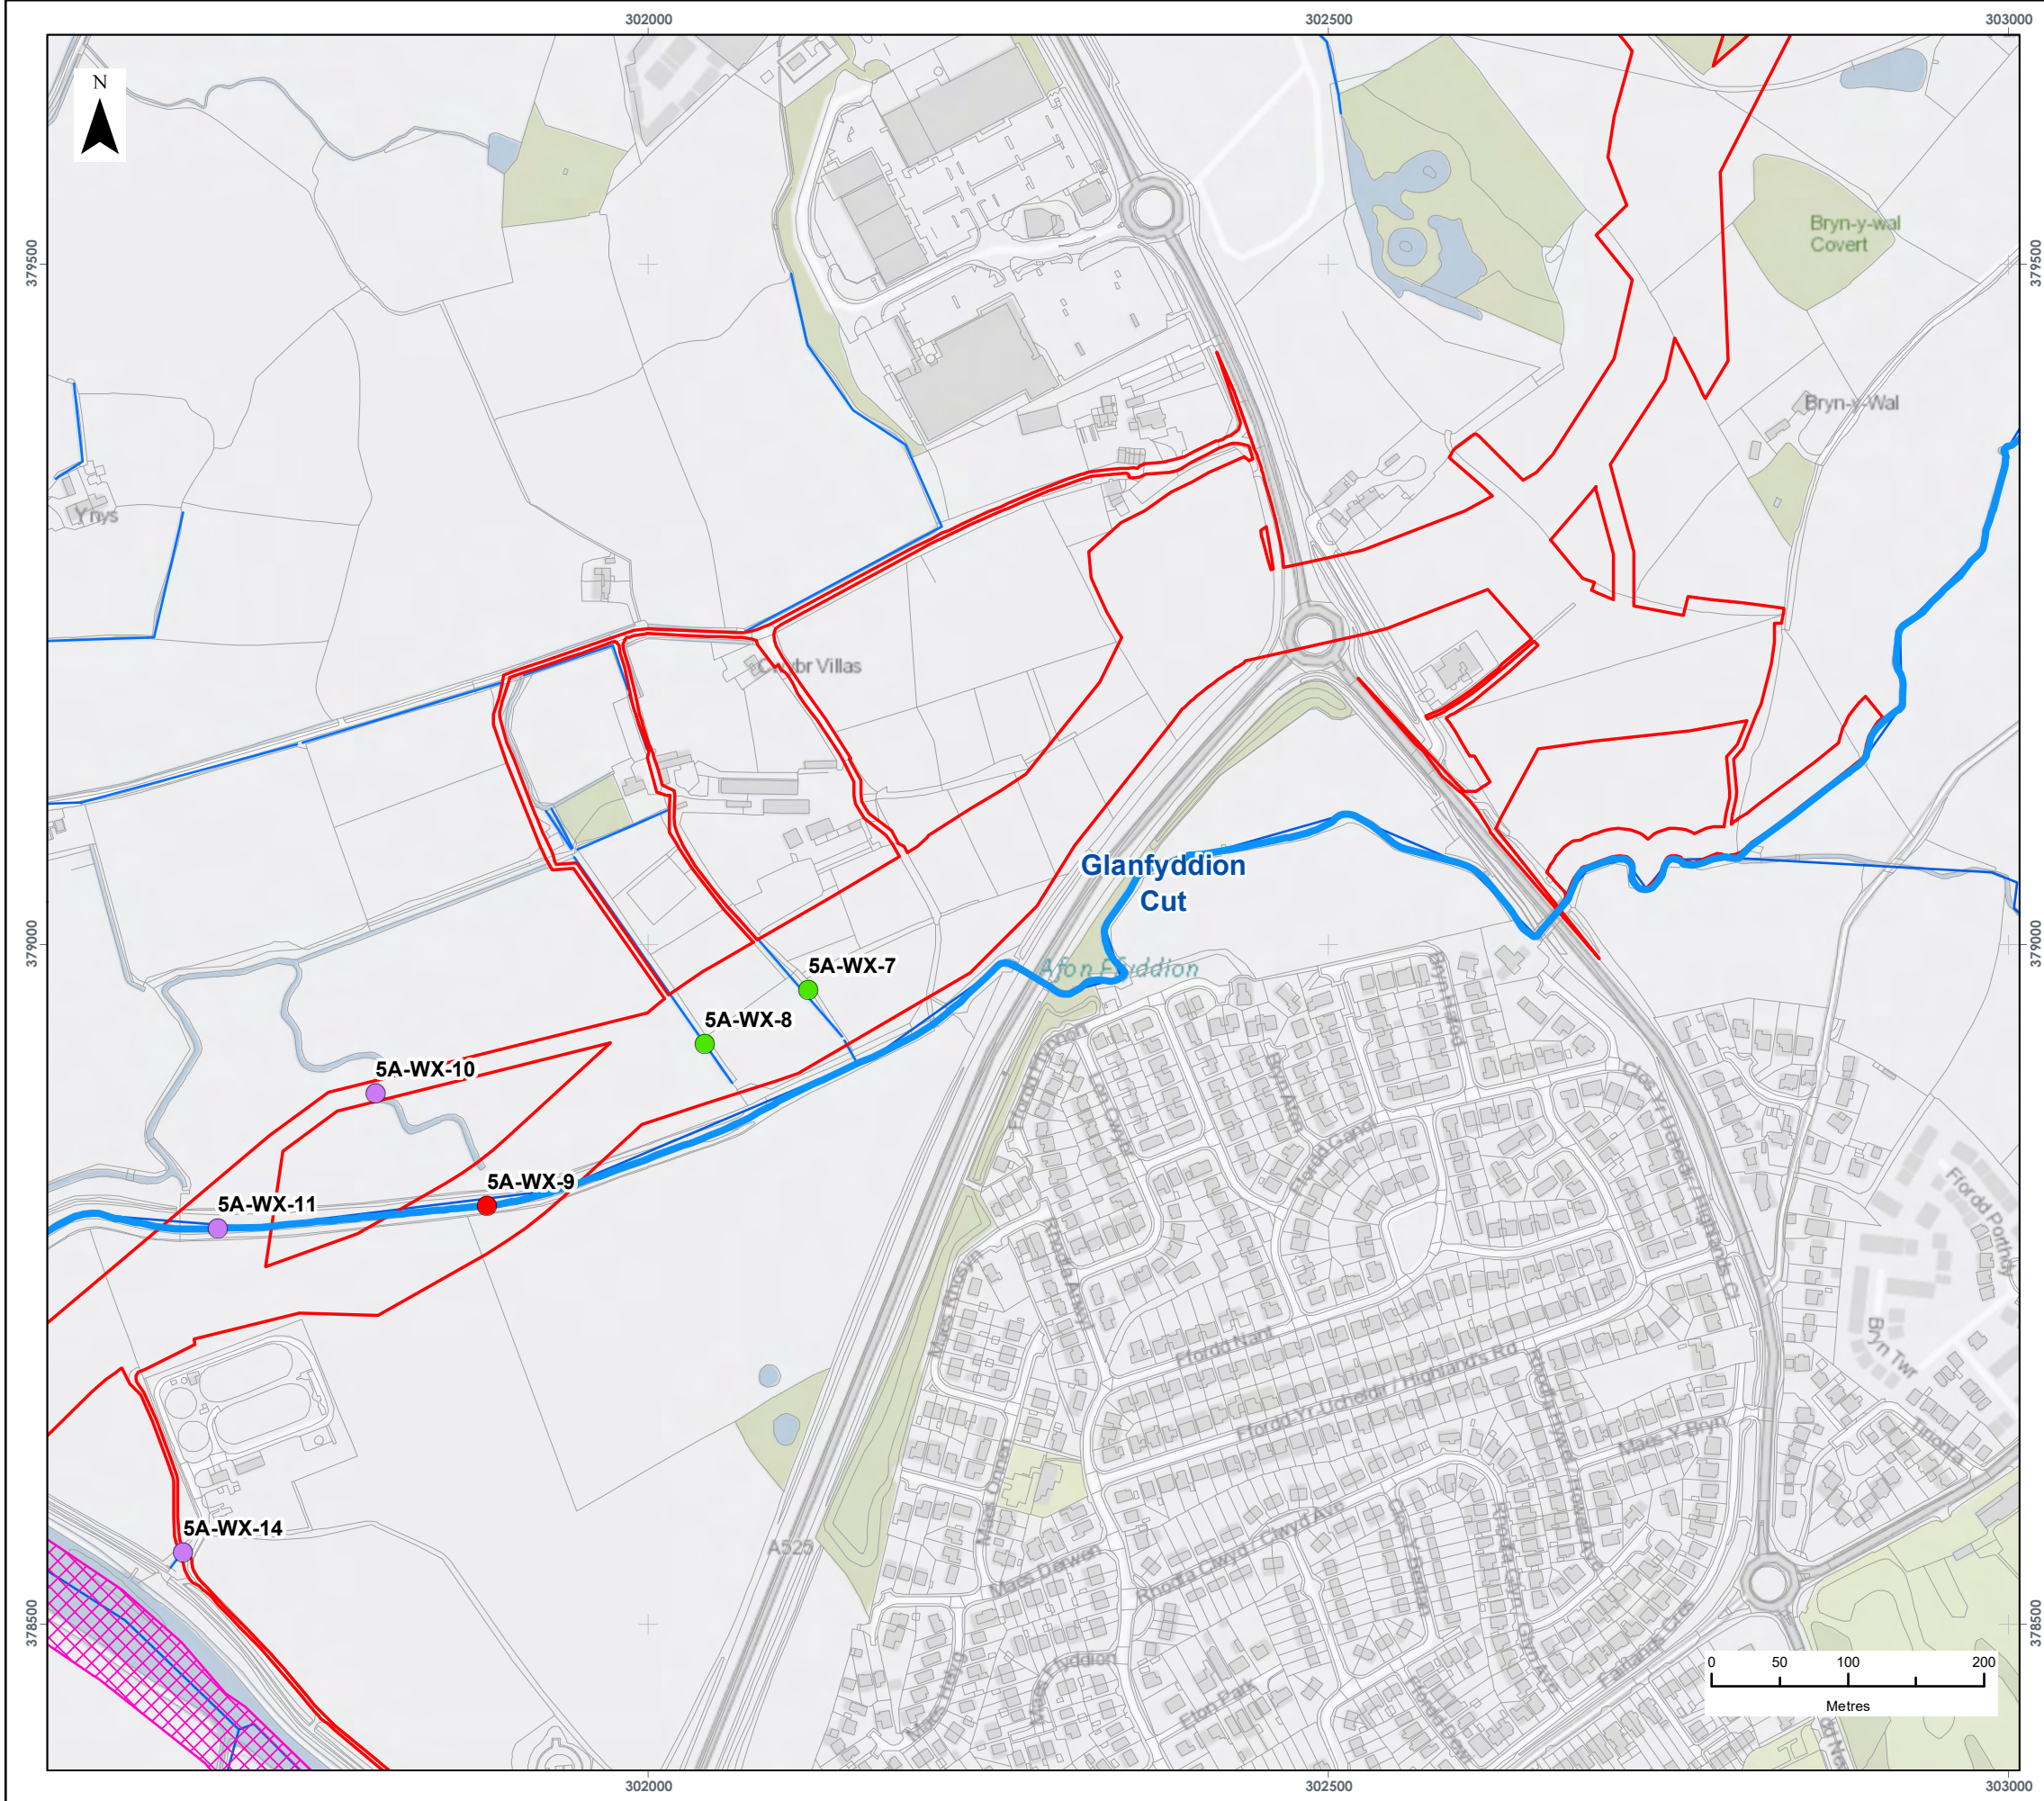

LEGEND

- Order Limits
- Clywd Transitional Waterbody
- WFD River Waterbodies
- Watercourse

Watercourse Crossings

- Trenching or Trenchless
- Trenchless Only
- Off Route Haul Road Crossing

Data Source:
Service Layer Credits: Contains OS data © Crown Copyright and database right 2020

PROJECT TITLE:
AWEL Y MÔR OFFSHORE WINDFARM


FIGURE TITLE:
Location of watercourse crossings

VER	DATE	REMARKS	Drawn	Checked
1	21/10/2022	For Issue	BPHB	RM

FIGURE NUMBER:
Figure 4

SCALE: 1:5,000	PLOT SIZE: A3	DATUM: ODN	PROJECTION: British National Grid
----------------	---------------	------------	-----------------------------------



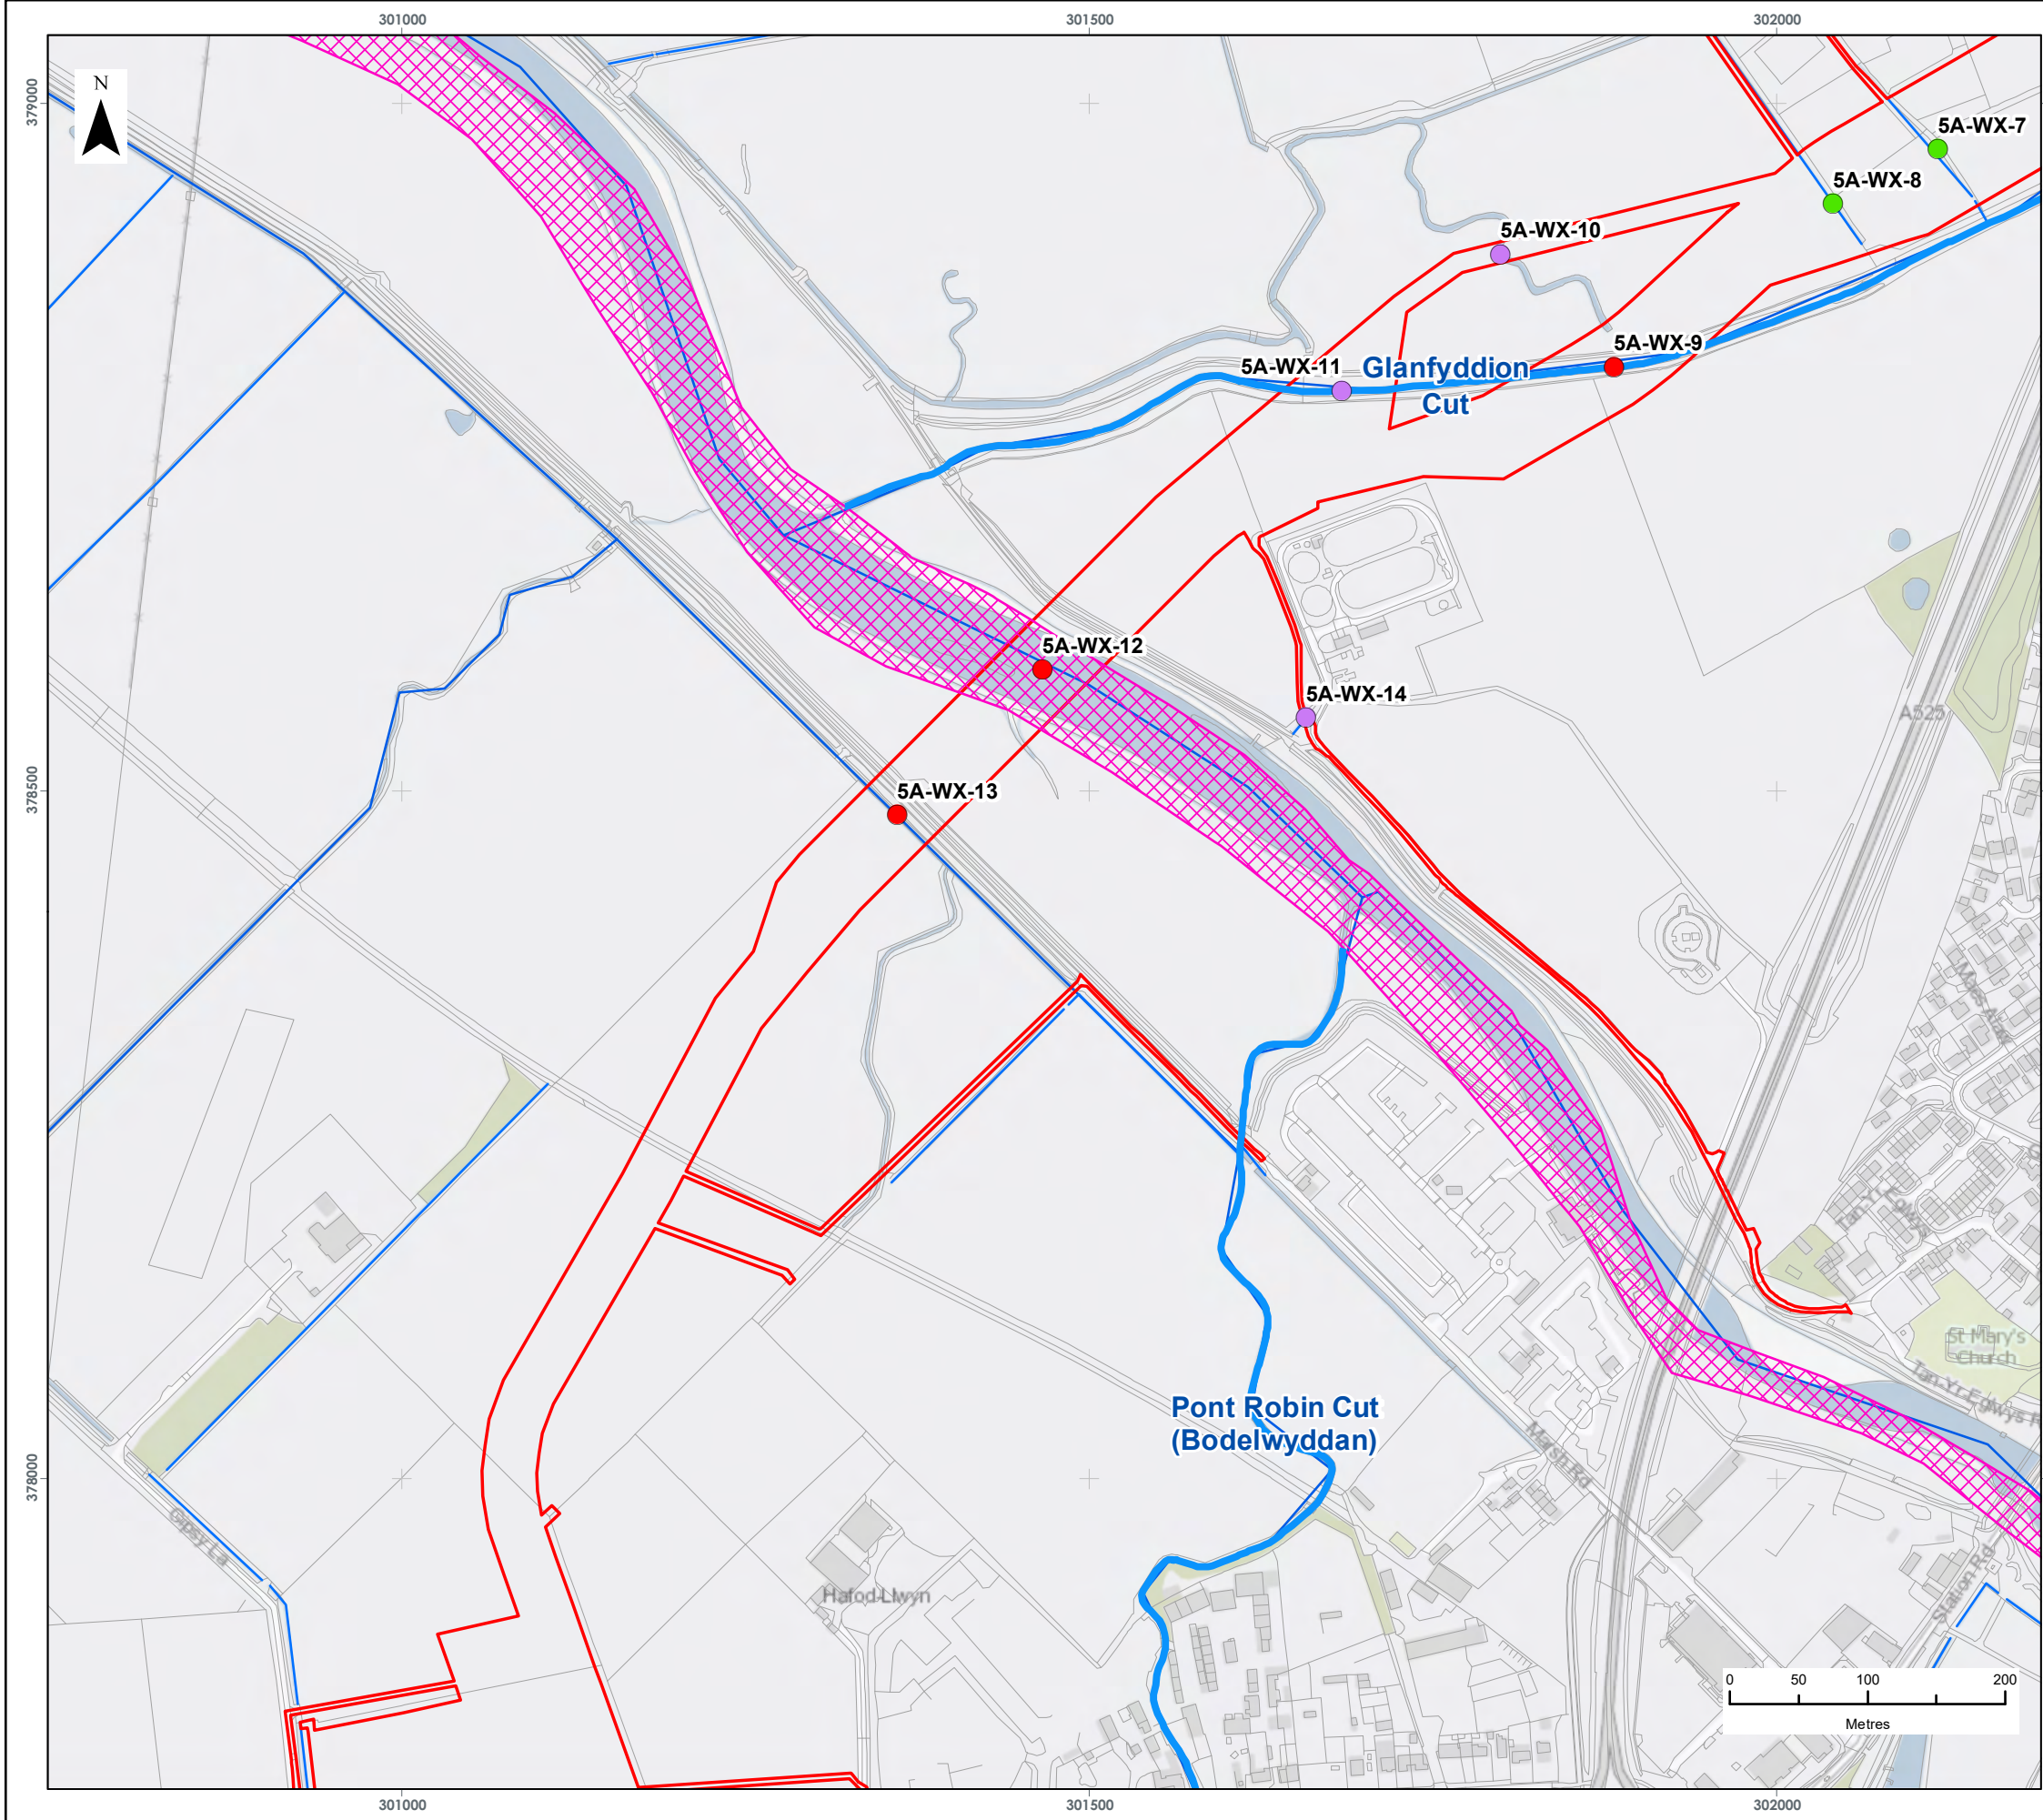

LEGEND

- Order Limits
- Clywd Transitional Waterbody
- WFD River Waterbodies
- Watercourse

Watercourse Crossings

- Trenching or Trenchless
- Trenchless Only
- Off Route Haul Road Crossing

Data Source:
Service Layer Credits: Contains OS data © Crown Copyright and database right 2020

PROJECT TITLE:
AWEL Y MÔR OFFSHORE WINDFARM

FIGURE TITLE:
Location of watercourse crossings

VER	DATE	REMARKS	Drawn	Checked
1	21/10/2022	For Issue	BPHB	RM

FIGURE NUMBER:
Figure 5

SCALE: 1:5,000	PLOT SIZE: A3	DATUM: ODN	PROJECTION: British National Grid
----------------	---------------	------------	-----------------------------------





RWE Renewables UK Swindon Limited

Windmill Hill Business Park

Whitehill Way

Swindon

Wiltshire SN5 6PB

T +44 (0)8456 720 090

www.rwe.com

Registered office:

RWE Renewables UK Swindon Limited

Windmill Hill Business Park

Whitehill Way

Swindon