



Awel y Môr Offshore Wind Farm

Plan of Watercourse Crossings: Part 2 (Figures 6-10)

Deadline 1

Date: 24 October 2022

Revision: A

Document Reference: 1.23 Part 2

PINS Reference: N/A



REVISION	DATE	STATUS/ REASON FOR ISSUE	AUTHOR:	CHECKED BY:	APPROVED BY:
A	October 2022	Deadline 1	GoBe Consultants	RWE	RWE

www.awelymor.cymru

RWE Renewables UK Swindon Limited

Windmill Hill Business Park

Whitehill Way

Swindon

Wiltshire SN5 6PB

T +44 (0)8456 720 090

www.rwe.com


Registered office:

RWE Renewables UK Swindon Limited

Windmill Hill Business Park

Whitehill Way

Swindon

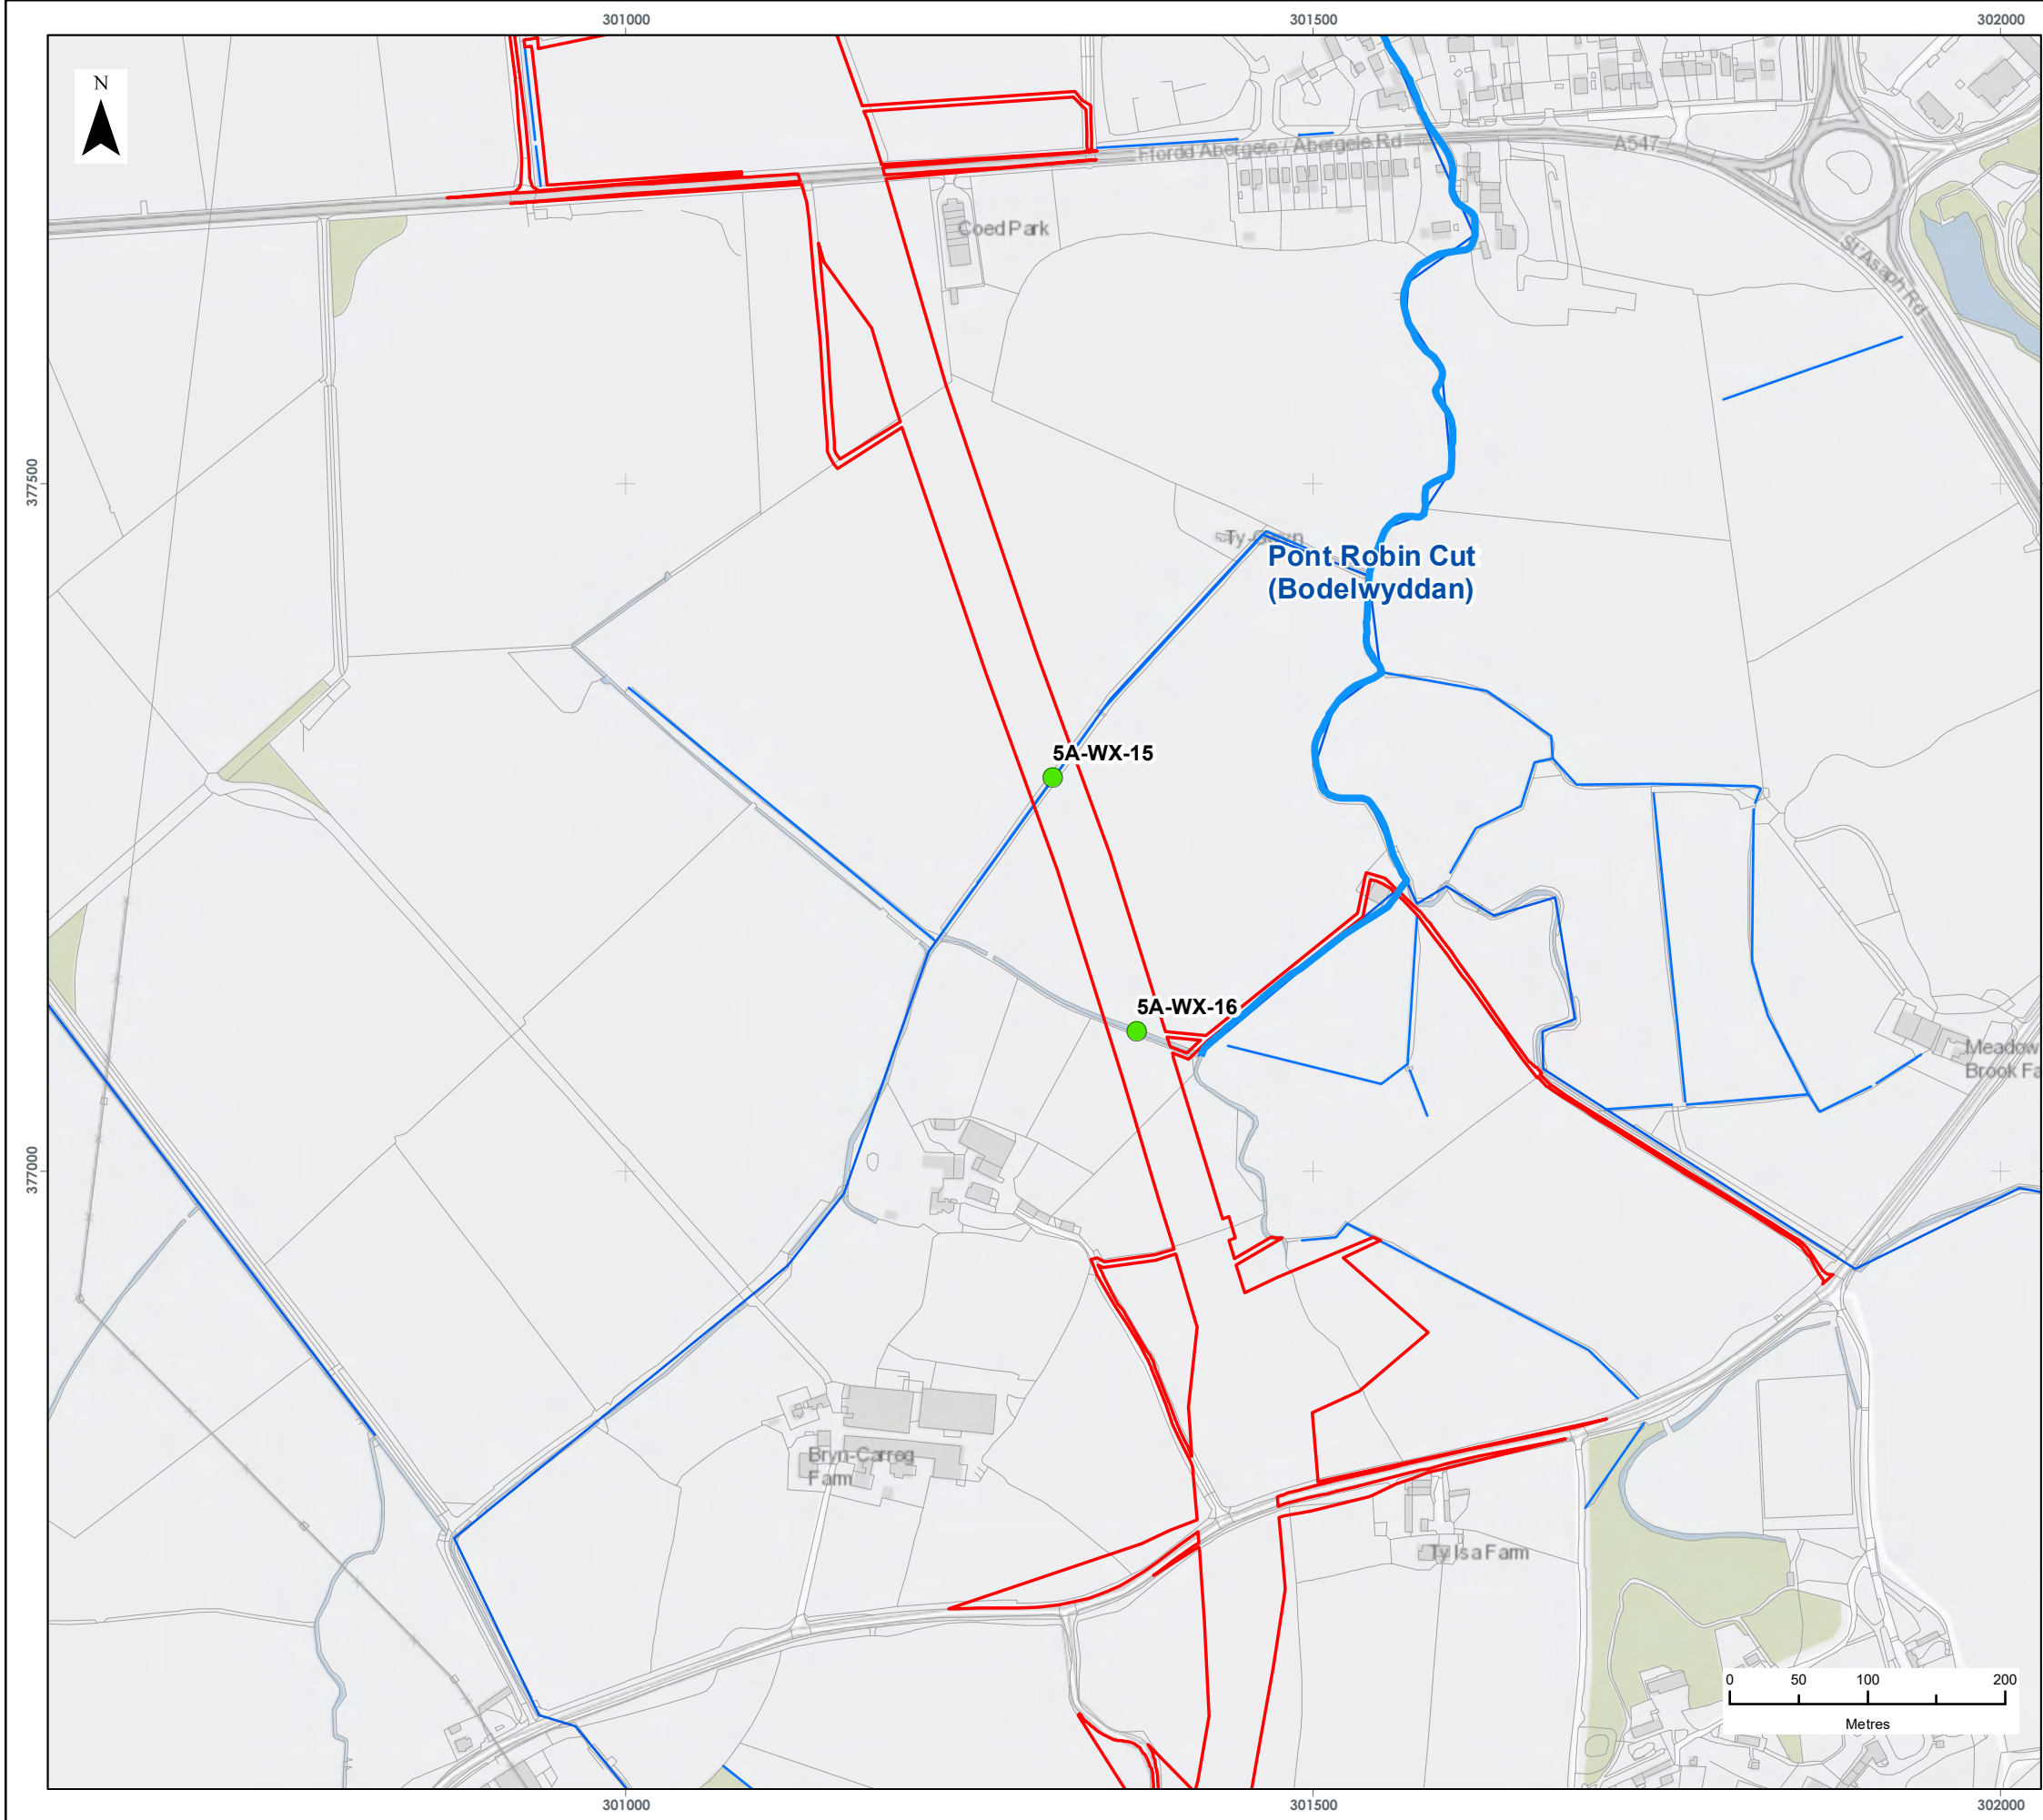

- LEGEND**
- Order Limits
 - WFD River Waterbodies
 - Watercourse
- Watercourse Crossings**
- Trenching or Trenchless

Data Source:
Service Layer Credits: Contains OS data © Crown Copyright and database right 2020

PROJECT TITLE:
AWEL Y MÔR OFFSHORE WINDFARM



FIGURE TITLE:
Location of watercourse crossings

VER	DATE	REMARKS	Drawn	Checked
1	21/10/2022	For Issue	BPHB	RM

FIGURE NUMBER:
Figure 6

SCALE: 1:5,000	PLOT SIZE: A3	DATUM: ODN	PROJECTION: British National Grid
----------------	---------------	------------	-----------------------------------

Fferm Wynt Alltraeth
AWEL Y MÔR
Offshore Wind Farm

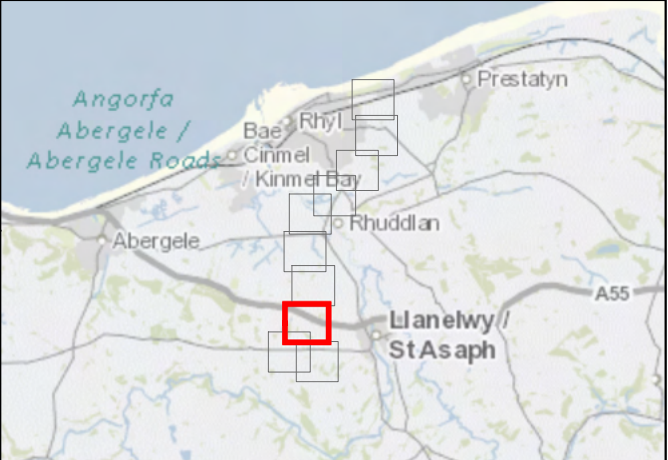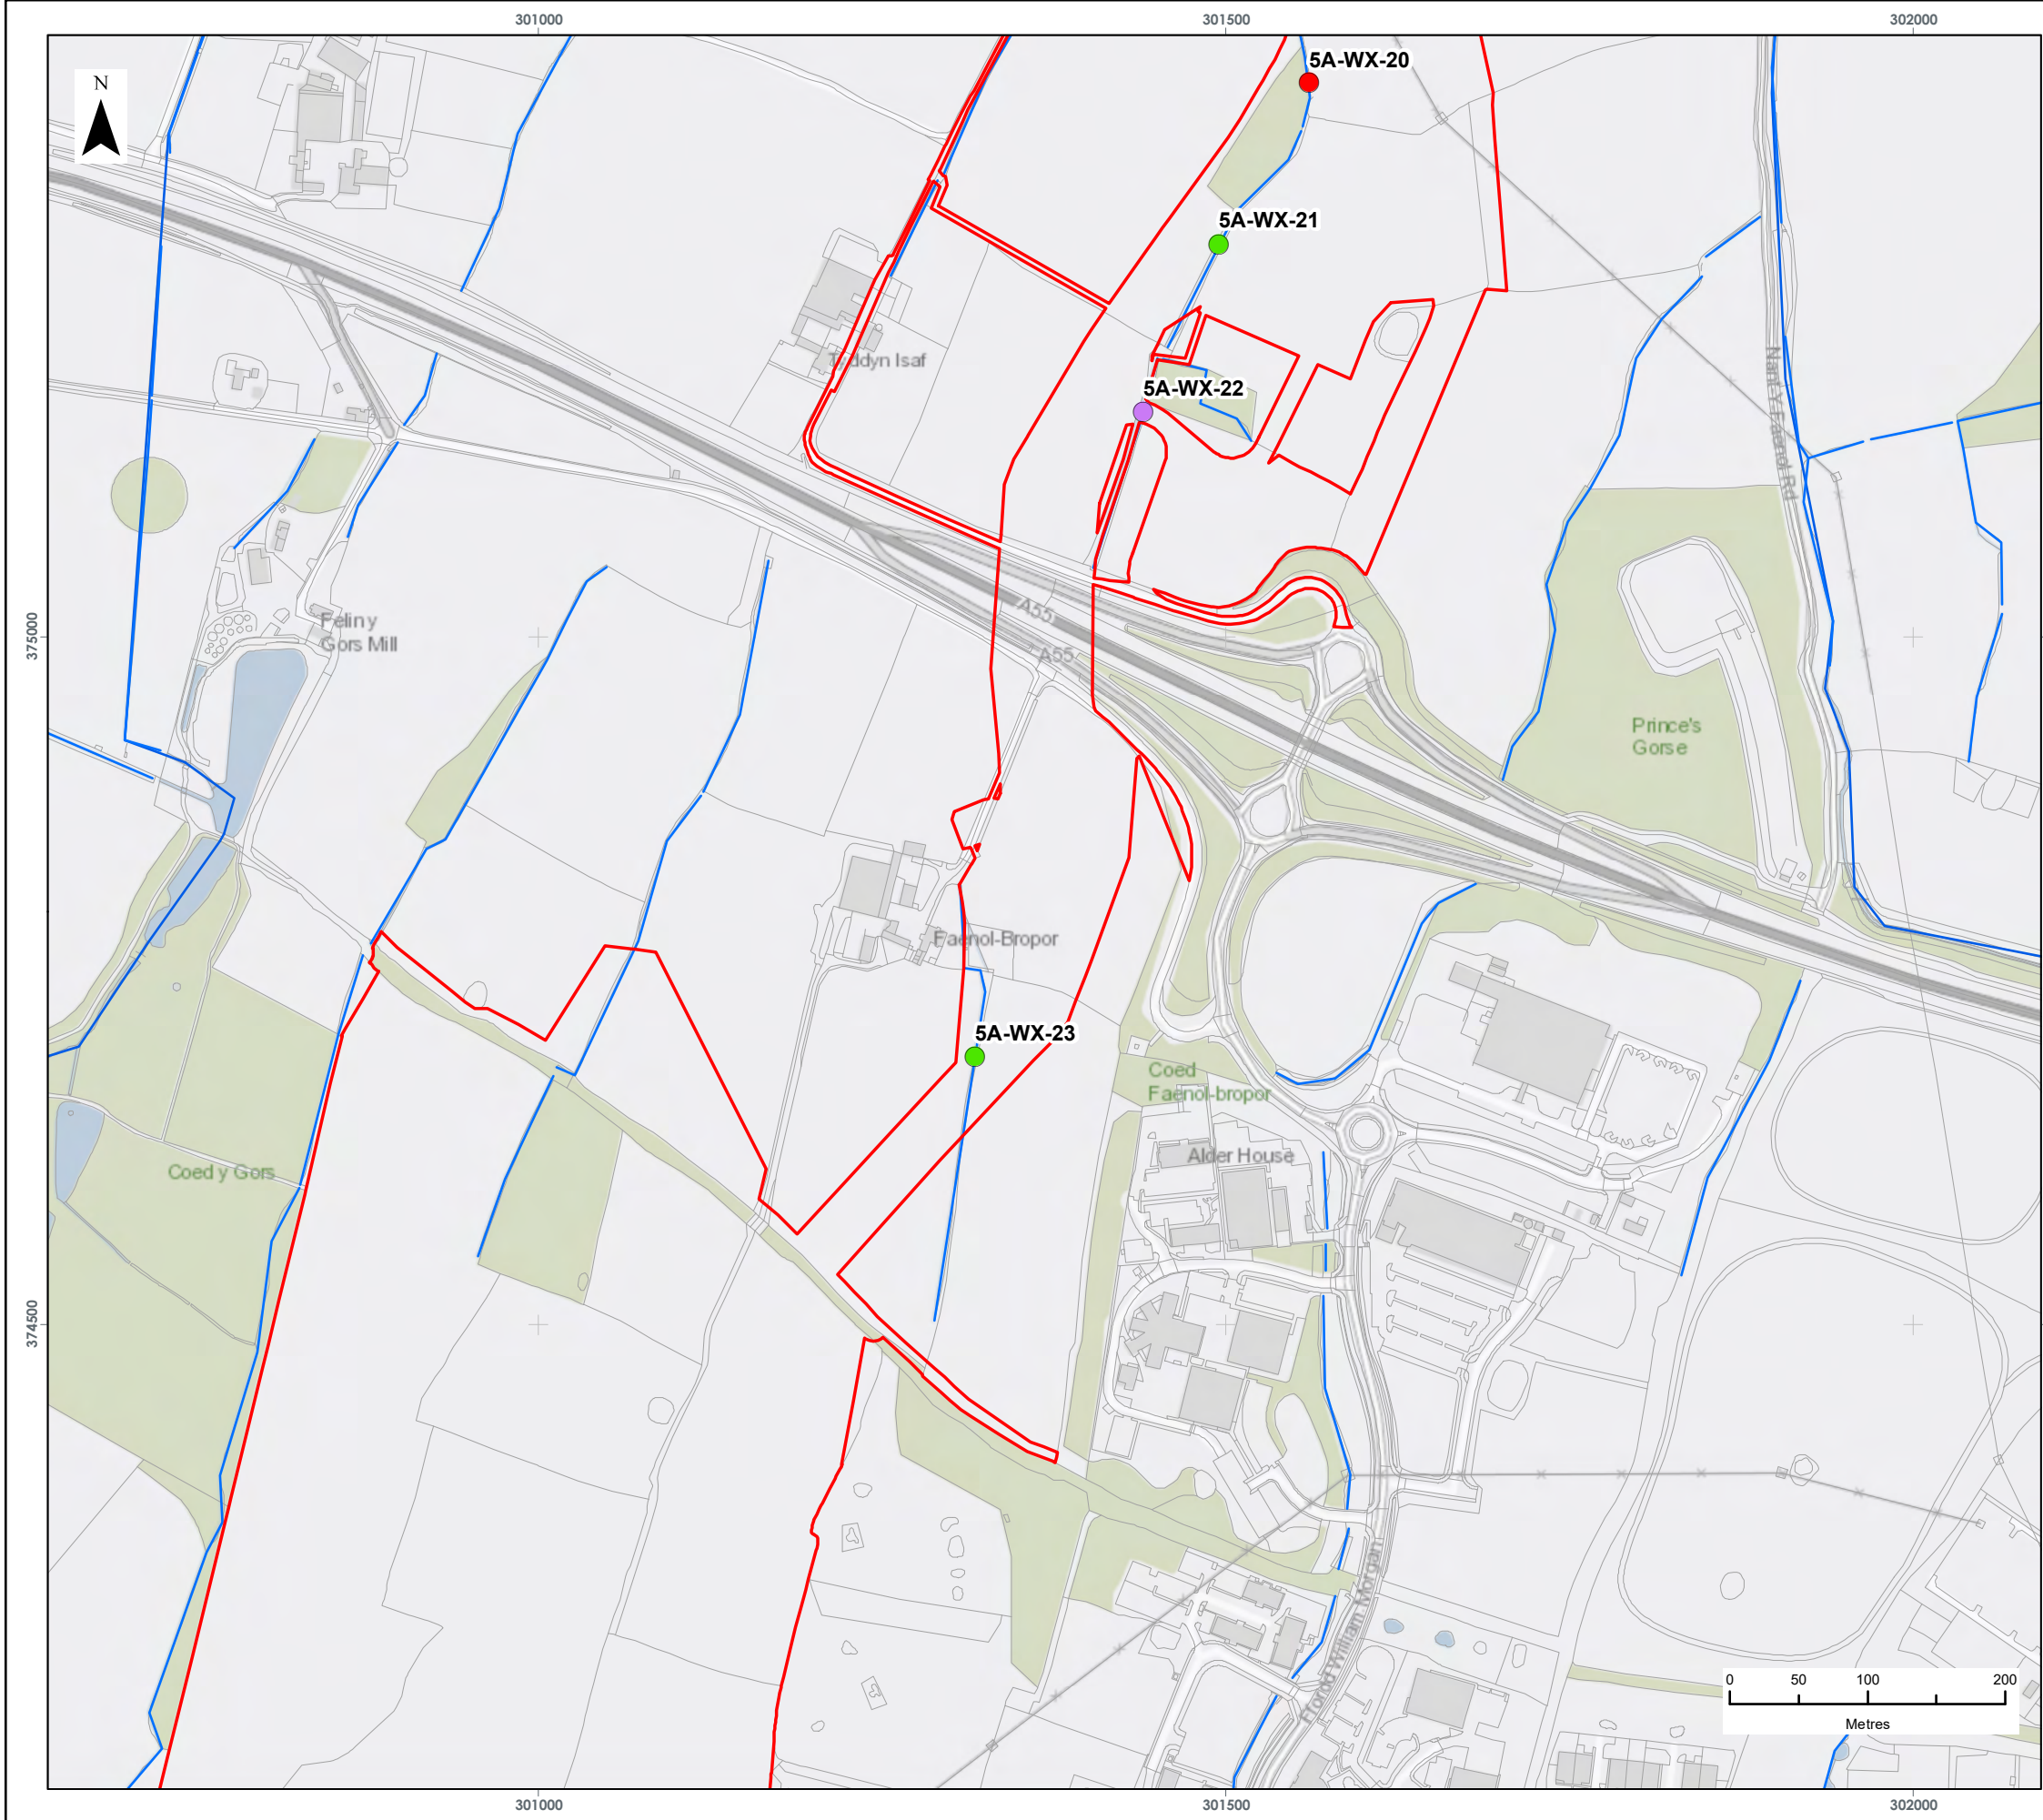

LEGEND

Order Limits

Watercourse

Watercourse Crossings

- Trenching or Trenchless
- Trenchless Only
- Off Route Haul Road Crossing

Data Source:
Service Layer Credits: Contains OS data © Crown Copyright and database right 2020

PROJECT TITLE:
AWEL Y MÔR OFFSHORE WINDFARM

FIGURE TITLE:

Location of watercourse crossings

VER	DATE	REMARKS	Drawn	Checked
1	21/10/2022	For Issue	BPHB	RM

FIGURE NUMBER:


Figure 8

SCALE: 1:5,000	PLOT SIZE: A3	DATUM: ODN	PROJECTION: British National Grid
----------------	---------------	------------	-----------------------------------

Fferm Wynt Alltraeth

AWEL Y MÔR

Offshore Wind Farm

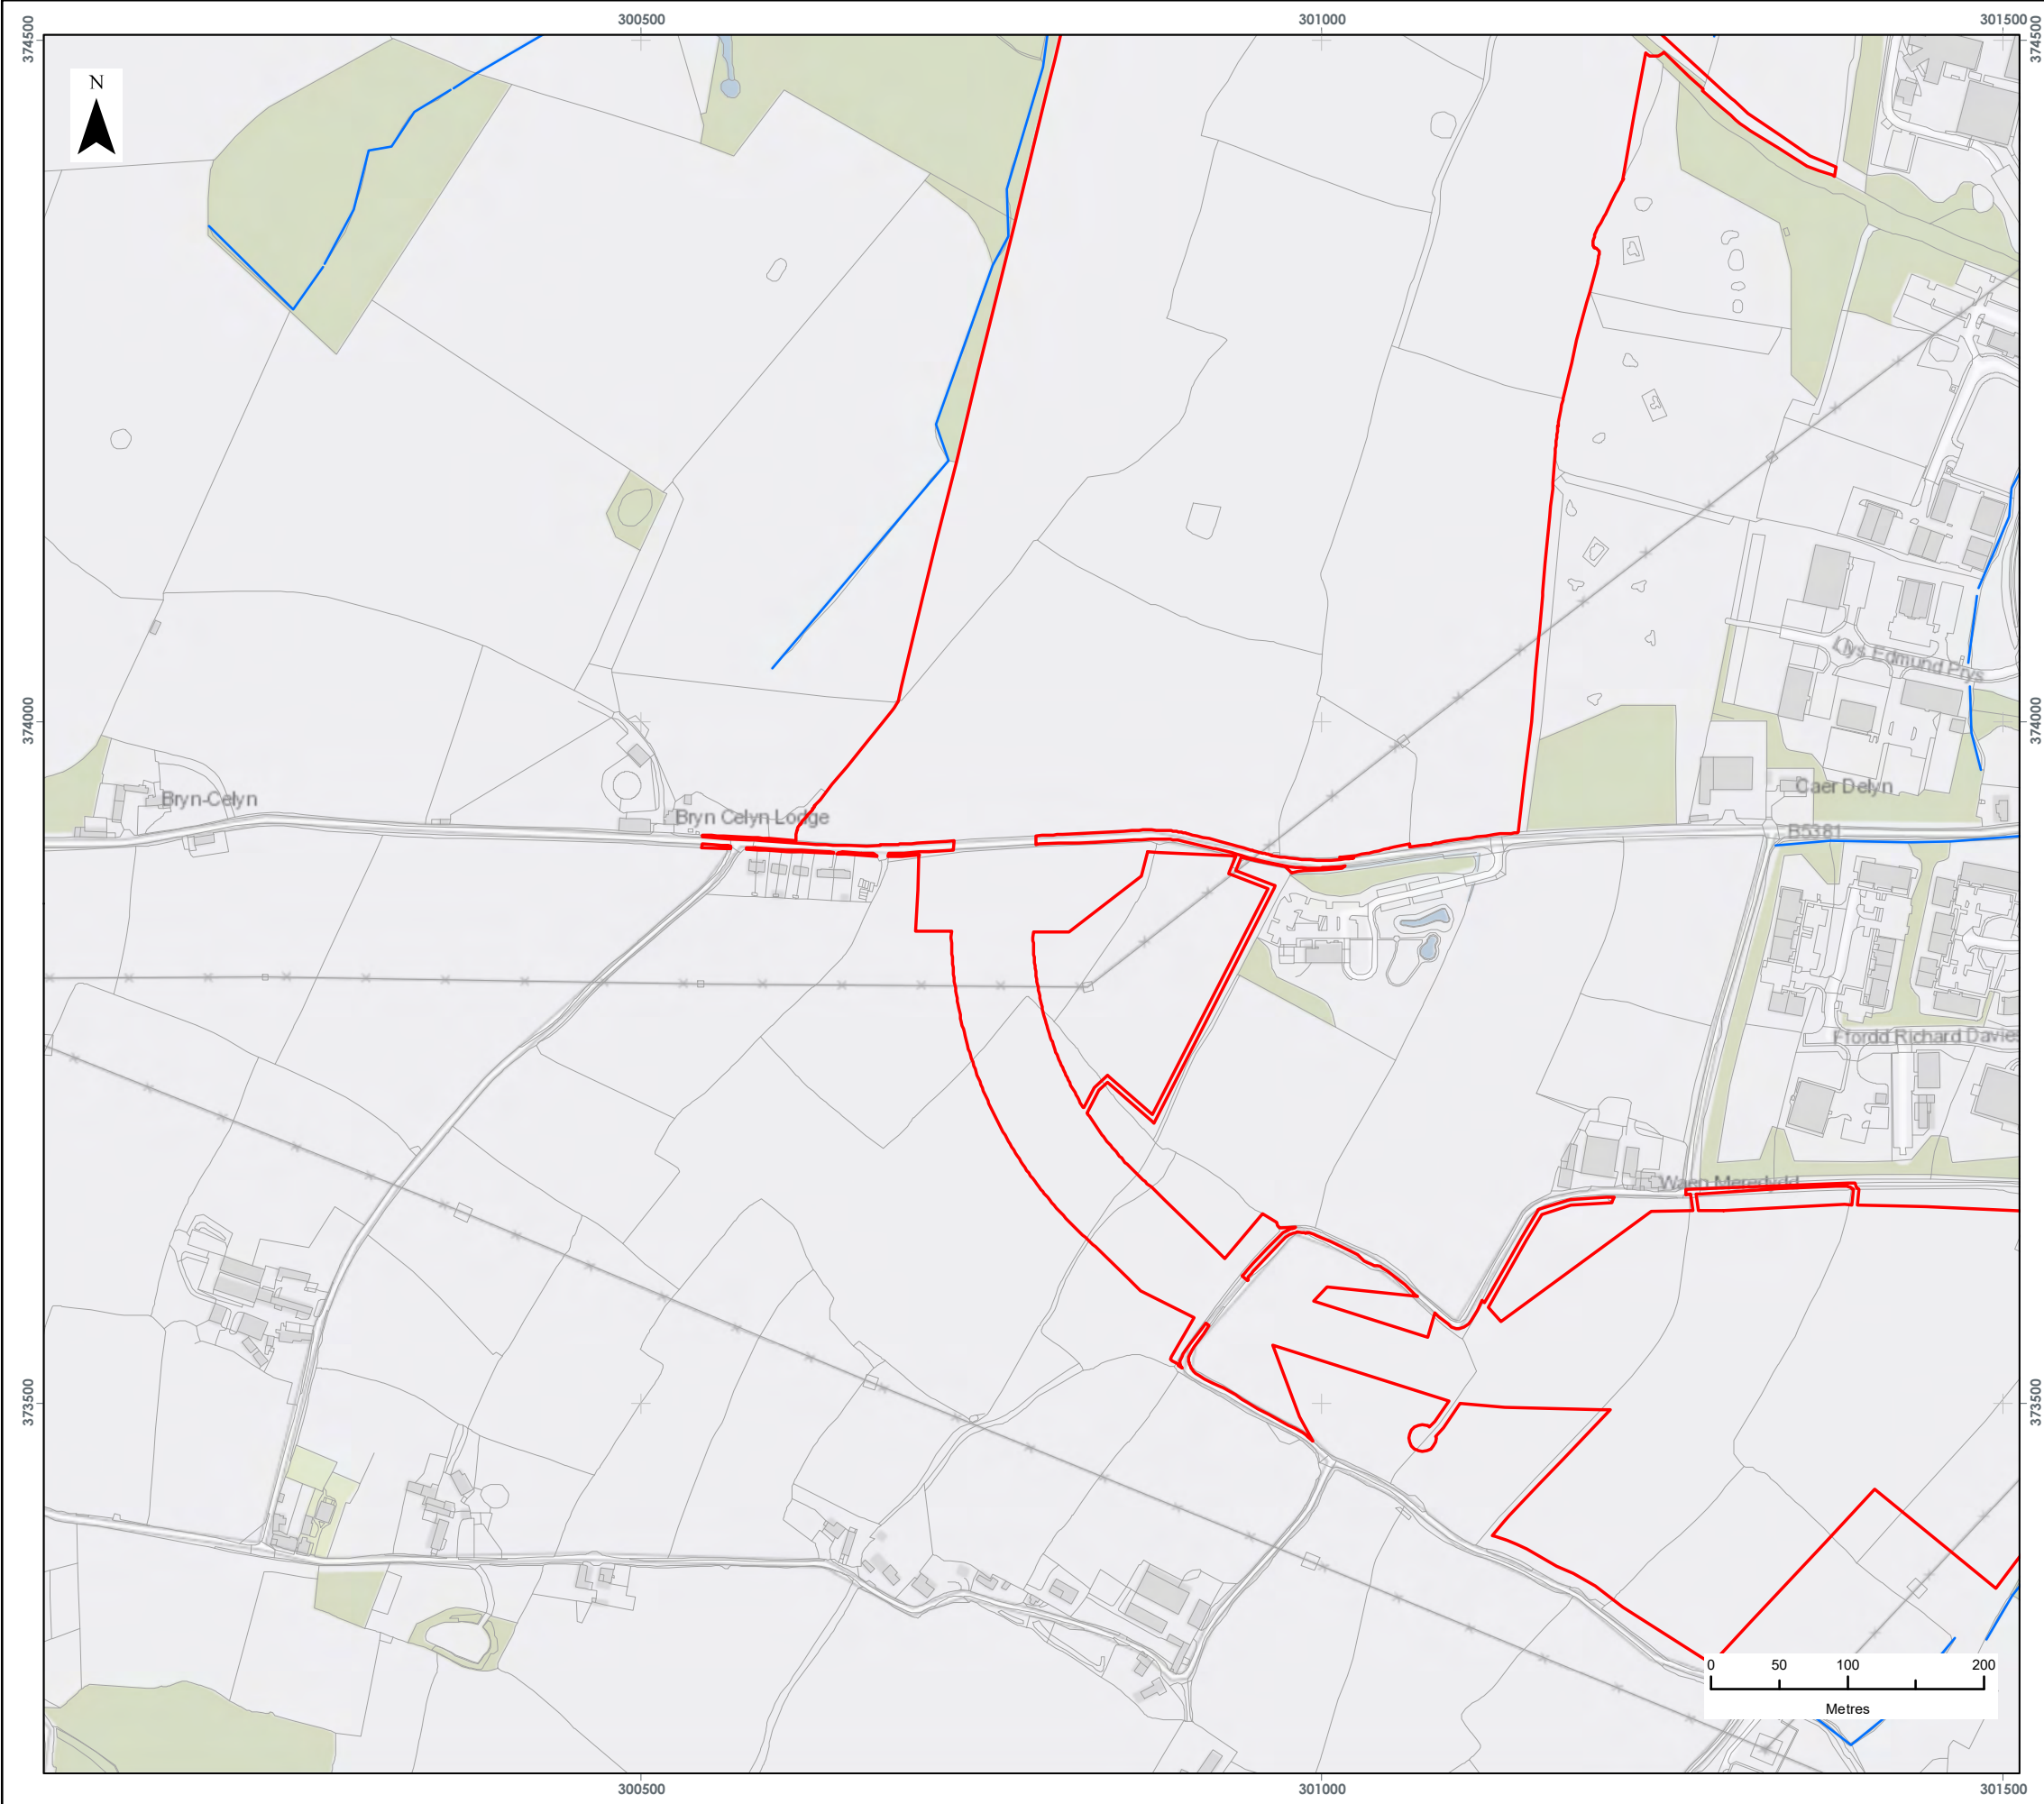

LEGEND

Order Limits

Watercourse

Data Source:
Service Layer Credits: Contains OS data © Crown Copyright and database right 2020

PROJECT TITLE:

AWEL Y MÔR OFFSHORE WINDFARM

FIGURE TITLE:

Location of watercourse crossings


VER	DATE	REMARKS	Drawn	Checked
1	21/10/2022	For Issue	BPHB	RM

FIGURE NUMBER:

Figure 9

SCALE: 1:5,000	PLOT SIZE: A3	DATUM: ODN	PROJECTION: British National Grid
----------------	---------------	------------	-----------------------------------



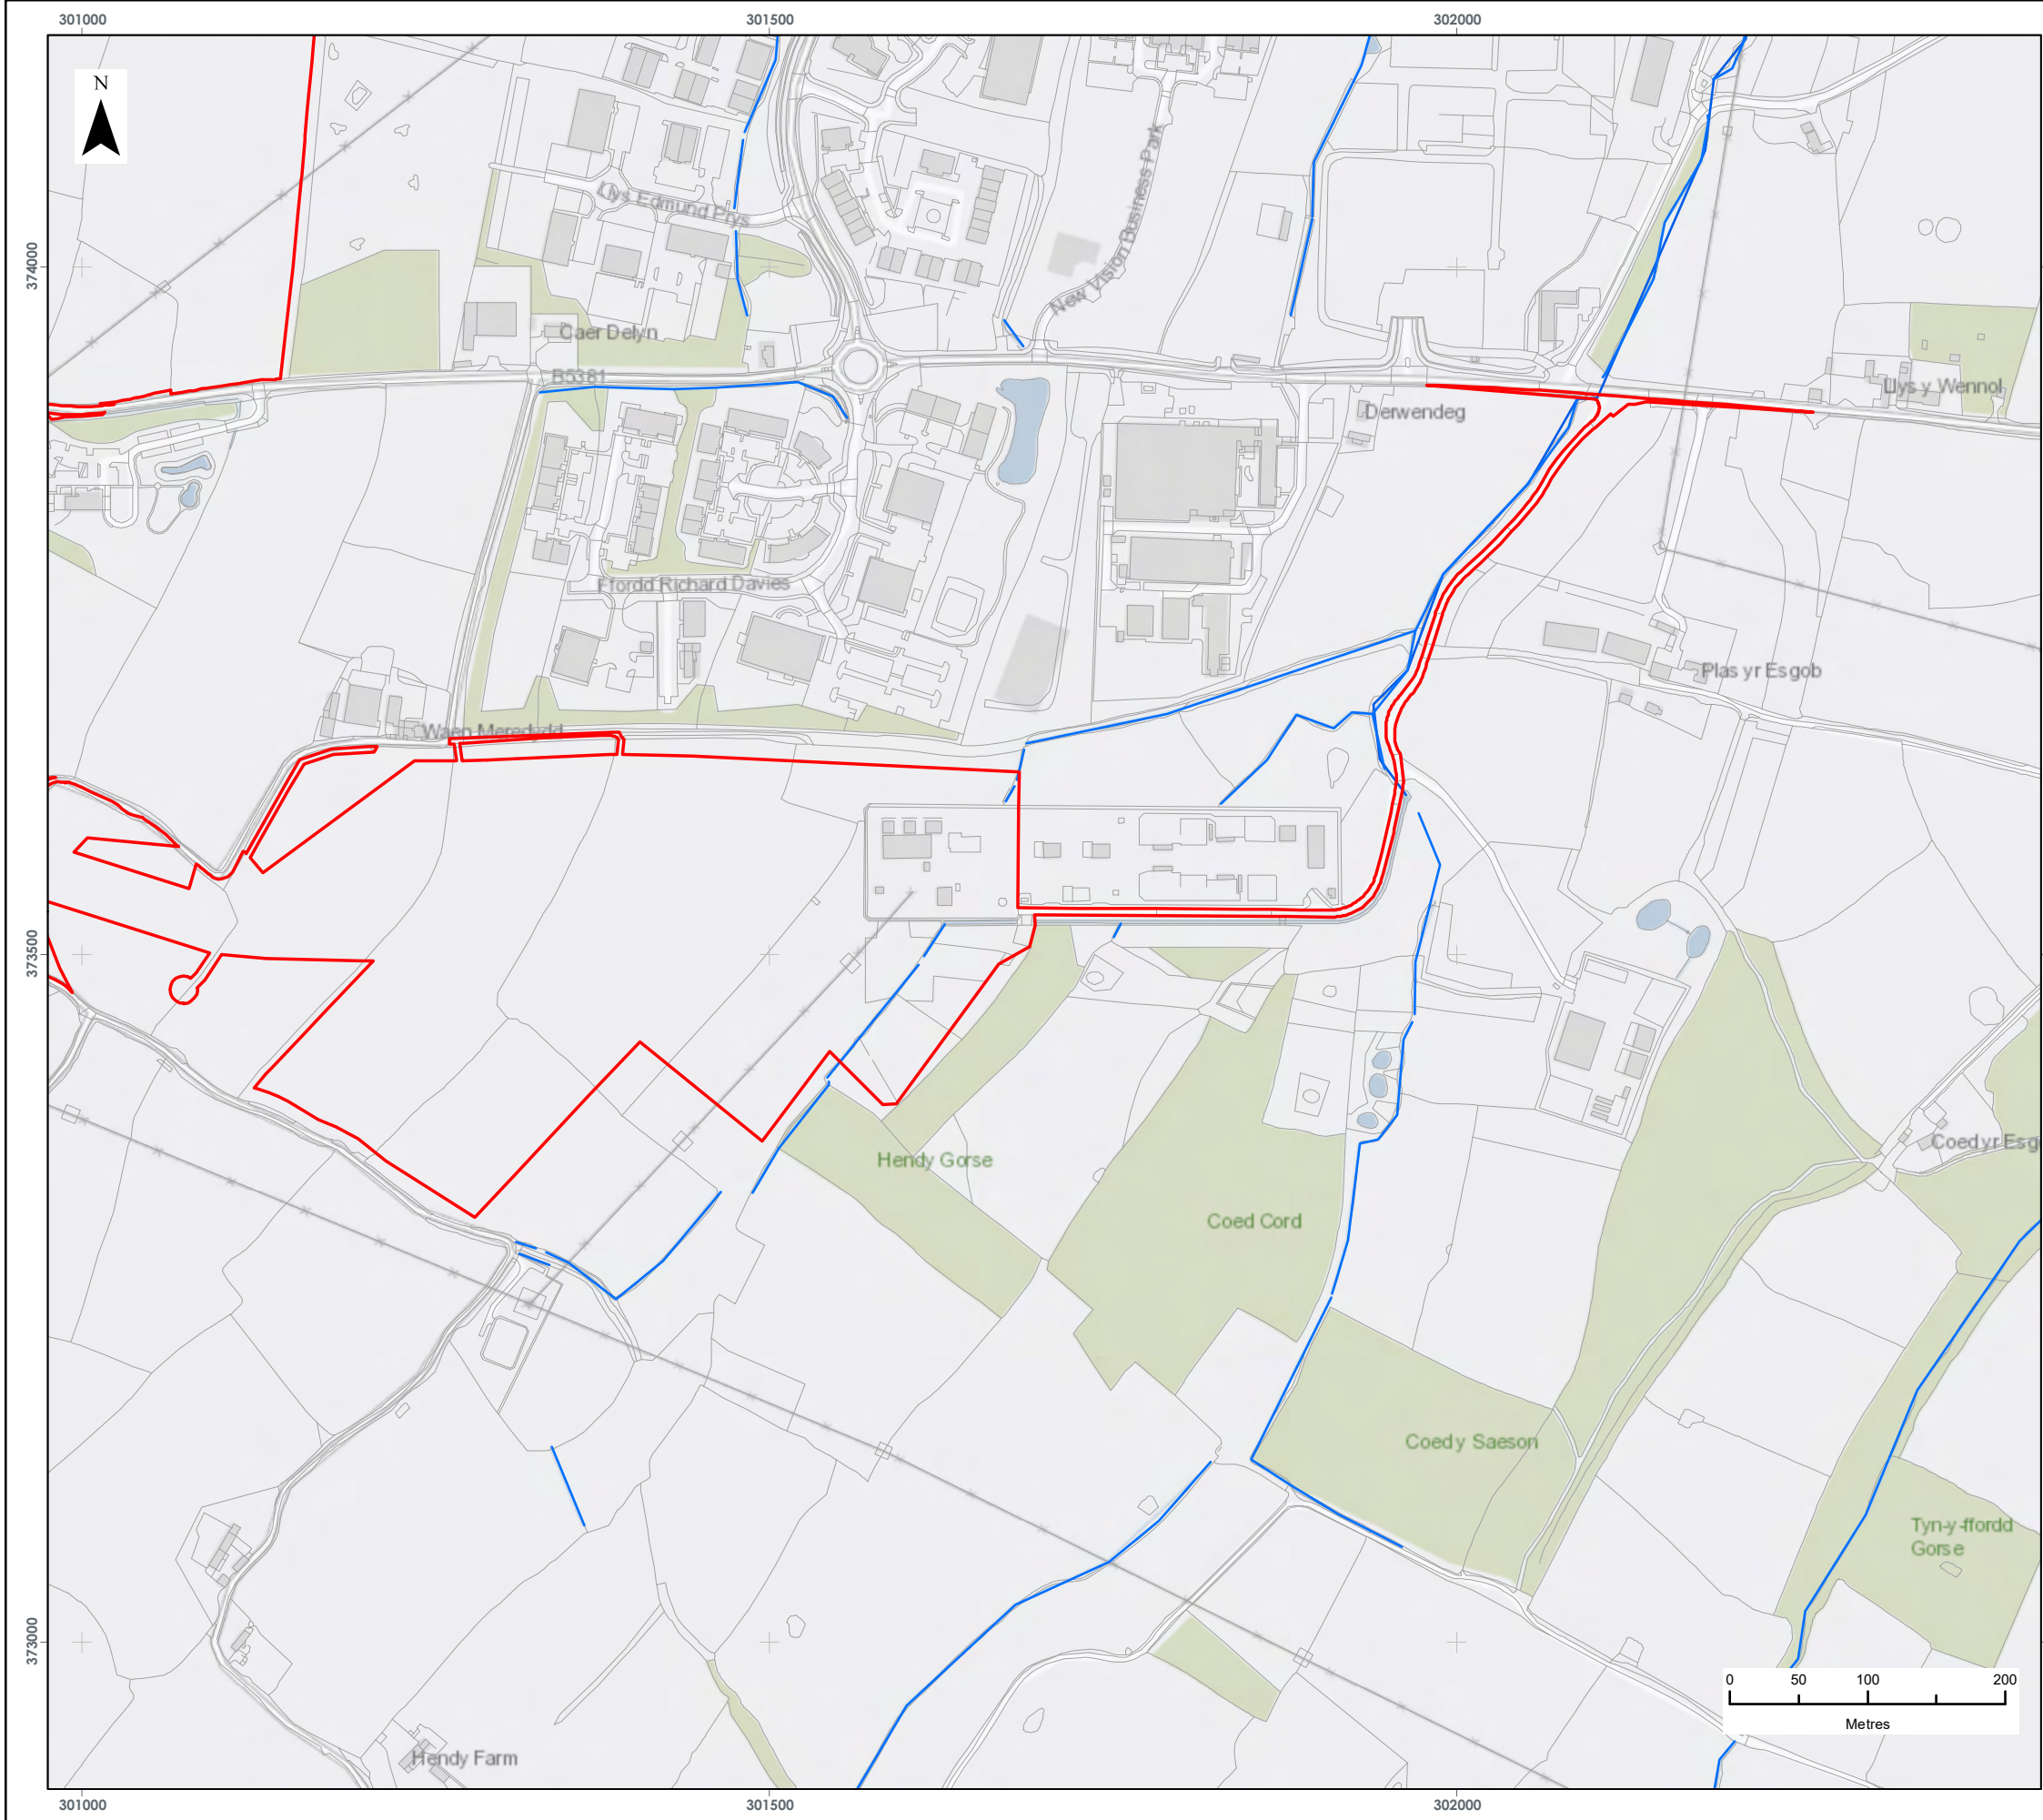

- LEGEND**
- Order Limits
 - Watercourse

Data Source:
Service Layer Credits: Contains OS data © Crown Copyright and database right 2020

PROJECT TITLE:
AWEL Y MÔR OFFSHORE WINDFARM

FIGURE TITLE:
Location of watercourse crossings

VER	DATE	REMARKS	Drawn	Checked
1	21/10/2022	For Issue	BPHB	RM

FIGURE NUMBER:
Figure 10

SCALE: 1:5,000	PLOT SIZE: A3	DATUM: ODN	PROJECTION: British National Grid
----------------	---------------	------------	-----------------------------------

Fferm Wynnt Alltraeth
AWEL Y MÔR
Offshore Wind Farm



RWE Renewables UK Swindon Limited

Windmill Hill Business Park
Whitehill Way
Swindon
Wiltshire SN5 6PB
T +44 (0)8456 720 090
www.rwe.com

Registered office:
RWE Renewables UK Swindon Limited
Windmill Hill Business Park
Whitehill Way
Swindon