



NORTH FALLS

Offshore Wind Farm

Onshore Outline ~~Onshore~~
Written Scheme of Investigation
(OWSI) (Part 2 of 3) (Tracked)

Document Reference: 7.12

Volume: 7

~~APFP Regulation: 5(2)(q)~~

Date: ~~July 2024~~ May 2025

Revision: 10



NORTH FALLS



Offshore Wind Farm

Project Reference: EN010119


Project	North Falls Offshore Wind Farm
Document Title	<u>Onshore</u> Outline Onshore Written Scheme of Investigation (WSI) <u>(Part 2 of 3) (Tracked)</u>
Document Reference	7.12
APFP Regulation	5(2)(g)
Supplier	Royal HaskoningDHV
Supplier Document ID	PB9244-RHD-ZZ-ON-RP-ON-0281

This document and any information therein are confidential property of North Falls Offshore Wind Farm Limited and without infringement neither the whole nor any extract may be disclosed, loaned, copied or used for manufacturing, provision of services or other purposes whatsoever without prior written consent of North Falls Offshore Wind Farm Limited, and no liability is accepted for loss or damage from any cause whatsoever from the use of the document. North Falls Offshore Wind Farm Limited retains the right to alter the document at any time unless a written statement to the contrary has been appended.

Revision	Date	Status/Reason for Issue	Originator	Checked	Approved
0	July 2024	Submission	RHDHV	NFOW	NFOW
<u>1</u>	<u>May 2025</u>	<u>Deadline 5</u>	<u>RHDHV</u>	<u>NFOW</u>	<u>NFOW</u>

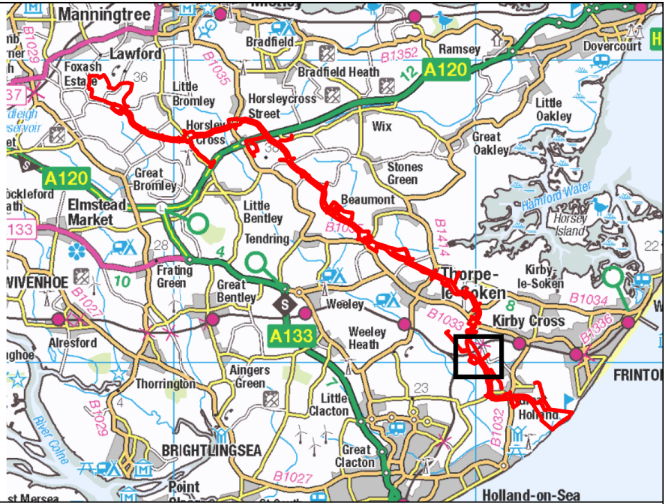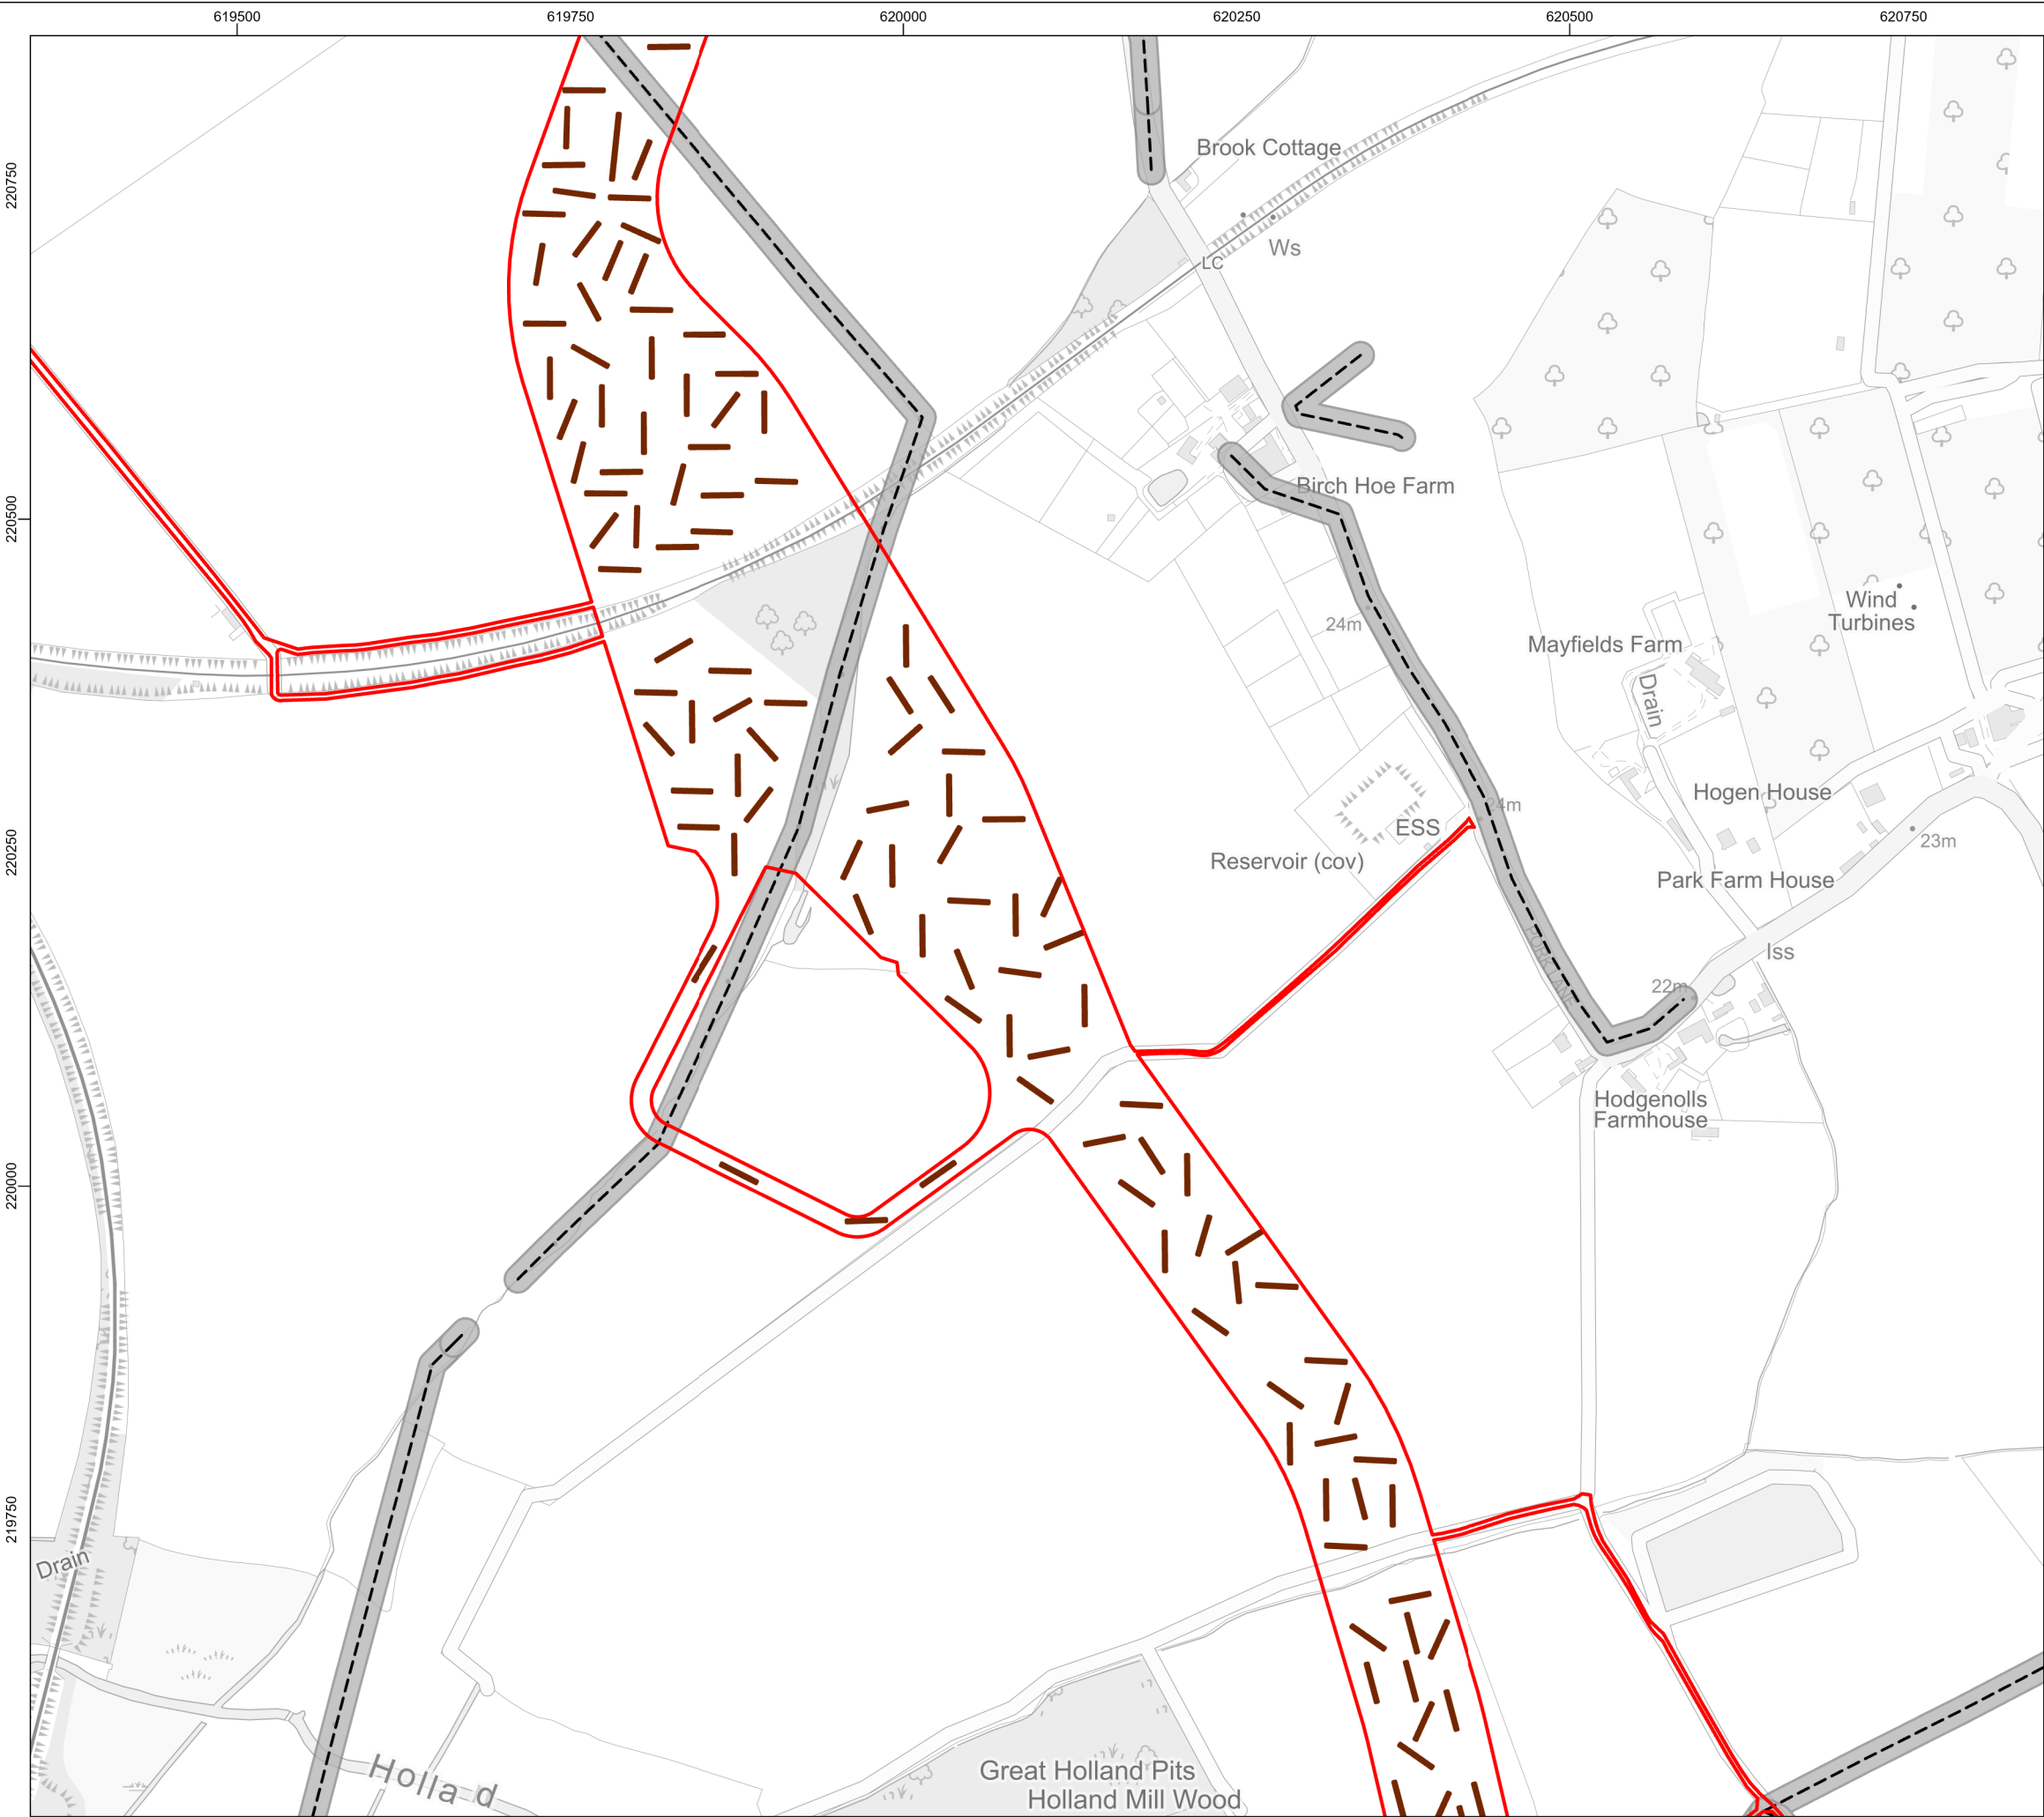

- Legend**
- Onshore Project Area
 - Overhead Power Line
 - Overhead Power Line 10m Buffer
 - Phase 2 Trench

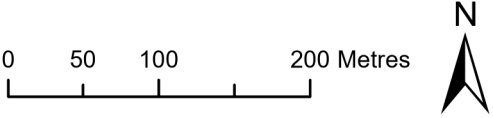

Data Source: © Atkins, 2023. © Wessex Archaeology, 2025. © HaskoningDHV UK Ltd. 2025. Contains Ordnance Survey data © Crown copyright and database rights 2025.

Drawing Title


Overview of the Proposed Phase 2 Trenches

Rev	Date	Remarks	Drwn	Chkd
01	11/04/2025	First issue	FC	SM


Drawing Number	Figure Number
PB9244-RHD-ZZ-ON-DR-GS-0660	5d

Scale	Plot Size	Datum	Projection
1:5,000	A3	OSGB36	BNG




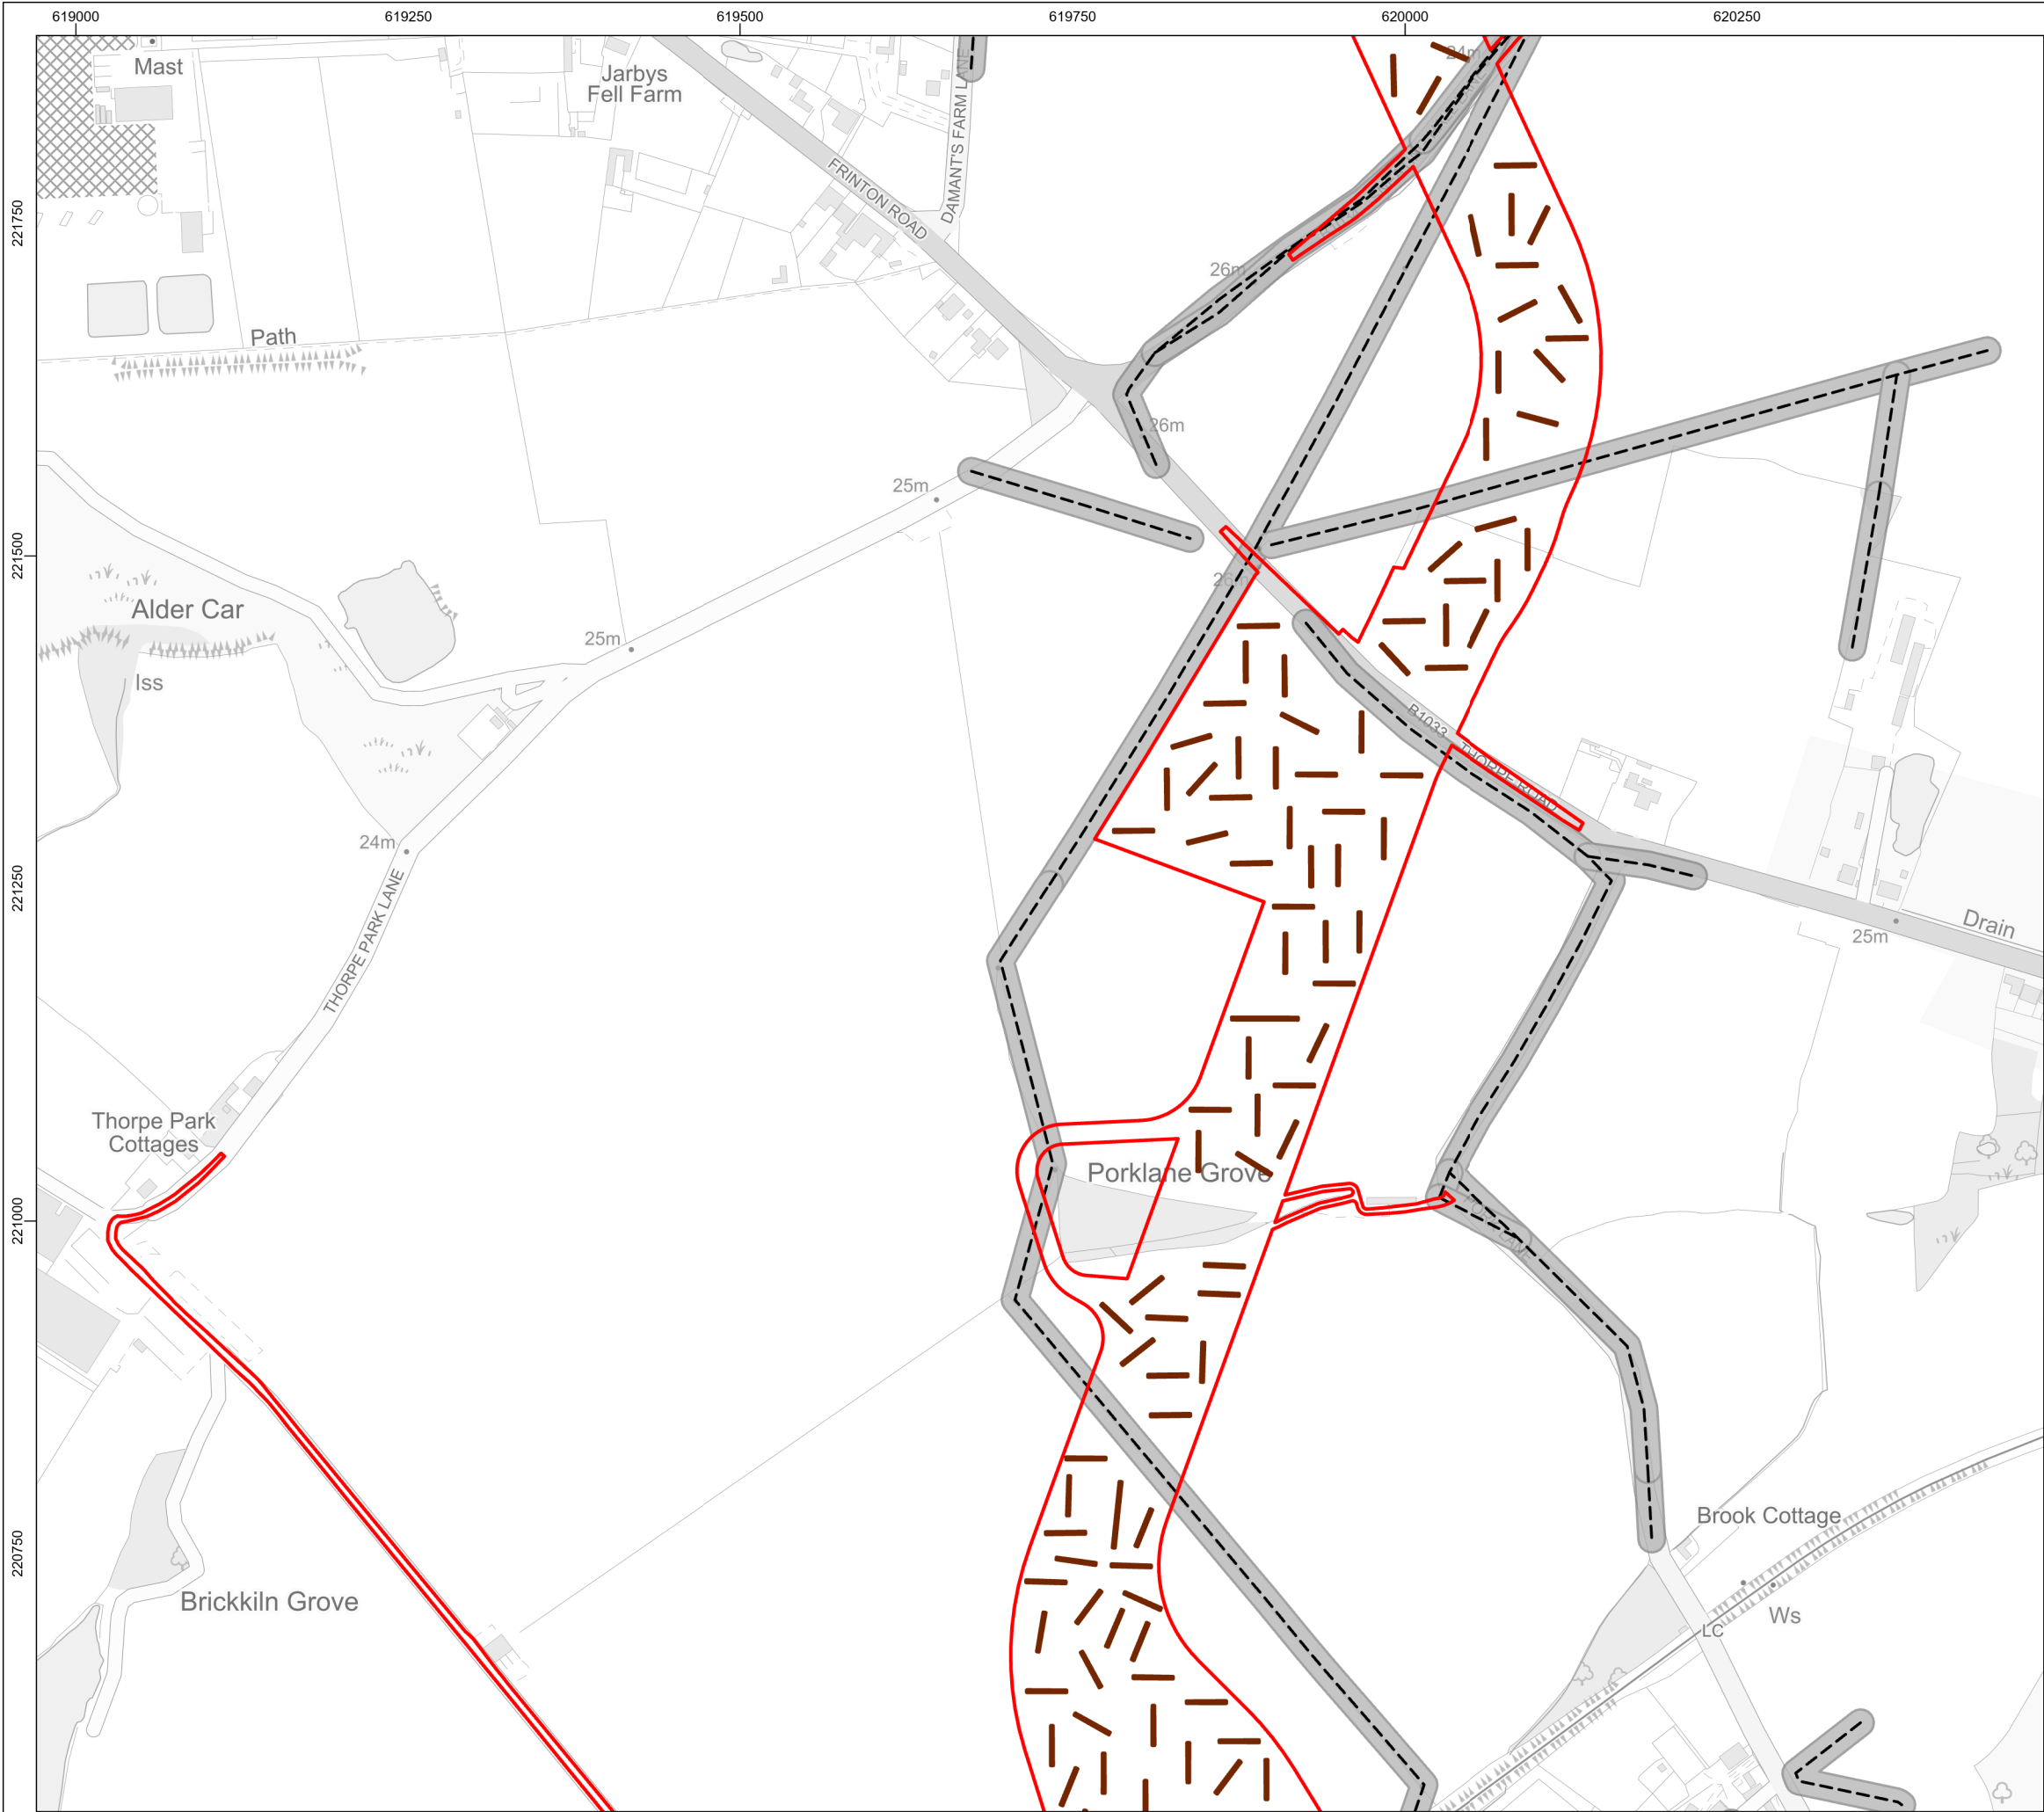

File ref: C:\Users\305050\OneDrive - Royal HaskoningDHV\E02 GIS\02_Shared\02_Figures\12_Examination\Deadline_4\Archaeology\OutlineWSI.aprx

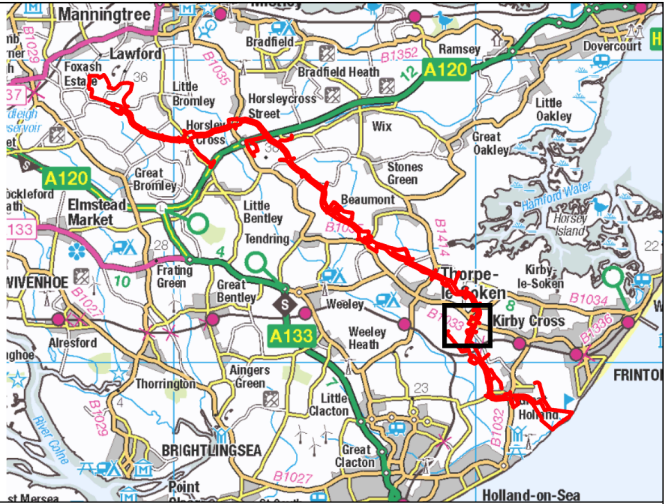

- Legend**
- Onshore Project Area
 - Overhead Power Line
 - Overhead Power Line 10m Buffer
 - Phase 2 Trench

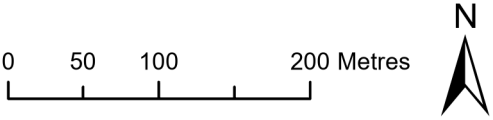

Data Source: © Atkins, 2023. © Wessex Archaeology, 2025. © HaskoningDHV UK Ltd. 2025. Contains Ordnance Survey data © Crown copyright and database rights 2025.

Drawing Title



Overview of the Proposed Phase 2 Trenches

Rev	Date	Remarks	Drwn	Chkd
01	11/04/2025	First issue	FC	SM


Drawing Number	Figure Number
PB9244-RHD-ZZ-ON-DR-GS-0660	5e

Scale	Plot Size	Datum	Projection
1:5,000	A3	OSGB36	BNG



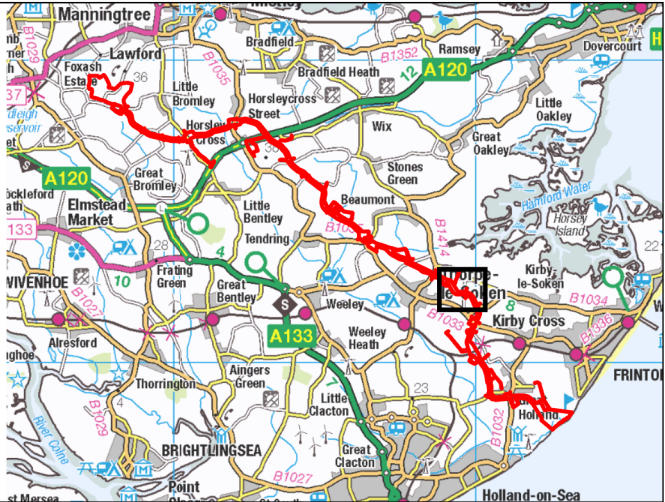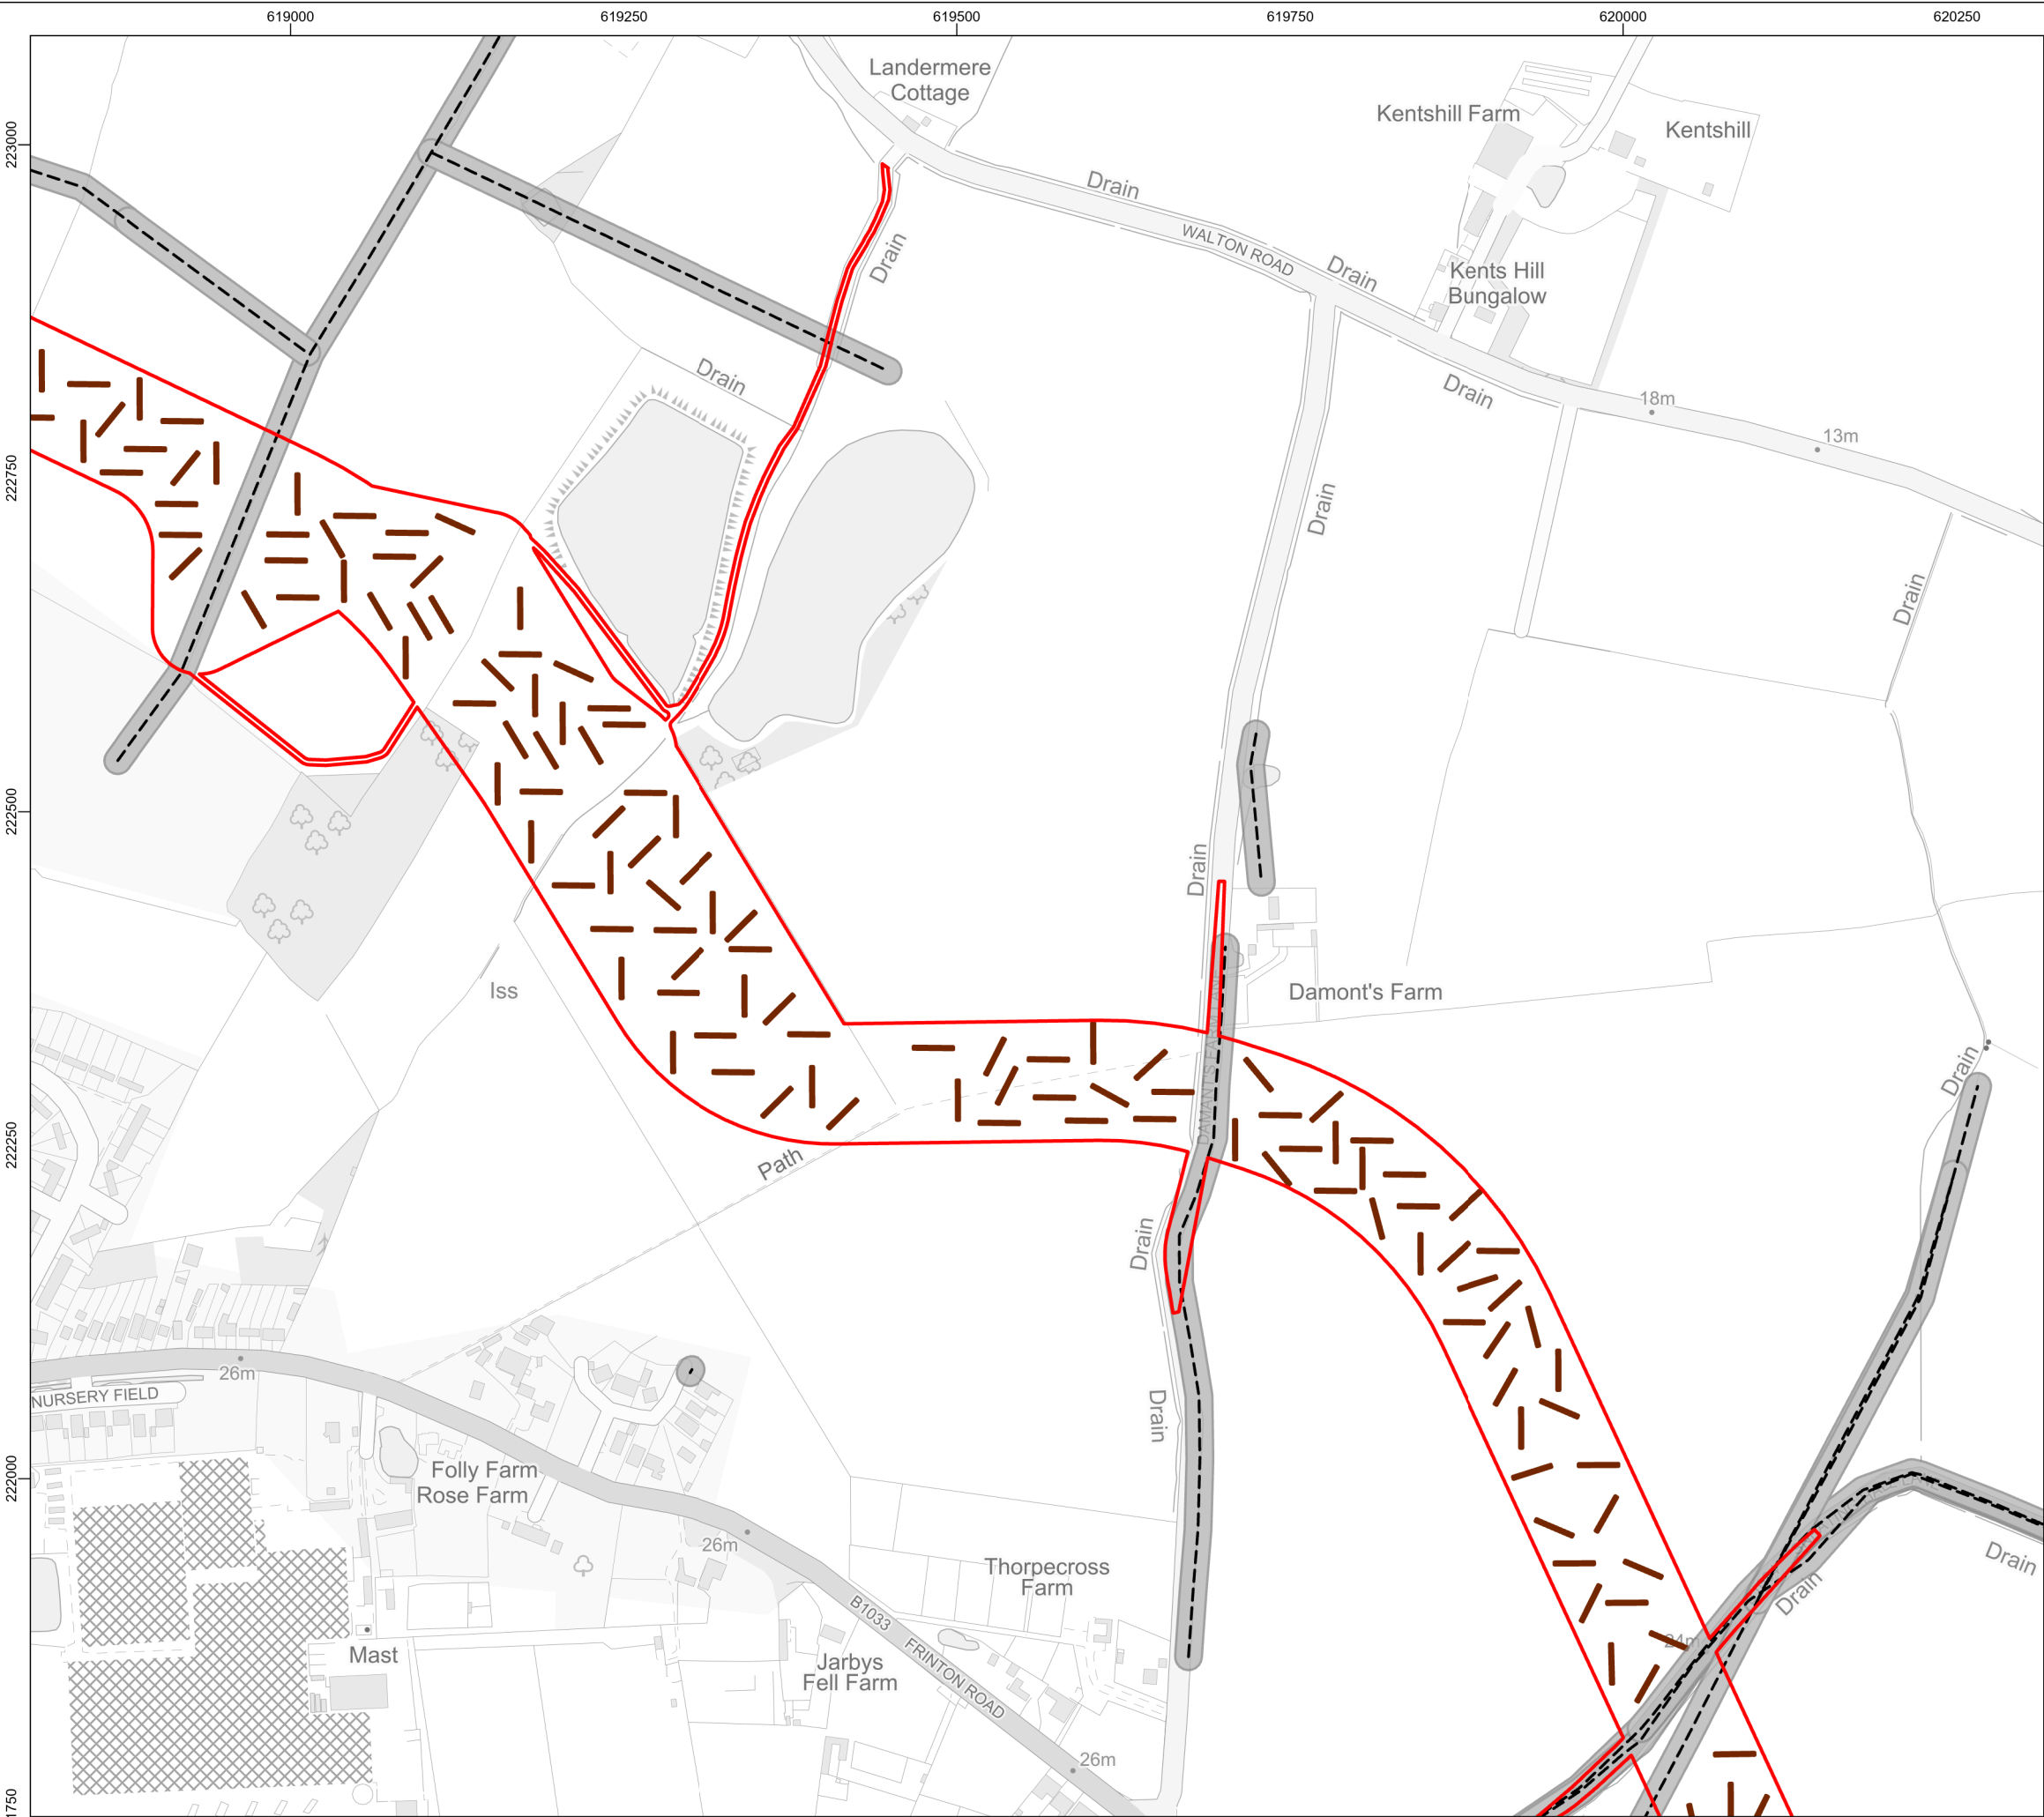

- Legend**
- Onshore Project Area
 - Overhead Power Line
 - Overhead Power Line 10m Buffer
 - Phase 2 Trench

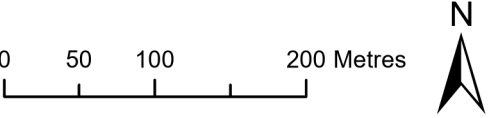

Data Source: © Atkins, 2023. © Wessex Archaeology, 2025. © HaskoningDHV UK Ltd. 2025. Contains Ordnance Survey data © Crown copyright and database rights 2025.

Drawing Title



Overview of the Proposed Phase 2 Trenches

Rev	Date	Remarks	Drwn	Chkd
01	11/04/2025	First issue	FC	SM


Drawing Number	Figure Number
PB9244-RHD-ZZ-ON-DR-GS-0660	5f

Scale	Plot Size	Datum	Projection
1:5,000	A3	OSGB36	BNG



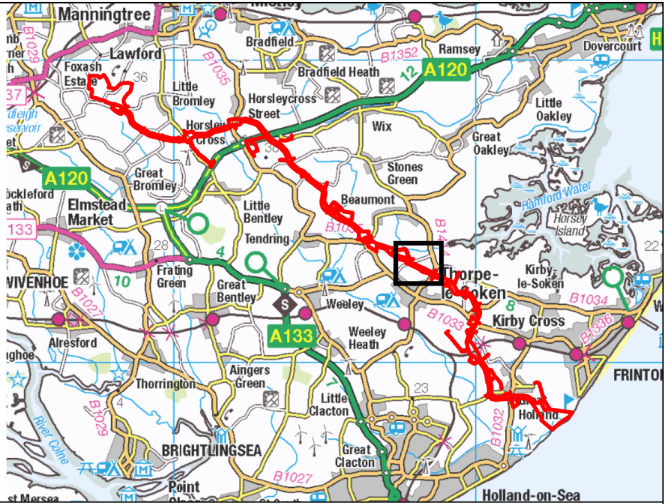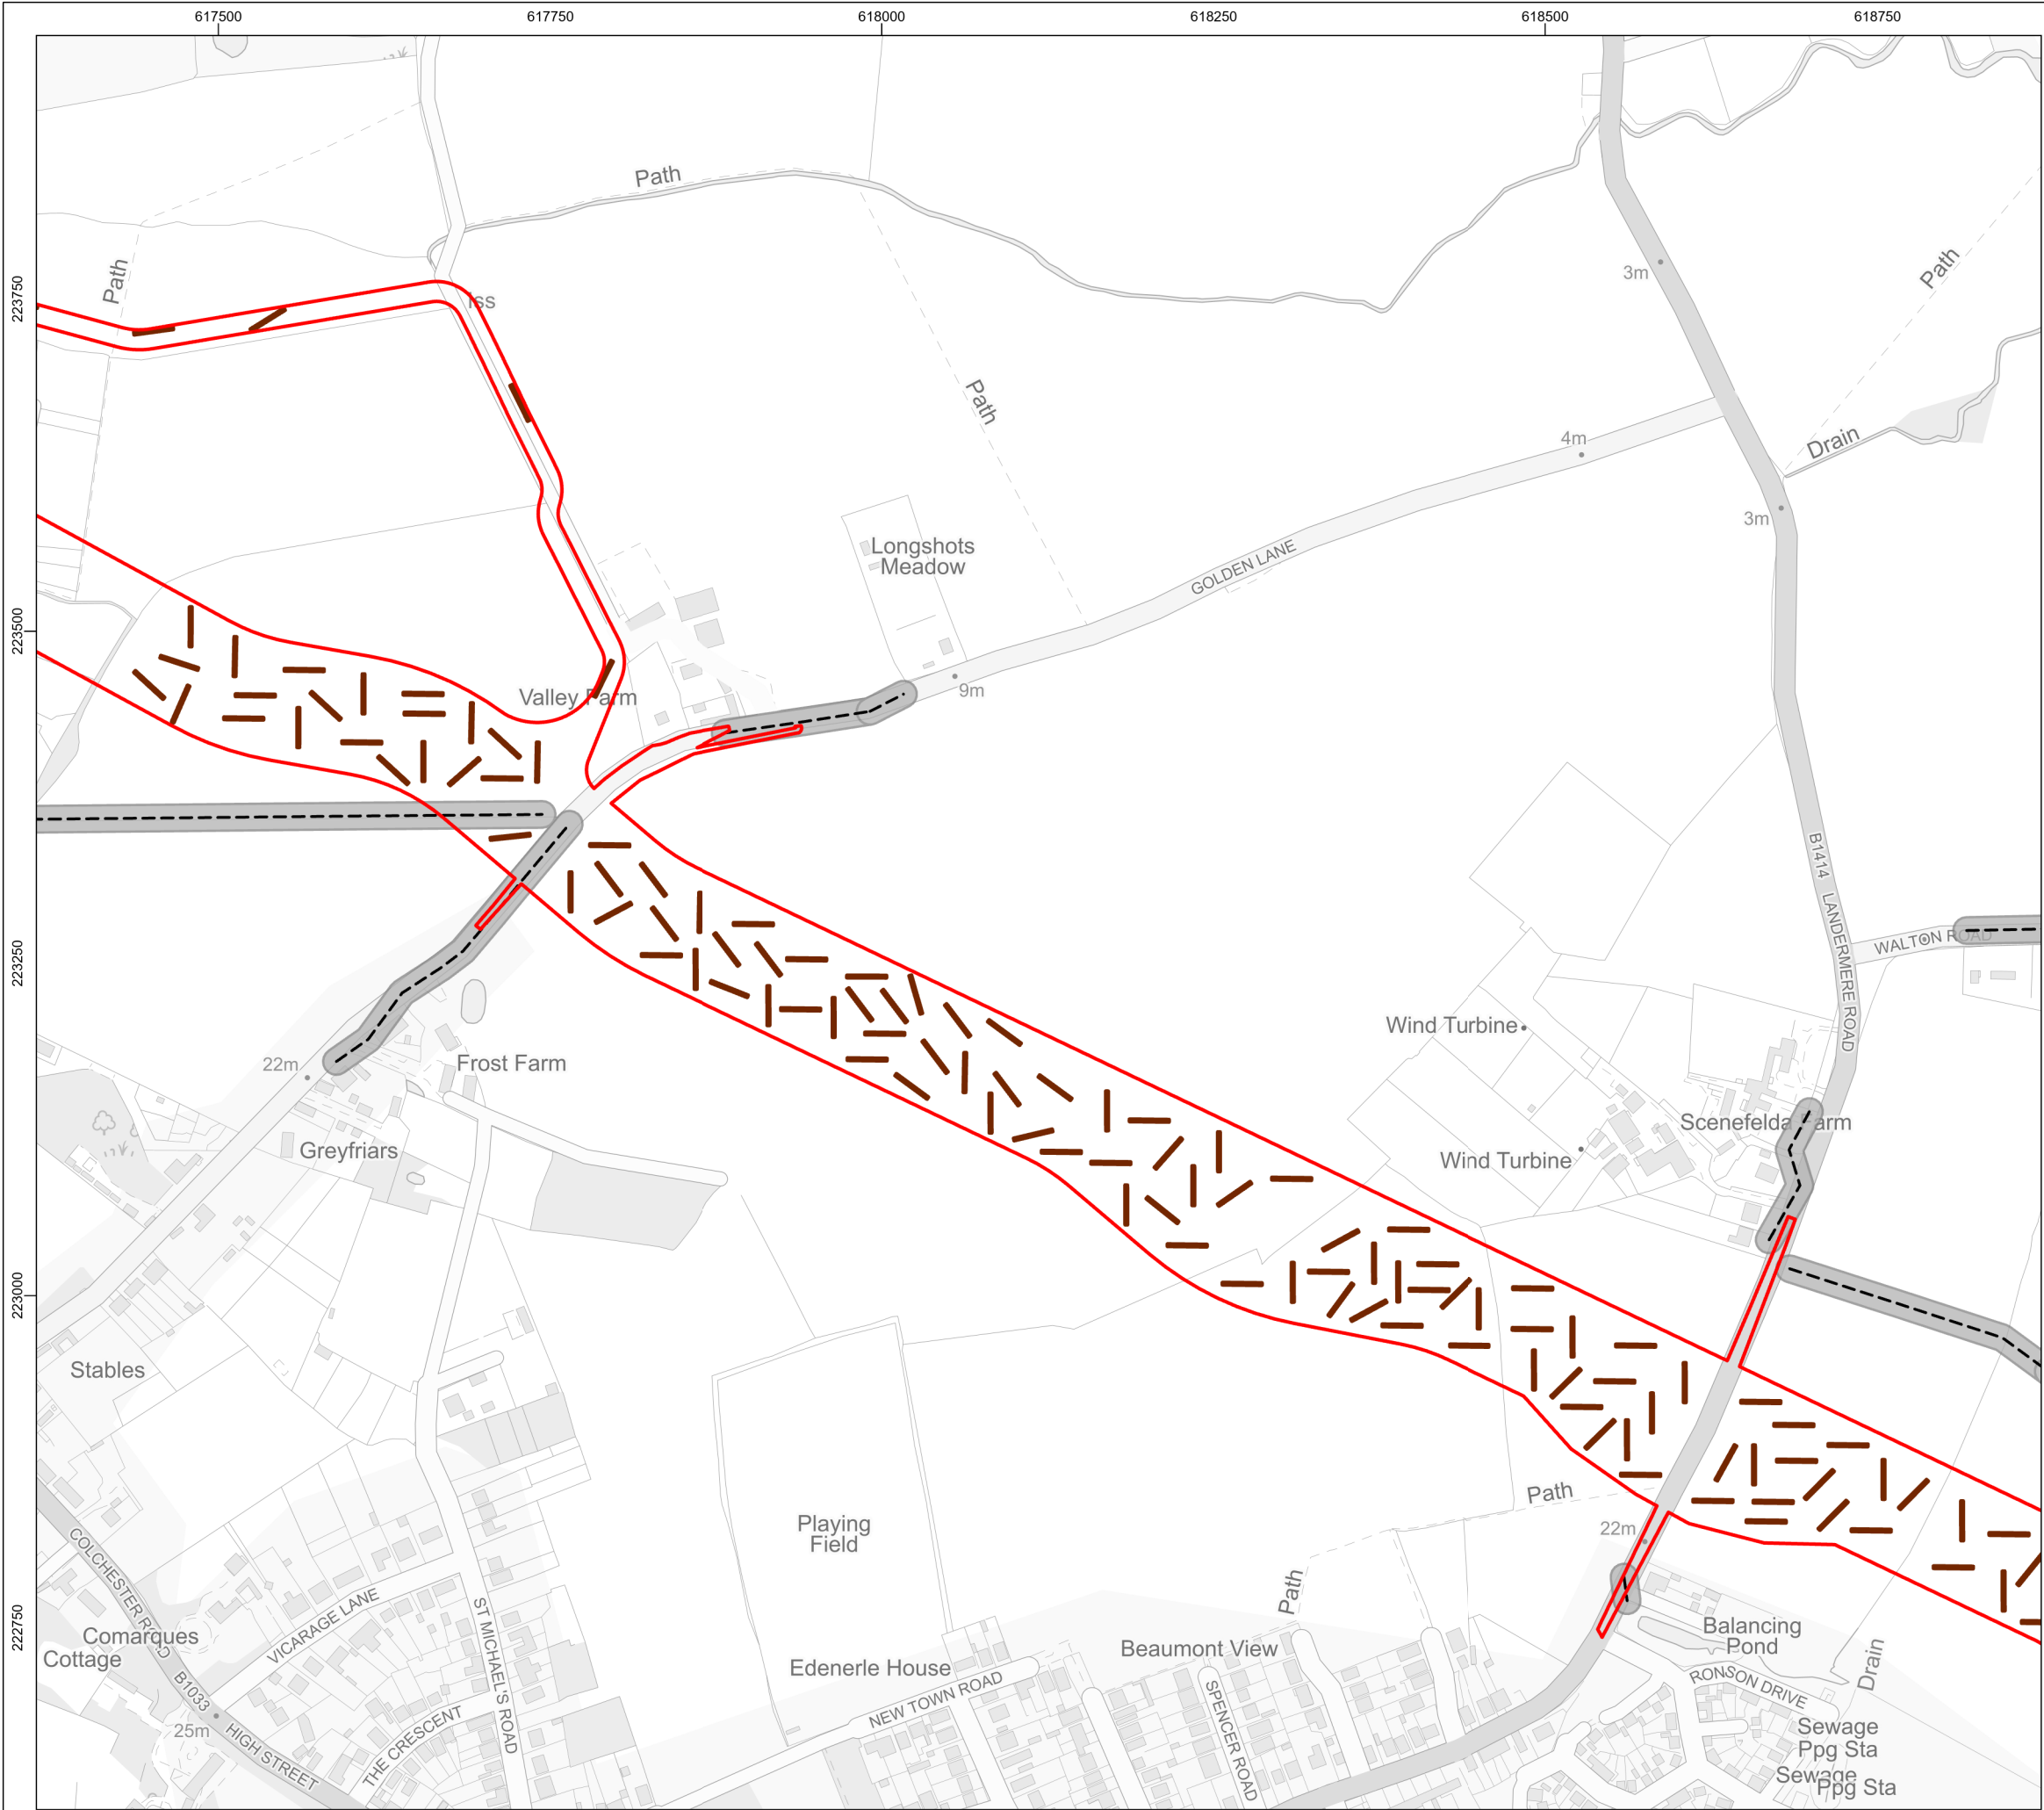

- Legend**
- Onshore Project Area
 - Overhead Power Line
 - Overhead Power Line 10m Buffer
 - Phase 2 Trench

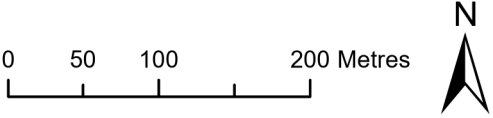

Data Source: © Atkins, 2023. © Wessex Archaeology, 2025. © HaskoningDHV UK Ltd. 2025. Contains Ordnance Survey data © Crown copyright and database rights 2025.

Drawing Title


Overview of the Proposed Phase 2 Trenches

Rev	Date	Remarks	Drwn	Chkd
01	11/04/2025	First issue	FC	SM


Drawing Number	Figure Number
PB9244-RHD-ZZ-ON-DR-GS-0660	5g

Scale	Plot Size	Datum	Projection
1:5,000	A3	OSGB36	BNG




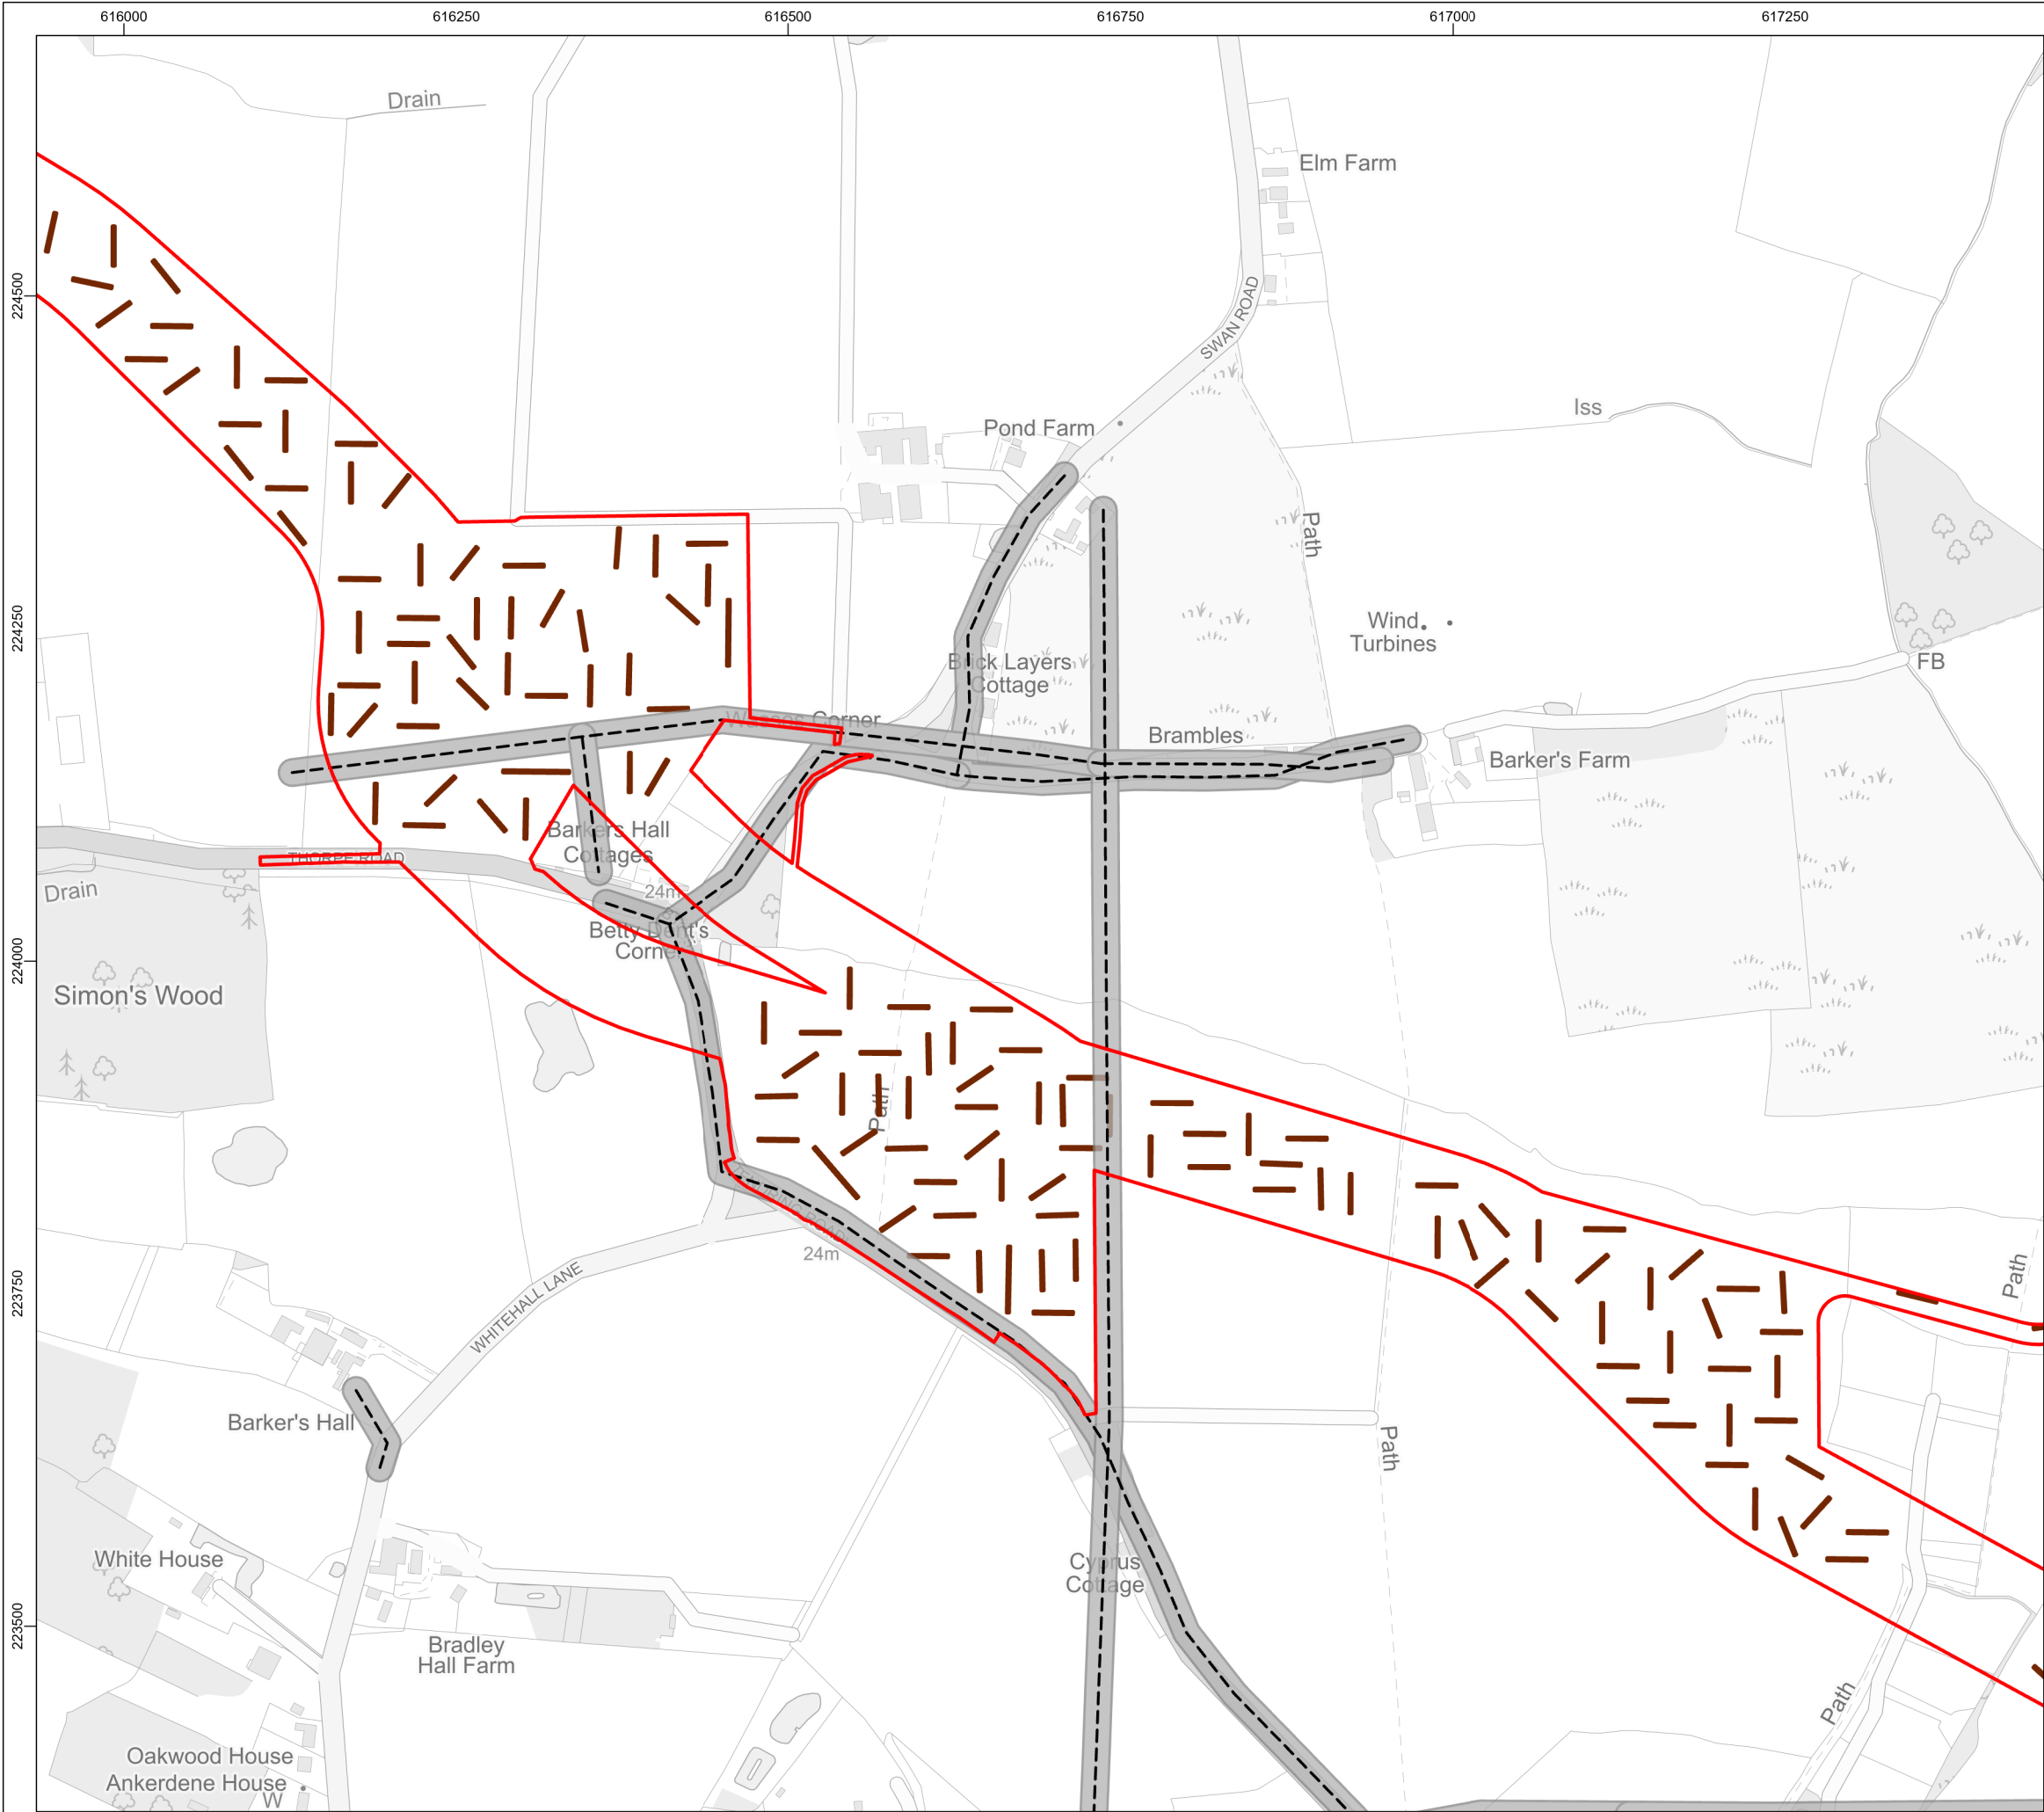

File ref: C:\Users\305050\OneDrive - Royal HaskoningDHV\E02 GIS\02_Shared\02_Figures\12_Examination\Deadline_4\Archaeology\OutlineWSI.aprx

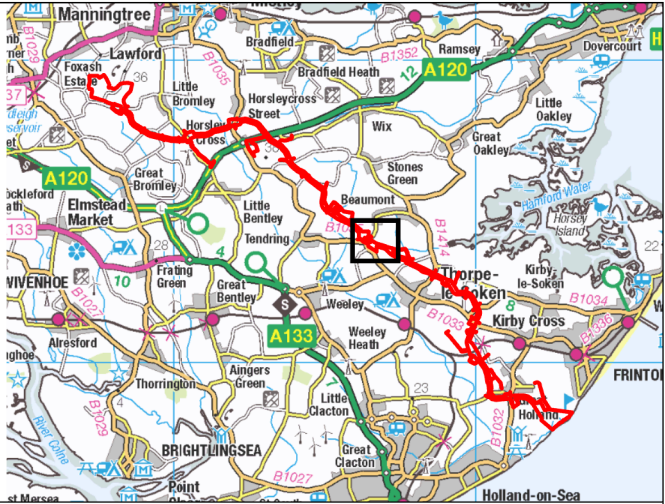

- Legend**
- Onshore Project Area
 - Overhead Power Line
 - Overhead Power Line 10m Buffer
 - Phase 2 Trench

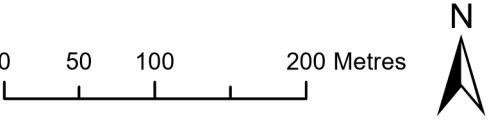

Data Source: © Atkins, 2023. © Wessex Archaeology, 2025. © HaskoningDHV UK Ltd. 2025. Contains Ordnance Survey data © Crown copyright and database rights 2025.

Drawing Title



Overview of the Proposed Phase 2 Trenches

Rev	Date	Remarks	Drwn	Chkd
01	11/04/2025	First issue	FC	SM


Drawing Number	Figure Number
PB9244-RHD-ZZ-ON-DR-GS-0660	5h

Scale	Plot Size	Datum	Projection
1:5,000	A3	OSGB36	BNG



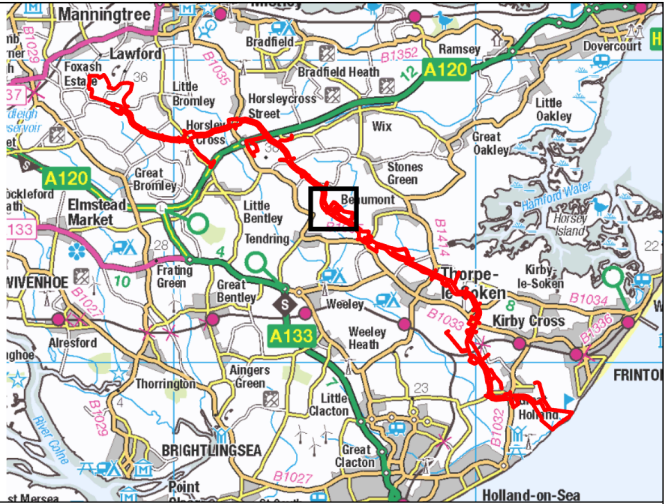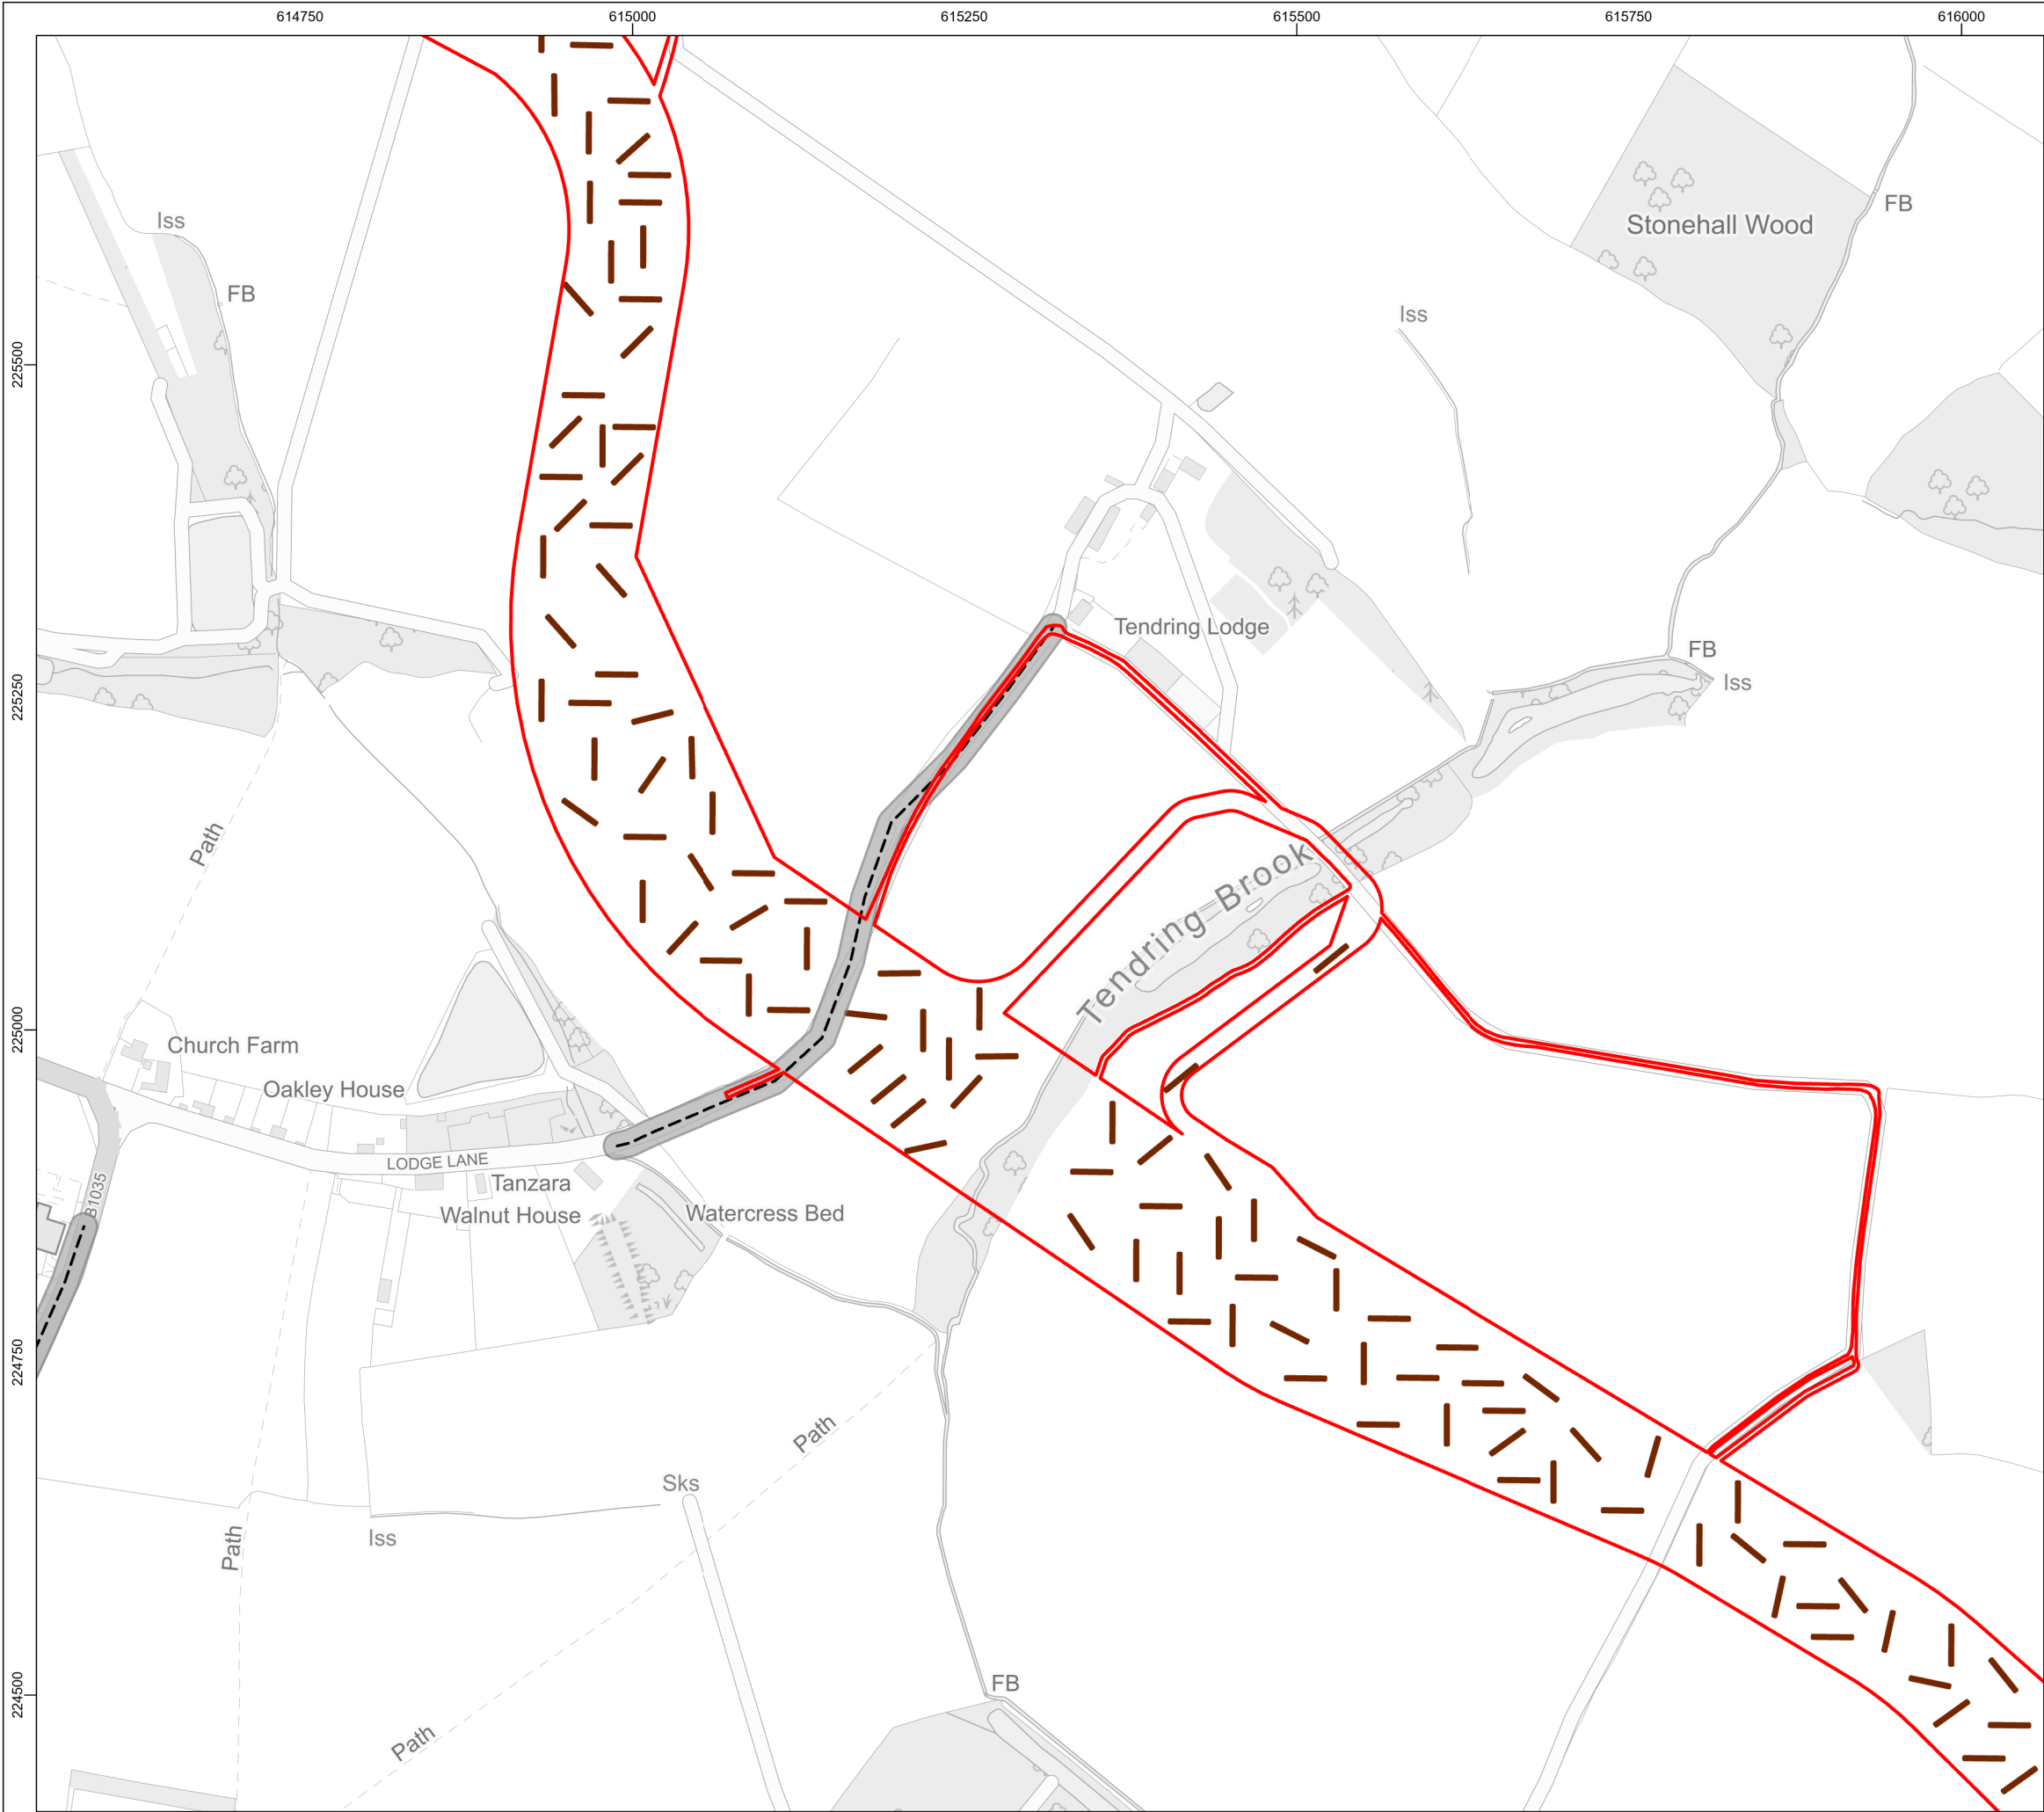

- Legend**
- Onshore Project Area
 - Overhead Power Line
 - Overhead Power Line 10m Buffer
 - Phase 2 Trench

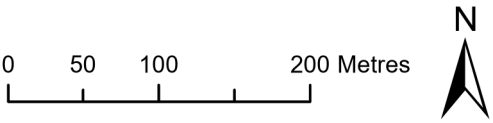

Data Source: © Atkins, 2023. © Wessex Archaeology, 2025. © HaskoningDHV UK Ltd. 2025. Contains Ordnance Survey data © Crown copyright and database rights 2025.

Drawing Title



Overview of the Proposed Phase 2 Trenches

Rev	Date	Remarks	Drwn	Chkd
01	11/04/2025	First issue	FC	SM


Drawing Number	Figure Number
PB9244-RHD-ZZ-ON-DR-GS-0660	5i

Scale	Plot Size	Datum	Projection
1:5,000	A3	OSGB36	BNG



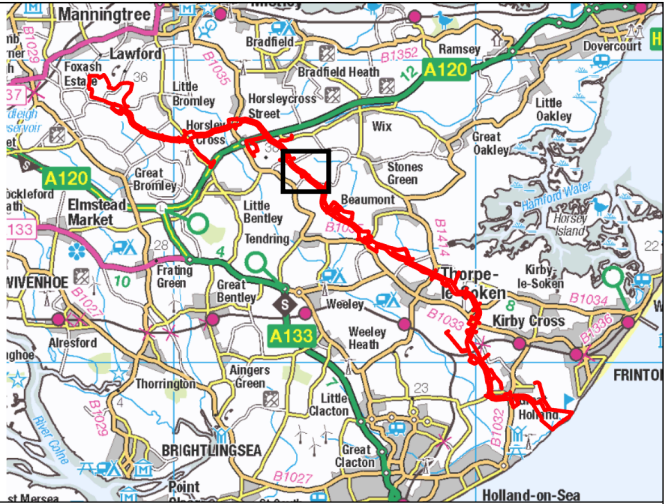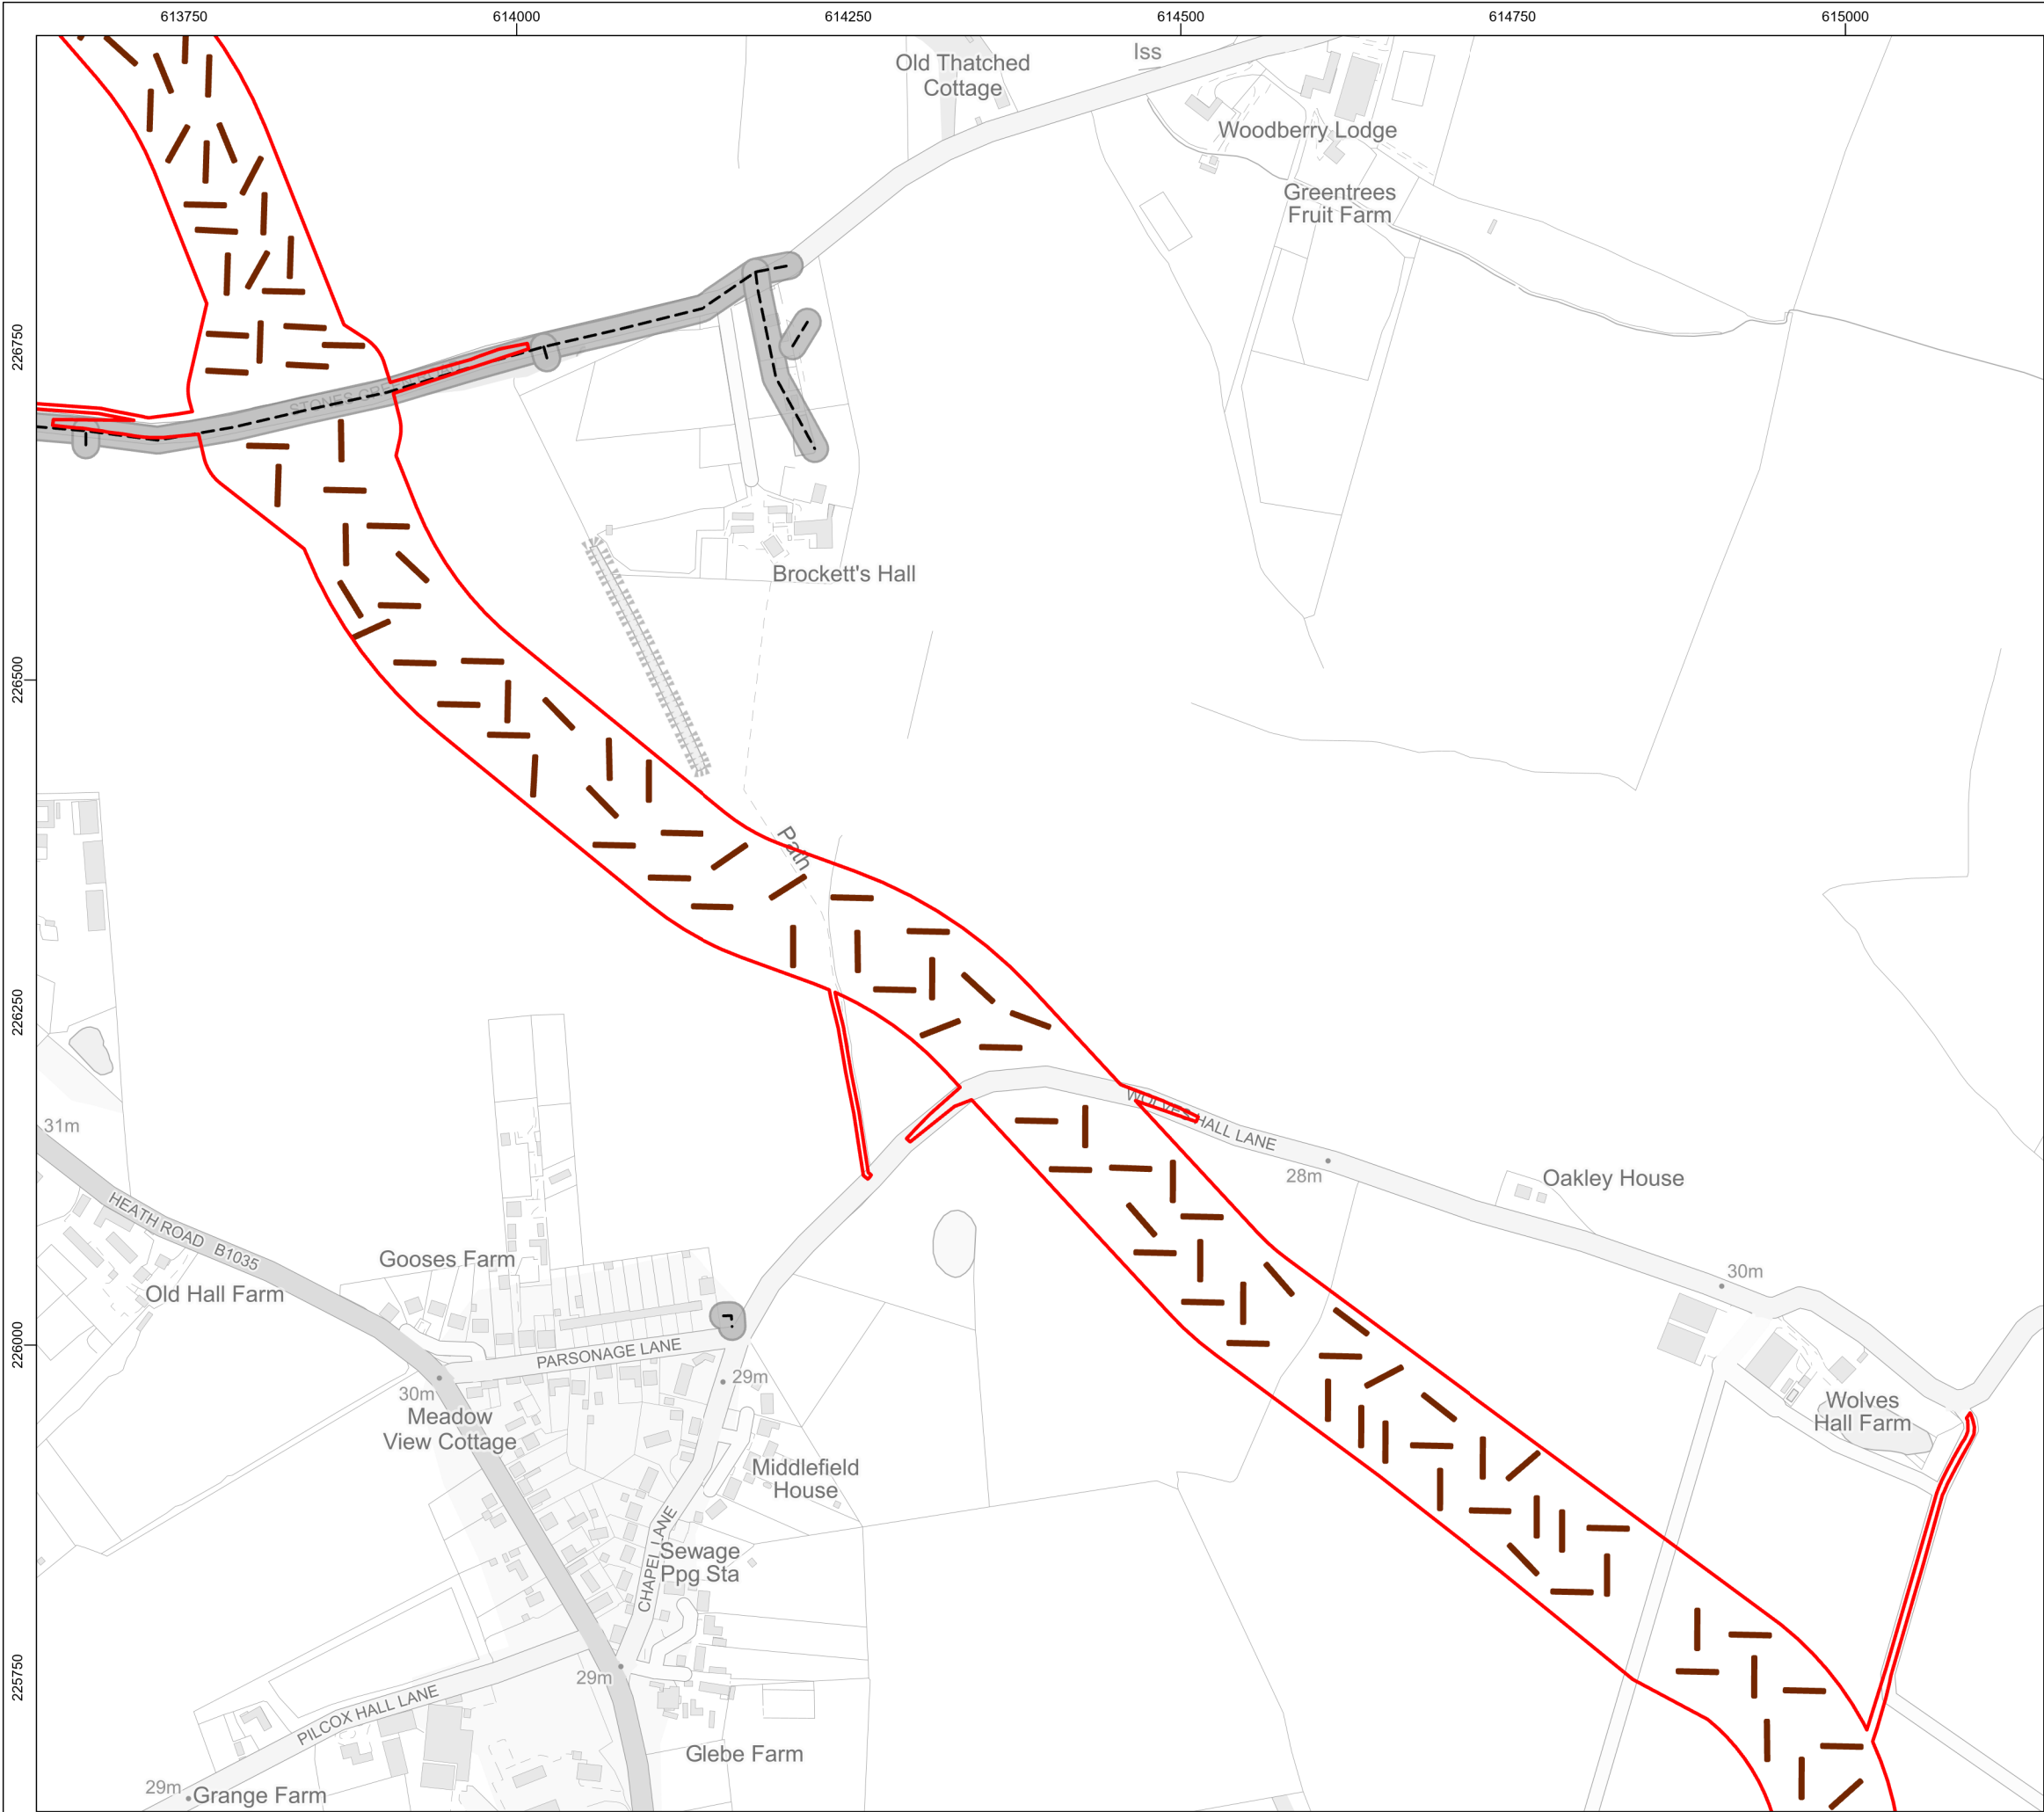

- Legend**
- Onshore Project Area
 - Overhead Power Line
 - Overhead Power Line 10m Buffer
 - Phase 2 Trench

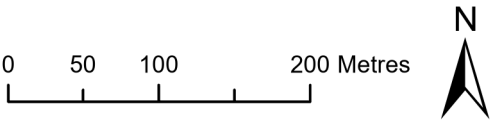

Data Source: © Atkins, 2023. © Wessex Archaeology, 2025. © HaskoningDHV UK Ltd. 2025. Contains Ordnance Survey data © Crown copyright and database rights 2025.

Drawing Title


Overview of the Proposed Phase 2 Trenches

Rev	Date	Remarks	Drwn	Chkd
01	11/04/2025	First issue	FC	SM


Drawing Number	Figure Number
PB9244-RHD-ZZ-ON-DR-GS-0660	5j

Scale	Plot Size	Datum	Projection
1:5,000	A3	OSGB36	BNG




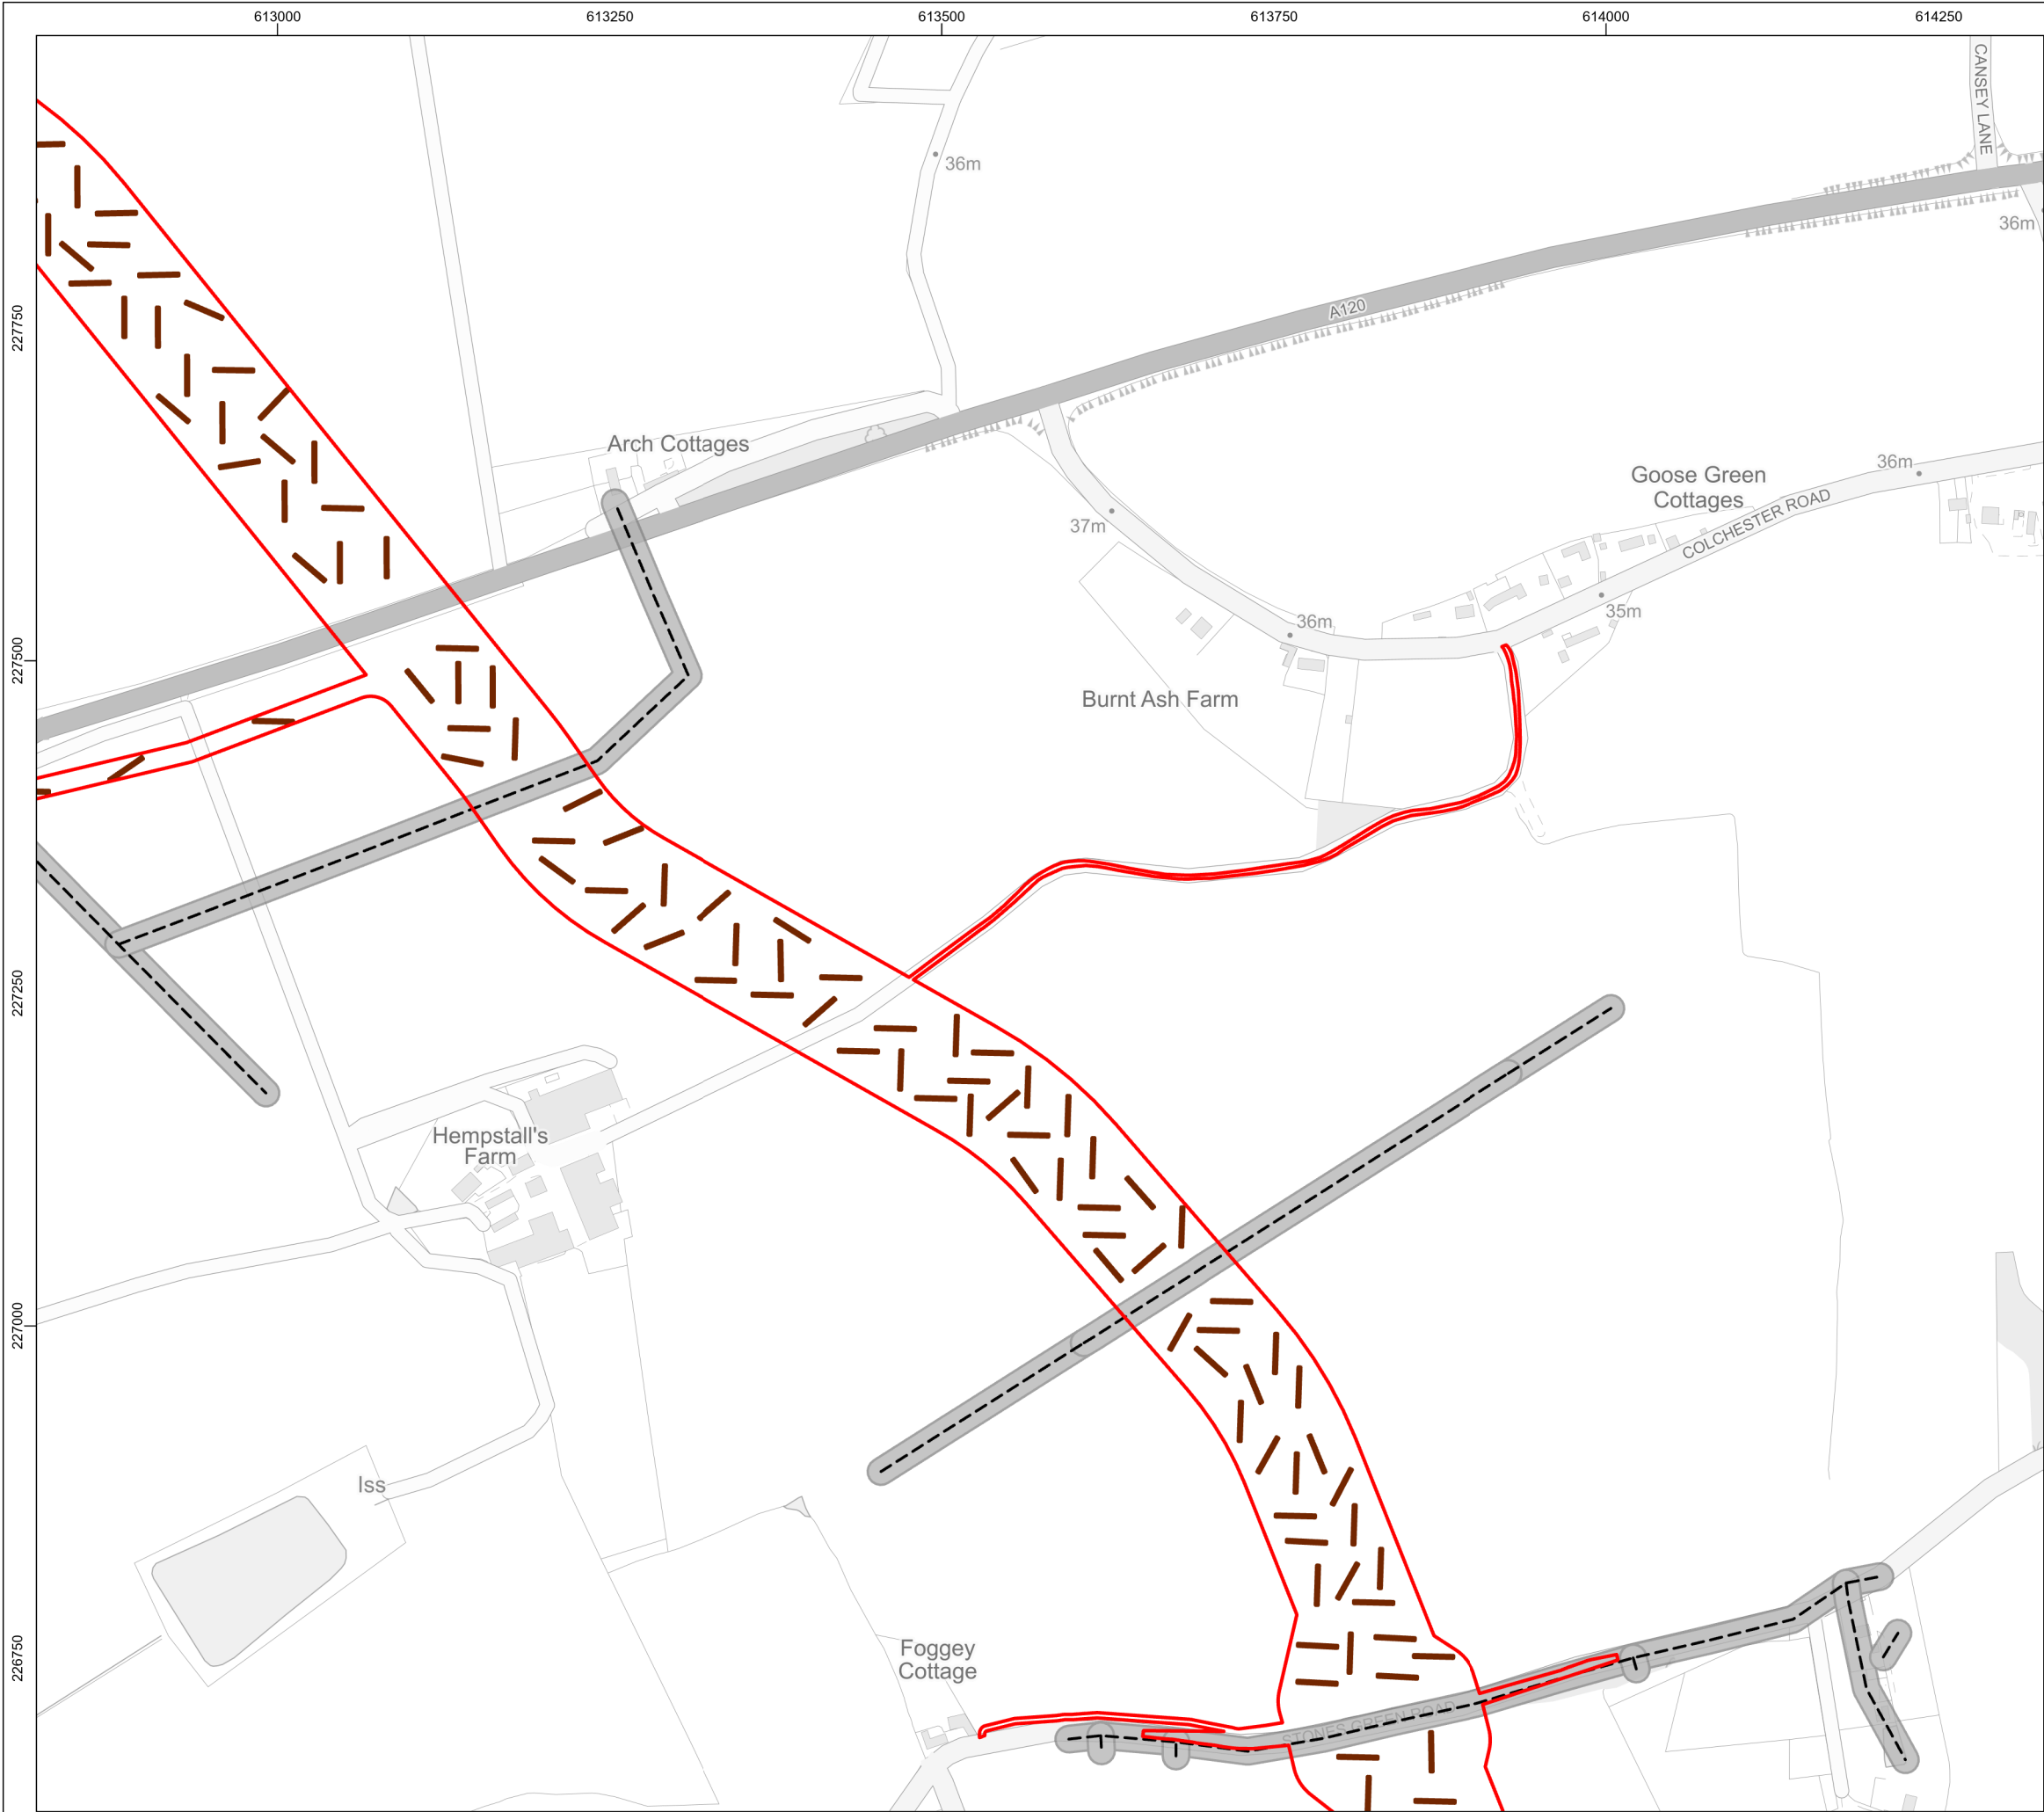

File ref: C:\Users\305050\OneDrive - Royal HaskoningDHV\E02 GIS\02_Shared\02_Figures\12_Examination\Deadline_4\Archaeology\OutlineWSI.aprx

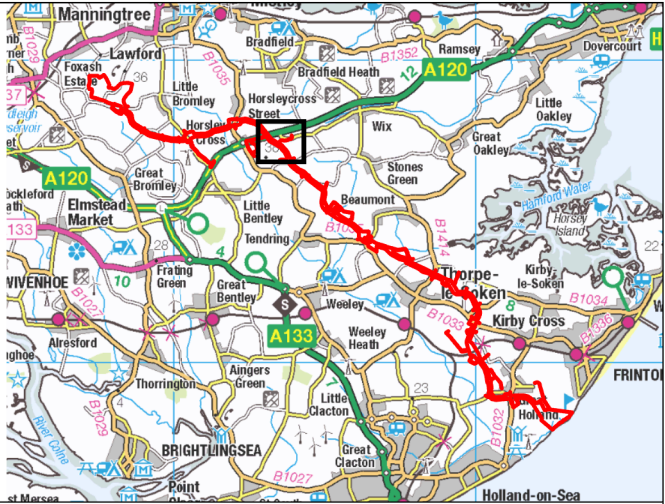

- Legend**
- Onshore Project Area
 - Overhead Power Line
 - Overhead Power Line 10m Buffer
 - Phase 2 Trench

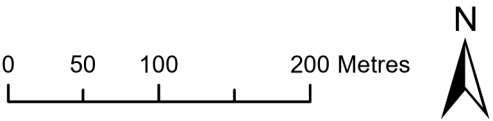

Data Source: © Atkins, 2023. © Wessex Archaeology, 2025. © HaskoningDHV UK Ltd. 2025. Contains Ordnance Survey data © Crown copyright and database rights 2025.

Drawing Title



Overview of the Proposed Phase 2 Trenches

Rev	Date	Remarks	Drwn	Chkd
01	11/04/2025	First issue	FC	SM


Drawing Number	Figure Number
PB9244-RHD-ZZ-ON-DR-GS-0660	5k

Scale	Plot Size	Datum	Projection
1:5,000	A3	OSGB36	BNG



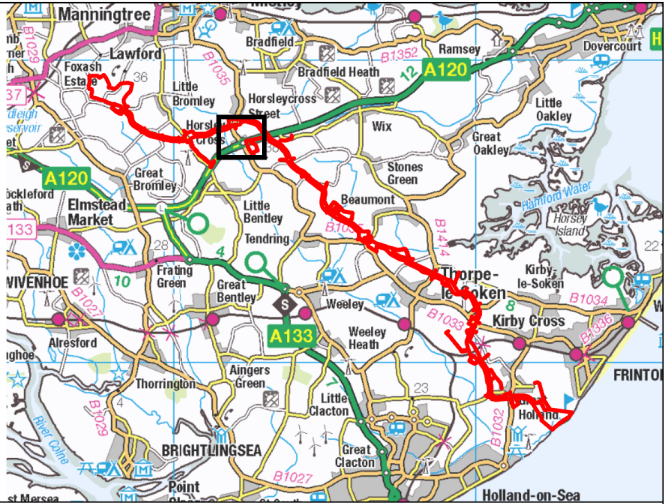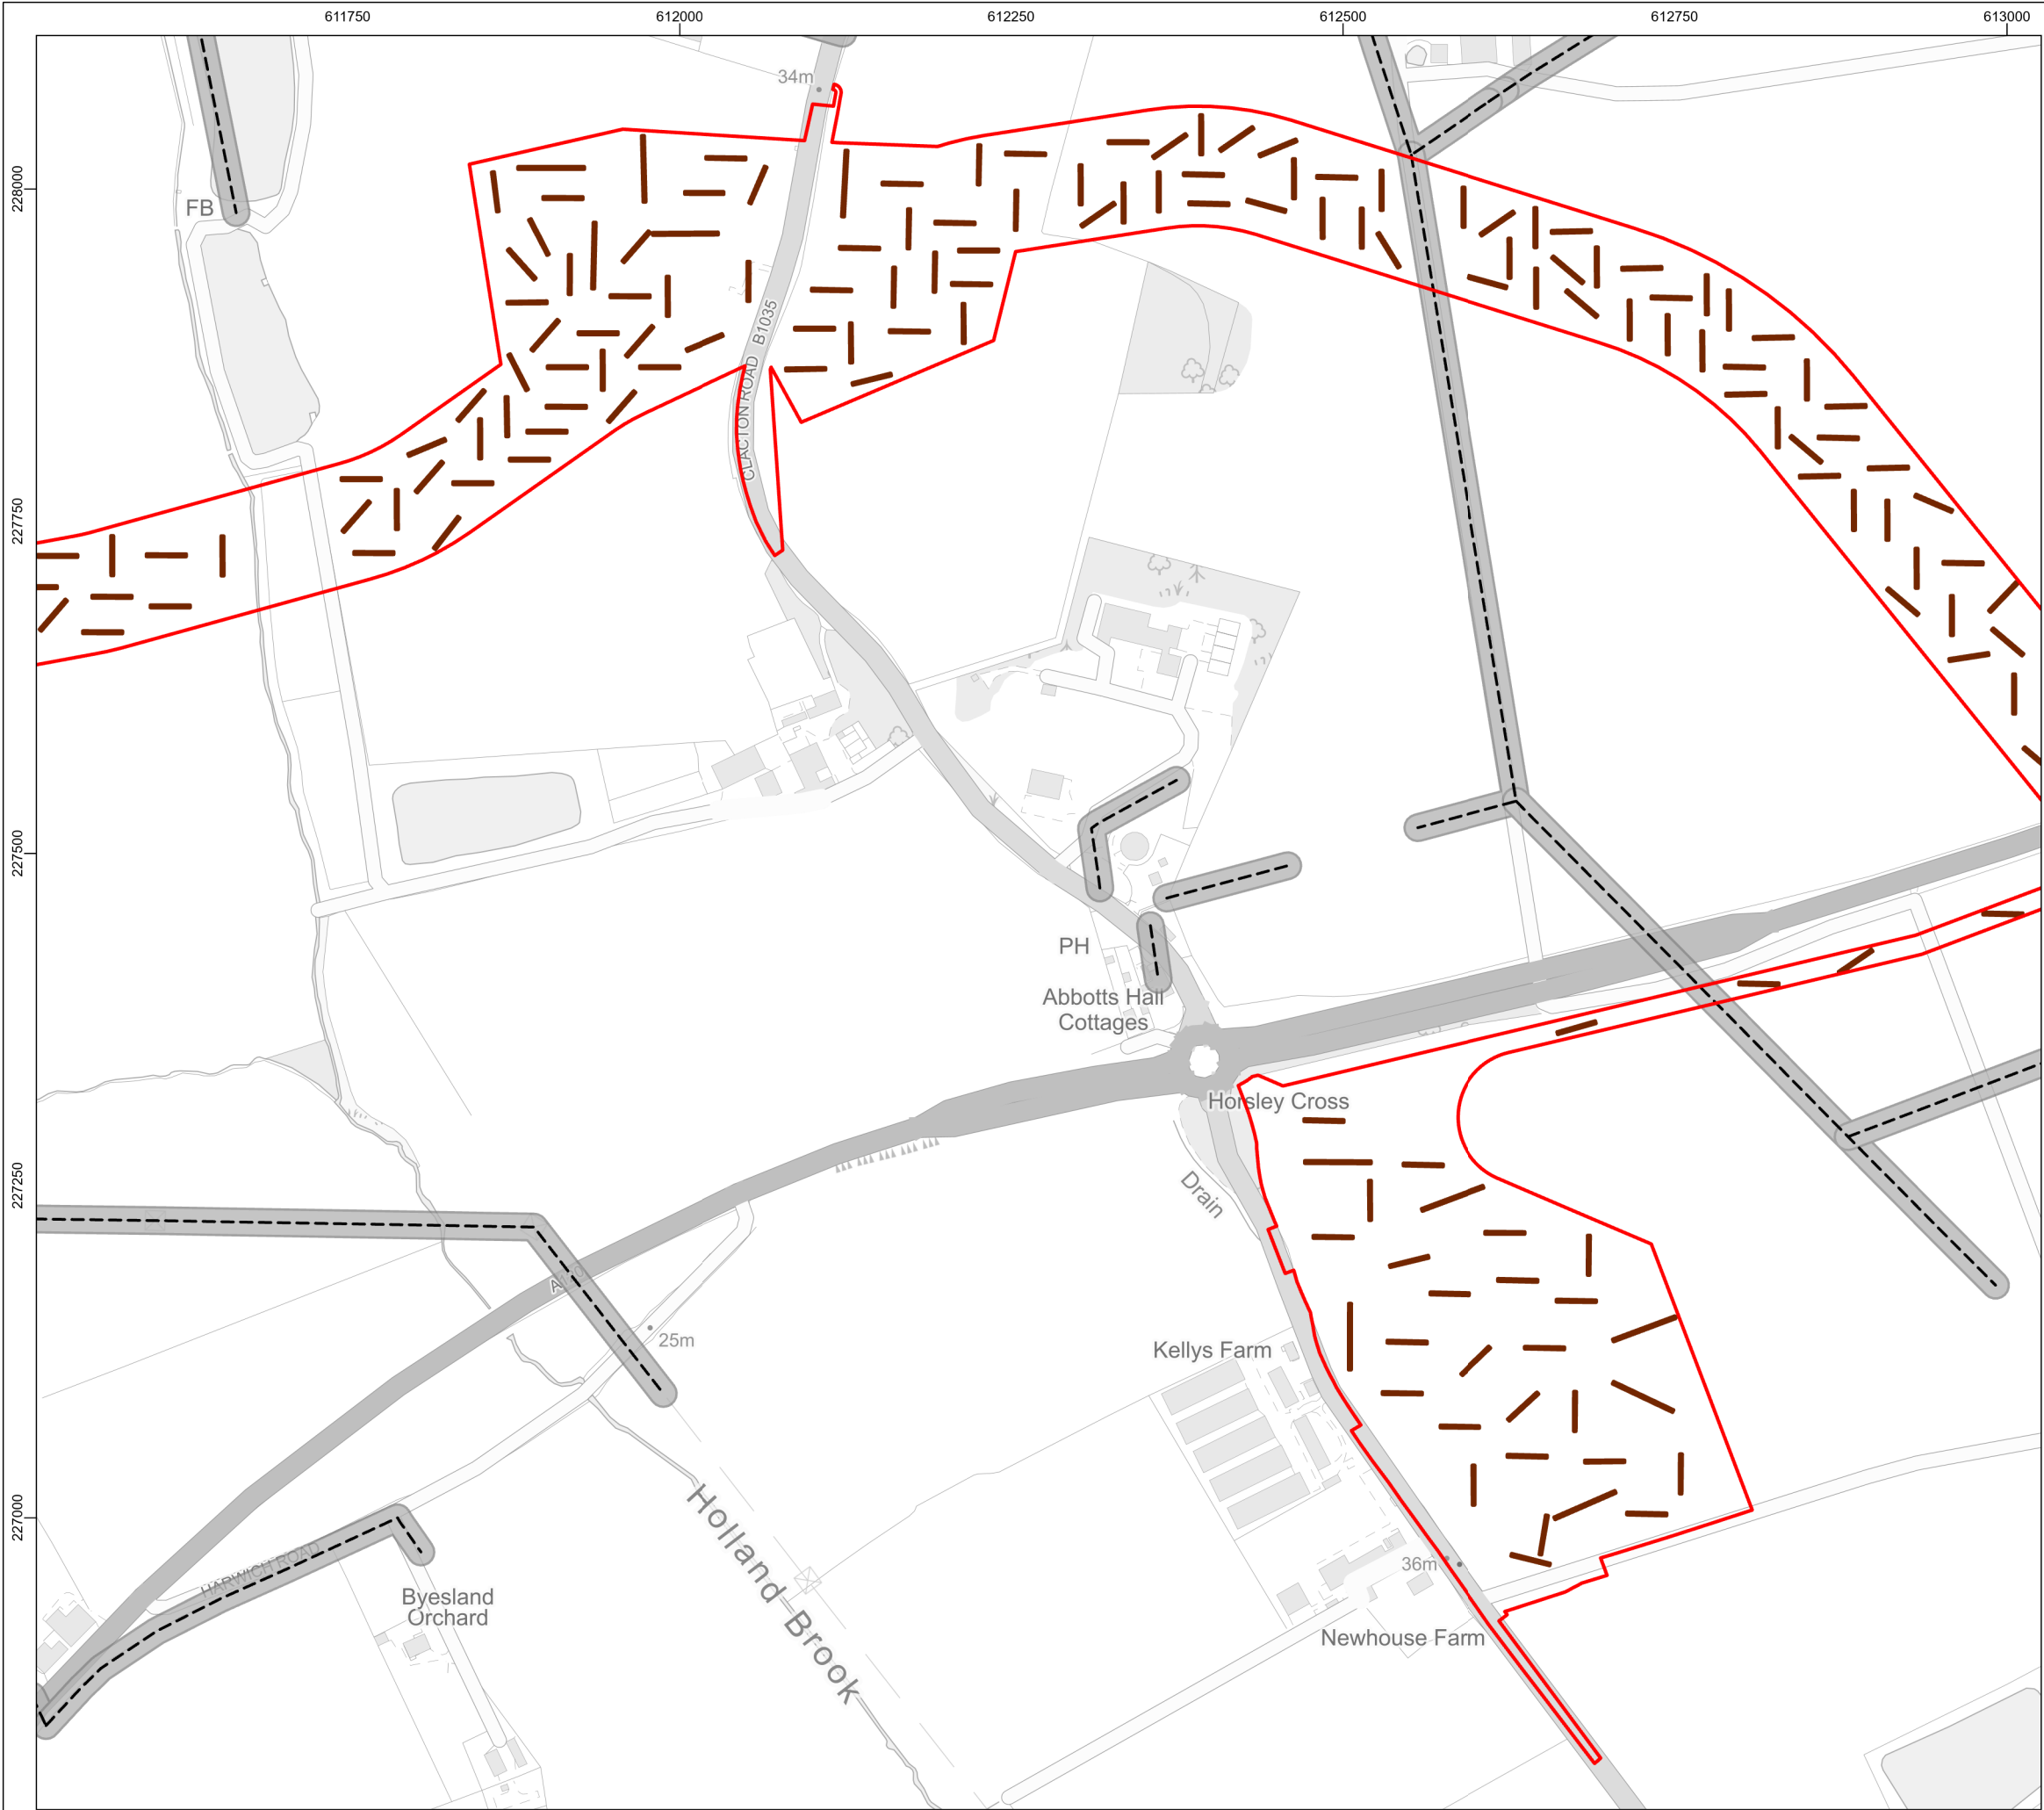

- Legend**
- Onshore Project Area
 - Overhead Power Line
 - Overhead Power Line 10m Buffer
 - Phase 2 Trench

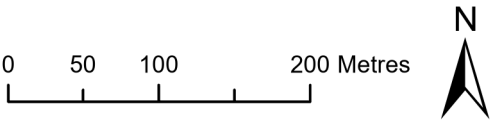

Data Source: © Atkins, 2023. © Wessex Archaeology, 2025. © HaskoningDHV UK Ltd. 2025. Contains Ordnance Survey data © Crown copyright and database rights 2025.

Drawing Title



Overview of the Proposed Phase 2 Trenches

Rev	Date	Remarks	Drwn	Chkd
01	11/04/2025	First issue	FC	SM


Drawing Number	Figure Number
PB9244-RHD-ZZ-ON-DR-GS-0660	5I

Scale	Plot Size	Datum	Projection
1:5,000	A3	OSGB36	BNG



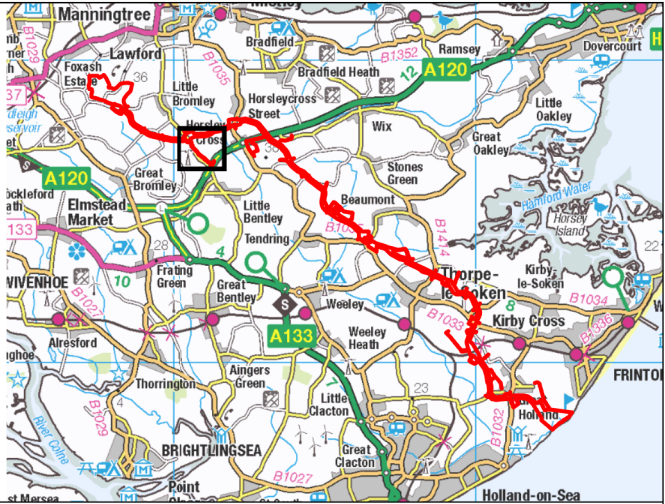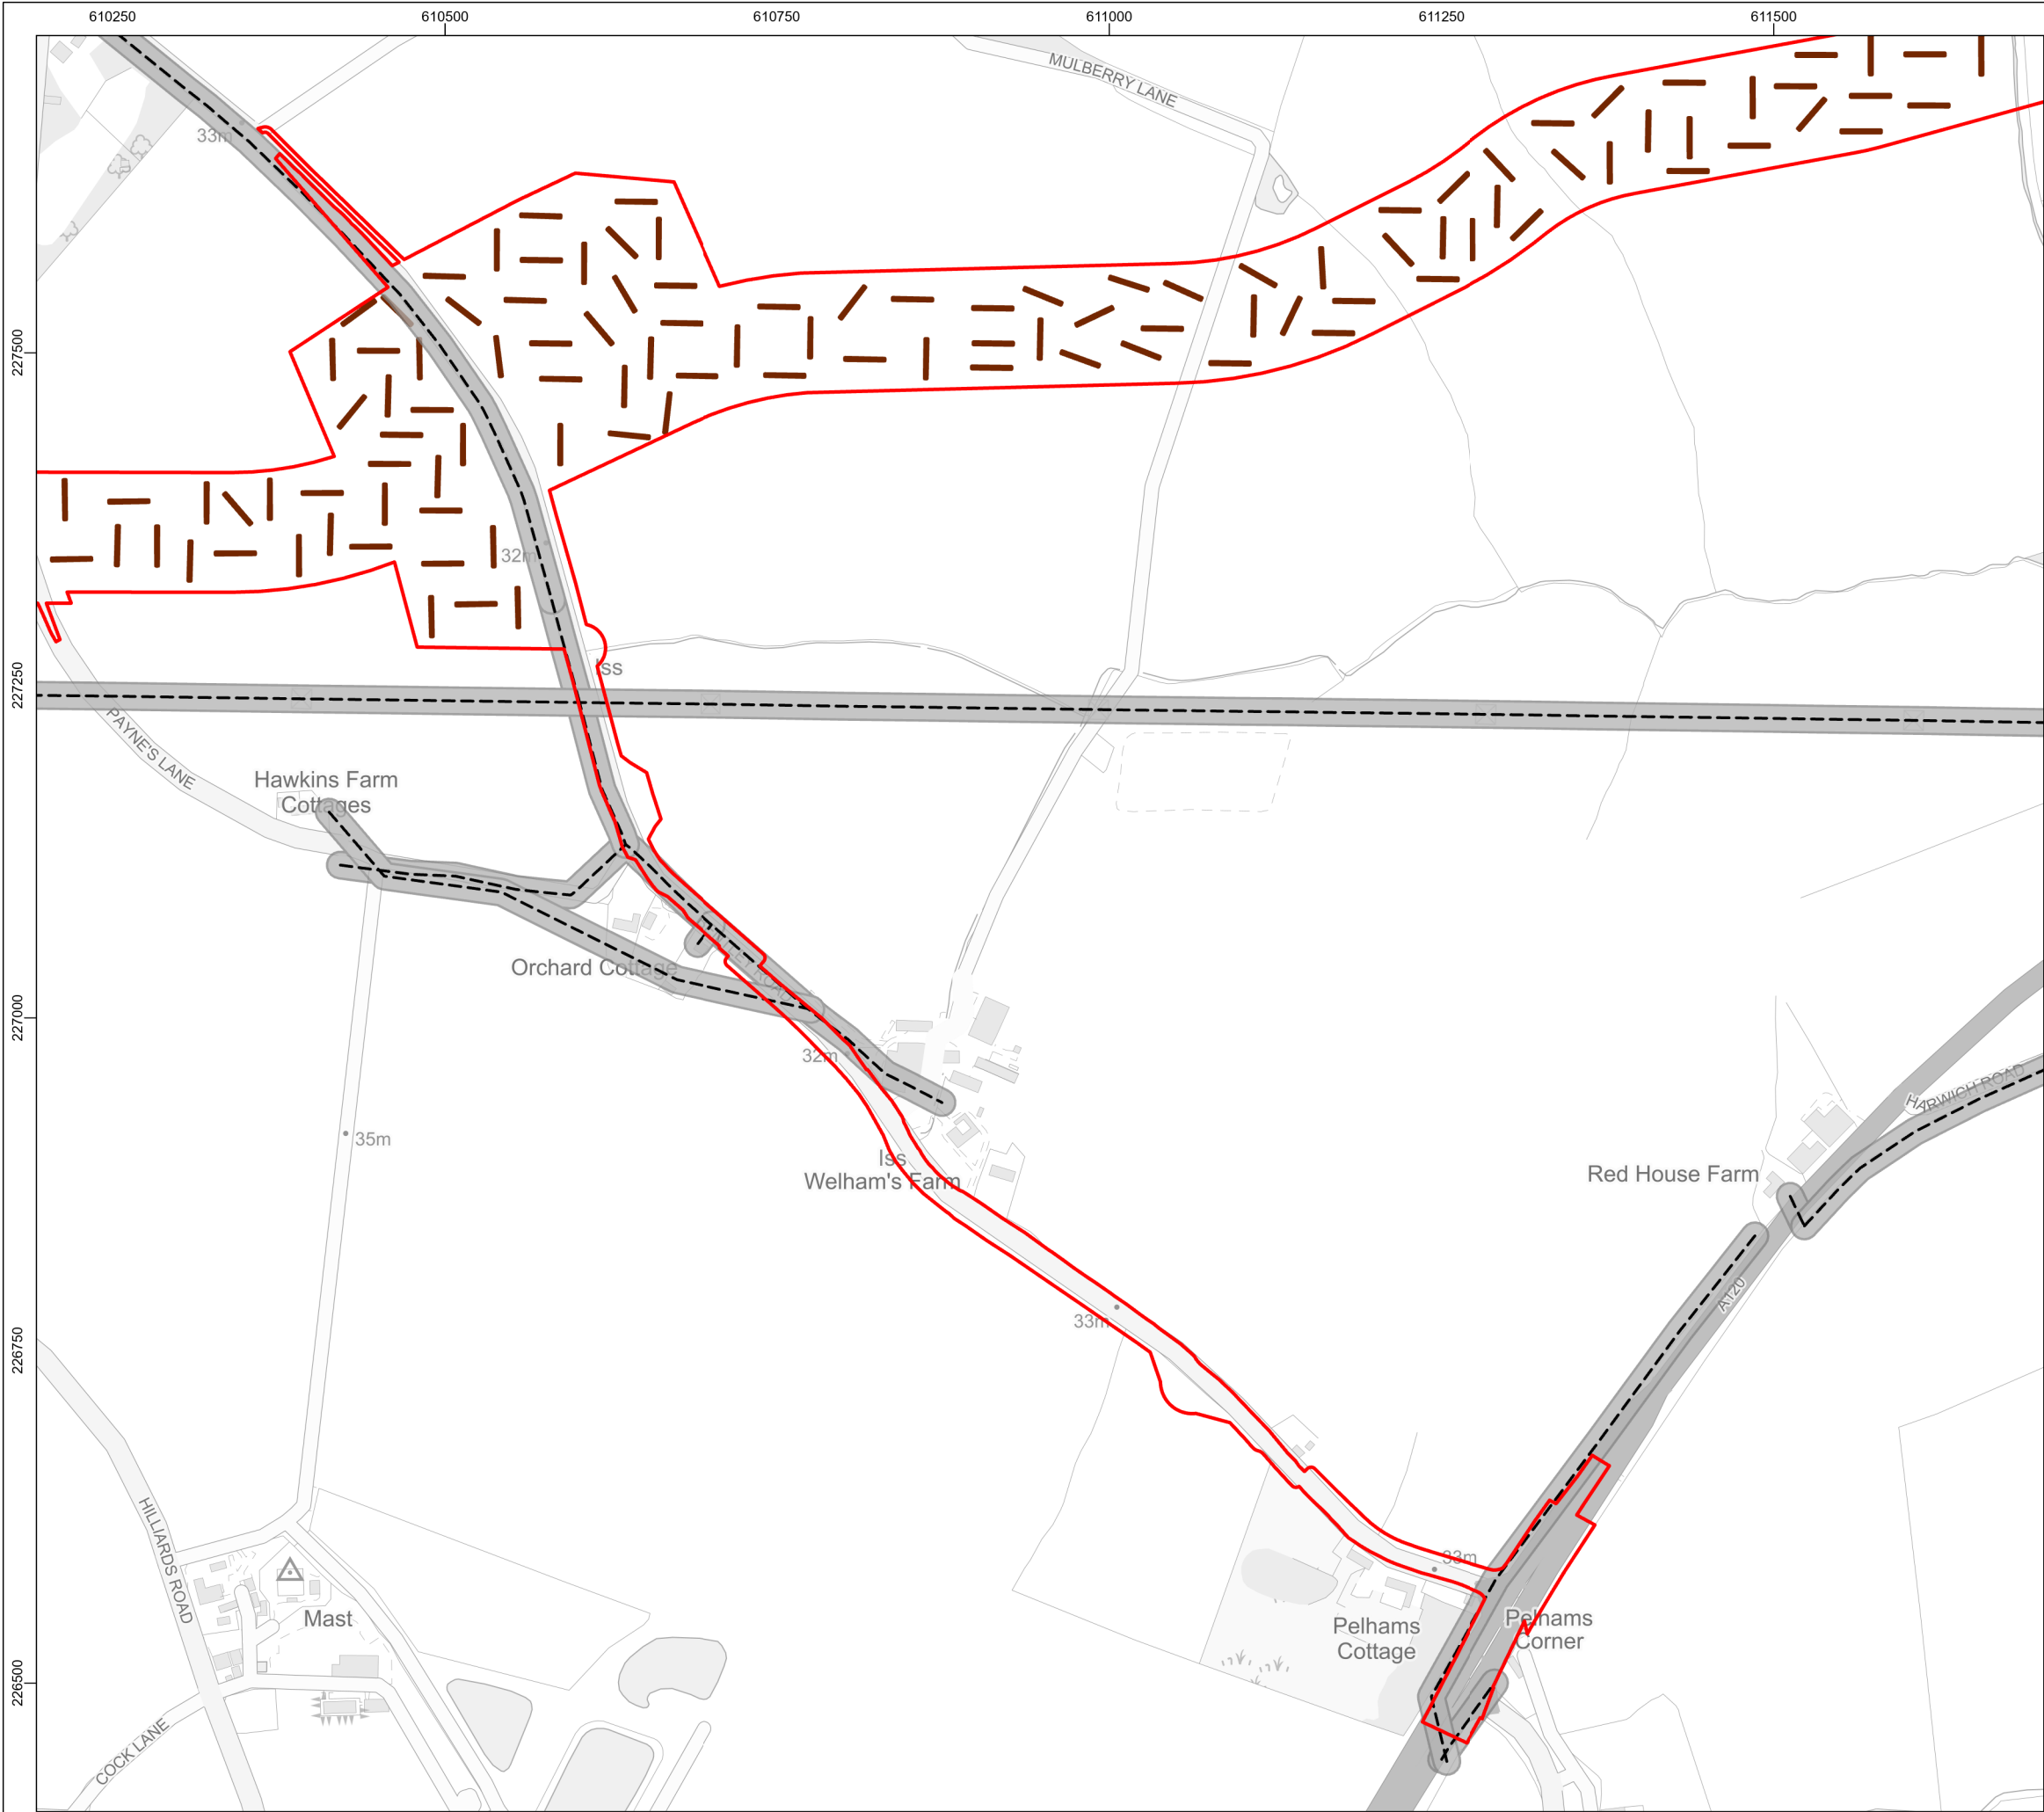

- Legend**
- Onshore Project Area
 - Overhead Power Line
 - Overhead Power Line 10m Buffer
 - Phase 2 Trench

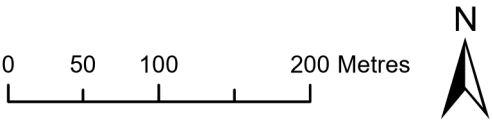

Data Source: © Atkins, 2023. © Wessex Archaeology, 2025. © HaskoningDHV UK Ltd. 2025. Contains Ordnance Survey data © Crown copyright and database rights 2025.

Drawing Title



Overview of the Proposed Phase 2 Trenches

Rev	Date	Remarks	Drwn	Chkd
01	11/04/2025	First issue	FC	SM

Drawing Number	Figure Number
PB9244-RHD-ZZ-ON-DR-GS-0660	5m

Scale	Plot Size	Datum	Projection
1:5,000	A3	OSGB36	BNG



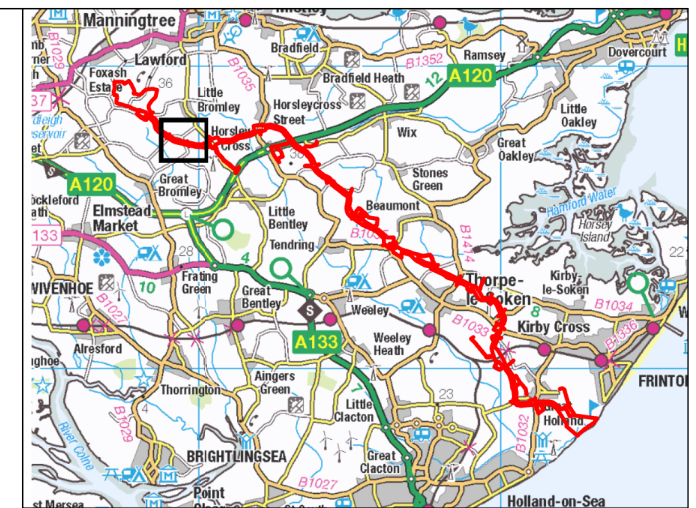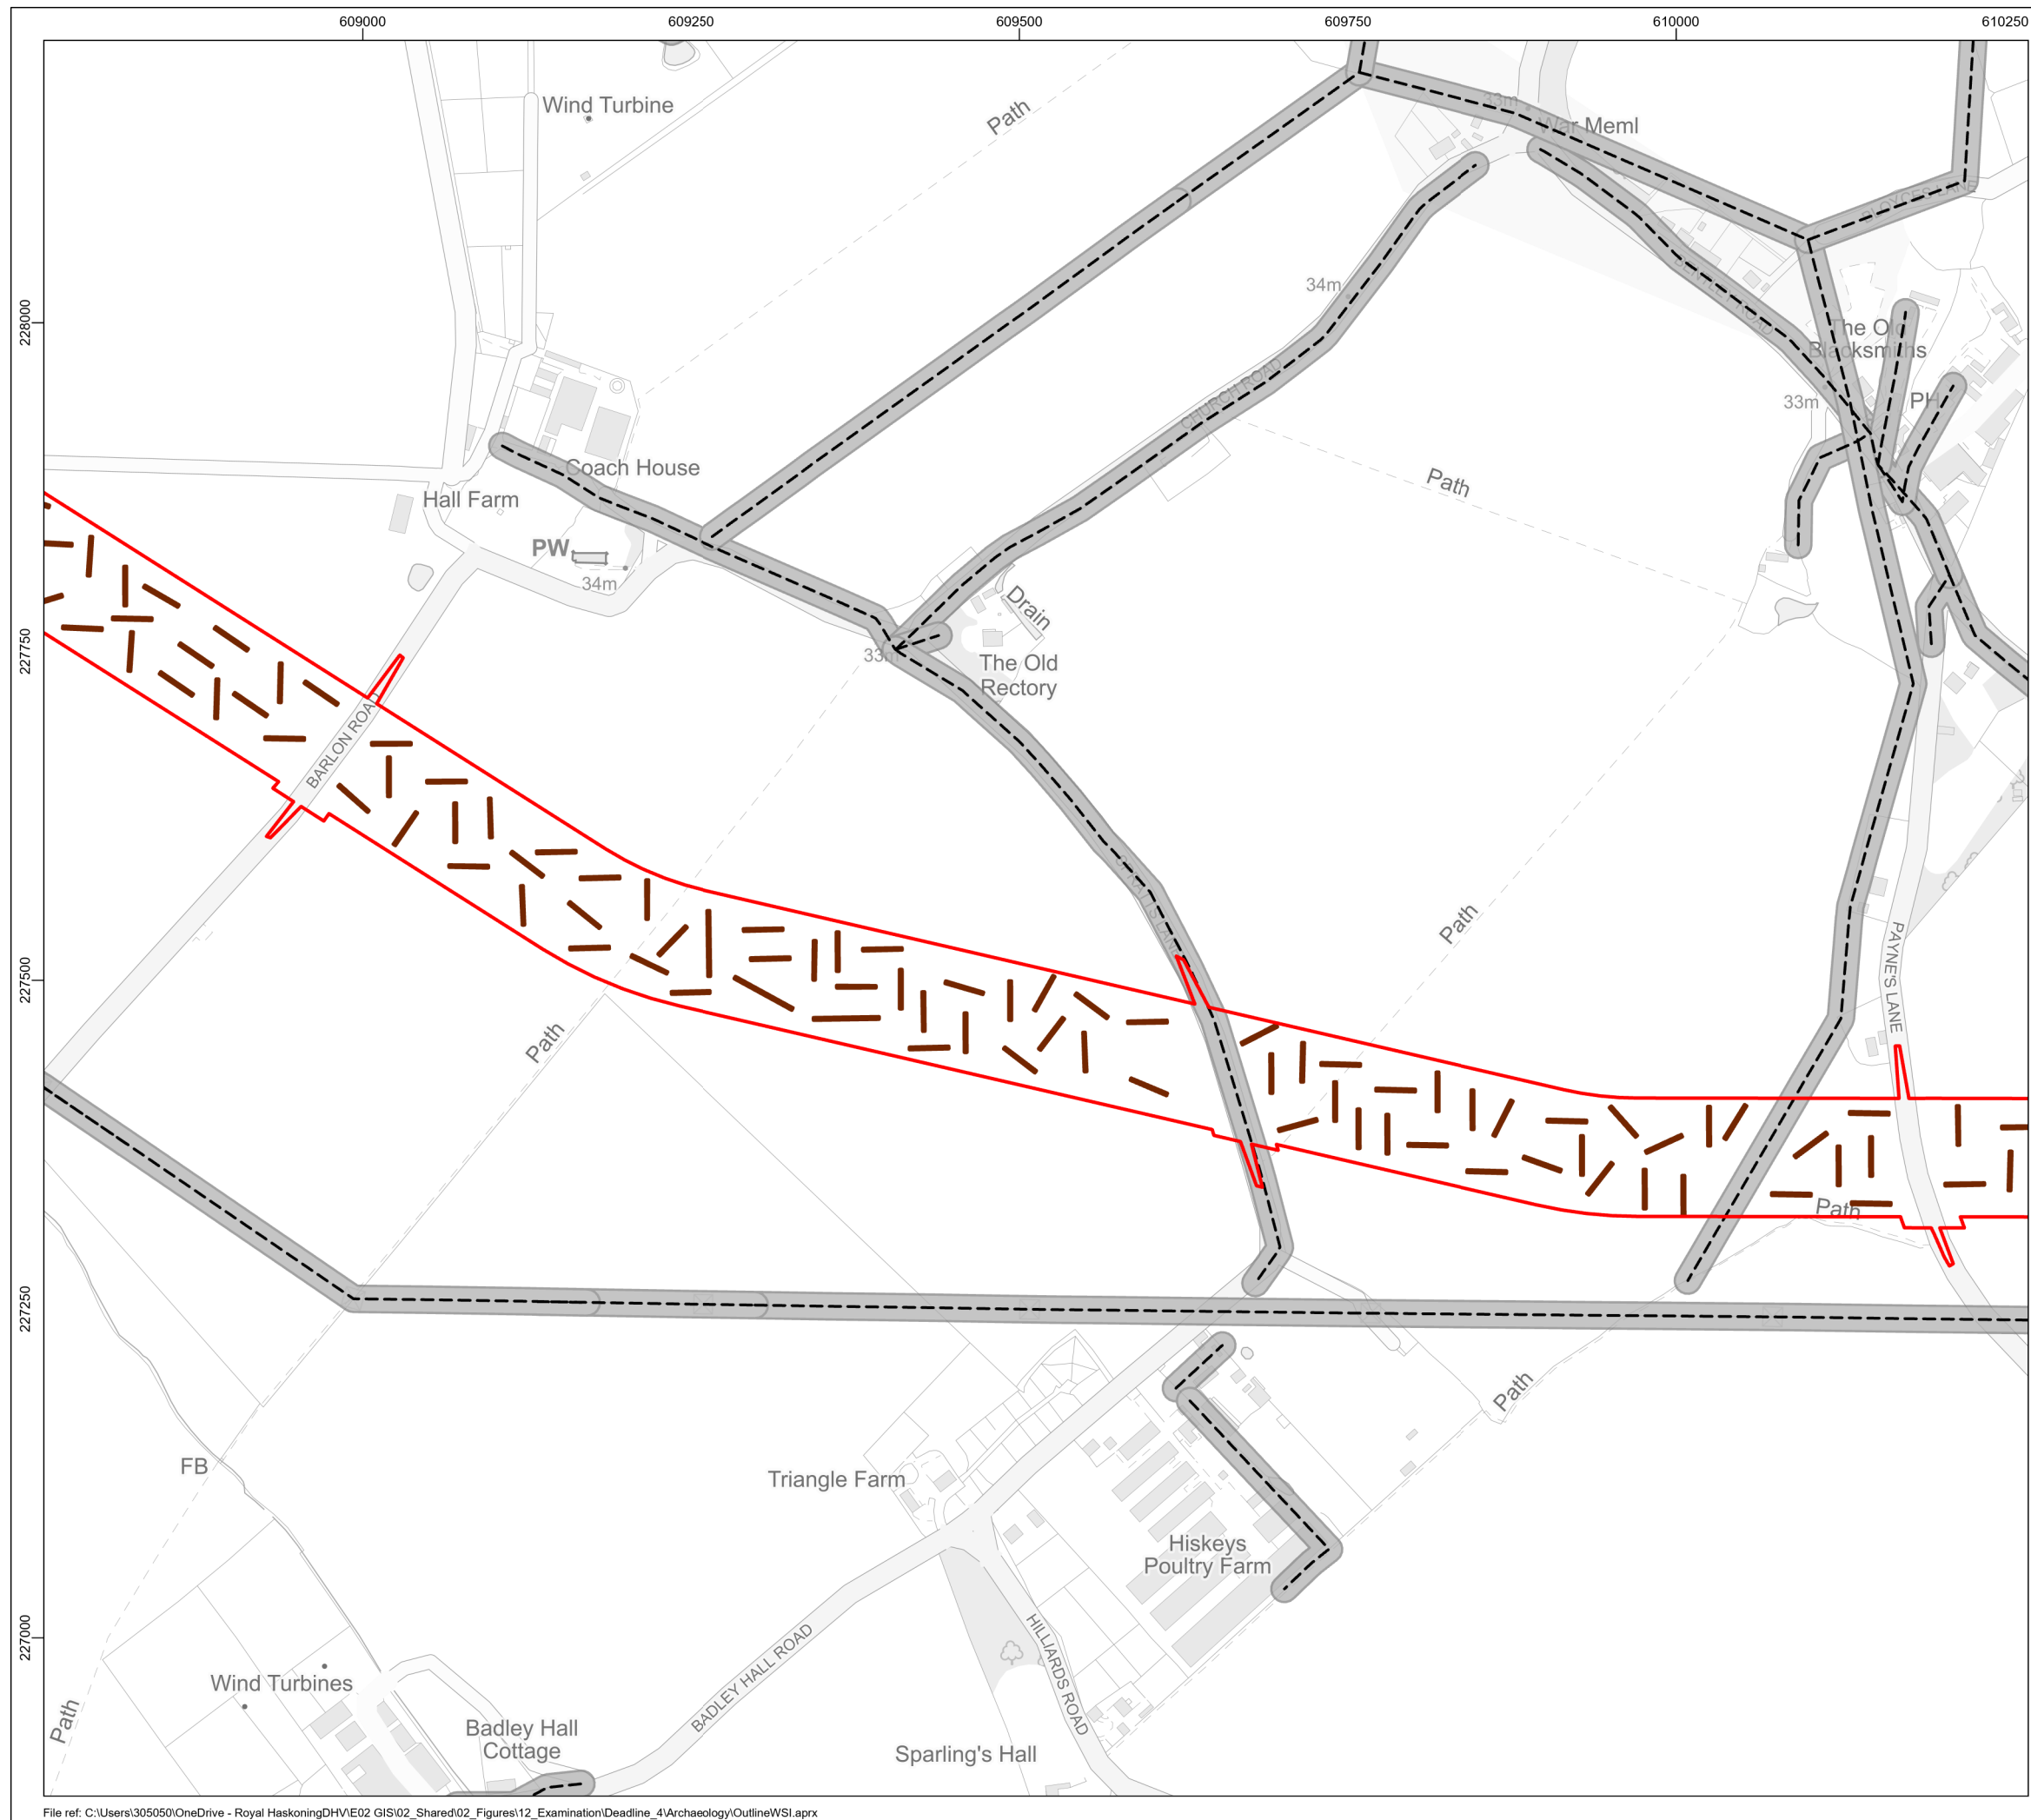

Legend

-  Onshore Project Area
 Overhead Power Line
 Overhead Power Line 10m Buffer
 Phase 2 Trench



Data Source: © Atkins, 2023. © Wessex Archaeology, 2025. © HaskoningDHV UK Ltd. 2025.
Contains Ordnance Survey data © Crown copyright and database rights 2025.



Drawing Title

Rev	Date	Remarks	Drwn	Chkd
01	11/04/2025	First issue	FC	SM


Drawing Number	Figure Number
PB9244-RHD-ZZ-ON-DR-GS-0660	5n

Scale 1:5,000	Plot Size A3	Datum OSGB36	Projection BNG
------------------	-----------------	-----------------	-------------------



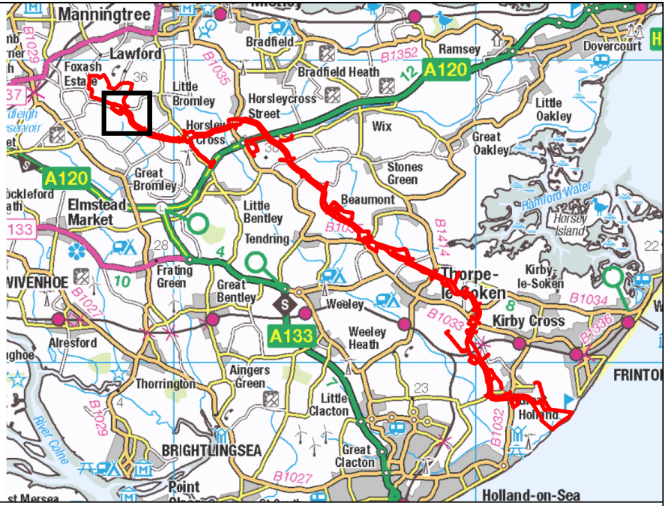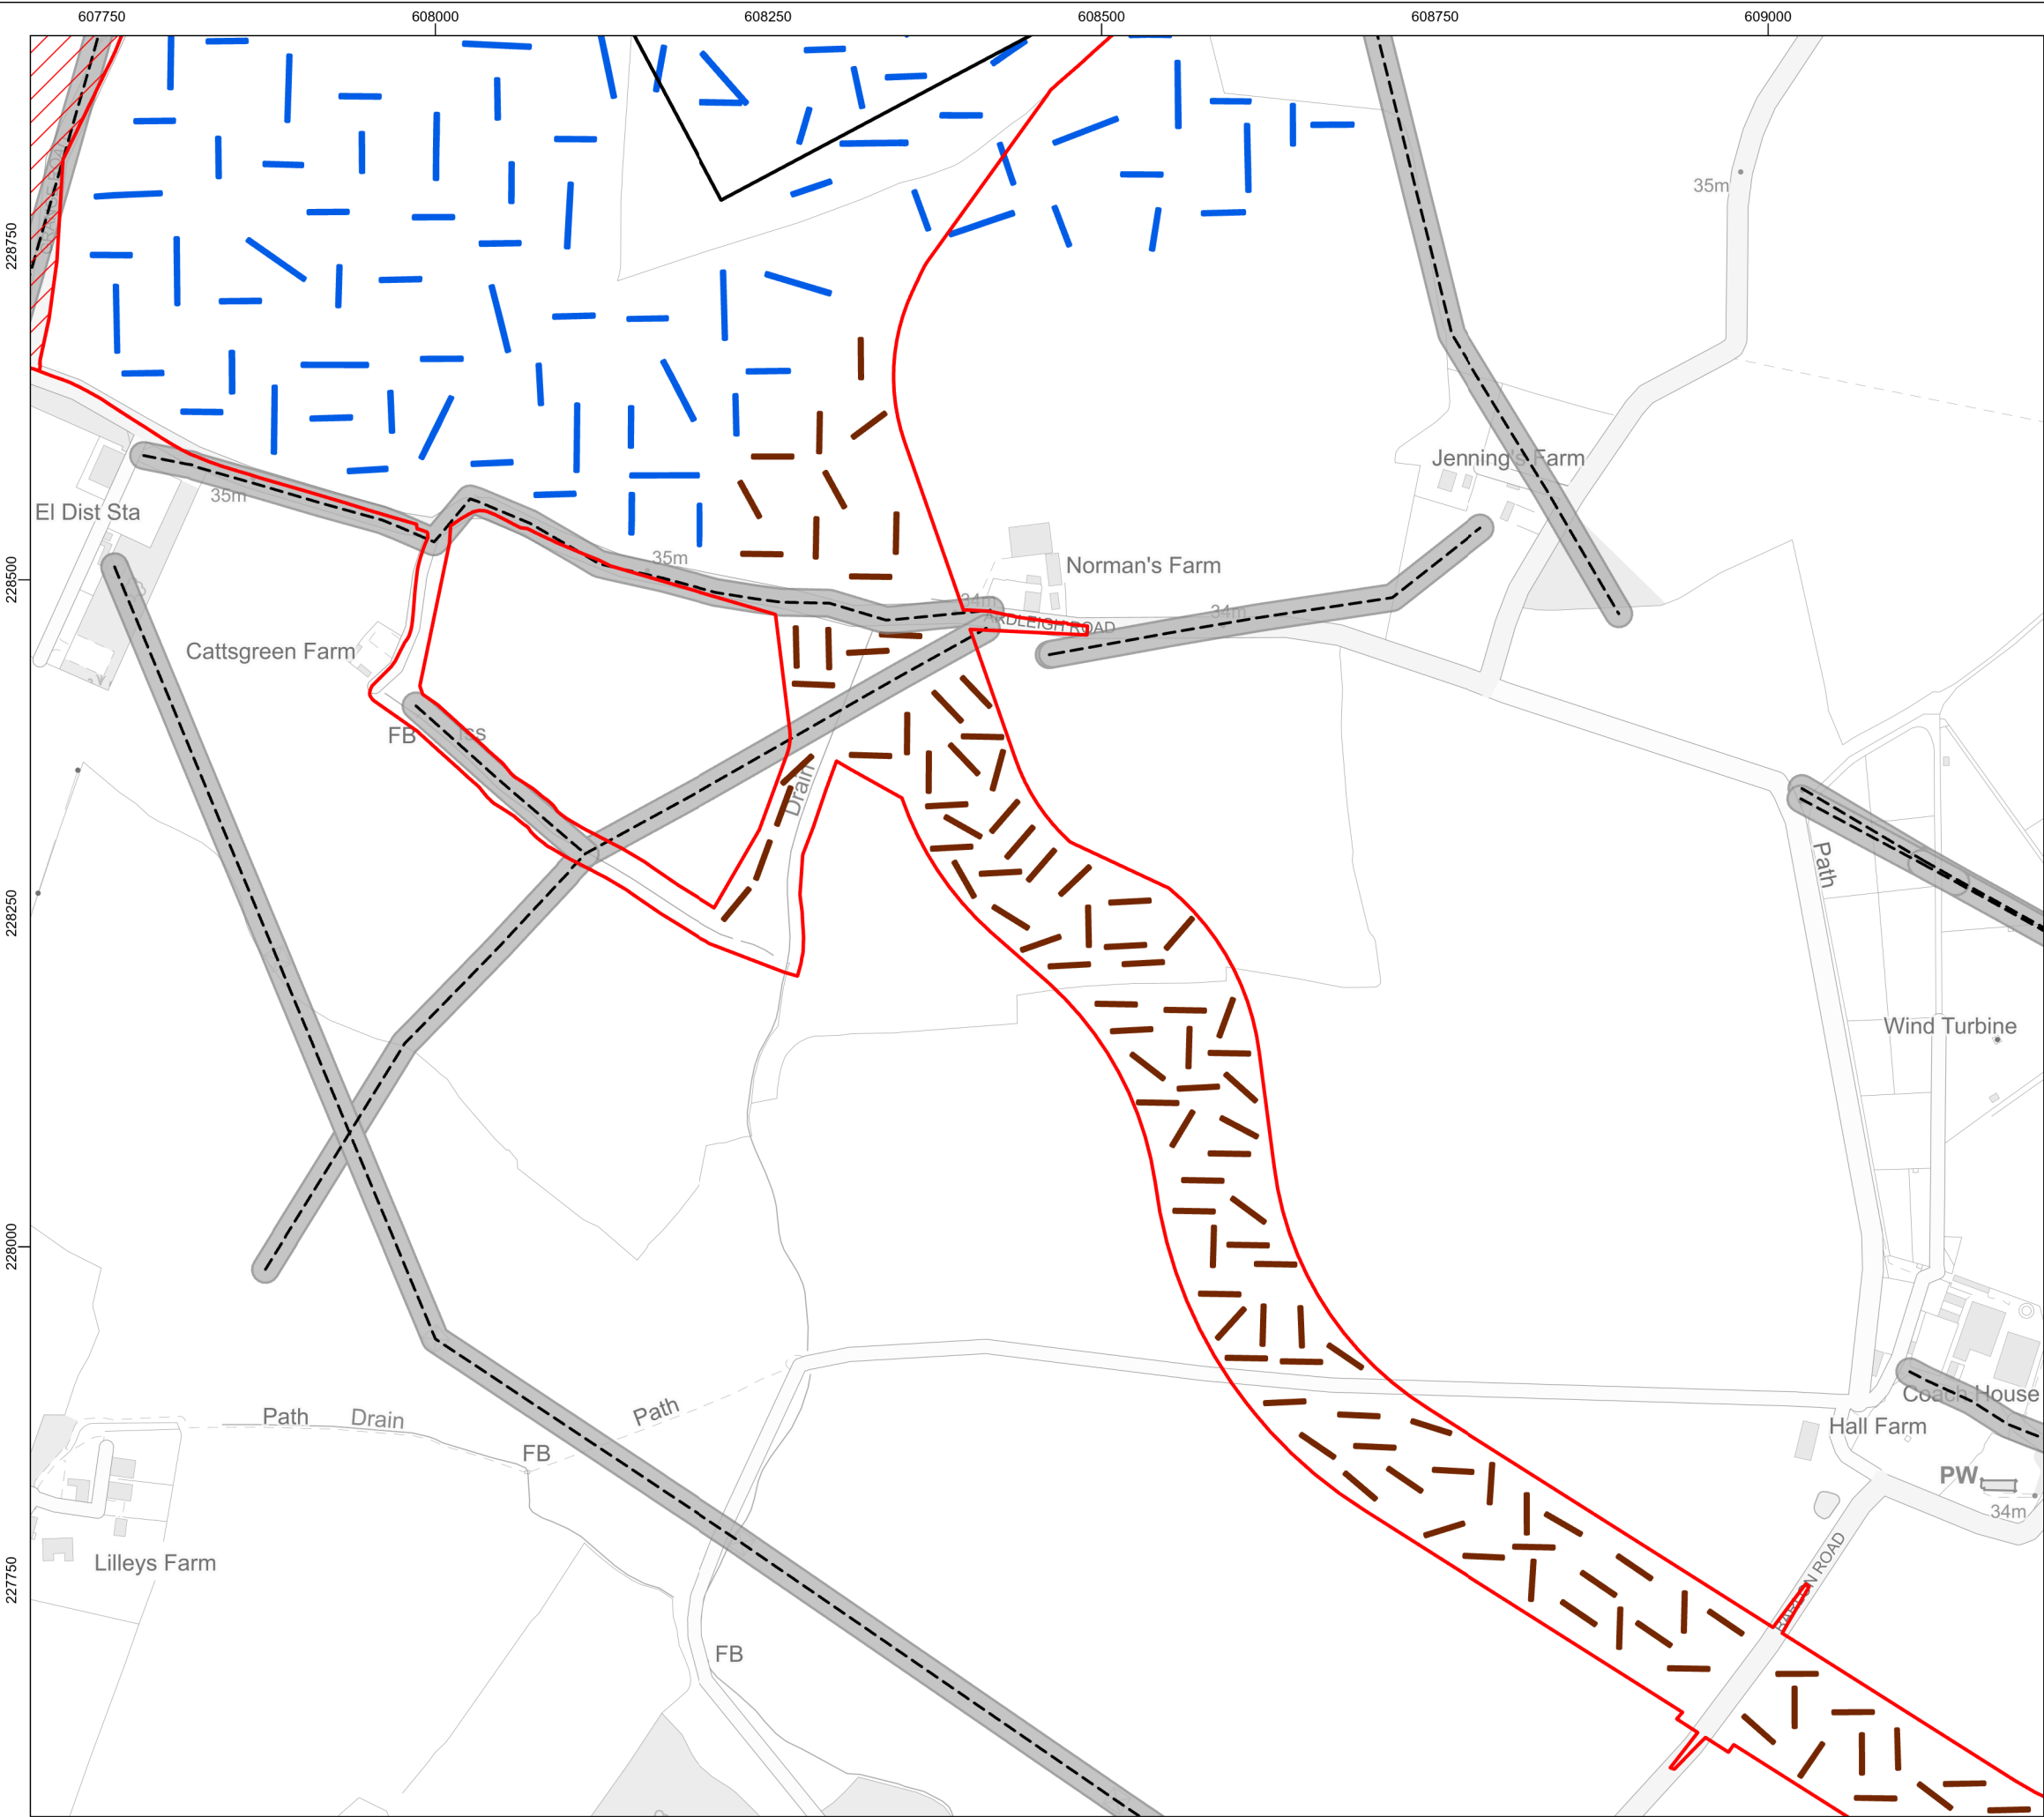

- Legend**
- Onshore Project Area
 - Onshore Substation
 - East Anglia Connection Node (EACN)
 - Overhead Power Line
 - Overhead Power Line 10m Buffer
 - Phase 1 Trench (Pre-consent)
 - Phase 2 Trench

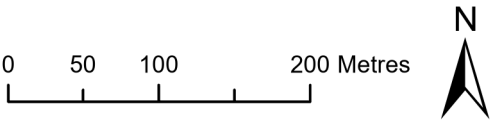

Data Source: © Atkins, 2023. © Wessex Archaeology, 2025. © HaskoningDHV UK Ltd. 2025. Contains Ordnance Survey data © Crown copyright and database rights 2025.

Drawing Title


Overview of the Proposed Phase 2 Trenches

Rev	Date	Remarks	Drwn	Chkd
01	11/04/2025	First issue	FC	SM


Drawing Number	Figure Number
PB9244-RHD-ZZ-ON-DR-GS-0660	5o

Scale	Plot Size	Datum	Projection
1:5,000	A3	OSGB36	BNG




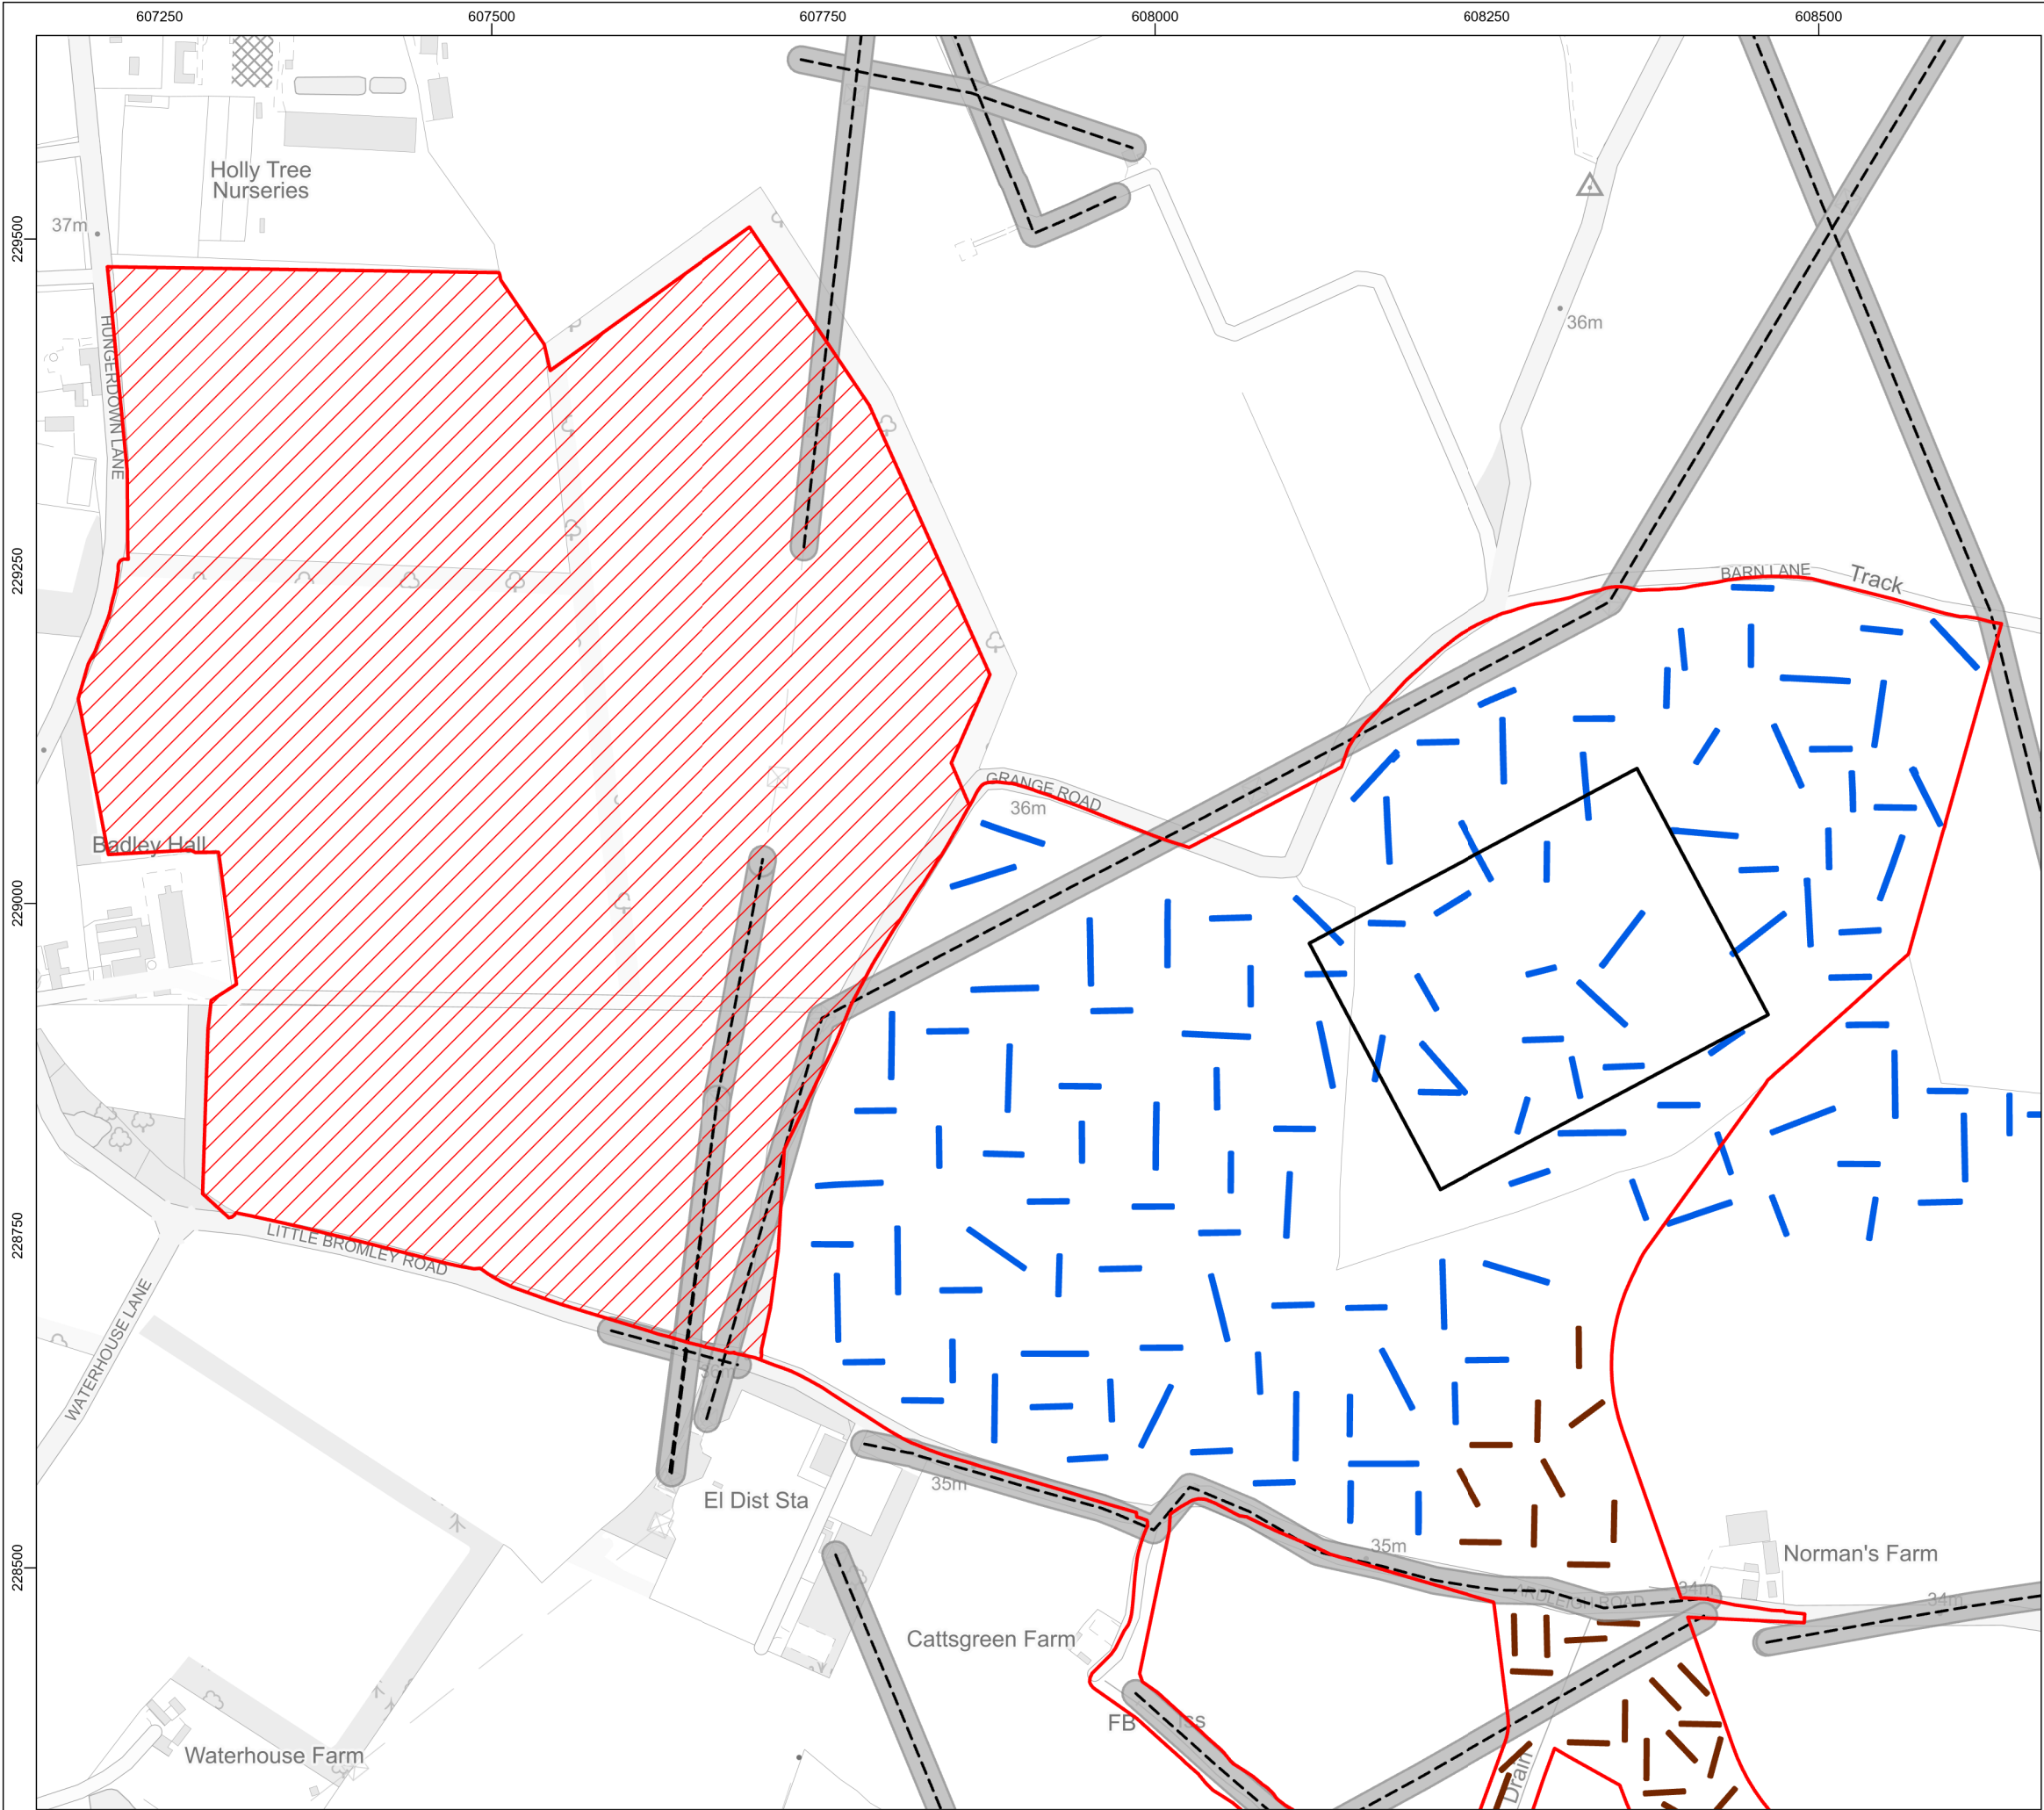

File ref: C:\Users\305050\OneDrive - Royal HaskoningDHV\E02 GIS\02_Shared\02_Figures\12_Examination\Deadline_4\Archaeology\OutlineWSI.aprx

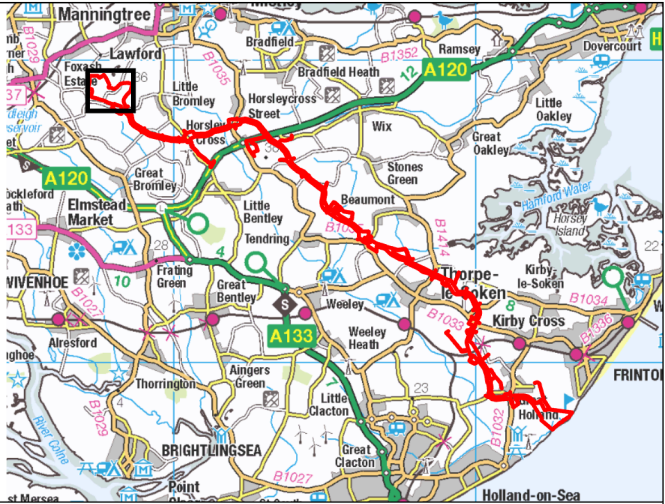

- Legend**
- Onshore Project Area
 - Onshore Substation
 - East Anglia Connection Node (EACN)
 - Overhead Power Line
 - Overhead Power Line 10m Buffer
 - Phase 1 Trench (Pre-consent)
 - Phase 2 Trench

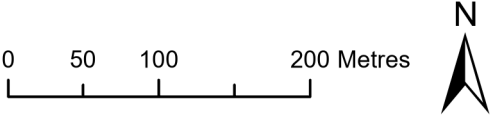

Data Source: © Atkins, 2023. © Wessex Archaeology, 2025. © HaskoningDHV UK Ltd. 2025. Contains Ordnance Survey data © Crown copyright and database rights 2025.

Drawing Title


Overview of the Proposed Phase 2 Trenches

Rev	Date	Remarks	Drwn	Chkd
01	11/04/2025	First issue	FC	SM


Drawing Number	Figure Number
PB9244-RHD-ZZ-ON-DR-GS-0660	5p

Scale	Plot Size	Datum	Projection
1:5,000	A3	OSGB36	BNG




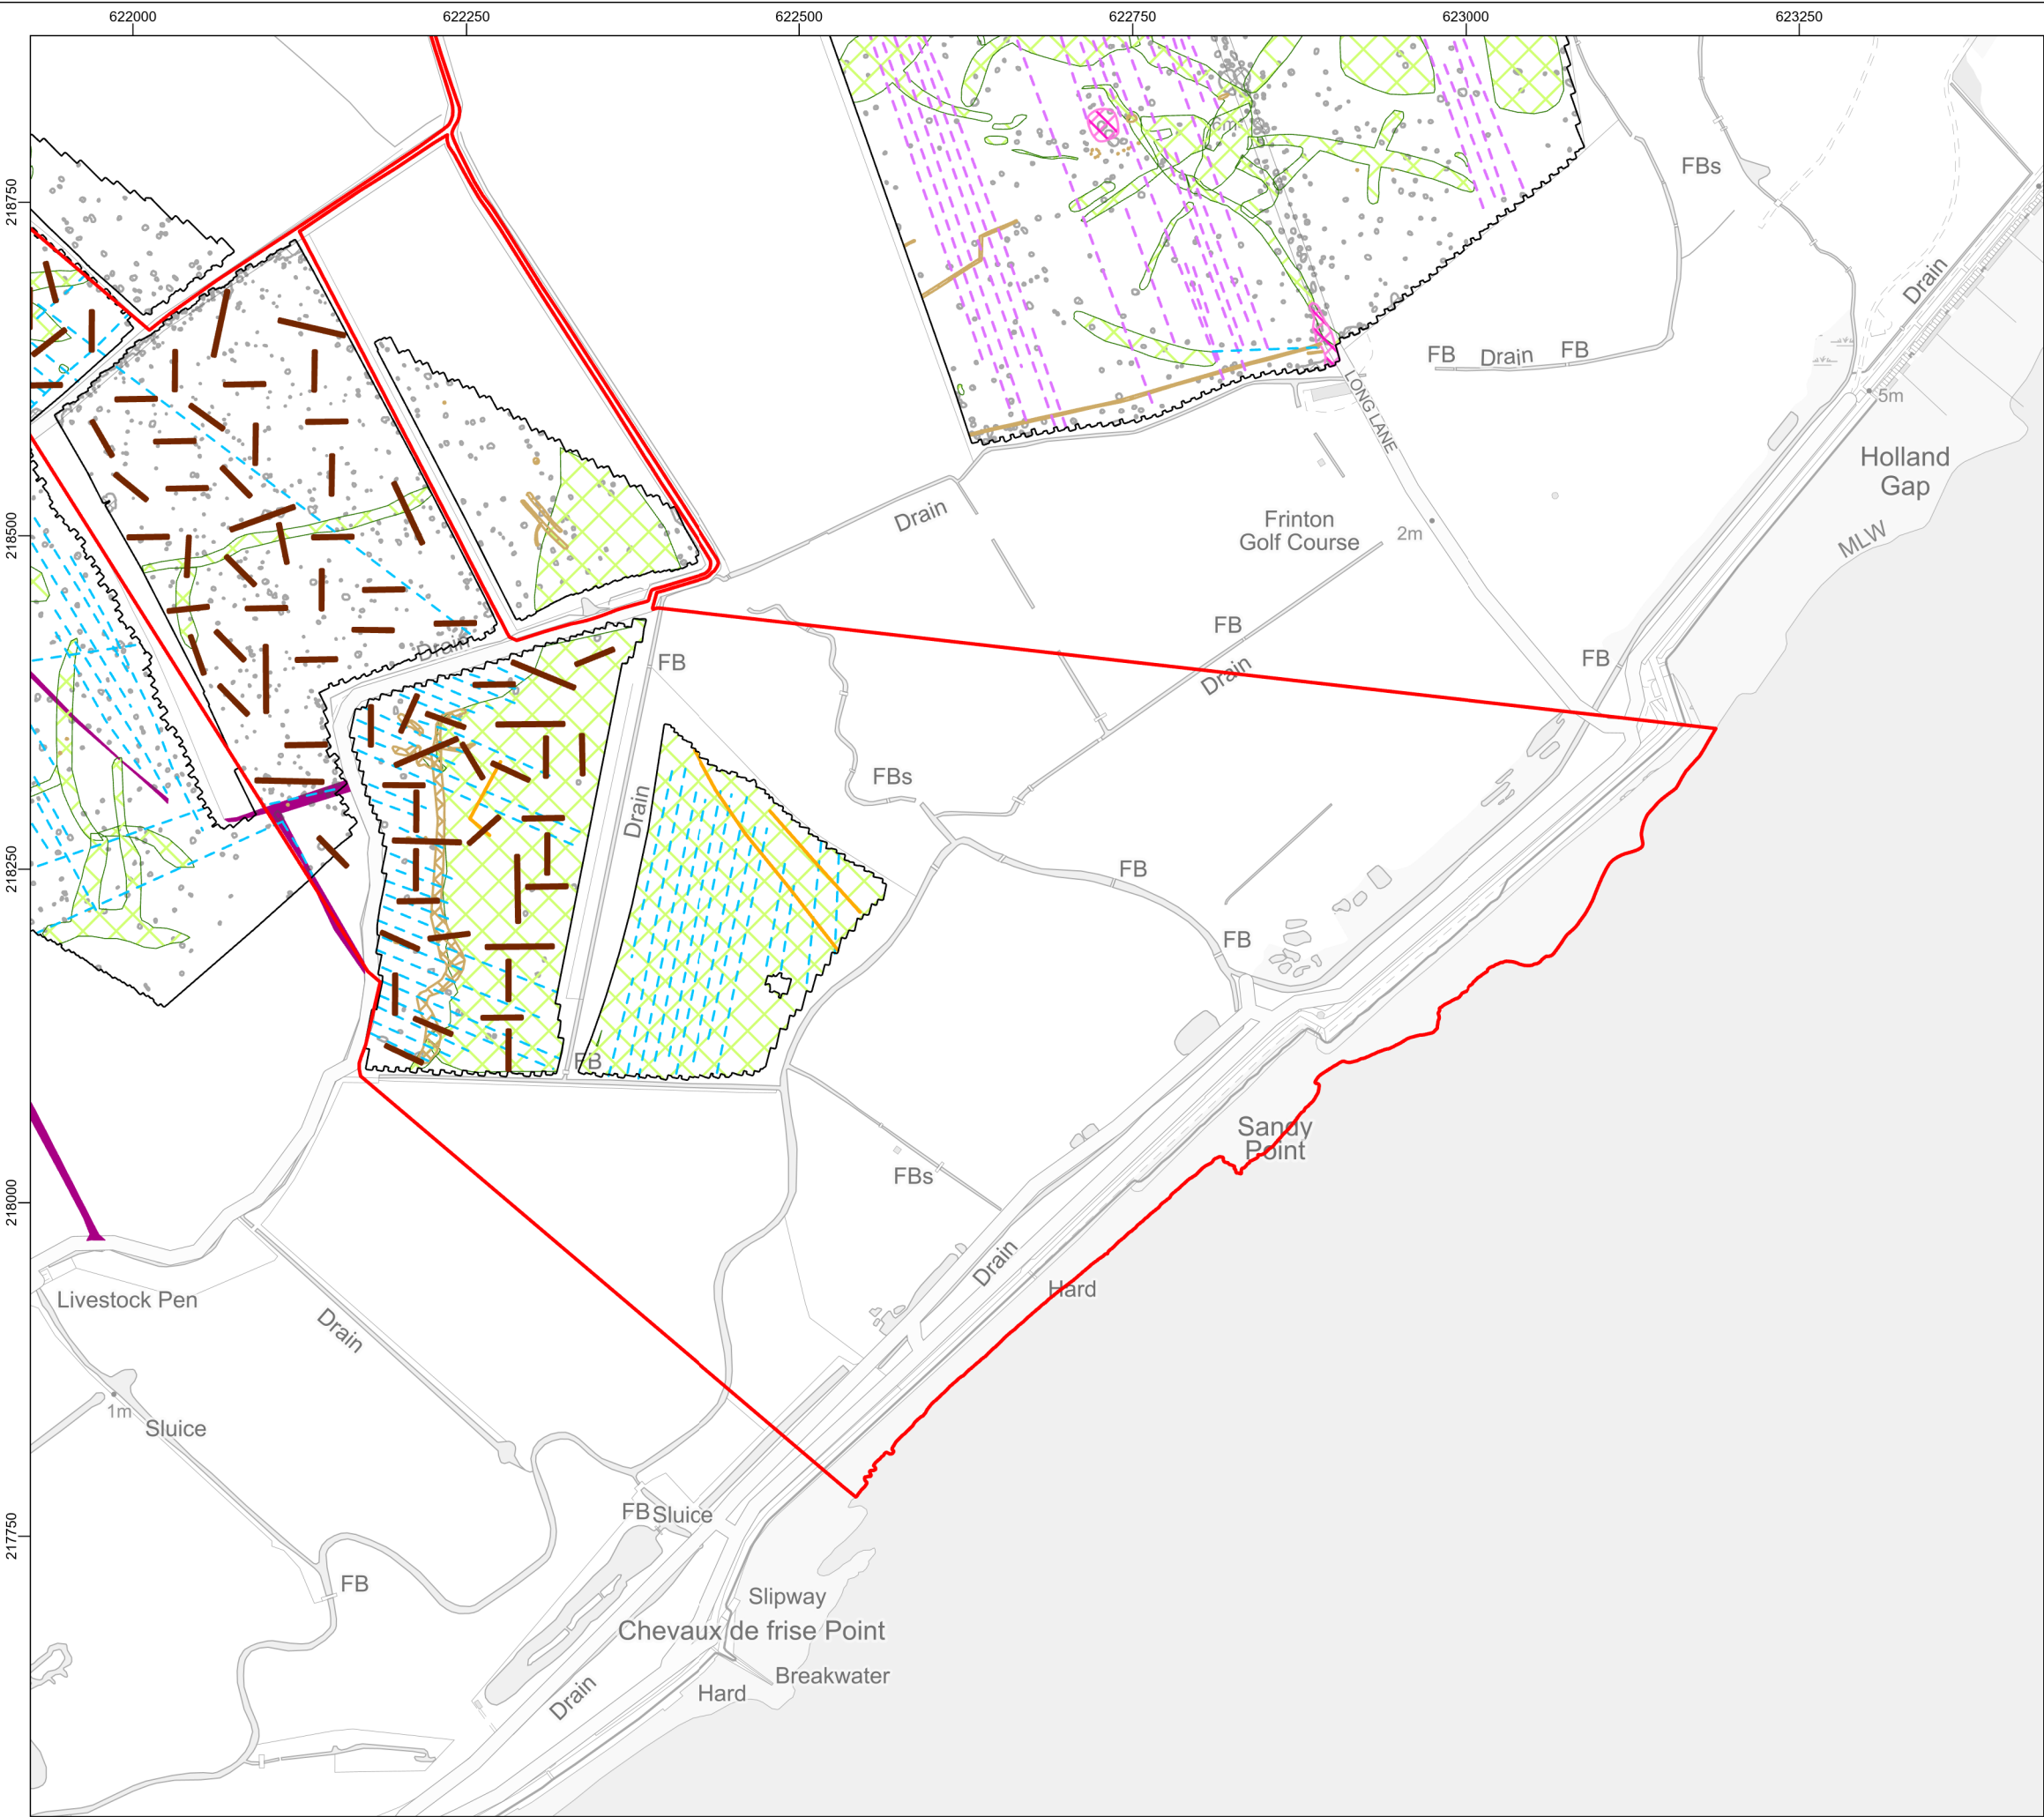

File ref: C:\Users\305050\OneDrive - Royal HaskoningDHV\E02 GIS\02_Shared\02_Figures\12_Examination\Deadline_4\Archaeology\OutlineWSI.aprx

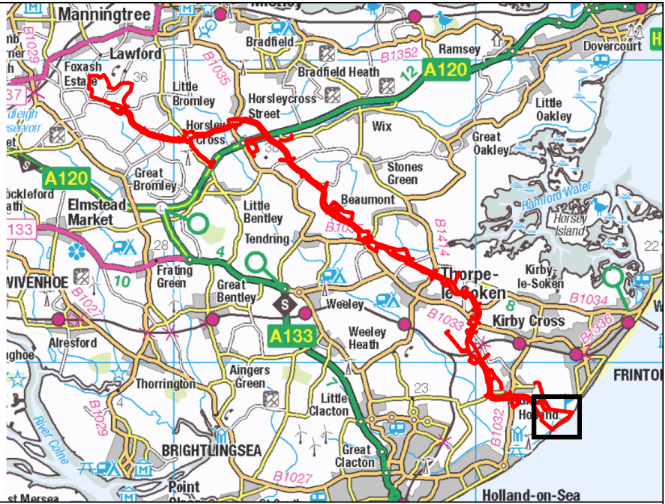

- Legend**
- Onshore Project Area
 - Phase 2 Trench
 - APS Heritage Asset
- Geophysical Interpretation Survey Data**
- Detailed Survey Extent
 - Trend
 - Drain
 - Agricultural Feature
 - Ferrous
 - Possible Archaeology
 - Increased Response
 - Geology

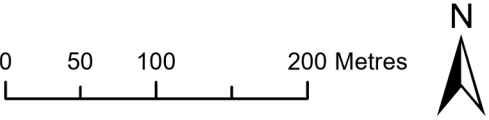

Data Source: © Atkins, 2023. © Wessex Archaeology, 2025. © APS, 2022.
© HaskoningDHV UK Ltd. 2025.
Contains Ordnance Survey data © Crown copyright and database rights 2025.

Drawing Title


Proposed Phase 2 Trench Plan

Rev	Date	Remarks	Drwn	Chkd
01	11/04/2025	First issue	FC	SM


Drawing Number	Figure Number
PB9244-RHD-ZZ-ON-DR-GS-0661	6a

Scale	Plot Size	Datum	Projection
1:5,000	A3	OSGB36	BNG



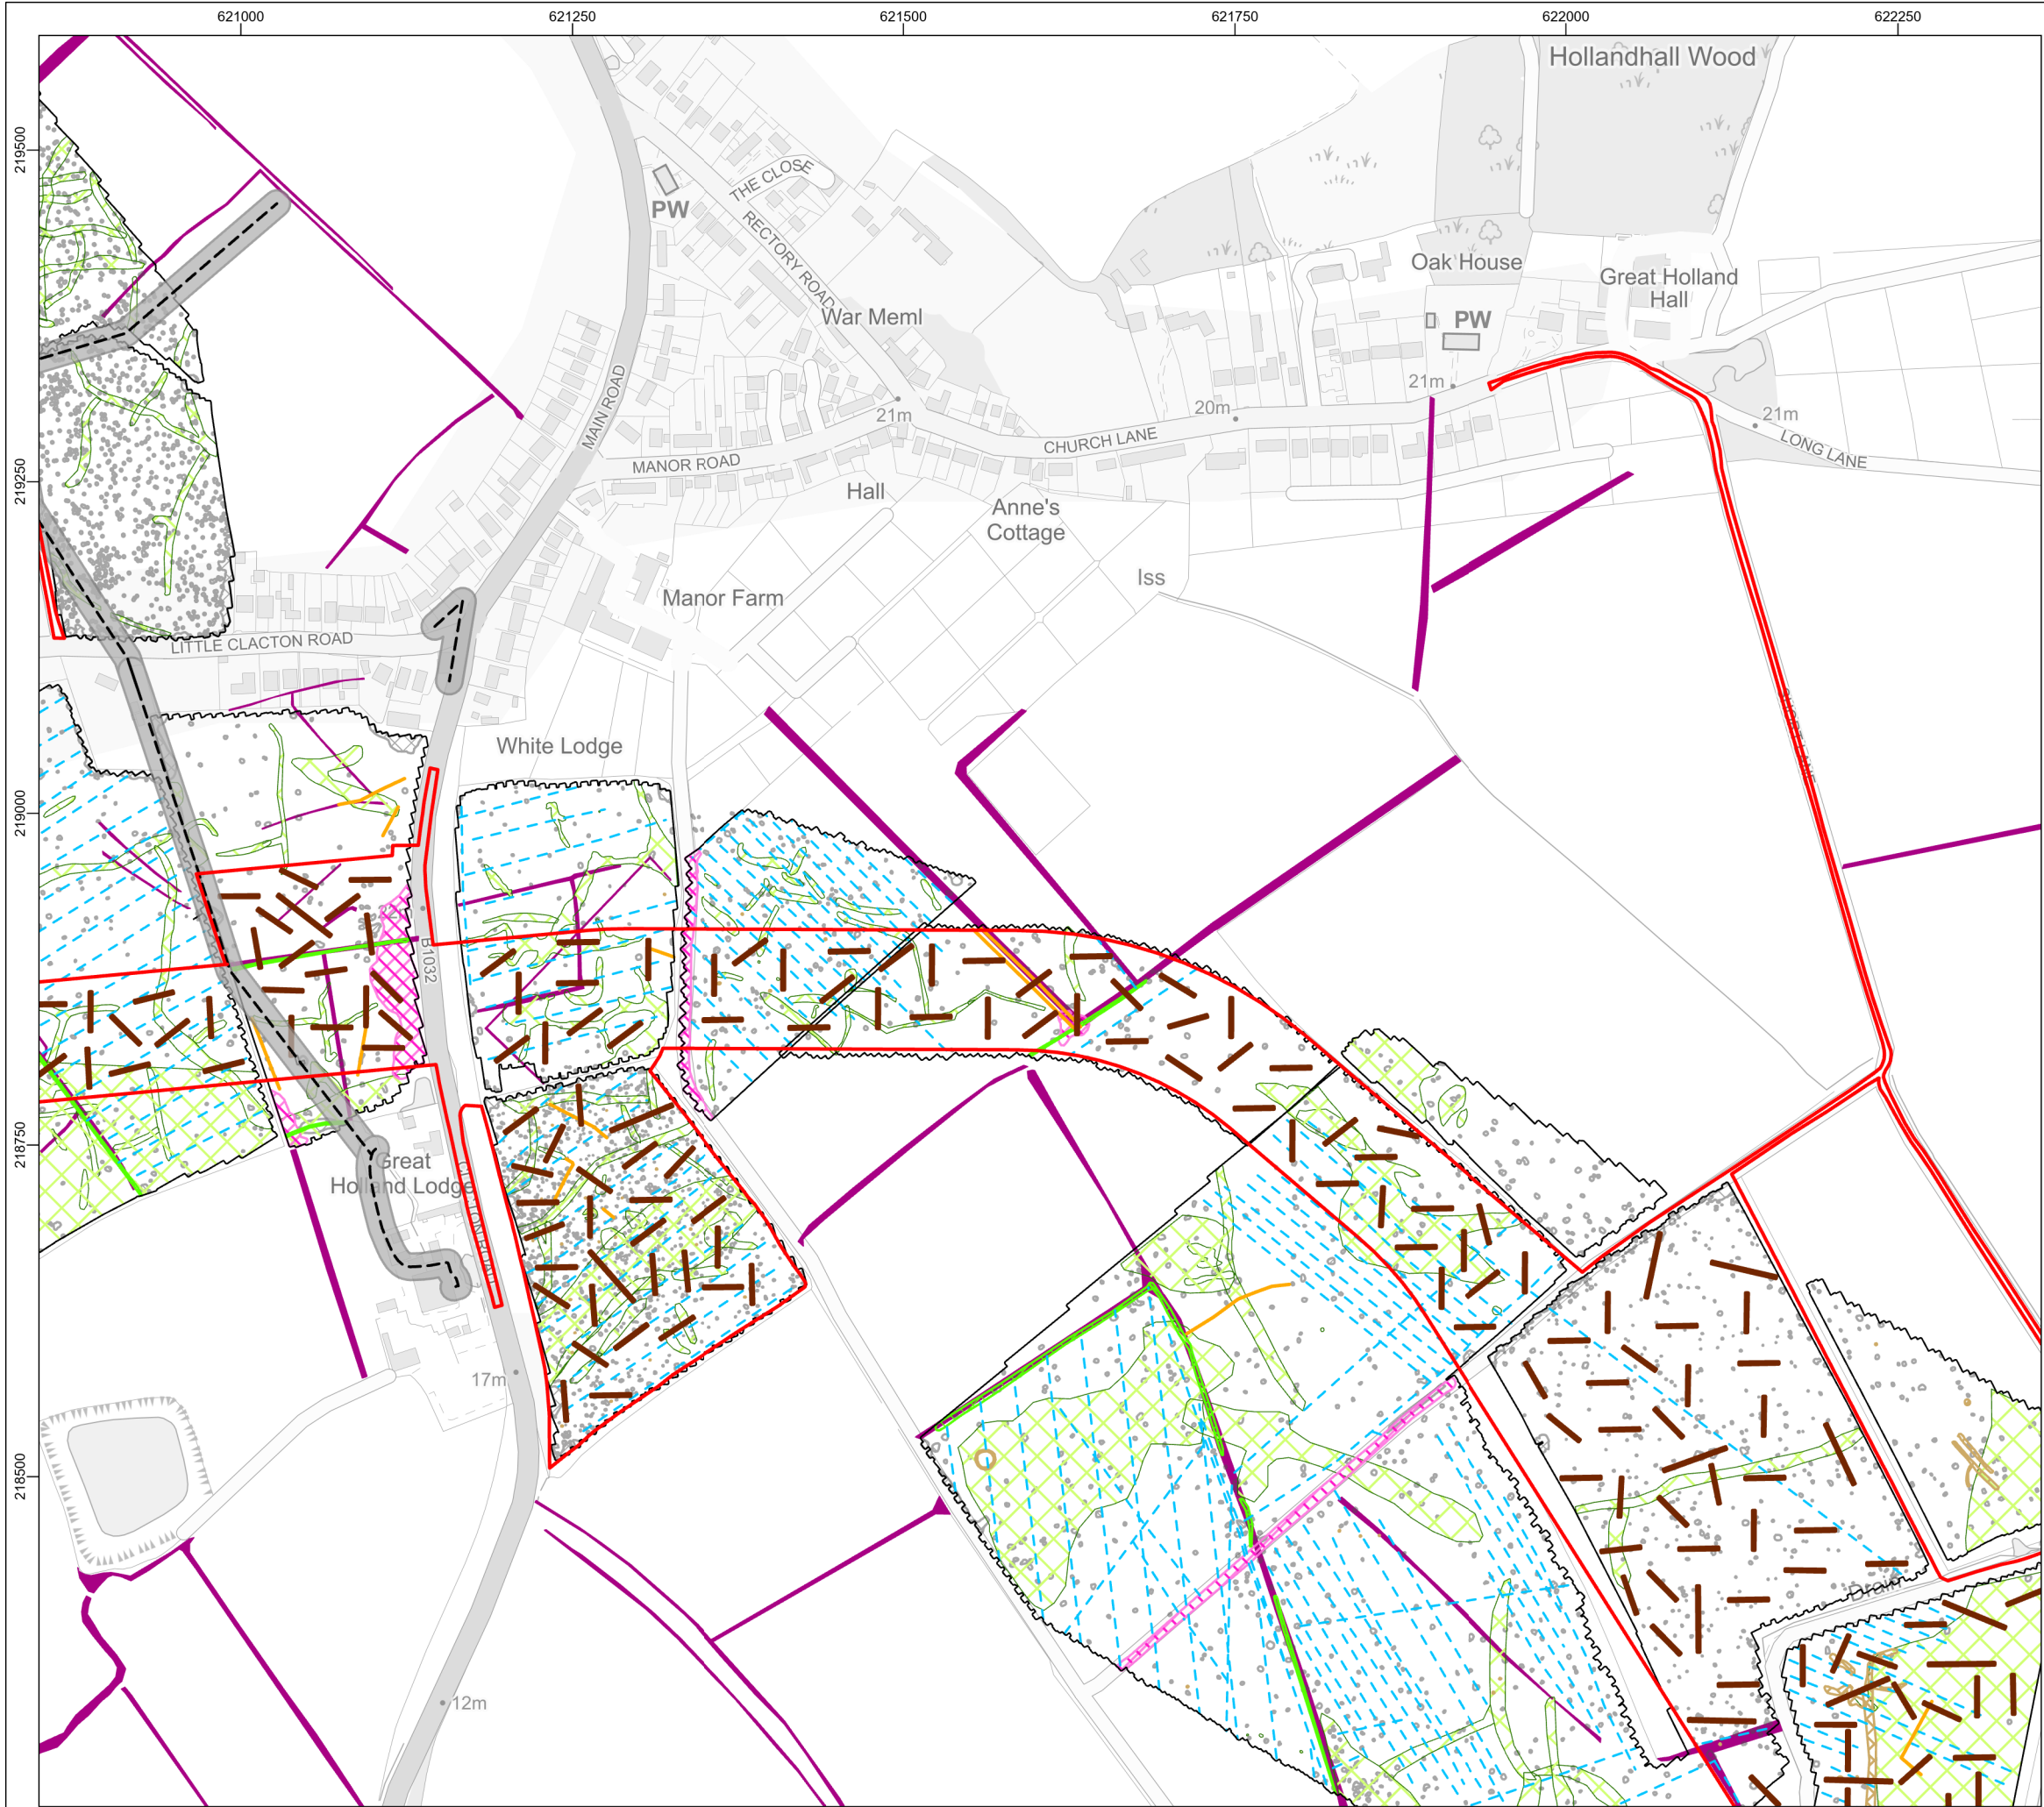

File ref: C:\Users\305050\OneDrive - Royal HaskoningDHV\E02 GIS\02_Shared\02_Figures\12_Examination\Deadline_4\Archaeology\OutlineWSI.aprx

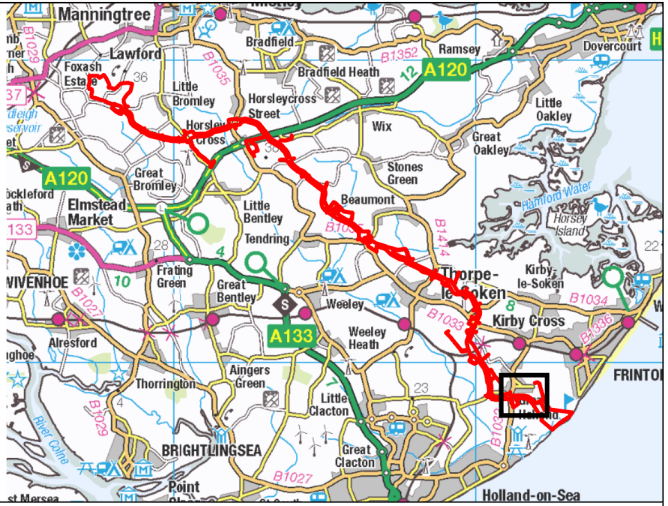


Legend

- Onshore Project Area
- Overhead Power Line
- Overhead Power Line 10m Buffer
- Phase 2 Trench
- APS Heritage Asset

Geophysical Interpretation Survey Data

- Detailed Survey Extent
- Trend
- Drain
- Ferrous
- Possible Archaeology
- Former Field Boundary
- Increased Response
- Geology

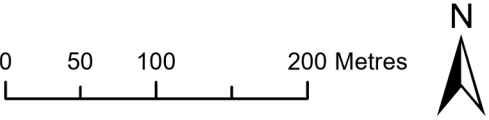


Data Source: © Atkins, 2023. © Wessex Archaeology, 2025. © APS, 2022.
© HaskoningDHV UK Ltd. 2025.
Contains Ordnance Survey data © Crown copyright and database rights 2025.
Drawing Title

Proposed Phase 2 Trench Plan


Rev	Date	Remarks	Drwn	Chkd
01	11/04/2025	First issue	FC	SM

Drawing Number PB9244-RHD-ZZ-ON-DR-GS-0661		Figure Number 6b	
Scale 1:5,000	Plot Size A3	Datum OSGB36	Projection BNG




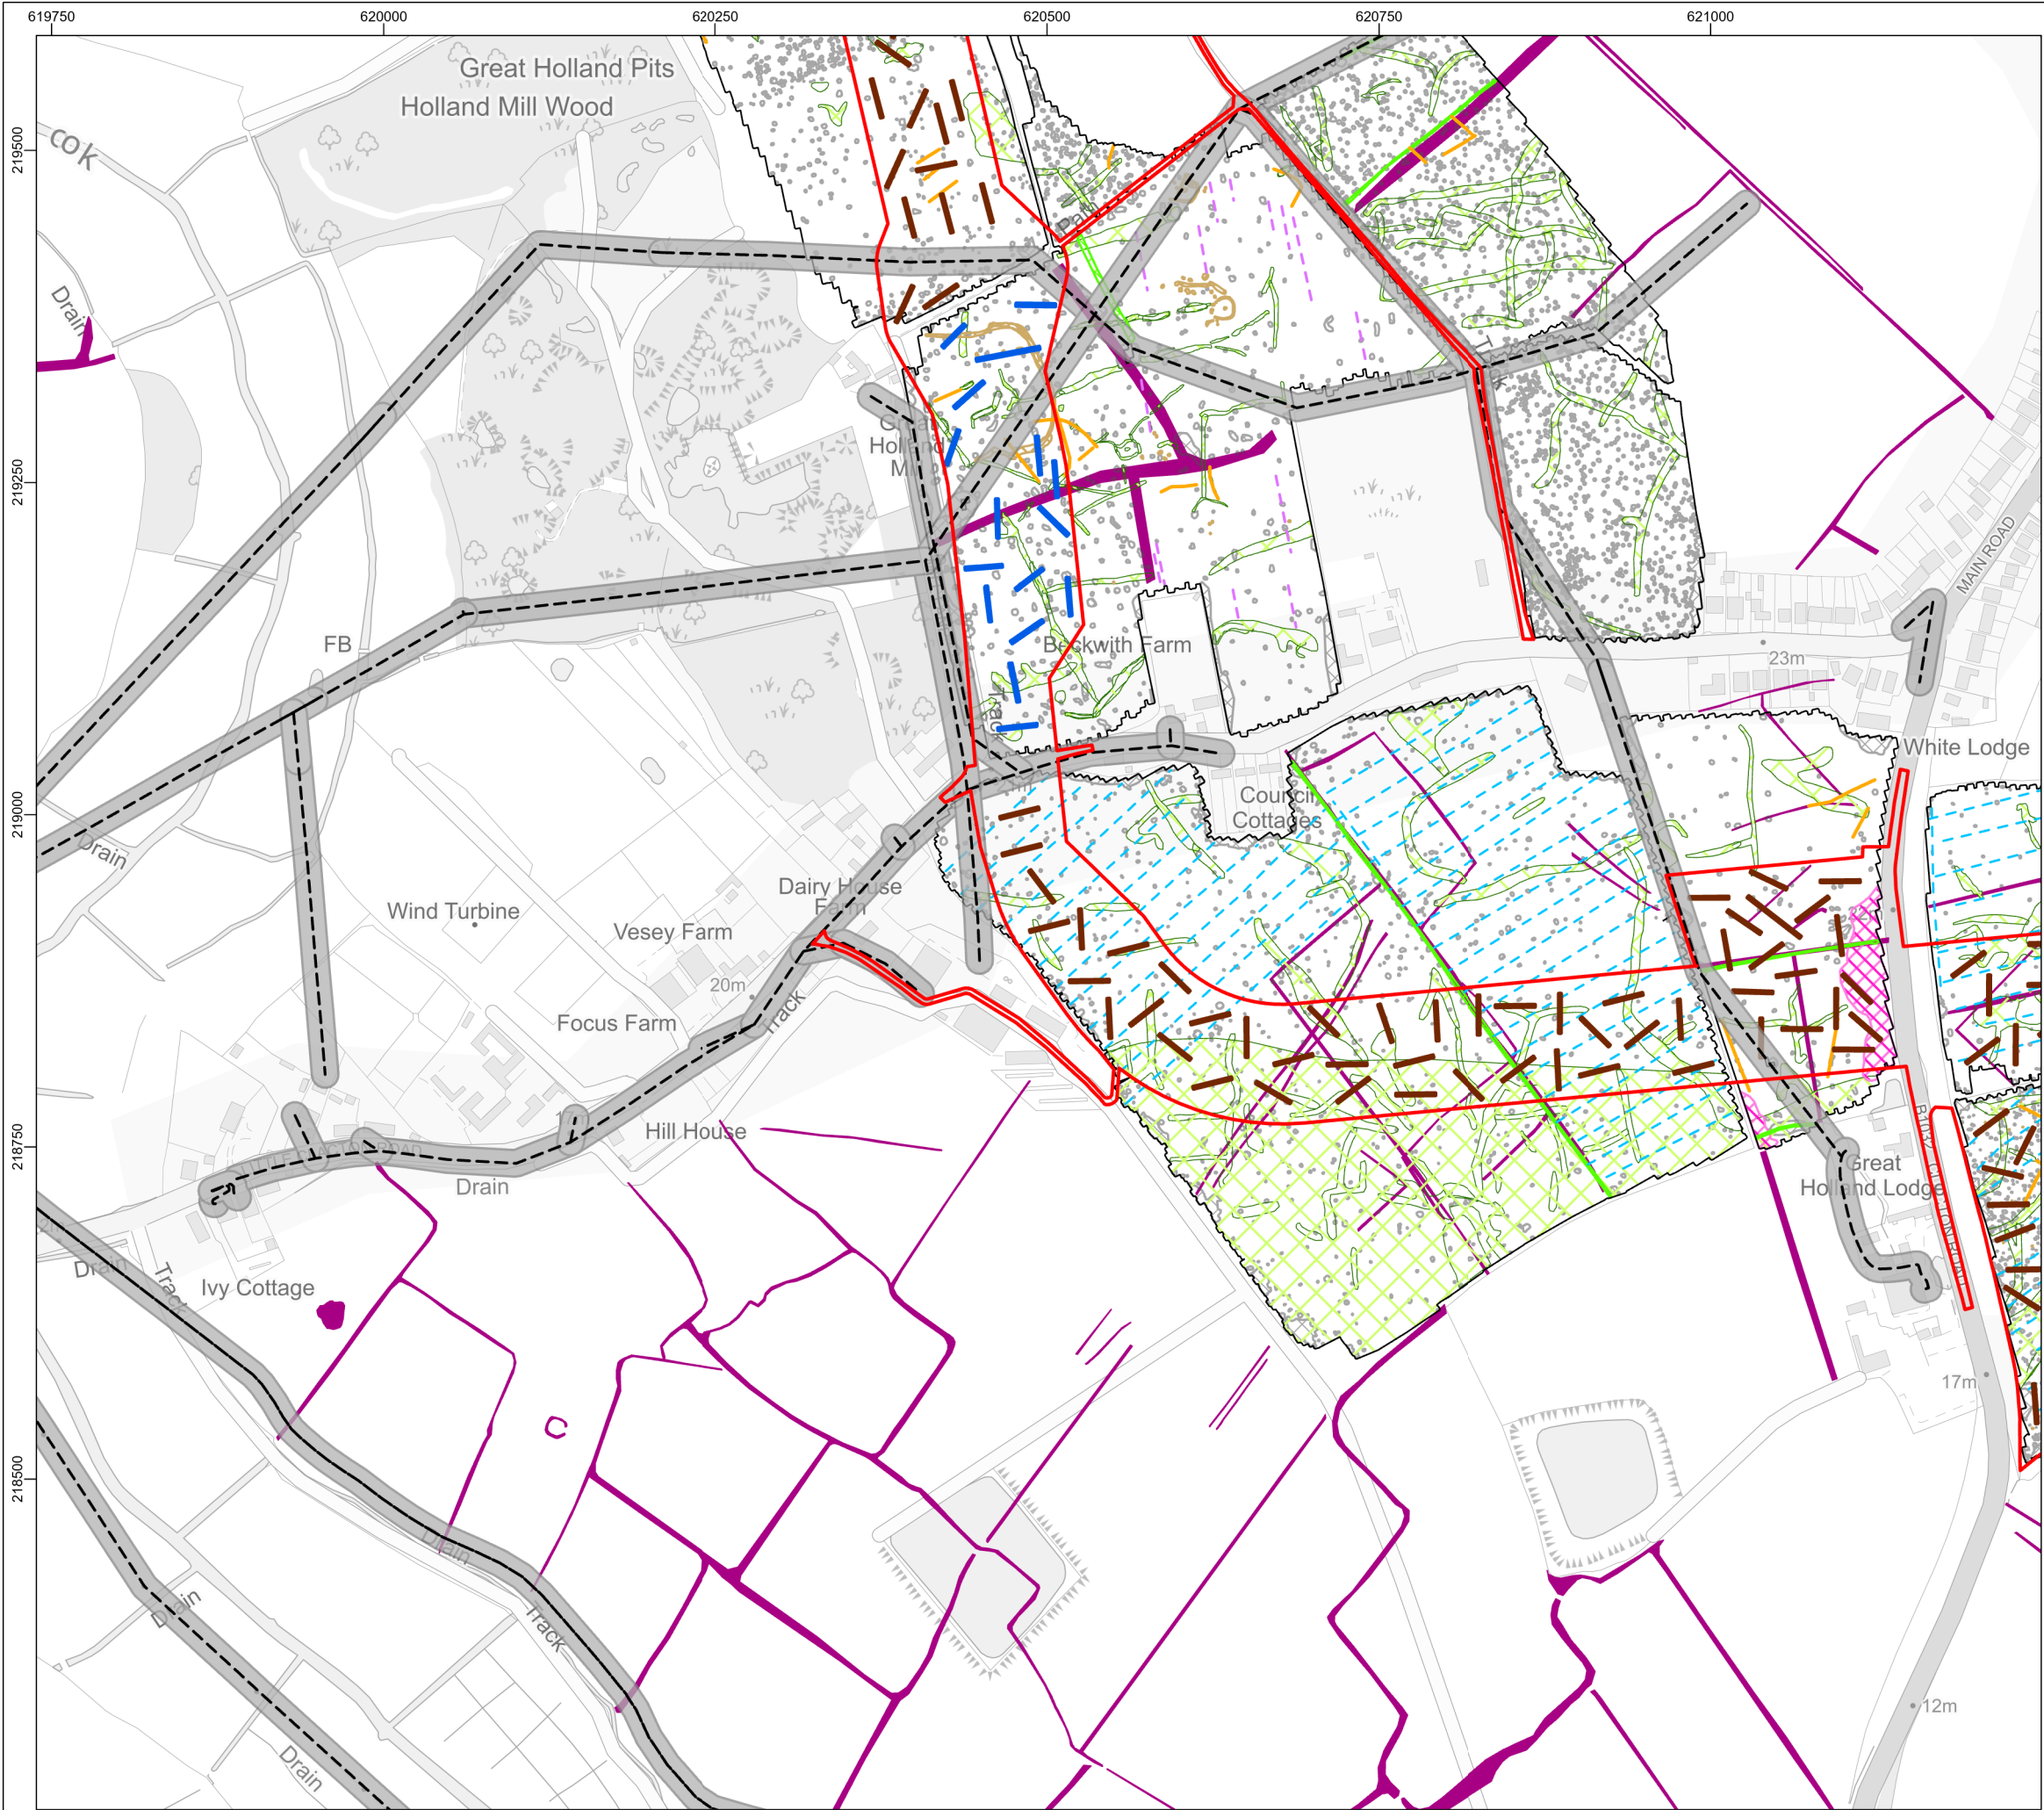

File ref: C:\Users\305050\OneDrive - Royal HaskoningDHV\E02 GIS\02_Shared\02_Figures\12_Examination\Deadline_4\Archaeology\OutlineWSI.aprx

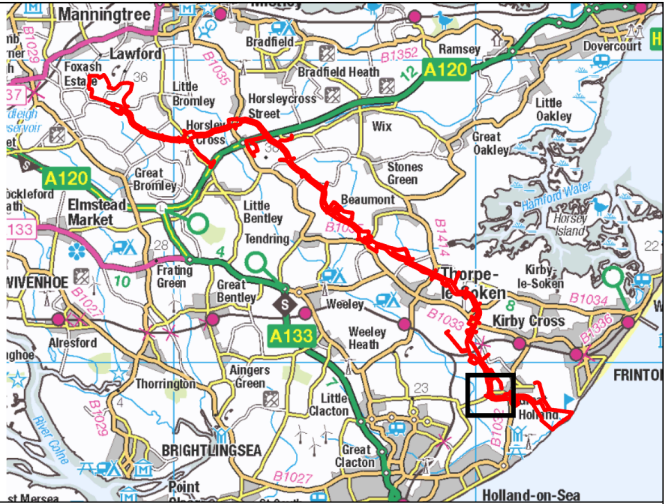

- Legend**
- Onshore Project Area
 - Overhead Power Line
 - Overhead Power Line 10m Buffer
 - Phase 1 Trench (Pre-consent)
 - Phase 2 Trench
 - APS Heritage Asset
- Geophysical Interpretation Survey Data**
- Detailed Survey Extent
 - Trend
 - Drain
 - Agricultural Feature
 - Ferrous
 - Possible Archaeology
 - Former Field Boundary
 - Increased Response
 - Geology

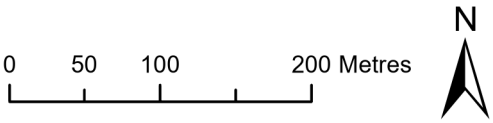

Data Source: © Atkins, 2023. © Wessex Archaeology, 2025. © APS, 2022.
© HaskoningDHV UK Ltd. 2025.
Contains Ordnance Survey data © Crown copyright and database rights 2025.
Drawing Title



Proposed Phase 2 Trench Plan

Rev	Date	Remarks	Drwn	Chkd
01	11/04/2025	First issue	FC	SM


Drawing Number	Figure Number
PB9244-RHD-ZZ-ON-DR-GS-0661	6c

Scale	Plot Size	Datum	Projection
1:5,000	A3	OSGB36	BNG



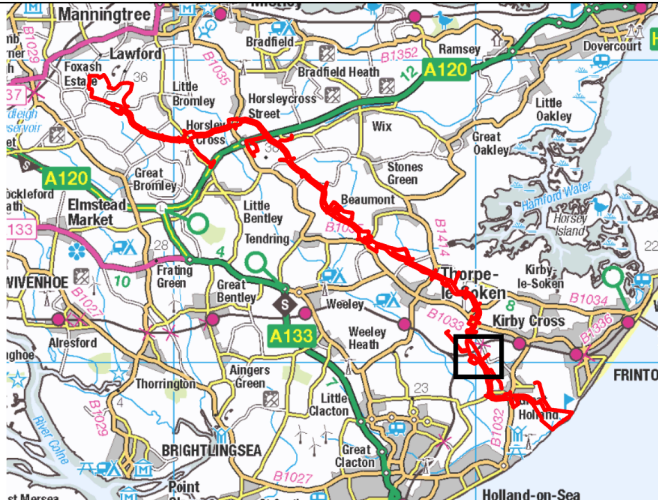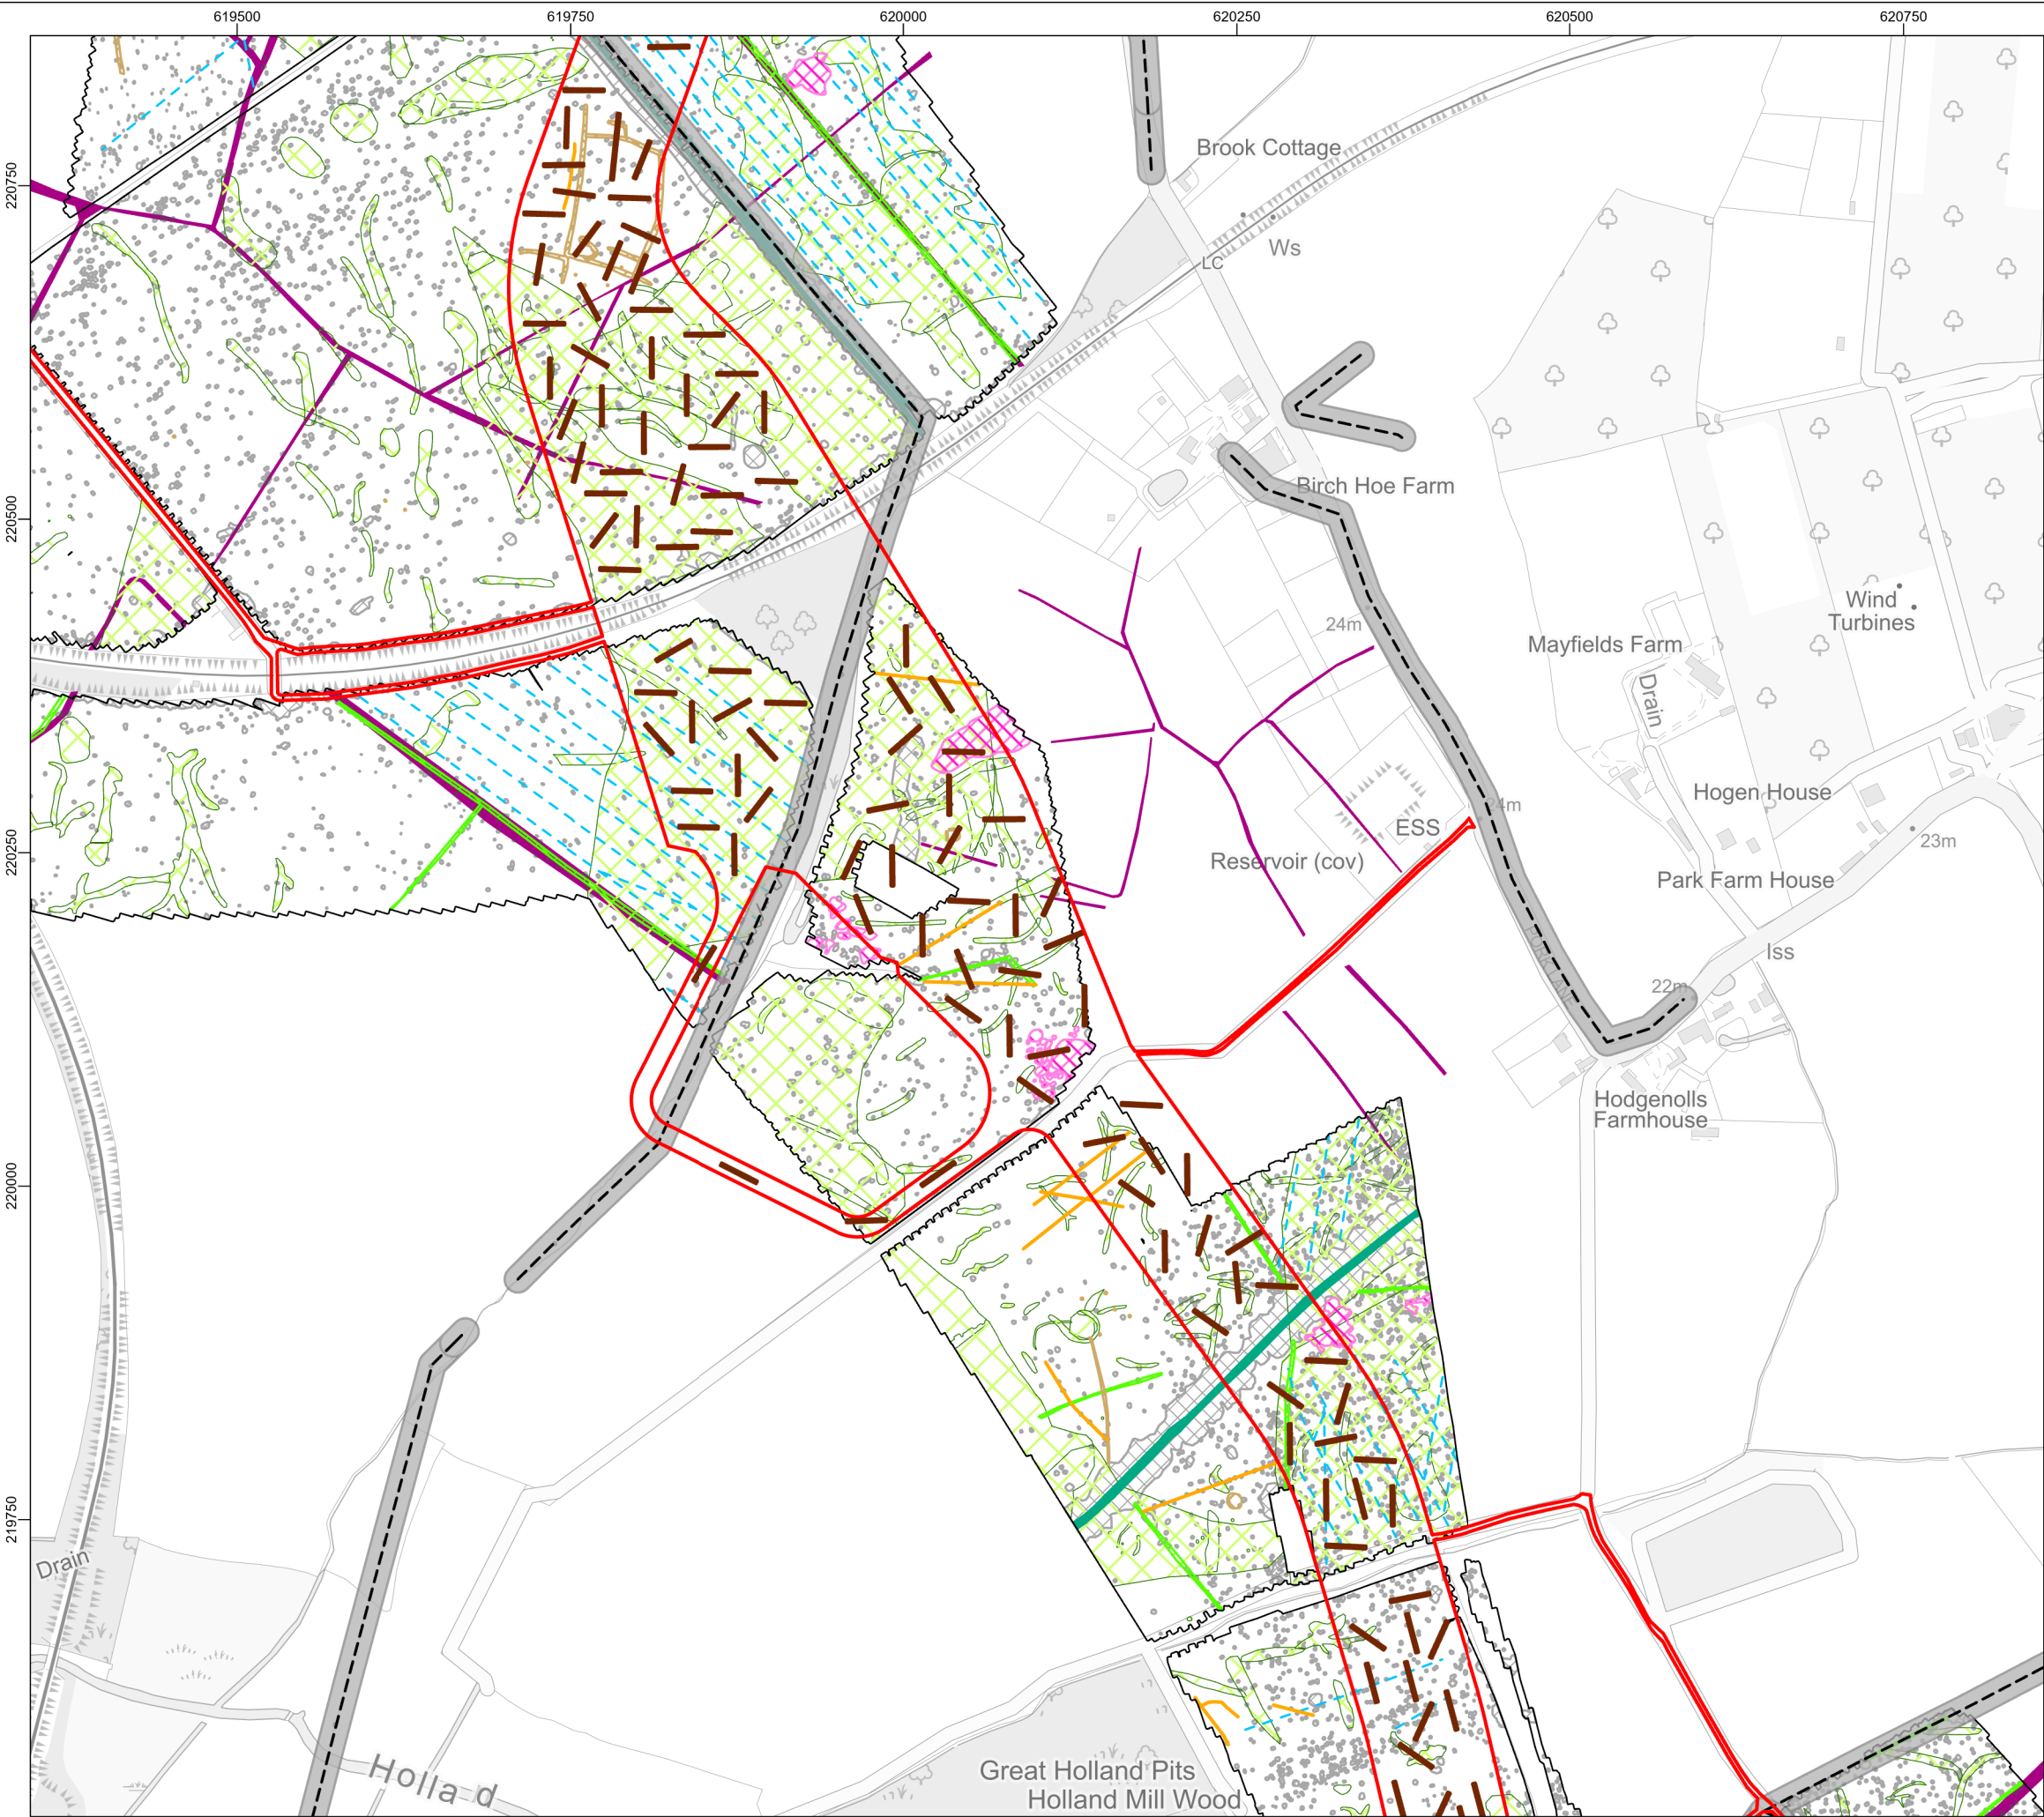

- Legend**
- Onshore Project Area
 - Overhead Power Line
 - Overhead Power Line 10m Buffer
 - Phase 2 Trench
 - APS Heritage Asset
- Geophysical Interpretation Survey Data**
- Detailed Survey Extent
 - Trend
 - Drain
 - Ferrous
 - Possible Archaeology
 - Modern Service
 - Former Field Boundary
 - Increased Response
 - Geology

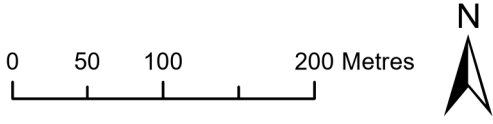

Data Source: © Atkins, 2023. © Wessex Archaeology, 2025. © APS, 2022.
© HaskoningDHV UK Ltd. 2025.
Contains Ordnance Survey data © Crown copyright and database rights 2025.

Drawing Title



Proposed Phase 2 Trench Plan

Rev	Date	Remarks	Drwn	Chkd
01	11/04/2025	First issue	FC	SM

Drawing Number	Figure Number
PB9244-RHD-ZZ-ON-DR-GS-0661	6d

Scale	Plot Size	Datum	Projection
1:5,000	A3	OSGB36	BNG



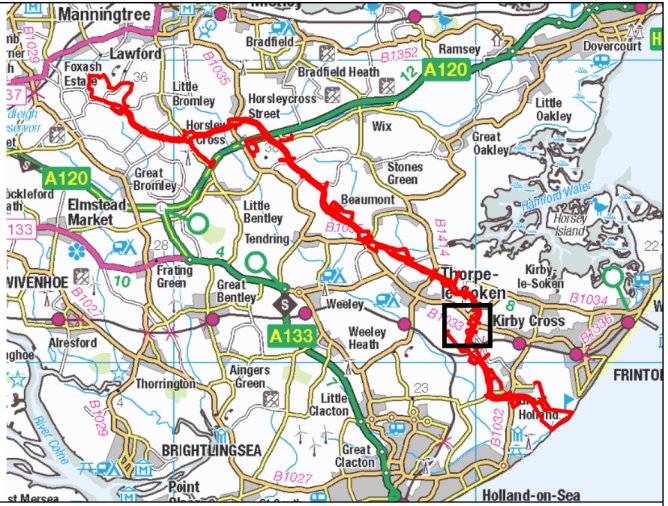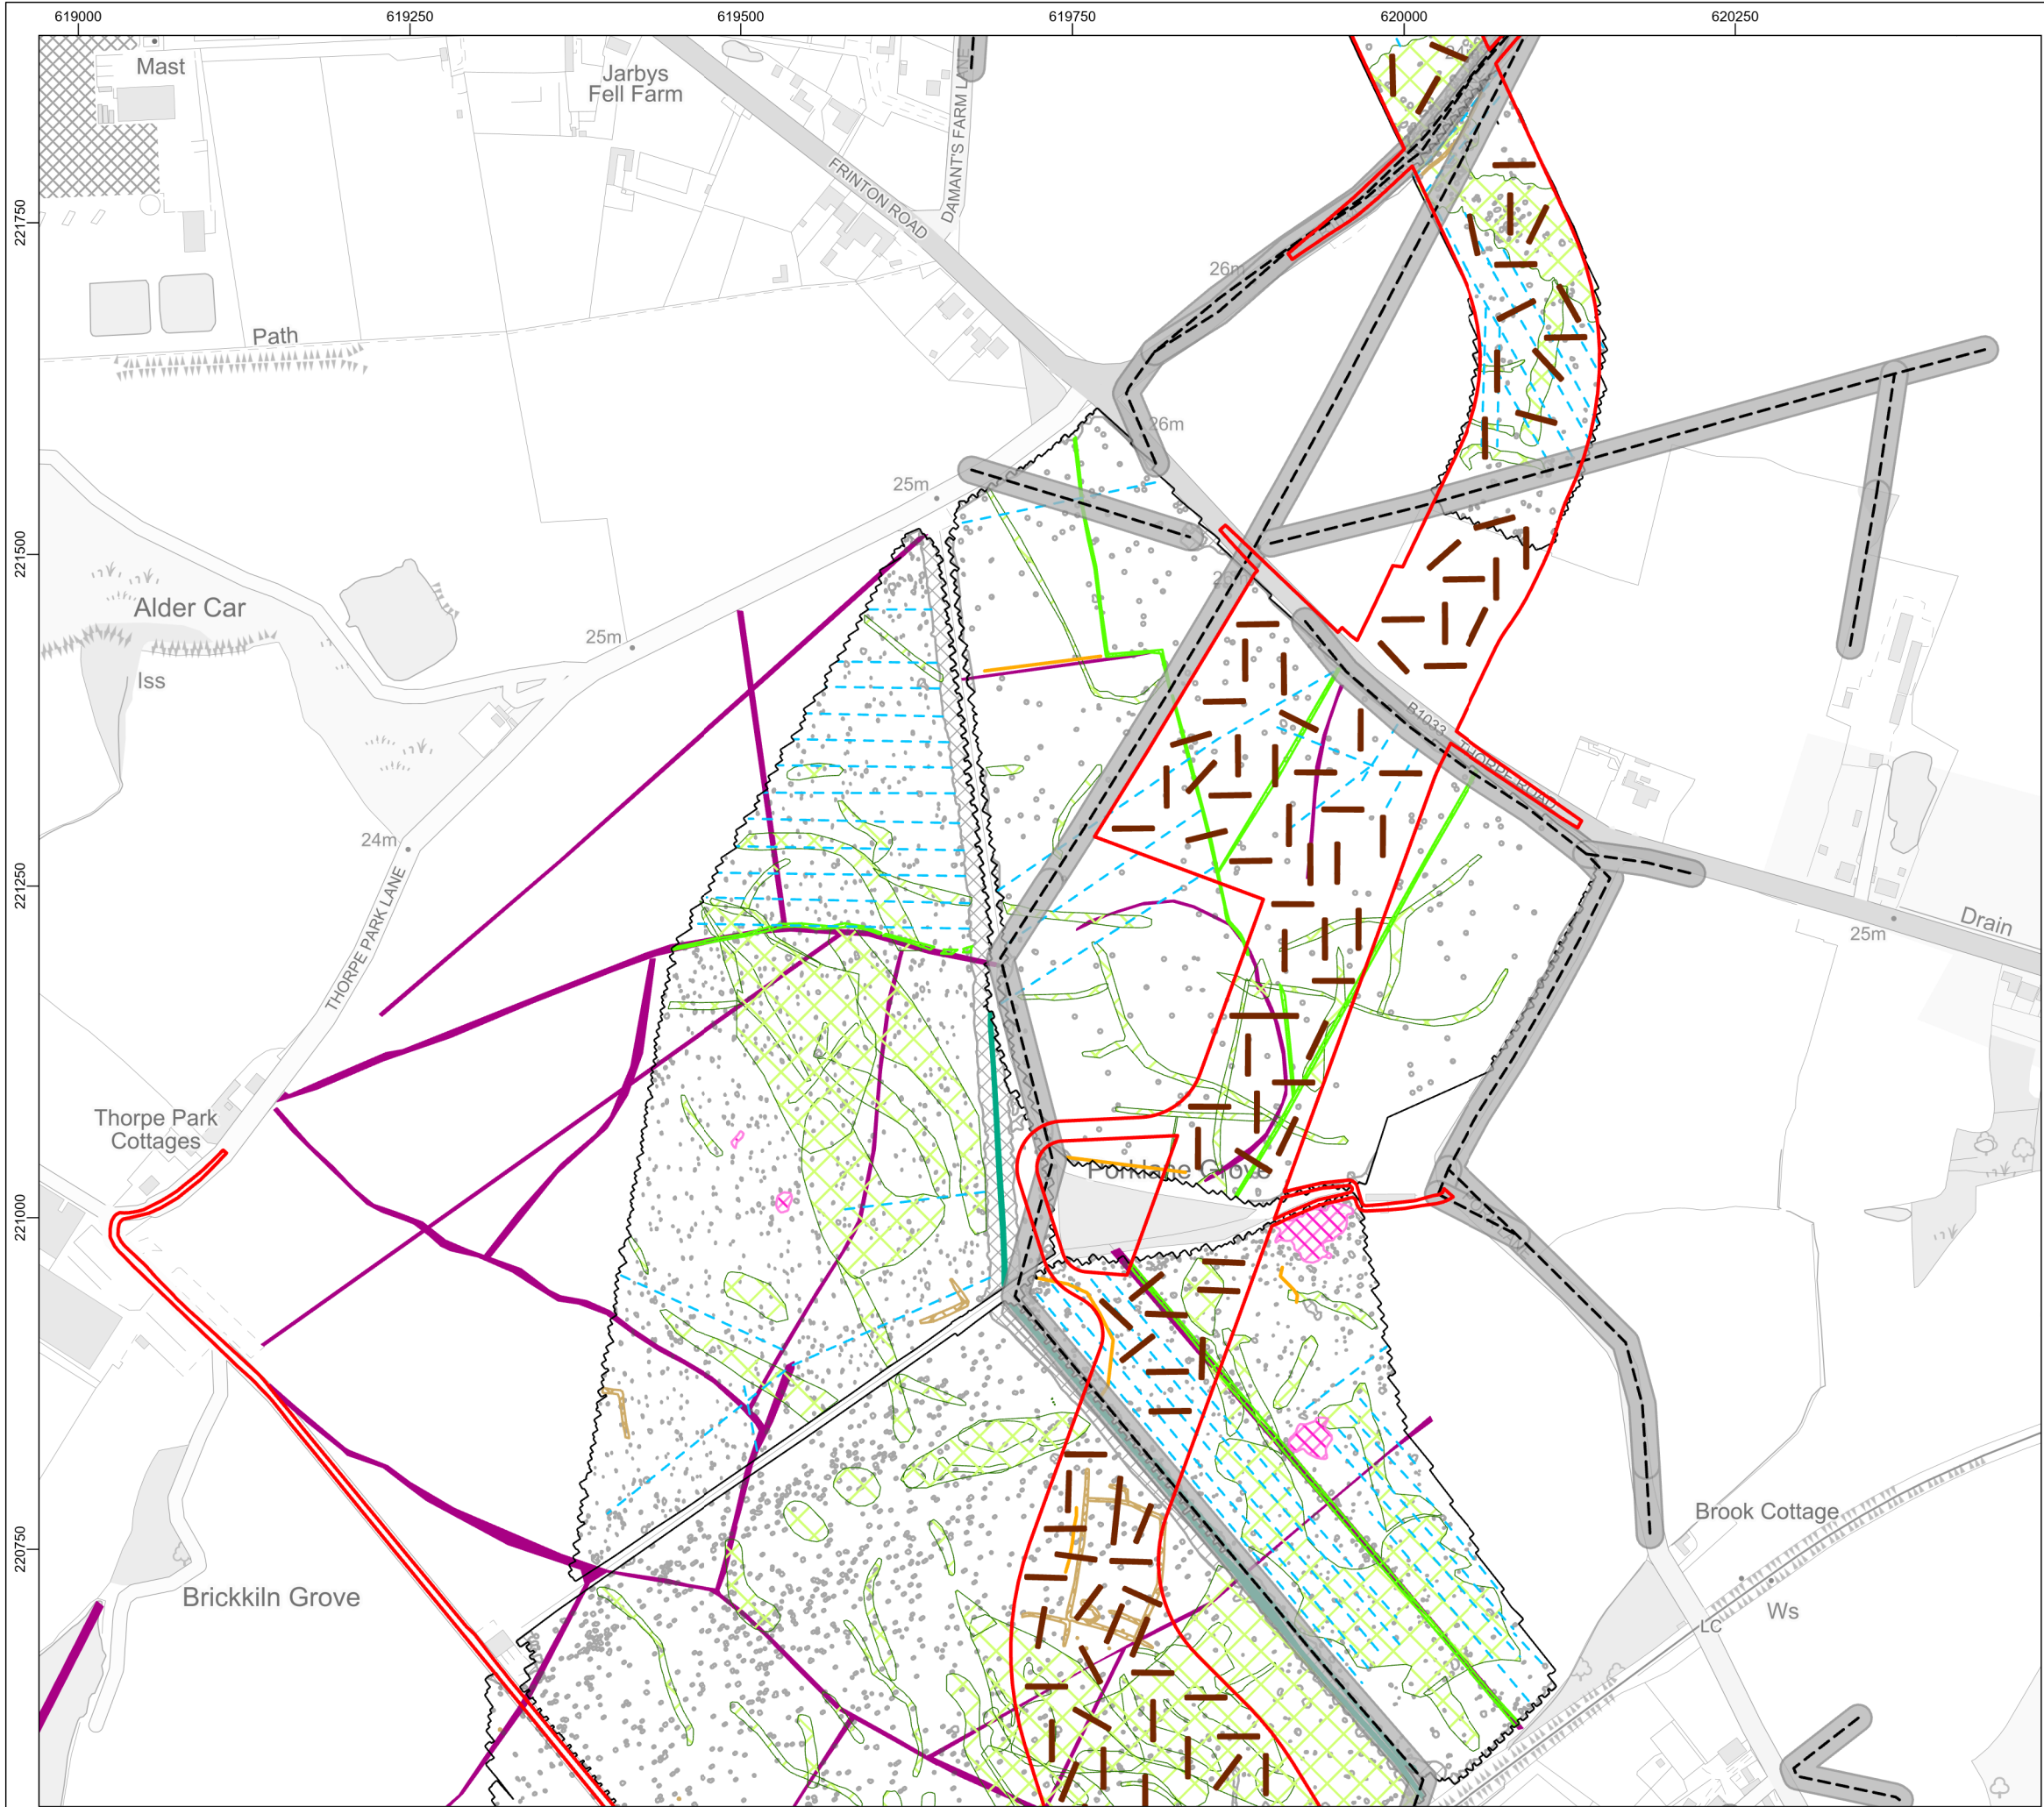

Legend

- Onshore Project Area
- Overhead Power Line
- Overhead Power Line 10m Buffer
- Phase 2 Trench
- APS Heritage Asset

Geophysical Interpretation Survey Data

- Detailed Survey Extent
- Trend
- Drain
- Ferrous
- Possible Archaeology
- Modern Service
- Former Field Boundary
- Increased Response
- Geology

0 50 100 200 Metres

N

Data Source: © Atkins, 2023. © Wessex Archaeology, 2025. © APS, 2022.
© HaskoningDHV UK Ltd. 2025.
Contains Ordnance Survey data © Crown copyright and database rights 2025.


Drawing Title

Proposed Phase 2 Trench Plan


Rev	Date	Remarks	Drwn	Chkd
01	11/04/2025	First issue	FC	SM

Drawing Number PB9244-RHD-ZZ-ON-DR-GS-0661		Figure Number 6e	
Scale 1:5,000	Plot Size A3	Datum OSGB36	Projection BNG



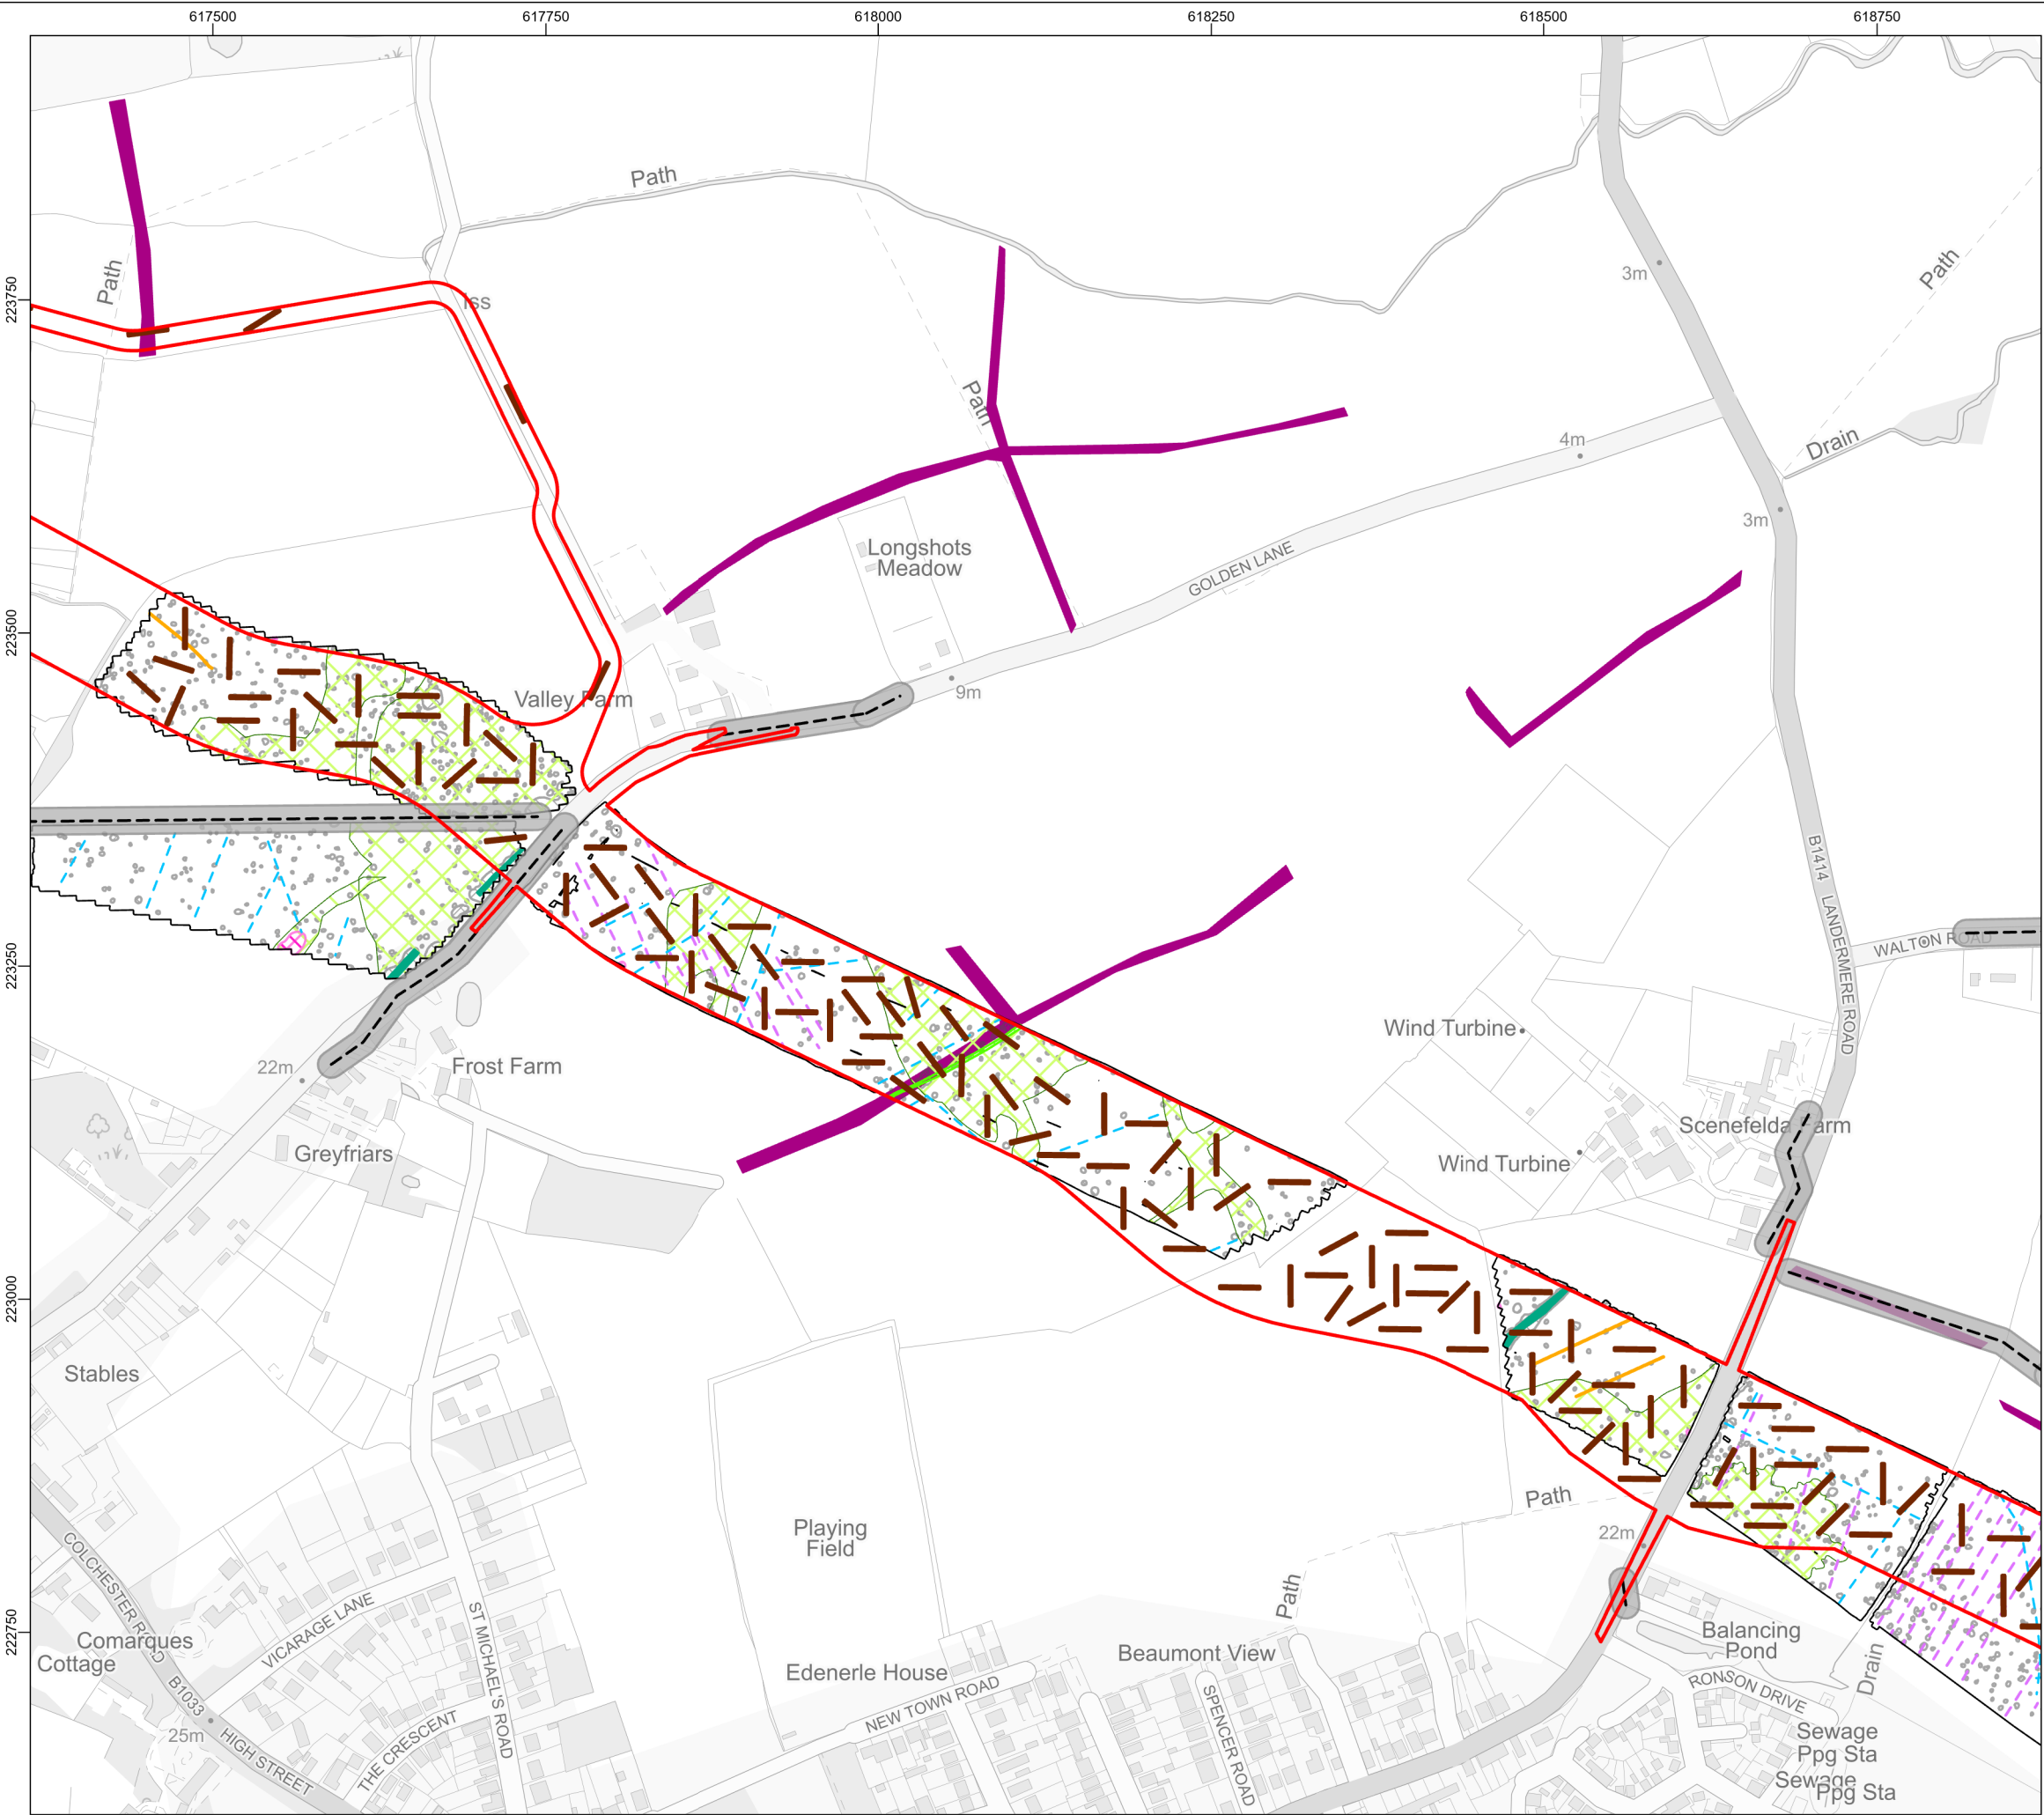

File ref: C:\Users\305050\OneDrive - Royal HaskoningDHV\02 GIS\02_Shared\02_Figures\12_Examination\Deadline_4\Archaeology\OutlineWSI.aprx

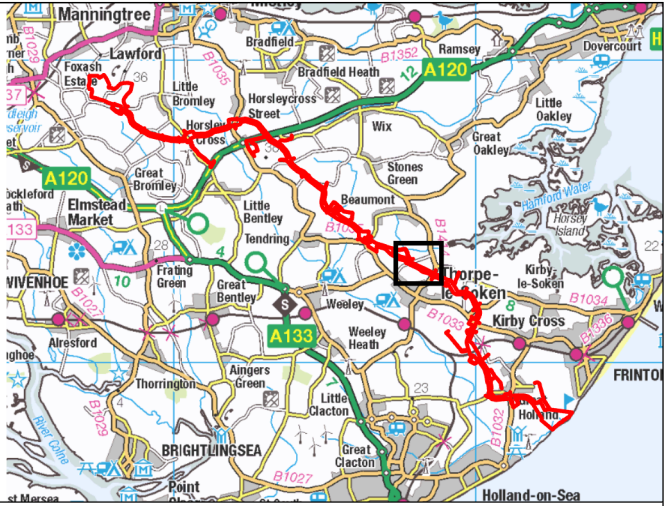


Legend

- Onshore Project Area
- Overhead Power Line
- Overhead Power Line 10m Buffer
- Phase 2 Trench
- APS Heritage Asset

Geophysical Interpretation Survey Data

- Detailed Survey Extent
- Trend
- Drain
- Agricultural Feature
- Ferrous
- Modern Service
- Former Field Boundary
- Increased Response
- Geology

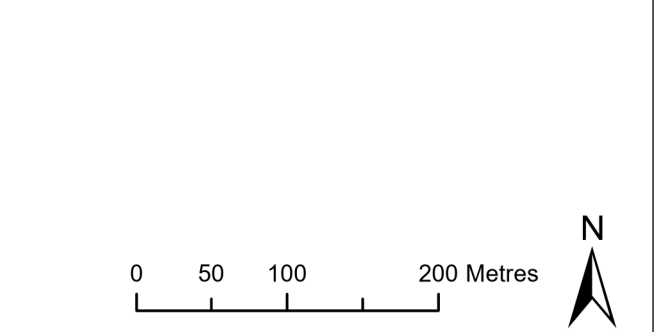

Data Source: © Atkins, 2023. © Wessex Archaeology, 2025. © APS, 2022.
© HaskoningDHV UK Ltd. 2025.
Contains Ordnance Survey data © Crown copyright and database rights 2025.

Drawing Title

Proposed Phase 2 Trench Plan

Rev	Date	Remarks	Drwn	Chkd
01	11/04/2025	First issue	FC	SM

Drawing Number	Figure Number
PB9244-RHD-ZZ-ON-DR-GS-0661	6g



Scale	Plot Size	Datum	Projection
1:5,000	A3	OSGB36	BNG



Royal HaskoningDHV
Enhancing Society Together



NORTH FALLS
Offshore Wind Farm

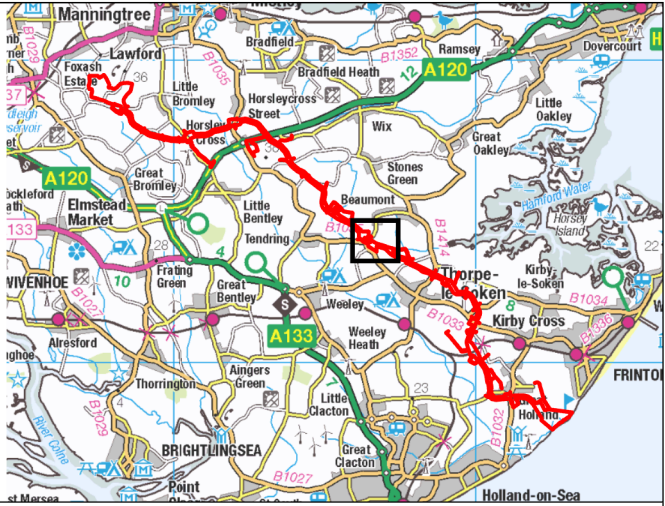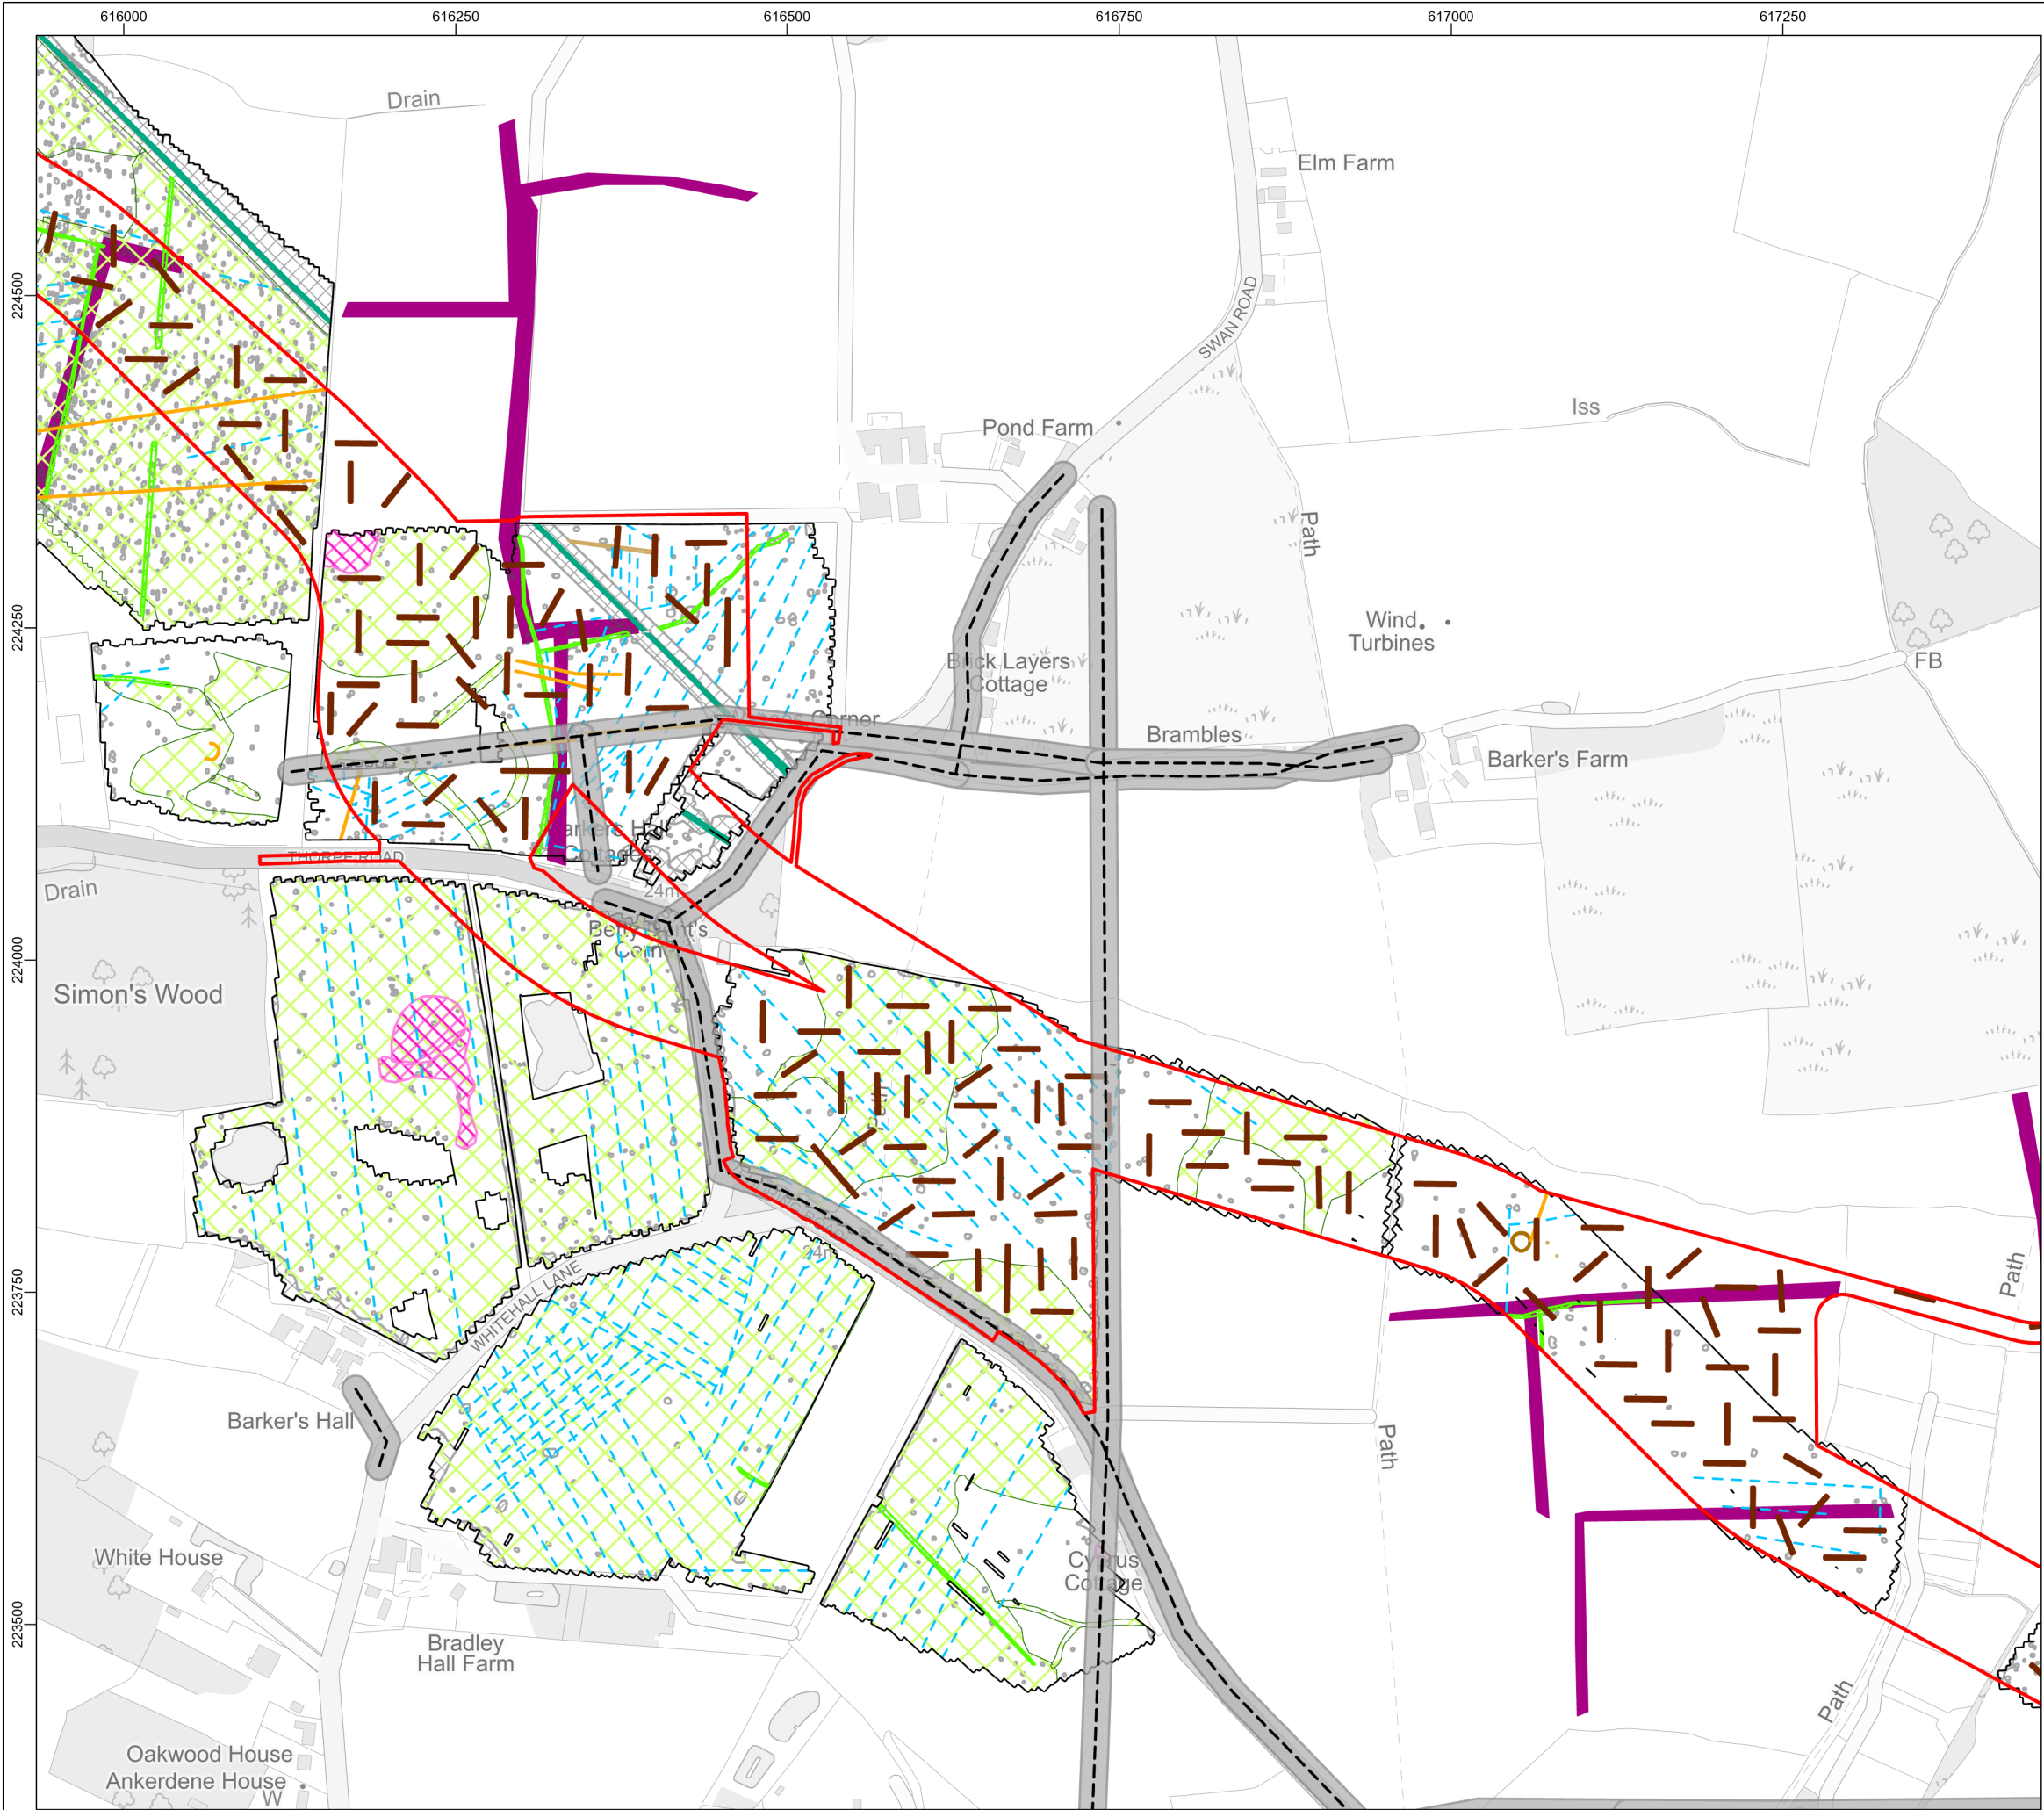


Legend

- Onshore Project Area
- Overhead Power Line
- Overhead Power Line 10m Buffer
- Phase 2 Trench
- APS Heritage Asset

Geophysical Interpretation Survey Data

- Detailed Survey Extent
- Trend
- Drain
- Ferrous
- Archaeology
- Possible Archaeology
- Modern Service
- Former Field Boundary
- Increased Response
- Geology

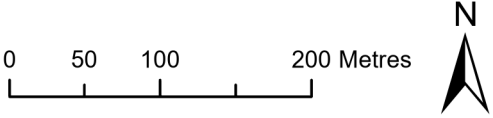



Data Source: © Atkins, 2023. © Wessex Archaeology, 2025. © APS, 2022.
© HaskoningDHV UK Ltd. 2025.
Contains Ordnance Survey data © Crown copyright and database rights 2025.
Drawing Title

Proposed Phase 2 Trench Plan


Rev	Date	Remarks	Drwn	Chkd
01	11/04/2025	First issue	FC	SM

Drawing Number PB9244-RHD-ZZ-ON-DR-GS-0661		Figure Number 6h	
Scale 1:5,000	Plot Size A3	Datum OSGB36	Projection BNG



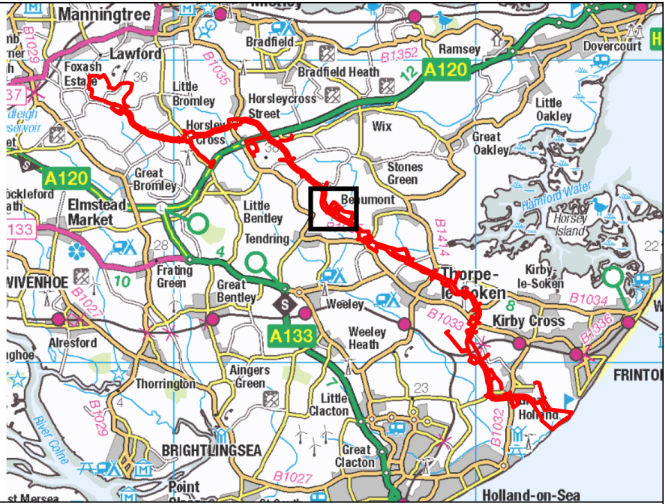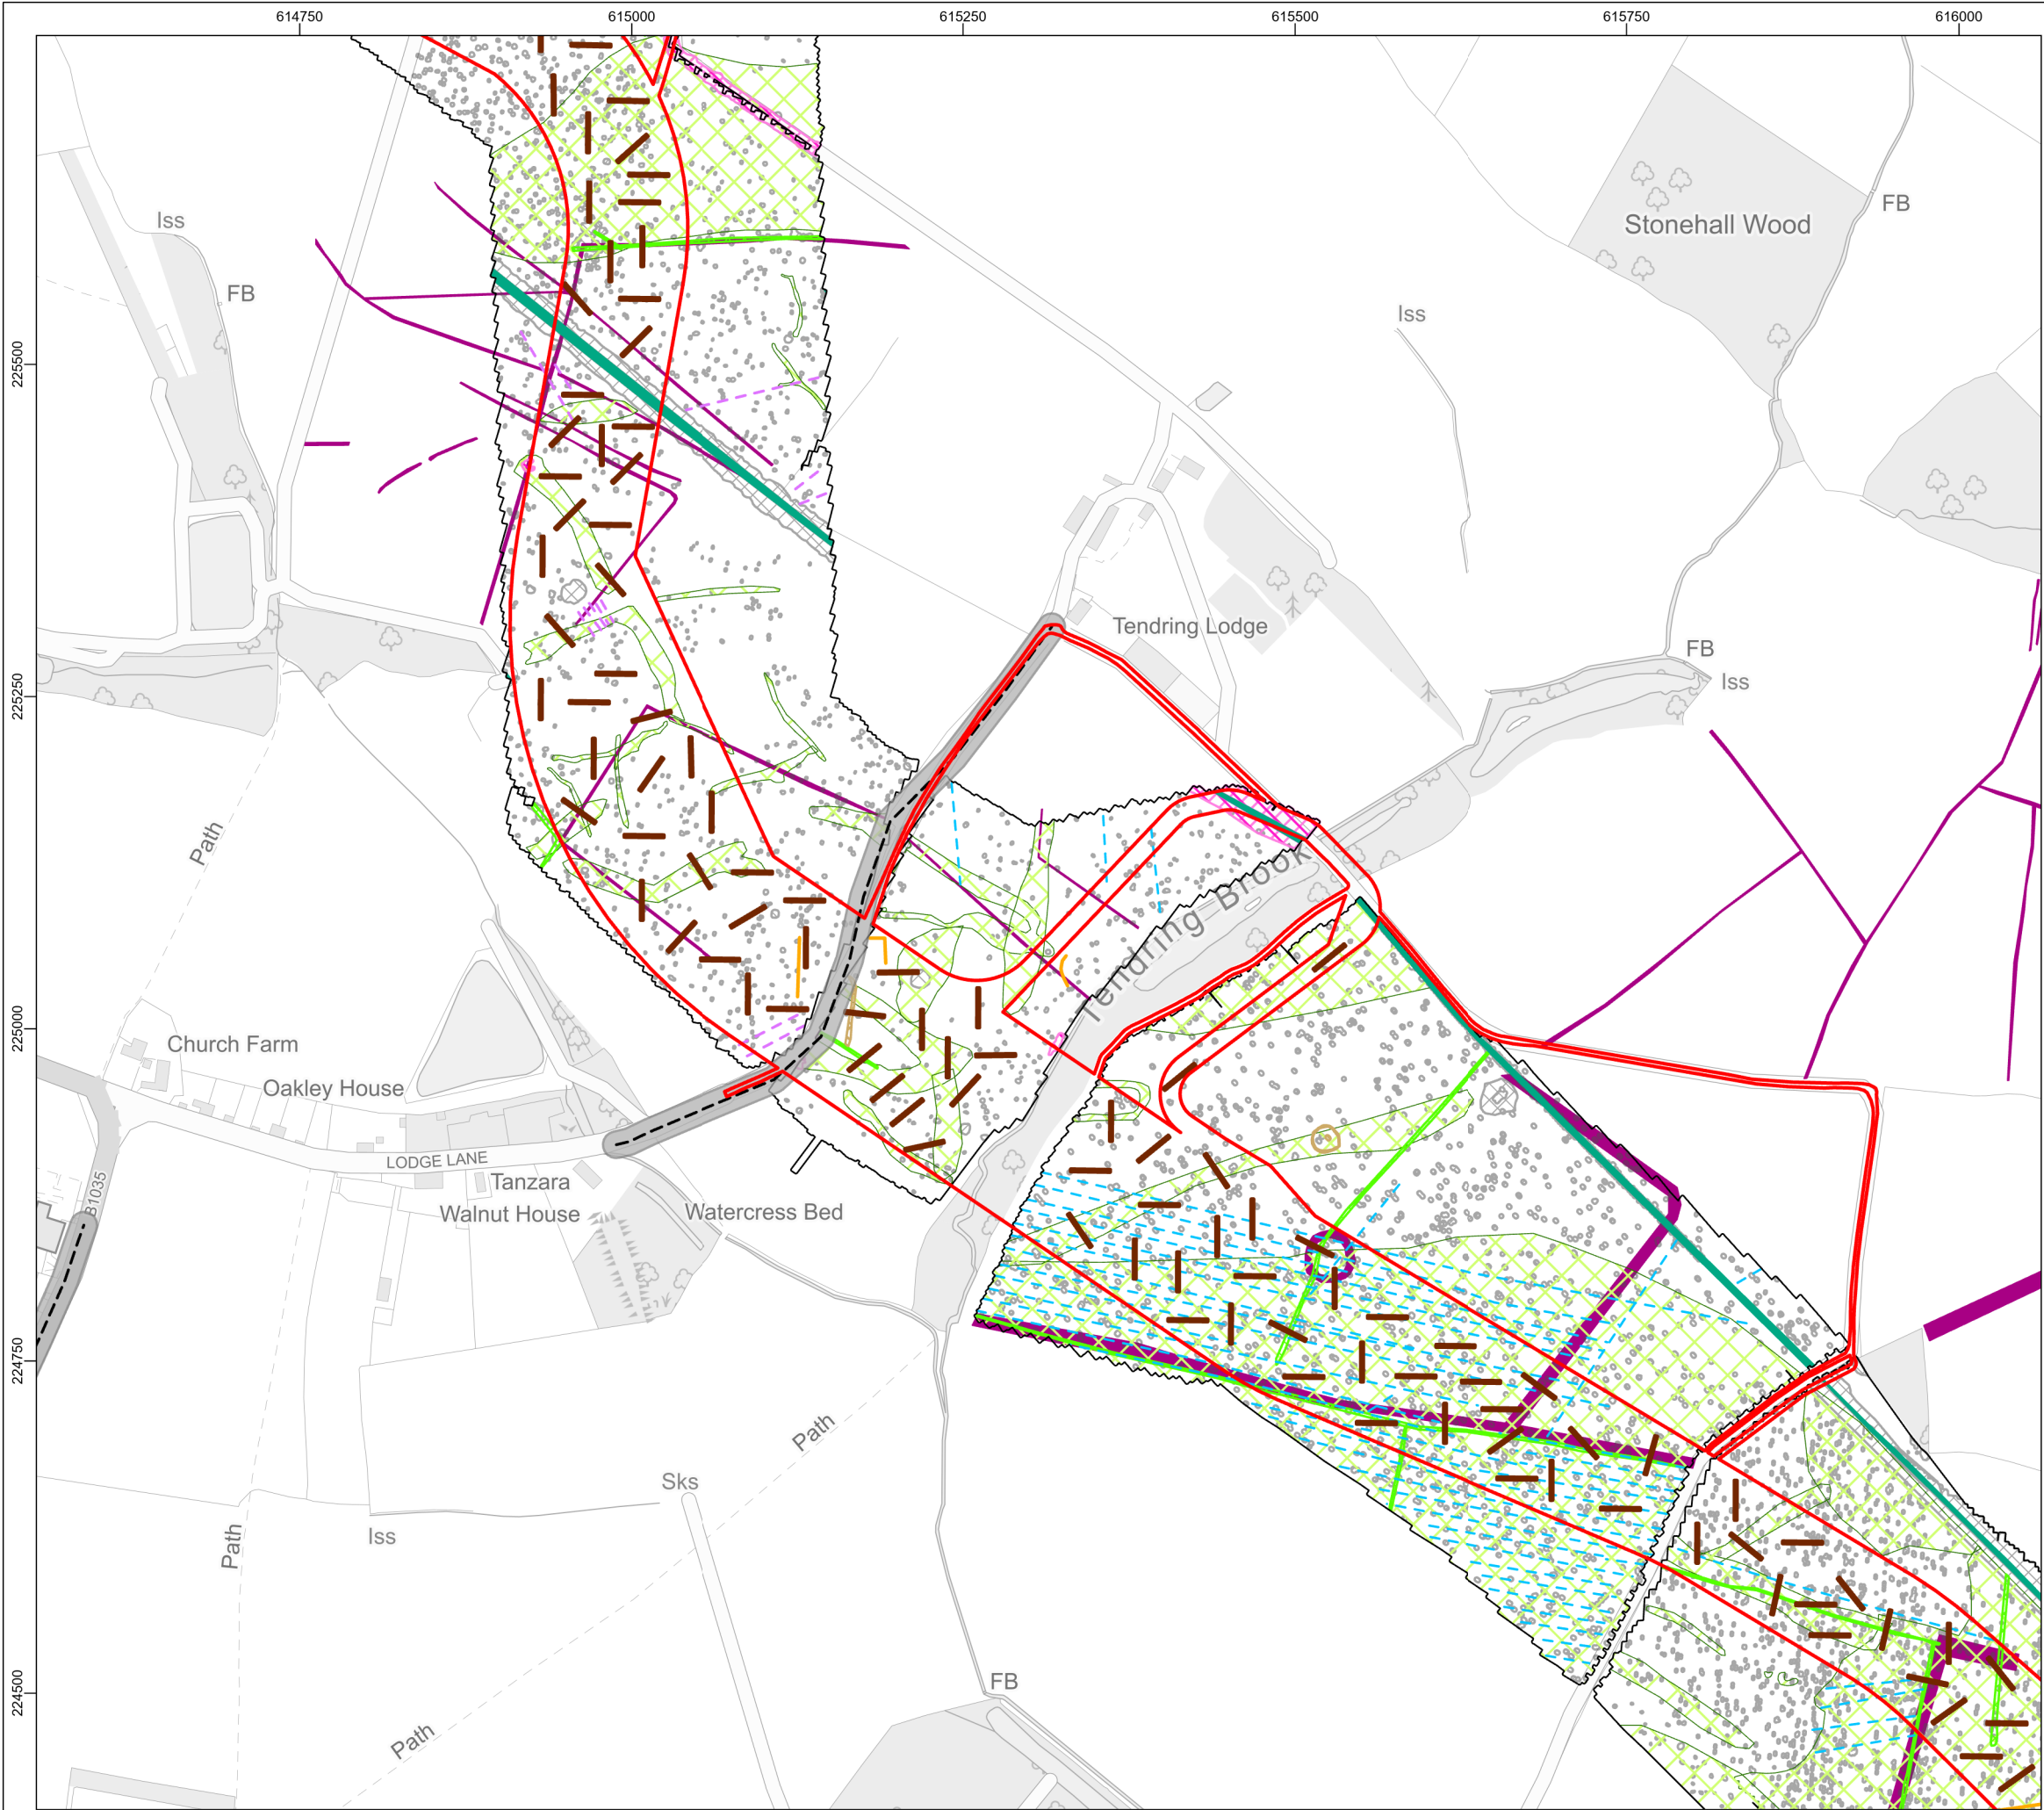

- Legend**
- Onshore Project Area
 - Overhead Power Line
 - Overhead Power Line 10m Buffer
 - Phase 2 Trench
 - APS Heritage Asset
- Geophysical Interpretation Survey Data**
- Detailed Survey Extent
 - Trend
 - Drain
 - Agricultural Feature
 - Ferrous
 - Possible Archaeology
 - Modern Service
 - Former Field Boundary
 - Increased Response
 - Geology

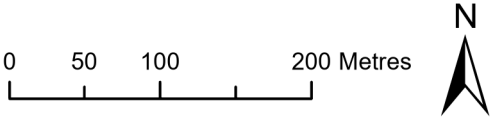

Data Source: © Atkins, 2023. © Wessex Archaeology, 2025. © APS, 2022.
© HaskoningDHV UK Ltd. 2025.
Contains Ordnance Survey data © Crown copyright and database rights 2025.
Drawing Title


Proposed Phase 2 Trench Plan

Rev	Date	Remarks	Drwn	Chkd
01	11/04/2025	First issue	FC	SM


Drawing Number	Figure Number
PB9244-RHD-ZZ-ON-DR-GS-0661	6i

Scale	Plot Size	Datum	Projection
1:5,000	A3	OSGB36	BNG




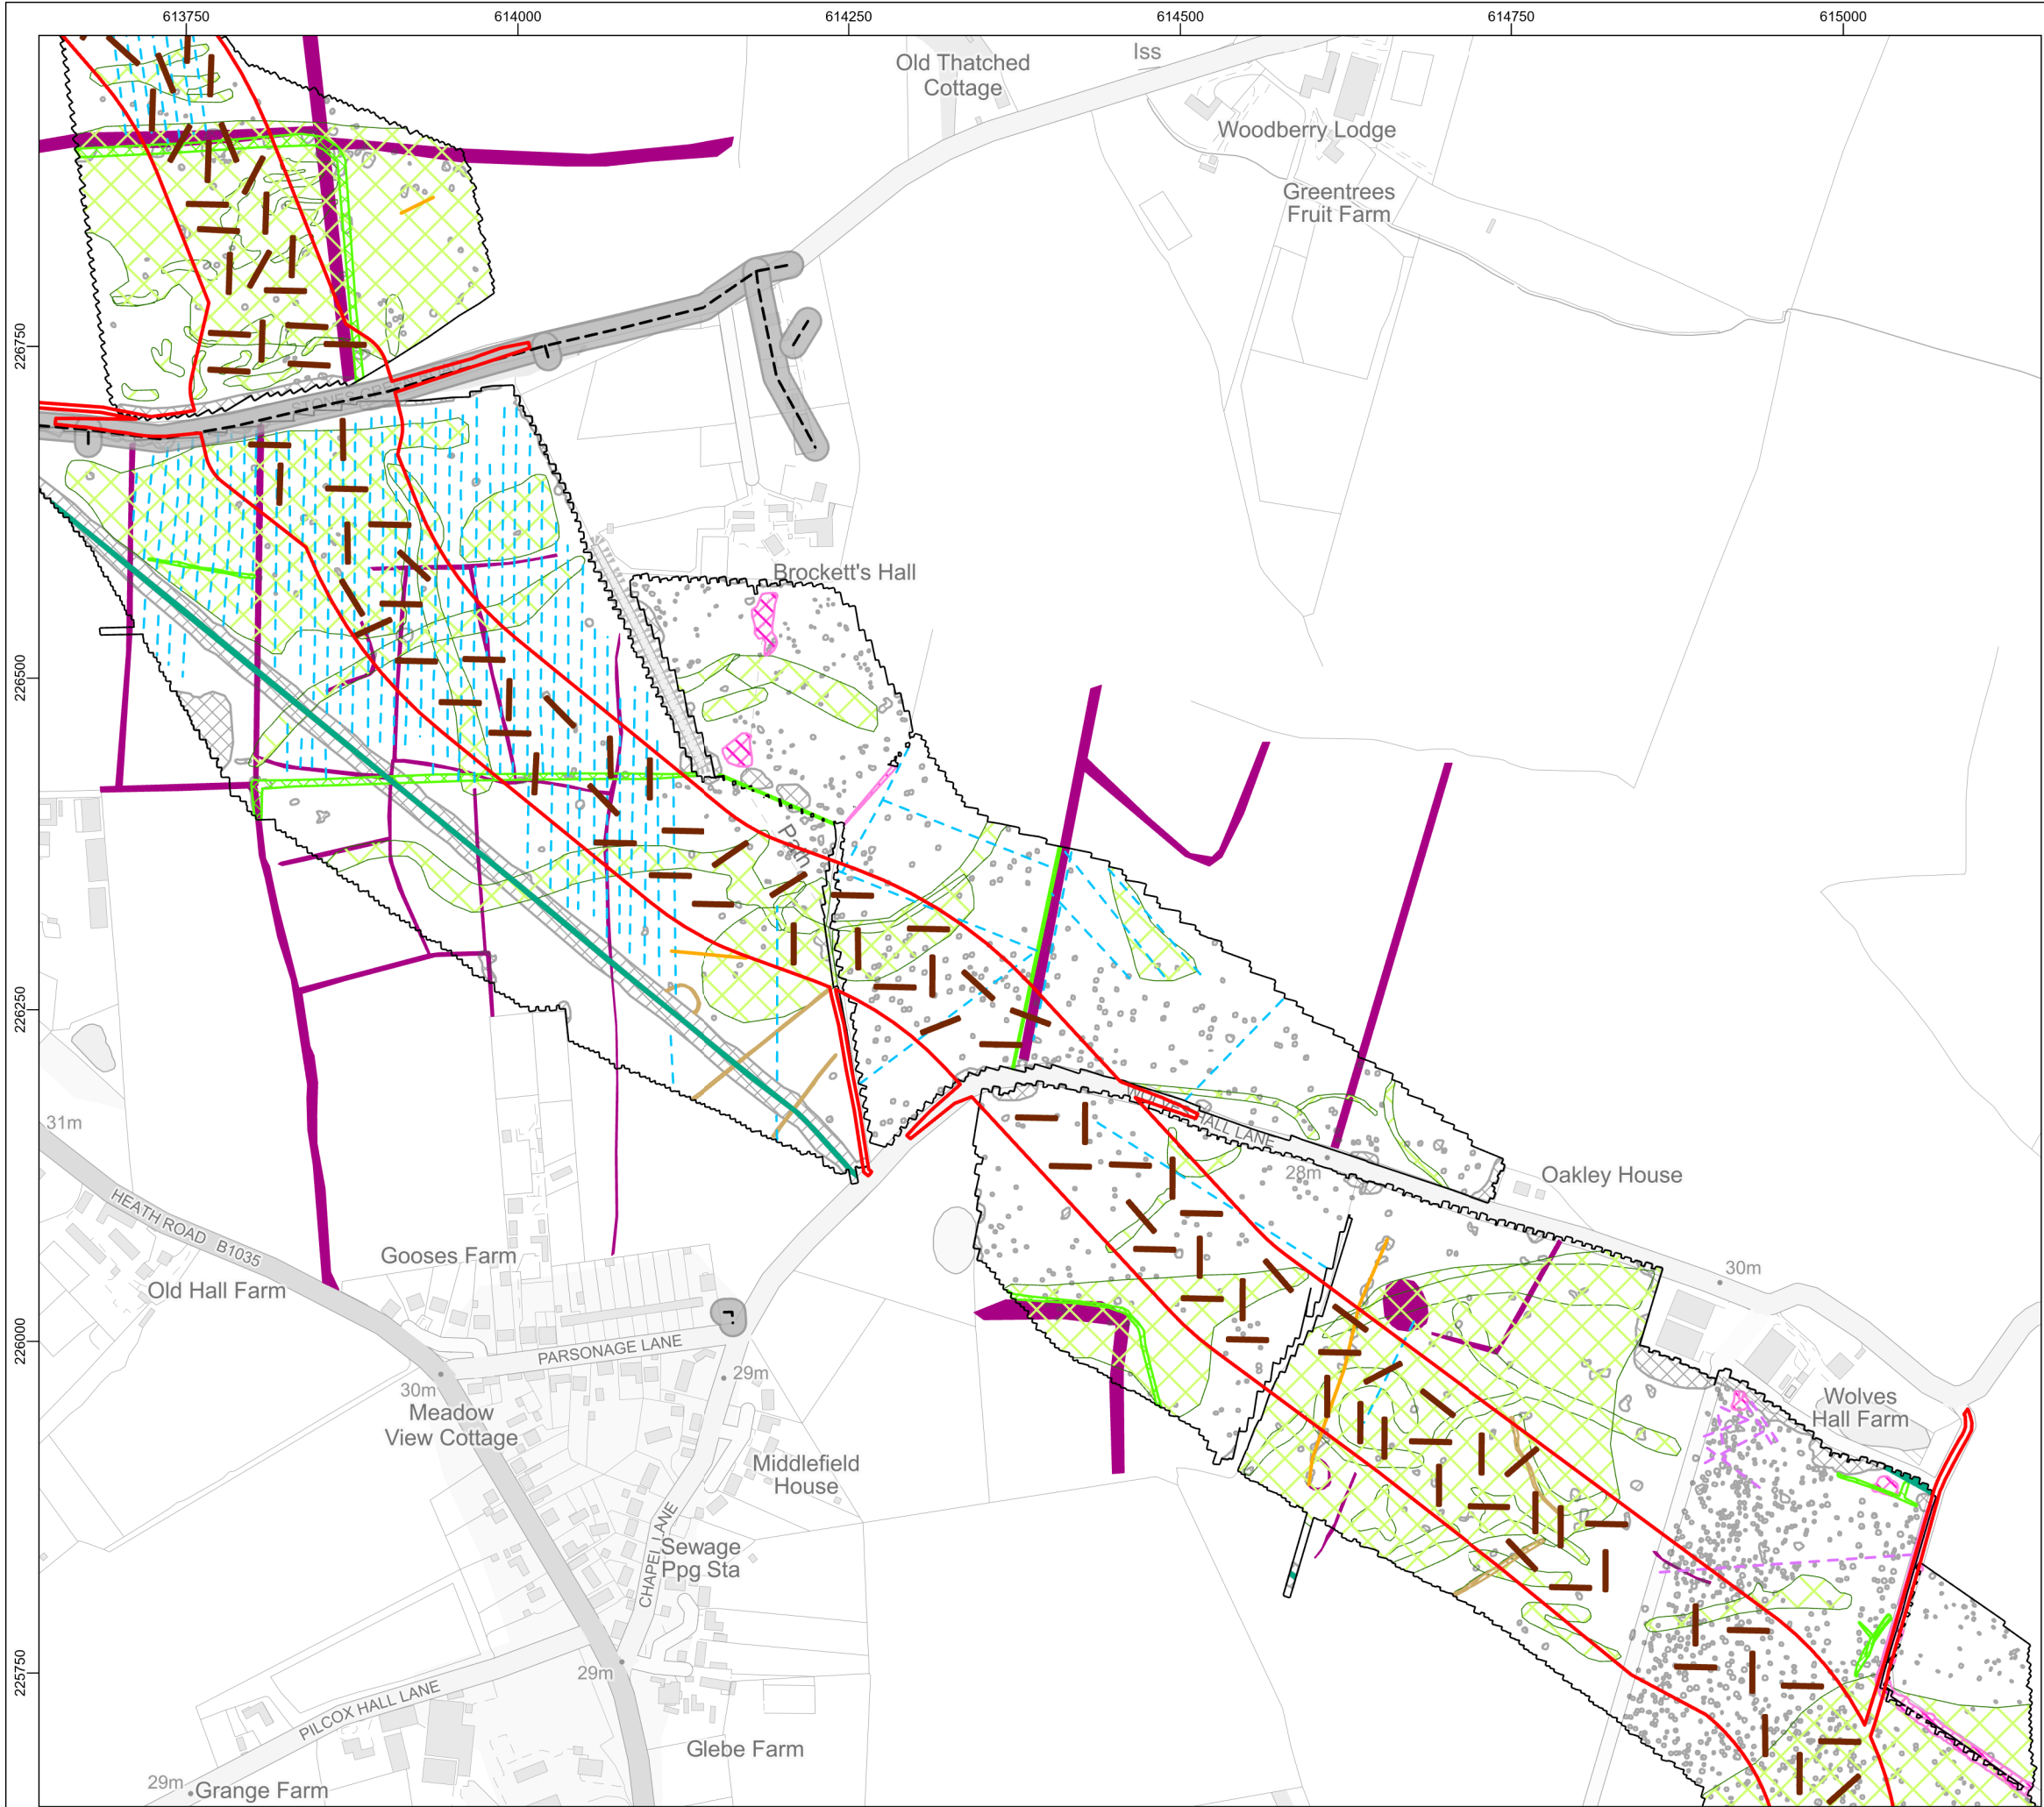

File ref: C:\Users\305050\OneDrive - Royal HaskoningDHV\E02 GIS\02_Shared\02_Figures\12_Examination\Deadline_4\Archaeology\OutlineWSI.aprx

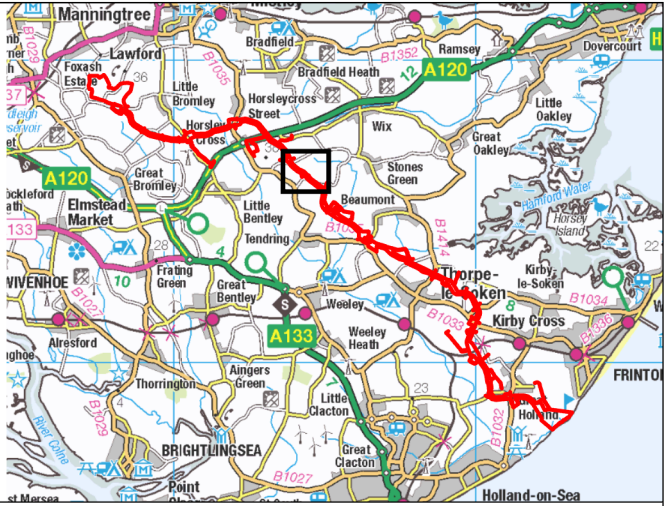

- Legend**
- Onshore Project Area
 - Overhead Power Line
 - Overhead Power Line 10m Buffer
 - Phase 2 Trench
 - APS Heritage Asset
- Geophysical Interpretation Survey Data**
- Detailed Survey Extent
 - Trend
 - Drain
 - Agricultural Feature
 - Ferrous
 - Possible Archaeology
 - Modern Service
 - Former Field Boundary
 - Increased Response
 - Geology

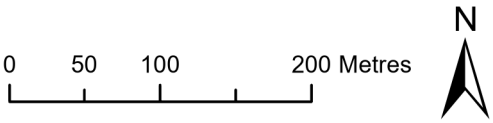

Data Source: © Atkins, 2023. © Wessex Archaeology, 2025. © APS, 2022.
© HaskoningDHV UK Ltd. 2025.
Contains Ordnance Survey data © Crown copyright and database rights 2025.
Drawing Title



Proposed Phase 2 Trench Plan

Rev	Date	Remarks	Drwn	Chkd
01	11/04/2025	First issue	FC	SM


Drawing Number	Figure Number
PB9244-RHD-ZZ-ON-DR-GS-0661	6j

Scale	Plot Size	Datum	Projection
1:5,000	A3	OSGB36	BNG



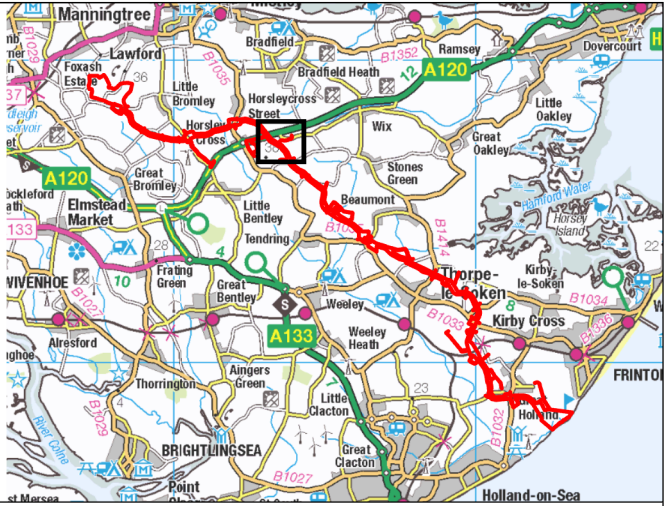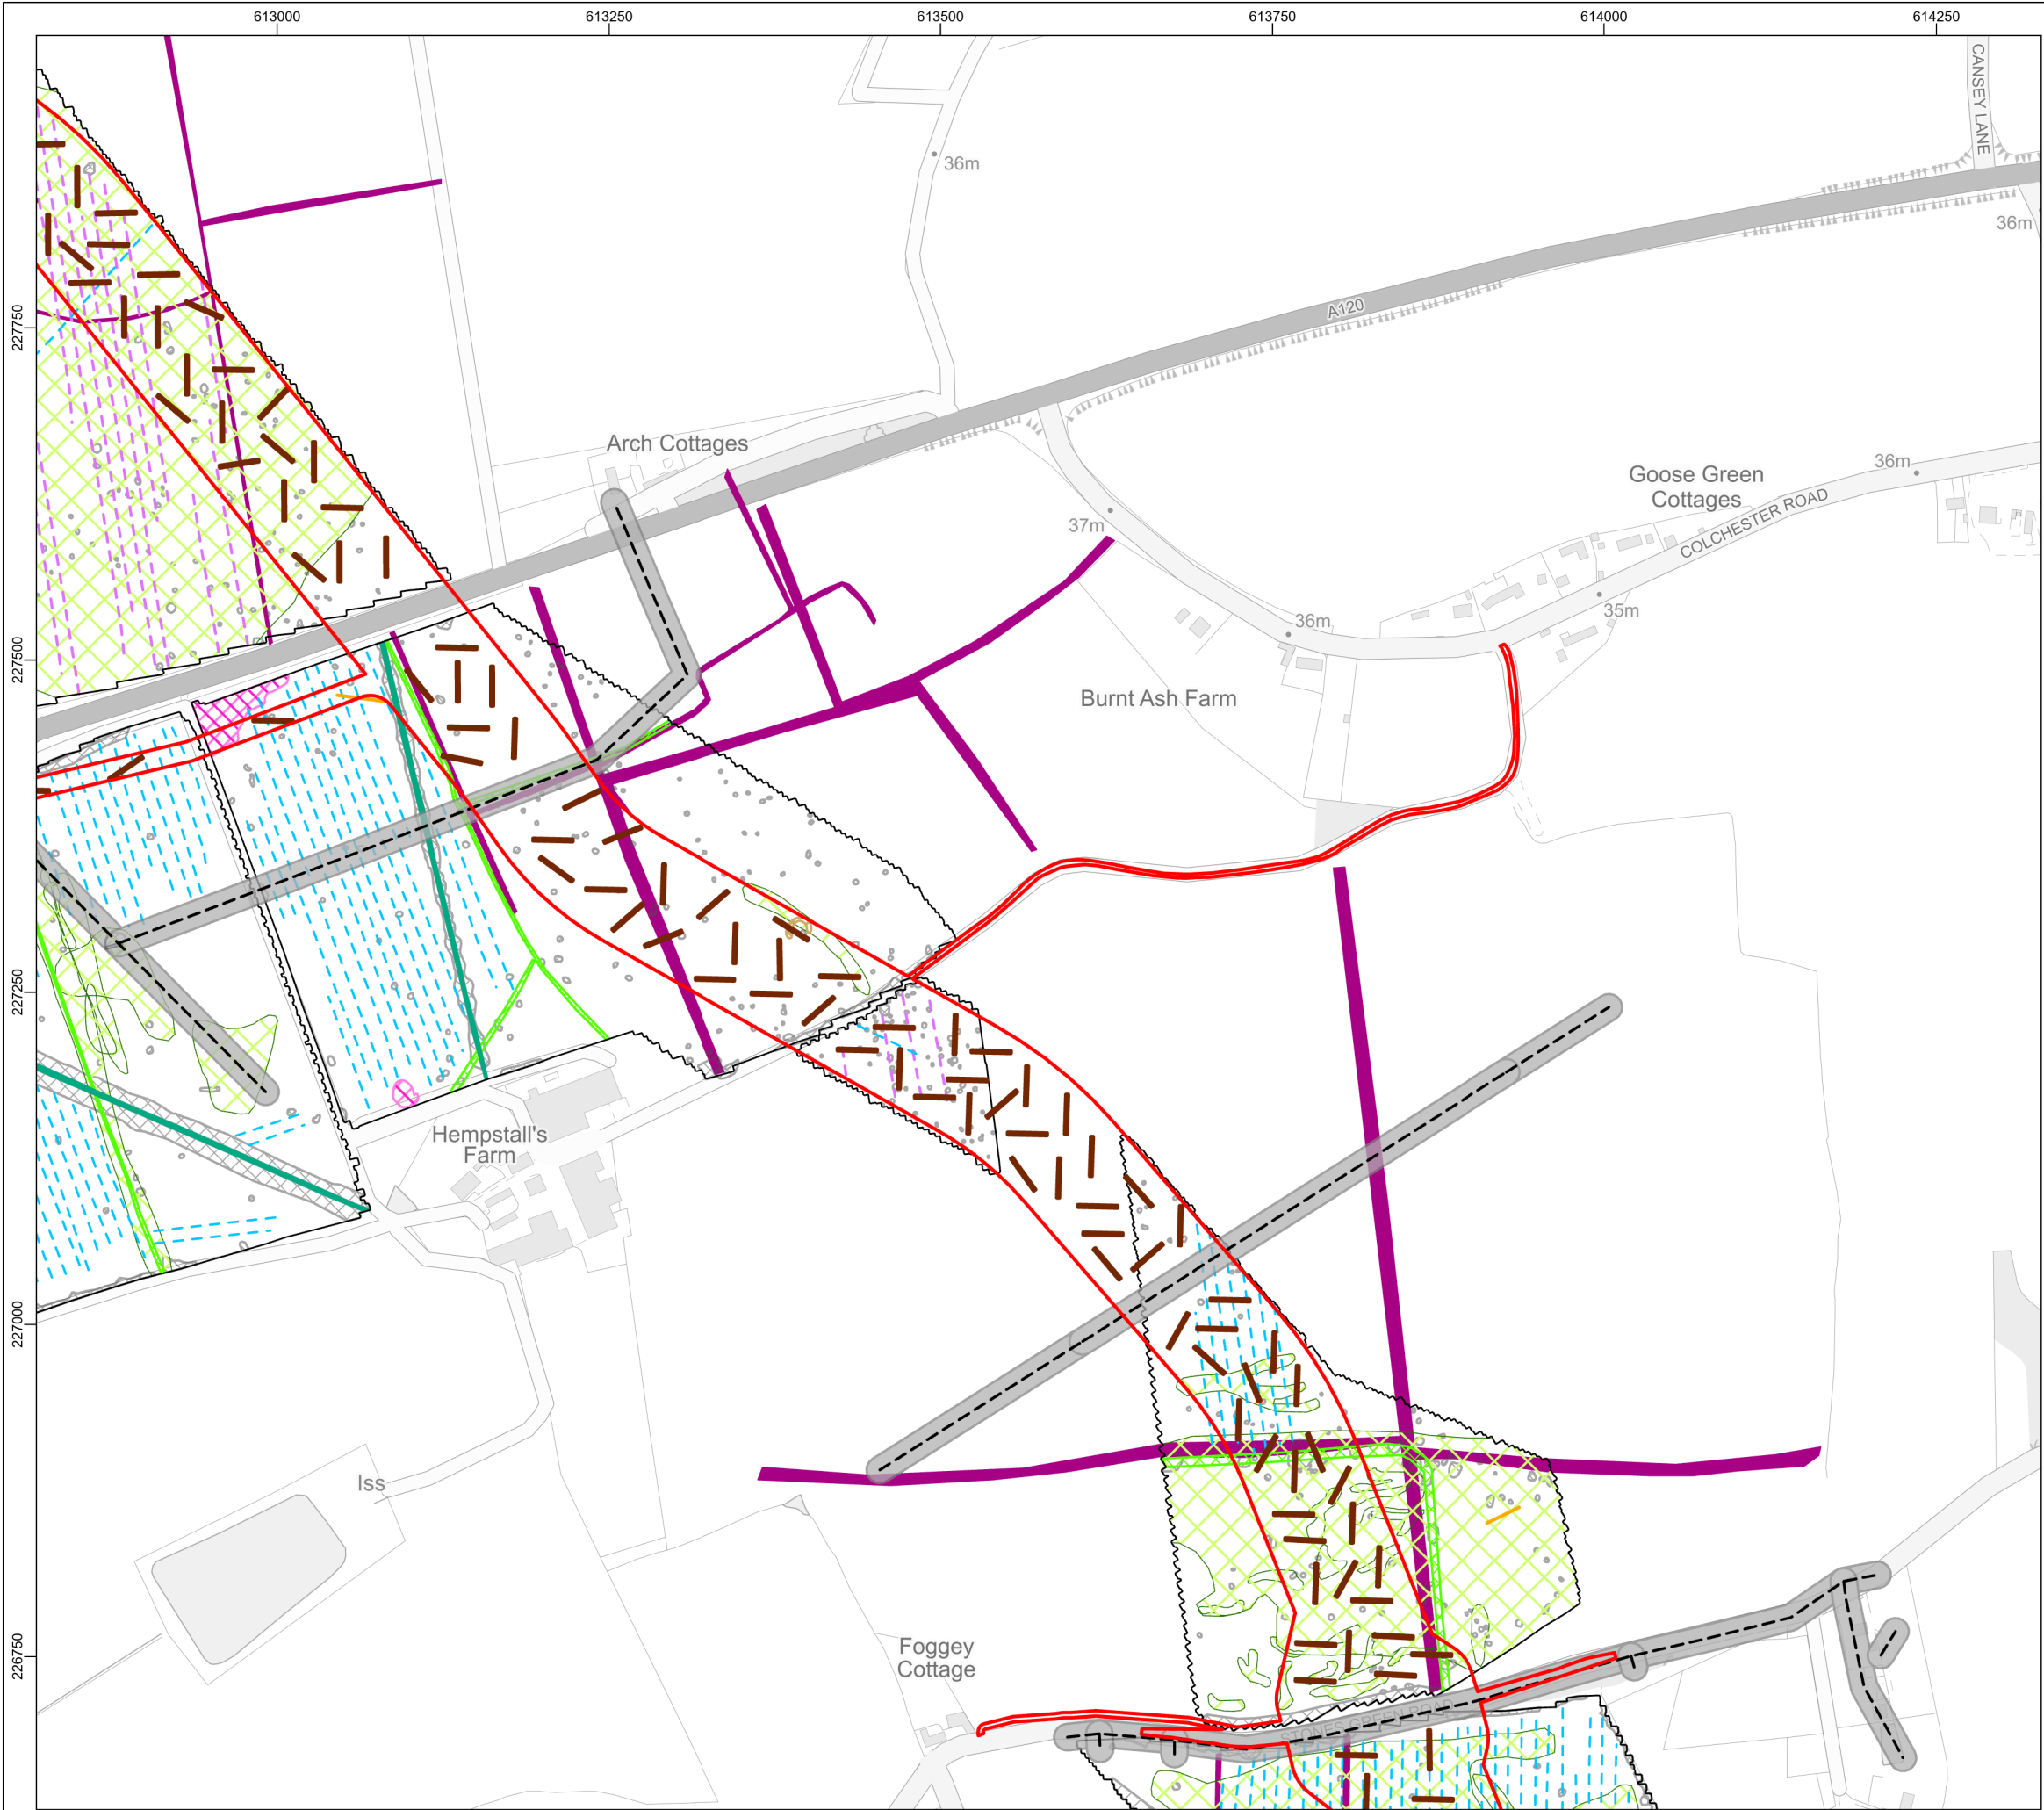

- Legend**
- Onshore Project Area
 - Overhead Power Line
 - Overhead Power Line 10m Buffer
 - Phase 2 Trench
 - APS Heritage Asset
- Geophysical Interpretation Survey Data**
- Detailed Survey Extent
 - Trend
 - Drain
 - Agricultural Feature
 - Ferrous
 - Possible Archaeology
 - Modern Service
 - Former Field Boundary
 - Increased Response
 - Geology

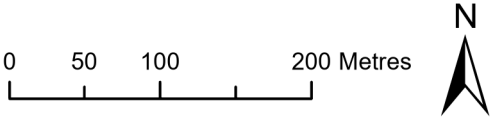

Data Source: © Atkins, 2023. © Wessex Archaeology, 2025. © APS, 2022.
© HaskoningDHV UK Ltd. 2025.
Contains Ordnance Survey data © Crown copyright and database rights 2025.

Drawing Title

Proposed Phase 2 Trench Plan

Rev	Date	Remarks	Drwn	Chkd
01	11/04/2025	First issue	FC	SM

Drawing Number	Figure Number
PB9244-RHD-ZZ-ON-DR-GS-0661	6k

Scale	Plot Size	Datum	Projection
1:5,000	A3	OSGB36	BNG





NORTH FALLS

Offshore Wind Farm



HARNESSING THE POWER OF NORTH SEA WIND

North Falls Offshore Wind Farm Limited

A joint venture company owned equally by SSE Renewables and RWE.

To contact please email contact@northfallsoffshore.com

© 2024 All Rights Reserved

North Falls Offshore Wind Farm Limited Registered Address: Windmill Hill Business Park, Whitehill Way, Swindon, Wiltshire, SN5 6PB, United Kingdom
Registered in England and Wales Company Number: 12435947