

**RWE Renewables UK Dogger Bank
South (West) Limited**

**RWE Renewables UK Dogger Bank
South (East) Limited**

Dogger Bank South Offshore Wind Farms

Environmental Statement

Volume 7

Chapter 4 – Site Selection and Assessment of Alternatives

Figure 4-1 to Figure 4-37 (Revision 2)

June 2025

Application Reference: 7.4.1


APFP Regulation: 5(2)(a)

Revision: 02

Unrestricted

Company:	RWE Renewables UK Dogger Bank South (West) Limited and RWE Renewables UK Dogger Bank South (East) Limited	Asset:	Development		
Project:	Dogger Bank South Offshore Wind Farms	Sub Project/Package:	Consents		
Document Title or Description:	Environmental Statement – Chapter 4 – Figure 4-1 to Figure 4-37 (Revision 2)				
Document Number:	004300144-02	Contractor Reference Number:	PC2340-RHD-XX-ZZ-RP-Z-0087		
<i>COPYRIGHT © RWE Renewables UK Dogger Bank South (West) Limited and RWE Renewables UK Dogger Bank South (East) Limited, 2024. All rights reserved.</i> <i>This document is supplied on and subject to the terms and conditions of the Contractual Agreement relating to this work, under which this document has been supplied, in particular:</i> LIABILITY <i>In preparation of this document RWE Renewables UK Dogger Bank South (West) Limited and RWE Renewables UK Dogger Bank South (East) Limited has made reasonable efforts to ensure that the content is accurate, up to date and complete for the purpose for which it was contracted. RWE Renewables UK Dogger Bank South (West) Limited and RWE Renewables UK Dogger Bank South (East) Limited makes no warranty as to the accuracy or completeness of material supplied by the client or their agent.</i> <i>Other than any liability on RWE Renewables UK Dogger Bank South (West) Limited and RWE Renewables UK Dogger Bank South (East) Limited detailed in the contracts between the parties for this work RWE Renewables UK Dogger Bank South (West) Limited and RWE Renewables UK Dogger Bank South (East) Limited shall have no liability for any loss, damage, injury, claim, expense, cost or other consequence arising as a result of use or reliance upon any information contained in or omitted from this document.</i> <i>Any persons intending to use this document should satisfy themselves as to its applicability for their intended purpose.</i> <i>The user of this document has the obligation to employ safe working practices for any activities referred to and to adopt specific practices appropriate to local conditions.</i>					
Rev No.	Date	Status/Reason for Issue	Author	Checked by	Approved by
01	June 2024	Final for DCO Application	RHDHV	RWE	RWE
02	June 2025	Submission at Deadline 7	RHDHV	RWE	RWE

Revision Change Log		
Rev No.	Figure	Description
01	N/A	Submitted for DCO Application
02	4-37	Chapter 4 Site Selection and Assessment of Alternatives Figure 4-1 to Figure 4-36 has been updated and Figure 4-37 produced at the request of the Examining Authority within the Rule 17 [PD-018] to accurately reflect the proposed development and contains all the updated information within the figures as a result of Project Change Request 2 – Onshore Substation Zone (document reference 10.53).

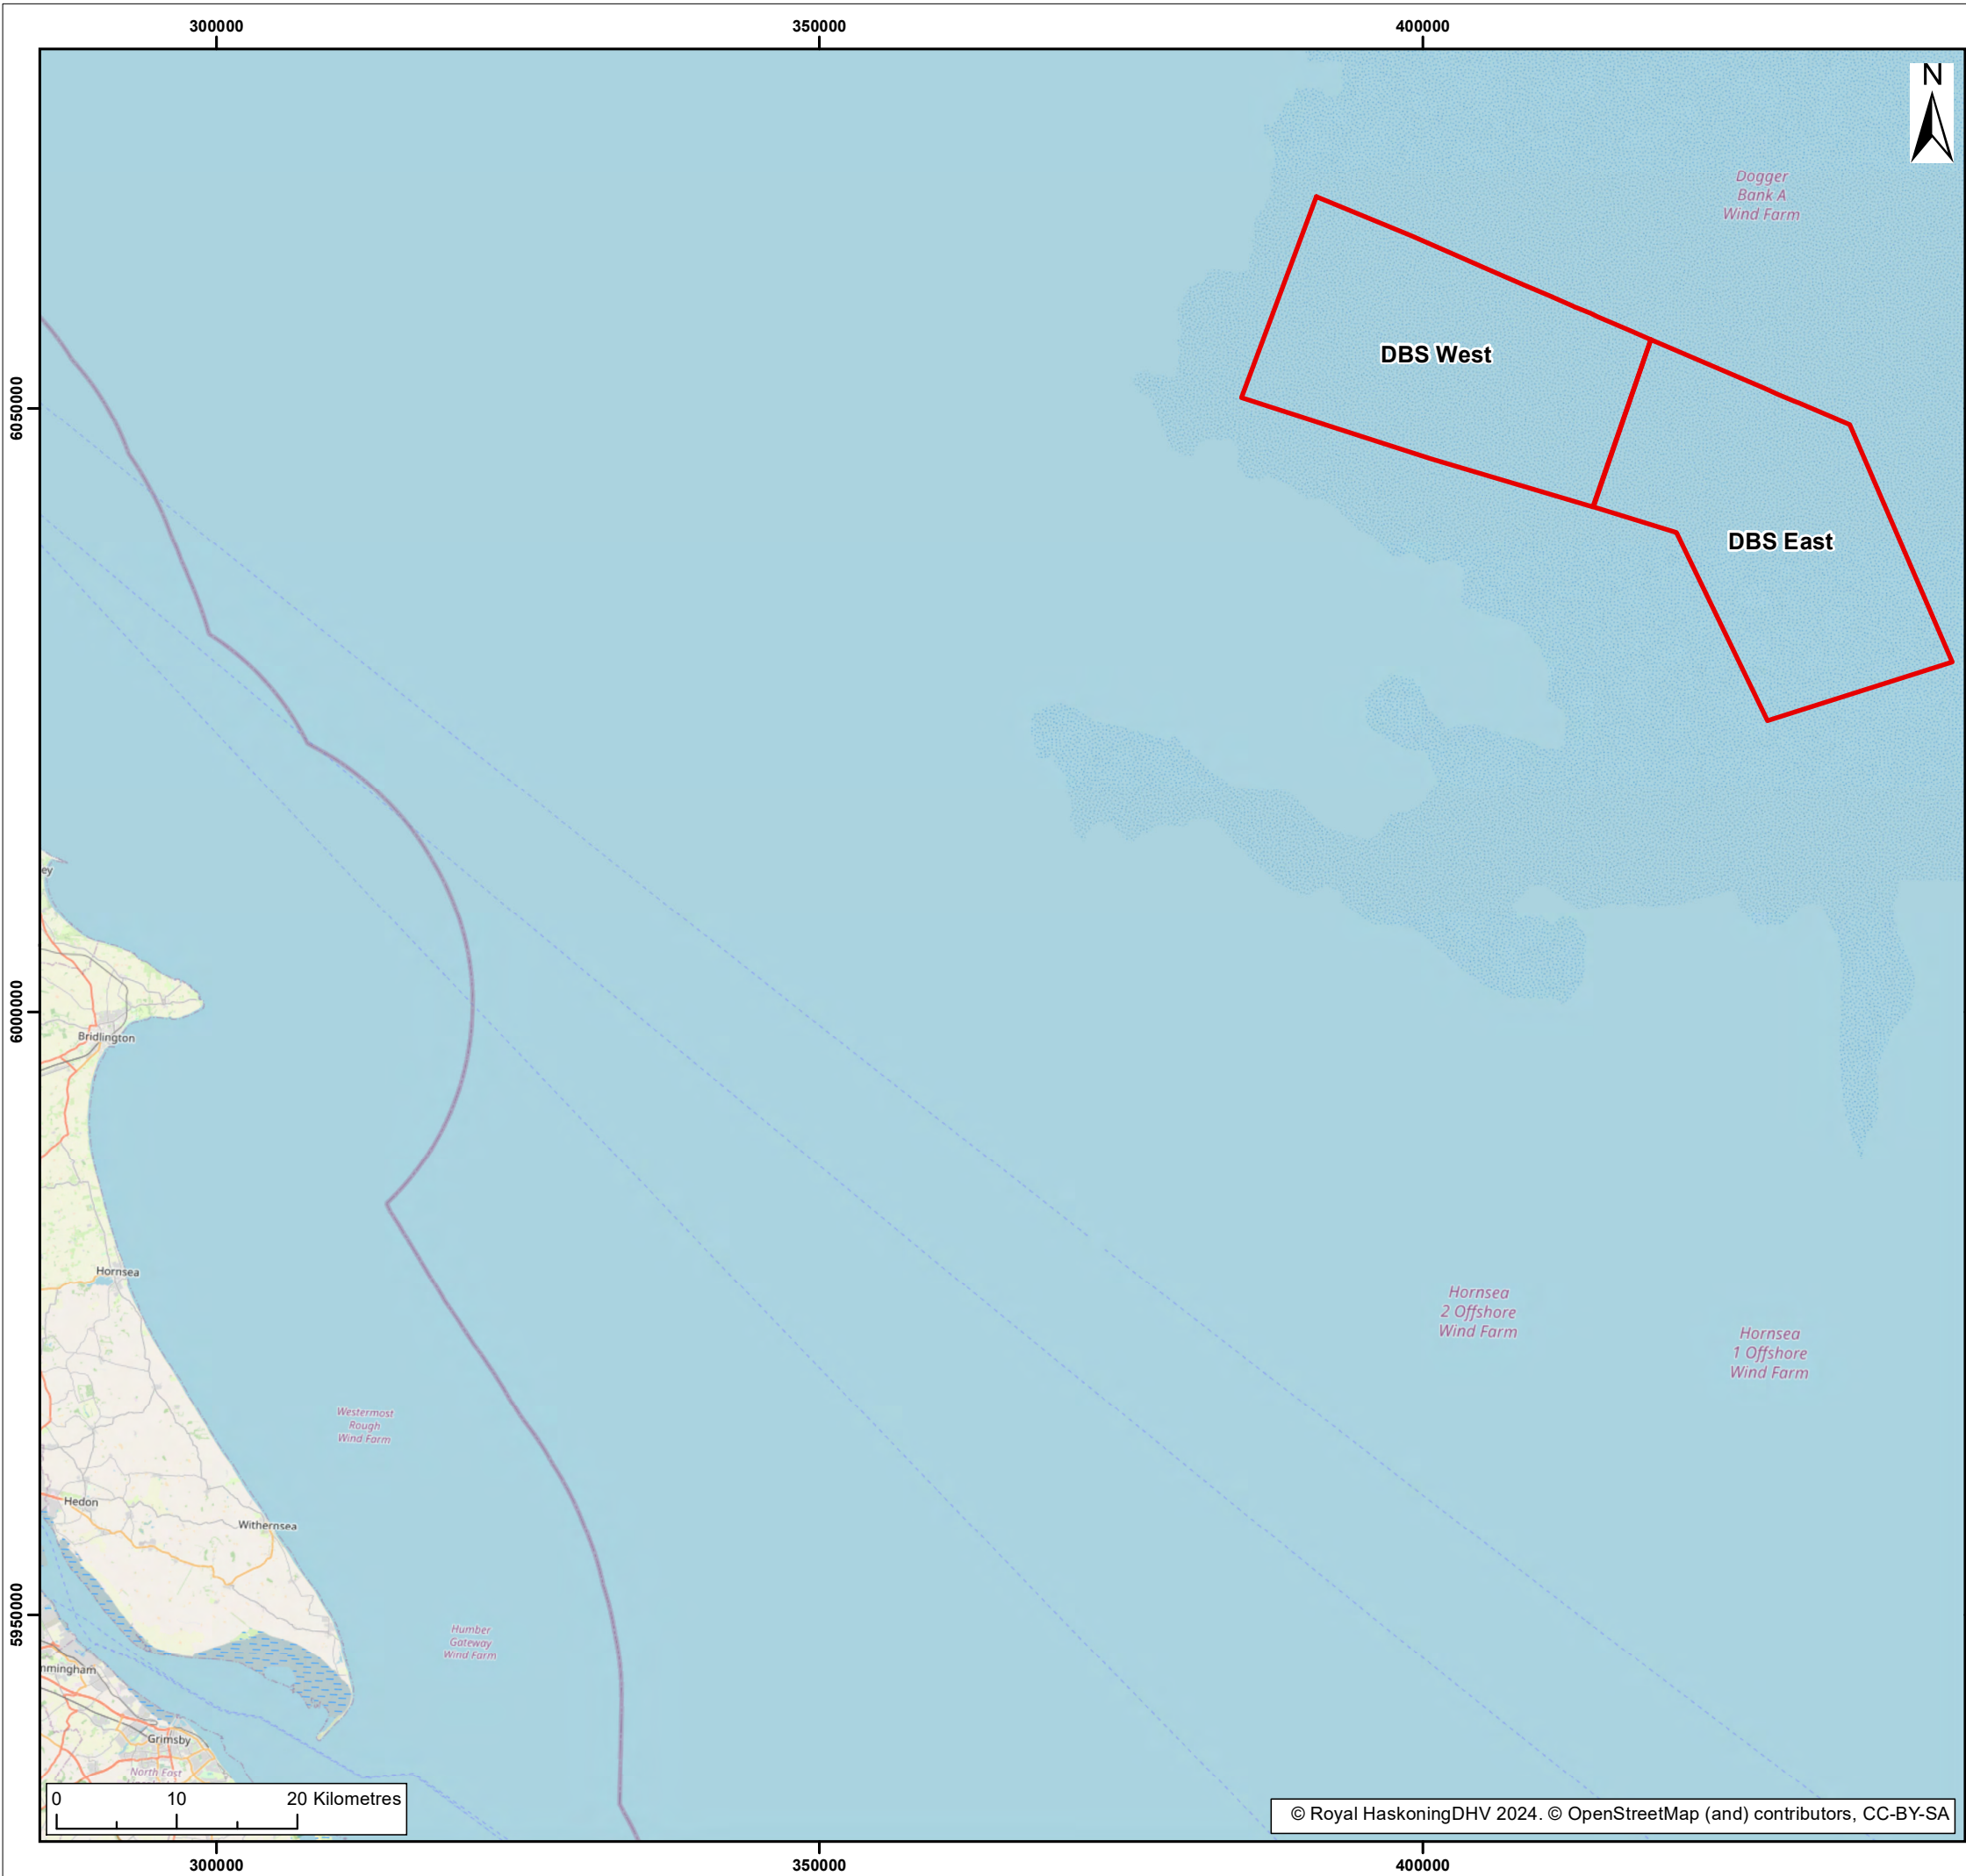

Legend:
 Dogger Bank South Offshore Array Areas

S2	P01	20/03/2024	Suitable for information	JH	SB	CC
SUI	REV	DATE	DESCRIPTION	DRW	CHK	APR

Title:


Dogger Bank South Agreement
for Lease Array Areas

Figure: 4-1	Drawing No: PC2340-RHD-OF-ZZ-DR-Z-0801
-------------	--

Co-ordinate system: WGS 1984 UTM Zone 31N	Page Size: A3	Scale: 1:550,000
--	------------------	---------------------

Project: Dogger Bank South Offshore Wind Farms	Report: Environmental Statement
--	---------------------------------------



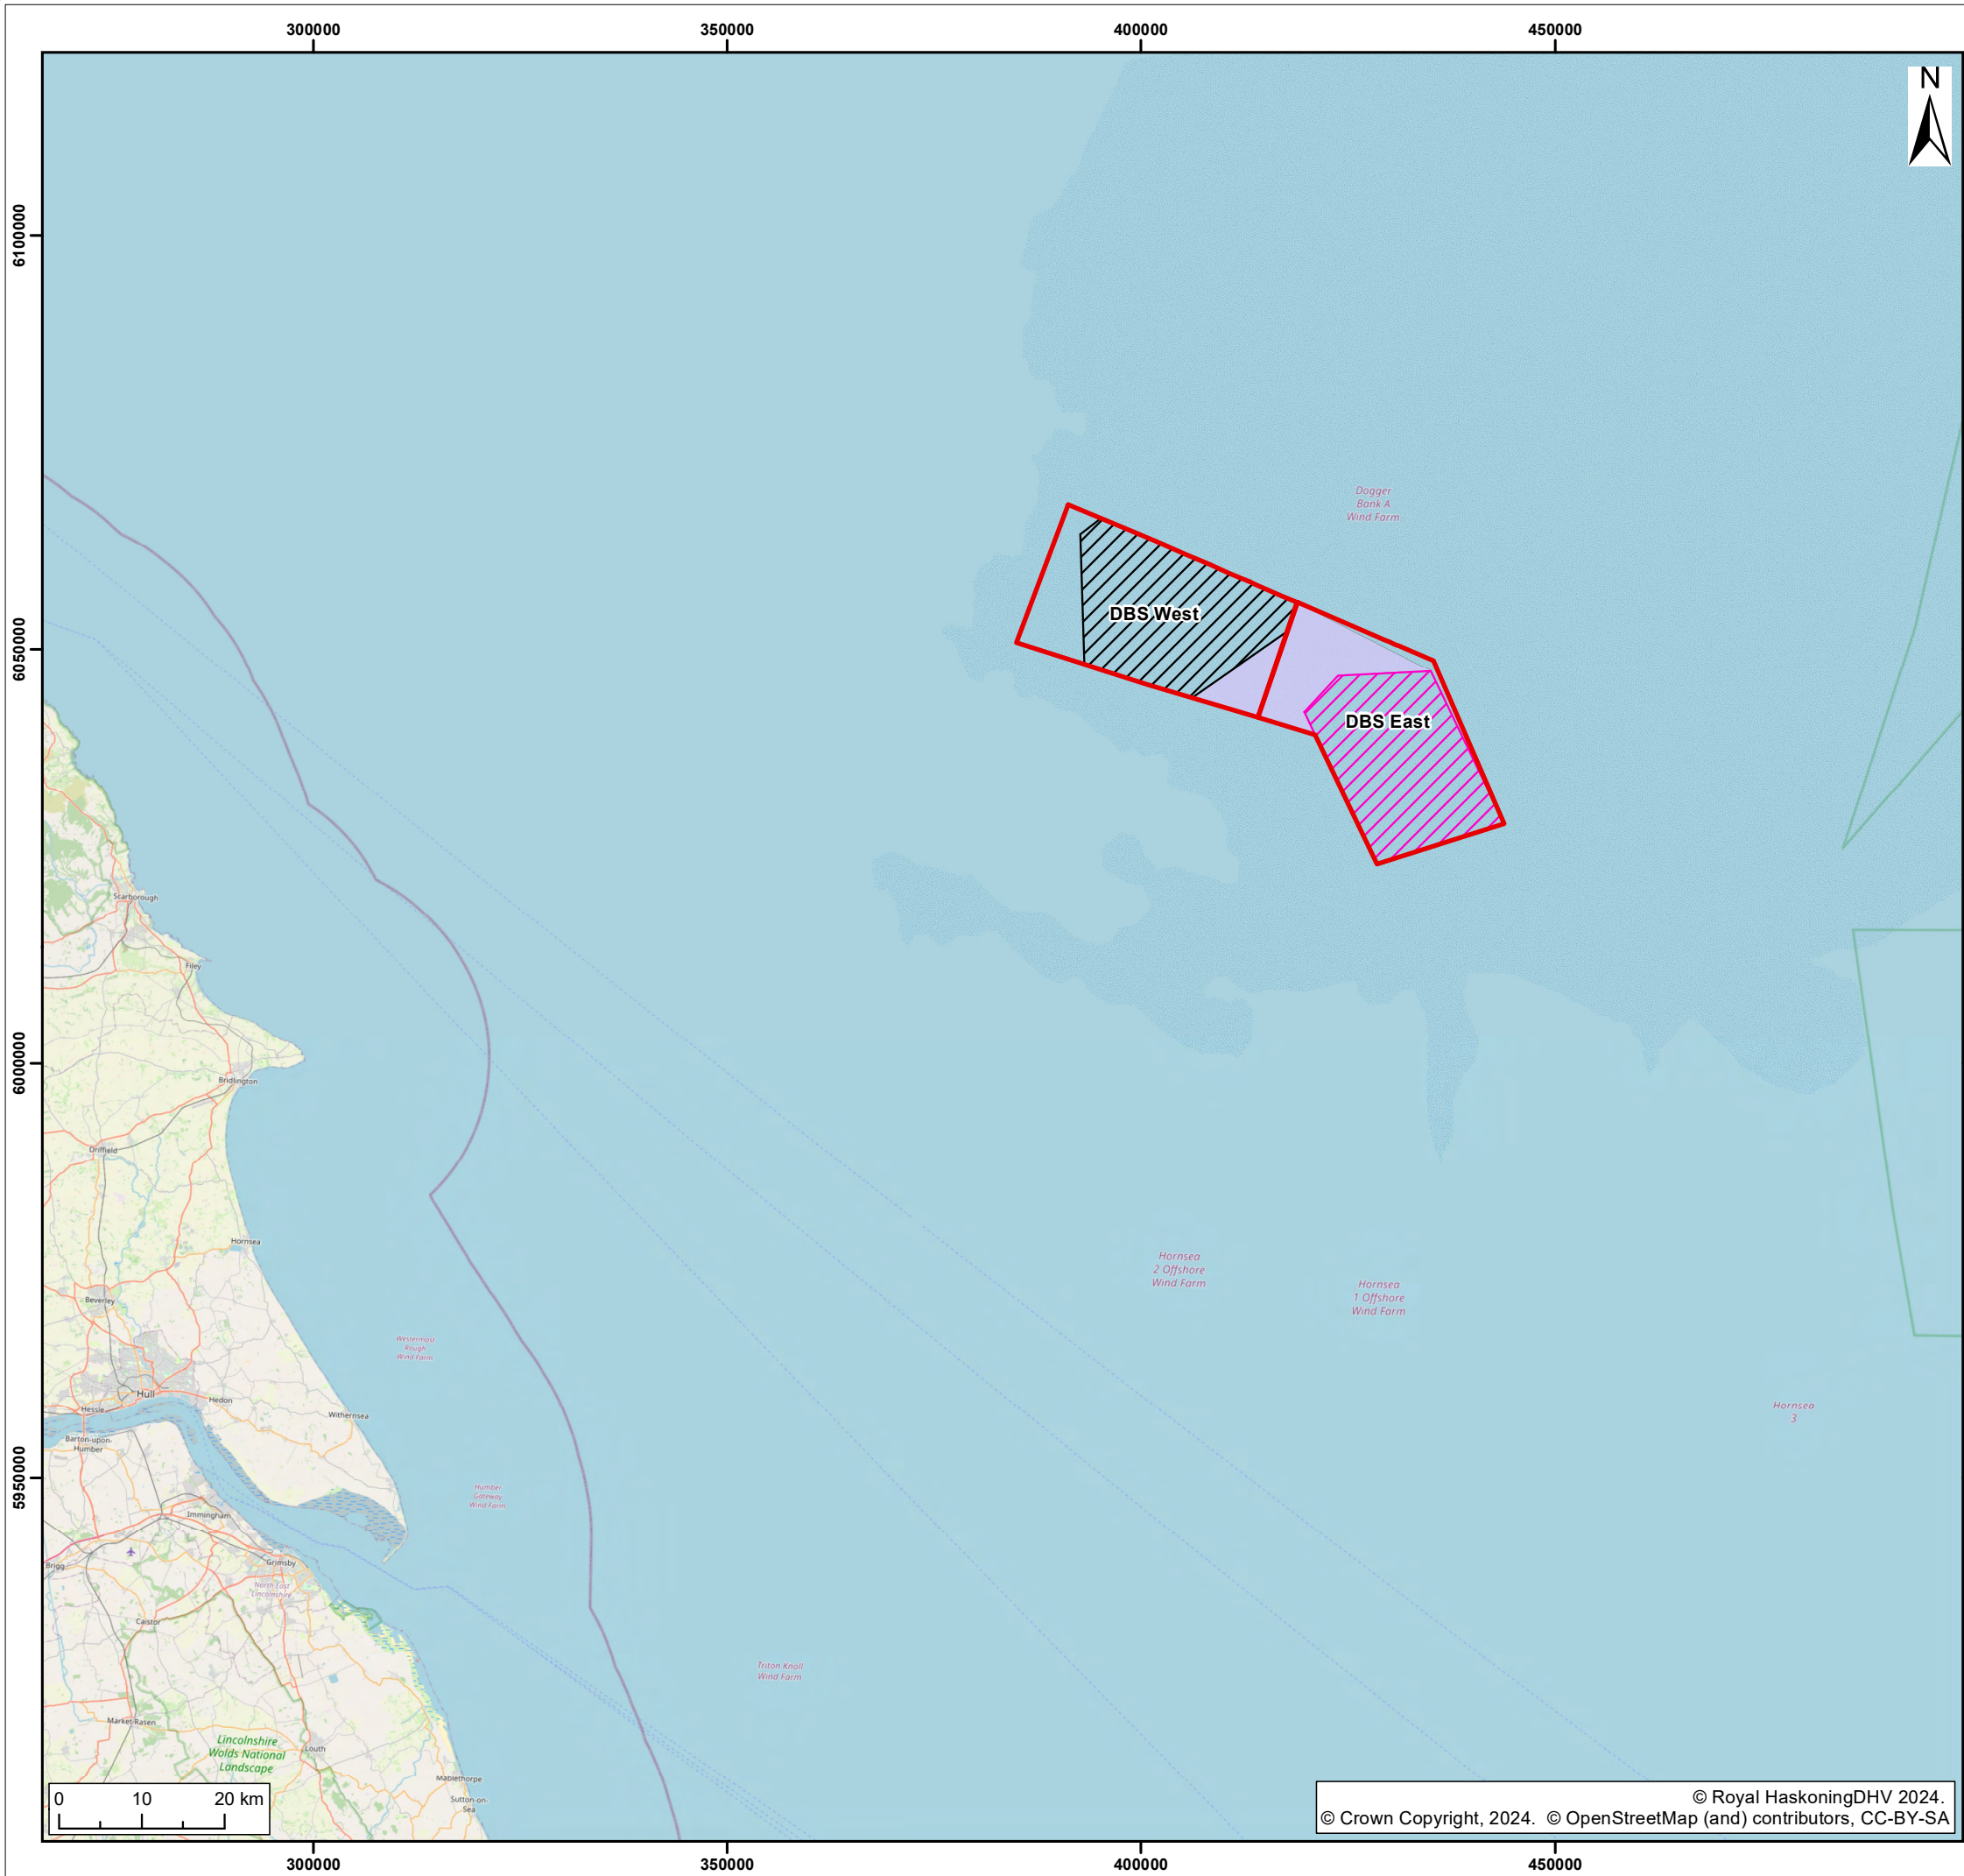

Legend:

- Agreement For Lease Boundaries
- Inter-platform Cable Corridor
- DBS East Array Area
- DBS West Array Area

S3	P02	10/05/2024	Suitable for review & comment	JH	SB	CC
S2	P01	21/03/2024	Suitable for information	JH	SB	CC
SUI	REV	DATE	DESCRIPTION	DRW	CHK	APR


Title:
Dogger Bank South Refined Array Areas for ES

Figure: 4-2 Drawing No: PC2340-RHD-OF-ZZ-DR-Z-0802

Co-ordinate system: WGS 1984 UTM Zone 31N Page Size: A3 Scale: 1:800,000

Project: Dogger Bank South Offshore Wind Farms Report: Environmental Statement



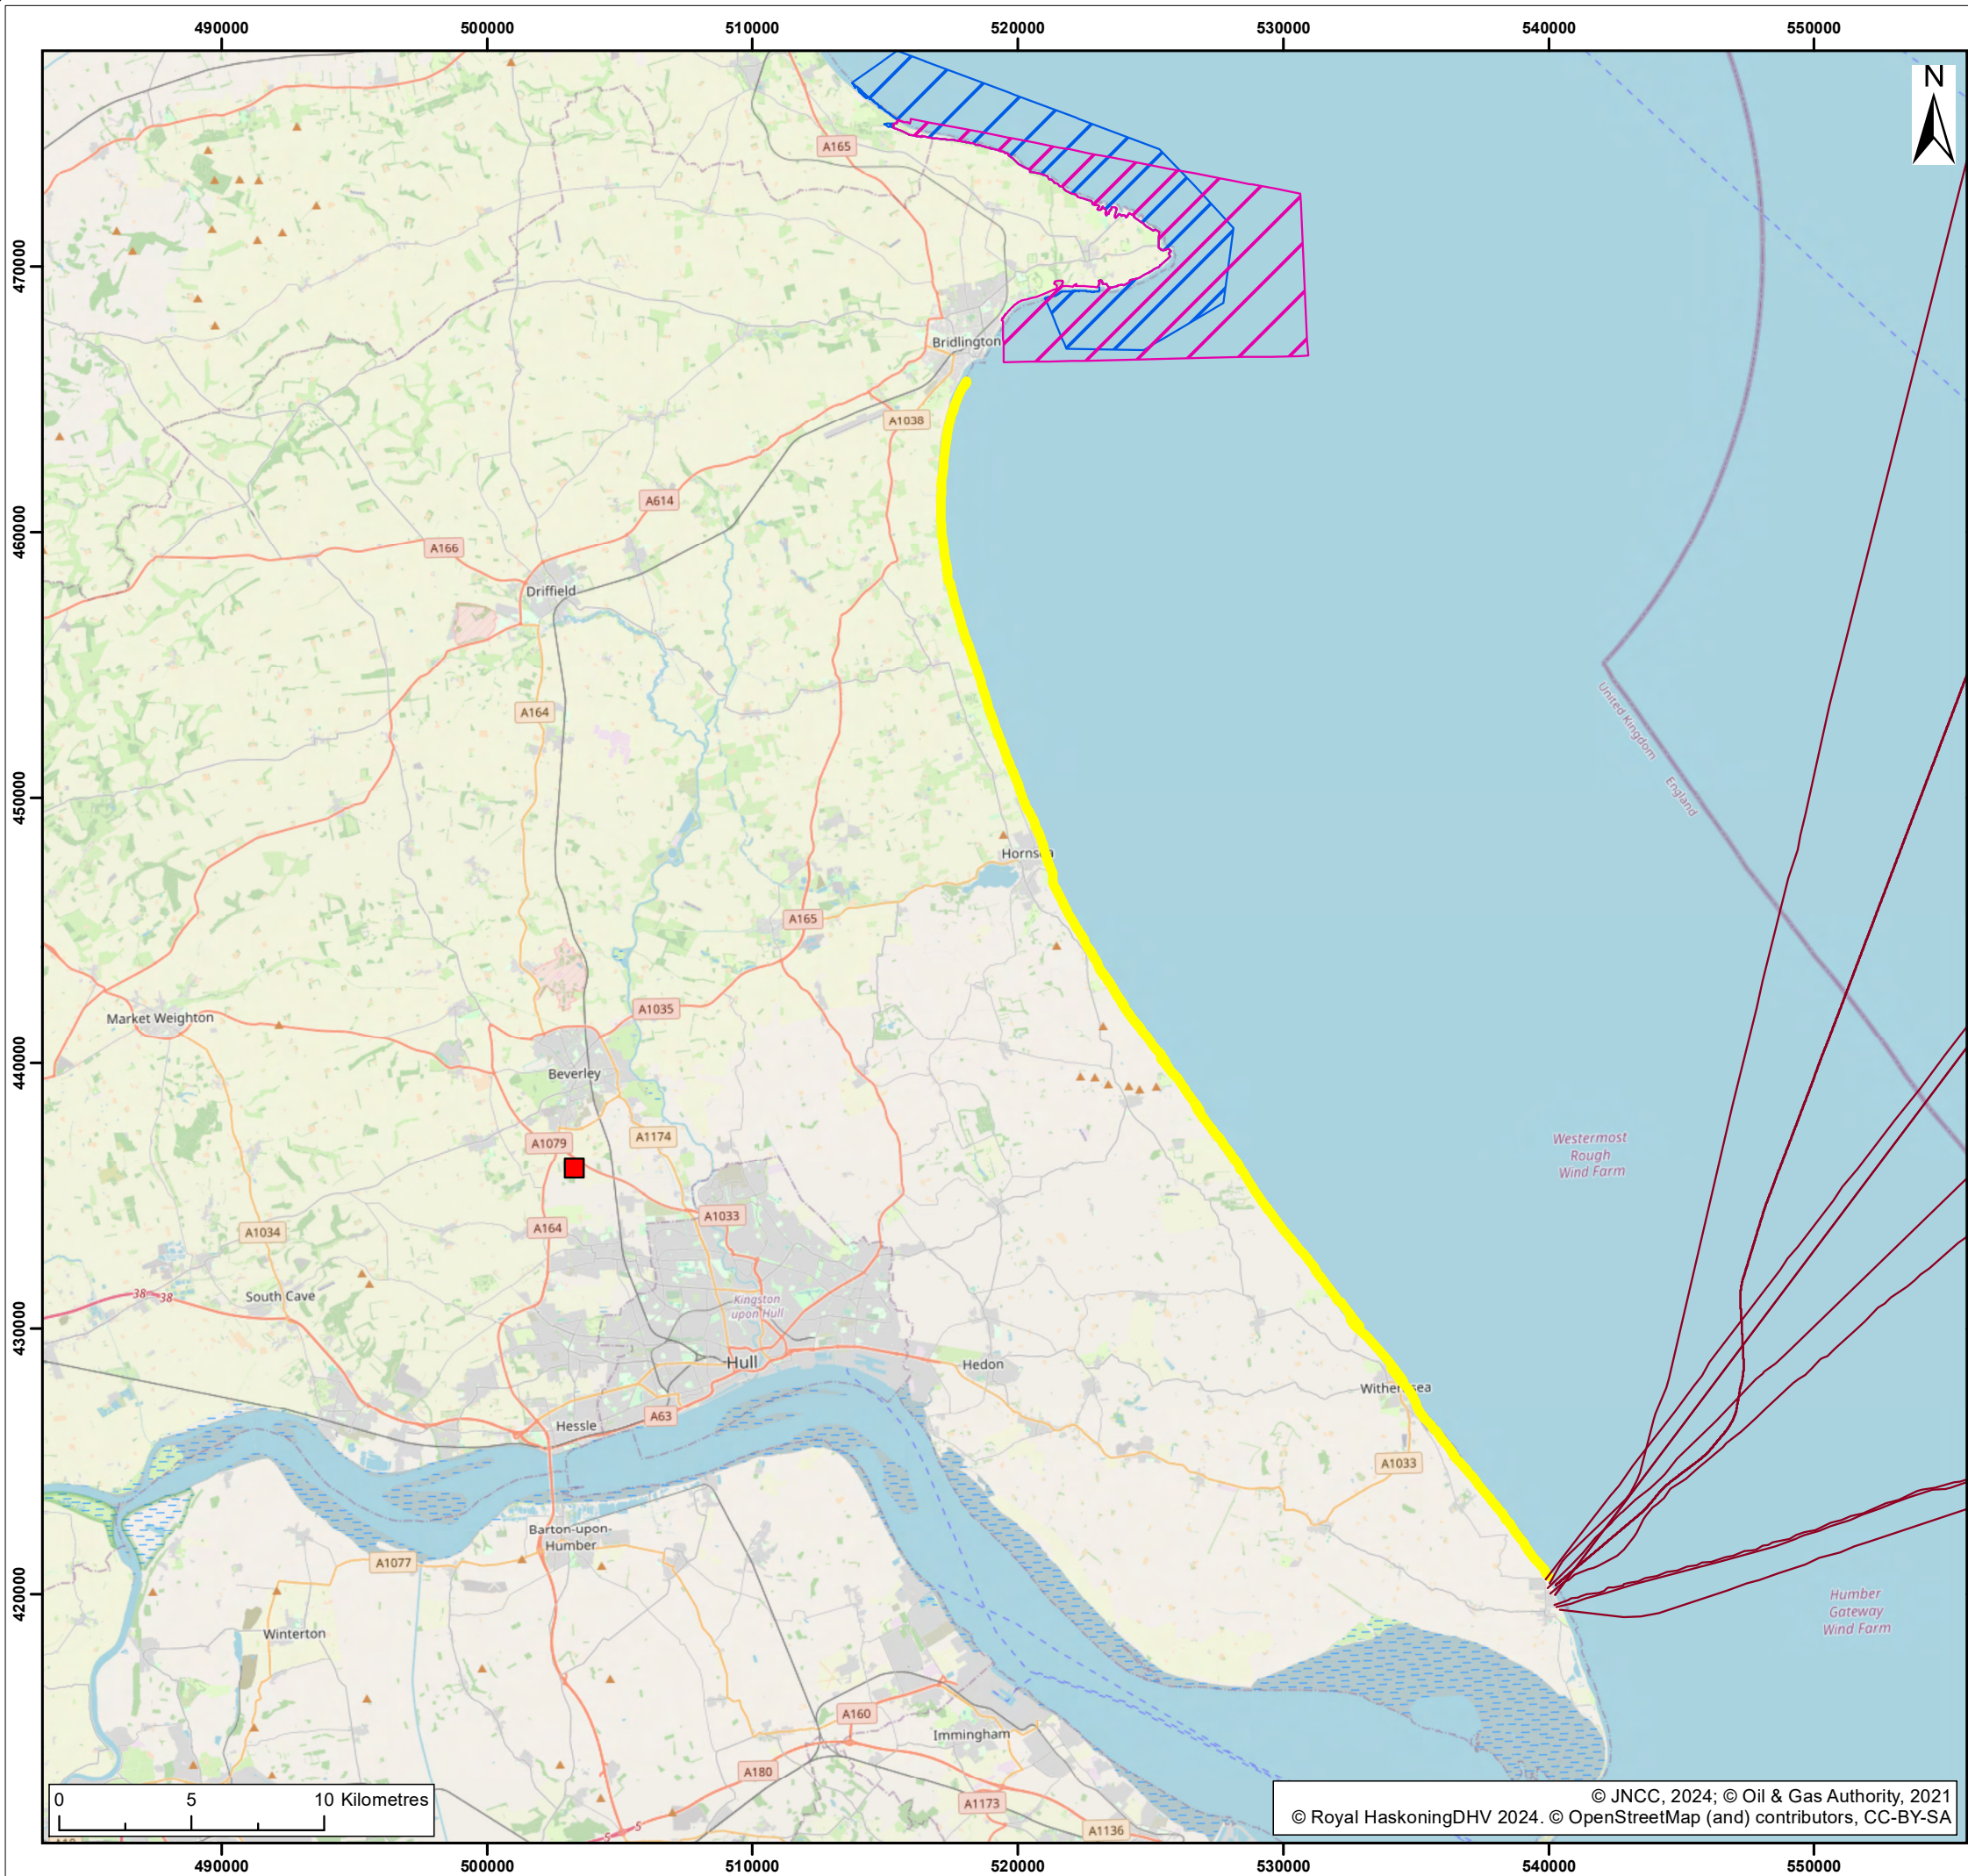

- Legend:
- Grid Connection Location
 - Landfall Area of Search
 - Flamborough Head Special Area of Conservation
 - Flamborough and Filey Coast Special Protection Area
 - Offshore Oil & Gas Pipeline

S2	P01	15/03/2024	Suitable for information	JH	SB	CC
SUI	REV	DATE	DESCRIPTION	DRW	CHK	APR

Title:


Landfall Area of Search

Figure: 4-3 Drawing No: PC2340-RHD-ON-ZZ-DR-Z-0803

Co-ordinate system: British National Grid	Page Size: A3	Scale: 1:250,000
--	------------------	---------------------

Project: Dogger Bank South Offshore Wind Farms	Report: Environmental Statement
--	---------------------------------------



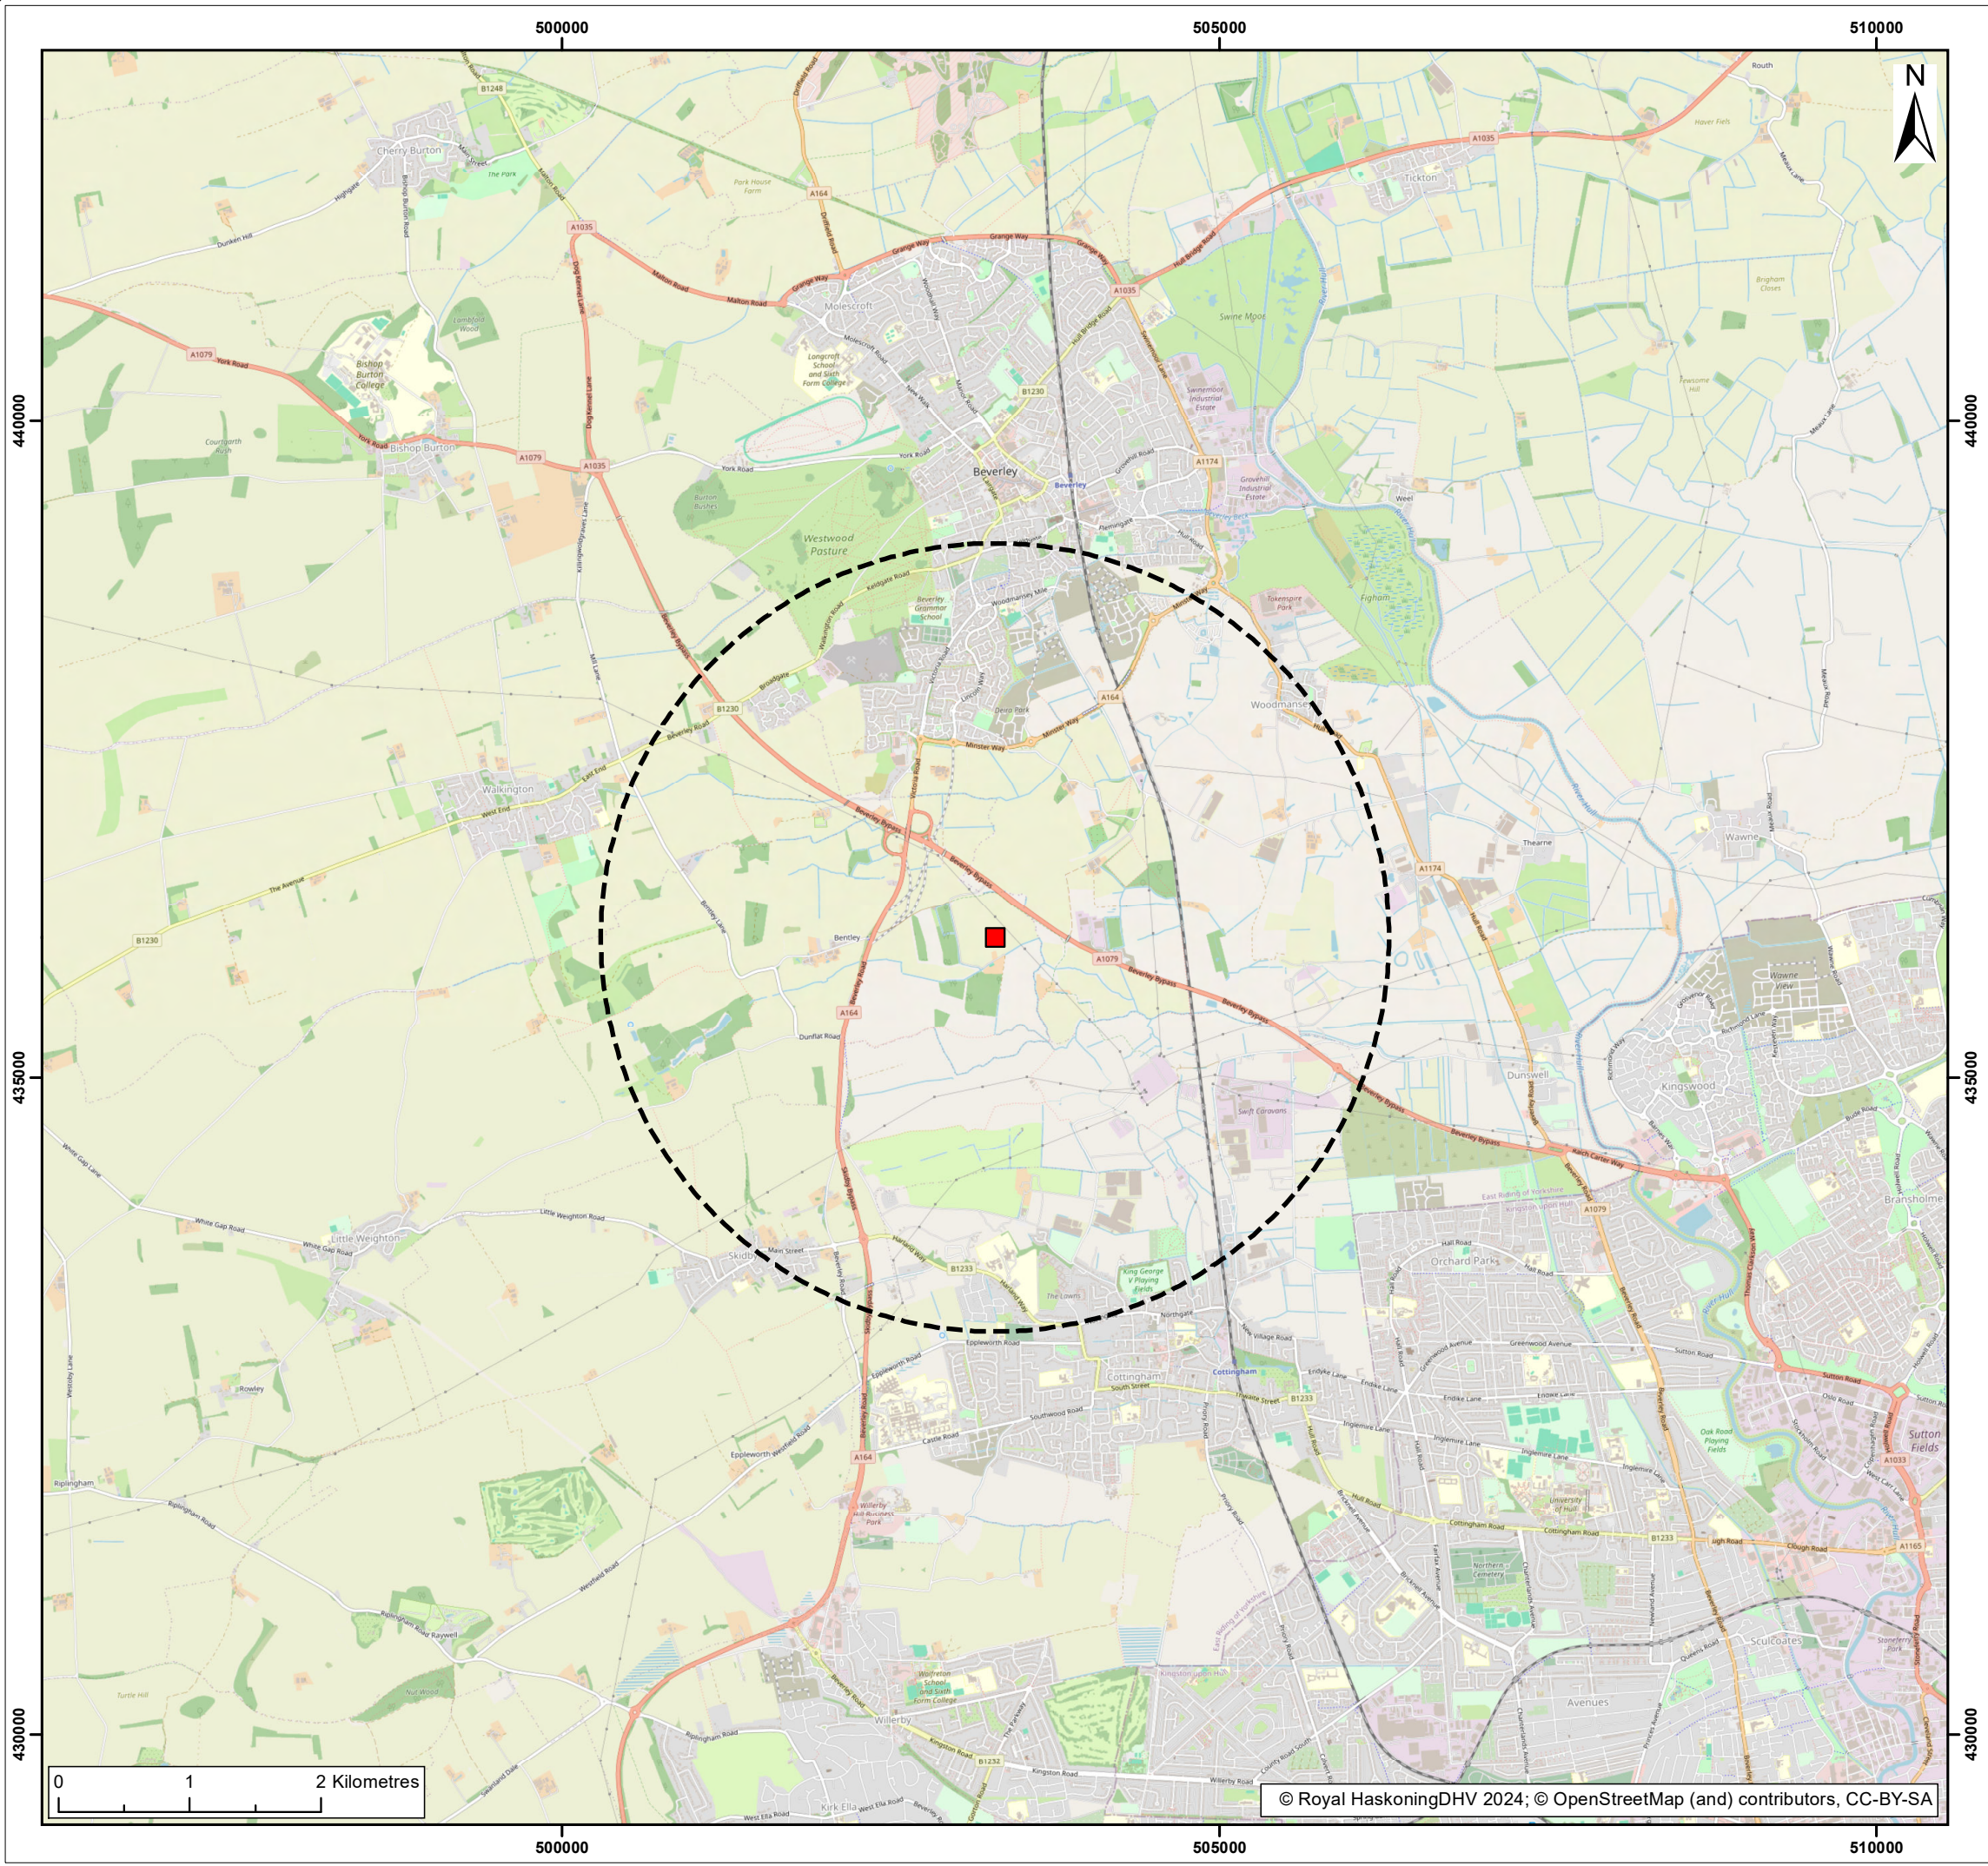

- Legend:
- Grid Connection Location
 - Onshore Substation Area of Search (3km radius)


S2	P01	05/04/2024	Suitable for information	JH	SB	CC
SUI	REV	DATE	DESCRIPTION	DRW	CHK	APR

Title:

Onshore Substation Area of Search

Figure: 4-4	Drawing No: PC2340-RHD-ON-ZZ-DR-Z-0804		
Co-ordinate system: British National Grid		Page Size: A3	Scale: 1:50,000
Project: Dogger Bank South Offshore Wind Farms		Report: Environmental Statement	



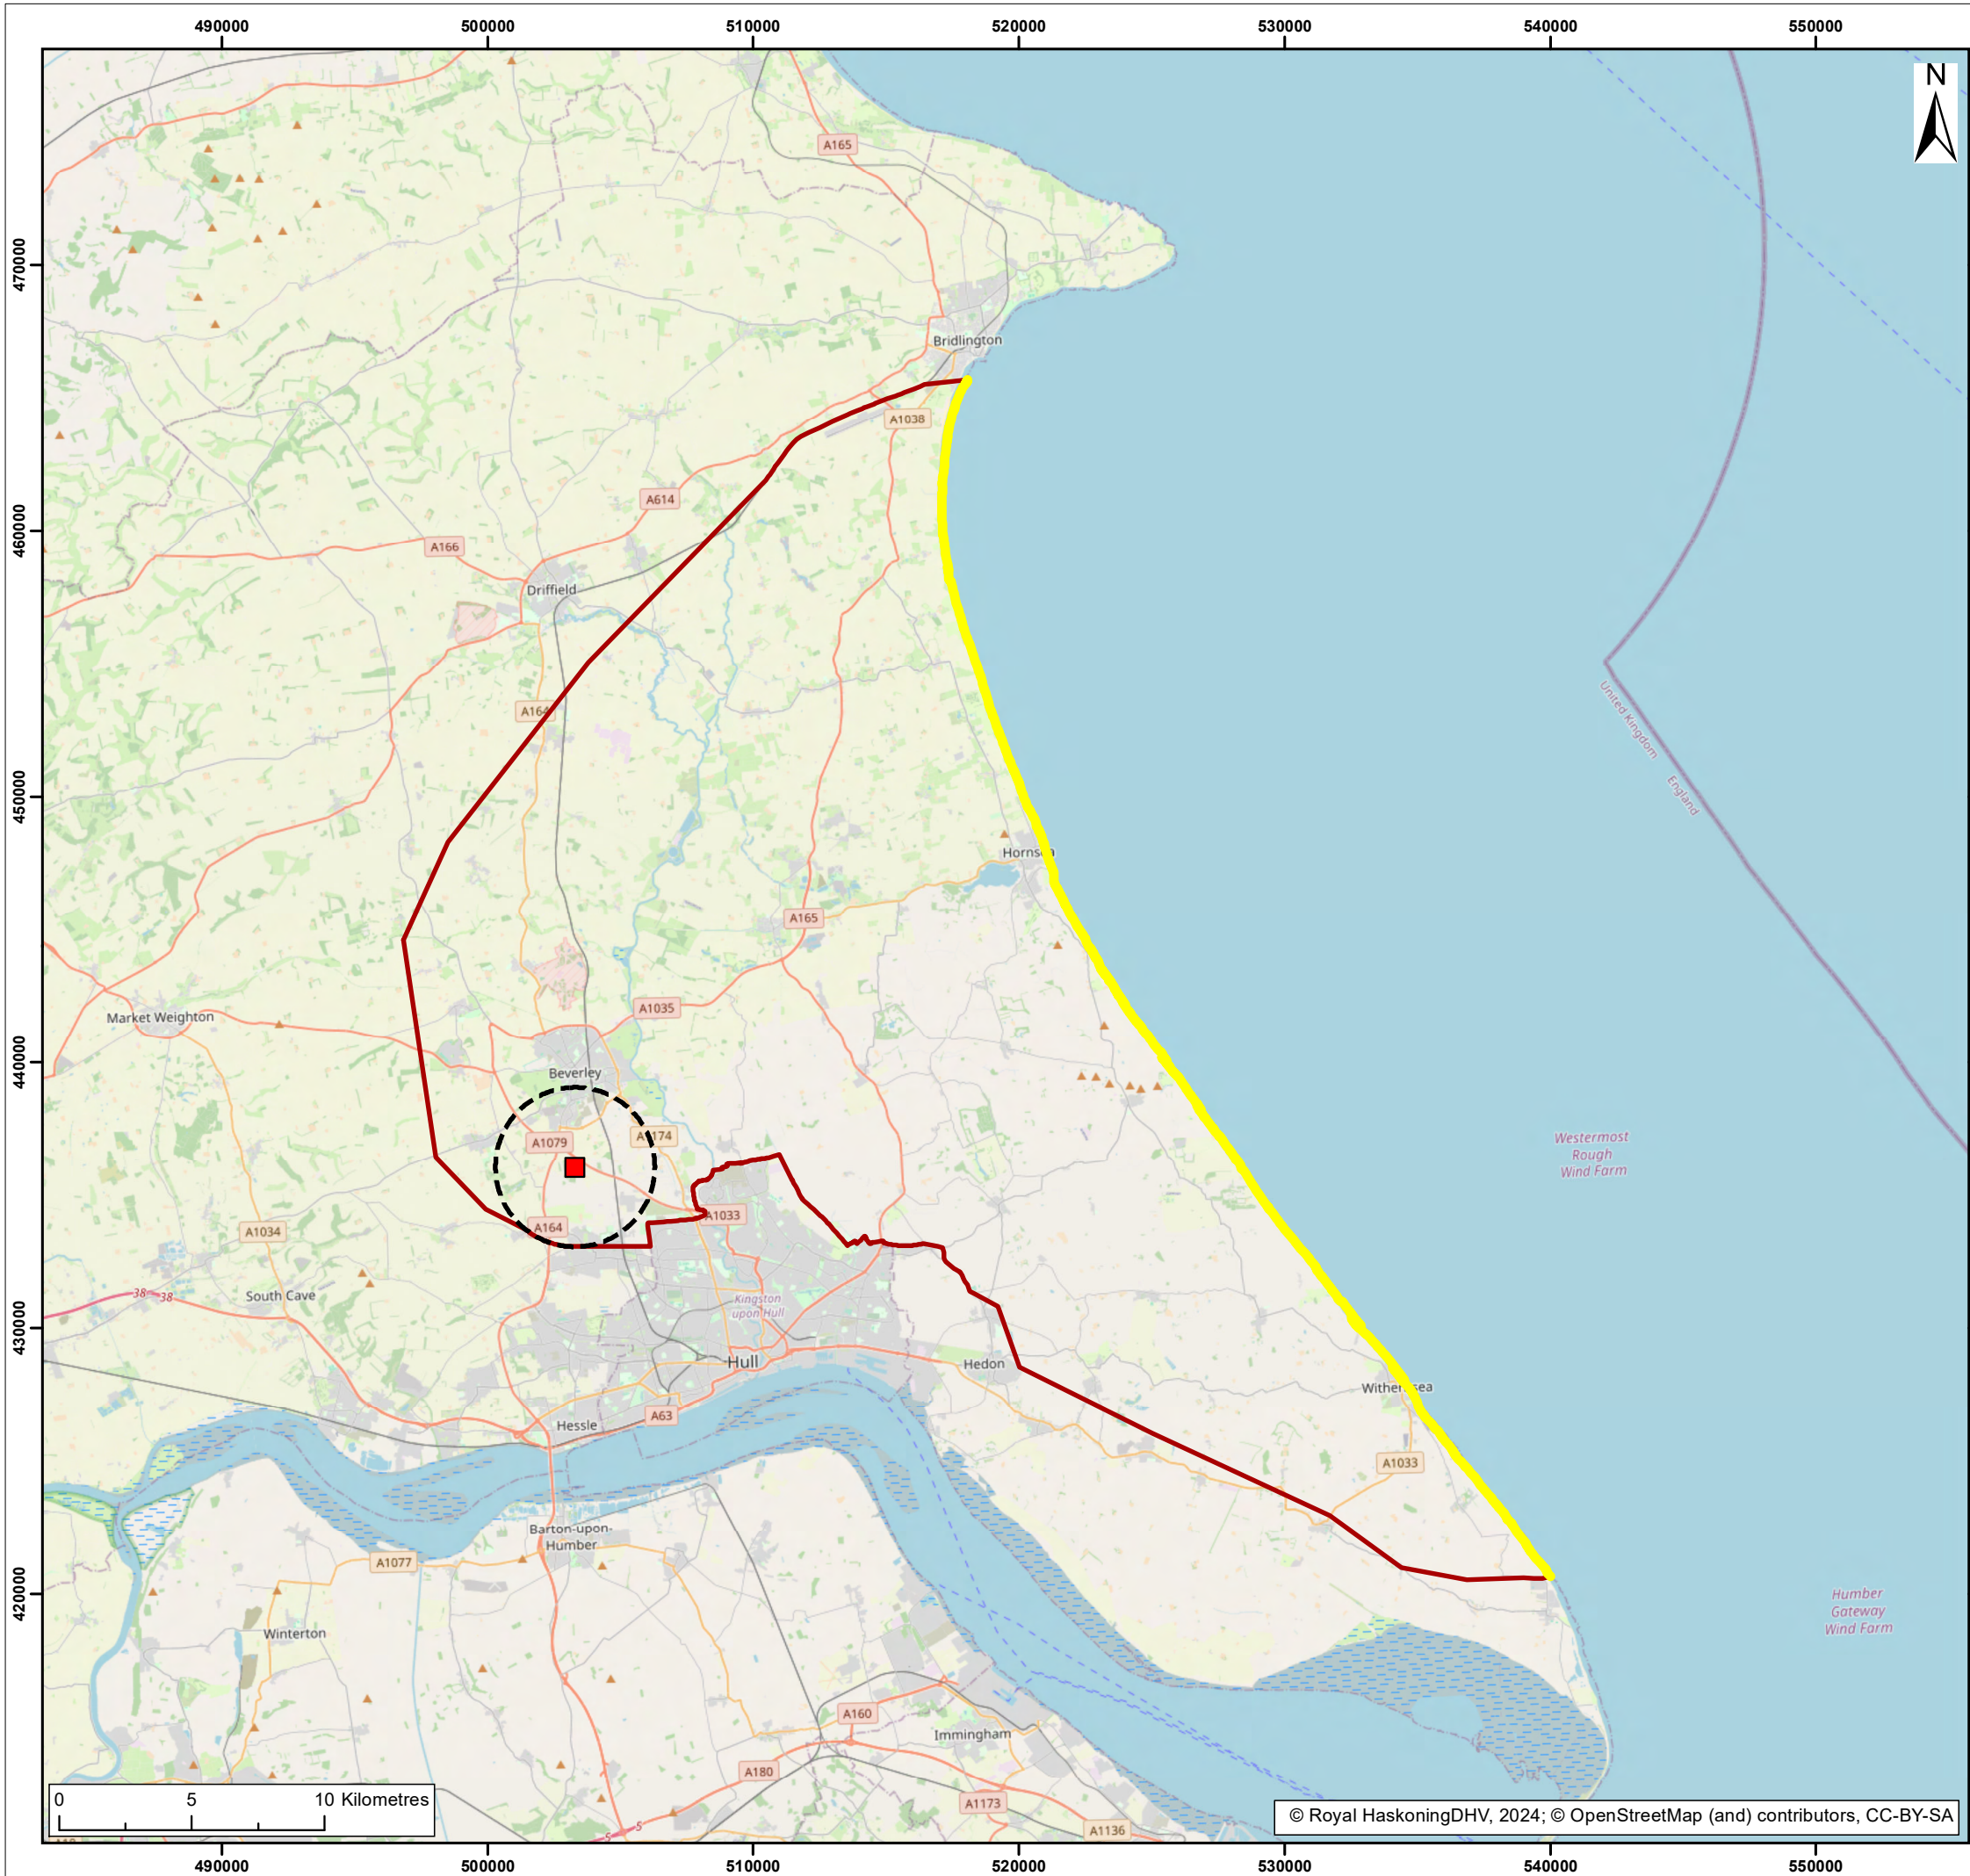

- Legend:
- Grid Connection Location
 - Landfall Area of Search
 - Onshore Export Cable Corridor Area of Search
 - Onshore Substation Area of Search

S2	P01	19/03/2024	Suitable for information	JH	SB	CC
SUI	REV	DATE	DESCRIPTION	DRW	CHK	APR

Title:


Onshore Export Cable Corridor Area of Search

Figure: 4-5 Drawing No: PC2340-RHD-ON-ZZ-DR-Z-0805

Co-ordinate system: British National Grid	Page Size: A3	Scale: 1:250,000
--	------------------	---------------------

Project: Dogger Bank South Offshore Wind Farms	Report: Environmental Statement
--	---



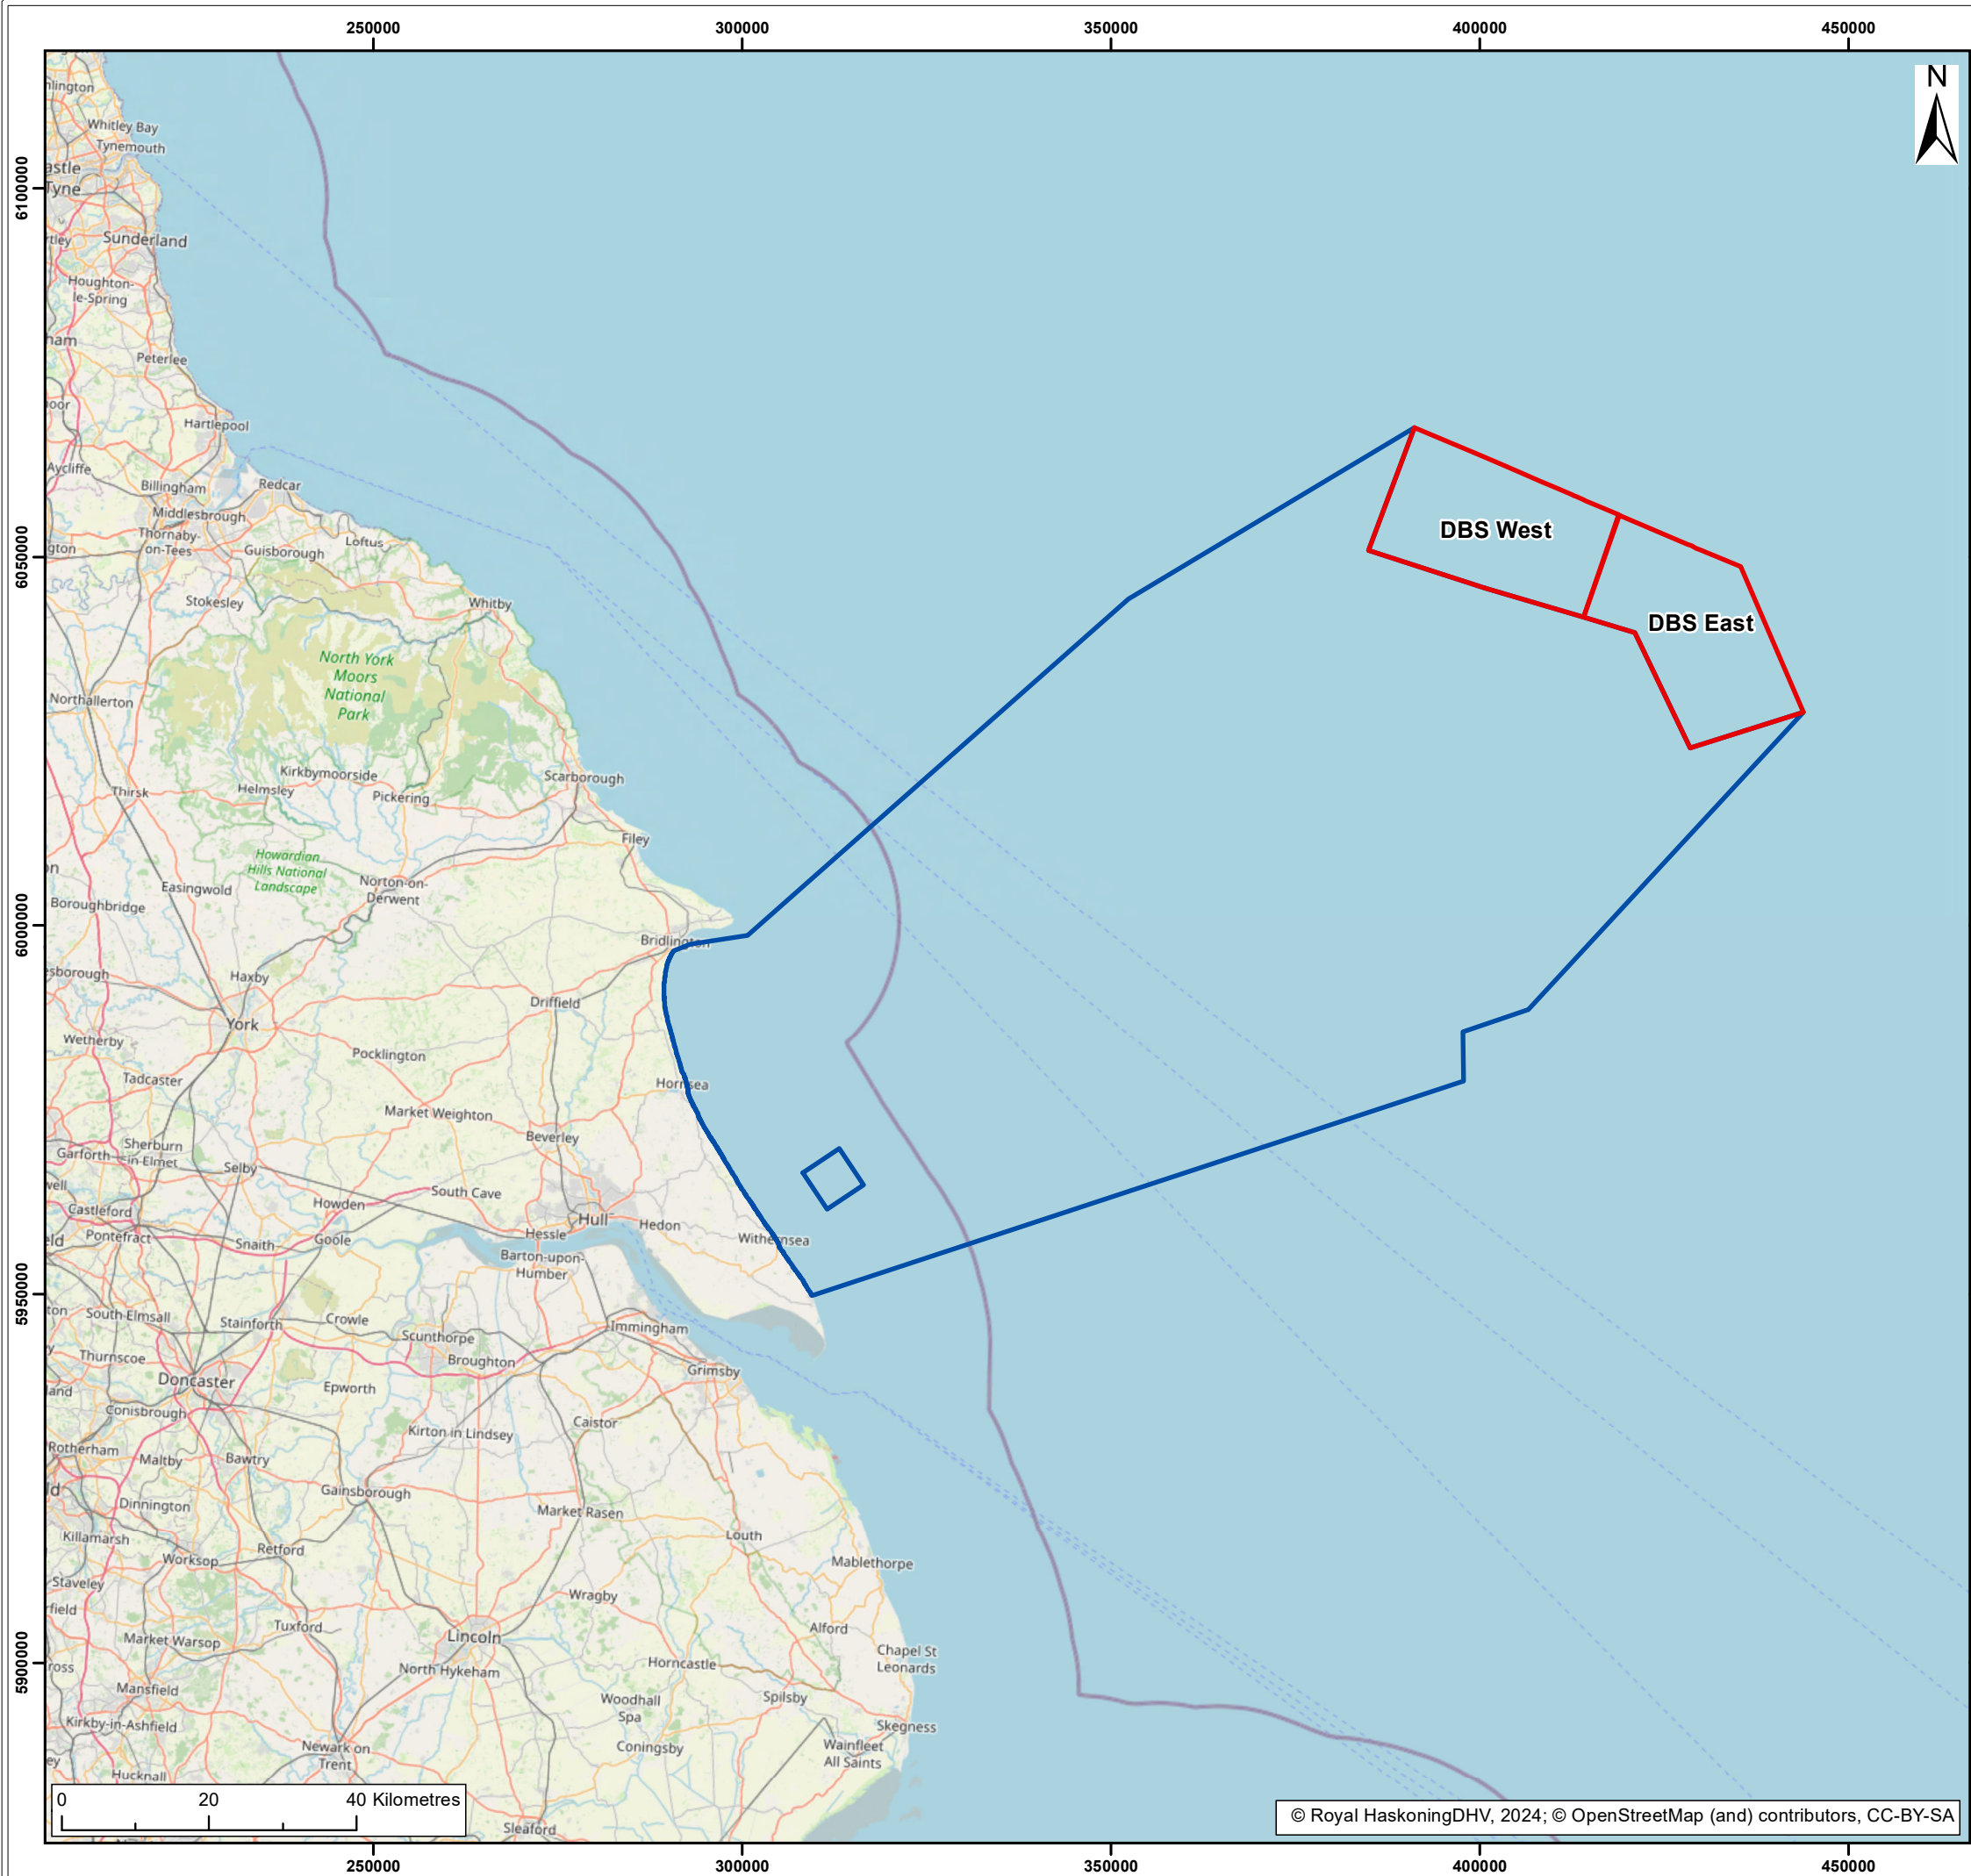

- Legend:
- Dogger Bank South Offshore Wind Farms
 - Offshore Export Cable Corridor Area of Search



S2	P01	19/03/2024	Suitable for information	JH	SB	CC
SUI	REV	DATE	DESCRIPTION	DRW	CHK	APR

Title:

Offshore Export Cable Corridor Area of Search

Figure: 4-6	Drawing No: PC2340-RHD-OF-ZZ-DR-Z-0806		
Co-ordinate system: WGS 1984 UTM Zone 31N		Page Size: A3	Scale: 1:900,000
Project: Dogger Bank South Offshore Wind Farms		Report: Environmental Statement	



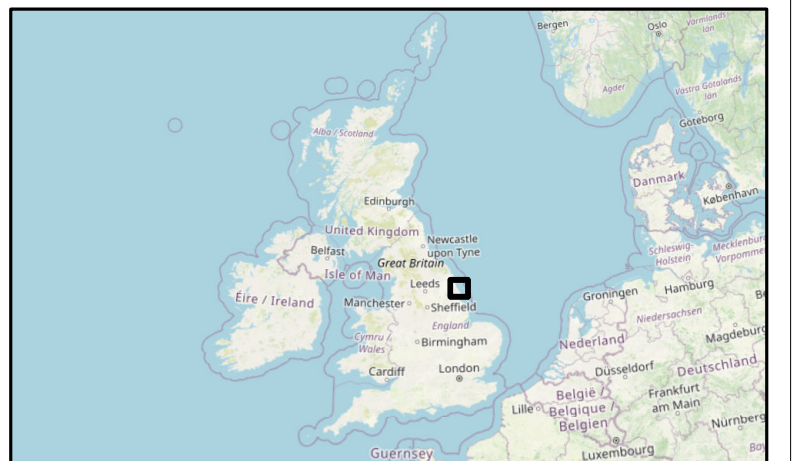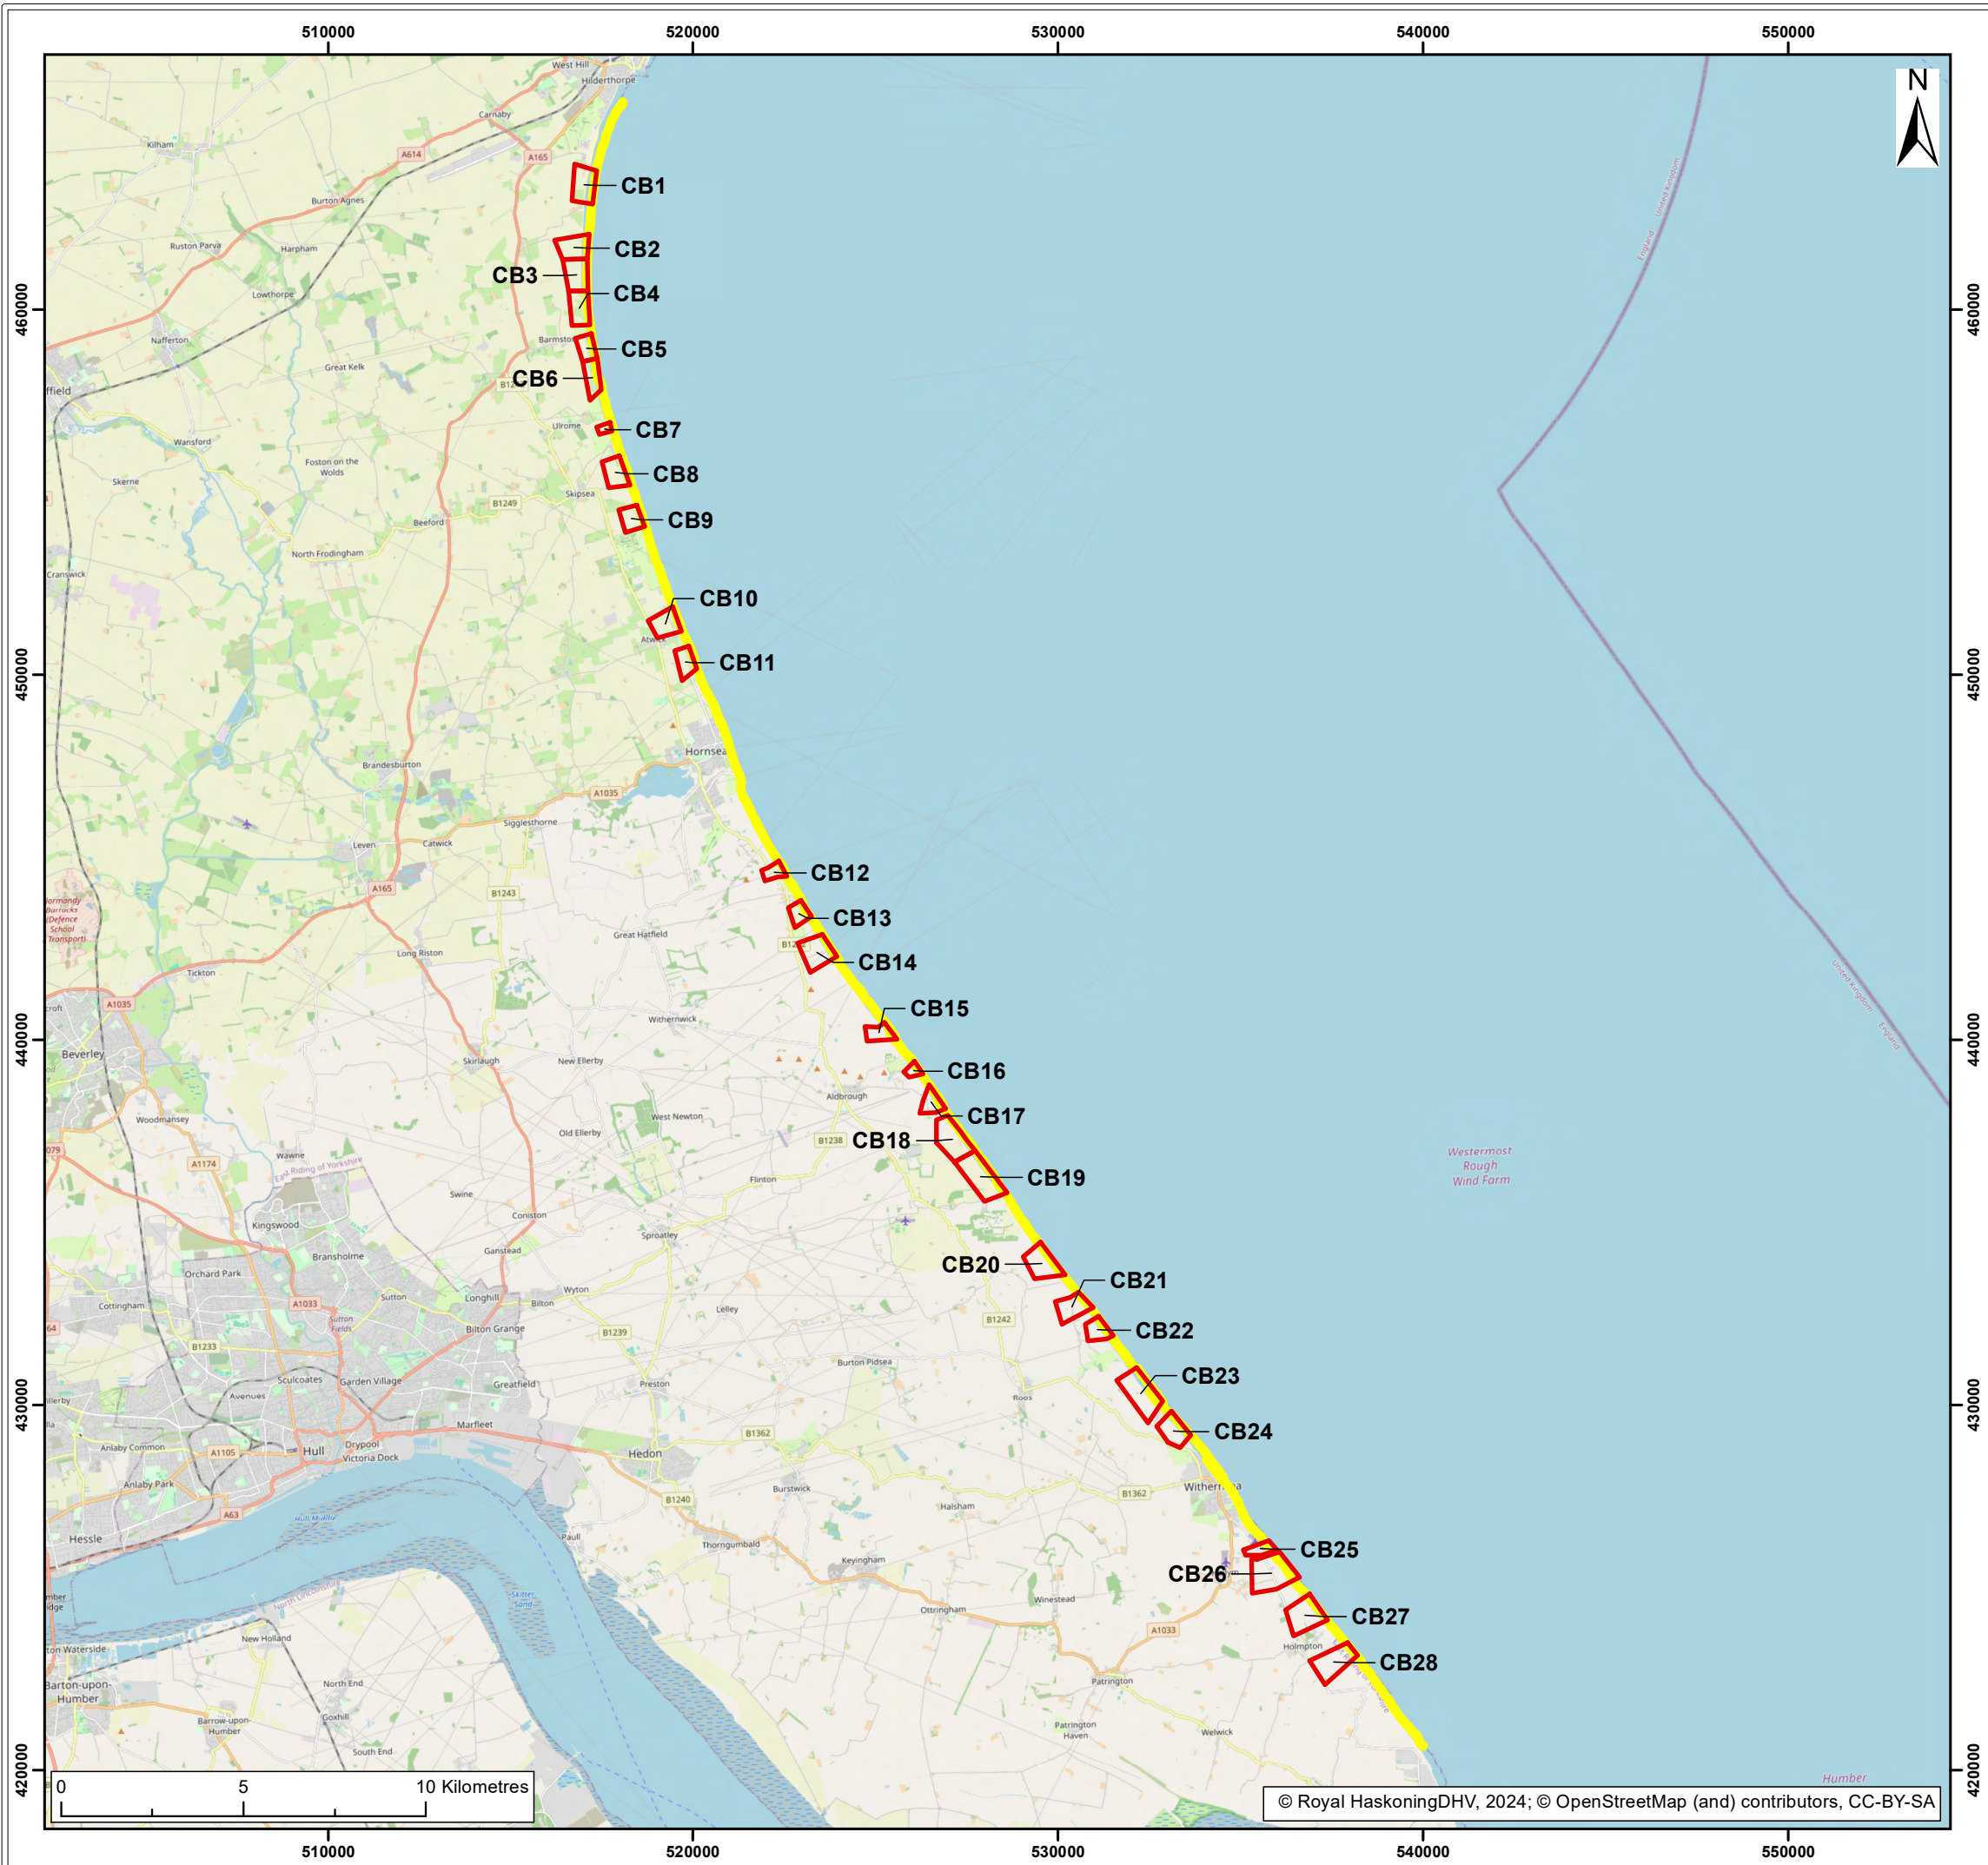

Legend:

- Landfall Area of Search
- Landfall Long List Option


S2	P01	19/03/2024	Suitable for information	JH	SB	CC
SUI	REV	DATE	DESCRIPTION	DRW	CHK	APR

Title:

Landfall Long List Options

Figure: 4-7		Drawing No: PC2340-RHD-ON-ZZ-DR-Z-0807	
Co-ordinate system: British National Grid		Page Size: A3	Scale: 1:180,000
Project: Dogger Bank South Offshore Wind Farms		Report: Environmental Statement	



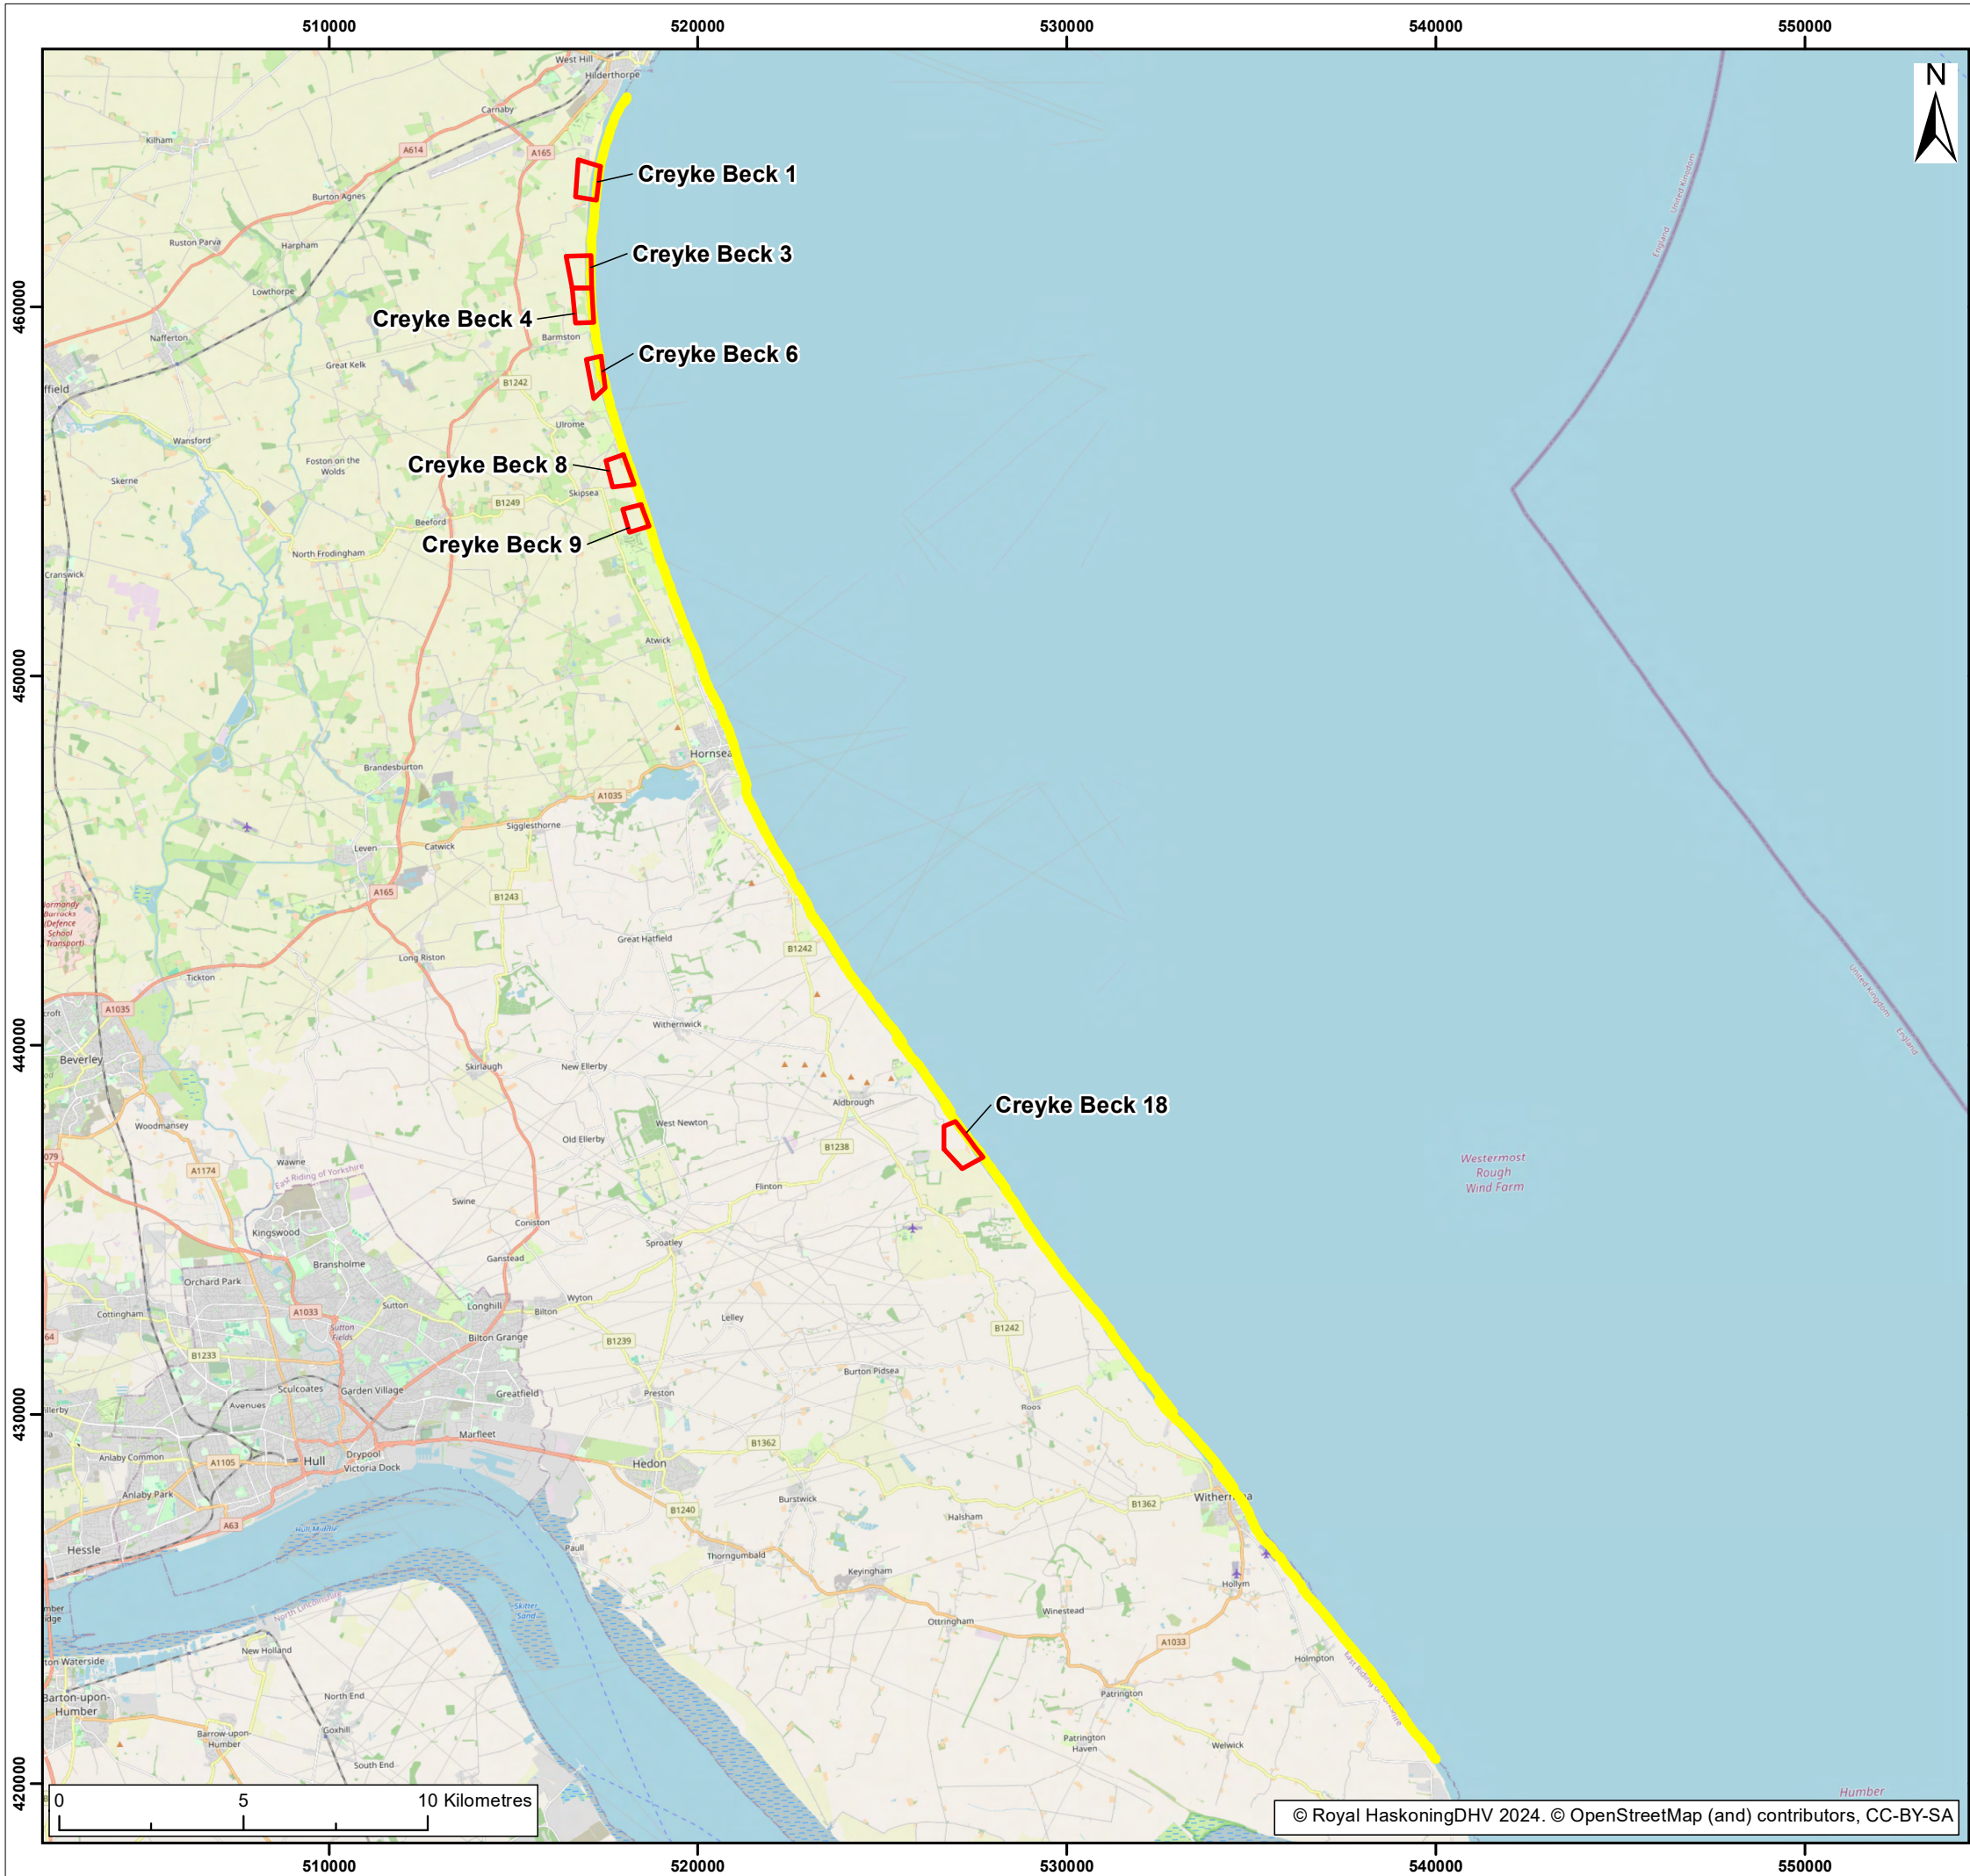

- Legend:
- Landfall Area of Search
 - Landfall Short List Option


S2	P01	19/03/2024	Suitable for information	JH	SB	CC
SUI	REV	DATE	DESCRIPTION	DRW	CHK	APR

Title:

Landfall Short List Options

Figure: 4-8	Drawing No: PC2340-RHD-ON-ZZ-DR-Z-0808		
Co-ordinate system: British National Grid		Page Size: A3	Scale: 1:180,000
Project: Dogger Bank South Offshore Wind Farms		Report: Environmental Statement	



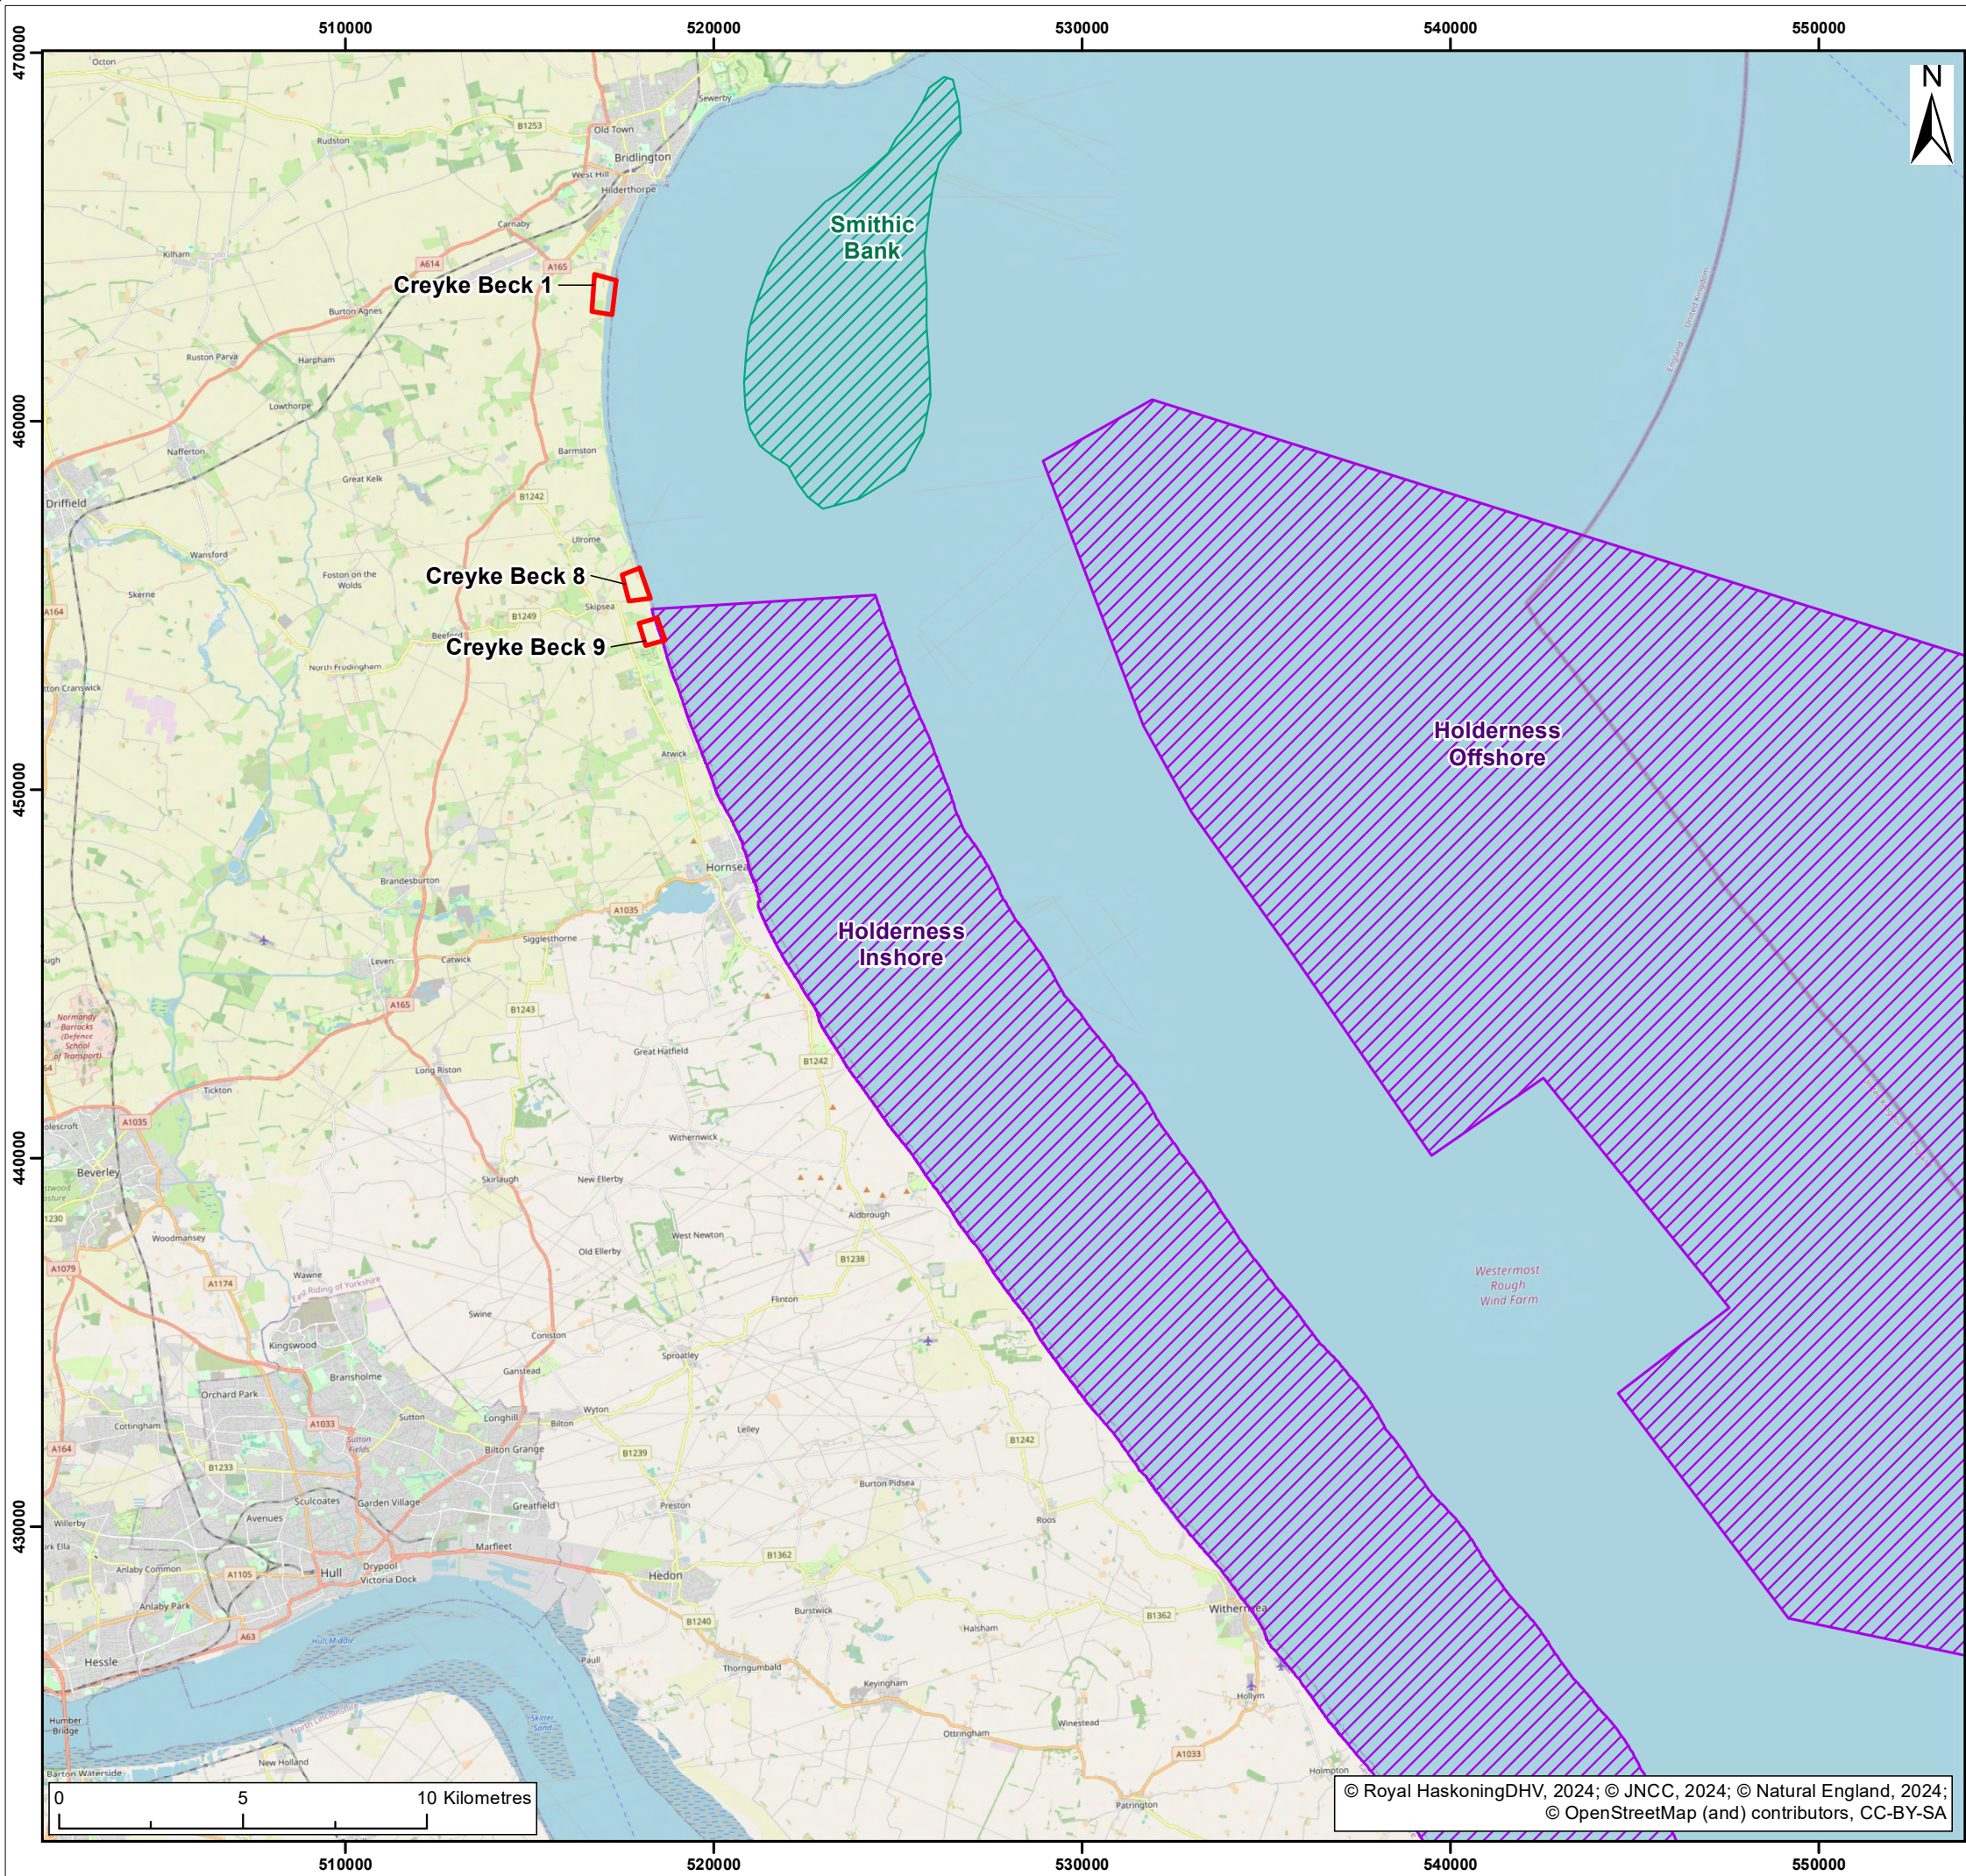

- Legend:
- Landfall Short List Option
 - Smithic Bank
 - Marine Conservation Zone


S2	P01	19/03/2024	Suitable for information		JH	SB
SUI	REV	DATE	DESCRIPTION		DRW	CHK

Title:

Landfall Options Presented to ETG

Figure: 4-9	Drawing No: PC2340-RHD-ON-ZZ-DR-Z-0809		
Co-ordinate system: British National Grid		Page Size: A3	Scale: 1:180,000
Project: Dogger Bank South Offshore Wind Farms		Report: Environmental Statement	



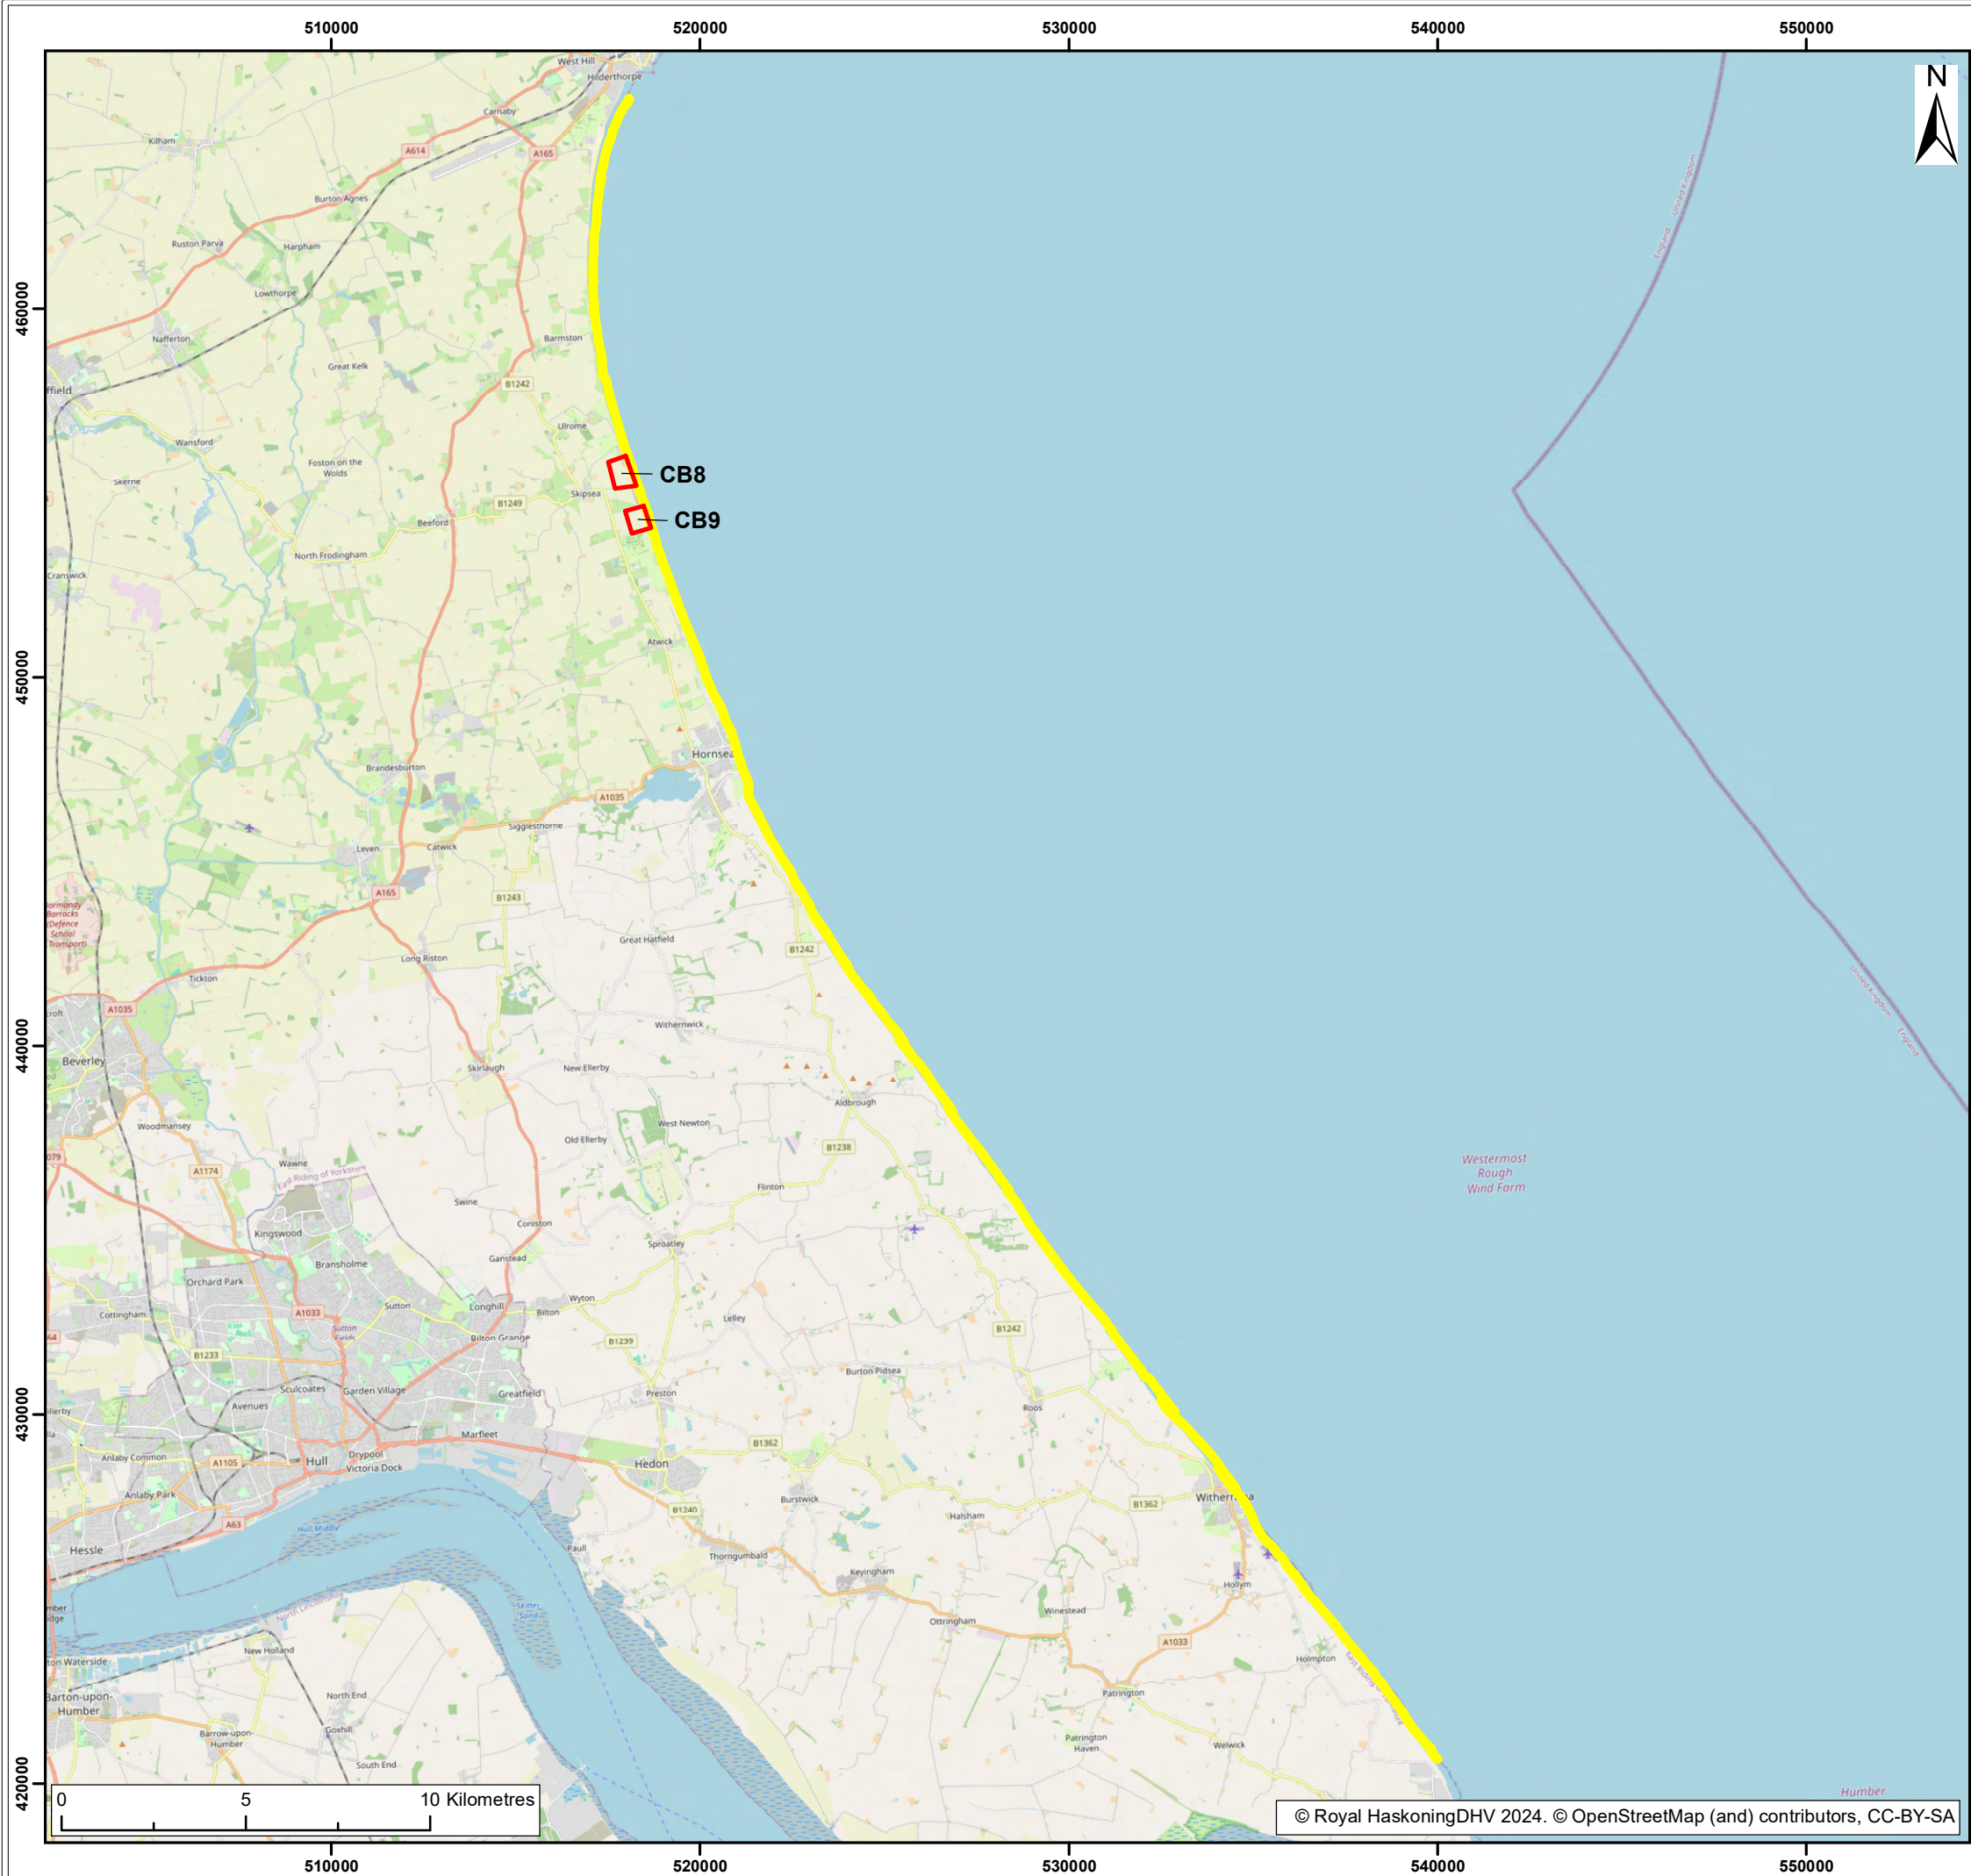

- Legend:
- Landfall Area of Search
 - Preferred Options

S2	P01	19/03/2024	Suitable for Review & Comment	JH	SB	CC
SUI	REV	DATE	DESCRIPTION	DRW	CHK	APR

Title:


Landfall Options Presented at PEIR

Figure: 4-10 Drawing No: PC2340-RHD-ON-ZZ-DR-Z-0810


Co-ordinate system: British National Grid Page Size: A3 Scale: 1:180,000

Project: Dogger Bank South Offshore Wind Farms Report: Environmental Statement



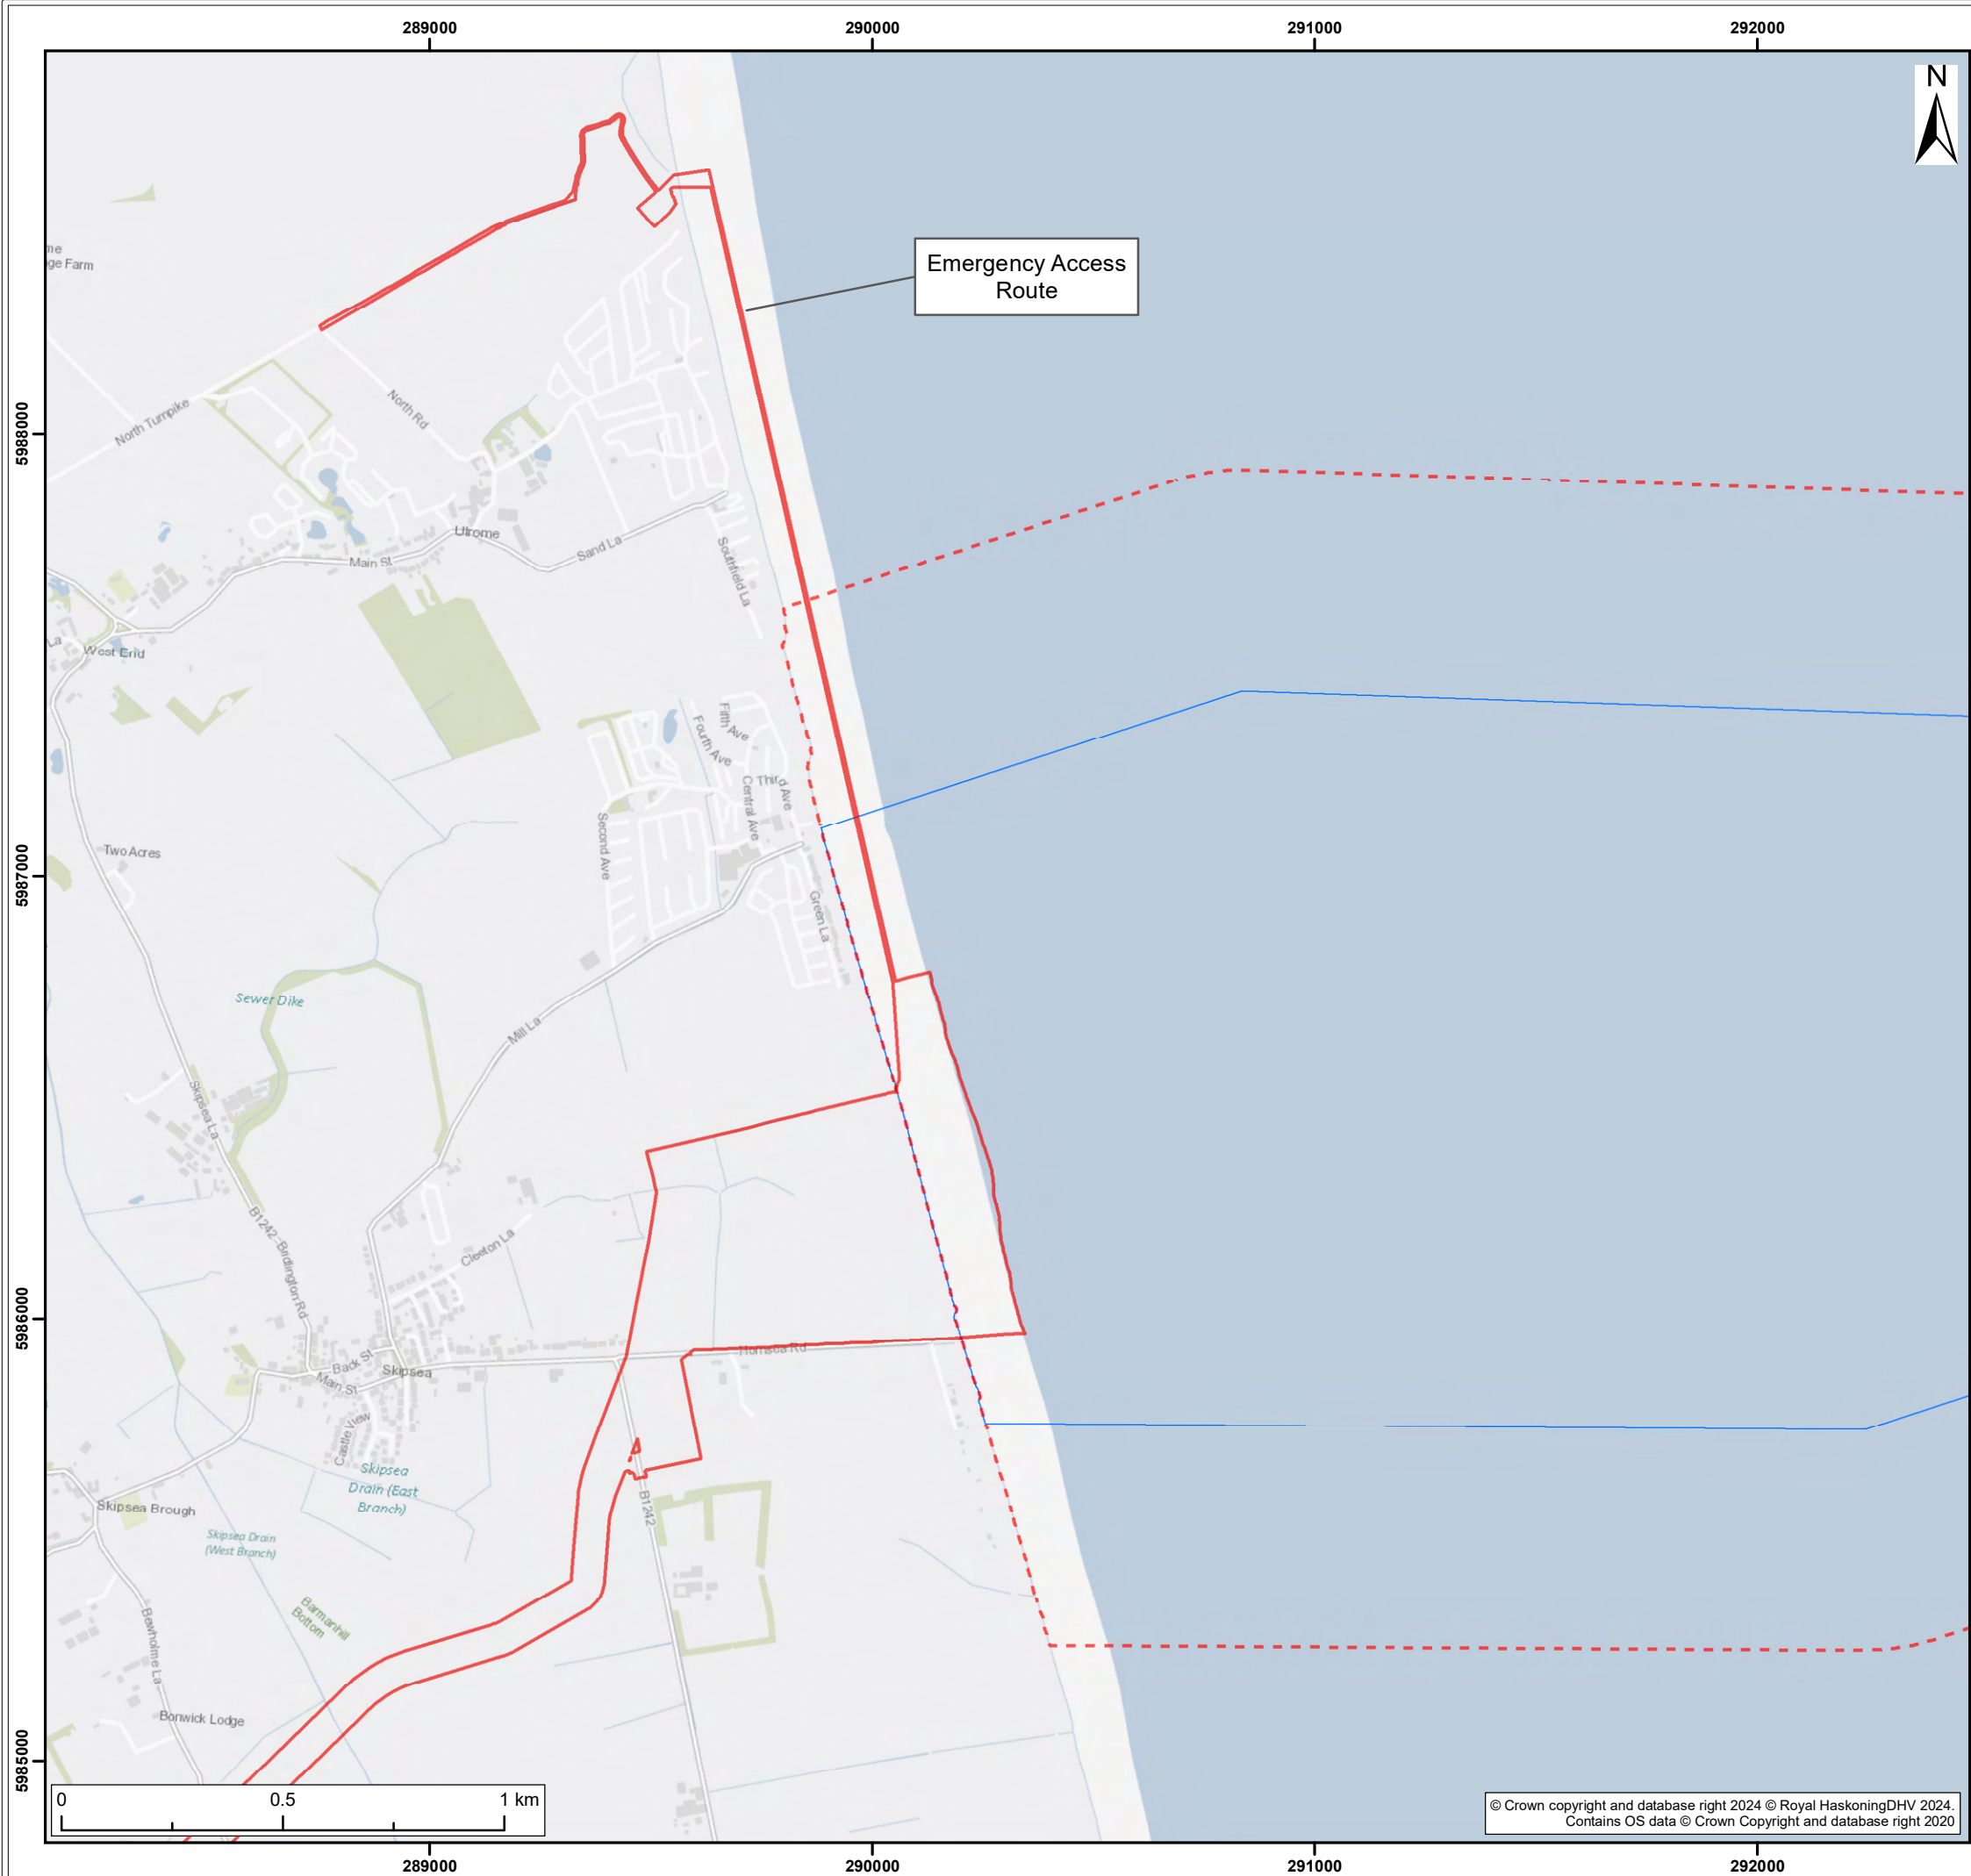

© Crown copyright and database right 2024 © Royal HaskoningDHV 2024.
Contains OS data © Crown Copyright and database right 2020

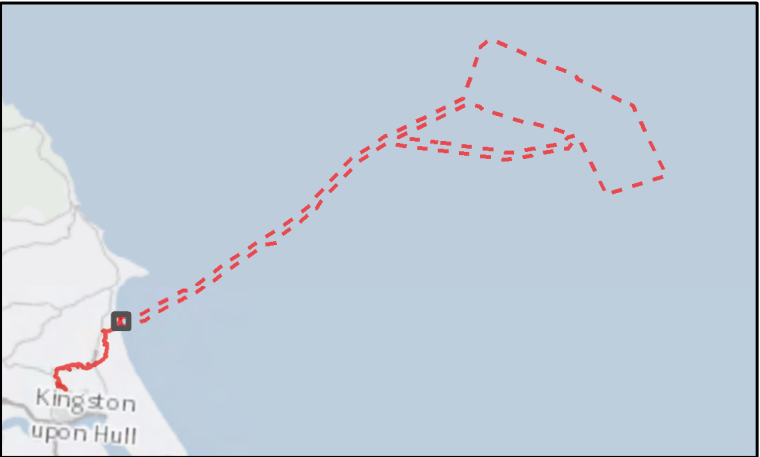

- Legend:
- Offshore Development Area
 - Onshore Development Area
 - Offshore Export Cable Corridor

S3	P03	03/06/2024	Suitable for review & comment	JH	SB	CC
S3	P02	10/05/2024	Suitable for review & comment	JH	SB	CC
S2	P01	21/03/2024	Suitable for Information	JH	SB	CC
SUI	REV	DATE	DESCRIPTION	DRW	CHK	APR

Title:

Final Landfall for ES

Figure: 4-11 Drawing No: PC2340-RHD-OF-ZZ-DR-Z-0811

Co-ordinate system: Page Size: Scale:



WGS 1984 UTM Zone 31N A3 1:15,000

Project: Report:

Dogger Bank South Environmental

Offshore Wind Farms Statement



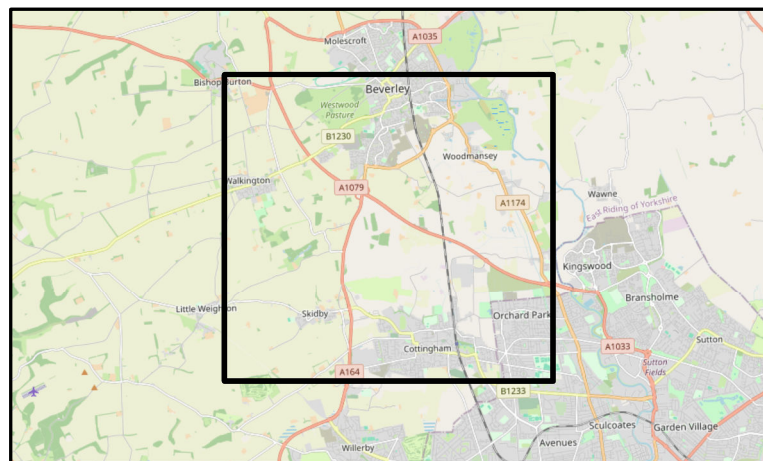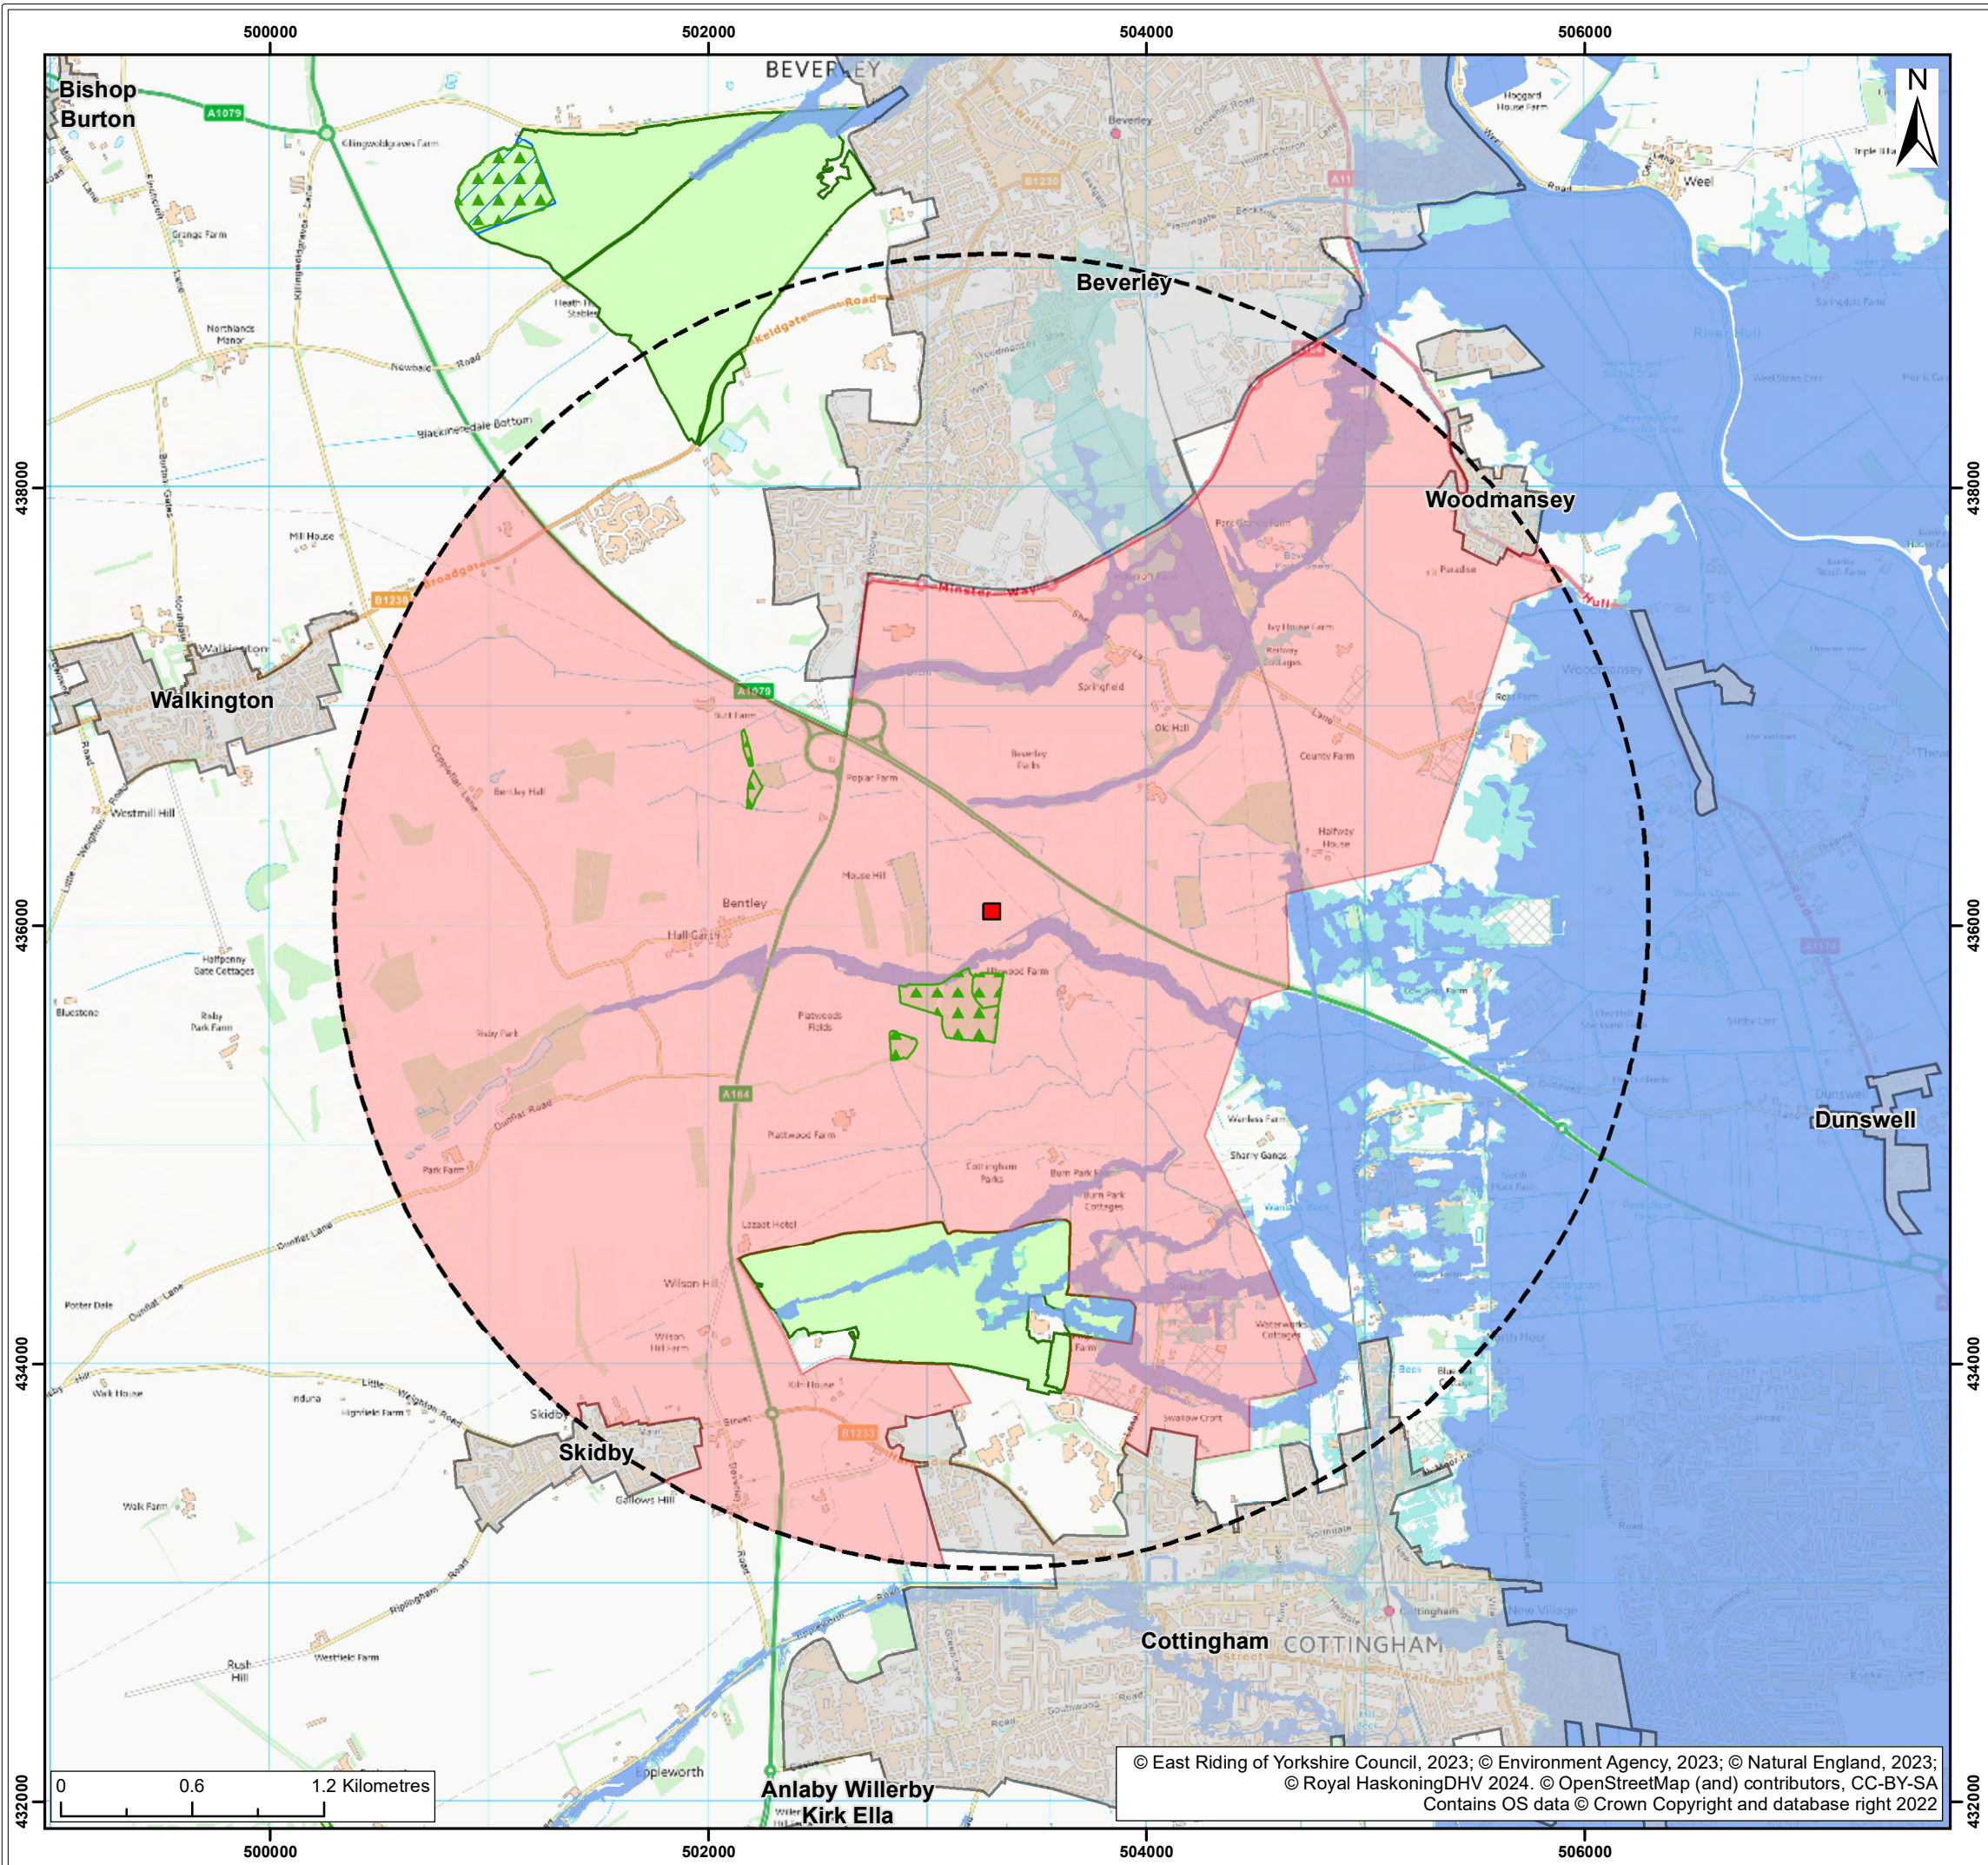

- Legend:
- Onshore Substation Area of Search
 - Onshore Substation Refined Area of Search
 - Croyke Beck 1 National Grid Connection Location
 - Site of Special Scientific Importance (SSSI)
 - Ancient Woodland
 - Flood Zone 3
 - Flood Zone 2
 - Settlement Boundary
 - Golf Club

S3	P02	10/05/2024	Suitable for Review & Comment	JH	CC	RH
S3	P01	25/04/2023	Suitable for review & comment	SB	JF	RH
SUI	REV	DATE	DESCRIPTION	DRW	CHK	APR

Title:

Onshore Substation
Refined Area of Search



Figure: 4-12 Drawing No: PC2340-RHD-ON-ZZ-DR-Z-0812

Co-ordinate system: British National Grid	Page Size: A3	Scale: 1:30,000
--	------------------	--------------------

Project: Dogger Bank South Offshore Wind Farms	Report: Environmental Statement
--	---



© East Riding of Yorkshire Council, 2023; © Environment Agency, 2023; © Natural England, 2023;
© Royal HaskoningDHV 2024. © OpenStreetMap (and) contributors, CC-BY-SA
Contains OS data © Crown Copyright and database right 2022

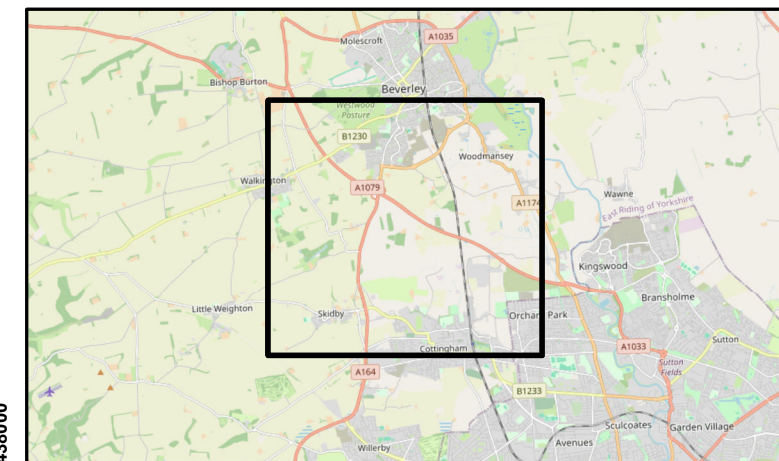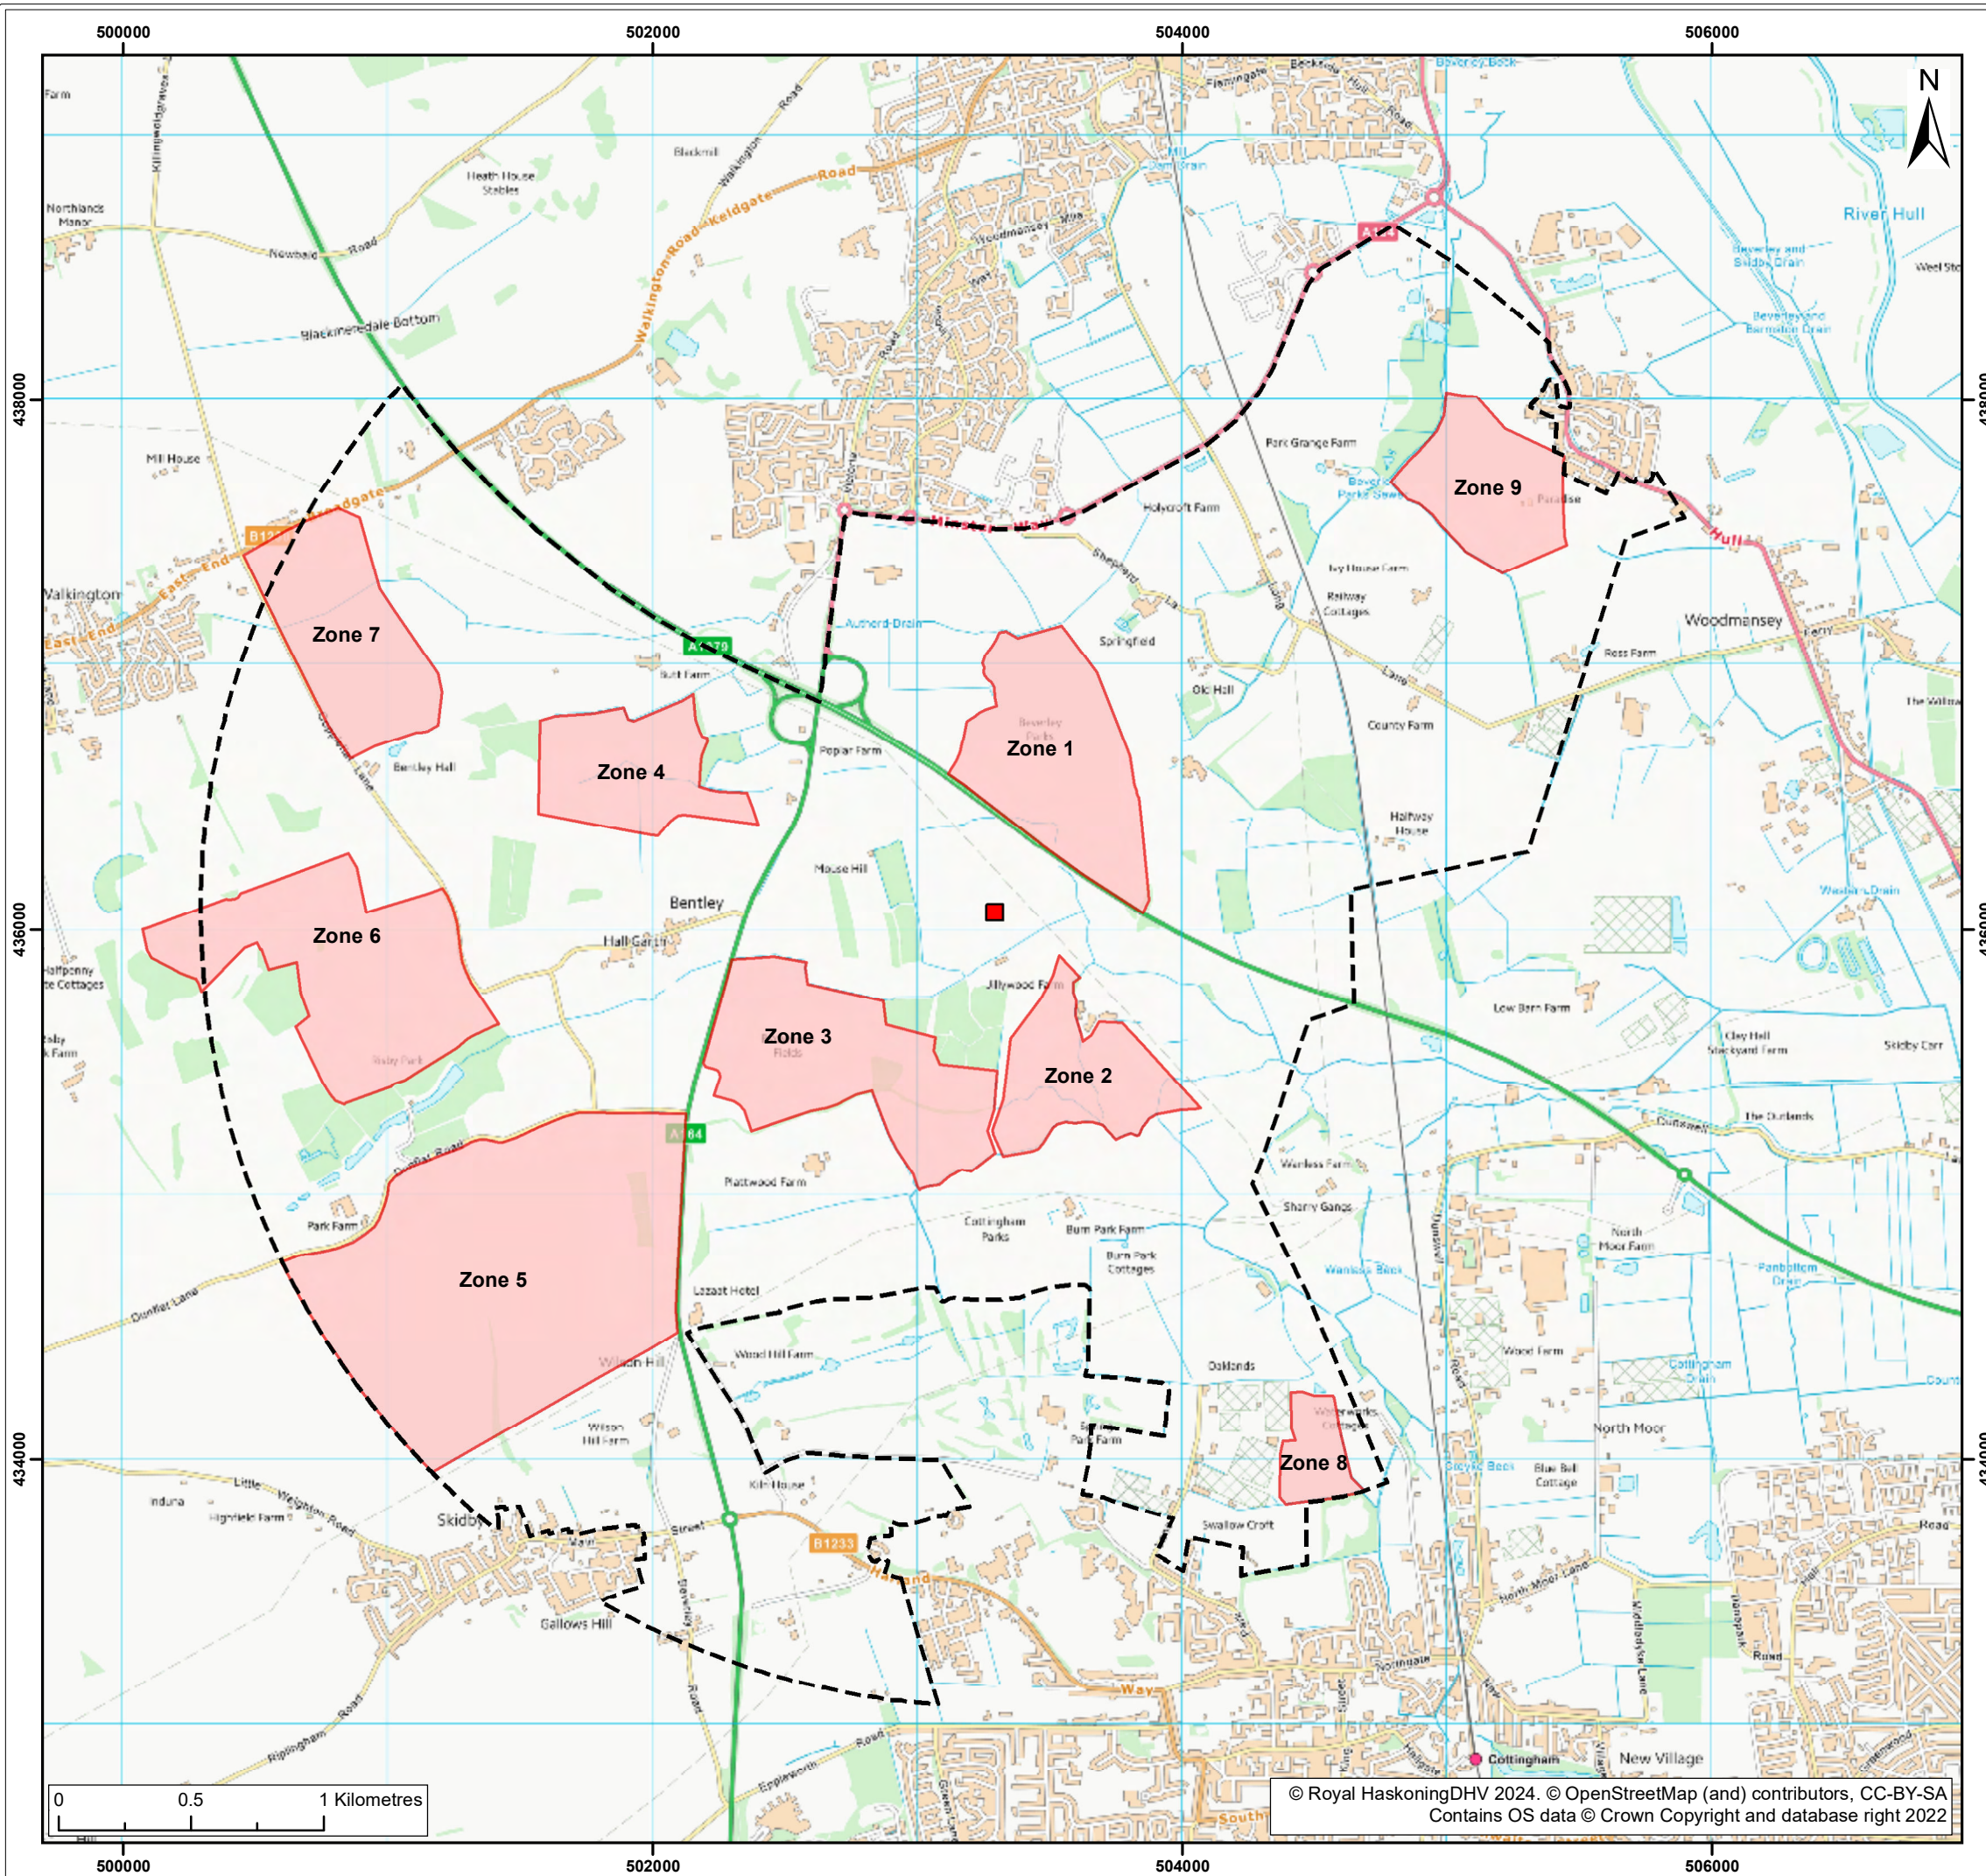



- Legend:
- Onshore Substation Refined Area of Search
 - Substation Zone Long List Option
 - National Grid Connection Location

S2	P01	19/03/2024	Suitable for Review & Comment	JH	SB	CC
SUI	REV	DATE	DESCRIPTION	DRW	CHK	APR

Title:

Onshore Substation Zones Long List

Figure: 4-13		Drawing No: PC2340-RHD-ON-ZZ-DR-Z-0813	
Co-ordinate system: British National Grid		Page Size: A3	Scale: 1:25,000
Project: Dogger Bank South Offshore Wind Farms		Report: Environmental Statement	

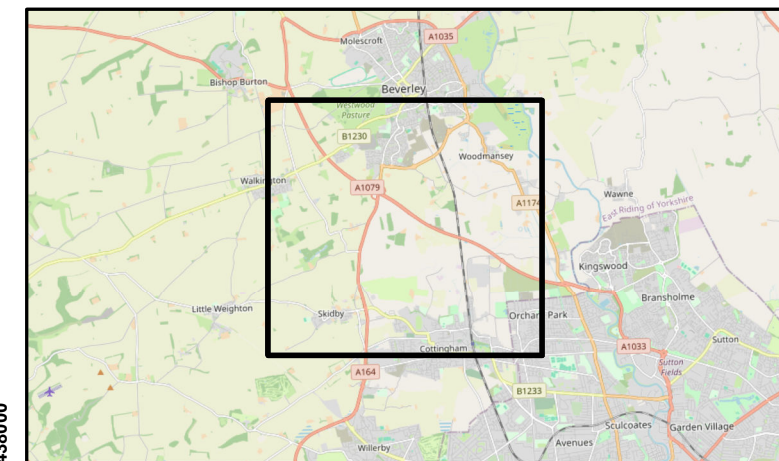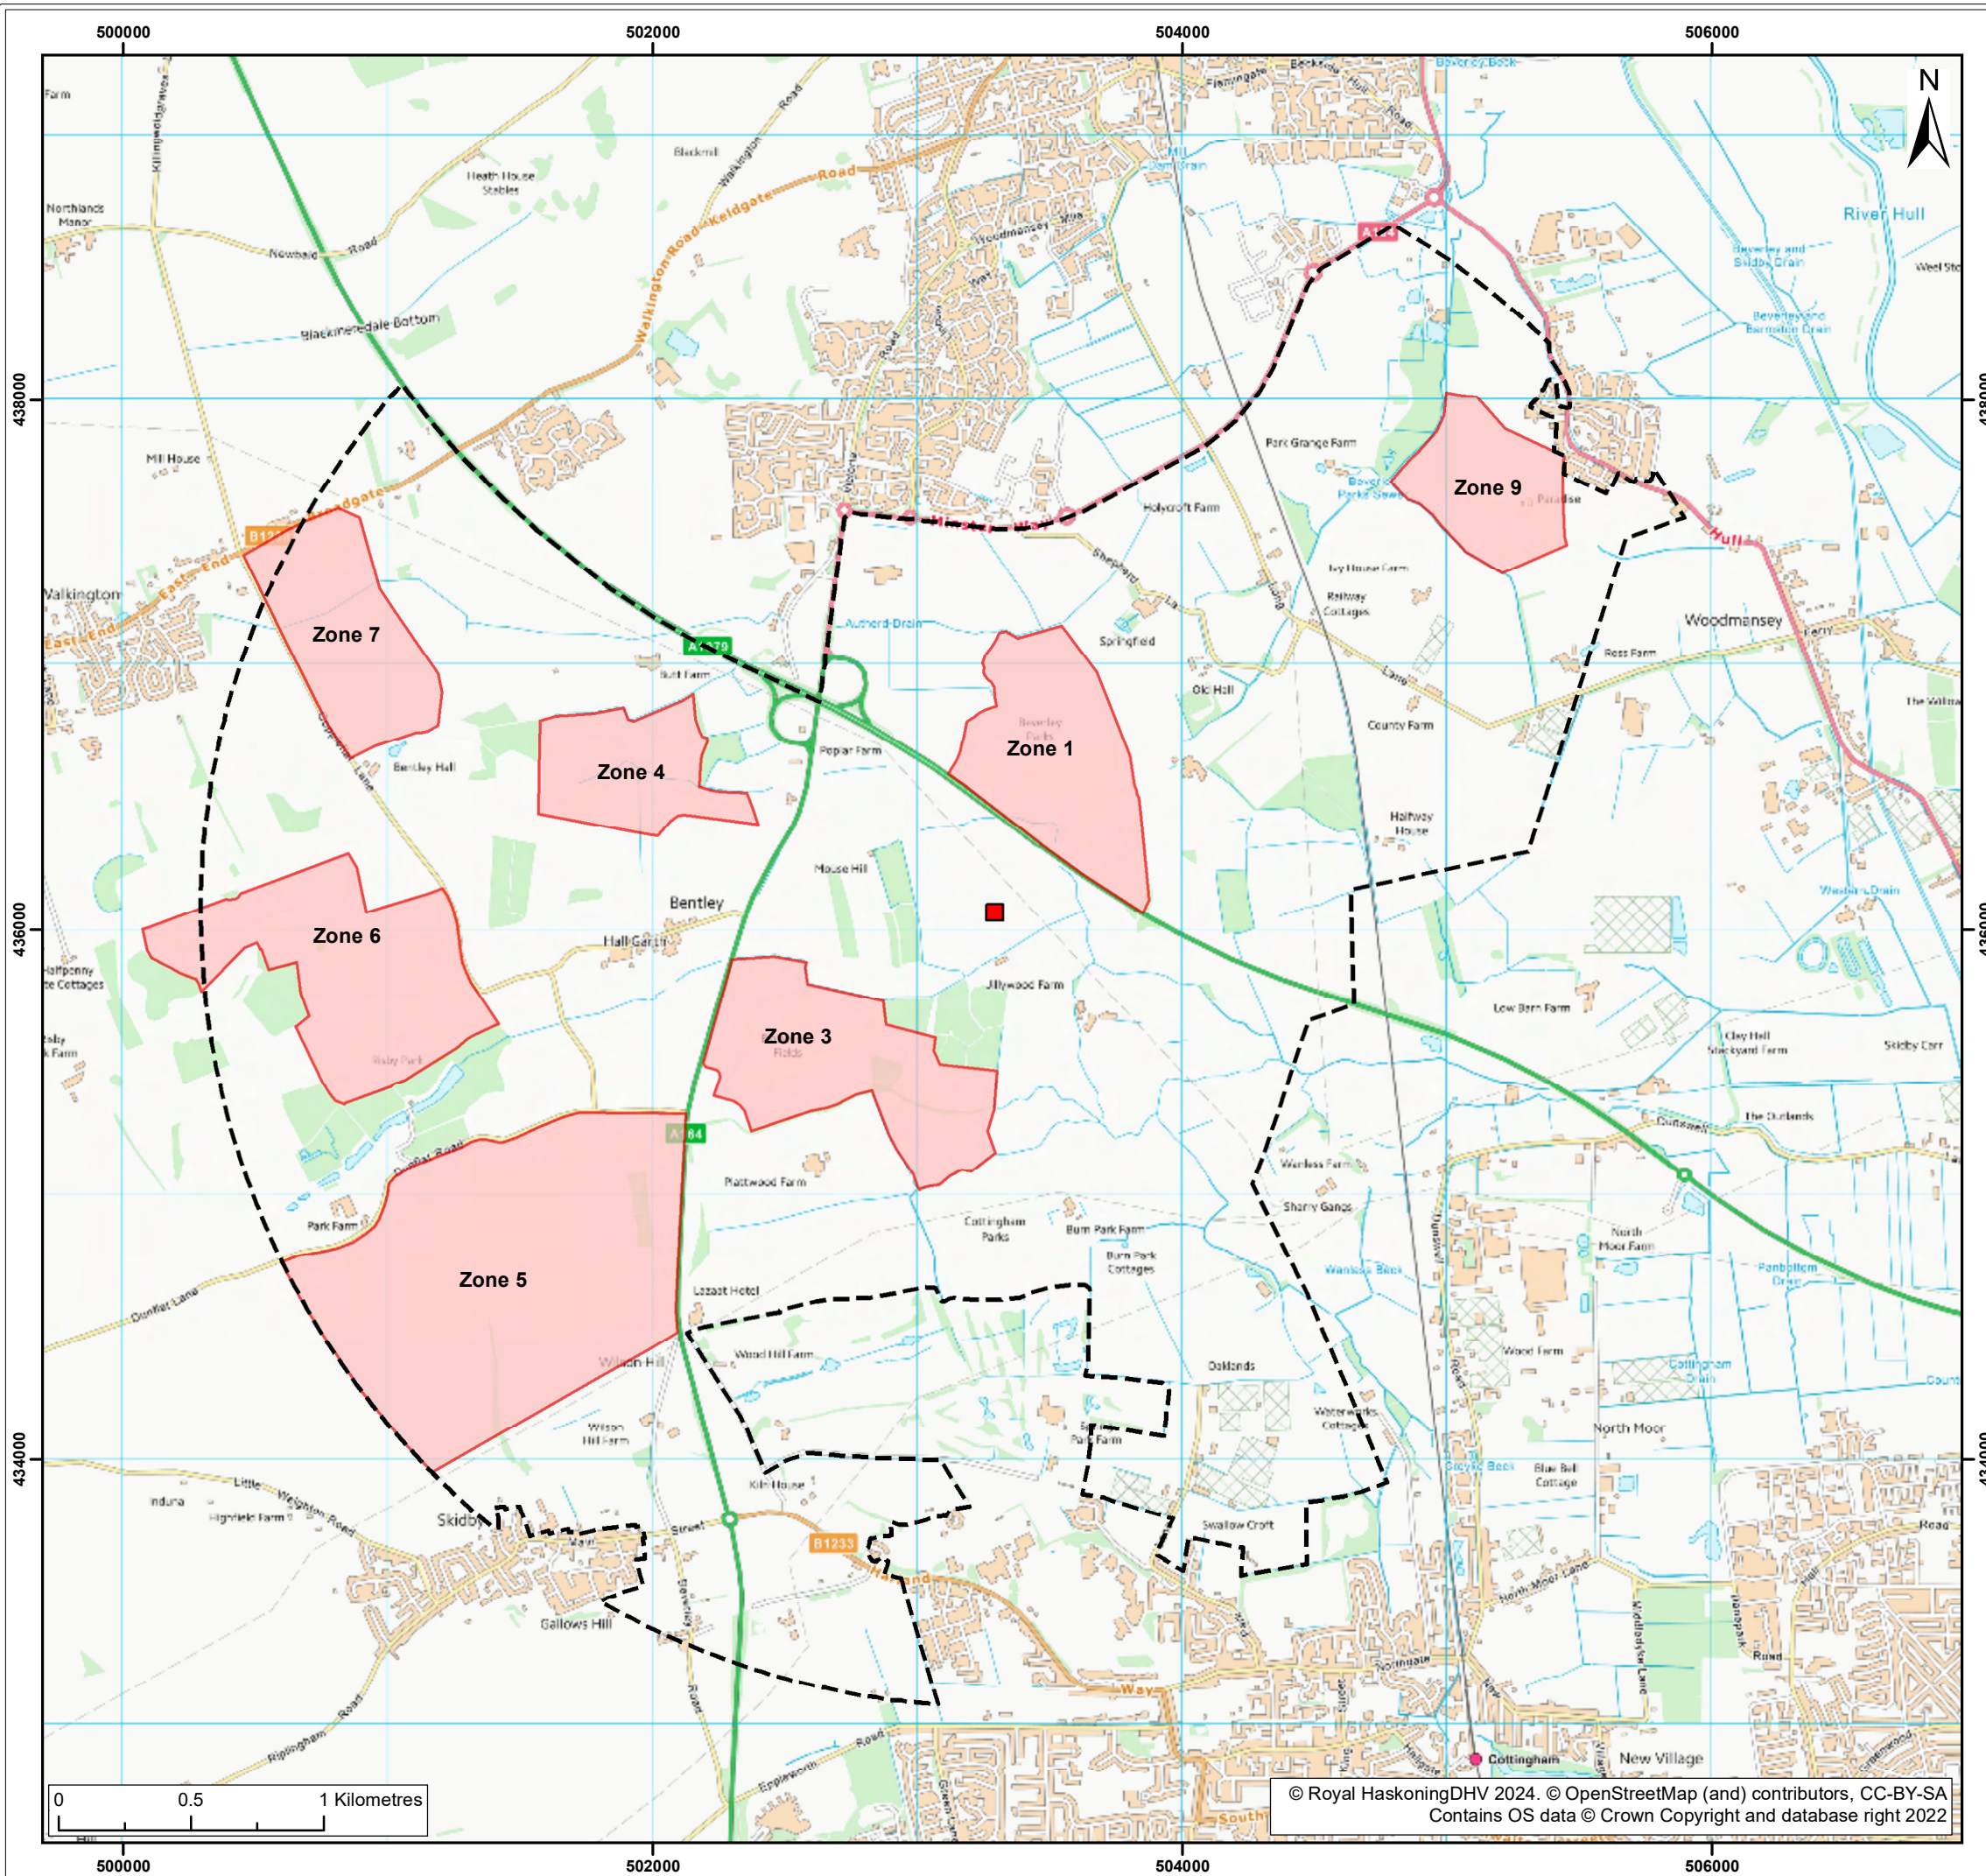

- Legend:
- Onshore Substation Refined Area of Search
 - Substation Zone Short List Option
 - Creyke Beck 1 National Grid Connection Location


S2	P01	05/04/2024	Suitable for Review & Comment	JH	SB	CC
SUI	REV	DATE	DESCRIPTION	DRW	CHK	APR

Title:

Onshore Substation Zones Short List

Figure: 4-14		Drawing No: PC2340-RHD-ON-ZZ-DR-Z-0814	
Co-ordinate system: British National Grid		Page Size: A3	Scale: 1:25,000
Project: Dogger Bank South Offshore Wind Farms		Report: Environmental Statement	



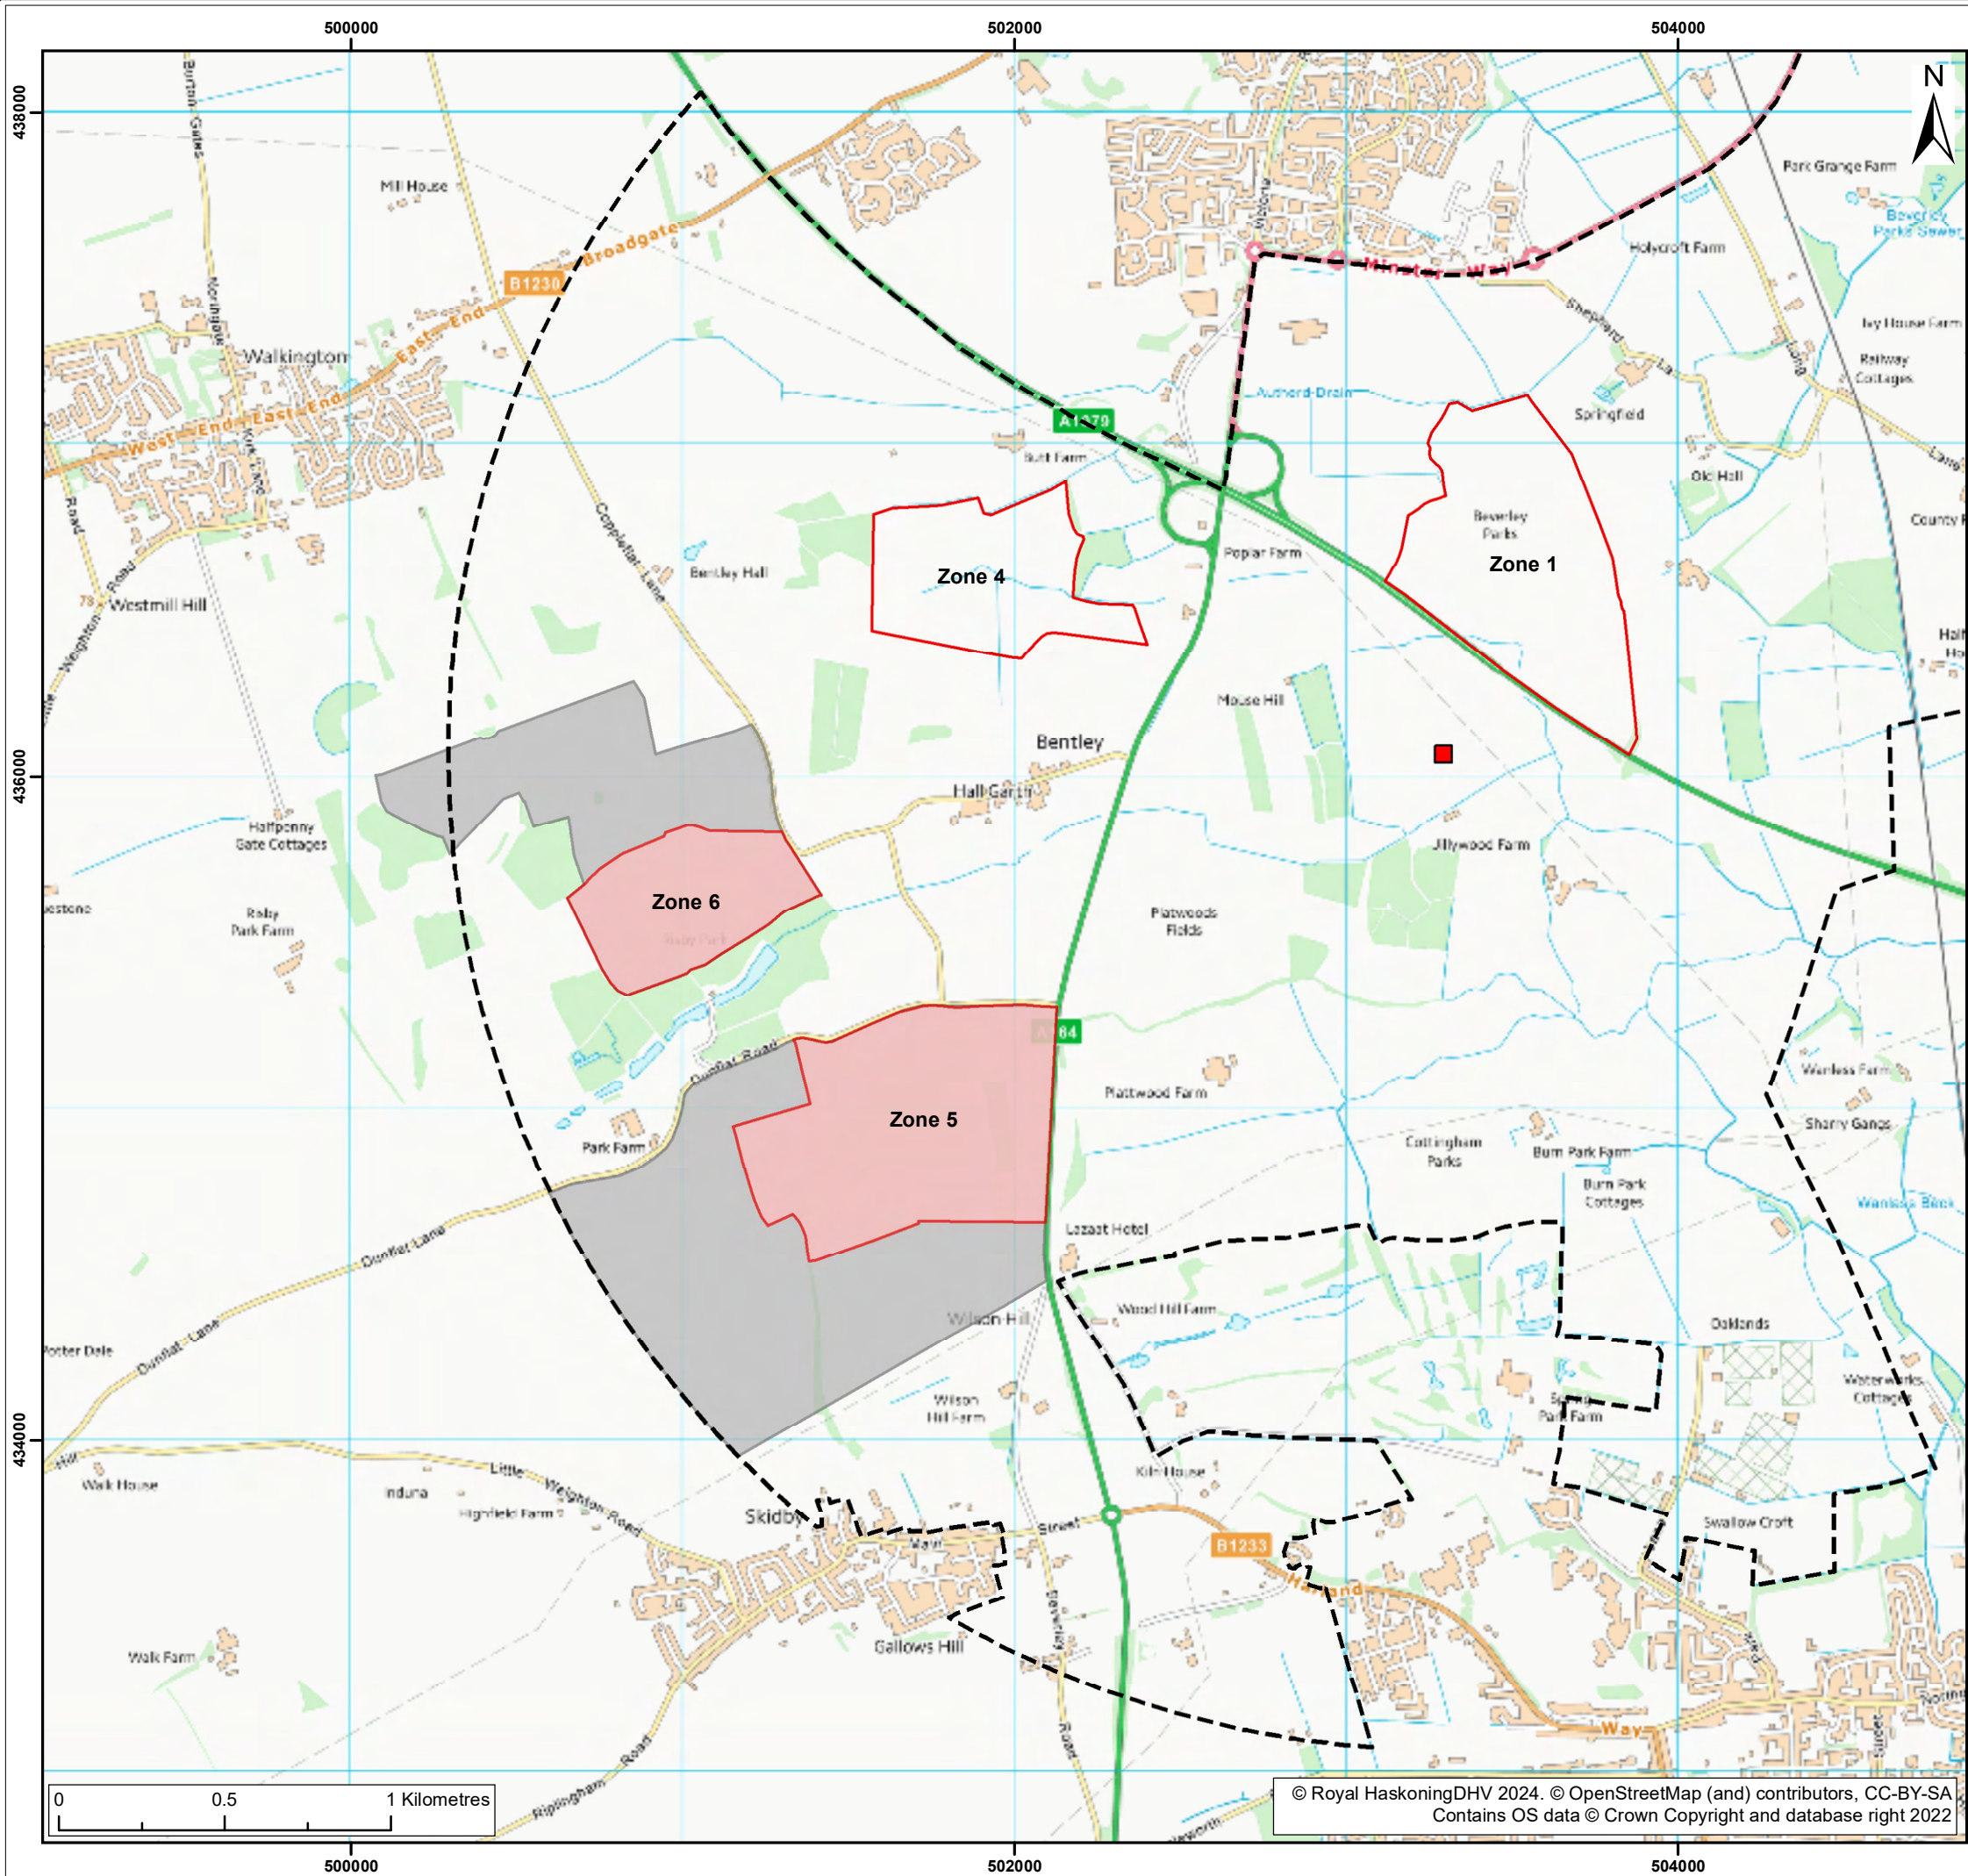

- Legend:
- National Grid Connection Location
 - Onshore Substation Refined Area of Search
 - Refined Substation Zone Option Area
 - Original Substation Zone Option Area
 - Other Substation Zones



S2	P01	20/03/2024	Suitable for Review & Comment	JH	SB	CC
SUI	REV	DATE	DESCRIPTION	DRW	CHK	APR

Title:

Onshore Substation Zones Presented to ETG

Figure: 4-15	Drawing No: PC2340-RHD-ON-ZZ-DR-Z-0815		
Co-ordinate system: British National Grid		Page Size: A3	Scale: 1:20,000
Project: Dogger Bank South Offshore Wind Farms		Report: Environmental Statement	



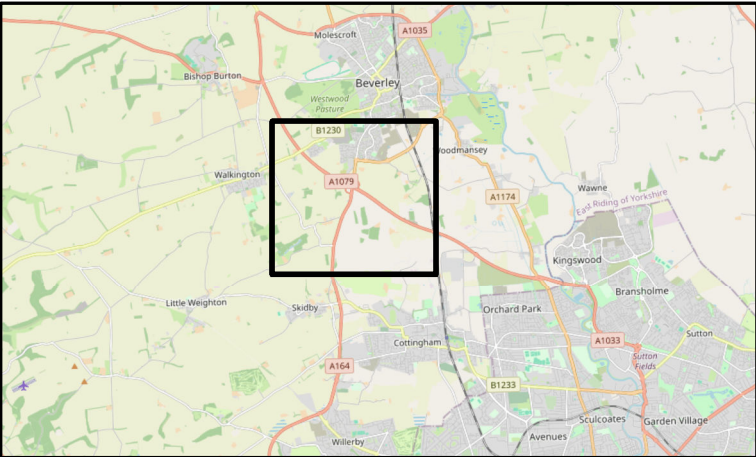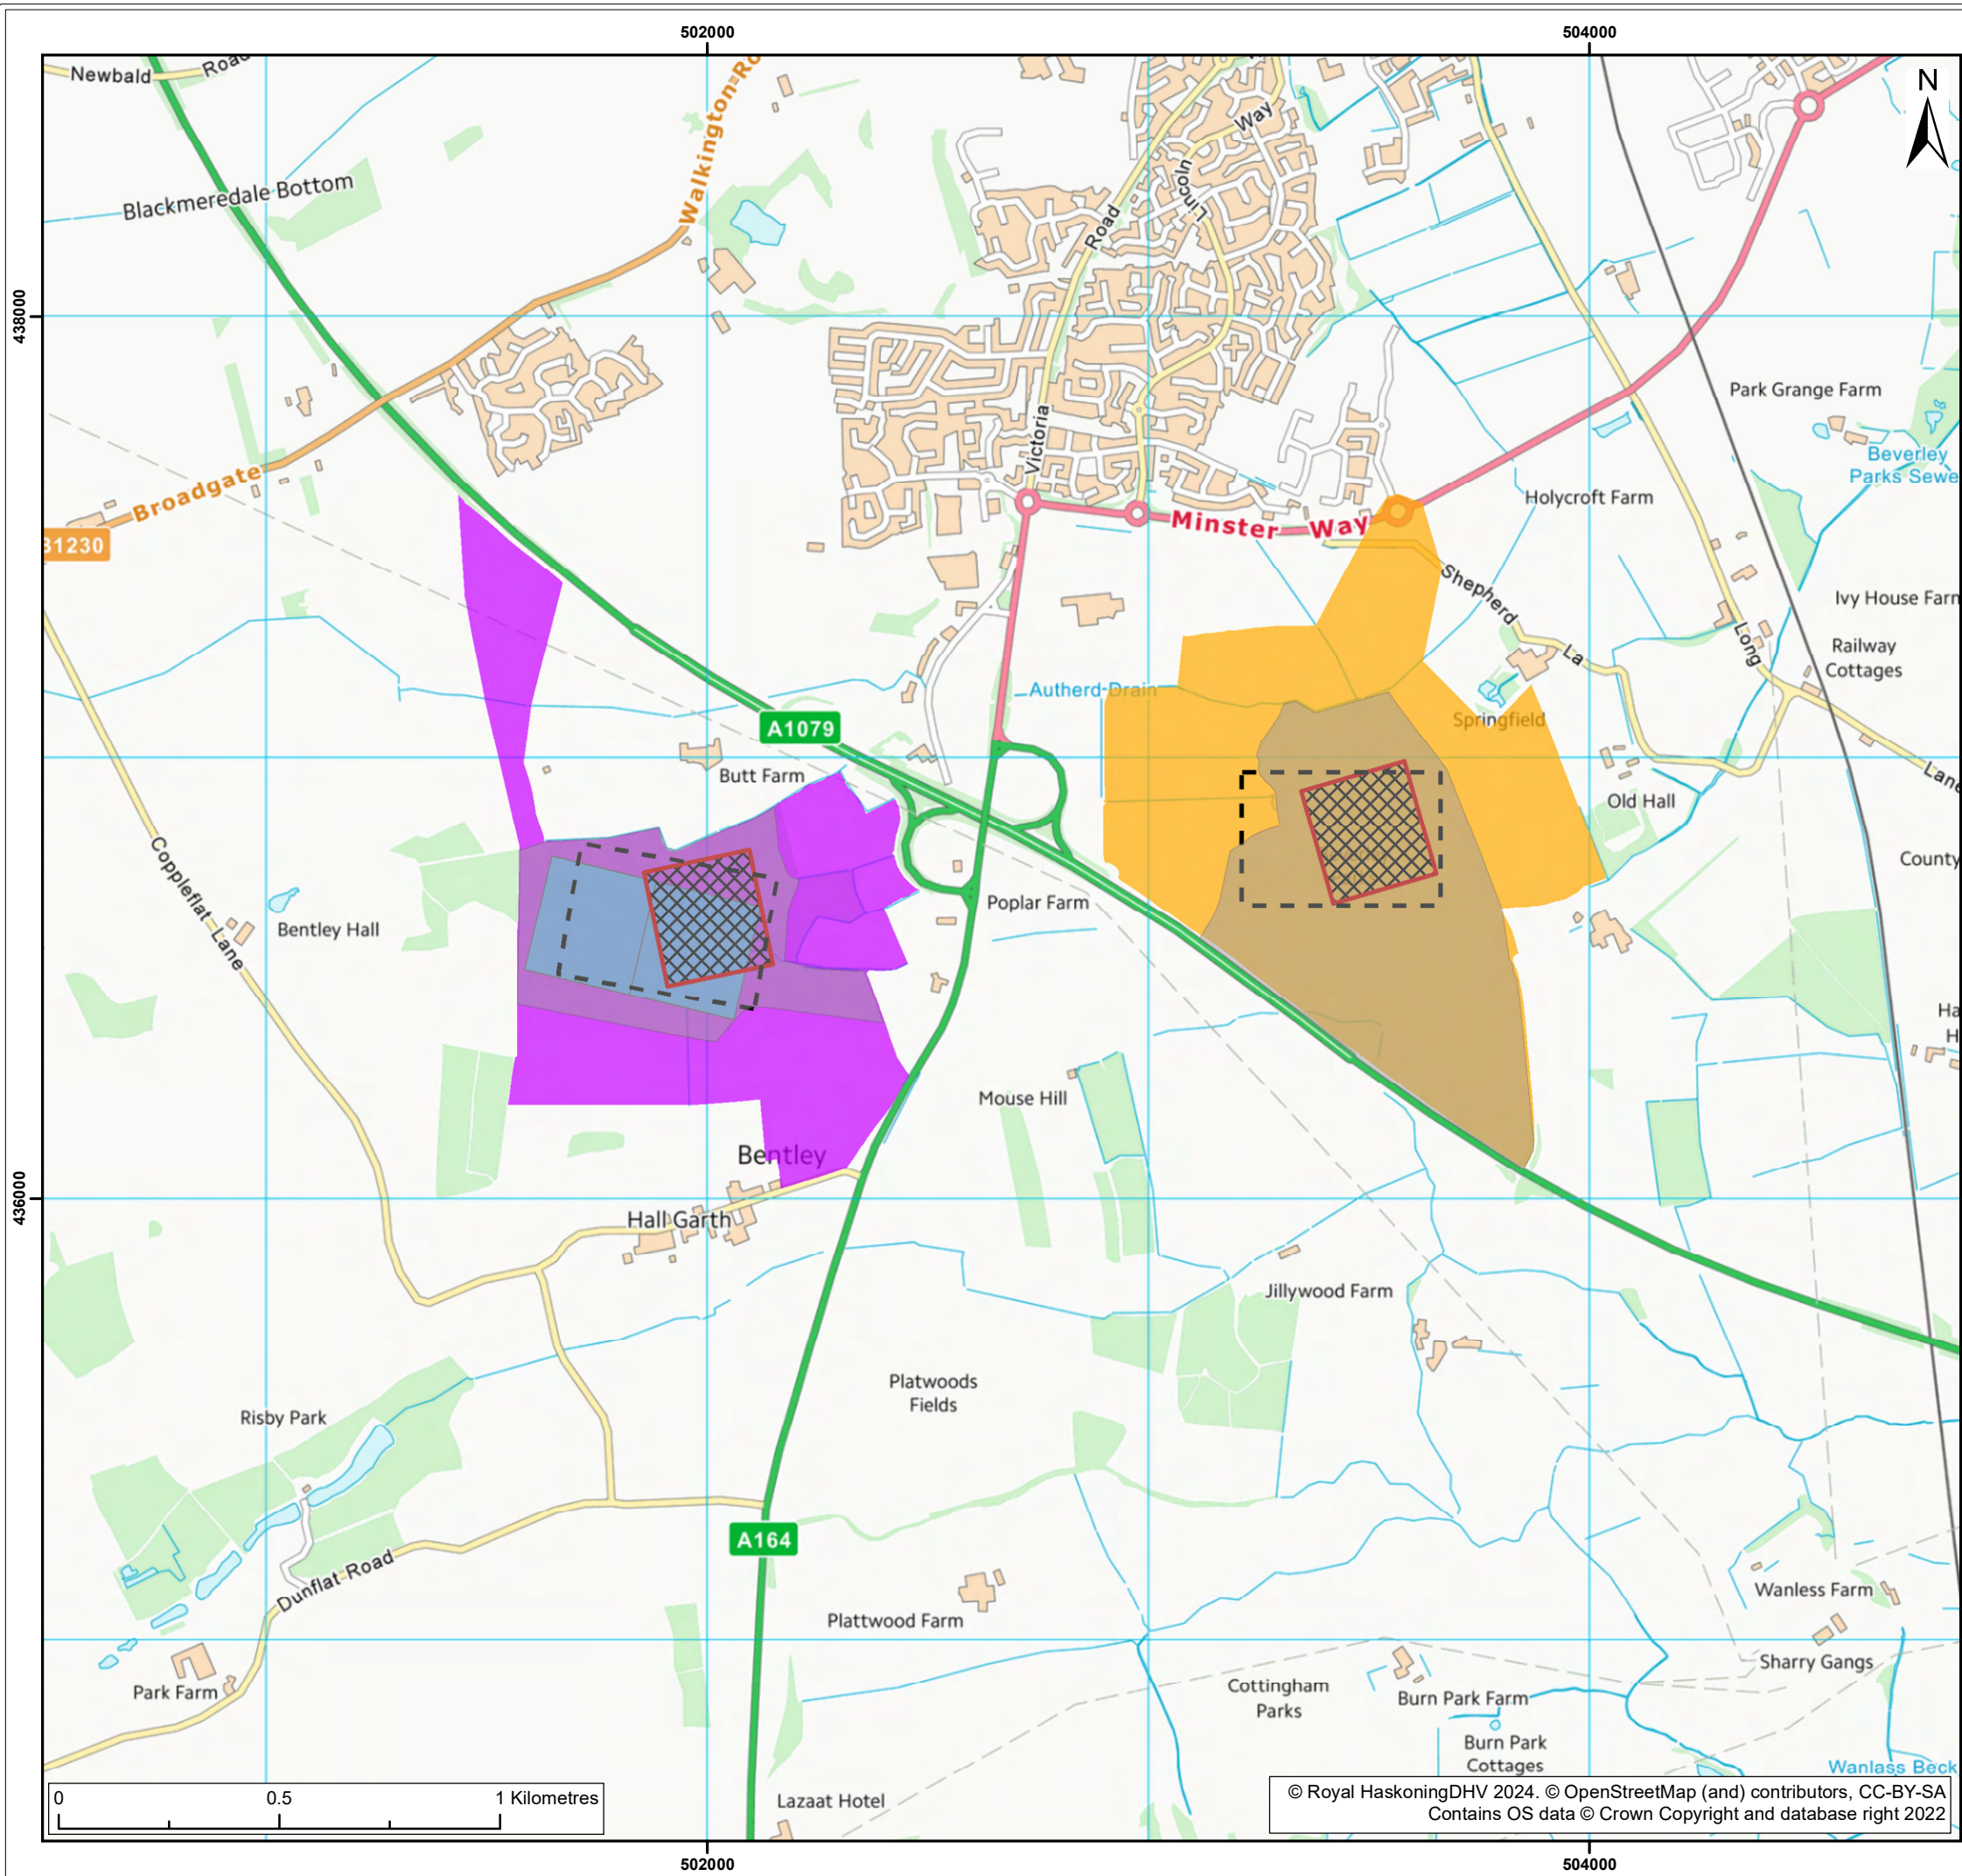

- Legend:
- Substation Zone 1
 - Substation Zone 4
 - Substation Previous Boundaries
 - Indicative Single HVAC Footprint
 - Indicative Single HVDC Footprint
 - Indicative Co-located HVDC Footprint

S3	P02	10/05/2024	Suitable for review & comment	JH	SB	CC
S2	P01	20/03/2024	Suitable for information	JH	SB	CC
SUI	REV	DATE	DESCRIPTION	DRW	CHK	APR

Title:


Onshore Substation Zones Preferred Options Presented at PEIR

Figure: 4-16 Drawing No: PC2340-RHD-ON-ZZ-DR-Z-0816

Co-ordinate system: British National Grid Page Size: A3 Scale: 1:15,000

Project: Dogger Bank South Offshore Wind Farms Report: Environmental Statement



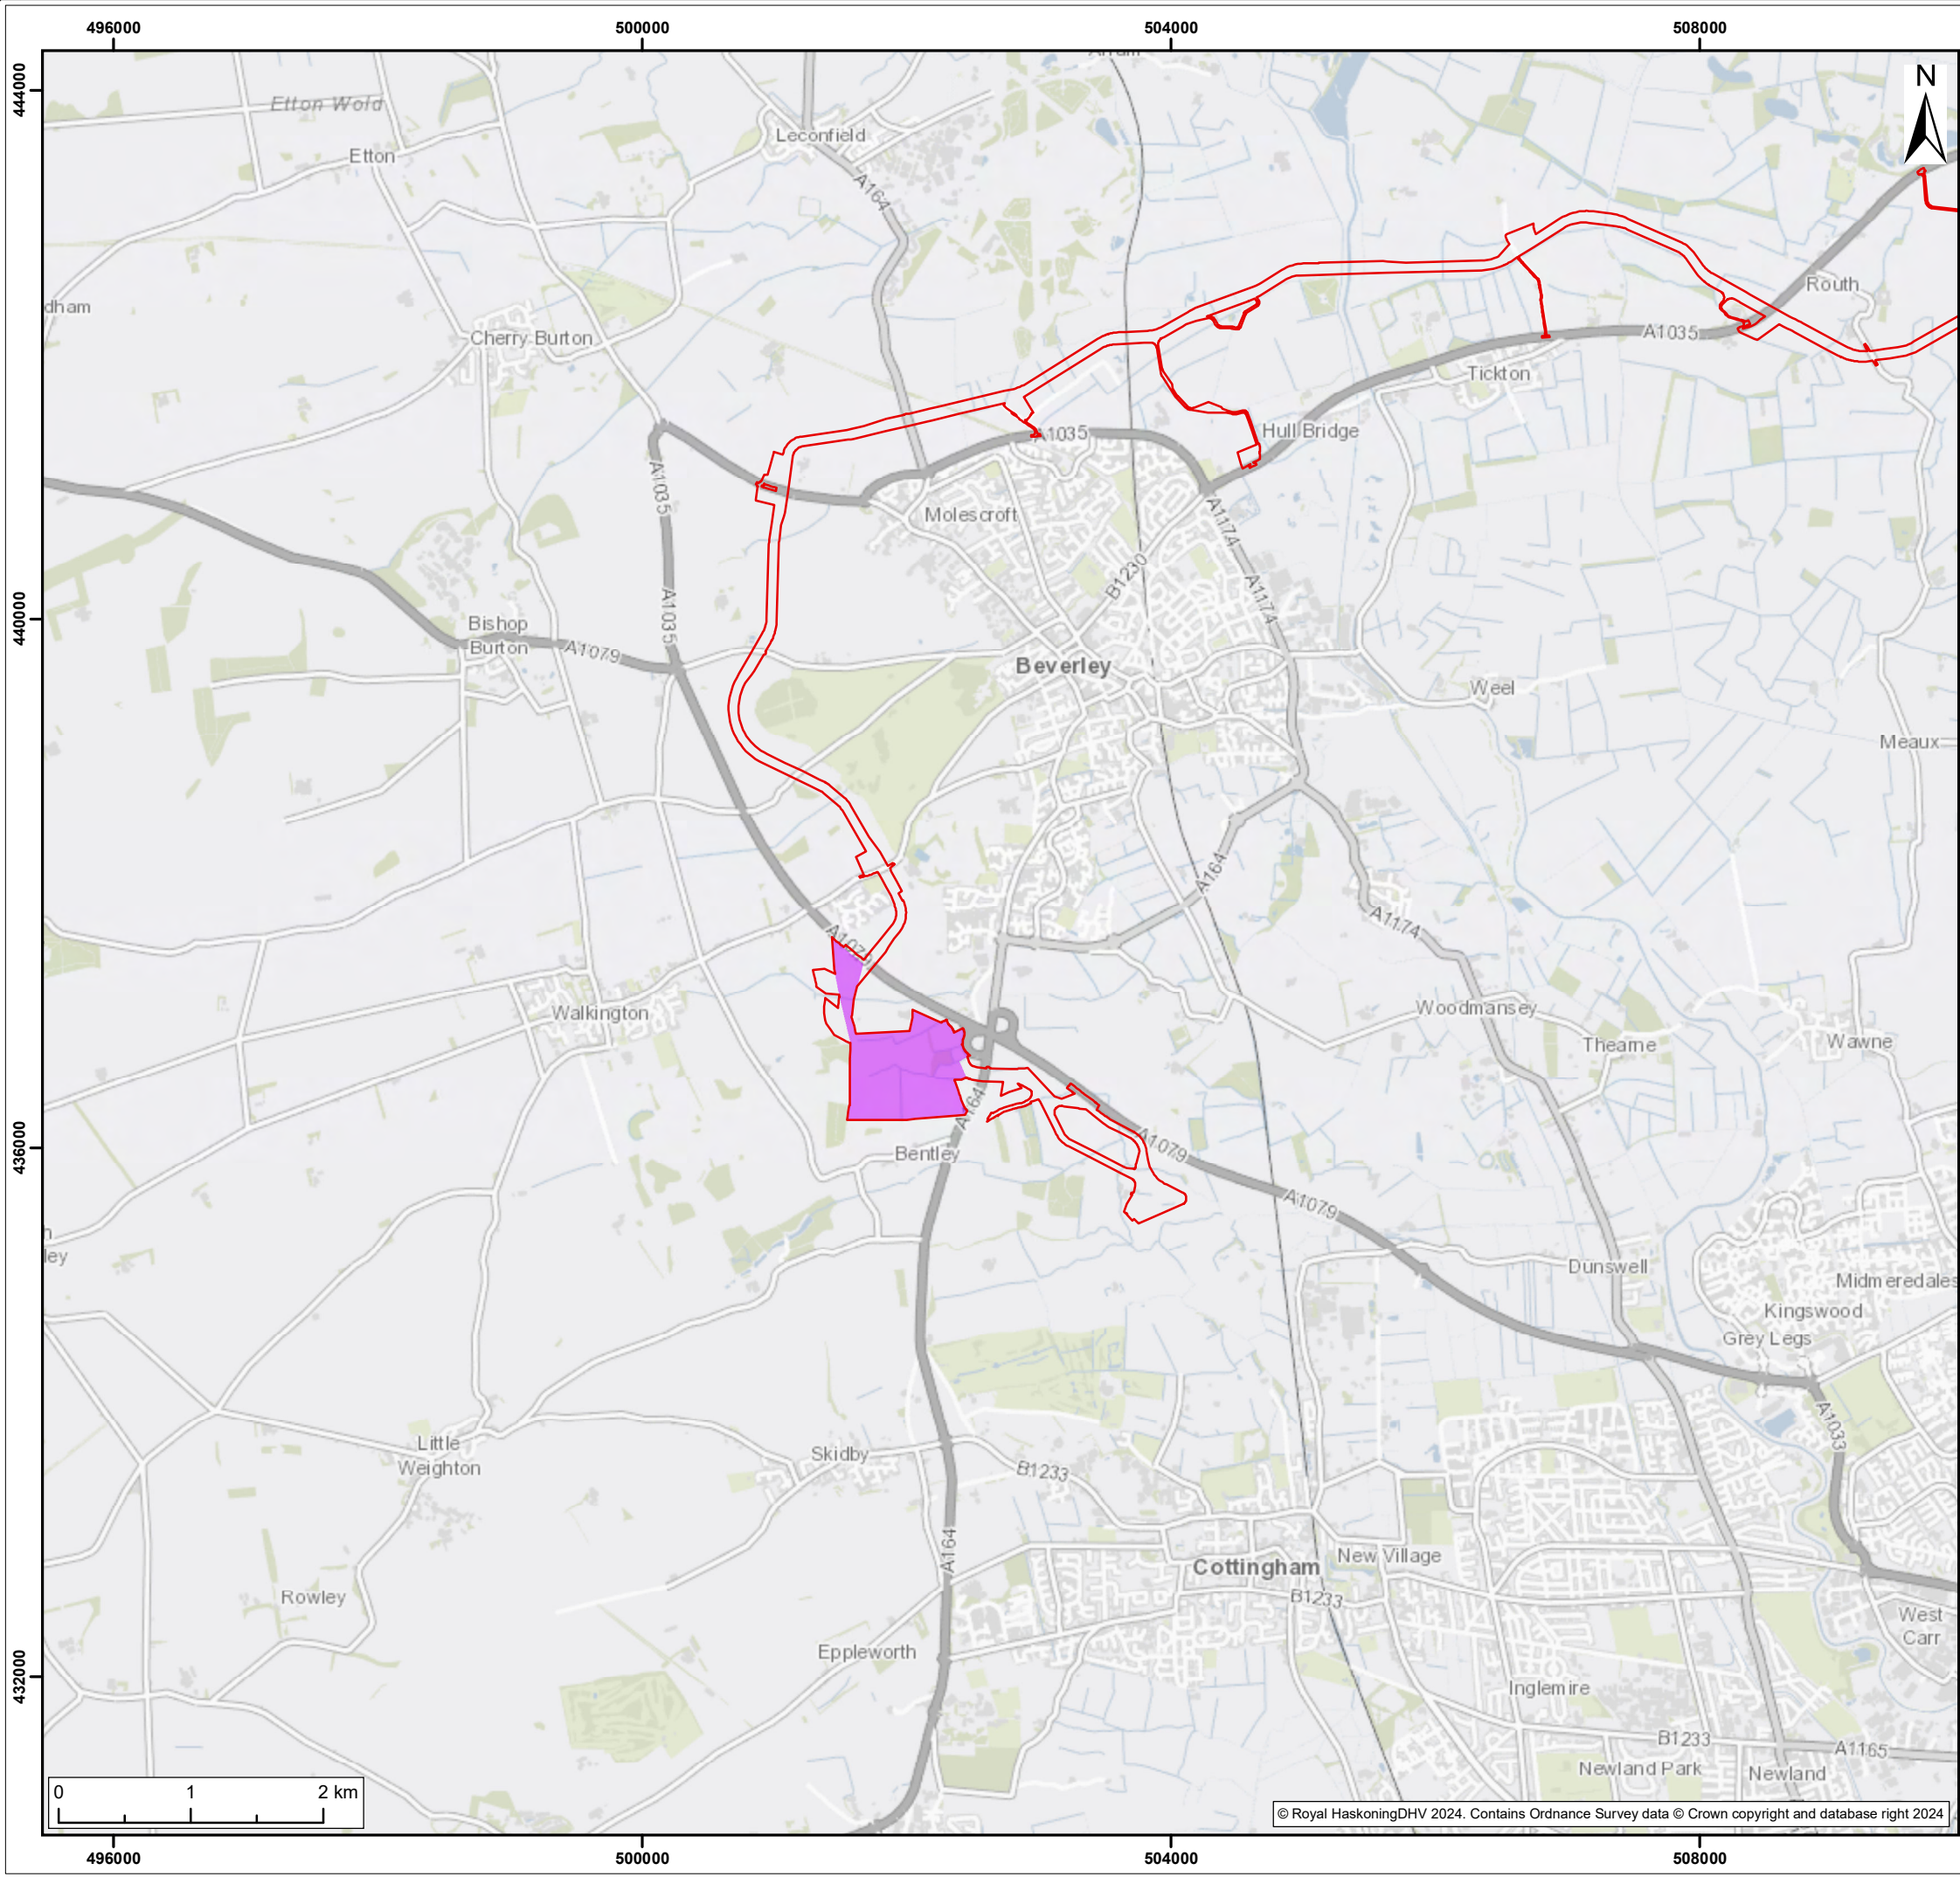

Legend:

- Onshore Development Area
- Substation Zone


S2	P01	22/03/2024	Suitable for Information	JH	SB	CC
SUI	REV	DATE	DESCRIPTION	DRW	CHK	APR

Title:

Final Onshore Substation Zone for ES

Figure: 4-17	Drawing No: PC2340-RHD-ON-ZZ-DR-Z-0817		
Co-ordinate system: British National Grid		Page Size: A3	Scale: 1:50,000
Project: Dogger Bank South Offshore Wind Farms		Report: Environmental Statement	



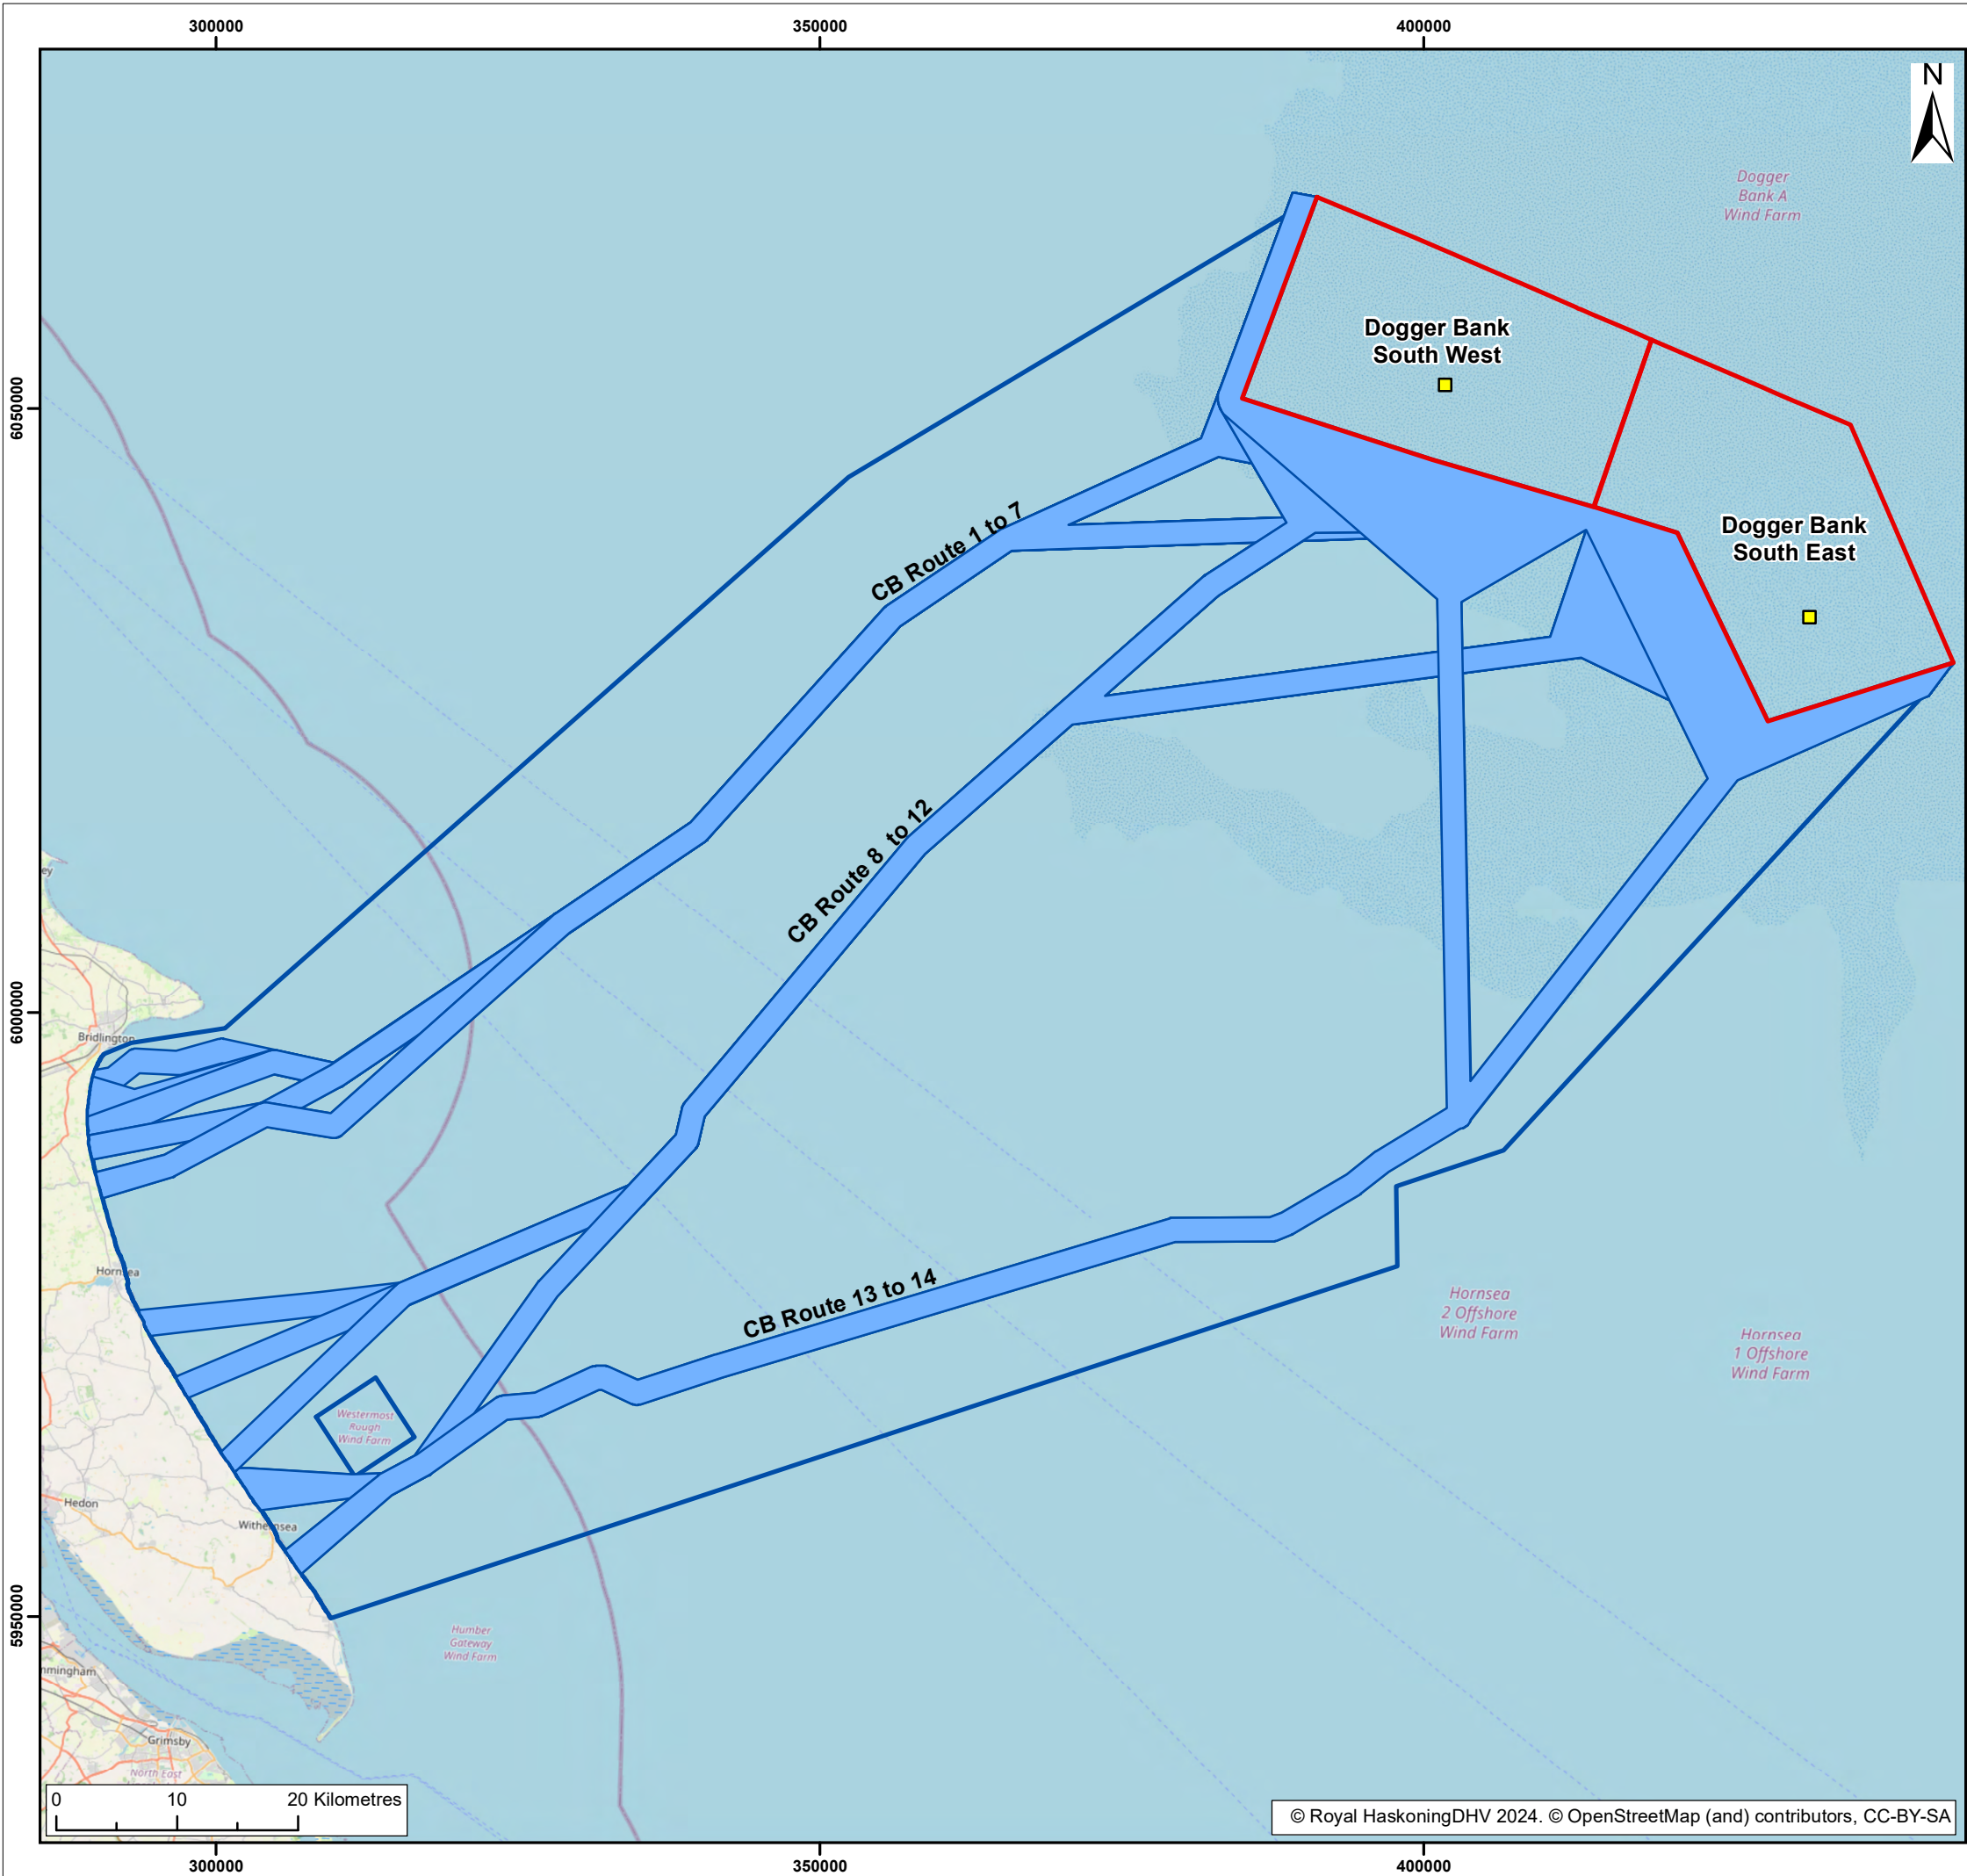

- Legend:
- Dogger Bank South Offshore Wind Farms
 - Offshore Cable Corridor Long List Option
 - Offshore Export Cable Corridor Area of Search
 - Proposed Offshore Converter Station Location


S2	P01	20/03/2024	Suitable for Review & Comment	JH	SB	CC
SUI	REV	DATE	DESCRIPTION	DRW	CHK	APR

Title:

Offshore Export Cable Corridor Long List

Figure: 4-18	Drawing No: PC2340-RHD-OF-ZZ-DR-Z-0818		
Co-ordinate system: WGS 1984 UTM Zone 31N		Page Size: A3	Scale: 1:550,000
Project: Dogger Bank South Offshore Wind Farms		Report: Environmental Statement	



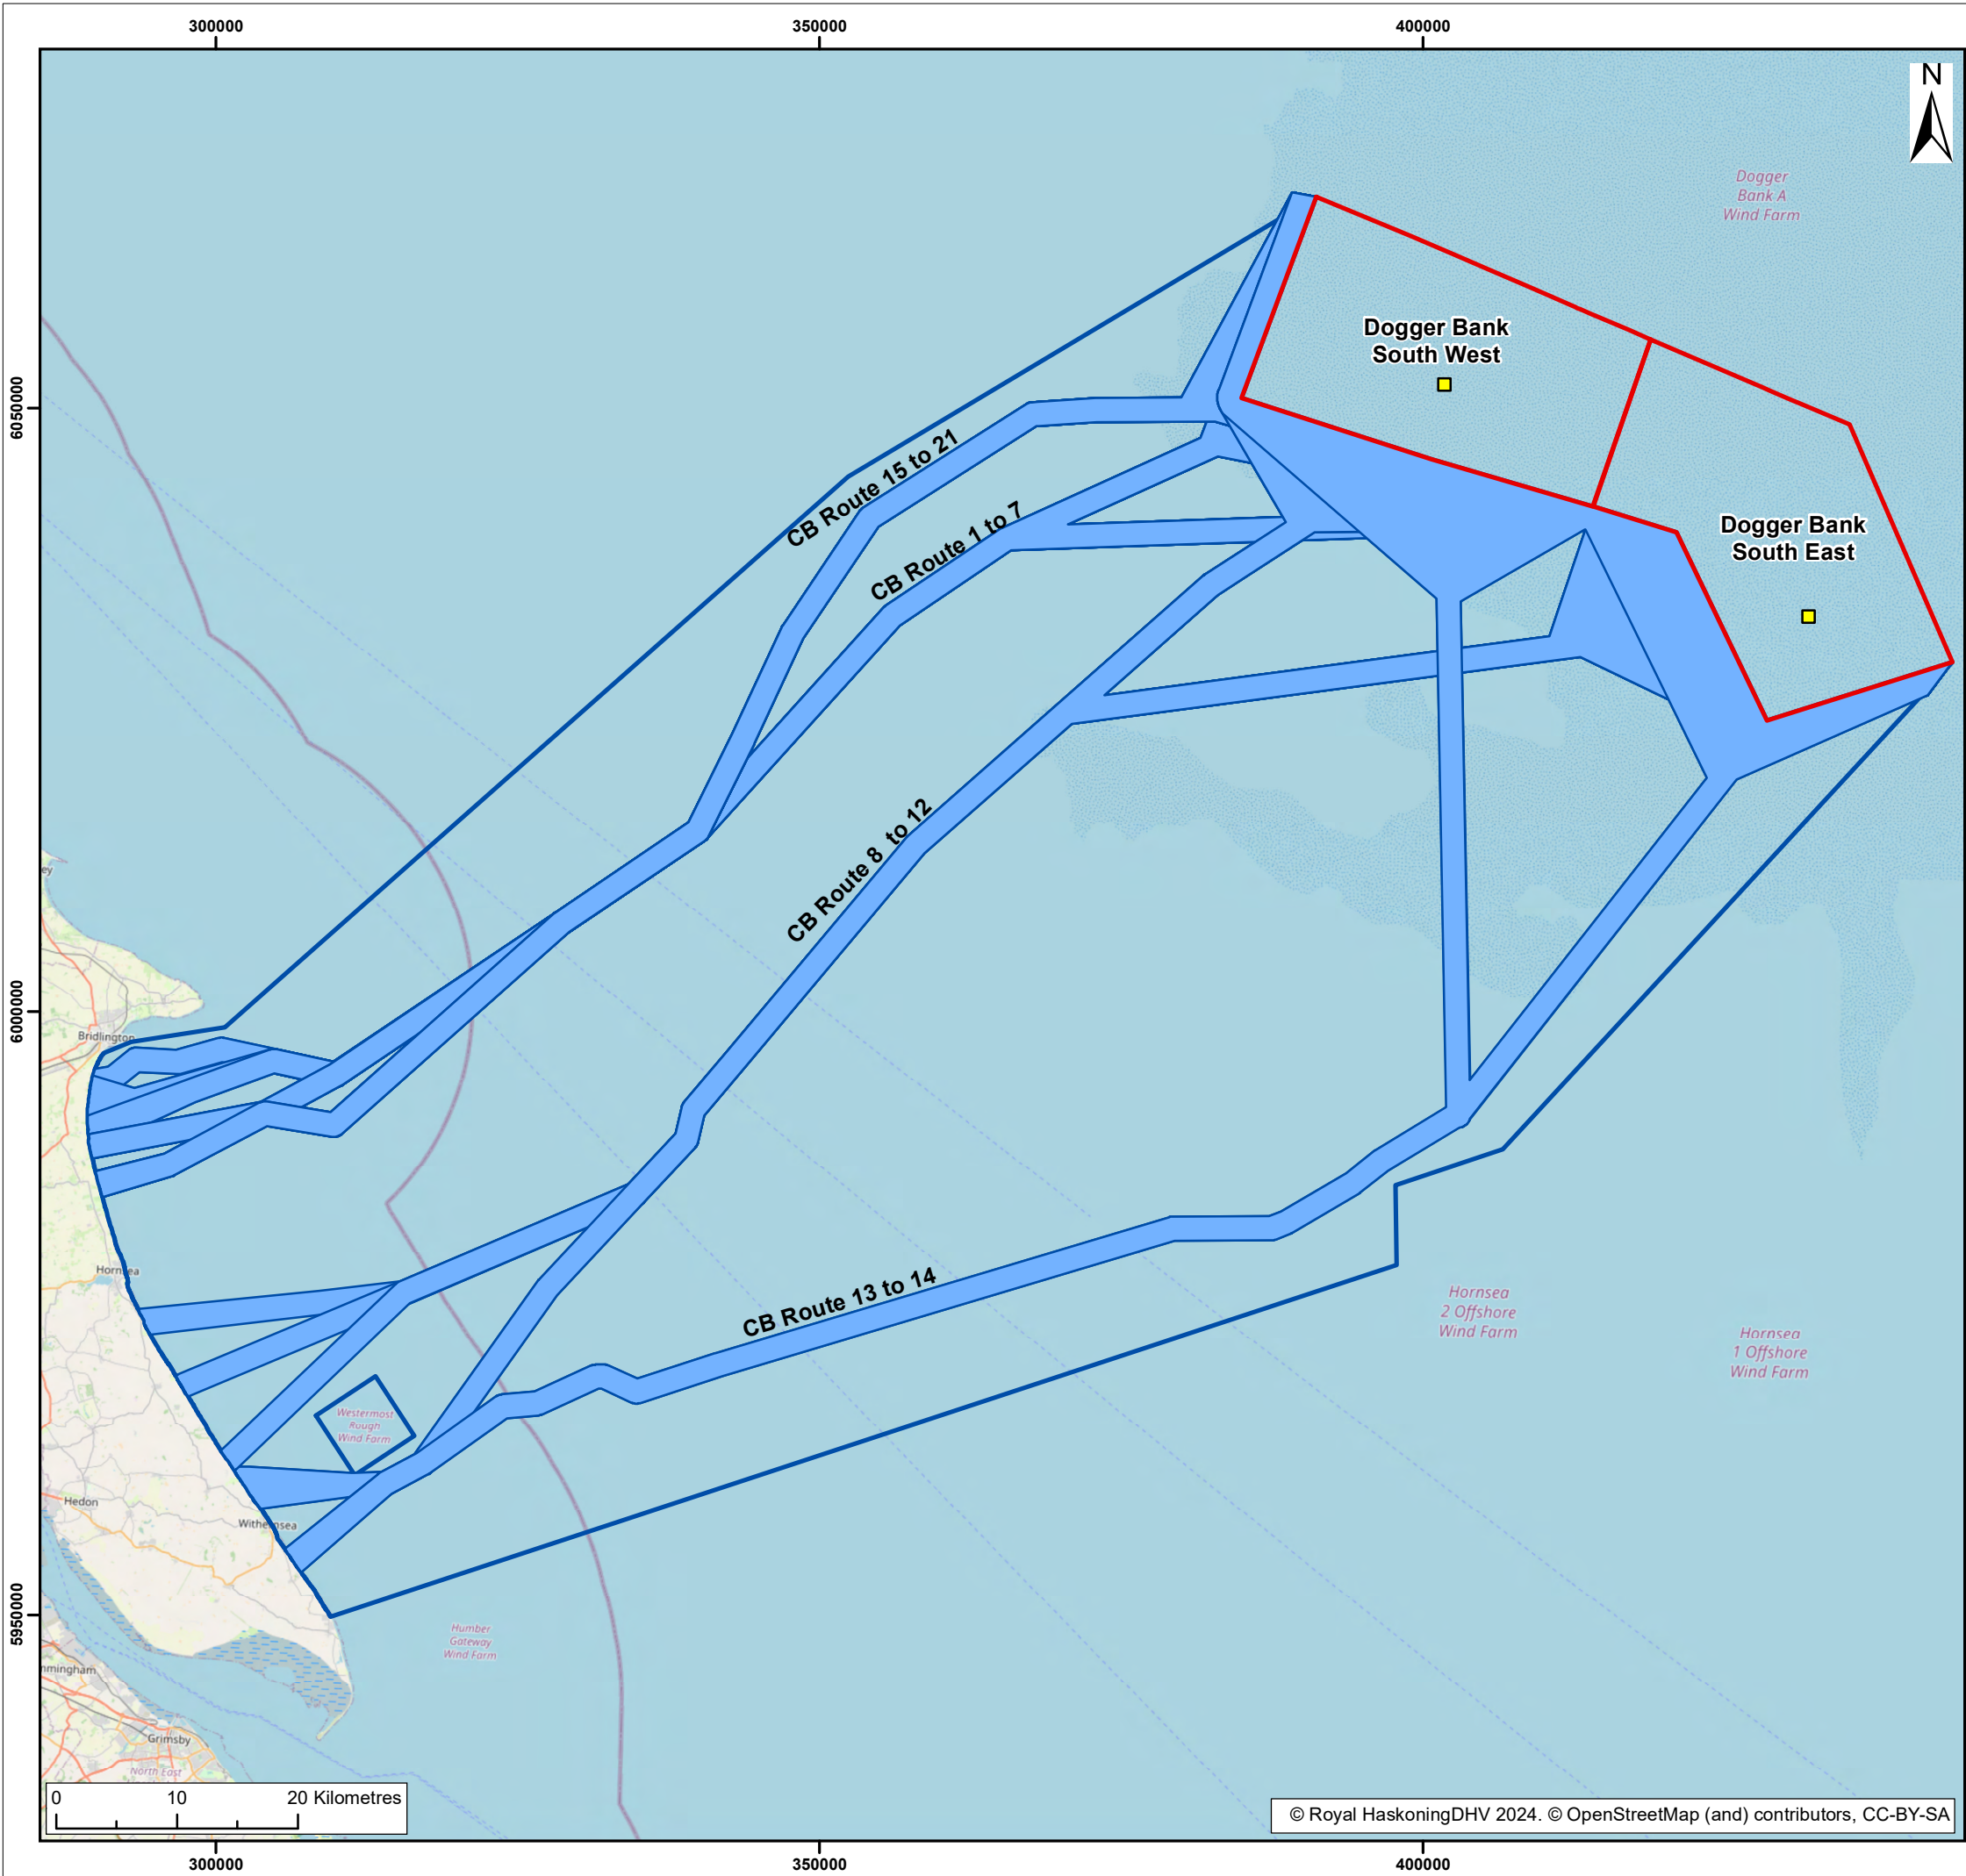

- Legend:
- Dogger Bank South Offshore Wind Farms
 - Offshore Cable Corridor Long List Option
 - Offshore Export Cable Corridor Area of Search
 - Proposed Offshore Converter Station Location

S2	P01	20/03/2024	Suitable for Review & Comment	JH	SB	CC
SUI	REV	DATE	DESCRIPTION	DRW	CHK	APR

Title:


Offshore Export Cable
Corridor Refined Long List

Figure: 4-19 Drawing No: PC2340-RHD-OF-ZZ-DR-Z-0819

Co-ordinate system: WGS 1984 UTM Zone 31N	Page Size: A3	Scale: 1:550,000
--	------------------	---------------------

Project: Dogger Bank South Offshore Wind Farms	Report: Environmental Statement
--	---



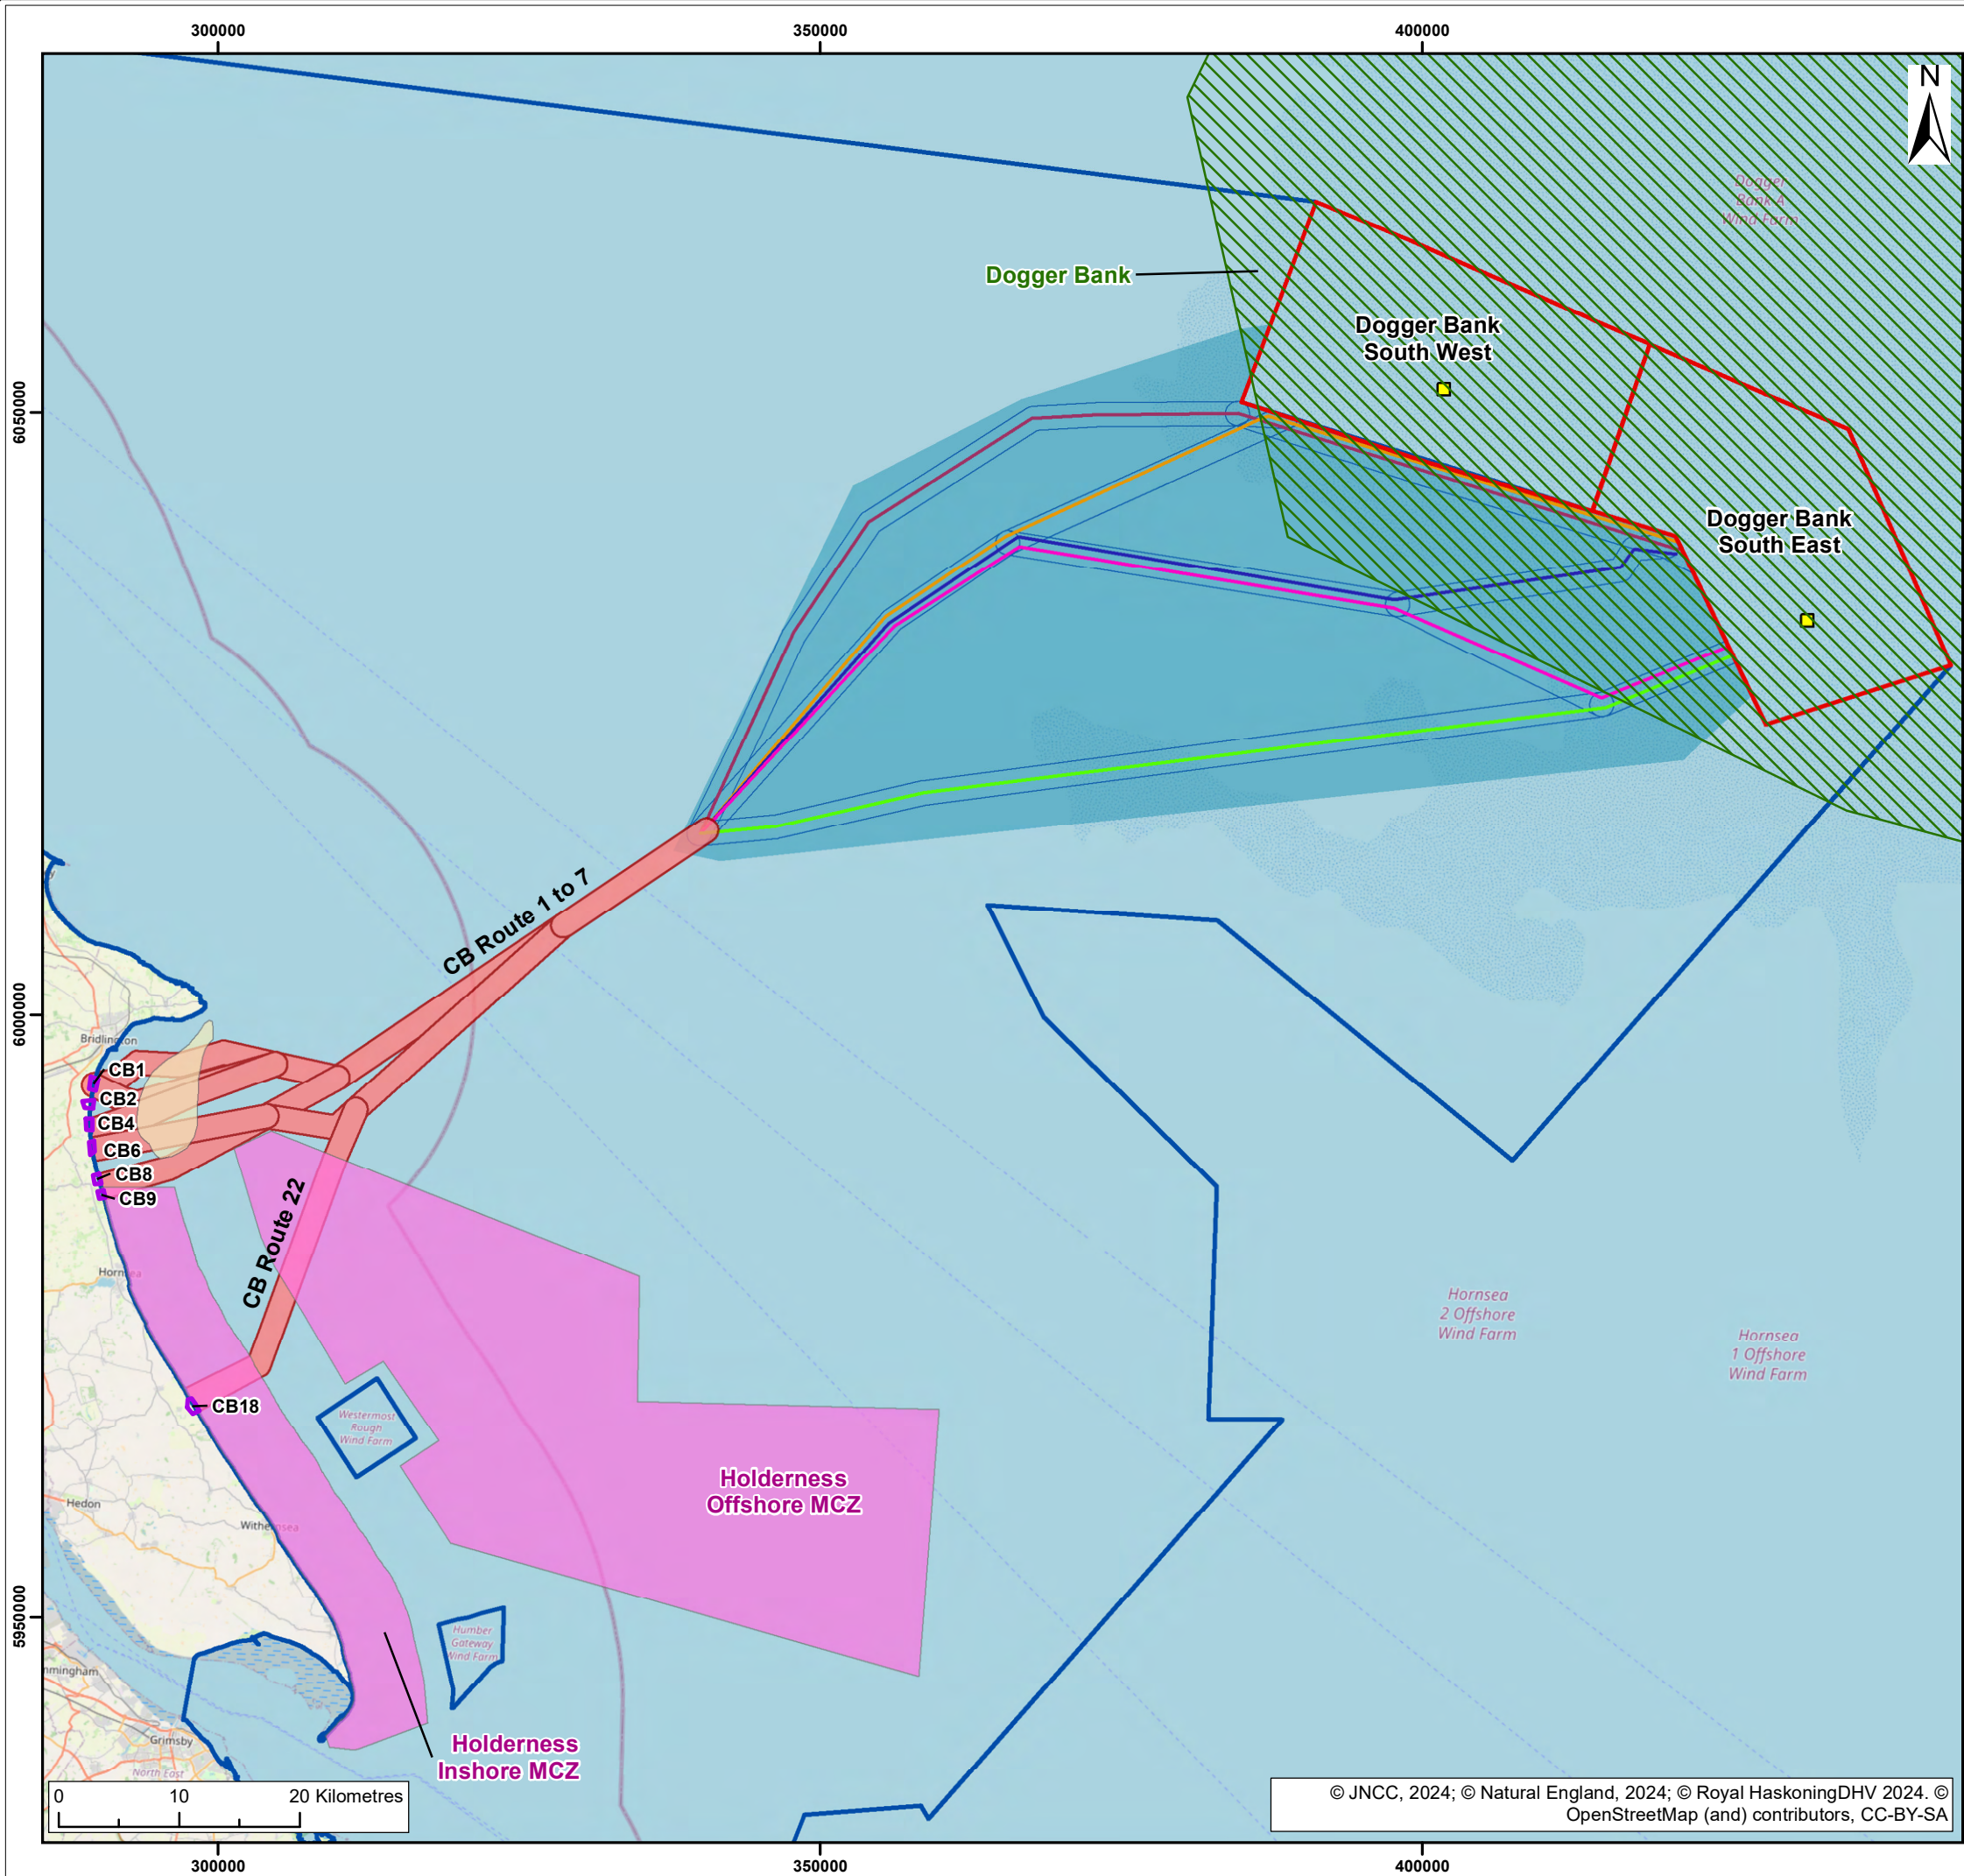

- Legend:
- Dogger Bank South Offshore Wind Farms
 - Offshore Cable Corridor Area of Search
 - Offshore Cable Corridor Short List Options Outline
 - Offshore Cable Corridor Short List Options**
 - Fan Option A
 - Fan Option B
 - Fan Option C
 - Fan Option D
 - Fan Option E
 - Landfall Option
 - Offshore Cable Corridor Fan Area
 - Offshore Cable Corridor Short List Option (nearshore Options)
 - Indicative Offshore Converter Station Location
 - Special Area of Conservation (SAC)
 - Marine Coastal Zone (MCZ)
 - Smithic Bank Sand Banks

S3	P03	28/05/2024	Suitable for review & comment	JH	SB	CC
S3	P02	10/05/2024	Suitable for review & comment	JH	SB	CC
S2	P01	20/03/2024	Suitable for information	JH	SB	CC
SUI	REV	DATE	DESCRIPTION	DRW	CHK	APR

Title:


Offshore Cable Corridor Short List

Figure: 4-20 Drawing No: PC2340-RHD-OF-ZZ-DR-Z-0820

Co-ordinate system: WGS 1984 UTM Zone 31N	Page Size: A3	Scale: 1:550,000
--	------------------	---------------------

Project: Dogger Bank South Offshore Wind Farms	Report: Environmental Statement
---	------------------------------------



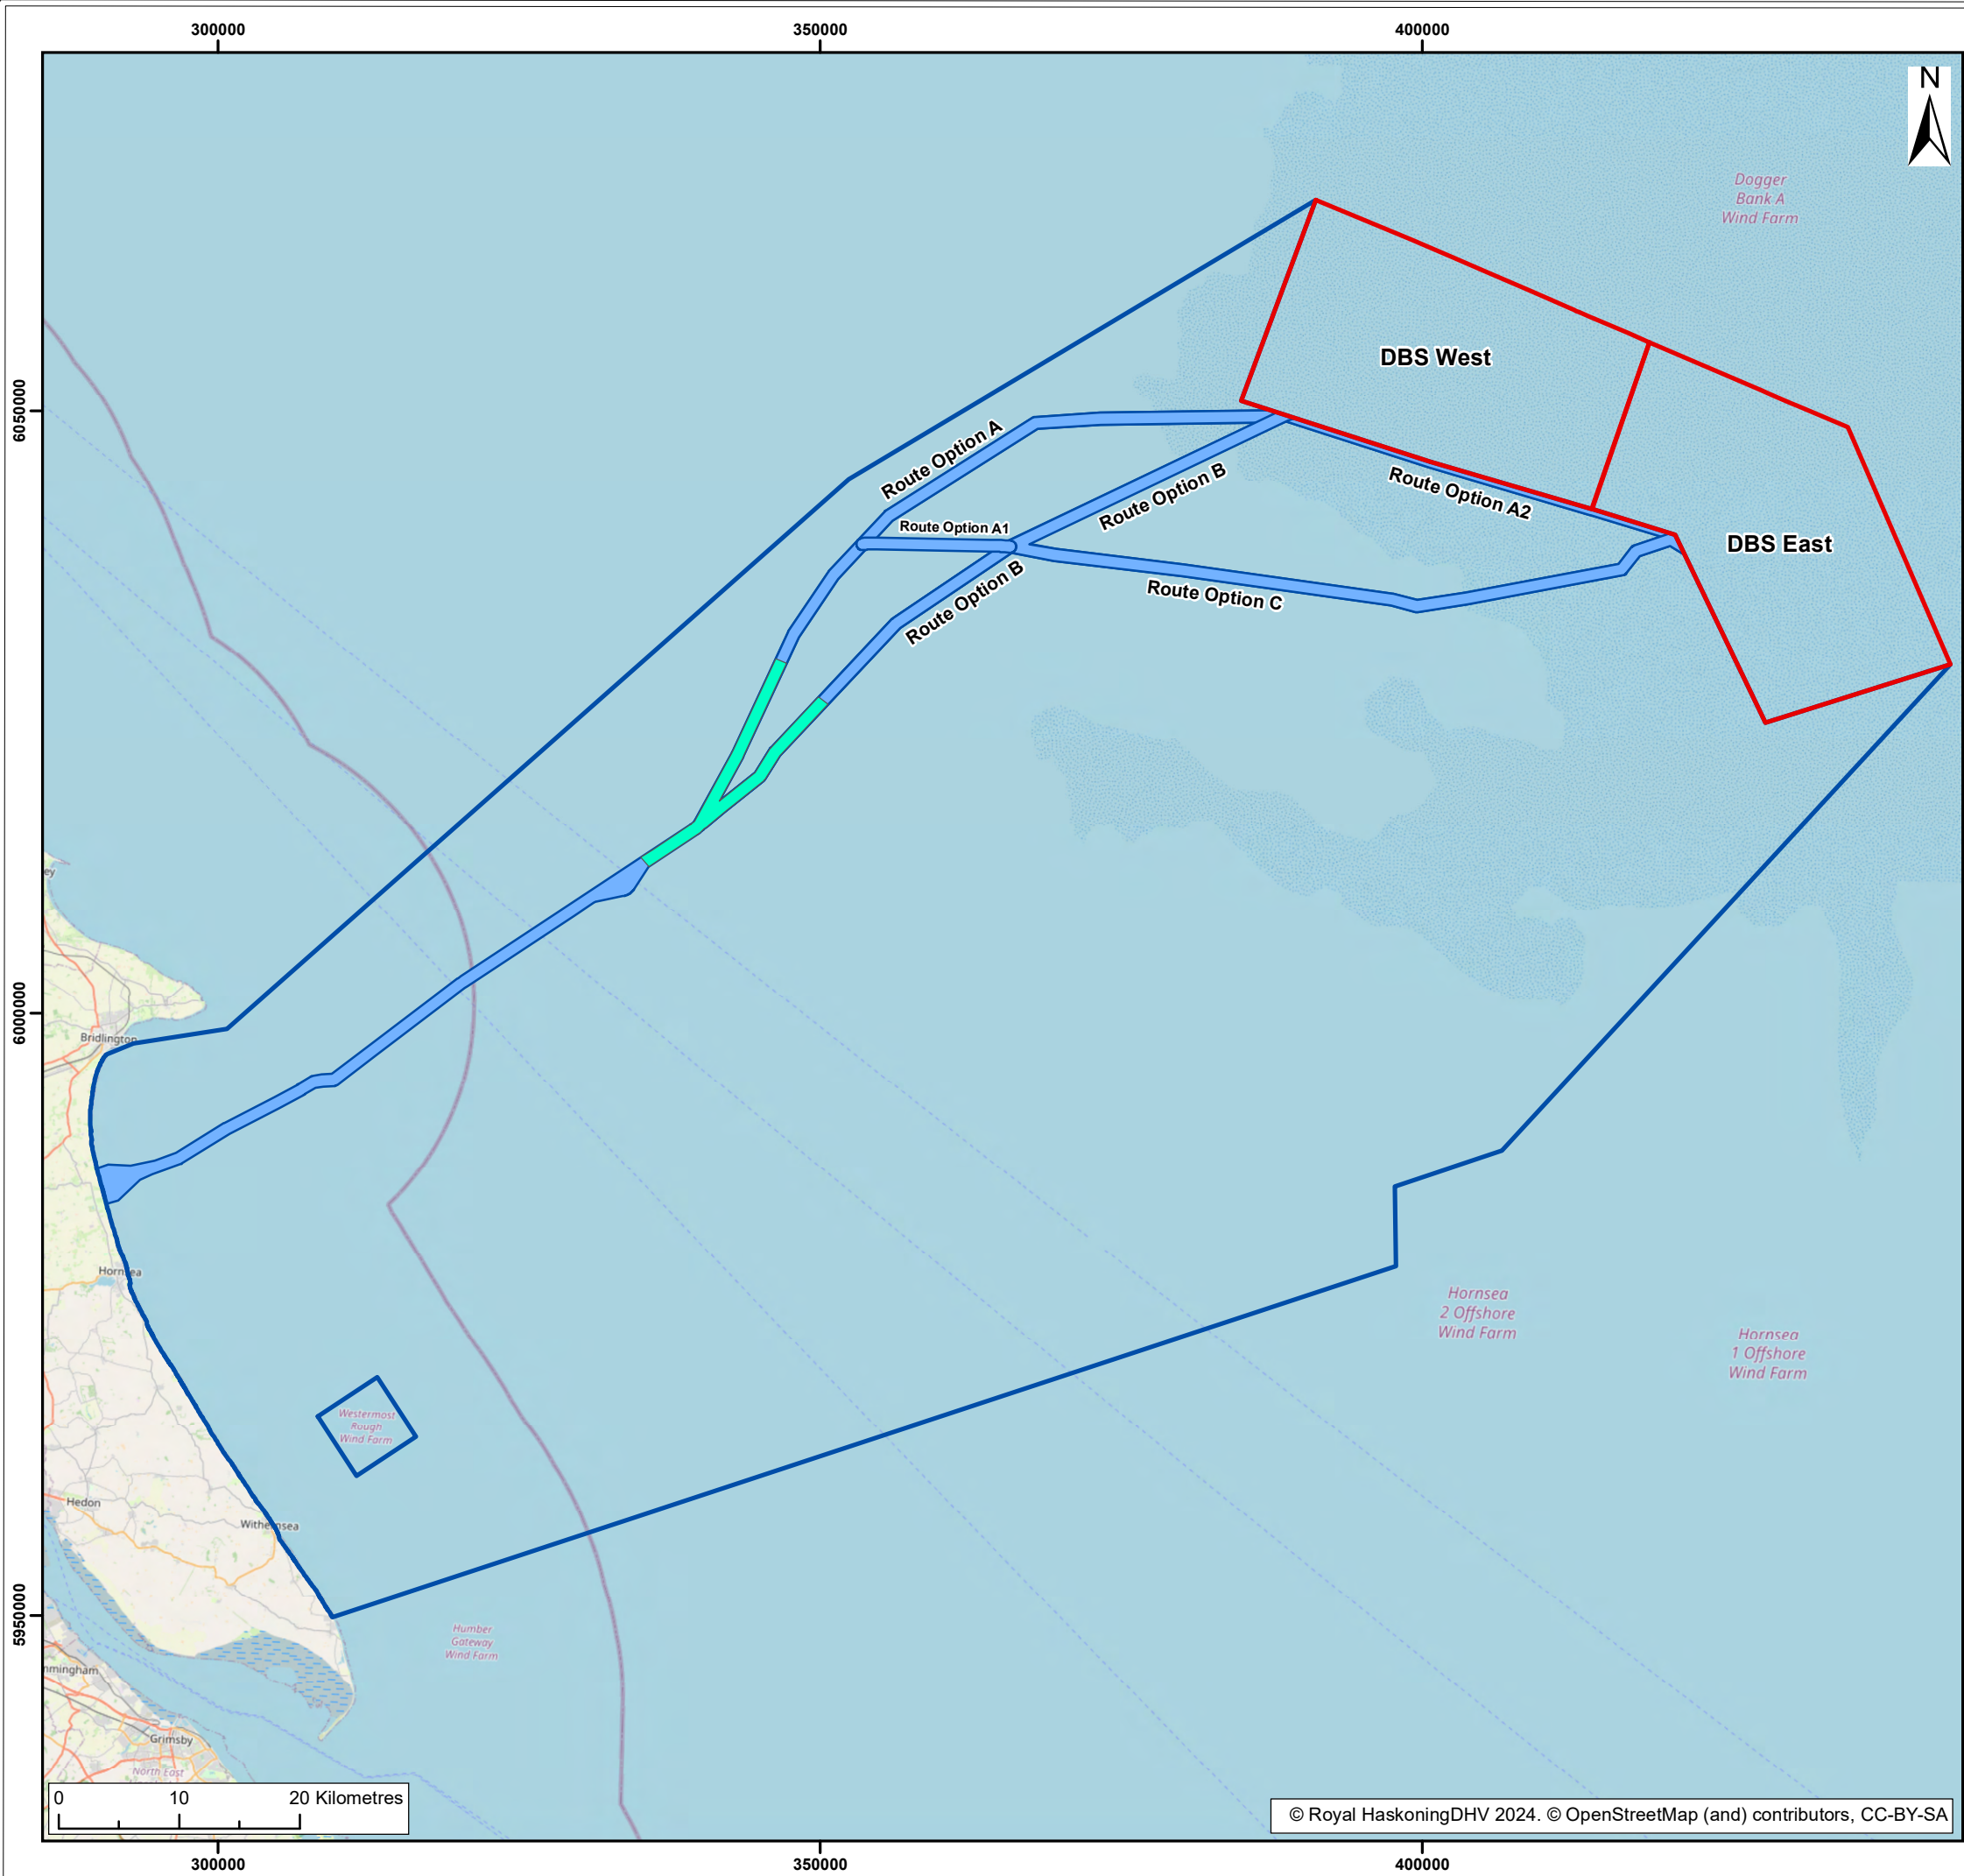

- Legend:
- Dogger Bank South Offshore Wind Farms
 - Offshore Export Cable Corridor Area of Search
 - Offshore Export Cable Corridor Preferred Option
 - Area of Search for Offshore Platforms

S3	P02	10/05/2024	Suitable for review & comment	JH	SB	CC
S2	P01	20/03/2024	Suitable for information	JH	SB	CC
SUI	REV	DATE	DESCRIPTION	DRW	CHK	APR

Title:


Offshore Export Cable Corridor Preferred
Options Presented at PEIR

Figure: 4-21 Drawing No: PC2340-RHD-OF-ZZ-DR-Z-0821

Co-ordinate system: WGS 1984 UTM Zone 31N	Page Size: A3	Scale: 1:550,000
--	------------------	---------------------

Project: Dogger Bank South Offshore Wind Farms	Report: Environmental Statement
--	---



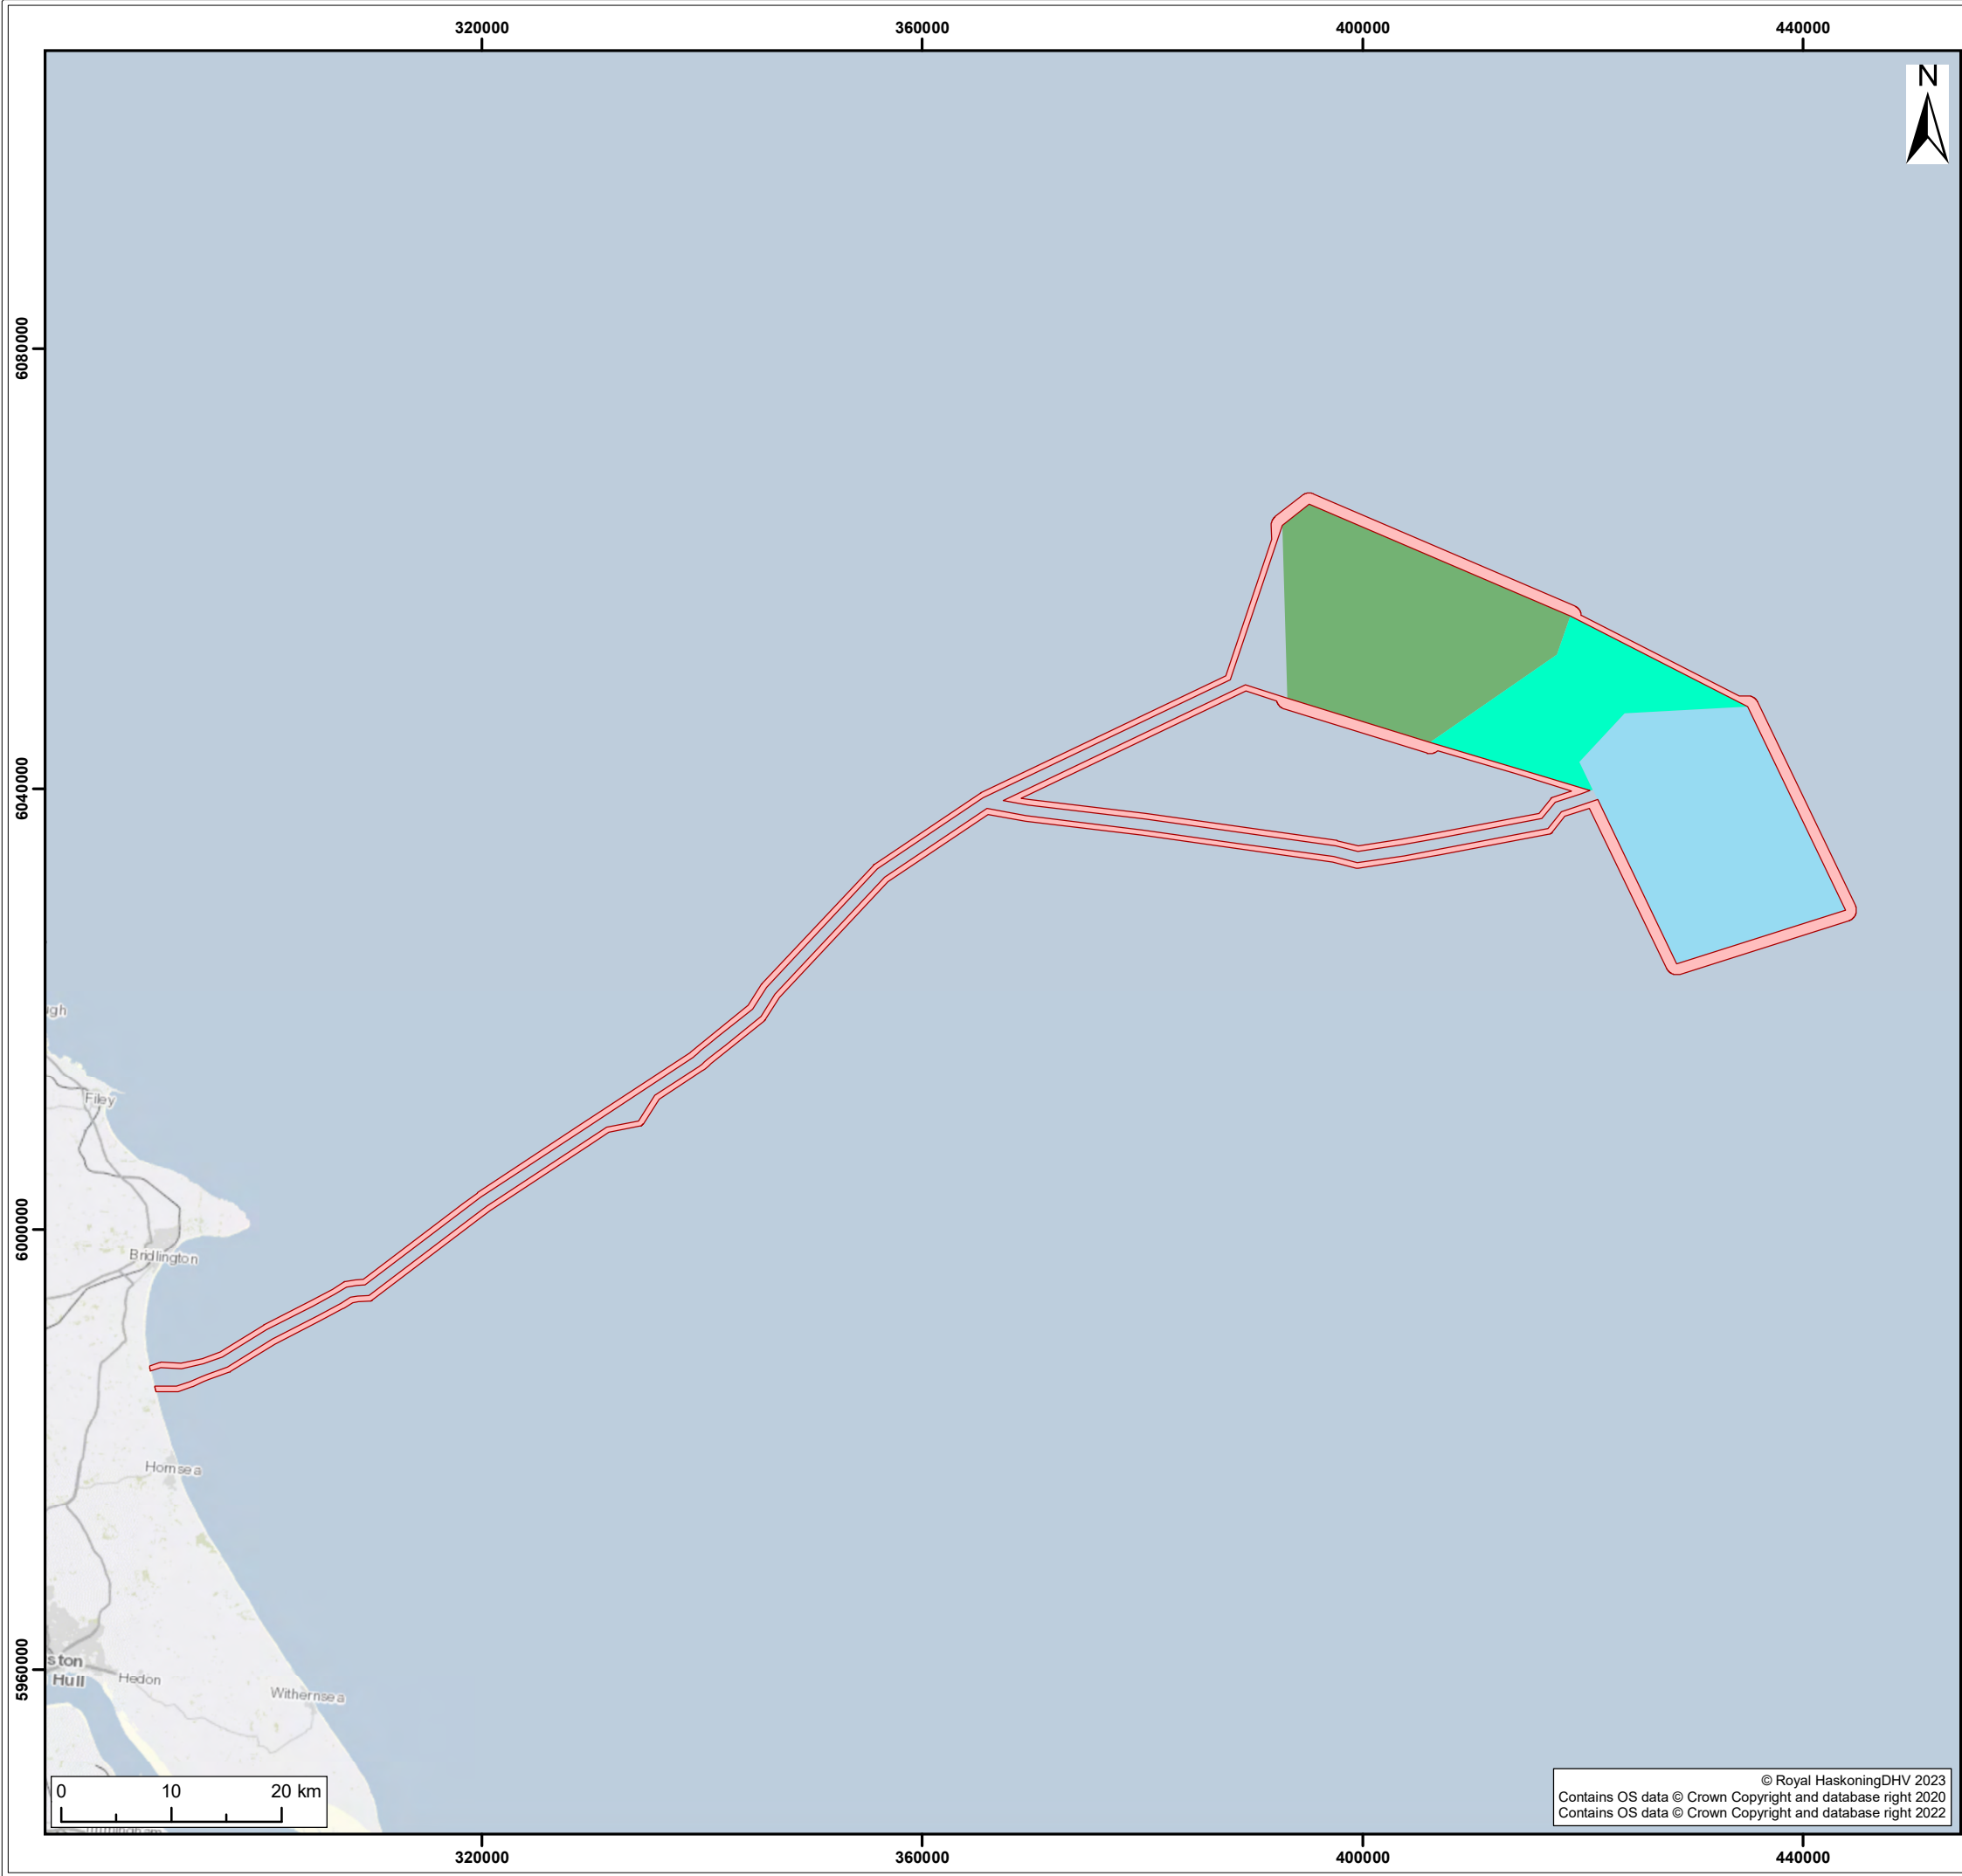

- Legend:
- Construction Corridor
 - Inter Platform Cabling Area
 - Indicative Array Development Area West
 - Indicative Array Development Area East

S2	P01	20/03/2024	Suitable for Information	JH	SB	CC
SUI	REV	DATE	DESCRIPTION	DRW	CHK	APR

Title:


Offshore Export Cable Corridor Options for ES

Figure: 4-22 Drawing No: PC2340-RHD-OF-ZZ-DR-Z-0822

Co-ordinate system: WGS 1984 UTM Zone 31N	Page Size: A3	Scale: 1:600,000
--	------------------	---------------------

Project: Dogger Bank South Offshore Wind Farms	Report: Environmental Statement
--	---



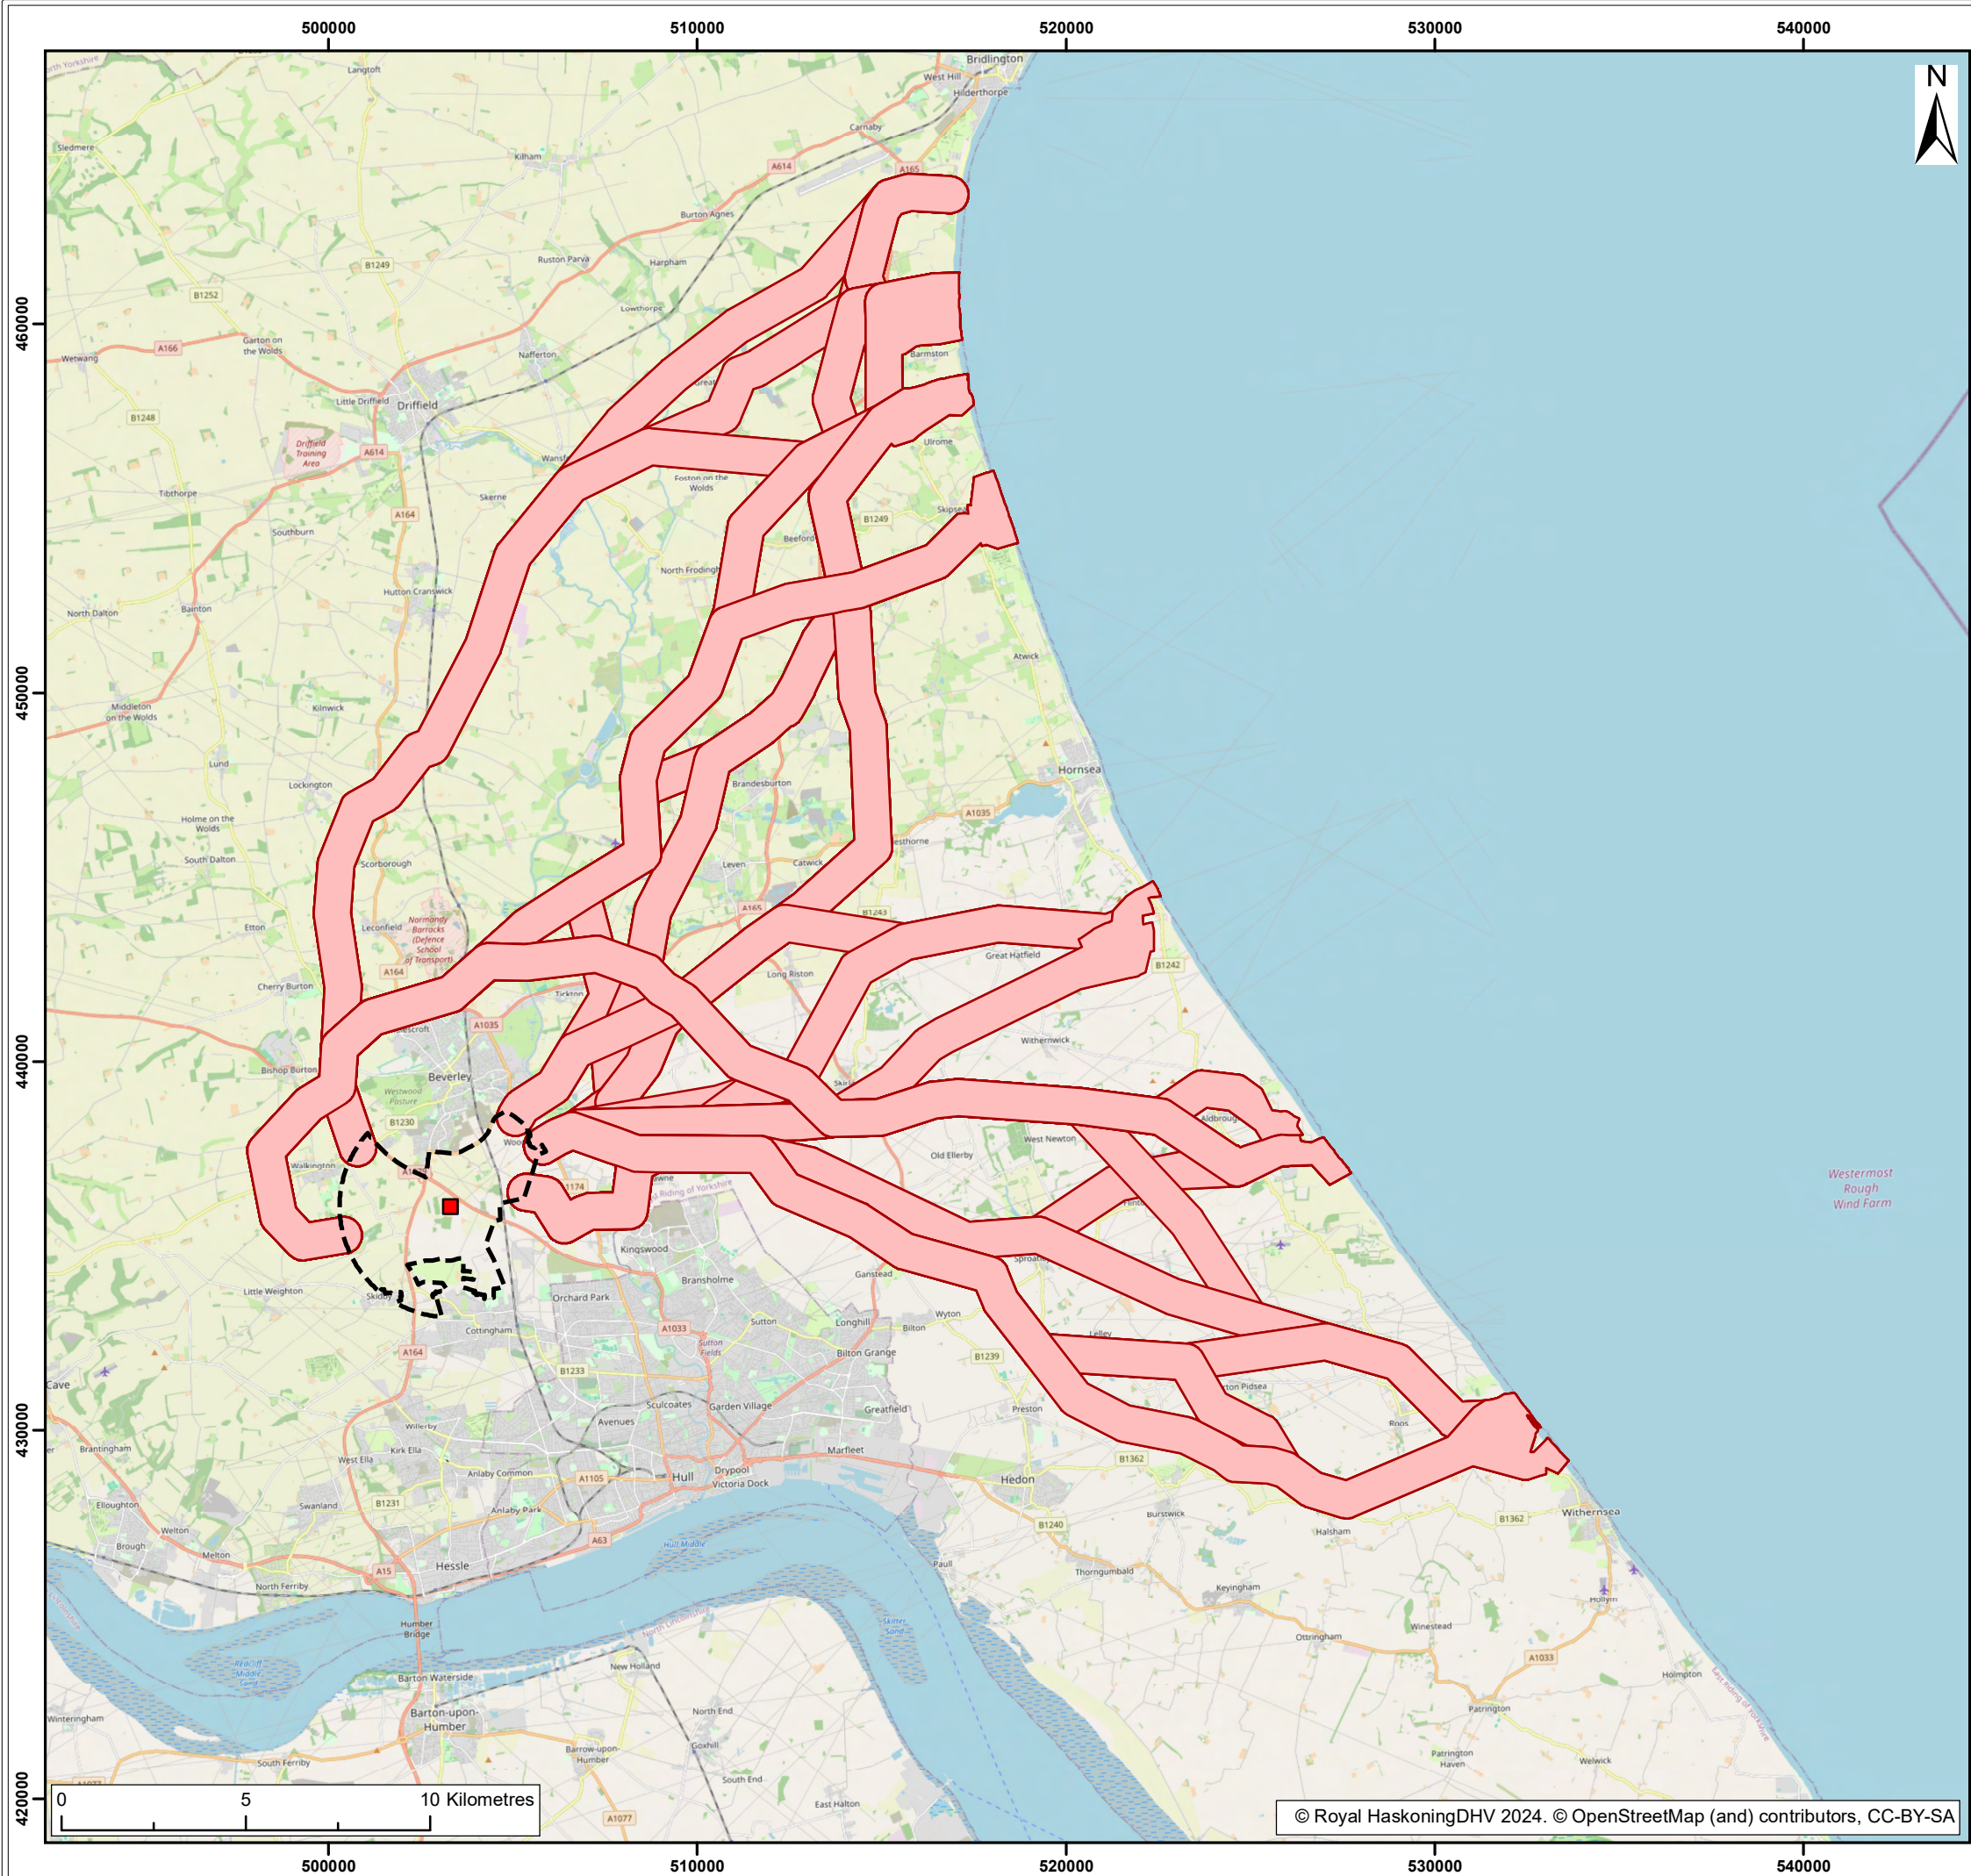

- Legend:
- Onshore Substation Refined Area of Search
 - Onshore Cable Corridor Long List Option
 - Grid Connection Location

S3	P02	17/05/2024	Suitable for review & comment	JH	SB	CC
S2	P01	21/03/2024	Suitable for information	JH	SB	CC
SUI	REV	DATE	DESCRIPTION	DRW	CHK	APR

Title:


Onshore Export Cable Corridor Long List

Figure: 4-23 Drawing No: PC2340-RHD-OF-ZZ-DR-Z-0823

Co-ordinate system: British National Grid	Page Size: A3	Scale: 1:180,000
--	------------------	---------------------

Project: Dogger Bank South Offshore Wind Farms	Report: Environmental Statement
--	---



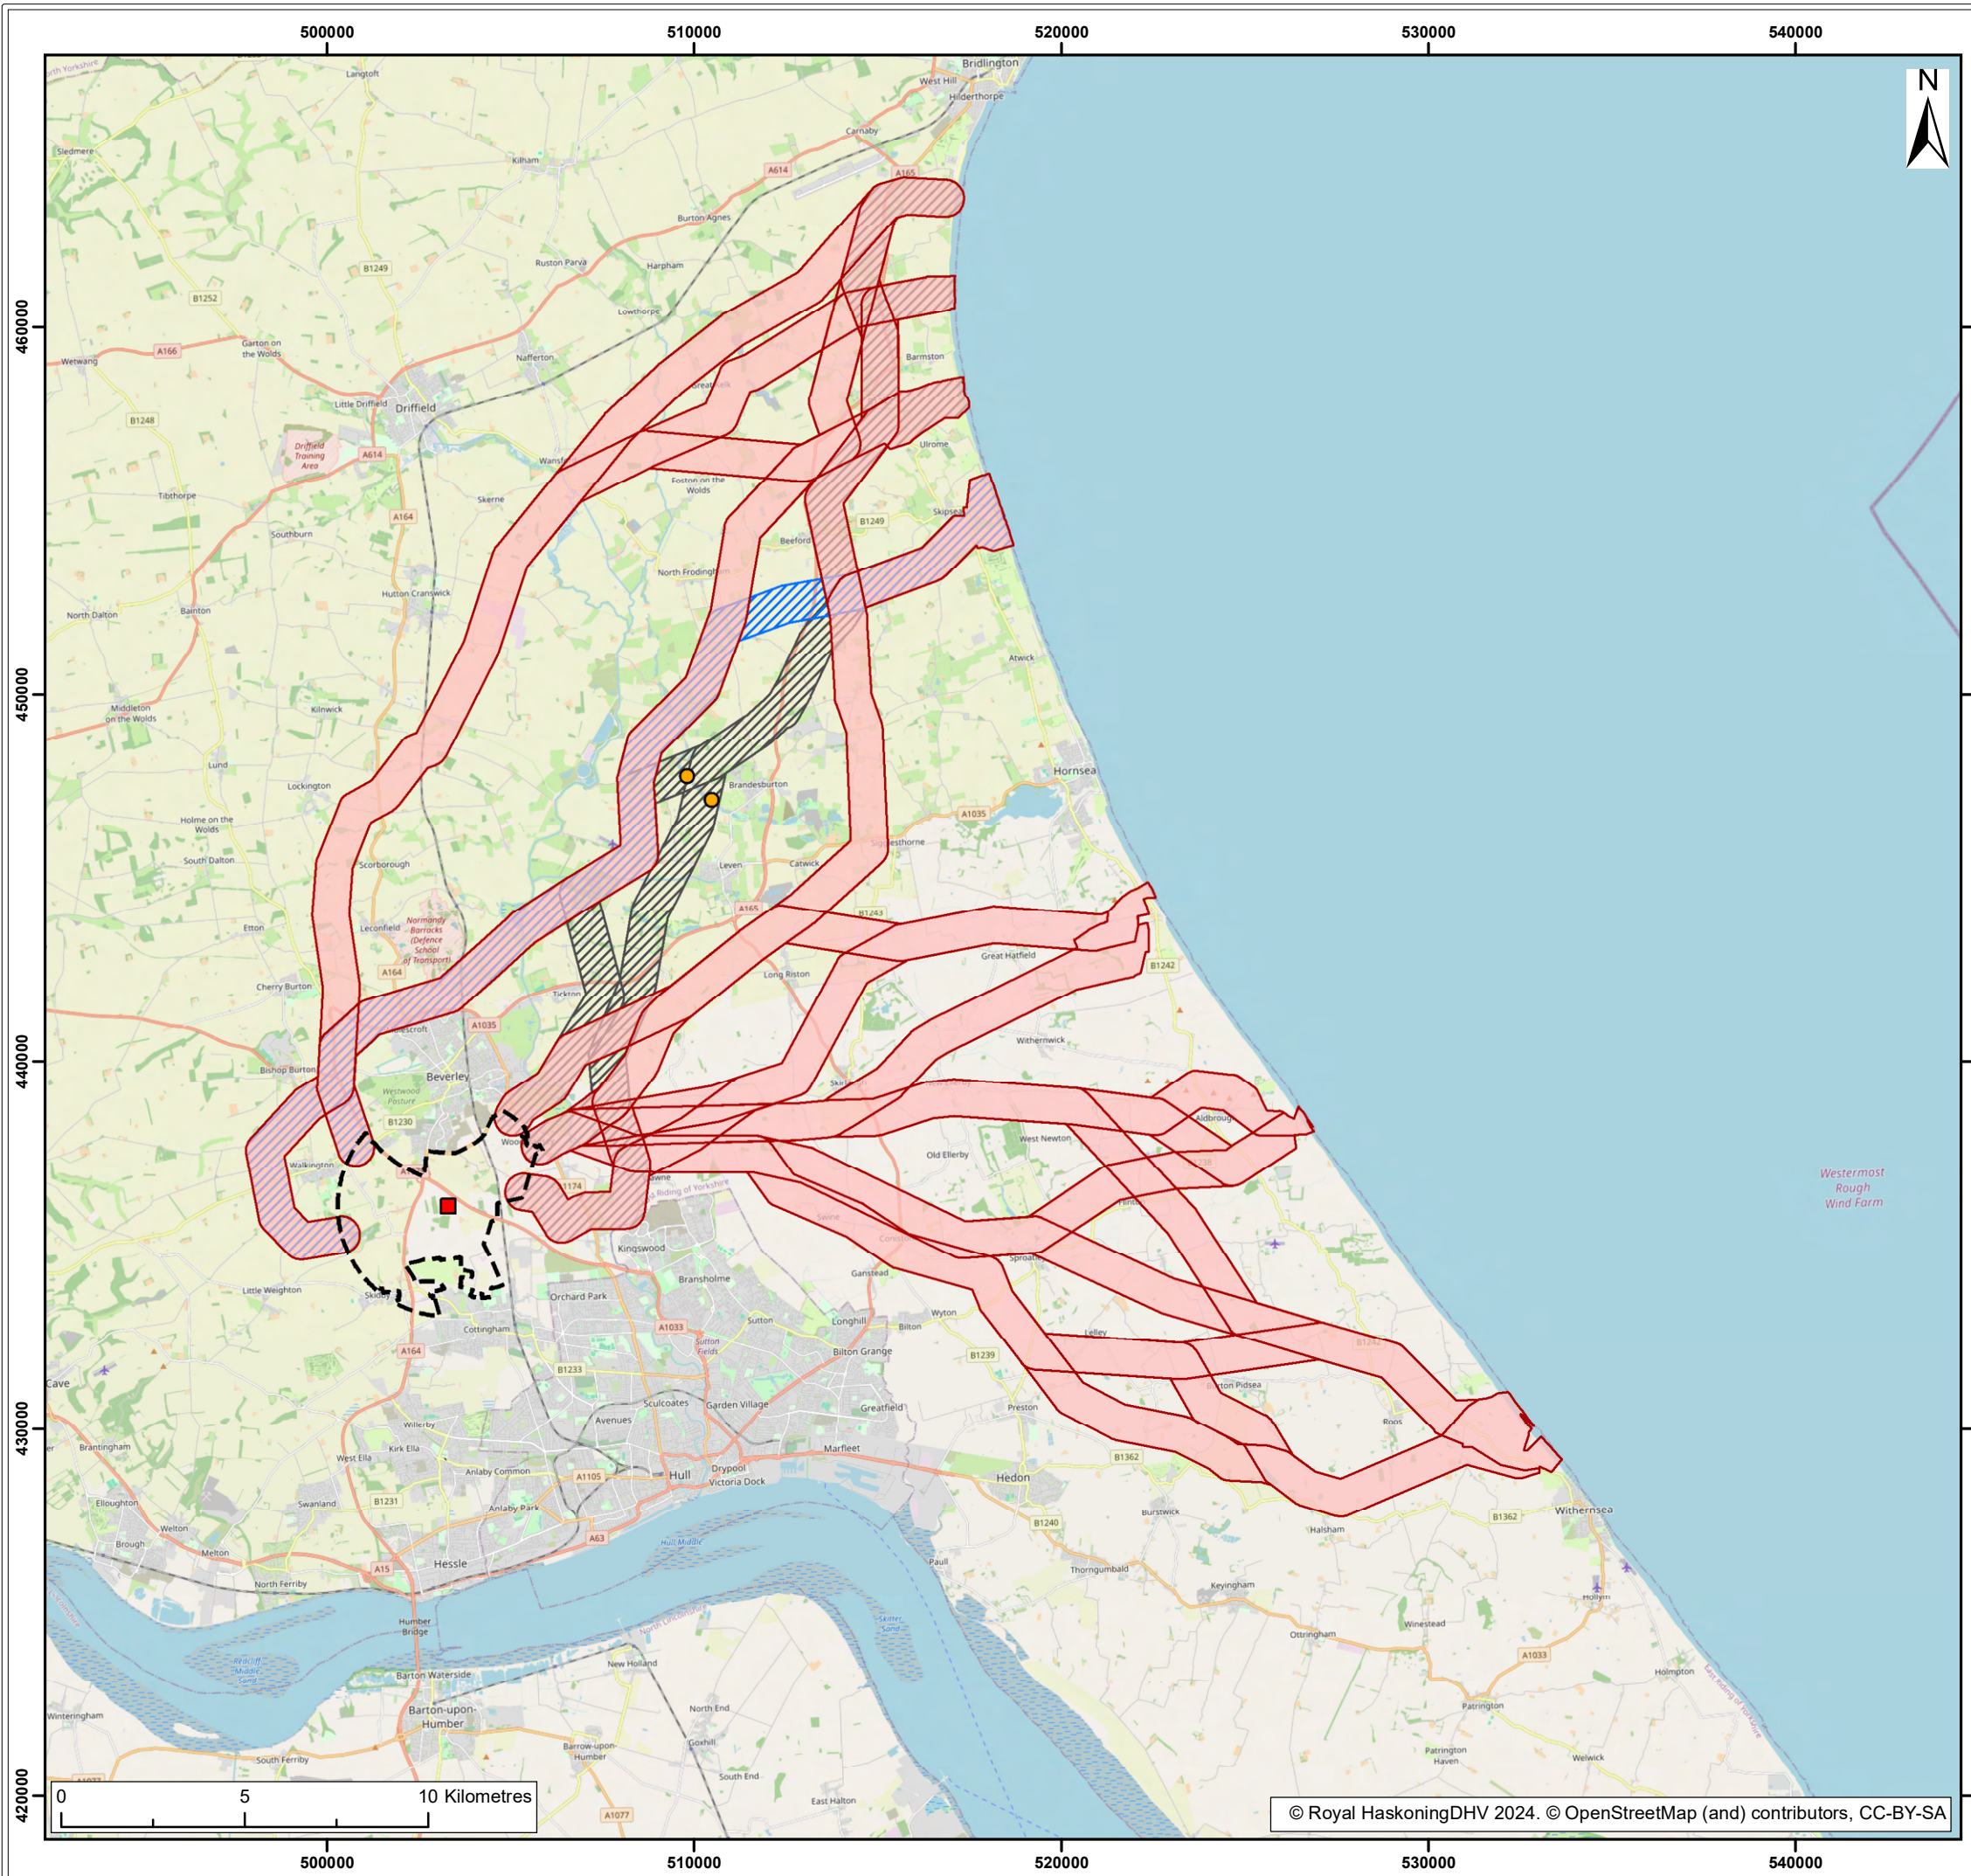

- Legend:
- Onshore Cable Corridor Long List Options
 - Onshore Cable Corridor Long List Options Removed
 - Onshore Cable Corridor Long List Options (Additional)
 - Onshore Substation Refined Area of Search
 - Grid Connection Location
 - Brandesburton Pinch Points

S2	P01	21/03/2024	Suitable for Review & Comment	JH	SB	CC
SUI	REV	DATE	DESCRIPTION	DRW	CHK	APR


Title:
Onshore Export Cable Corridor
Refined Long List

Figure: 4-24 Drawing No: PC2340-RHD-ON-ZZ-DR-Z-0479

Co-ordinate system: British National Grid	Page Size: A3	Scale: 1:180,000
--	------------------	---------------------

Project: Dogger Bank South Offshore Wind Farms	Report: Environmental Statement
--	---------------------------------------



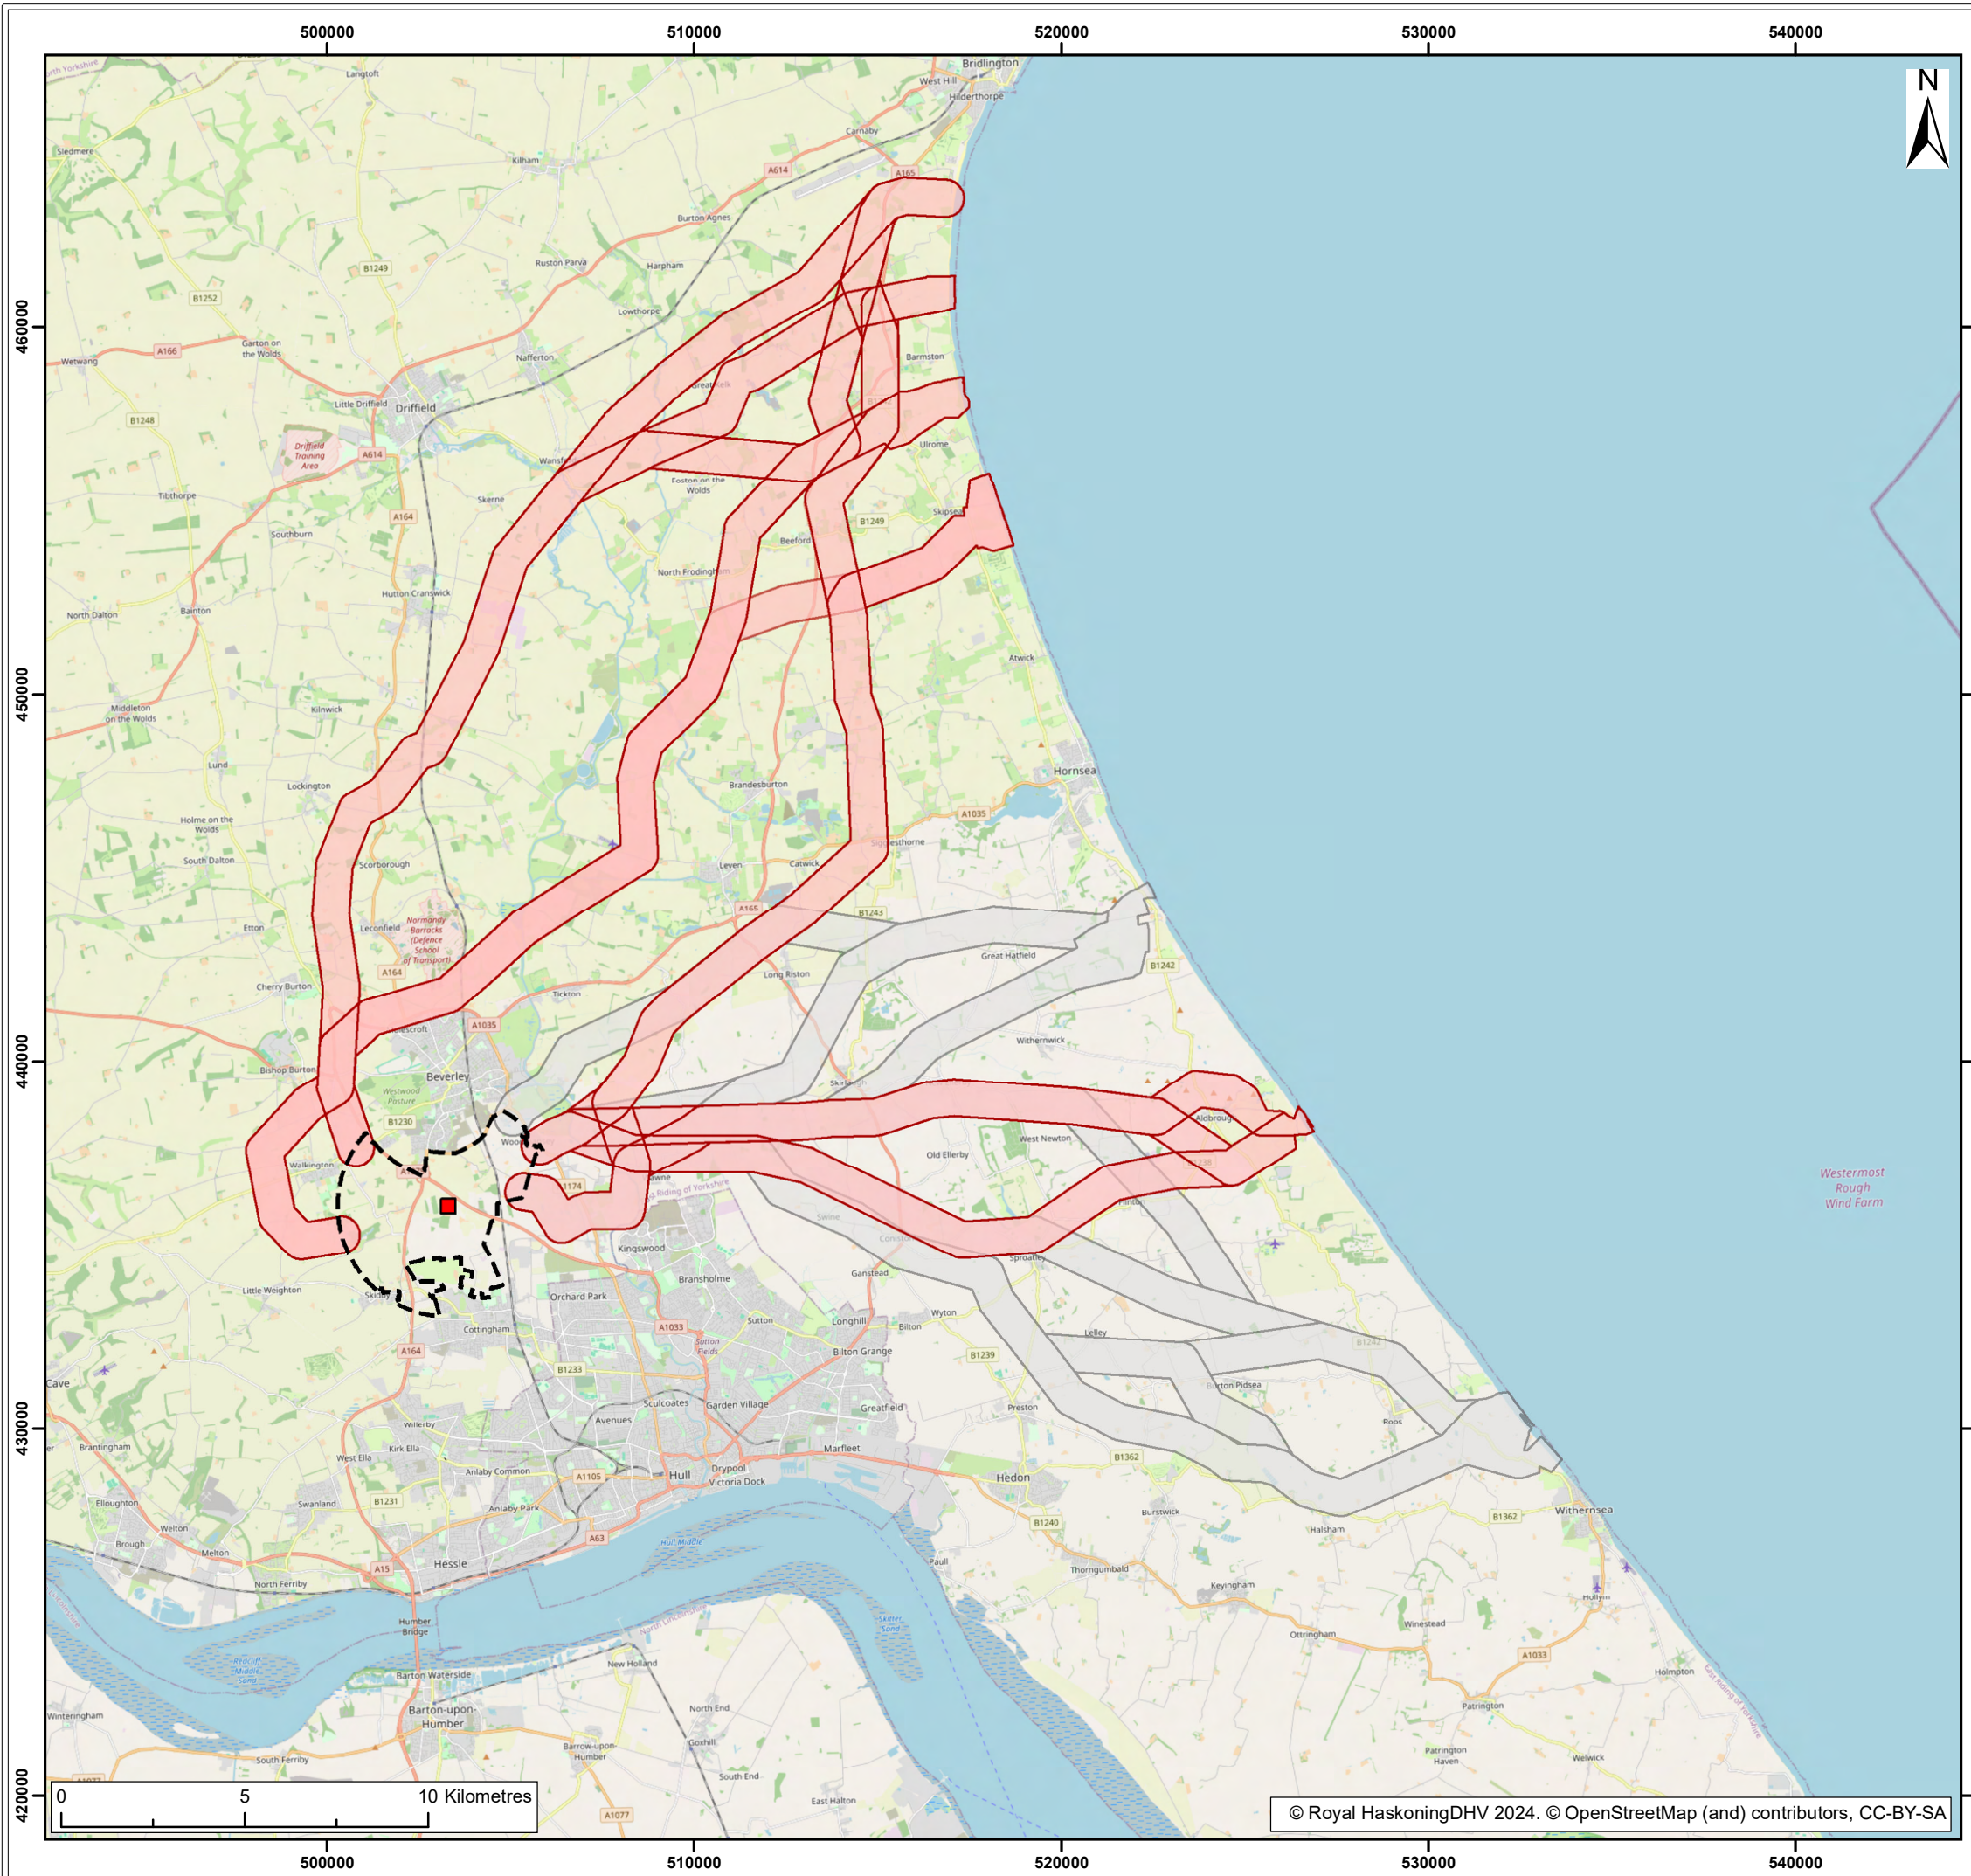

- Legend:
- Onshore Cable Corridor Long List Option
 - Onshore Cable Corridor Option Removed
 - Onshore Substation Refined Area of Search
 - Grid Connection Location

S3	P02	10/05/2024	Suitable for review & comment	JH	SB	CC
S2	P01	21/03/2024	Suitable for information	JH	SB	CC
SUI	REV	DATE	DESCRIPTION	DRW	CHK	APR


Title:
**Onshore Export Cable Corridors
Following Landfall Refinement**

Figure: 4-25 Drawing No: PC2340-RHD-OF-ZZ-DR-Z-0825

Co-ordinate system: British National Grid	Page Size: A3	Scale: 1:180,000
--	------------------	---------------------

Project: Dogger Bank South Offshore Wind Farms	Report: Environmental Statement
--	---



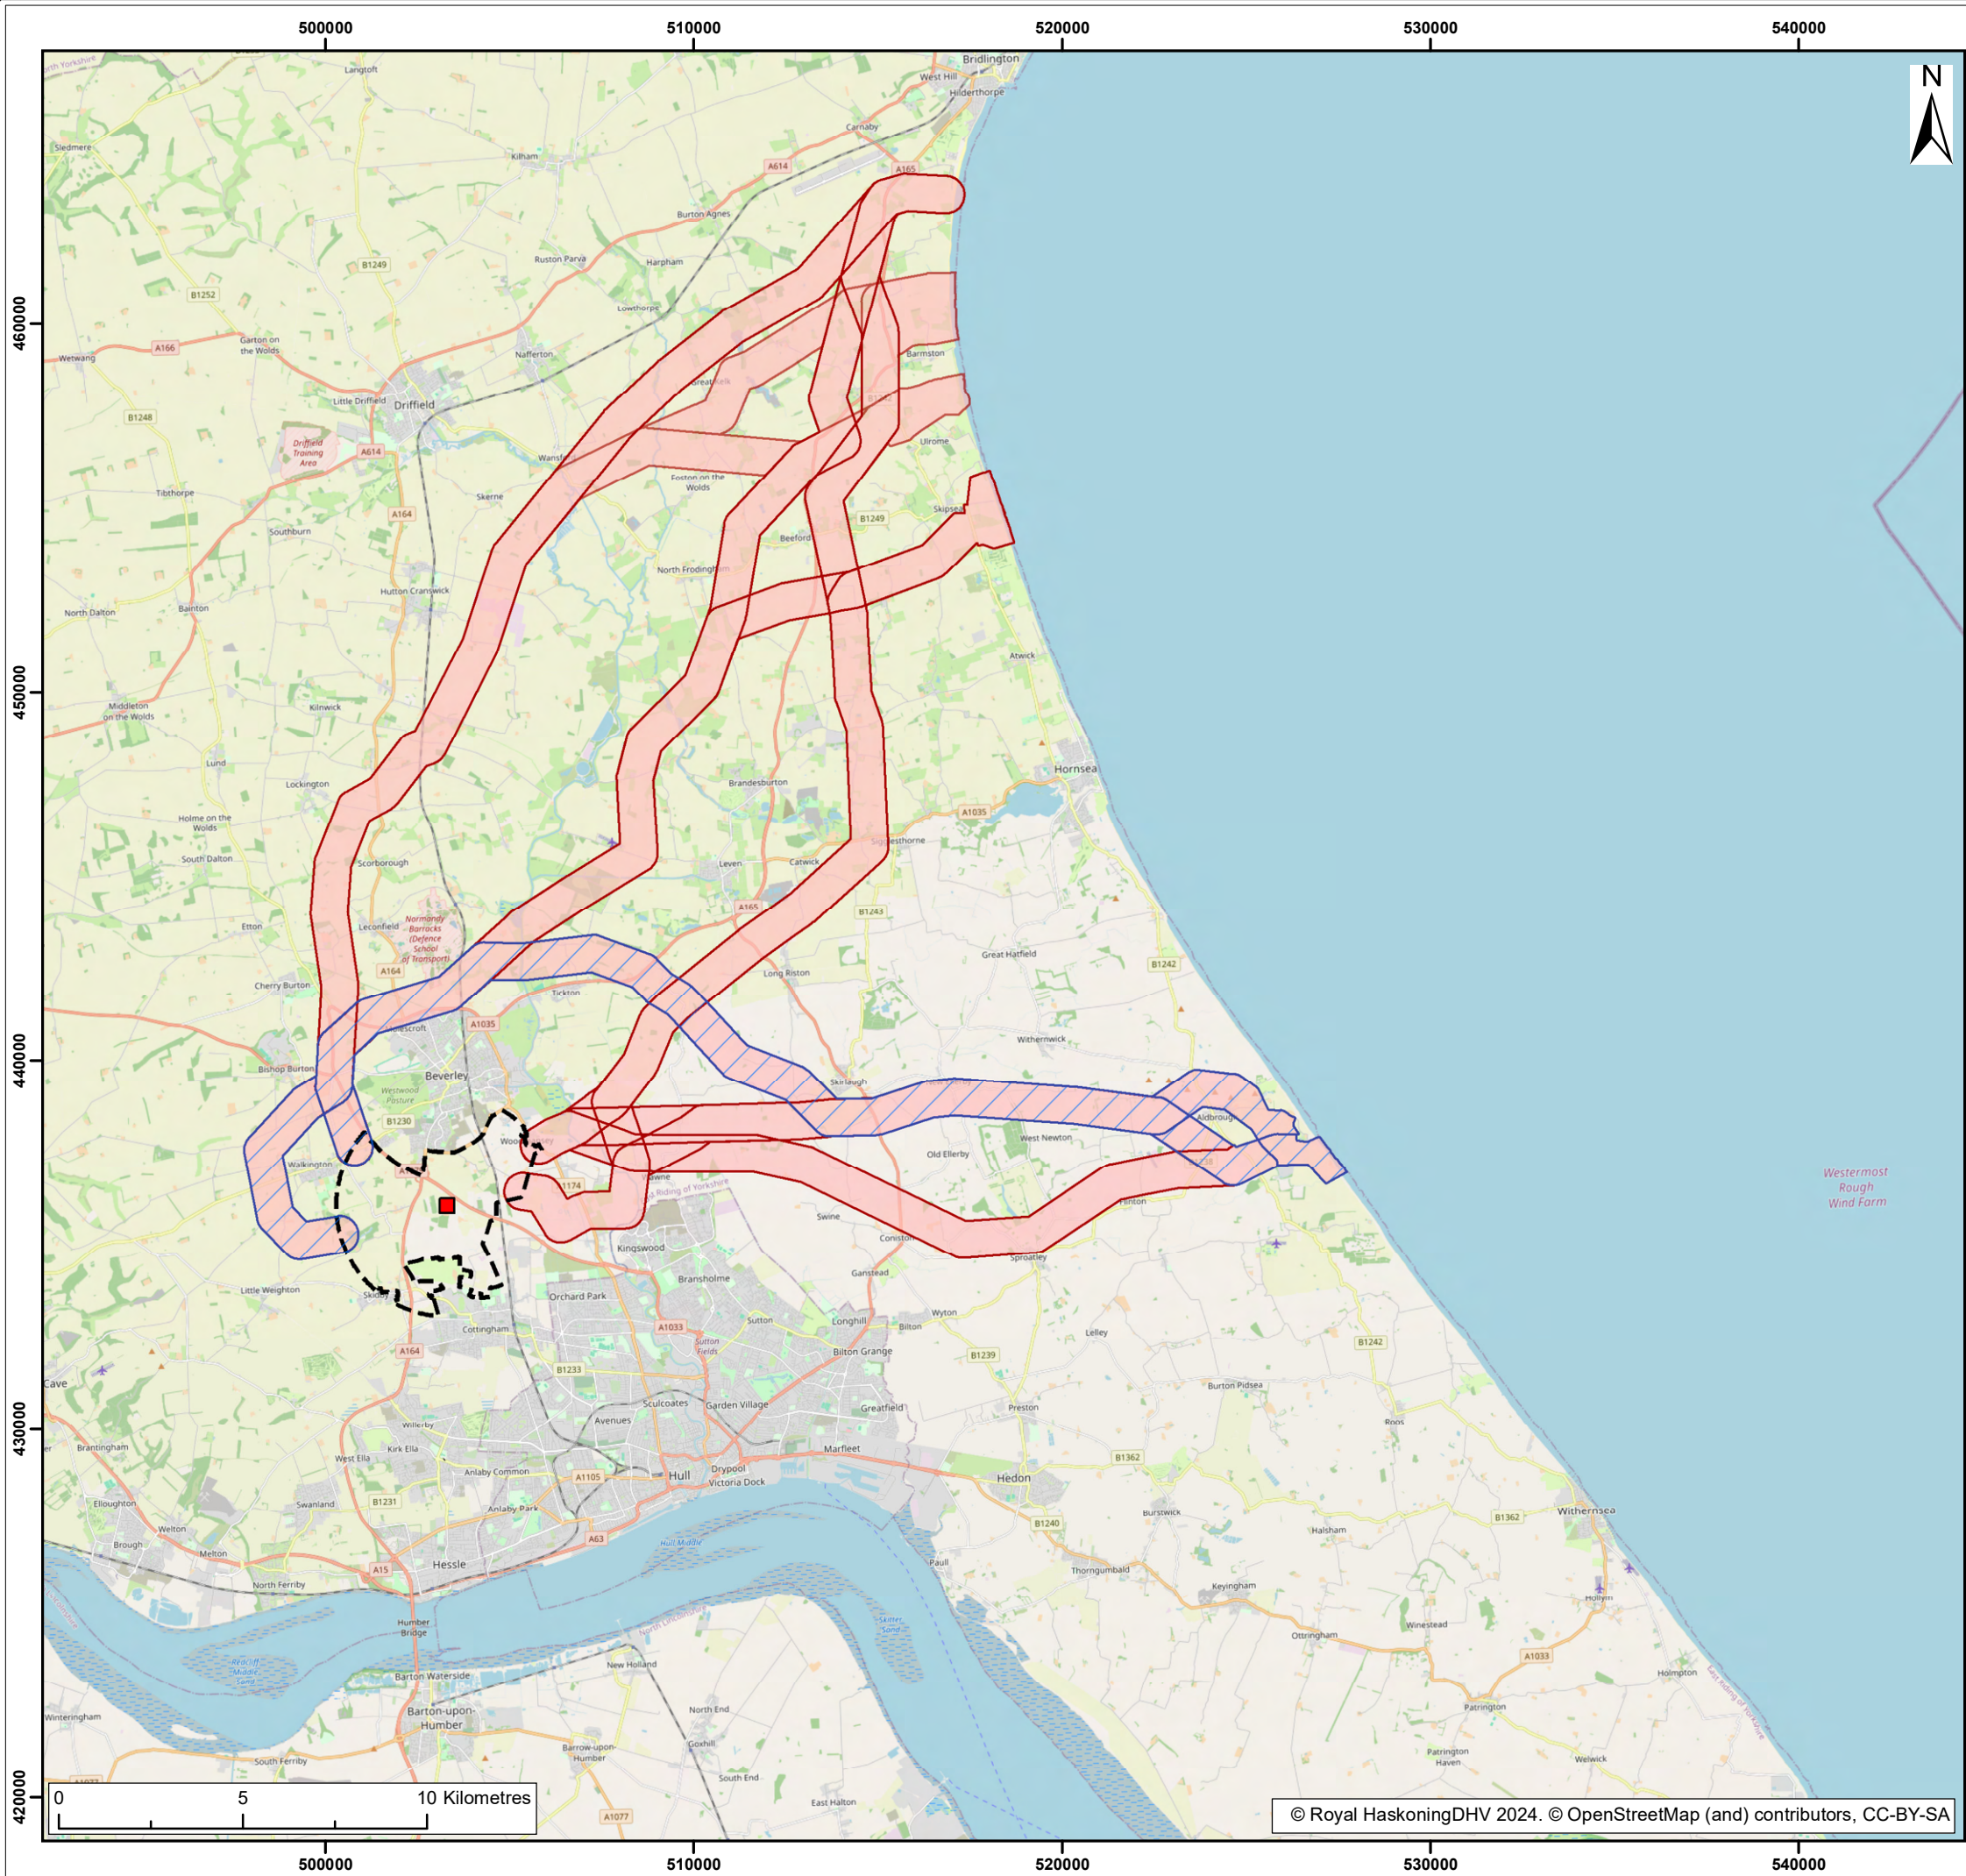

- Legend:
- Onshore Cable Corridor Long List Option
 - Onshore Cable Corridor Long List Option (Additional)
 - Onshore Substation Refined Area of Search
 - Grid Connection Location


S3	P02	10/05/2024	Suitable for review & comment	JH	SB	CC
S2	P01	21/03/2024	Suitable for information	JH	SB	CC
SUI	REV	DATE	DESCRIPTION	DRW	CHK	APR

Title:

Onshore Export Cable Corridor Short List

Figure: 4-26	Drawing No: PC2340-RHD-OF-ZZ-DR-Z-0826		
Co-ordinate system: British National Grid		Page Size: A3	Scale: 1:180,000
Project: Dogger Bank South Offshore Wind Farms		Report: Environmental Statement	



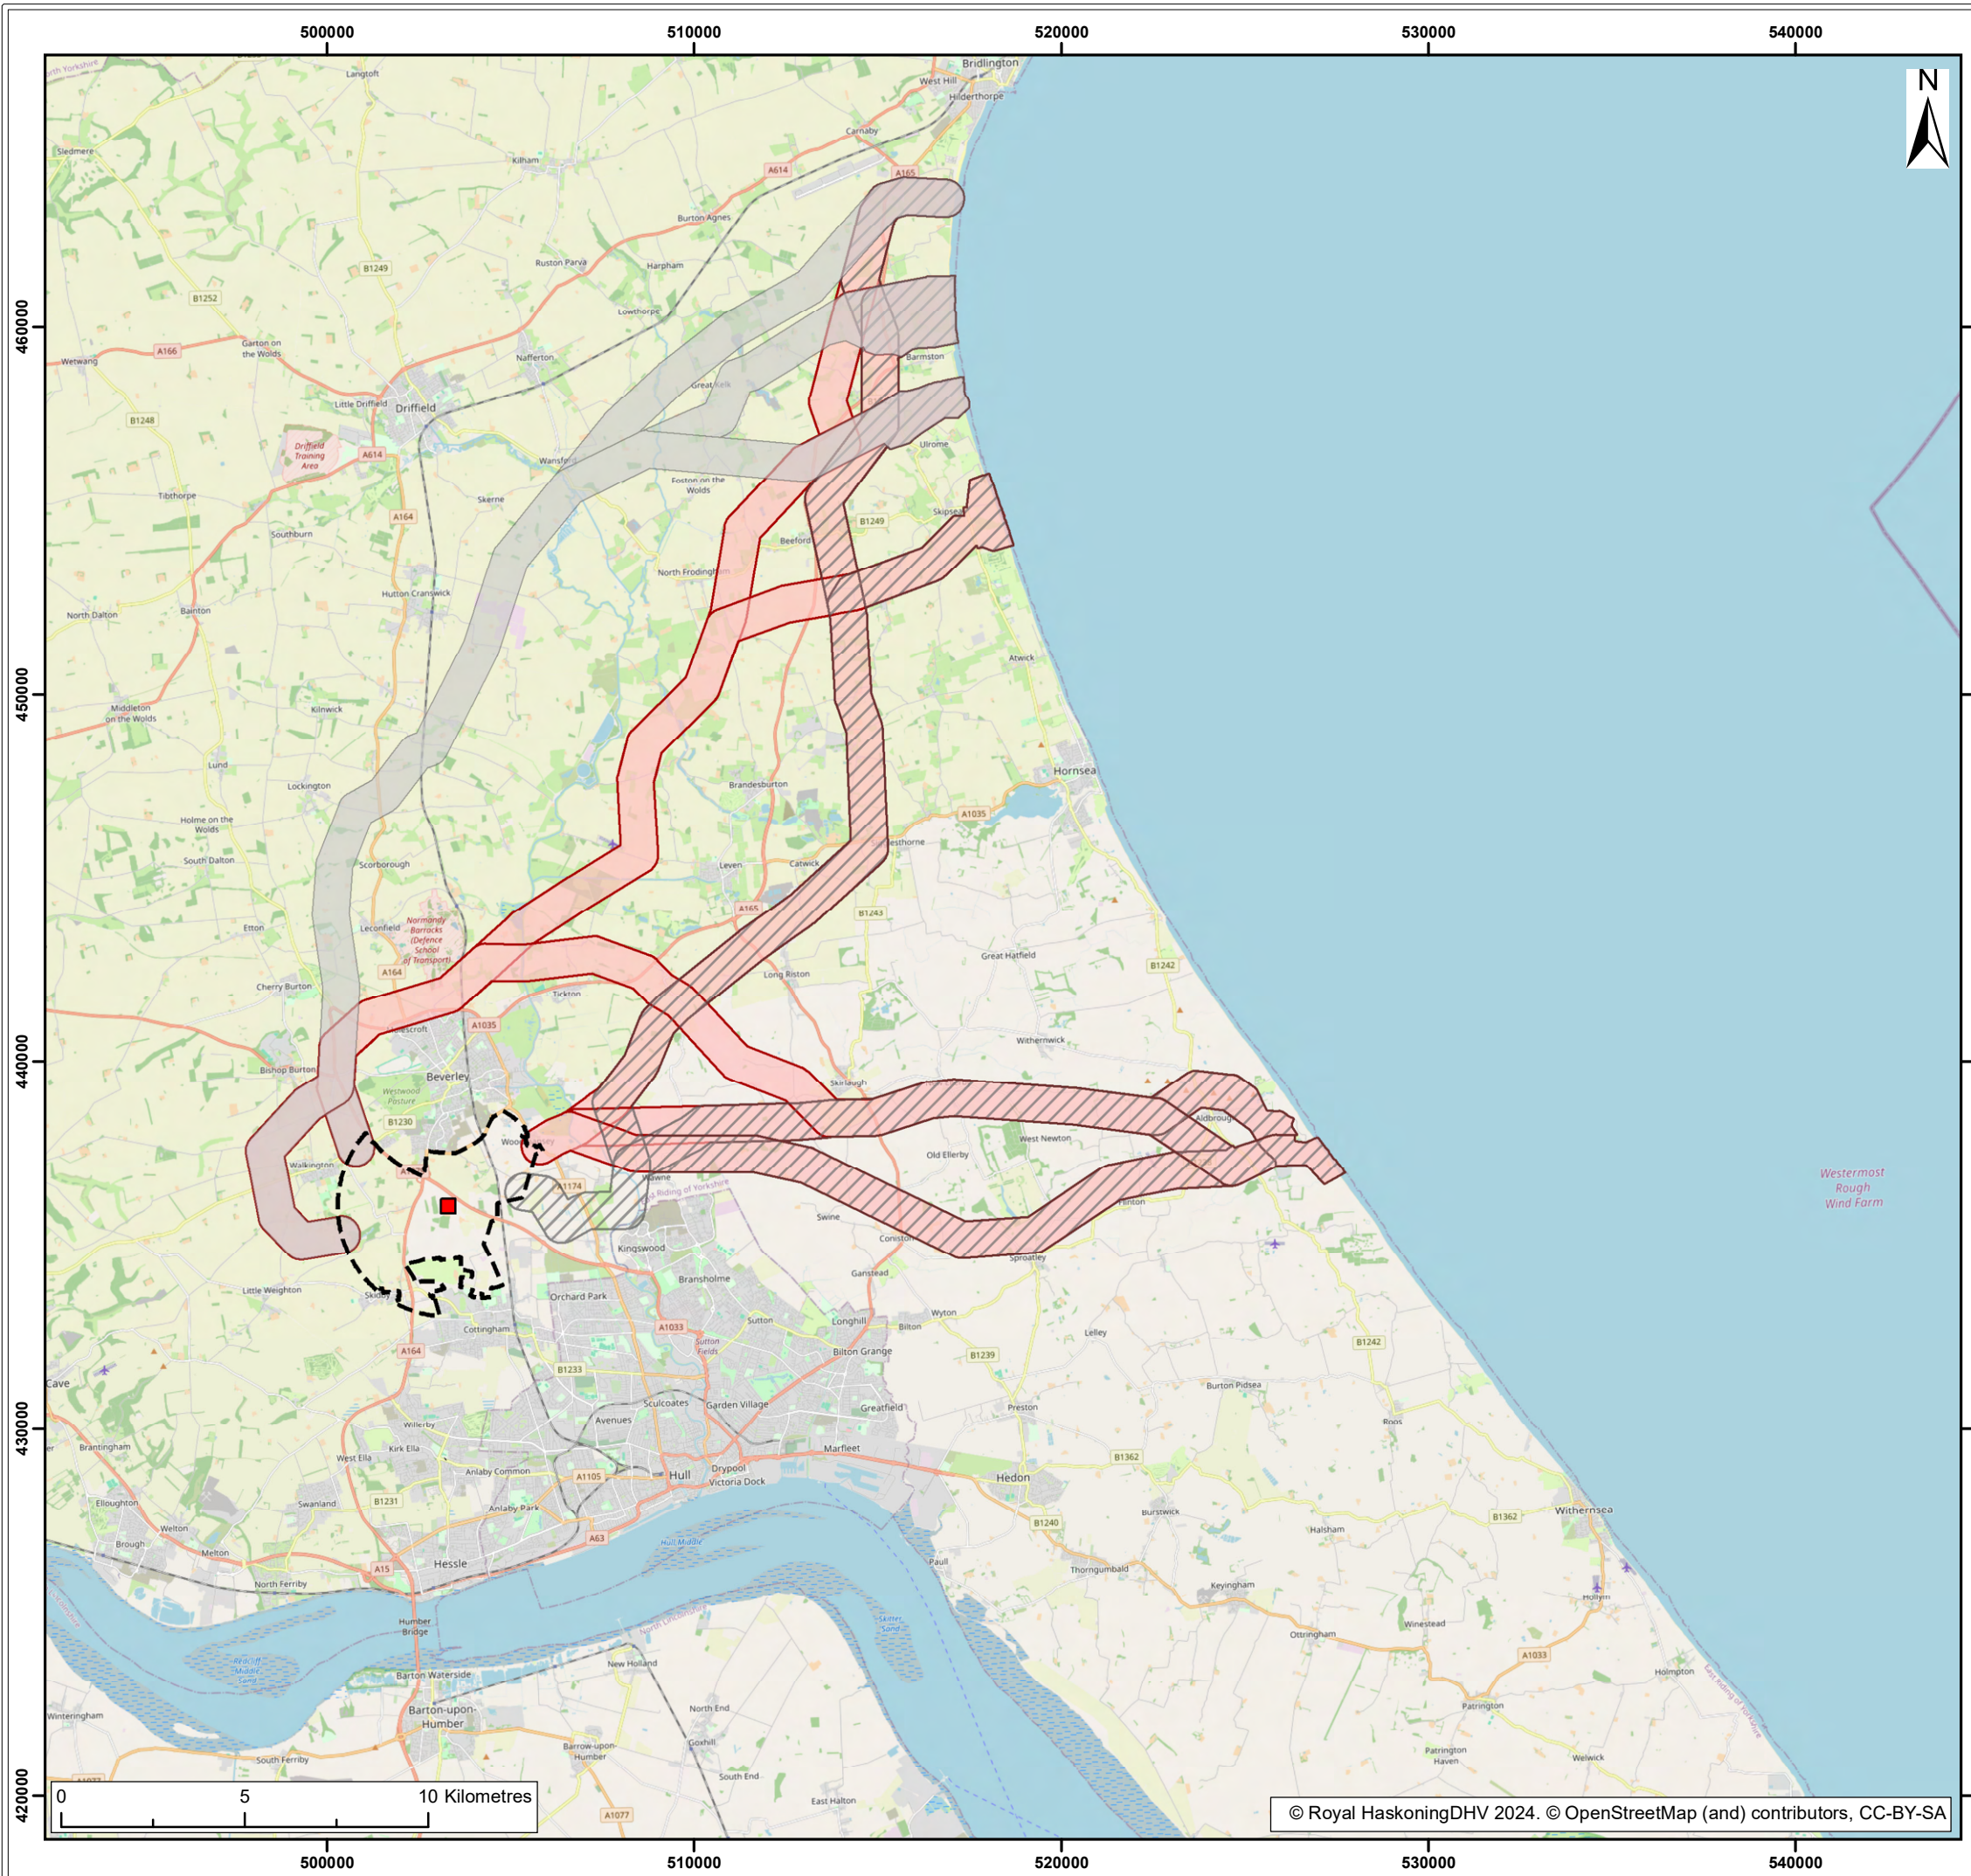

- Legend:
- Onshore Cable Corridor Long List Option
 - Corridors Removed Due To Pipelines
 - Corridors Removed Due To Wansford Pinch Point
 - Onshore Substation Refined Area of Search
 - Grid Connection Location

S3	P02	10/05/2024	Suitable for review & comment	JH	SB	CC
S2	P01	21/03/2024	Suitable for information	JH	SB	CC
SUI	REV	DATE	DESCRIPTION	DRW	CHK	APR


Title:
Onshore Export Cable Corridor Short List Refinement

Figure: 4-27 Drawing No: PC2340-RHD-OF-ZZ-DR-Z-0827

Co-ordinate system: British National Grid	Page Size: A3	Scale: 1:180,000
--	------------------	---------------------

Project: Dogger Bank South Offshore Wind Farms	Report: Environmental Statement
--	---------------------------------------



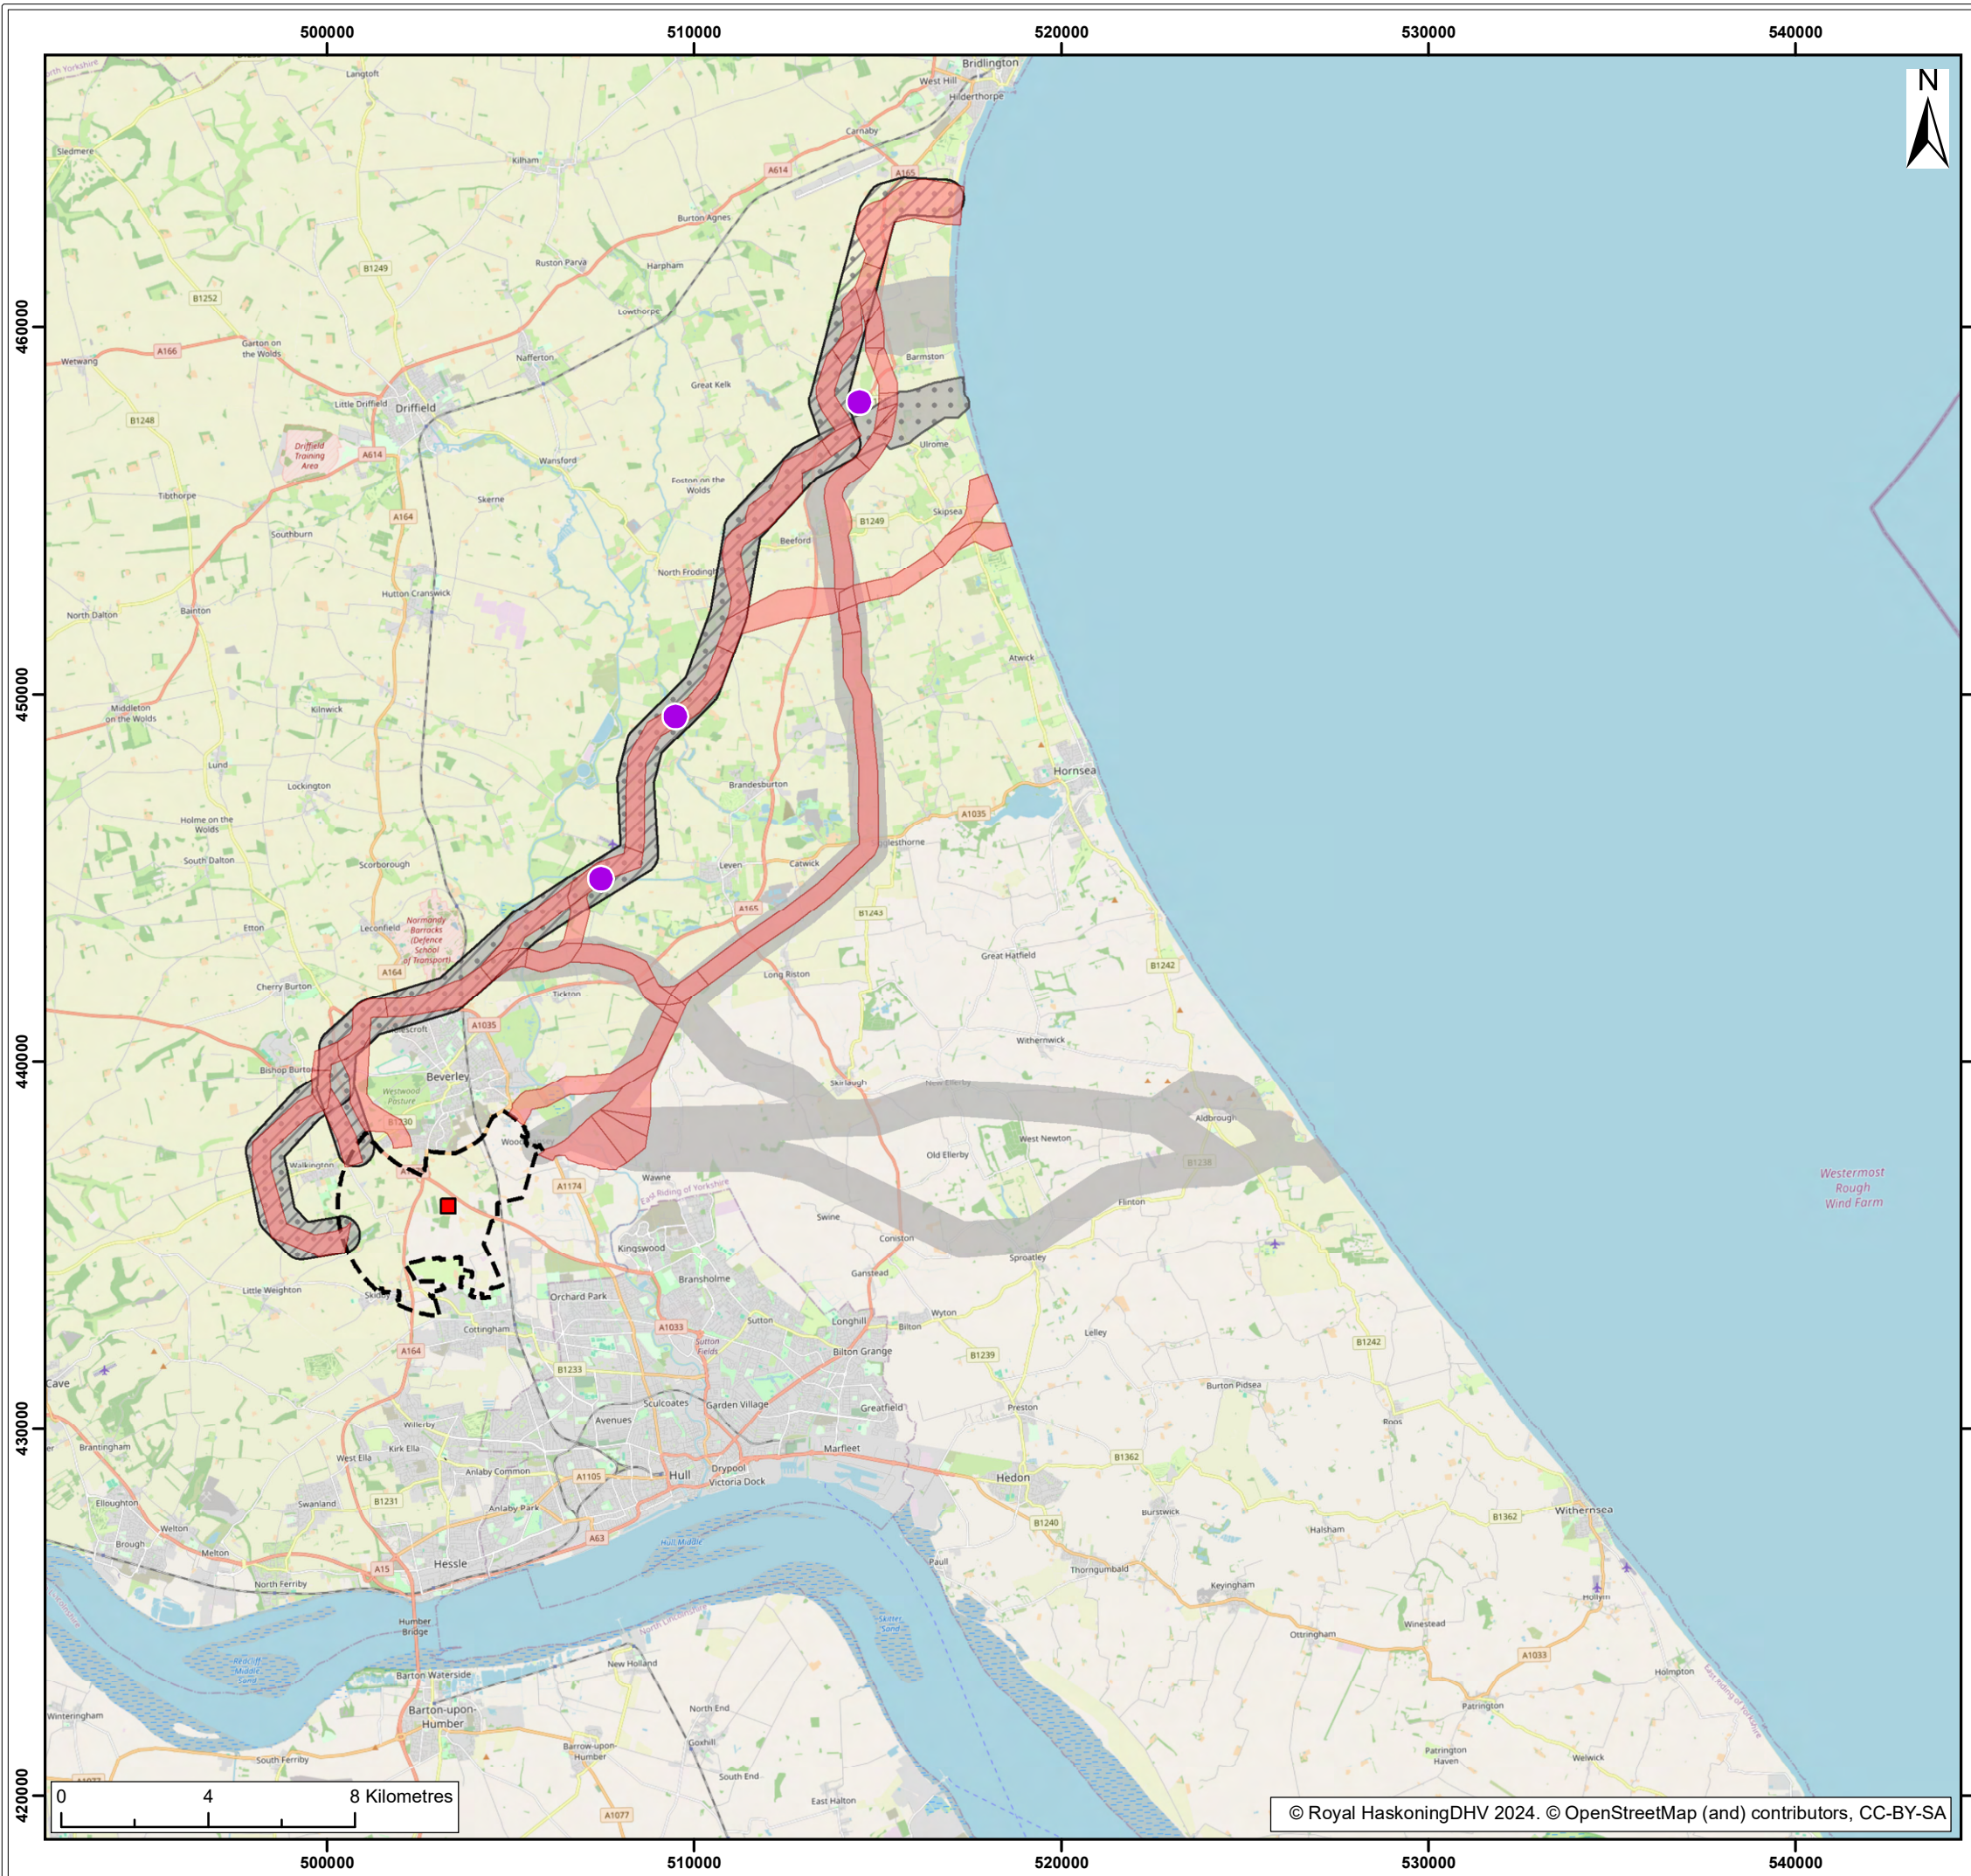

- Legend:
- Onshore Cable Corridor Short List Option
 - Options Removed Due To Corresponding Landfall Removal
 - Corridors Removed Due To Leven Canal SSSI And Greengrass Caravan Park
 - Corridors Removed Due To Lisset Pinch Point
 - Onshore Substation Refined Area of
 - Grid Connection Location
 - Pinch Points

S3	P03	23/05/2024	Suitable for review & comment	JH	SB	CC
S3	P02	10/05/2024	Suitable for review & comment	JH	SB	CC
S2	P01	21/03/2024	Suitable for information	JH	SB	CC
SUI	REV	DATE	DESCRIPTION	DRW	CHK	APR

Title:

Onshore Export Cable
Corridor Width Reduction

Figure: 4-28 Drawing No: PC2340-RHD-ON-ZZ-DR-Z-0828


Co-ordinate system: Page Size: Scale:

British National Grid A3 1:180,000

Project: Report:

Dogger Bank South
Offshore Wind Farms Environmental
Statement



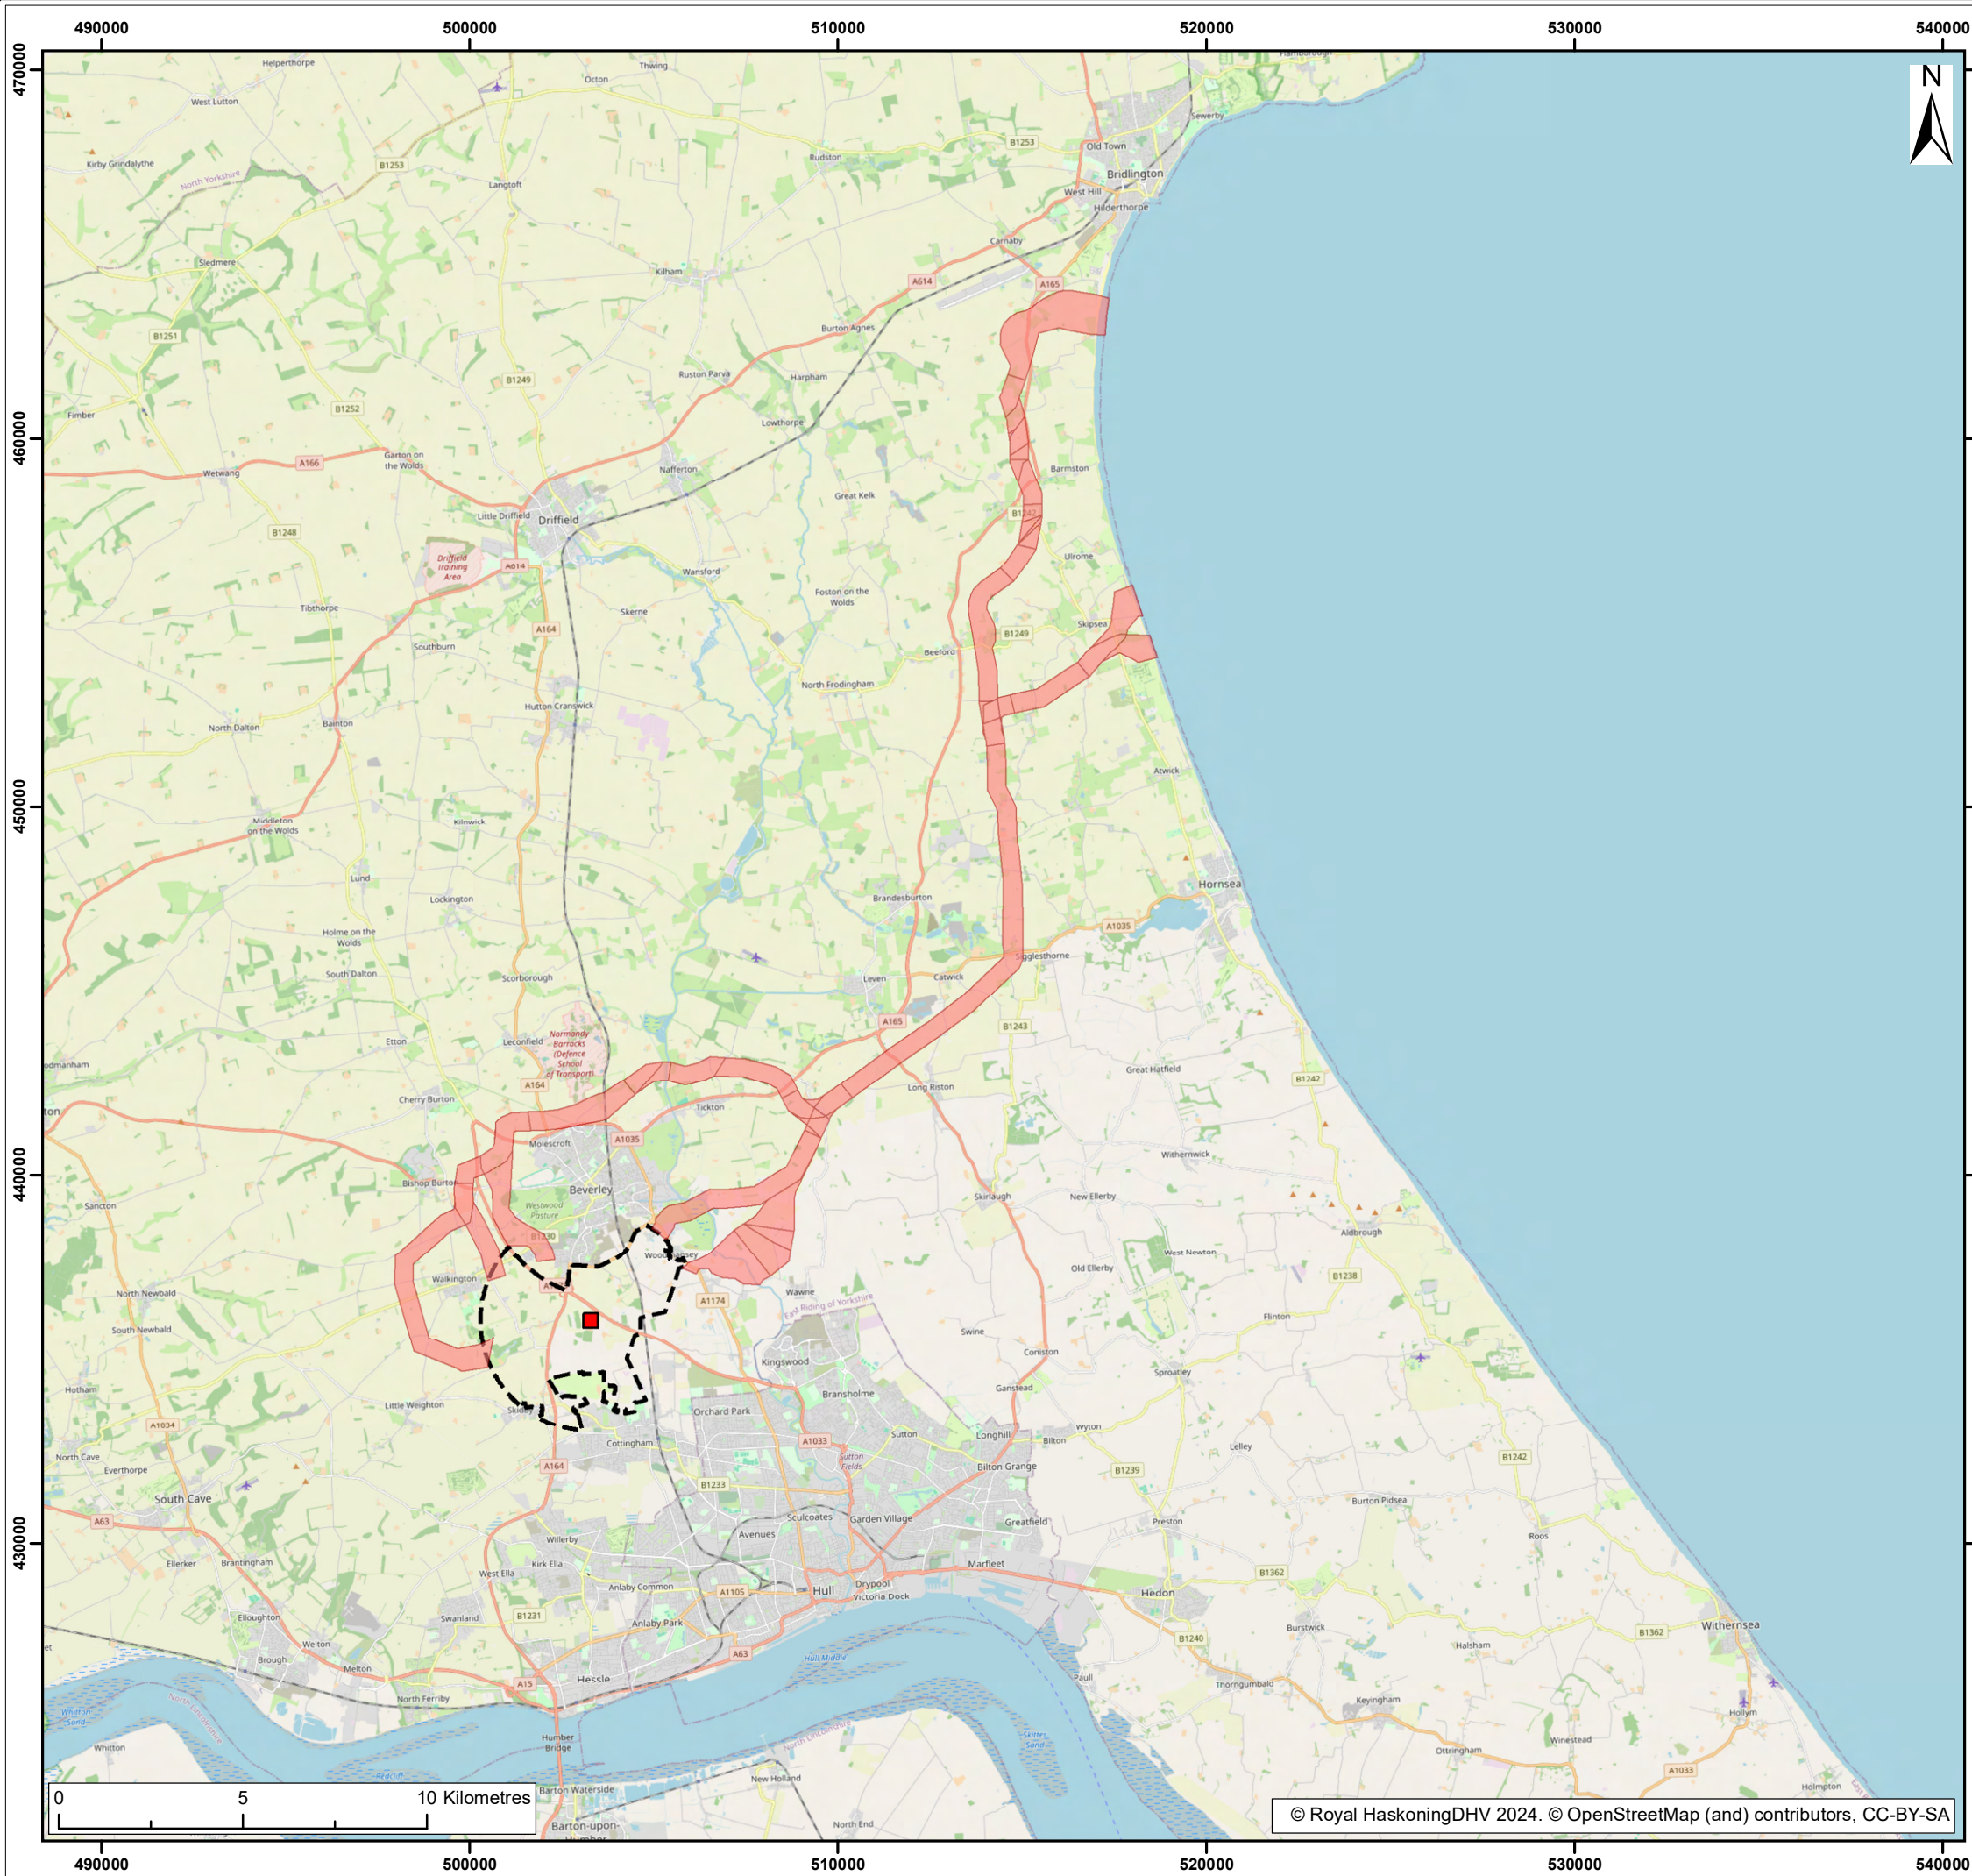

- Legend:
- 500m Cable Corridor
 - Onshore Substation Refined Area of Search
 - Grid Connection Location

S3	P03	30/05/2024	Suitable for review & comment	JH	SB	CC
S3	P02	10/05/2024	Suitable for review & comment	JH	SB	CC
S2	P01	21/03/2024	Suitable for information	JH	SB	CC
SUI	REV	DATE	DESCRIPTION	DRW	CHK	APR



Title:

Final Onshore Export Cable Corridor Short List Options

Figure: 4-29 Drawing No: PC2340-RHD-ON-ZZ-DR-Z-0829

Co-ordinate system: British National Grid	Page Size: A3	Scale: 1:180,000
Project: Dogger Bank South Offshore Wind Farms	Report: Environmental Statement	



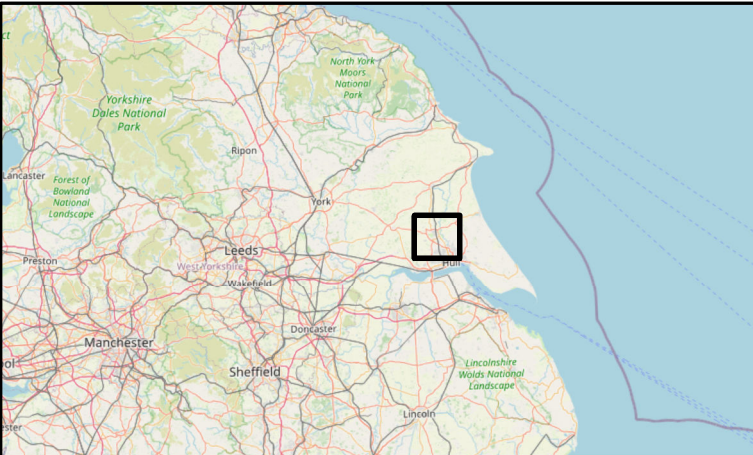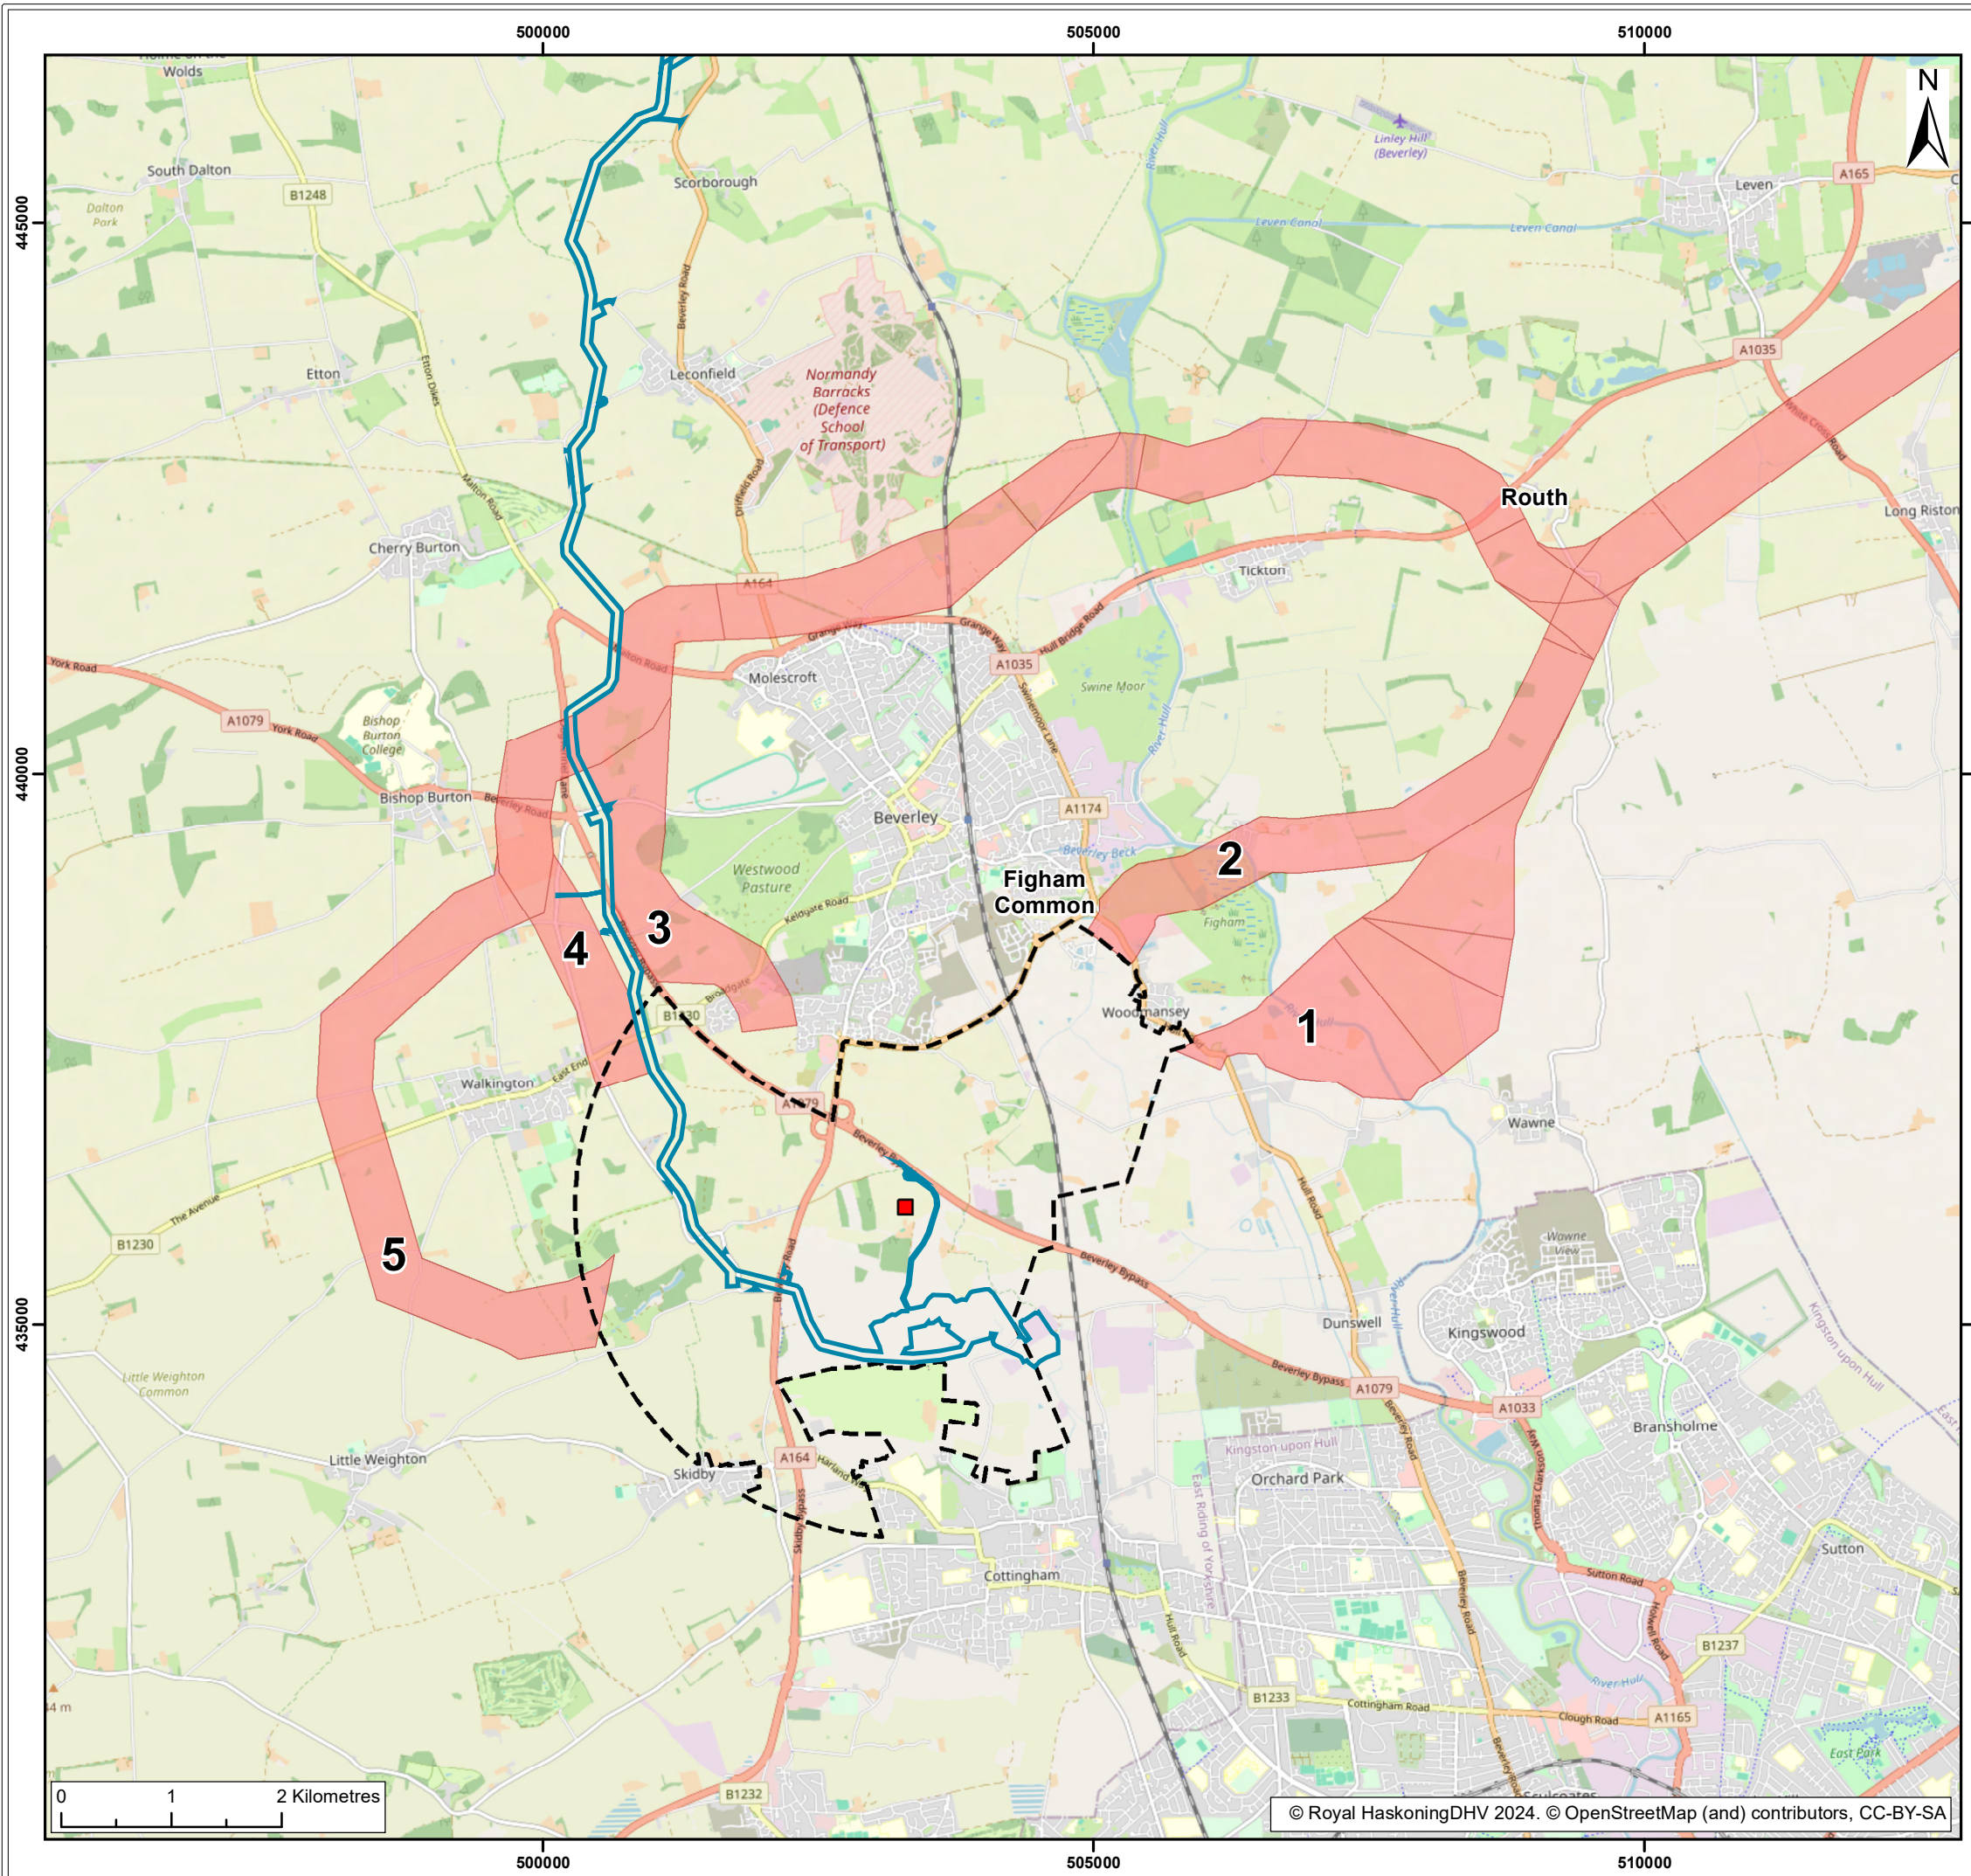

- Legend:
- Onshore Substation Refined Area of Search
 - Grid Connection Location
 - 500m Cable Corridor
 - Hornsea 4 Application Boundary

S3	P02	17/05/2024	Suitable for review & comment	JH	SB	CC
S2	P01	21/03/2024	Suitable for information	JH	SB	CC
SUI	REV	DATE	DESCRIPTION	DRW	CHK	APR


Title:
Onshore Export Cable Corridor - Beverley Options

Figure: 4-30 Drawing No: PC2340-RHD-ON-ZZ-DR-Z-0830

Co-ordinate system: British National Grid	Page Size: A3	Scale: 1:60,000
--	------------------	--------------------

Project: Dogger Bank South Offshore Wind Farms	Report: Environmental Statement
--	---------------------------------------



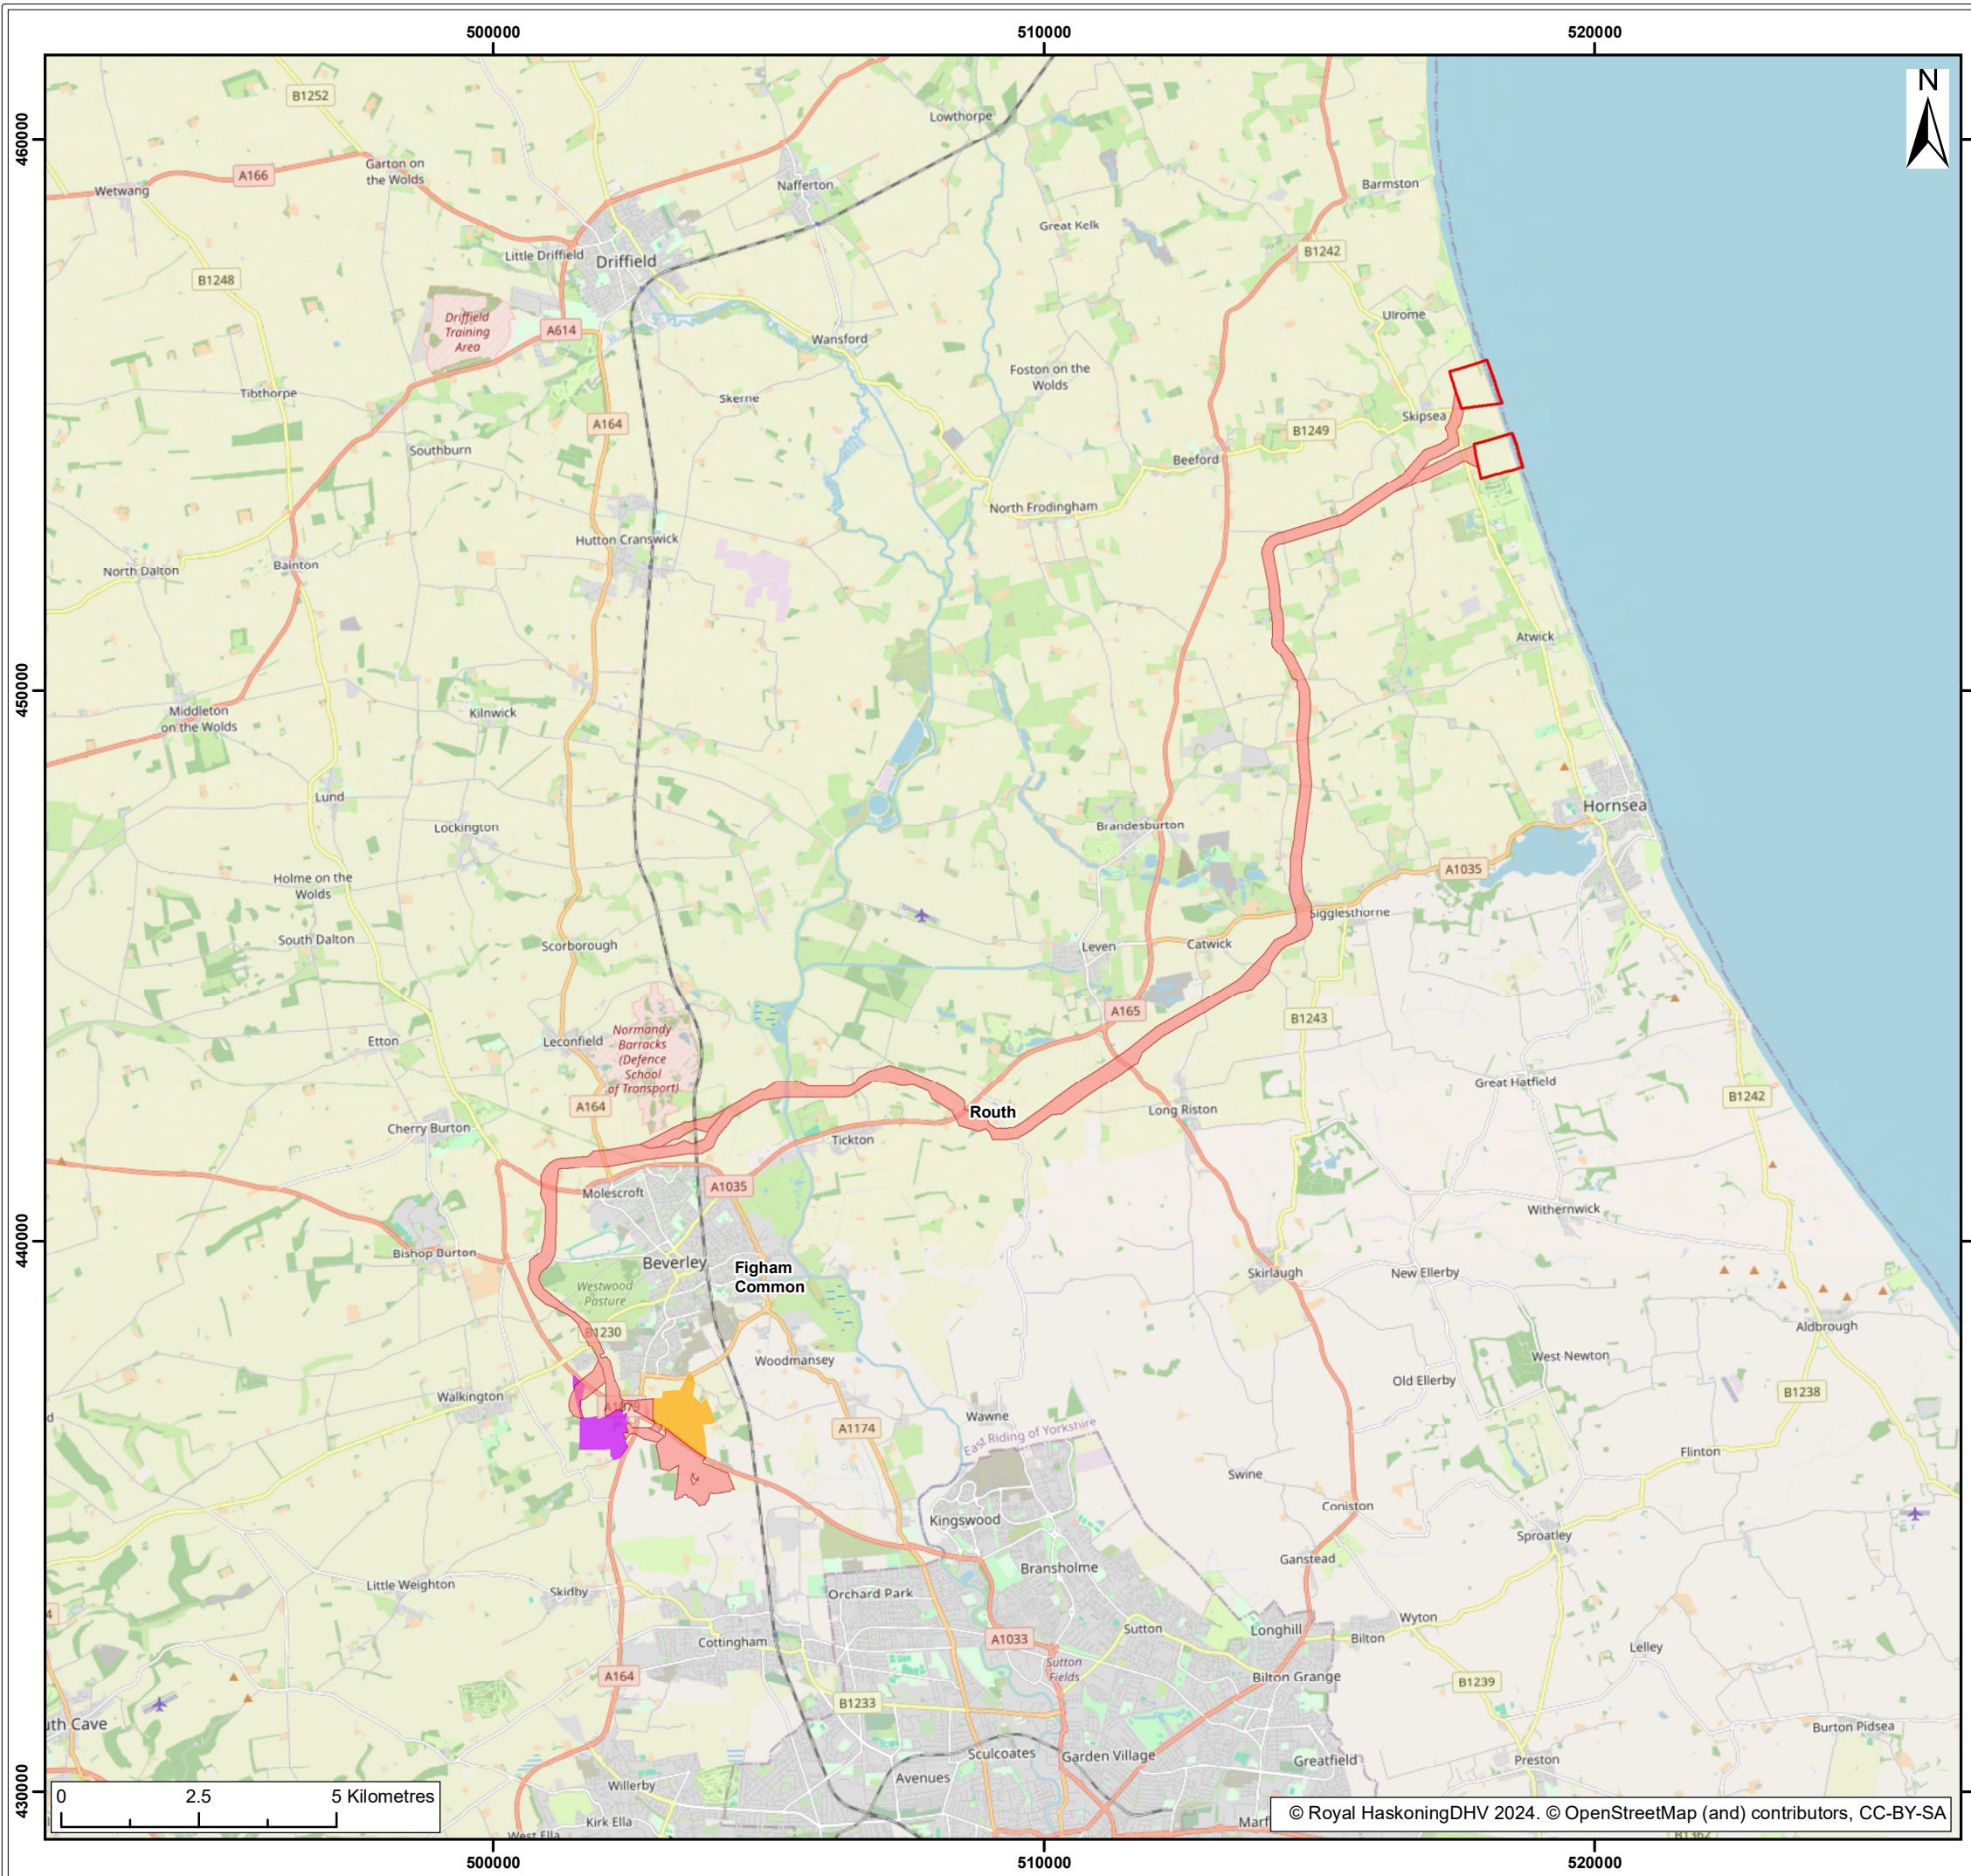

- Legend:
- Landfall Option
 - Onshore Export Cable Corridor Preferred Option
 - Substation Zone 1
 - Substation Zone 4

S3	P02	10/05/2024	Suitable for review & comment	JH	SB	CC
S2	P01	21/03/2024	Suitable for information	JH	SB	CC
SUI	REV	DATE	DESCRIPTION	DRW	CHK	APR


Title:
Onshore Export Cable Corridor Options
Presented at PEIR

Figure: 4-31 Drawing No: PC2340-RHD-ON-ZZ-DR-Z-0831

Co-ordinate system: British National Grid	Page Size: A3	Scale: 1:120,000
--	------------------	---------------------

Project: Dogger Bank South Offshore Wind Farms	Report: Environmental Statement
--	---------------------------------------



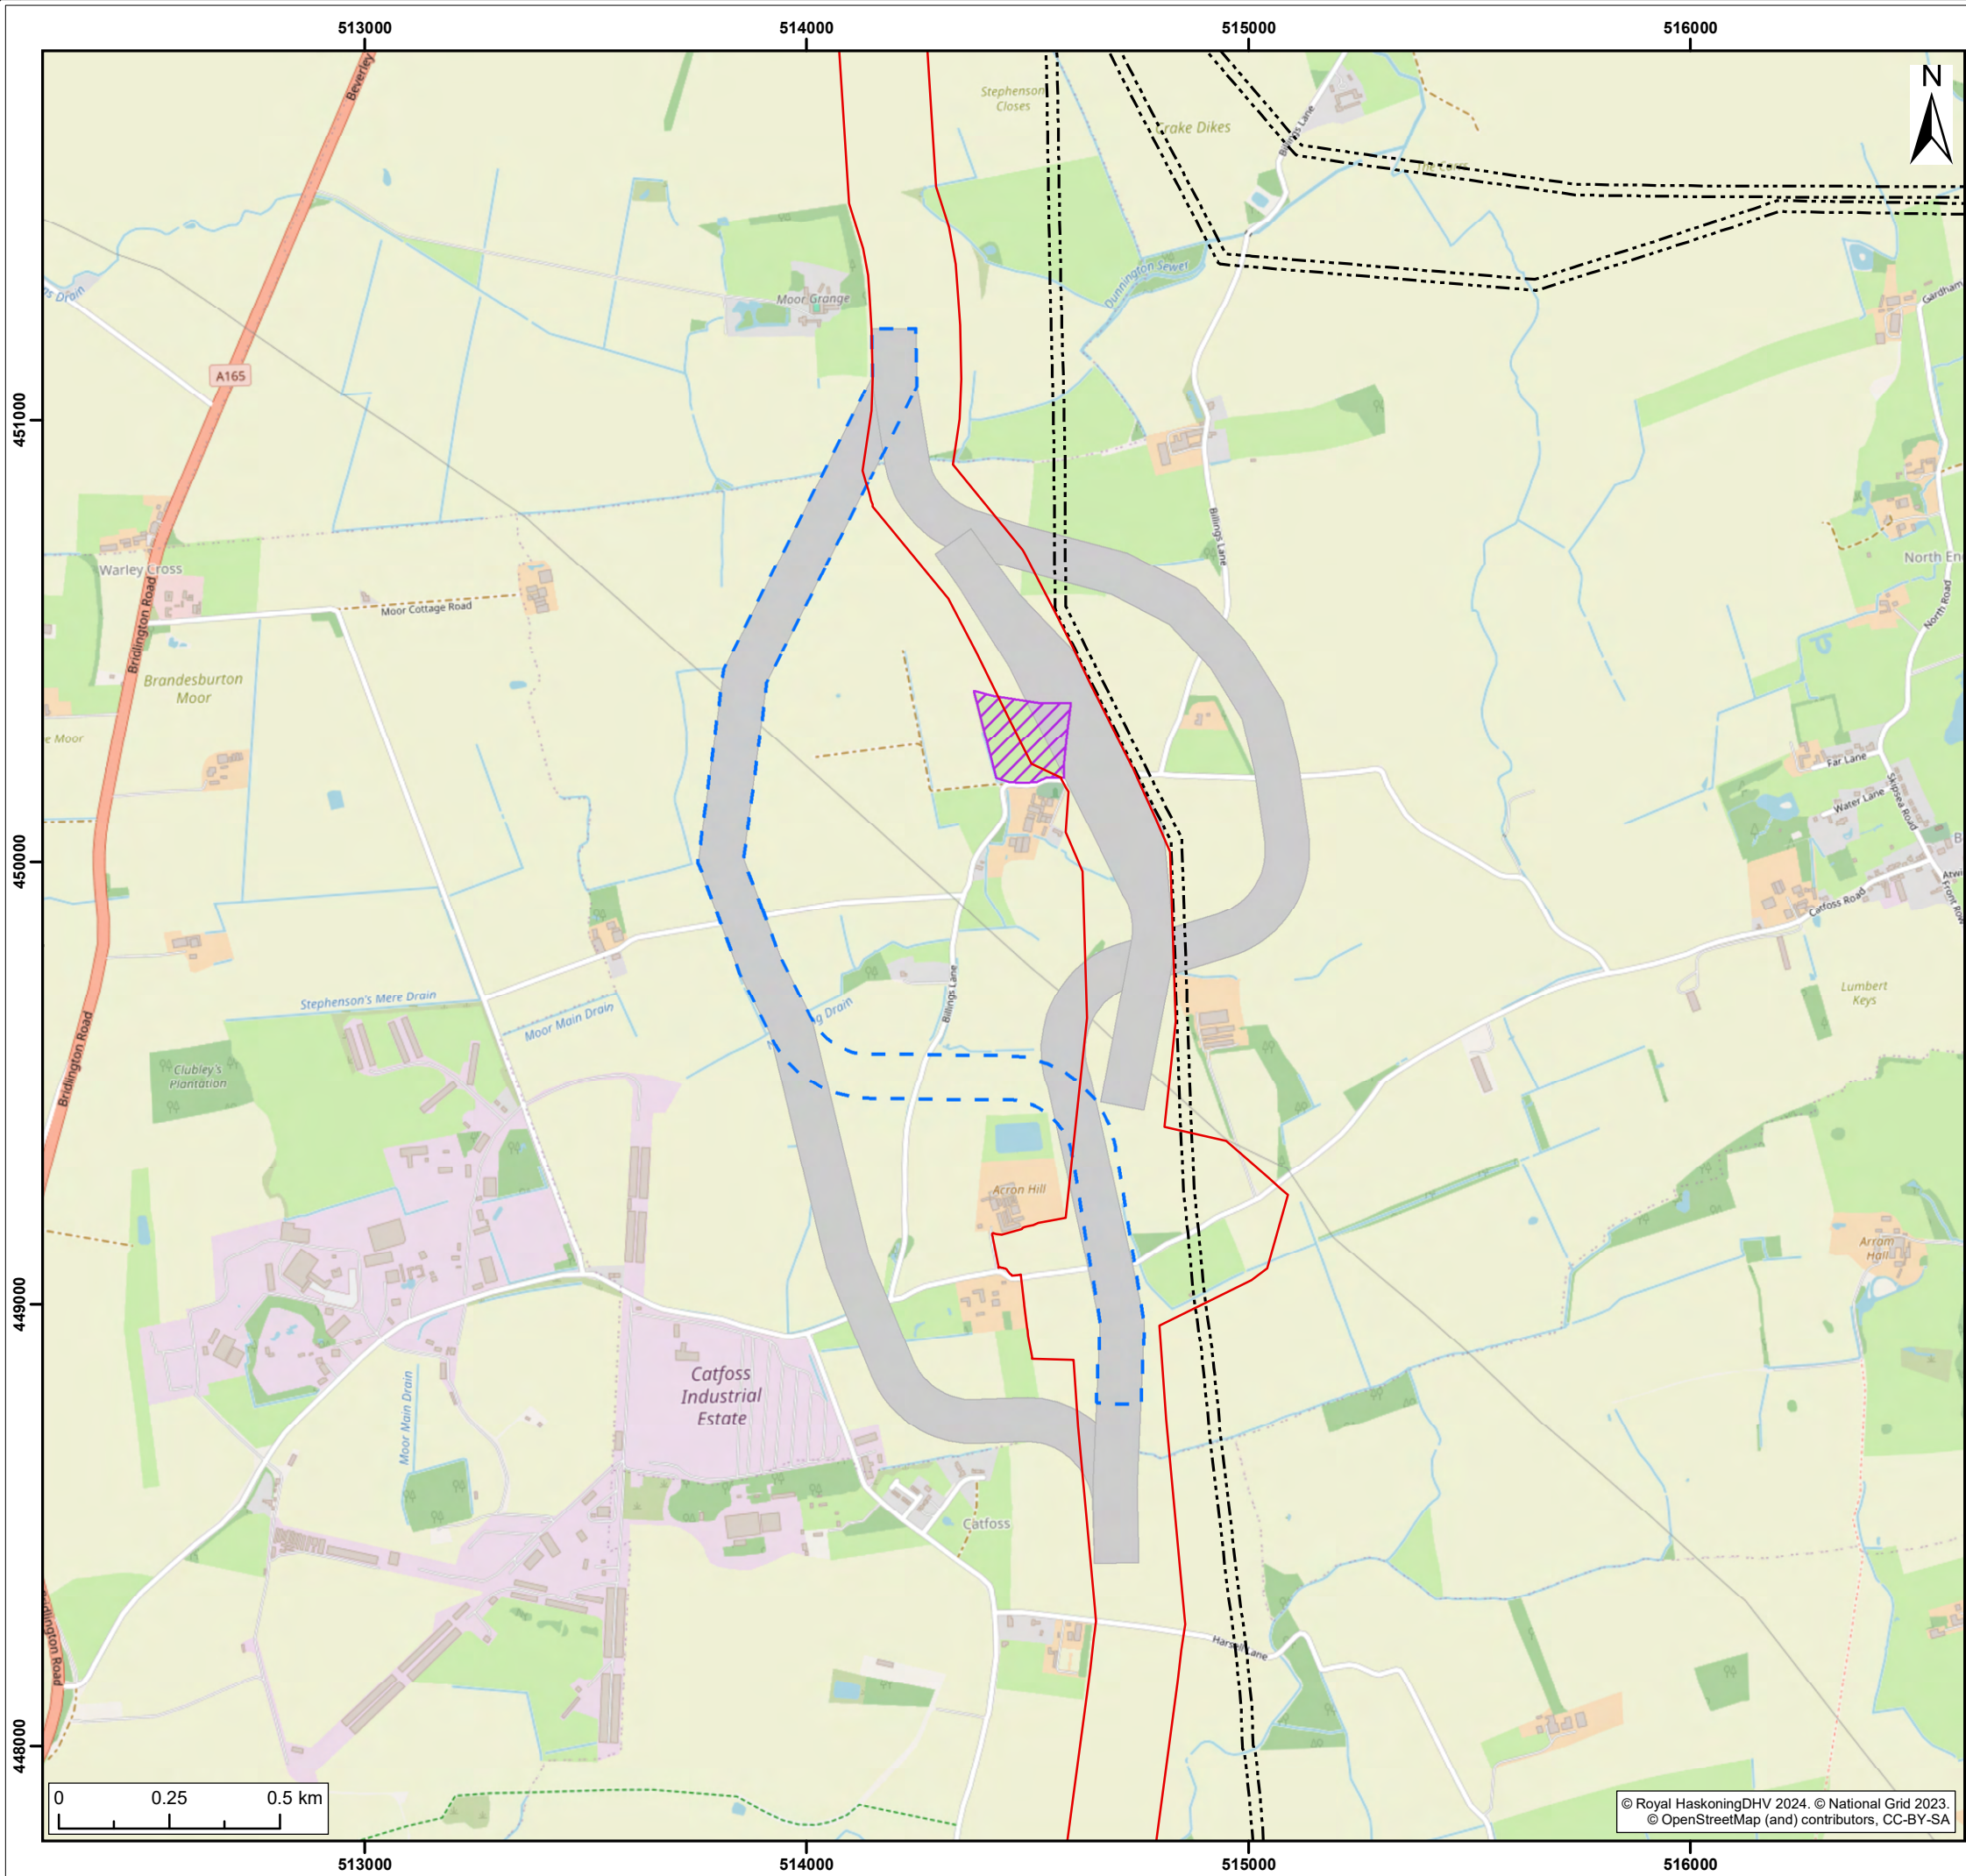

- Legend:
- ES Onshore Development Area
 - Option taken forward
 - Options not taken forward
 - Deserted Medieval Village
 - National Gas Transmission High Pressure Main Gas Pipeline

S3	P02	28/05/2024	Suitable for review & comment	JH	SB	CC
S2	P01	16/05/2024	Suitable for information	JH	SB	CC
SUI	REV	DATE	DESCRIPTION	DRW	CHK	APR

Title:


Onshore Export Cable Corridor – Nunkeeling Re-Route

Figure: 4-32 Drawing No: PC2340-RHD-ON-ZZ-DR-Z-0879

Co-ordinate system: British National Grid Page Size: A3 Scale: 1:15,000

Project: Dogger Bank South Offshore Wind Farms Report: Environmental Statement



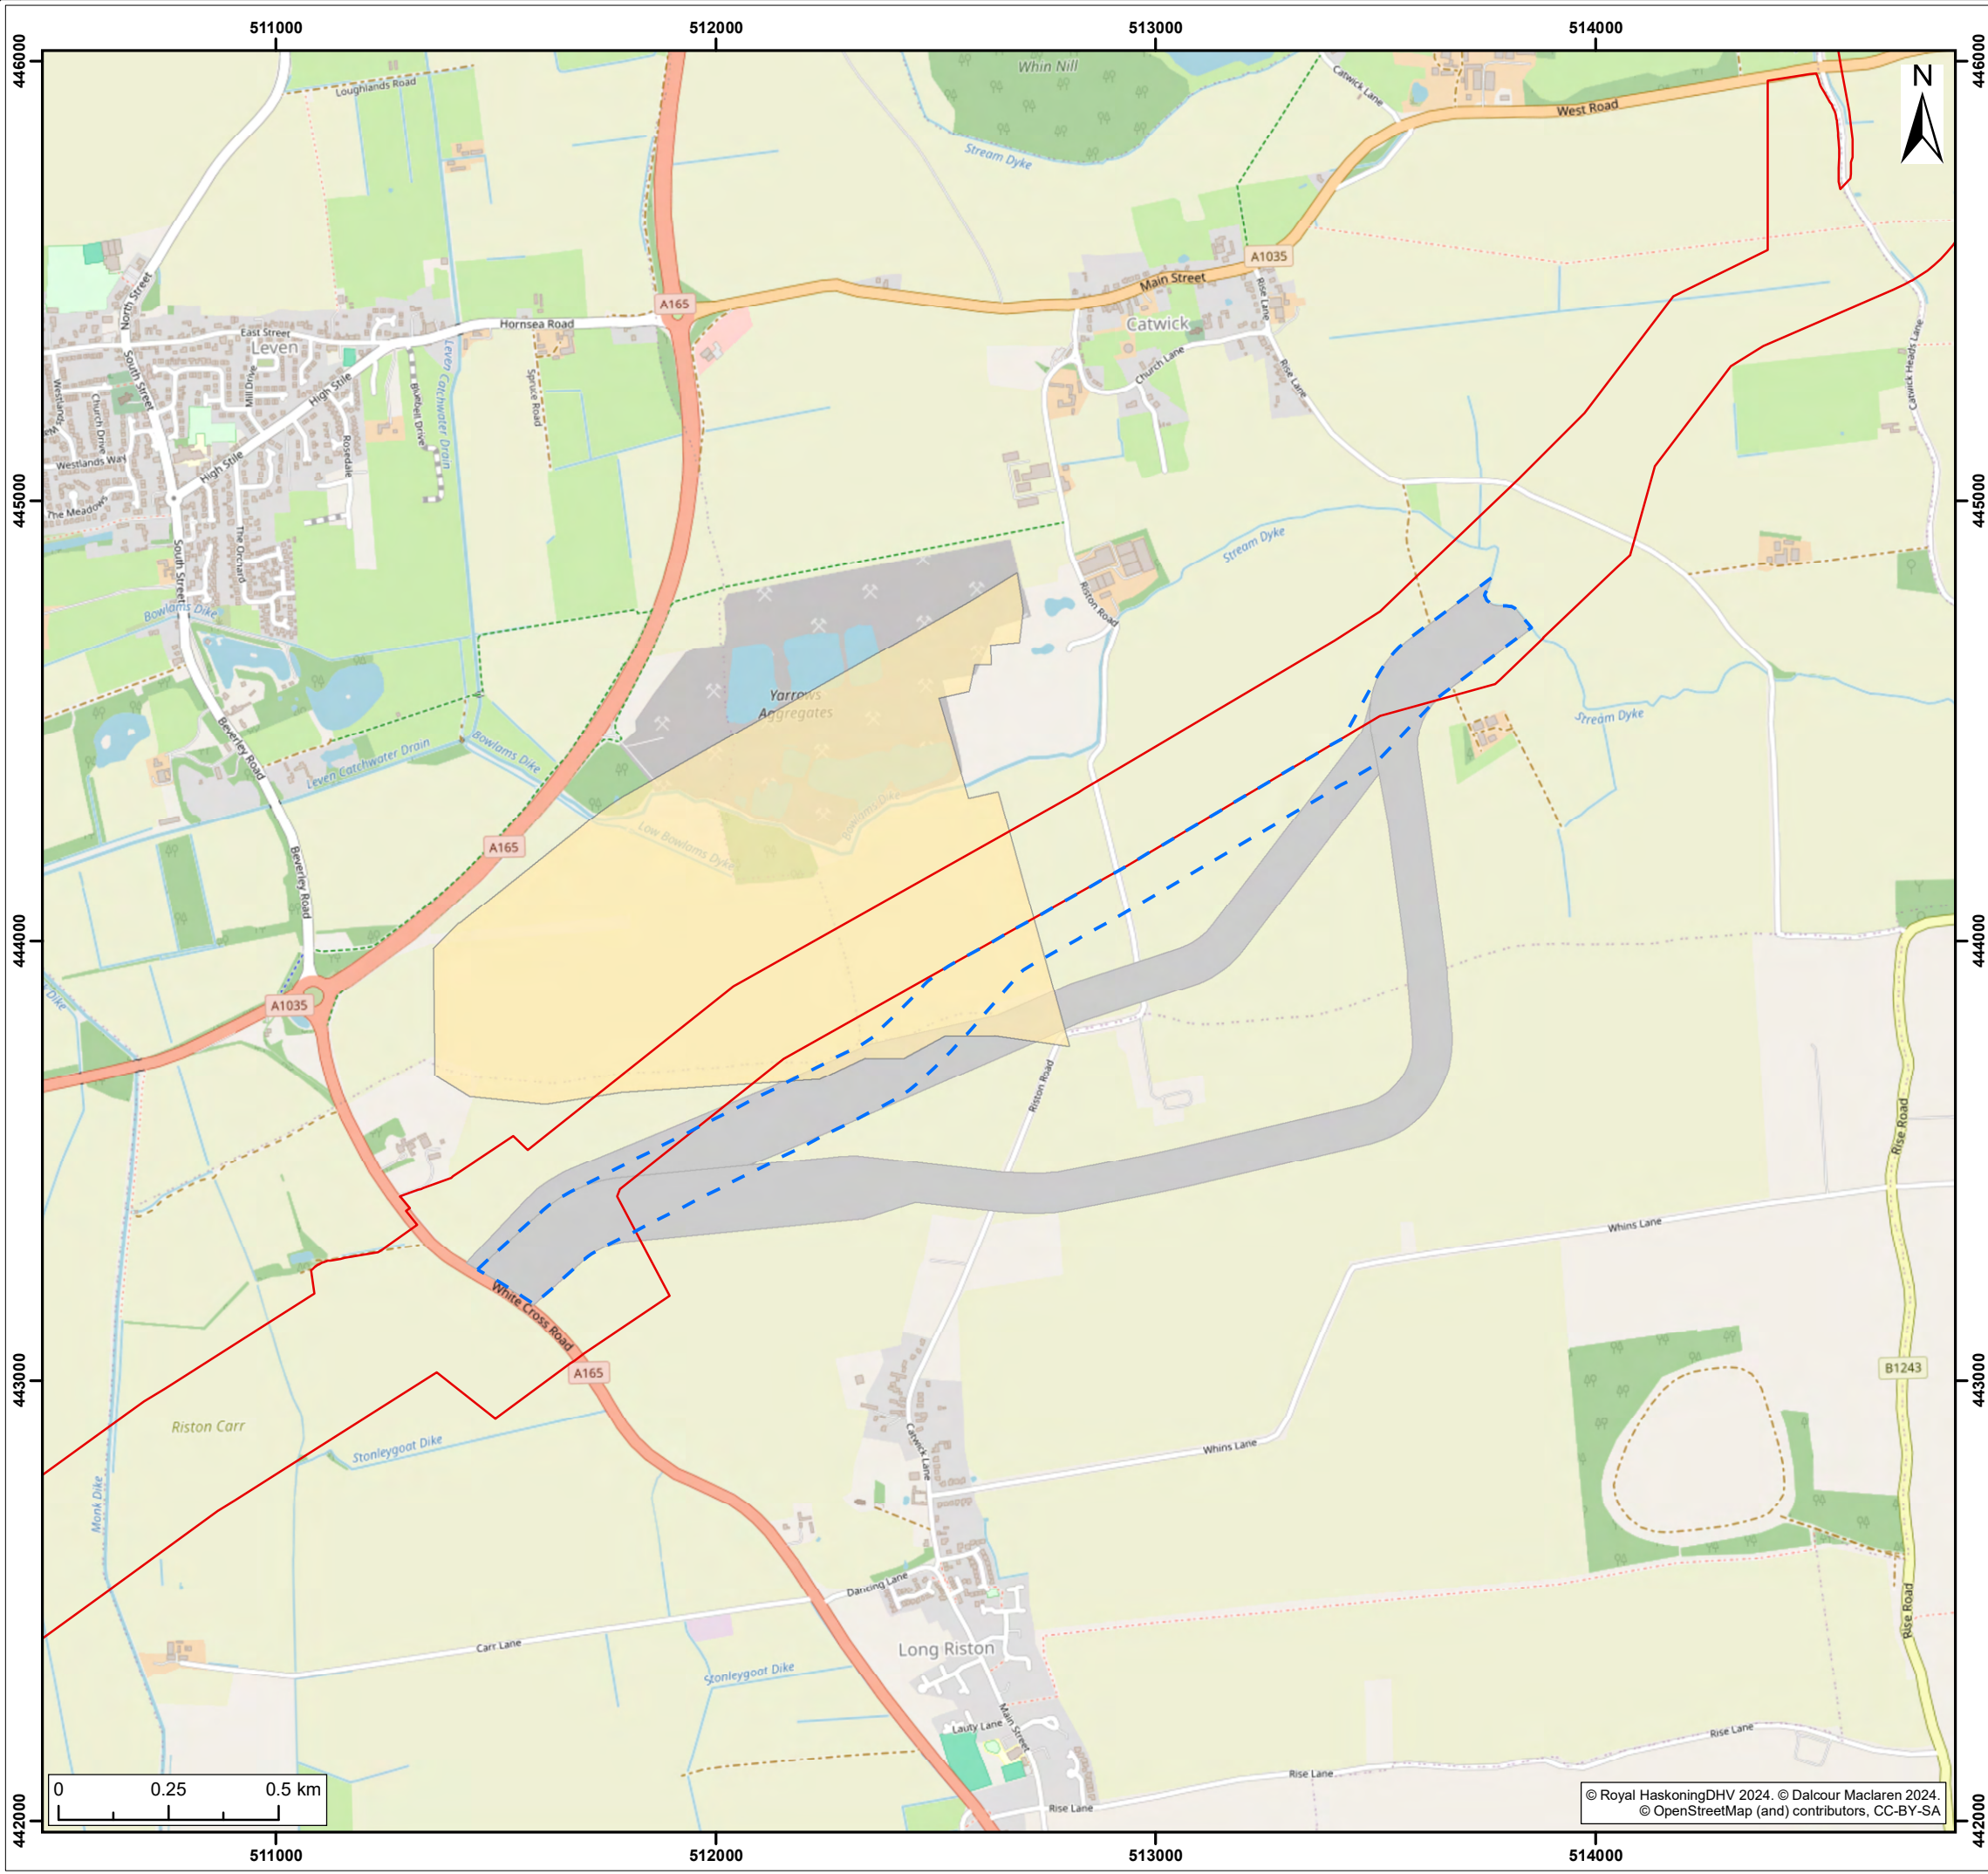

Legend:



- ES Onshore Development Area
- Option taken forward
- Options not taken forward
- Preferred Area For Sand And Gravel

S3	P02	03/06/2024	Suitable for review & comment	JH	SB	CC
S2	P01	16/05/2024	Suitable for information	JH	SB	CC
SUI	REV	DATE	DESCRIPTION	DRW	CHK	APR

Title:
Onshore Export Cable Corridor – Riston Grange Re-Route

Figure: 4-33	Drawing No: PC2340-RHD-ON-ZZ-DR-Z-0880		
Co-ordinate system: British National Grid		Page Size: A3	Scale: 1:15,000
Project: Dogger Bank South Offshore Wind Farms		Report: Environmental Statement	



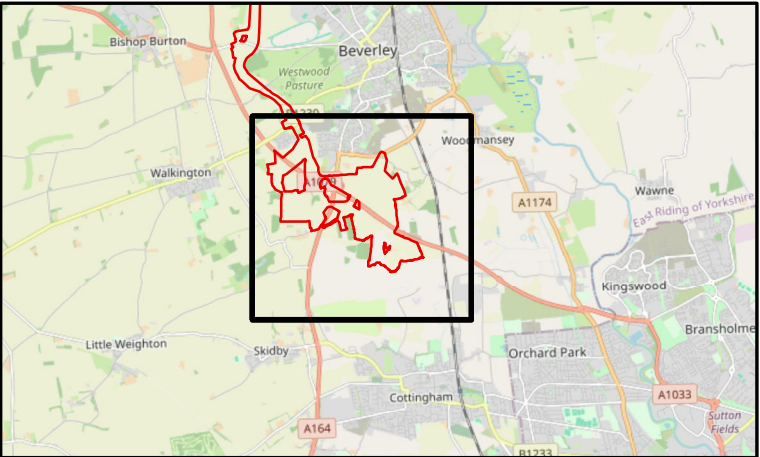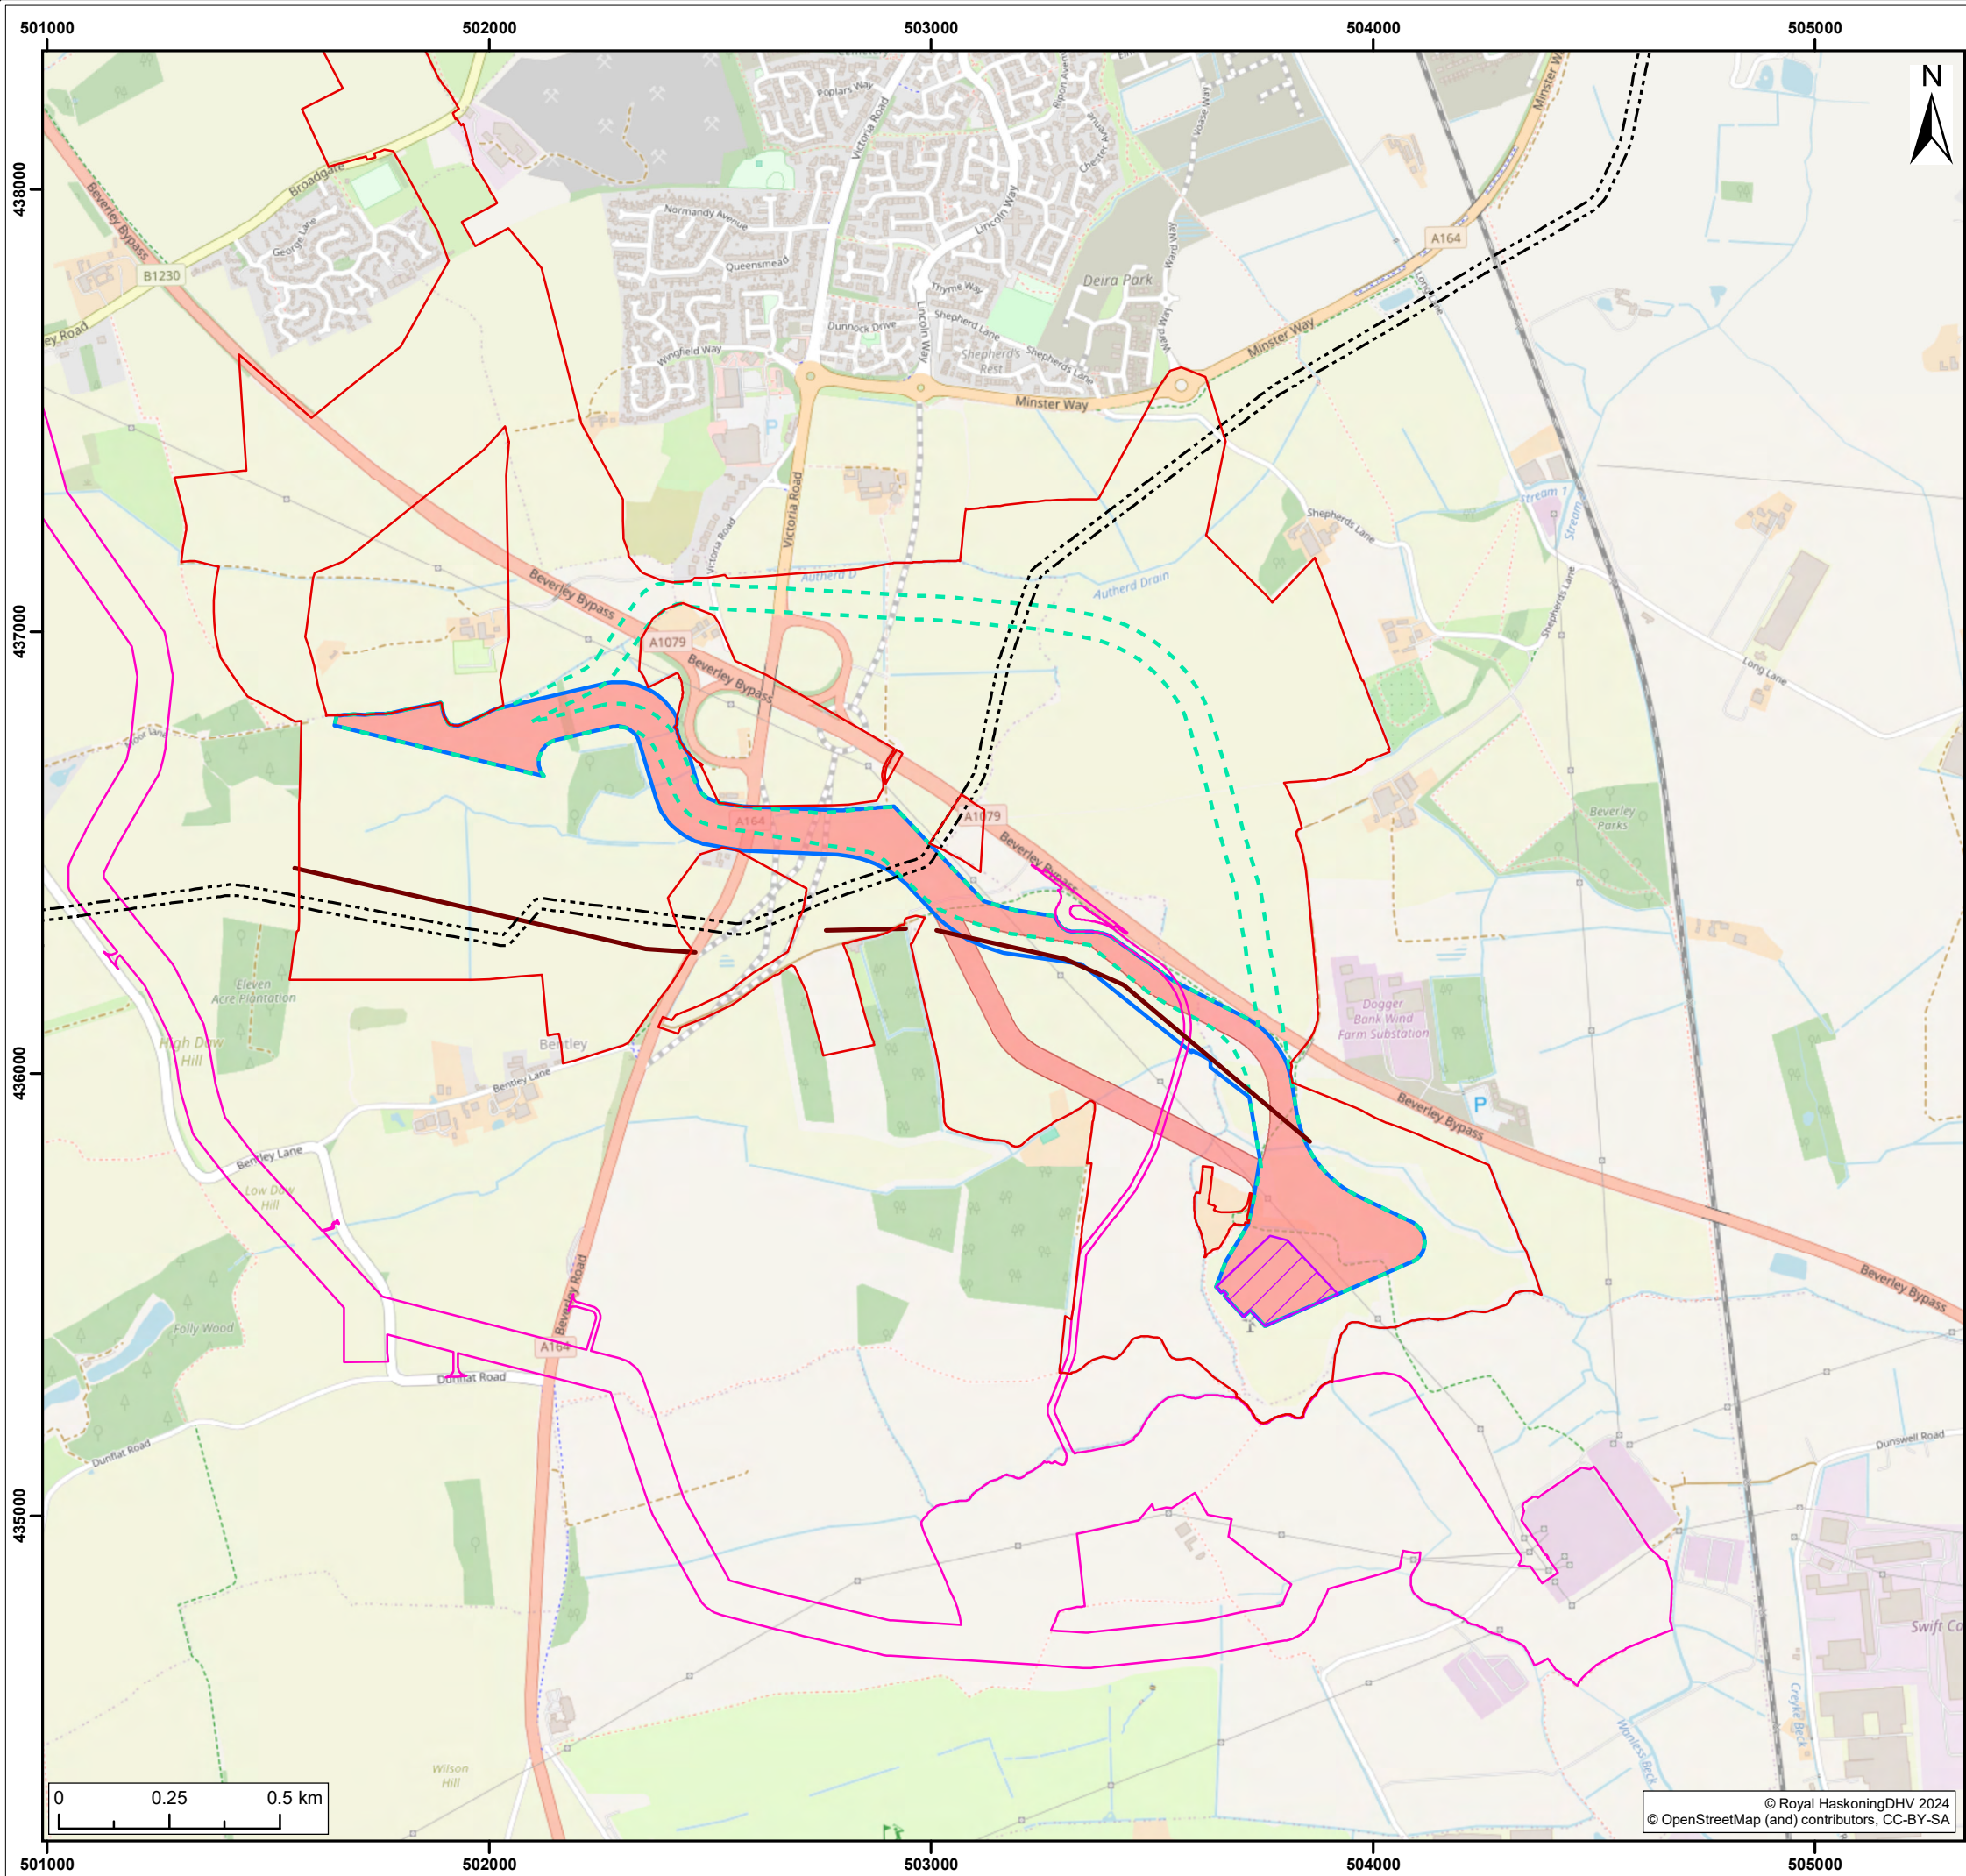

- Legend:
- ES Onshore Development Area
 - Option Taken Forward (Option 2a)
 - Option Not Taken Forward (Option 2b)
 - Option Not Taken Forward (Option 2c)
 - Hornsea 4 Order Limits
 - NGET Birkhill Wood Substation
 - National Gas Transmission High Pressure Main Gas Pipeline
 - Ineos Ethylene Pipeline

S3	P02	03/06/2024	Suitable for review & comment	JH	SB	CC
S2	P01	16/05/2024	Suitable for information	JH	SB	CC
SUI	REV	DATE	DESCRIPTION	DRW	CHK	APR

Title:


Onward Routing to Birkhill Wood

Figure: 4-34 Drawing No: PC2340-RHD-ON-ZZ-DR-Z-0881

Co-ordinate system: British National Grid	Page Size: A3	Scale: 1:15,000
--	------------------	--------------------

Project: Dogger Bank South Offshore Wind Farms	Report: Environmental Statement
--	---



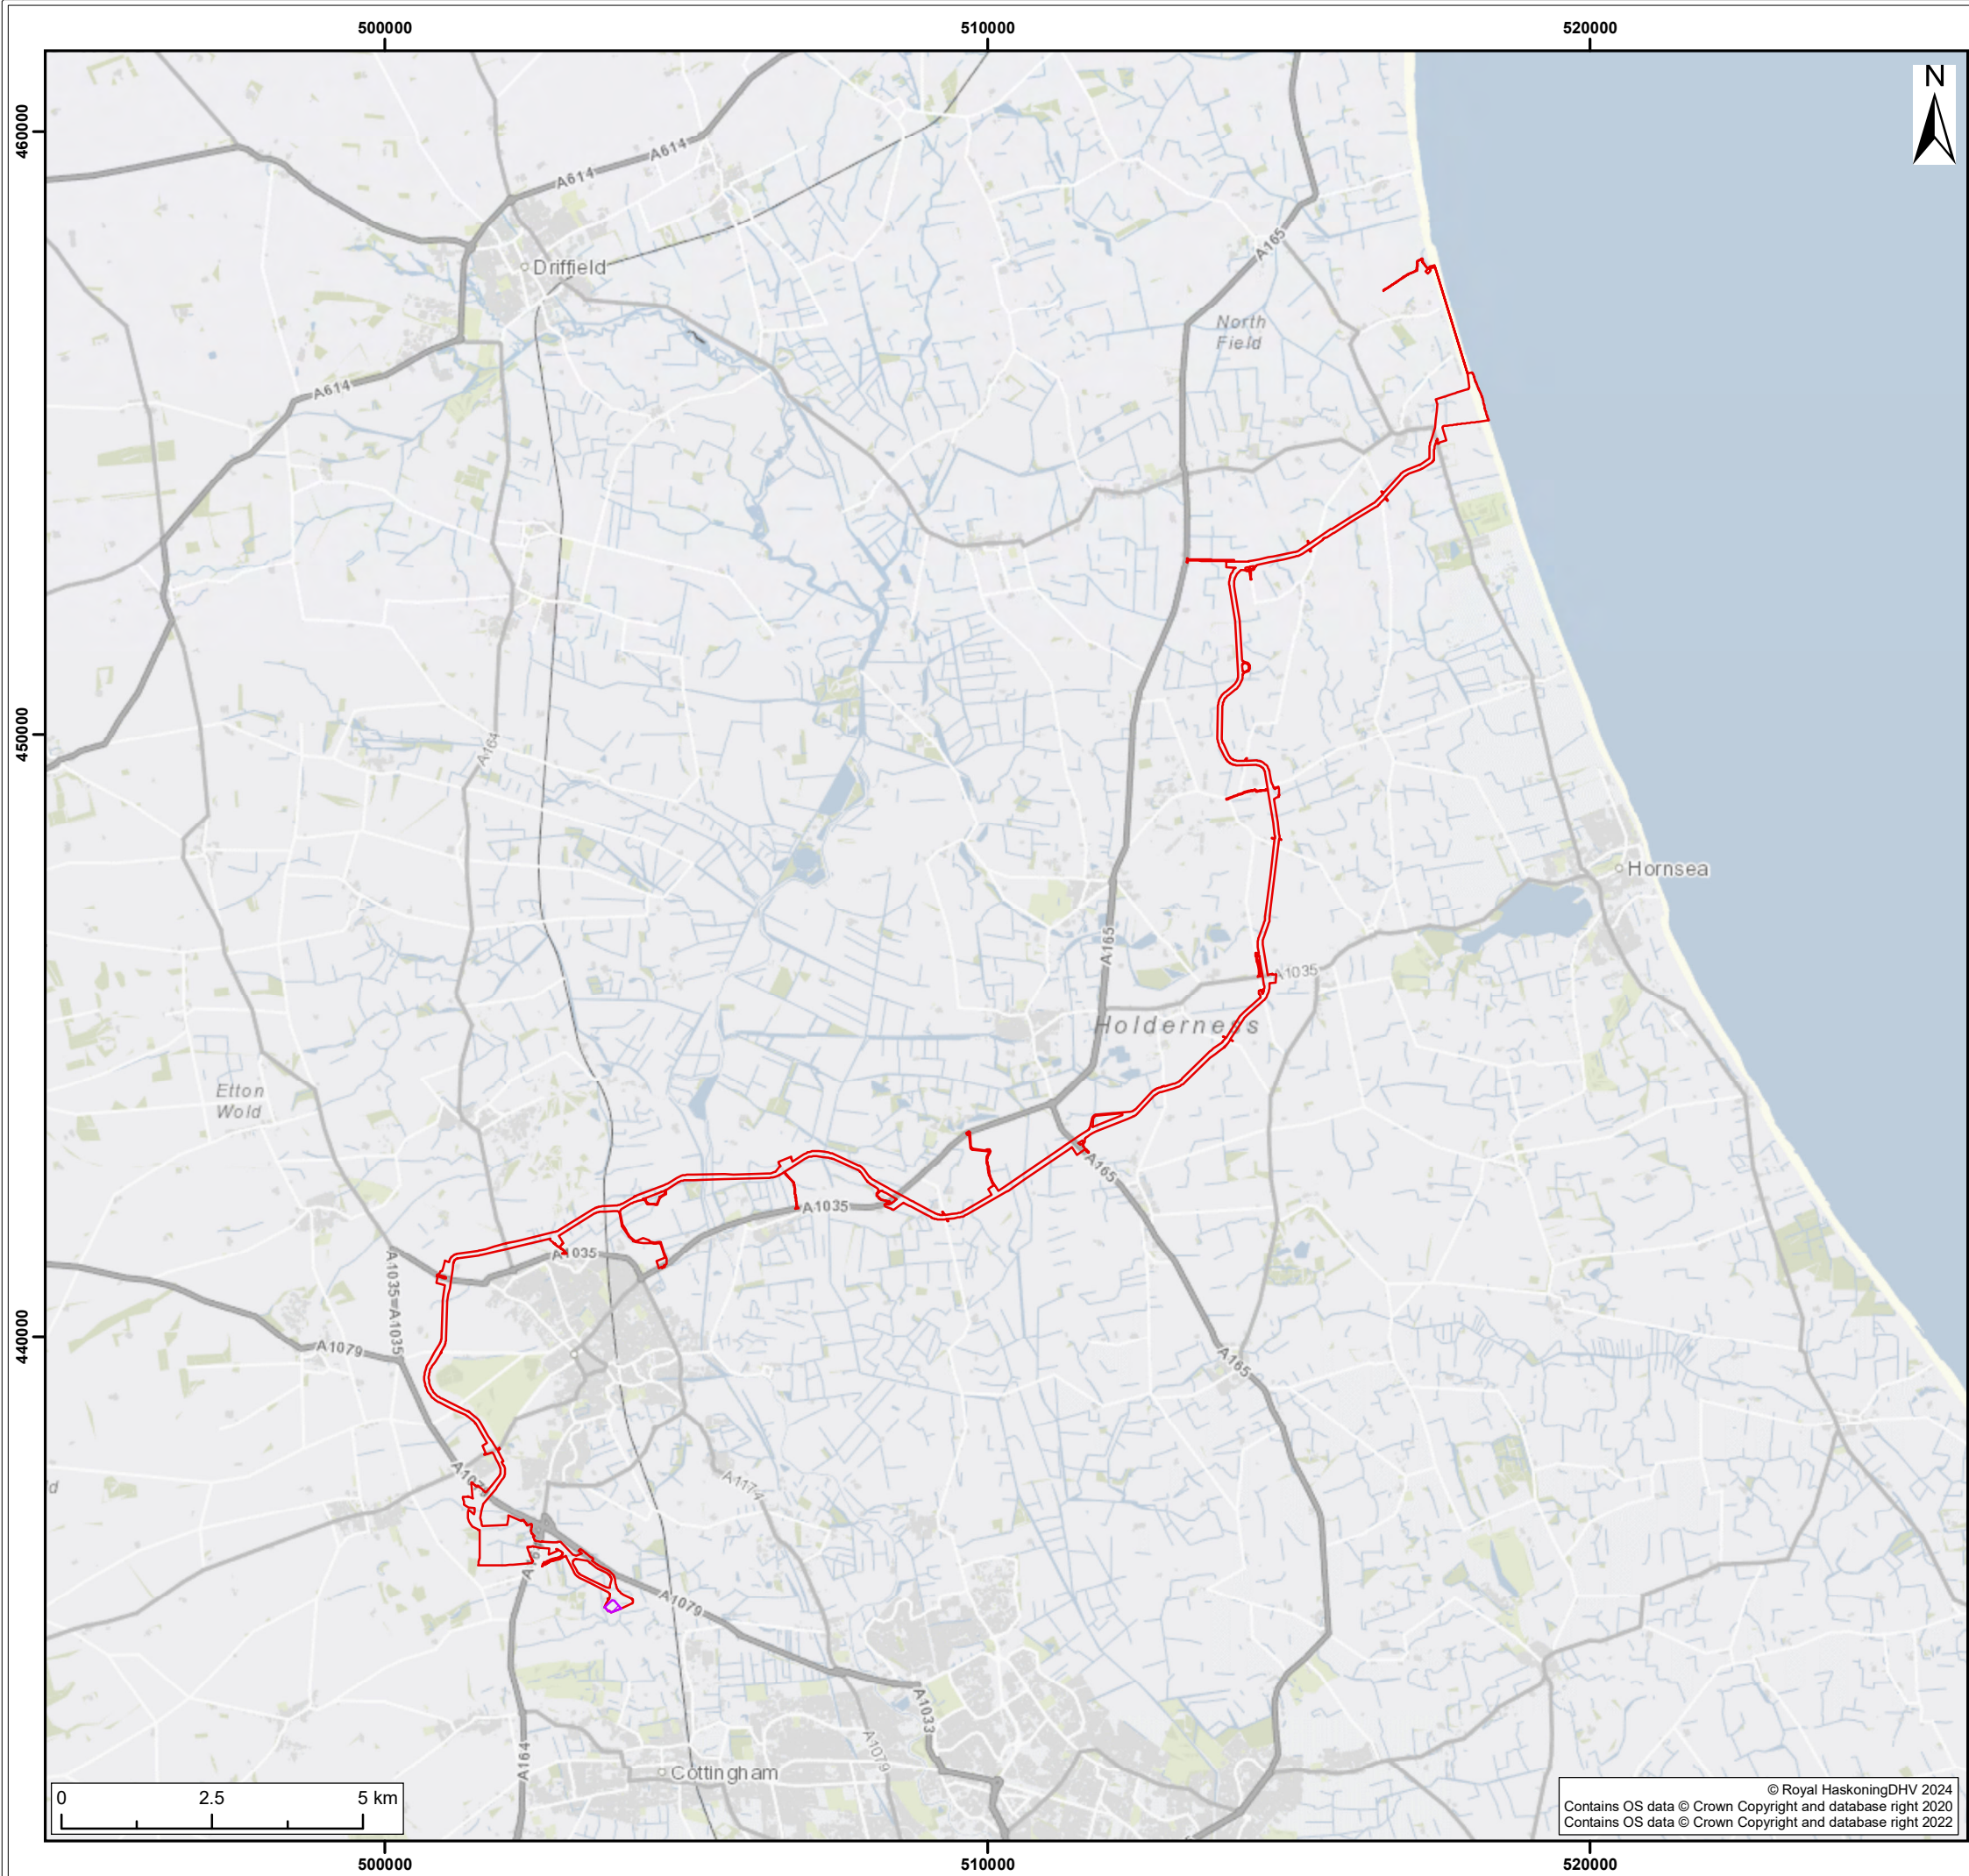

Legend:

Onshore Development Area

NGET Birkhill Wood Substation

S3	P02	28/05/2024	Suitable for review & comment	JH	SB	CC
S2	P01	17/05/2024	Suitable for information	JH	SB	CC
SUI	REV	DATE	DESCRIPTION	DRW	CHK	APR

Title:



Onshore Export Cable Corridor
Options for ES

Figure: 4-35 Drawing No: PC2340-RHD-ON-ZZ-DR-Z-0834

Co-ordinate system: British National Grid	Page Size: A3	Scale: 1:110,000
--	------------------	---------------------

Project: Dogger Bank South Offshore Wind Farms	Report: Environmental Statement
--	---



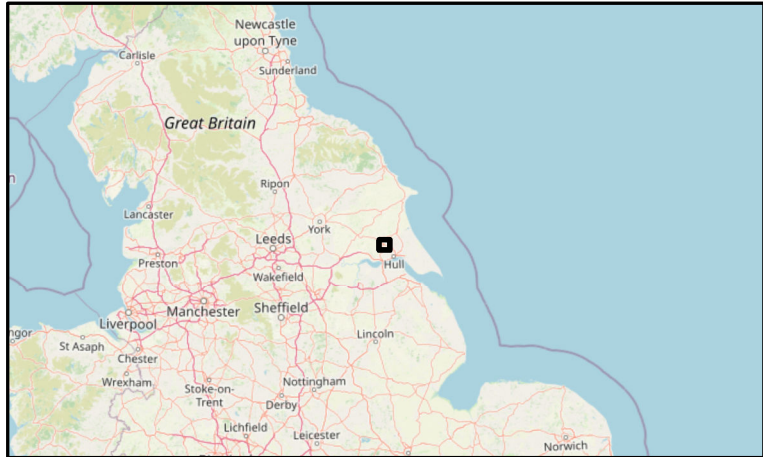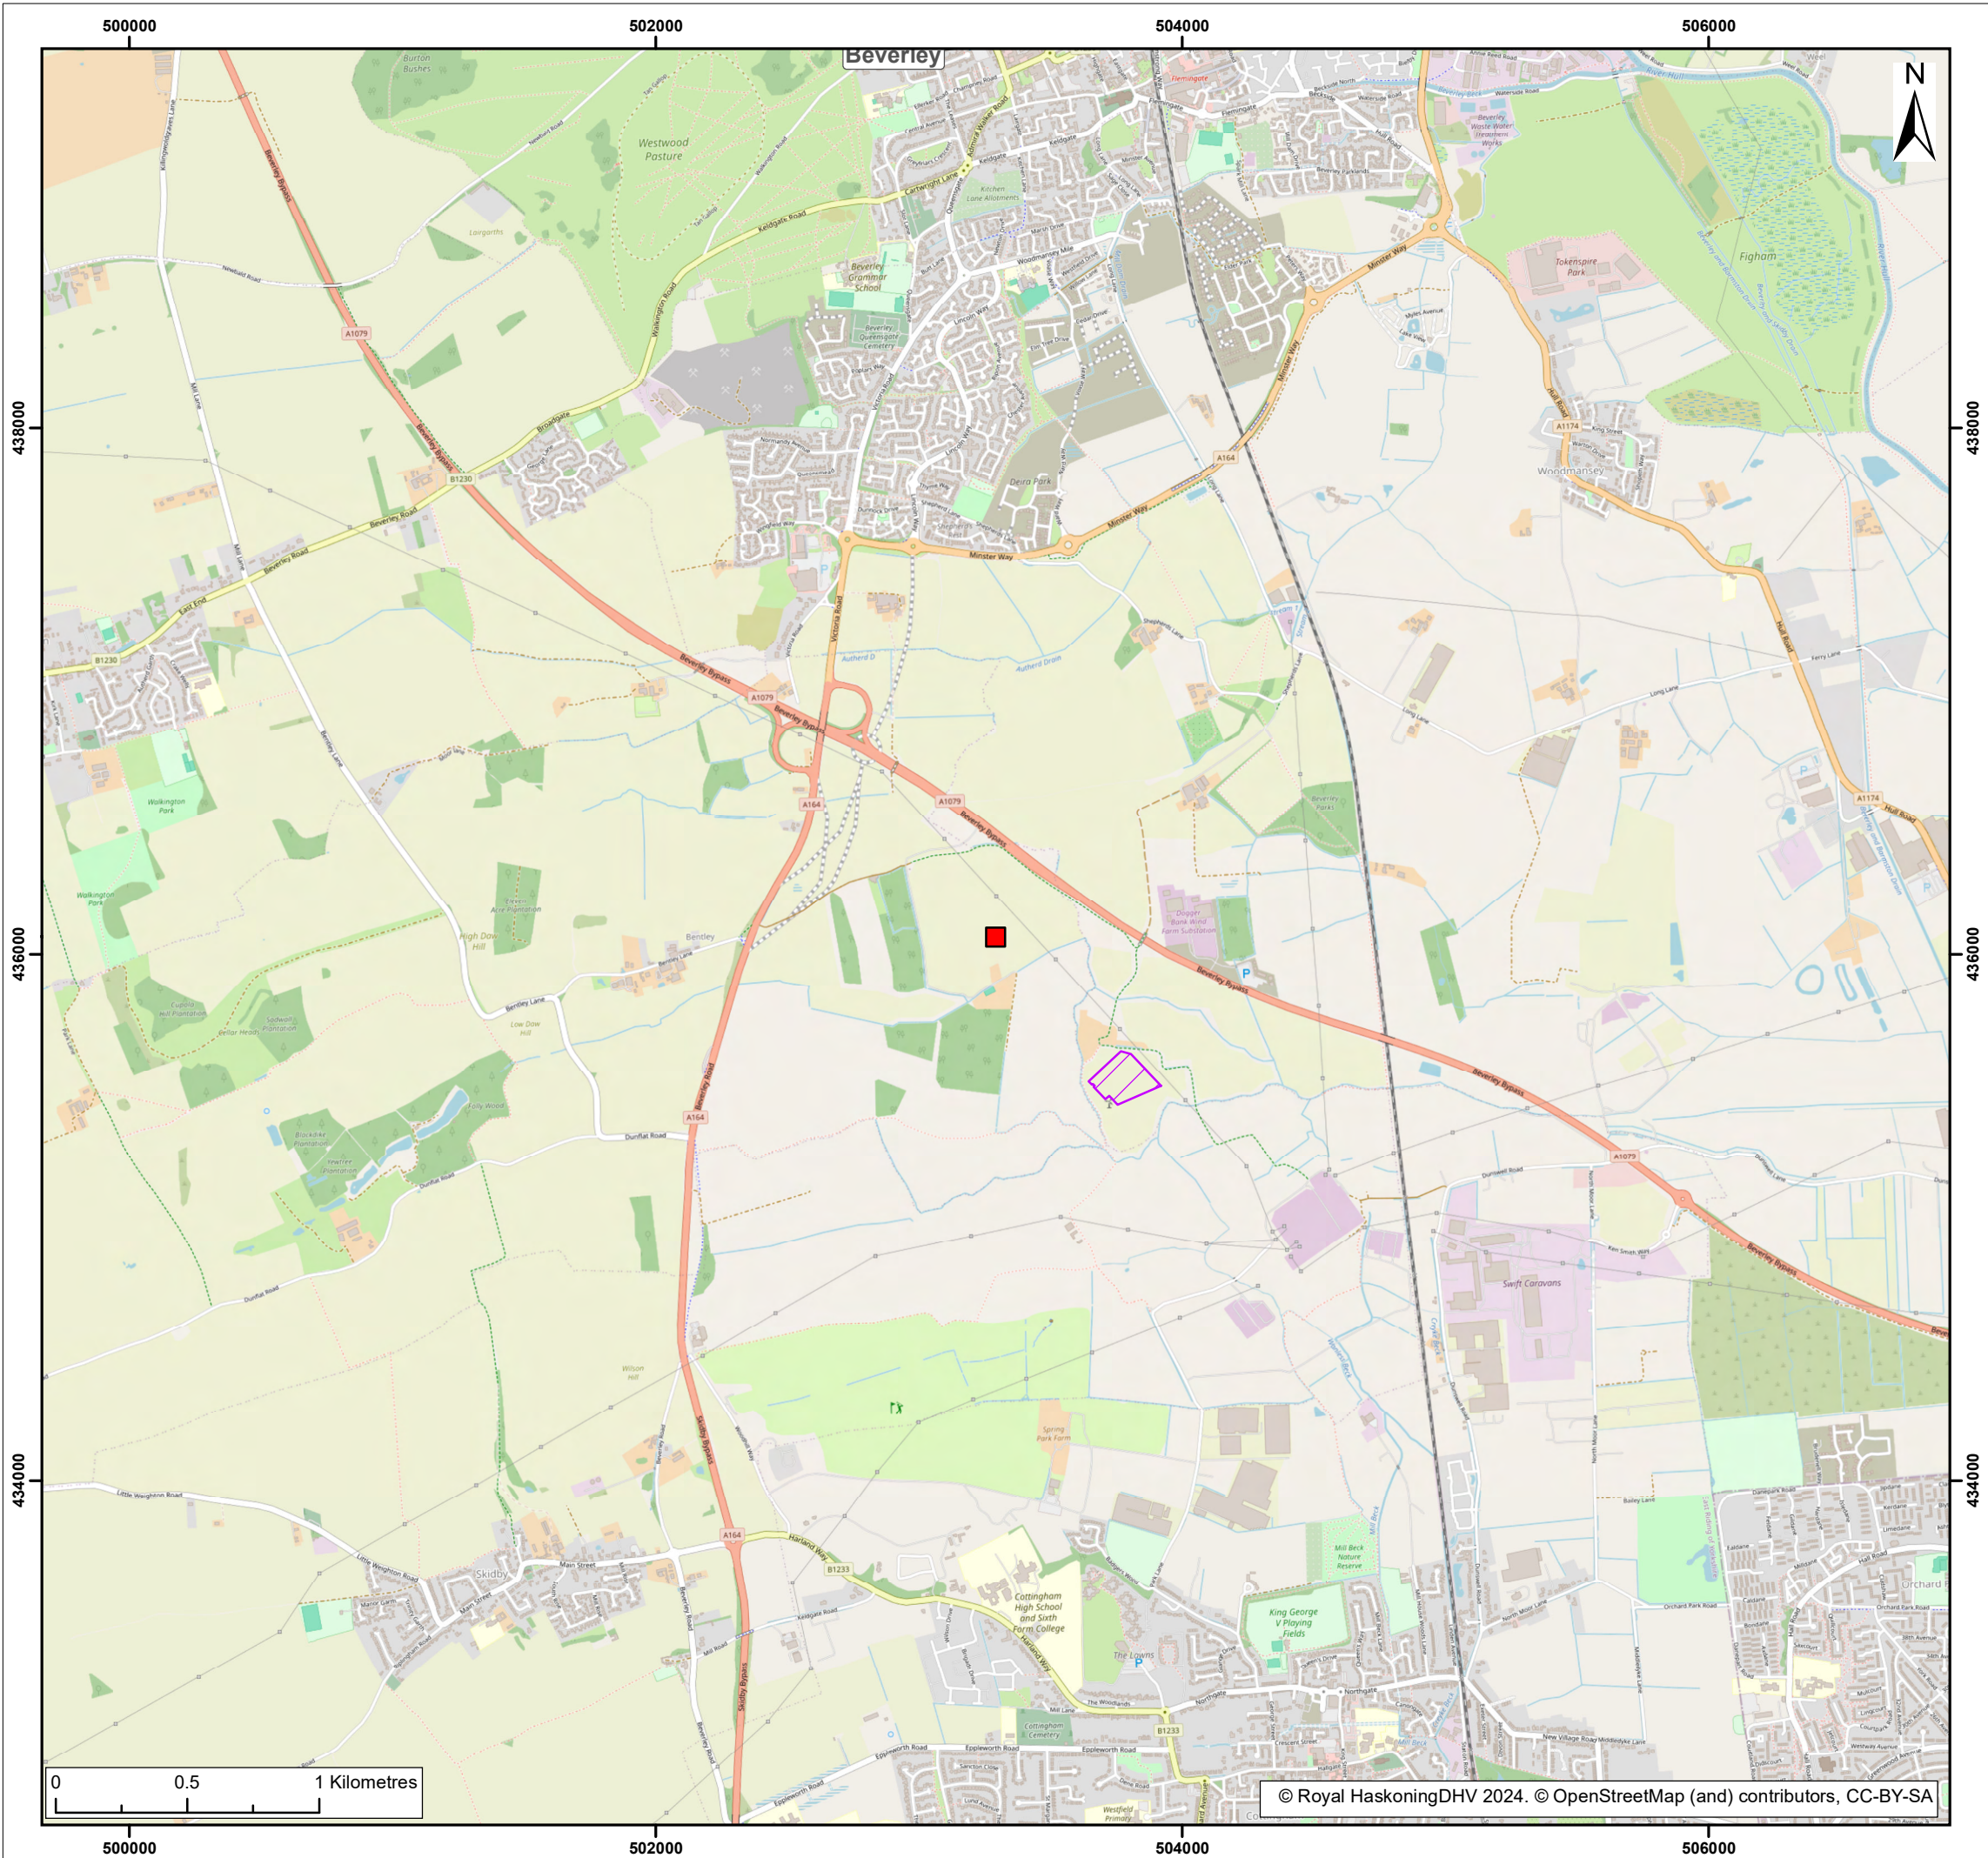

- Legend:
- Original Location of New National Grid Substation
 - Updated Location Of New National Grid Substation At Birkhill Wood

S3	P03	03/06/2024	Suitable for review & comment	JH	SB	CC
S3	P02	10/05/2024	Suitable for review & comment	JH	SB	CC
S2	P01	05/04/2024	Suitable for information	JH	SB	CC
SUI	REV	DATE	DESCRIPTION	DRW	CHK	APR



Title:
Original Location of New National Grid Substation
Creyke Beck 1

Figure: 4-36 Drawing No: PC2340-RHD-ON-ZZ-DR-Z-0835

Co-ordinate system: British National Grid	Page Size: A3	Scale: 1:25,000
--	------------------	--------------------

Project: Dogger Bank South Offshore Wind Farms	Report: Environmental Statement
--	---------------------------------------



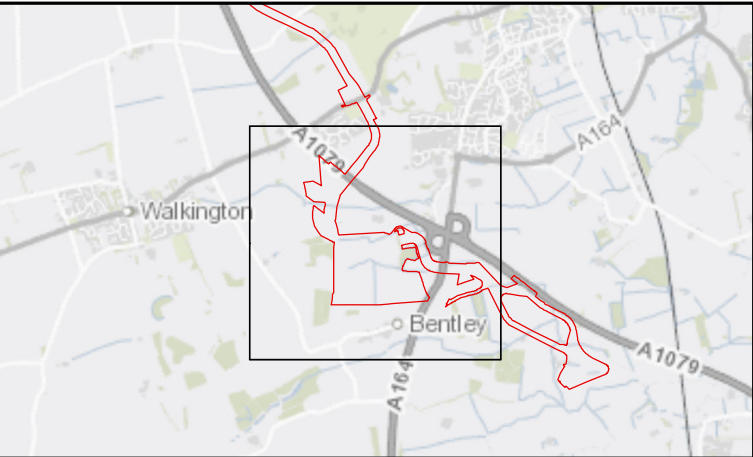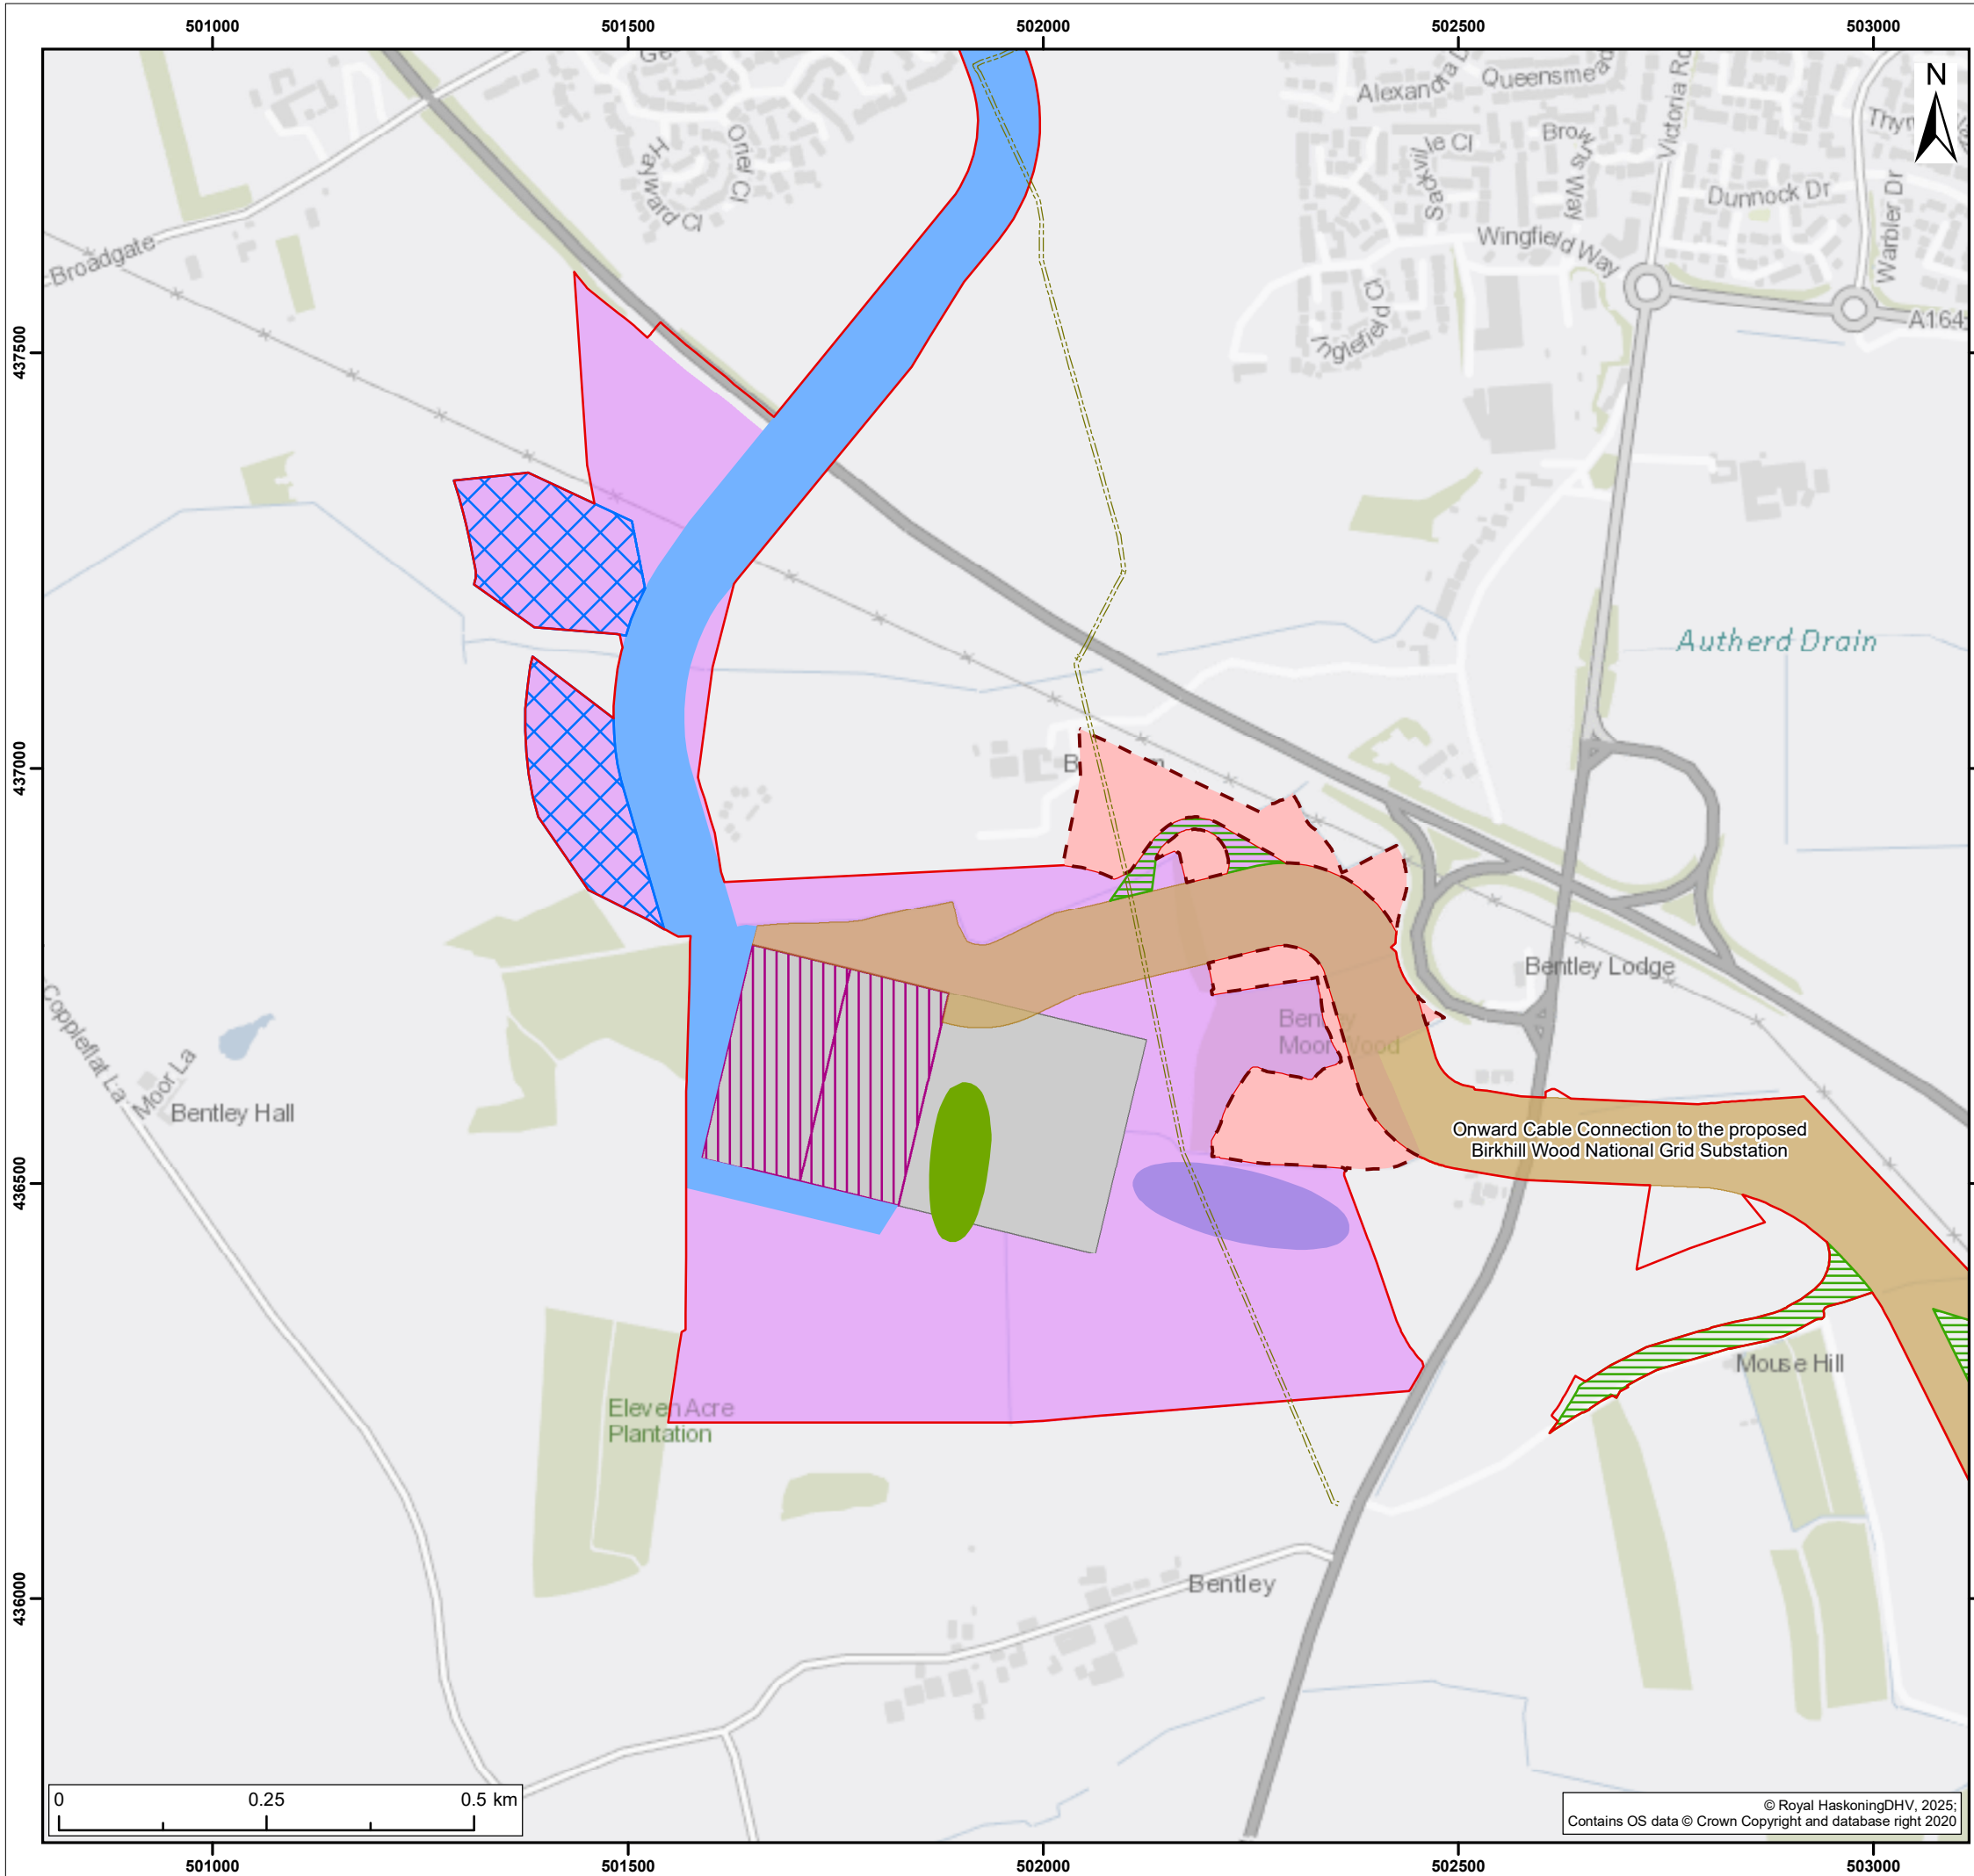

- Legend:
- Onshore Development Area
 - Onshore Substation Zone Temporary Construction Compounds
 - Onshore Substation Zone
 - Indicative 'Project Change Request 2' Onshore Converter Station(s) maximum footprint (both projects)
 - DCO Application Onshore Converter Station(s) maximum footprint (both projects)
 - Removed from the Onshore Development Area
 - Indicative Change Request 2 Area for SUDs
 - Indicative DCO Application Area for SUDs (removed)
 - Haul Road
 - Onshore Export Cable Corridor
 - Onward Cable Connection to the proposed Birkhill Wood National Grid Substation
 - Existing Yorkshire Water – Water Main

S2	P01	24/06/2025	Suitable for information	SM	ND	RH
SUI	REV	DATE	DESCRIPTION	DRW	CHK	APR

Title:

Site Selection - Change Request 2

Figure: 4-37 Drawing No: PC2340-RHD-ON-ZZ-DR-Z-1096

Co-ordinate system: British National Grid	Page Size: A3	Scale: 1:8,000
--	------------------	-------------------

Project: Dogger Bank South Offshore Wind Farms	Report: Environmental Statement
--	---------------------------------------

