WORKS PLANS: 2.3

DECARBONISATION

Cory Decarbonisation Project

PINS Reference: EN010128


November 2024

Revision P05

The Infrastructure Planning (Applications: Prescribed Forms and Procedure) Regulations, 2009 - Regulation 5(2)(j)

QUALITY CONTROL

Document Reference		2.3			
Document Owner		WSP			
Revision	**Date**	**Comments**	**Author**	**Check**	**Approver**
P01	March 2024	Submitted with DCO Application	SP/ DT	DS/ MR/ SH	TA/ JP/ JW/ AV
P02	May 2024	S51 Response	SP/ DT	PZ	AV
P03	September 2024	For DCO Examination	SP/ DT	PZ	AV
P04	October 2024	For Change Request Application	SP/ DT	DS/ MR/ SH	TA/ JP/ JW/ AV
P05	November 2024	For Deadline 1	OG	PZ	AV

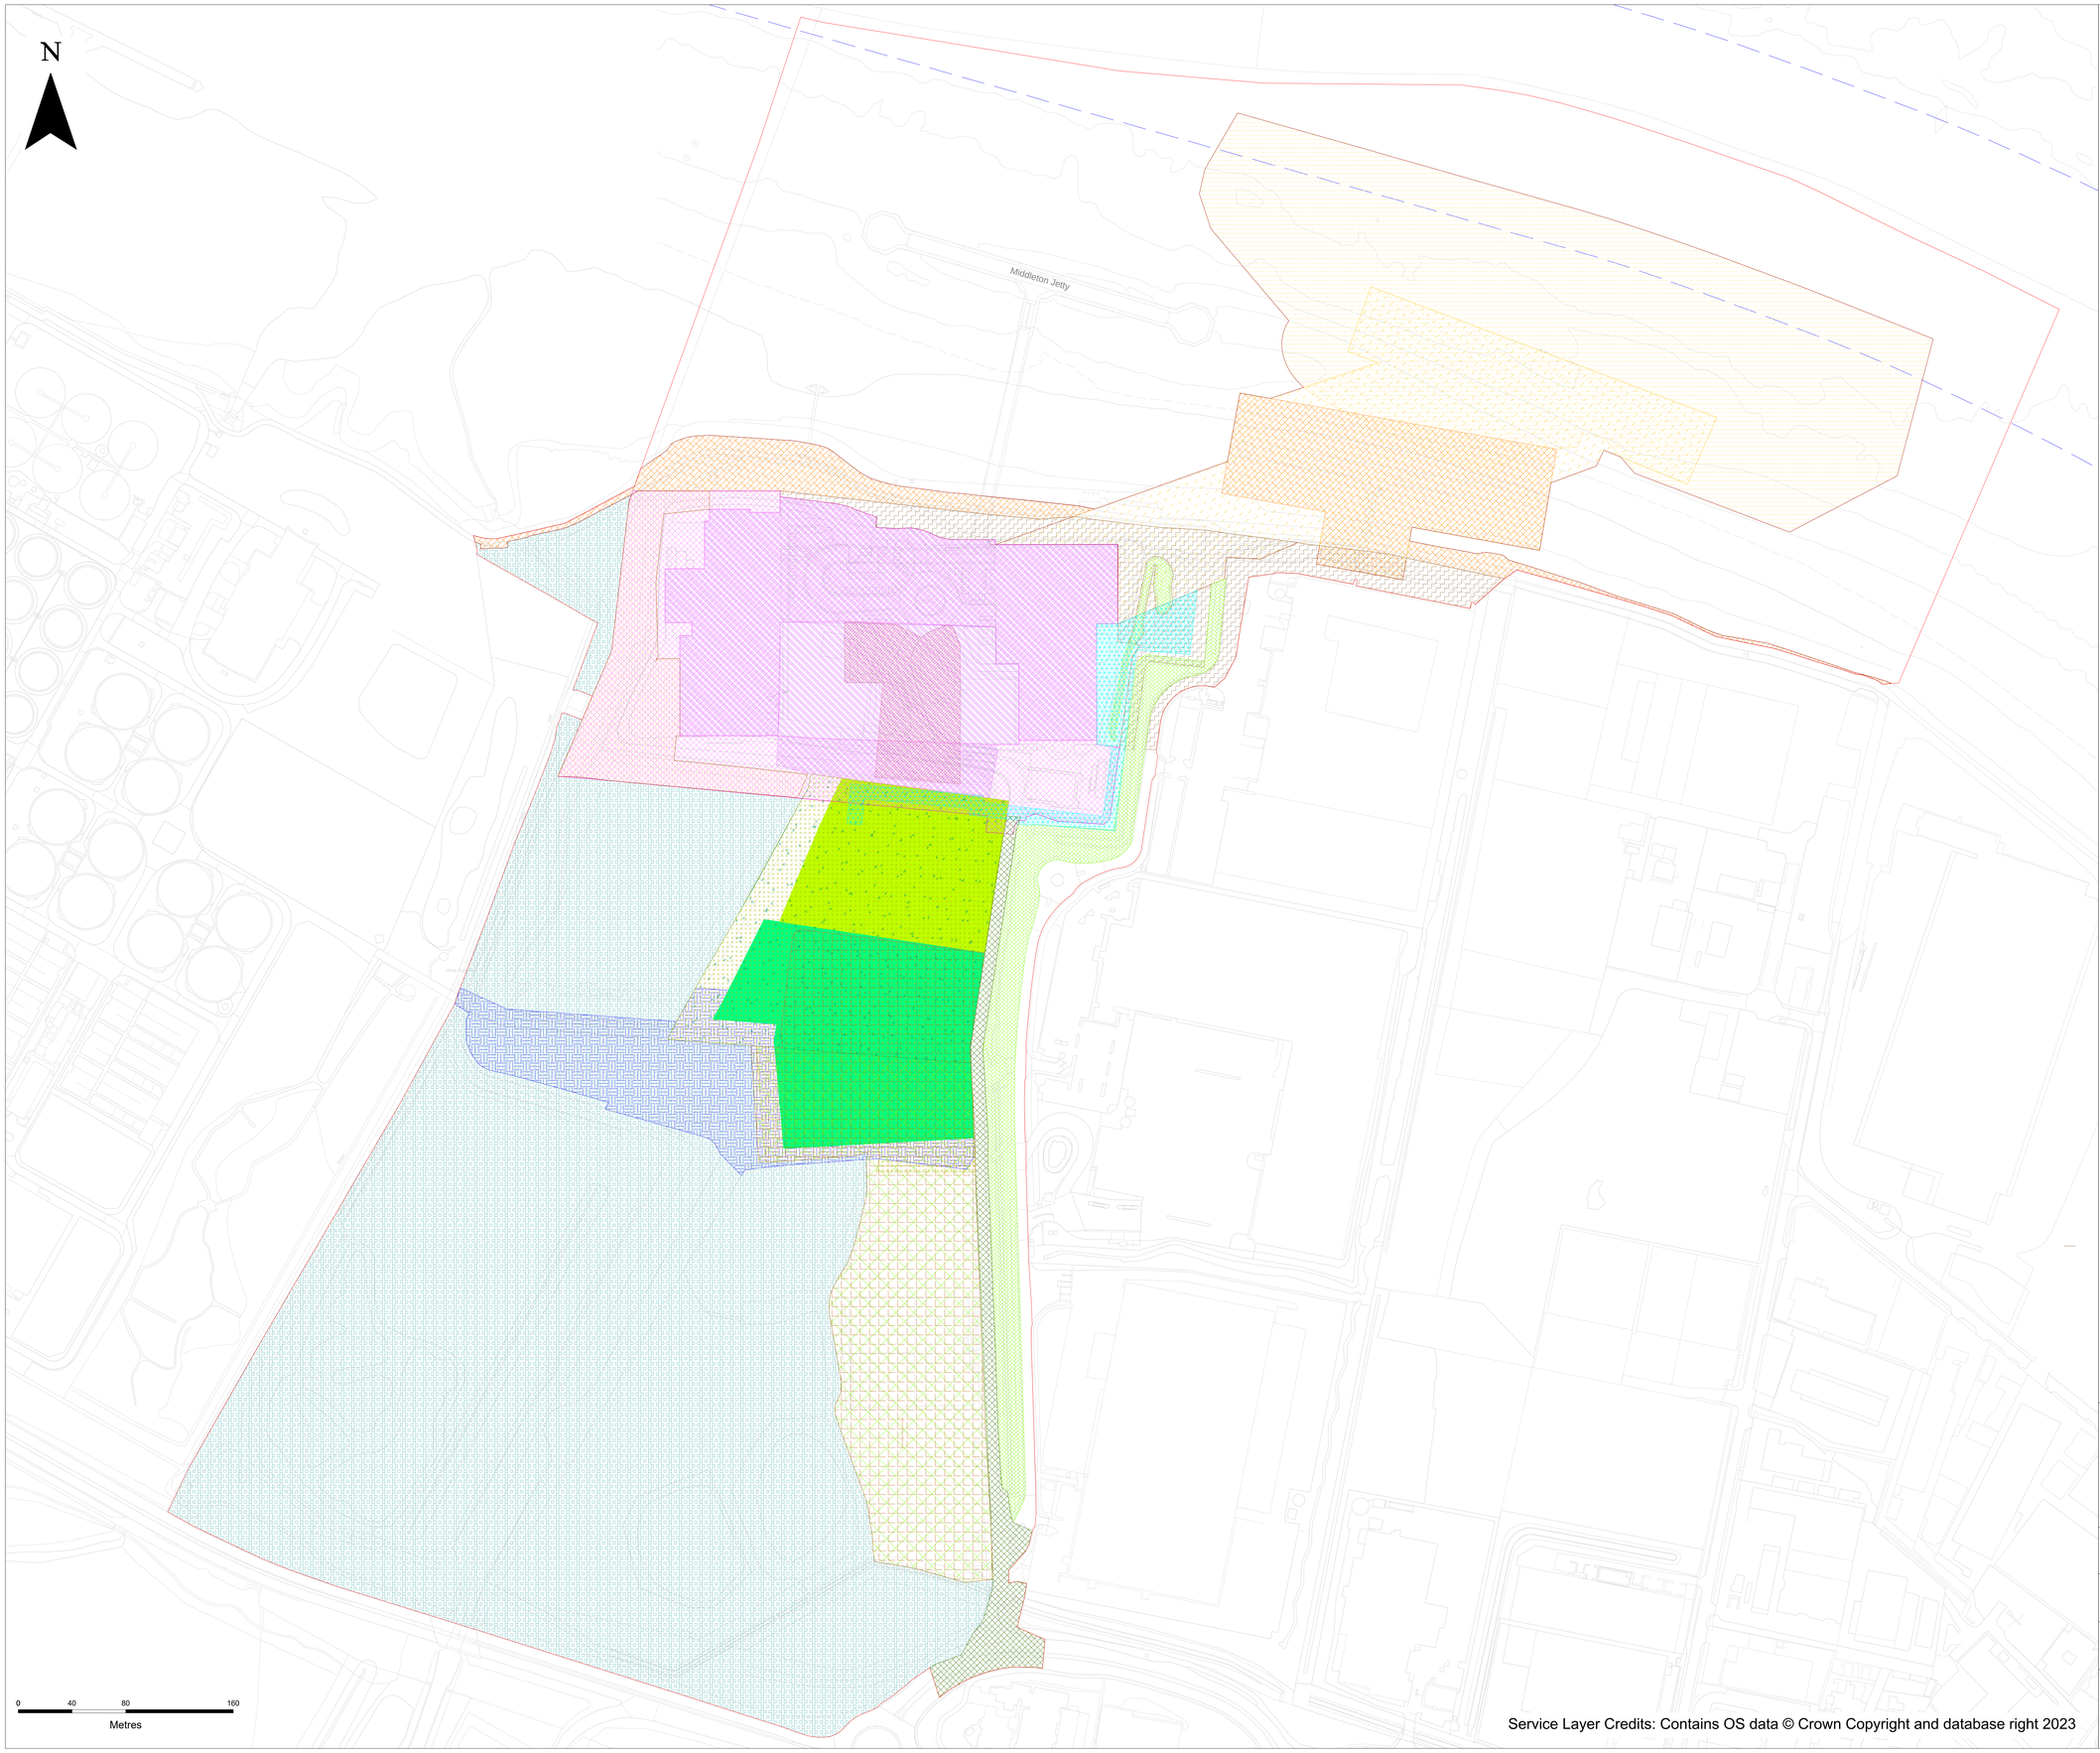

NOTES:

1. **ALL DIMENSIONS ARE IN METRES UNLESS STATED OTHERWISE.**
2. **NUMBERED WORKS ARE DESCRIBED IN SCHEDULE 1 (AUTHORISED DEVELOPMENT) TO THE DEVELOPMENT CONSENT ORDER**
3. **THE WORKS PLANS SHOULD BE READ ALONGSIDE THE DEVELOPMENT CONSENT ORDER, THE PARAMETERS SET OUT IN THE ENVIRONMENTAL STATEMENT AND A SCHEDULE TO THE DCO AND THE DESIGN PRINCIPLES AND DESIGN CODE.**

Key:

ORDER LIMITS

BOUNDARIES OF AUTHORISED NAVIGATIONAL CHANNEL

LIMITS OF DEVIATION	WORK No.	AUTHORISED DEVELOPMENT
	1	Carbon Capture Facility
	1A	Carbon Capture Plant(s)
	1B	Absorber Column(s) and Stack
	1C	CO_2 Processing Plant
	1D	Liquid CO_2 (LCO_2) Buffer Storage Area
	1E	Supporting Plant
	2	Modification and Interconnection to Riverside 1 and Riverside 2
	2A	Process Steam and Condensate Connections
	2B	Flue Gas Supply Ductwork
	2C	Electrical Connections
	3	Utilities Connections and Site Access Works
	4	Maritime Works
	4A	Belvedere Power Station Jetty Modifications or Removal and Improvements to England Coast Path
	4B	Jetty
	4C	Proposed Dredging
	5	LCO_2 Piping and Utilities Connection to the Jetty
	6	Temporary Construction Compounds
	6A	Core Temporary Construction Compound
	6B	Western Temporary Construction Compound
	6C	Jetty Temporary Construction Compound
	7	Mitigation and Enhancement Area
	8	Re-Routing of Thames Water access road
	9	Protective Works

CONTAINS OS DATA © CROWN COPYRIGHT [AND DATABASE RIGHT] [2023].

REVISION	DRAWN	CHECKED	APPROVED	DATE
P05	OG	PZ	AV	19/11/2024
P04	SP	MD	PZ	21/10/2024
P03	DT	MD	PZ	30/08/2024
P02	SP	DS	TA	16/05/2024
P01	SP	DS	TA	20/03/2024

FINAL

DESCRIPTION

CORY

PROJECT TITLE:

CORY DECARBONISATION PROJECT

DRAWING TITLE:

WORKS PLANS
REGULATION 5(2)(j)
APPLICATION DOCUMENT
REFERENCE 2.3
KEY PLAN

DRAWING STATUS

FOR DEADLINE 1

DRAWN:	CHECKED:	APPROVED:	AUTHORISED:
SP	DS	TA	AV

SCALE @ A0 SIZE:	DATE:	REVISION:
1:1600	November 2024	P05

DRAWING NUMBER:

EN010128-01-XX-DG-PL-0002-P05

Service Layer Credits: Contains OS data © Crown Copyright and database right 2023

N


Middleton Jetty

NORMAN ROAD

EASTERN WAY

PICARDY MANORWAY

0 40 80 160
Metres

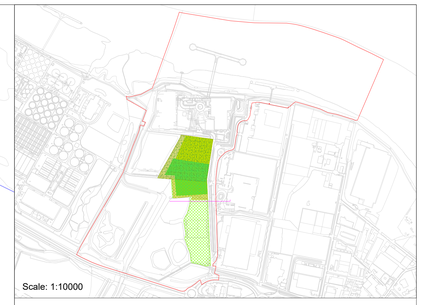

Key:

ORDER LIMITS

BOUNDARIES OF AUTHORISED NAVIGATIONAL CHANNEL

Notes:

1. **ALL DIMENSIONS ARE IN METERS UNLESS STATED OTHERWISE.**
2. **NUMBERED WORKS ARE DESCRIBED IN SCHEDULE 1 (AUTHORISED DEVELOPMENT) TO THE DEVELOPMENT CONSENT ORDER**
3. **THE WORKS PLANS SHOULD BE READ ALONGSIDE THE DEVELOPMENT CONSENT ORDER, THE PARAMETERS SET OUT IN THE ENVIRONMENTAL STATEMENT AND A SCHEDULE TO THE DCO AND THE DESIGN PRINCIPLES AND DESIGN CODE.**

LIMITS OF DEVIATION	WORK No.	AUTHORISED DEVELOPMENT
	1	Carbon Capture Facility
	1A	Carbon Capture Plant(s)
	1B	Absorber Column(s) and Stack
	1C	CO_2 Processing Plant
	1D	Liquid CO_2 (LCO_2) Buffer Storage Area
	1E	Supporting Plant

CONTAINS OS DATA © CROWN COPYRIGHT [AND DATABASE RIGHT] [2023].

REVISION	DRAWN	CHECKED	APPROVED	DATE
P05	OG	PZ	AV	19/11/2024
P04	SP	MD	PZ	21/10/2024
P03	DT	MD	PZ	30/08/2024
P02	SP	DS	TA	16/05/2024
P01	SP	DS	TA	20/03/2024

FINAL

DESCRIPTION

CORY

PROJECT TITLE:

CORY DECARBONISATION PROJECT

DRAWING TITLE:

WORKS PLANS
REGULATIONS 5(2)(j)
APPLICATION DOCUMENT
REFERENCE 2.3
SHEET 1 OF 46

DRAWING STATUS

FOR DEADLINE 1

DRAWN:	CHECKED:	APPROVED:	AUTHORISED:
SP	DS	TA	AV

SCALE @ A0 SIZE:	DATE:	REVISION:
1:1600	November 2024	P05

DRAWING NUMBER:


EN010128-01-XX-DG-PL-0002-P05

Service Layer Credits: Contains OS data © Crown Copyright and database right 2023

SEE CONTINUATION ON SHEET 3 OF 46

N

NORMAN ROAD

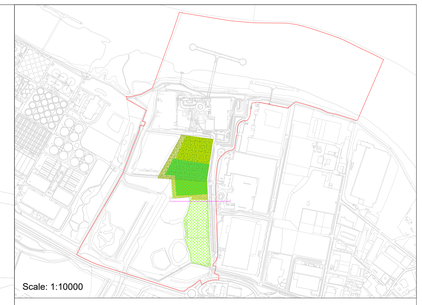

Key:

ORDER LIMITS

Notes:

1. **ALL DIMENSIONS ARE IN METERS UNLESS STATED OTHERWISE.**
2. **NUMBERED WORKS ARE DESCRIBED IN SCHEDULE 1 (AUTHORISED DEVELOPMENT) TO THE DEVELOPMENT CONSENT ORDER**
3. **THE WORKS PLANS SHOULD BE READ ALONGSIDE THE DEVELOPMENT CONSENT ORDER, THE PARAMETERS SET OUT IN THE ENVIRONMENTAL STATEMENT AND A SCHEDULE TO THE DCO AND THE DESIGN PRINCIPLES AND DESIGN CODE.**

LIMITS OF DEVIATION	WORK No.	AUTHORISED DEVELOPMENT
	1	Carbon Capture Facility
	1A	Carbon Capture Plant(s)
	1B	Absorber Column(s) and Stack
	1C	CO_2 Processing Plant
	1D	Liquid CO_2 (LCO_2) Buffer Storage Area
	1E	Supporting Plant

CONTAINS OS DATA © CROWN COPYRIGHT [AND DATABASE RIGHT] [2023].

REVISION	DRAWN	CHECKED	APPROVED	DATE
P05	OG	PZ	AV	19/11/2024
P04	SP	MD	PZ	21/10/2024
P03	DT	MD	PZ	30/08/2024
P02	SP	DS	TA	16/05/2024
P01	SP	DS	TA	20/03/2024

FINAL

DESCRIPTION

PROJECT TITLE:

CORY DECARBONISATION PROJECT

DRAWING TITLE:

WORKS PLANS
REGULATIONS 5(2)(j)
APPLICATION DOCUMENT
REFERENCE 2.3
SHEET 2 OF 46

DRAWING STATUS

FOR DEADLINE 1

DRAWN:	CHECKED:	APPROVED:	AUTHORISED:
SP	DS	TA	AV

SCALE @ A0 SIZE:	DATE:	REVISION:
1:1600	November 2024	P05

DRAWING NUMBER:


EN010128-01-XX-DG-PL-0002-P05

0 40 80 160
Metres

Service Layer Credits: Contains OS data © Crown Copyright and database right 2023

N

NORMAN ROAD

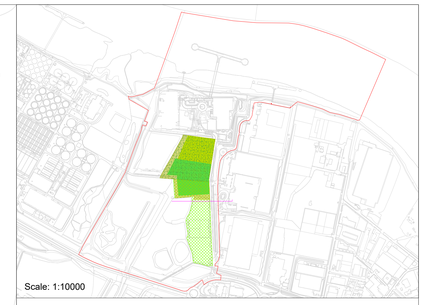

Key:

ORDER LIMITS

Notes:

1. **ALL DIMENSIONS ARE IN METERS UNLESS STATED OTHERWISE.**
2. **NUMBERED WORKS ARE DESCRIBED IN SCHEDULE 1 (AUTHORISED DEVELOPMENT) TO THE DEVELOPMENT CONSENT ORDER**
3. **THE WORKS PLANS SHOULD BE READ ALONGSIDE THE DEVELOPMENT CONSENT ORDER, THE PARAMETERS SET OUT IN THE ENVIRONMENTAL STATEMENT AND A SCHEDULE TO THE DCO AND THE DESIGN PRINCIPLES AND DESIGN CODE.**

LIMITS OF DEVIATION	WORK No.	AUTHORISED DEVELOPMENT
	1	Carbon Capture Facility
	1A	Carbon Capture Plant(s)
	1B	Absorber Column(s) and Stack
	1C	CO_2 Processing Plant
	1D	Liquid CO_2 (LCO_2) Buffer Storage Area
	1E	Supporting Plant

CONTAINS OS DATA © CROWN COPYRIGHT [AND DATABASE RIGHT] [2023].

REVISION	DRAWN	CHECKED	APPROVED	DATE
P05	OG	PZ	AV	19/11/2024
P04	SP	MD	PZ	21/10/2024
P03	DT	MD	PZ	30/08/2024
P02	SP	DS	TA	16/05/2024
P01	SP	DS	TA	20/03/2024

FINAL

DESCRIPTION

CORY

PROJECT TITLE:

CORY DECARBONISATION PROJECT

DRAWING TITLE:

WORKS PLANS
REGULATIONS 5(2)(j)
APPLICATION DOCUMENT
REFERENCE 2.3
SHEET 3 OF 46

DRAWING STATUS

FOR DEADLINE 1

DRAWN:	CHECKED:	APPROVED:	AUTHORISED:
SP	DS	TA	AV

SCALE @ A0 SIZE:	DATE:	REVISION:
1:1600	November 2024	P05

DRAWING NUMBER:

EN010128-01-XX-DG-PL-0002-P05


0 40 80 160

Metres

SEE CONTINUATION ON SHEET 2 OF 46

Service Layer Credits: Contains OS data © Crown Copyright and database right 2023

N

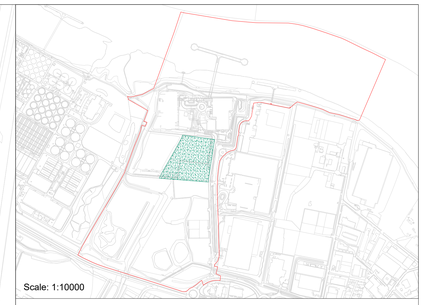

Key:

ORDER LIMITS

Notes:

1. **ALL DIMENSIONS ARE IN METERS UNLESS STATED OTHERWISE.**
2. **NUMBERED WORKS ARE DESCRIBED IN SCHEDULE 1 (AUTHORISED DEVELOPMENT) TO THE DEVELOPMENT CONSENT ORDER**
3. **THE WORKS PLANS SHOULD BE READ ALONGSIDE THE DEVELOPMENT CONSENT ORDER, THE PARAMETERS SET OUT IN THE ENVIRONMENTAL STATEMENT AND A SCHEDULE TO THE DCO AND THE DESIGN PRINCIPLES AND DESIGN CODE.**

LIMITS OF DEVIATION	WORK No.	AUTHORISED DEVELOPMENT
	1A	Carbon Capture Plant(s)

NORMAN ROAD

0 62.5 125 250
Metres

Service Layer Credits: Contains OS data © Crown Copyright and database right 2023

CONTAINS OS DATA © CROWN COPYRIGHT [AND DATABASE RIGHT] [2023].

REVISION	DRAWN	CHECKED	APPROVED	DATE
P05	OG	PZ	AV	19/11/2024
P04	SP	MD	PZ	21/10/2024
P03	DT	MD	PZ	30/08/2024
P02	SP	DS	TA	16/05/2024
P01	SP	DS	TA	20/03/2024

FINAL

DESCRIPTION

CORY

PROJECT TITLE:

CORY DECARBONISATION PROJECT

DRAWING TITLE:

WORKS PLANS
REGULATION 5(2)(j)
APPLICATION DOCUMENT
REFERENCE 2.3
SHEET 4 OF 46

DRAWING STATUS

FOR DEADLINE 1


DRAWN:	CHECKED:	APPROVED:	AUTHORISED:
SP	DS	TA	AV

SCALE @ A0 SIZE:	DATE:	REVISION:
1:1600	November 2024	P05

DRAWING NUMBER:

EN010128-01-XX-DG-PL-0002-P05

N

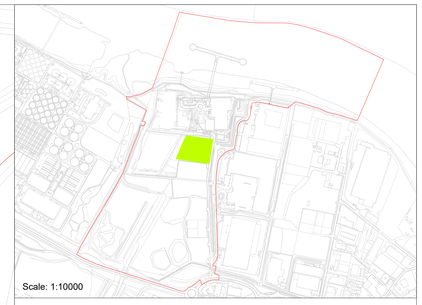

Key:

ORDER LIMITS

Notes:

1. **ALL DIMENSIONS ARE IN METERS UNLESS STATED OTHERWISE.**
2. **NUMBERED WORKS ARE DESCRIBED IN SCHEDULE 1 (AUTHORISED DEVELOPMENT) TO THE DEVELOPMENT CONSENT ORDER**
3. **THE WORKS PLANS SHOULD BE READ ALONGSIDE THE DEVELOPMENT CONSENT ORDER, THE PARAMETERS SET OUT IN THE ENVIRONMENTAL STATEMENT AND A SCHEDULE TO THE DCO AND THE DESIGN PRINCIPLES AND DESIGN CODE.**

LIMITS OF DEVIATION	WORK No.	AUTHORISED DEVELOPMENT
	1B	Absorber Column(s) and Stack

NORMAN ROAD

0 62.5 125 250

Metres

Service Layer Credits: Contains OS data © Crown Copyright and database right 2023

CONTAINS OS DATA © CROWN COPYRIGHT [AND DATABASE RIGHT] [2023].

REVISION	DRAWN	CHECKED	APPROVED	DATE
P05	OG	PZ	AV	19/11/2024
P04	SP	MD	PZ	21/10/2024
P03	DT	MD	PZ	30/08/2024
P02	SP	DS	TA	16/05/2024
P01	SP	DS	TA	20/03/2024
FINAL				
DESCRIPTION				

PROJECT TITLE:

CORY DECARBONISATION PROJECT

DRAWING TITLE:

WORKS PLANS
REGULATION 5(2)(j)
APPLICATION DOCUMENT
REFERENCE 2.3
SHEET 5 OF 46

DRAWING STATUS

FOR DEADLINE 1

DRAWN:	CHECKED:	APPROVED:	AUTHORISED:
SP	DS	TA	AV


SCALE @ A0 SIZE:	DATE:	REVISION:
1:1600	November 2024	P05

DRAWING NUMBER:

EN010128-01-XX-DG-PL-0002-P05

N

NORMAN ROAD

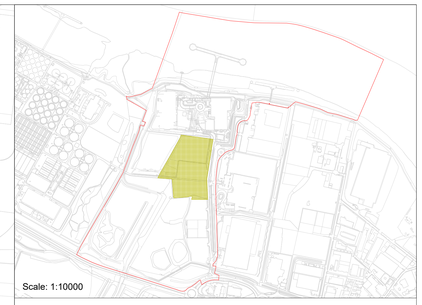

Key:

ORDER LIMITS

Notes:

1. **ALL DIMENSIONS ARE IN METERS UNLESS STATED OTHERWISE.**
2. **NUMBERED WORKS ARE DESCRIBED IN SCHEDULE 1 (AUTHORISED DEVELOPMENT) TO THE DEVELOPMENT CONSENT ORDER**
3. **THE WORKS PLANS SHOULD BE READ ALONGSIDE THE DEVELOPMENT CONSENT ORDER, THE PARAMETERS SET OUT IN THE ENVIRONMENTAL STATEMENT AND A SCHEDULE TO THE DCO AND THE DESIGN PRINCIPLES AND DESIGN CODE.**

LIMITS OF DEVIATION	WORK No.	AUTHORISED DEVELOPMENT
	1C	CO_2 Processing Plant

0 62.5 125 250

Metres

Service Layer Credits: Contains OS data © Crown Copyright and database right 2023

CONTAINS OS DATA © CROWN COPYRIGHT [AND DATABASE RIGHT] [2023].

REVISION	DRAWN	CHECKED	APPROVED	DATE
P05	OG	PZ	AV	19/11/2024
P04	SP	MD	PZ	21/10/2024
P03	DT	MD	PZ	30/08/2024
P02	SP	DS	TA	16/05/2024
P01	SP	DS	TA	20/03/2024

FINAL

DESCRIPTION

CORY

PROJECT TITLE:

CORY DECARBONISATION PROJECT

DRAWING TITLE:

WORKS PLANS
REGULATION 5(2)(j)
APPLICATION DOCUMENT
REFERENCE 2.3
SHEET 6 OF 46

DRAWING STATUS

FOR DEADLINE 1


DRAWN:	CHECKED:	APPROVED:	AUTHORISED:
SP	DS	TA	AV

SCALE @ A0 SIZE:	DATE:	REVISION:
1:1600	November 2024	P05

DRAWING NUMBER:

EN010128-01-XX-DG-PL-0002-P05

N

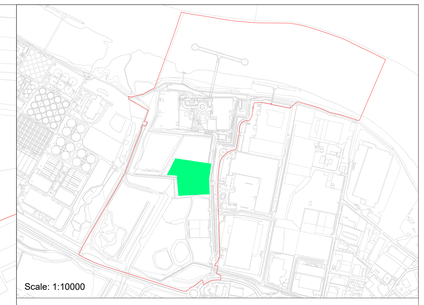

NORMAN ROAD

0 62.5 125 250
Metres

Service Layer Credits: Contains OS data © Crown Copyright and database right 2023

Key:

ORDER LIMITS

Notes:

1. **ALL DIMENSIONS ARE IN METERS UNLESS STATED OTHERWISE.**
2. **NUMBERED WORKS ARE DESCRIBED IN SCHEDULE 1 (AUTHORISED DEVELOPMENT) TO THE DEVELOPMENT CONSENT ORDER**
3. **THE WORKS PLANS SHOULD BE READ ALONGSIDE THE DEVELOPMENT CONSENT ORDER, THE PARAMETERS SET OUT IN THE ENVIRONMENTAL STATEMENT AND A SCHEDULE TO THE DCO AND THE DESIGN PRINCIPLES AND DESIGN CODE.**

LIMITS OF DEVIATION	WORK No.	AUTHORISED DEVELOPMENT
	1D	Liquid CO_2 (LCO_2) Buffer Storage Area

CONTAINS OS DATA © CROWN COPYRIGHT [AND DATABASE RIGHT] [2023].

REVISION	DRAWN	CHECKED	APPROVED	DATE
P05	OG	PZ	AV	19/11/2024
P04	SP	MD	PZ	21/10/2024
P03	DT	MD	PZ	30/08/2024
P02	SP	DS	TA	16/05/2024
P01	SP	DS	TA	20/03/2024

FINAL

DESCRIPTION

PROJECT TITLE:

CORY DECARBONISATION PROJECT

DRAWING TITLE:

WORKS PLANS
REGULATION 5(2)(j)
APPLICATION DOCUMENT
REFERENCE 2.3
SHEET 7 OF 46

DRAWING STATUS

FOR DEADLINE 1


DRAWN:	CHECKED:	APPROVED:	AUTHORISED:
SP	DS	TA	AV

SCALE @ A0 SIZE:	DATE:	REVISION:
1:1600	November 2024	P05

DRAWING NUMBER:

EN010128-01-XX-DG-PL-0002-P05

N

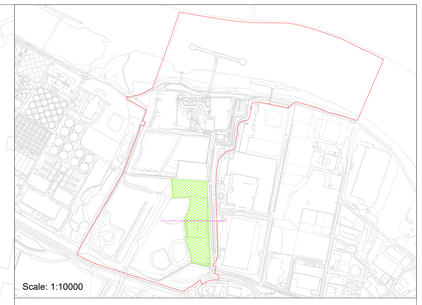

Key:

ORDER LIMITS

Notes:

1. **ALL DIMENSIONS ARE IN METERS UNLESS STATED OTHERWISE.**
2. **NUMBERED WORKS ARE DESCRIBED IN SCHEDULE 1 (AUTHORISED DEVELOPMENT) TO THE DEVELOPMENT CONSENT ORDER**
3. **THE WORKS PLANS SHOULD BE READ ALONGSIDE THE DEVELOPMENT CONSENT ORDER, THE PARAMETERS SET OUT IN THE ENVIRONMENTAL STATEMENT AND A SCHEDULE TO THE DCO AND THE DESIGN PRINCIPLES AND DESIGN CODE.**

LIMITS OF DEVIATION	WORK No.	AUTHORISED DEVELOPMENT
	1E	Supporting Plant

NORMAN ROAD

SEE CONTINUATION ON SHEET 9 OF 46

0 62.5 125 250

Metres

Service Layer Credits: Contains OS data © Crown Copyright and database right 2023

CONTAINS OS DATA © CROWN COPYRIGHT [AND DATABASE RIGHT] [2023].

REVISION	DRAWN	CHECKED	APPROVED	DATE
P05	OG	PZ	AV	19/11/2024
P04	SP	MD	PZ	21/10/2024
P03	DT	MD	PZ	30/08/2024
P02	SP	DS	TA	16/05/2024
P01	SP	DS	TA	20/03/2024
FINAL				
DESCRIPTION				

CORY

PROJECT TITLE:

CORY DECARBONISATION PROJECT

DRAWING TITLE:

WORKS PLANS
REGULATION 5(2)(j)
APPLICATION DOCUMENT
REFERENCE 2.3
SHEET 8 OF 46

DRAWING STATUS

FOR DEADLINE 1

DRAWN:	CHECKED:	APPROVED:	AUTHORISED:
SP	DS	TA	AV

SCALE @ A0 SIZE:	DATE:	REVISION:
1:1600	November 2024	P05

DRAWING NUMBER:


EN010128-01-XX-DG-PL-0002-P05

N

SEE CONTINUATION ON SHEET 8 OF 46

NORMAN ROAD

PICARDY MANORWAY

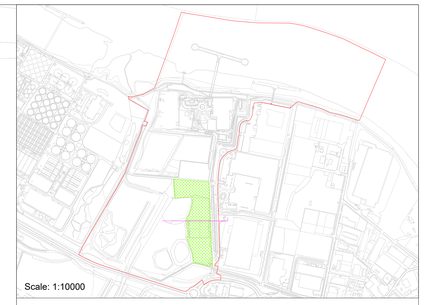

Key:

ORDER LIMITS

Notes:

1. **ALL DIMENSIONS ARE IN METERS UNLESS STATED OTHERWISE.**
2. **NUMBERED WORKS ARE DESCRIBED IN SCHEDULE 1 (AUTHORISED DEVELOPMENT) TO THE DEVELOPMENT CONSENT ORDER**
3. **THE WORKS PLANS SHOULD BE READ ALONGSIDE THE DEVELOPMENT CONSENT ORDER, THE PARAMETERS SET OUT IN THE ENVIRONMENTAL STATEMENT AND A SCHEDULE TO THE DCO AND THE DESIGN PRINCIPLES AND DESIGN CODE.**

LIMITS OF DEVIATION	WORK No.	AUTHORISED DEVELOPMENT
	1E	Supporting Plant

0 62.5 125 250

Metres

Service Layer Credits: Contains OS data © Crown Copyright and database right 2023

CONTAINS OS DATA © CROWN COPYRIGHT [AND DATABASE RIGHT] [2023].

REVISION	DRAWN	CHECKED	APPROVED	DATE
P05	OG	PZ	AV	19/11/2024
P04	SP	MD	PZ	21/10/2024
P03	DT	MD	PZ	30/08/2024
P02	SP	DS	TA	16/05/2024
P01	SP	DS	TA	20/03/2024
FINAL				
DESCRIPTION				

PROJECT TITLE:

CORY DECARBONISATION PROJECT

DRAWING TITLE:

WORKS PLANS
REGULATION 5(2)(j)
APPLICATION DOCUMENT
REFERENCE 2.3
SHEET 9 OF 46

DRAWING STATUS


FOR DEADLINE 1


DRAWN:	CHECKED:	APPROVED:	AUTHORISED:
SP	DS	TA	AV

SCALE @ A0 SIZE:	DATE:	REVISION:
1:1600	November 2024	P05

DRAWING NUMBER:

EN010128-01-XX-DG-PL-0002-P05

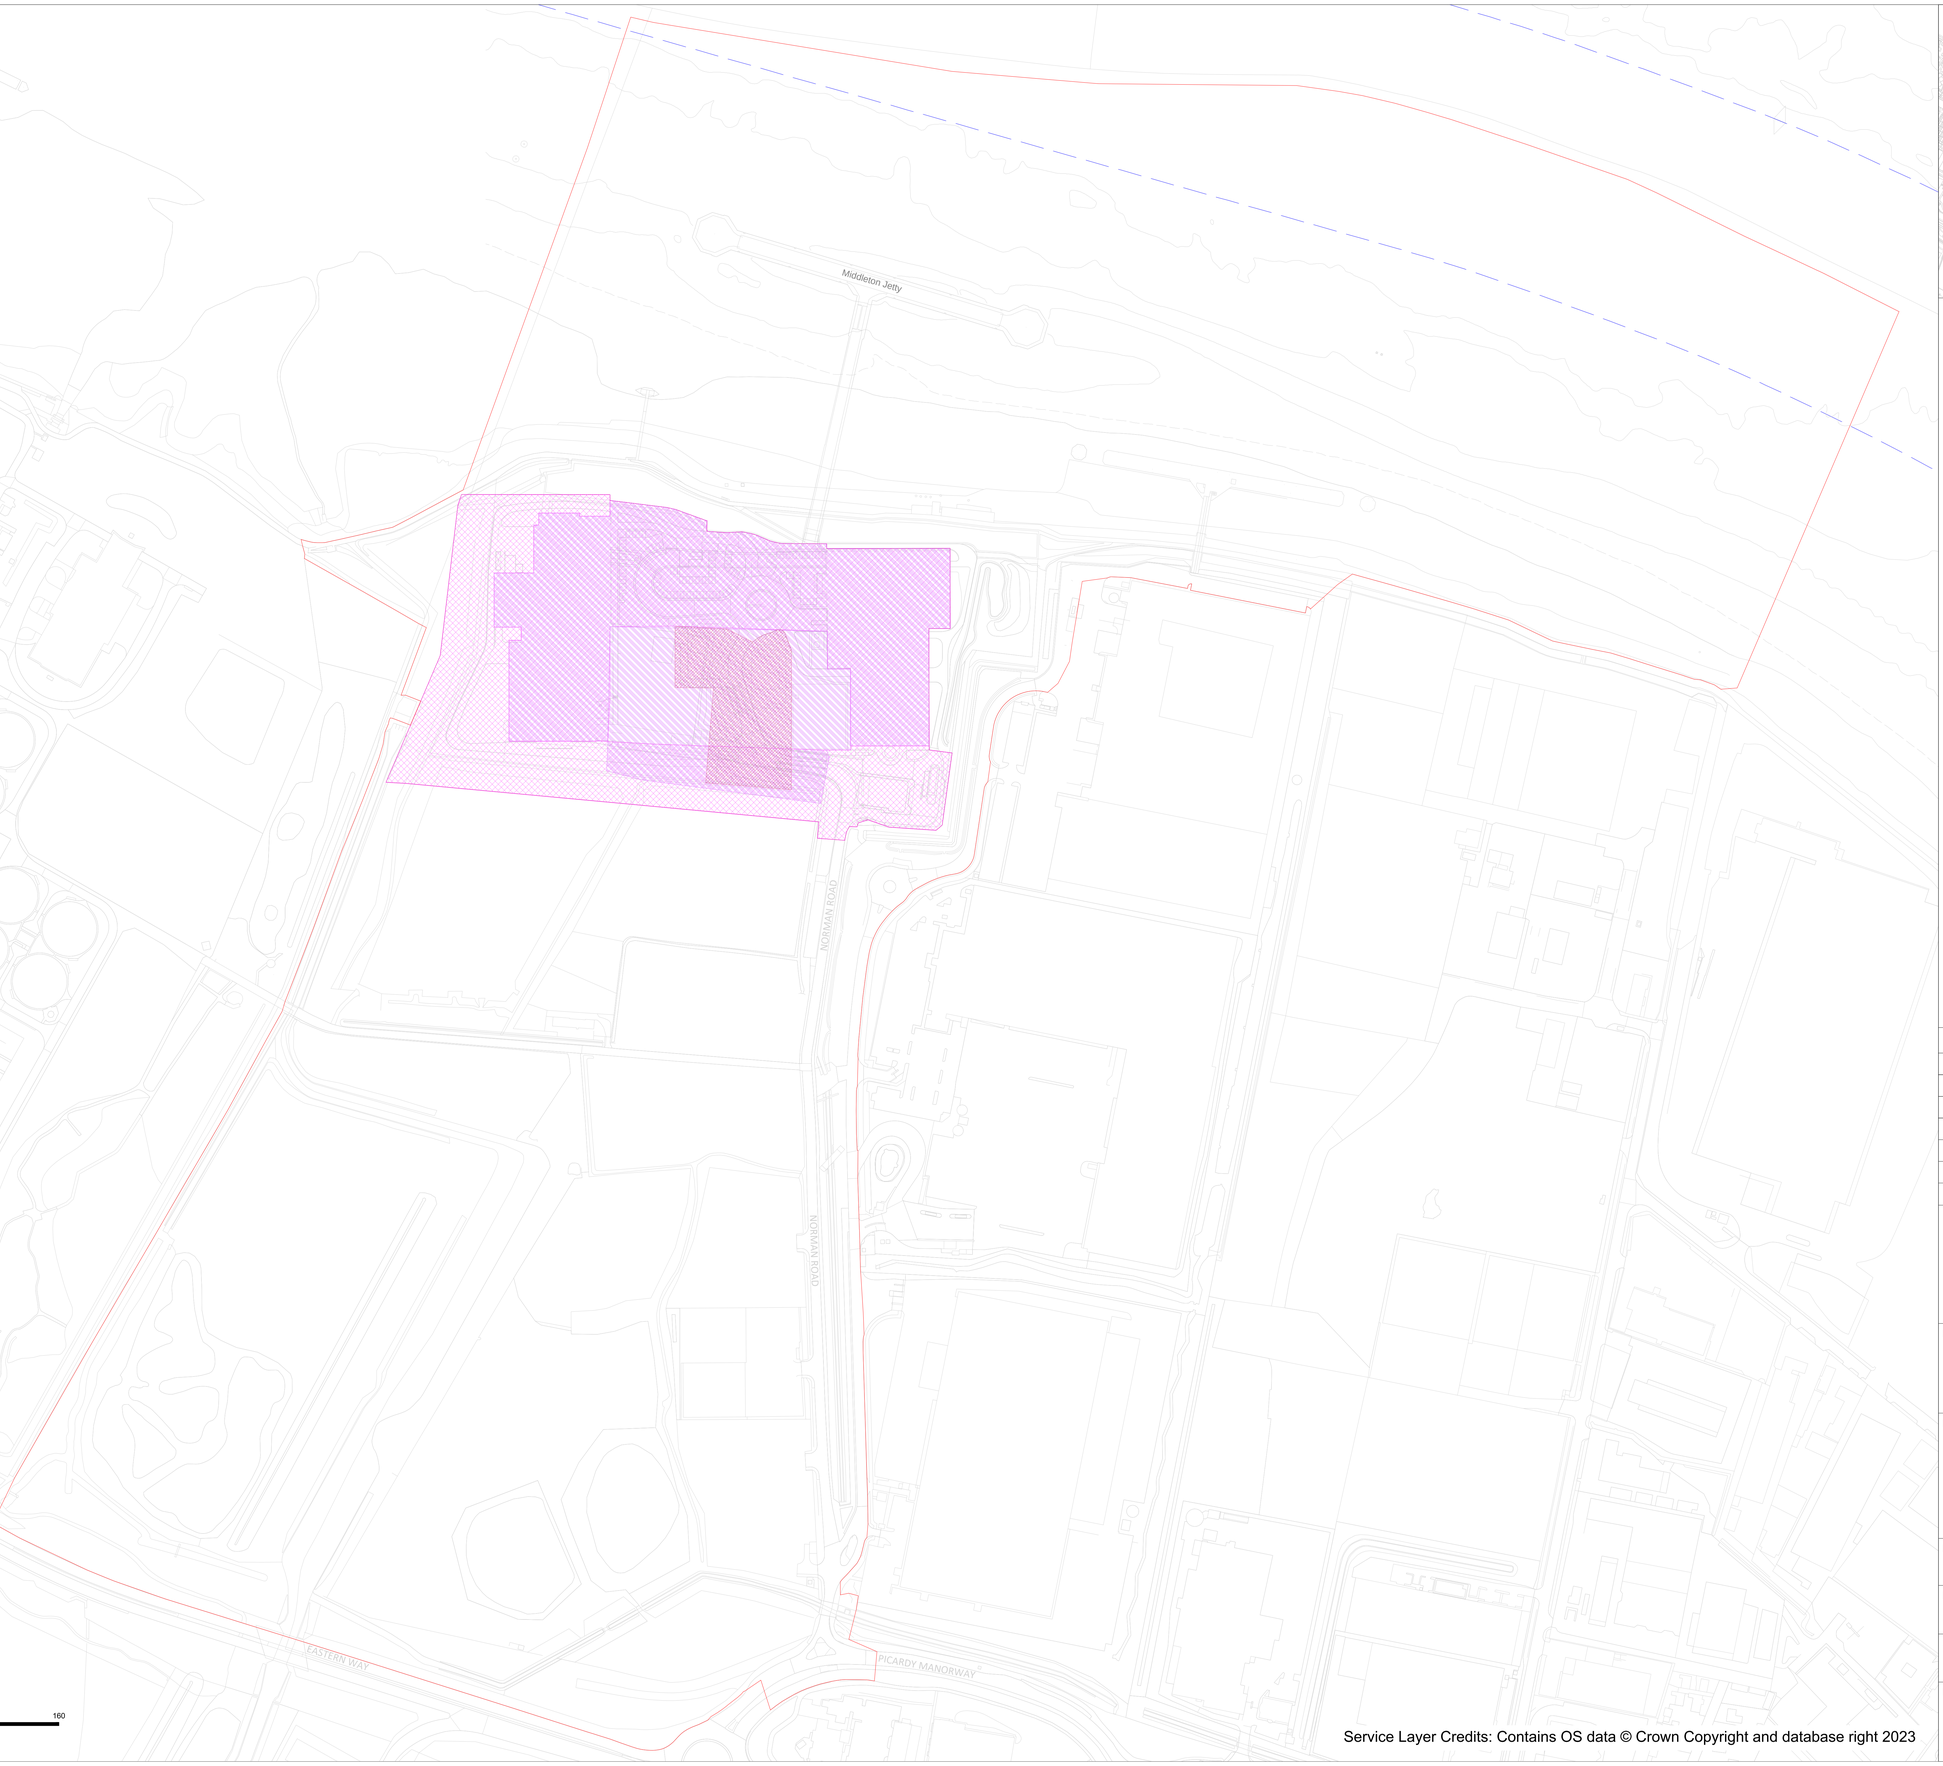

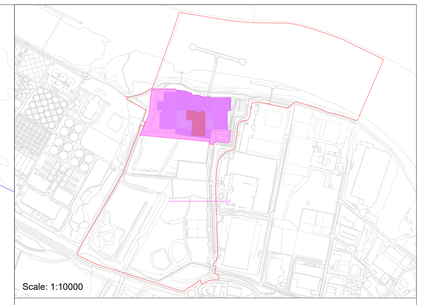

Key:

ORDER LIMITS

BOUNDARIES OF AUTHORISED NAVIGATIONAL CHANNEL

Notes:

1. **ALL DIMENSIONS ARE IN METERS UNLESS STATED OTHERWISE.**
2. **NUMBERED WORKS ARE DESCRIBED IN SCHEDULE 1 (AUTHORISED DEVELOPMENT) TO THE DEVELOPMENT CONSENT ORDER**
3. **THE WORKS PLANS SHOULD BE READ ALONGSIDE THE DEVELOPMENT CONSENT ORDER, THE PARAMETERS SET OUT IN THE ENVIRONMENTAL STATEMENT AND A SCHEDULE TO THE DCO AND THE DESIGN PRINCIPLES AND DESIGN CODE.**

LIMITS OF DEVIATION	WORK No.	AUTHORISED DEVELOPMENT
	2	Modification and Interconnection to Riverside 1 and Riverside 2
	2A	Process Steam and Condensate Connections
	2B	Flue Gas Supply Ductwork
	2C	Electrical Connections

Service Layer Credits: Contains OS data © Crown Copyright and database right 2023

CONTAINS OS DATA © CROWN COPYRIGHT [AND DATABASE RIGHT] [2023].

REVISION	DRAWN	CHECKED	APPROVED	DATE
P05	OG	PZ	AV	19/11/2024
P04	SP	MD	PZ	21/10/2024
P03	DT	MD	PZ	30/08/2024
P02	SP	DS	TA	16/05/2024
P01	SP	DS	TA	20/03/2024
FINAL				
DESCRIPTION				

CORY

PROJECT TITLE:

CORY DECARBONISATION PROJECT

DRAWING TITLE:

WORKS PLANS
REGULATION 5(2)(j)
APPLICATION DOCUMENT
REFERENCE 2.3
SHEET 10 OF 46

DRAWING STATUS

FOR DEADLINE 1

DRAWN:	CHECKED:	APPROVED:	AUTHORISED:
SP	DS	TA	AV

SCALE @ A0 SIZE:	DATE:	REVISION:
1:1600	November 2024	P05


DRAWING NUMBER:

EN010128-01-XX-DG-PL-0002-P05

N

Middleton Jetty

NORMAN ROAD

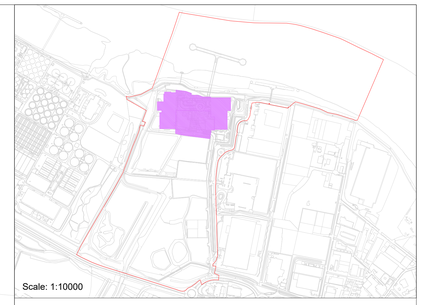

Key:

ORDER LIMITS

Notes:

1. **ALL DIMENSIONS ARE IN METERS UNLESS STATED OTHERWISE.**
2. **NUMBERED WORKS ARE DESCRIBED IN SCHEDULE 1 (AUTHORISED DEVELOPMENT) TO THE DEVELOPMENT CONSENT ORDER**
3. **THE WORKS PLANS SHOULD BE READ ALONGSIDE THE DEVELOPMENT CONSENT ORDER, THE PARAMETERS SET OUT IN THE ENVIRONMENTAL STATEMENT AND A SCHEDULE TO THE DCO AND THE DESIGN PRINCIPLES AND DESIGN CODE.**

LIMITS OF DEVIATION	WORK No.	AUTHORISED DEVELOPMENT
	2A	Process Steam and Condensate Connections

CONTAINS OS DATA © CROWN COPYRIGHT [AND DATABASE RIGHT] [2023].

REVISION	DRAWN	CHECKED	APPROVED	DATE
P05	OG	PZ	AV	19/11/2024
P04	SP	MD	PZ	21/10/2024
P03	DT	MD	PZ	30/08/2024
P02	SP	DS	TA	16/05/2024
P01	SP	DS	TA	20/03/2024

FINAL

DESCRIPTION

CORY

PROJECT TITLE:

CORY DECARBONISATION PROJECT

DRAWING TITLE:

WORKS PLANS
REGULATION 5(2)(j)
APPLICATION DOCUMENT
REFERENCE 2.3
SHEET 11 OF 46

DRAWING STATUS

FOR DEADLINE 1

DRAWN:	CHECKED:	APPROVED:	AUTHORISED:
SP	DS	TA	AV

SCALE @ A0 SIZE:	DATE:	REVISION:
1:1600	November 2024	P05

DRAWING NUMBER:


EN010128-01-XX-DG-PL-0002-P05

0 62.5 125 250

Metres

Service Layer Credits: Contains OS data © Crown Copyright and database right 2023

N

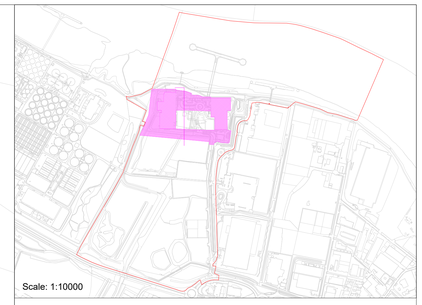

Key:

ORDER LIMITS

Notes:

1. **ALL DIMENSIONS ARE IN METERS UNLESS STATED OTHERWISE.**
2. **NUMBERED WORKS ARE DESCRIBED IN SCHEDULE 1 (AUTHORISED DEVELOPMENT) TO THE DEVELOPMENT CONSENT ORDER**
3. **THE WORKS PLANS SHOULD BE READ ALONGSIDE THE DEVELOPMENT CONSENT ORDER, THE PARAMETERS SET OUT IN THE ENVIRONMENTAL STATEMENT AND A SCHEDULE TO THE DCO AND THE DESIGN PRINCIPLES AND DESIGN CODE.**

LIMITS OF DEVIATION	WORK No.	AUTHORISED DEVELOPMENT
	2B	Flue Gas Supply Ductwork

SEE CONTINUATION ON SHEET 13 OF 46

0 62.5 125 250

Metres

Service Layer Credits: Contains OS data © Crown Copyright and database right 2023

CONTAINS OS DATA © CROWN COPYRIGHT [AND DATABASE RIGHT] [2023].

REVISION	DRAWN	CHECKED	APPROVED	DATE
P05	OG	PZ	AV	19/11/2024
P04	SP	MD	PZ	21/10/2024
P03	DT	MD	PZ	30/08/2024
P02	SP	DS	TA	16/05/2024
P01	SP	DS	TA	20/03/2024

FINAL

DESCRIPTION

CORY

PROJECT TITLE:

CORY DECARBONISATION PROJECT

DRAWING TITLE:

WORKS PLANS
REGULATION 5(2)(j)
APPLICATION DOCUMENT
REFERENCE 2.3
SHEET 12 OF 46

DRAWING STATUS

FOR DEADLINE 1

DRAWN:	CHECKED:	APPROVED:	AUTHORISED:
SP	DS	TA	AV


SCALE @ A0 SIZE:	DATE:	REVISION:
1:1600	November 2024	P05

DRAWING NUMBER:

EN010128-01-XX-DG-PL-0002-P05

N

Middleton Jetty

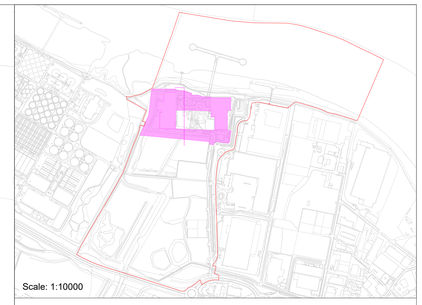

Key:

ORDER LIMITS

Notes:

1. **ALL DIMENSIONS ARE IN METERS UNLESS STATED OTHERWISE.**
2. **NUMBERED WORKS ARE DESCRIBED IN SCHEDULE 1 (AUTHORISED DEVELOPMENT) TO THE DEVELOPMENT CONSENT ORDER**
3. **THE WORKS PLANS SHOULD BE READ ALONGSIDE THE DEVELOPMENT CONSENT ORDER, THE PARAMETERS SET OUT IN THE ENVIRONMENTAL STATEMENT AND A SCHEDULE TO THE DCO AND THE DESIGN PRINCIPLES AND DESIGN CODE.**

LIMITS OF DEVIATION	WORK No.	AUTHORISED DEVELOPMENT
	2B	Flue Gas Supply Ductwork

SEE CONTINUATION ON SHEET 12 OF 46

0 62.5 125 250

Metres

Service Layer Credits: Contains OS data © Crown Copyright and database right 2023

CONTAINS OS DATA © CROWN COPYRIGHT [AND DATABASE RIGHT] [2023].

REVISION	DRAWN	CHECKED	APPROVED	DATE
P05	OG	PZ	AV	19/11/2024
P04	SP	MD	PZ	21/10/2024
P03	DT	MD	PZ	30/08/2024
P02	SP	DS	TA	16/05/2024
P01	SP	DS	TA	20/03/2024

FINAL

DESCRIPTION

CORY

PROJECT TITLE:

CORY DECARBONISATION PROJECT

DRAWING TITLE:

WORKS PLANS
REGULATION 5(2)(j)
APPLICATION DOCUMENT
REFERENCE 2.3
SHEET 13 OF 46

DRAWING STATUS


FOR DEADLINE 1

DRAWN:	CHECKED:	APPROVED:	AUTHORISED:
SP	DS	TA	AV

SCALE @ A0 SIZE:	DATE:	REVISION:
1:1600	November 2024	P05

DRAWING NUMBER:

EN010128-01-XX-DG-PL-0002-P05

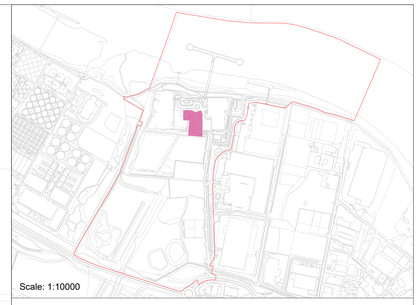

Key:

ORDER LIMITS

Notes:

1. **ALL DIMENSIONS ARE IN METERS UNLESS STATED OTHERWISE.**
2. **NUMBERED WORKS ARE DESCRIBED IN SCHEDULE 1 (AUTHORISED DEVELOPMENT) TO THE DEVELOPMENT CONSENT ORDER**
3. **THE WORKS PLANS SHOULD BE READ ALONGSIDE THE DEVELOPMENT CONSENT ORDER, THE PARAMETERS SET OUT IN THE ENVIRONMENTAL STATEMENT AND A SCHEDULE TO THE DCO AND THE DESIGN PRINCIPLES AND DESIGN CODE.**

LIMITS OF DEVIATION	WORK No.	AUTHORISED DEVELOPMENT
	2C	Electrical Connections

CONTAINS OS DATA © CROWN COPYRIGHT [AND DATABASE RIGHT] [2023].

REVISION	DRAWN	CHECKED	APPROVED	DATE
P05	OG	PZ	AV	19/11/2024
P04	SP	MD	PZ	21/10/2024
P03	DT	MD	PZ	30/08/2024
P02	SP	DS	TA	16/05/2024
P01	SP	DS	TA	20/03/2024

FINAL

DESCRIPTION

PROJECT TITLE:

CORY DECARBONISATION PROJECT

DRAWING TITLE:

WORKS PLANS
REGULATION 5(2)(j)
APPLICATION DOCUMENT
REFERENCE 2.3
SHEET 14 OF 46

DRAWING STATUS

FOR DEADLINE 1

DRAWN:	CHECKED:	APPROVED:	AUTHORISED:
SP	DS	TA	AV

SCALE @ A0 SIZE:	DATE:	REVISION:
1:1600	November 2024	P05


DRAWING NUMBER:

EN010128-01-XX-DG-PL-0002-P05

N

0 62.5 125 250
Metres

Service Layer Credits: Contains OS data © Crown Copyright and database right 2023

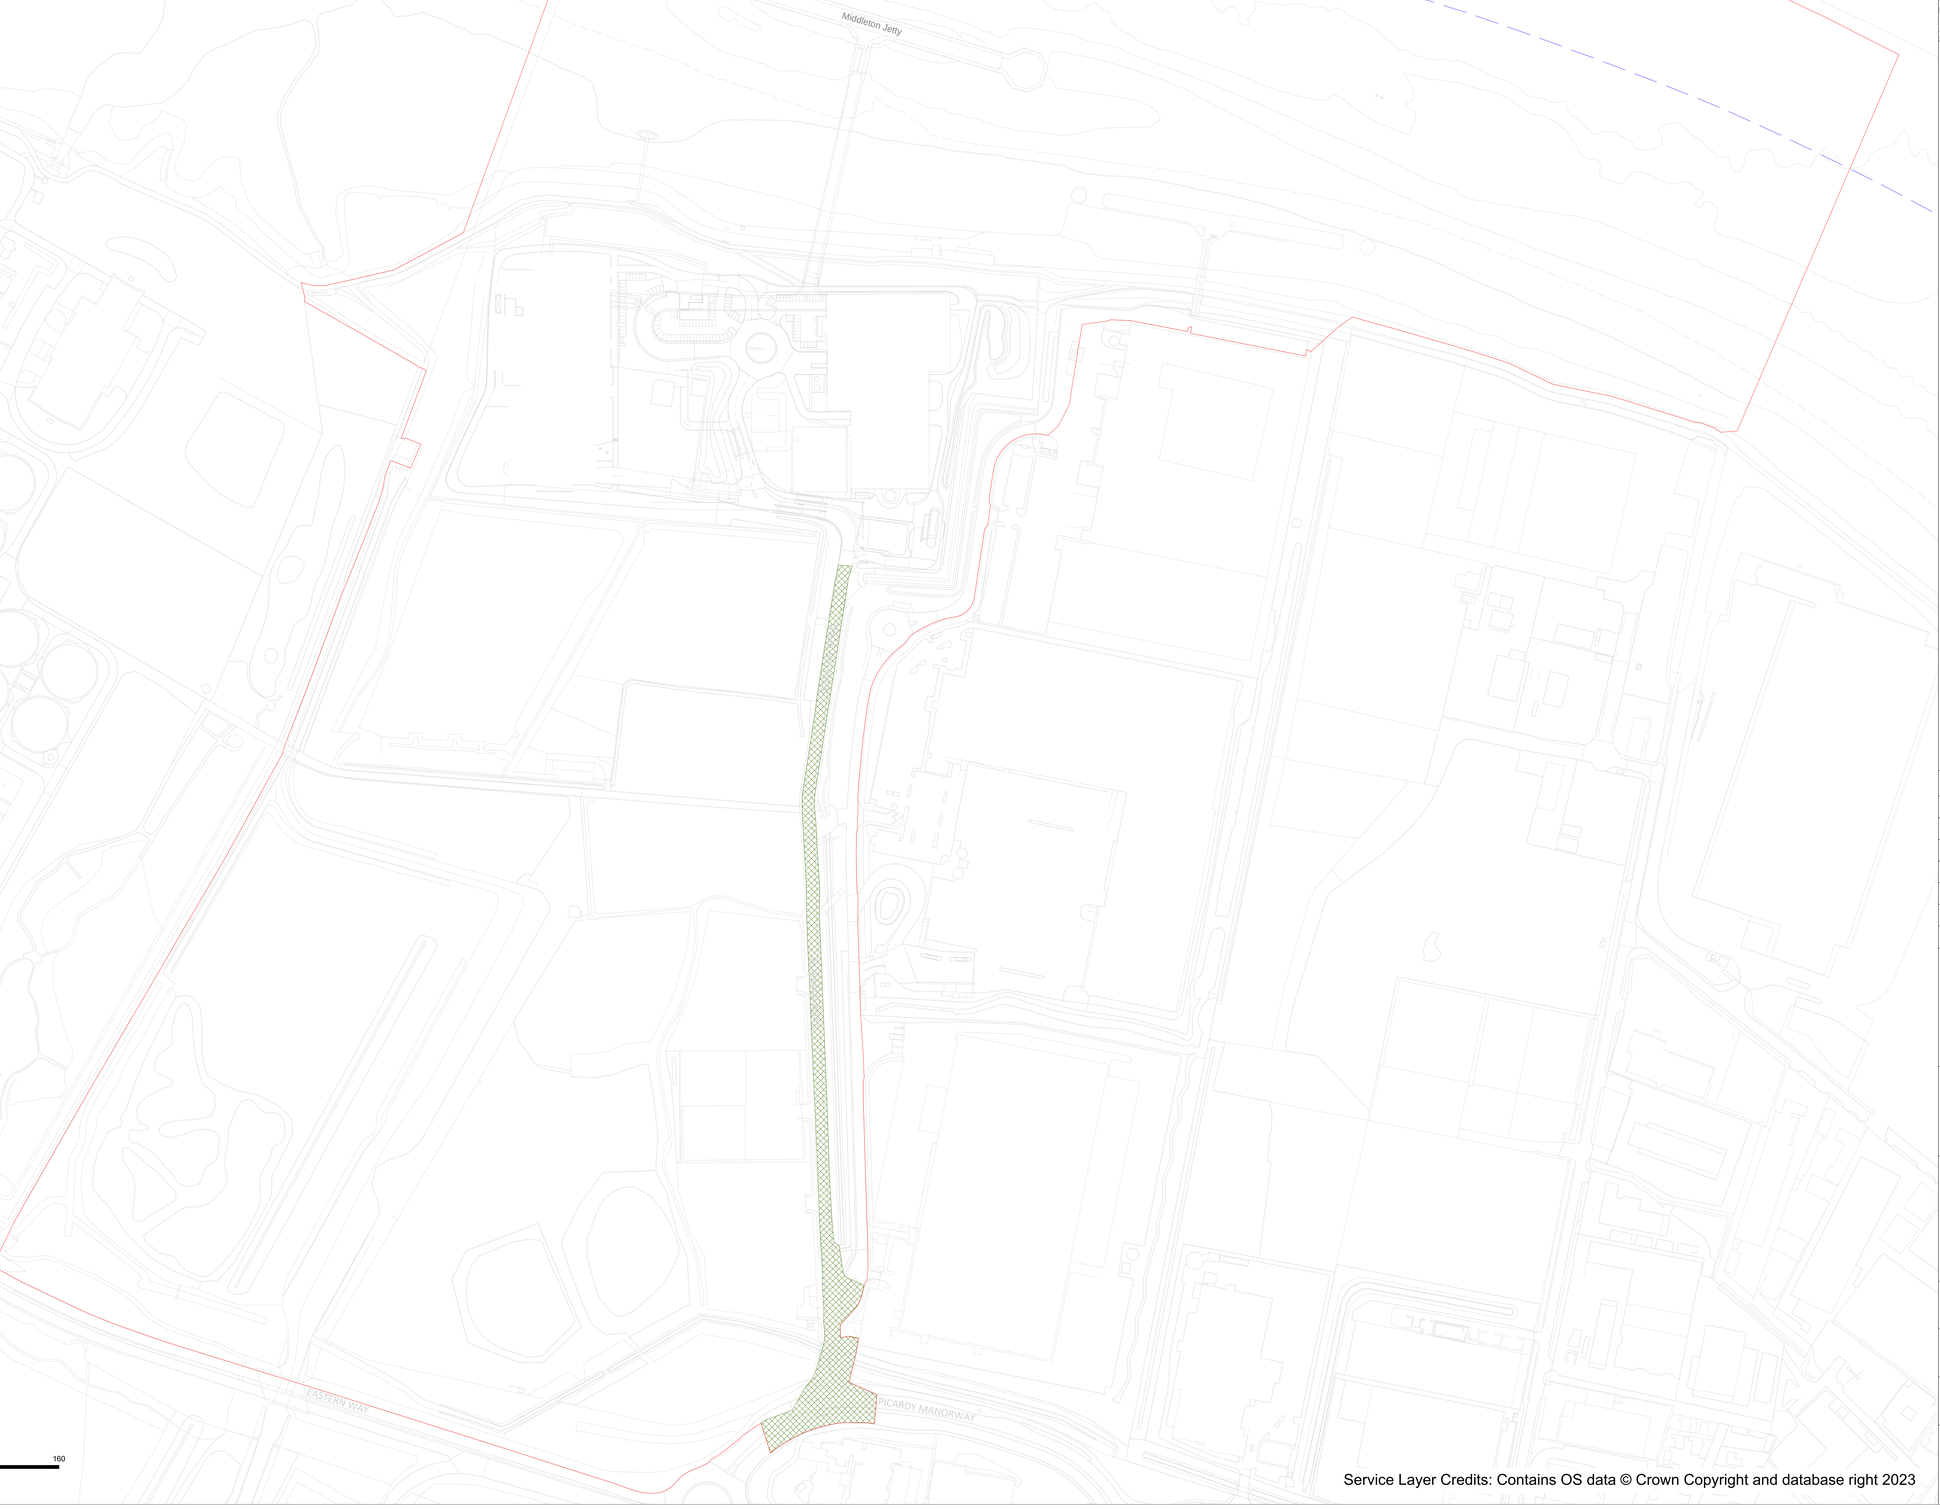



Key:

ORDER LIMITS

BOUNDARIES OF AUTHORISED NAVIGATIONAL CHANNEL

Notes:

1. **ALL DIMENSIONS ARE IN METERS UNLESS STATED OTHERWISE.**
2. **NUMBERED WORKS ARE DESCRIBED IN SCHEDULE 1 (AUTHORISED DEVELOPMENT) TO THE DEVELOPMENT CONSENT ORDER**
3. **THE WORKS PLANS SHOULD BE READ ALONGSIDE THE DEVELOPMENT CONSENT ORDER, THE PARAMETERS SET OUT IN THE ENVIRONMENTAL STATEMENT AND A SCHEDULE TO THE DCO AND THE DESIGN PRINCIPLES AND DESIGN CODE.**

LIMITS OF DEVIATION	WORK No.	AUTHORISED DEVELOPMENT
	3	Utilities Connections and Site Access Works

CONTAINS OS DATA © CROWN COPYRIGHT [AND DATABASE RIGHT] [2023].

REVISION	DRAWN	CHECKED	APPROVED	DATE
P05	OG	PZ	AV	19/11/2024
P04	SP	MD	PZ	21/10/2024
P03	DT	MD	PZ	30/08/2024
P02	SP	DS	TA	16/05/2024
P01	SP	DS	TA	20/03/2024
FINAL				
DESCRIPTION				

PROJECT TITLE:

CORY DECARBONISATION PROJECT

DRAWING TITLE:

WORKS PLANS
REGULATION 5(2)(j)
APPLICATION DOCUMENT
REFERENCE 2.3
SHEET 15 OF 46

DRAWING STATUS

FOR DEADLINE 1

DRAWN:	CHECKED:	APPROVED:	AUTHORISED:
SP	DS	TA	AV

SCALE @ A0 SIZE:	DATE:	REVISION:
1:1600	November 2024	P05

DRAWING NUMBER:


EN010128-01-XX-DG-PL-0002-P05

0 40 80 160
Metres

Service Layer Credits: Contains OS data © Crown Copyright and database right 2023

N

SEE CONTINUATION ON SHEET 17 OF 46

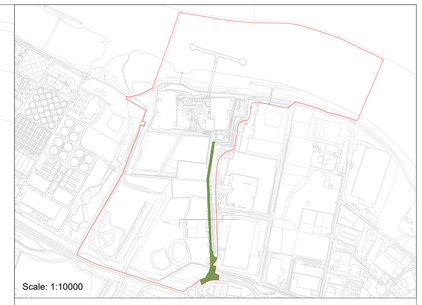

Key:

ORDER LIMITS

Notes:

1. **ALL DIMENSIONS ARE IN METERS UNLESS STATED OTHERWISE.**
2. **NUMBERED WORKS ARE DESCRIBED IN SCHEDULE 1 (AUTHORISED DEVELOPMENT) TO THE DEVELOPMENT CONSENT ORDER**
3. **THE WORKS PLANS SHOULD BE READ ALONGSIDE THE DEVELOPMENT CONSENT ORDER, THE PARAMETERS SET OUT IN THE ENVIRONMENTAL STATEMENT AND A SCHEDULE TO THE DCO AND THE DESIGN PRINCIPLES AND DESIGN CODE.**

LIMITS OF DEVIATION	WORK No.	AUTHORISED DEVELOPMENT
	3	Utilities Connections and Site Access Works

CONTAINS OS DATA © CROWN COPYRIGHT [AND DATABASE RIGHT] [2023].

REVISION	DRAWN	CHECKED	APPROVED	DATE
P05	OG	PZ	AV	19/11/2024
P04	SP	MD	PZ	21/10/2024
P03	DT	MD	PZ	30/08/2024
P02	SP	DS	TA	16/05/2024
P01	SP	DS	TA	20/03/2024

FINAL

DESCRIPTION

CORY

PROJECT TITLE:

CORY DECARBONISATION PROJECT

DRAWING TITLE:

WORKS PLANS
REGULATION 5(2)(j)
APPLICATION DOCUMENT
REFERENCE 2.3
SHEET 16 OF 46

DRAWING STATUS

FOR DEADLINE 1

DRAWN:	CHECKED:	APPROVED:	AUTHORISED:
SP	DS	TA	AV

SCALE @ A0 SIZE:	DATE:	REVISION:
1:1600	November 2024	P05

DRAWING NUMBER:

EN010128-01-XX-DG-PL-0002-P05

0 62.5 125 250

Metres

Service Layer Credits: Contains OS data © Crown Copyright and database right 2023

N

SEE CONTINUATION ON SHEET 18 OF 46

SEE CONTINUATION ON SHEET 16 OF 46



Key:

ORDER LIMITS

Notes:

1. **ALL DIMENSIONS ARE IN METERS UNLESS STATED OTHERWISE.**
2. **NUMBERED WORKS ARE DESCRIBED IN SCHEDULE 1 (AUTHORISED DEVELOPMENT) TO THE DEVELOPMENT CONSENT ORDER**
3. **THE WORKS PLANS SHOULD BE READ ALONGSIDE THE DEVELOPMENT CONSENT ORDER, THE PARAMETERS SET OUT IN THE ENVIRONMENTAL STATEMENT AND A SCHEDULE TO THE DCO AND THE DESIGN PRINCIPLES AND DESIGN CODE.**

LIMITS OF DEVIATION	WORK No.	AUTHORISED DEVELOPMENT
	3	Utilities Connections and Site Access Works

CONTAINS OS DATA © CROWN COPYRIGHT [AND DATABASE RIGHT] [2023].

REVISION	DRAWN	CHECKED	APPROVED	DATE
P05	OG	PZ	AV	19/11/2024
P04	SP	MD	PZ	21/10/2024
P03	DT	MD	PZ	30/08/2024
P02	SP	DS	TA	16/05/2024
P01	SP	DS	TA	20/03/2024

FINAL

DESCRIPTION

PROJECT TITLE:

CORY DECARBONISATION PROJECT

DRAWING TITLE:

WORKS PLANS
REGULATION 5(2)(j)
APPLICATION DOCUMENT
REFERENCE 2.3
SHEET 17 OF 46

DRAWING STATUS

FOR DEADLINE 1

DRAWN:	CHECKED:	APPROVED:	AUTHORISED:
SP	DS	TA	AV

SCALE @ A0 SIZE:	DATE:	REVISION:
1:1600	November 2024	P05

DRAWING NUMBER:

EN010128-01-XX-DG-PL-0002-P05

0 62.5 125 250

Metres

Service Layer Credits: Contains OS data © Crown Copyright and database right 2023

N

NORMAN ROAD

SEE CONTINUATION ON SHEET 17 OF 46

0 62.5 125 250
Metres

Service Layer Credits: Contains OS data © Crown Copyright and database right 2023



Key:

ORDER LIMITS

Notes:

1. **ALL DIMENSIONS ARE IN METERS UNLESS STATED OTHERWISE.**
2. **NUMBERED WORKS ARE DESCRIBED IN SCHEDULE 1 (AUTHORISED DEVELOPMENT) TO THE DEVELOPMENT CONSENT ORDER**
3. **THE WORKS PLANS SHOULD BE READ ALONGSIDE THE DEVELOPMENT CONSENT ORDER, THE PARAMETERS SET OUT IN THE ENVIRONMENTAL STATEMENT AND A SCHEDULE TO THE DCO AND THE DESIGN PRINCIPLES AND DESIGN CODE.**

LIMITS OF DEVIATION	WORK No.	AUTHORISED DEVELOPMENT
	3	Utilities Connections and Site Access Works

CONTAINS OS DATA © CROWN COPYRIGHT [AND DATABASE RIGHT] [2023].

REVISION	DRAWN	CHECKED	APPROVED	DATE
P05	OG	PZ	AV	19/11/2024
P04	SP	MD	PZ	21/10/2024
P03	DT	MD	PZ	30/08/2024
P02	SP	DS	TA	16/05/2024
P01	SP	DS	TA	20/03/2024

FINAL

DESCRIPTION

CORY

PROJECT TITLE:

CORY DECARBONISATION PROJECT

DRAWING TITLE:

WORKS PLANS
REGULATION 5(2)(j)
APPLICATION DOCUMENT
REFERENCE 2.3
SHEET 18 OF 46

DRAWING STATUS

FOR DEADLINE 1


DRAWN:	CHECKED:	APPROVED:	AUTHORISED:
SP	DS	TA	AV

SCALE @ A0 SIZE:	DATE:	REVISION:
1:1600	November 2024	P05

DRAWING NUMBER:

EN010128-01-XX-DG-PL-0002-P05



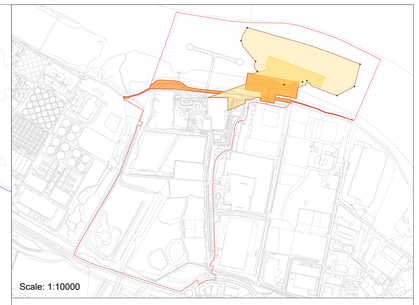

Key:

ORDER LIMITS

BOUNDARIES OF AUTHORISED NAVIGATIONAL CHANNEL

Notes:

1. **ALL DIMENSIONS ARE IN METERS UNLESS STATED OTHERWISE.**
2. **NUMBERED WORKS ARE DESCRIBED IN SCHEDULE 1 (AUTHORISED DEVELOPMENT) TO THE DEVELOPMENT CONSENT ORDER**
3. **THE WORKS PLANS SHOULD BE READ ALONGSIDE THE DEVELOPMENT CONSENT ORDER, THE PARAMETERS SET OUT IN THE ENVIRONMENTAL STATEMENT AND A SCHEDULE TO THE DCO AND THE DESIGN PRINCIPLES AND DESIGN CODE.**

LIMITS OF DEVIATION	WORK No.	AUTHORISED DEVELOPMENT
	4	Maritime Works
	4A	Belvedere Power Station Jetty Modifications or Removal and Improvements to England Coast Path
	4B	Jetty
	4C	Proposed Dredging

Service Layer Credits: Contains OS data © Crown Copyright and database right 2023

CONTAINS OS DATA © CROWN COPYRIGHT [AND DATABASE RIGHT] [2023].

REVISION	DRAWN	CHECKED	APPROVED	DATE
P05	OG	PZ	AV	19/11/2024
P04	SP	MD	PZ	21/10/2024
P03	DT	MD	PZ	30/08/2024
P02	SP	DS	TA	16/05/2024
P01	SP	DS	TA	20/03/2024
FINAL				

DESCRIPTION

CORY

PROJECT TITLE:

CORY DECARBONISATION PROJECT

DRAWING TITLE:

WORKS PLANS
REGULATION 5(2)(j)
APPLICATION DOCUMENT
REFERENCE 2.3
SHEET 19 OF 46

DRAWING STATUS

FOR DEADLINE 1

DRAWN:	CHECKED:	APPROVED:	AUTHORISED:
SP	DS	TA	AV


SCALE @ A0 SIZE:	DATE:	REVISION:
1:1600	November 2024	P05

DRAWING NUMBER:

EN010128-01-XX-DG-PL-0002-P05

N

SEE CONTINUATION ON SHEET 21 OF 46

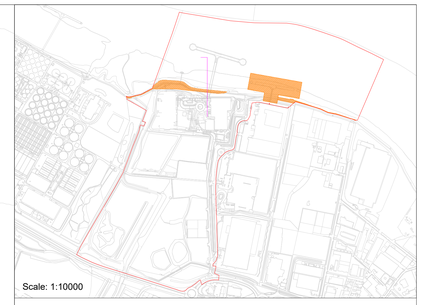

Key:

ORDER LIMITS

Notes:

1. **ALL DIMENSIONS ARE IN METERS UNLESS STATED OTHERWISE.**
2. **NUMBERED WORKS ARE DESCRIBED IN SCHEDULE 1 (AUTHORISED DEVELOPMENT) TO THE DEVELOPMENT CONSENT ORDER**
3. **THE WORKS PLANS SHOULD BE READ ALONGSIDE THE DEVELOPMENT CONSENT ORDER, THE PARAMETERS SET OUT IN THE ENVIRONMENTAL STATEMENT AND A SCHEDULE TO THE DCO AND THE DESIGN PRINCIPLES AND DESIGN CODE.**

LIMITS OF DEVIATION	WORK No.	AUTHORISED DEVELOPMENT
	4A	Belvedere Power Station Jetty Modifications or Removal and Improvements to England Coast Path

0 62.5 125 250

Metres

Service Layer Credits: Contains OS data © Crown Copyright and database right 2023

CONTAINS OS DATA © CROWN COPYRIGHT [AND DATABASE RIGHT] [2023].

REVISION	DRAWN	CHECKED	APPROVED	DATE
P05	OG	PZ	AV	19/11/2024
P04	SP	MD	PZ	21/10/2024
P03	DT	MD	PZ	30/08/2024
P02	SP	DS	TA	16/05/2024
P01	SP	DS	TA	20/03/2024
FINAL				

DESCRIPTION

PROJECT TITLE:

CORY DECARBONISATION PROJECT

DRAWING TITLE:

WORKS PLANS
REGULATION 5(2)(j)
APPLICATION DOCUMENT
REFERENCE 2.3
SHEET 20 OF 46

DRAWING STATUS

FOR DEADLINE 1

DRAWN:	CHECKED:	APPROVED:	AUTHORISED:
SP	DS	TA	AV

SCALE @ A0 SIZE:	DATE:	REVISION:
1:1600	November 2024	P05

DRAWING NUMBER:


EN010128-01-XX-DG-PL-0002-P05

N

Middleton Jetty

SEE CONTINUATION ON SHEET 20 OF 46

SEE CONTINUATION ON SHEET 22 OF 46

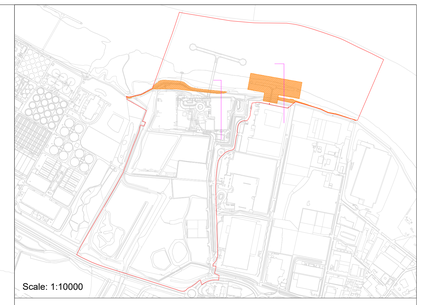

Key:

ORDER LIMITS

Notes:

1. **ALL DIMENSIONS ARE IN METERS UNLESS STATED OTHERWISE.**
2. **NUMBERED WORKS ARE DESCRIBED IN SCHEDULE 1 (AUTHORISED DEVELOPMENT) TO THE DEVELOPMENT CONSENT ORDER**
3. **THE WORKS PLANS SHOULD BE READ ALONGSIDE THE DEVELOPMENT CONSENT ORDER, THE PARAMETERS SET OUT IN THE ENVIRONMENTAL STATEMENT AND A SCHEDULE TO THE DCO AND THE DESIGN PRINCIPLES AND DESIGN CODE.**

LIMITS OF DEVIATION	WORK No.	AUTHORISED DEVELOPMENT
	4A	Belvedere Power Station Jetty Modifications or Removal and Improvements to England Coast Path

0 62.5 125 250

Metres

Service Layer Credits: Contains OS data © Crown Copyright and database right 2023

CONTAINS OS DATA © CROWN COPYRIGHT [AND DATABASE RIGHT] [2023].

REVISION	DRAWN	CHECKED	APPROVED	DATE
P05	OG	PZ	AV	19/11/2024
P04	SP	MD	PZ	21/10/2024
P03	DT	MD	PZ	30/08/2024
P02	SP	DS	TA	16/05/2024
P01	SP	DS	TA	20/03/2024
FINAL				
DESCRIPTION				

CORY

PROJECT TITLE:

CORY DECARBONISATION PROJECT

DRAWING TITLE:

WORKS PLANS
REGULATION 5(2)(j)
APPLICATION DOCUMENT
REFERENCE 2.3
SHEET 21 OF 46

DRAWING STATUS

FOR DEADLINE 1


DRAWN:	CHECKED:	APPROVED:	AUTHORISED:
SP	DS	TA	AV

SCALE @ A0 SIZE:	DATE:	REVISION:
1:1600	November 2024	P05

DRAWING NUMBER:

EN010128-01-XX-DG-PL-0002-P05

N

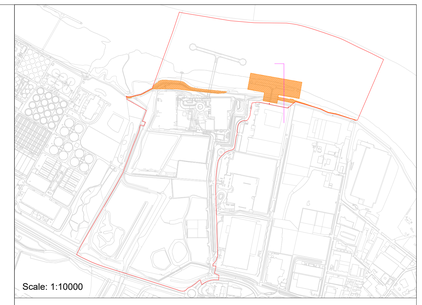

Key:

ORDER LIMITS

BOUNDARIES OF AUTHORISED NAVIGATIONAL CHANNEL

Notes:

1. **ALL DIMENSIONS ARE IN METERS UNLESS STATED OTHERWISE.**
2. **NUMBERED WORKS ARE DESCRIBED IN SCHEDULE 1 (AUTHORISED DEVELOPMENT) TO THE DEVELOPMENT CONSENT ORDER**
3. **THE WORKS PLANS SHOULD BE READ ALONGSIDE THE DEVELOPMENT CONSENT ORDER, THE PARAMETERS SET OUT IN THE ENVIRONMENTAL STATEMENT AND A SCHEDULE TO THE DCO AND THE DESIGN PRINCIPLES AND DESIGN CODE.**

LIMITS OF DEVIATION	WORK No.	AUTHORISED DEVELOPMENT
	4A	Belvedere Power Station Jetty Modifications or Removal and Improvements to England Coast Path

SEE CONTINUATION ON SHEET 21 OF 46

0 62.5 125 250

Metres

Service Layer Credits: Contains OS data © Crown Copyright and database right 2023

CONTAINS OS DATA © CROWN COPYRIGHT [AND DATABASE RIGHT] [2023].

REVISION	DRAWN	CHECKED	APPROVED	DATE
P05	OG	PZ	AV	19/11/2024
P04	SP	MD	PZ	21/10/2024
P03	DT	MD	PZ	30/08/2024
P02	SP	DS	TA	16/05/2024
P01	SP	DS	TA	20/03/2024

FINAL

DESCRIPTION

CORY

PROJECT TITLE:

CORY DECARBONISATION PROJECT

DRAWING TITLE:

WORKS PLANS
REGULATION 5(2)(j)
APPLICATION DOCUMENT
REFERENCE 2.3
SHEET 22 OF 46

DRAWING STATUS

FOR DEADLINE 1


DRAWN:	CHECKED:	APPROVED:	AUTHORISED:
SP	DS	TA	AV

SCALE @ A0 SIZE:	DATE:	REVISION:
1:1600	November 2024	P05

DRAWING NUMBER:

EN010128-01-XX-DG-PL-0002-P05



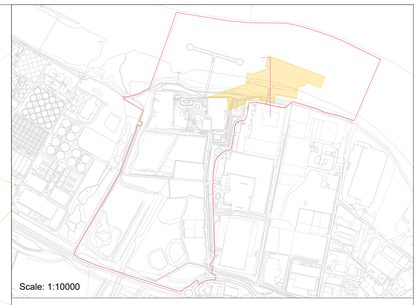

Key:

ORDER LIMITS

Notes:

1. **ALL DIMENSIONS ARE IN METERS UNLESS STATED OTHERWISE.**
2. **NUMBERED WORKS ARE DESCRIBED IN SCHEDULE 1 (AUTHORISED DEVELOPMENT) TO THE DEVELOPMENT CONSENT ORDER**
3. **THE WORKS PLANS SHOULD BE READ ALONGSIDE THE DEVELOPMENT CONSENT ORDER, THE PARAMETERS SET OUT IN THE ENVIRONMENTAL STATEMENT AND A SCHEDULE TO THE DCO AND THE DESIGN PRINCIPLES AND DESIGN CODE.**

LIMITS OF DEVIATION	WORK No.	AUTHORISED DEVELOPMENT
	4B	Jetty

CONTAINS OS DATA © CROWN COPYRIGHT [AND DATABASE RIGHT] [2023].

REVISION	DRAWN	CHECKED	APPROVED	DATE
P05	OG	PZ	AV	19/11/2024
P04	SP	MD	PZ	21/10/2024
P03	DT	MD	PZ	30/08/2024
P02	SP	DS	TA	16/05/2024
P01	SP	DS	TA	20/03/2024
FINAL				
DESCRIPTION				

CORY

PROJECT TITLE:

CORY DECARBONISATION PROJECT

DRAWING TITLE:

WORKS PLANS
REGULATION 5(2)(j)
APPLICATION DOCUMENT
REFERENCE 2.3
SHEET 23 OF 46

DRAWING STATUS

FOR DEADLINE 1

DRAWN:	CHECKED:	APPROVED:	AUTHORISED:
SP	DS	TA	AV


SCALE @ A0 SIZE:	DATE:	REVISION:
1:1600	November 2024	P05

DRAWING NUMBER:

EN010128-01-XX-DG-PL-0002-P05

Service Layer Credits: Contains OS data © Crown Copyright and database right 2023

N

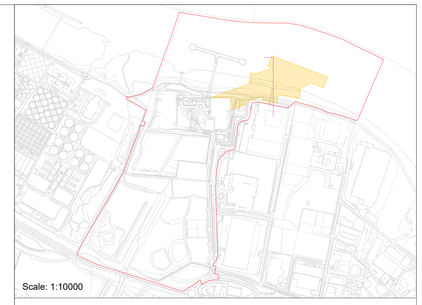

Key:

ORDER LIMITS

BOUNDARIES OF AUTHORISED NAVIGATIONAL CHANNEL

Notes:

1. **ALL DIMENSIONS ARE IN METERS UNLESS STATED OTHERWISE.**
2. **NUMBERED WORKS ARE DESCRIBED IN SCHEDULE 1 (AUTHORISED DEVELOPMENT) TO THE DEVELOPMENT CONSENT ORDER**
3. **THE WORKS PLANS SHOULD BE READ ALONGSIDE THE DEVELOPMENT CONSENT ORDER, THE PARAMETERS SET OUT IN THE ENVIRONMENTAL STATEMENT AND A SCHEDULE TO THE DCO AND THE DESIGN PRINCIPLES AND DESIGN CODE.**

LIMITS OF DEVIATION	WORK No.	AUTHORISED DEVELOPMENT
	4B	Jetty

SEE CONTINUATION ON SHEET 23 OF 46

0 62.5 125 250

Metres

Service Layer Credits: Contains OS data © Crown Copyright and database right 2023

CONTAINS OS DATA © CROWN COPYRIGHT [AND DATABASE RIGHT] [2023].

REVISION	DRAWN	CHECKED	APPROVED	DATE
P05	OG	PZ	AV	19/11/2024
P04	SP	MD	PZ	21/10/2024
P03	DT	MD	PZ	30/08/2024
P02	SP	DS	TA	16/05/2024
P01	SP	DS	TA	20/03/2024
FINAL				
DESCRIPTION				

PROJECT TITLE:

CORY DECARBONISATION PROJECT

DRAWING TITLE:

WORKS PLANS
REGULATION 5(2)(j)
APPLICATION DOCUMENT
REFERENCE 2.3
SHEET 24 OF 46

DRAWING STATUS

FOR DEADLINE 1

DRAWN:	CHECKED:	APPROVED:	AUTHORISED:
SP	DS	TA	AV


SCALE @ A0 SIZE:	DATE:	REVISION:
1:1600	November 2024	P05

DRAWING NUMBER:

EN010128-01-XX-DG-PL-0002-P05

N

Dredging Coordinates		
ID	Northing	Easting
P1	181045	549833
P2	180877	550350
P3	180775	550324
P4	180734	550244
P5	180803	550106
P6	180797	550086
P7	180784	550002
P8	180845	549879
P9	180891	549871
P10	180985	549804

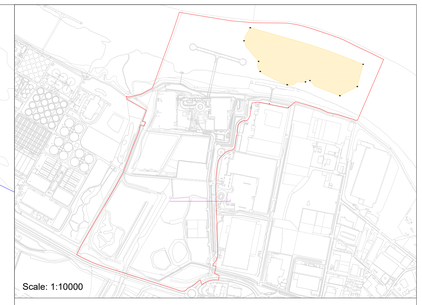

Key:

ORDER LIMITS

BOUNDARIES OF AUTHORISED NAVIGATIONAL CHANNEL

Notes:

1. **ALL DIMENSIONS ARE IN METERS UNLESS STATED OTHERWISE.**
2. **NUMBERED WORKS ARE DESCRIBED IN SCHEDULE 1 (AUTHORISED DEVELOPMENT) TO THE DEVELOPMENT CONSENT ORDER**
3. **THE WORKS PLANS SHOULD BE READ ALONGSIDE THE DEVELOPMENT CONSENT ORDER, THE PARAMETERS SET OUT IN THE ENVIRONMENTAL STATEMENT AND A SCHEDULE TO THE DCO AND THE DESIGN PRINCIPLES AND DESIGN CODE.**

LIMITS OF DEVIATION	WORK No.	AUTHORISED DEVELOPMENT
	4C	Proposed Dredging

P01
P10
P09
P02
P08
P07
P06
P05
P03
P04
Middleton Jetty
NORMAN ROAD
NORMAN ROAD
EASTERN WAY
PICARDY MANORWAY

0 40 80 160
Metres

Service Layer Credits: Contains OS data © Crown Copyright and database right 2023

CONTAINS OS DATA © CROWN COPYRIGHT [AND DATABASE RIGHT] [2023].

REVISION	DRAWN	CHECKED	APPROVED	DATE
P05	OG	PZ	AV	19/11/2024
P04	SP	MD	PZ	21/10/2024
P03	DT	MD	PZ	30/08/2024
P02	SP	DS	TA	16/05/2024
P01	SP	DS	TA	20/03/2024

FINAL

DESCRIPTION

CORY

PROJECT TITLE:

CORY DECARBONISATION PROJECT

DRAWING TITLE:

WORKS PLANS
REGULATION 5(2)(j)
APPLICATION DOCUMENT
REFERENCE 2.3
SHEET 25 OF 46

DRAWING STATUS

FOR DEADLINE 1

DRAWN:	CHECKED:	APPROVED:	AUTHORISED:
SP	DS	TA	AV

SCALE @ A0 SIZE:	DATE:	REVISION:
1:1600	November 2024	P05

DRAWING NUMBER:

EN010128-01-XX-DG-PL-0002-P05

N

Dredging Coordinates		
ID	Northing	Easting
P1	181045	549833
P2	180877	550350
P3	180775	550324
P4	180734	550244
P5	180803	550106
P6	180797	550086
P7	180784	550002
P8	180845	549879
P9	180891	549871
P10	180985	549804

P01

P10

P09

P08


P07

SEE CONTINUATION ON SHEET 27 OF 46

Middleton Jetty

0 62.5 125 250
Metres

Service Layer Credits: Contains OS data © Crown Copyright and database right 2023

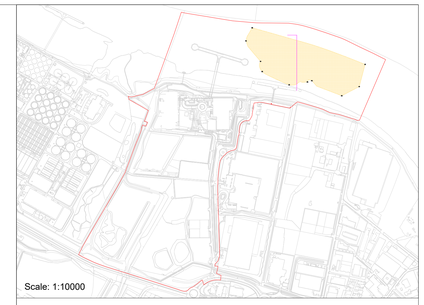

Key:

ORDER LIMITS

BOUNDARIES OF AUTHORISED NAVIGATIONAL CHANNEL

Notes:

1. **ALL DIMENSIONS ARE IN METERS UNLESS STATED OTHERWISE.**
2. **NUMBERED WORKS ARE DESCRIBED IN SCHEDULE 1 (AUTHORISED DEVELOPMENT) TO THE DEVELOPMENT CONSENT ORDER**
3. **THE WORKS PLANS SHOULD BE READ ALONGSIDE THE DEVELOPMENT CONSENT ORDER, THE PARAMETERS SET OUT IN THE ENVIRONMENTAL STATEMENT AND A SCHEDULE TO THE DCO AND THE DESIGN PRINCIPLES AND DESIGN CODE.**

LIMITS OF DEVIATION	WORK No.	AUTHORISED DEVELOPMENT
	4C	Proposed Dredging

CONTAINS OS DATA © CROWN COPYRIGHT [AND DATABASE RIGHT] [2023].

REVISION	DRAWN	CHECKED	APPROVED	DATE
P05	OG	PZ	AV	19/11/2024
P04	SP	MD	PZ	21/10/2024
P03	DT	MD	PZ	30/08/2024
P02	SP	DS	TA	16/05/2024
P01	SP	DS	TA	20/03/2024
FINAL				
DESCRIPTION				

PROJECT TITLE:

CORY DECARBONISATION PROJECT

DRAWING TITLE:

WORKS PLANS
REGULATION 5(2)(j)
APPLICATION DOCUMENT
REFERENCE 2.3
SHEET 26 OF 46

DRAWING STATUS

FOR DEADLINE 1

DRAWN:	CHECKED:	APPROVED:	AUTHORISED:
SP	DS	TA	AV

SCALE @ A0 SIZE:	DATE:	REVISION:
1:1600	November 2024	P05

DRAWING NUMBER:

EN010128-01-XX-DG-PL-0002-P05

N

SEE CONTINUATION ON SHEET 26 OF 46

Dredging Coordinates		
ID	Northing	Easting
P1	181045	549833
P2	180877	550350
P3	180775	550324
P4	180734	550244
P5	180803	550106
P6	180797	550086
P7	180784	550002
P8	180845	549879
P9	180891	549871
P10	180985	549804

P02

P05

P06

P07


P03

P04

0 62.5 125 250

Metres

Service Layer Credits: Contains OS data © Crown Copyright and database right 2023

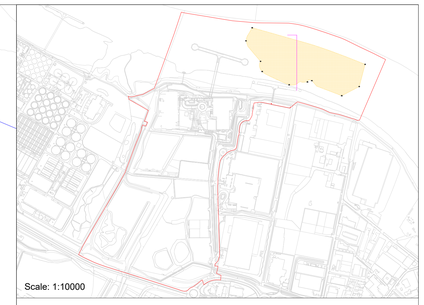

Key:

ORDER LIMITS

BOUNDARIES OF AUTHORISED NAVIGATIONAL CHANNEL

Notes:

1. **ALL DIMENSIONS ARE IN METERS UNLESS STATED OTHERWISE.**
2. **NUMBERED WORKS ARE DESCRIBED IN SCHEDULE 1 (AUTHORISED DEVELOPMENT) TO THE DEVELOPMENT CONSENT ORDER**
3. **THE WORKS PLANS SHOULD BE READ ALONGSIDE THE DEVELOPMENT CONSENT ORDER, THE PARAMETERS SET OUT IN THE ENVIRONMENTAL STATEMENT AND A SCHEDULE TO THE DCO AND THE DESIGN PRINCIPLES AND DESIGN CODE.**

LIMITS OF DEVIATION	WORK No.	AUTHORISED DEVELOPMENT
	4C	Proposed Dredging

CONTAINS OS DATA © CROWN COPYRIGHT [AND DATABASE RIGHT] [2023].

REVISION	DRAWN	CHECKED	APPROVED	DATE
P05	OG	PZ	AV	19/11/2024
P04	SP	MD	PZ	21/10/2024
P03	DT	MD	PZ	30/08/2024
P02	SP	DS	TA	16/05/2024
P01	SP	DS	TA	20/03/2024

FINAL

DESCRIPTION

PROJECT TITLE:

CORY DECARBONISATION PROJECT

DRAWING TITLE:

WORKS PLANS
REGULATION 5(2)(j)
APPLICATION DOCUMENT
REFERENCE 2.3
SHEET 27 OF 46

DRAWING STATUS


FOR DEADLINE 1

DRAWN:	CHECKED:	APPROVED:	AUTHORISED:
SP	DS	TA	AV

SCALE @ A0 SIZE:	DATE:	REVISION:
1:1600	November 2024	P05

DRAWING NUMBER:

EN010128-01-XX-DG-PL-0002-P05

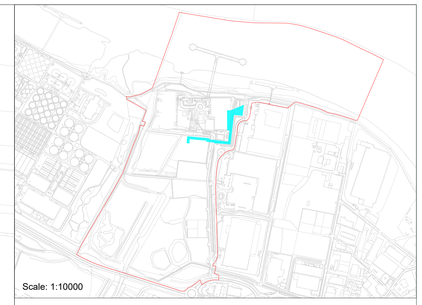

Key:

ORDER LIMITS

Notes:

1. **ALL DIMENSIONS ARE IN METERS UNLESS STATED OTHERWISE.**
2. **NUMBERED WORKS ARE DESCRIBED IN SCHEDULE 1 (AUTHORISED DEVELOPMENT) TO THE DEVELOPMENT CONSENT ORDER**
3. **THE WORKS PLANS SHOULD BE READ ALONGSIDE THE DEVELOPMENT CONSENT ORDER, THE PARAMETERS SET OUT IN THE ENVIRONMENTAL STATEMENT AND A SCHEDULE TO THE DCO AND THE DESIGN PRINCIPLES AND DESIGN CODE.**

LIMITS OF DEVIATION	WORK No.	AUTHORISED DEVELOPMENT
	5	LCO_2 Piping and Utilities Connection to the Jetty

CONTAINS OS DATA © CROWN COPYRIGHT [AND DATABASE RIGHT] [2023].

REVISION	DRAWN	CHECKED	APPROVED	DATE
P05	OG	PZ	AV	19/11/2024
P04	SP	MD	PZ	21/10/2024
P03	DT	MD	PZ	30/08/2024
P02	SP	DS	TA	16/05/2024
P01	SP	DS	TA	20/03/2024
FINAL				
DESCRIPTION				

PROJECT TITLE:

CORY DECARBONISATION PROJECT

DRAWING TITLE:

WORKS PLANS
REGULATION 5(2)(j)
APPLICATION DOCUMENT
REFERENCE 2.3
SHEET 28 OF 46

DRAWING STATUS

FOR DEADLINE 1

DRAWN:	CHECKED:	APPROVED:	AUTHORISED:
SP	DS	TA	AV

SCALE @ A0 SIZE:	DATE:	REVISION:
1:1600	November 2024	P05

DRAWING NUMBER:

EN010128-01-XX-DG-PL-0002-P05

N


0 62.5 125 250

Metres

NORMAN ROAD

Service Layer Credits: Contains OS data © Crown Copyright and database right 2023



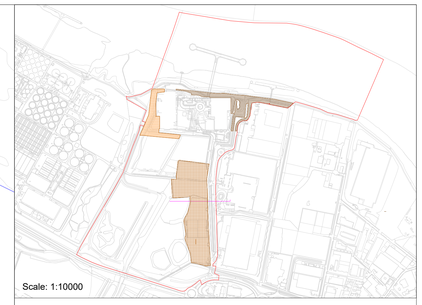

Key:

ORDER LIMITS

BOUNDARIES OF AUTHORISED NAVIGATIONAL CHANNEL

Notes:

1. **ALL DIMENSIONS ARE IN METERS UNLESS STATED OTHERWISE.**
2. **NUMBERED WORKS ARE DESCRIBED IN SCHEDULE 1 (AUTHORISED DEVELOPMENT) TO THE DEVELOPMENT CONSENT ORDER**
3. **THE WORKS PLANS SHOULD BE READ ALONGSIDE THE DEVELOPMENT CONSENT ORDER, THE PARAMETERS SET OUT IN THE ENVIRONMENTAL STATEMENT AND A SCHEDULE TO THE DCO AND THE DESIGN PRINCIPLES AND DESIGN CODE.**

LIMITS OF DEVIATION	WORK No.	AUTHORISED DEVELOPMENT
	6	Temporary Construction Compounds
	6A	Core Temporary Construction Compound
	6B	Western Temporary Construction Compound
	6C	Jetty Temporary Construction Compound

Service Layer Credits: Contains OS data © Crown Copyright and database right 2023

CONTAINS OS DATA © CROWN COPYRIGHT [AND DATABASE RIGHT] [2023].

REVISION	DRAWN	CHECKED	APPROVED	DATE
P05	OG	PZ	AV	19/11/2024
P04	SP	MD	PZ	21/10/2024
P03	DT	MD	PZ	30/08/2024
P02	SP	DS	TA	16/05/2024
P01	SP	DS	TA	20/03/2024

FINAL

DESCRIPTION

PROJECT TITLE:

CORY DECARBONISATION PROJECT

DRAWING TITLE:

WORKS PLANS
REGULATION 5(2)(j)
APPLICATION DOCUMENT
REFERENCE 2.3
SHEET 29 OF 46

DRAWING STATUS

FOR DEADLINE 1

DRAWN:	CHECKED:	APPROVED:	AUTHORISED:
SP	DS	TA	AV

SCALE @ A0 SIZE:	DATE:	REVISION:
1:1600	November 2024	P05

DRAWING NUMBER:


EN010128-01-XX-DG-PL-0002-P05

N

SEE CONTINUATION ON SHEET 31 OF 46

NORMAN ROAD

PICARDY MANORWAY

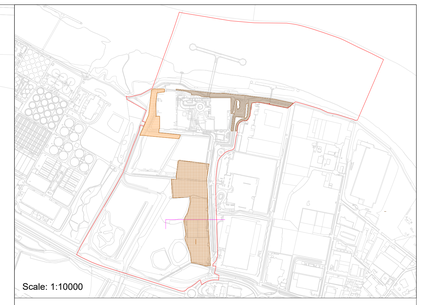

Key:

ORDER LIMITS

Notes:

1. **ALL DIMENSIONS ARE IN METERS UNLESS STATED OTHERWISE.**
2. **NUMBERED WORKS ARE DESCRIBED IN SCHEDULE 1 (AUTHORISED DEVELOPMENT) TO THE DEVELOPMENT CONSENT ORDER**
3. **THE WORKS PLANS SHOULD BE READ ALONGSIDE THE DEVELOPMENT CONSENT ORDER, THE PARAMETERS SET OUT IN THE ENVIRONMENTAL STATEMENT AND A SCHEDULE TO THE DCO AND THE DESIGN PRINCIPLES AND DESIGN CODE.**

LIMITS OF DEVIATION	WORK No.	AUTHORISED DEVELOPMENT
	6	Temporary Construction Compounds
	6A	Core Temporary Construction Compound
	6B	Western Temporary Construction Compound
	6C	Jetty Temporary Construction Compound

0 62.5 125 250

Metres

Service Layer Credits: Contains OS data © Crown Copyright and database right 2023

CONTAINS OS DATA © CROWN COPYRIGHT [AND DATABASE RIGHT] [2023].

REVISION	DRAWN	CHECKED	APPROVED	DATE
P05	OG	PZ	AV	19/11/2024
P04	SP	MD	PZ	21/10/2024
P03	DT	MD	PZ	30/08/2024
P02	SP	DS	TA	16/05/2024
P01	SP	DS	TA	20/03/2024
FINAL				

DESCRIPTION

CORY

PROJECT TITLE:

CORY DECARBONISATION PROJECT

DRAWING TITLE:

WORKS PLANS
REGULATION 5(2)(j)
APPLICATION DOCUMENT
REFERENCE 2.3
SHEET 30 OF 46

DRAWING STATUS

FOR DEADLINE 1

DRAWN:	CHECKED:	APPROVED:	AUTHORISED:
SP	DS	TA	AV


SCALE @ A0 SIZE:	DATE:	REVISION:
1:1600	November 2024	P05

DRAWING NUMBER:

EN010128-01-XX-DG-PL-0002-P05

N

NORMAN ROAD

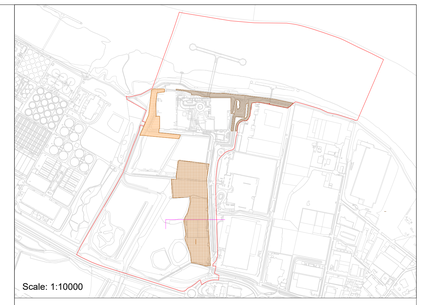

Key:

ORDER LIMITS

Notes:

1. **ALL DIMENSIONS ARE IN METERS UNLESS STATED OTHERWISE.**
2. **NUMBERED WORKS ARE DESCRIBED IN SCHEDULE 1 (AUTHORISED DEVELOPMENT) TO THE DEVELOPMENT CONSENT ORDER**
3. **THE WORKS PLANS SHOULD BE READ ALONGSIDE THE DEVELOPMENT CONSENT ORDER, THE PARAMETERS SET OUT IN THE ENVIRONMENTAL STATEMENT AND A SCHEDULE TO THE DCO AND THE DESIGN PRINCIPLES AND DESIGN CODE.**

LIMITS OF DEVIATION	WORK No.	AUTHORISED DEVELOPMENT
	6	Temporary Construction Compounds
	6A	Core Temporary Construction Compound
	6B	Western Temporary Construction Compound
	6C	Jetty Temporary Construction Compound

SEE CONTINUATION ON SHEET 30 OF 46

0 62.5 125 250

Metres

Service Layer Credits: Contains OS data © Crown Copyright and database right 2023

CONTAINS OS DATA © CROWN COPYRIGHT [AND DATABASE RIGHT] [2023].

REVISION	DRAWN	CHECKED	APPROVED	DATE
P05	OG	PZ	AV	19/11/2024
P04	SP	MD	PZ	21/10/2024
P03	DT	MD	PZ	30/08/2024
P02	SP	DS	TA	16/05/2024
P01	SP	DS	TA	20/03/2024

FINAL

DESCRIPTION

CORY

PROJECT TITLE:

CORY DECARBONISATION PROJECT

DRAWING TITLE:

WORKS PLANS
REGULATION 5(2)(j)
APPLICATION DOCUMENT
REFERENCE 2.3
SHEET 31 OF 46

DRAWING STATUS

FOR DEADLINE 1

DRAWN:	CHECKED:	APPROVED:	AUTHORISED:
SP	DS	TA	AV

SCALE @ A0 SIZE:	DATE:	REVISION:
1:1600	November 2024	P05

DRAWING NUMBER:

EN010128-01-XX-DG-PL-0002-P05

N

Middleton Jetty


SEE CONTINUATION ON SHEET 33 OF 46

NORMAN ROAD

0 62.5 125 250

Metres

Service Layer Credits: Contains OS data © Crown Copyright and database right 2023

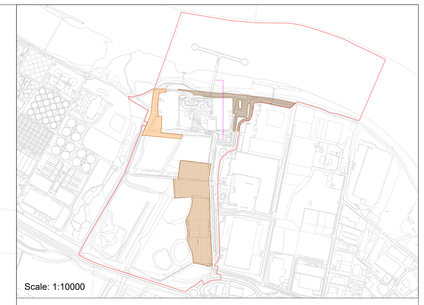

Scale: 1:10000

Key:

ORDER LIMITS

Notes:

1. **ALL DIMENSIONS ARE IN METERS UNLESS STATED OTHERWISE.**
2. **NUMBERED WORKS ARE DESCRIBED IN SCHEDULE 1 (AUTHORISED DEVELOPMENT) TO THE DEVELOPMENT CONSENT ORDER**
3. **THE WORKS PLANS SHOULD BE READ ALONGSIDE THE DEVELOPMENT CONSENT ORDER, THE PARAMETERS SET OUT IN THE ENVIRONMENTAL STATEMENT AND A SCHEDULE TO THE DCO AND THE DESIGN PRINCIPLES AND DESIGN CODE.**

LIMITS OF DEVIATION	WORK No.	AUTHORISED DEVELOPMENT
	6	Temporary Construction Compounds
	6A	Core Temporary Construction Compound
	6B	Western Temporary Construction Compound
	6C	Jetty Temporary Construction Compound

CONTAINS OS DATA © CROWN COPYRIGHT [AND DATABASE RIGHT] [2023].

REVISION	DRAWN	CHECKED	APPROVED	DATE
P05	OG	PZ	AV	19/11/2024
P04	SP	MD	PZ	21/10/2024
P03	DT	MD	PZ	30/08/2024
P02	SP	DS	TA	16/05/2024
P01	SP	DS	TA	20/03/2024

FINAL

DESCRIPTION

CORY

PROJECT TITLE:

CORY DECARBONISATION PROJECT

DRAWING TITLE:

WORKS PLANS
REGULATION 5(2)(j)
APPLICATION DOCUMENT
REFERENCE 2.3
SHEET 32 OF 46

DRAWING STATUS

FOR DEADLINE 1

DRAWN:	CHECKED:	APPROVED:	AUTHORISED:
SP	DS	TA	AV

SCALE @ A0 SIZE:	DATE:	REVISION:
1:1600	November 2024	P05

DRAWING NUMBER:

EN010128-01-XX-DG-PL-0002-P05

N

SEE CONTINUATION ON SHEET 32 OF 46

0 62.5 125 250
Metres

Service Layer Credits: Contains OS data © Crown Copyright and database right 2023



Scale: 1:10000

Key:

ORDER LIMITS

Notes:

1. **ALL DIMENSIONS ARE IN METERS UNLESS STATED OTHERWISE.**
2. **NUMBERED WORKS ARE DESCRIBED IN SCHEDULE 1 (AUTHORISED DEVELOPMENT) TO THE DEVELOPMENT CONSENT ORDER**
3. **THE WORKS PLANS SHOULD BE READ ALONGSIDE THE DEVELOPMENT CONSENT ORDER, THE PARAMETERS SET OUT IN THE ENVIRONMENTAL STATEMENT AND A SCHEDULE TO THE DCO AND THE DESIGN PRINCIPLES AND DESIGN CODE.**

LIMITS OF DEVIATION	WORK No.	AUTHORISED DEVELOPMENT
	6	Temporary Construction Compounds
	6A	Core Temporary Construction Compound
	6B	Western Temporary Construction Compound
	6C	Jetty Temporary Construction Compound

CONTAINS OS DATA © CROWN COPYRIGHT [AND DATABASE RIGHT] [2023].

REVISION	DRAWN	CHECKED	APPROVED	DATE
P05	OG	PZ	AV	19/11/2024
P04	SP	MD	PZ	21/10/2024
P03	DT	MD	PZ	30/08/2024
P02	SP	DS	TA	16/05/2024
P01	SP	DS	TA	20/03/2024
FINAL				
DESCRIPTION				

PROJECT TITLE:

CORY DECARBONISATION PROJECT

DRAWING TITLE:

WORKS PLANS
REGULATION 5(2)(j)
APPLICATION DOCUMENT
REFERENCE 2.3
SHEET 33 OF 46

DRAWING STATUS

FOR DEADLINE 1


DRAWN:	CHECKED:	APPROVED:	AUTHORISED:
SP	DS	TA	AV

SCALE @ A0 SIZE:	DATE:	REVISION:
1:1600	November 2024	P05

DRAWING NUMBER:

EN010128-01-XX-DG-PL-0002-P05



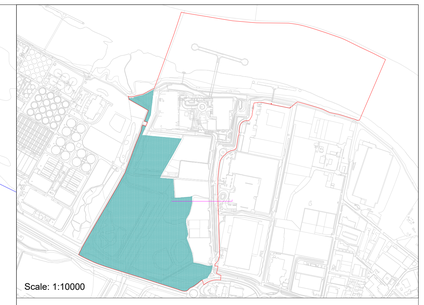

Key:

ORDER LIMITS

BOUNDARIES OF AUTHORISED NAVIGATIONAL CHANNEL

Notes:

1. **ALL DIMENSIONS ARE IN METERS UNLESS STATED OTHERWISE.**
2. **NUMBERED WORKS ARE DESCRIBED IN SCHEDULE 1 (AUTHORISED DEVELOPMENT) TO THE DEVELOPMENT CONSENT ORDER**
3. **THE WORKS PLANS SHOULD BE READ ALONGSIDE THE DEVELOPMENT CONSENT ORDER, THE PARAMETERS SET OUT IN THE ENVIRONMENTAL STATEMENT AND A SCHEDULE TO THE DCO AND THE DESIGN PRINCIPLES AND DESIGN CODE.**

LIMITS OF DEVIATION	WORK No.	AUTHORISED DEVELOPMENT
	7	Mitigation and Enhancement Area

Service Layer Credits: Contains OS data © Crown Copyright and database right 2023

CONTAINS OS DATA © CROWN COPYRIGHT [AND DATABASE RIGHT] [2023].

REVISION	DRAWN	CHECKED	APPROVED	DATE
P05	OG	PZ	AV	19/11/2024
P04	SP	MD	PZ	21/10/2024
P03	DT	MD	PZ	30/08/2024
P02	SP	DS	TA	16/05/2024
P01	SP	DS	TA	20/03/2024
FINAL				
DESCRIPTION				

PROJECT TITLE:

CORY DECARBONISATION PROJECT

DRAWING TITLE:

WORKS PLANS
REGULATION 5(2)(j)
APPLICATION DOCUMENT
REFERENCE 2.3
SHEET 34 OF 46

DRAWING STATUS

FOR DEADLINE 1

DRAWN:	CHECKED:	APPROVED:	AUTHORISED:
SP	DS	TA	AV


SCALE @ A0 SIZE:	DATE:	REVISION:
1:1600	November 2024	P05

DRAWING NUMBER:

EN010128-01-XX-DG-PL-0002-P05

N

SEE CONTINUATION ON SHEET 37 OF 46

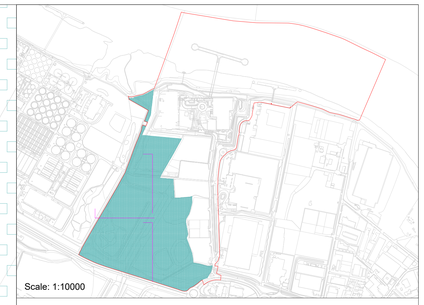

Key:

ORDER LIMITS

Notes:

1. **ALL DIMENSIONS ARE IN METERS UNLESS STATED OTHERWISE.**
2. **NUMBERED WORKS ARE DESCRIBED IN SCHEDULE 1 (AUTHORISED DEVELOPMENT) TO THE DEVELOPMENT CONSENT ORDER**
3. **THE WORKS PLANS SHOULD BE READ ALONGSIDE THE DEVELOPMENT CONSENT ORDER, THE PARAMETERS SET OUT IN THE ENVIRONMENTAL STATEMENT AND A SCHEDULE TO THE DCO AND THE DESIGN PRINCIPLES AND DESIGN CODE.**

LIMITS OF DEVIATION	WORK No.	AUTHORISED DEVELOPMENT
	7	Mitigation and Enhancement Area

CONTAINS OS DATA © CROWN COPYRIGHT [AND DATABASE RIGHT] [2023].

REVISION	DRAWN	CHECKED	APPROVED	DATE
P05	OG	PZ	AV	19/11/2024
P04	SP	MD	PZ	21/10/2024
P03	DT	MD	PZ	30/08/2024
P02	SP	DS	TA	16/05/2024
P01	SP	DS	TA	20/03/2024

FINAL

DESCRIPTION

PROJECT TITLE:

CORY DECARBONISATION PROJECT

DRAWING TITLE:

WORKS PLANS
REGULATION 5(2)(j)
APPLICATION DOCUMENT
REFERENCE 2.3
SHEET 35 OF 46

DRAWING STATUS

FOR DEADLINE 1

DRAWN:	CHECKED:	APPROVED:	AUTHORISED:
SP	DS	TA	AV

SCALE @ A0 SIZE:	DATE:	REVISION:
1:1600	November 2024	P05

DRAWING NUMBER:

EN010128-01-XX-DG-PL-0002-P05

SEE CONTINUATION ON SHEET 36 OF 46

EASTERN WAY

0 62.5 125 250

Metres

Service Layer Credits: Contains OS data © Crown Copyright and database right 2023

N


SEE CONTINUATION ON SHEET 38 OF 46

SEE CONTINUATION ON SHEET 35 OF 46

NORMAN ROAD

EASTERN WAY

0 62.5 125 250
Metres

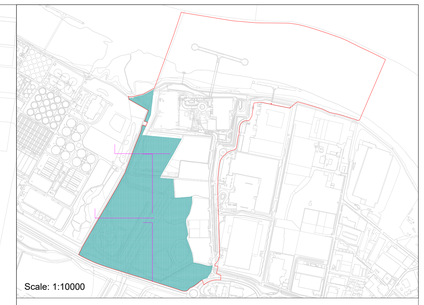

Scale: 1:10000

Key:

ORDER LIMITS

Notes:

1. **ALL DIMENSIONS ARE IN METERS UNLESS STATED OTHERWISE.**
2. **NUMBERED WORKS ARE DESCRIBED IN SCHEDULE 1 (AUTHORISED DEVELOPMENT) TO THE DEVELOPMENT CONSENT ORDER**
3. **THE WORKS PLANS SHOULD BE READ ALONGSIDE THE DEVELOPMENT CONSENT ORDER, THE PARAMETERS SET OUT IN THE ENVIRONMENTAL STATEMENT AND A SCHEDULE TO THE DCO AND THE DESIGN PRINCIPLES AND DESIGN CODE.**

LIMITS OF DEVIATION	WORK No.	AUTHORISED DEVELOPMENT
	7	Mitigation and Enhancement Area

Service Layer Credits: Contains OS data © Crown Copyright and database right 2023

CONTAINS OS DATA © CROWN COPYRIGHT [AND DATABASE RIGHT] [2023].

REVISION	DRAWN	CHECKED	APPROVED	DATE
P05	OG	PZ	AV	19/11/2024
P04	SP	MD	PZ	21/10/2024
P03	DT	MD	PZ	30/08/2024
P02	SP	DS	TA	16/05/2024
P01	SP	DS	TA	20/03/2024

FINAL

DESCRIPTION

CORY

PROJECT TITLE:

CORY DECARBONISATION PROJECT

DRAWING TITLE:

WORKS PLANS
REGULATION 5(2)(j)
APPLICATION DOCUMENT
REFERENCE 2.3
SHEET 36 OF 46

DRAWING STATUS

FOR DEADLINE 1

DRAWN:	CHECKED:	APPROVED:	AUTHORISED:
SP	DS	TA	AV

SCALE @ A0 SIZE:	DATE:	REVISION:
1:1600	November 2024	P05

DRAWING NUMBER:

EN010128-01-XX-DG-PL-0002-P05

N


SEE CONTINUATION ON SHEET 40 OF 46

SEE CONTINUATION ON SHEET 38 OF 46

SEE CONTINUATION ON SHEET 36 OF 46

0 62.5 125 250

Metres

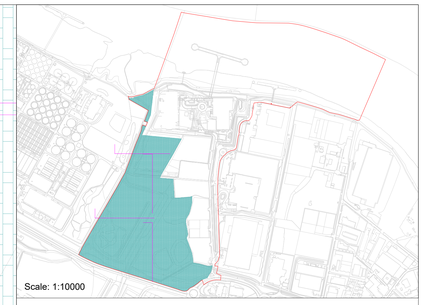

Scale: 1:10000

Key:

ORDER LIMITS

Notes:

1. **ALL DIMENSIONS ARE IN METERS UNLESS STATED OTHERWISE.**
2. **NUMBERED WORKS ARE DESCRIBED IN SCHEDULE 1 (AUTHORISED DEVELOPMENT) TO THE DEVELOPMENT CONSENT ORDER**
3. **THE WORKS PLANS SHOULD BE READ ALONGSIDE THE DEVELOPMENT CONSENT ORDER, THE PARAMETERS SET OUT IN THE ENVIRONMENTAL STATEMENT AND A SCHEDULE TO THE DCO AND THE DESIGN PRINCIPLES AND DESIGN CODE.**

LIMITS OF DEVIATION	WORK No.	AUTHORISED DEVELOPMENT
	7	Mitigation and Enhancement Area

Service Layer Credits: Contains OS data © Crown Copyright and database right 2023

CONTAINS OS DATA © CROWN COPYRIGHT [AND DATABASE RIGHT] [2023].

REVISION	DRAWN	CHECKED	APPROVED	DATE
P05	OG	PZ	AV	19/11/2024
P04	SP	MD	PZ	21/10/2024
P03	DT	MD	PZ	30/08/2024
P02	SP	DS	TA	16/05/2024
P01	SP	DS	TA	20/03/2024
FINAL				

DESCRIPTION

CORY

PROJECT TITLE:

CORY DECARBONISATION PROJECT

DRAWING TITLE:

WORKS PLANS
REGULATION 5(2)(j)
APPLICATION DOCUMENT
REFERENCE 2.3
SHEET 37 OF 46

DRAWING STATUS

FOR DEADLINE 1

DRAWN:	CHECKED:	APPROVED:	AUTHORISED:
SP	DS	TA	AV

SCALE @ A0 SIZE:	DATE:	REVISION:
1:1600	November 2024	P05

DRAWING NUMBER:


EN010128-01-XX-DG-PL-0002-P05

N

SEE CONTINUATION ON SHEET 39 OF 46

SEE CONTINUATION ON SHEET 37 OF 46

NORMAN ROAD

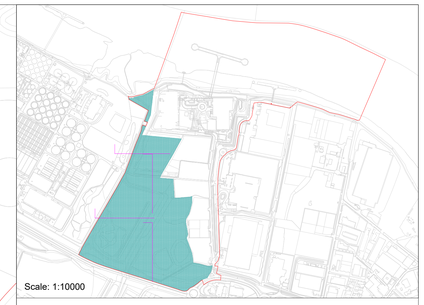

Key:

ORDER LIMITS

Notes:

1. **ALL DIMENSIONS ARE IN METERS UNLESS STATED OTHERWISE.**
2. **NUMBERED WORKS ARE DESCRIBED IN SCHEDULE 1 (AUTHORISED DEVELOPMENT) TO THE DEVELOPMENT CONSENT ORDER**
3. **THE WORKS PLANS SHOULD BE READ ALONGSIDE THE DEVELOPMENT CONSENT ORDER, THE PARAMETERS SET OUT IN THE ENVIRONMENTAL STATEMENT AND A SCHEDULE TO THE DCO AND THE DESIGN PRINCIPLES AND DESIGN CODE.**

LIMITS OF DEVIATION	WORK No.	AUTHORISED DEVELOPMENT
	7	Mitigation and Enhancement Area

0 62.5 125 250

Metres

SEE CONTINUATION ON SHEET 36 OF 46

Service Layer Credits: Contains OS data © Crown Copyright and database right 2023

CONTAINS OS DATA © CROWN COPYRIGHT [AND DATABASE RIGHT] [2023].

REVISION	DRAWN	CHECKED	APPROVED	DATE
P05	OG	PZ	AV	19/11/2024
P04	SP	MD	PZ	21/10/2024
P03	DT	MD	PZ	30/08/2024
P02	SP	DS	TA	16/05/2024
P01	SP	DS	TA	20/03/2024
FINAL				
DESCRIPTION				

CORY

PROJECT TITLE:

CORY DECARBONISATION PROJECT

DRAWING TITLE:

WORKS PLANS
REGULATION 5(2)(j)
APPLICATION DOCUMENT
REFERENCE 2.3
SHEET 38 OF 46

DRAWING STATUS

FOR DEADLINE 1


DRAWN:	CHECKED:	APPROVED:	AUTHORISED:
SP	DS	TA	AV

SCALE @ A0 SIZE:	DATE:	REVISION:
1:1600	November 2024	P05

DRAWING NUMBER:

EN010128-01-XX-DG-PL-0002-P05

N

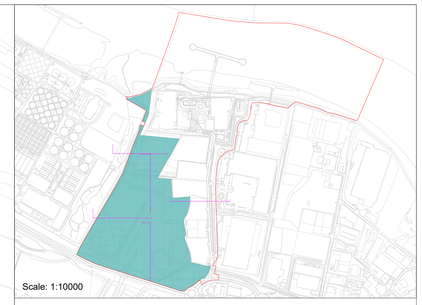

Key:

ORDER LIMITS

Notes:

1. **ALL DIMENSIONS ARE IN METERS UNLESS STATED OTHERWISE.**
2. **NUMBERED WORKS ARE DESCRIBED IN SCHEDULE 1 (AUTHORISED DEVELOPMENT) TO THE DEVELOPMENT CONSENT ORDER**
3. **THE WORKS PLANS SHOULD BE READ ALONGSIDE THE DEVELOPMENT CONSENT ORDER, THE PARAMETERS SET OUT IN THE ENVIRONMENTAL STATEMENT AND A SCHEDULE TO THE DCO AND THE DESIGN PRINCIPLES AND DESIGN CODE.**

LIMITS OF DEVIATION	WORK No.	AUTHORISED DEVELOPMENT
	7	Mitigation and Enhancement Area

CONTAINS OS DATA © CROWN COPYRIGHT [AND DATABASE RIGHT] [2023].

REVISION	DRAWN	CHECKED	APPROVED	DATE
P05	OG	PZ	AV	19/11/2024
P04	SP	MD	PZ	21/10/2024
P03	DT	MD	PZ	30/08/2024
P02	SP	DS	TA	16/05/2024
P01	SP	DS	TA	20/03/2024

FINAL

DESCRIPTION

CORY

PROJECT TITLE:

CORY DECARBONISATION PROJECT

DRAWING TITLE:

WORKS PLANS
REGULATION 5(2)(j)
APPLICATION DOCUMENT
REFERENCE 2.3
SHEET 39 OF 46

DRAWING STATUS

FOR DEADLINE 1

DRAWN:	CHECKED:	APPROVED:	AUTHORISED:
SP	DS	TA	AV

SCALE @ A0 SIZE:	DATE:	REVISION:
1:1600	November 2024	P05

DRAWING NUMBER:


EN010128-01-XX-DG-PL-0002-P05

0 62.5 125 250

Metres

SEE CONTINUATION ON SHEET 37 OF 46

Service Layer Credits: Contains OS data © Crown Copyright and database right 2023

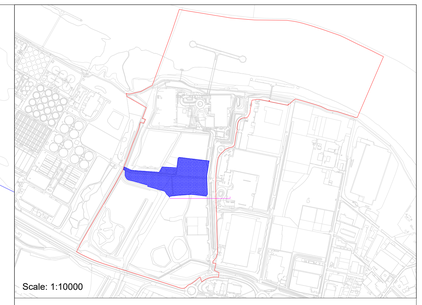

Key:

ORDER LIMITS

BOUNDARIES OF AUTHORISED NAVIGATIONAL CHANNEL

Notes:

1. **ALL DIMENSIONS ARE IN METERS UNLESS STATED OTHERWISE.**
2. **NUMBERED WORKS ARE DESCRIBED IN SCHEDULE 1 (AUTHORISED DEVELOPMENT) TO THE DEVELOPMENT CONSENT ORDER**
3. **THE WORKS PLANS SHOULD BE READ ALONGSIDE THE DEVELOPMENT CONSENT ORDER, THE PARAMETERS SET OUT IN THE ENVIRONMENTAL STATEMENT AND A SCHEDULE TO THE DCO AND THE DESIGN PRINCIPLES AND DESIGN CODE.**

LIMITS OF DEVIATION	WORK No.	AUTHORISED DEVELOPMENT
	8	Re-Routing of Thames Water access road

CONTAINS OS DATA © CROWN COPYRIGHT [AND DATABASE RIGHT] [2023].

REVISION	DRAWN	CHECKED	APPROVED	DATE
P05	OG	PZ	AV	19/11/2024
P04	SP	MD	PZ	21/10/2024
P03	DT	MD	PZ	30/08/2024
P02	SP	DS	TA	16/05/2024
P01	SP	DS	TA	20/03/2024

FINAL

DESCRIPTION

PROJECT TITLE:

CORY DECARBONISATION PROJECT

DRAWING TITLE:

WORKS PLANS
REGULATION 5(2)(j)
APPLICATION DOCUMENT
REFERENCE 2.3
SHEET 40 OF 46

DRAWING STATUS

FOR DEADLINE 1

DRAWN:	CHECKED:	APPROVED:	AUTHORISED:
SP	DS	TA	AV

SCALE @ A0 SIZE:	DATE:	REVISION:
1:1600	November 2024	P05

DRAWING NUMBER:


EN010128-01-XX-DG-PL-0002-P05

0 40 80 160

Metres

Service Layer Credits: Contains OS data © Crown Copyright and database right 2023

N

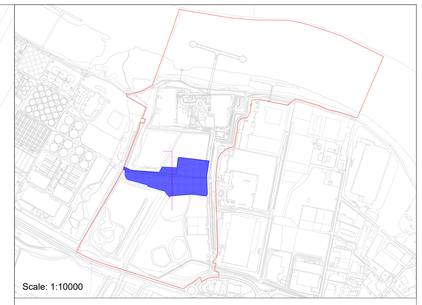

Key:

ORDER LIMITS

Notes:

1. **ALL DIMENSIONS ARE IN METERS UNLESS STATED OTHERWISE.**
2. **NUMBERED WORKS ARE DESCRIBED IN SCHEDULE 1 (AUTHORISED DEVELOPMENT) TO THE DEVELOPMENT CONSENT ORDER**
3. **THE WORKS PLANS SHOULD BE READ ALONGSIDE THE DEVELOPMENT CONSENT ORDER, THE PARAMETERS SET OUT IN THE ENVIRONMENTAL STATEMENT AND A SCHEDULE TO THE DCO AND THE DESIGN PRINCIPLES AND DESIGN CODE.**

LIMITS OF DEVIATION	WORK No.	AUTHORISED DEVELOPMENT
	8	Re-Routing of Thames Water access road

SEE CONTINUATION ON SHEET 42 OF 46

0 62.5 125 250

Metres

Service Layer Credits: Contains OS data © Crown Copyright and database right 2023

CONTAINS OS DATA © CROWN COPYRIGHT [AND DATABASE RIGHT] [2023].

REVISION	DRAWN	CHECKED	APPROVED	DATE
P05	OG	PZ	AV	19/11/2024
P04	SP	MD	PZ	21/10/2024
P03	DT	MD	PZ	30/08/2024
P02	SP	DS	TA	16/05/2024
P01	SP	DS	TA	20/03/2024
FINAL				

DESCRIPTION

PROJECT TITLE:

CORY DECARBONISATION PROJECT

DRAWING TITLE:

WORKS PLANS
REGULATION 5(2)(j)
APPLICATION DOCUMENT
REFERENCE 2.3
SHEET 41 OF 46

DRAWING STATUS

FOR DEADLINE 1


DRAWN:	CHECKED:	APPROVED:	AUTHORISED:
SP	DS	TA	AV

SCALE @ A0 SIZE:	DATE:	REVISION:
1:1600	November 2024	P05

DRAWING NUMBER:

EN010128-01-XX-DG-PL-0002-P05



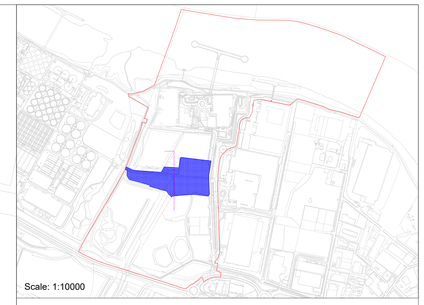

Key:

ORDER LIMITS

Notes:

1. **ALL DIMENSIONS ARE IN METERS UNLESS STATED OTHERWISE.**
2. **NUMBERED WORKS ARE DESCRIBED IN SCHEDULE 1 (AUTHORISED DEVELOPMENT) TO THE DEVELOPMENT CONSENT ORDER**
3. **THE WORKS PLANS SHOULD BE READ ALONGSIDE THE DEVELOPMENT CONSENT ORDER, THE PARAMETERS SET OUT IN THE ENVIRONMENTAL STATEMENT AND A SCHEDULE TO THE DCO AND THE DESIGN PRINCIPLES AND DESIGN CODE.**

LIMITS OF DEVIATION	WORK No.	AUTHORISED DEVELOPMENT
	8	Re-Routing of Thames Water access road

CONTAINS OS DATA © CROWN COPYRIGHT [AND DATABASE RIGHT] [2023].

REVISION	DRAWN	CHECKED	APPROVED	DATE
P05	OG	PZ	AV	19/11/2024
P04	SP	MD	PZ	21/10/2024
P03	DT	MD	PZ	30/08/2024
P02	SP	DS	TA	16/05/2024
P01	SP	DS	TA	20/03/2024

FINAL

DESCRIPTION

PROJECT TITLE:

CORY DECARBONISATION PROJECT

DRAWING TITLE:

WORKS PLANS
REGULATION 5(2)(j)
APPLICATION DOCUMENT
REFERENCE 2.3
SHEET 42 OF 46

DRAWING STATUS

FOR DEADLINE 1

DRAWN:	CHECKED:	APPROVED:	AUTHORISED:
SP	DS	TA	AV


SCALE @ A0 SIZE:	DATE:	REVISION:
1:1600	November 2024	P05

DRAWING NUMBER:

EN010128-01-XX-DG-PL-0002-P05

Service Layer Credits: Contains OS data © Crown Copyright and database right 2023



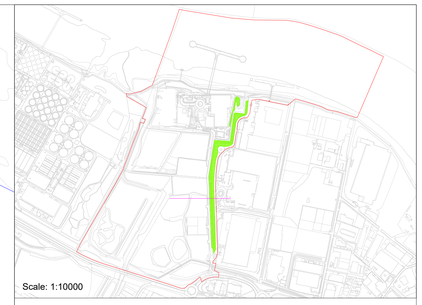

Key:

ORDER LIMITS

BOUNDARIES OF AUTHORISED NAVIGATIONAL CHANNEL

Notes:

1. **ALL DIMENSIONS ARE IN METERS UNLESS STATED OTHERWISE.**
2. **NUMBERED WORKS ARE DESCRIBED IN SCHEDULE 1 (AUTHORISED DEVELOPMENT) TO THE DEVELOPMENT CONSENT ORDER**
3. **THE WORKS PLANS SHOULD BE READ ALONGSIDE THE DEVELOPMENT CONSENT ORDER, THE PARAMETERS SET OUT IN THE ENVIRONMENTAL STATEMENT AND A SCHEDULE TO THE DCO AND THE DESIGN PRINCIPLES AND DESIGN CODE.**

LIMITS OF DEVIATION	WORK No.	AUTHORISED DEVELOPMENT
	9	PROTECTIVE WORKS

Service Layer Credits: Contains OS data © Crown Copyright and database right 2023

CONTAINS OS DATA © CROWN COPYRIGHT [AND DATABASE RIGHT] [2023].

REVISION	DRAWN	CHECKED	APPROVED	DATE
P05	OG	PZ	AV	19/11/2024
P04	SP	MD	PZ	21/10/2024
P03	DT	MD	PZ	30/08/2024
P02	SP	DS	TA	16/05/2024
P01	SP	DS	TA	20/03/2024

FINAL

DESCRIPTION

PROJECT TITLE:

CORY DECARBONISATION PROJECT

DRAWING TITLE:

WORKS PLANS
REGULATION 5(2)(j)
APPLICATION DOCUMENT
REFERENCE 2.3
SHEET 43 OF 46

DRAWING STATUS

FOR DEADLINE 1

DRAWN:	CHECKED:	APPROVED:	AUTHORISED:
SP	DS	TA	AV

SCALE @ A0 SIZE:	DATE:	REVISION:
1:1600	November 2024	P05

DRAWING NUMBER:

EN010128-01-XX-DG-PL-0002-P05

N

SEE CONTINUATION ON SHEET 45 OF 46

NORMAN ROAD



Key:

ORDER LIMITS

Notes:

1. **ALL DIMENSIONS ARE IN METERS UNLESS STATED OTHERWISE.**
2. **NUMBERED WORKS ARE DESCRIBED IN SCHEDULE 1 (AUTHORISED DEVELOPMENT) TO THE DEVELOPMENT CONSENT ORDER**
3. **THE WORKS PLANS SHOULD BE READ ALONGSIDE THE DEVELOPMENT CONSENT ORDER, THE PARAMETERS SET OUT IN THE ENVIRONMENTAL STATEMENT AND A SCHEDULE TO THE DCO AND THE DESIGN PRINCIPLES AND DESIGN CODE.**

LIMITS OF DEVIATION	WORK No.	AUTHORISED DEVELOPMENT
	9	PROTECTIVE WORKS

0 62.5 125 250

Metres

Service Layer Credits: Contains OS data © Crown Copyright and database right 2023

CONTAINS OS DATA © CROWN COPYRIGHT [AND DATABASE RIGHT] [2023].

REVISION	DRAWN	CHECKED	APPROVED	DATE
P05	OG	PZ	AV	19/11/2024
P04	SP	MD	PZ	21/10/2024
P03	DT	MD	PZ	30/08/2024
P02	SP	DS	TA	16/05/2024
P01	SP	DS	TA	20/03/2024

FINAL

DESCRIPTION

CORY

PROJECT TITLE:

CORY DECARBONISATION PROJECT

DRAWING TITLE:

WORKS PLANS
REGULATION 5(2)(j)
APPLICATION DOCUMENT
REFERENCE 2.3
SHEET 44 OF 46

DRAWING STATUS

FOR DEADLINE 1

DRAWN:	CHECKED:	APPROVED:	AUTHORISED:
SP	DS	TA	AV

SCALE @ A0 SIZE:	DATE:	REVISION:
1:1600	November 2024	P05

DRAWING NUMBER:

EN010128-01-XX-DG-PL-0002-P05

N

SEE CONTINUATION ON SHEET 46 OF 46

NORMAN ROAD

SEE CONTINUATION ON SHEET 44 OF 46



Key:

ORDER LIMITS

Notes:

1. **ALL DIMENSIONS ARE IN METERS UNLESS STATED OTHERWISE.**
2. **NUMBERED WORKS ARE DESCRIBED IN SCHEDULE 1 (AUTHORISED DEVELOPMENT) TO THE DEVELOPMENT CONSENT ORDER**
3. **THE WORKS PLANS SHOULD BE READ ALONGSIDE THE DEVELOPMENT CONSENT ORDER, THE PARAMETERS SET OUT IN THE ENVIRONMENTAL STATEMENT AND A SCHEDULE TO THE DCO AND THE DESIGN PRINCIPLES AND DESIGN CODE.**

LIMITS OF DEVIATION	WORK No.	AUTHORISED DEVELOPMENT
	9	PROTECTIVE WORKS

0 62.5 125 250

Metres

Service Layer Credits: Contains OS data © Crown Copyright and database right 2023

CONTAINS OS DATA © CROWN COPYRIGHT [AND DATABASE RIGHT] [2023].

REVISION	DRAWN	CHECKED	APPROVED	DATE
P05	OG	PZ	AV	19/11/2024
P04	SP	MD	PZ	21/10/2024
P03	DT	MD	PZ	30/08/2024
P02	SP	DS	TA	16/05/2024
P01	SP	DS	TA	20/03/2024

FINAL

DESCRIPTION

CORY

PROJECT TITLE:

CORY DECARBONISATION PROJECT

DRAWING TITLE:

WORKS PLANS
REGULATION 5(2)(j)
APPLICATION DOCUMENT
REFERENCE 2.3
SHEET 45 OF 46

DRAWING STATUS

FOR DEADLINE 1

DRAWN:	CHECKED:	APPROVED:	AUTHORISED:
SP	DS	TA	AV

SCALE @ A0 SIZE:	DATE:	REVISION:
1:1600	November 2024	P05


DRAWING NUMBER:

EN010128-01-XX-DG-PL-0002-P05

N

Middleton Jetty

NORMAN ROAD

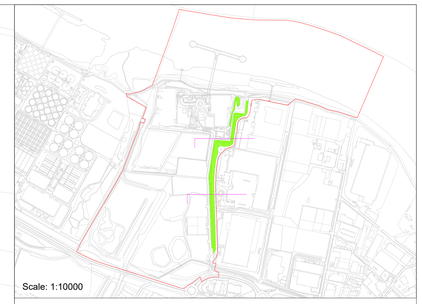

Key:

ORDER LIMITS

Notes:

1. **ALL DIMENSIONS ARE IN METERS UNLESS STATED OTHERWISE.**
2. **NUMBERED WORKS ARE DESCRIBED IN SCHEDULE 1 (AUTHORISED DEVELOPMENT) TO THE DEVELOPMENT CONSENT ORDER**
3. **THE WORKS PLANS SHOULD BE READ ALONGSIDE THE DEVELOPMENT CONSENT ORDER, THE PARAMETERS SET OUT IN THE ENVIRONMENTAL STATEMENT AND A SCHEDULE TO THE DCO AND THE DESIGN PRINCIPLES AND DESIGN CODE.**

LIMITS OF DEVIATION	WORK No.	AUTHORISED DEVELOPMENT
	9	PROTECTIVE WORKS

SEE CONTINUATION ON SHEET 45 OF 46

0 62.5 125 250

Metres

Service Layer Credits: Contains OS data © Crown Copyright and database right 2023

CONTAINS OS DATA © CROWN COPYRIGHT [AND DATABASE RIGHT] [2023].

REVISION	DRAWN	CHECKED	APPROVED	DATE
P05	OG	PZ	AV	19/11/2024
P04	SP	MD	PZ	21/10/2024
P03	DT	MD	PZ	30/08/2024
P02	SP	DS	TA	16/05/2024
P01	SP	DS	TA	20/03/2024

FINAL

DESCRIPTION

CORY

PROJECT TITLE:

CORY DECARBONISATION PROJECT

DRAWING TITLE:

WORKS PLANS
REGULATION 5(2)(j)
APPLICATION DOCUMENT
REFERENCE 2.3
SHEET 46 OF 46

DRAWING STATUS

FOR DEADLINE 1

DRAWN:	CHECKED:	APPROVED:	AUTHORISED:
SP	DS	TA	AV

SCALE @ A0 SIZE:	DATE:	REVISION:
1:1600	November 2024	P05

DRAWING NUMBER:

EN010128-01-XX-DG-PL-0002-P05

DECARBONISATION

10 Dominion Street
Floor 5
Moorgate, London
EC2M 2EF
Contact Tel: 020 7417 5200
Email: enquiries@corygroup.co.uk
corygroup.co.uk