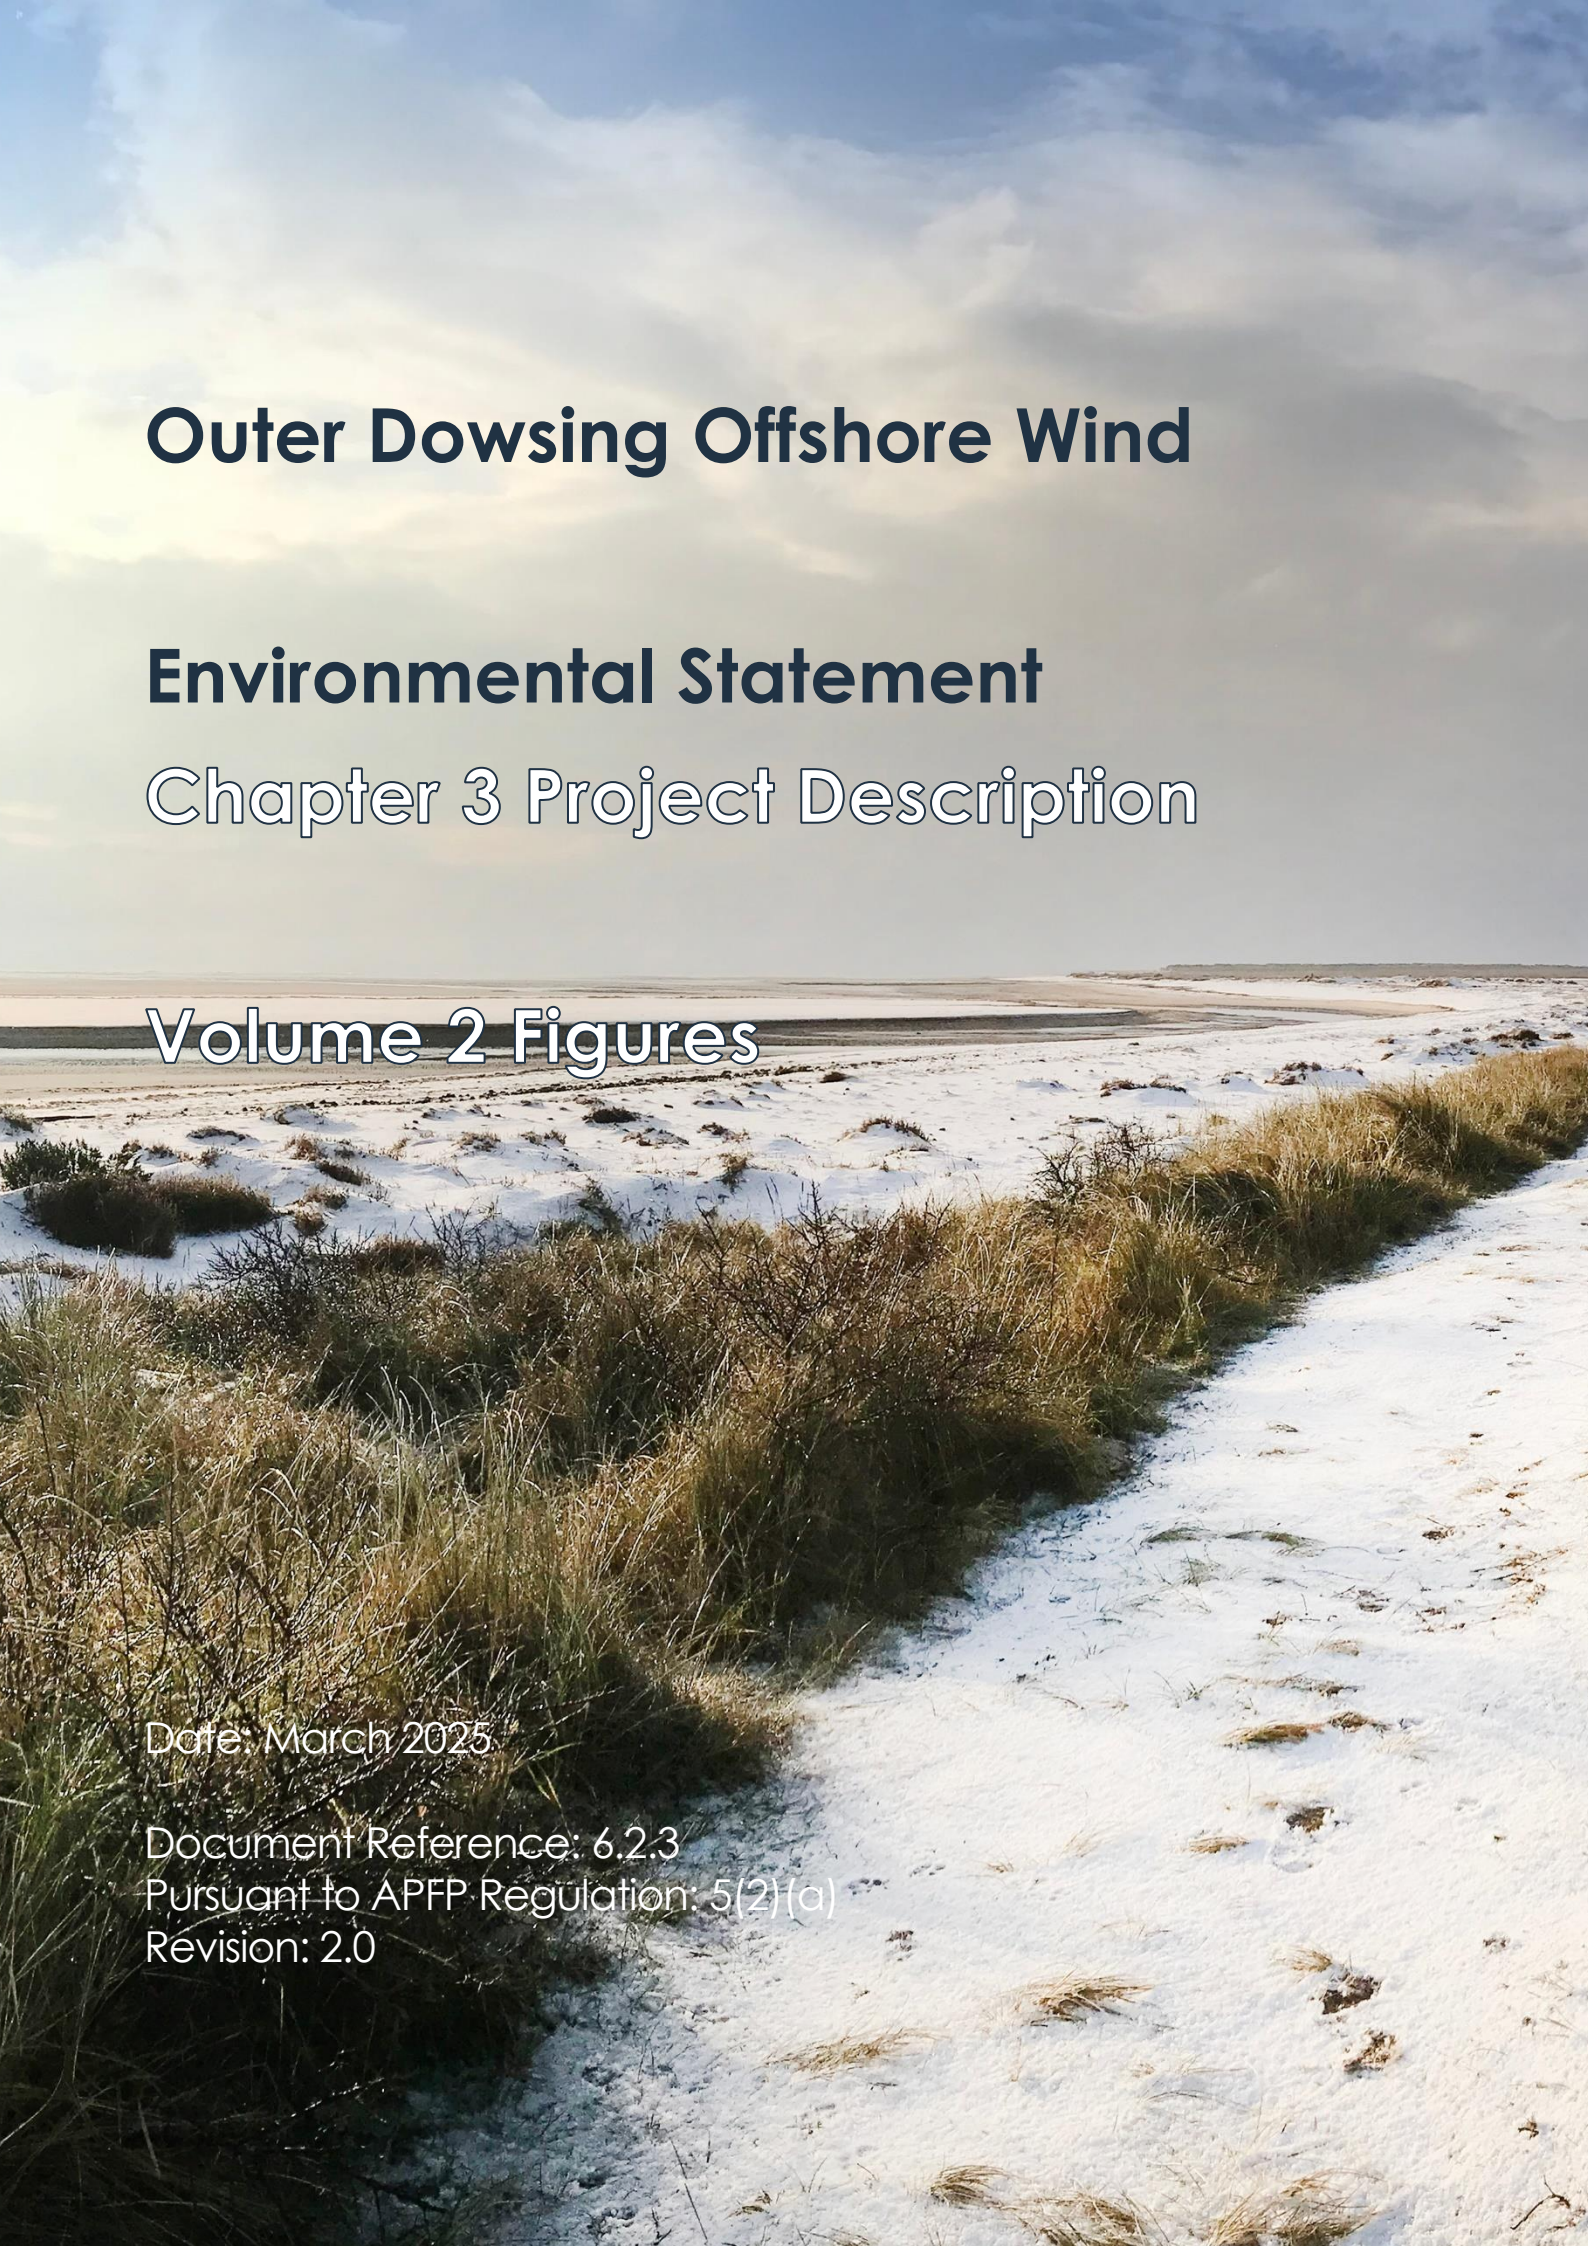


The background image is a photograph of a coastal landscape. In the foreground, there is a sandy path or dune area with patches of dry, yellowish-brown grass and some small, dark shrubs. The path leads towards the right side of the frame. In the middle ground, there is a flat, sandy area that appears to be a beach or a tidal flat, with some scattered vegetation. The horizon is visible in the distance, and the sky is filled with large, white, fluffy clouds, suggesting a bright but slightly overcast day.

Outer Dowsing Offshore Wind

Environmental Statement

Chapter 3 Project Description

Volume 2 Figures

Date: March 2025

Document Reference: 6.2.3

Pursuant to APFP Regulation: 5(2)(a)

Revision: 2.0

Company:		Outer Dowsing Offshore Wind		Asset:		Whole Asset	
Project:		Whole Wind Farm		Sub Project/Package:		Whole Asset	
Document Title or Description:		Chapter 1.3 Project Description					
Internal Document Number:		PP1-ODOW-DEV-CS-FIG-0003_02		3 rd Party Doc No (If applicable):		N/A	
Rev No.	Date	Status / Reason for Issue	Author	Checked by	Reviewed by		Approved by
Rev 1.0	March 2024	For DCO Application	ODOW	ODOW	Shepherd and Wedderburn		ODOW
Rev 2.0	March 2025	Examination ES Update	SLR	ODOW	Shepherd & Wedderburn		ODOW


Change Log

Updates to reflect, where relevant: clarifications to date in Examination; correcting errata; additional commitments made through Examination; and changes to status of or addition of cumulative projects.

- Figure 3.1 has been updated to reflect refinements made during examination to the onshore Project Order Limits, and the inclusion of the Offshore Restricted Build Area and removal of the Northern Export Cable Corridor route offshore.
- Figure 3.2 has been updated to reflect the inclusion of the Offshore Restricted Build Area and removal of the Northern Export Cable Corridor route offshore.
- Figure 3.3 has been updated to reflect refinements made during examination to the onshore Project Order Limits.
- Figure 3.4 has been updated to reflect refinements made during examination to the onshore Project Order Limits.


Table of Figures

- Figure 3.1 Offshore and Onshore Order Limits (document reference 6.2.3.1)
- Figure 3.2 Offshore Order Limits (document reference 6.2.3.2)
- Figure 3.3 Onshore Order Limits and Assessment Segments (document reference 6.2.3.3)
- Figure 3.4 Indicative Onshore Infrastructure (Detailed) Basis of Assessment (document reference 6.2.3.4)

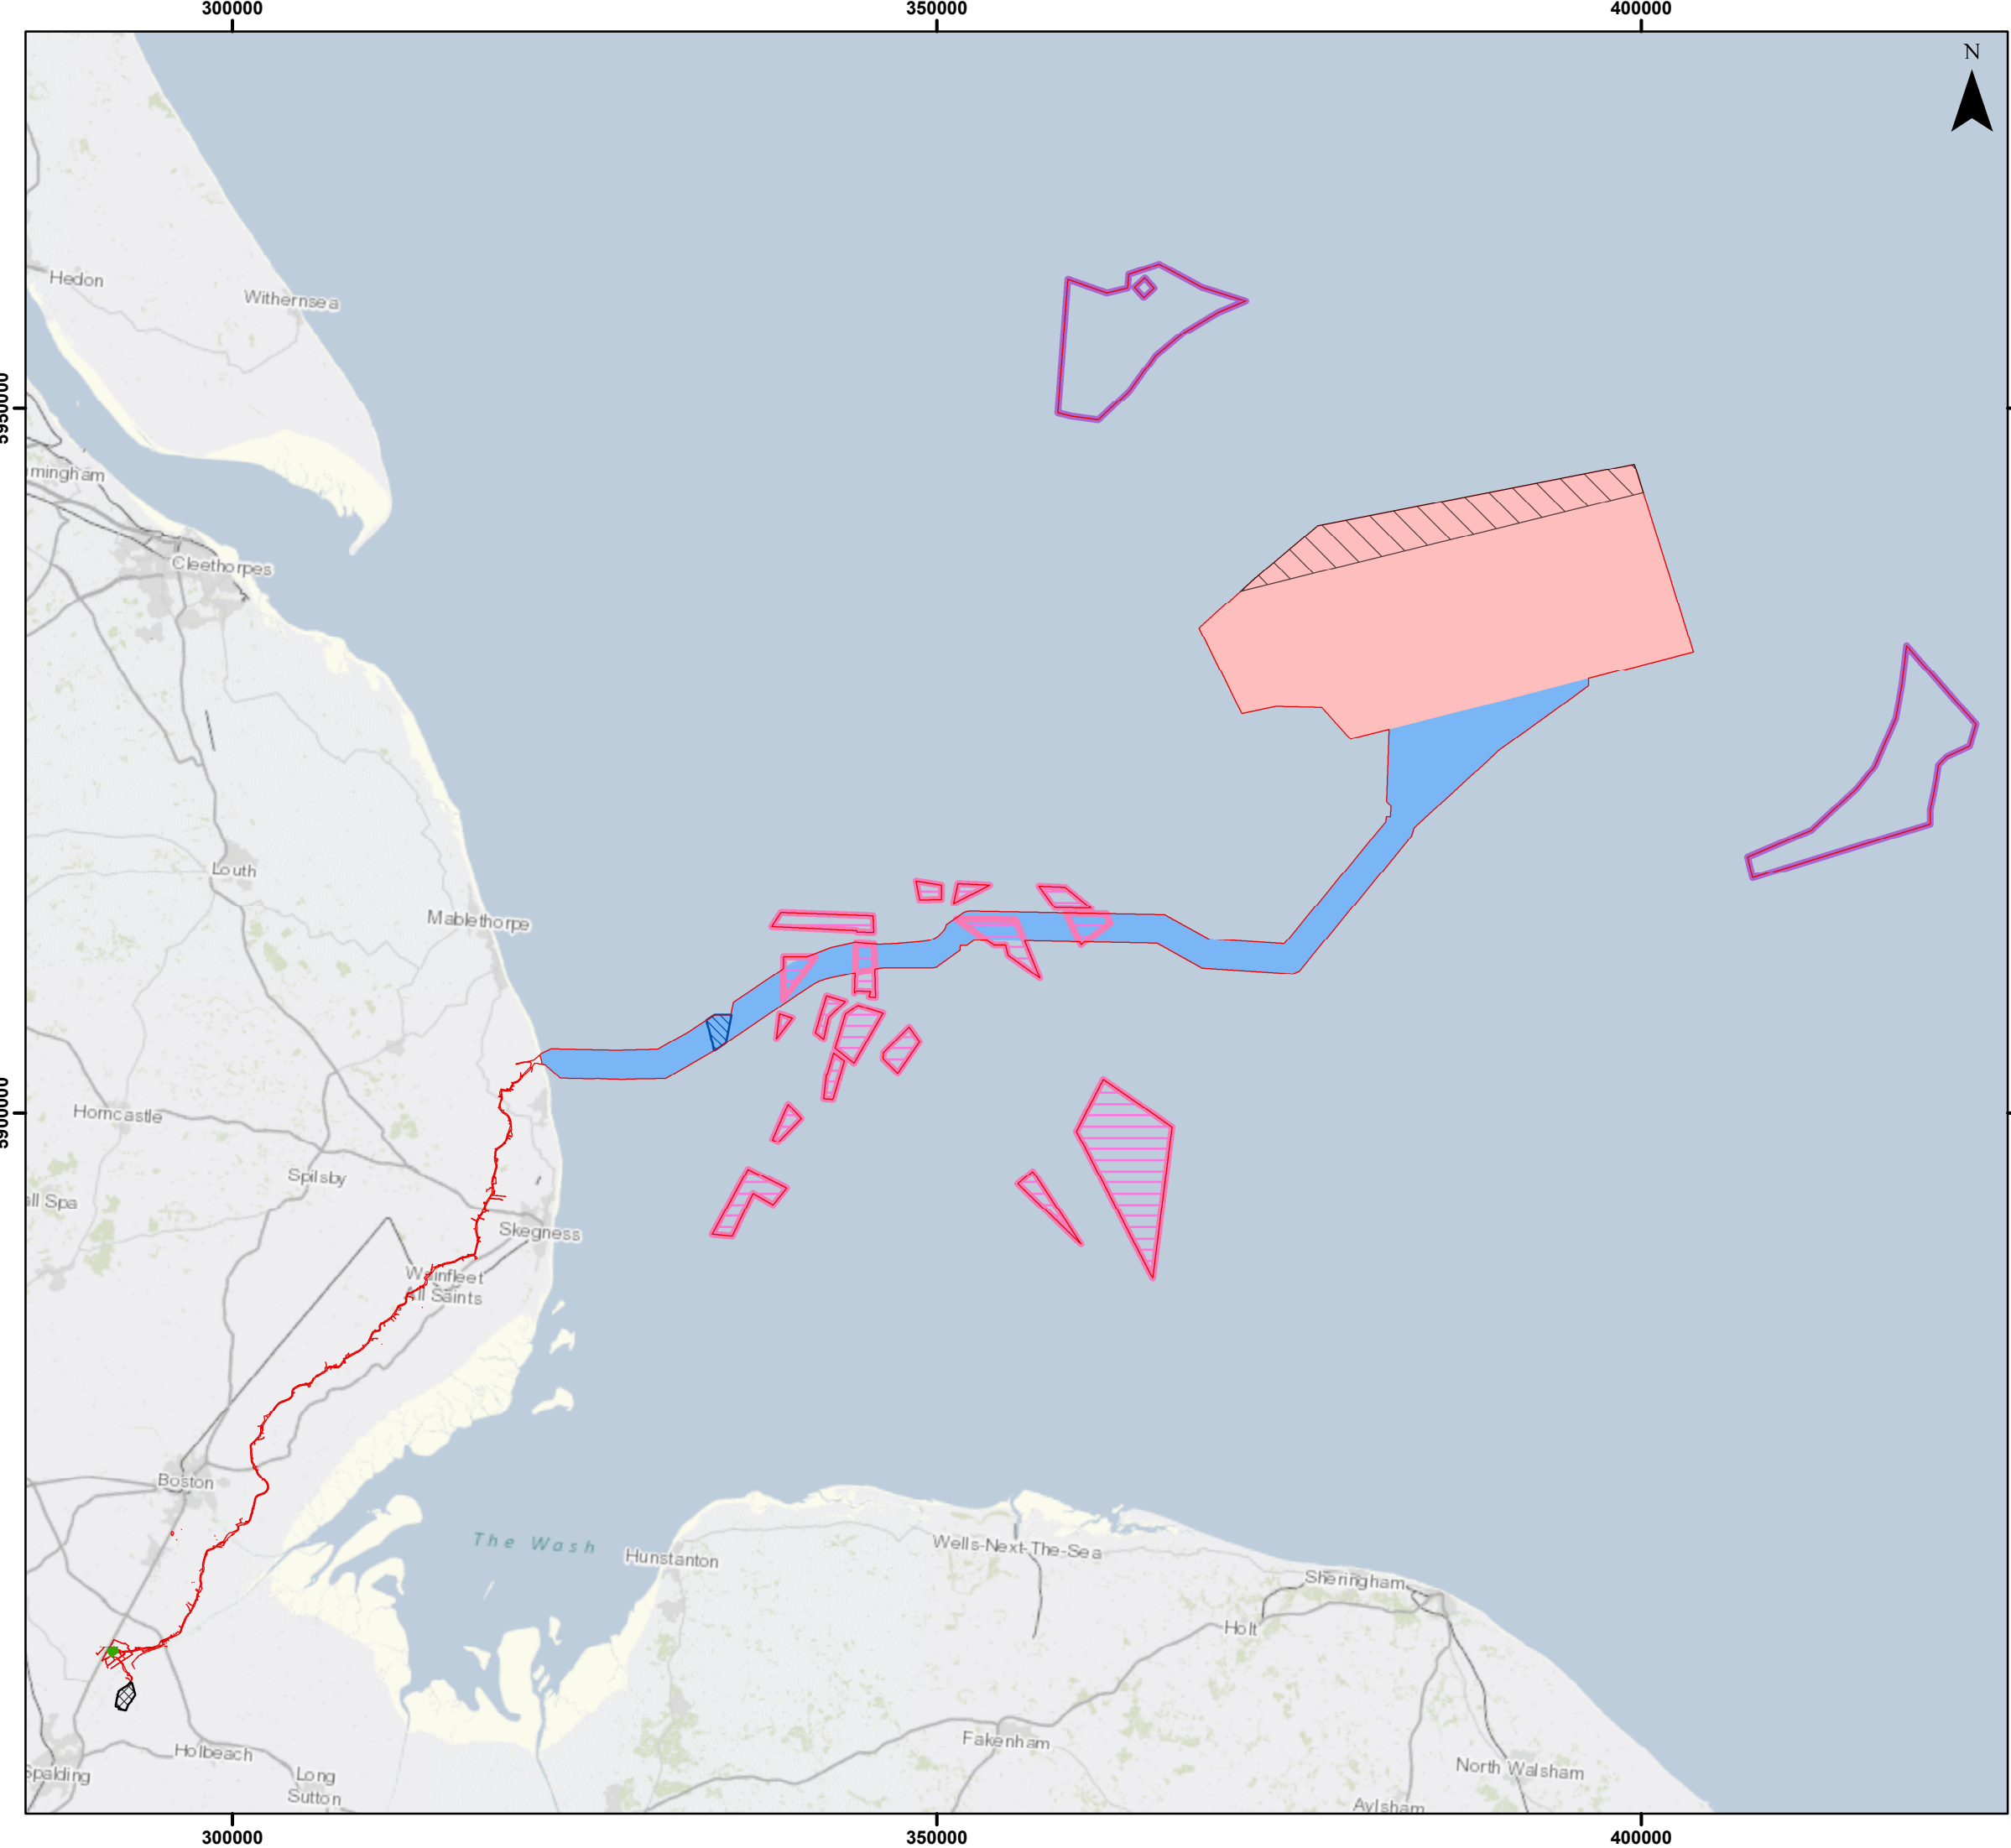

Legend

- Offshore and Onshore Order Limits
- Array Area
- Offshore Restricted Build Area
- Offshore Export Cable Corridor
- ORCP Area
- Artificial Nesting Structure Area
- Biogenic Reef Restoration Area
- Onshore Substation (OnSS) Footprint
- Connection Area

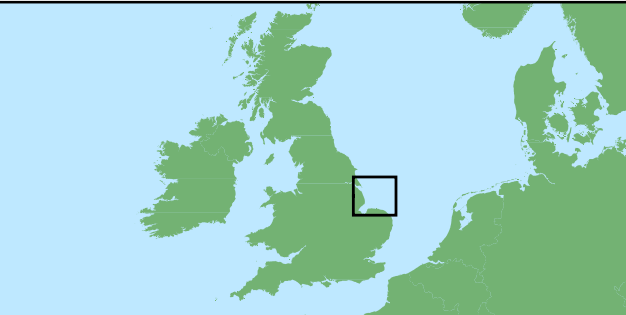

Coordinate System: WGS 1984 UTM Zone 31N
0 10 20 km
Scale: 1:450,000 A3 Page Size


Environmental Statement Version 2 Deadline 5

Offshore and Onshore Order Limits

Figure 3.1




Document Path: Z:\GIS\GIS - Projects\0152 Outer Dowsing ELA\GIS\Figures\Deadline 5\Project Description\ODOW_0152_Fig3.1 Offshore Onshore Order Limits v2.mxd

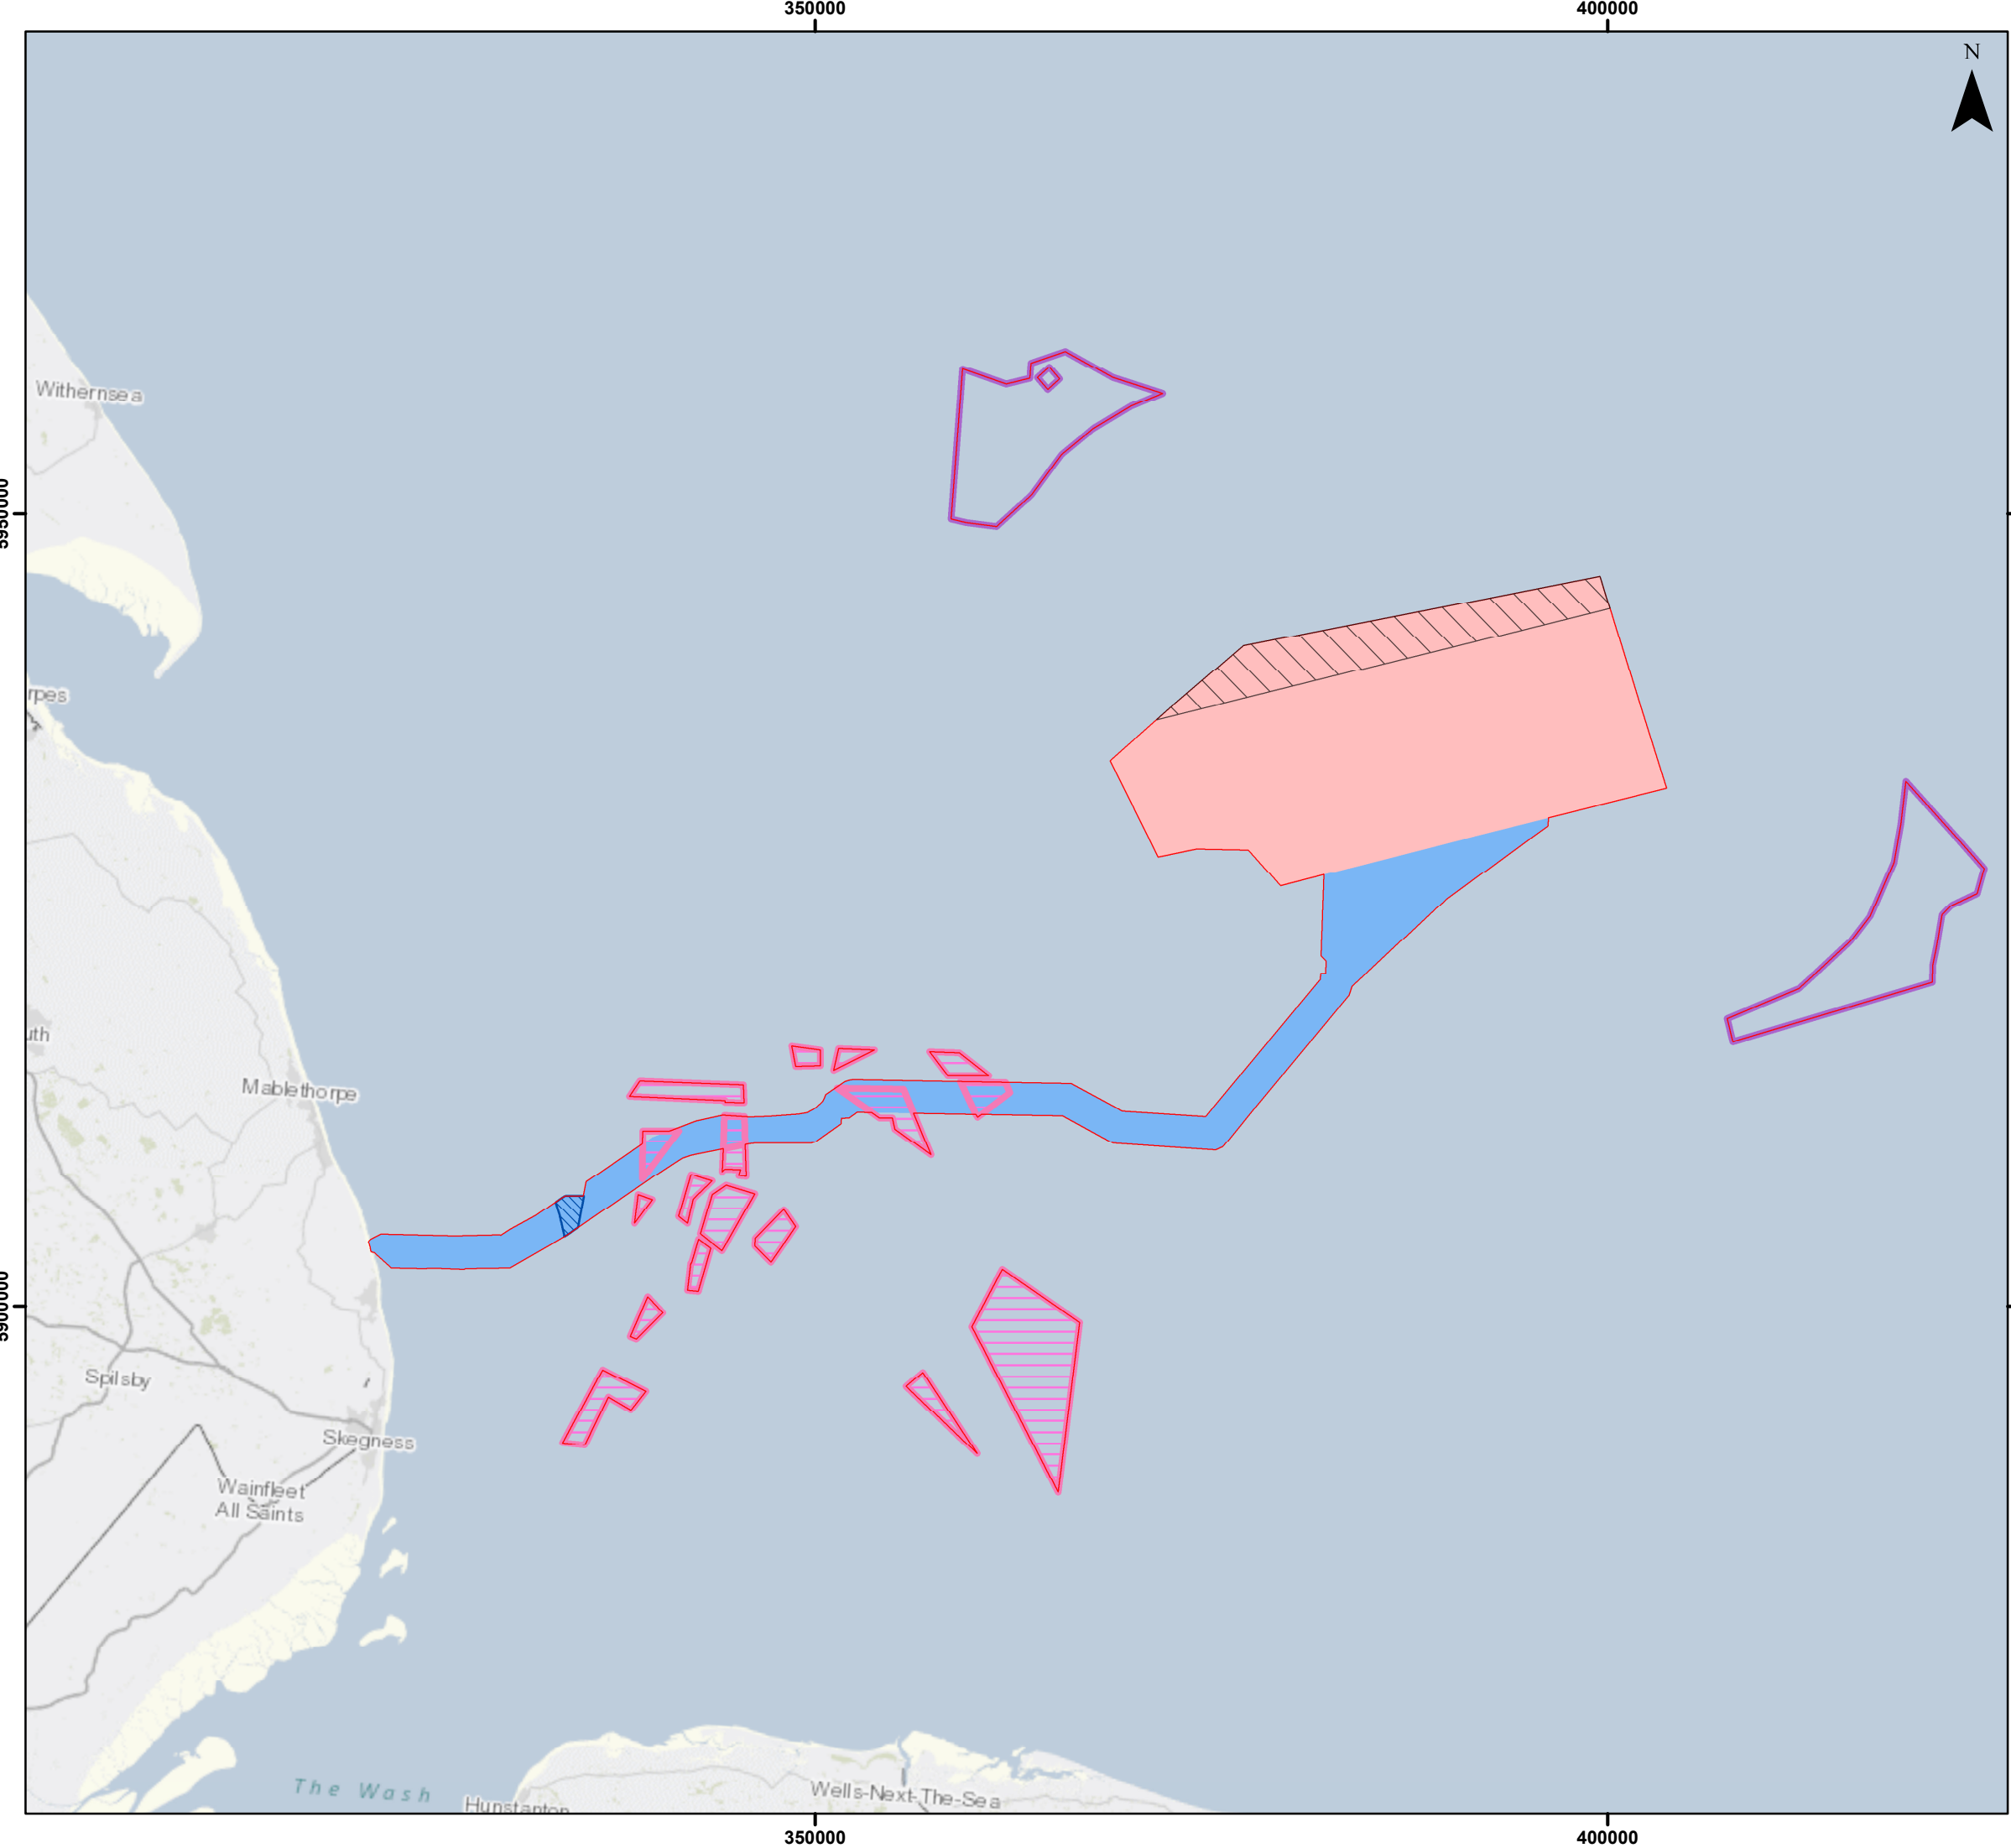

Legend

- Offshore Order Limits
- Array Area
- Offshore Restricted Build Area
- Offshore Export Cable Corridor
- ORCP Area
- Artificial Nesting Structure Area
- Biogenic Reef Restoration Area

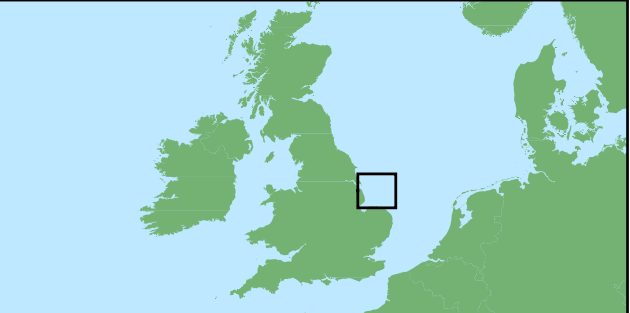

Coordinate System: WGS 1984 UTM Zone 31N
0 10 20 km
Scale: 1:400,000 A3 Page Size

Environmental Statement Version 2 Deadline 5

Offshore Order Limits

Figure 3.2





Legend

- Order Limits
- Onshore Segment Break
- Onshore Substation (OnSS) Footprint
- Landfall Trenchless Works Area
- Transition Joint Bay Area
- Connection Area

Coordinate System: British National Grid

0 5 10 km

Scale: 1:200,000

A3 Page Size

Environmental Statement Version 2 Examination Update


Onshore Order Limits and Assessment Segments

Figure 3.3.1

Date: 17/02/2025
Produced By: JRS
Revision: 2.0

© Crown copyright [and database rights] (2024)
0100031673

Document Path: \\gis1\as\GIS Projects \1\Projects\05356 - Gole Consultants Ltd\00012 GTR4 Outer Dowsing Tech\GIS\Drawings\Wking\2024 05 SS\1\DS1-Project Description\05356 00012 1279 0 Order Limits Overview.mxd

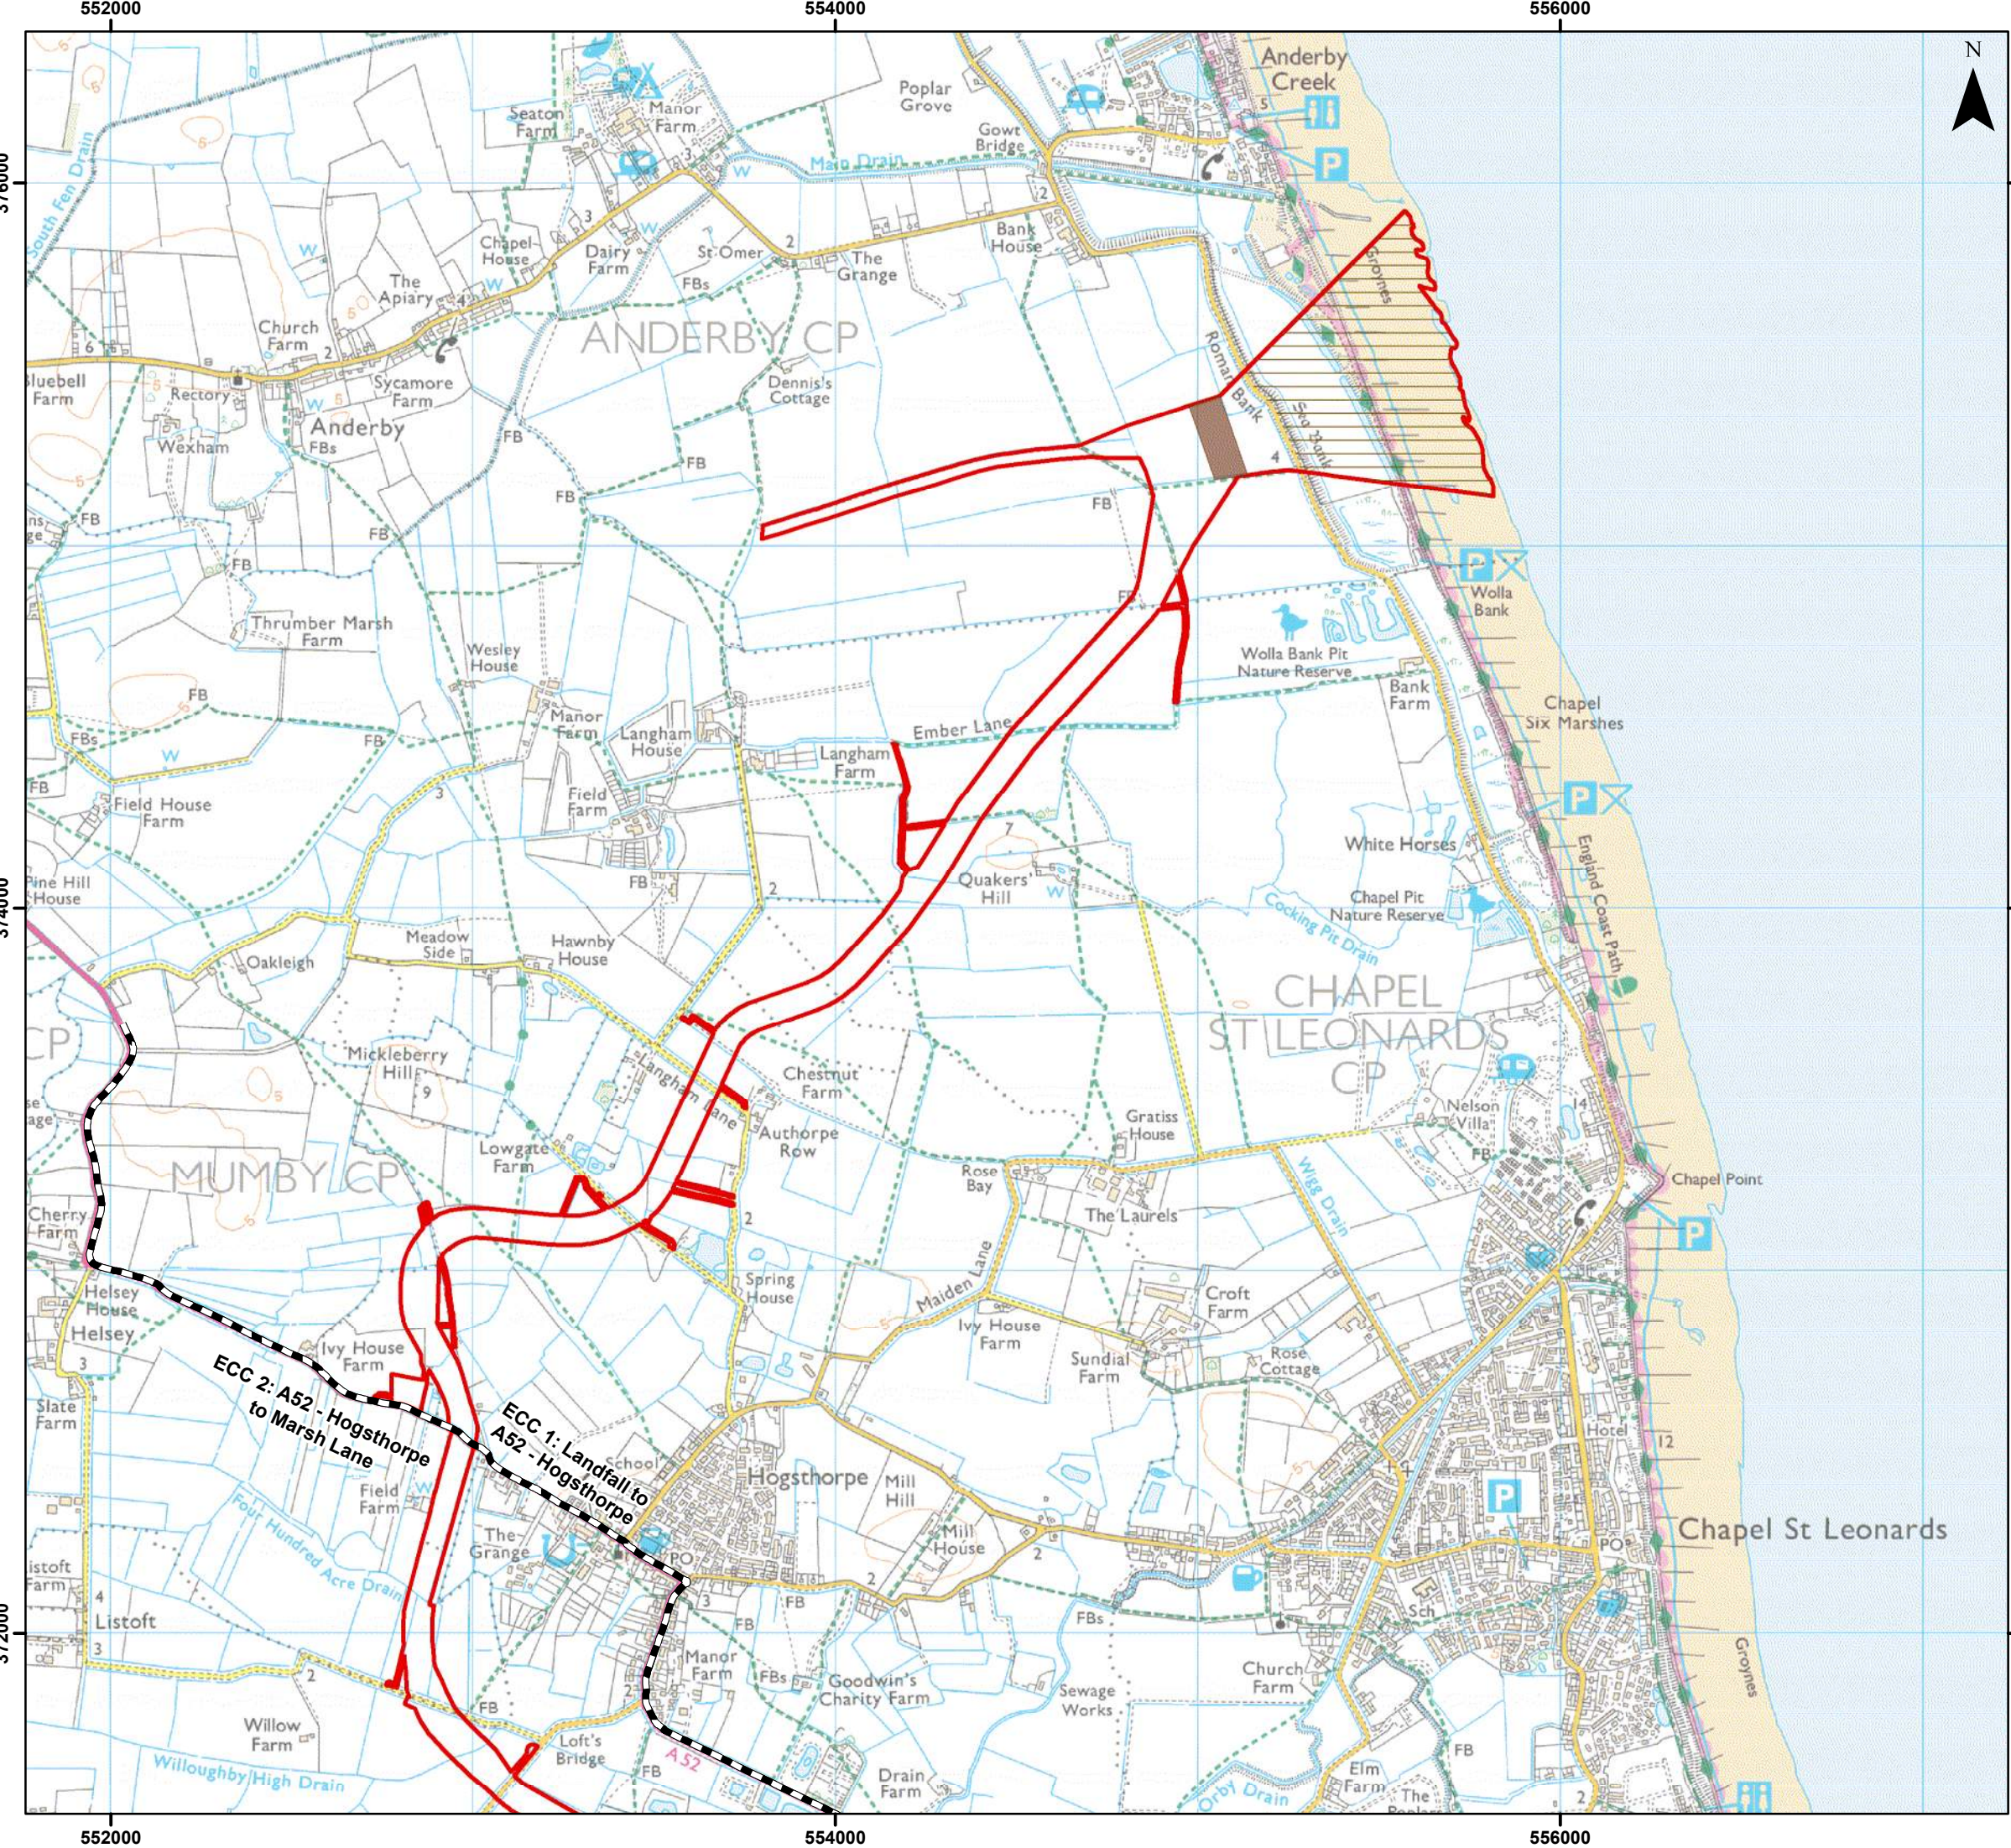

Legend

-  Order Limits
-  Onshore Segment Break
-  Landfall Trenchless Works Area
-  Transition Joint Bay Area



Coordinate System: British National Grid



Scale: 1:17,500 A3 Page Size

Environmental Statement Version 2 Examination Update

Onshore Order Limits and Assessment Segments
ECC 1 - Landfall to A52 - Hogsthorpe


Figure 3.3.2



Date: 17/02/2025
Produced By: JRS
Revision: 2.0



© Crown copyright [and
database rights] (2024)
0100031673

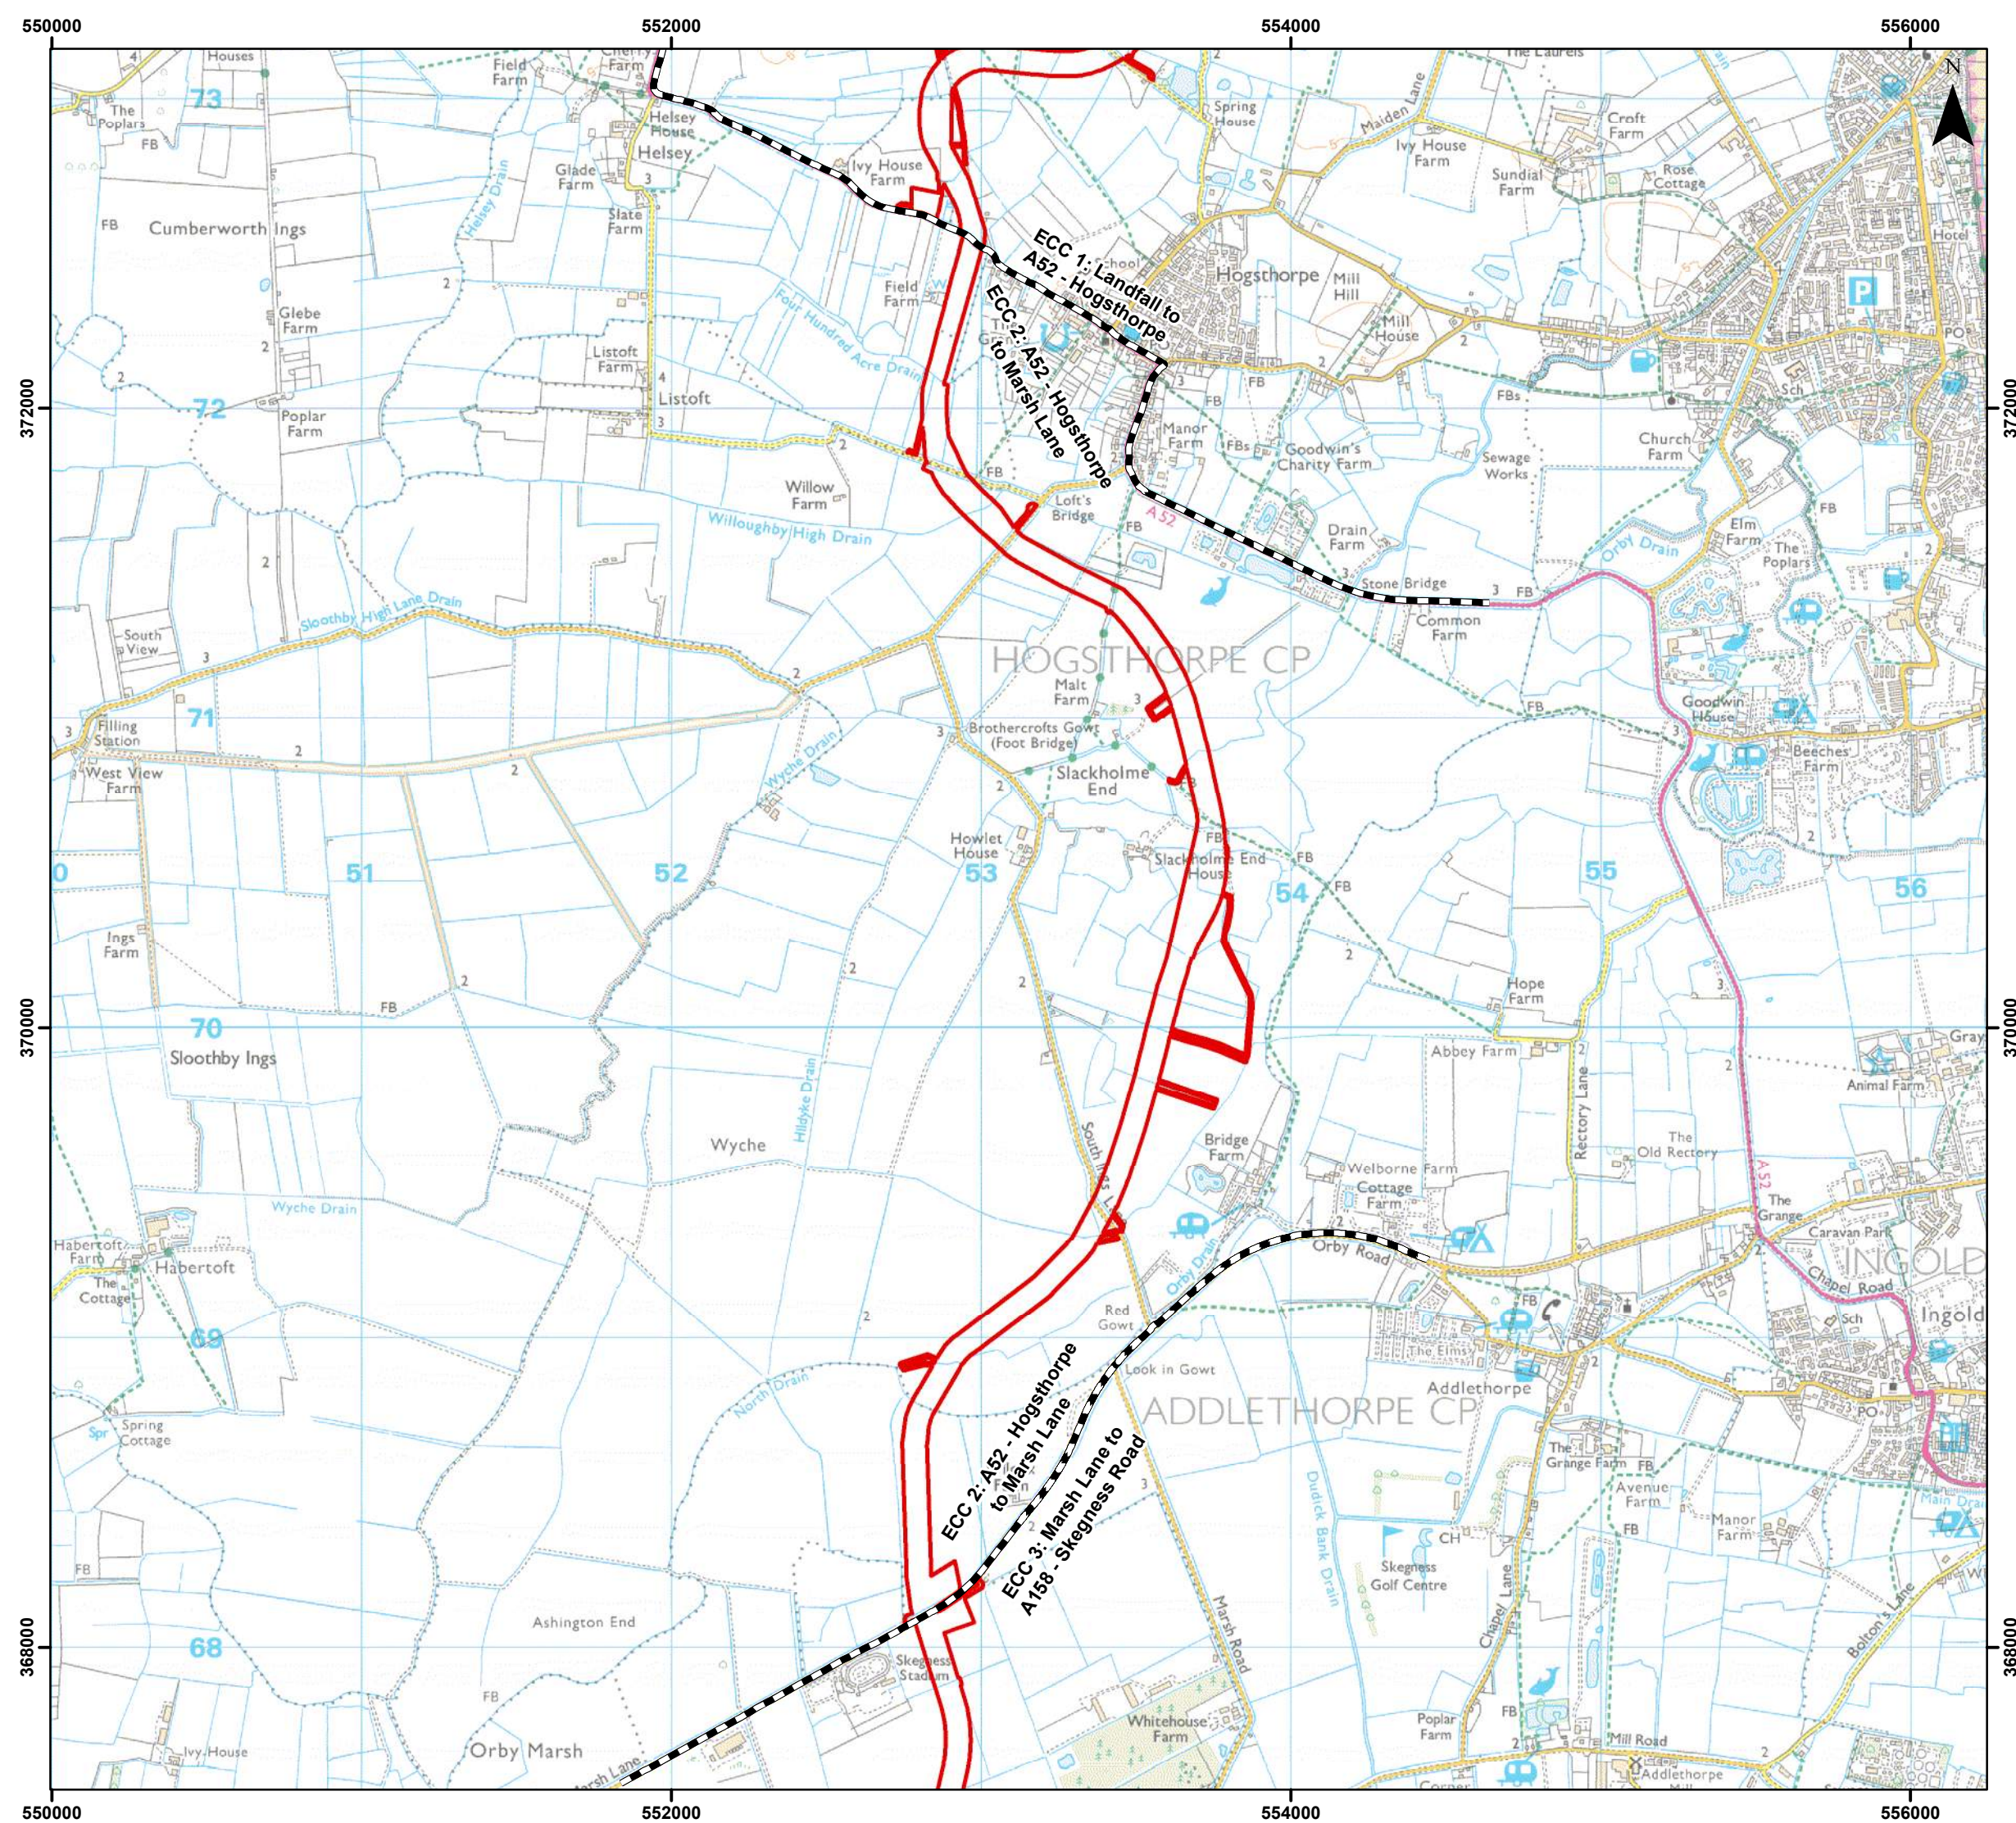

Legend

- Order Limits
- Onshore Segment Break

Coordinate System: British National Grid

0 0.5 1 km

Scale: 1:20,000

A3 Page Size

Environmental Statement Version 2 Examination Update


Onshore Order Limits and Assessment Segments
ECC 2 - A52 - Hogsthorpe to Marsh Lane

Figure 3.3.3

Date: 17/02/2025
Produced By: JRS
Revision: 2.0


© Crown copyright (and database rights) (2024)
0100031673

Document Path: \\gis1\as\GIS\Projects_1\Project\05356 - Gobe Consultants Ltd\0012 GTR\ Outer Dowing\Tech\GIS\DWg\W\img\2024_05_S51\DS1\Project_Description\05356_00012_1280_0 ECC Sections Overview.mxd

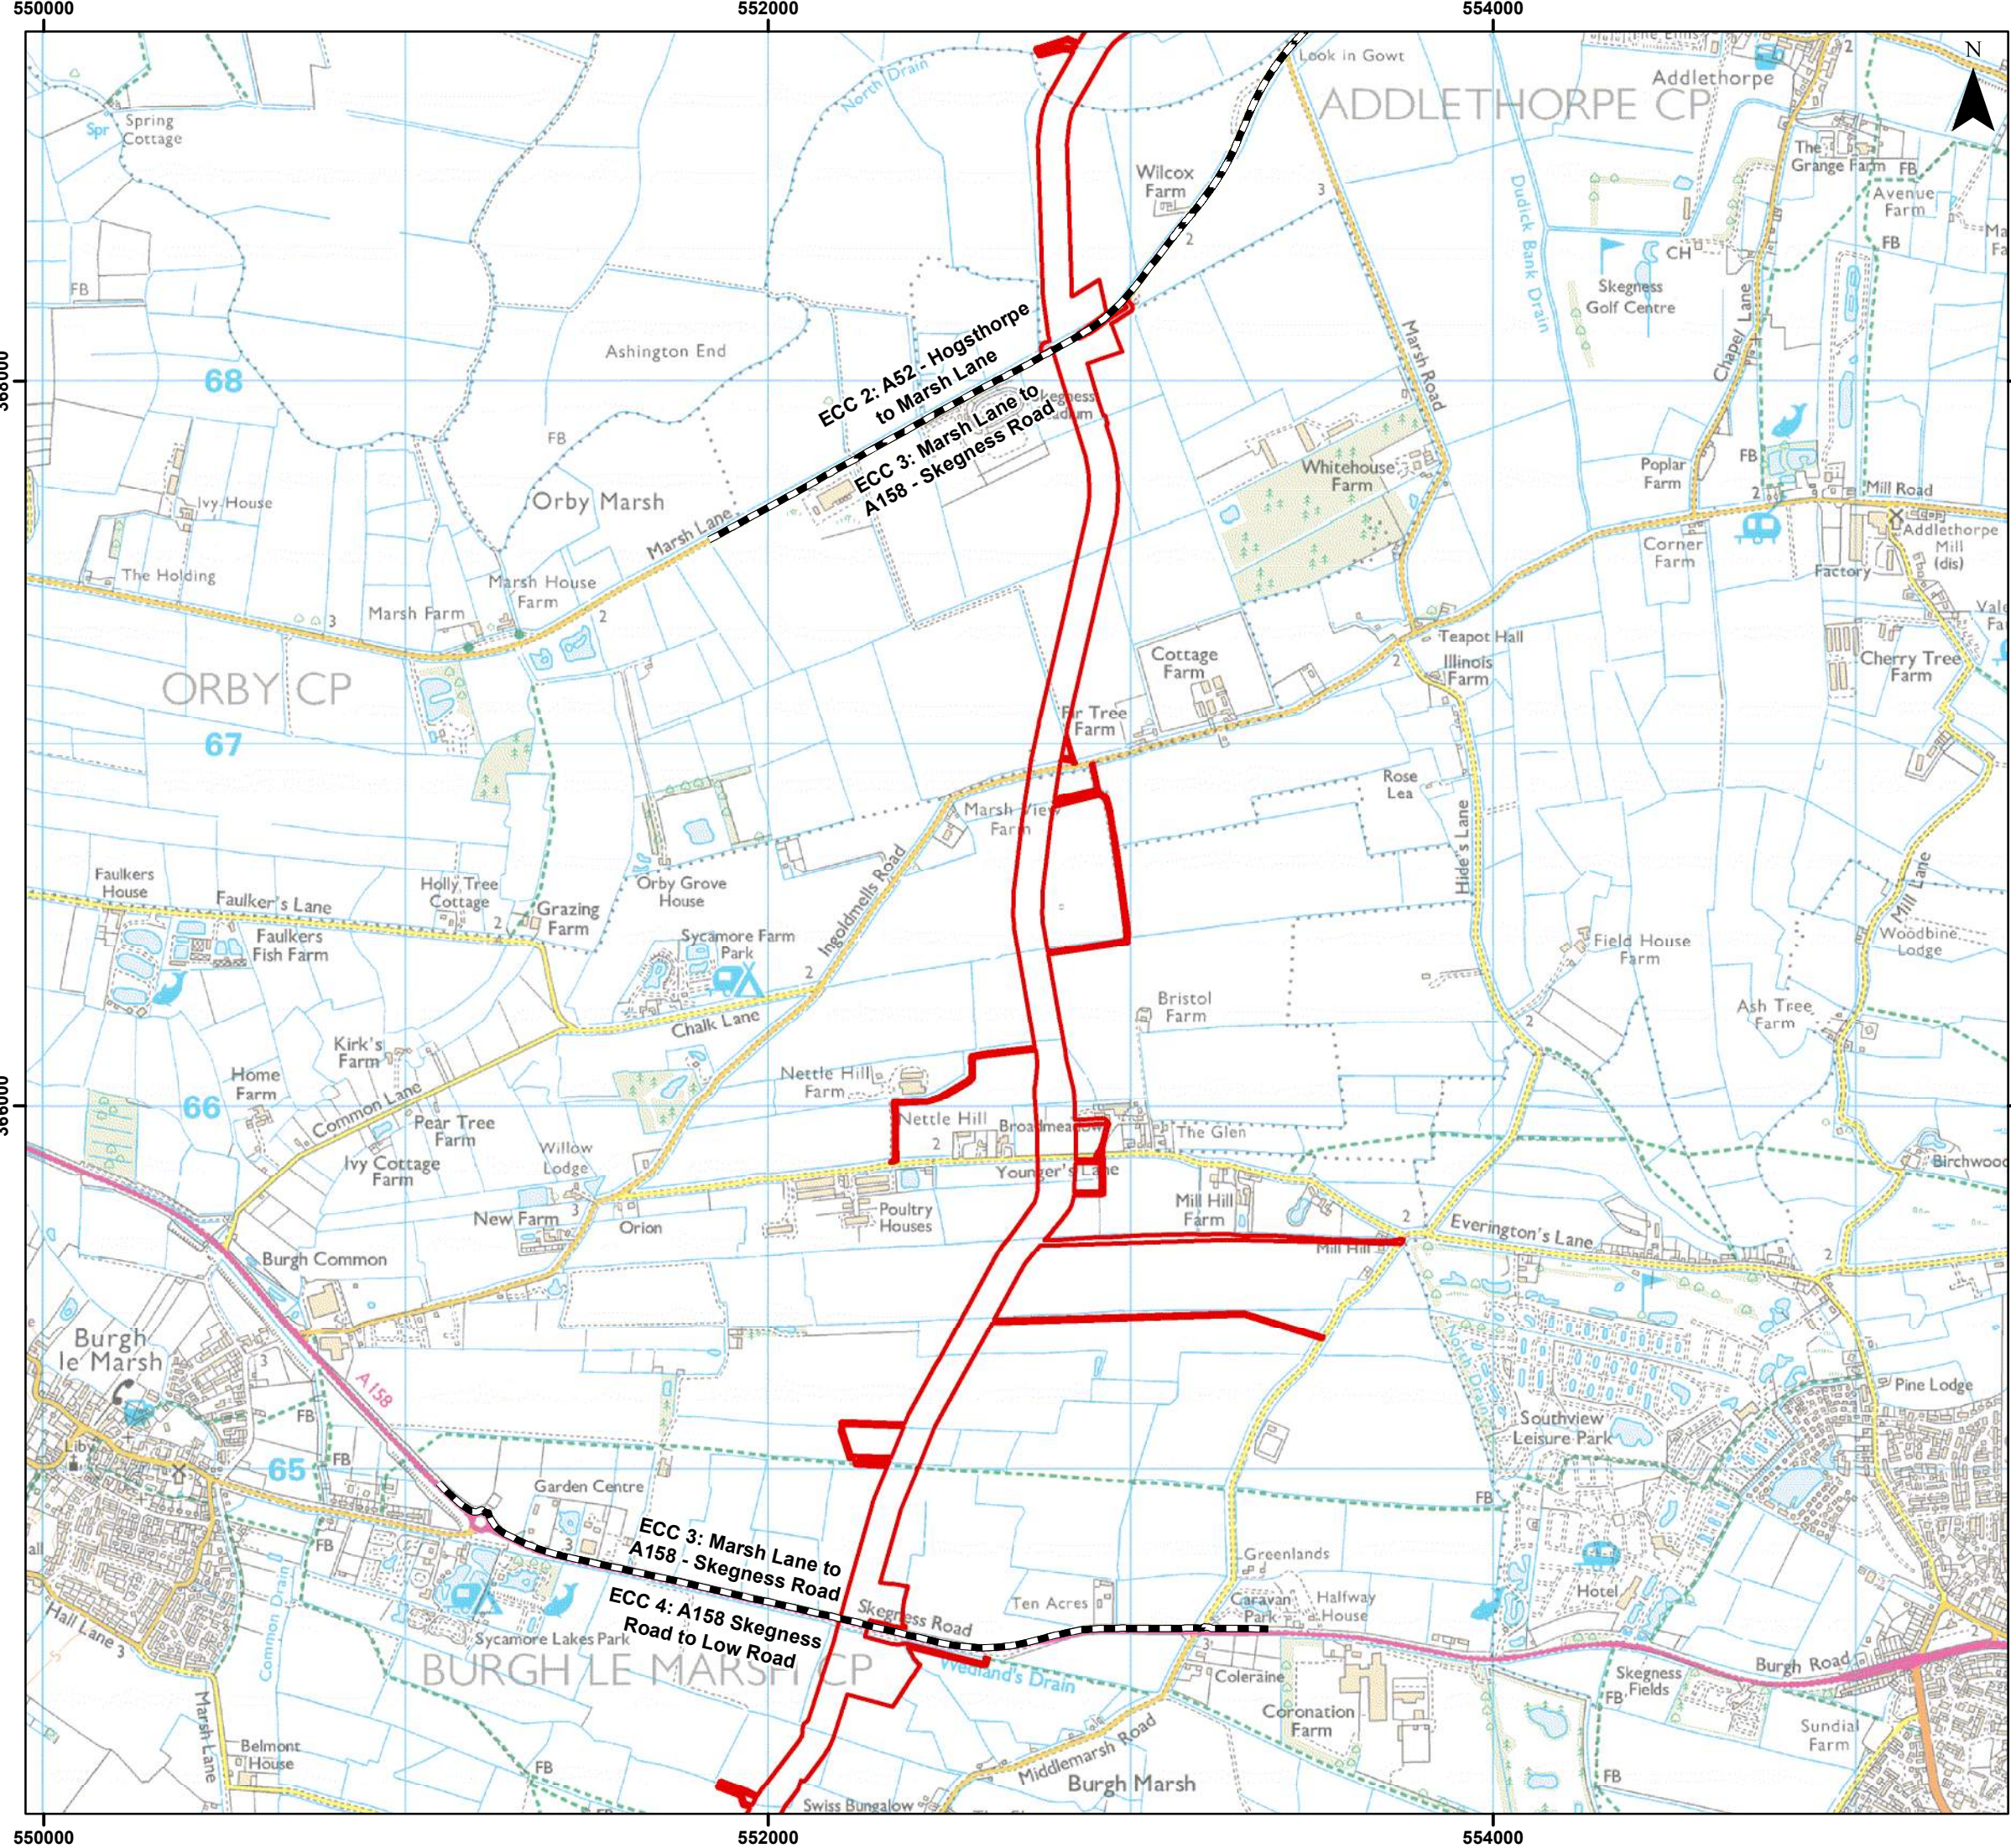

Legend

- Order Limits
- Onshore Segment Break

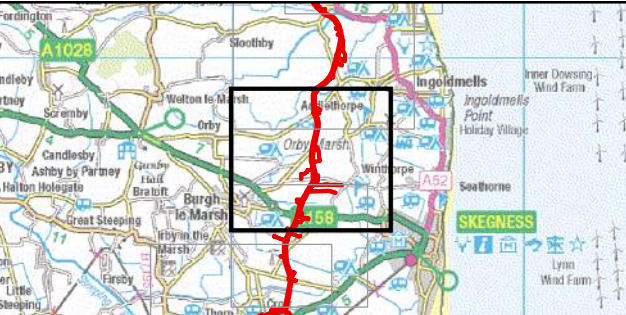

Coordinate System: British National Grid

0 0.5 1 km

Scale: 1:17,500


A3 Page Size

Environmental Statement Version 2 Examination Update

Onshore Order Limits and Assessment Segments
ECC 3 - Marsh Lane to A158 - Skegness Road


Figure 3.3.4



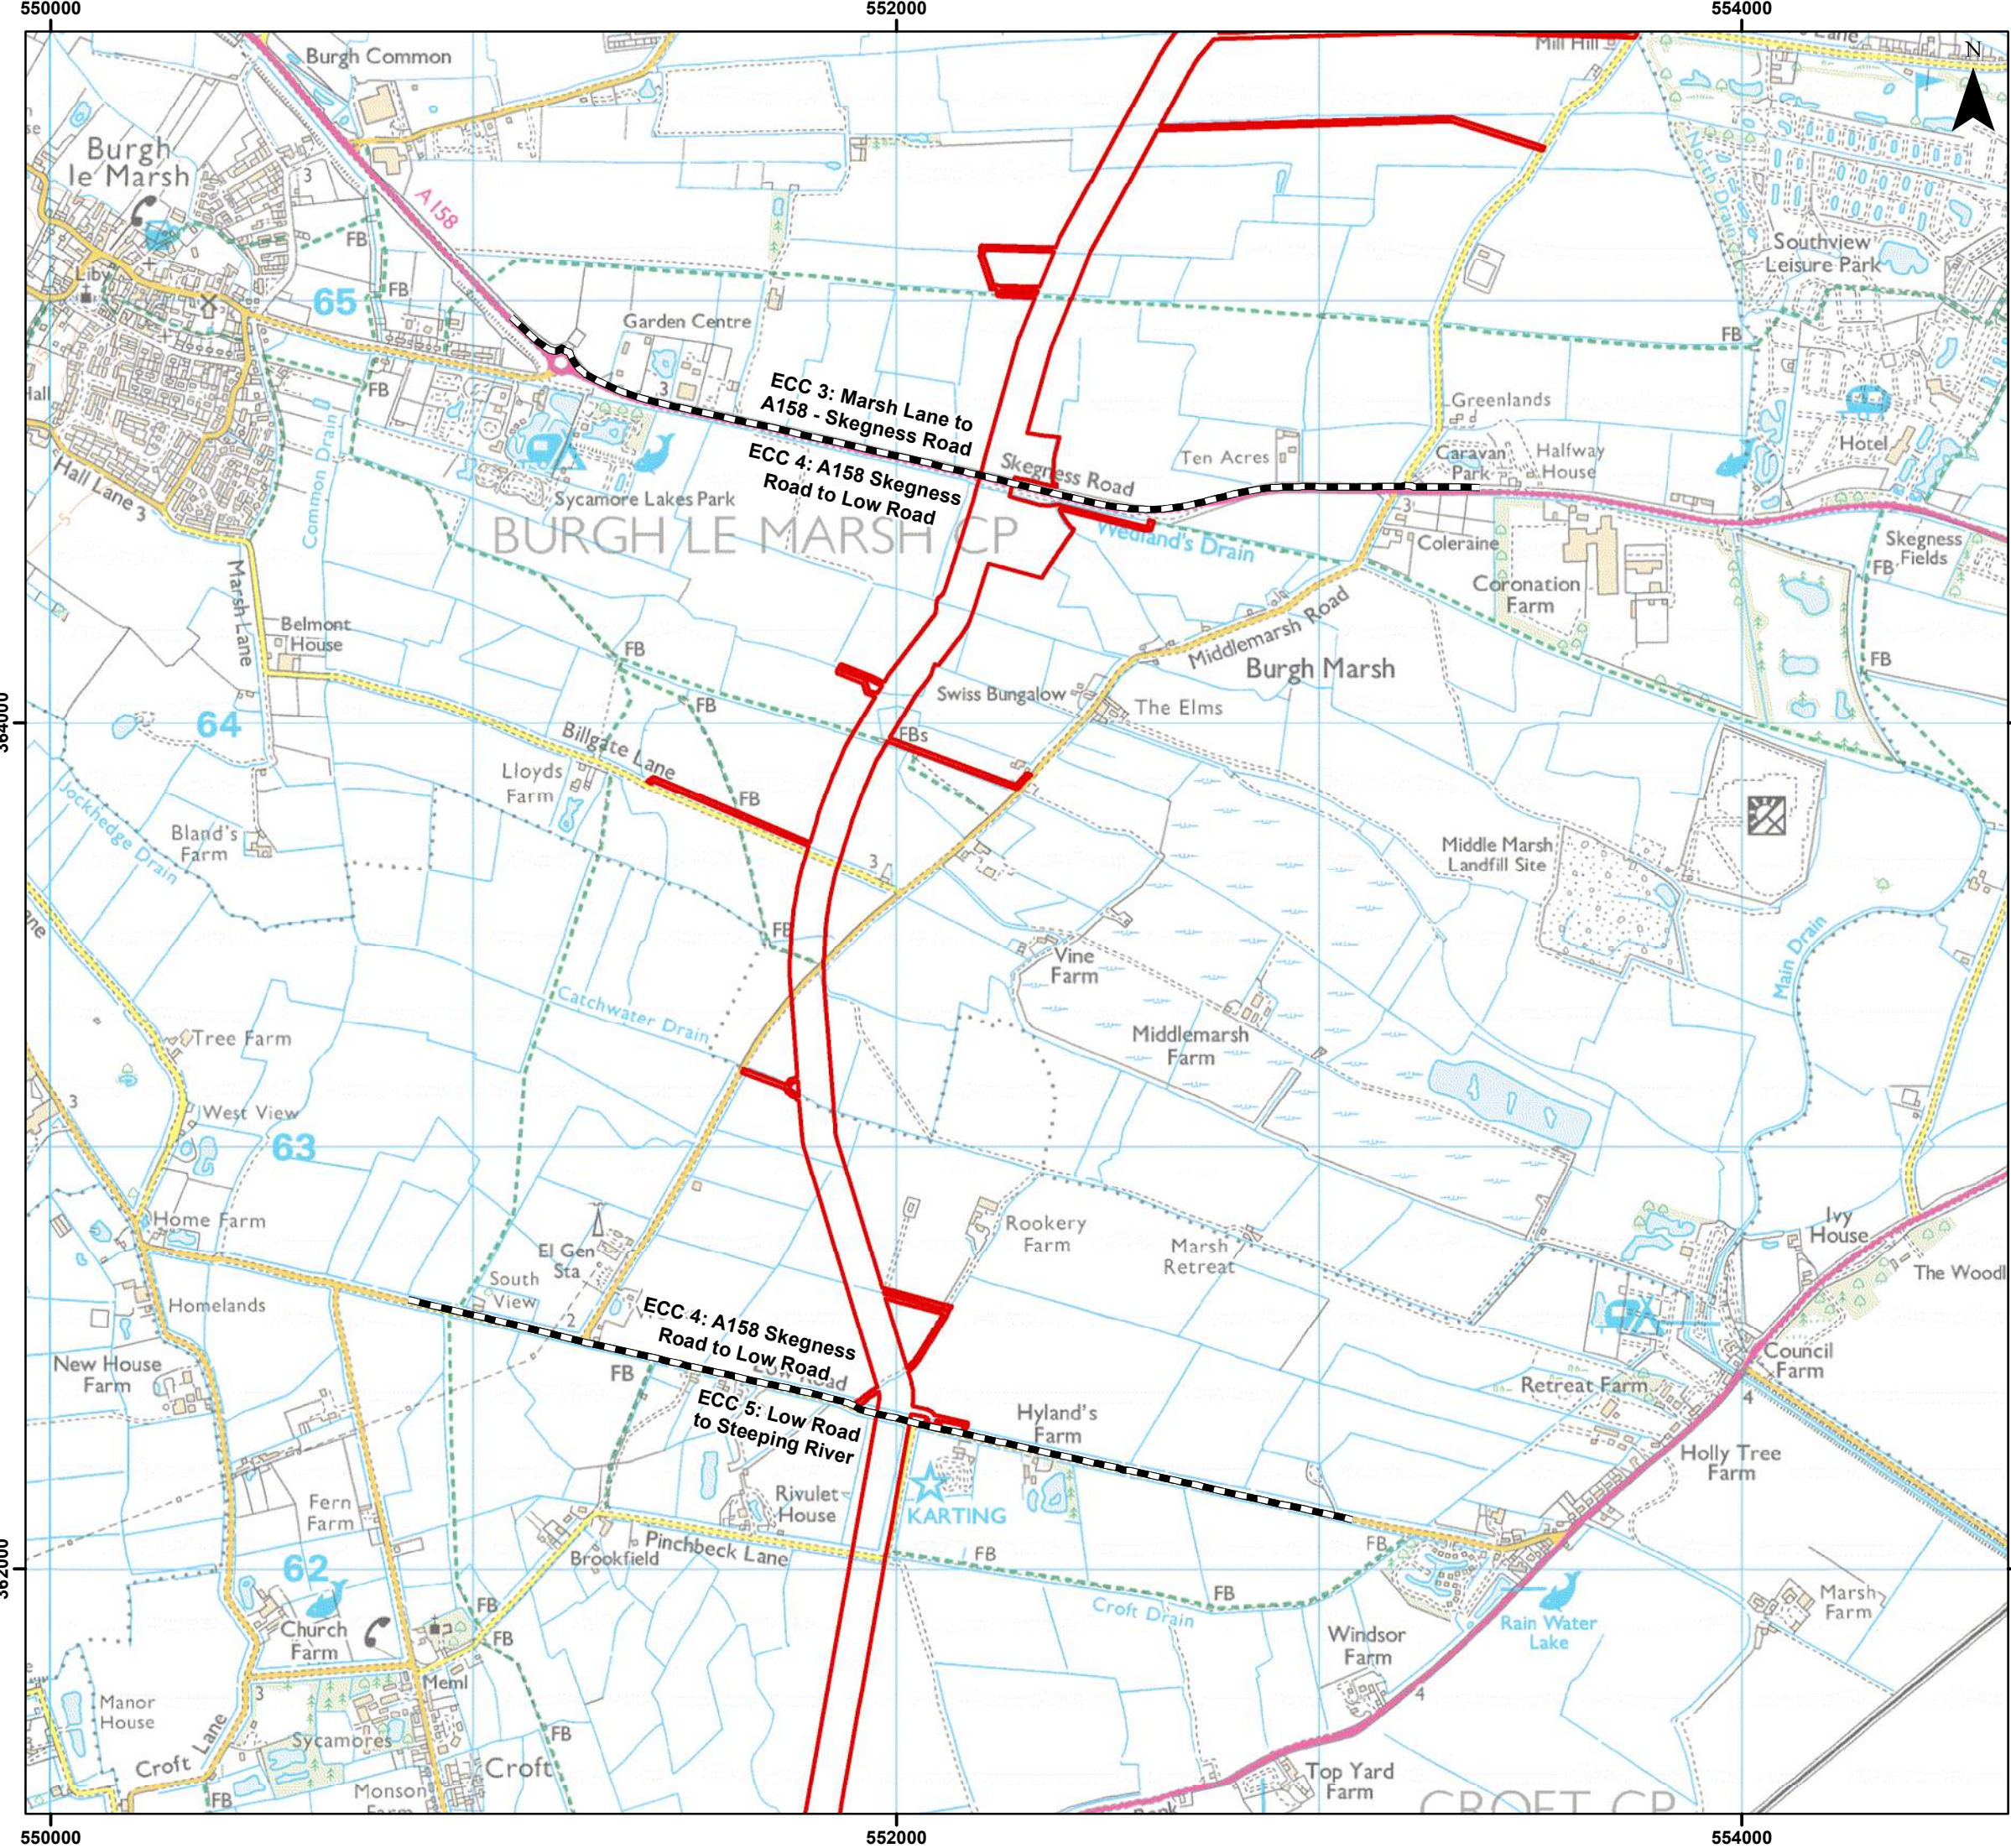


Legend

-  Order Limits
-  Onshore Segment Break

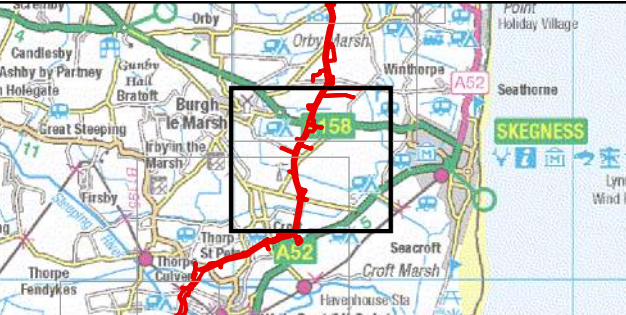

Coordinate System: British National Grid

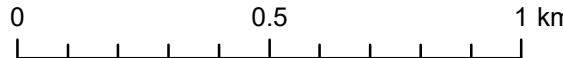

Scale: 1:15,000

A3 Page Size

Environmental Statement Version 2 Examination Update

Onshore Order Limits and Assessment Segments
ECC 4 - A158 - Skegness Road to Low Road


Figure 3.3.5



Date: 17/02/2025
Produced By: JRS
Revision: 2.0




© Crown copyright [and
database rights] (2024)
0100031673

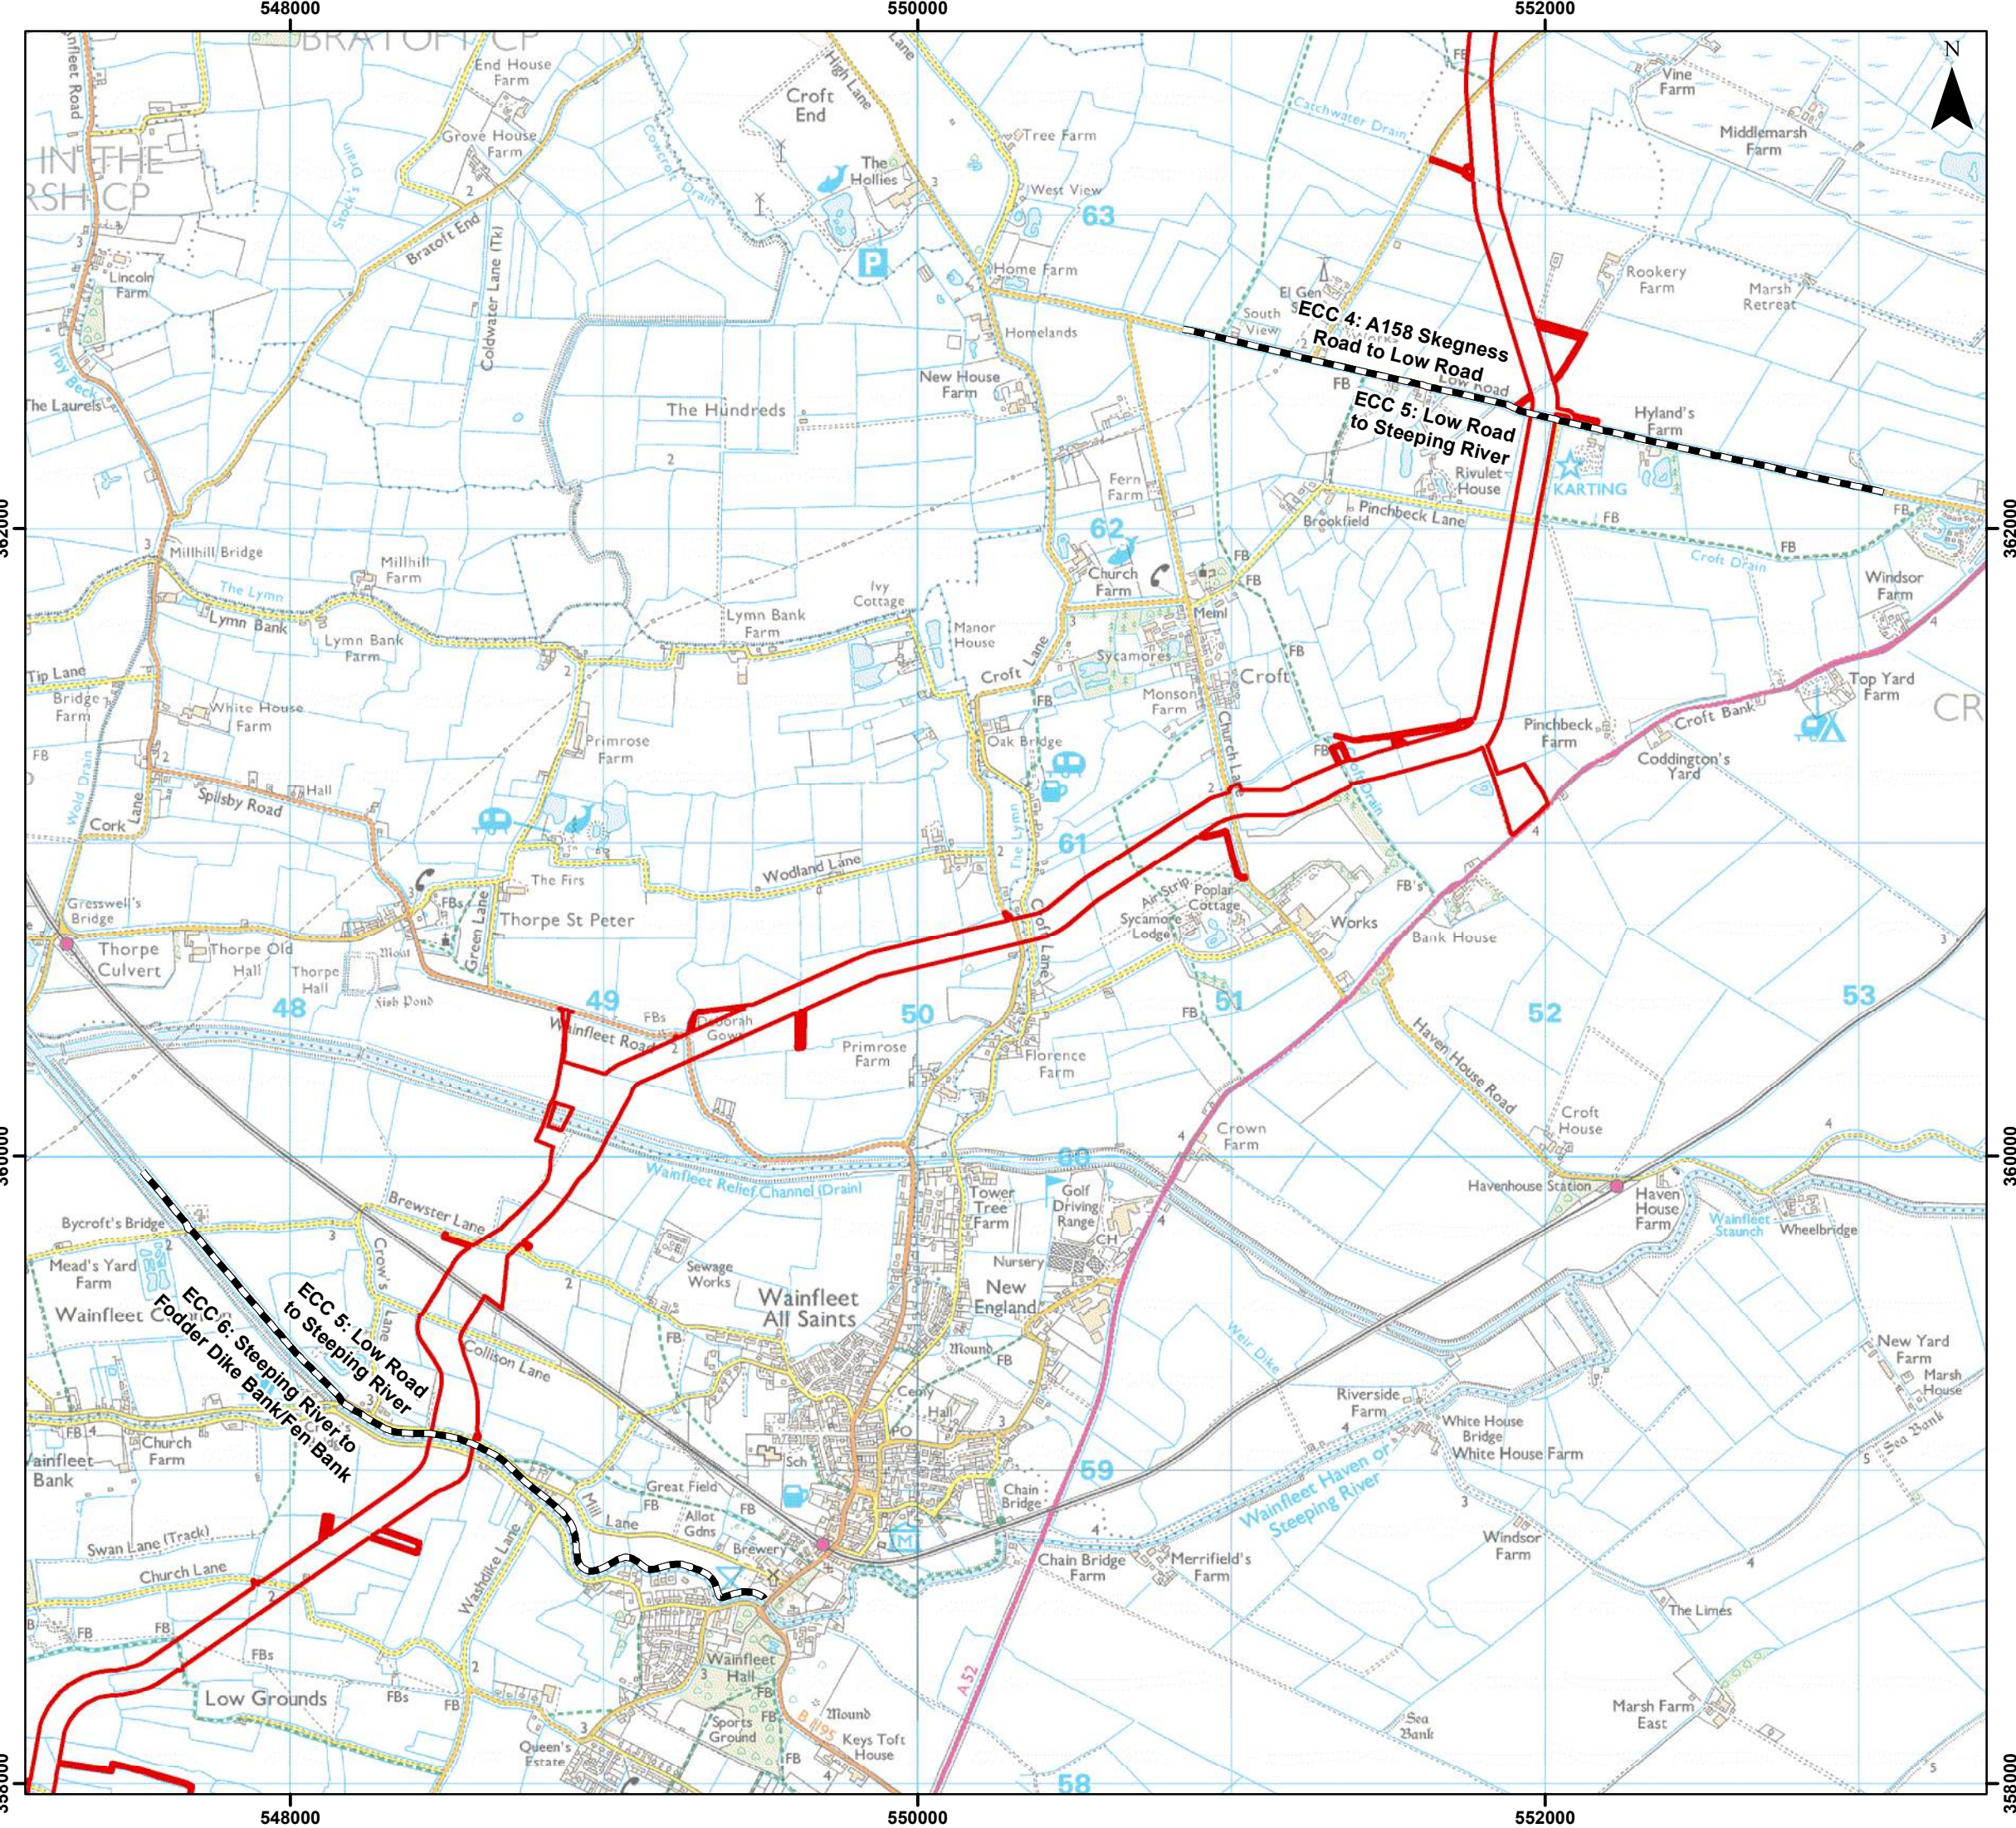

Legend

- Order Limits
- Onshore Segment Break

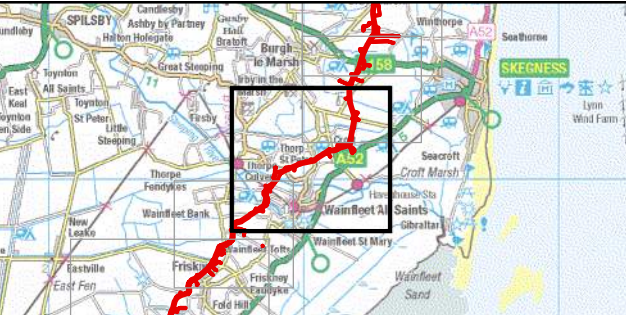

Coordinate System: British National Grid

0 0.5 1 km

Scale: 1:20,000


A3 Page Size

Environmental Statement Version 2 Examination Update

Onshore Order Limits and Assessment Segments
ECC 5 - Low Road to Steeping River

Figure 3.3.6



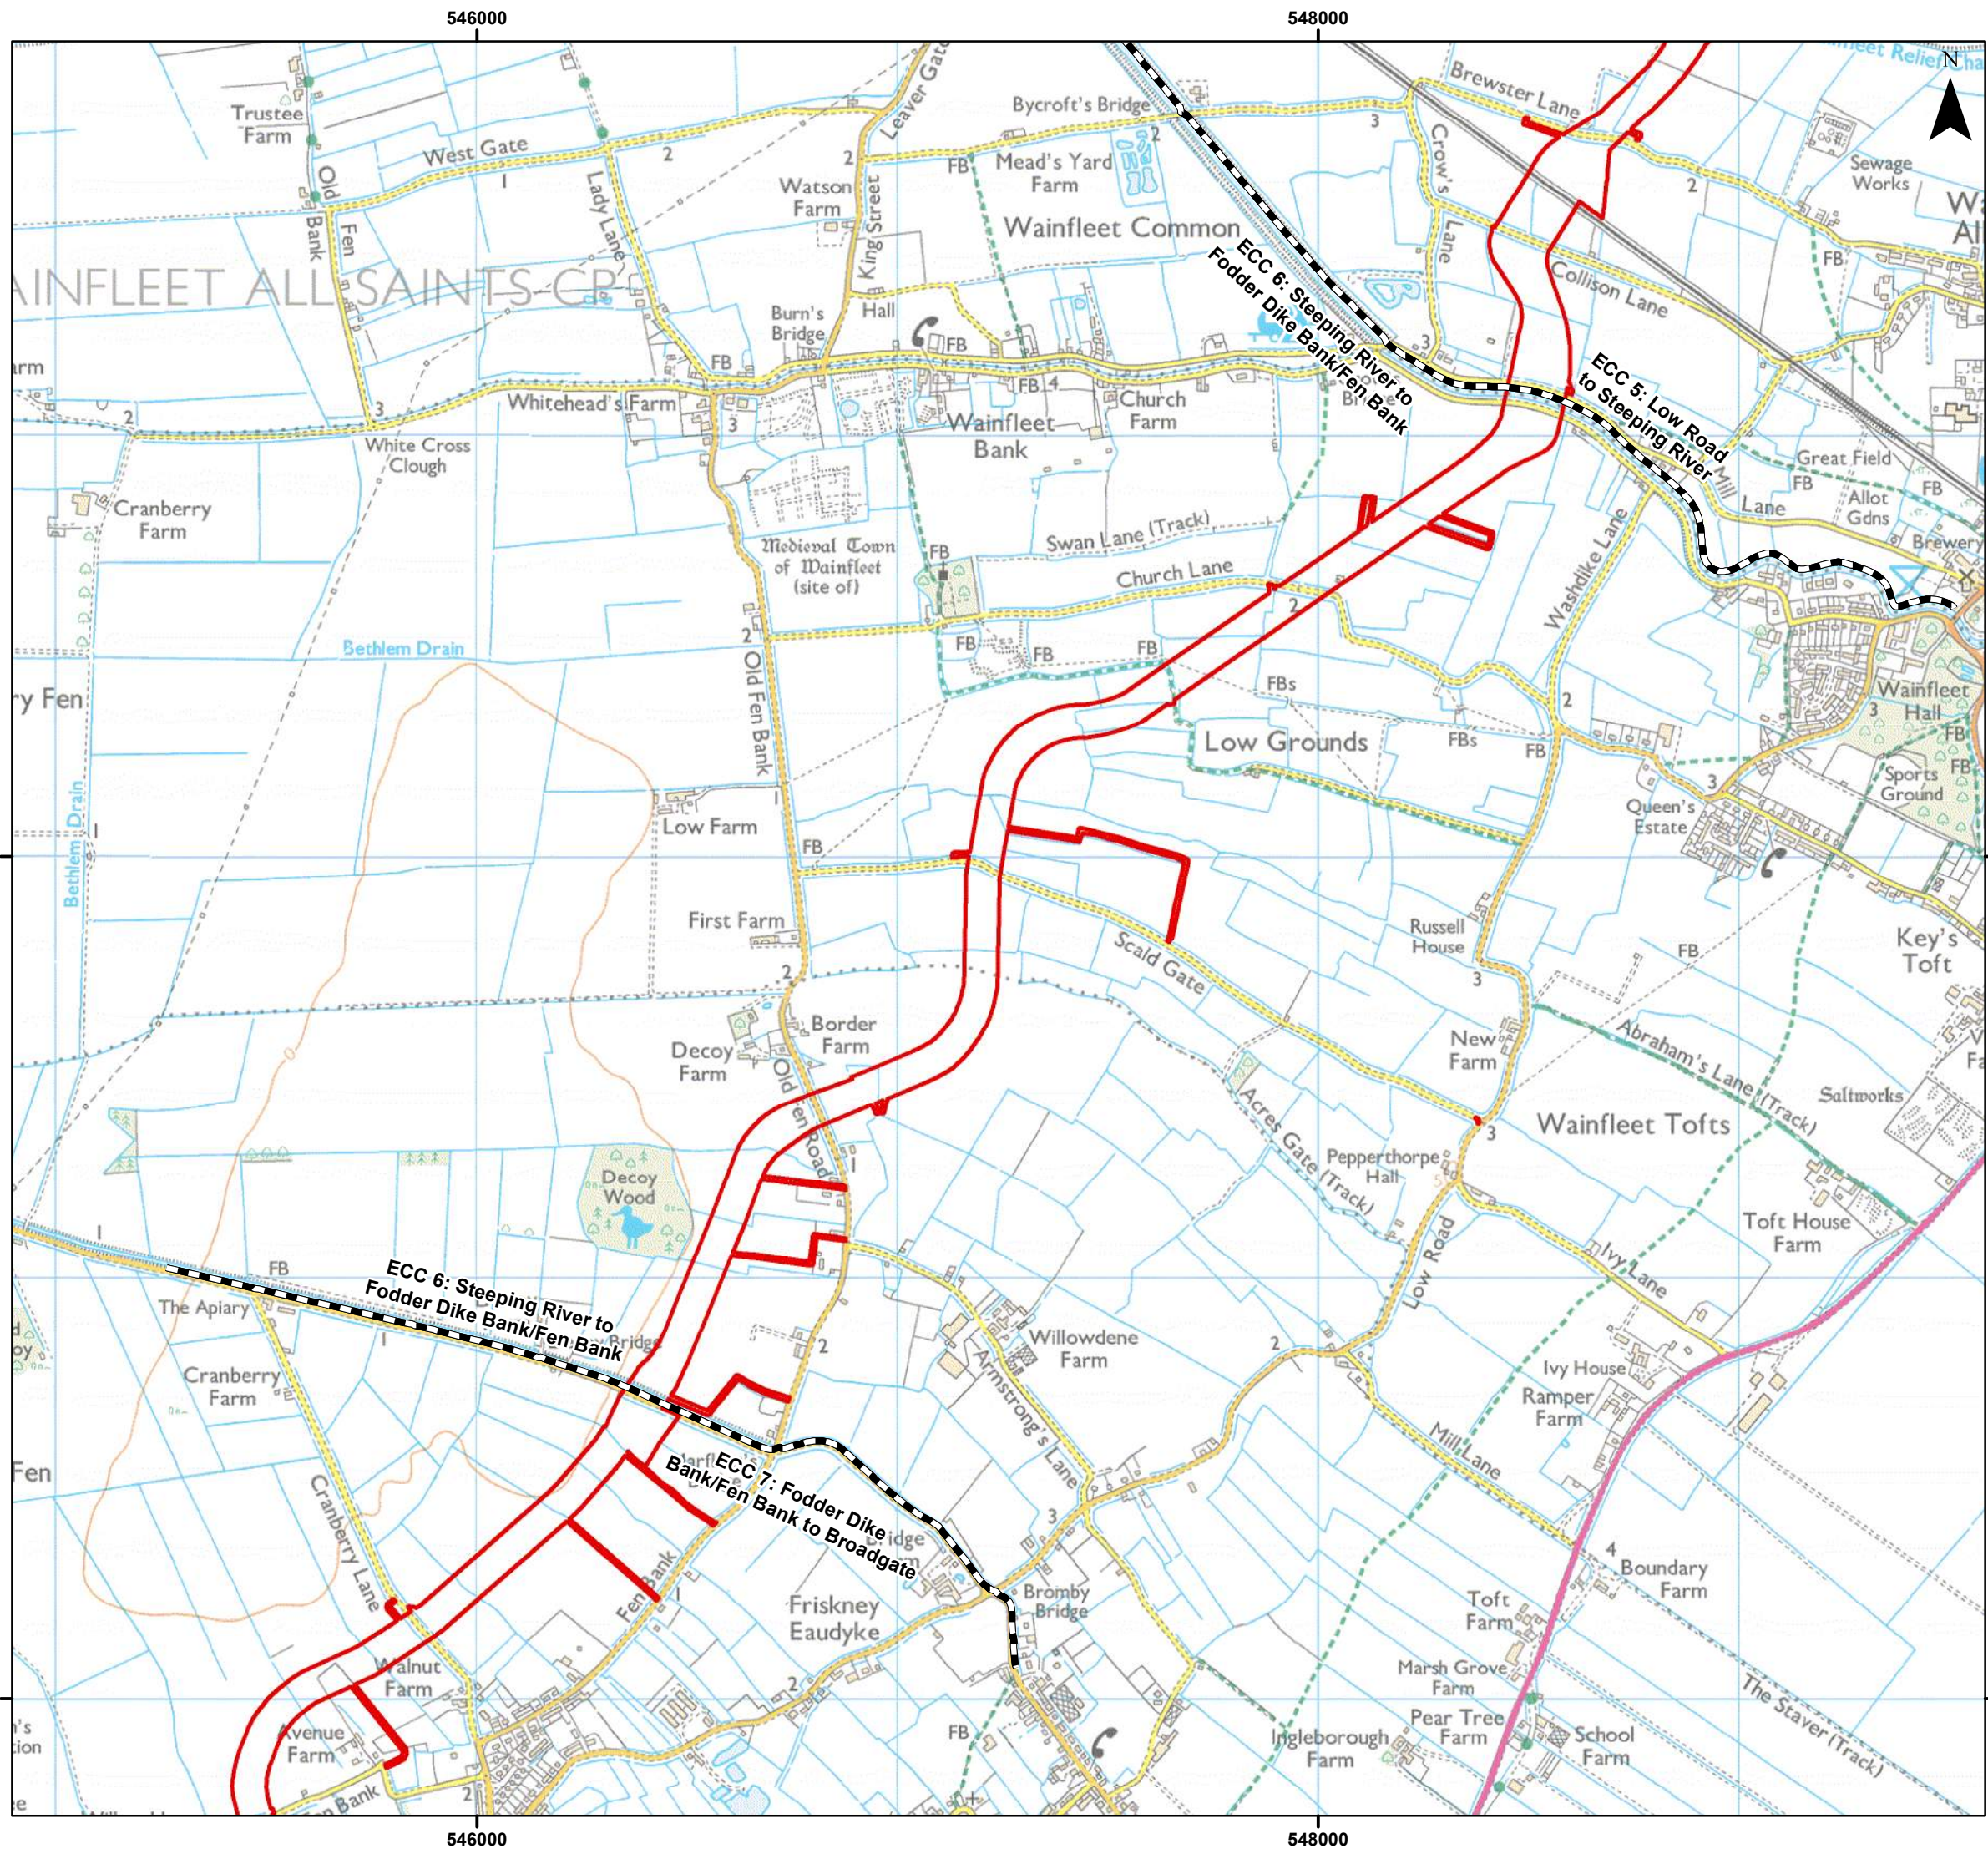

Legend

- Order Limits
- Onshore Segment Break

Coordinate System: British National Grid

0 0.5 1 km

Scale: 1:15,000 A3 Page Size

Environmental Statement Version 2 Examination Update

Onshore Order Limits and Assessment Segments
ECC 6 - Steeping River to Fodder Dike Bank/Fen Bank


Figure 3.3.7

OUTER DOWING
OFFSHORE WIND

Date: 17/02/2025
Produced By: JRS
Revision: 2.0


© Crown copyright (and database rights) (2024)
0100031673

Document Path: \\gis1\as\GIS\Projects\1\Projects\05356 - Goble Consultants Ltd\00012 GTR\Outer Dowing\Tech\GIS\Drawings\Wind\2024_05_S51\DS1\Project Description\05356_00012_1280_0 ECC Sections Overview.mxd

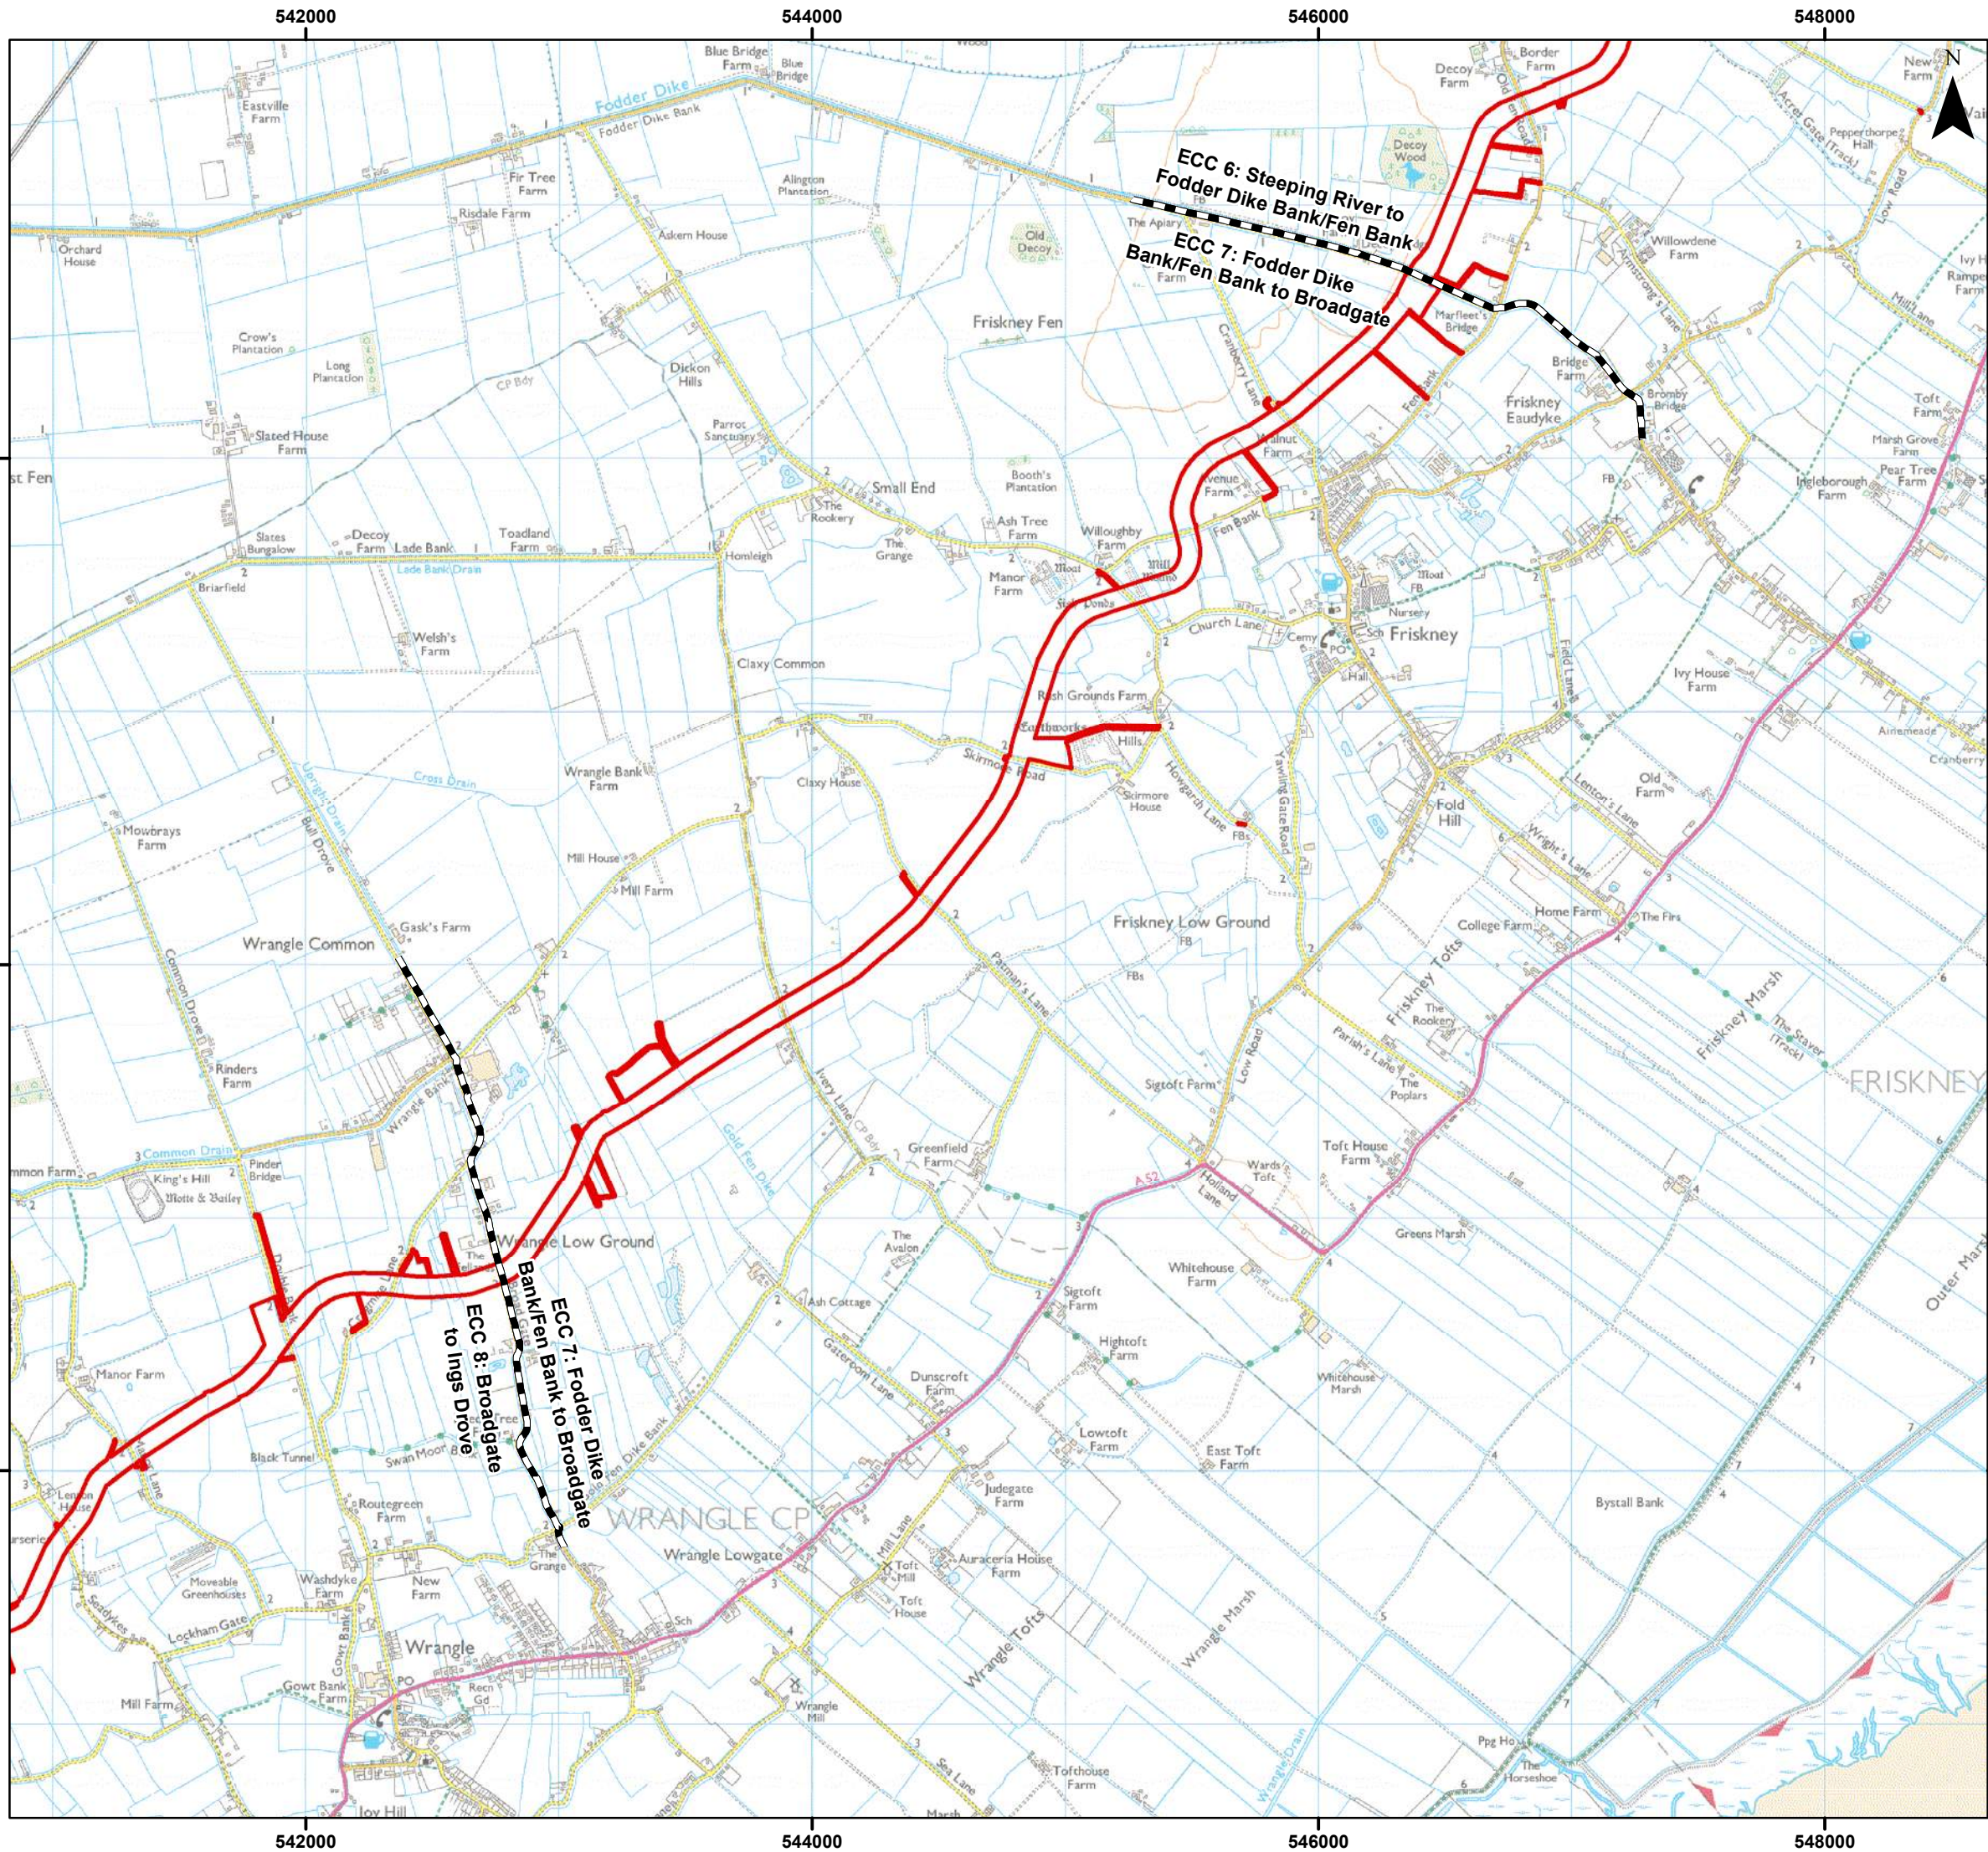


Legend

- Order Limits
- Onshore Segment Break

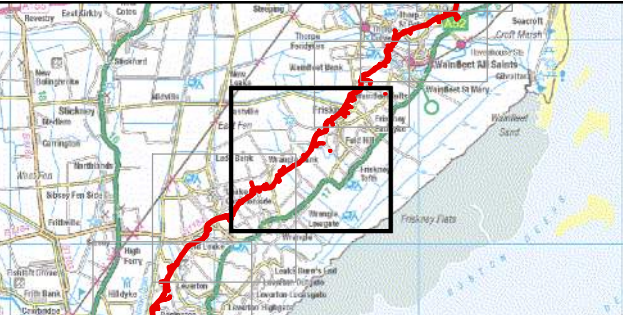

Coordinate System: British National Grid

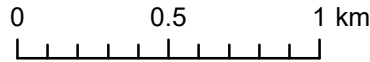

Scale: 1:25,000

A3 Page Size

Environmental Statement Version 2 Examination Update

Onshore Order Limits and Assessment Segments
ECC 7 - Fodder Dike Bank/Fen Bank to Broadgate


Figure 3.3.8



Date: 17/02/2025
Produced By: JRS
Revision: 2.0



© Crown copyright [and
database rights] (2024)
0100031673

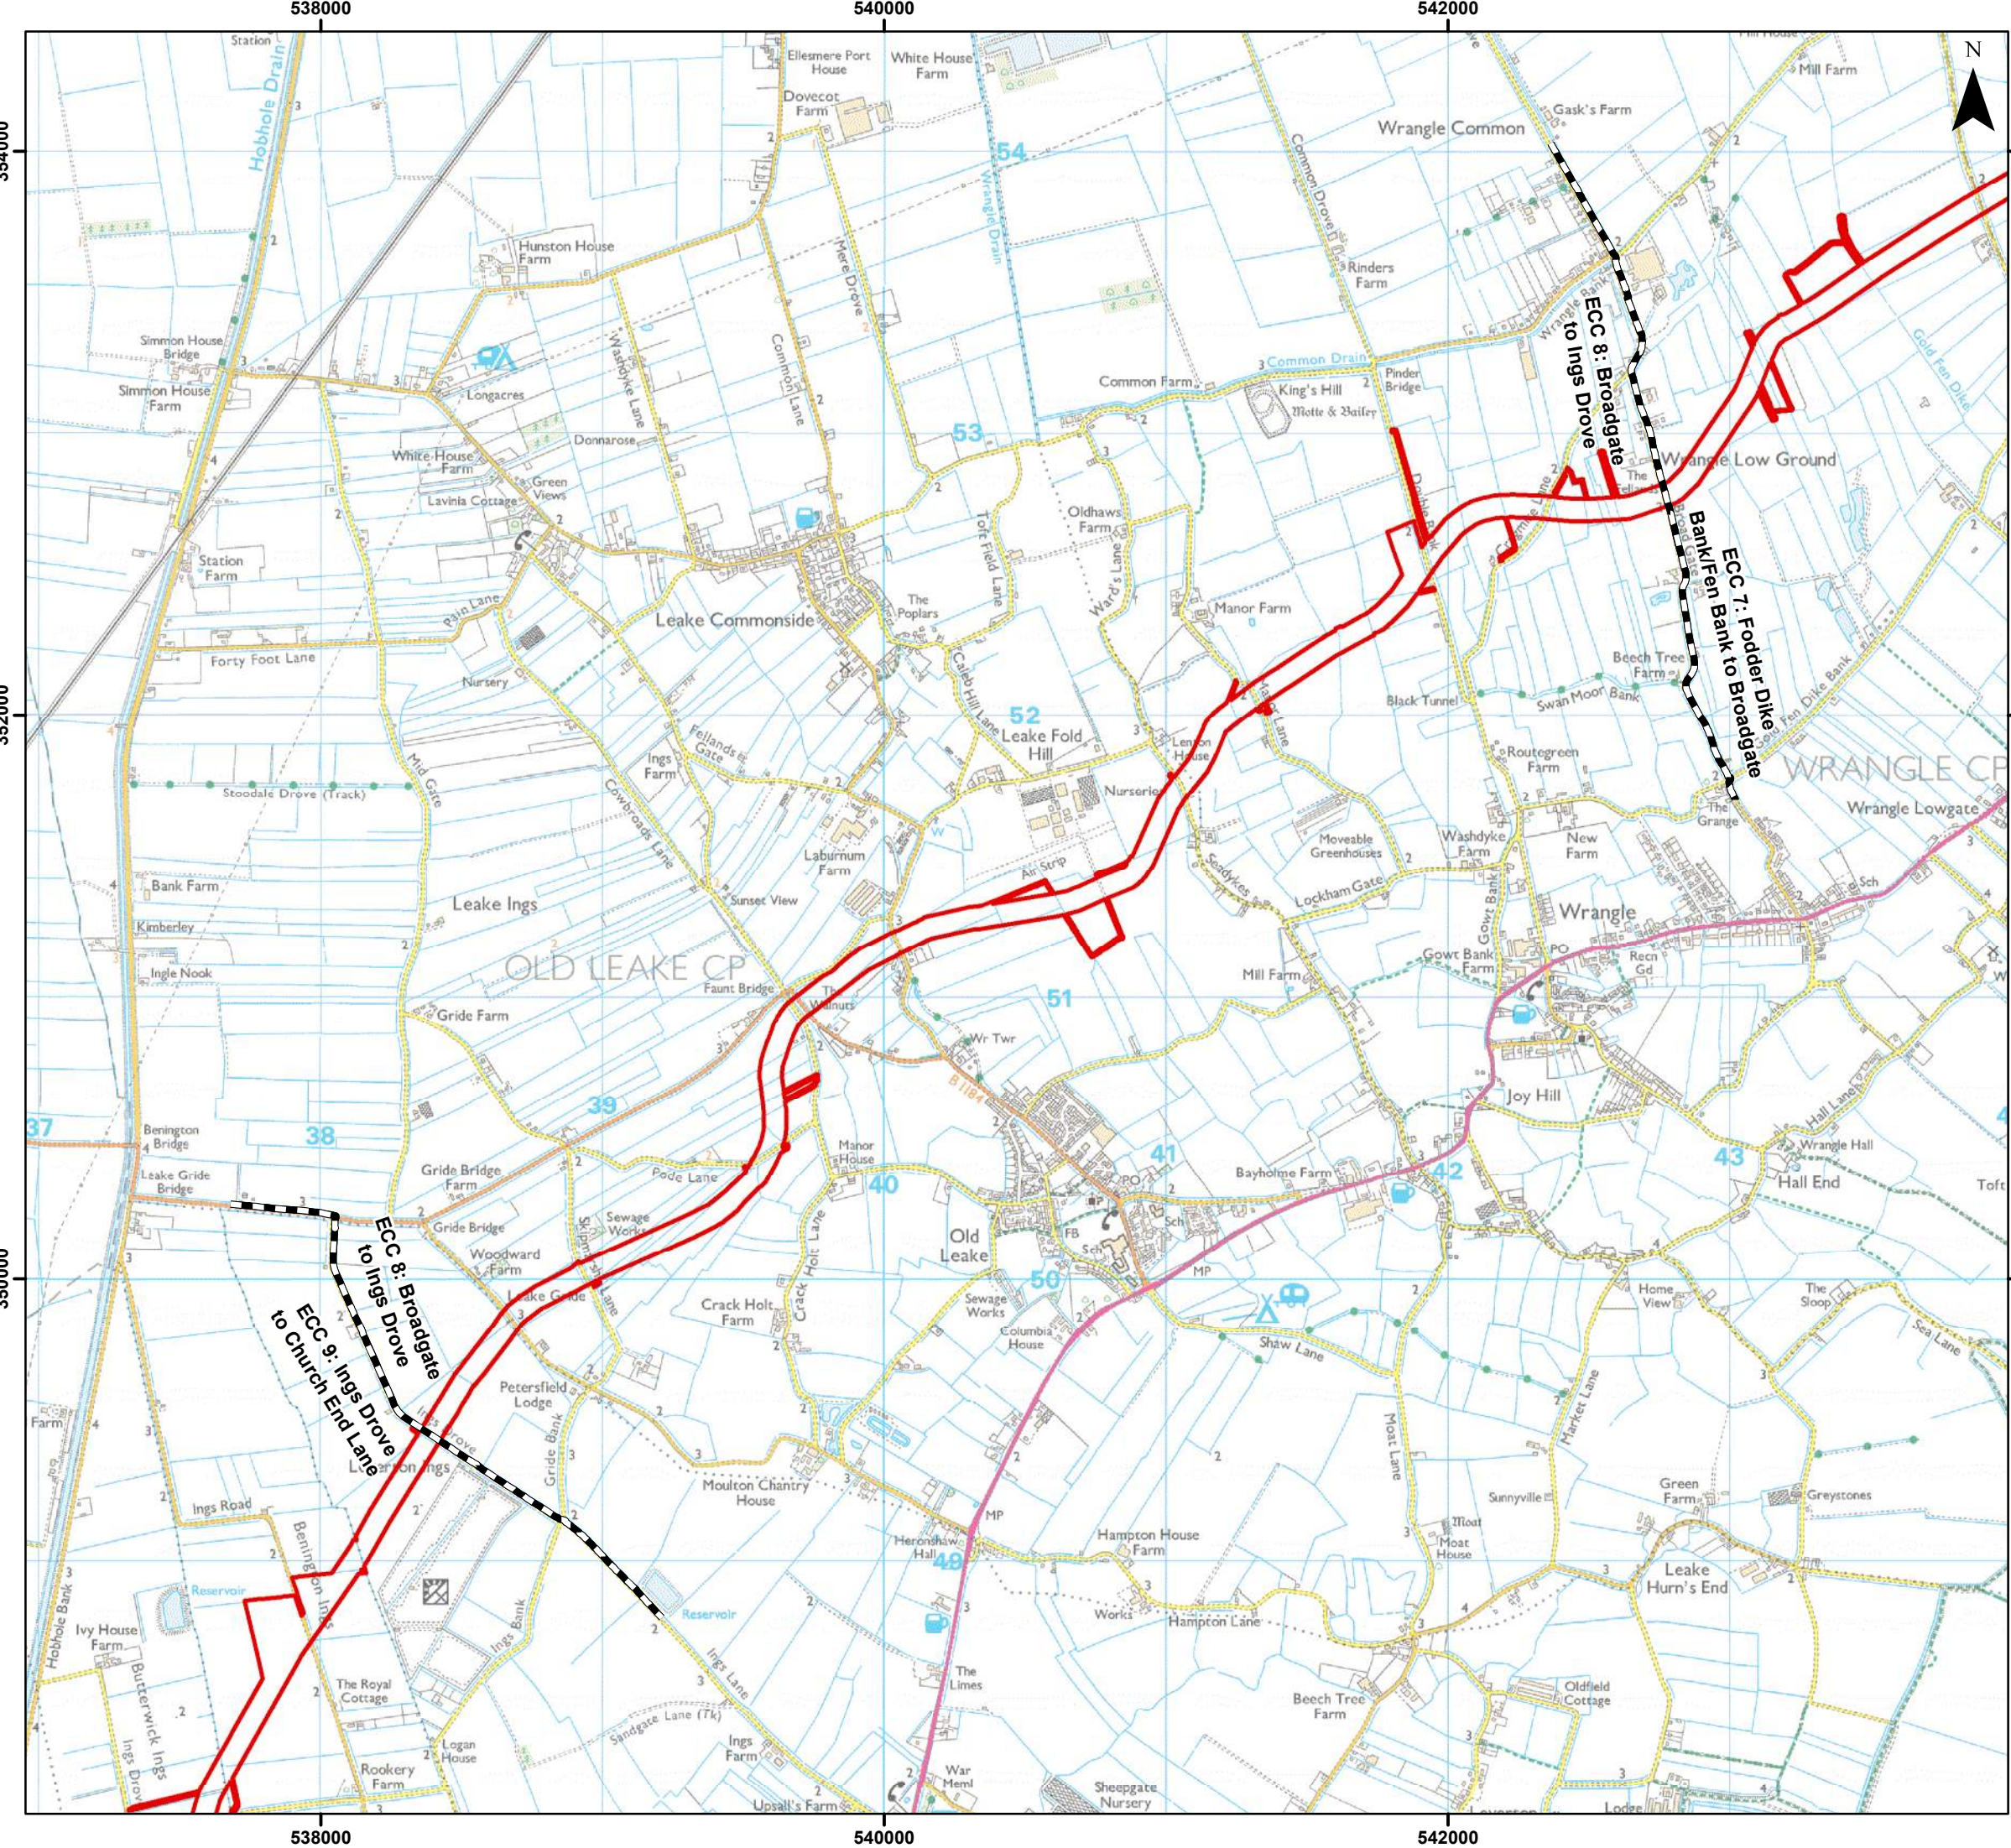

Legend

- Order Limits
- Onshore Segment Break

Coordinate System: British National Grid

0 0.5 1 km

Scale: 1:22,500

A3 Page Size

Environmental Statement Version 2 Examination Update


Onshore Order Limits and Assessment Segments
ECC 8 - Broadgate to Ings Dove

Figure 3.3.9

Date: 17/02/2025
Produced By: JRS
Revision: 2.0

© Crown copyright (and database rights) (2024)
0100031673

Document Path: \\gis1\as\GIS\Projects_1\Projects\03356 - Gobe Consultants Ltd\0012 GTR\ Outer Dowing\Tech\GIS\Drawings\Wind\2024_05_S51\DS1\Project Description\03356_00012_1280_0 ECC Sections Overview.mxd

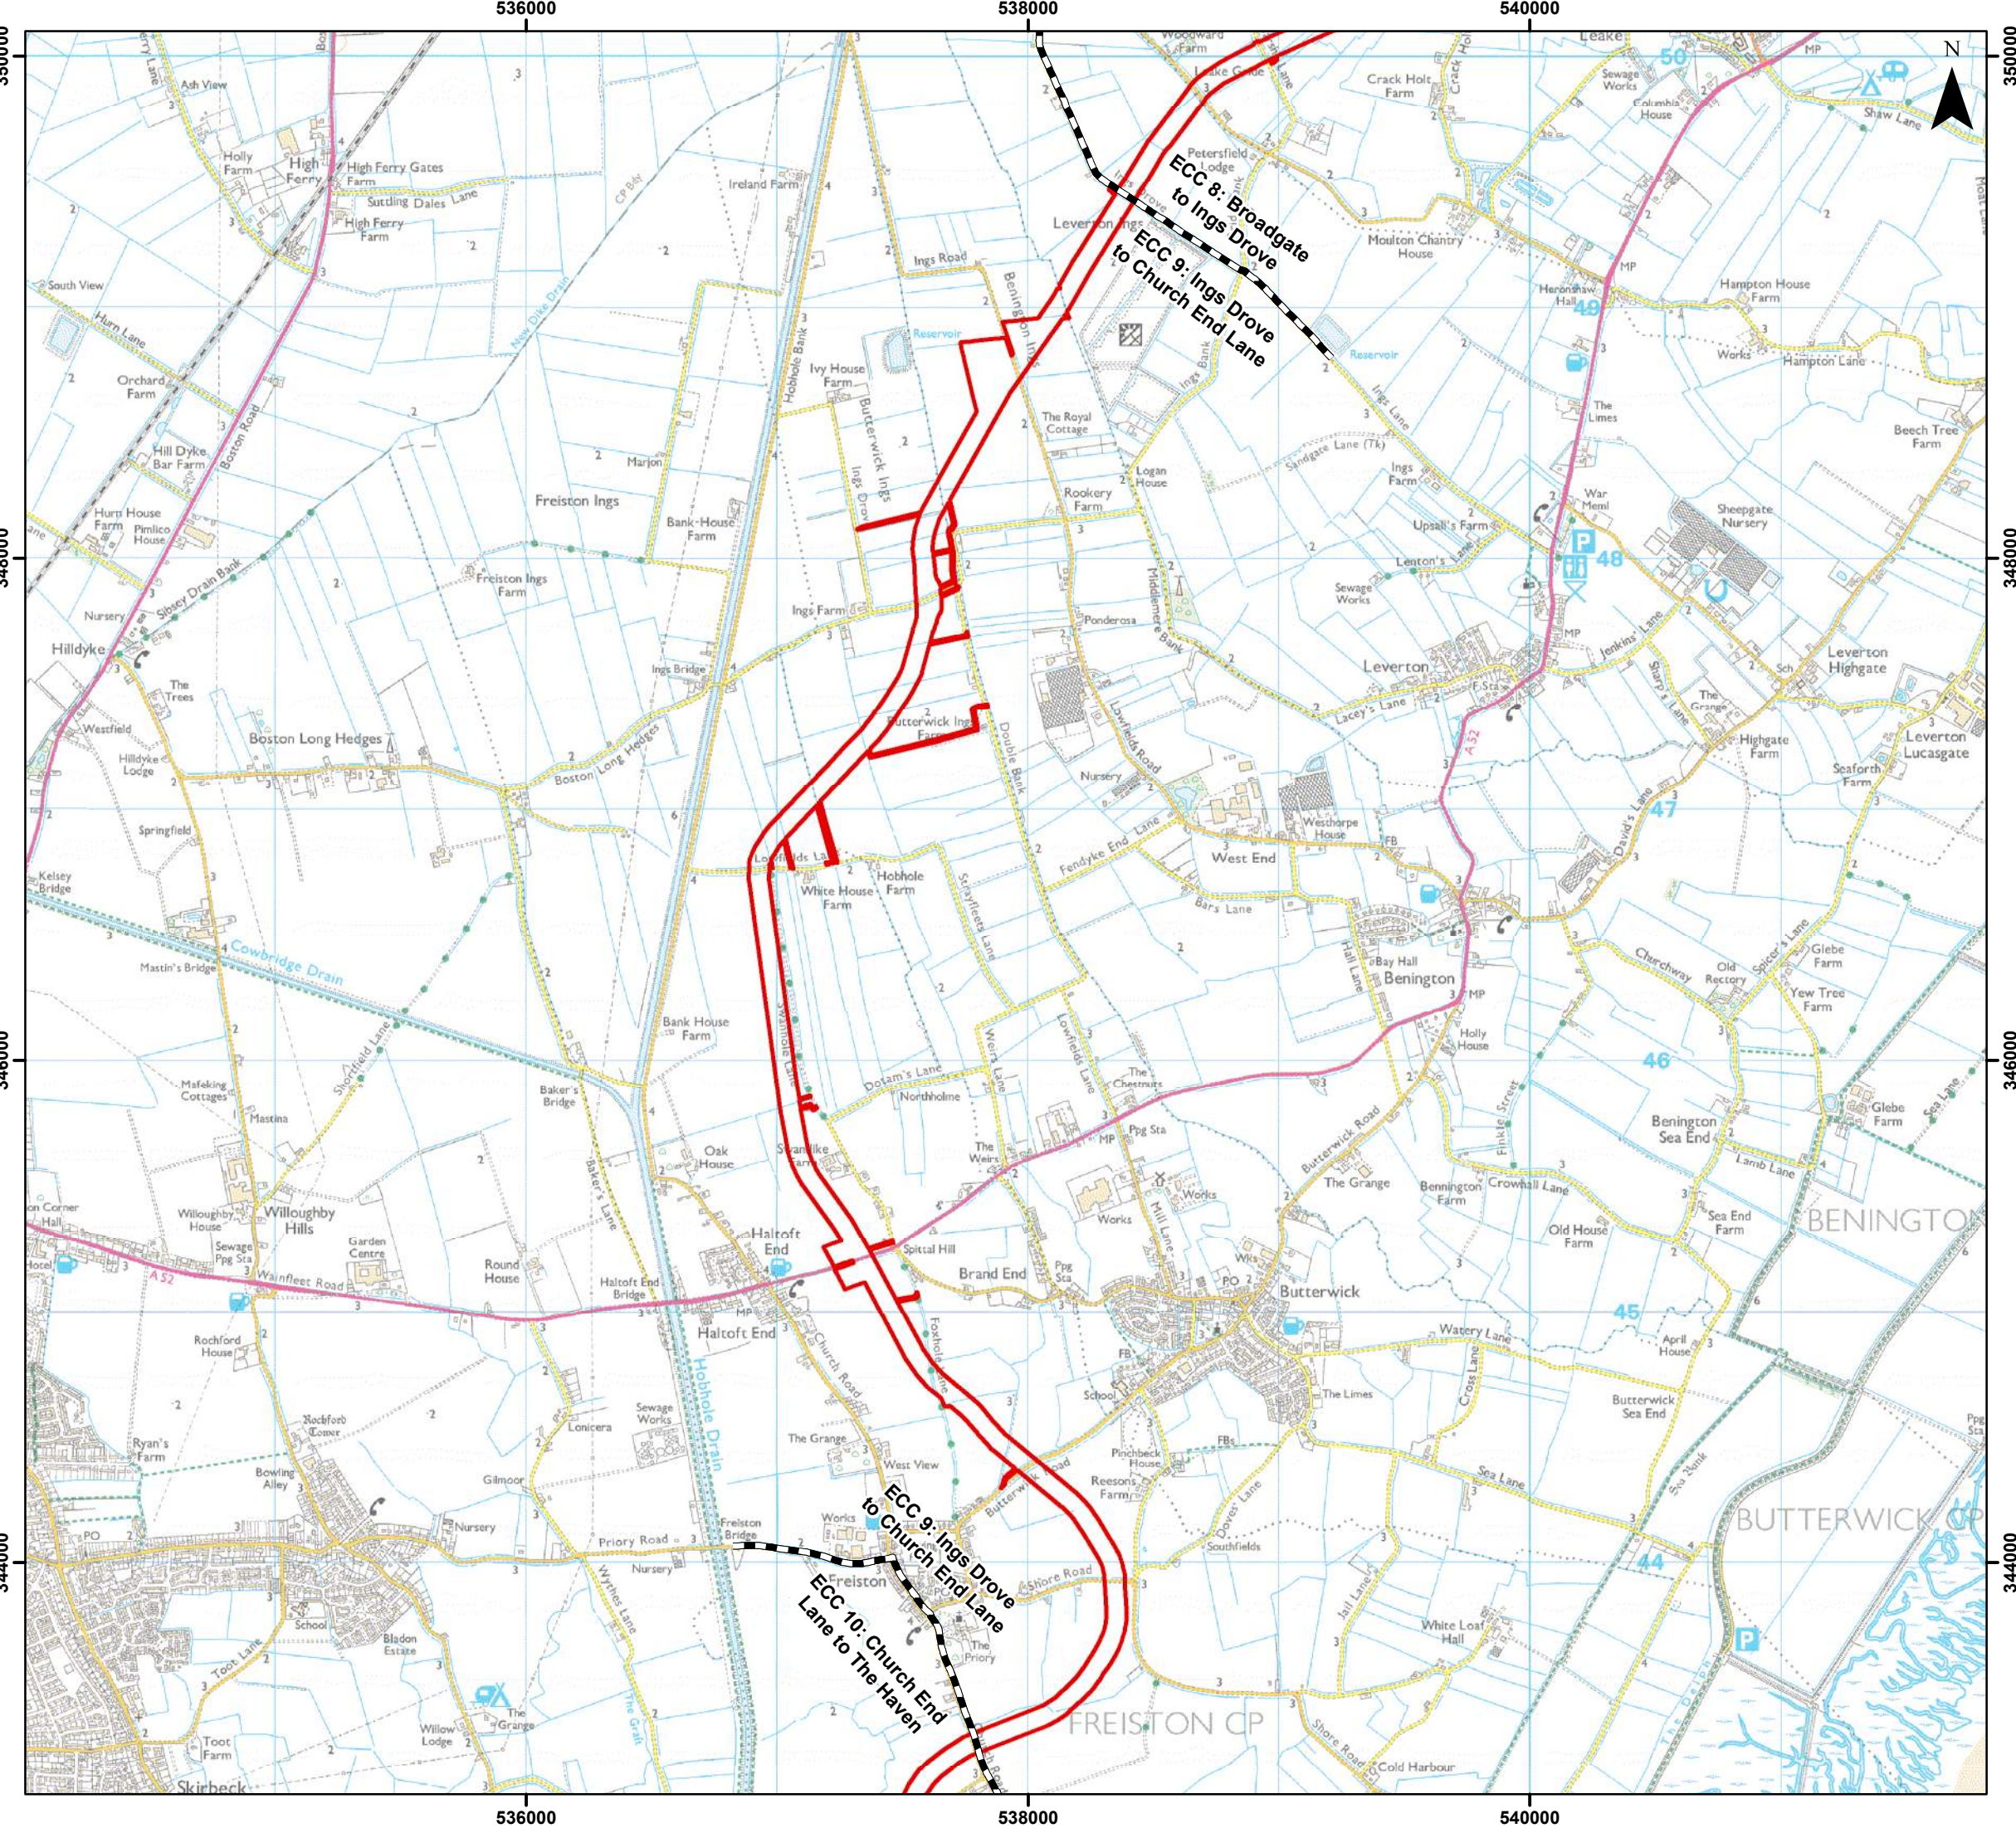


Legend

- Order Limits
- Onshore Segment Break



Coordinate System: British National Grid

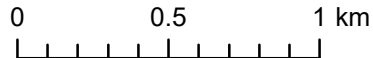

Scale: 1:25,000

A3 Page Size

Environmental Statement Version 2 Examination Update

Onshore Order Limits and Assessment Segments
ECC 9 - Ings Drove to Church End Lane


Figure 3.3.10



Date: 17/02/2025
Produced By: JRS
Revision: 2.0




© Crown copyright [and
database rights] (2024)
0100031673

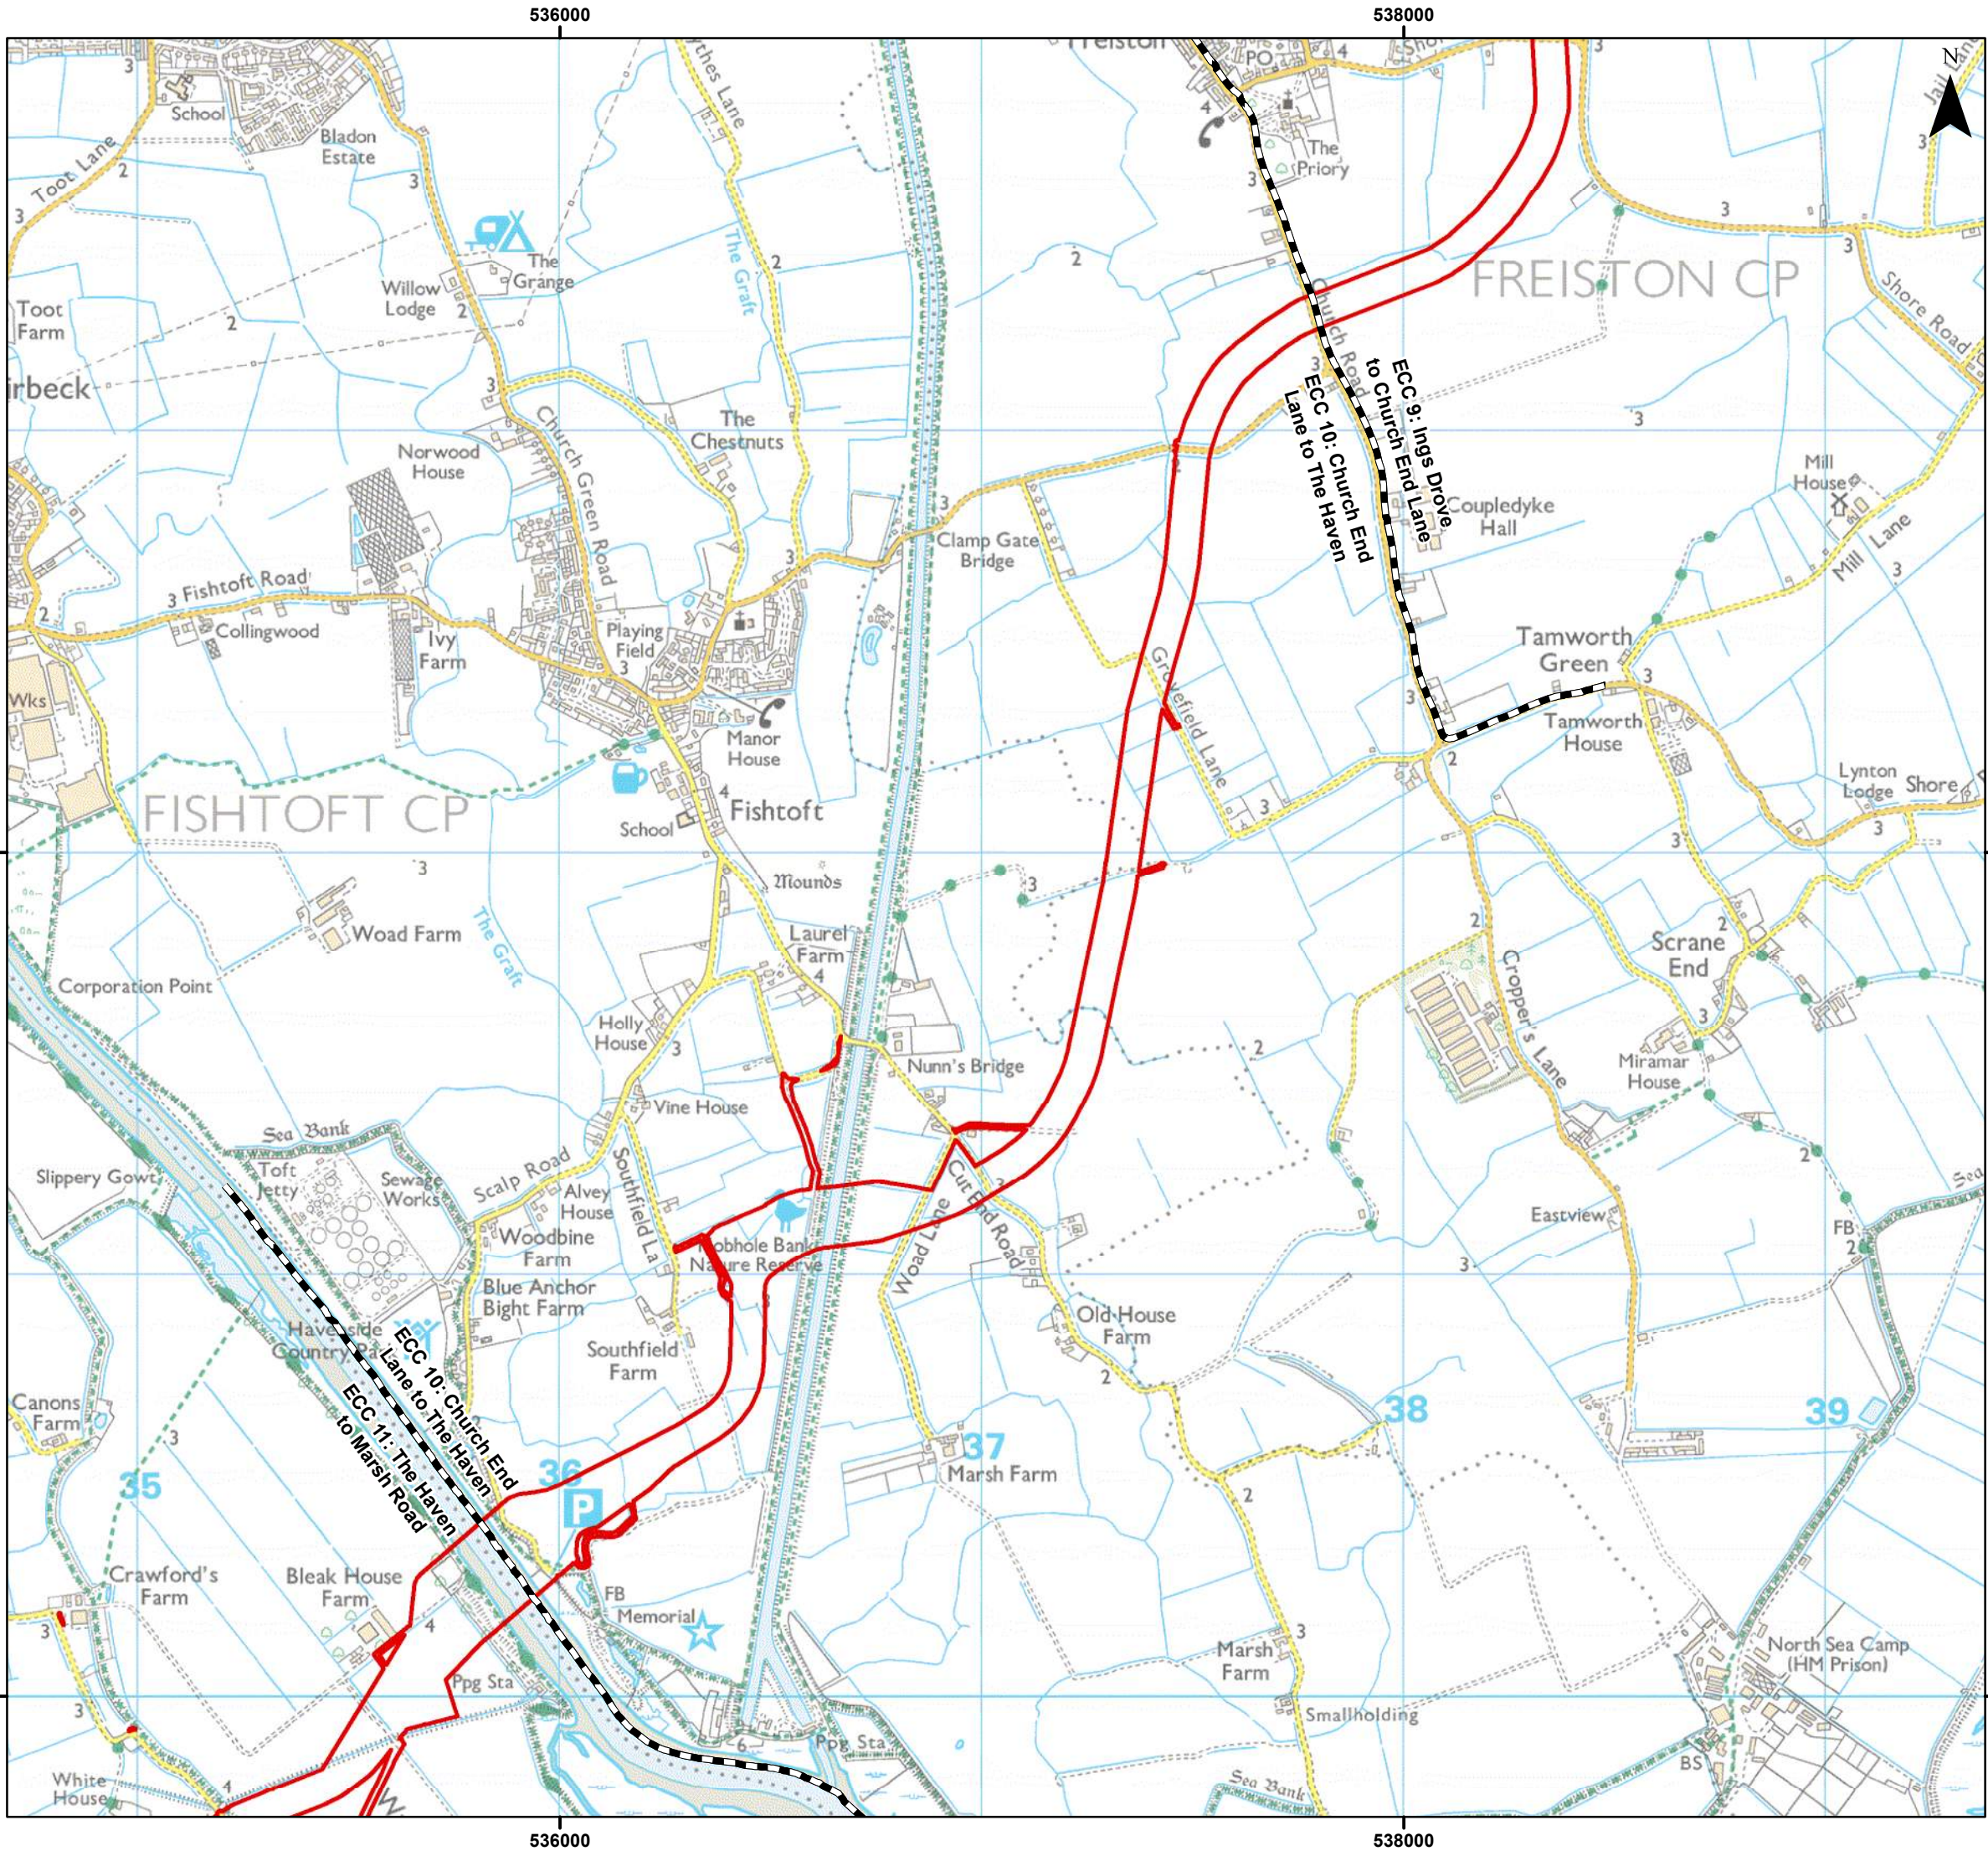


Legend

- Order Limits
- Onshore Segment Break

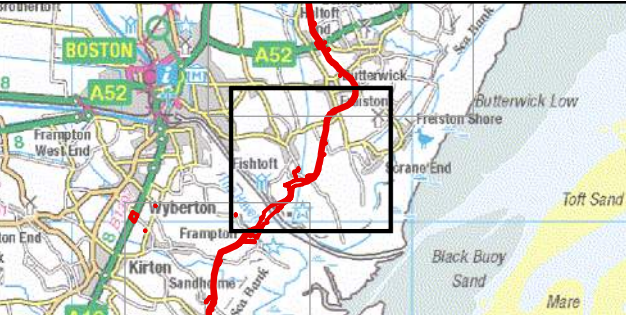

Coordinate System: British National Grid

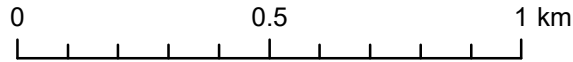

Scale: 1:15,000

A3 Page Size

Environmental Statement Version 2 Examination Update

Onshore Order Limits and Assessment Segments
ECC 10 - Church End Lane to The Haven


Figure 3.3.11



Date: 17/02/2025
Produced By: JRS
Revision: 2.0



© Crown copyright (and
database rights) (2024)
0100031673

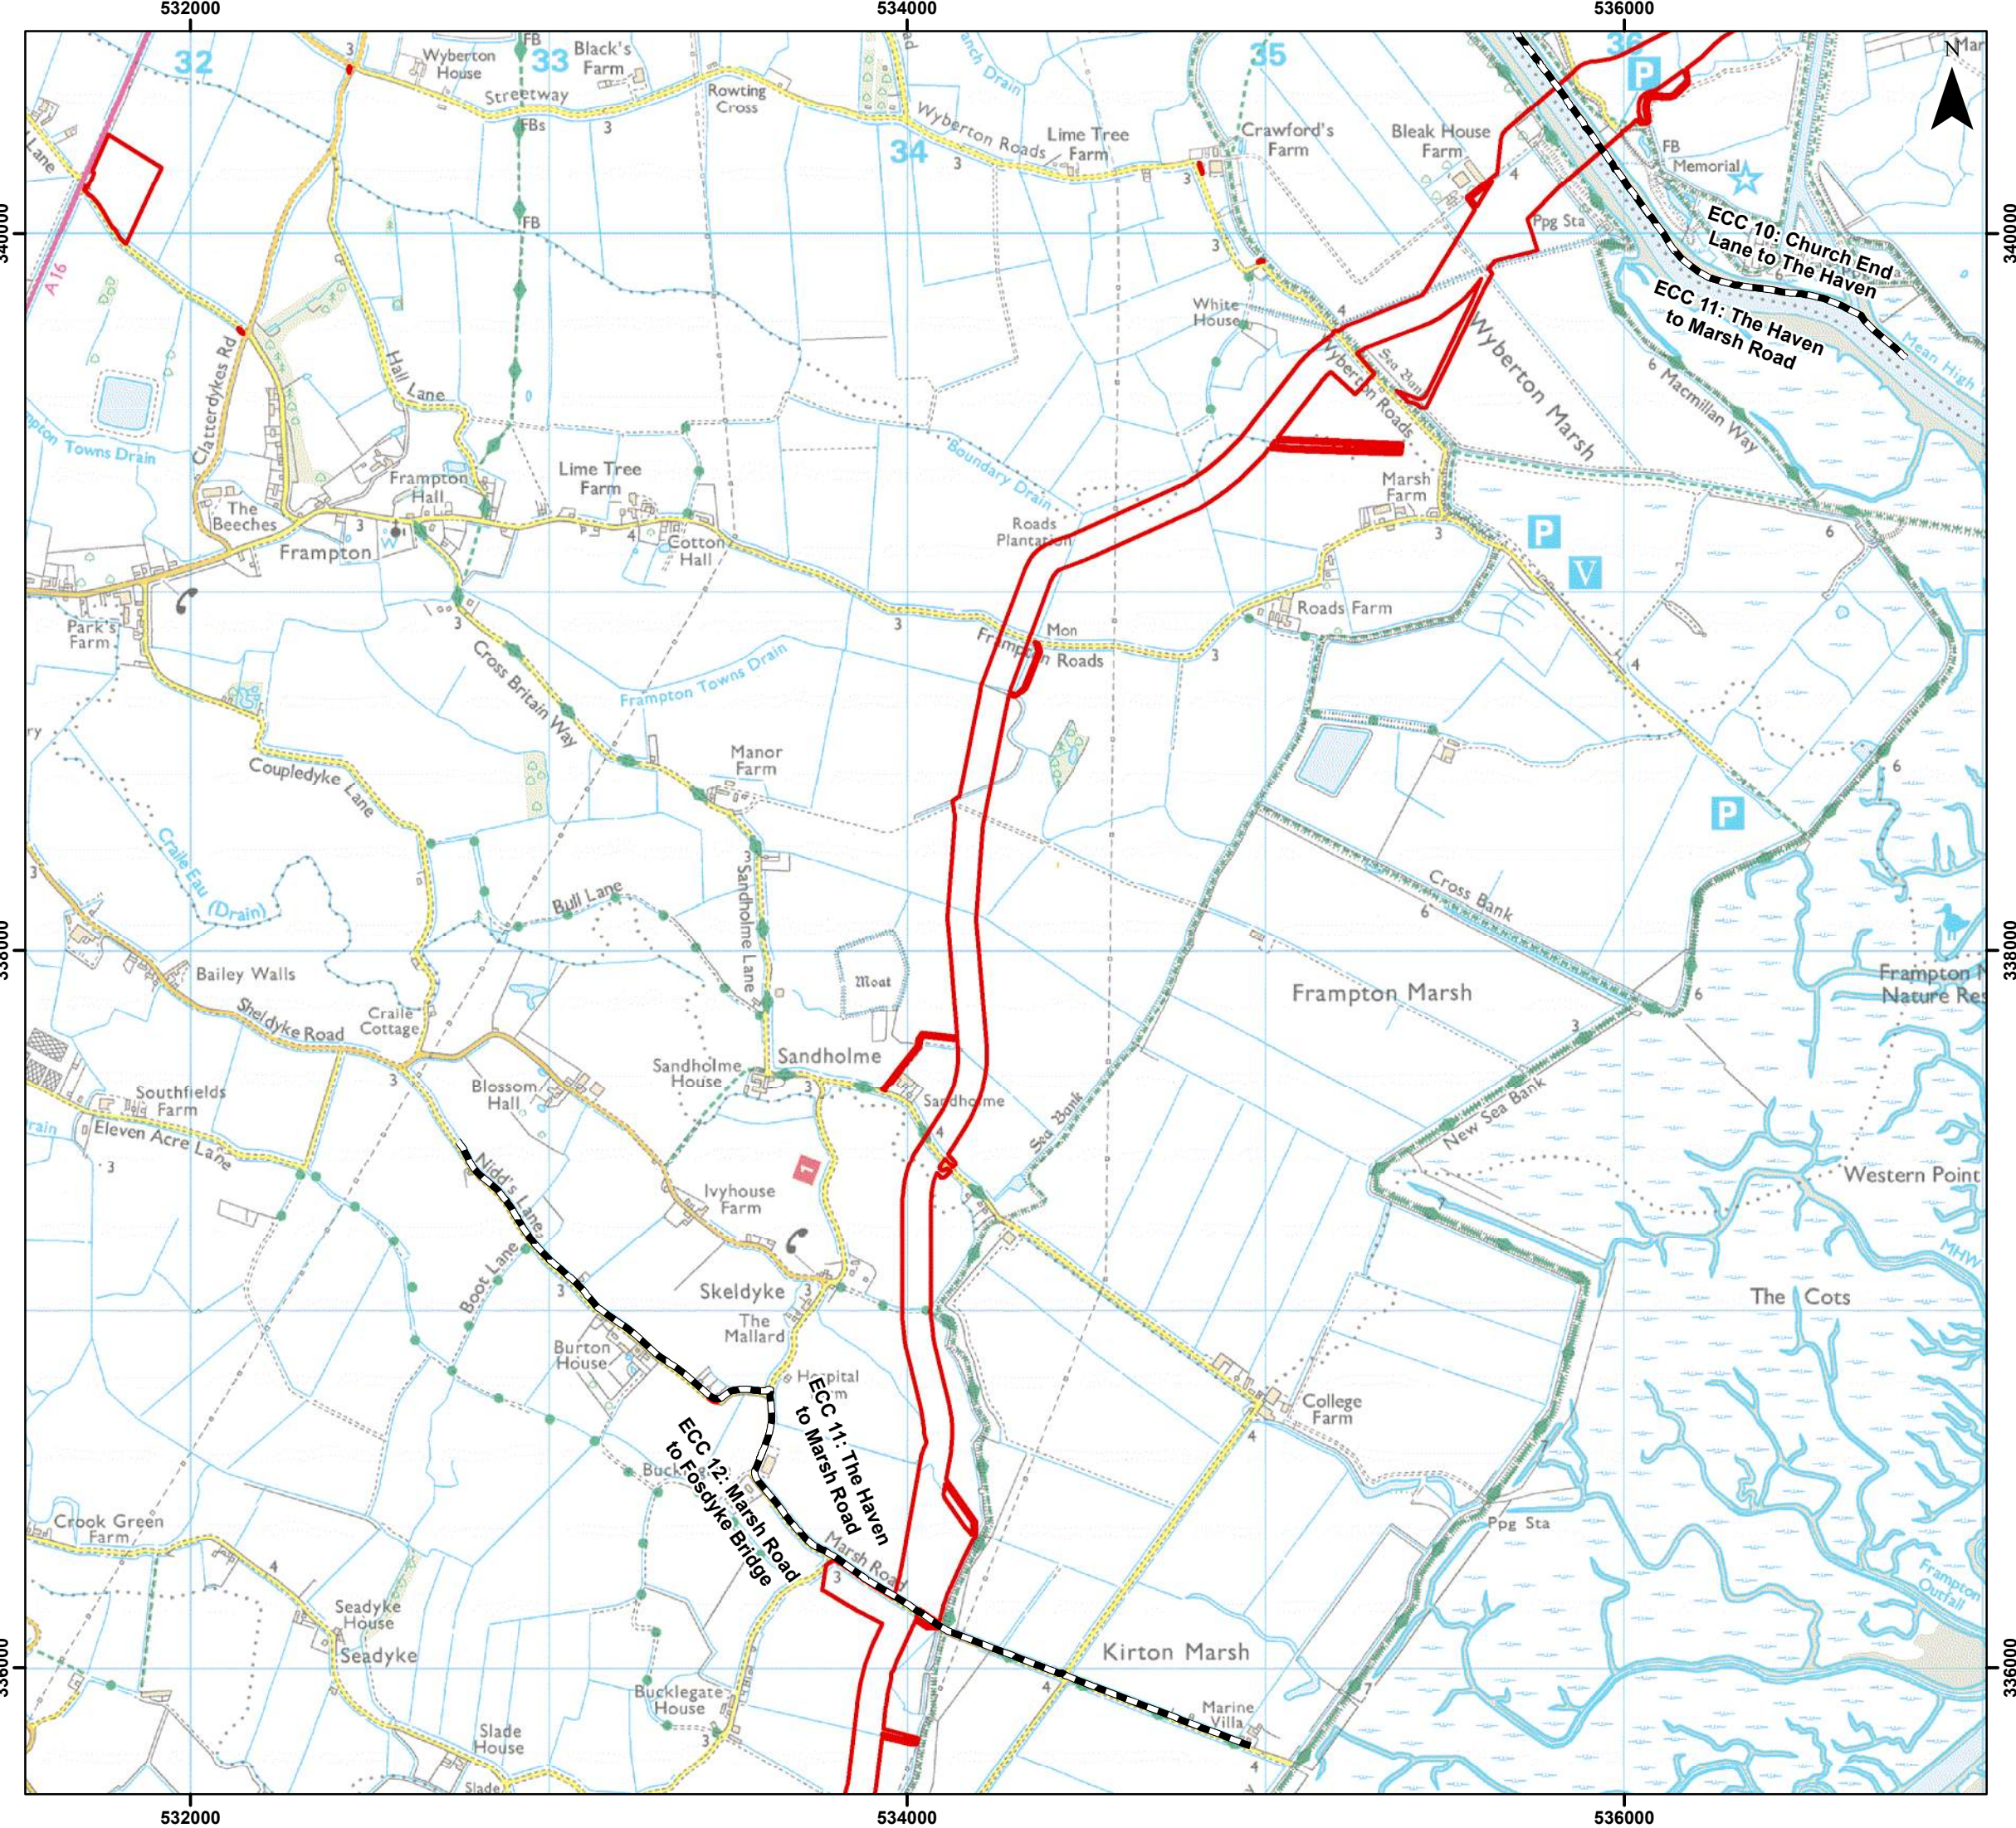

Legend

- Order Limits
- Onshore Segment Break

Coordinate System: British National Grid

0 0.5 1 km

Scale: 1:17,500

A3 Page Size

Environmental Statement Version 2 Examination Update

Onshore Order Limits and Assessment Segments
ECC 11 - The Haven to Marsh Road

Figure 3.3.12


OUTER DOWING
OFFSHORE WIND

Date: 17/02/2025
Produced By: JRS
Revision: 2.0

SLR


© Crown copyright (and database rights) (2024)
0100031673

Document Path: \\gis1\as\GIS\Projects_1\Projects\05356 - Goble Consultants Ltd\00012 GTR4 Outer Dowing\Tech\GIS\Drawings\Wind\2024_05_S51\DS1\Project Description\05356_00012_1280_0 ECC Sections Overview.mxd

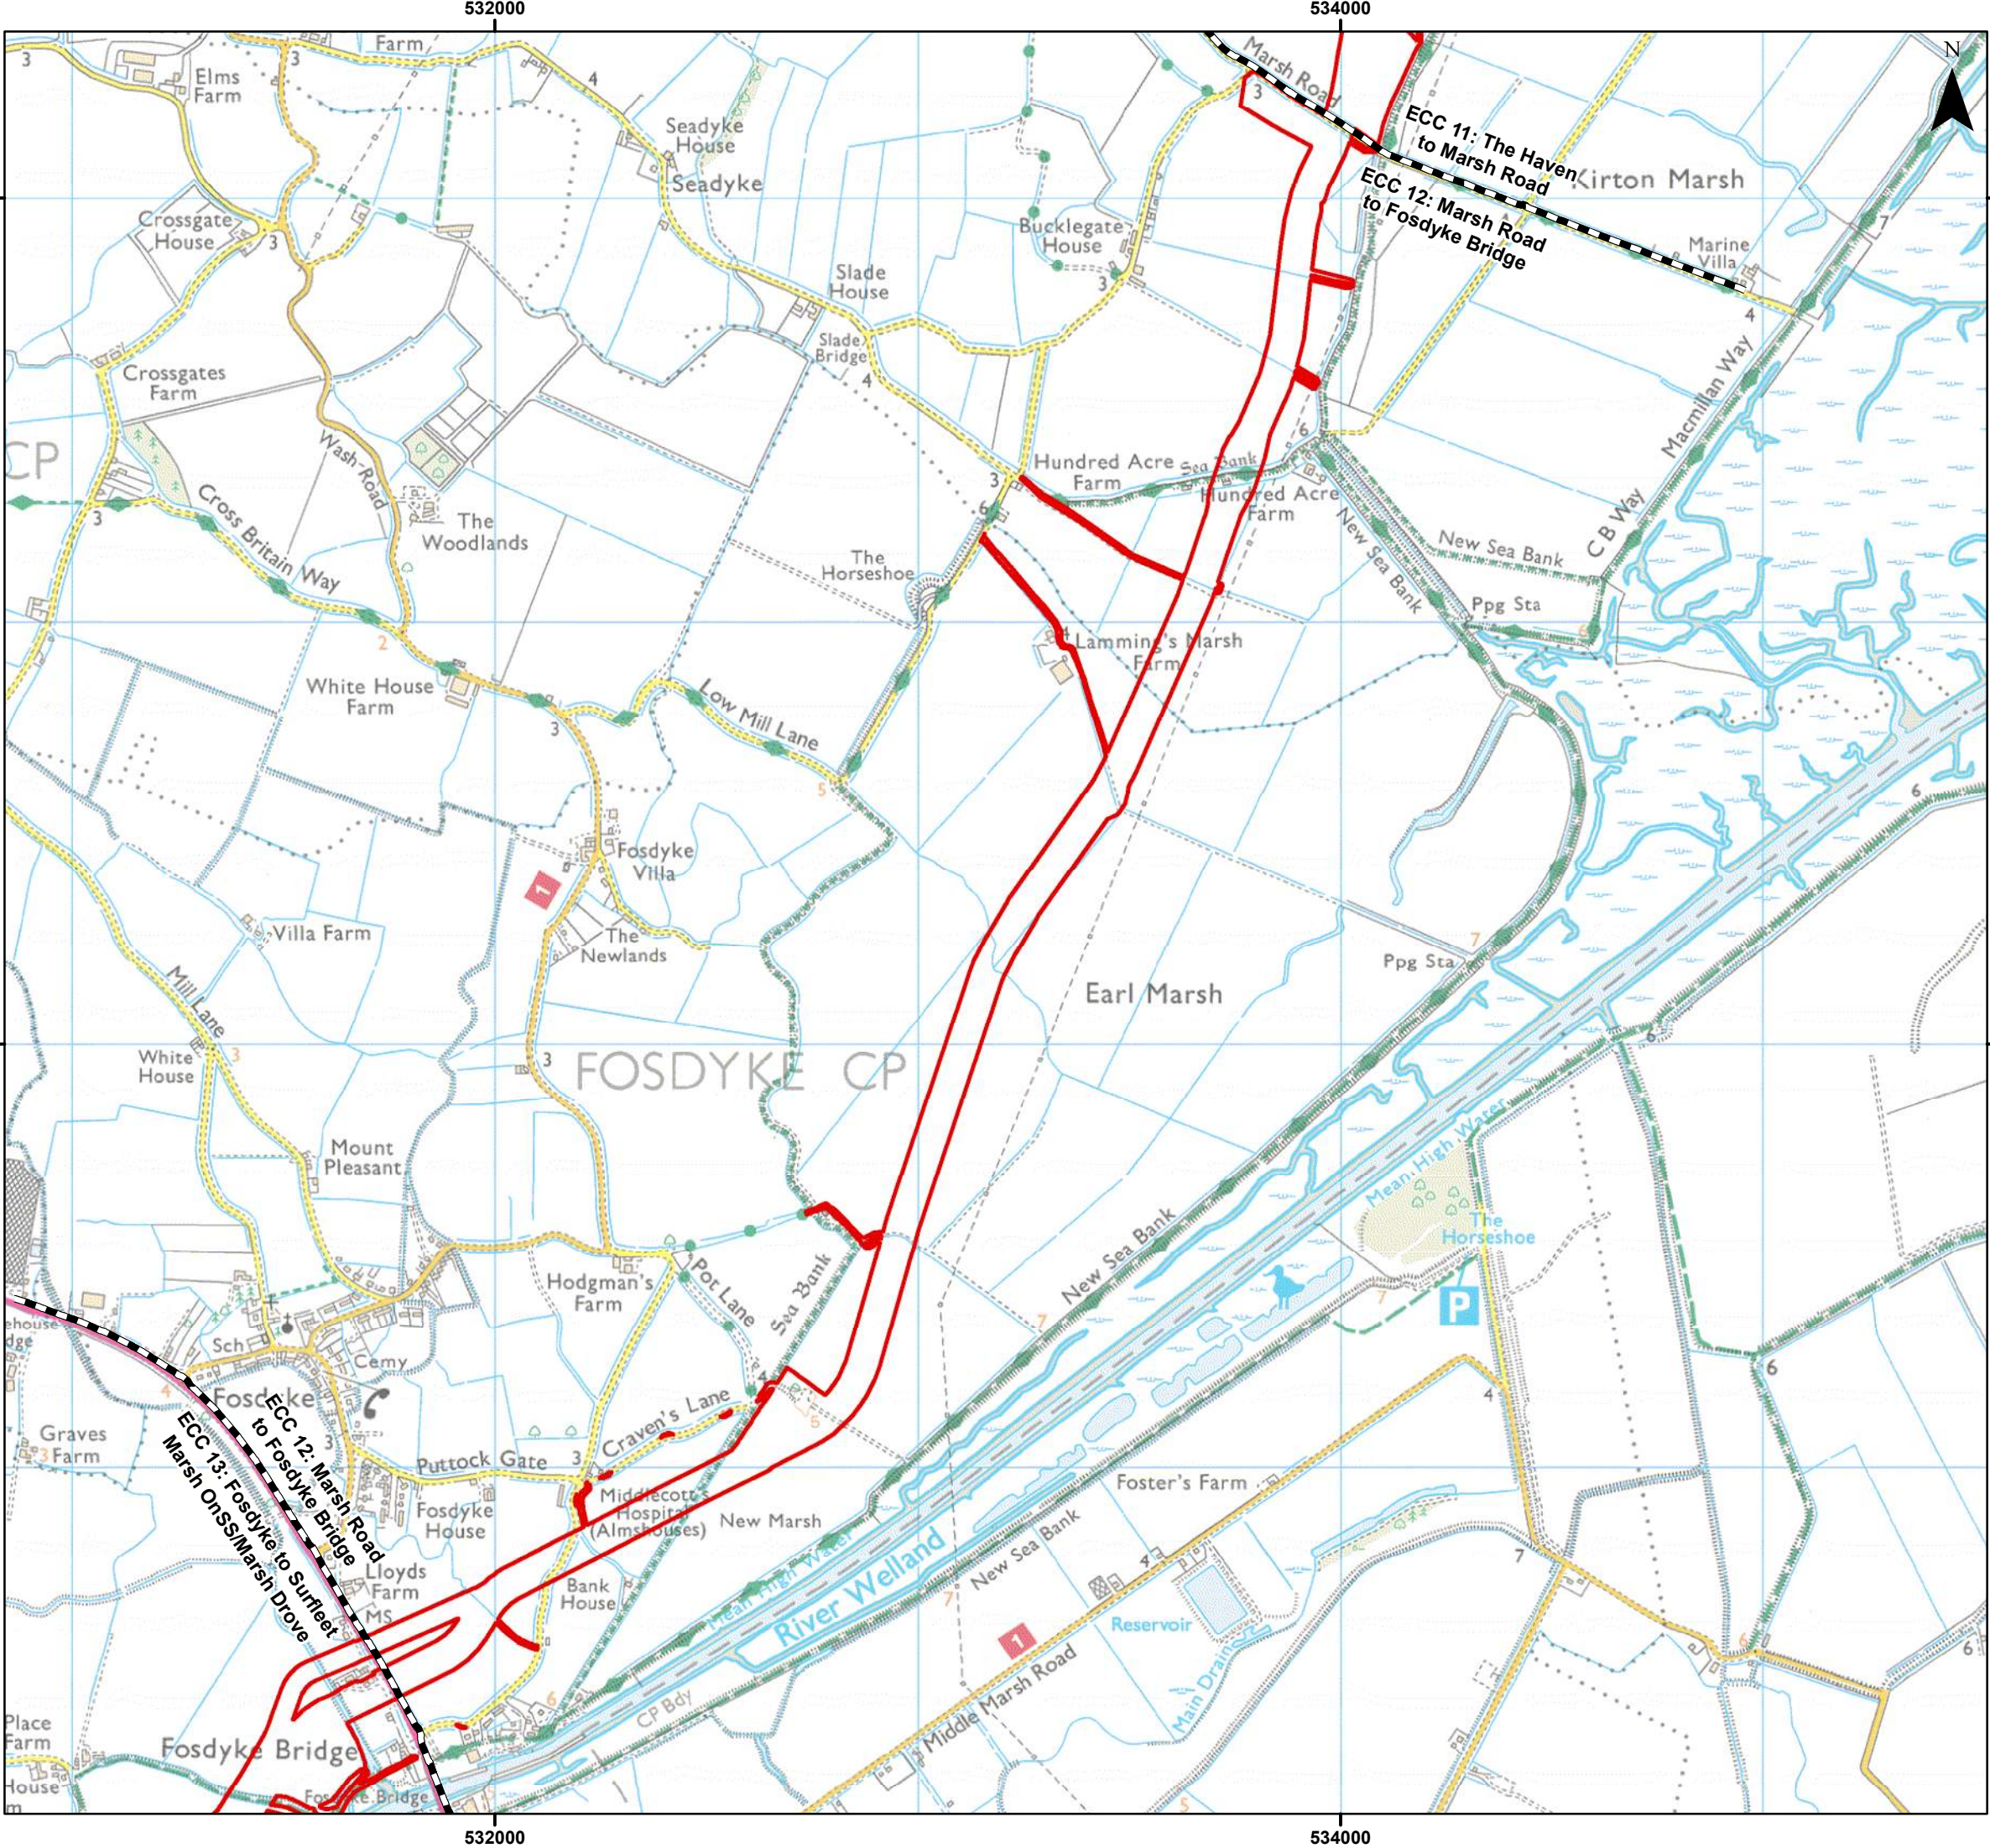


Legend

- Order Limits
- Onshore Segment Break

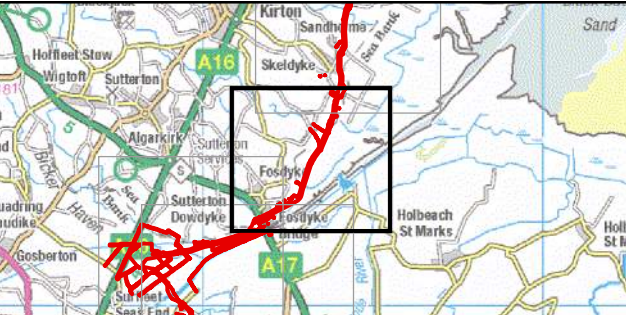

Coordinate System: British National Grid

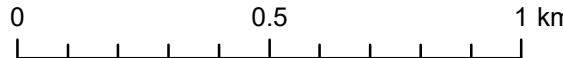

Scale: 1:15,000

A3 Page Size

Environmental Statement Version 2 Examination Update

Onshore Order Limits and Assessment Segments
ECC 12 - Marsh Road to Fosdyke Bridge


Figure 3.3.13



Date: 17/02/2025
Produced By: JRS
Revision: 2.0




© Crown copyright [and
database rights] (2024)
0100031673

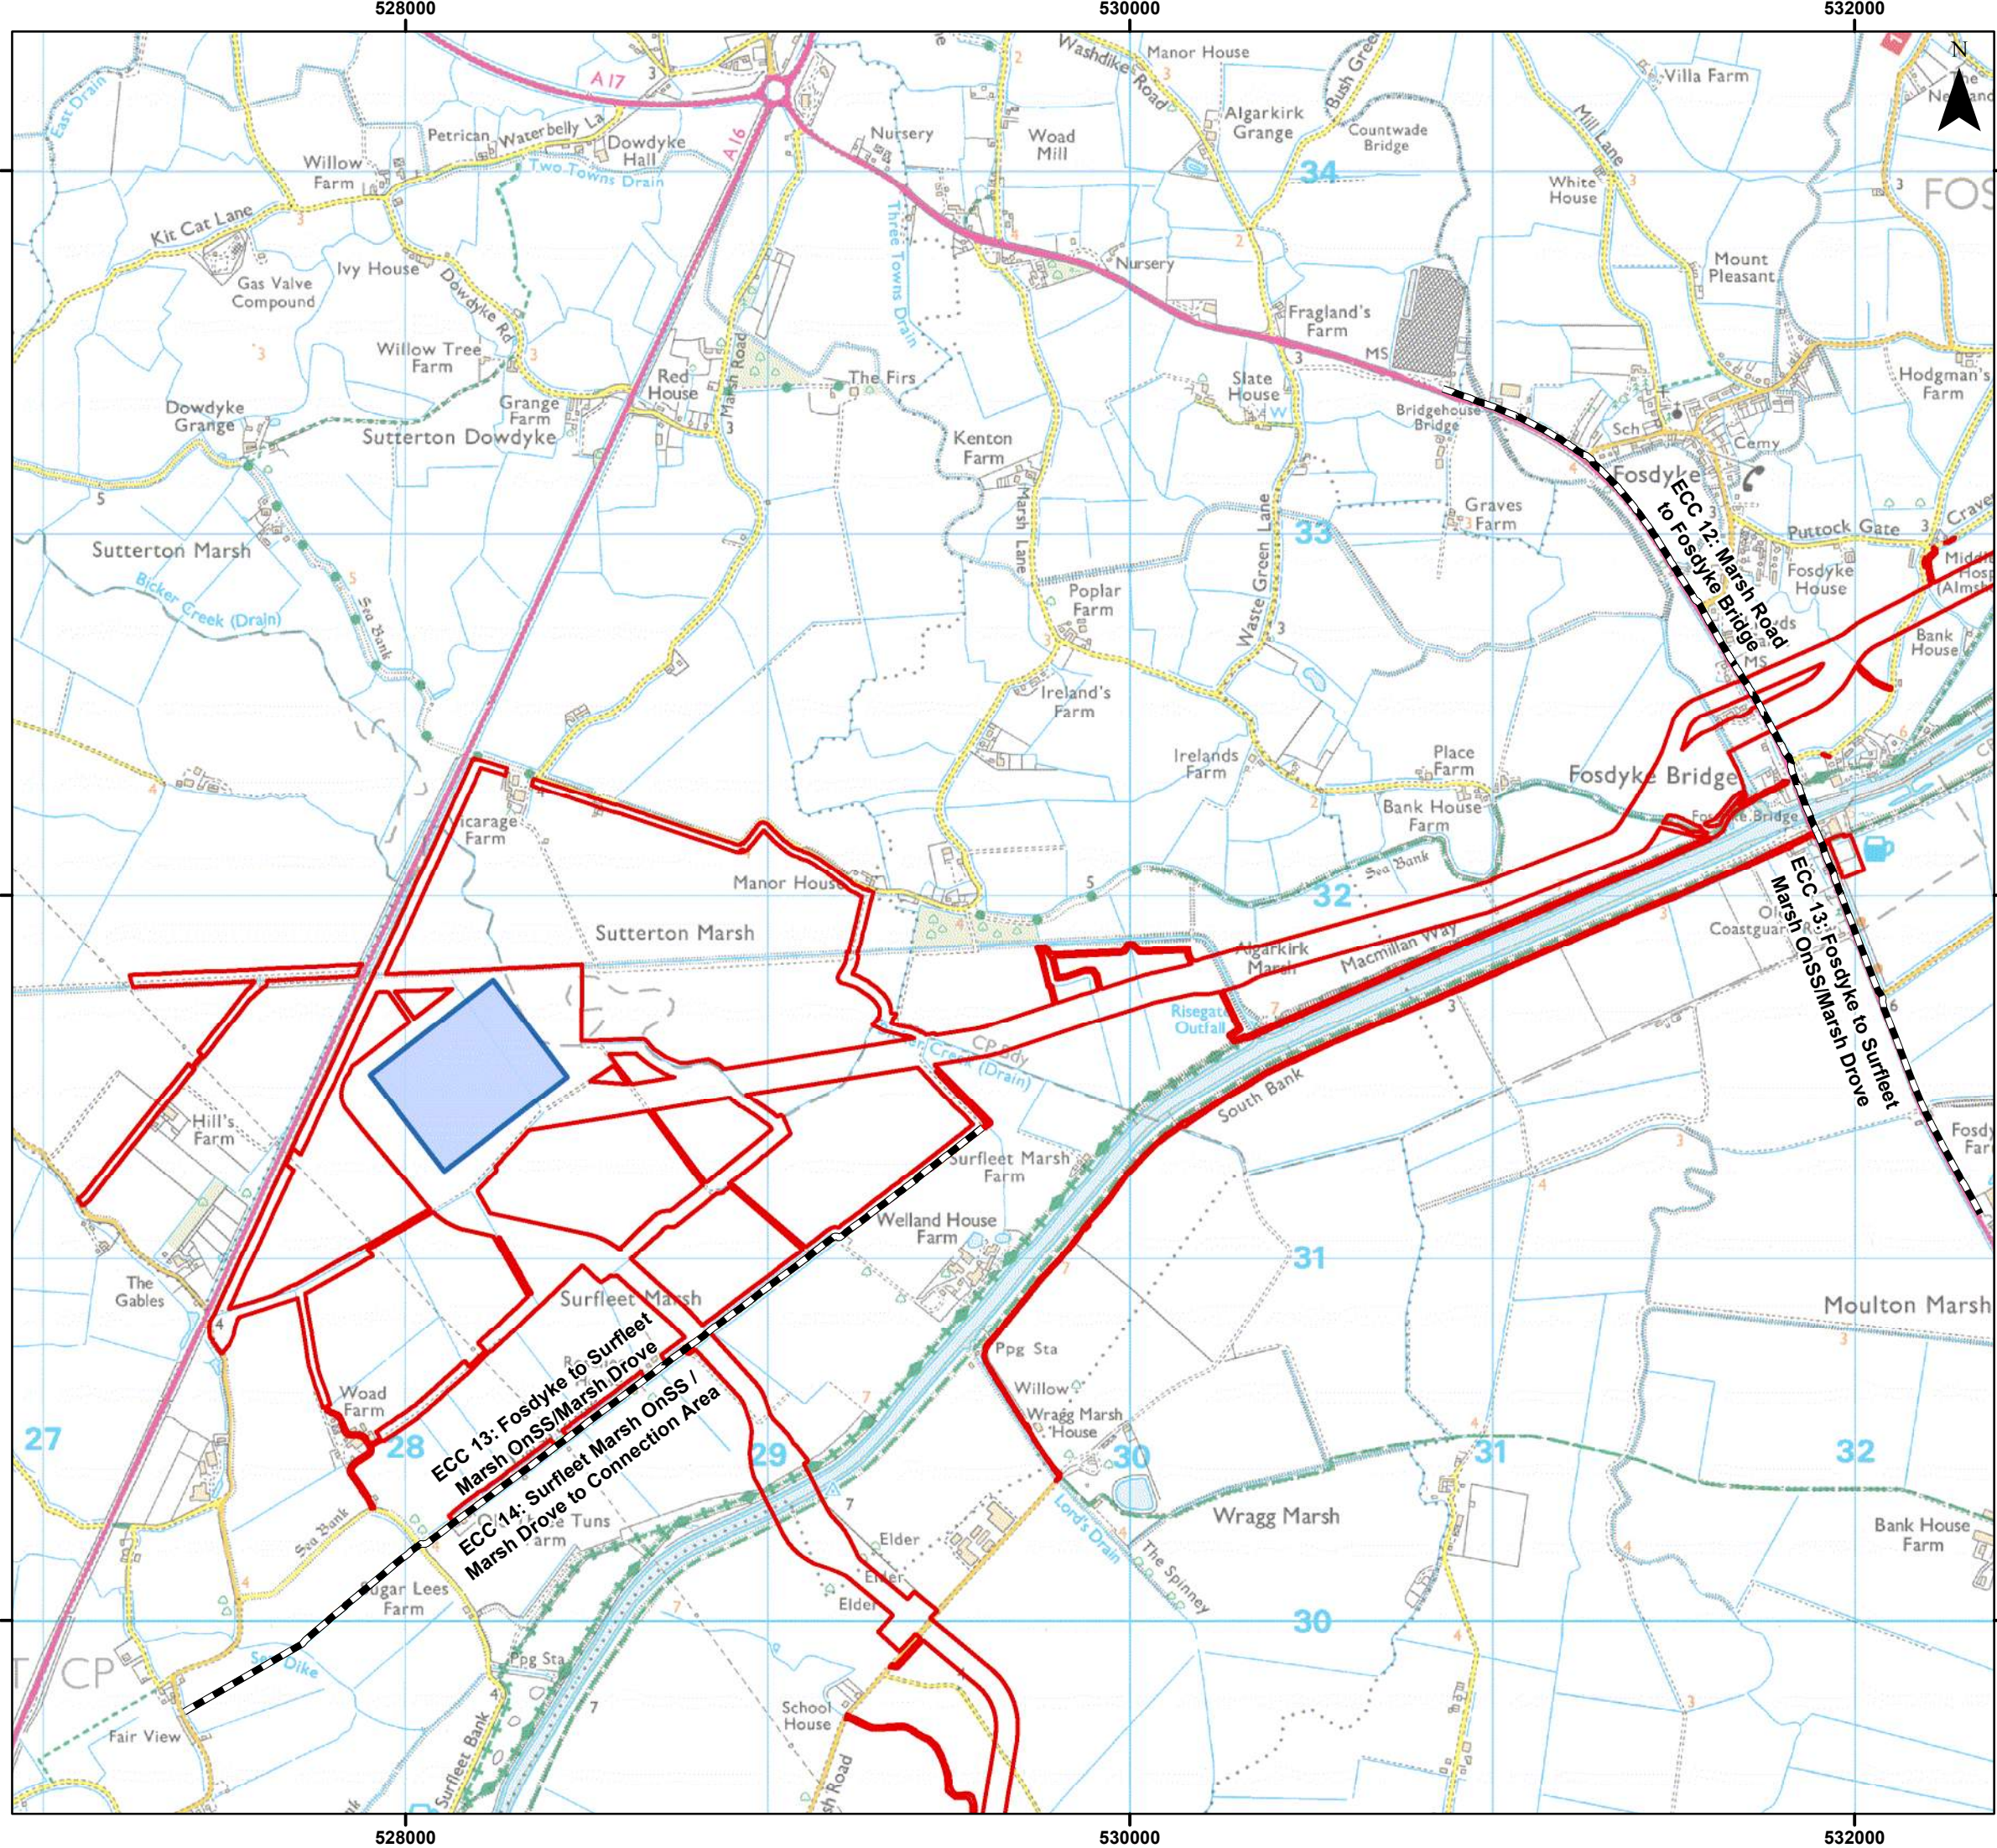

Legend

- Order Limits
- Onshore Segment Break
- Onshore Substation (OnSS) Footprint

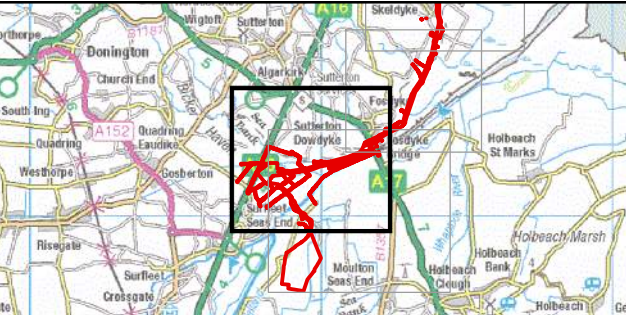


Coordinate System: British National Grid
0 0.5 1 km
Scale: 1:17,500 A3 Page Size

Environmental Statement Version 2 Examination Update
Onshore Order Limits and Assessment Segments
ECC 13 - Fosdyke to Surfleet Marsh OnSS / Marsh Drove


Figure 3.3.14



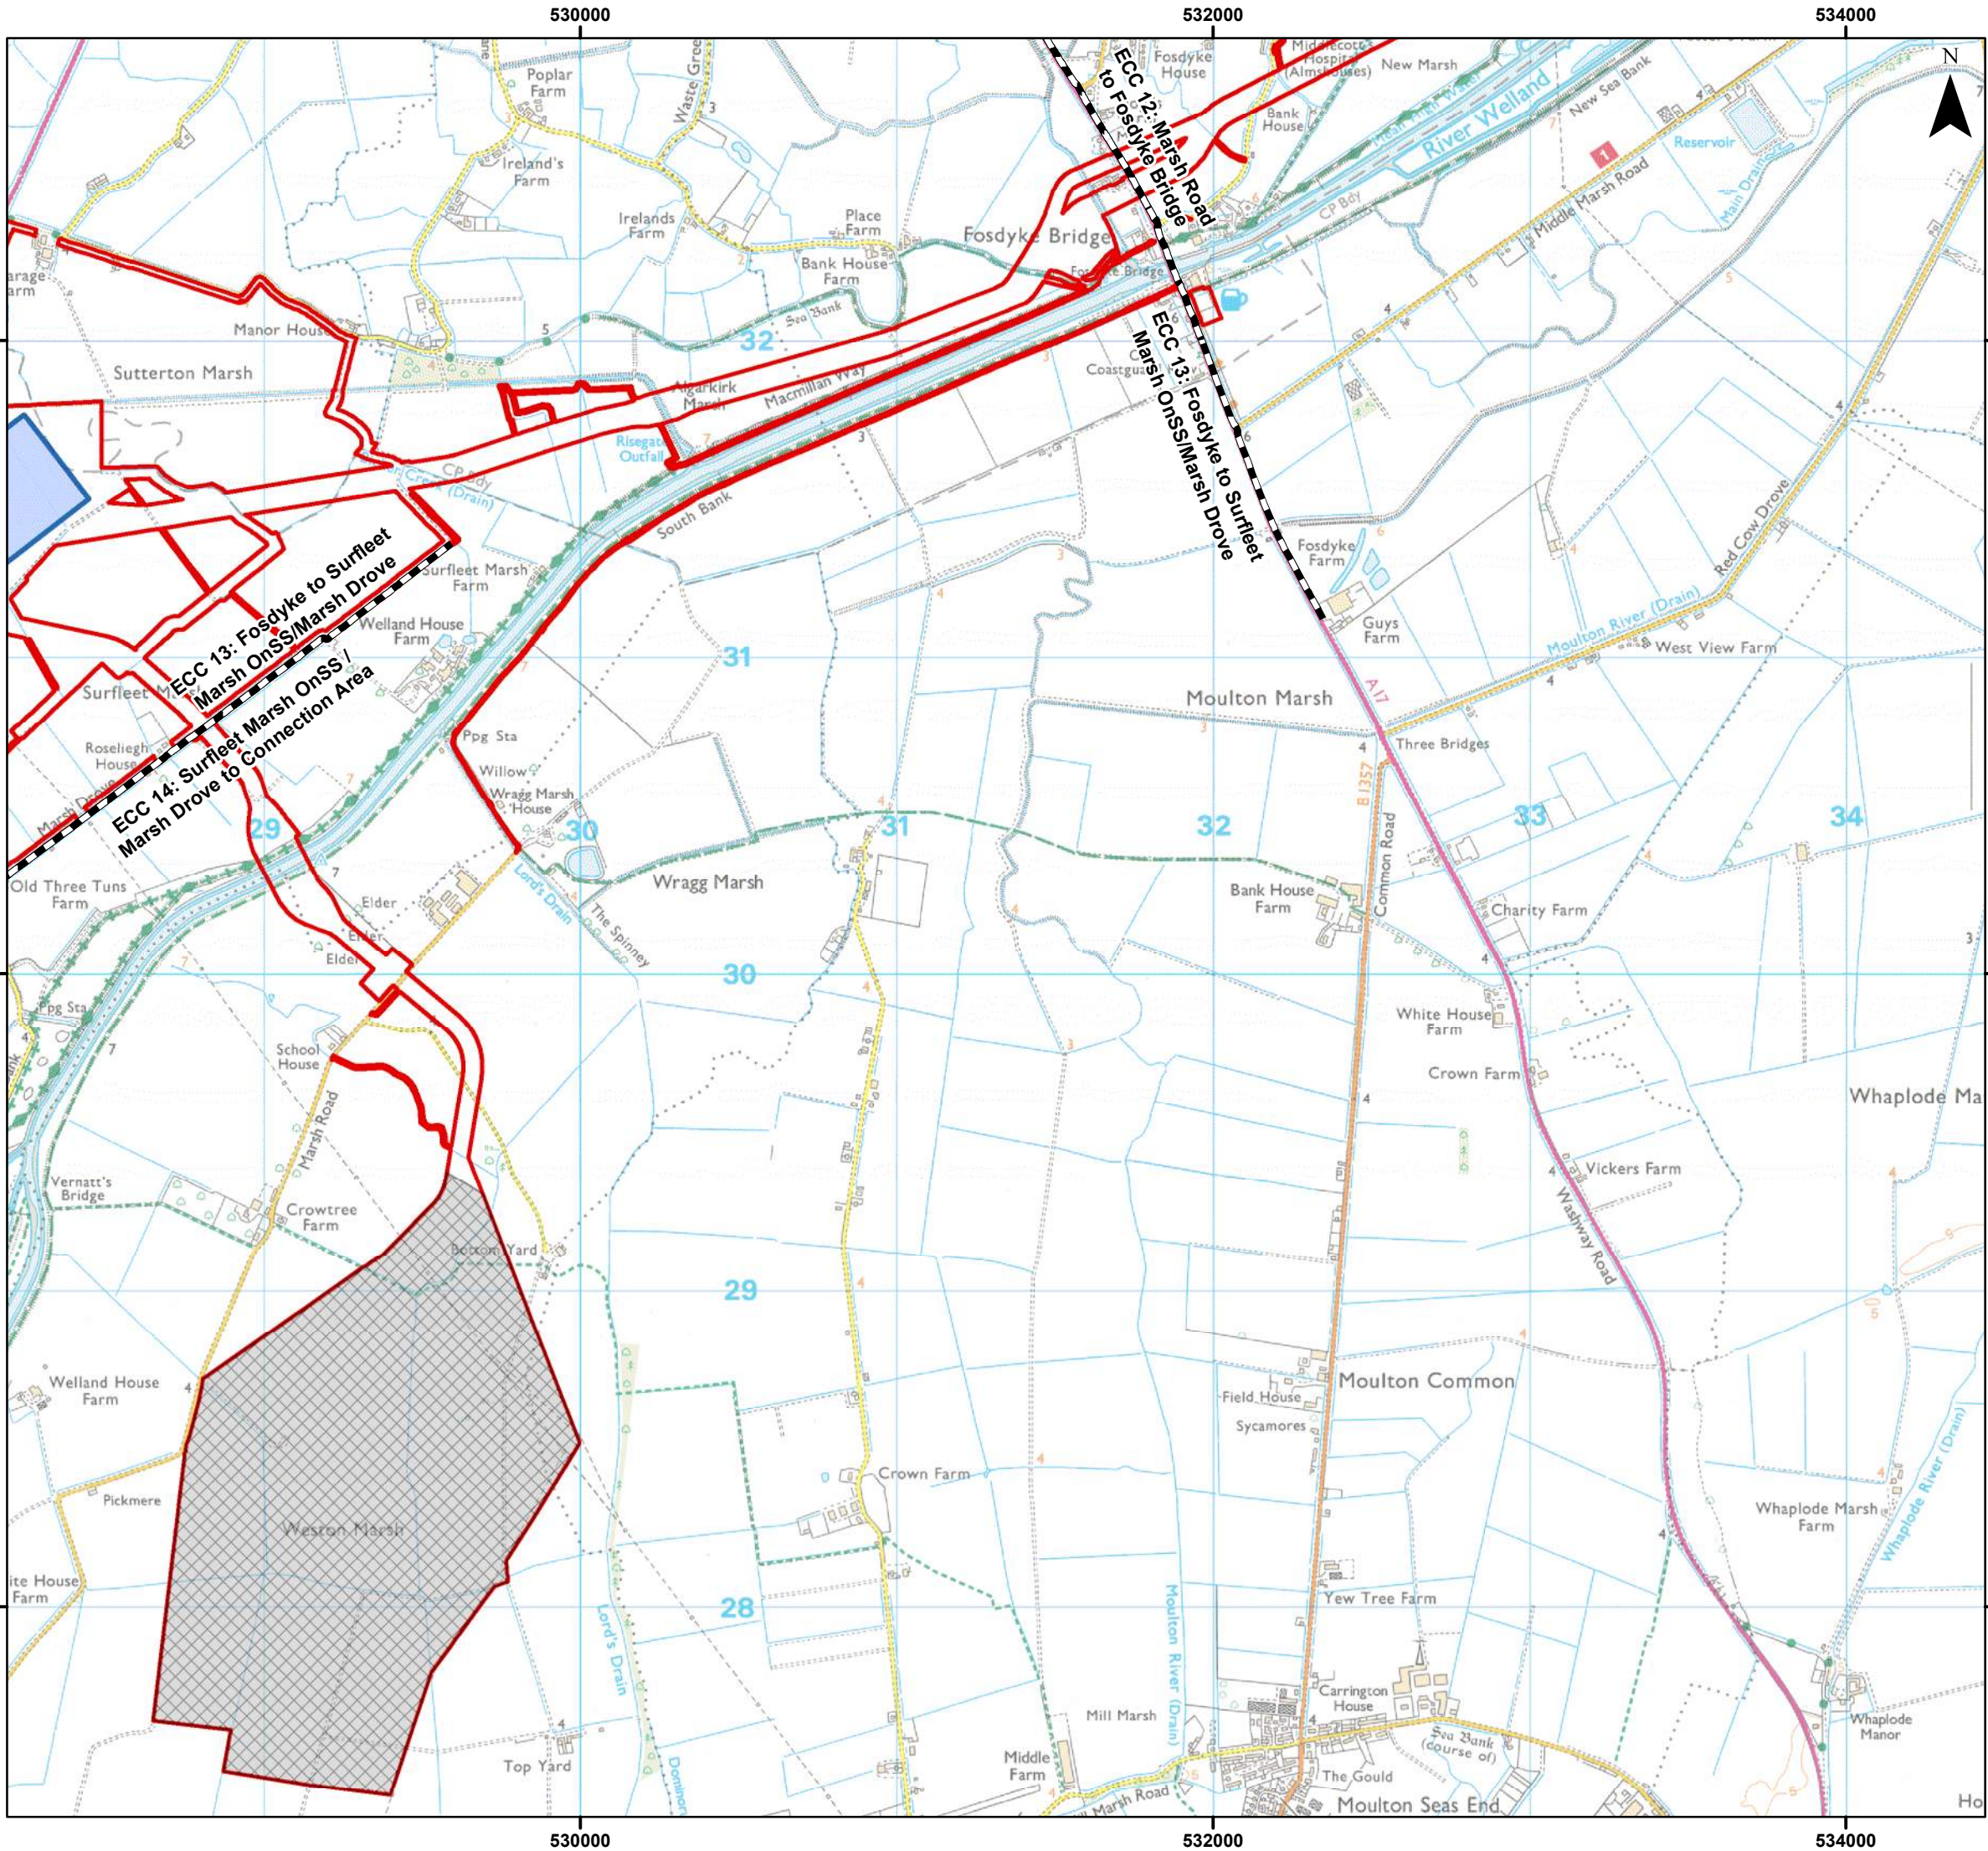


Legend

- Order Limits
- Onshore Segment Break
- Onshore Substation (OnSS) Footprint
- Connection Area

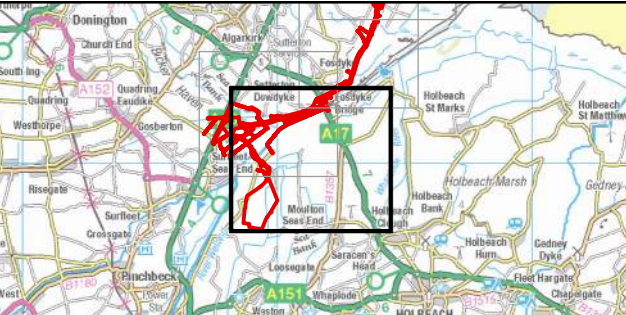

Coordinate System: British National Grid

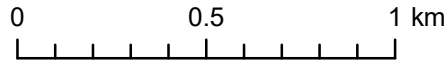

Scale: 1:20,000

A3 Page Size

Environmental Statement Version 2 Examination Update

Onshore Order Limits and Assessment Segments
ECC 14 - Surfleet Marsh OnSS / Marsh Drive to
Connection Area


Figure 3.3.15



Date: 17/02/2025
Produced By: JRS
Revision: 2.0



© Crown copyright [and
database rights] (2024)
0100031673

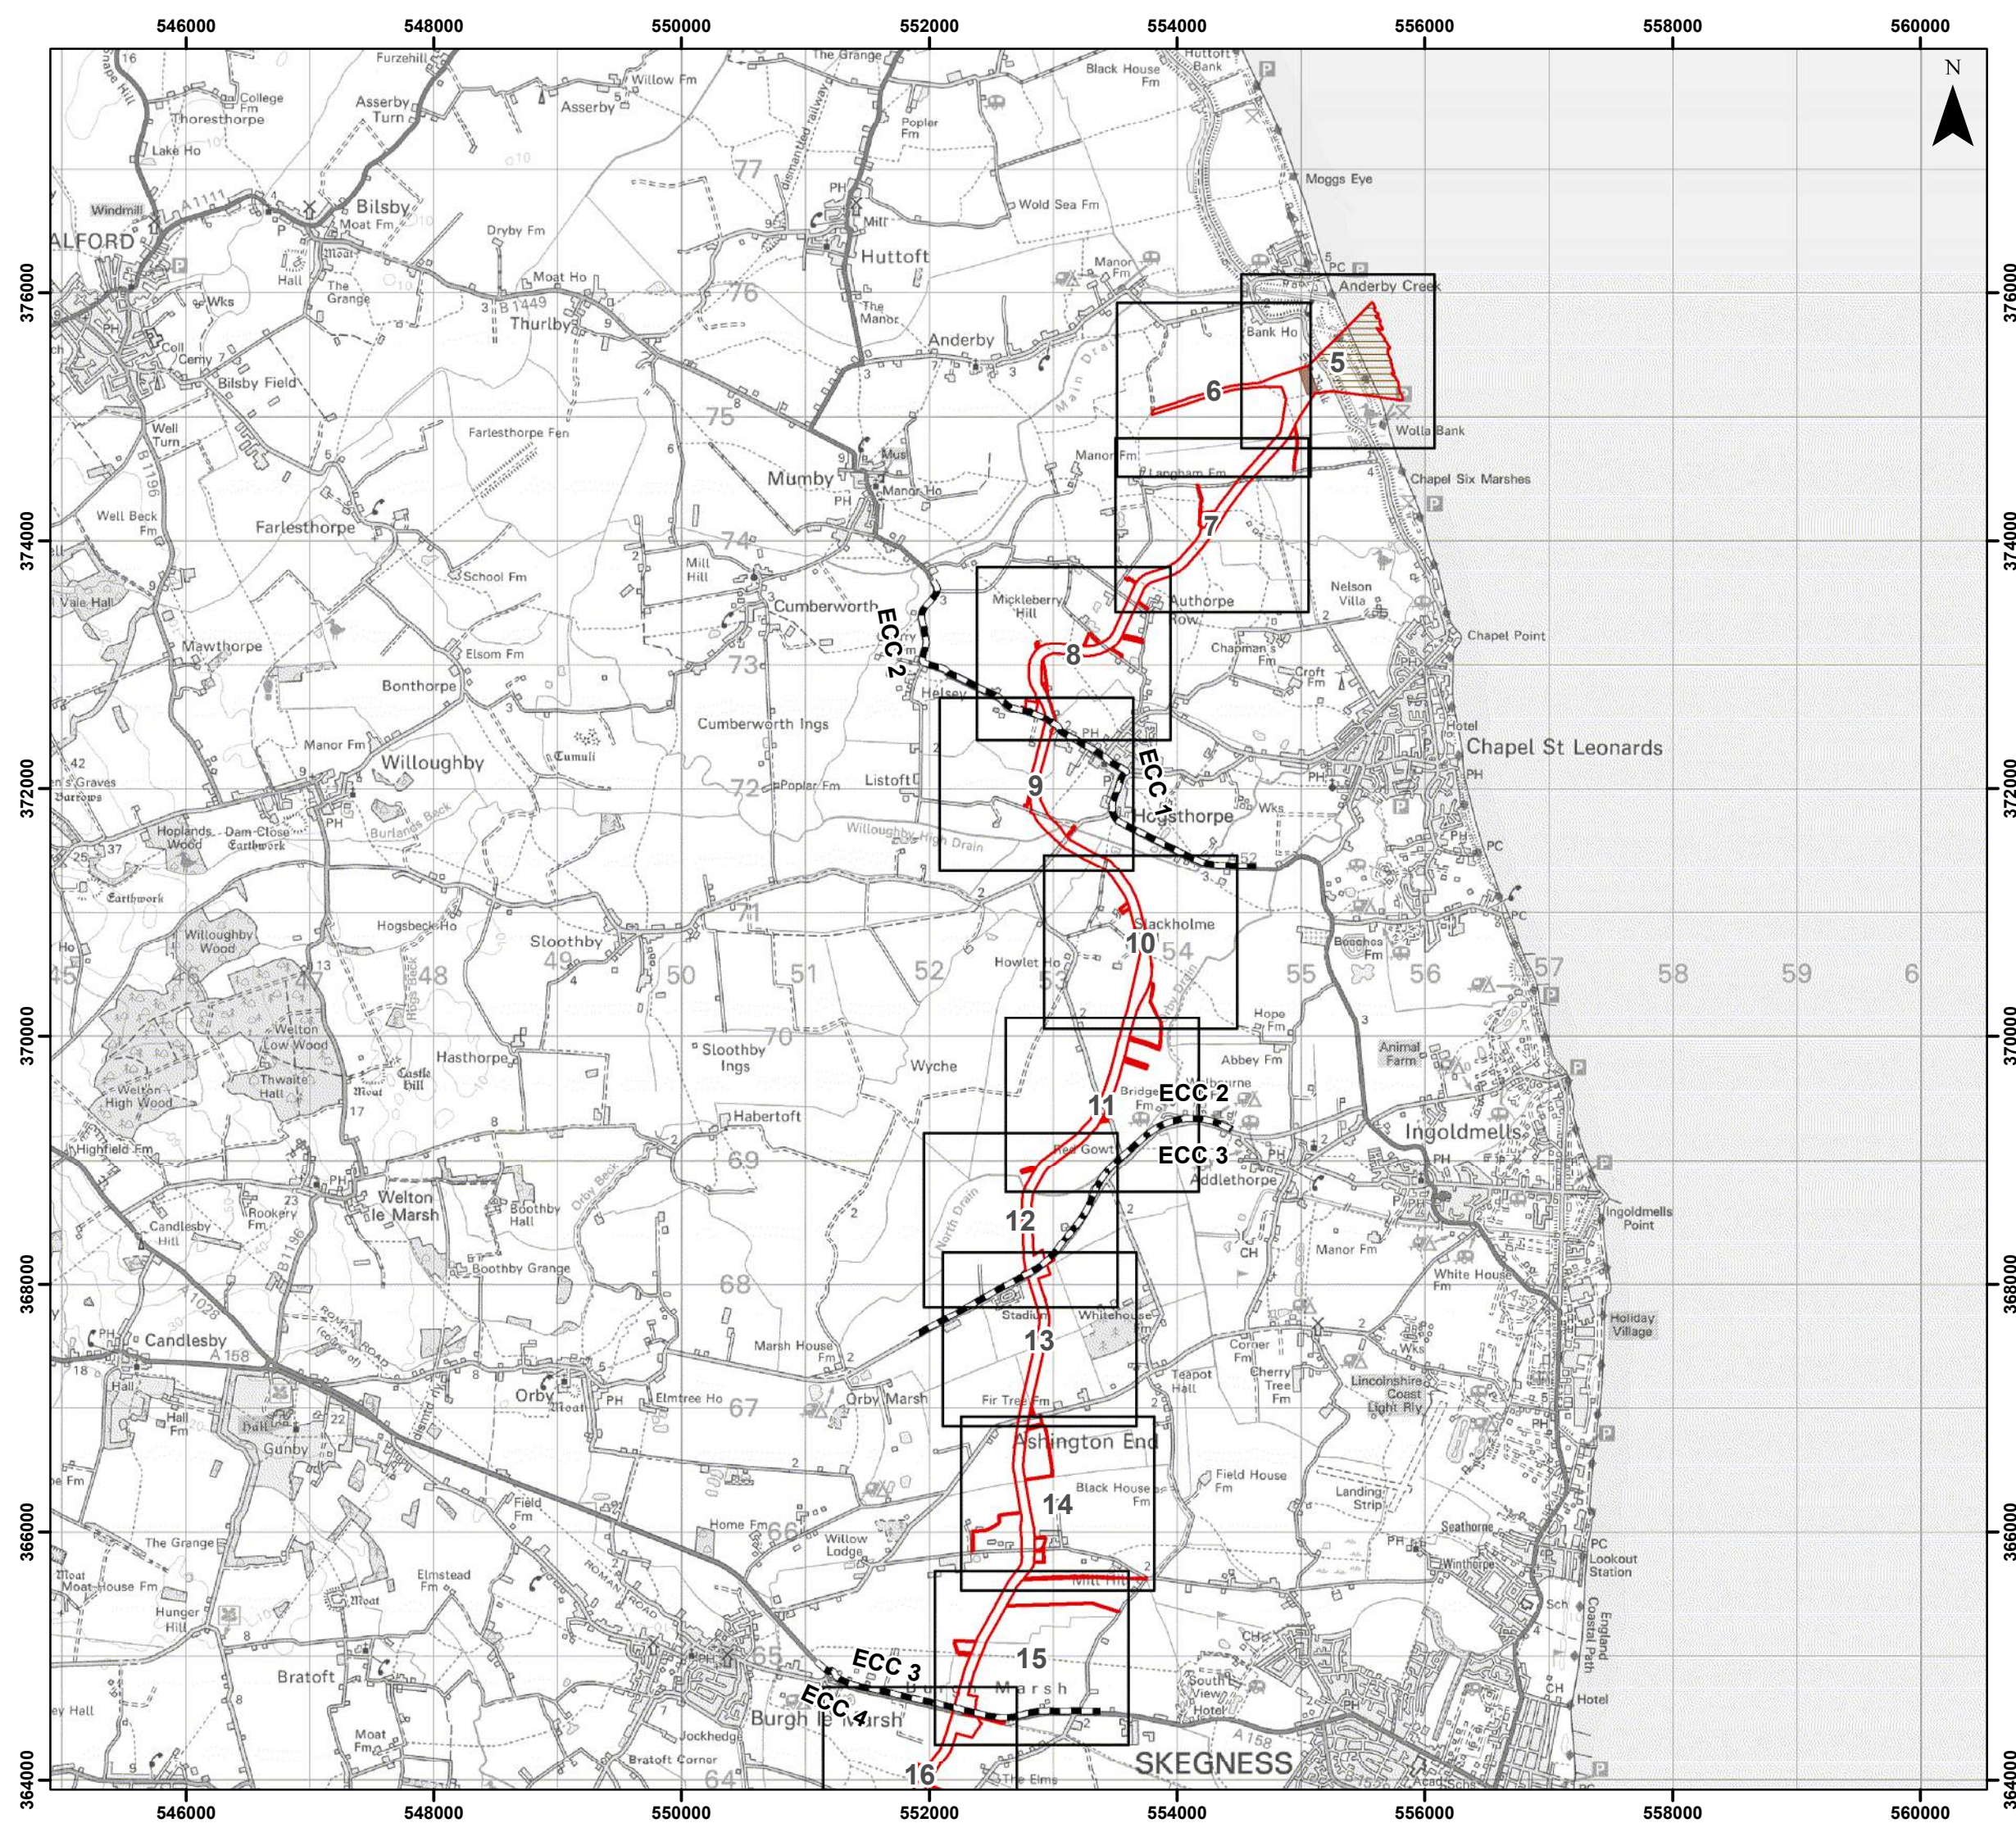

Legend

- Order Limits
- Onshore Segment Break
- Landfall Trenchless Works Area
- Transition Joint Bay Area

Coordinate System: British National Grid

0 0.5 1 2 Kilometres

Scale: 1:50,000

A3 Page Size

Environmental Statement Version 2
Examination Update

Indicative Onshore Infrastructure (Detailed)

Figure 3.4.1


OUTER DOWING
OFFSHORE WIND

SLR

Date: 17/02/2025
Produced By: JRS
Revision: 2.0

© Crown copyright [and database rights] (2024)
0100031673

Document Path: \\slr1as1\GIS\Projects_1\Project\05356 - Gole Consultants Ltd\00012 GTR\Outer Dowing\Tech\GIS\Drawings\Wind\2024_05_S51\DS\Project Description\05356_00012_11720 Onshore Infrastructure Detailed Overview.mxd

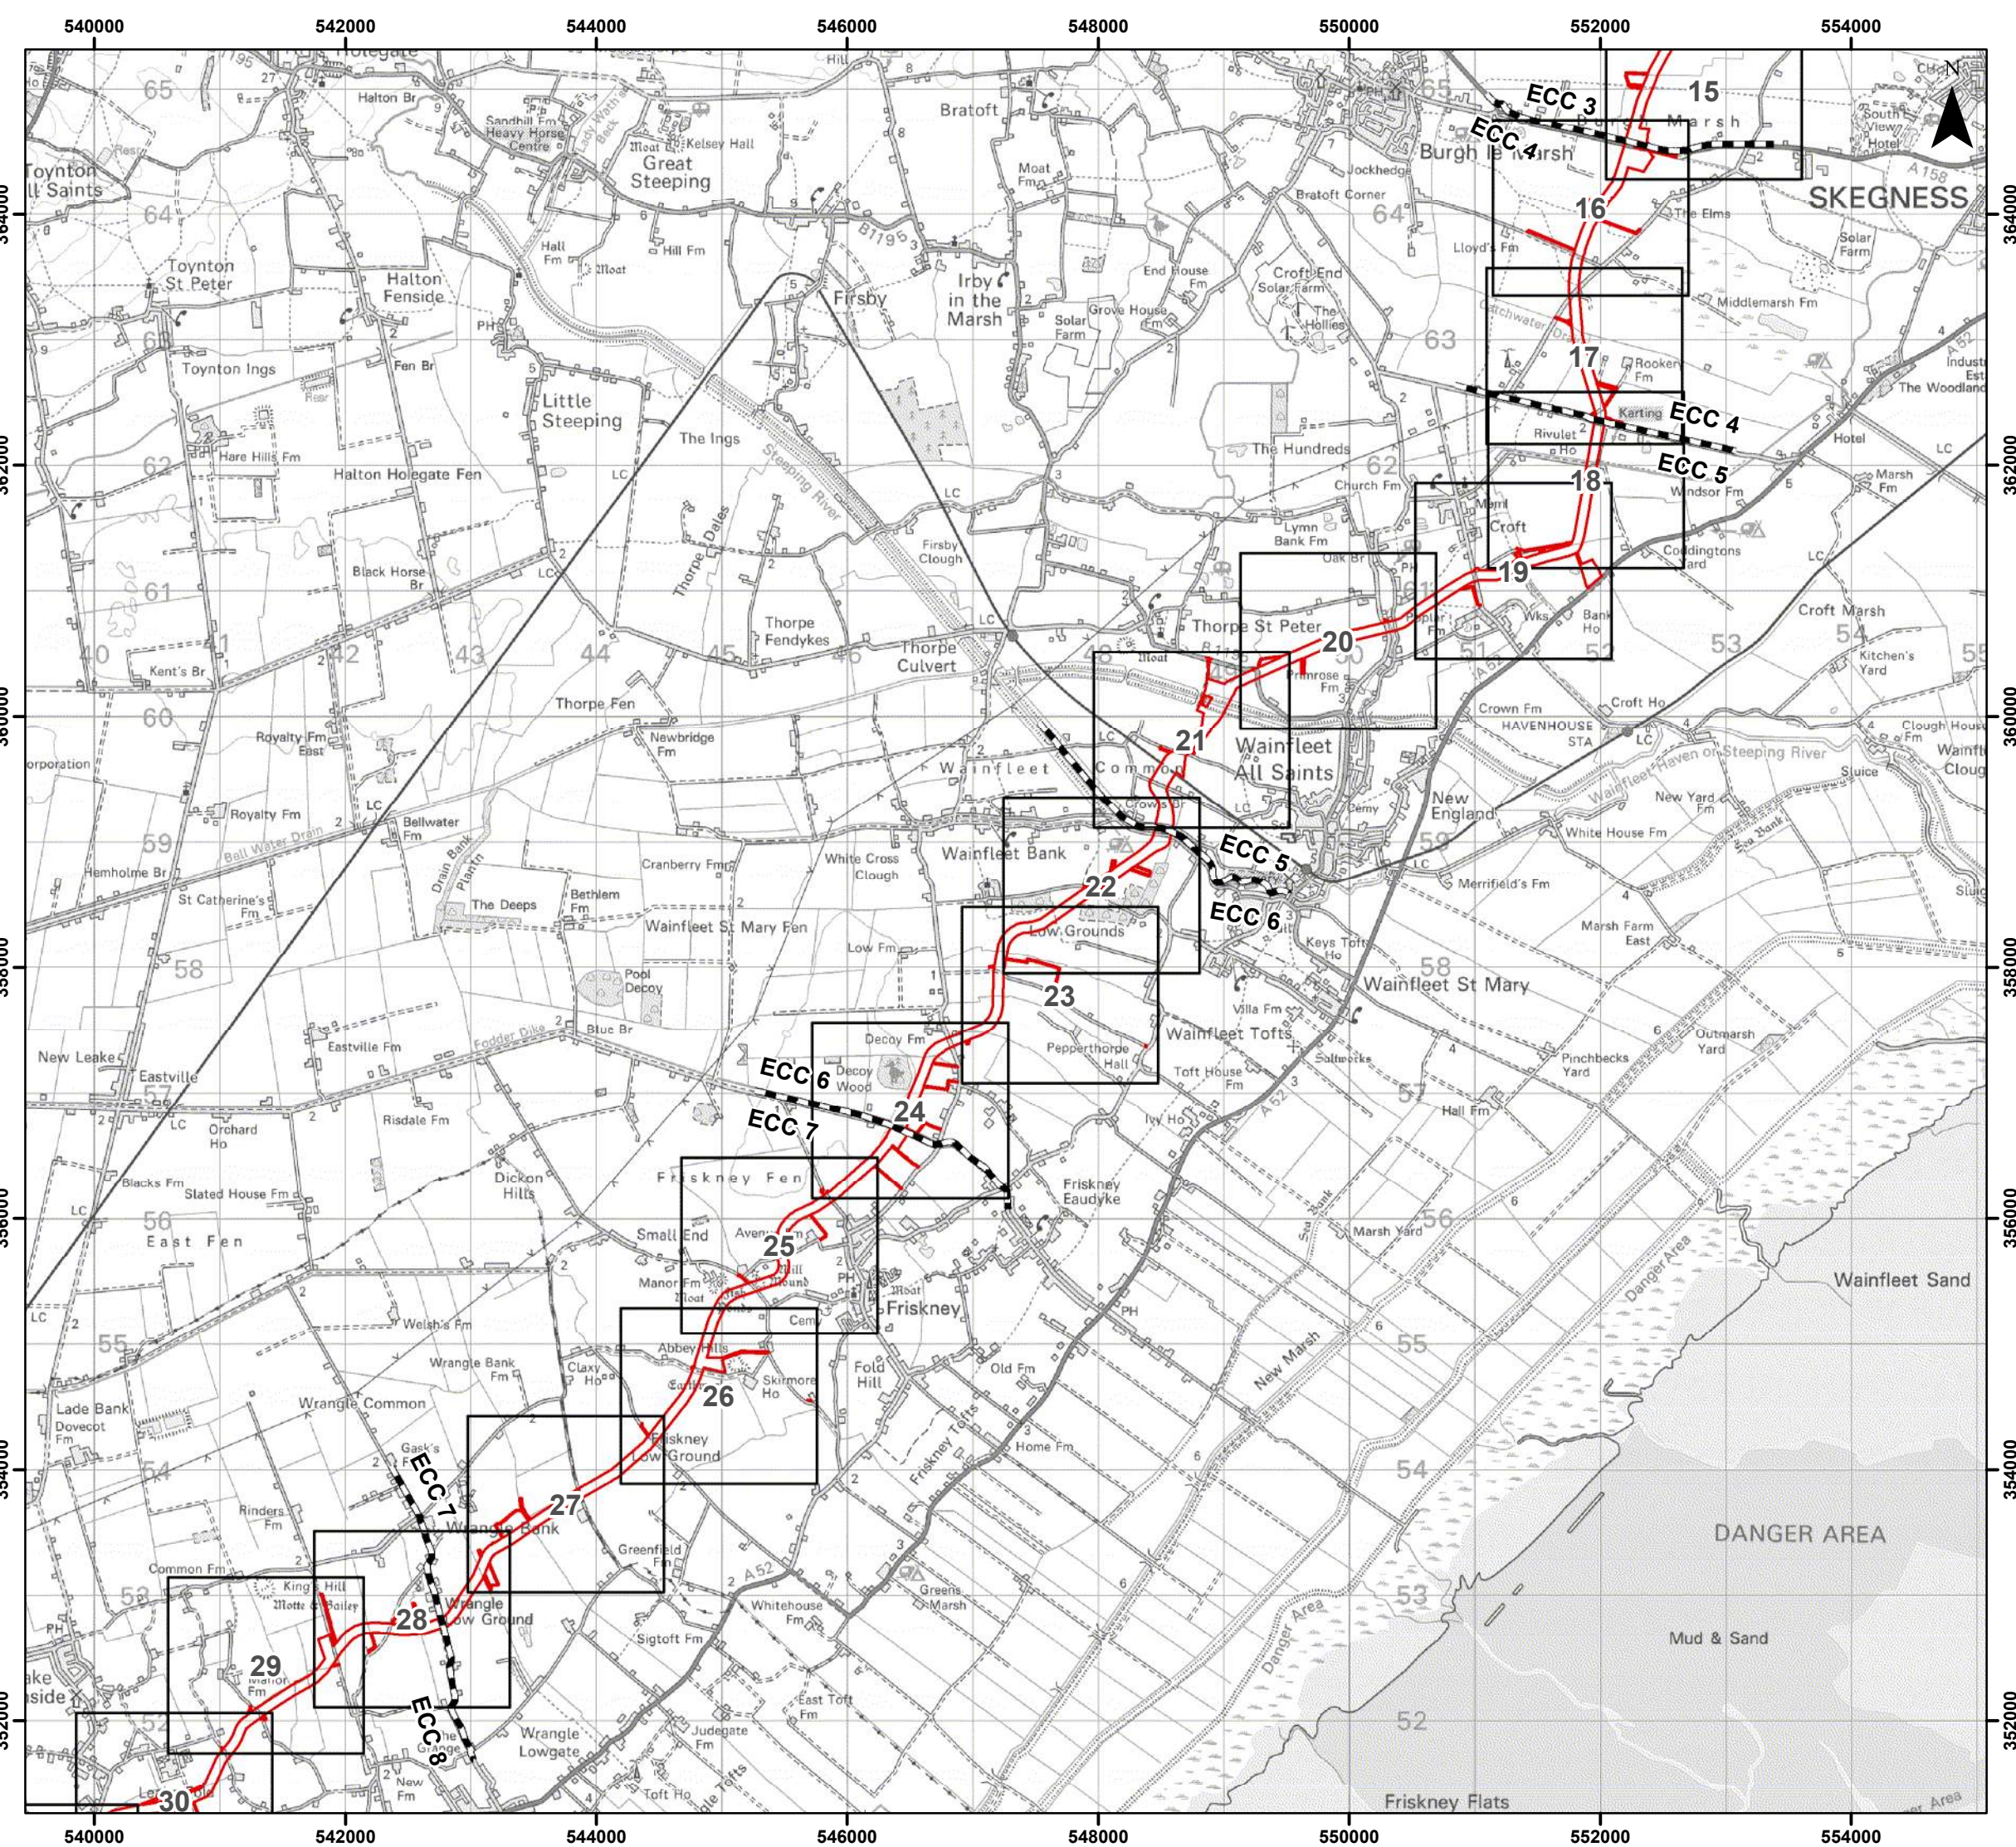

Legend

- Order Limits
- Onshore Segment Break

Coordinate System: British National Grid

0 0.5 1 2 Kilometres

Scale: 1:50,000

A3 Page Size

Environmental Statement Version 2
Examination Update

Indicative Onshore Infrastructure (Detailed)

Figure 3.4.2

OUTER DOWSING
OFFSHORE WIND

SLR

Date: 17/02/2025
Produced By: JRS
Revision: 2.0


© Crown copyright (and database rights) (2024)
0100031673

Document Path: \\gis1\as\GIS\Projects_1\Projects\05356 - Gobe Consultants Ltd\00012 GTR\Outer Dowsing\Tech\GIS\Drawings\Wind\2024_05_S51\DS\Project Description\05356_00012_11720 Onshore Infrastructure Detailed Overview.mxd



Legend

-  Order Limits
-  Onshore Segment Break

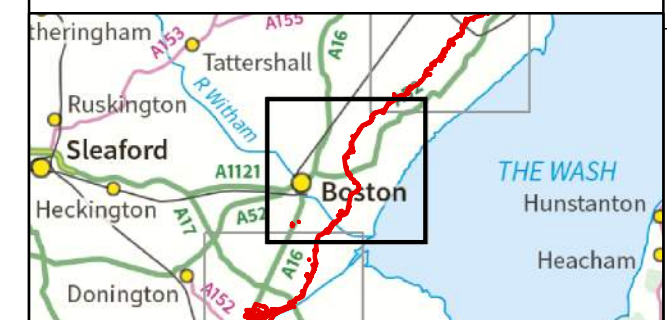

Coordinate System: British National Grid

0 0.5 1 2 Kilometres

Scale: 1:50,000

A3 Page Size

Environmental Statement Version 2
Examination Update

Indicative Onshore Infrastructure (Detailed)


Figure 3.4.3



Date: 17/02/2025
Produced By: JRS
Revision: 2.0



© Crown copyright [and
database rights] (2024)
0100031673

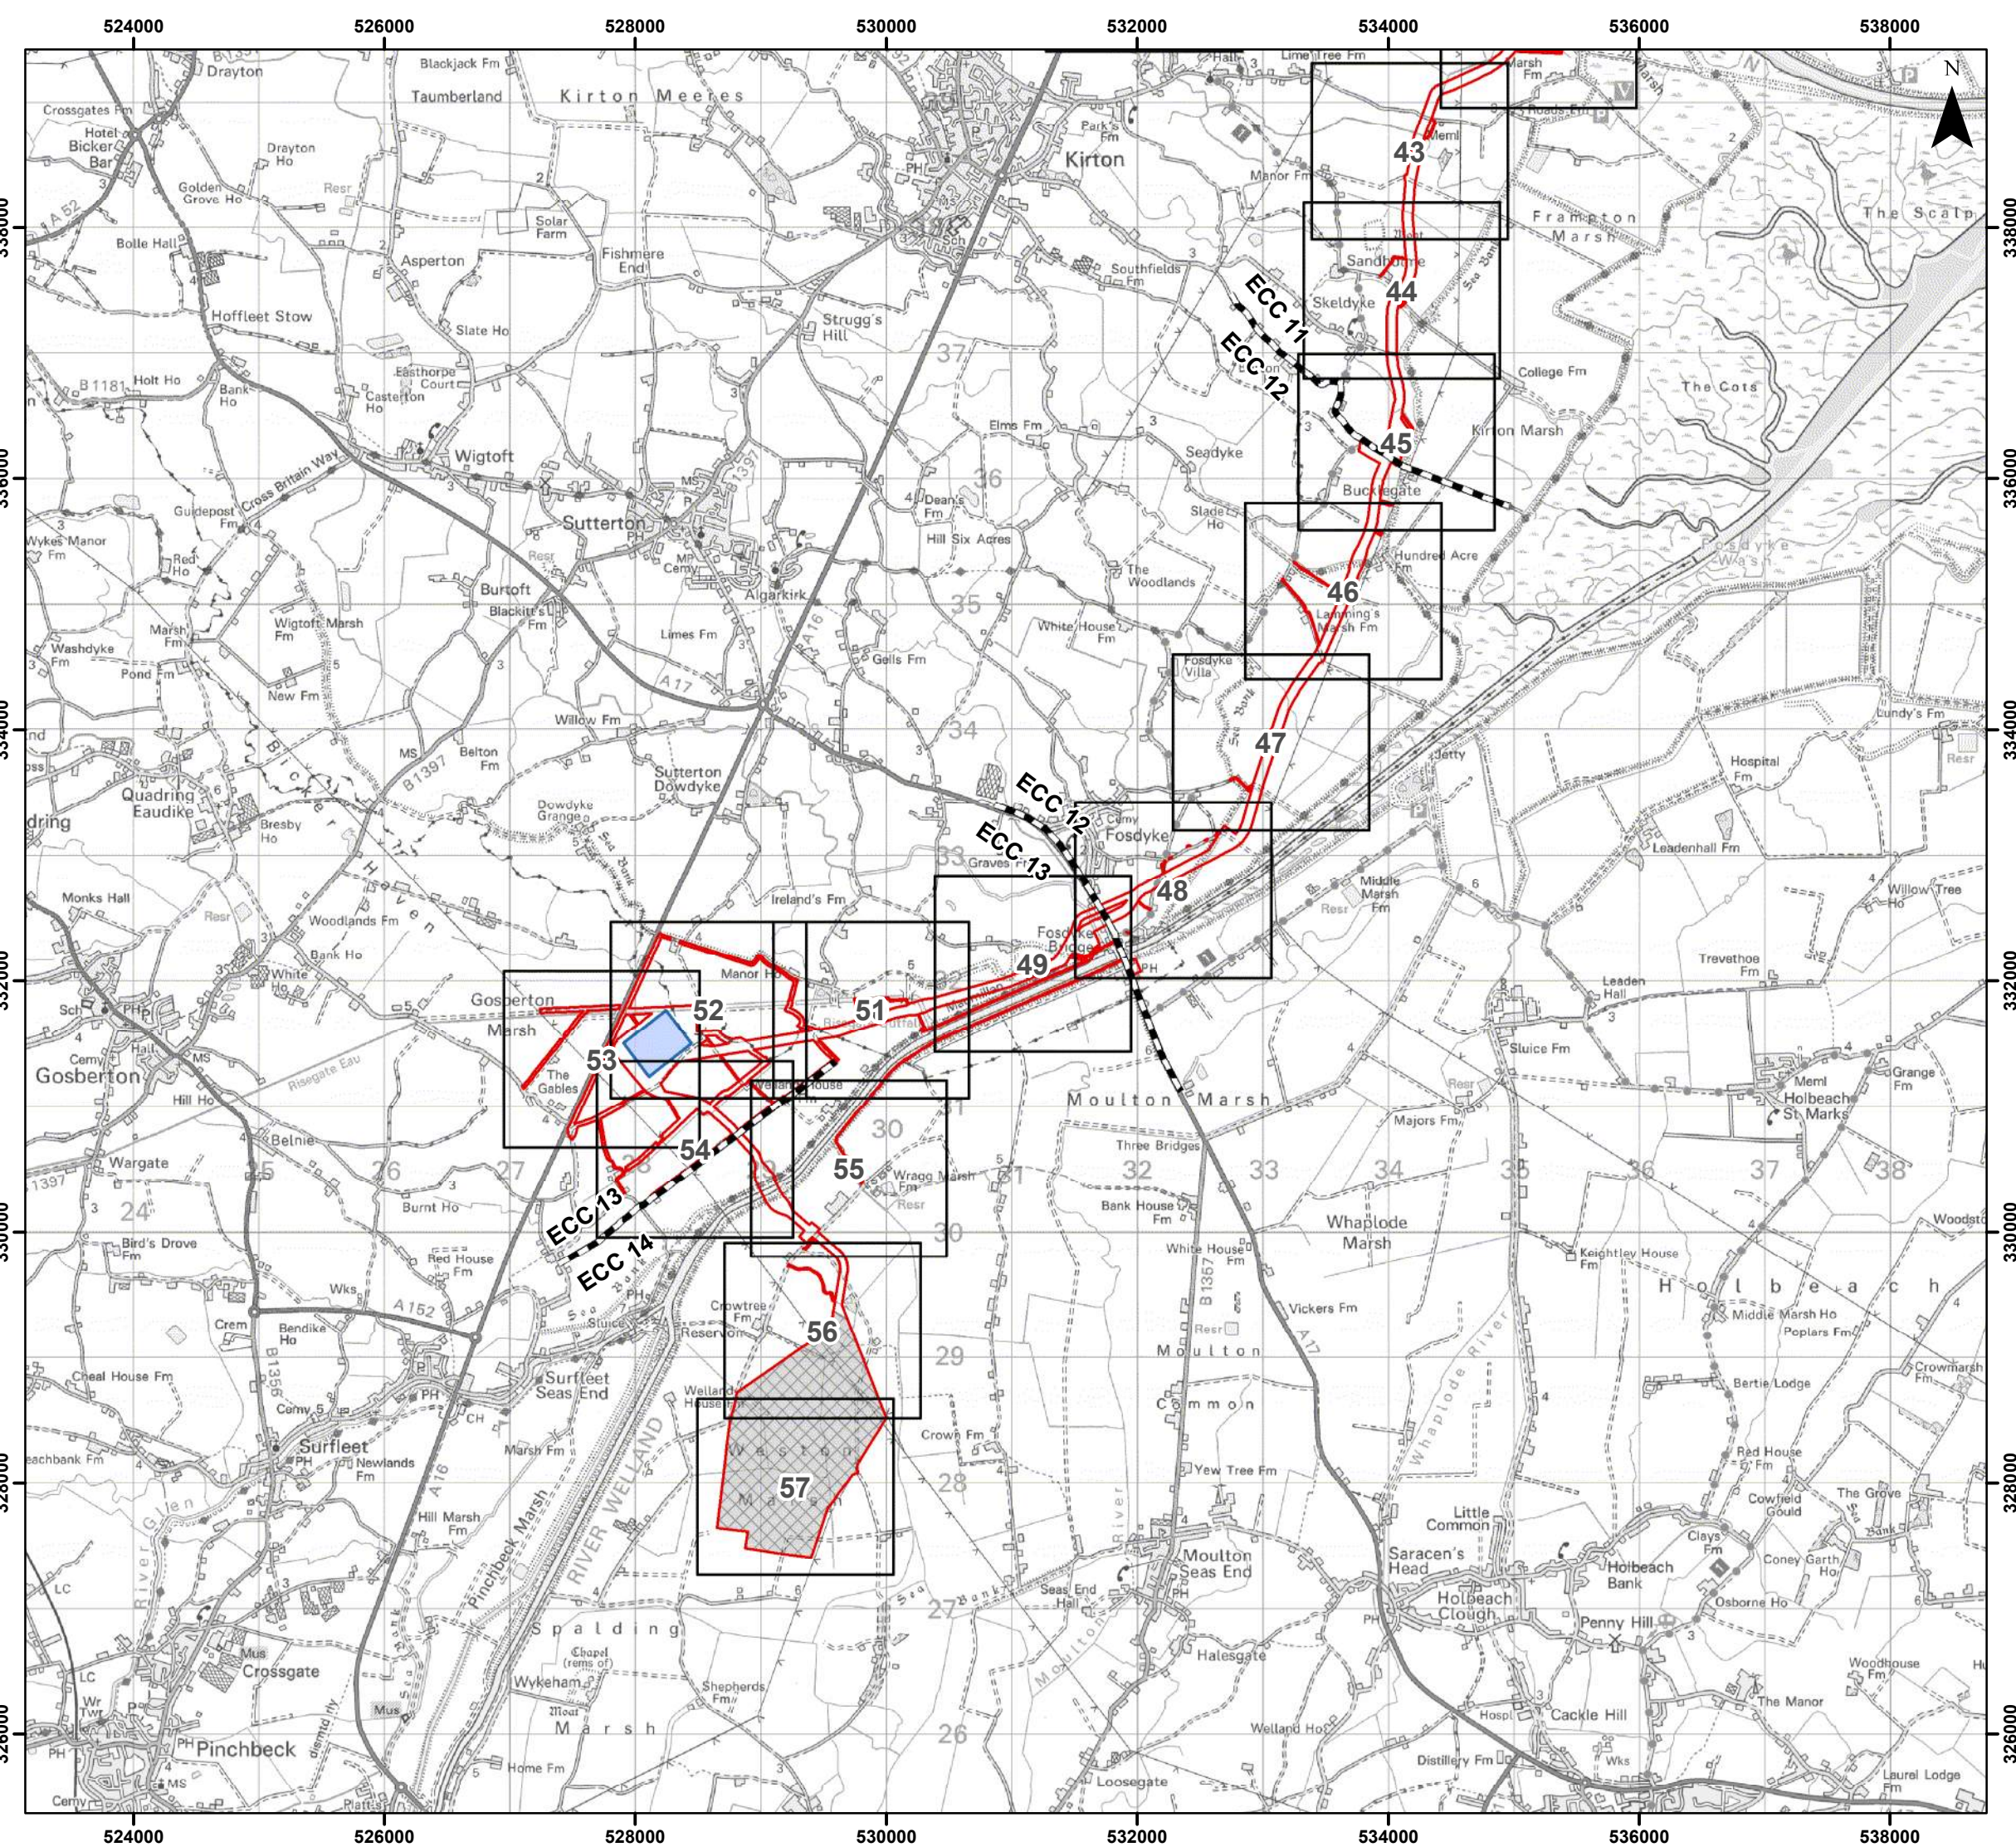

Legend

- Order Limits
- Onshore Segment Break
- Onshore Substation (OnSS) Footprint
- Connection Area

Coordinate System: British National Grid

0 0.5 1 2 Kilometres

Scale: 1:50,000

A3 Page Size

Environmental Statement Version 2
Examination Update

Indicative Onshore Infrastructure (Detailed)

Figure 3.4.4

OUTER DOWSING
OFFSHORE WIND


SLR

Date: 17/02/2025
Produced By: JRS
Revision: 2.0

© Crown copyright [and database rights] (2024)
0100031673




Document Path: \\gis1\as\GIS\Projects\1\Projects\05356 - Gobe Consultants Ltd\00012 GTR\Outer Dowsing\Tech\GIS\Drawings\Wing 2024 05 S51\DS\Project Description\05356_00012_11720 Onshore Infrastructure Detailed Overview.mxd

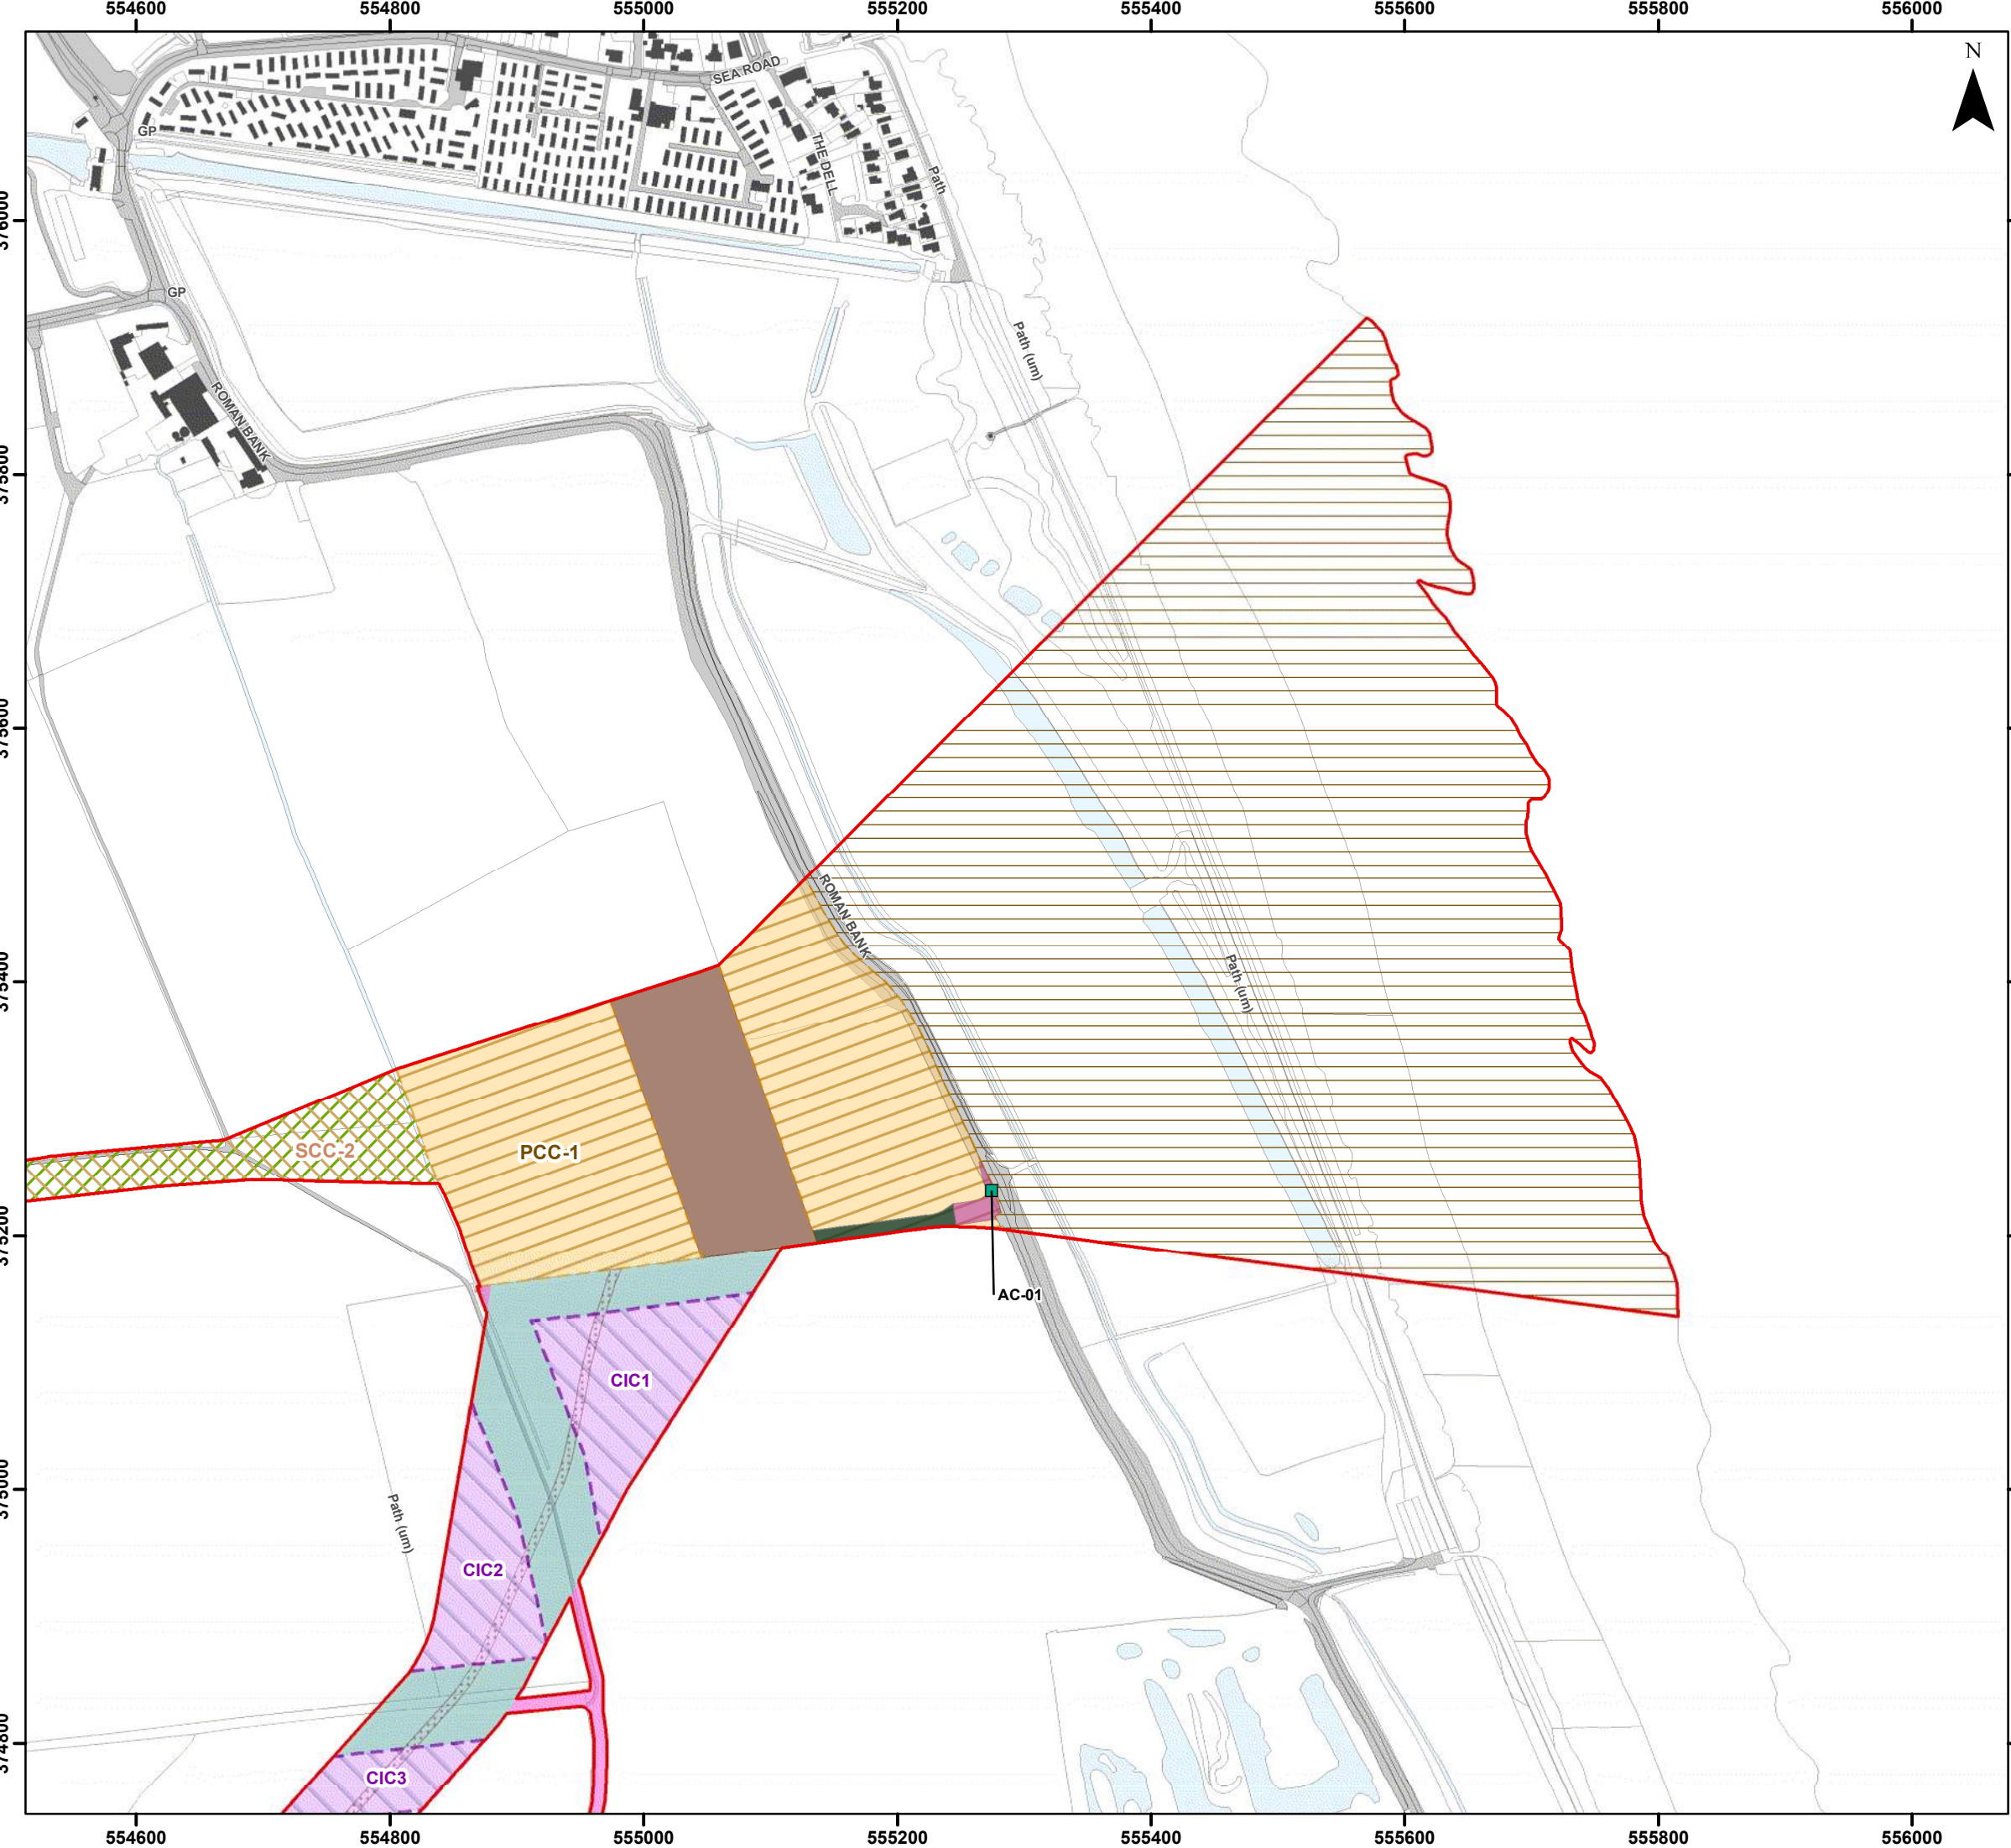

Legend

- Order Limits
- Construction Access Location (AC)
- Landfall Trenchless Works Area
- Transition Joint Bay Area
- Onshore Export Cable Corridor (ECC) - Trenchless
- Onshore Export Cable Corridor (ECC) - Open Cut or Trenchless
- Primary Construction Compound (PCC)
- Cable Installation Compound (CIC)
- Permanent Access Track
- Temporary Access Track
- Indicative Haul Road
- Temporary Construction Compound (Laydown Area)
- Enabling Access Track

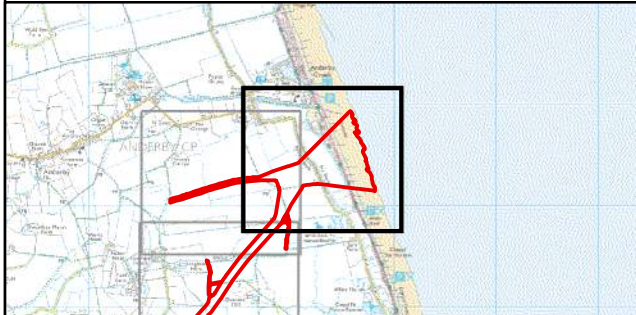

Coordinate System: British National Grid

0 50 100 200 Metres

Scale: 1:5,000


A3 Page Size

Environmental Statement Version 2
Examination Update

Indicative Onshore Infrastructure (Detailed)
Basis of Assessment
Figure 3.4.5




Document Path: \\gis1\as\GIS Projects\1\Projects\05366 - Gole Consultants Ltd\00012 GTR4 Outer Dowsing Tech\GIS\Drawings\Wiring\2024_05_S5\1\DS1-Project Description\05366_00012_1197_0 Onshore Infrastructure Detailed.mxd

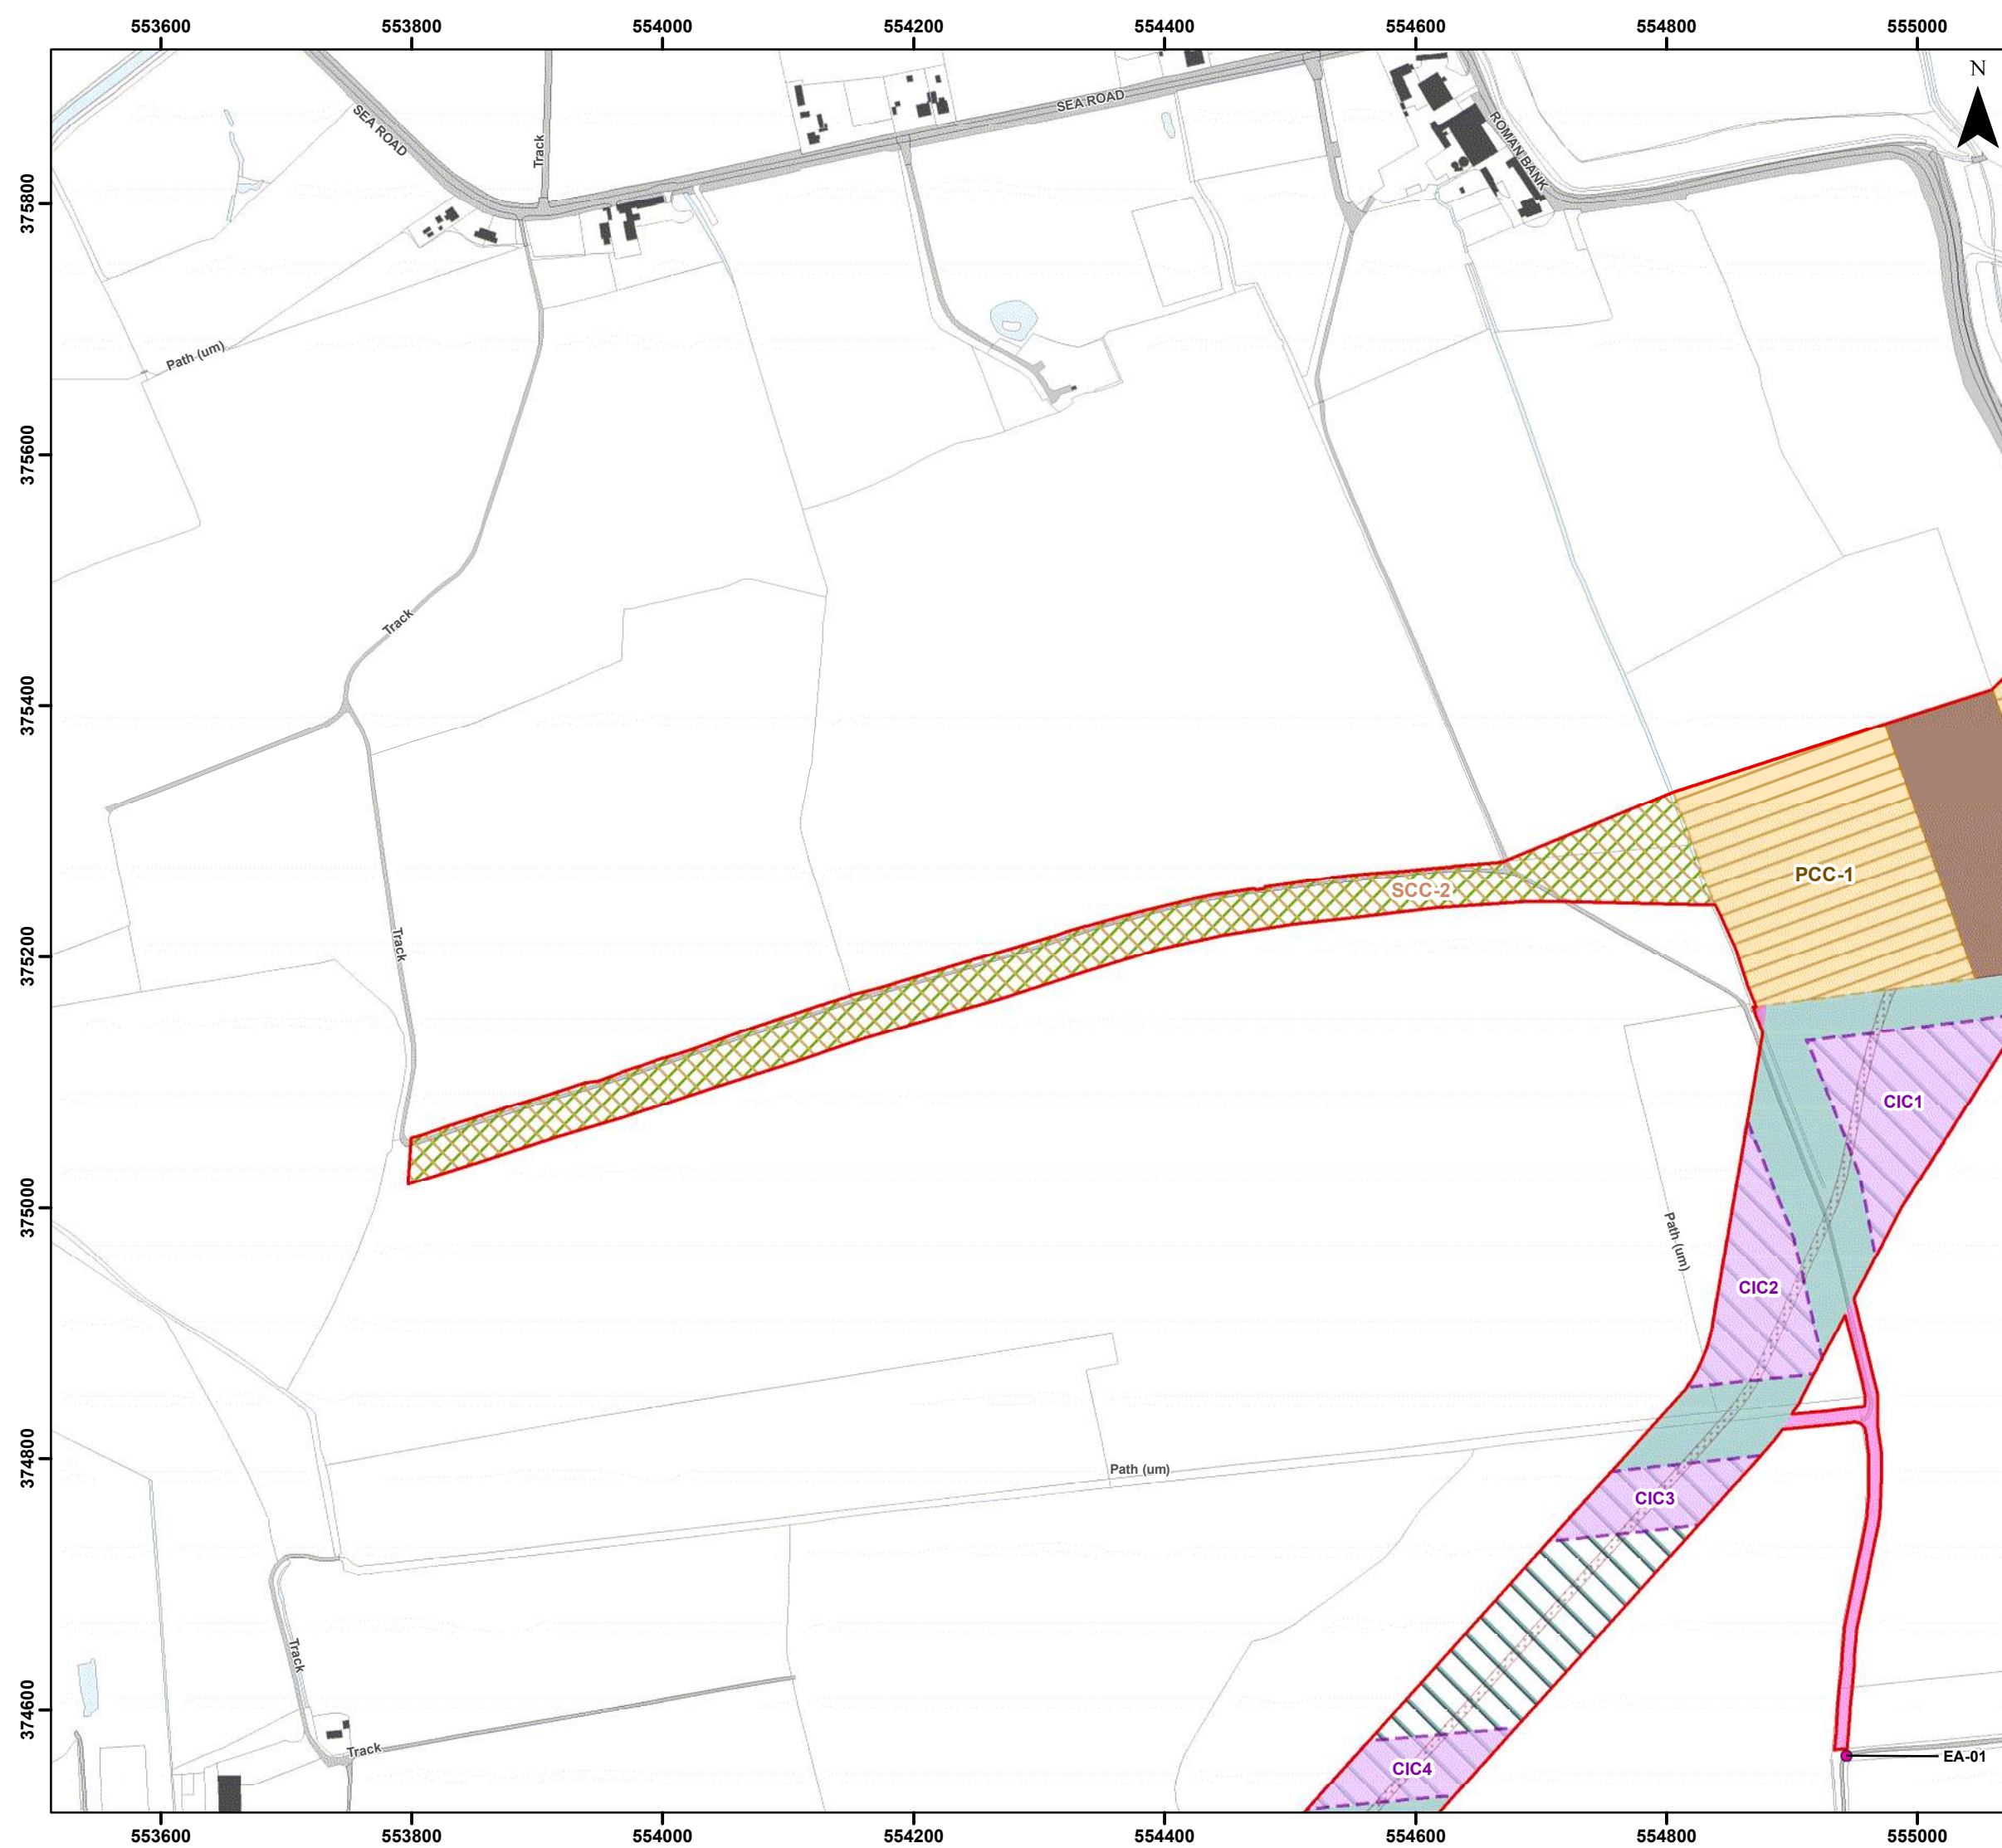

Legend

- | | |
|---|--|
|  | Order Limits |
|  | Enabling Access Location (EA) |
|  | Transition Joint Bay Area |
|  | Onshore Export Cable Corridor (ECC) - Trenchless |
|  | Onshore Export Cable Corridor (ECC) - Open Cut or Trenchless |
|  | Primary Construction Compound (PCC) |
|  | Cable Installation Compound (CIC) |
|  | Indicative Haul Road |
|  | Temporary Construction Compound (Laydown Area) |
|  | Enabling Access Track |

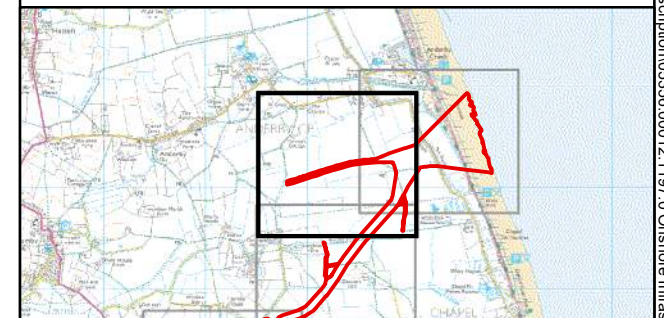

Coordinate System: British National Grid

0	50	100	200 Metres
---	----	-----	------------

Scale: 1:5,000

A3 Page Size

Environmental Statement Version 2
Examination Update


Indicative Onshore Infrastructure (Detailed)
Basis of Assessment
Figure 3.4.6



Date: 17/02/2025
Produced By: JRS
Revision: 2.0




© Crown copyright [and
database rights] (2024)
0100031673

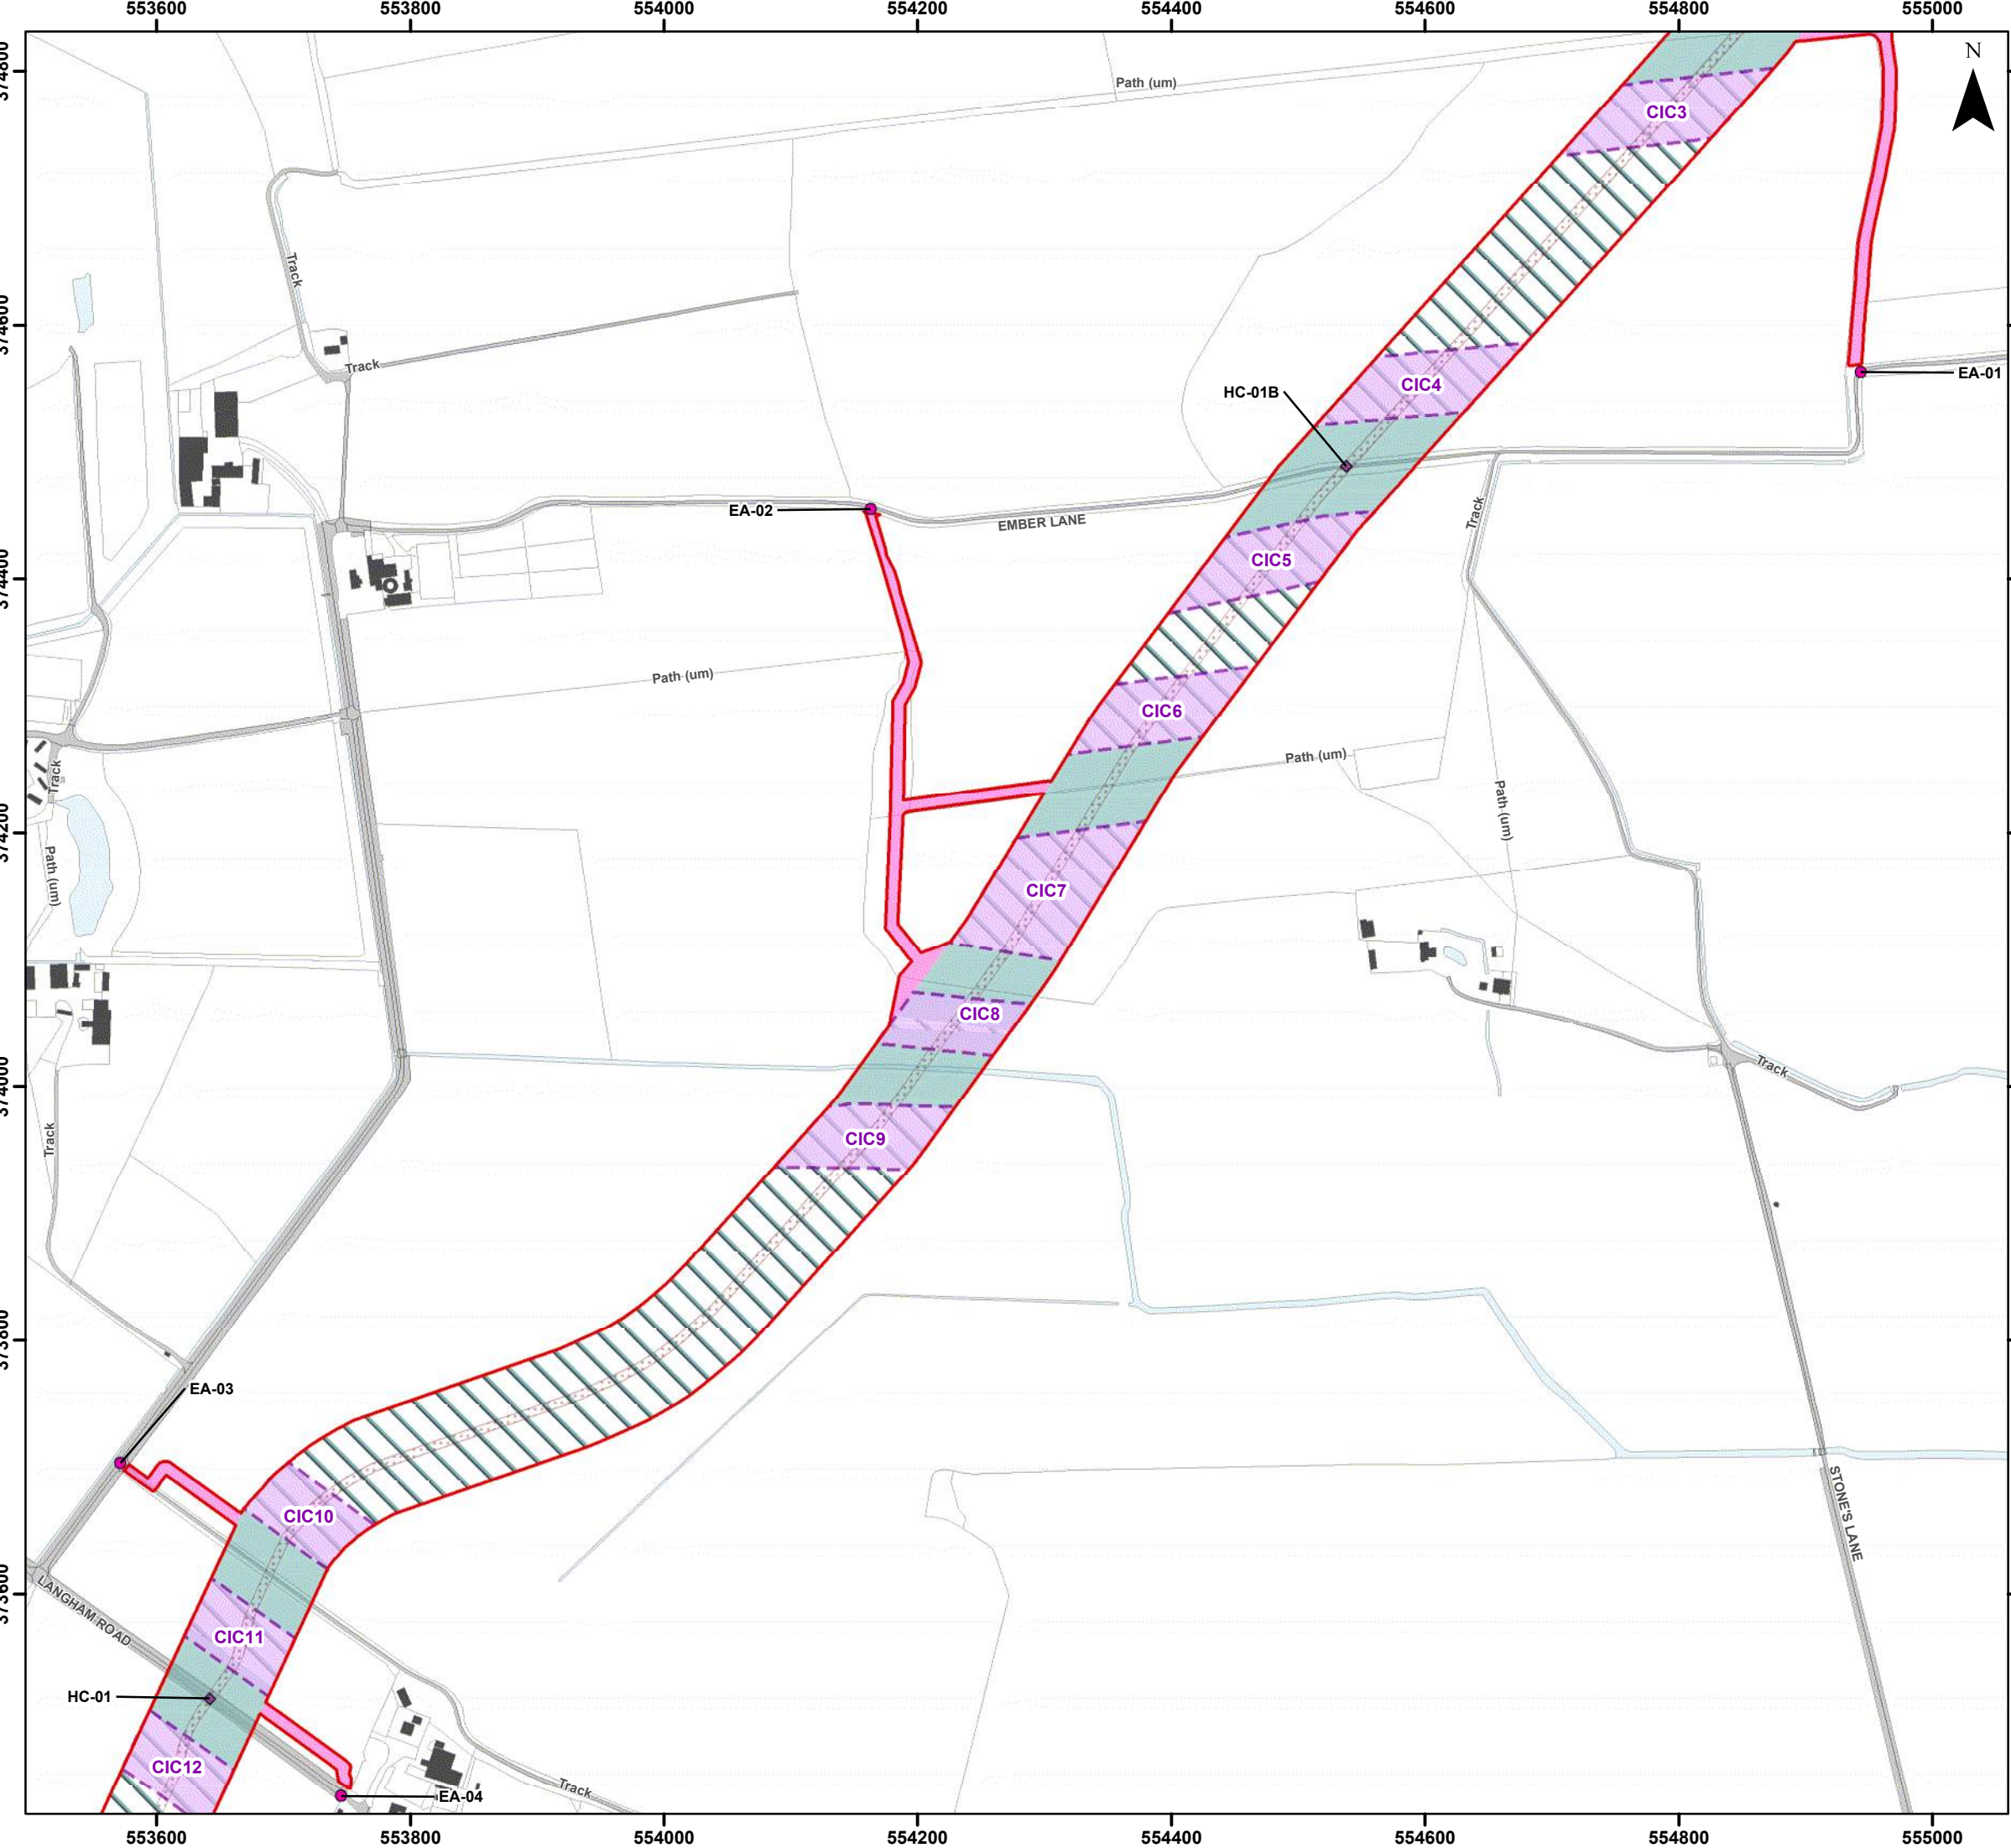

Legend

- Order Limits
- Haul Road Crossing Location (HC)
- Enabling Access Location (EA)
- Onshore Export Cable Corridor (ECC) - Trenchless
- Onshore Export Cable Corridor (ECC) - Open Cut or Trenchless
- Cable Installation Compound (CIC)
- Indicative Haul Road
- Enabling Access Track

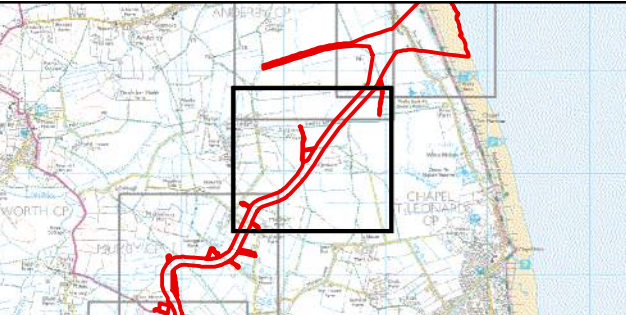


Coordinate System: British National Grid
0 50 100 200 Metres
Scale: 1:5,000
A3 Page Size

Environmental Statement Version 2
Examination Update


Indicative Onshore Infrastructure (Detailed)
Basis of Assessment
Figure 3.4.7



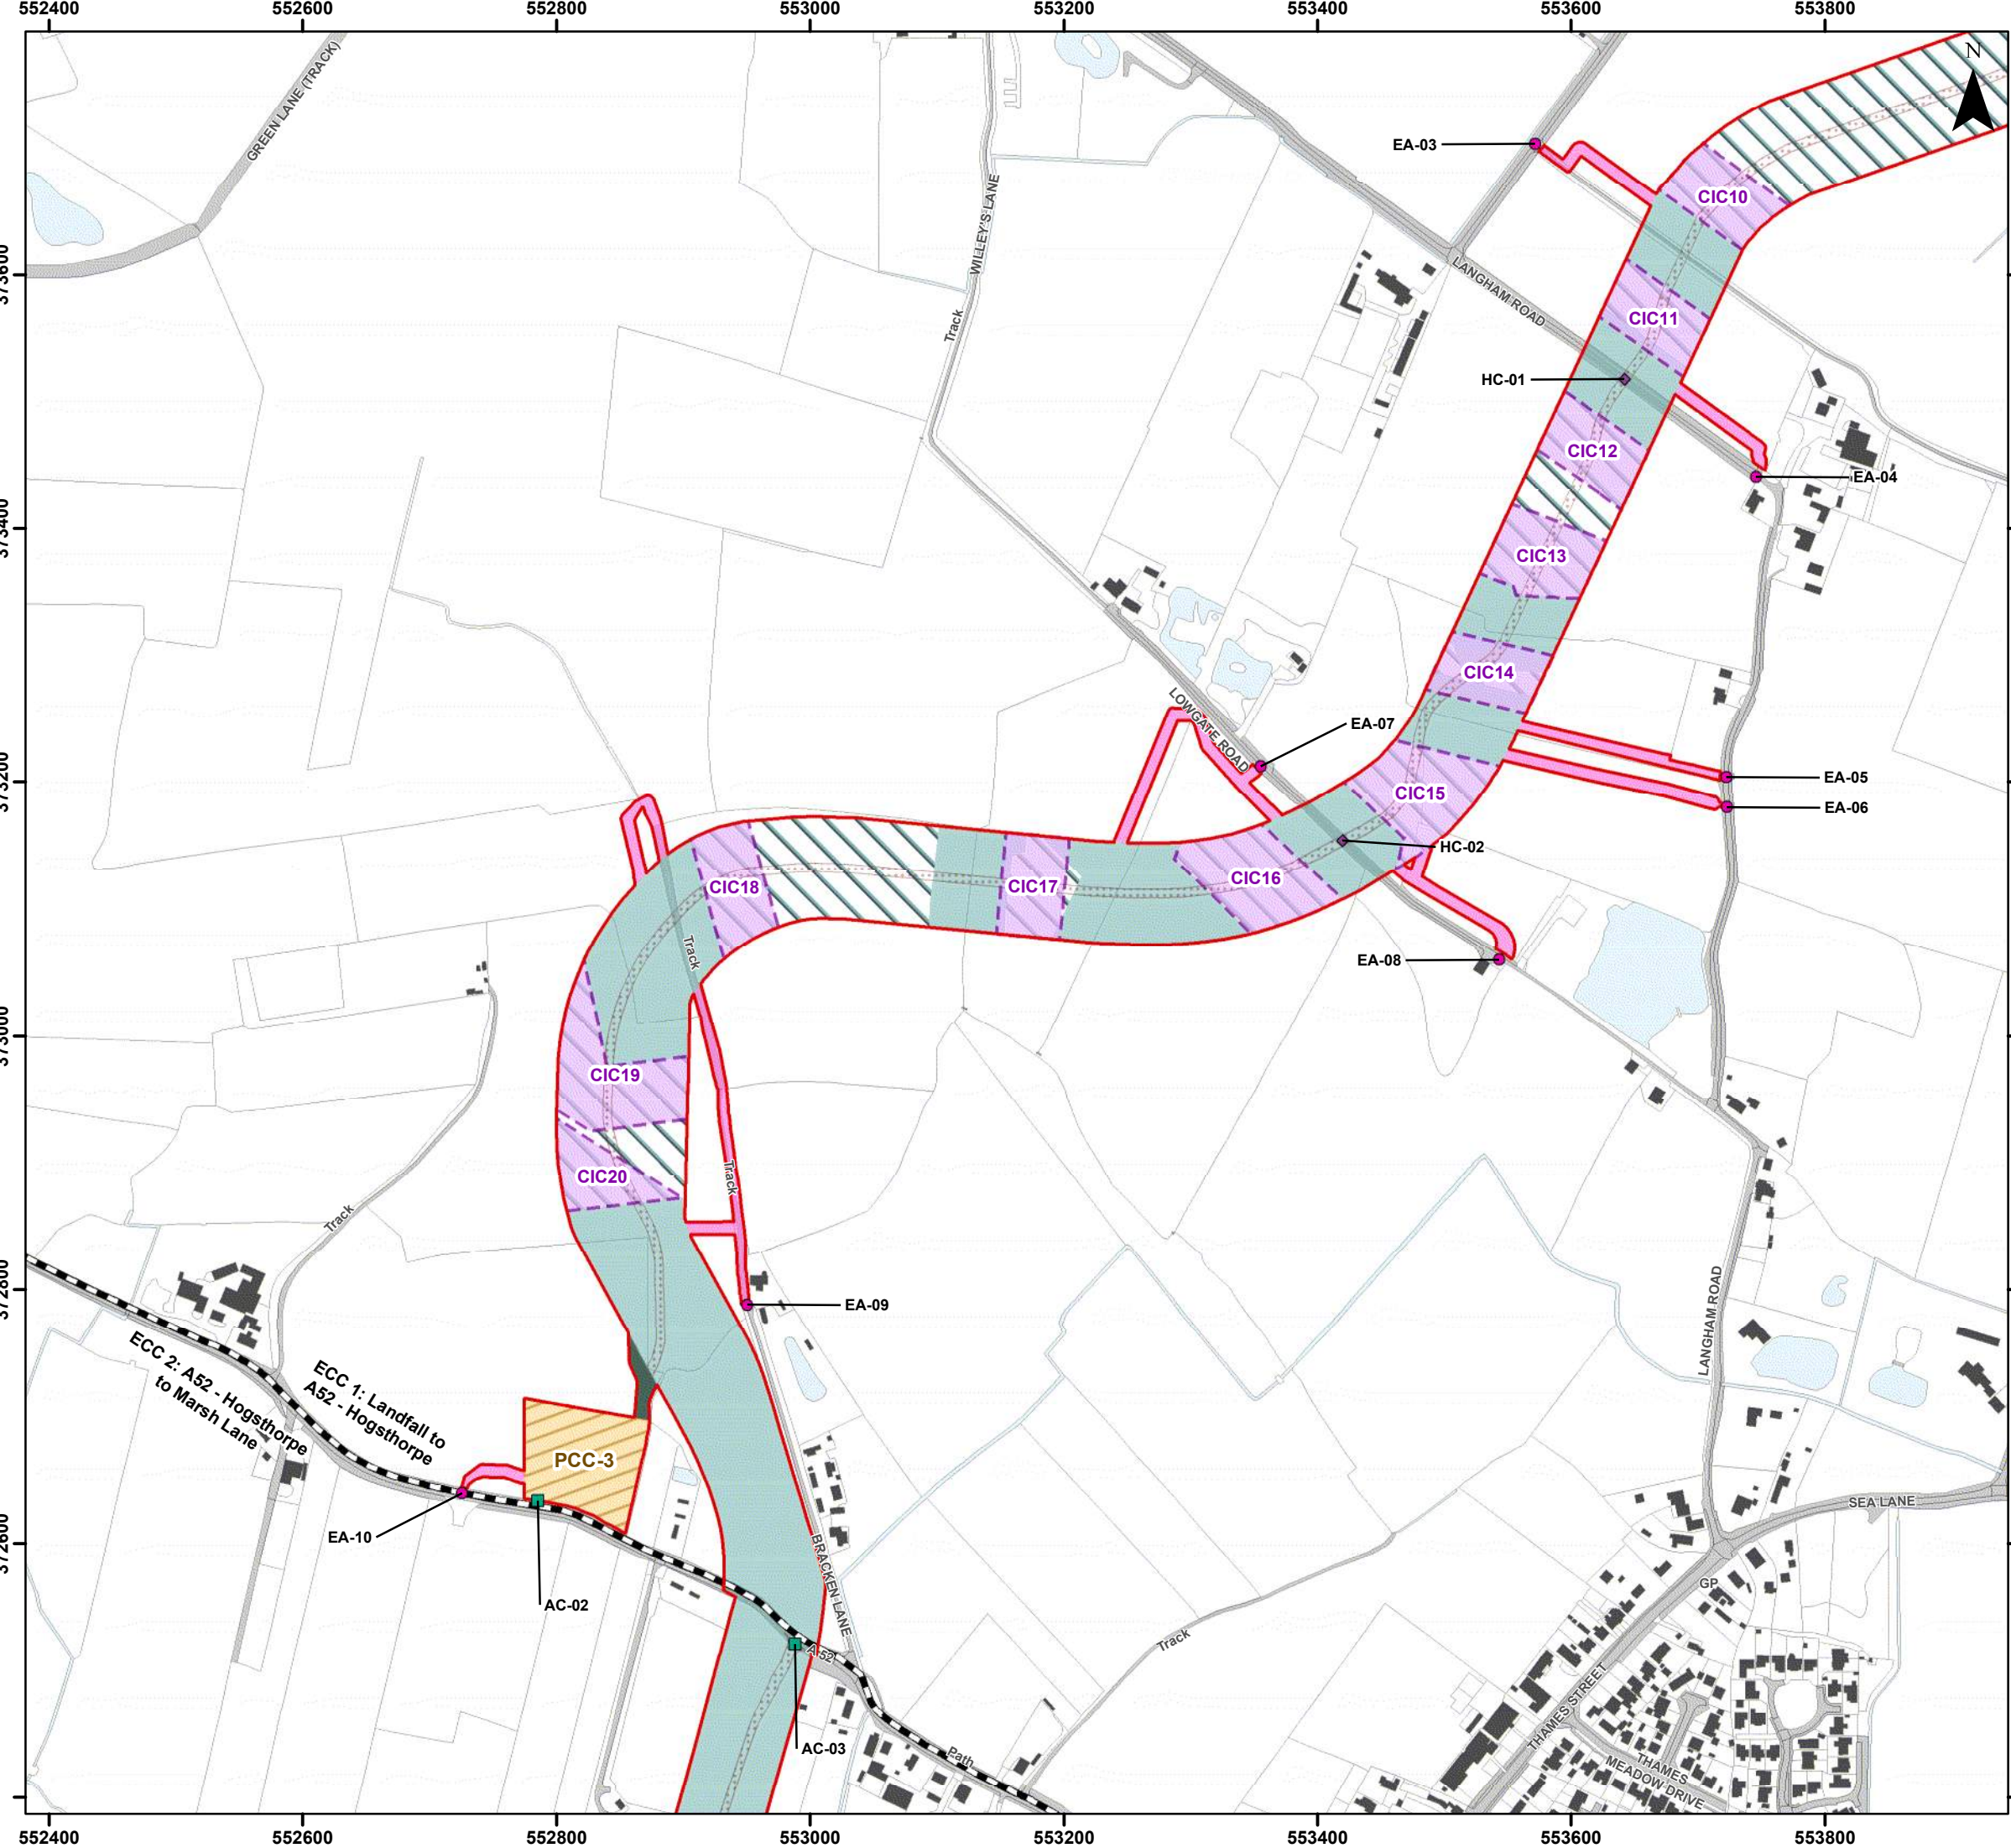

Legend

- Order Limits
- Onshore Segment Break
- Construction Access Location (AC)
- Haul Road Crossing Location (HC)
- Enabling Access Location (EA)
- Onshore Export Cable Corridor (ECC) - Trenchless
- Onshore Export Cable Corridor (ECC) - Open Cut or Trenchless
- Primary Construction Compound (PCC)
- Cable Installation Compound (CIC)
- Temporary Access Track
- Indicative Haul Road
- Enabling Access Track

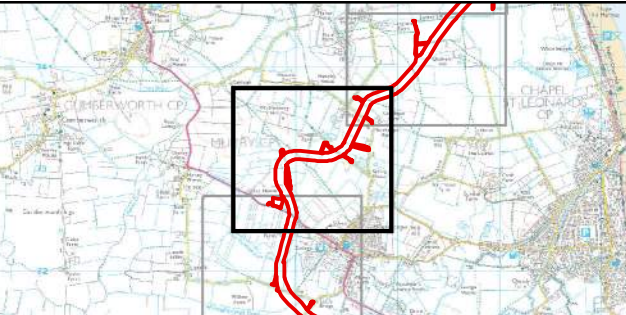


Coordinate System: British National Grid
0 50 100 200 Metres
Scale: 1:5,000
A3 Page Size

Environmental Statement Version 2
Examination Update
Indicative Onshore Infrastructure (Detailed)
Basis of Assessment
Figure 3.4.8



Document Path: \\gis1\as\GIS\Projects\1\Projects\05356 - Gole Consultants Ltd\00012 GTR4 Outer Dowsing Tech\GIS\Drawings\Wind\2024_05_S5\1\DS1\Project Description\05356_00012_1197_0 Onshore Infrastructure Detailed.mxd

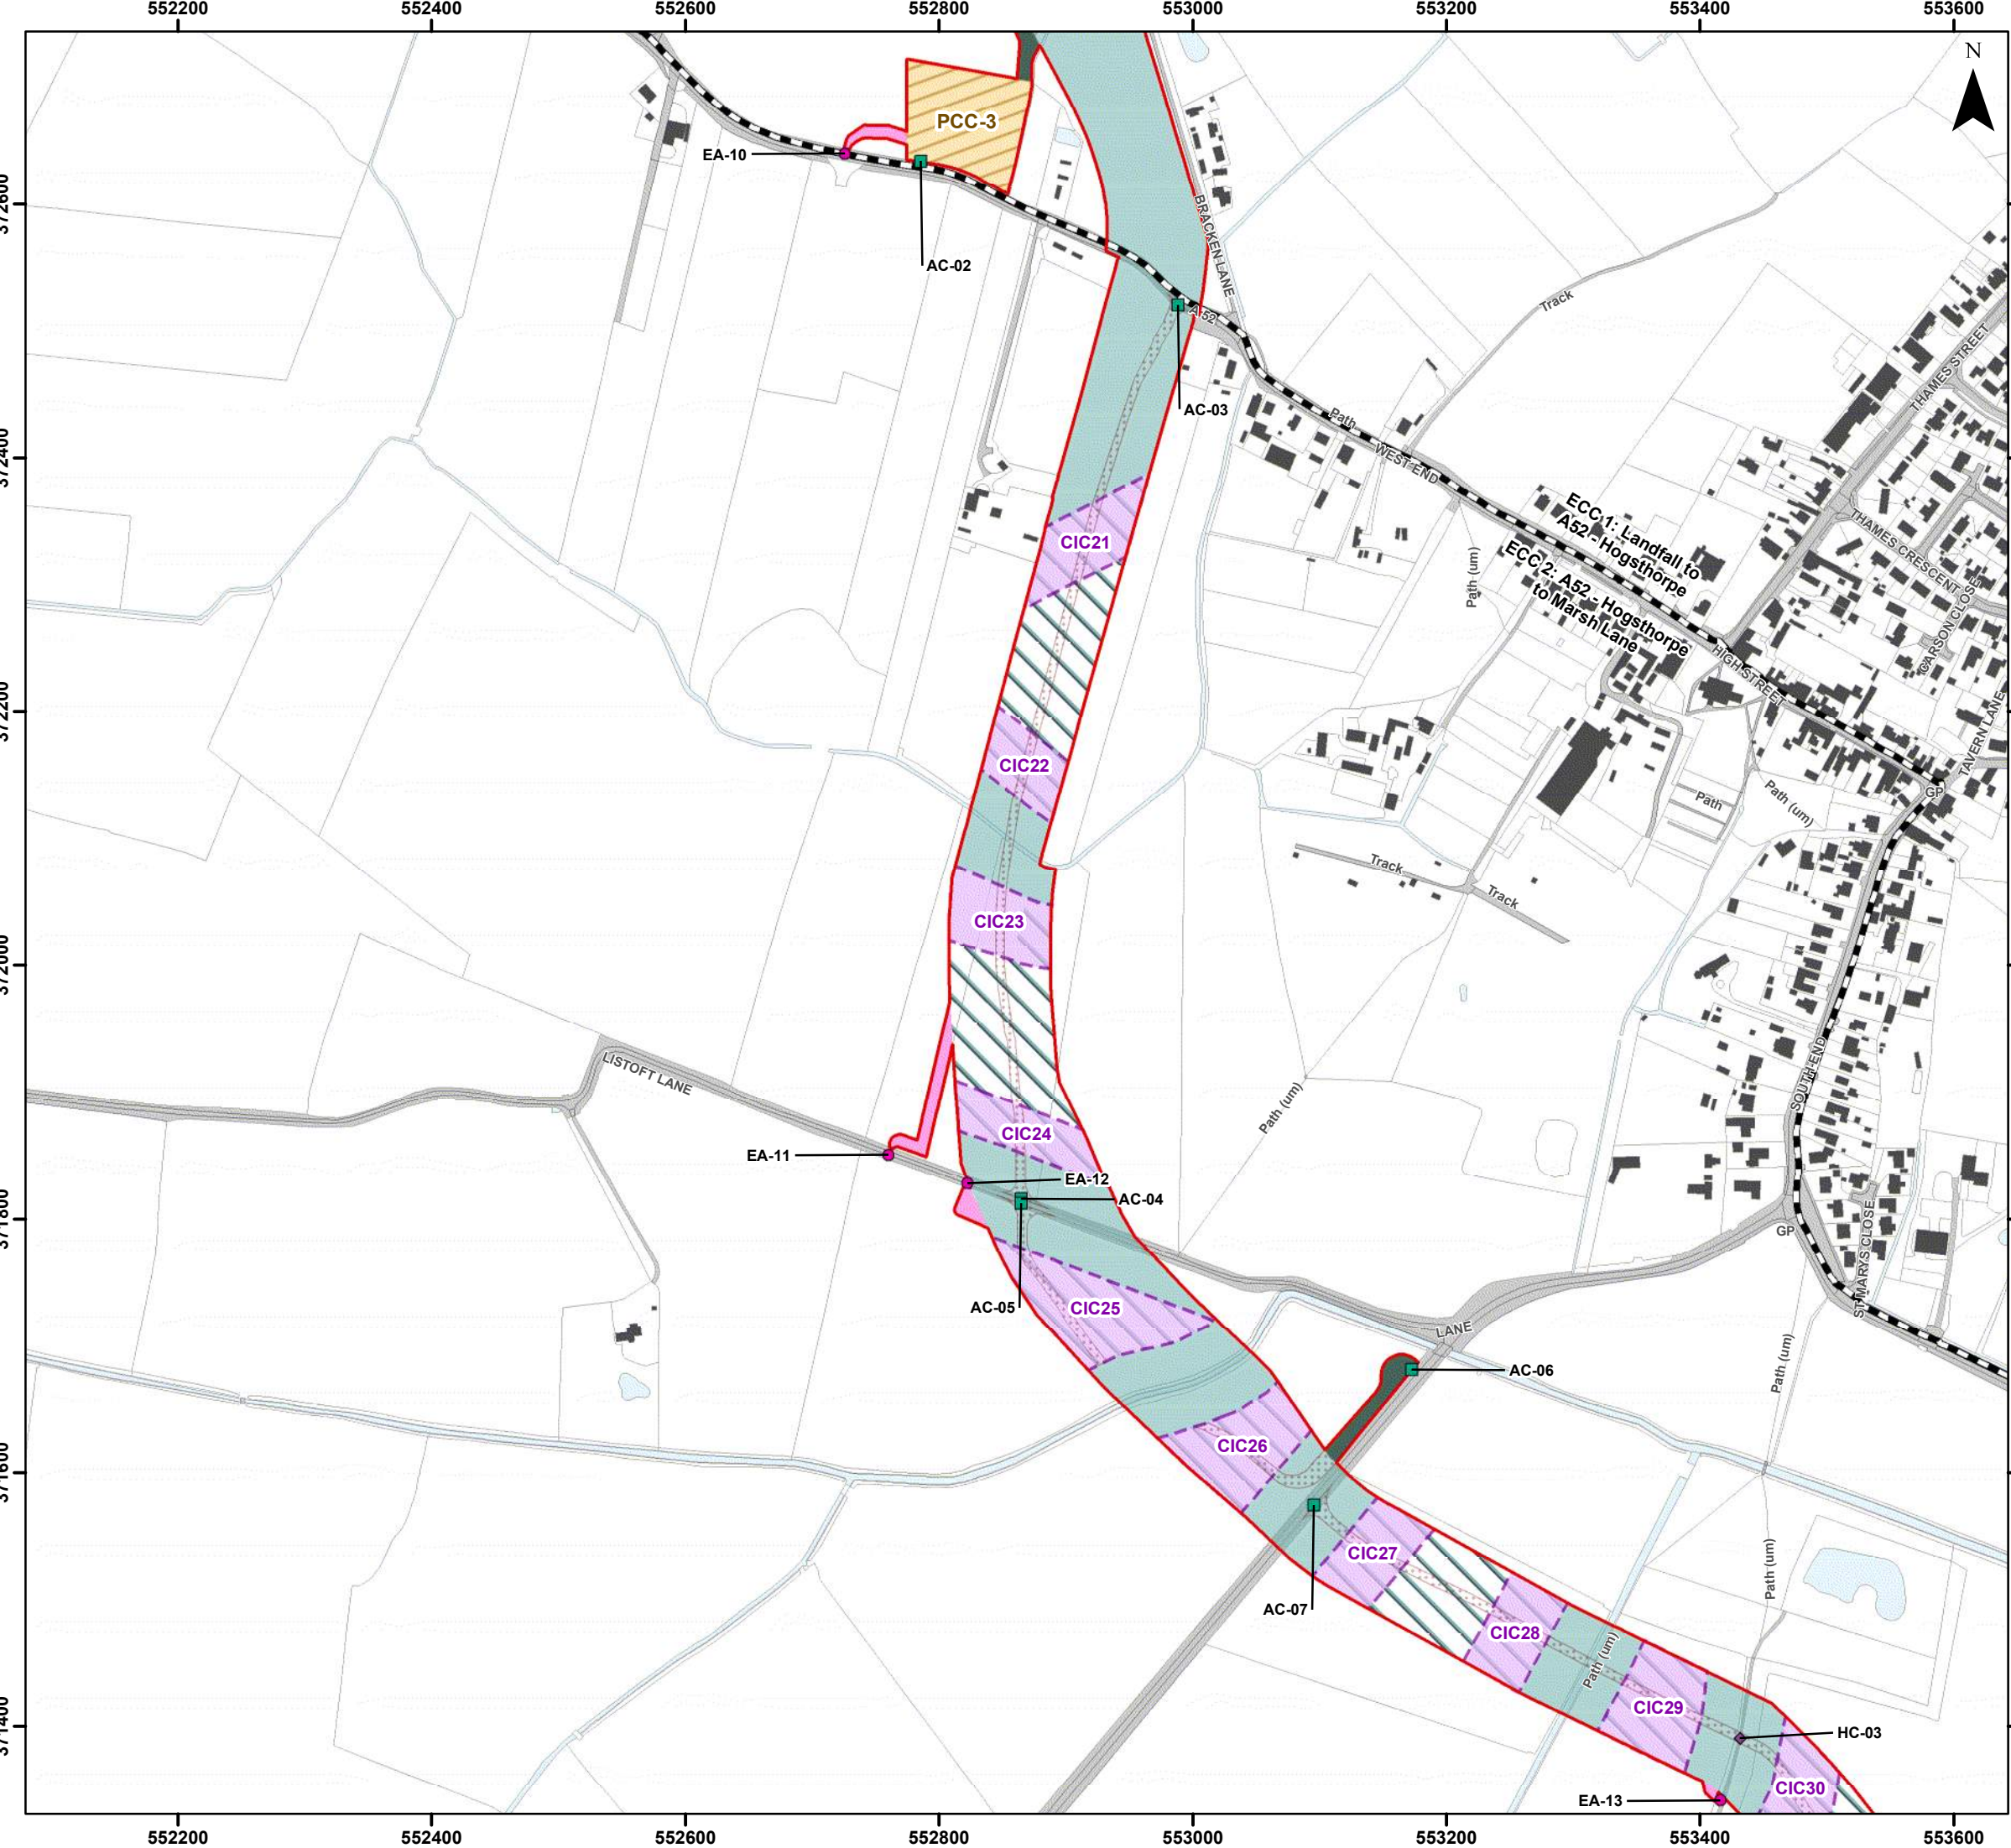

Legend

Order Limits

Onshore Segment Break

Construction Access Location (AC)

Haul Road Crossing Location (HC)

Enabling Access Location (EA)

Onshore Export Cable Corridor (ECC) - Trenchless

Onshore Export Cable Corridor (ECC) - Open Cut or Trenchless


Primary Construction Compound (PCC)

Cable Installation Compound (CIC)

Temporary Access Track

Indicative Haul Road

Enabling Access Track

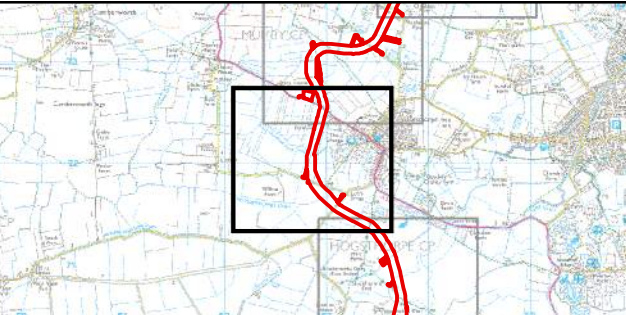

Coordinate System: British National Grid

0 50 100 200 Metres

Scale: 1:5,000

A3 Page Size

Environmental Statement Version 2
Examination Update


Indicative Onshore Infrastructure (Detailed)
Basis of Assessment
Figure 3.4.9



Date: 17/02/2025
Produced By: JRS
Revision: 2.0


© Crown copyright [and database rights] (2024)
0100031673

Document Path: \\gis1\as\GIS\Projects\1\Projects\05356 - Gole Consultants Ltd\00012 GTR4 Outer Dowsing Tech\GIS\Drawings\Wind\2024_05_S5\1D51-Project Description\05356_00012_1197_0 Onshore Infrastructure Detailed.mxd

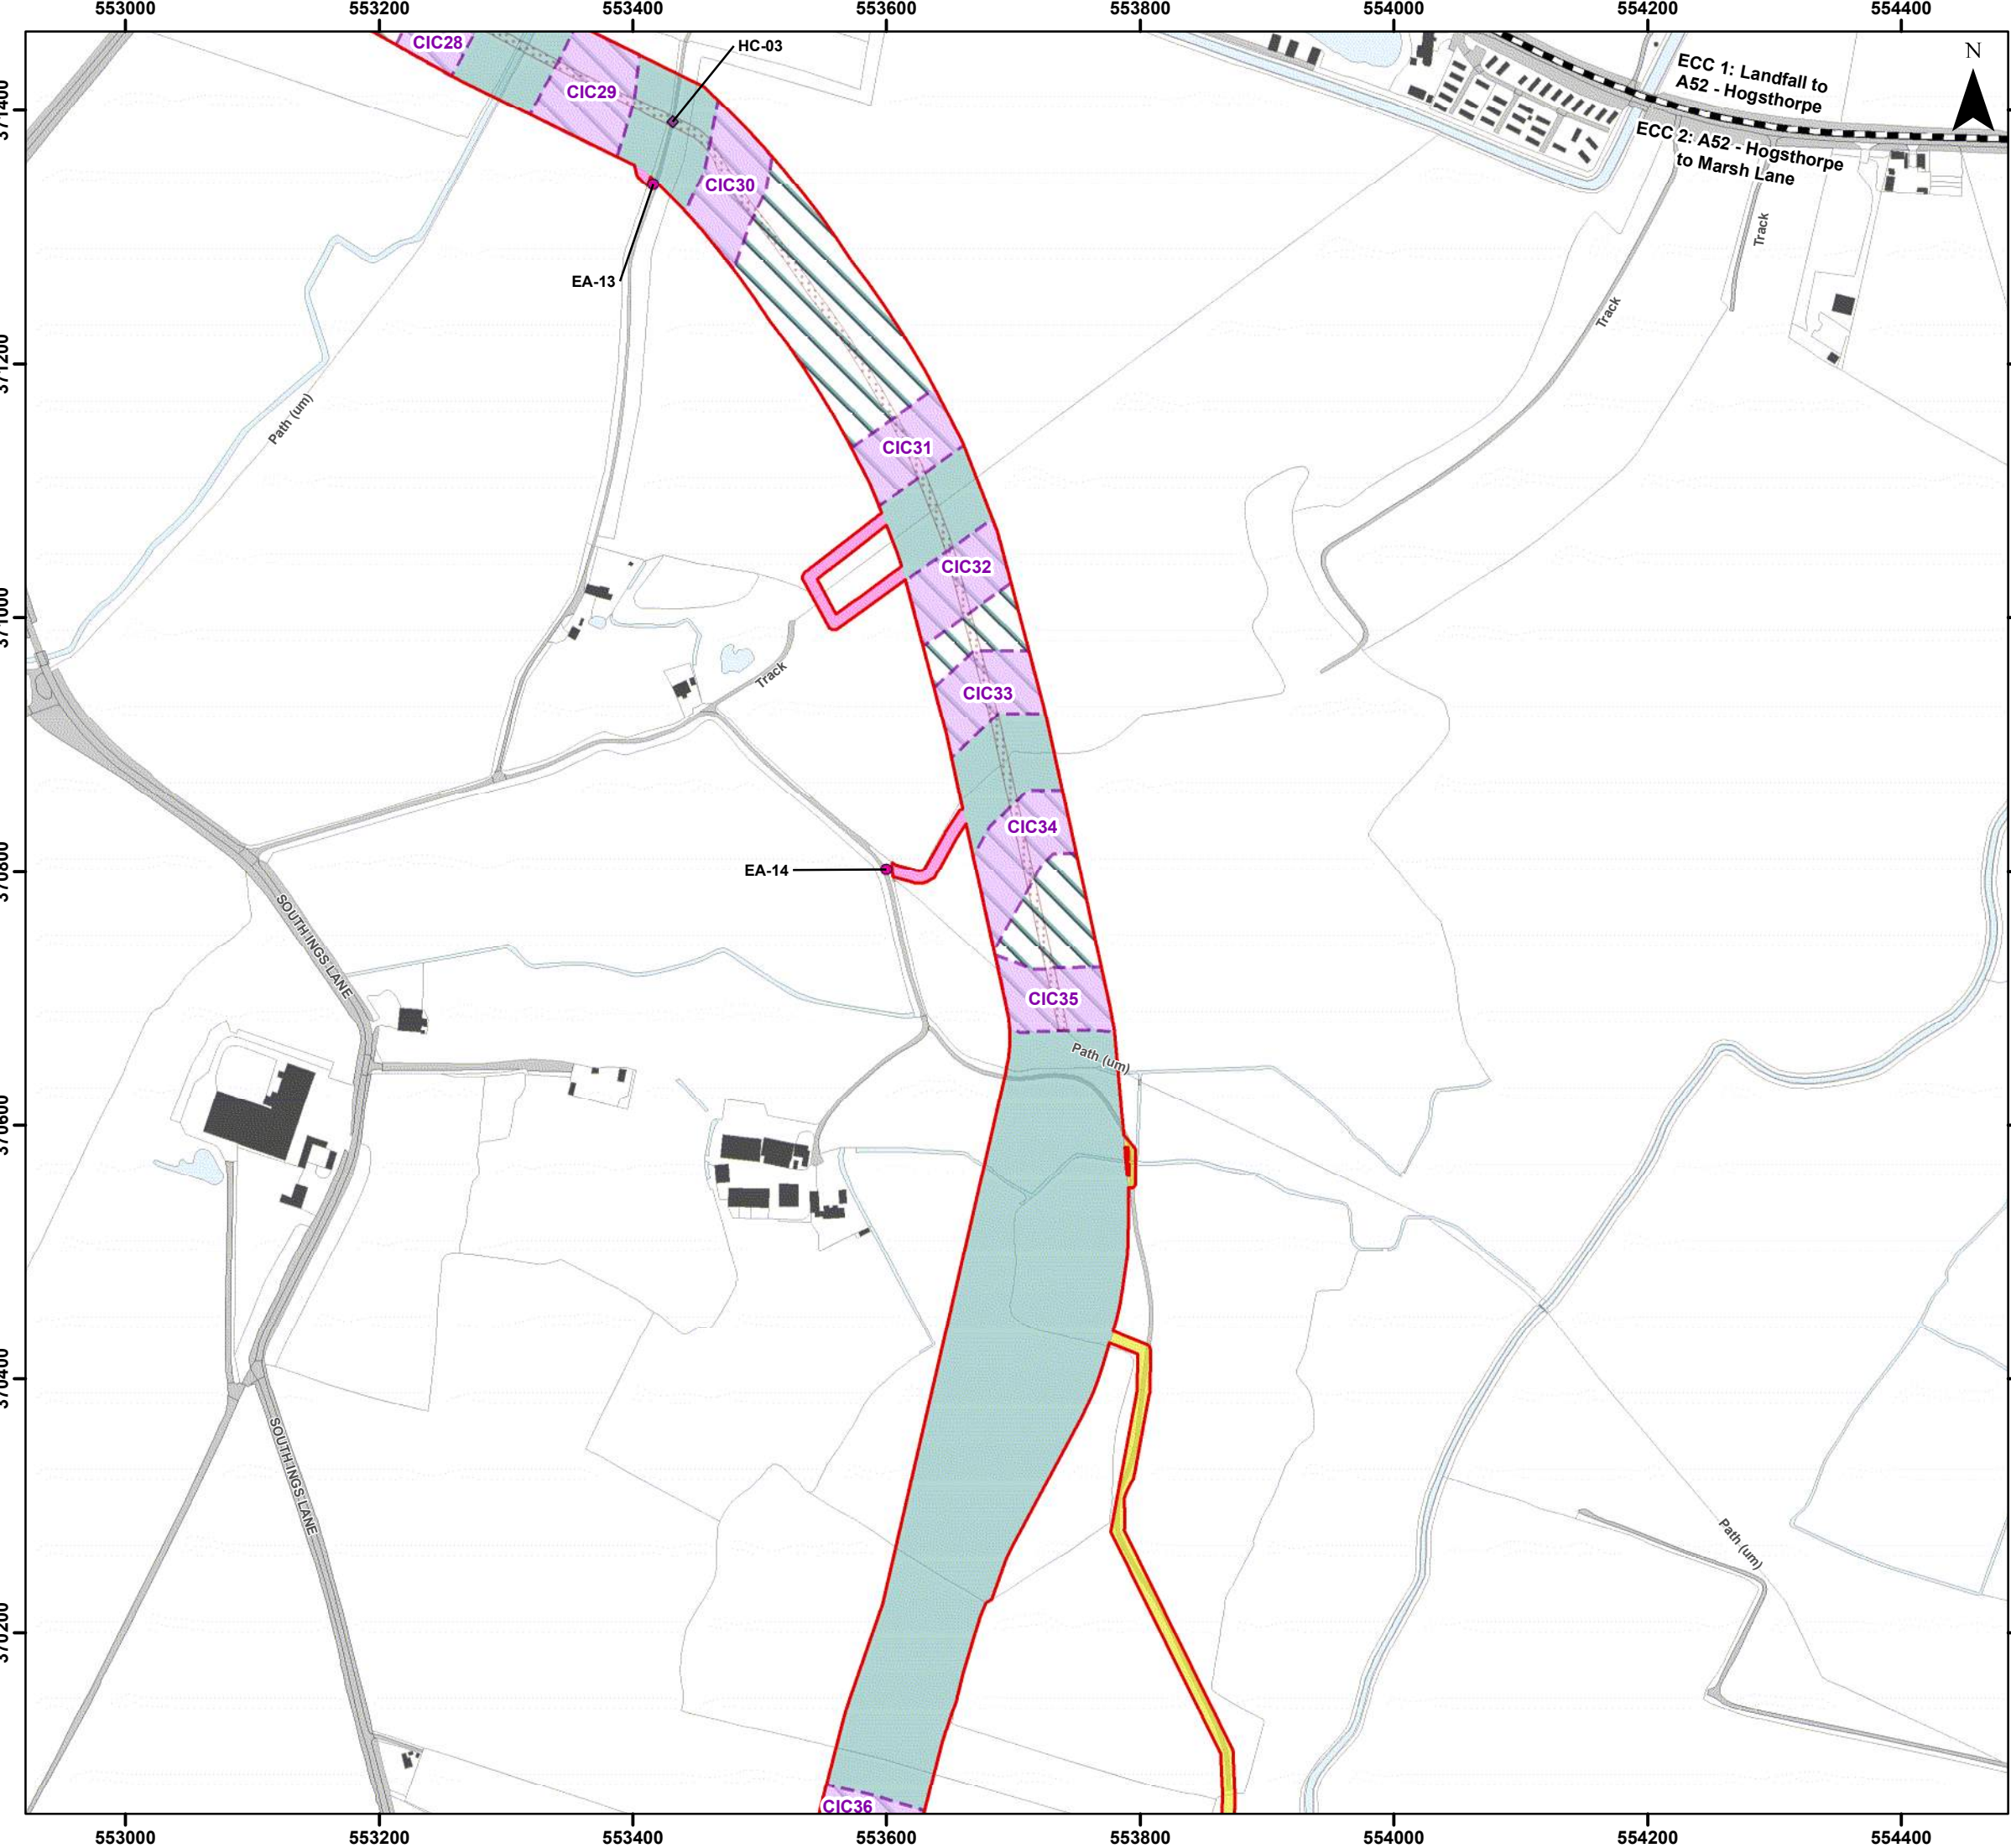

Legend

- Order Limits
- Onshore Segment Break
- Haul Road Crossing Location (HC)
- Enabling Access Location (EA)
- Onshore Export Cable Corridor (ECC) - Trenchless
- Onshore Export Cable Corridor (ECC) - Open Cut or Trenchless
- Cable Installation Compound (CIC)
- Indicative Haul Road
- Enabling Access Track
- Unscheduled Access Track (Construction)

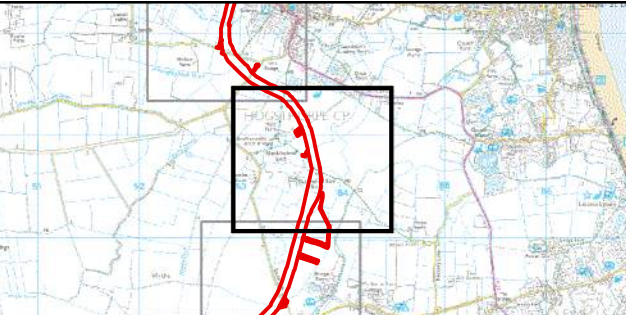


Coordinate System: British National Grid
0 50 100 200 Metres
Scale: 1:5,000
A3 Page Size

Environmental Statement Version 2
Examination Update

Indicative Onshore Infrastructure (Detailed)
Basis of Assessment
Figure 3.4.10




Document Path: \\gis1\as\GIS\Projects\1\Projects\05356 - Gole Consultants Ltd\00012 GTR\Outer Dowsing\Tech\GIS\Drawings\Wind\2024_05_S5\1\DS1-Project Description\05356_00012_1197_0 Onshore Infrastructure Detailed.mxd

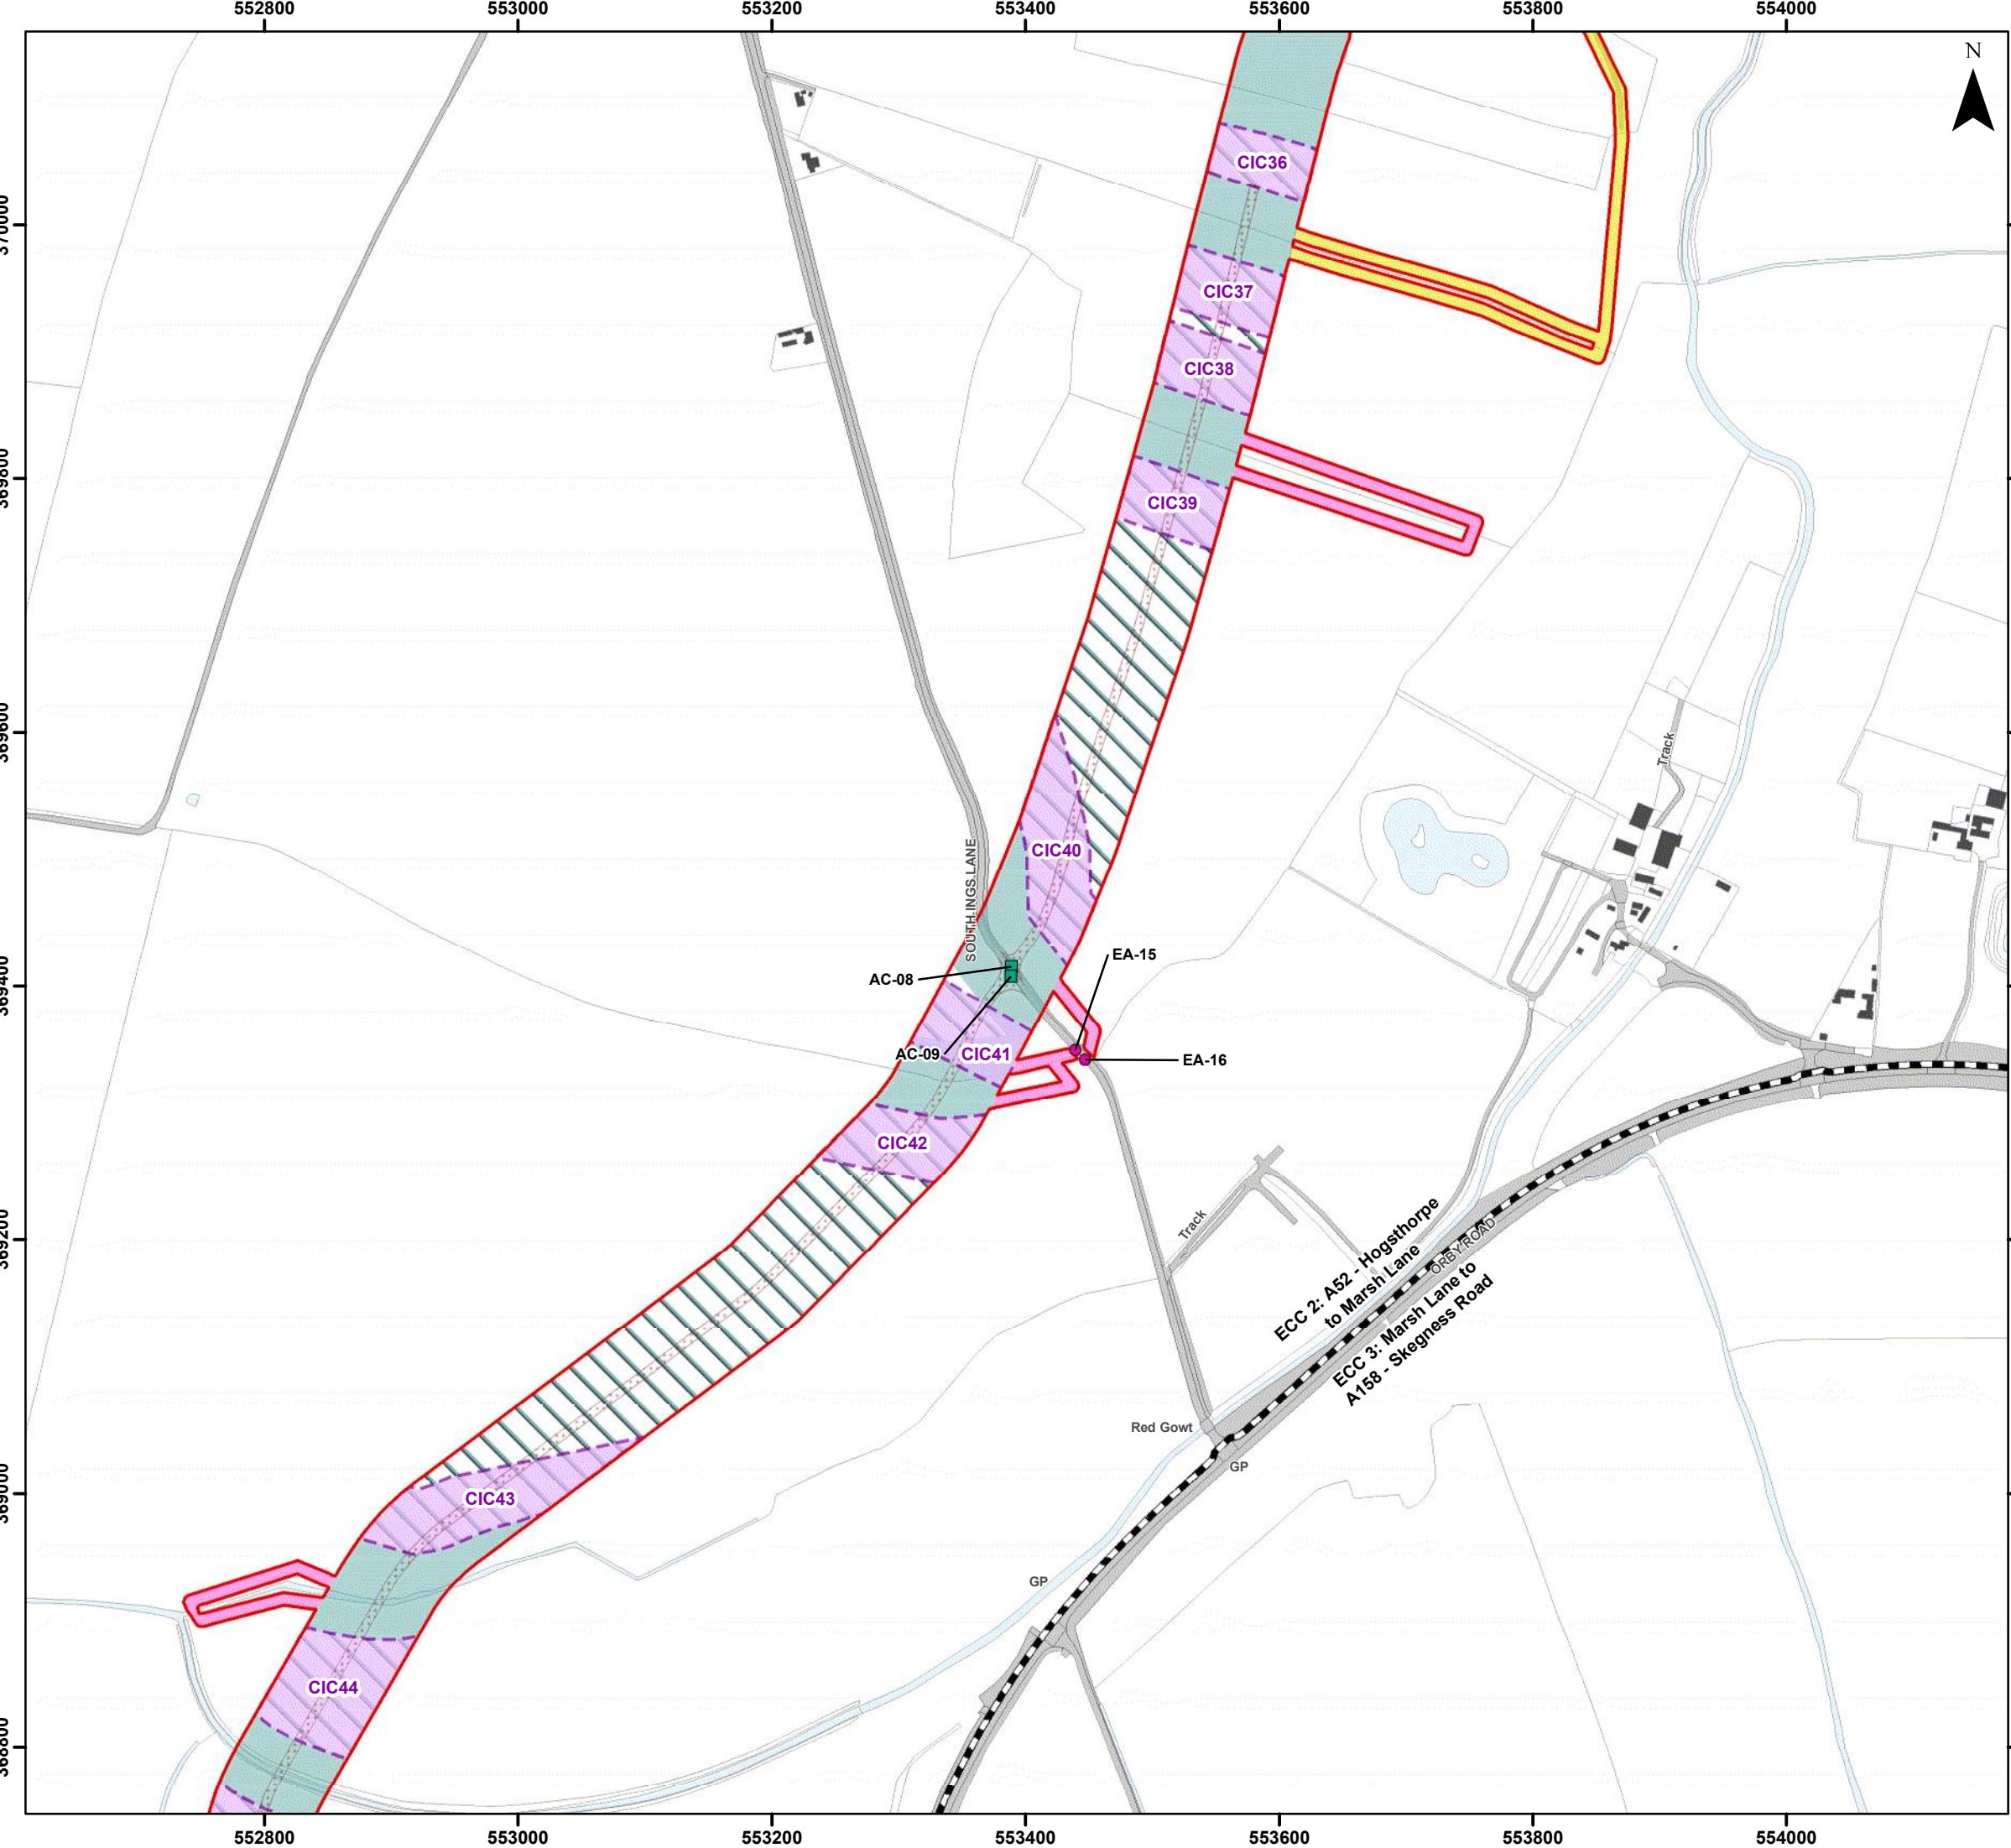

Legend

- Order Limits
- Onshore Segment Break
- Construction Access Location (AC)
- Enabling Access Location (EA)
- Onshore Export Cable Corridor (ECC) - Trenchless
- Onshore Export Cable Corridor (ECC) - Open Cut or Trenchless
- Cable Installation Compound (CIC)
- Indicative Haul Road
- Enabling Access Track
- Unscheduled Access Track (Construction)

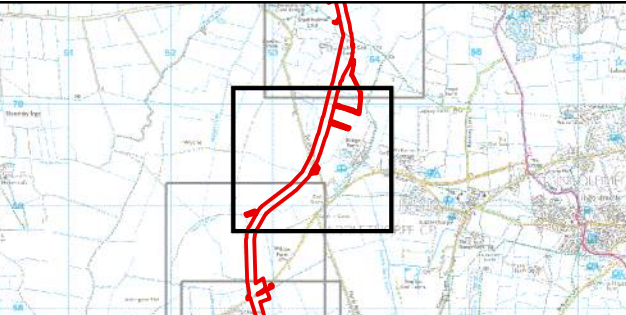


Coordinate System: British National Grid
0 50 100 200 Metres
Scale: 1:5,000
A3 Page Size

Environmental Statement Version 2
Examination Update

Indicative Onshore Infrastructure (Detailed)
Basis of Assessment
Figure 3.4.11



Document Path: \\gis1\as\GIS\Projects\1\Projects\05366 - Gole Consultants Ltd\00012 GTR4 Outer Dowsing Tech\GIS\Drawings\Wind\2024_05_S51\DS1-Project Description\05366_00012_1197_0 Onshore Infrastructure Detailed.mxd

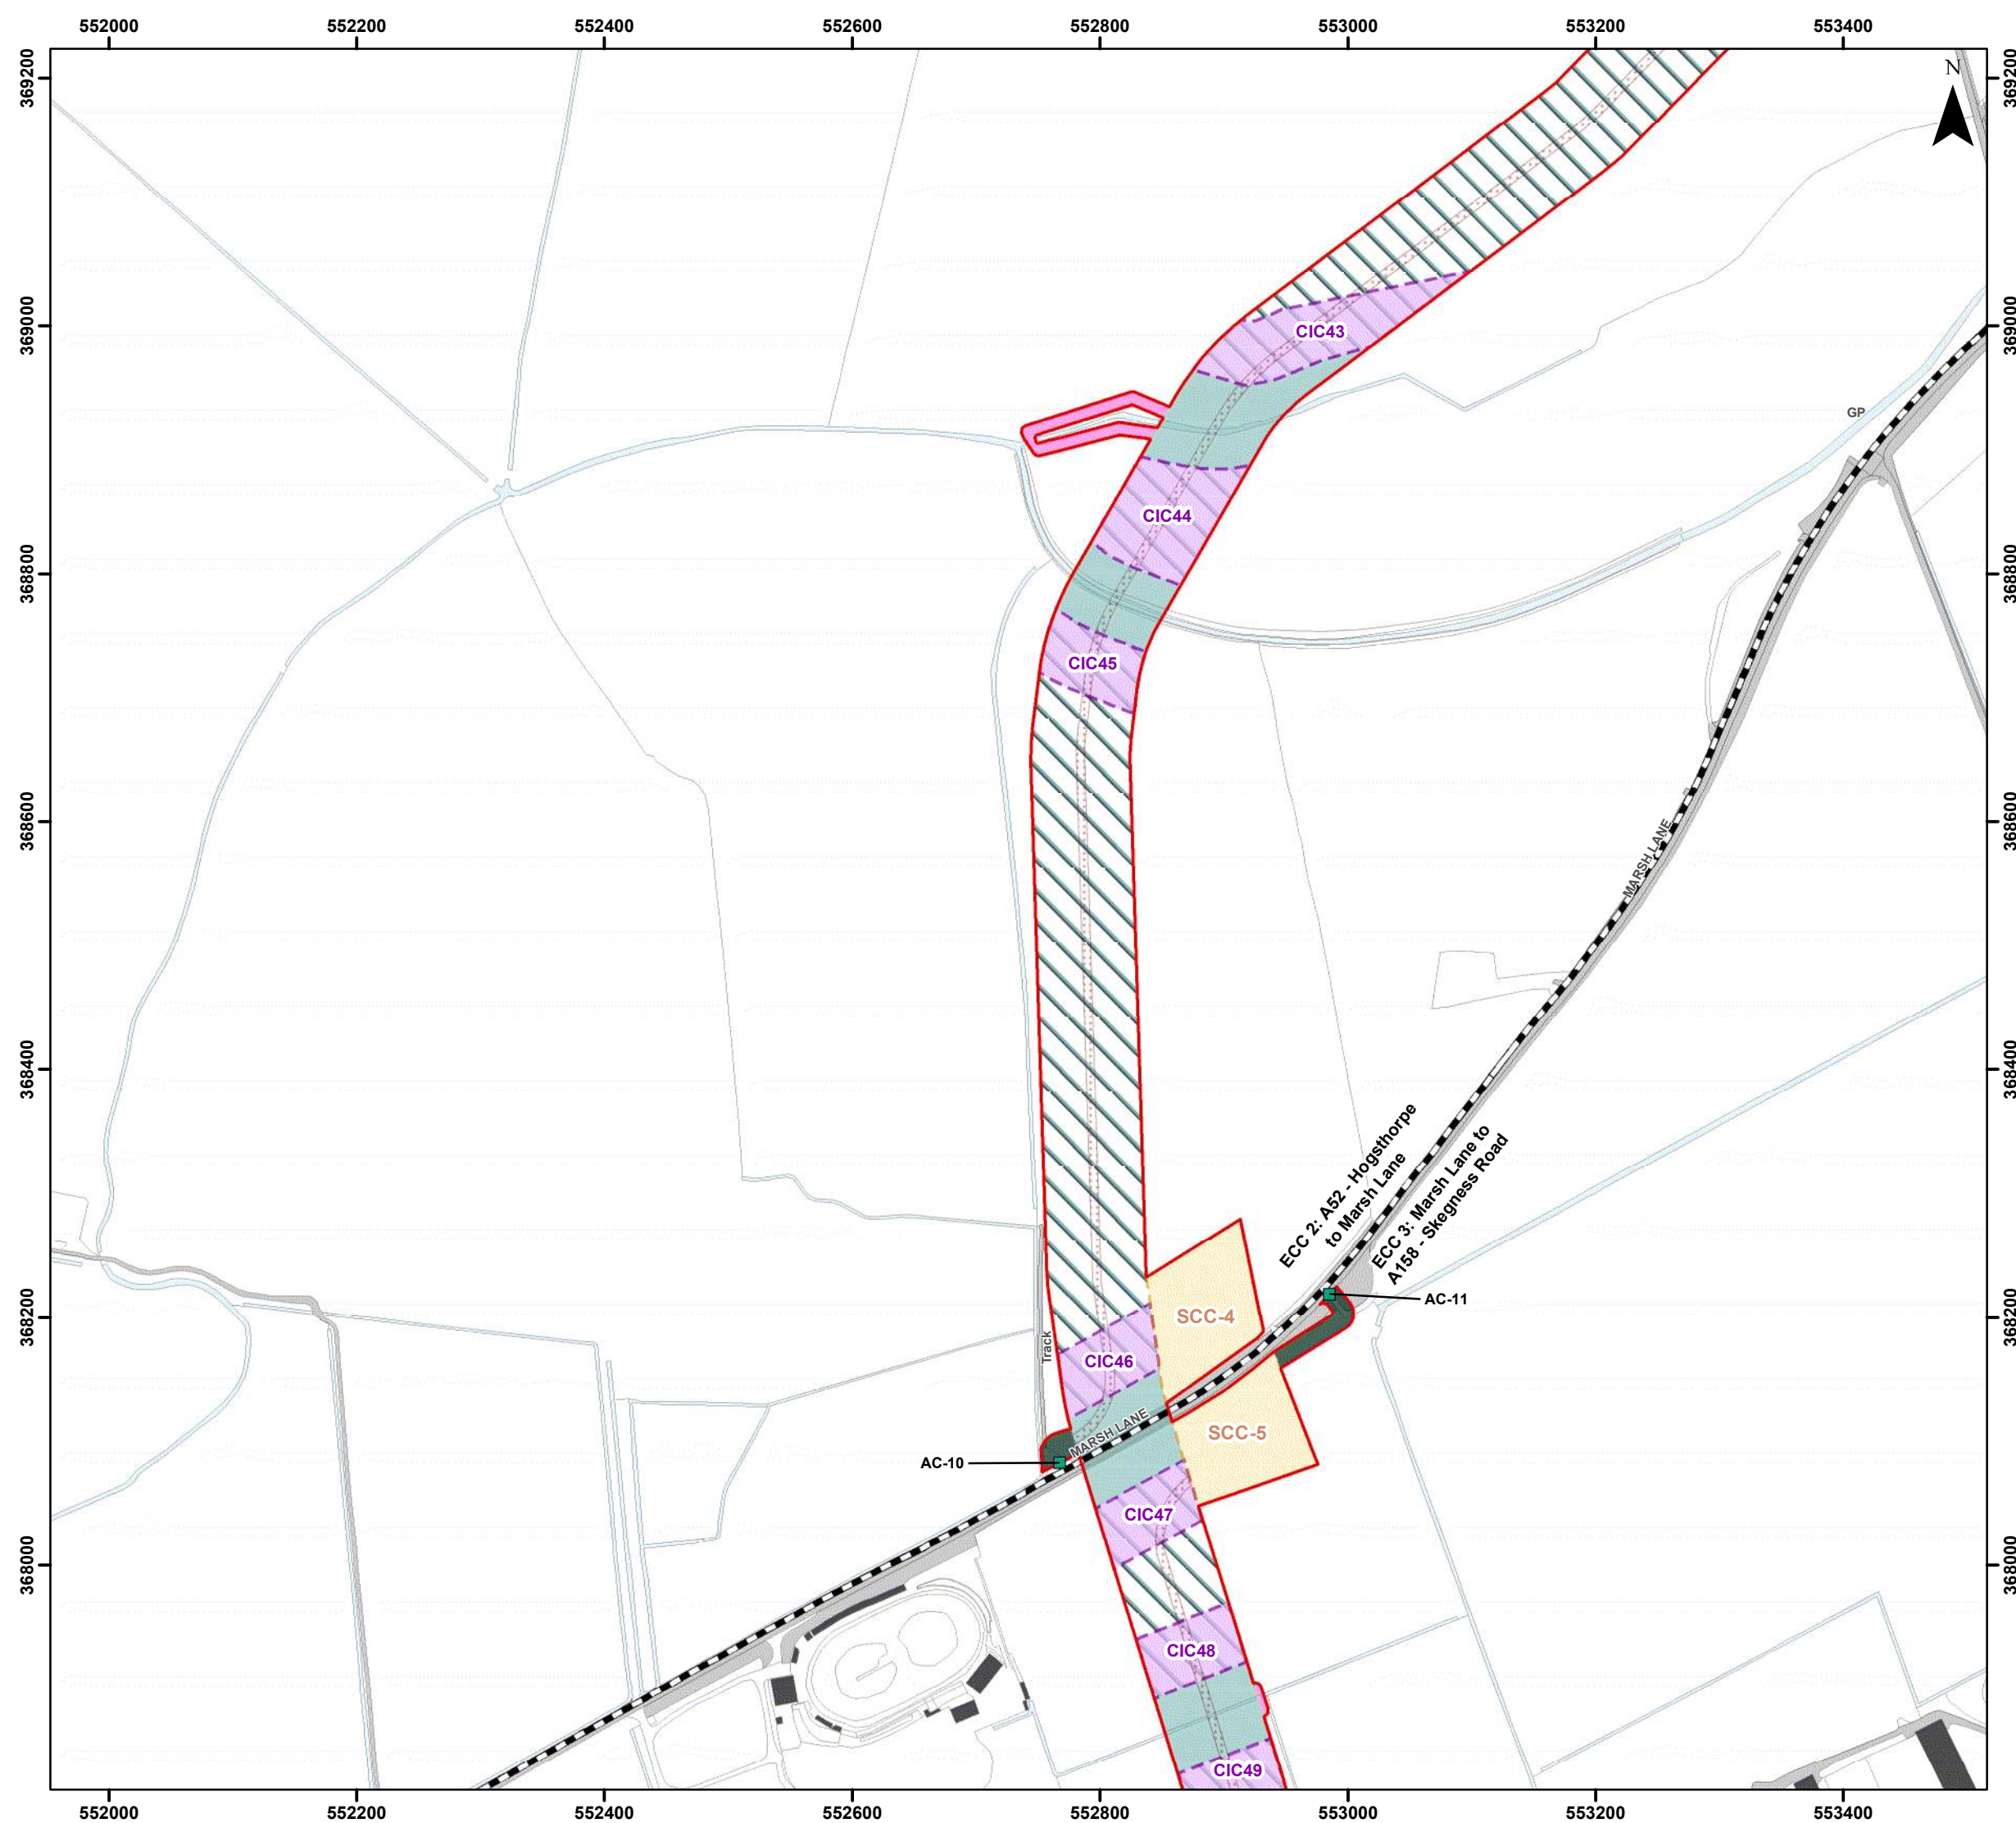

Legend

- Order Limits
- Onshore Segment Break
- Construction Access Location (AC)
- Onshore Export Cable Corridor (ECC) - Trenchless
- Onshore Export Cable Corridor (ECC) - Open Cut or Trenchless
- Secondary Construction Compound (SCC)
- Cable Installation Compound (CIC)
- Temporary Access Track
- Indicative Haul Road
- Enabling Access Track

Coordinate System: British National Grid

0 50 100 200 Metres

Scale: 1:5,000

A3 Page Size

Environmental Statement Version 2
Examination Update

Indicative Onshore Infrastructure (Detailed)
Basis of Assessment
Figure 3.4.12

Date: 17/02/2025
Produced By: JRS
Revision: 2.0


© Crown copyright [and database rights] (2024)
0100031673

Document Path: \\gis11as\GIS\Projects\1\Project\05336 - Gole Consultants Ltd\00012 GTR\Outer Dowsing Tech\GIS\Drawings\Wind\2024_05_S5\1D51-Project Description\05336_00012_1197_0 Onshore Infrastructure Detailed.mxd



Legend


- Order Limits
- Onshore Segment Break
- Construction Access Location (AC)
- Haul Road Crossing Location (HC)
- Enabling Access Location (EA)
- Onshore Export Cable Corridor (ECC) - Trenchless
- Onshore Export Cable Corridor (ECC) - Open Cut or Trenchless
- Secondary Construction Compound (SCC)
- Cable Installation Compound (CIC)
- Temporary Access Track
- Indicative Haul Road
- Enabling Access Track

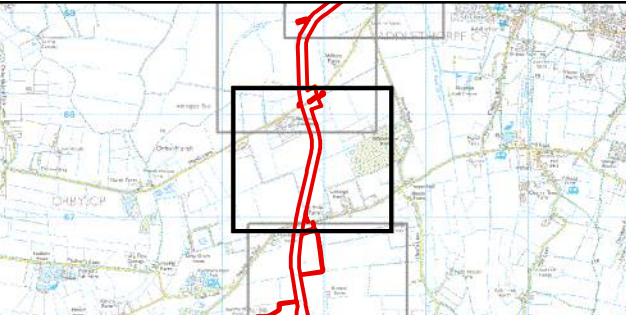

Coordinate System: British National Grid
0 50 100 200 Metres
Scale: 1:5,000
A3 Page Size

Environmental Statement Version 2
Examination Update
Indicative Onshore Infrastructure (Detailed)
Basis of Assessment
Figure 3.4.13



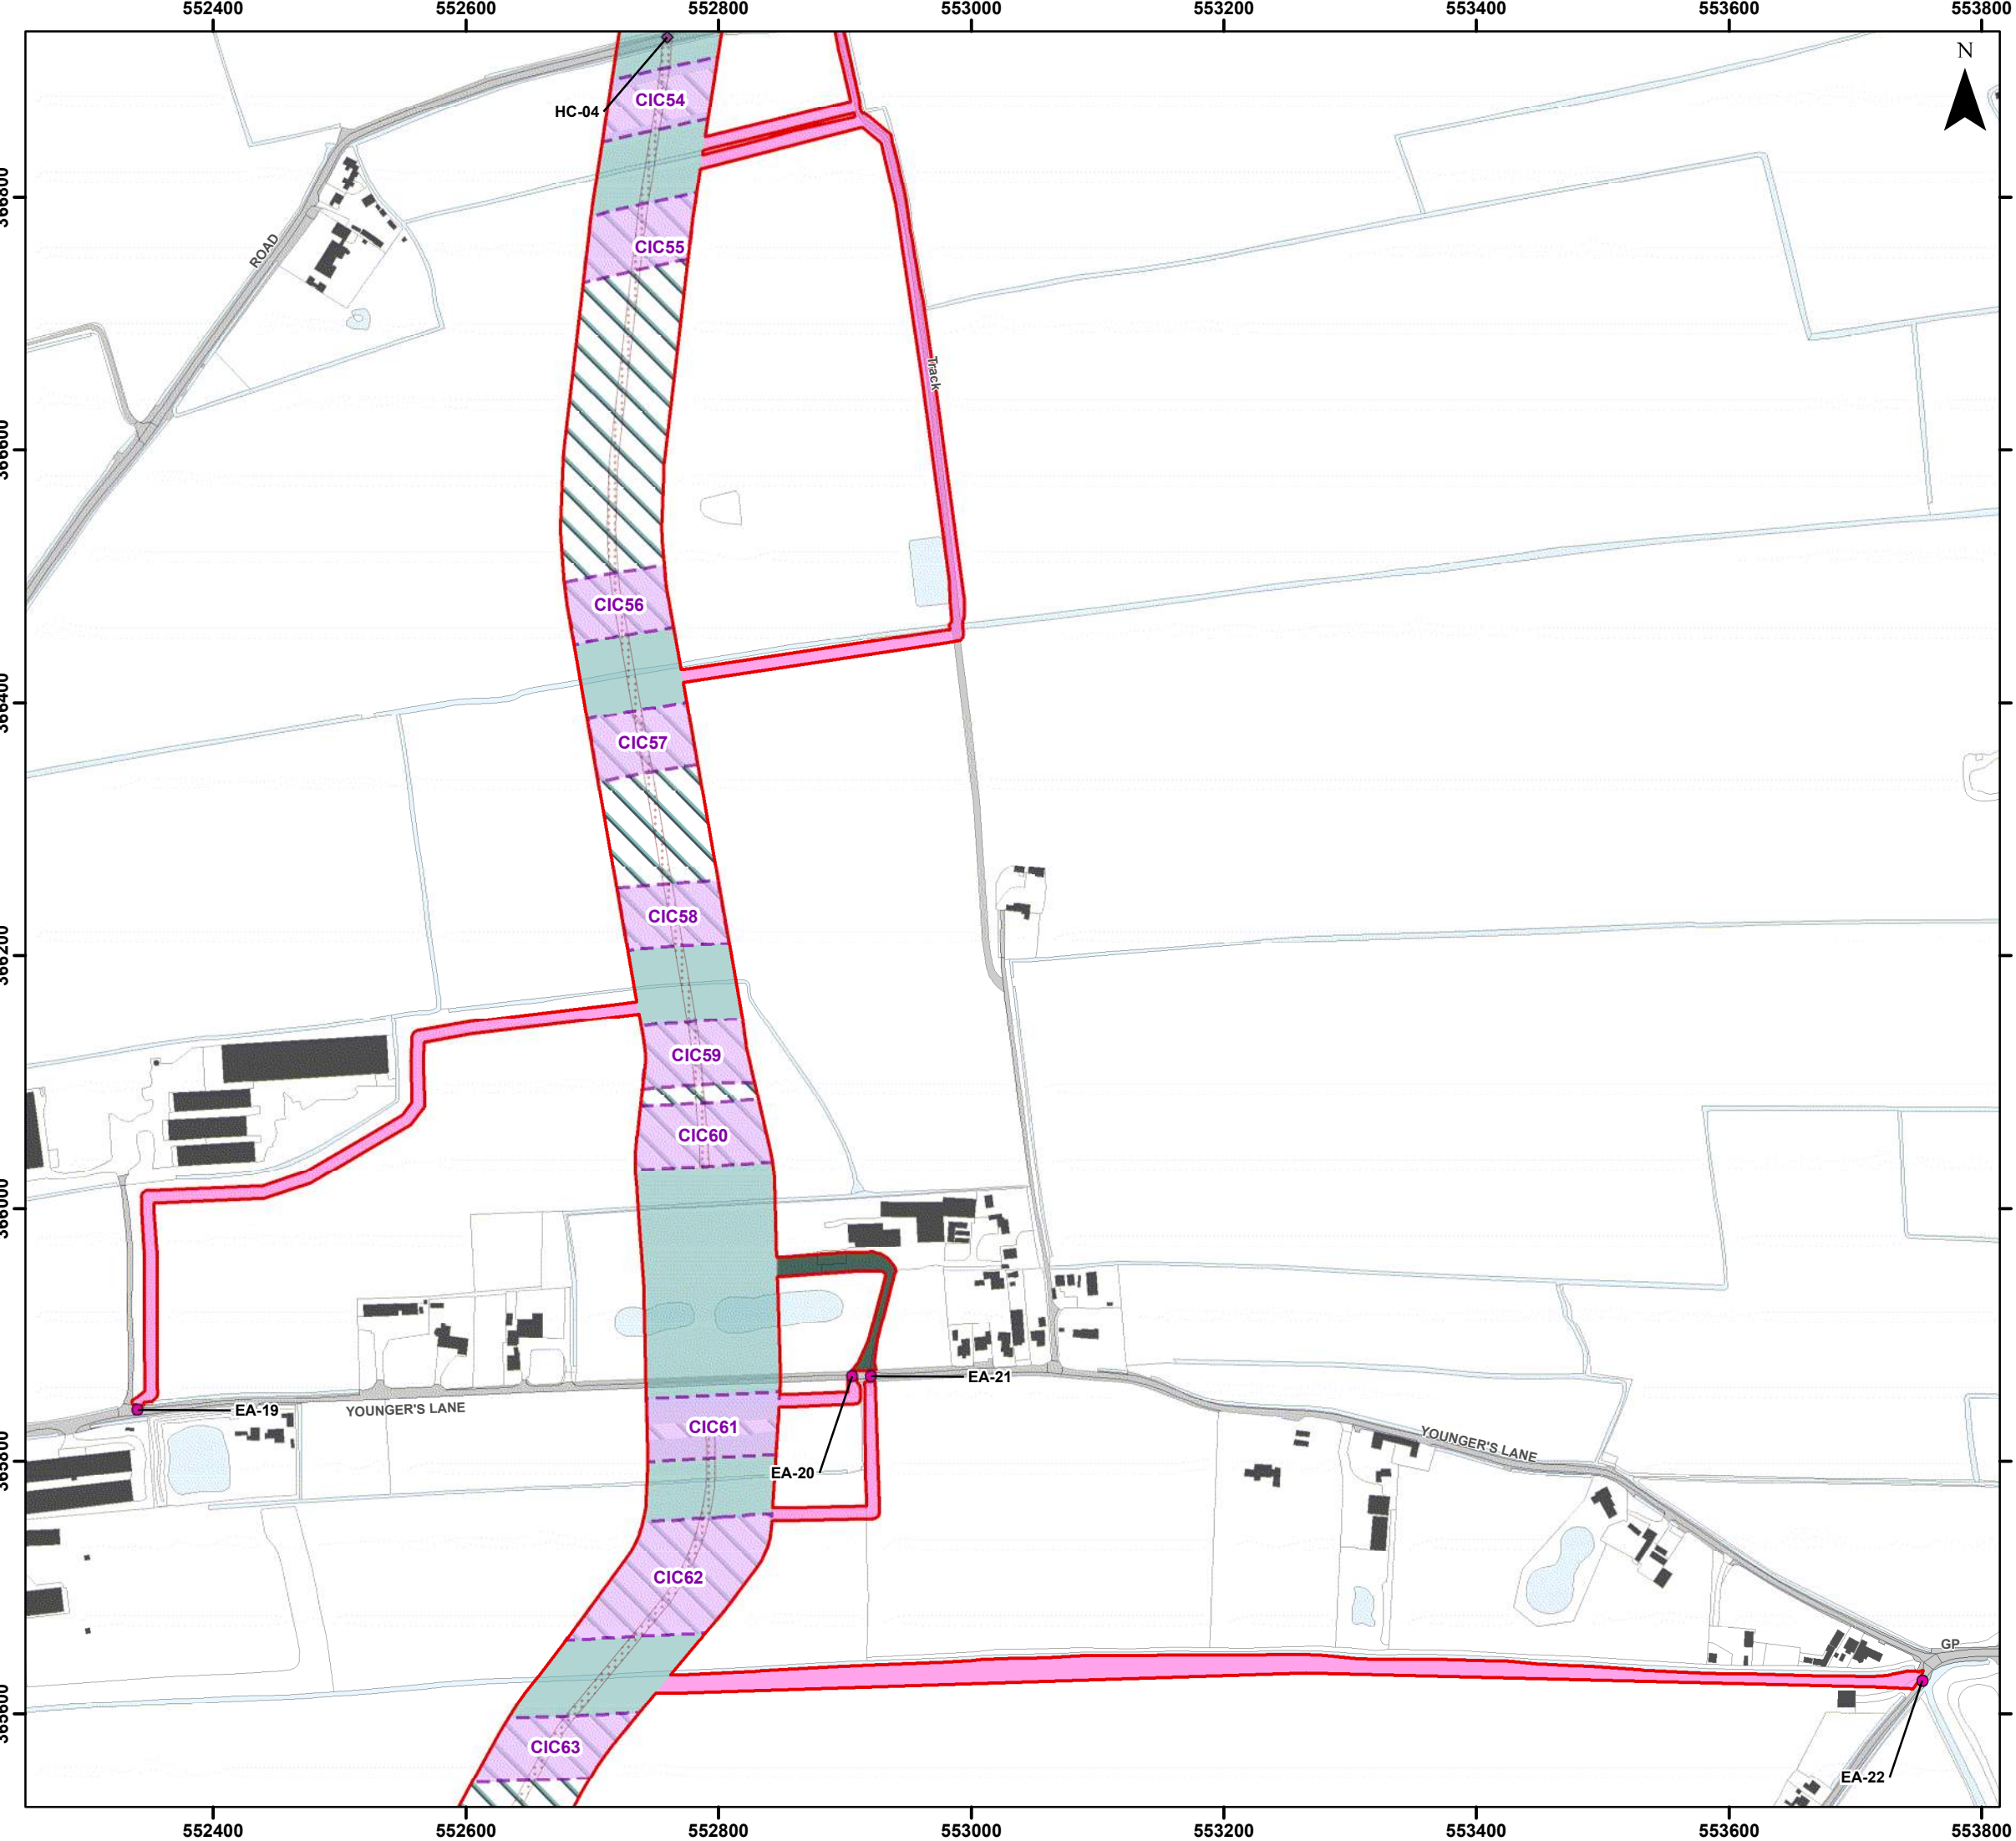

Legend

- Order Limits
- ◆ Haul Road Crossing Location (HC)
- Enabling Access Location (EA)
- Onshore Export Cable Corridor (ECC) - Trenchless
- Onshore Export Cable Corridor (ECC) - Open Cut or Trenchless
- Cable Installation Compound (CIC)
- Temporary Access Track
- Indicative Haul Road
- Enabling Access Track

Coordinate System: British National Grid

0 50 100 200 Metres

Scale: 1:5,000

A3 Page Size


Environmental Statement Version 2
Examination Update

Indicative Onshore Infrastructure (Detailed)
Basis of Assessment
Figure 3.4.14

Date: 17/02/2025
 Produced By: JRS
 Revision: 2.0

© Crown copyright [and
 database rights] (2024)
 0100031673

Document Path: \\gis1\as\GIS\Projects\1\Projects\05356 - Goble Consultants Ltd\00012 GTR4 Outer Dowing\Tech\GIS\Drawings\Wiring\2024_05_S51\DS1\Project Description\05356_00012_1197_0 Onshore Infrastructure Detailed.mxd

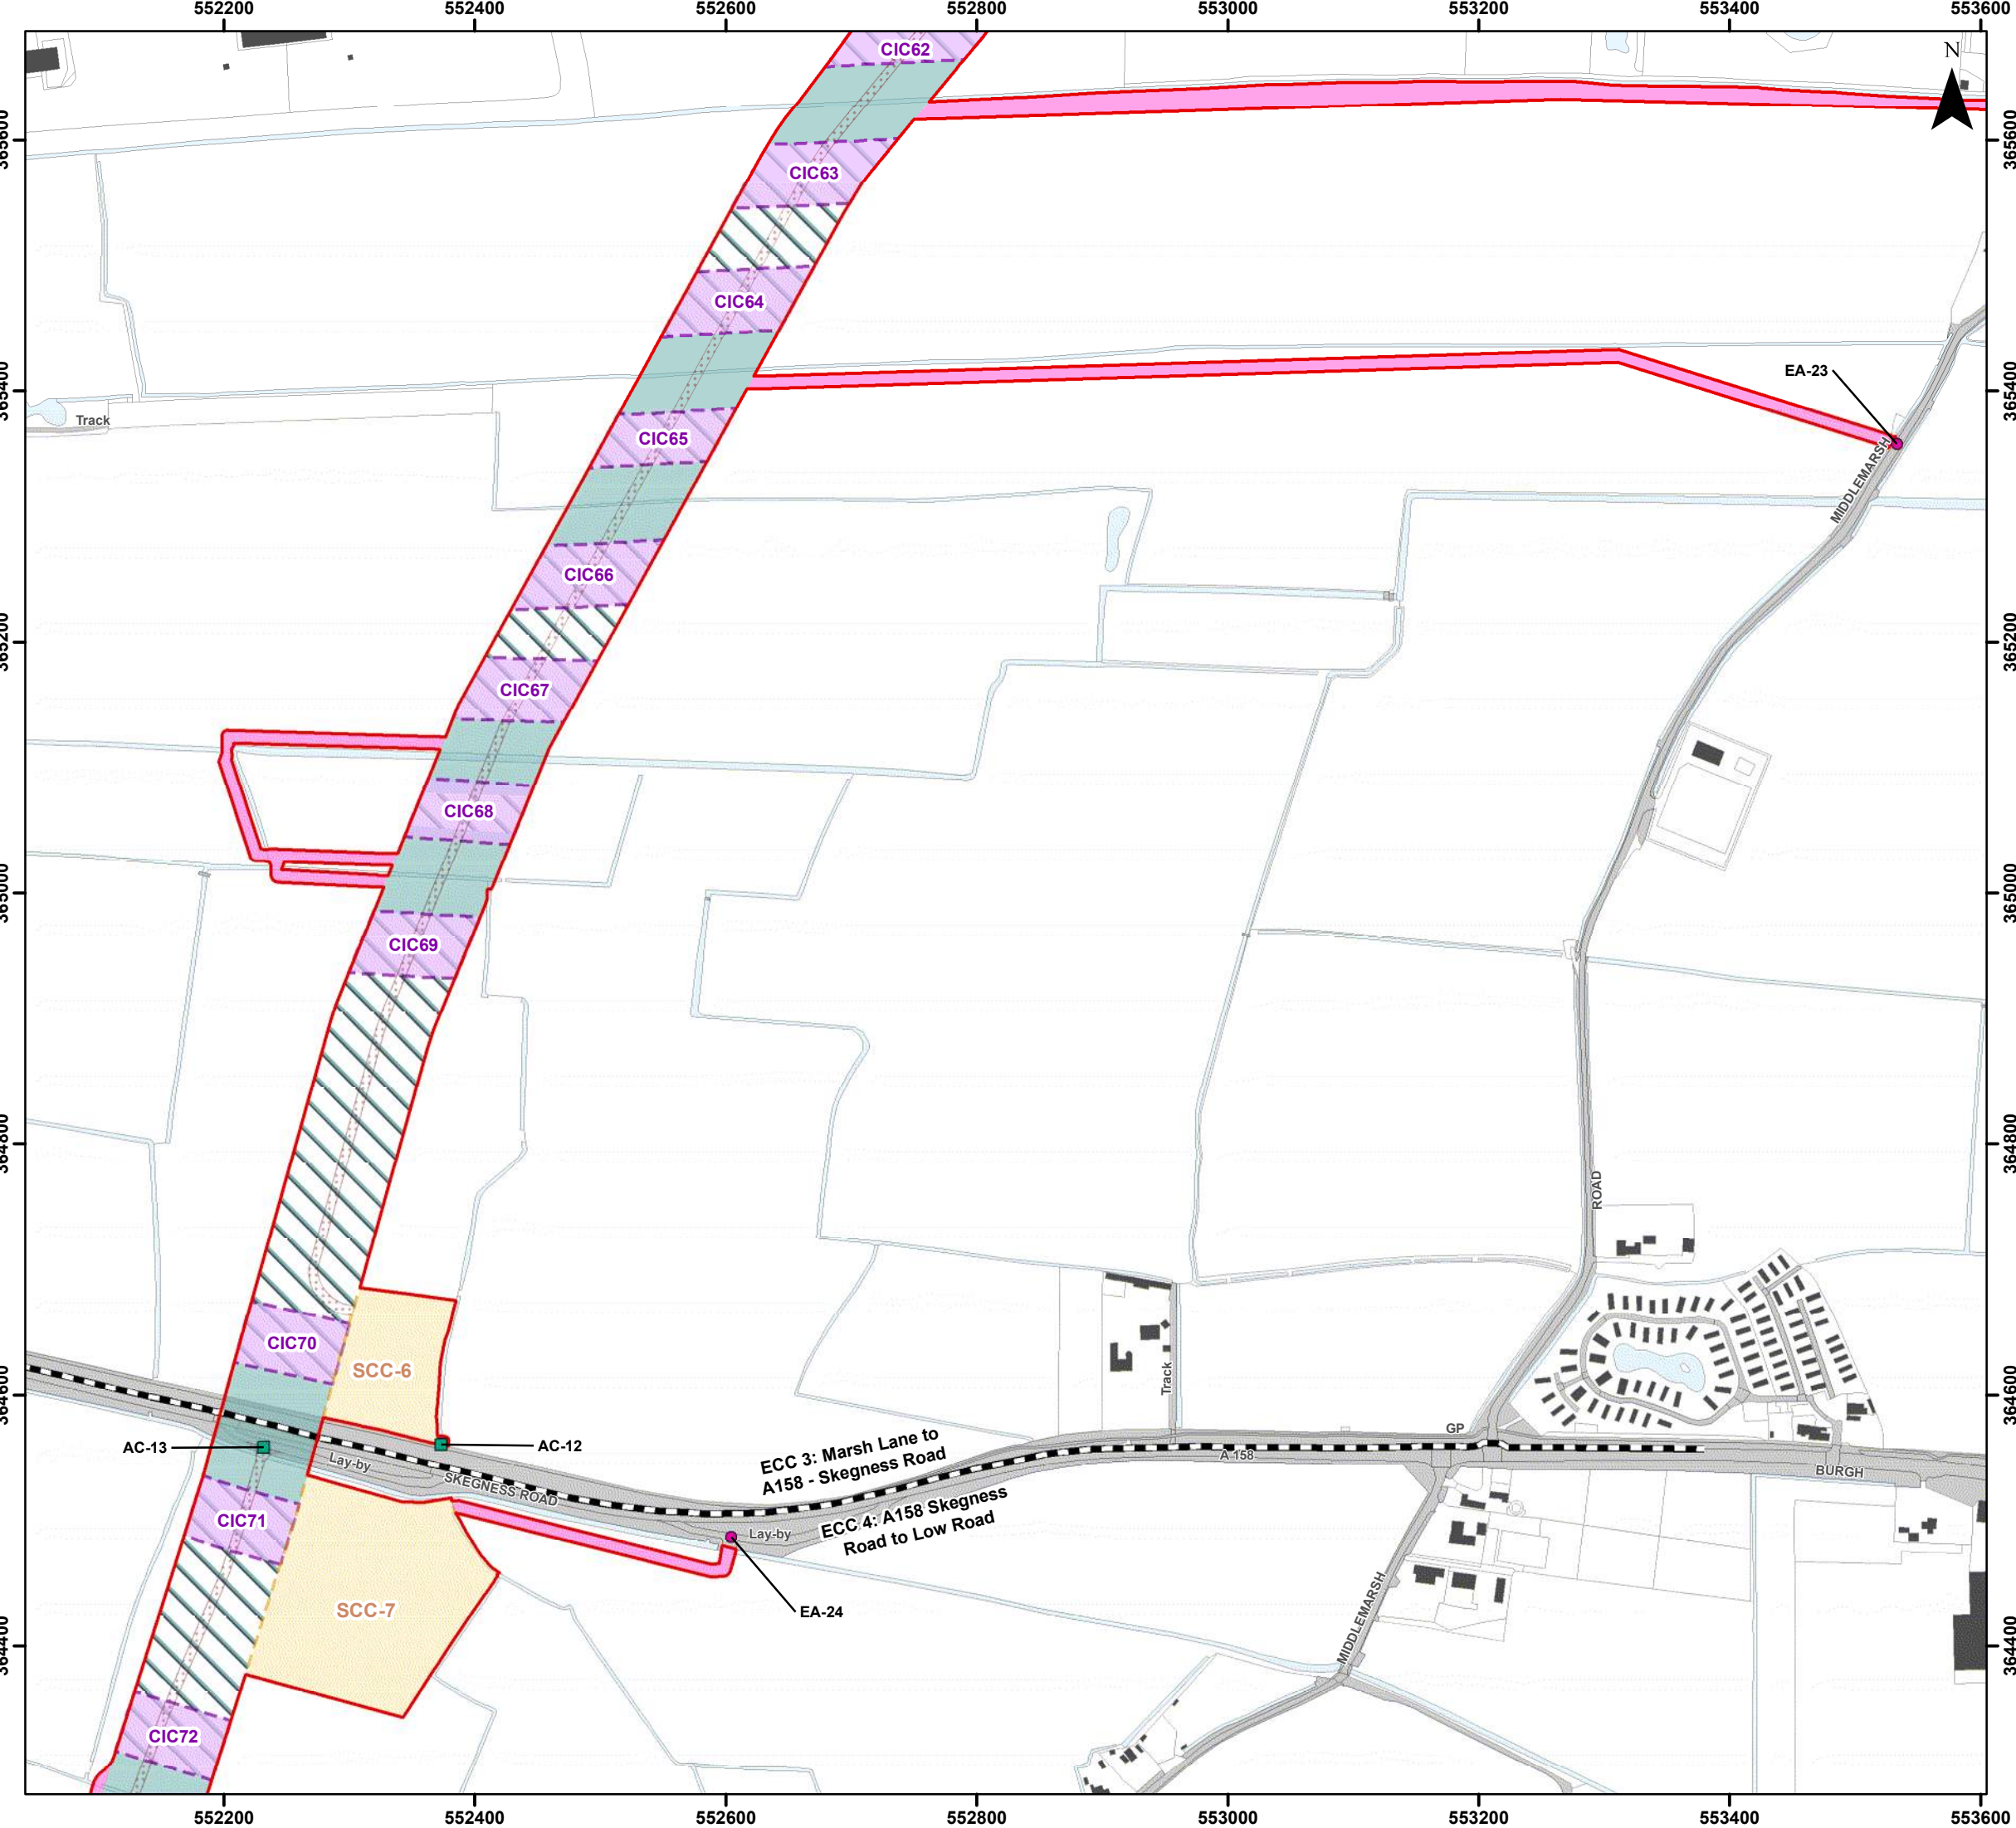

Legend

- Order Limits
- Onshore Segment Break
- Construction Access Location (AC)
- Enabling Access Location (EA)
- Onshore Export Cable Corridor (ECC) - Trenchless
- Onshore Export Cable Corridor (ECC) - Open Cut or Trenchless
- Secondary Construction Compound (SCC)
- Cable Installation Compound (CIC)
- Temporary Access Track
- Indicative Haul Road
- Enabling Access Track

Coordinate System: British National Grid

0 50 100 200 Metres

Scale: 1:5,000

A3 Page Size


Environmental Statement Version 2
Examination Update

Indicative Onshore Infrastructure (Detailed)
Basis of Assessment
Figure 3.4.15

Date: 17/02/2025
Produced By: JRS
Revision: 2.0


© Crown copyright [and database rights] (2024)
0100031673

Document Path: \\gis1\as\GIS Projects\1\Projects\05356 - Gole Consultants Ltd\00012 GTR4 Outer Dowsing Tech\GIS\Drawings\Wind\2024_05_S51\DS1\Project Description\05356_00012_1197_0 Onshore Infrastructure Detailed.mxd

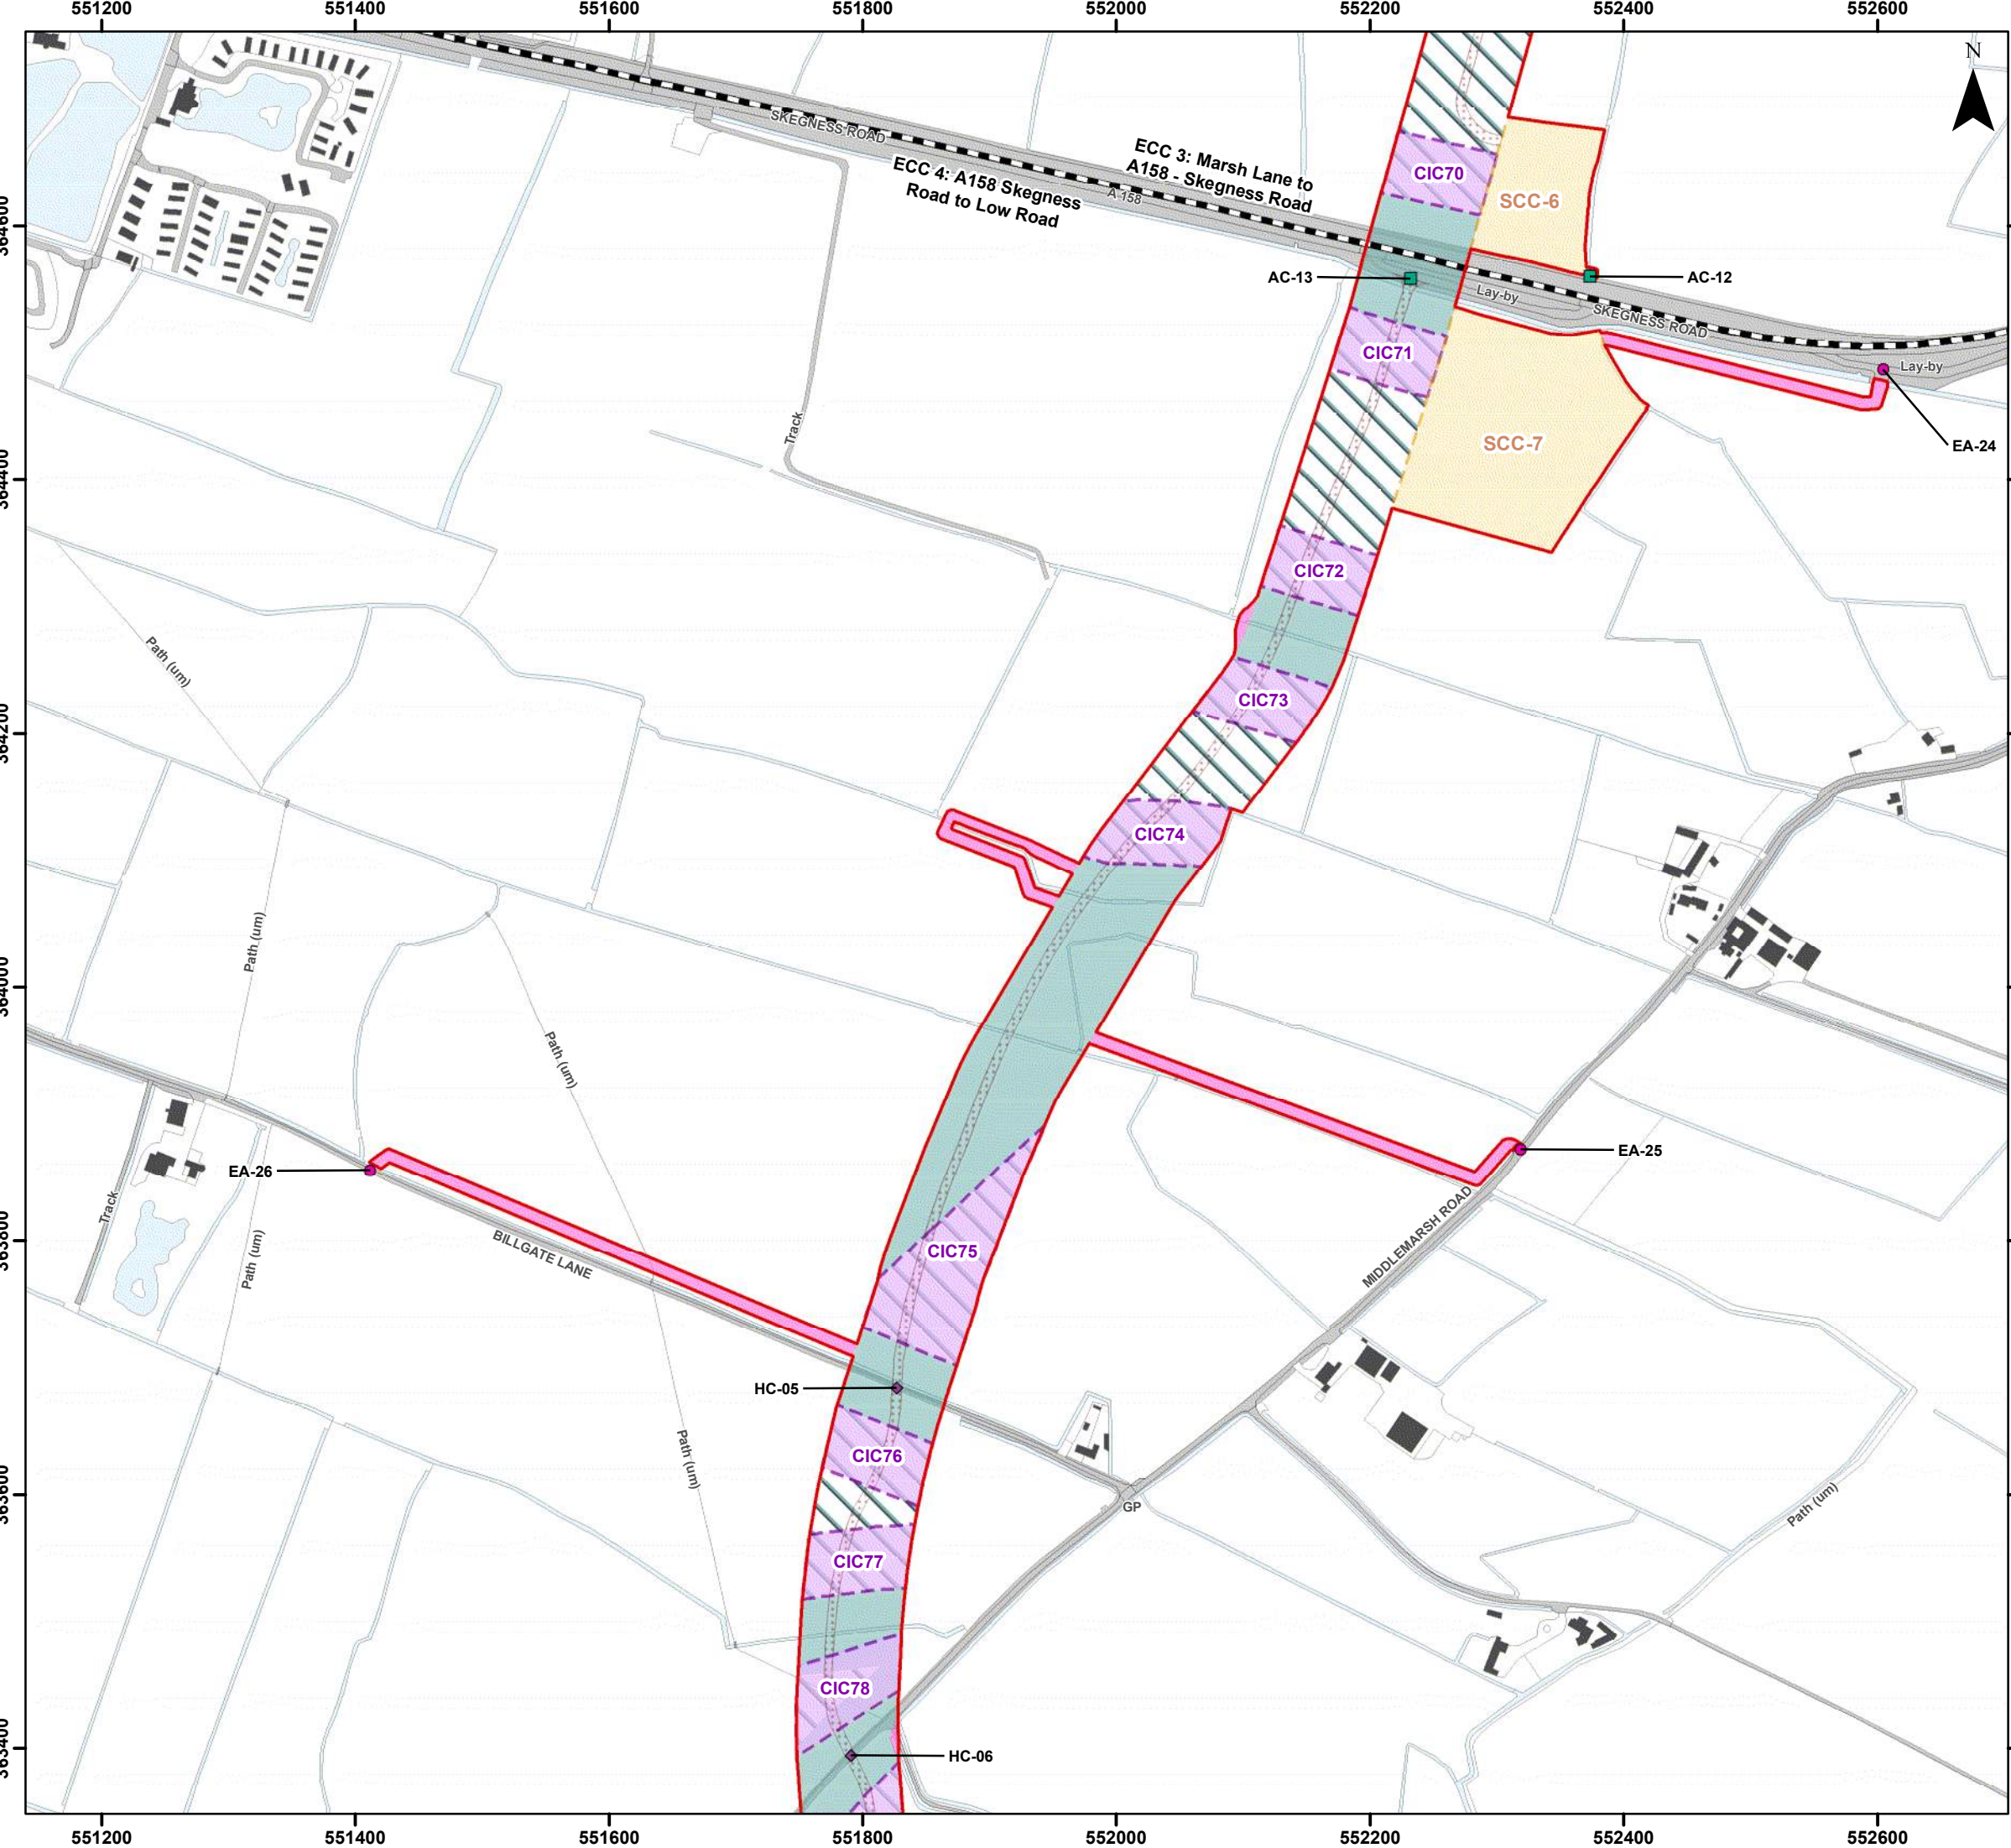

Legend

- Order Limits
- Onshore Segment Break
- Construction Access Location (AC)
- Haul Road Crossing Location (HC)
- Enabling Access Location (EA)
- Onshore Export Cable Corridor (ECC) - Trenchless
- Onshore Export Cable Corridor (ECC) - Open Cut or Trenchless
- Secondary Construction Compound (SCC)
- Cable Installation Compound (CIC)
- Temporary Access Track
- Indicative Haul Road
- Enabling Access Track

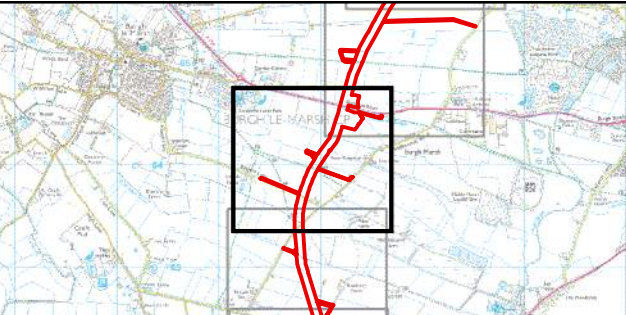


Coordinate System: British National Grid
0 50 100 200 Metres
Scale: 1:5,000
A3 Page Size

Environmental Statement Version 2
Examination Update

Indicative Onshore Infrastructure (Detailed)
Basis of Assessment
Figure 3.4.16



Document Path: \\gis1\as\GIS\Projects\1\Projects\05356 - Gole Consultants Ltd\00012 GTR4 Outer Dowsing Tech\GIS\Drawings\Wind\2024_05_S5\1\DS1\Project Description\05356_00012_1197_0 Onshore Infrastructure Detailed.mxd

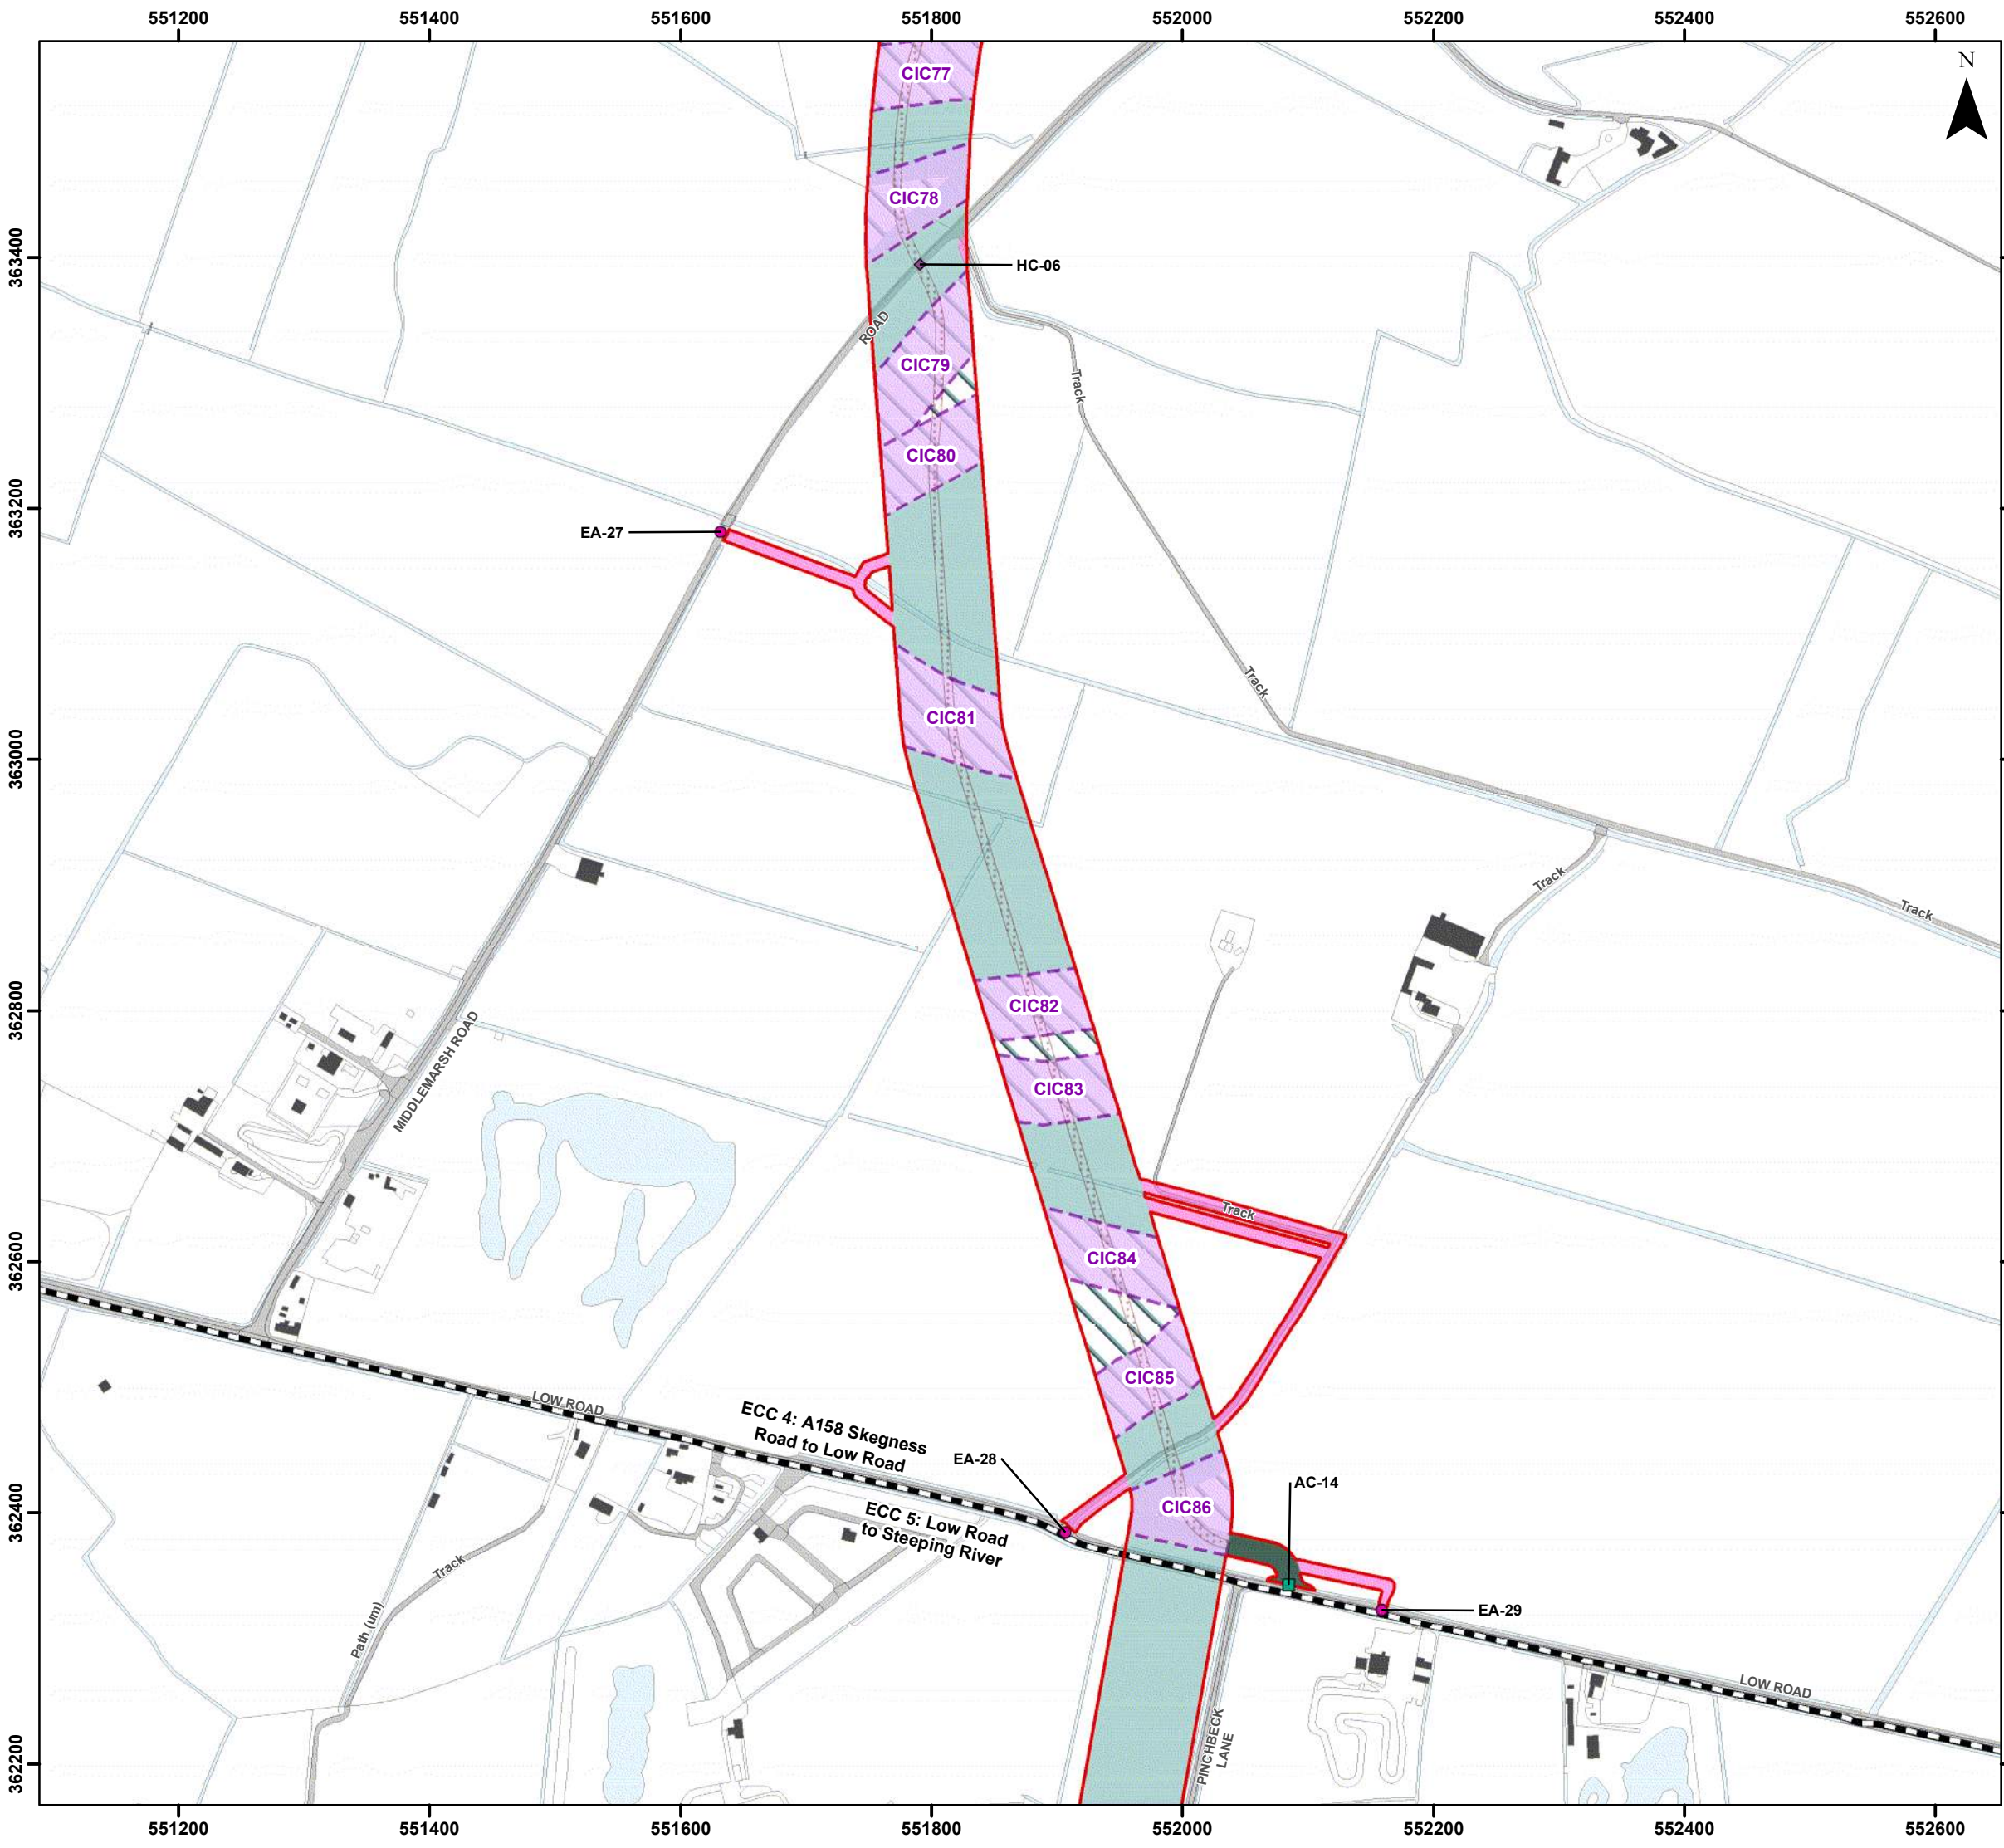

Legend

- Order Limits
- Onshore Segment Break
- Construction Access Location (AC)
- Haul Road Crossing Location (HC)
- Enabling Access Location (EA)
- Onshore Export Cable Corridor (ECC) - Trenchless
- Onshore Export Cable Corridor (ECC) - Open Cut or Trenchless
- Cable Installation Compound (CIC)
- Temporary Access Track
- Indicative Haul Road
- Enabling Access Track

Coordinate System: British National Grid

0 50 100 200 Metres

Scale: 1:5,000

A3 Page Size

Environmental Statement Version 2
Examination Update


Indicative Onshore Infrastructure (Detailed)
Basis of Assessment
Figure 3.4.17

OUTER DOWSING
OFFSHORE WIND

Date: 17/02/2025
Produced By: JRS
Revision: 2.0


© Crown copyright [and database rights] (2024)
0100031673

Document Path: \\gis11as1\GIS\Projects\1\Projects\05356 - Gole Consultants Ltd\00012 GTR4 Outer Dowing Tech\GIS\Drawings\Wiring\2024_05_S5\1\DS1\Project Description\05356_00012_1197_0 Onshore Infrastructure Detailed.mxd

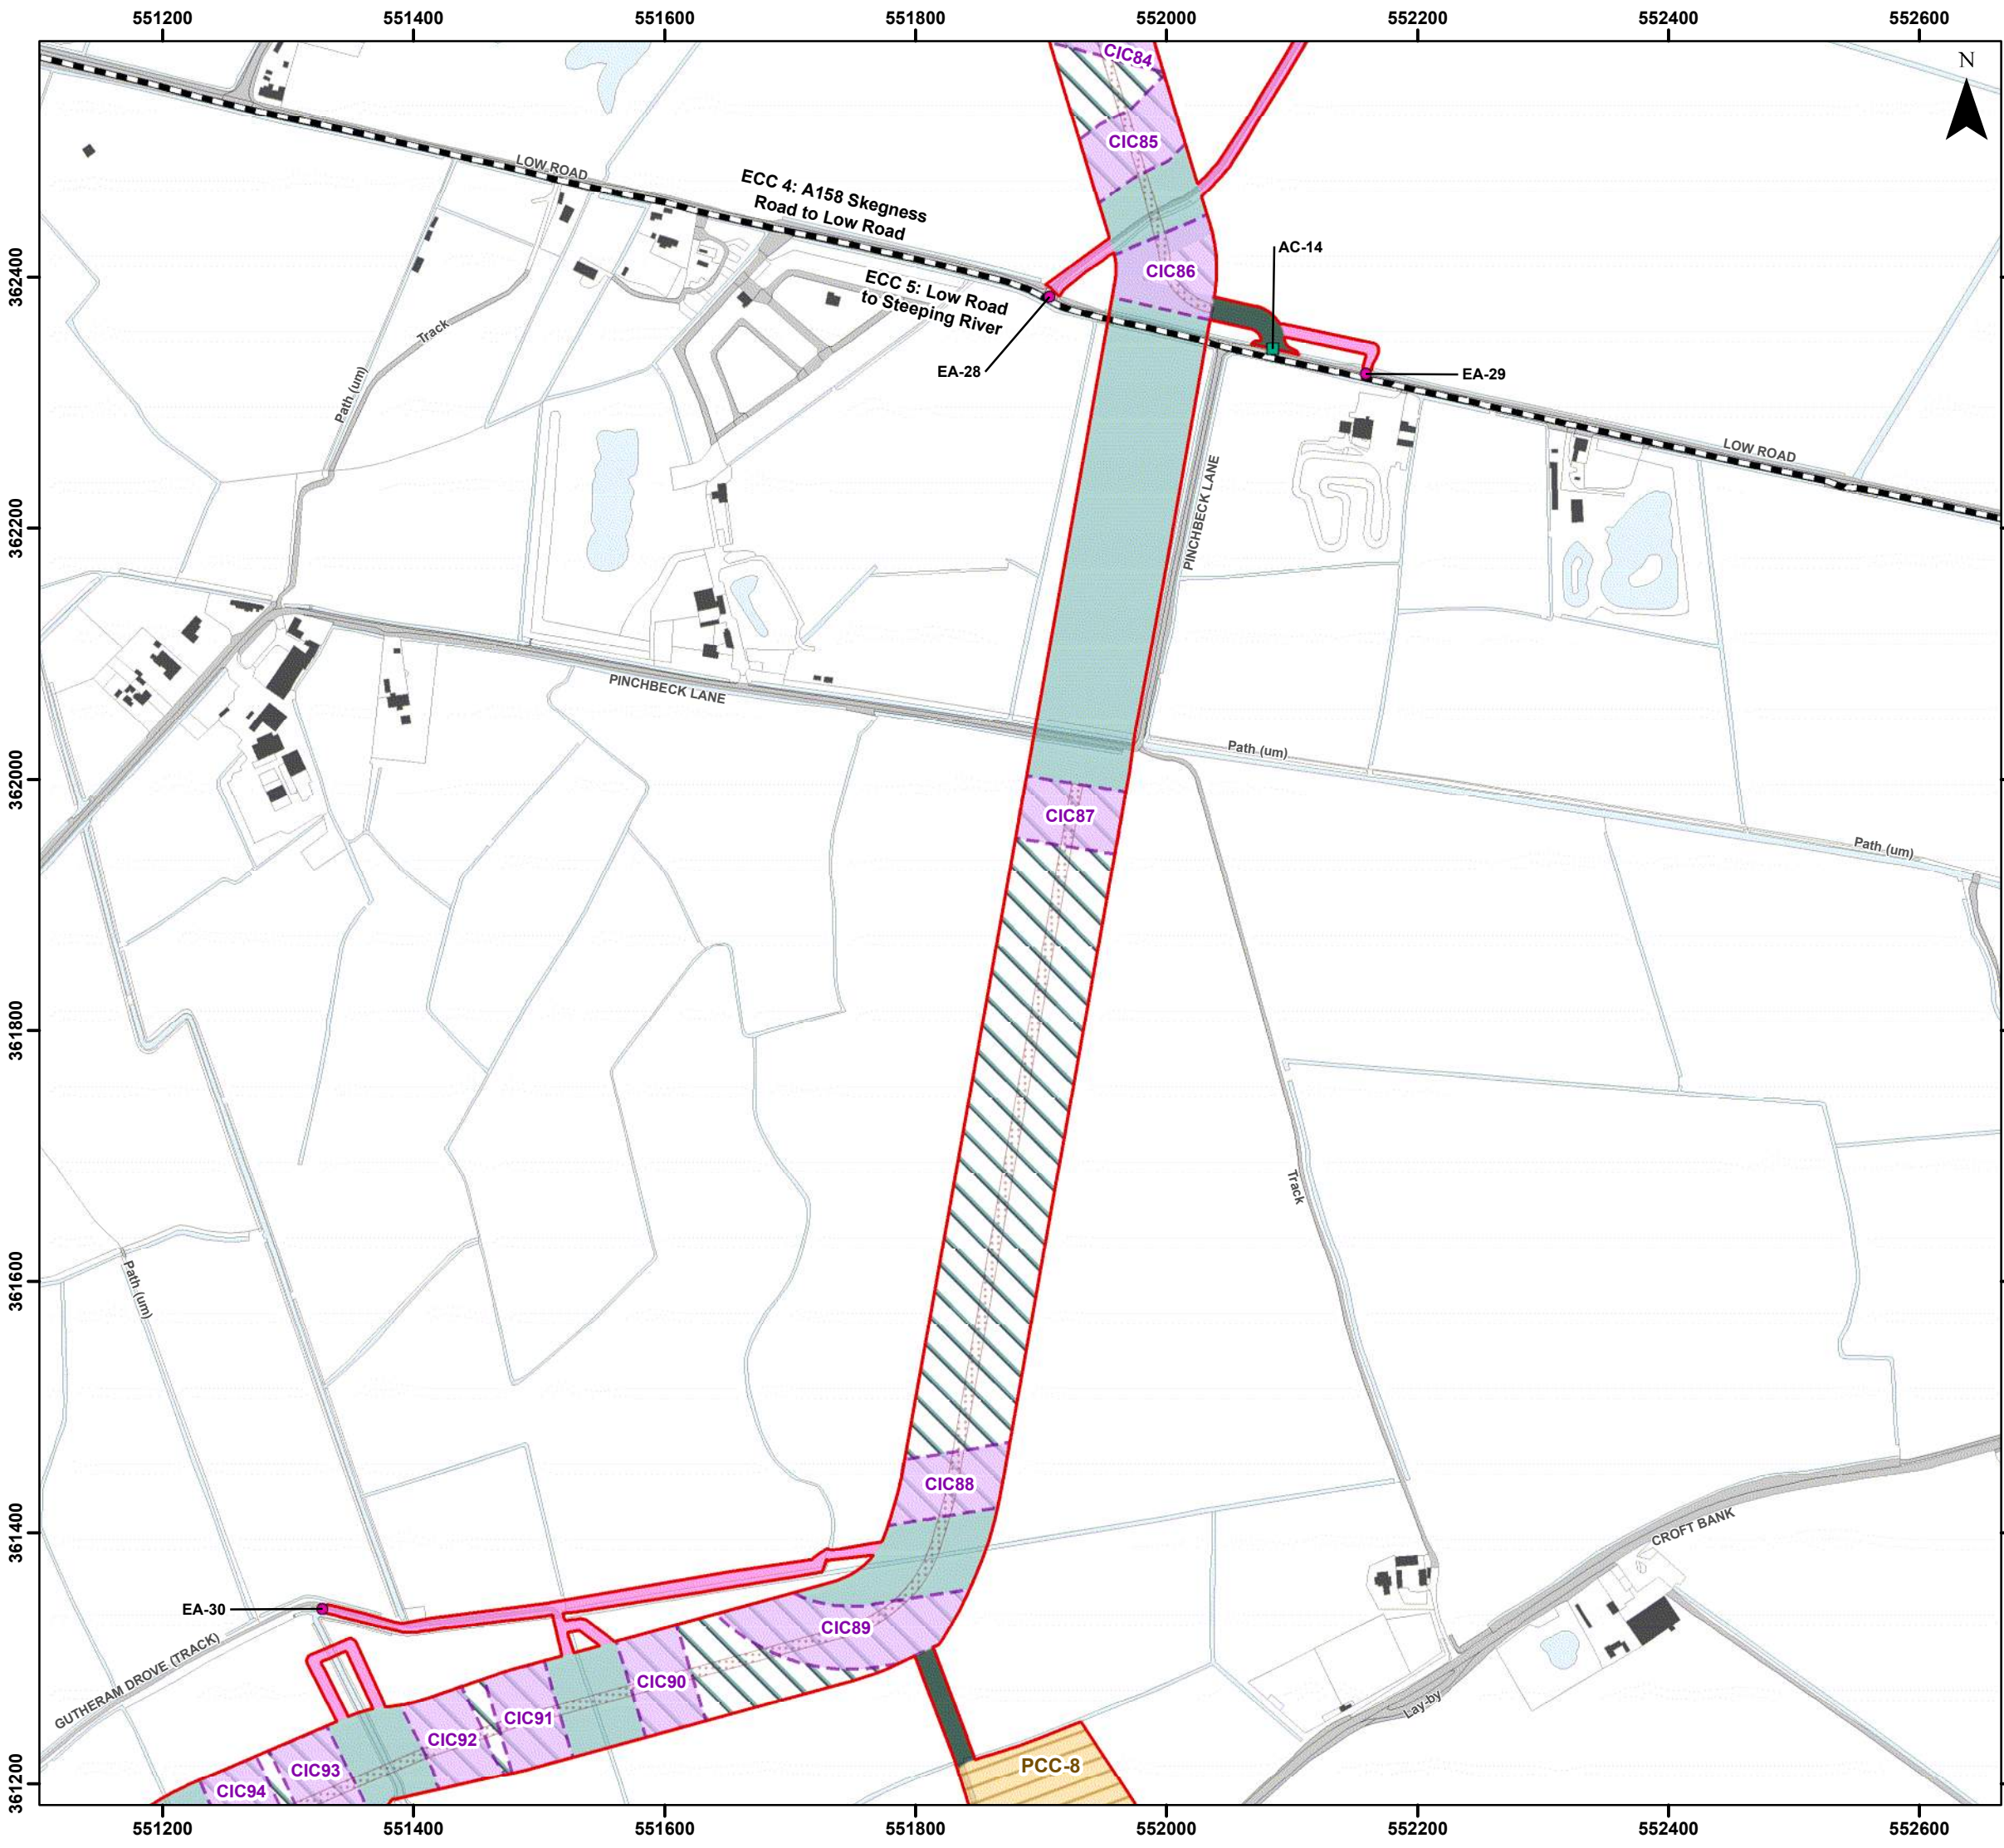

Legend

- Order Limits
- Onshore Segment Break
- Construction Access Location (AC)
- Enabling Access Location (EA)
- Onshore Export Cable Corridor (ECC) - Trenchless
- Onshore Export Cable Corridor (ECC) - Open Cut or Trenchless
- Primary Construction Compound (PCC)
- Cable Installation Compound (CIC)
- Temporary Access Track
- Indicative Haul Road
- Enabling Access Track

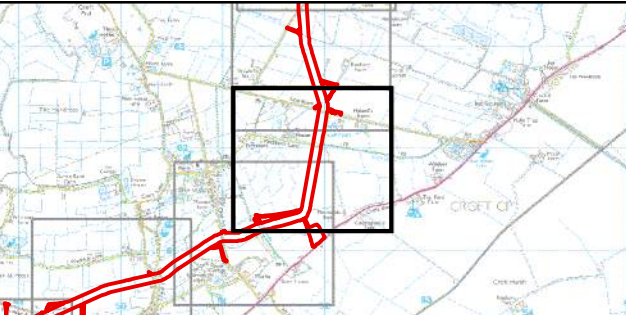

Coordinate System: British National Grid
0 50 100 200 Metres
Scale: 1:5,000
A3 Page Size


Environmental Statement Version 2
Examination Update

Indicative Onshore Infrastructure (Detailed)
Basis of Assessment
Figure 3.4.18

Date: 17/02/2025
Produced By: JRS
Revision: 2.0


© Crown copyright [and database rights] (2024)
0100031673

Document Path: \\gis1\as\GIS\Projects\1\Projects\05366 - Gole Consultants Ltd\00012 GTR4 Outer Dowsing Tech\GIS\Drawings\Wind\2024_05_S5\1\DS1\Project Description\05366_00012_1197_0 Onshore Infrastructure Detailed.mxd

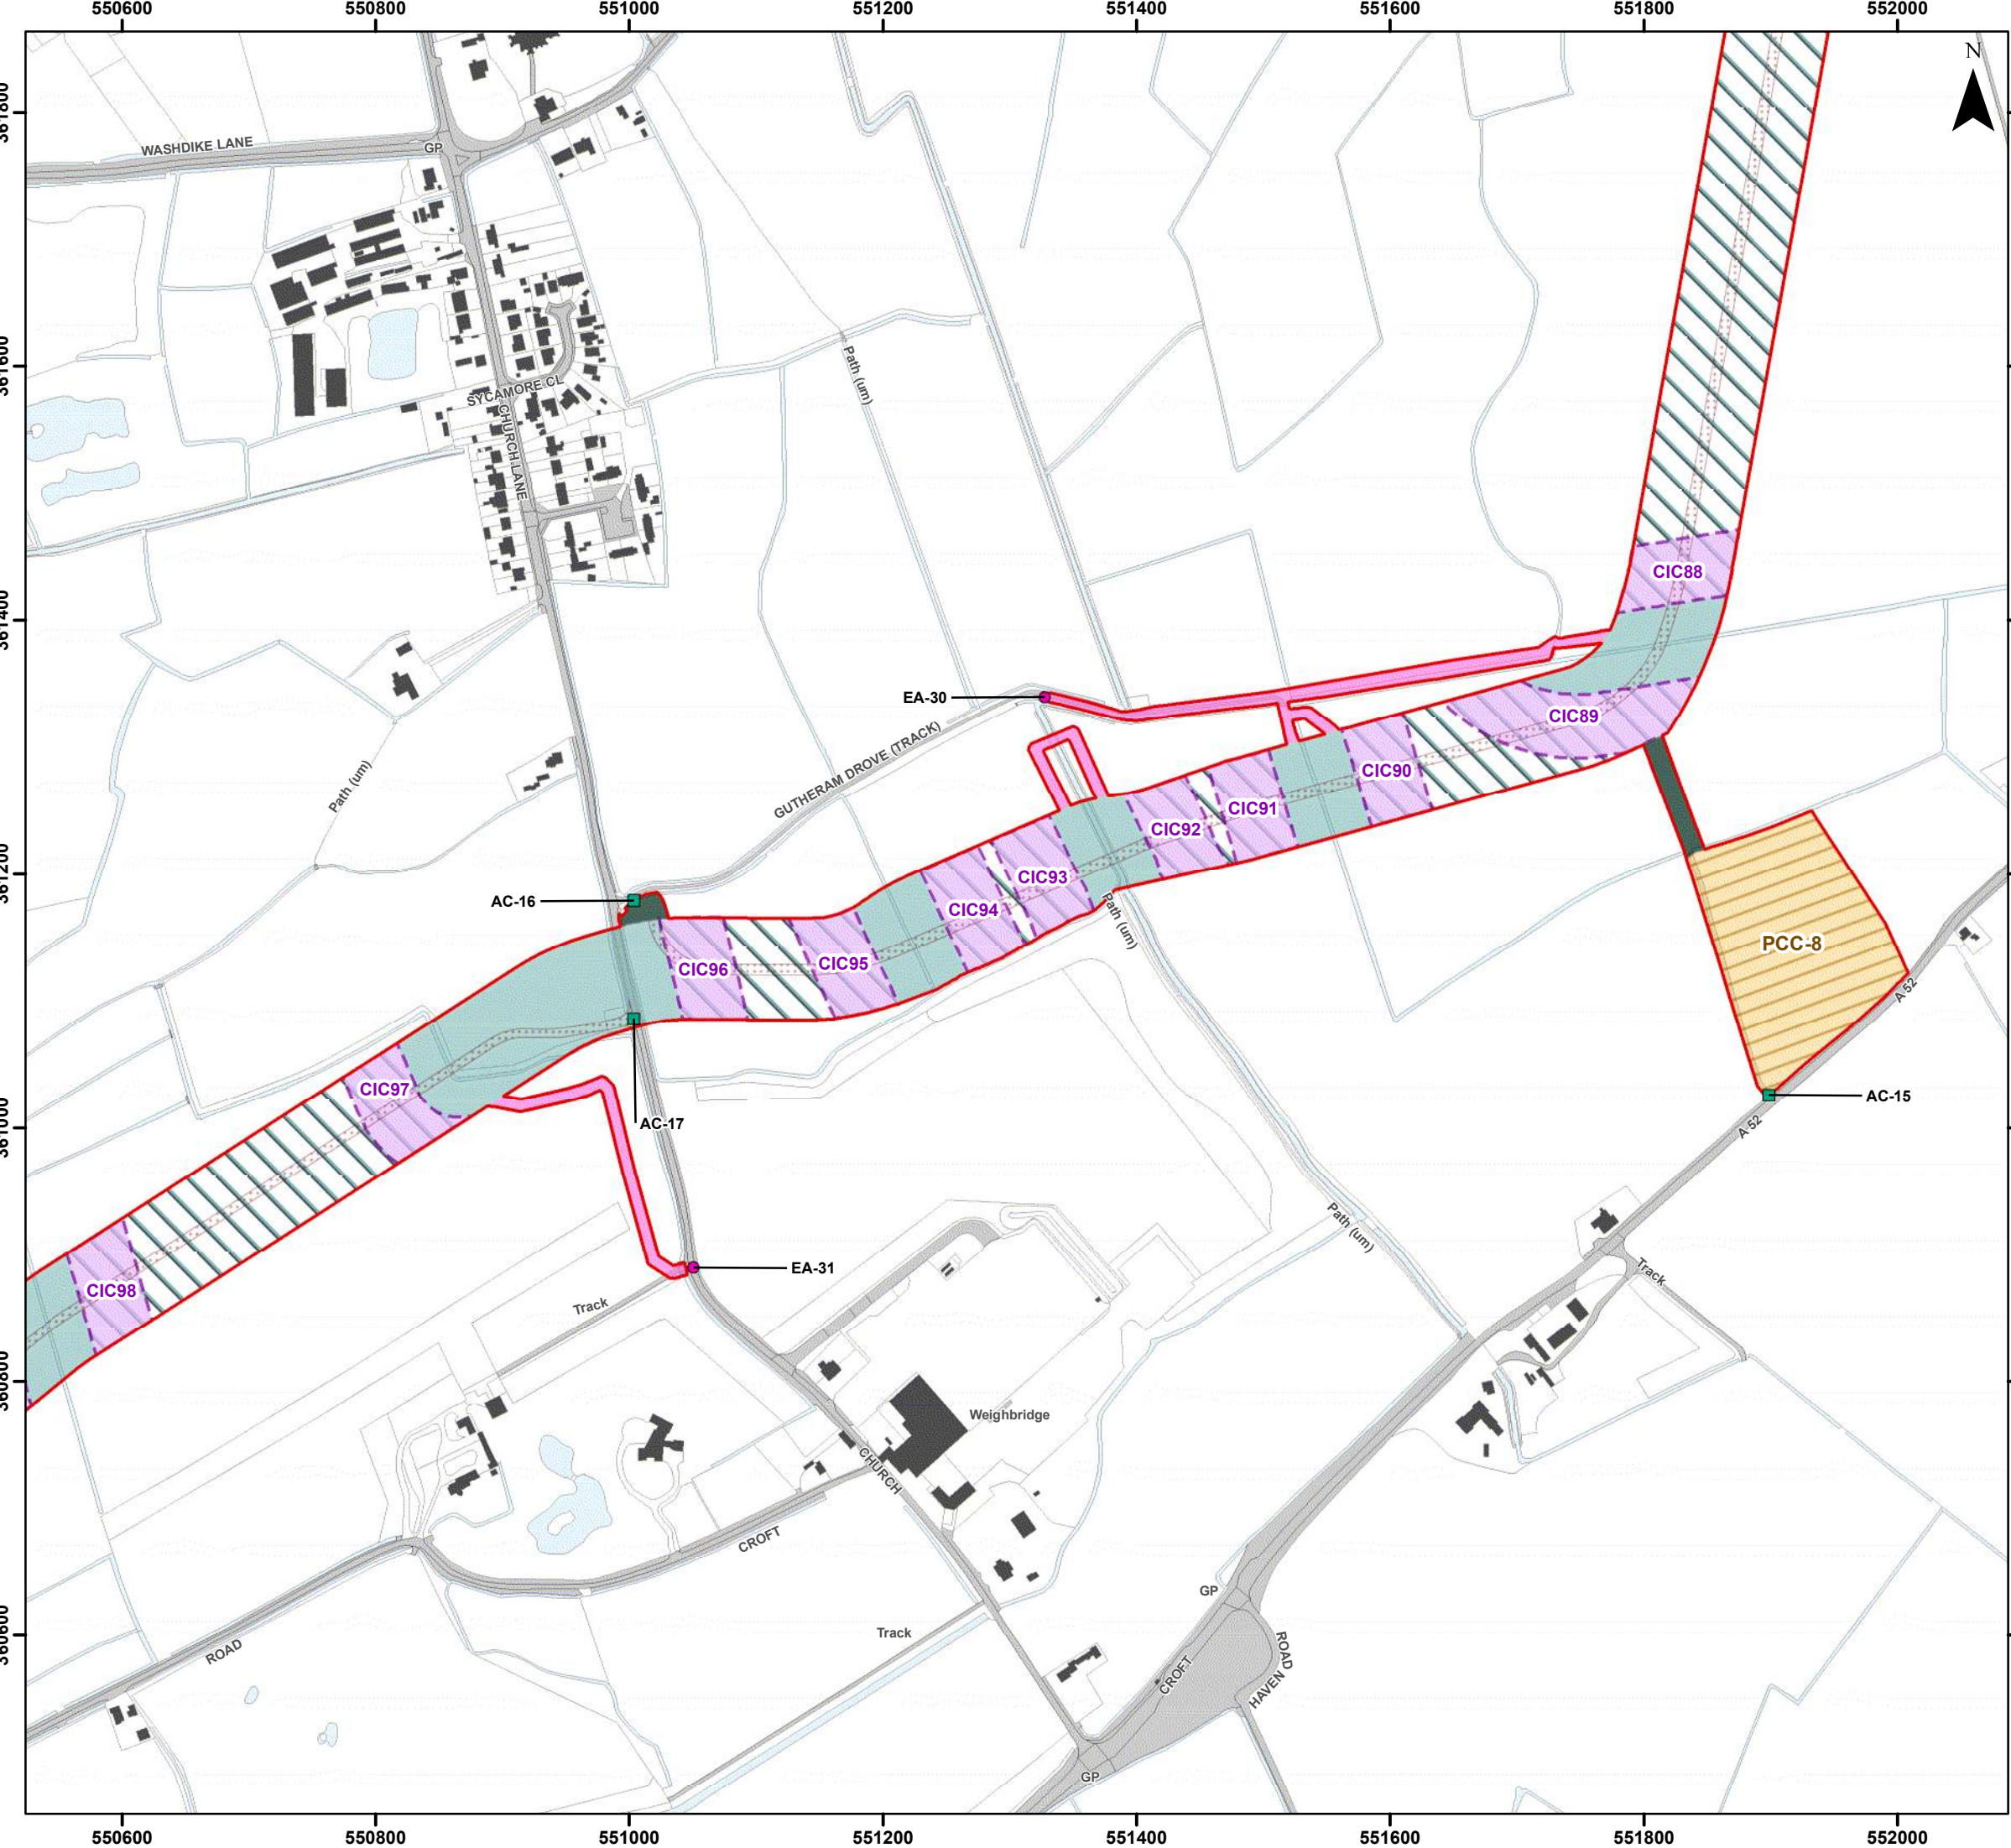

Legend

- Order Limits
- Construction Access Location (AC)
- Enabling Access Location (EA)
- Onshore Export Cable Corridor (ECC) - Trenchless
- Onshore Export Cable Corridor (ECC) - Open Cut or Trenchless
- Primary Construction Compound (PCC)
- Cable Installation Compound (CIC)
- Temporary Access Track
- Indicative Haul Road
- Enabling Access Track

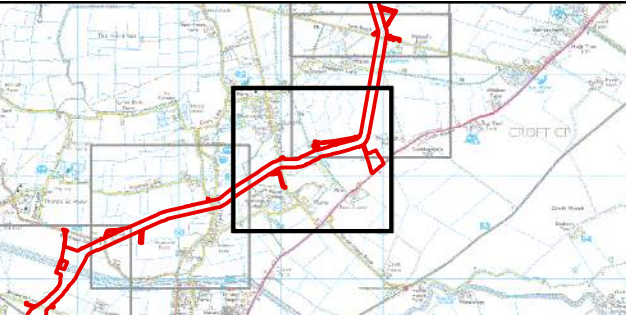


Coordinate System: British National Grid
0 50 100 200 Metres
Scale: 1:5,000
A3 Page Size

Environmental Statement Version 2
Examination Update

Indicative Onshore Infrastructure (Detailed)
Basis of Assessment
Figure 3.4.19




Document Path: \\gis1\as\GIS\Projects\1\Projects\05366 - Gole Consultants Ltd\00012 GTR4 Outer Dowsing Tech\GIS\Drawings\Wiring\2024_05_S51\DS1-Project Description\05366_00012_1197_0 Onshore Infrastructure Detailed.mxd

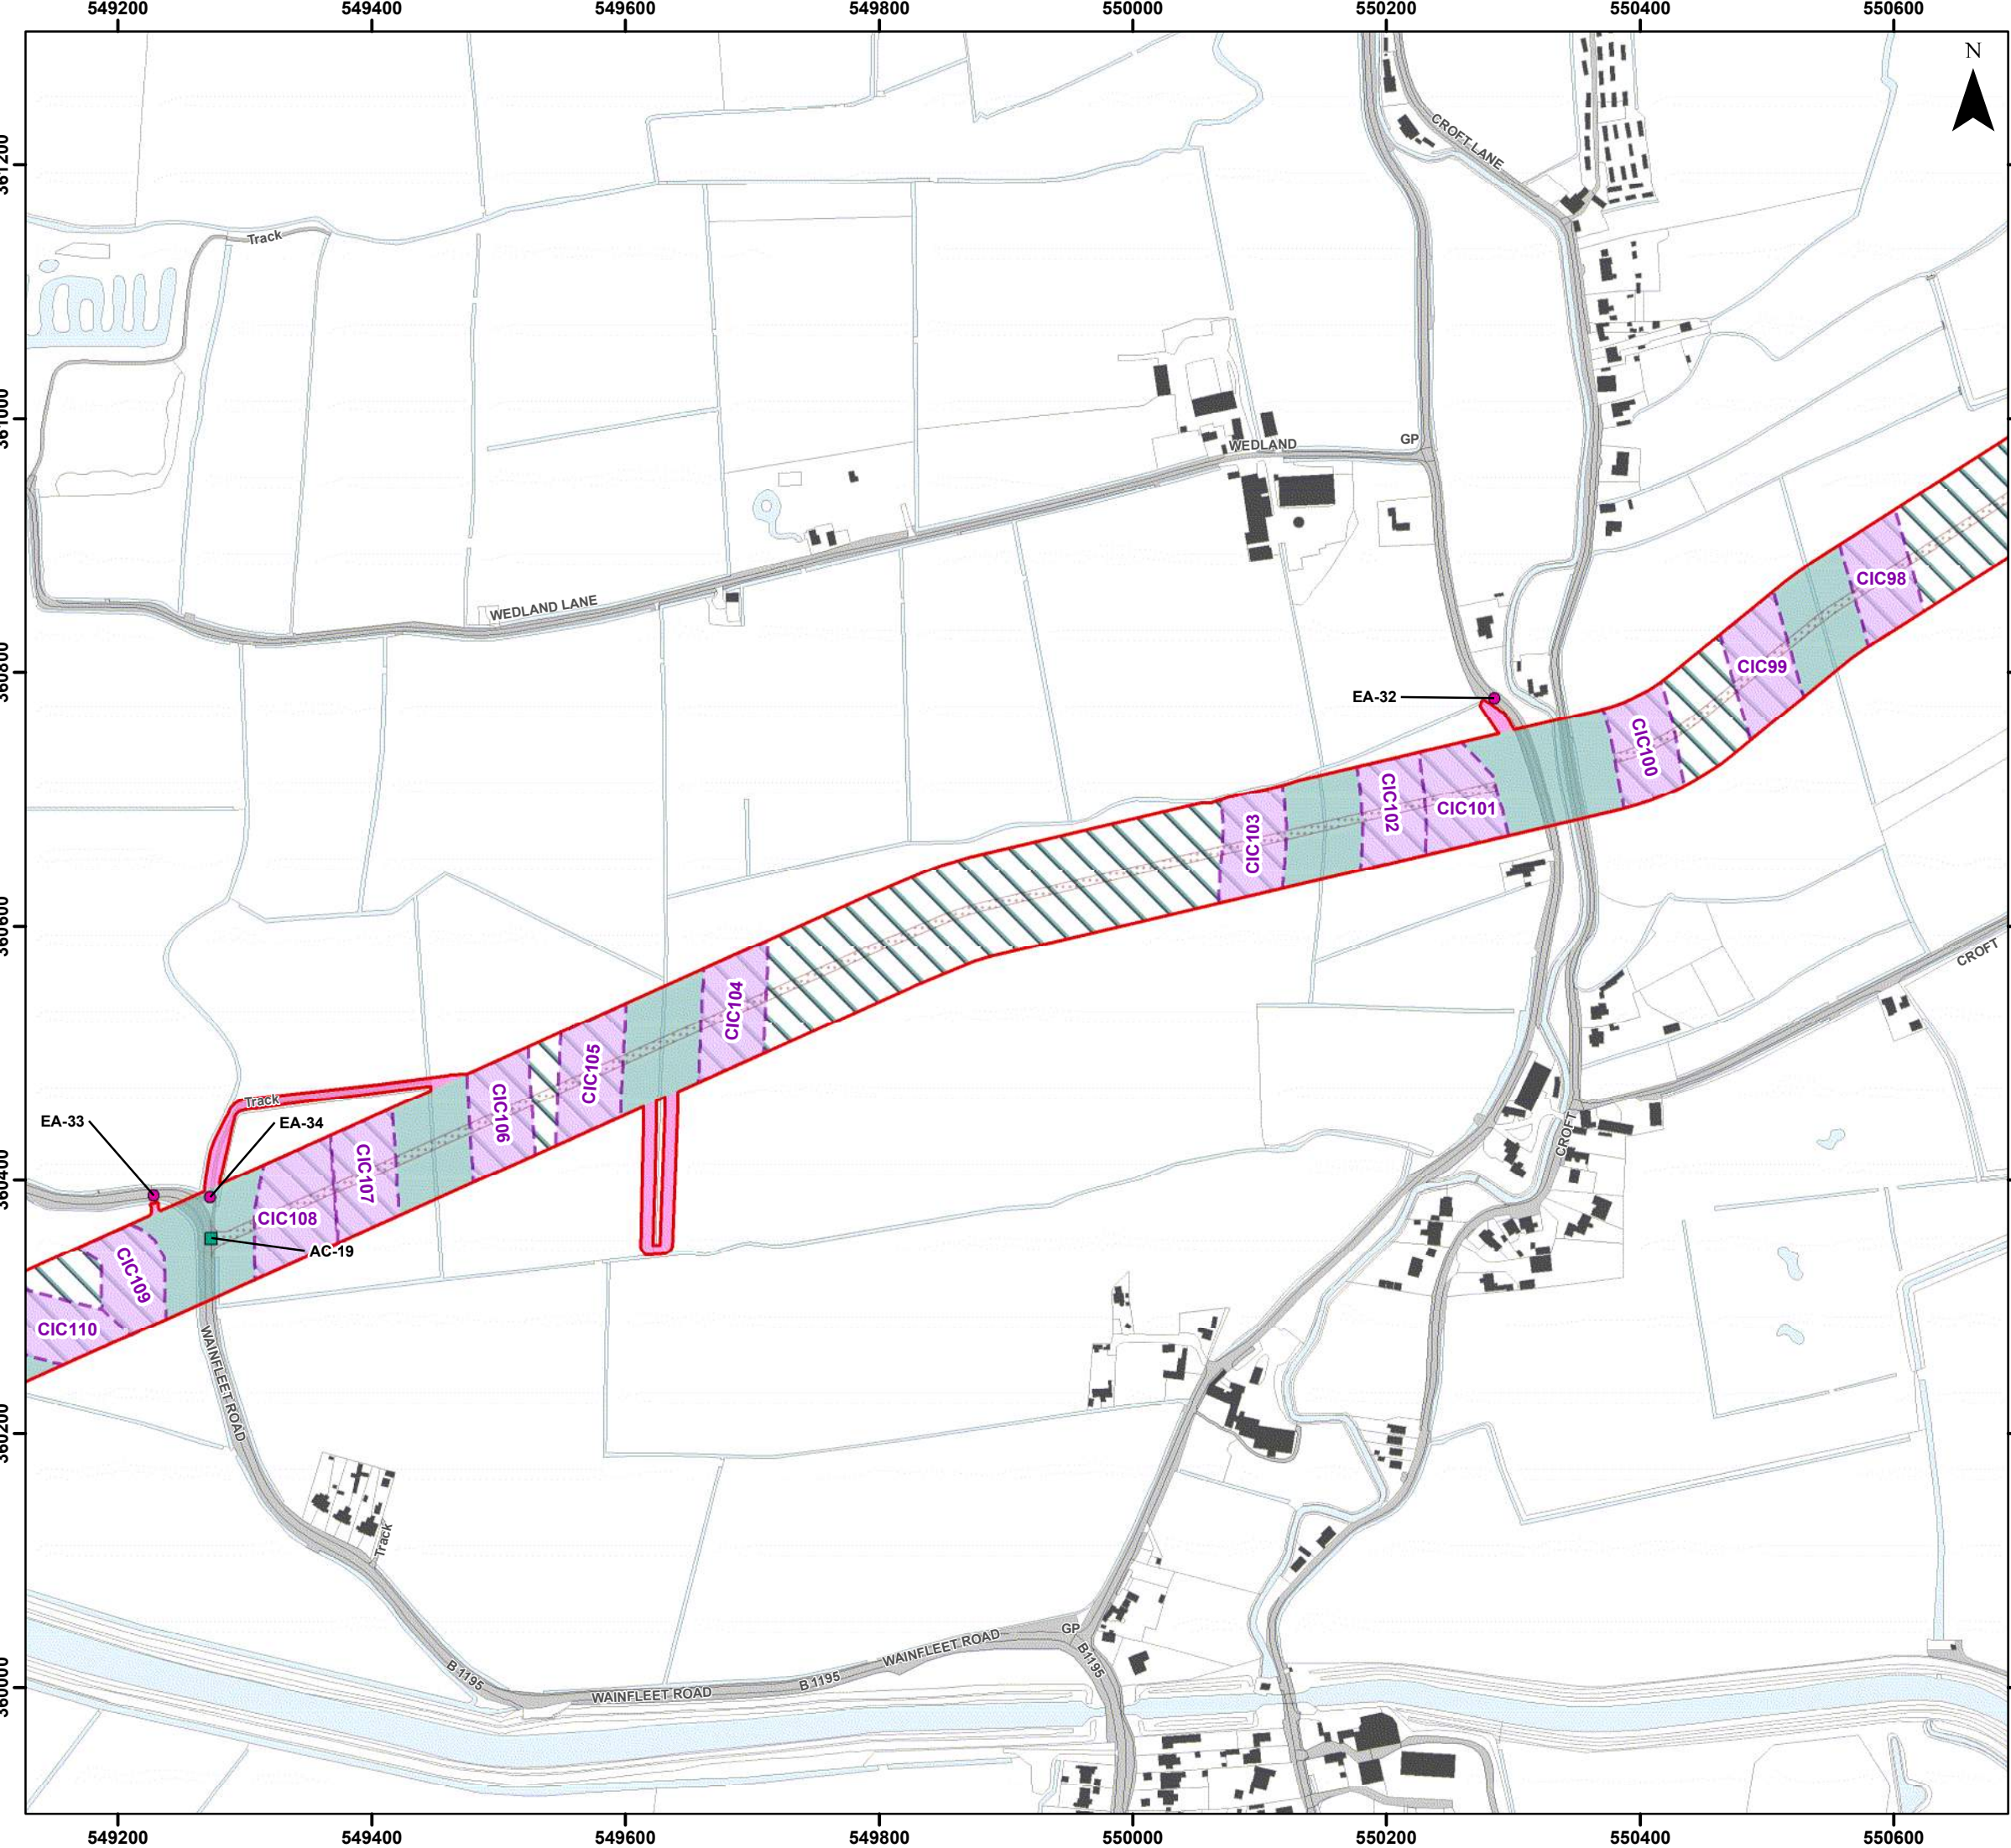

Legend


- Order Limits
- Construction Access Location (AC)
- Enabling Access Location (EA)
- Onshore Export Cable Corridor (ECC) - Trenchless
- Onshore Export Cable Corridor (ECC) - Open Cut or Trenchless
- Cable Installation Compound (CIC)
- Indicative Haul Road
- Enabling Access Track

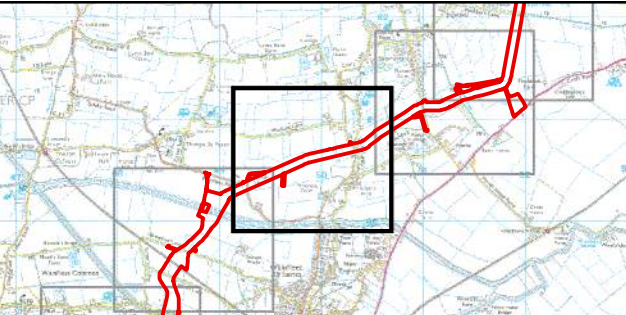

Coordinate System: British National Grid
0 50 100 200 Metres
Scale: 1:5,000
A3 Page Size


Environmental Statement Version 2
Examination Update

Indicative Onshore Infrastructure (Detailed)
Basis of Assessment
Figure 3.4.20

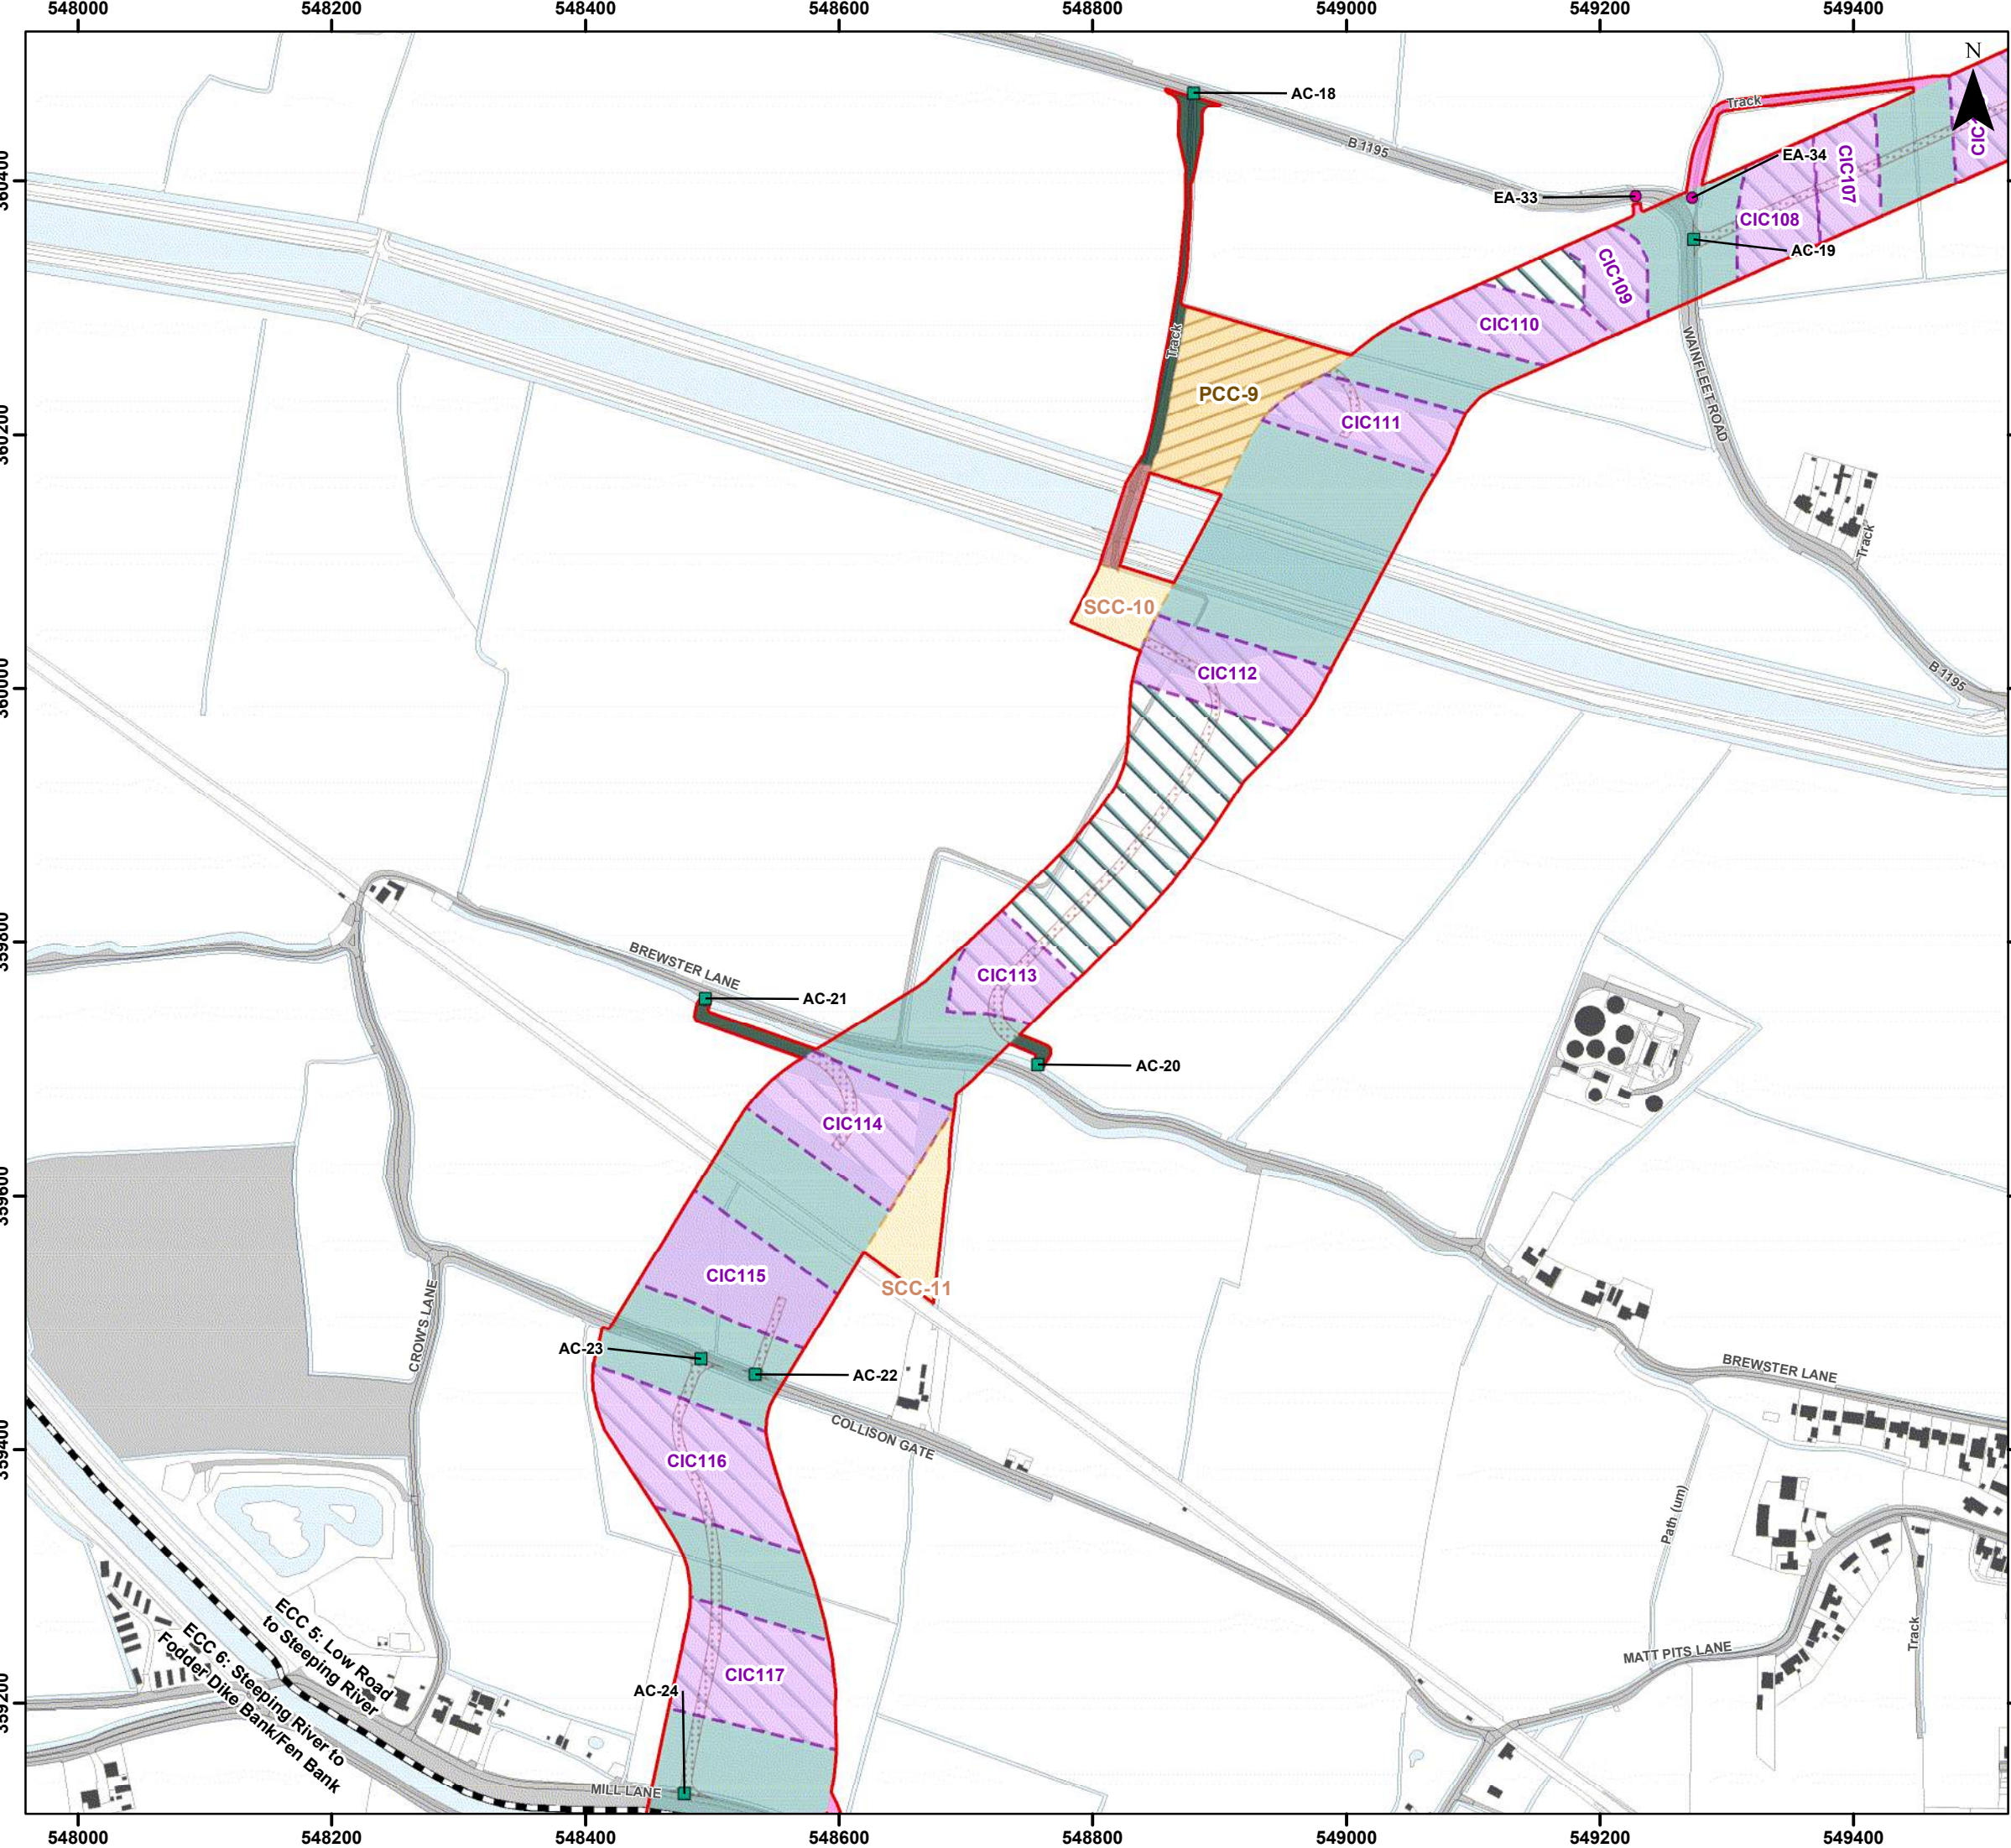

Legend

- Order Limits
- Onshore Segment Break
- Construction Access Location (AC)
- Enabling Access Location (EA)
- Onshore Export Cable Corridor (ECC) - Trenchless
- Onshore Export Cable Corridor (ECC) - Open Cut or Trenchless
- Primary Construction Compound (PCC)
- Secondary Construction Compound (SCC)
- Cable Installation Compound (CIC)
- Temporary Access Track
- Indicative Haul Road
- Construction Access Track / Potential Bridge Reinforcement
- Enabling Access Track

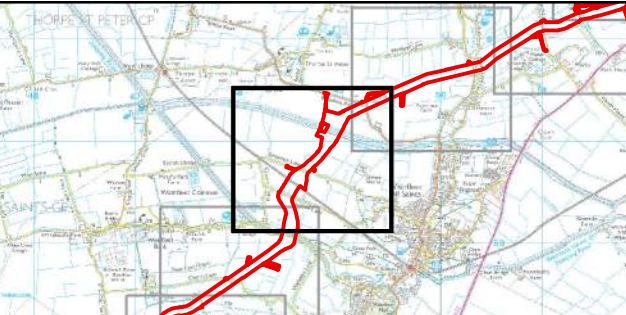


Coordinate System: British National Grid
0 50 100 200 Metres
Scale: 1:5,000
A3 Page Size

Environmental Statement Version 2
Examination Update

Indicative Onshore Infrastructure (Detailed)
Basis of Assessment
Figure 3.4.21




Document Path: \\gis1as1\GIS\Projects\1\Projects\05366 - Gole Consultants Ltd\00012 GTR\Outer Dowsing Tech\GIS\Drawings\Wind\2024_05_S5\1\DS1\Project Description\05366_00012_1197_0 Onshore Infrastructure Detailed.mxd

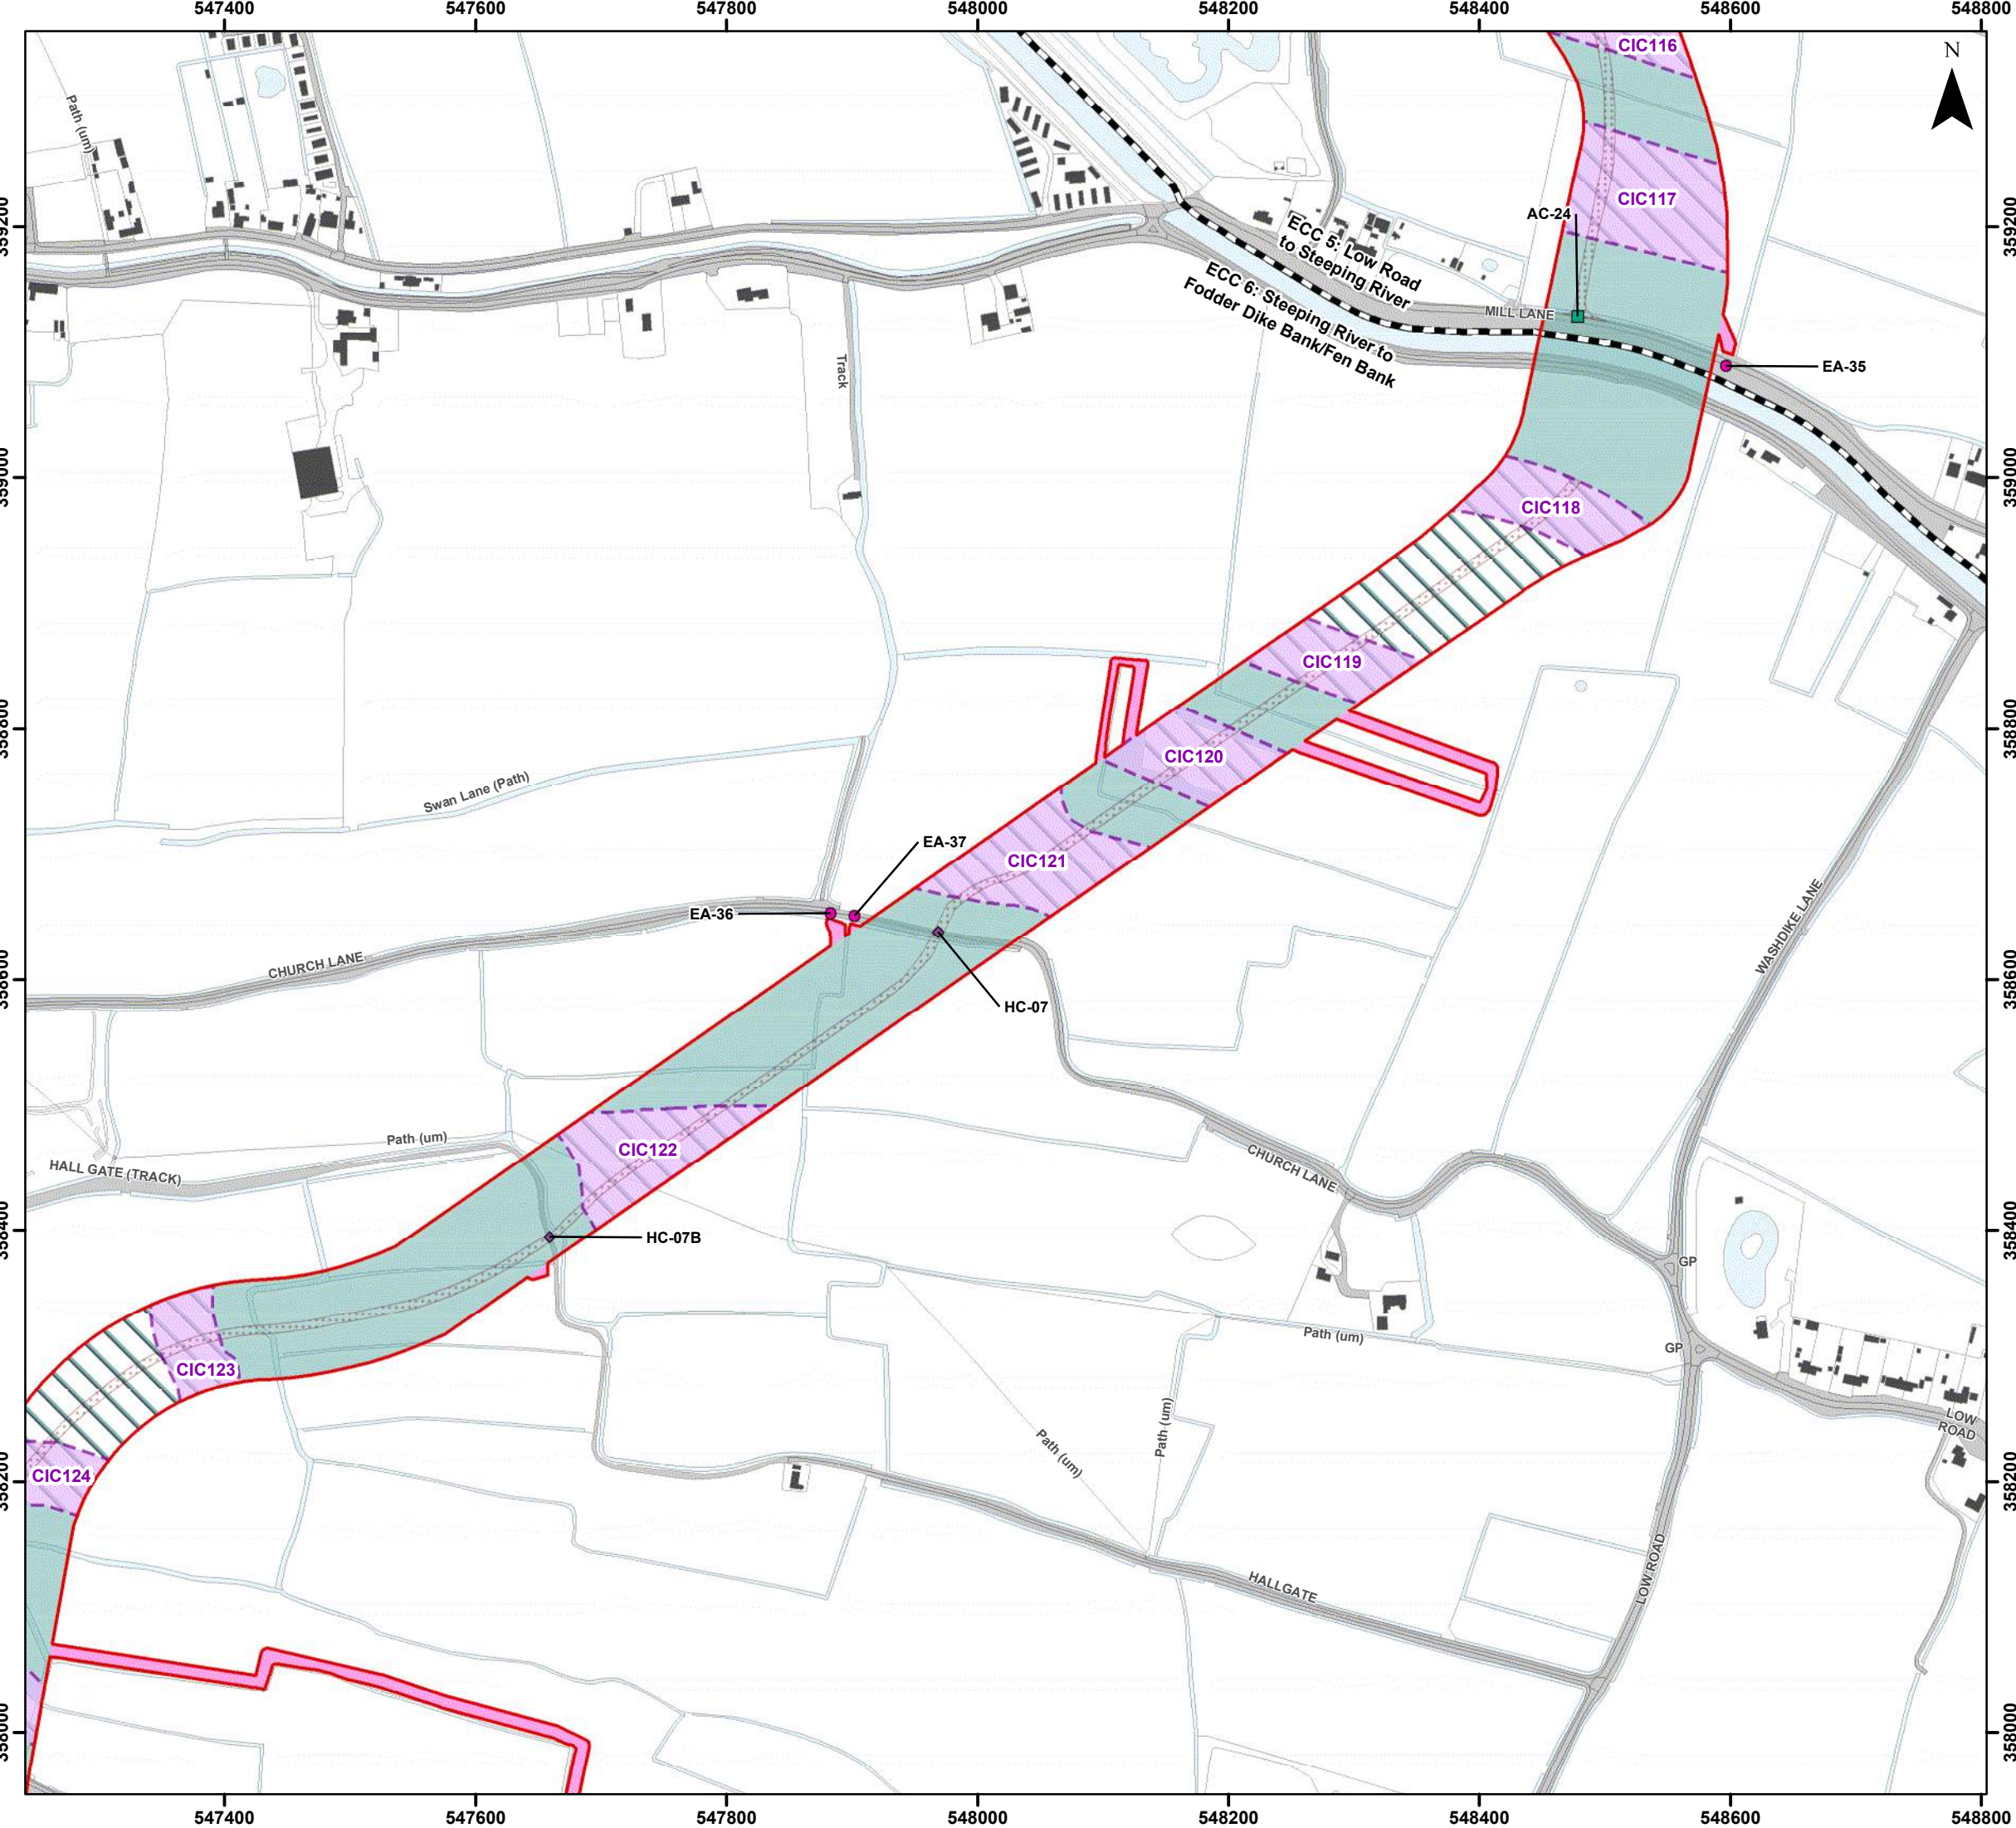

Legend

- Order Limits
- Onshore Segment Break
- Construction Access Location (AC)
- Haul Road Crossing Location (HC)
- Enabling Access Location (EA)
- Onshore Export Cable Corridor (ECC) - Trenchless
- Onshore Export Cable Corridor (ECC) - Open Cut or Trenchless
- Cable Installation Compound (CIC)
- Indicative Haul Road
- Enabling Access Track

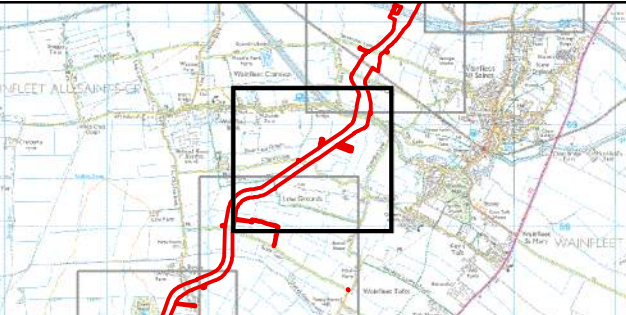

Coordinate System: British National Grid
0 50 100 200 Metres
Scale: 1:5,000
A3 Page Size

Environmental Statement Version 2
Examination Update
Indicative Onshore Infrastructure (Detailed)
Basis of Assessment
Figure 3.4.22




Date: 17/02/2025
Produced By: JRS
Revision: 2.0



© Crown copyright [and
database rights] (2024)
0100031673

Document Path: \\gis11as\GIS\Projects_1\Projects\05356 - Gole Consultants Ltd\00012 GTR4 Outer Dowsing Tech\GIS\Drawings\Wiring\2024_05_S5\1\DSI-Project Description\05356_00012_1197_0 Onshore Infrastructure Detailed.mxd

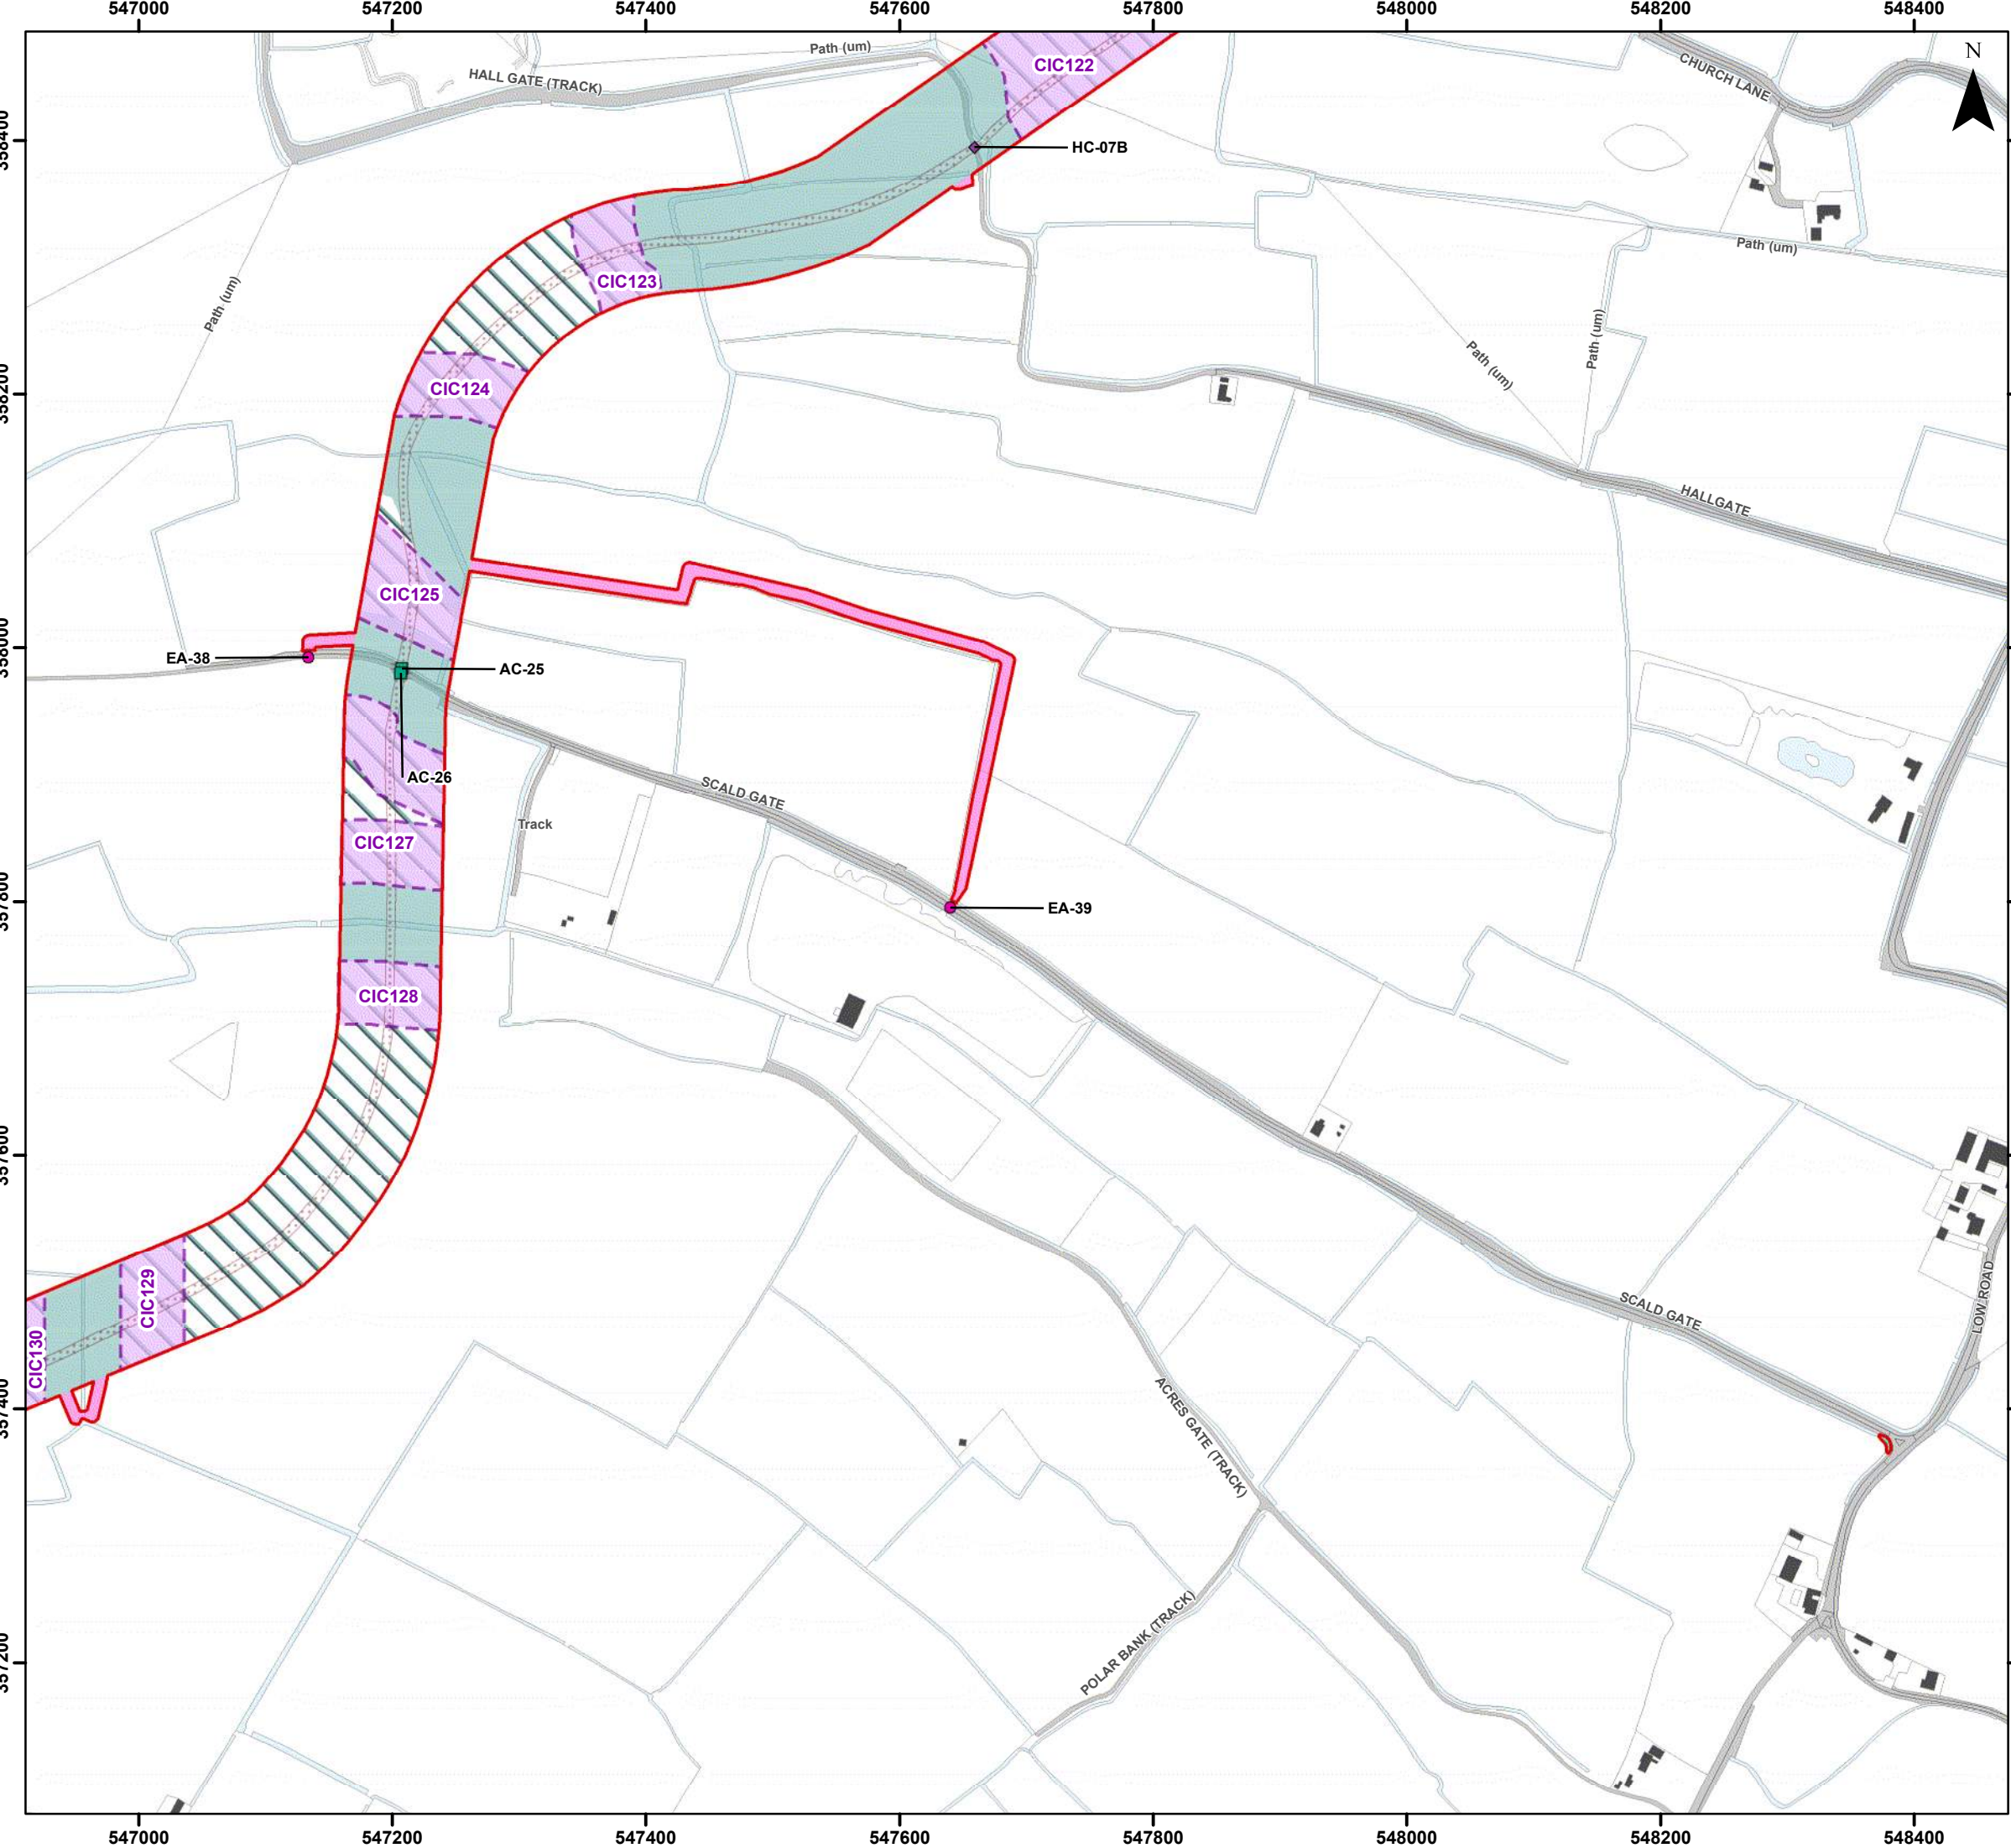

Legend

- Order Limits
- Construction Access Location (AC)
- Haul Road Crossing Location (HC)
- Enabling Access Location (EA)
- Onshore Export Cable Corridor (ECC) - Trenchless
- Onshore Export Cable Corridor (ECC) - Open Cut or Trenchless
- Cable Installation Compound (CIC)
- Indicative Haul Road
- Highway Alterations
- Enabling Access Track

Coordinate System: British National Grid

0 50 100 200 Metres

Scale: 1:5,000

A3 Page Size

Environmental Statement Version 2
Examination Update

Indicative Onshore Infrastructure (Detailed)
Basis of Assessment
Figure 3.4.23


OUTER DOWSING
OFFSHORE WIND

SLR

Date: 17/02/2025
Produced By: JRS
Revision: 2.0


© Crown copyright [and database rights] (2024)
0100031673

Document Path: \\gis1\as\GIS\Projects\1\Project\05356 - Gole Consultants Ltd\00012 GTR4 Outer Dowing\Tech\GIS\Drawings\Wind\2024_05_S5\1\DSI-Project Description\05356_00012_1197_0 Onshore Infrastructure Detailed.mxd

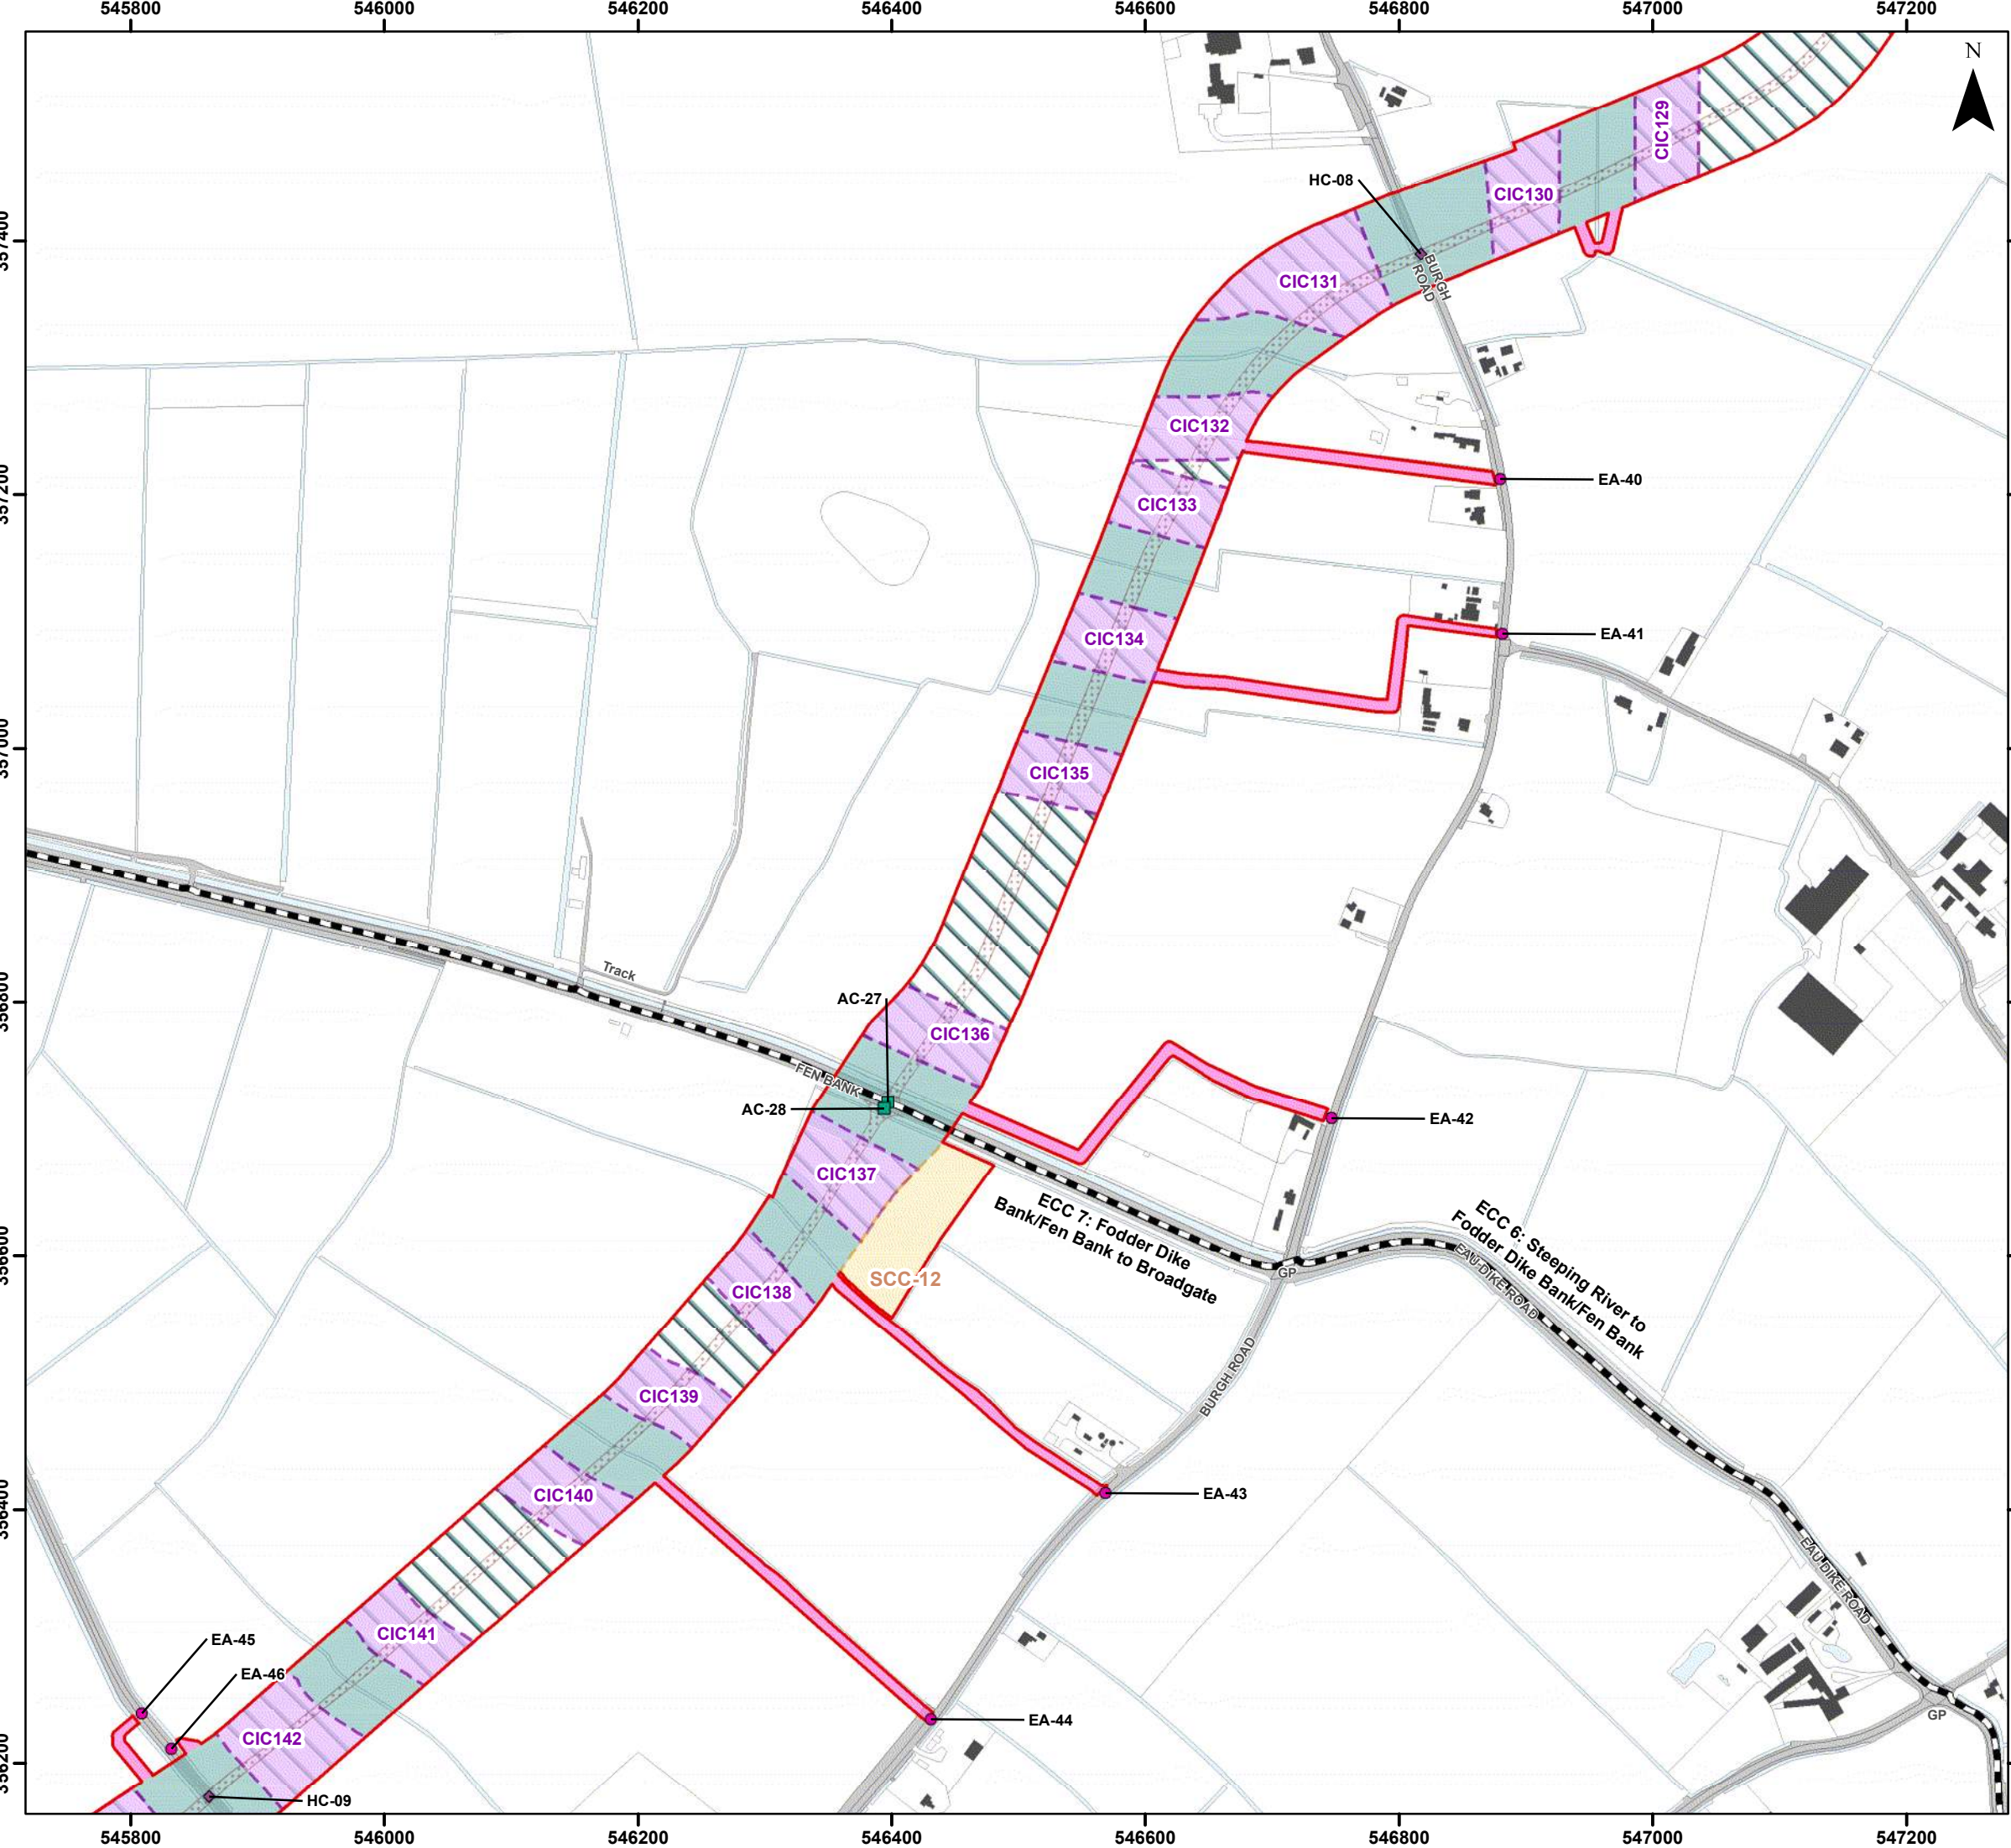

Legend


- Order Limits
- Onshore Segment Break
- Construction Access Location (AC)
- Haul Road Crossing Location (HC)
- Enabling Access Location (EA)
- Onshore Export Cable Corridor (ECC) - Trenchless
- Onshore Export Cable Corridor (ECC) - Open Cut or Trenchless
- Secondary Construction Compound (SCC)
- Cable Installation Compound (CIC)
- Indicative Haul Road
- Enabling Access Track

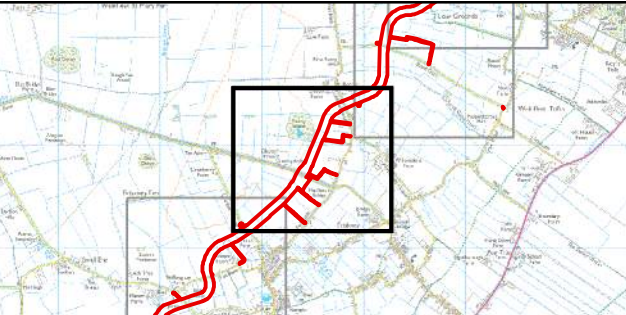

Coordinate System: British National Grid
0 50 100 200 Metres
Scale: 1:5,000
A3 Page Size


Environmental Statement Version 2
Examination Update
Indicative Onshore Infrastructure (Detailed)
Basis of Assessment
Figure 3.4.24



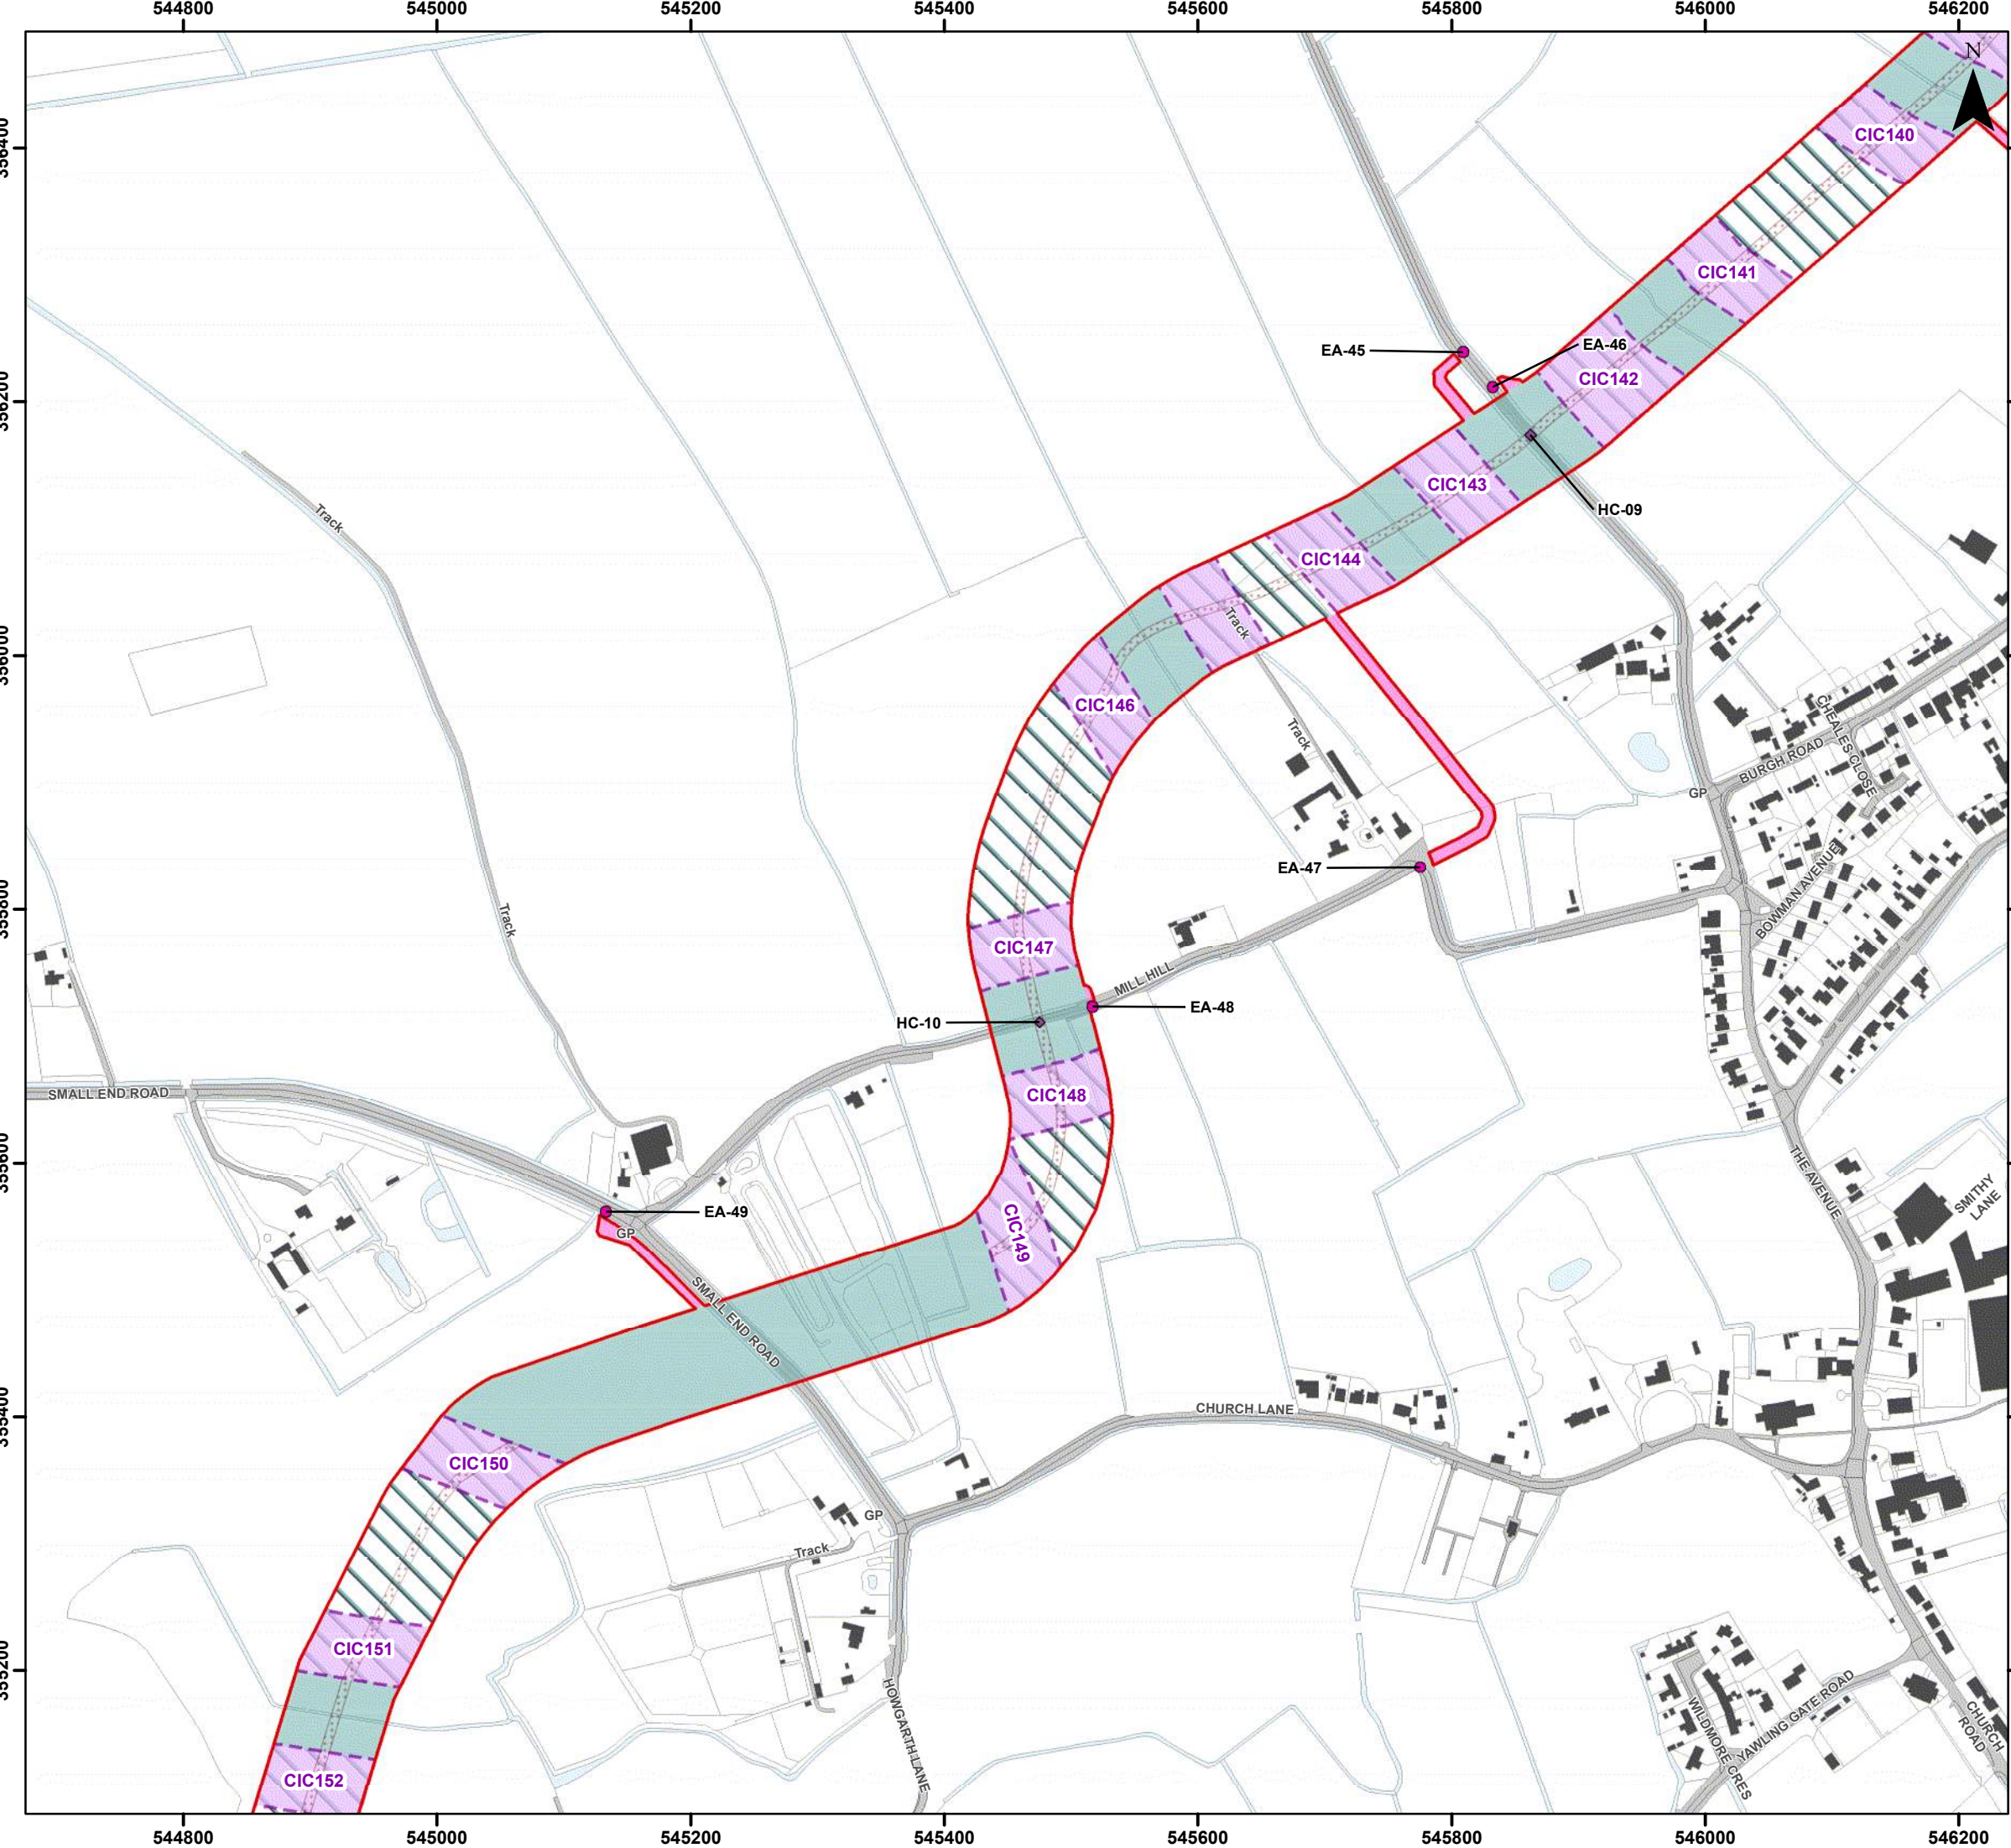

Legend

- Order Limits
- Haul Road Crossing Location (HC)
- Enabling Access Location (EA)
- Onshore Export Cable Corridor (ECC) - Trenchless
- Onshore Export Cable Corridor (ECC) - Open Cut or Trenchless
- Cable Installation Compound (CIC)
- Indicative Haul Road
- Enabling Access Track

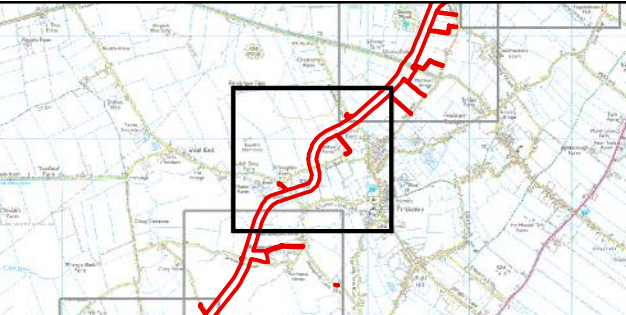

Coordinate System: British National Grid
0 50 100 200 Metres
Scale: 1:5,000
A3 Page Size

Environmental Statement Version 2
Examination Update


Indicative Onshore Infrastructure (Detailed)
Basis of Assessment
Figure 3.4.25



Date: 17/02/2025
Produced By: JRS
Revision: 2.0

© Crown copyright [and database rights] (2024)
0100031673

Document Path: \\gis11as\GIS\Projects\1\Projects\05356 - Gole Consultants Ltd\00012 GTR4 Outer Dowing\Tech\GIS\Drawings\Wiring\2024_05_S51\DS1-Project Description\05356_00012_1197_0 Onshore Infrastructure Detailed.mxd

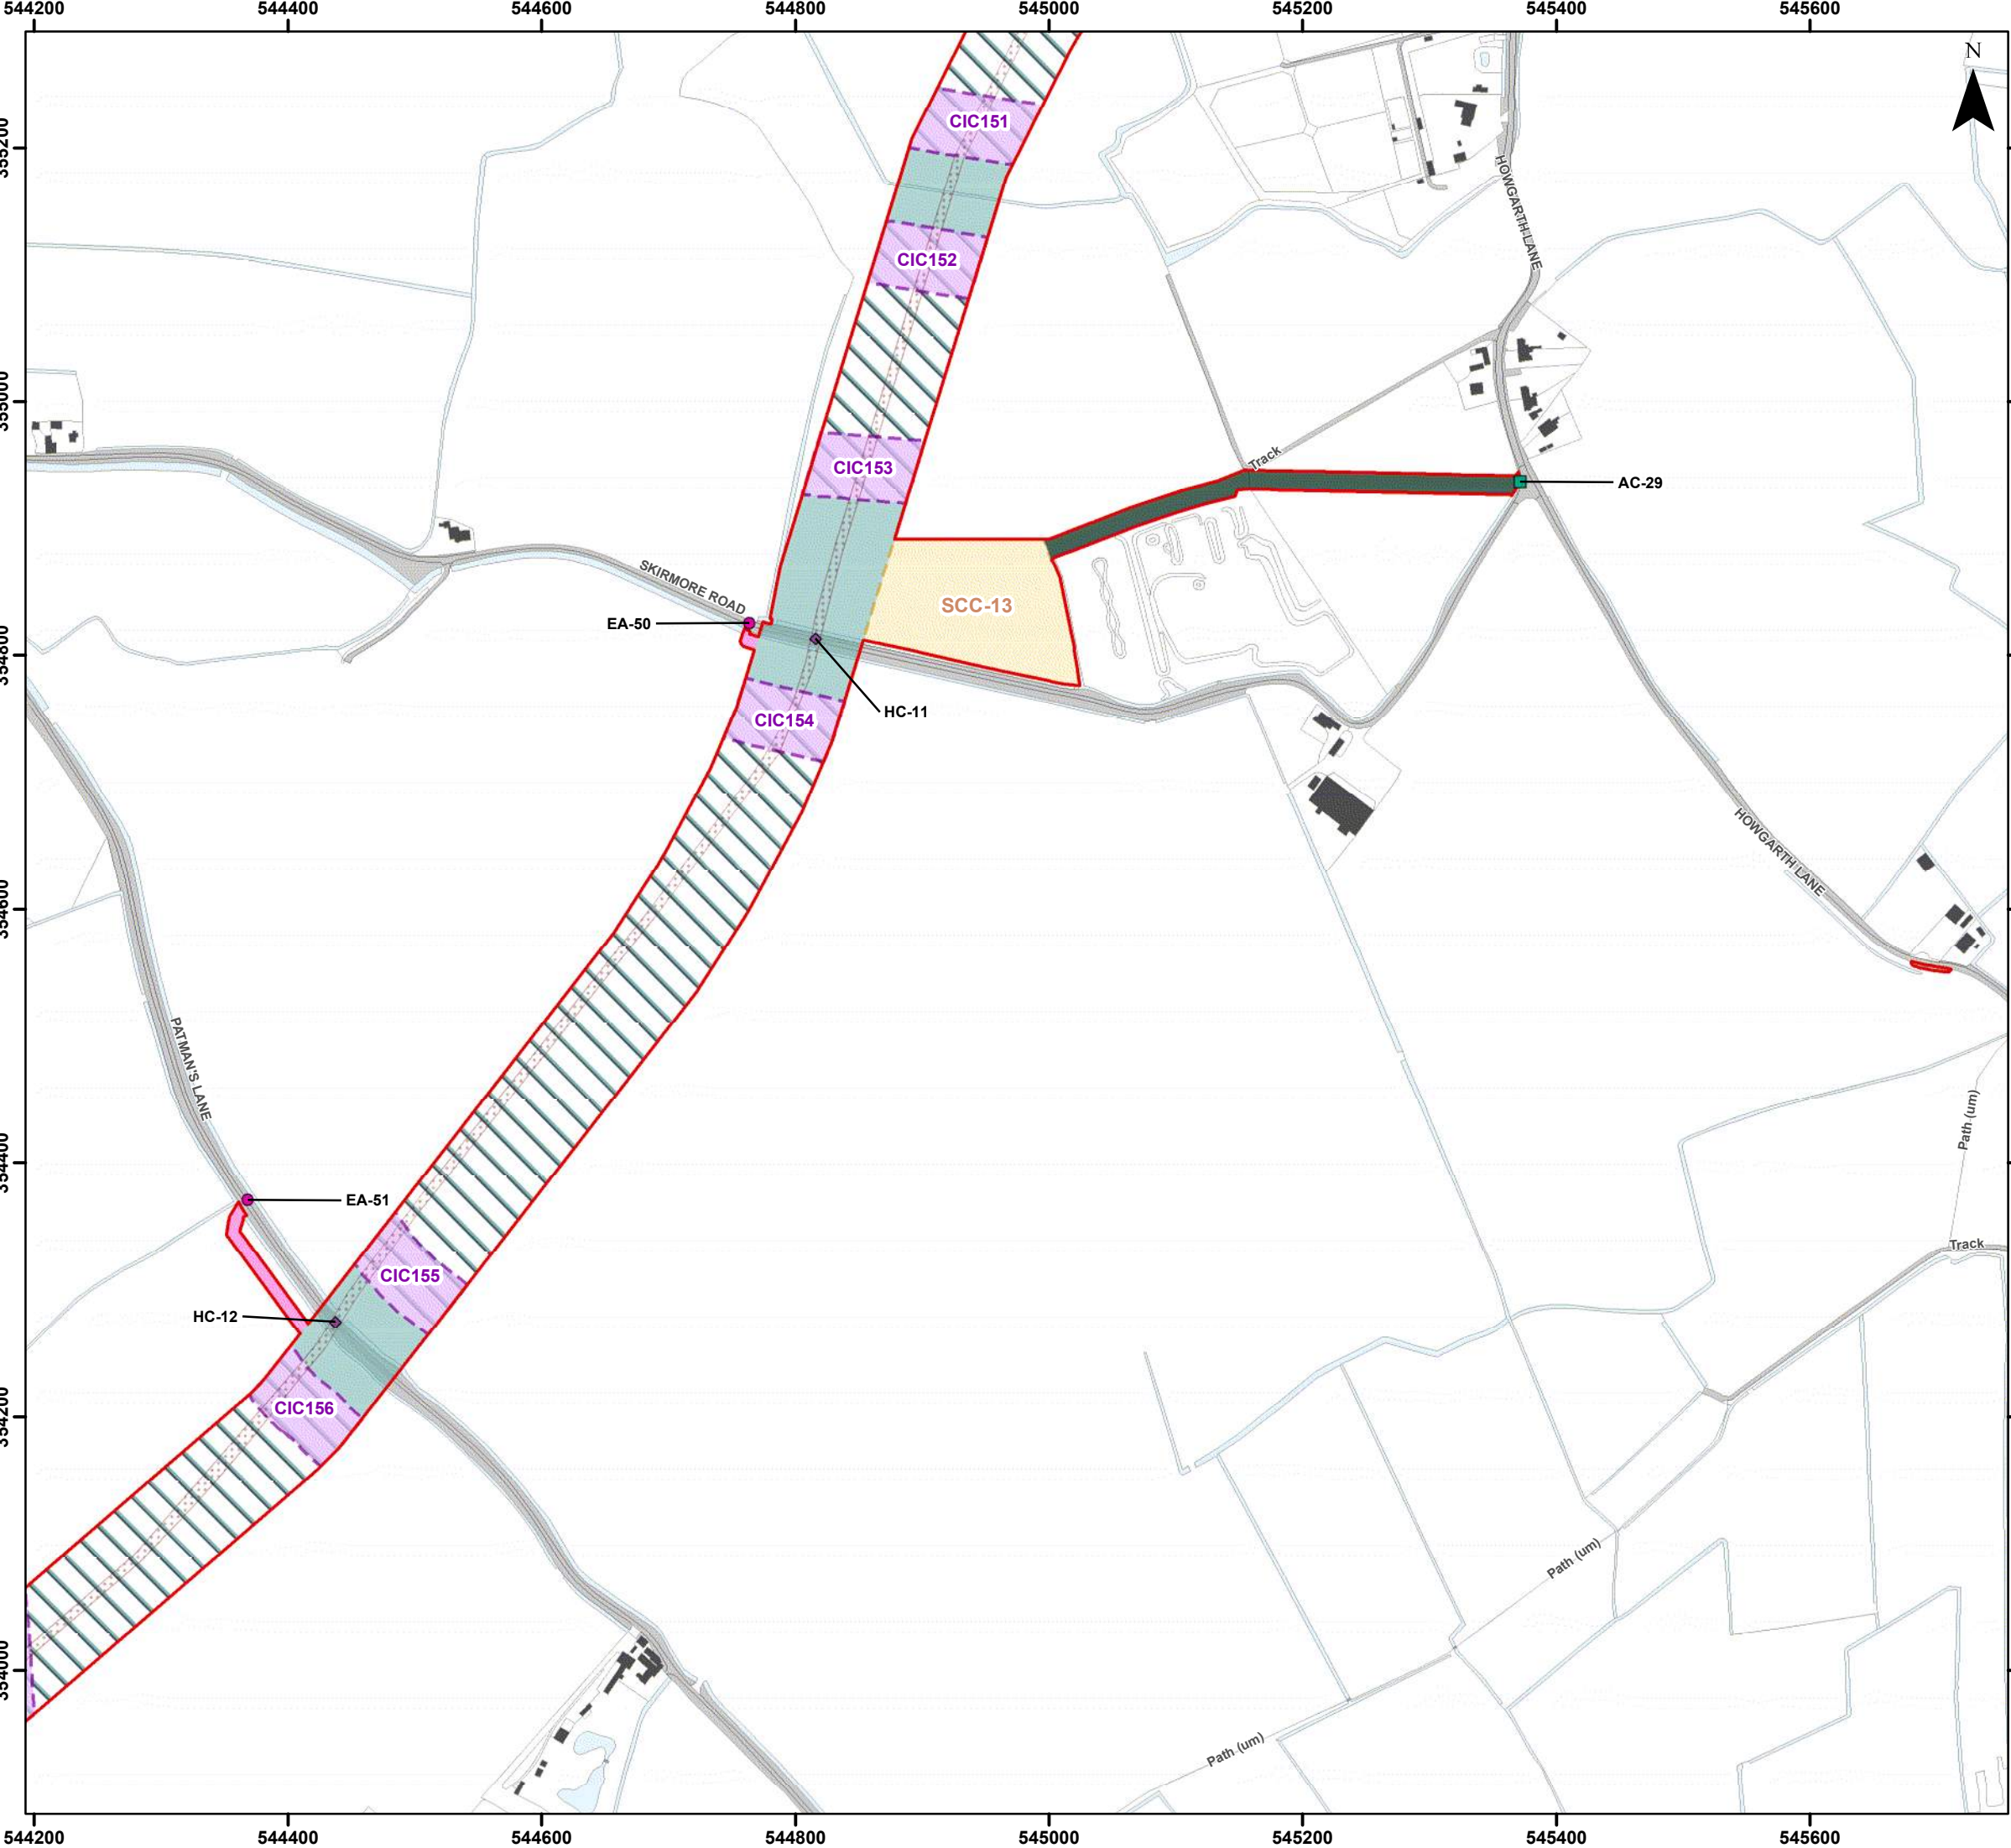

Legend

- Order Limits
- Construction Access Location (AC)
- Haul Road Crossing Location (HC)
- Enabling Access Location (EA)
- Onshore Export Cable Corridor (ECC) - Trenchless
- Onshore Export Cable Corridor (ECC) - Open Cut or Trenchless
- Secondary Construction Compound (SCC)
- Cable Installation Compound (CIC)
- Temporary Access Track
- Indicative Haul Road
- Highway Alterations
- Enabling Access Track

Coordinate System: British National Grid

0 50 100 200 Metres

Scale: 1:5,000

A3 Page Size


Environmental Statement Version 2
Examination Update

Indicative Onshore Infrastructure (Detailed)
Basis of Assessment
Figure 3.4.26

Date: 17/02/2025
Produced By: JRS
Revision: 2.0

© Crown copyright [and database rights] (2024)
0100031673

Document Path: \\gis1\as\GIS\Projects\1\Projects\05356 - Gole Consultants Ltd\00012 GTR4 Outer Dowsing Tech\GIS\Drawings\Wiring\2024_05_S5\1\DSI\Project Description\05356_00012_1197_0 Onshore Infrastructure Detailed.mxd

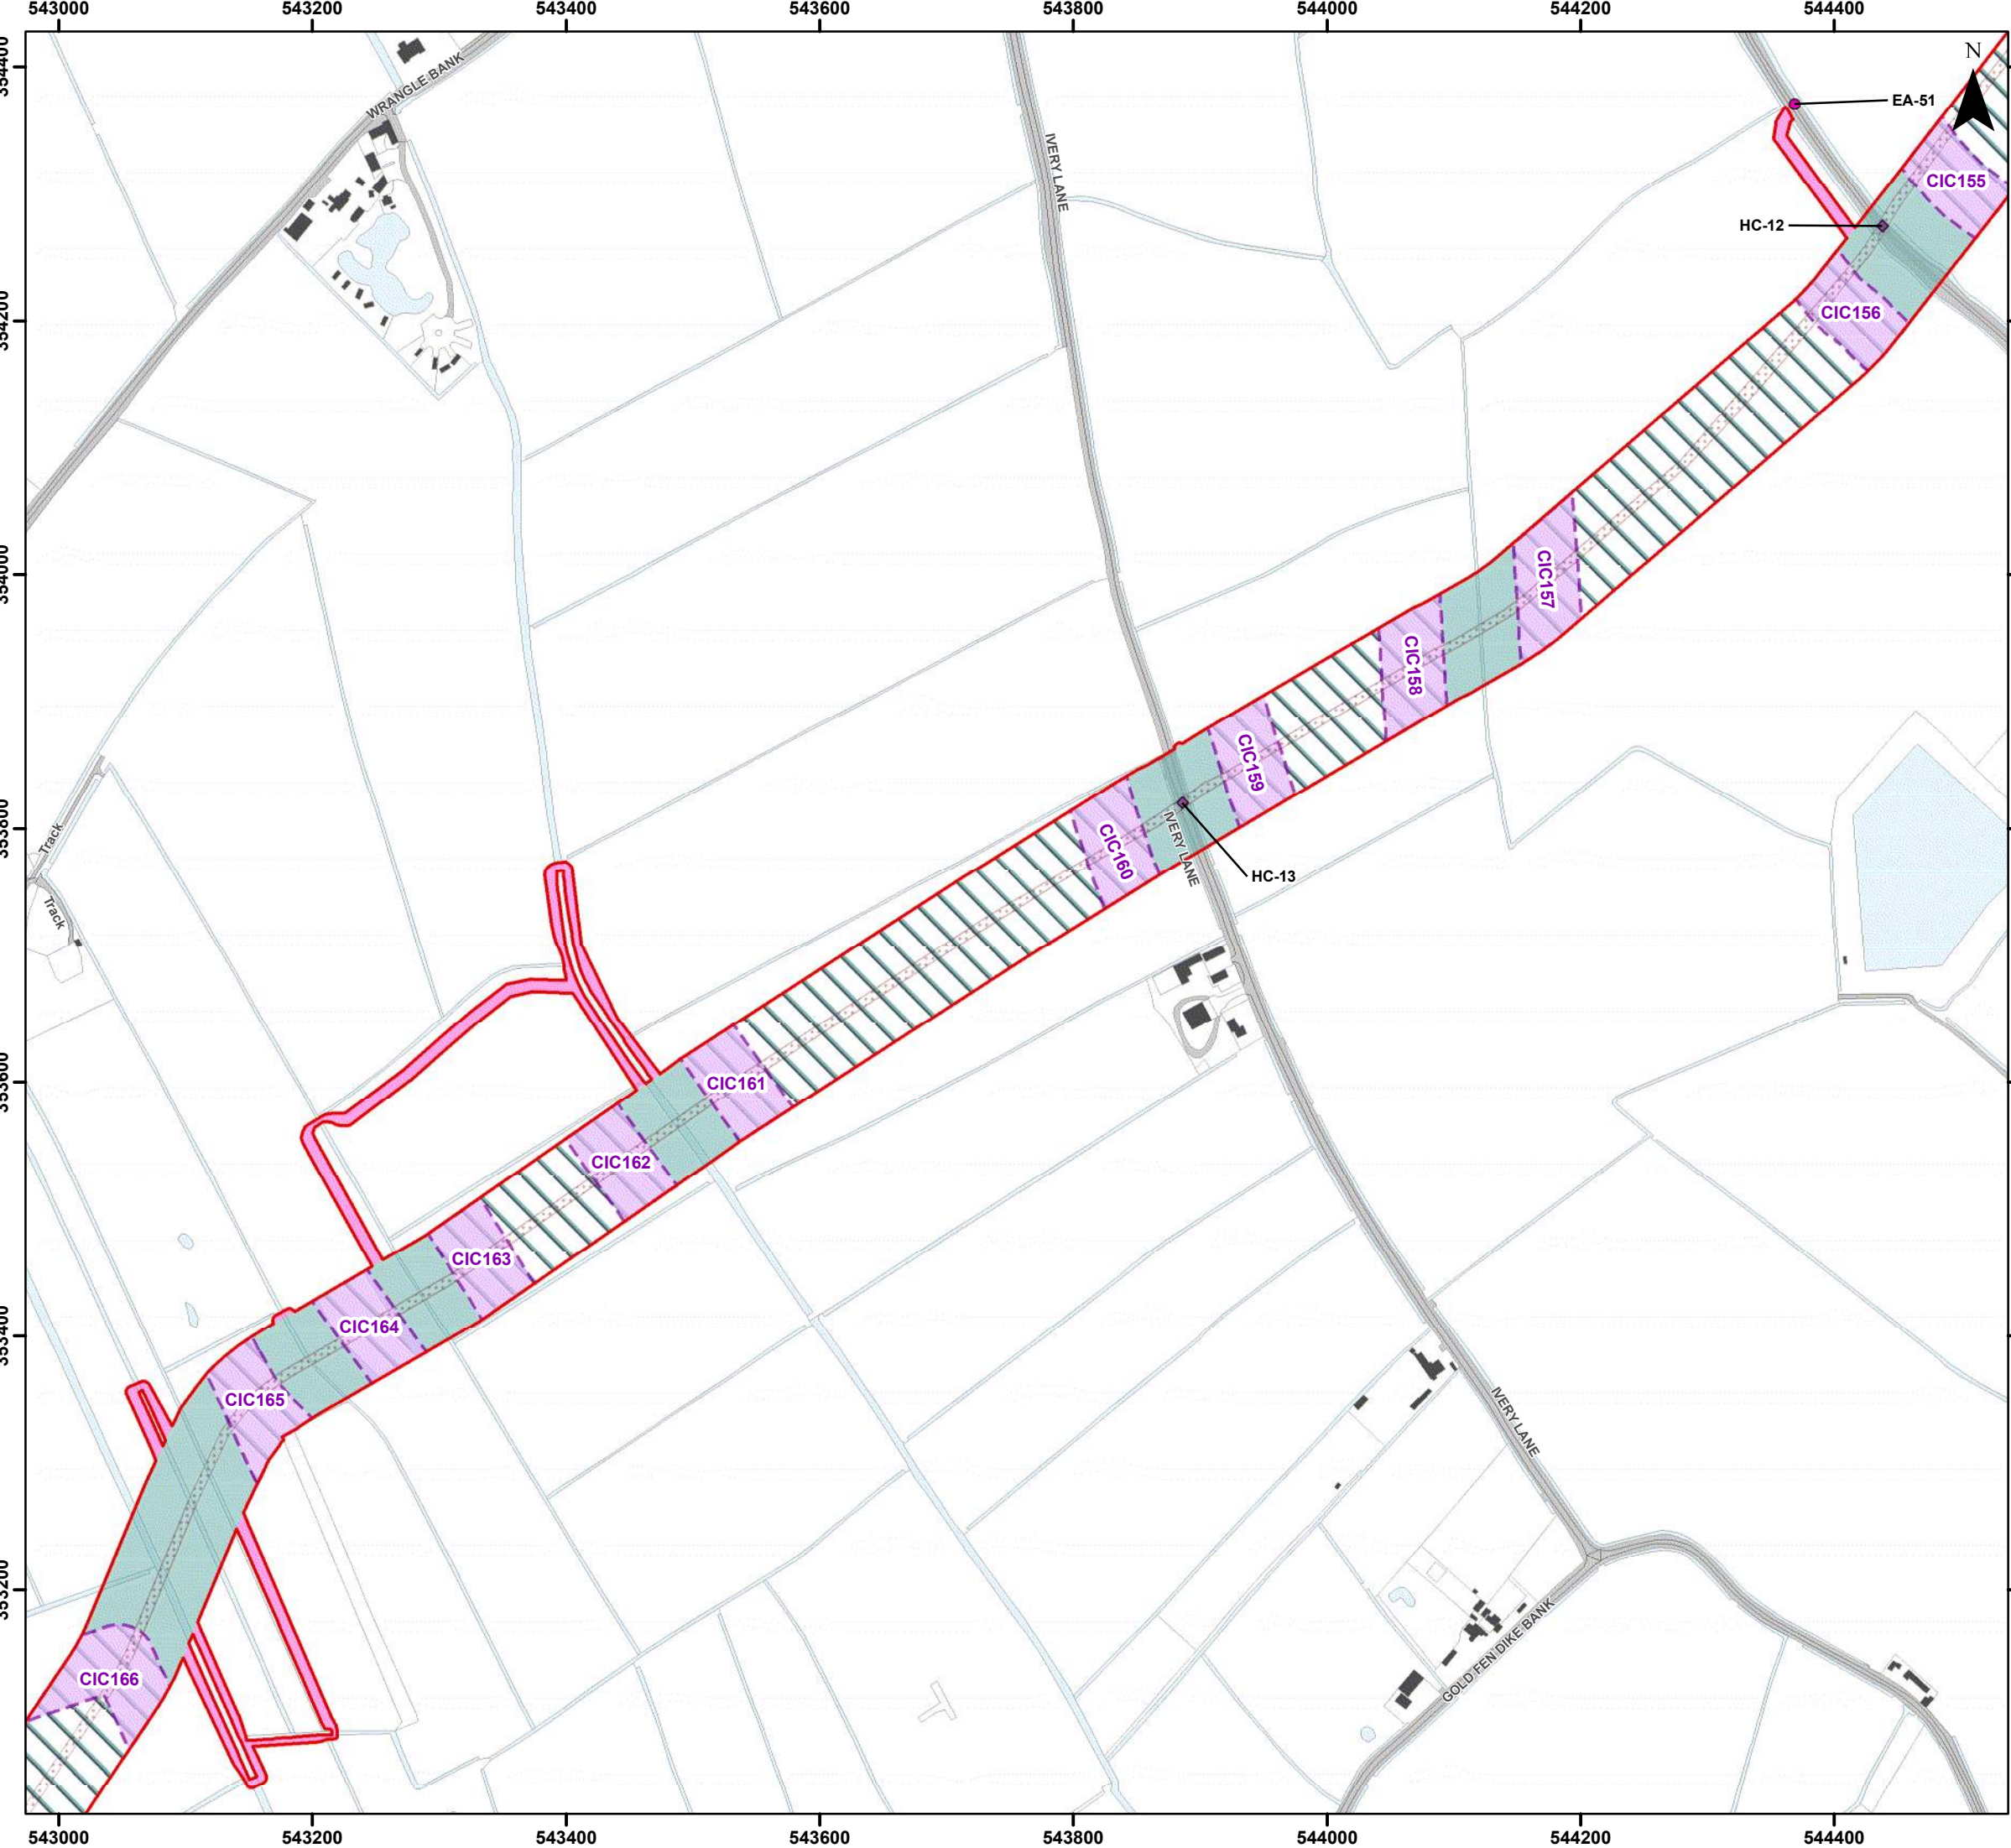

Legend

- Order Limits
- Haul Road Crossing Location (HC)
- Enabling Access Location (EA)
- Onshore Export Cable Corridor (ECC) - Trenchless
- Onshore Export Cable Corridor (ECC) - Open Cut or Trenchless
- Cable Installation Compound (CIC)
- Indicative Haul Road
- Enabling Access Track

Coordinate System: British National Grid

0 50 100 200 Metres

Scale: 1:5,000

A3 Page Size

Environmental Statement Version 2
Examination Update

Indicative Onshore Infrastructure (Detailed)
Basis of Assessment
Figure 3.4.27


OUTER DOWSING
OFFSHORE WIND

SLR

Date: 17/02/2025
Produced By: JRS
Revision: 2.0

© Crown copyright [and database rights] (2024)
0100031673

Document Path: \\gis11as\GIS\Projects\1\Projects\05356 - Gofe Consultants Ltd\00012 GTR4 Outer Dowsing Tech\GIS\Drawings\Wind\2024_05_S51\DS1-Project Description\05356_00012_1197_0 Onshore Infrastructure Detailed.mxd

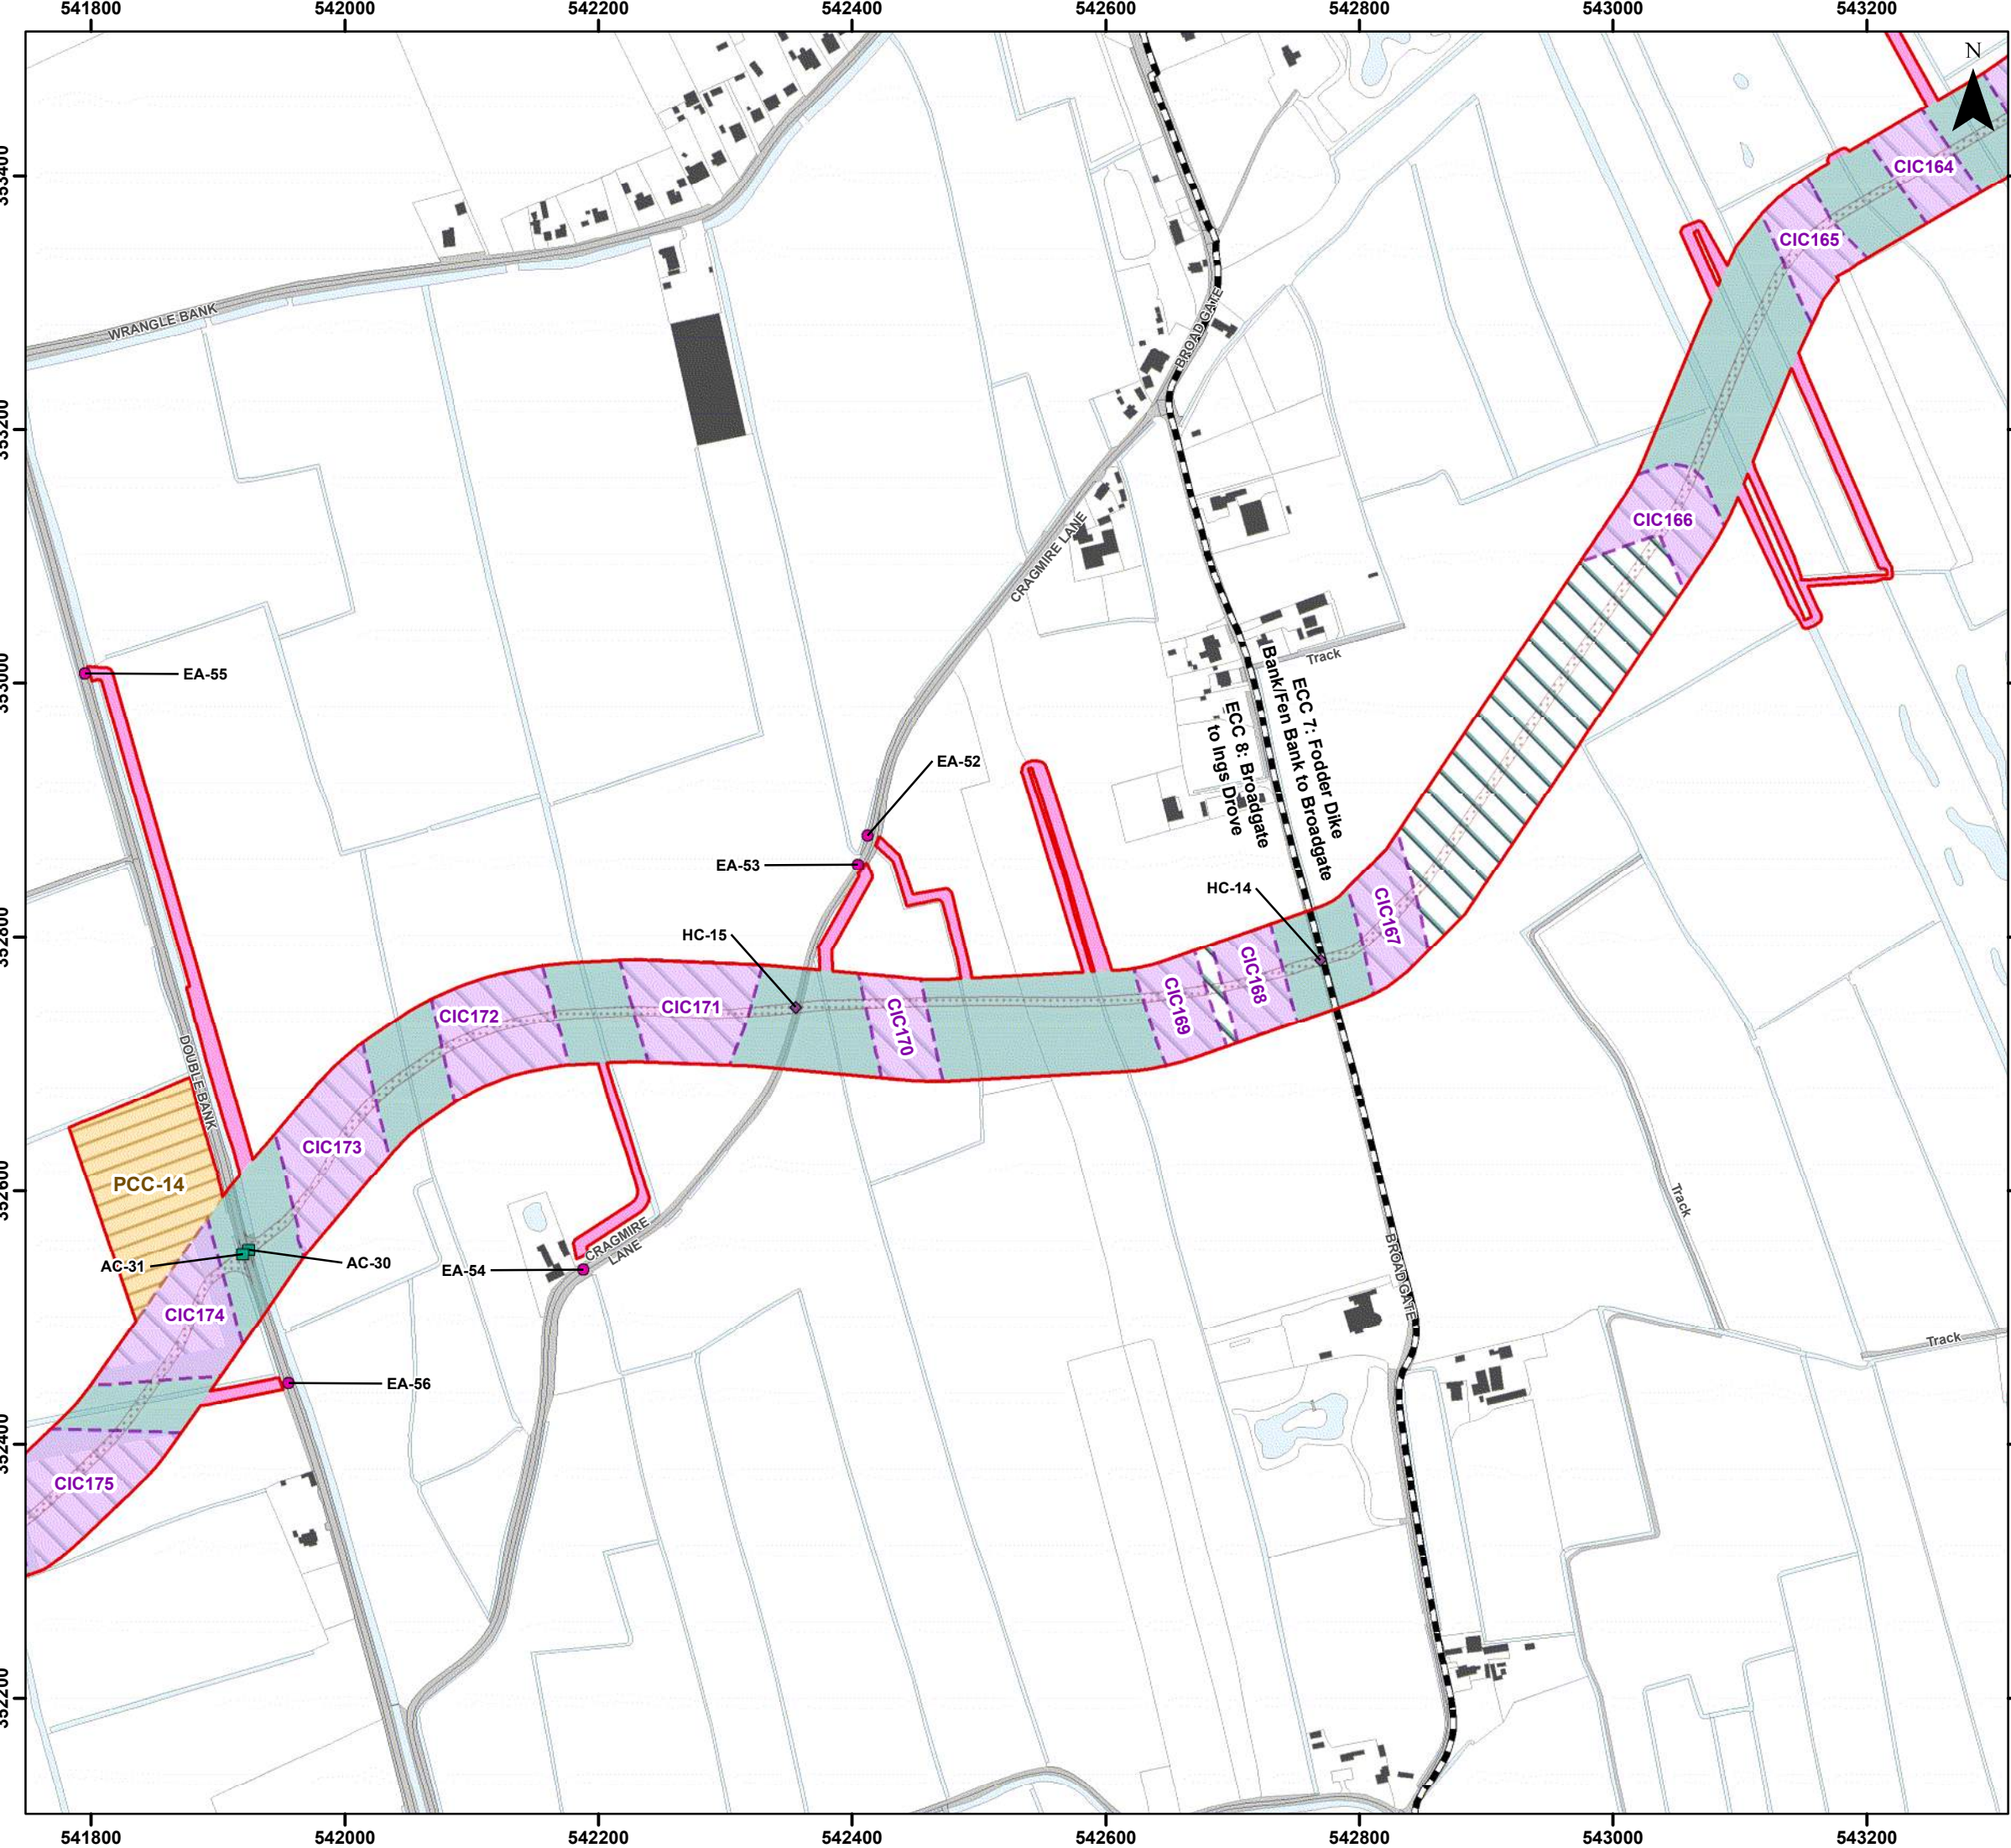

Legend

Order Limits

Onshore Segment Break

Construction Access Location (AC)

Haul Road Crossing Location (HC)

Enabling Access Location (EA)

Onshore Export Cable Corridor (ECC) - Trenchless


Onshore Export Cable Corridor (ECC) - Open Cut or Trenchless

Primary Construction Compound (PCC)

Cable Installation Compound (CIC)

Indicative Haul Road

Enabling Access Track

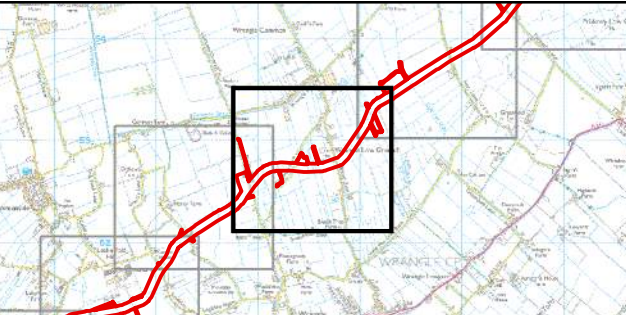

Coordinate System: British National Grid

0 50 100 200 Metres

Scale: 1:5,000

A3 Page Size

Environmental Statement Version 2
Examination Update


Indicative Onshore Infrastructure (Detailed)
Basis of Assessment
Figure 3.4.28



Date: 17/02/2025
Produced By: JRS
Revision: 2.0


© Crown copyright [and database rights] (2024)
0100031673

Document Path: \\gis1\as\GIS\Projects_1\Projects\05356 - Gole Consultants Ltd\00012 GTR4 Outer Dowsing Tech\GIS\Drawings\Wind\2024_05_S51\DS1-Project Description\05356_00012_1197_0 Onshore Infrastructure Detailed.mxd

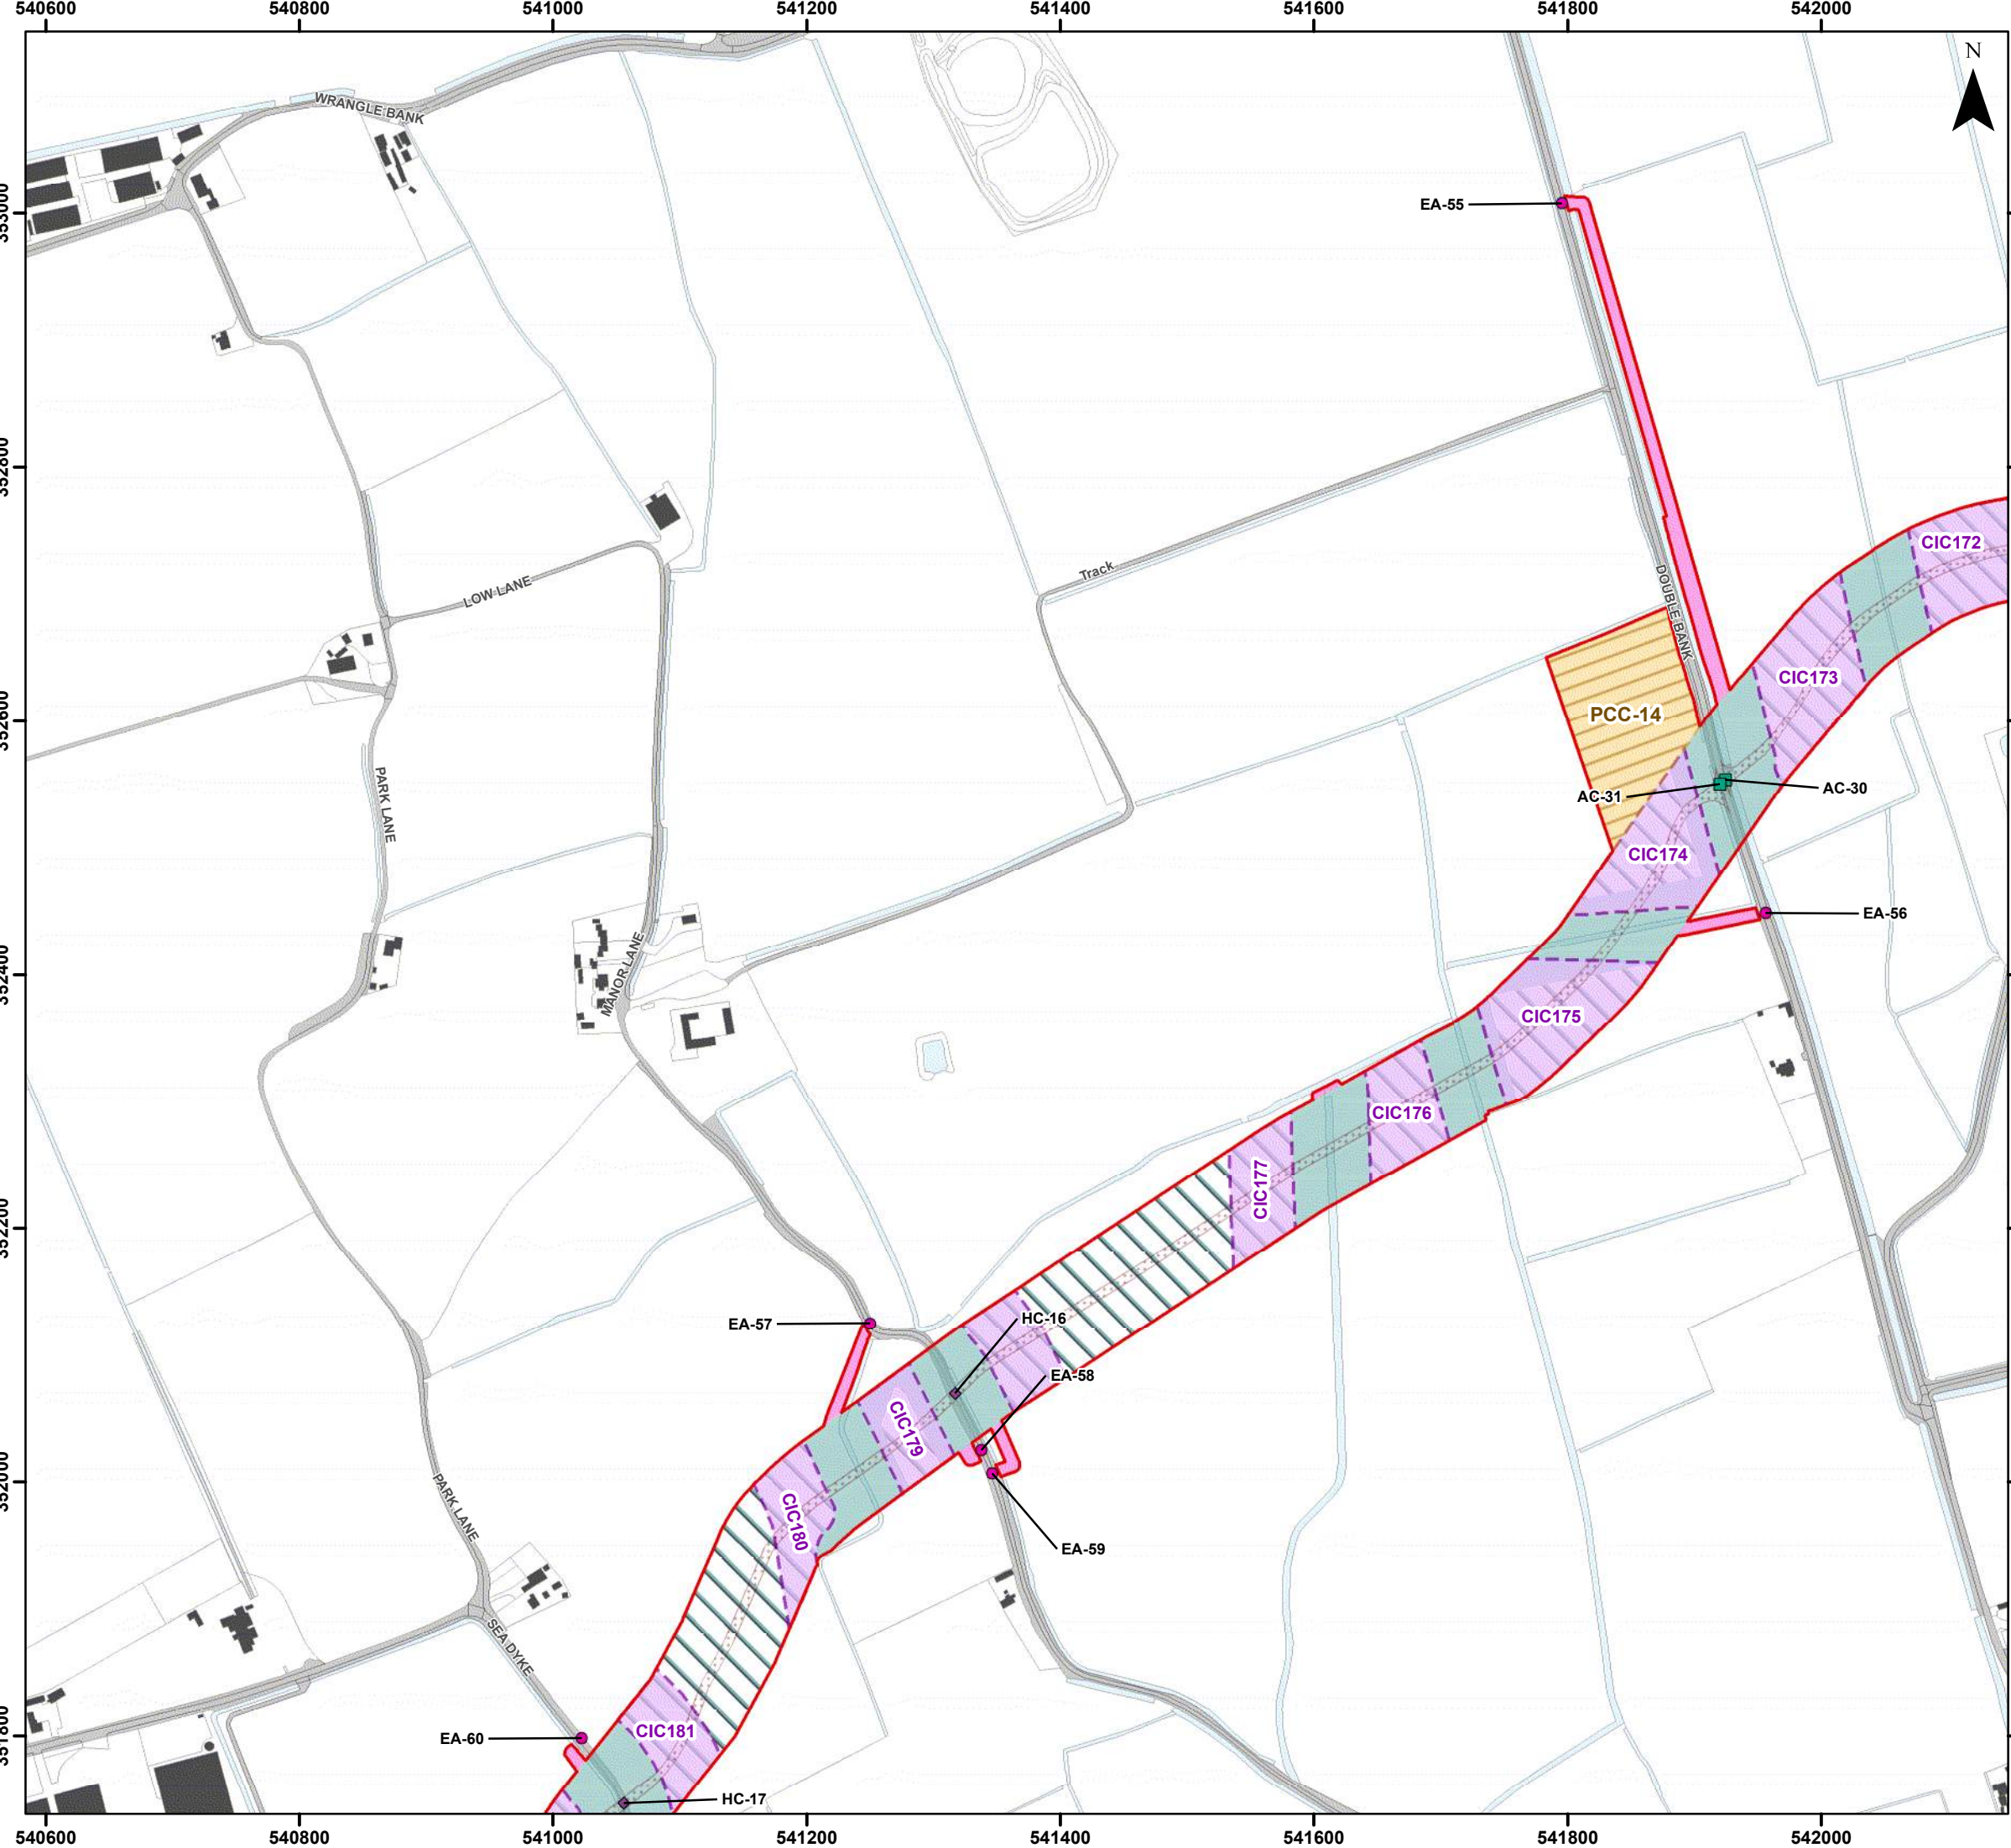

Legend

- Order Limits
- Construction Access Location (AC)
- Haul Road Crossing Location (HC)
- Enabling Access Location (EA)
- Onshore Export Cable Corridor (ECC) - Trenchless
- Onshore Export Cable Corridor (ECC) - Open Cut or Trenchless
- Primary Construction Compound (PCC)
- Cable Installation Compound (CIC)
- Indicative Haul Road
- Enabling Access Track

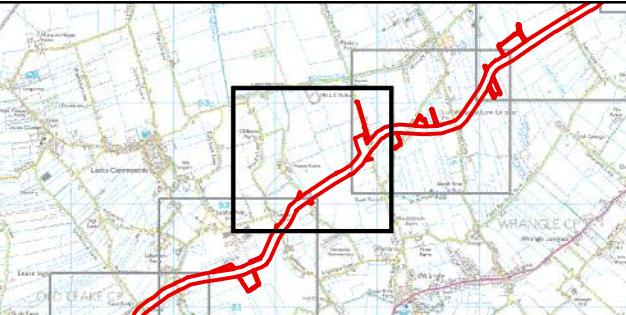


Coordinate System: British National Grid
0 50 100 200 Metres
Scale: 1:5,000
A3 Page Size

Environmental Statement Version 2
Examination Update

Indicative Onshore Infrastructure (Detailed)
Basis of Assessment
Figure 3.4.29




Document Path: \\gis11as\GIS\Projects\1\Projects\05356 - Gole Consultants Ltd\00012 GTR4 Outer Dowsing Tech\GIS\Drawings\Wind\2024_05_S5\1\DS1-Project Description\05356_00012_1197_0 Onshore Infrastructure Detailed.mxd

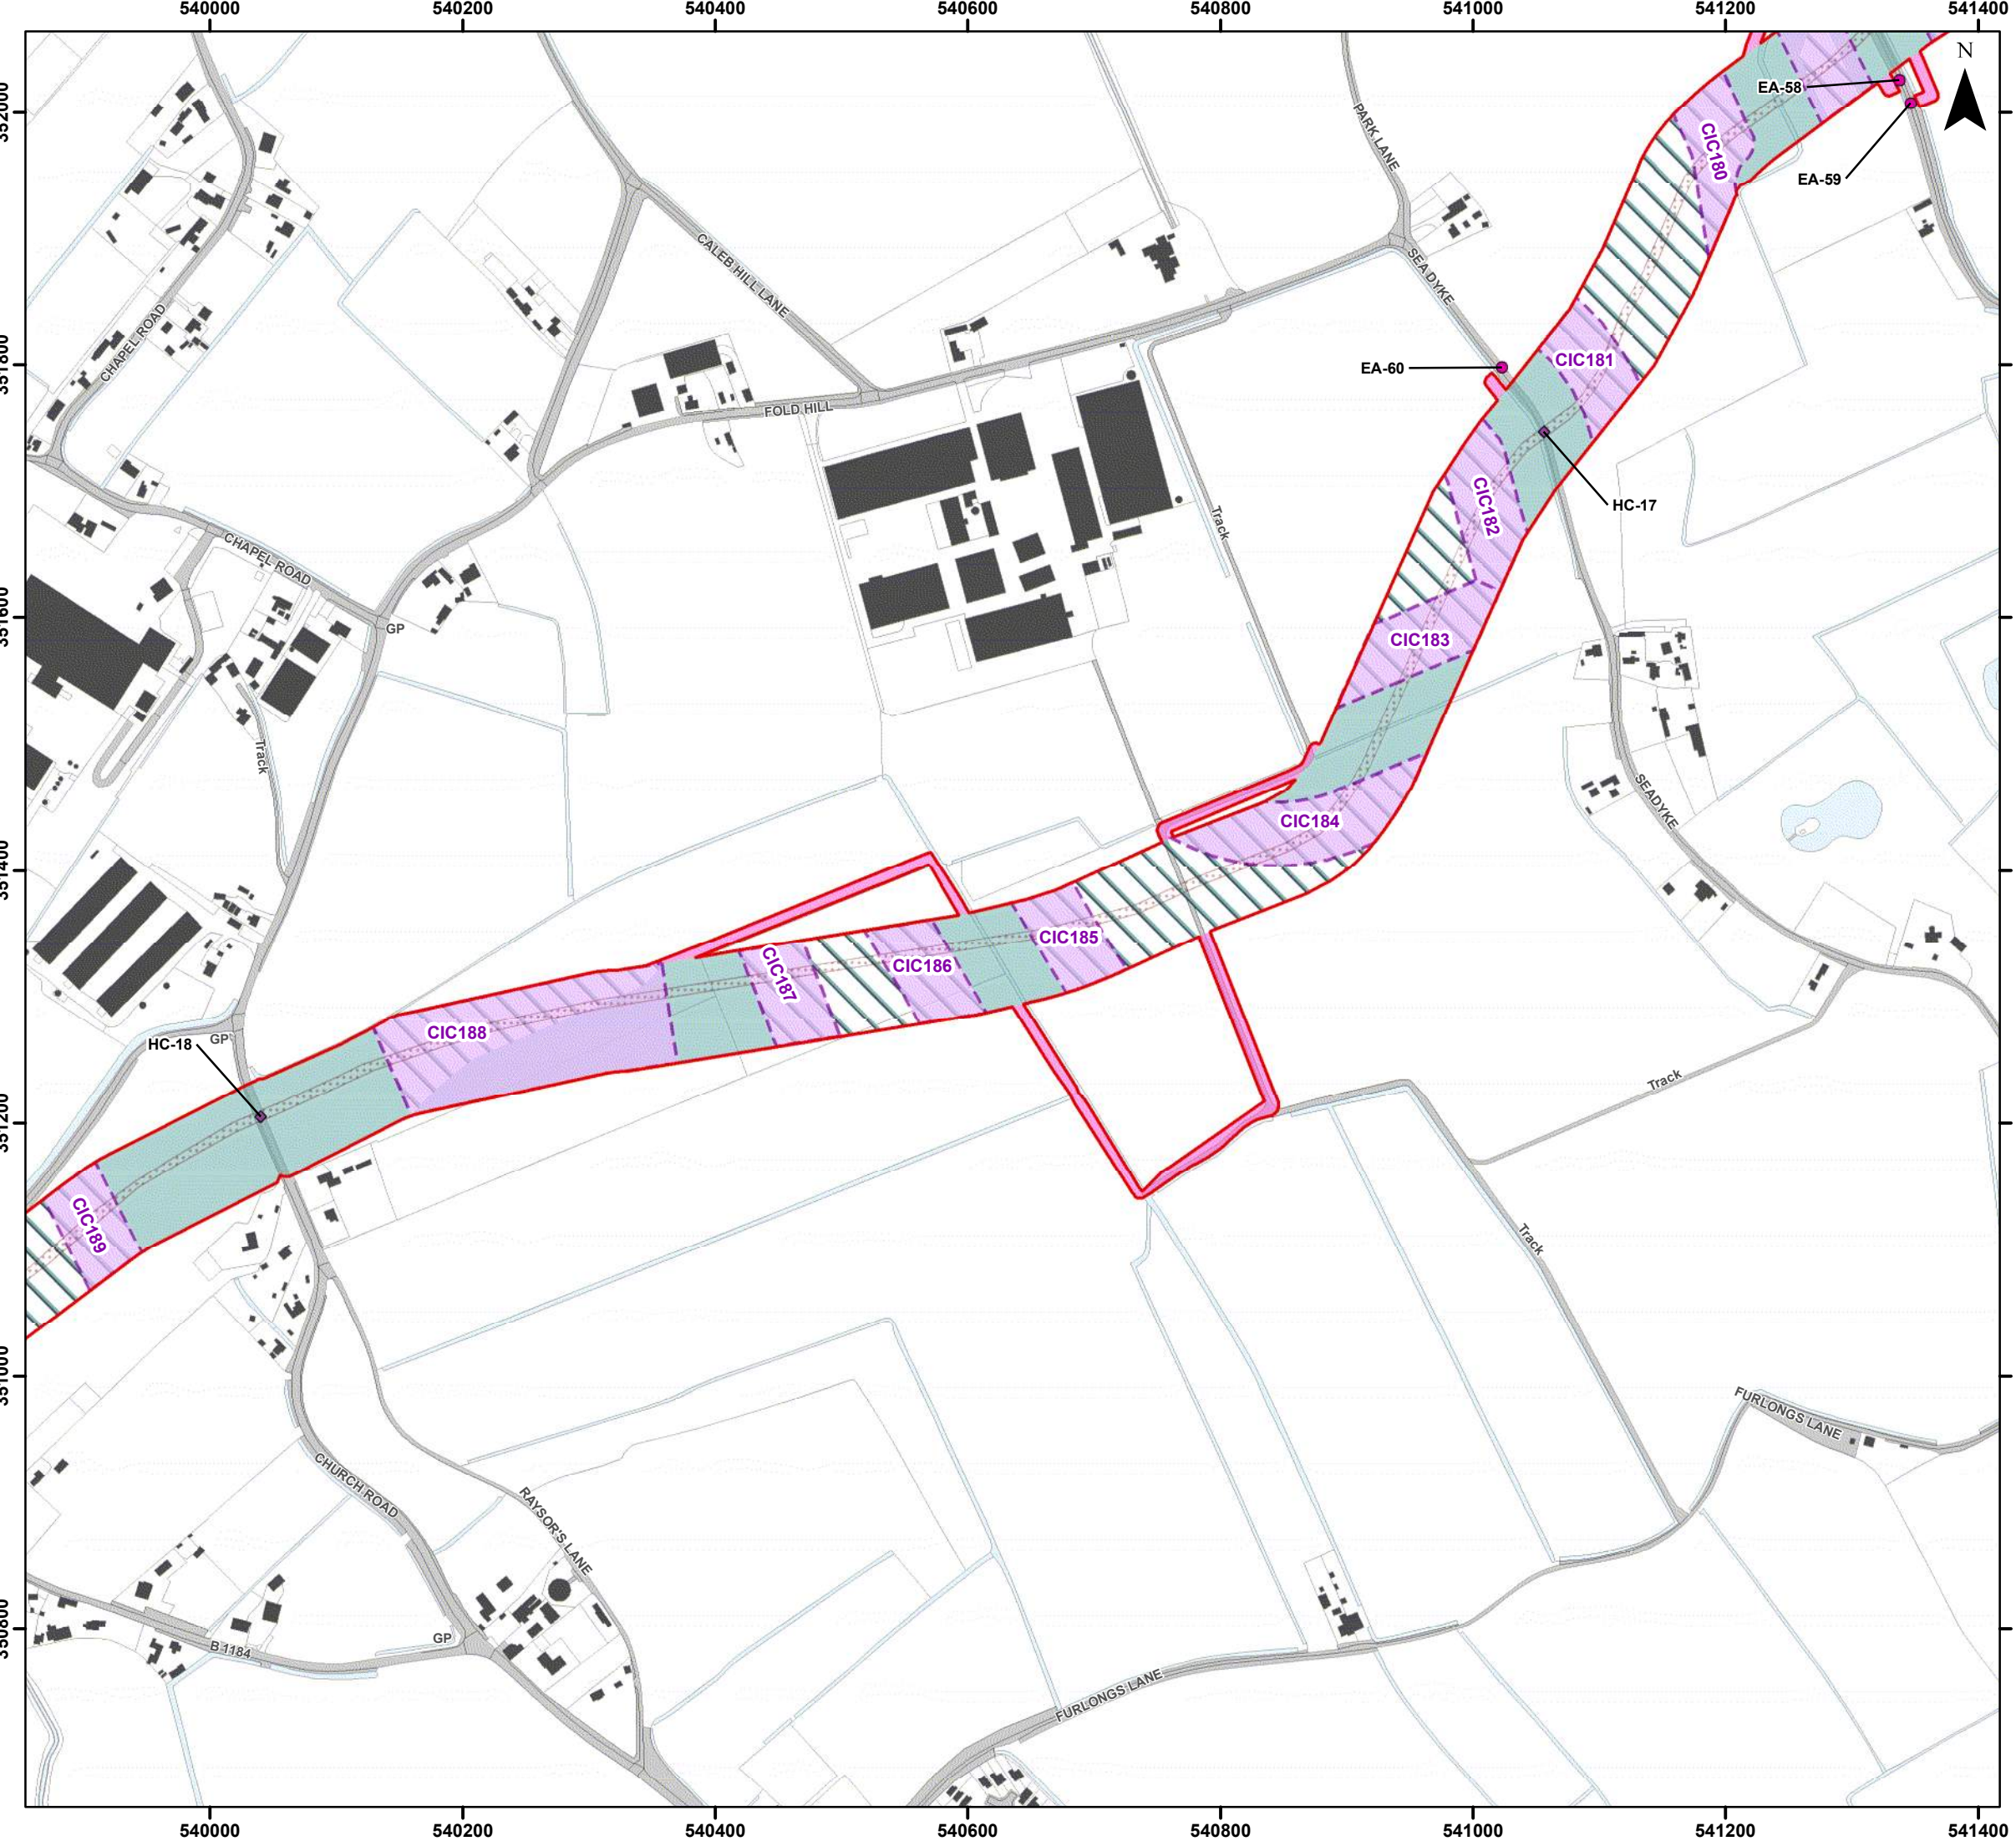

Legend

- Order Limits
- Haul Road Crossing Location (HC)
- Enabling Access Location (EA)
- Onshore Export Cable Corridor (ECC) - Trenchless
- Onshore Export Cable Corridor (ECC) - Open Cut or Trenchless
- Cable Installation Compound (CIC)
- Indicative Haul Road
- Enabling Access Track

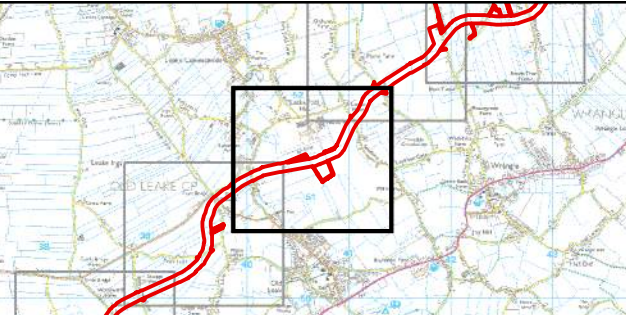

Coordinate System: British National Grid
0 50 100 200 Metres
Scale: 1:5,000
A3 Page Size

Environmental Statement Version 2
Examination Update

Indicative Onshore Infrastructure (Detailed)
Basis of Assessment
Figure 3.4.30



OUTER DOWING
OFFSHORE WIND




SLR

Date: 17/02/2025
Produced By: JRS
Revision: 2.0


© Crown copyright [and database rights] (2024)
0100031673

Document Path: \\gis11as\GIS\Projects_1\Project\05356 - Goble Consultants Ltd\00012 GTR Outer Dowing\Tech\GIS\Drawings\Wind\2024_05_S51\DS1\Project_Description\05356_00012_1197_0 Onshore Infrastructure Detailed.mxd

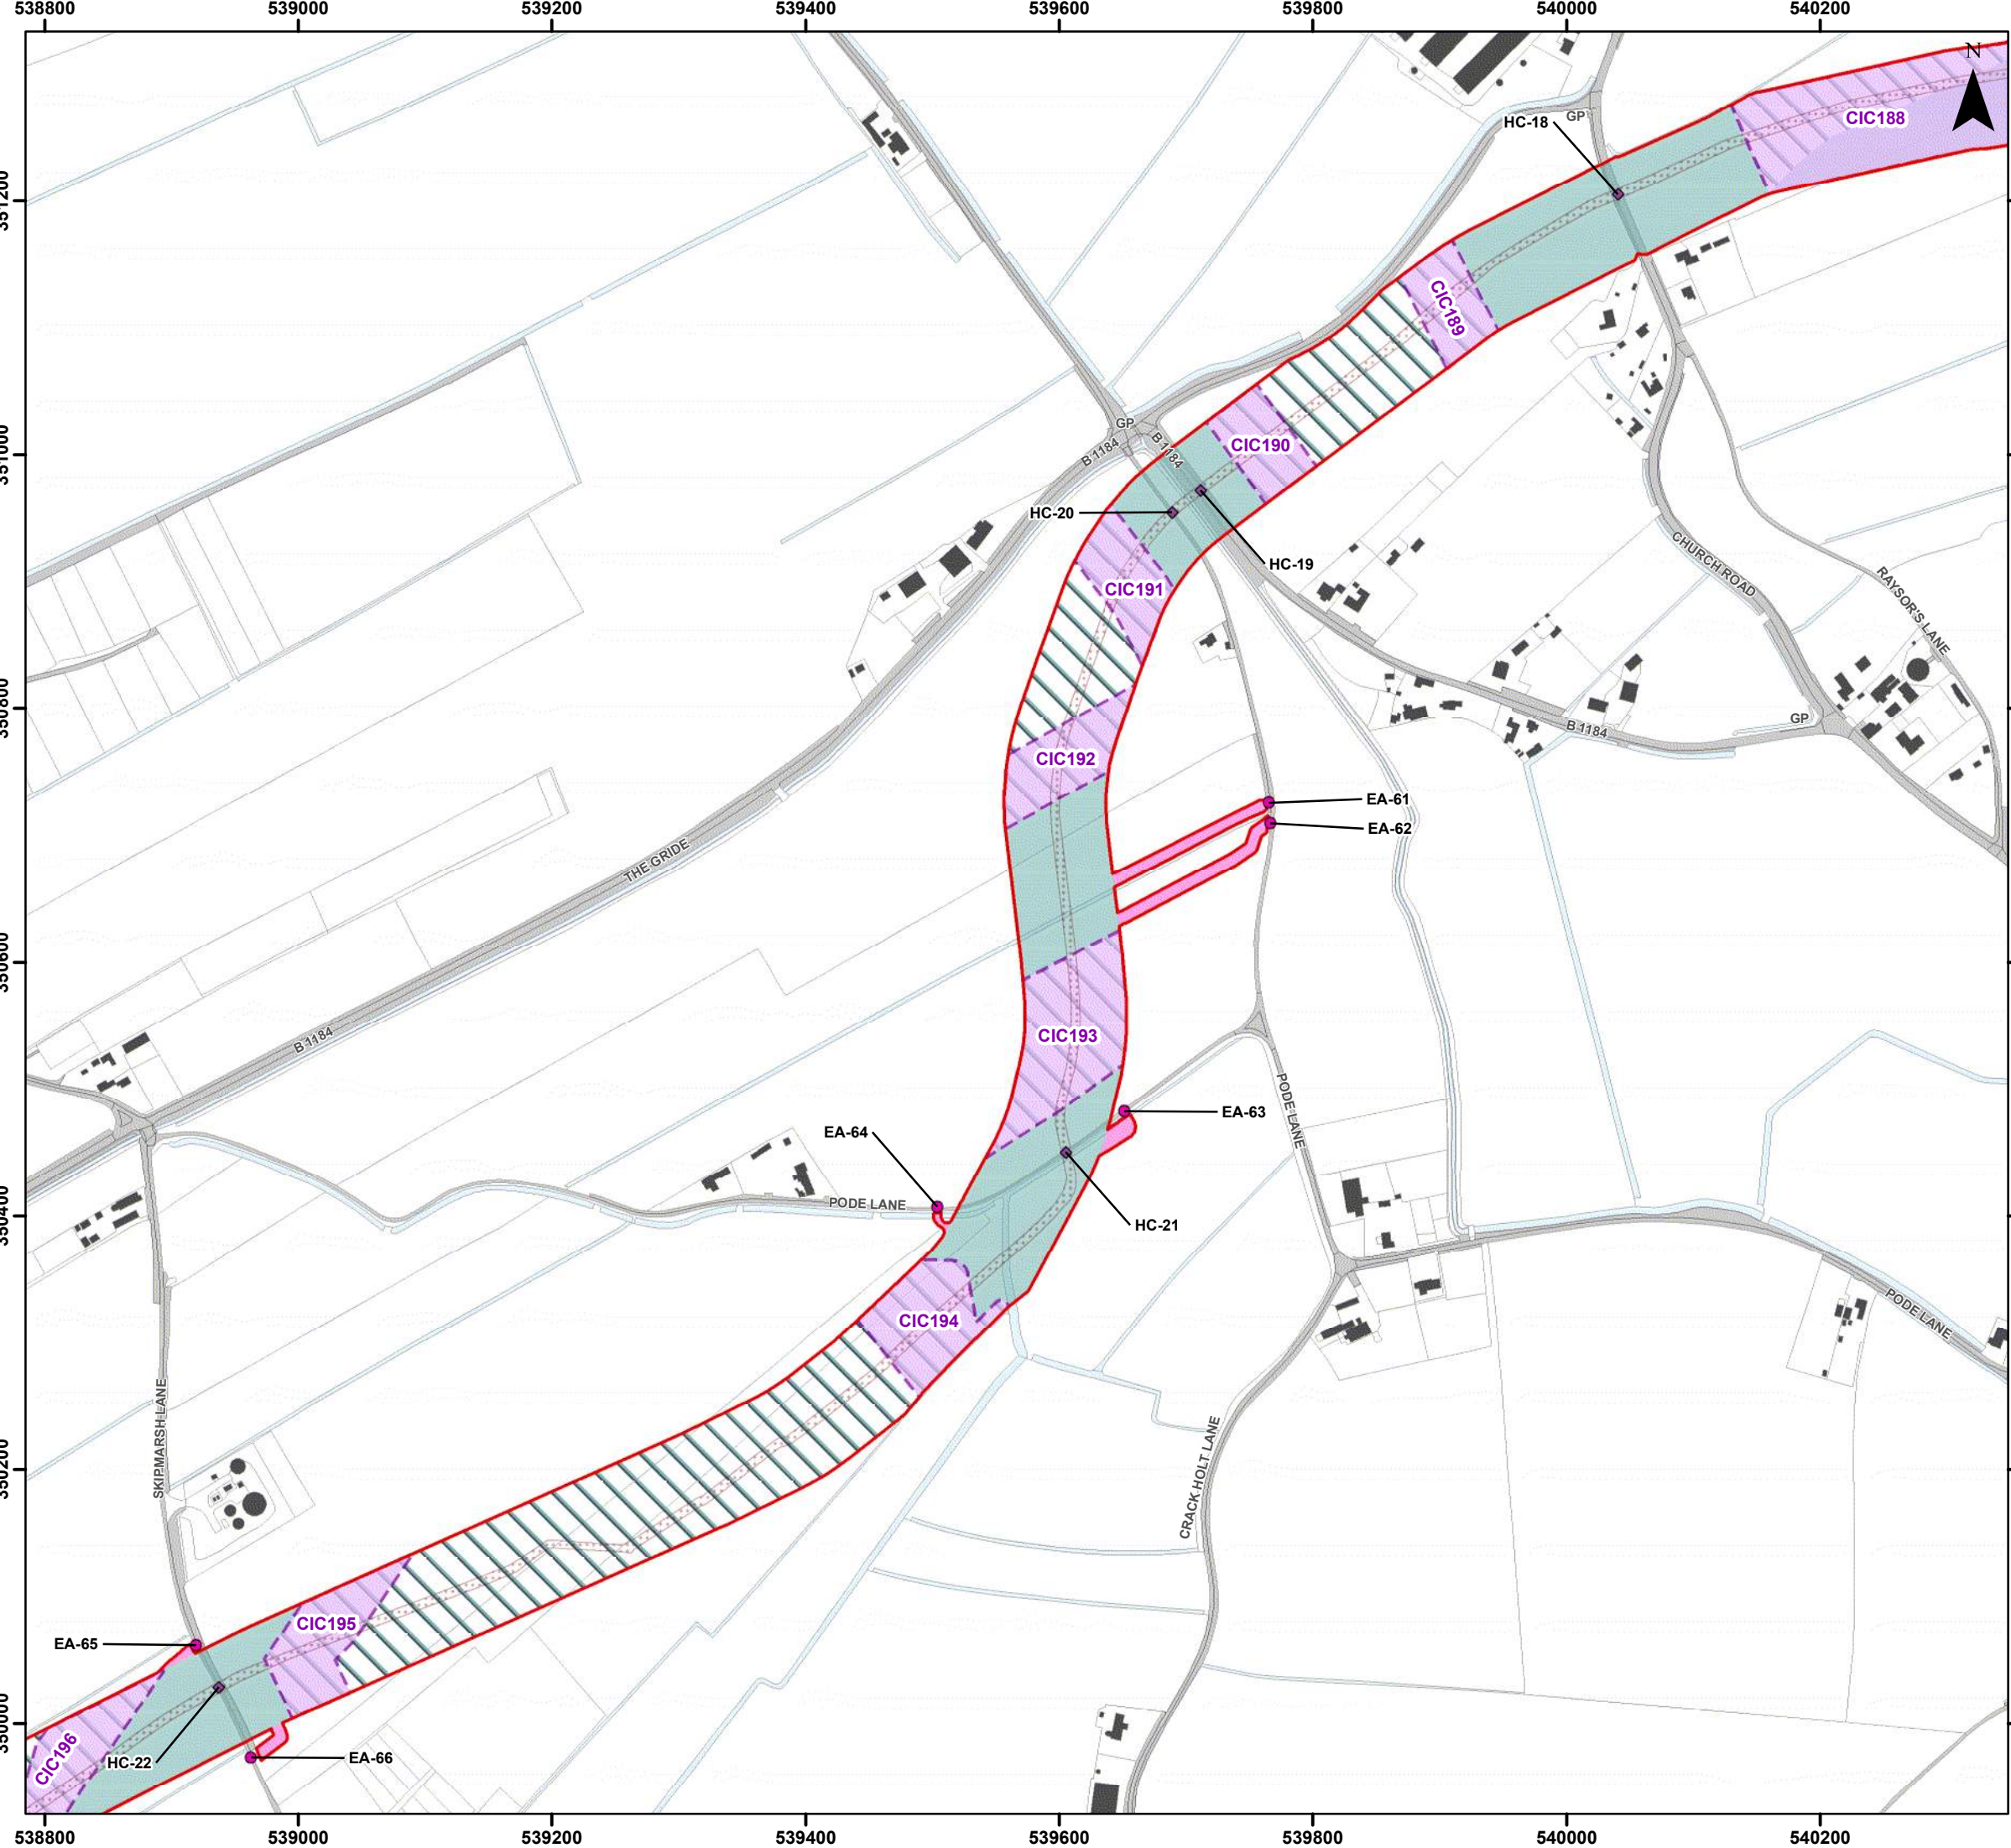

Legend

- Order Limits
- Haul Road Crossing Location (HC)
- Enabling Access Location (EA)
- Onshore Export Cable Corridor (ECC) - Trenchless
- Onshore Export Cable Corridor (ECC) - Open Cut or Trenchless
- Cable Installation Compound (CIC)
- Indicative Haul Road
- Enabling Access Track

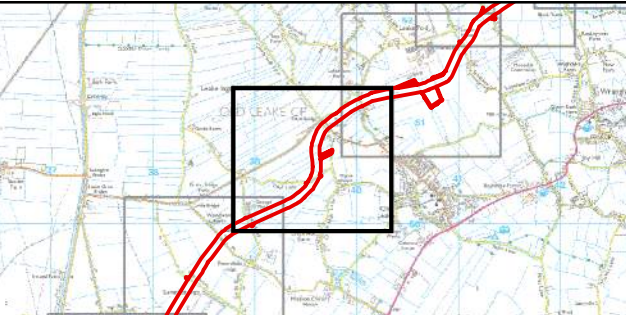


Coordinate System: British National Grid
0 50 100 200 Metres
Scale: 1:5,000
A3 Page Size

Environmental Statement Version 2
Examination Update
Indicative Onshore Infrastructure (Detailed)
Basis of Assessment
Figure 3.4.31



Document Path: \\gis1\as\GIS\Projects\1\Projects\05356 - Gole Consultants Ltd\00012 GTR4 Outer Dowsing Tech\GIS\Drawings\Wind\2024_05_S51\DS1-Project Description\05356_00012_1197_0 Onshore Infrastructure Detailed.mxd

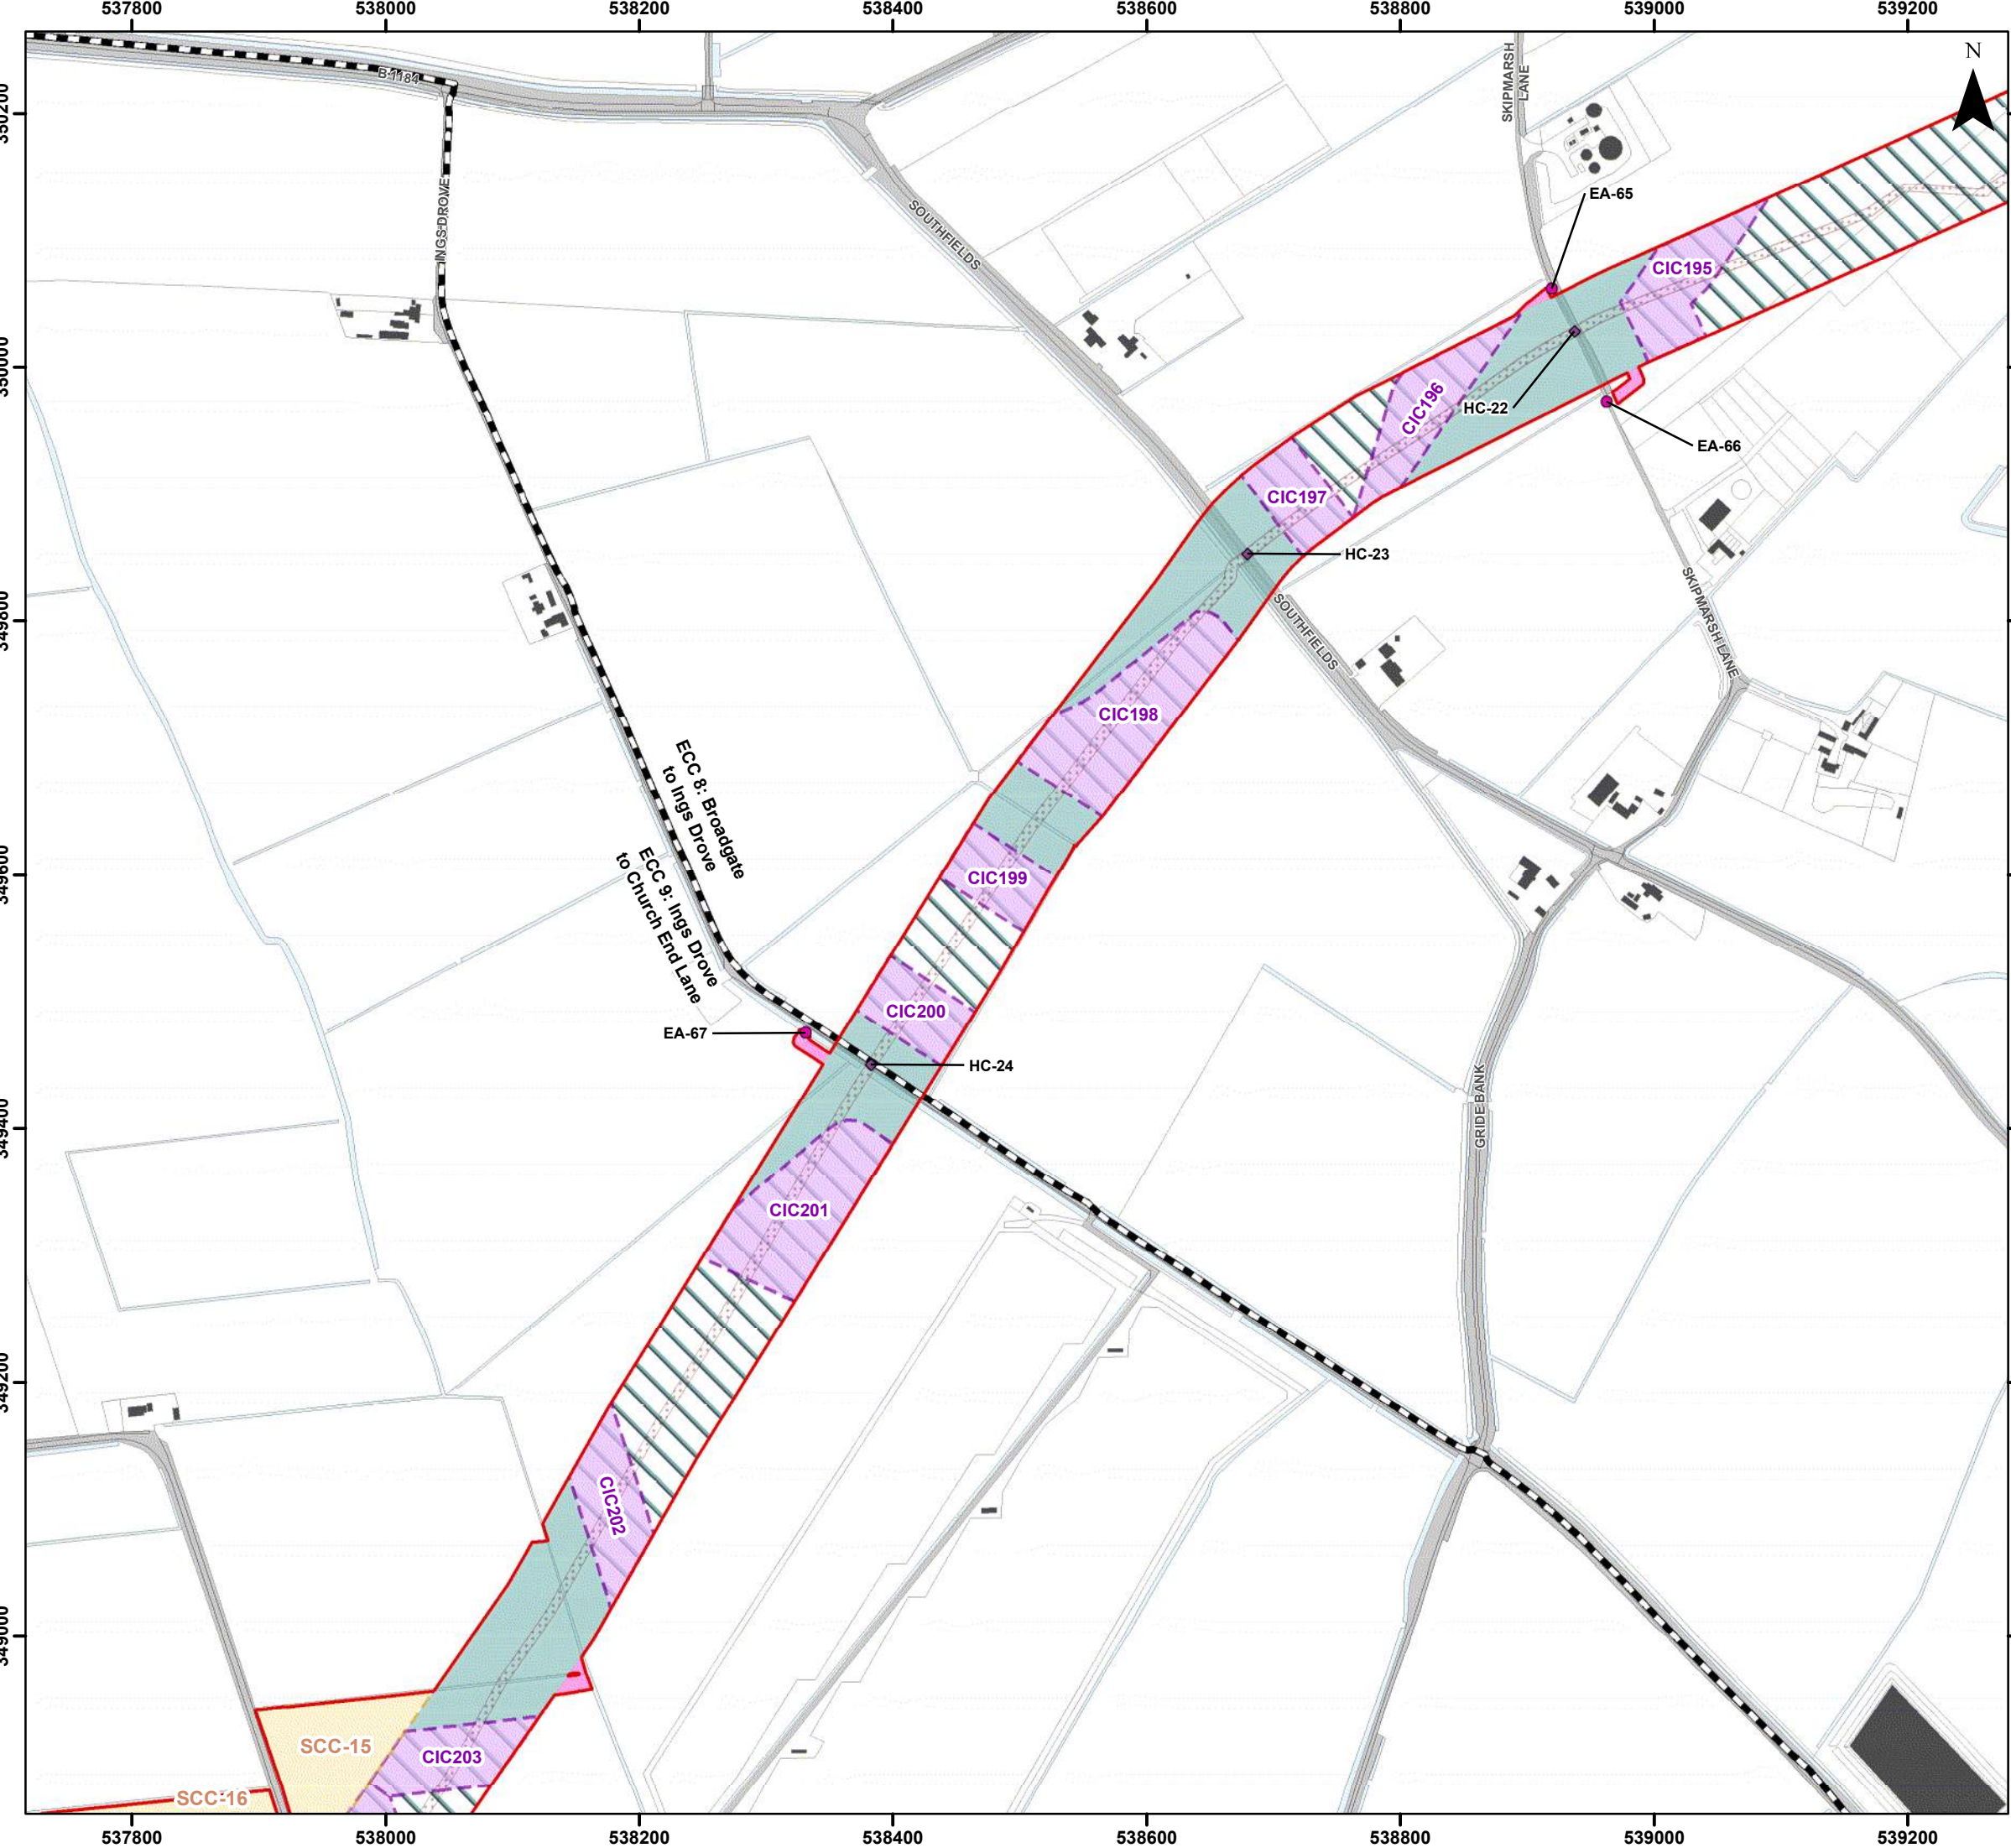

Legend

- Order Limits
- Onshore Segment Break
- Haul Road Crossing Location (HC)
- Enabling Access Location (EA)
- Onshore Export Cable Corridor (ECC) - Trenchless
- Onshore Export Cable Corridor (ECC) - Open Cut or Trenchless
- Secondary Construction Compound (SCC)
- Cable Installation Compound (CIC)
- Indicative Haul Road
- Enabling Access Track

Coordinate System: British National Grid

0 50 100 200 Metres

Scale: 1:5,000

A3 Page Size

Environmental Statement Version 2
Examination Update

Indicative Onshore Infrastructure (Detailed)
Basis of Assessment
Figure 3.4.32

OUTER DOWSING
OFFSHORE WIND

SLR

Date: 17/02/2025
Produced By: JRS
Revision: 2.0


© Crown copyright [and database rights] (2024)
0100031673

Document Path: \\gis1\as\GIS Projects\1\Projects\05366 - Gole Consultants Ltd\00012 GTR4 Outer Dowsing Tech\GIS\Drawings\Wind\2024_05_S5\1\DSI\Project Description\05366_00012_1197_0 Onshore Infrastructure Detailed.mxd



Legend

- Order Limits
- Construction Access Location (AC)
- Haul Road Crossing Location (HC)
- Enabling Access Location (EA)
- Onshore Export Cable Corridor (ECC) - Trenchless
- Onshore Export Cable Corridor (ECC) - Open Cut or Trenchless
- Secondary Construction Compound (SCC)
- Cable Installation Compound (CIC)
- Indicative Haul Road
- Enabling Access Track

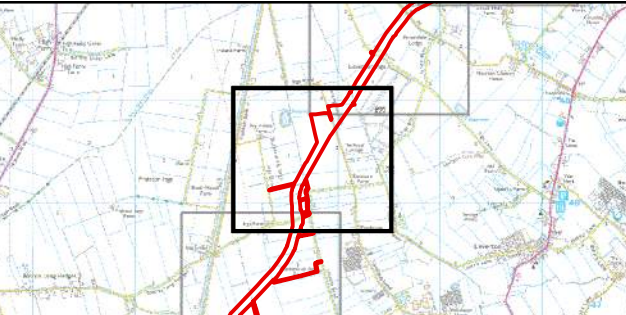


Coordinate System: British National Grid
0 50 100 200 Metres
Scale: 1:5,000
A3 Page Size

Environmental Statement Version 2
Examination Update

Indicative Onshore Infrastructure (Detailed)
Basis of Assessment
Figure 3.4.33



Document Path: \\gis1\as\GIS Projects\1\Projects\05336 - Gole Consultants Ltd\00012 GTR4 Outer Dowsing Tech\GIS\Drawings\Wiring\2024_05_S5\1\DS1-Project Description\05336_00012_1197_0 Onshore Infrastructure Detailed.mxd

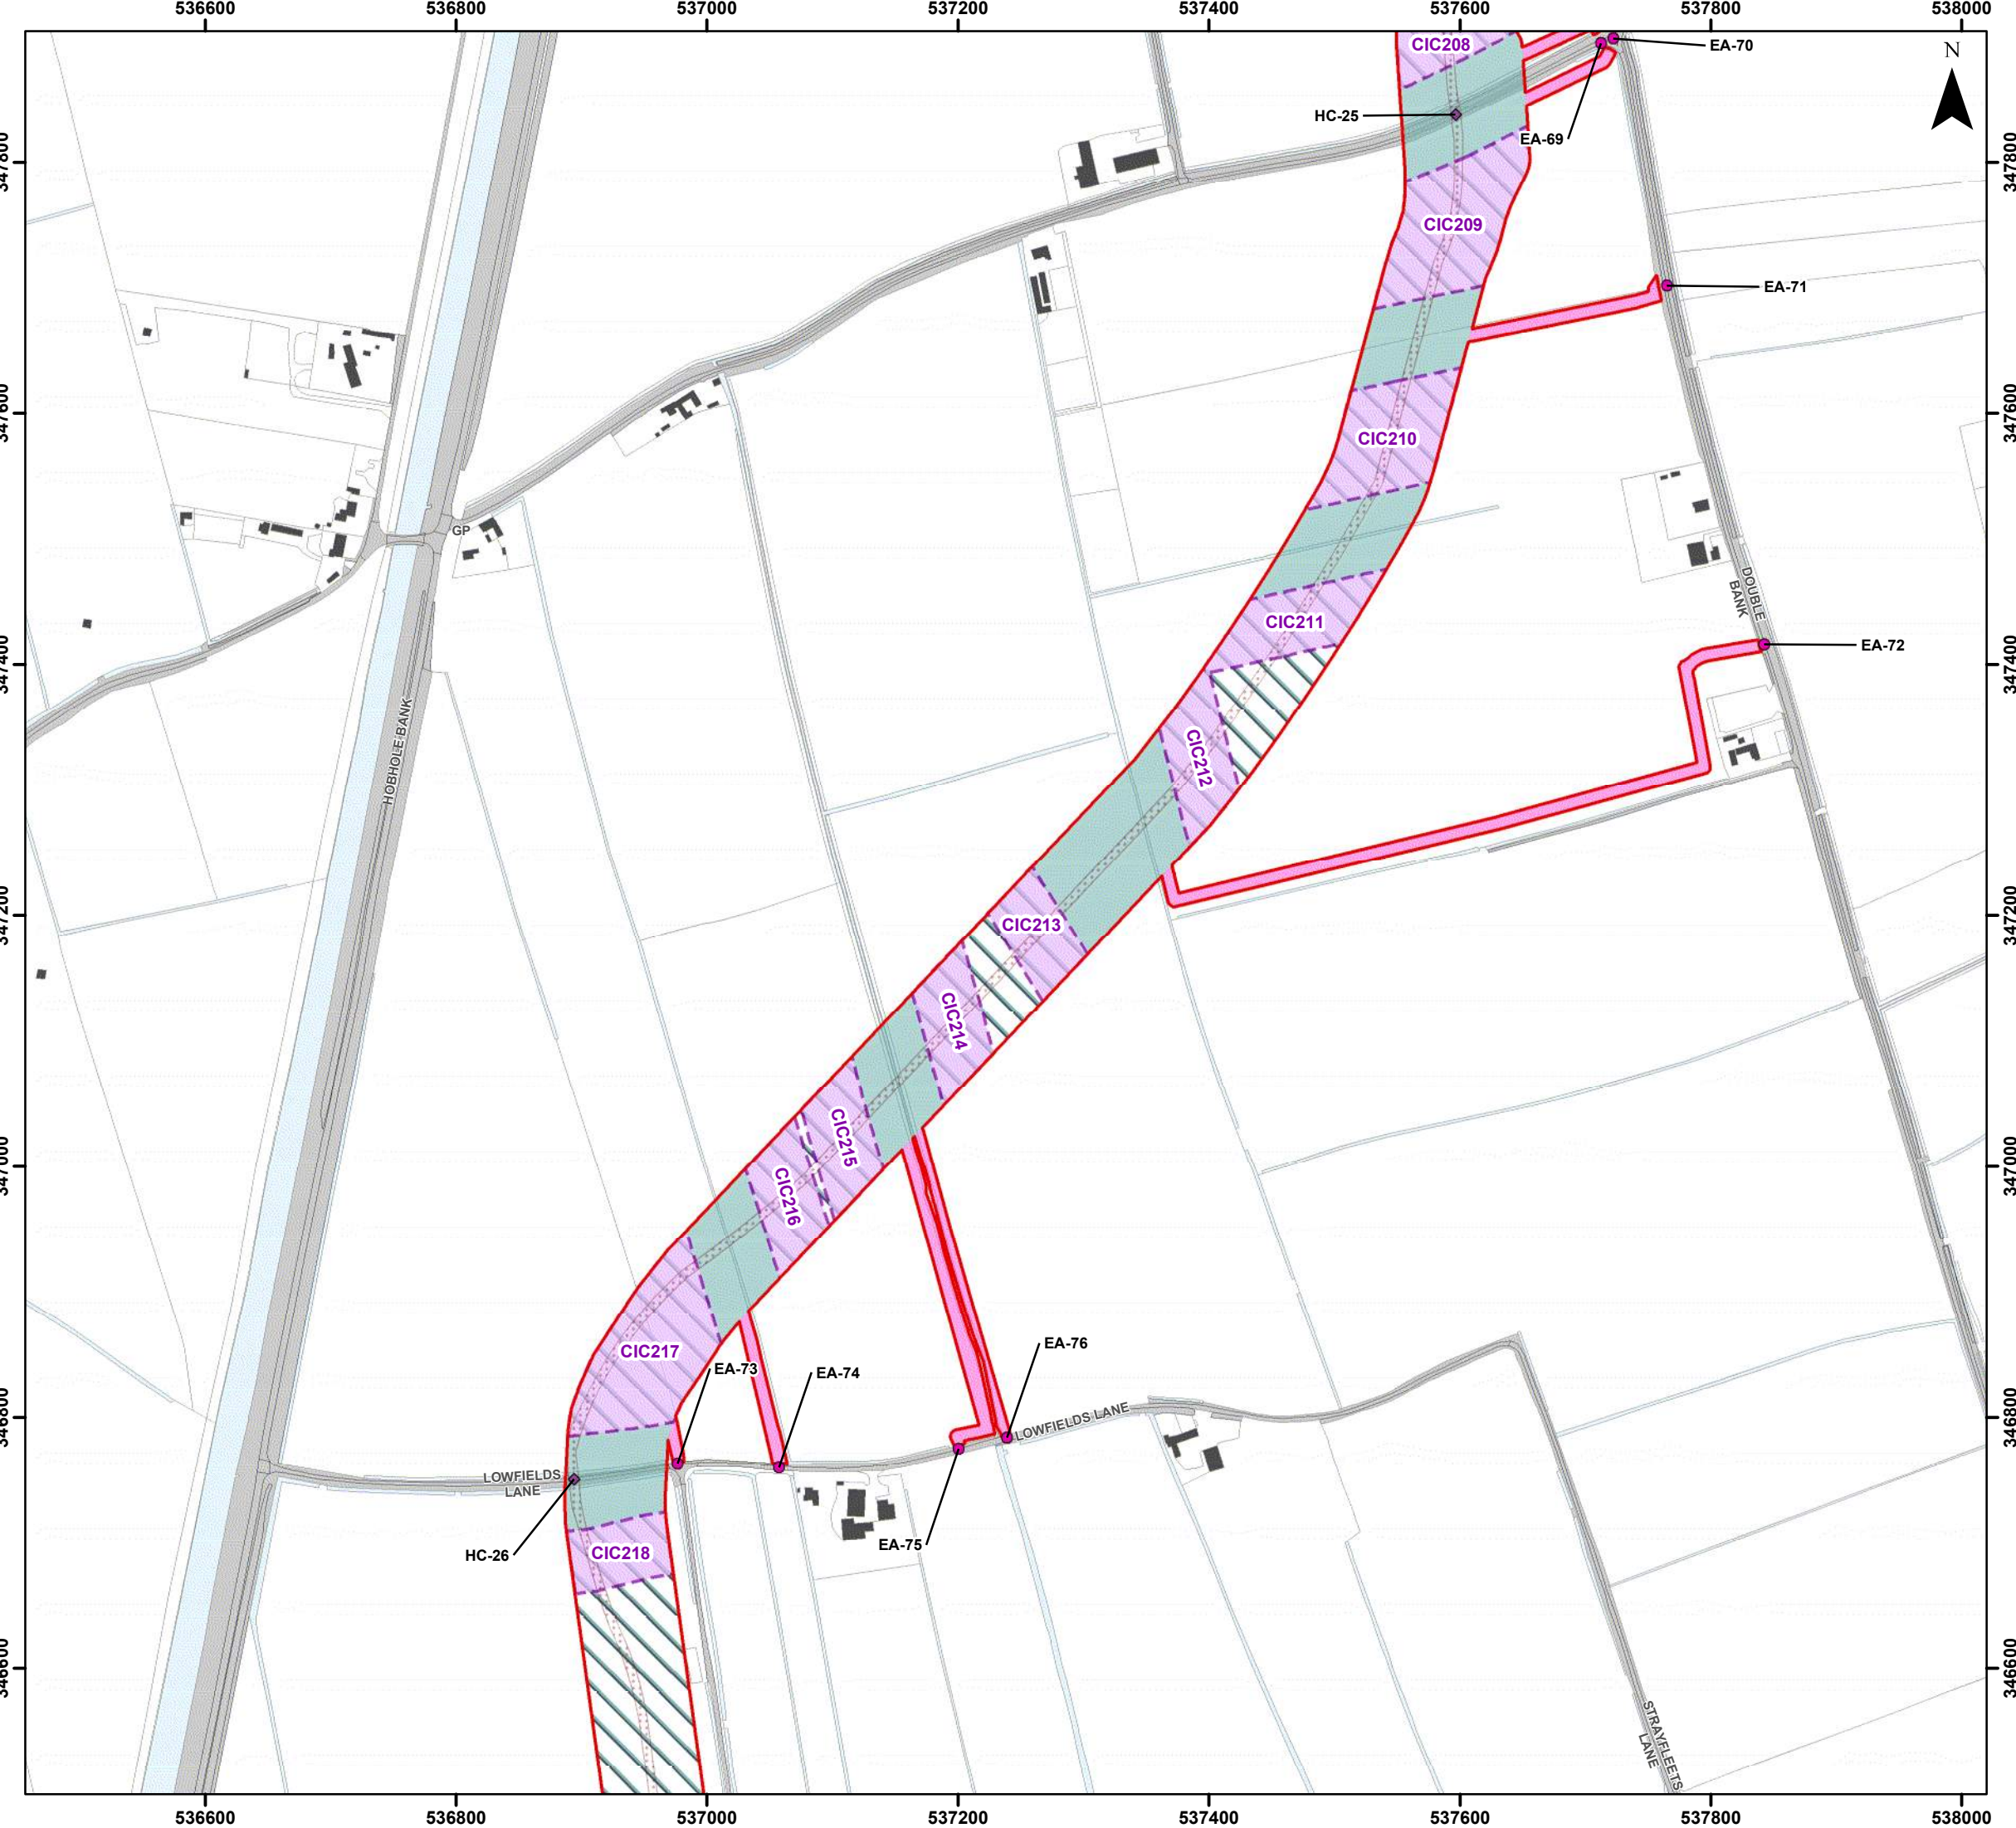

Legend

- Order Limits
- Haul Road Crossing Location (HC)
- Enabling Access Location (EA)
- Onshore Export Cable Corridor (ECC) - Trenchless
- Onshore Export Cable Corridor (ECC) - Open Cut or Trenchless
- Cable Installation Compound (CIC)
- Indicative Haul Road
- Enabling Access Track

Coordinate System: British National Grid

0 50 100 200 Metres

Scale: 1:5,000

A3 Page Size

Environmental Statement Version 2
Examination Update

Indicative Onshore Infrastructure (Detailed)
Basis of Assessment
Figure 3.4.34


OUTER DOWSING
OFFSHORE WIND

SLR

Date: 17/02/2025
Produced By: JRS
Revision: 2.0

© Crown copyright [and database rights] (2024)
0100031673

Document Path: \\gis1as\GIS\Projects\1\Project\05356 - Goble Consultants Ltd\00012 GTR4 Outer Dowsing Tech\GIS\Drawings\Wind\2024_05_S51\DS1-Project Description\05356_00012_1197_0 Onshore Infrastructure Detailed.mxd

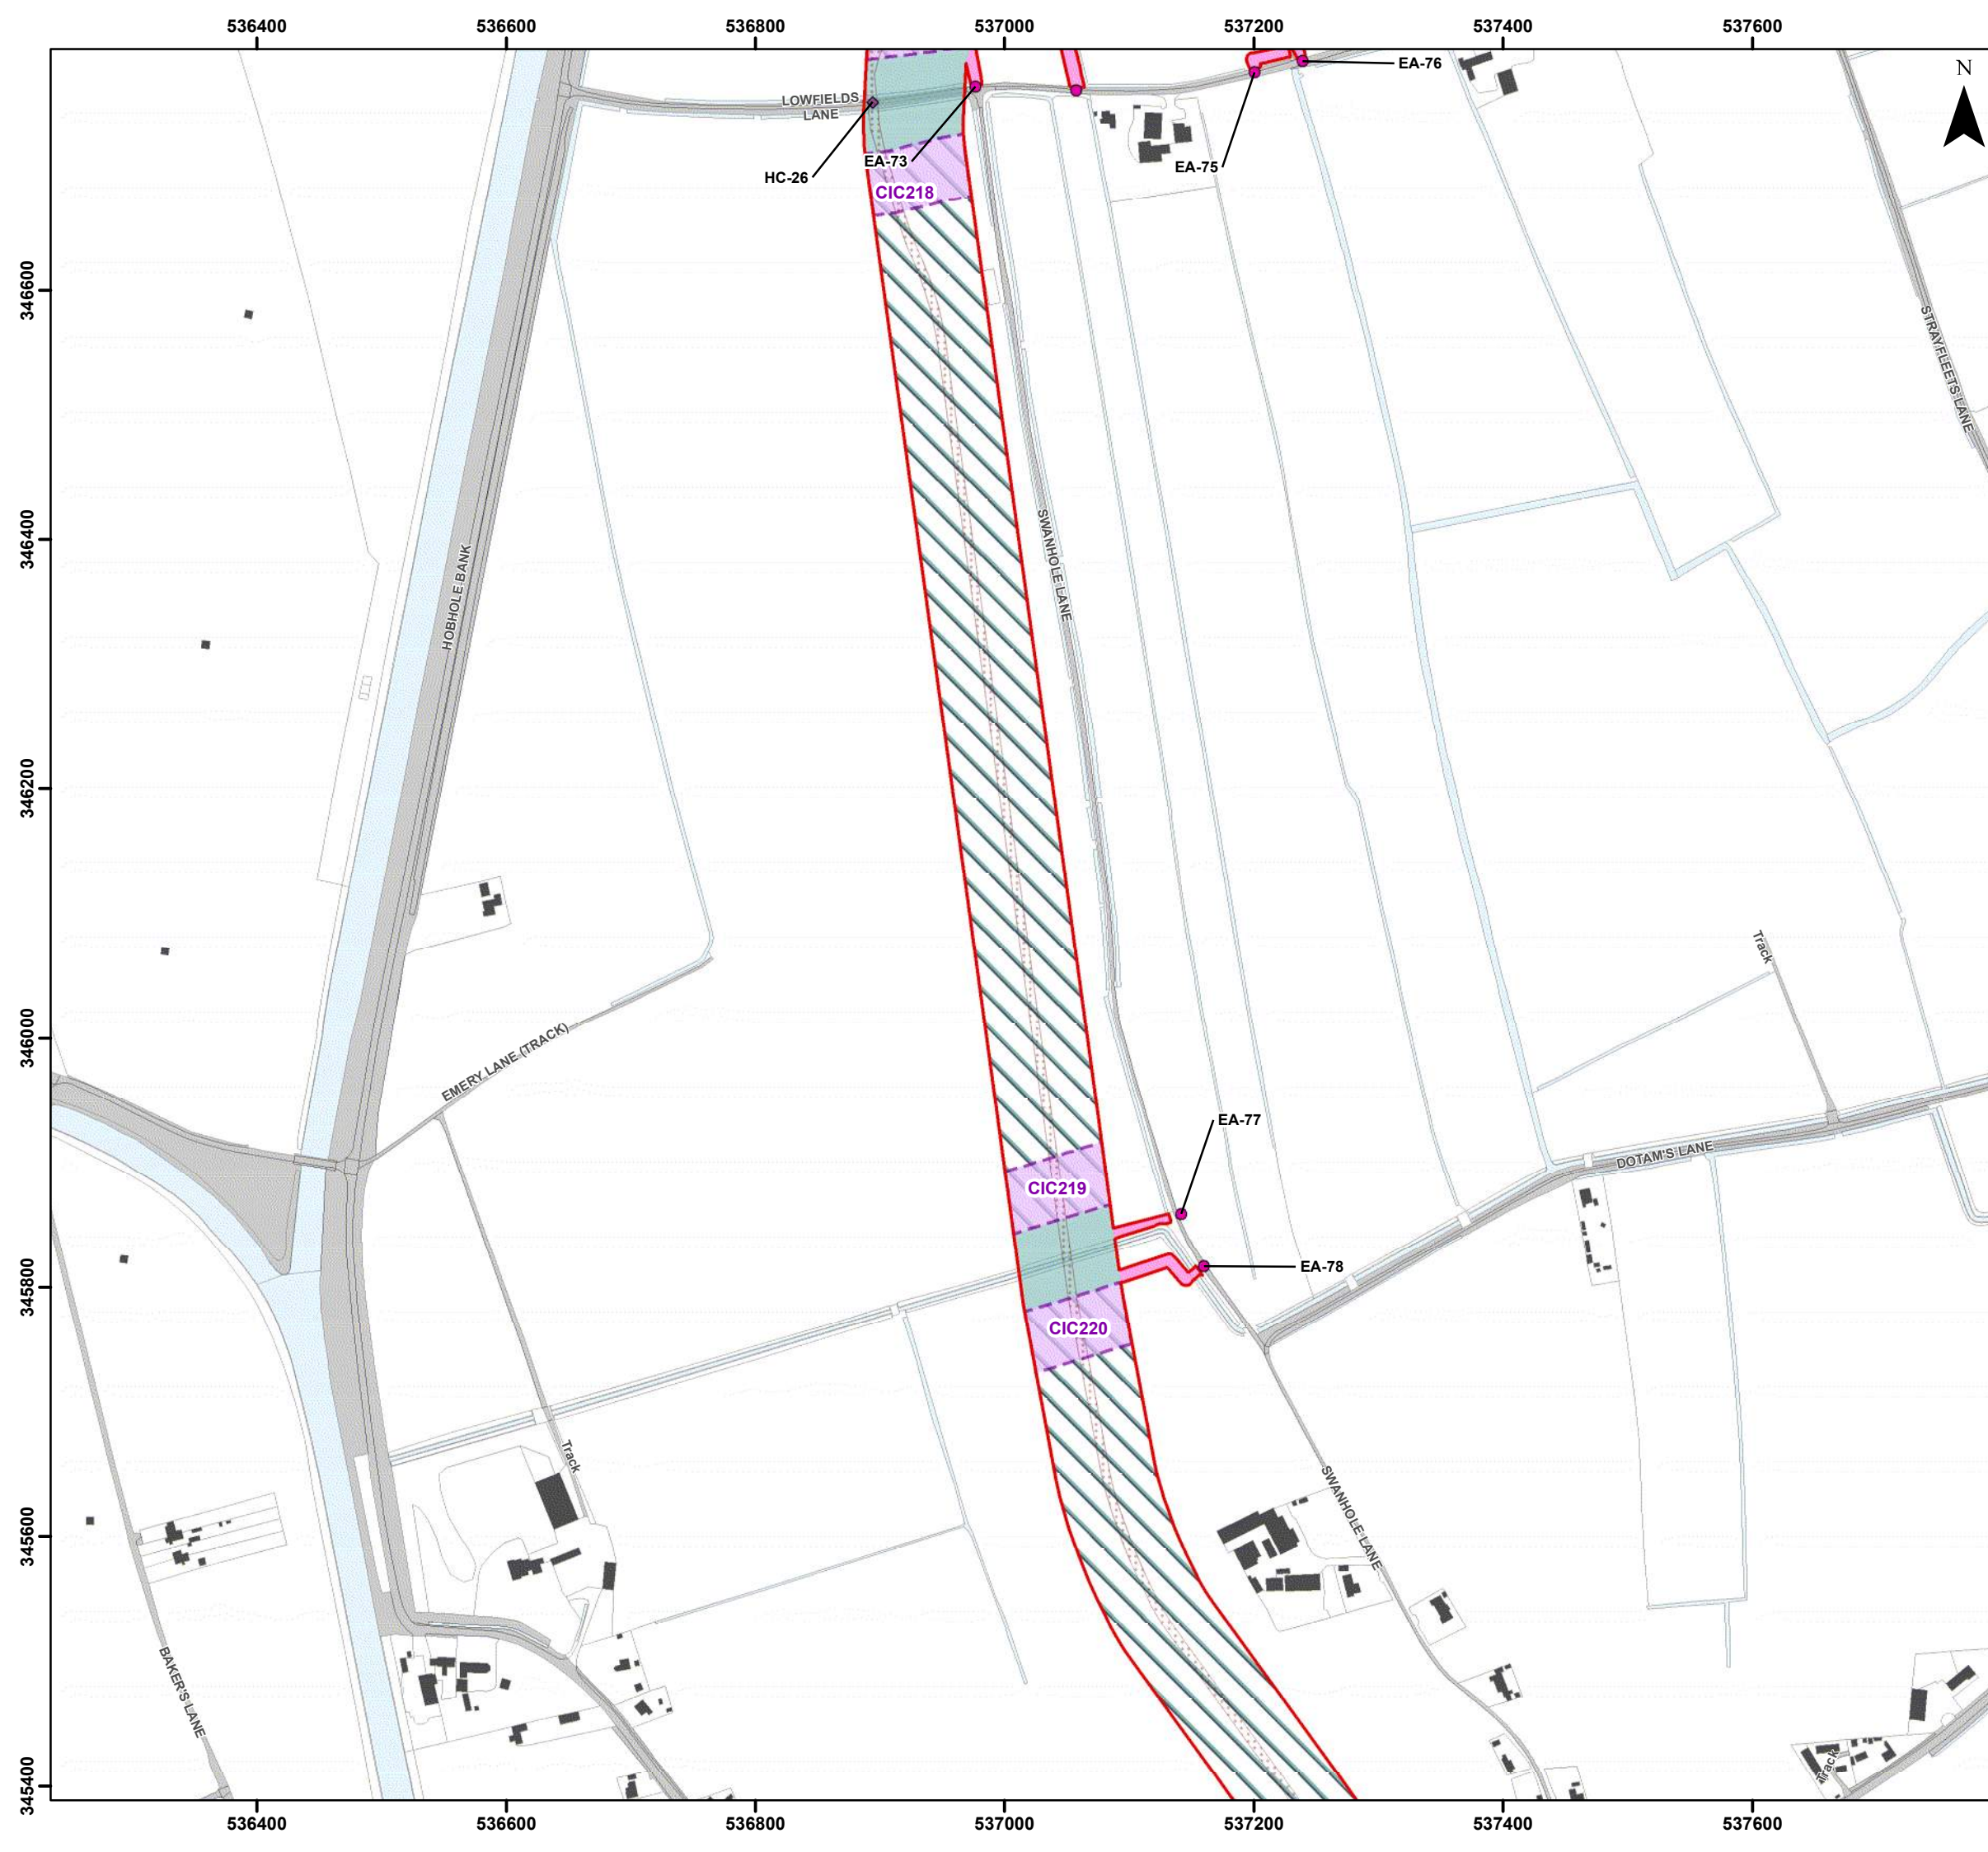

Legend

- Order Limits
- Haul Road Crossing Location (HC)
- Enabling Access Location (EA)
- Onshore Export Cable Corridor (ECC) - Trenchless
- Onshore Export Cable Corridor (ECC) - Open Cut or Trenchless
- Cable Installation Compound (CIC)
- Indicative Haul Road
- Enabling Access Track

Coordinate System: British National Grid

0 50 100 200 Metres

Scale: 1:5,000

A3 Page Size


Environmental Statement Version 2
Examination Update

Indicative Onshore Infrastructure (Detailed)
Basis of Assessment
Figure 3.4.35

Date: 17/02/2025
Produced By: JRS
Revision: 2.0


© Crown copyright [and database rights] (2024)
0100031673

Document Path: \\gis11as\GIS\Projects\1\Projects\05356 - Goble Consultants Ltd\00012 GTR4 Outer Dowing\Tech\GIS\Drawings\Wind\2024_05_S5\1\DS1-Project Description\05356_00012_1197_0 Onshore Infrastructure Detailed.mxd

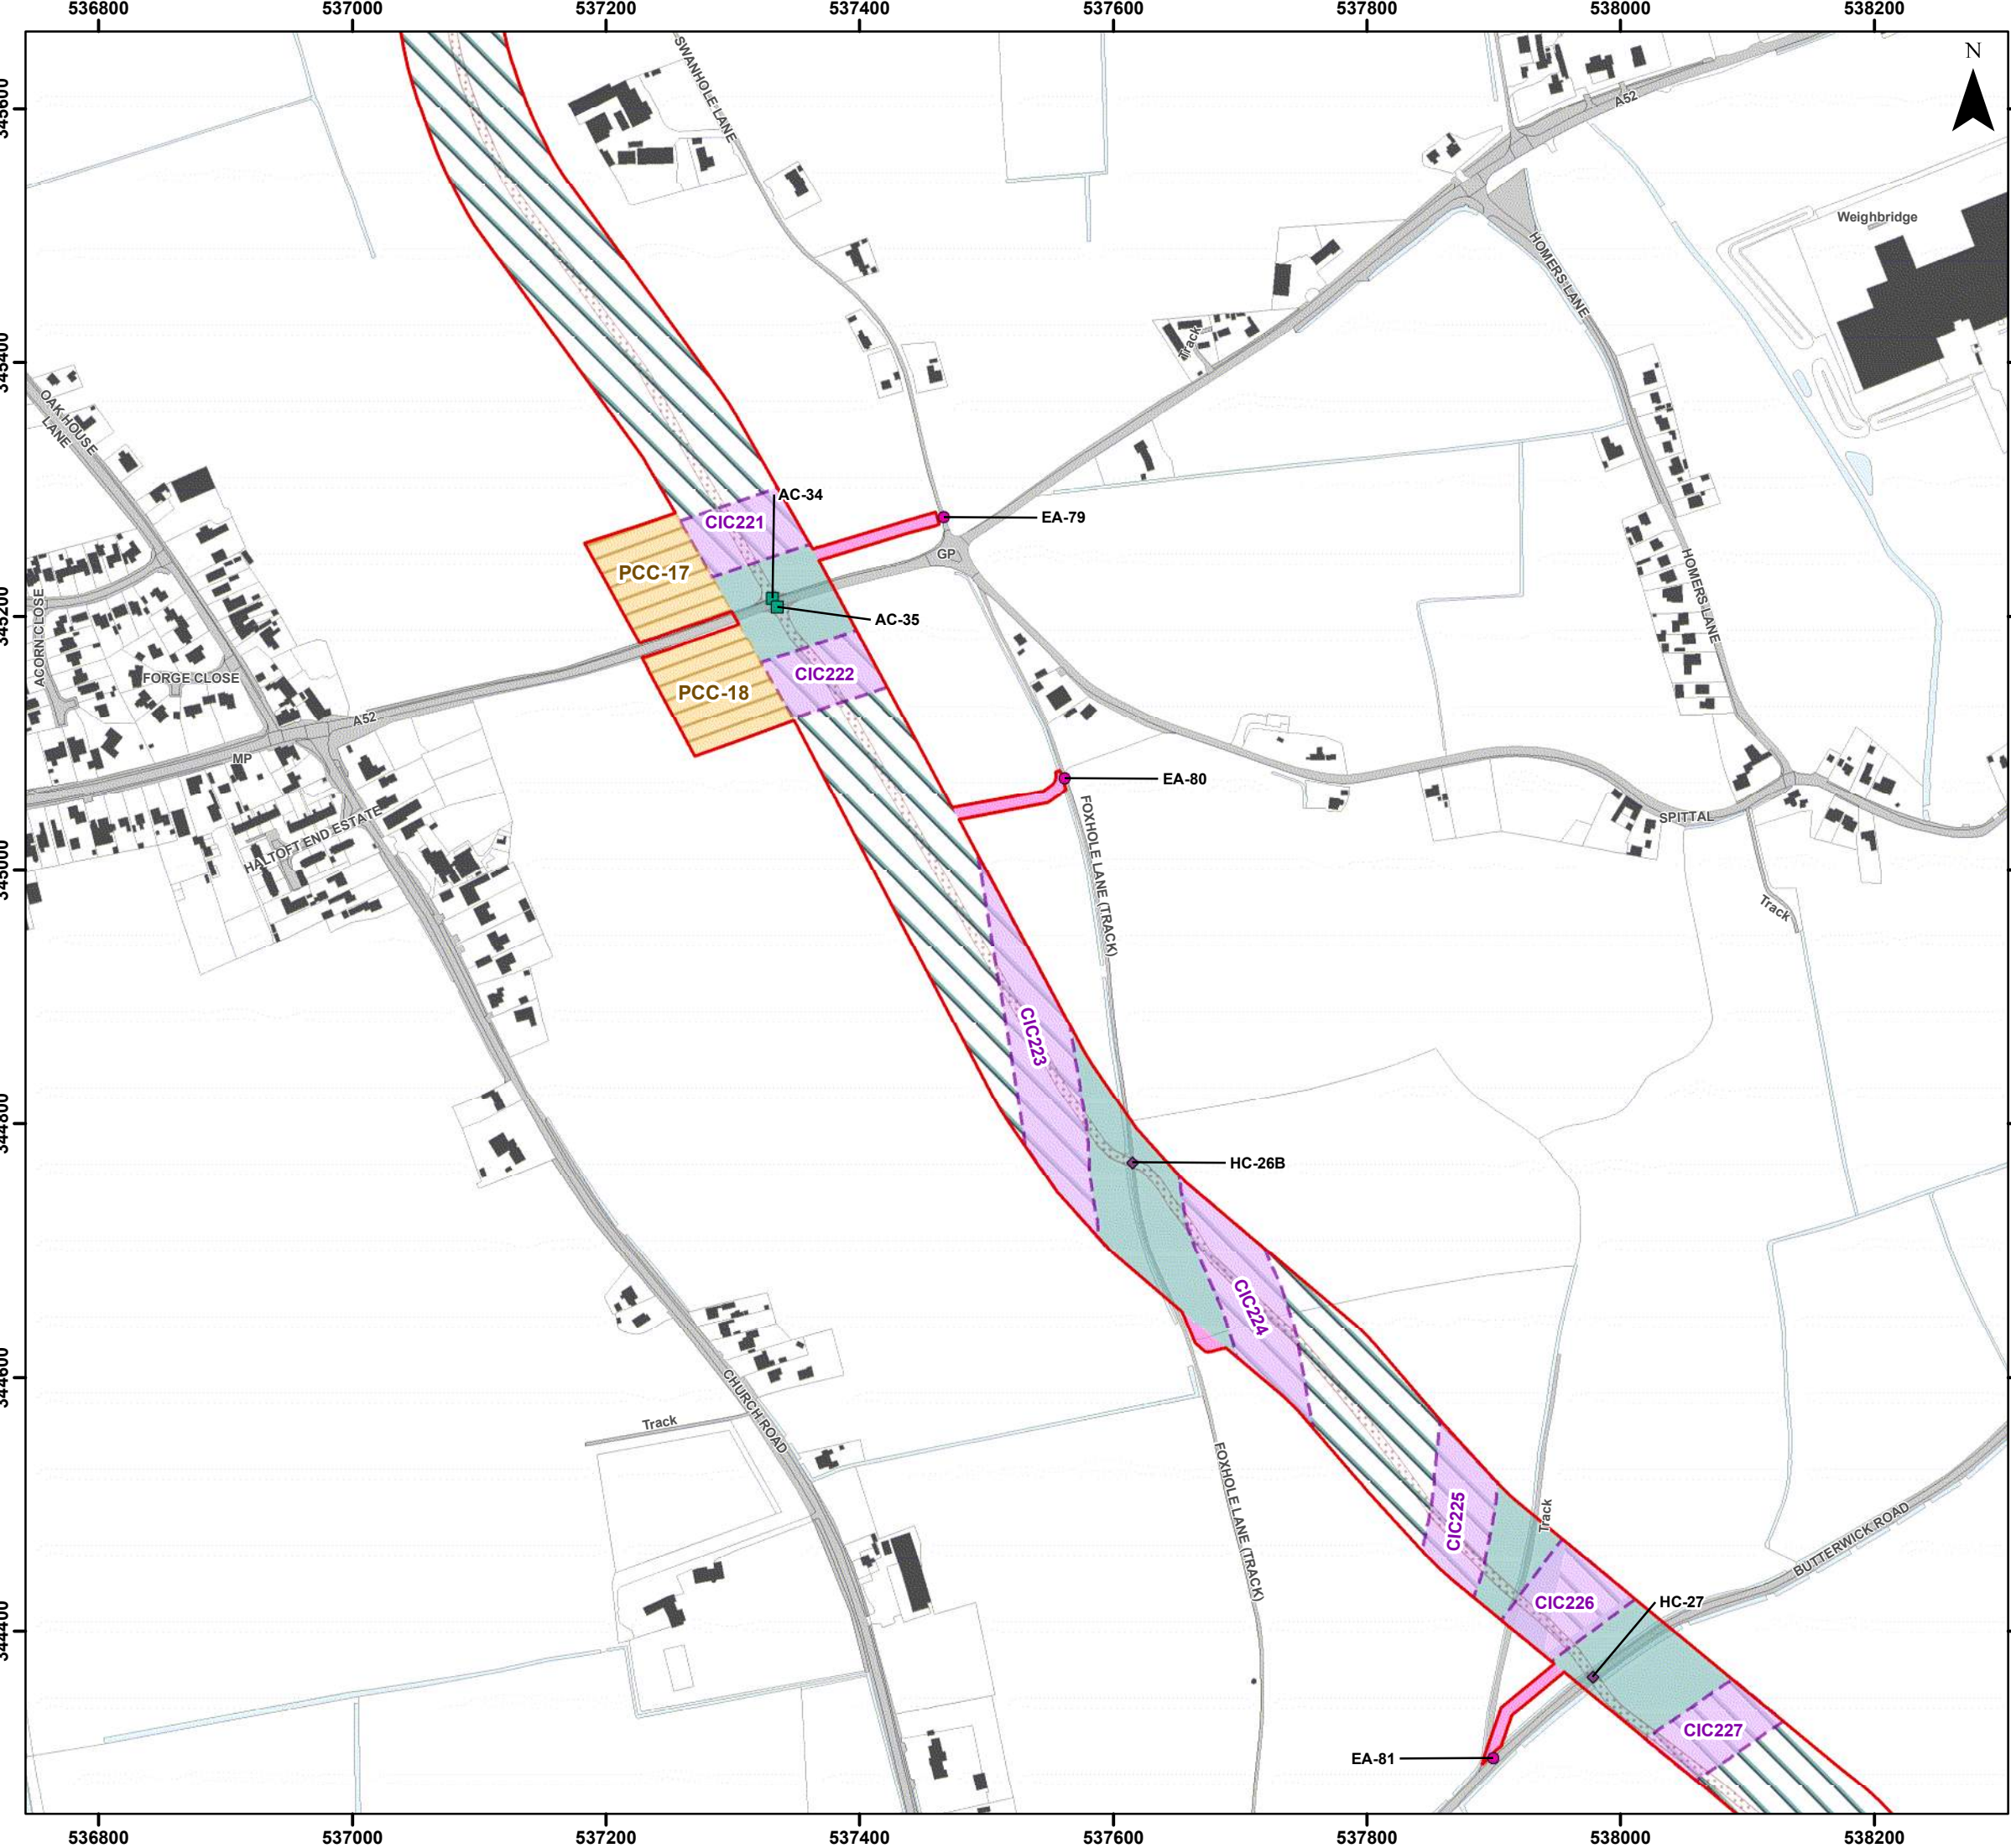

Legend

- Order Limits
- Construction Access Location (AC)
- Haul Road Crossing Location (HC)
- Enabling Access Location (EA)
- Onshore Export Cable Corridor (ECC) - Trenchless
- Onshore Export Cable Corridor (ECC) - Open Cut or Trenchless
- Primary Construction Compound (PCC)
- Cable Installation Compound (CIC)
- Indicative Haul Road
- Enabling Access Track

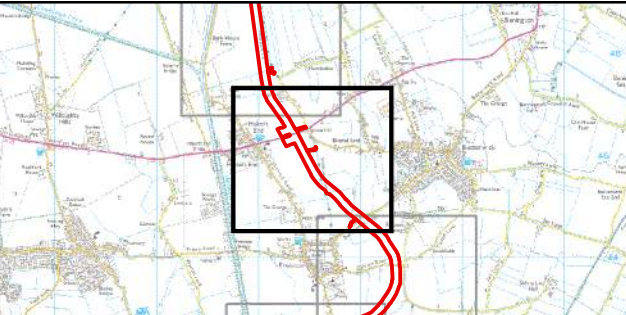


Coordinate System: British National Grid
0 50 100 200 Metres
Scale: 1:5,000
A3 Page Size

Environmental Statement Version 2
Examination Update

Indicative Onshore Infrastructure (Detailed)
Basis of Assessment
Figure 3.4.36




Document Path: \\gis1as1as\GIS\Projects\1\Project\05366 - Gole Consultants Ltd\00012 GTR\Outer Dowsing\Tech\GIS\Drawings\Wiring\2024_05_S51\DS1-Project Description\05366_00012_1197_0 Onshore Infrastructure Detailed.mxd

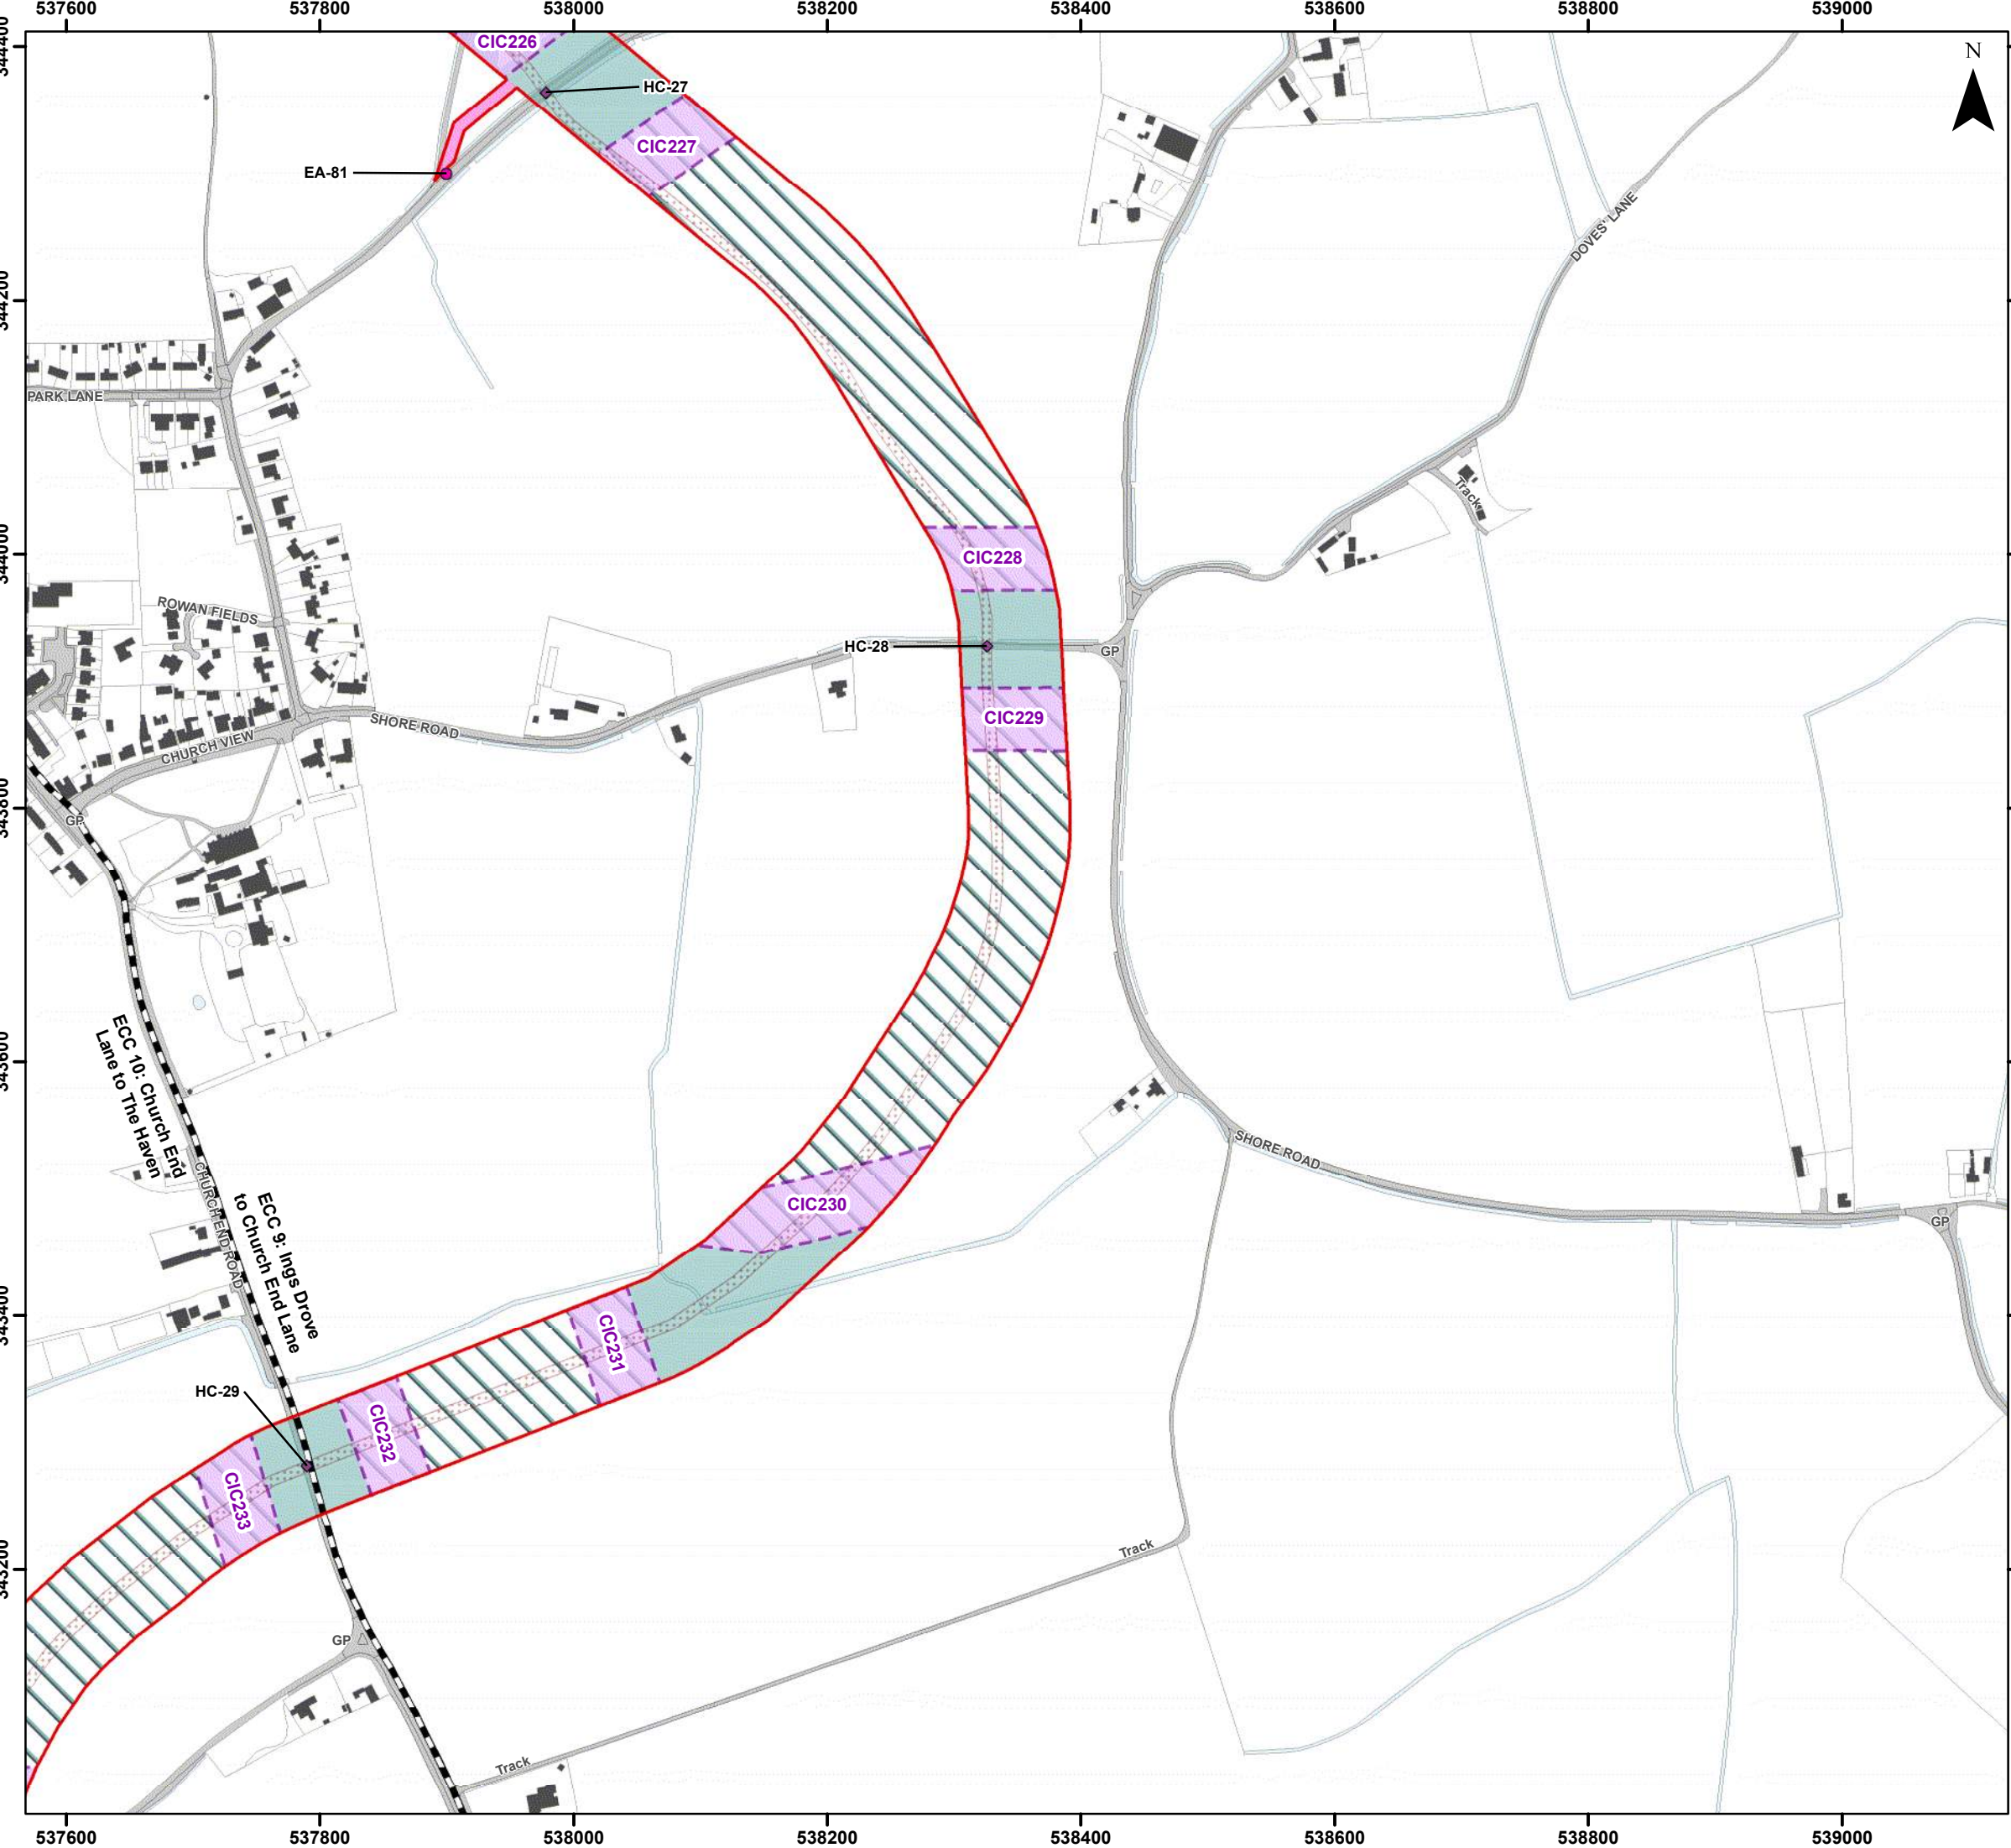


Legend

- Order Limits
- Onshore Segment Break
- Haul Road Crossing Location (HC)
- Enabling Access Location (EA)
- Onshore Export Cable Corridor (ECC) - Trenchless
- Onshore Export Cable Corridor (ECC) - Open Cut or Trenchless
- Cable Installation Compound (CIC)
- Indicative Haul Road
- Enabling Access Track

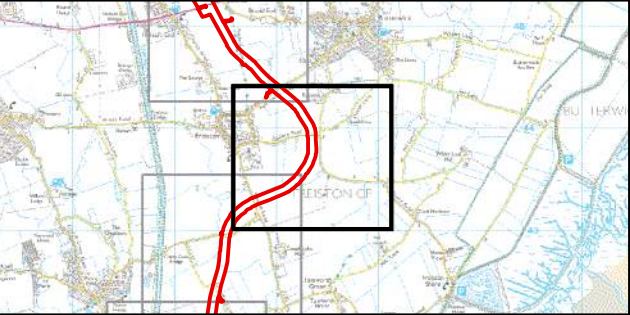

Coordinate System: British National Grid

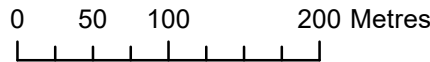

Scale: 1:5,000

A3 Page Size

Environmental Statement Version 2
Examination Update

Indicative Onshore Infrastructure (Detailed)
Basis of Assessment
Figure 3.4.37




Date: 17/02/2025
Produced By: JRS
Revision: 2.0




© Crown copyright [and
database rights] (2024)
0100031673

Document Path: \\gis1\as\GIS\Projects\1\Projects\05366 - Gole Consultants Ltd\00012 GTR4 Outer Dowsing Tech\GIS\Drawings\Wiring\2024_05_S51\DS1-Project Description\05366_00012_1197_0 Onshore Infrastructure Detailed.mxd

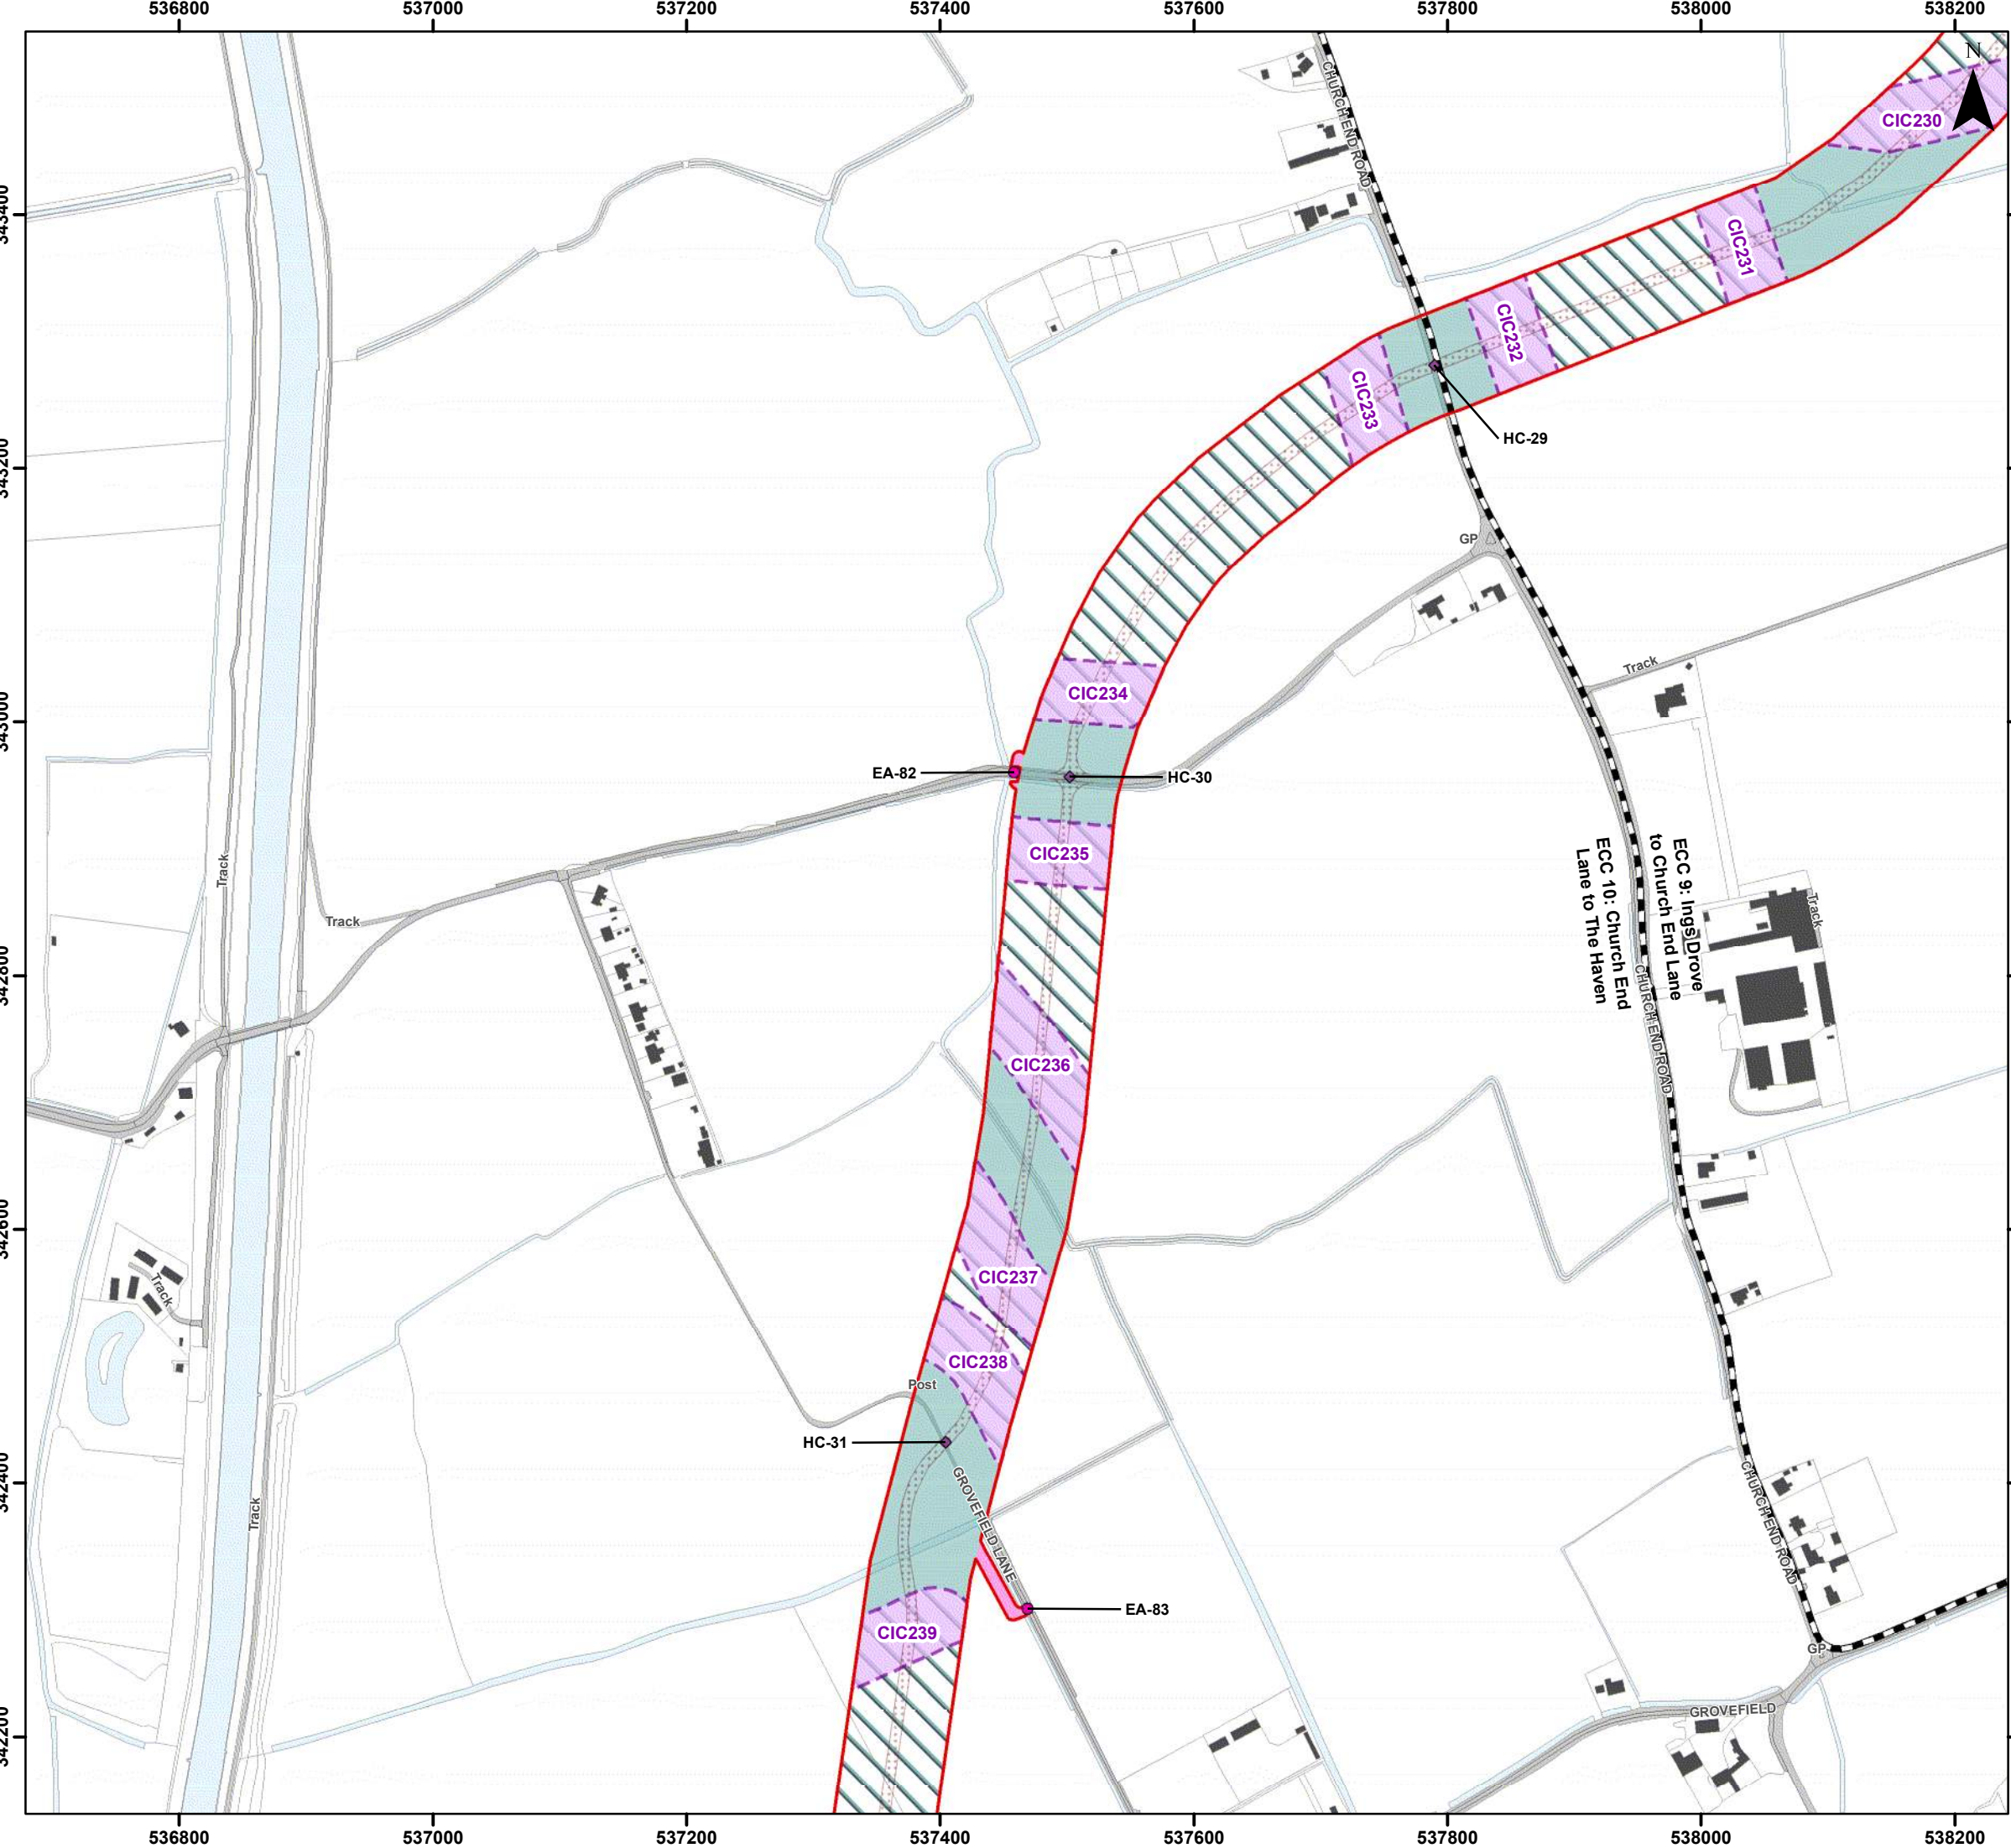

Legend

- Order Limits
- Onshore Segment Break
- Haul Road Crossing Location (HC)
- Enabling Access Location (EA)
- Onshore Export Cable Corridor (ECC) - Trenchless
- Onshore Export Cable Corridor (ECC) - Open Cut or Trenchless
- Cable Installation Compound (CIC)
- Indicative Haul Road
- Enabling Access Track

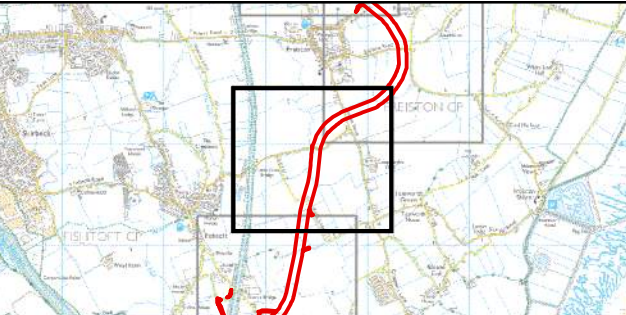

Coordinate System: British National Grid
0 50 100 200 Metres
Scale: 1:5,000
A3 Page Size


Environmental Statement Version 2
Examination Update
Indicative Onshore Infrastructure (Detailed)
Basis of Assessment
Figure 3.4.38



Date: 17/02/2025
Produced By: JRS
Revision: 2.0


© Crown copyright [and database rights] (2024)
0100031673

Document Path: \\gis11as\GIS\Projects\1\Project\05356 - Goble Consultants Ltd\00012 GTR4 Outer Dowing\Tech\GIS\Drawings\Wind\2024_05_S5\1D51-Project Description\05356_00012_1197_0 Onshore Infrastructure Detailed.mxd

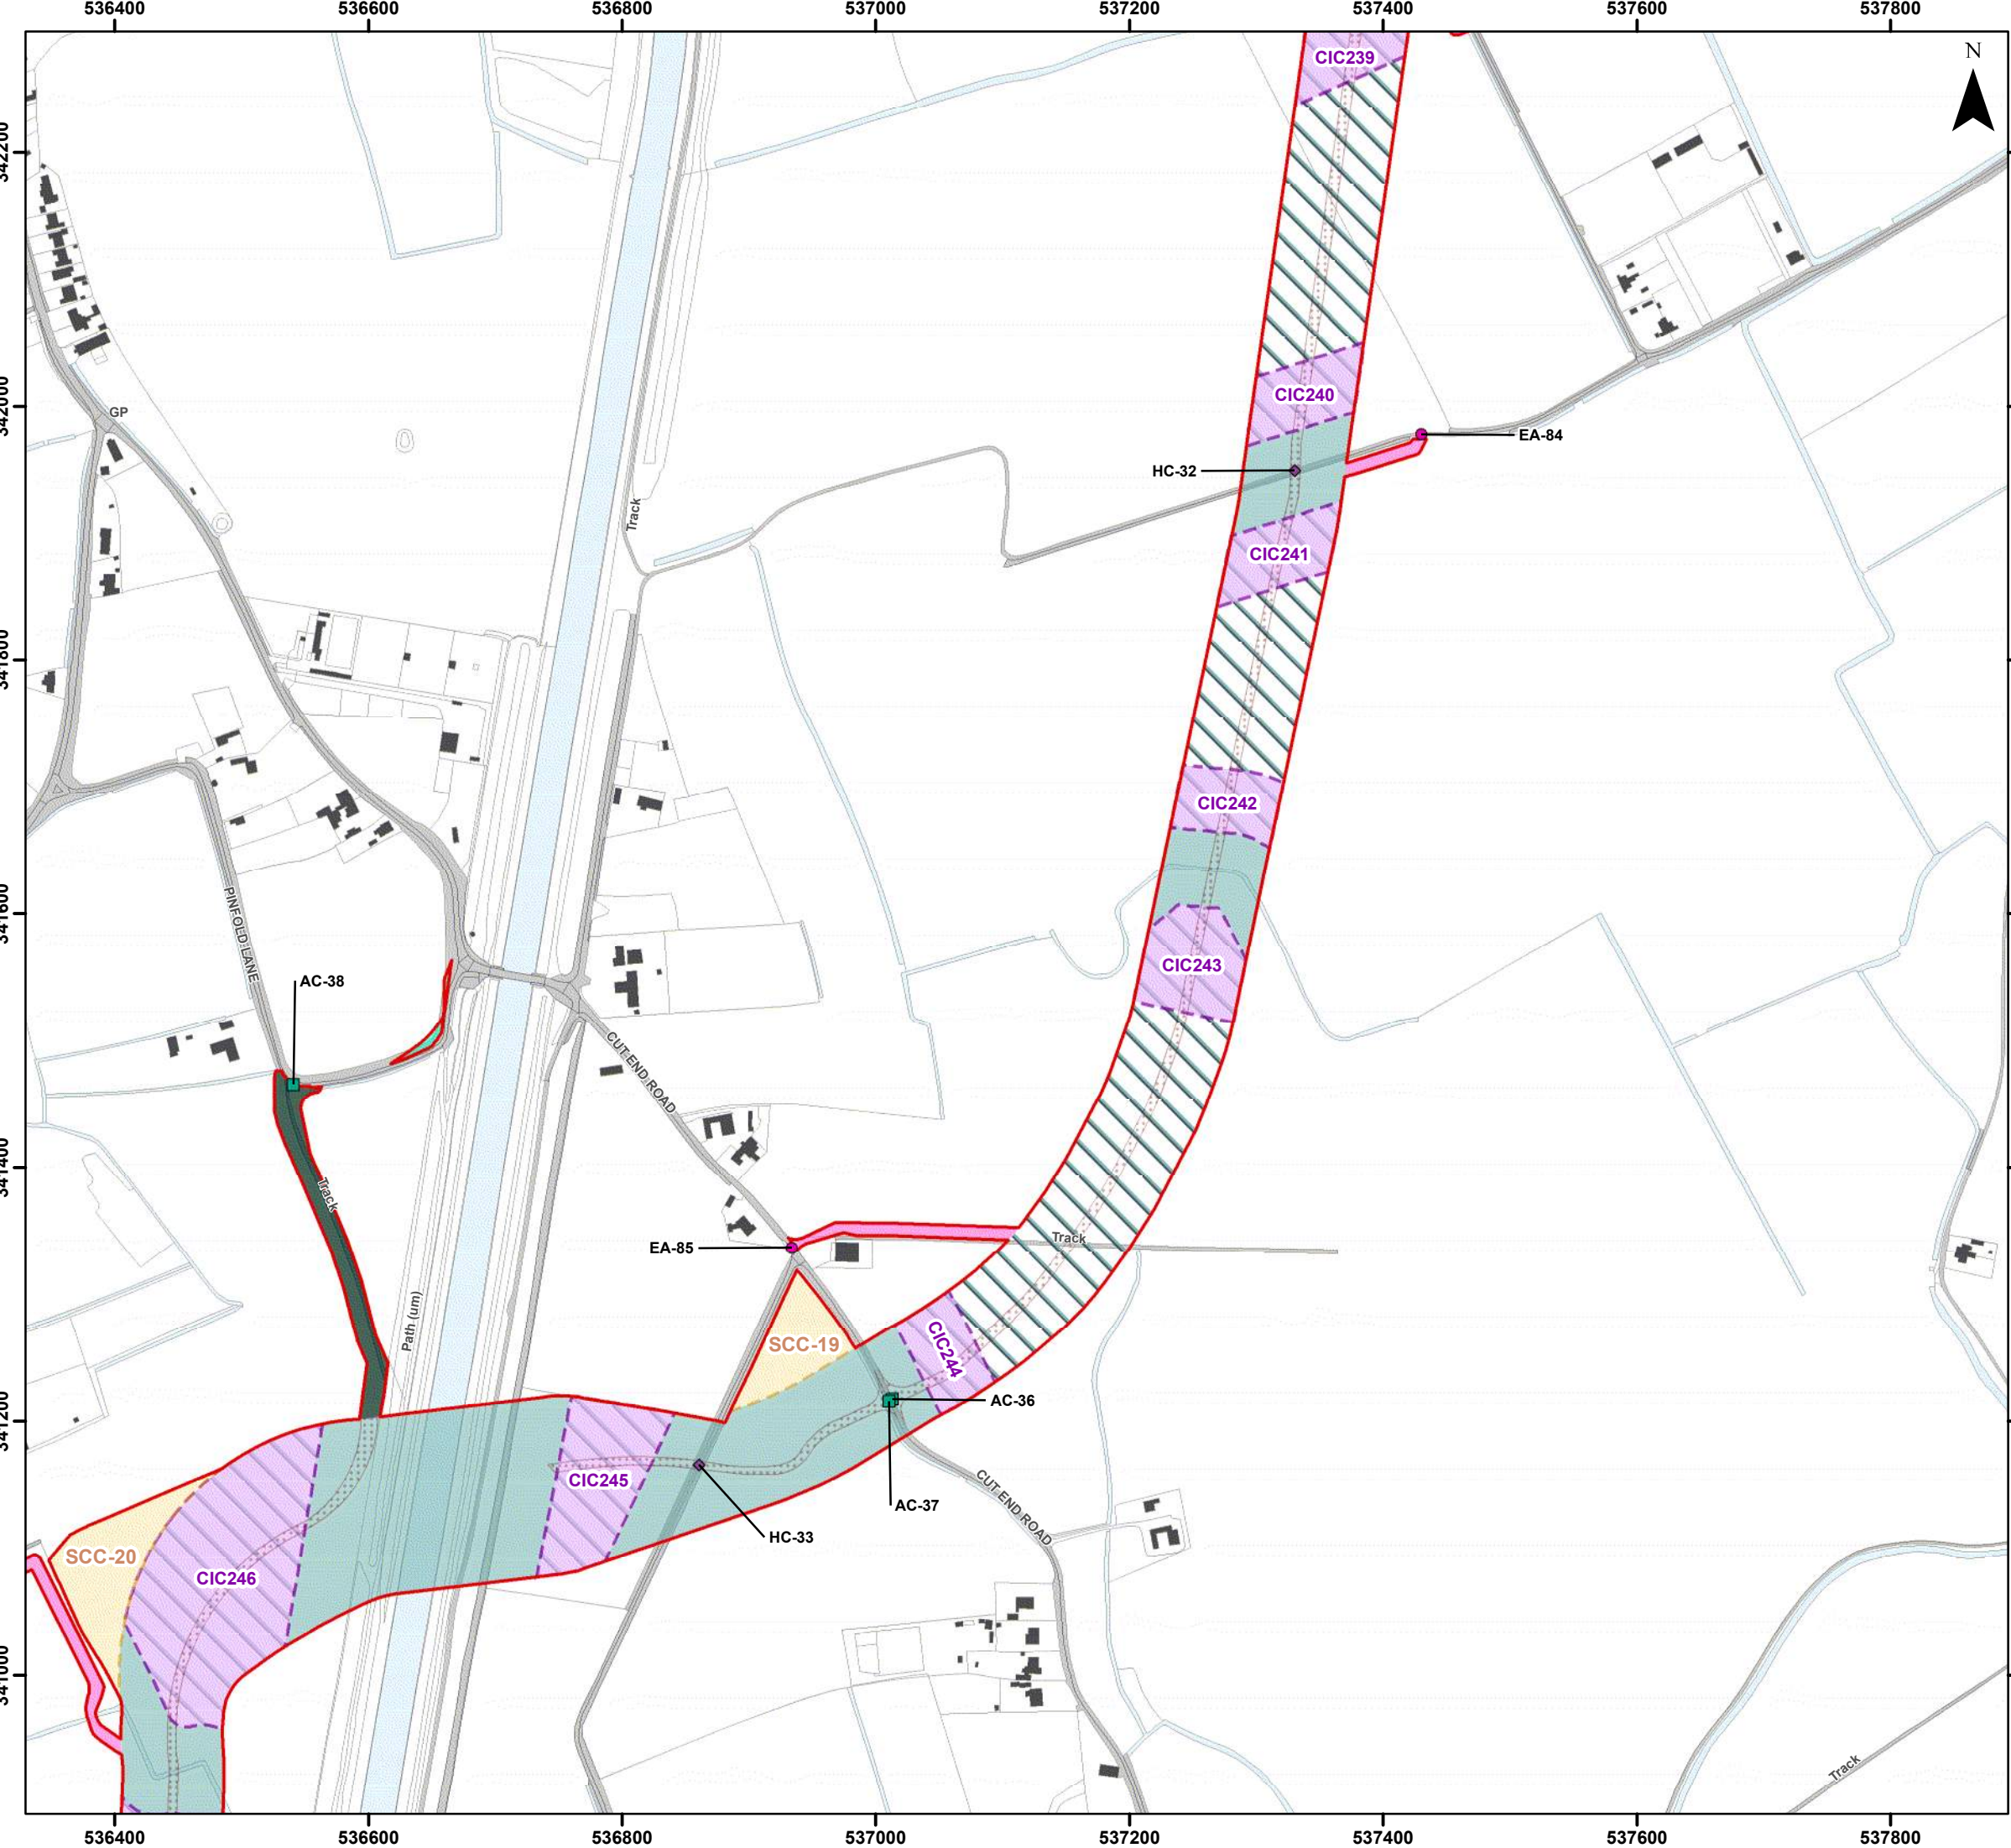

Legend

- Order Limits
- Construction Access Location (AC)
- Haul Road Crossing Location (HC)
- Enabling Access Location (EA)
- Onshore Export Cable Corridor (ECC) - Trenchless
- Onshore Export Cable Corridor (ECC) - Open Cut or Trenchless
- Secondary Construction Compound (SCC)
- Cable Installation Compound (CIC)
- Temporary Access Track
- Indicative Haul Road
- Highway Alterations
- Enabling Access Track

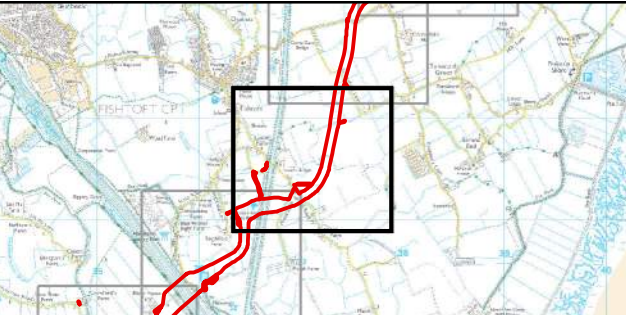


Coordinate System: British National Grid
0 50 100 200 Metres
Scale: 1:5,000
A3 Page Size

Environmental Statement Version 2
Examination Update

Indicative Onshore Infrastructure (Detailed)
Basis of Assessment
Figure 3.4.39




Document Path: \\gis1\as\GIS\Projects\1\Projects\05356 - Gole Consultants Ltd\00012 GTR4 Outer Dowsing Tech\GIS\Drawings\Wind\2024_05_S51\DS1-Project Description\05356_00012_1197_0 Onshore Infrastructure Detailed.mxd

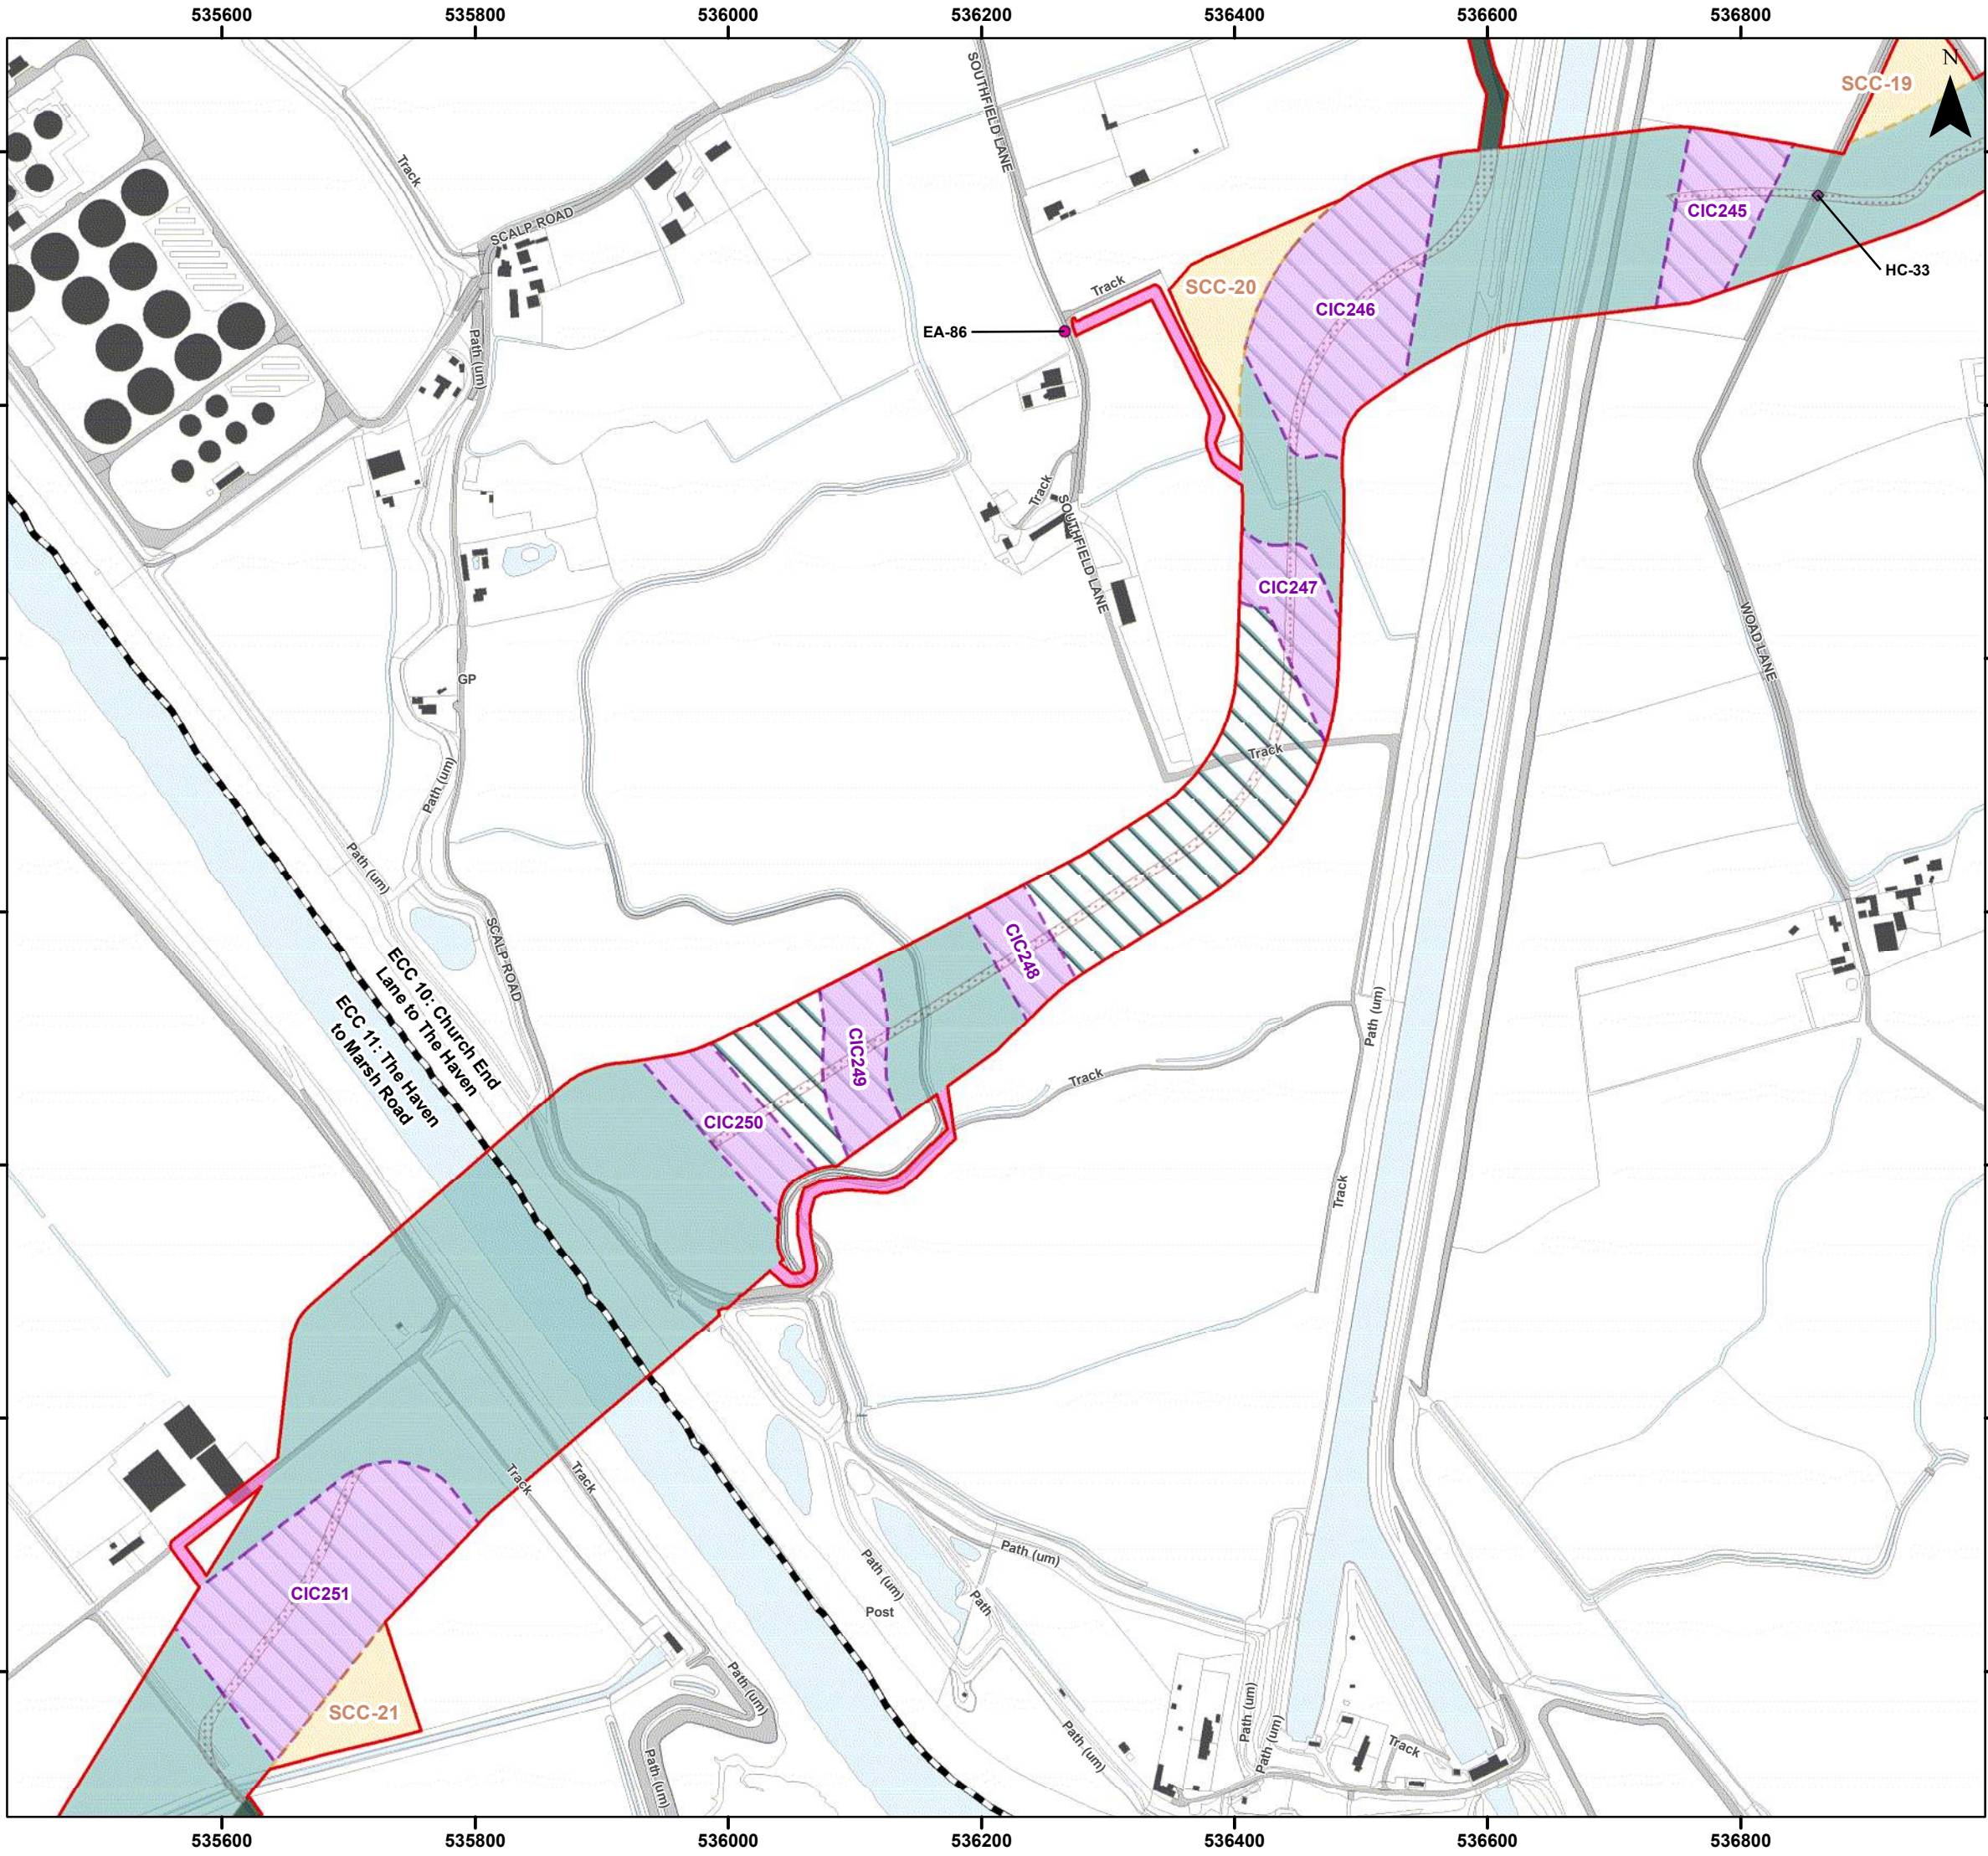

Legend

- Order Limits
- Onshore Segment Break
- Haul Road Crossing Location (HC)
- Enabling Access Location (EA)
- Onshore Export Cable Corridor (ECC) - Trenchless
- Onshore Export Cable Corridor (ECC) - Open Cut or Trenchless
- Secondary Construction Compound (SCC)
- Cable Installation Compound (CIC)
- Temporary Access Track
- Indicative Haul Road
- Enabling Access Track

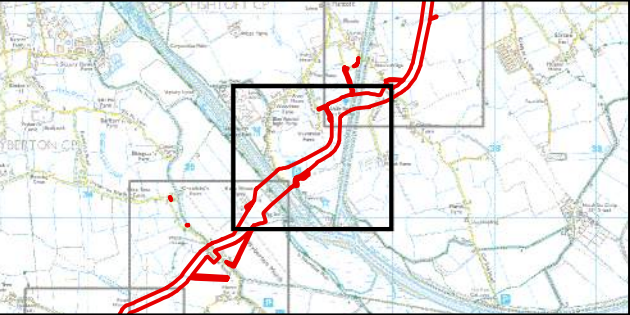


Coordinate System: British National Grid
0 50 100 200 Metres
Scale: 1:5,000
A3 Page Size

Environmental Statement Version 2
Examination Update


Indicative Onshore Infrastructure (Detailed)
Basis of Assessment
Figure 3.4.40



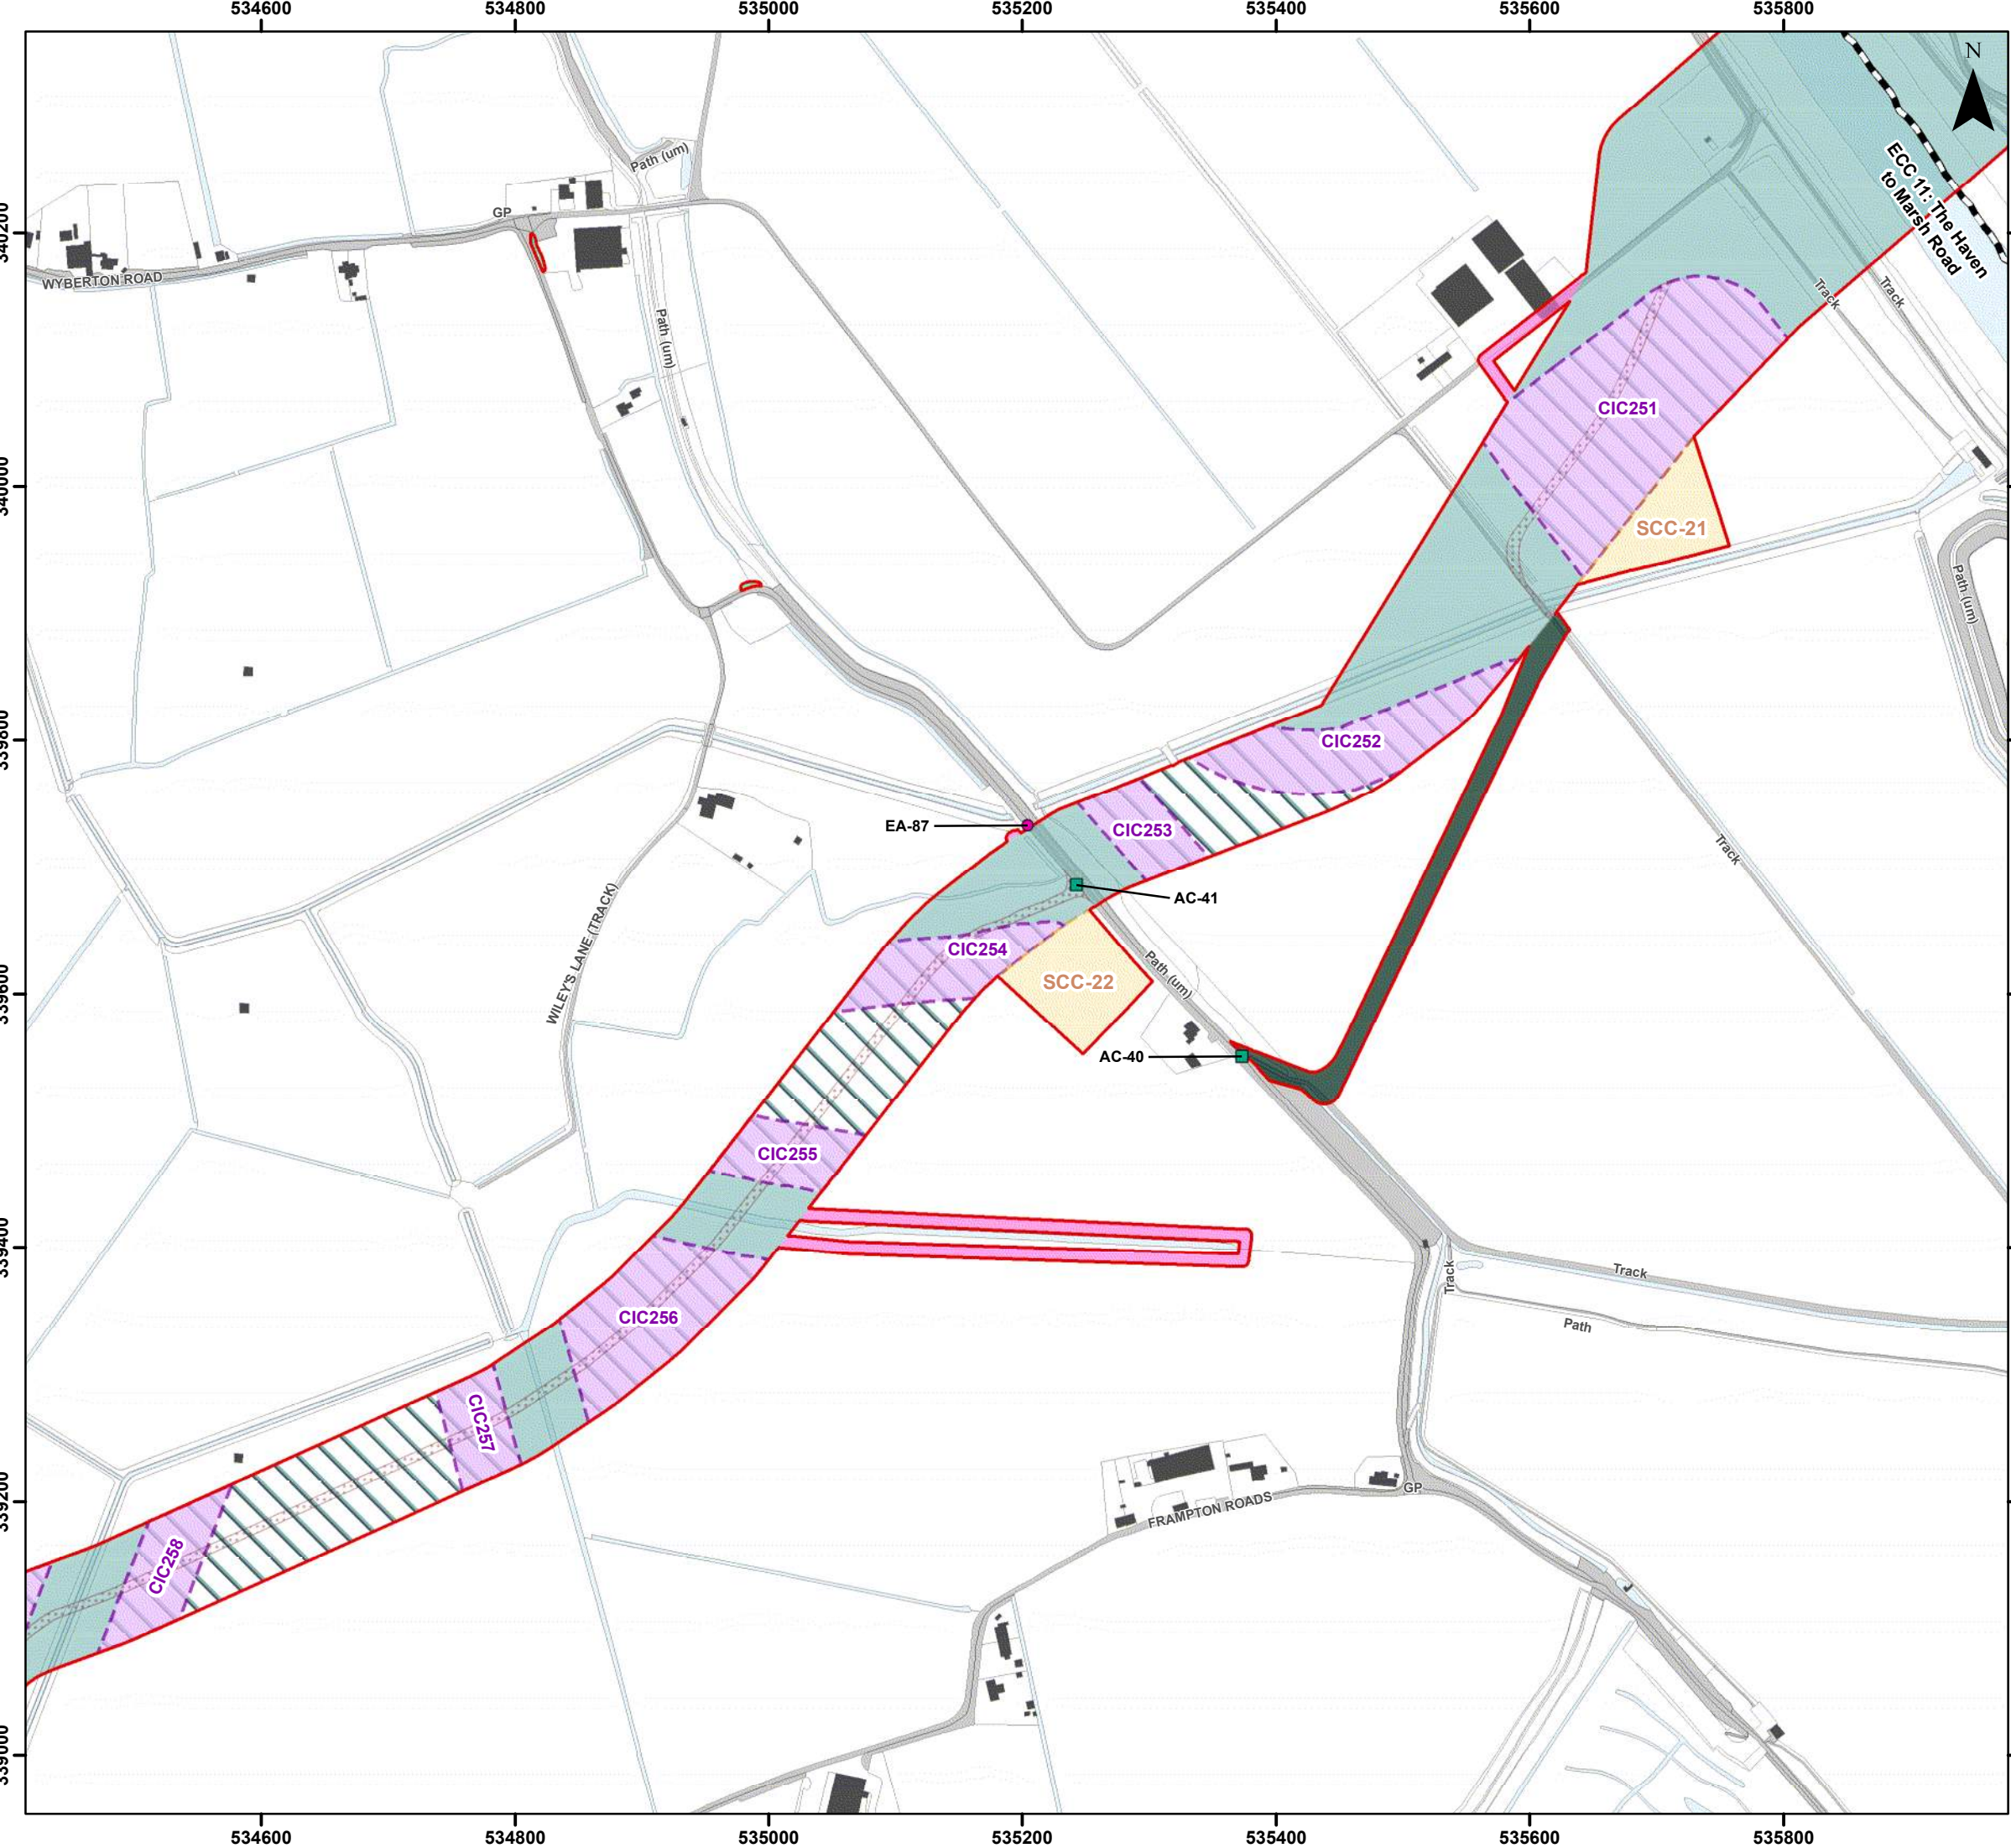

Legend

- Order Limits
- Onshore Segment Break
- Construction Access Location (AC)
- Enabling Access Location (EA)
- Onshore Export Cable Corridor (ECC) - Trenchless
- Onshore Export Cable Corridor (ECC) - Open Cut or Trenchless
- Secondary Construction Compound (SCC)
- Cable Installation Compound (CIC)
- Temporary Access Track
- Indicative Haul Road
- Highway Alterations
- Enabling Access Track

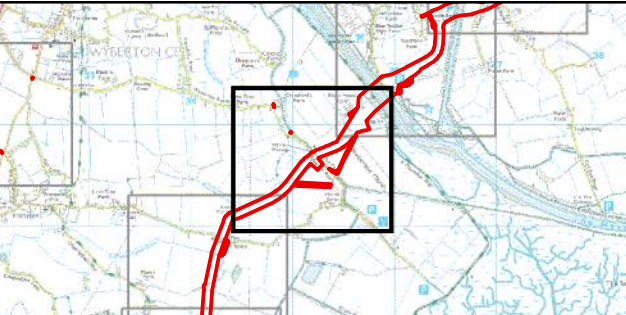


Coordinate System: British National Grid
0 50 100 200 Metres
Scale: 1:5,000
A3 Page Size

Environmental Statement Version 2
Examination Update
Indicative Onshore Infrastructure (Detailed)
Basis of Assessment
Figure 3.4.41



Date: 17/02/2025
Produced By: JRS
Revision: 2.0
 SLR
© Crown copyright [and database rights] (2024)
0100031673

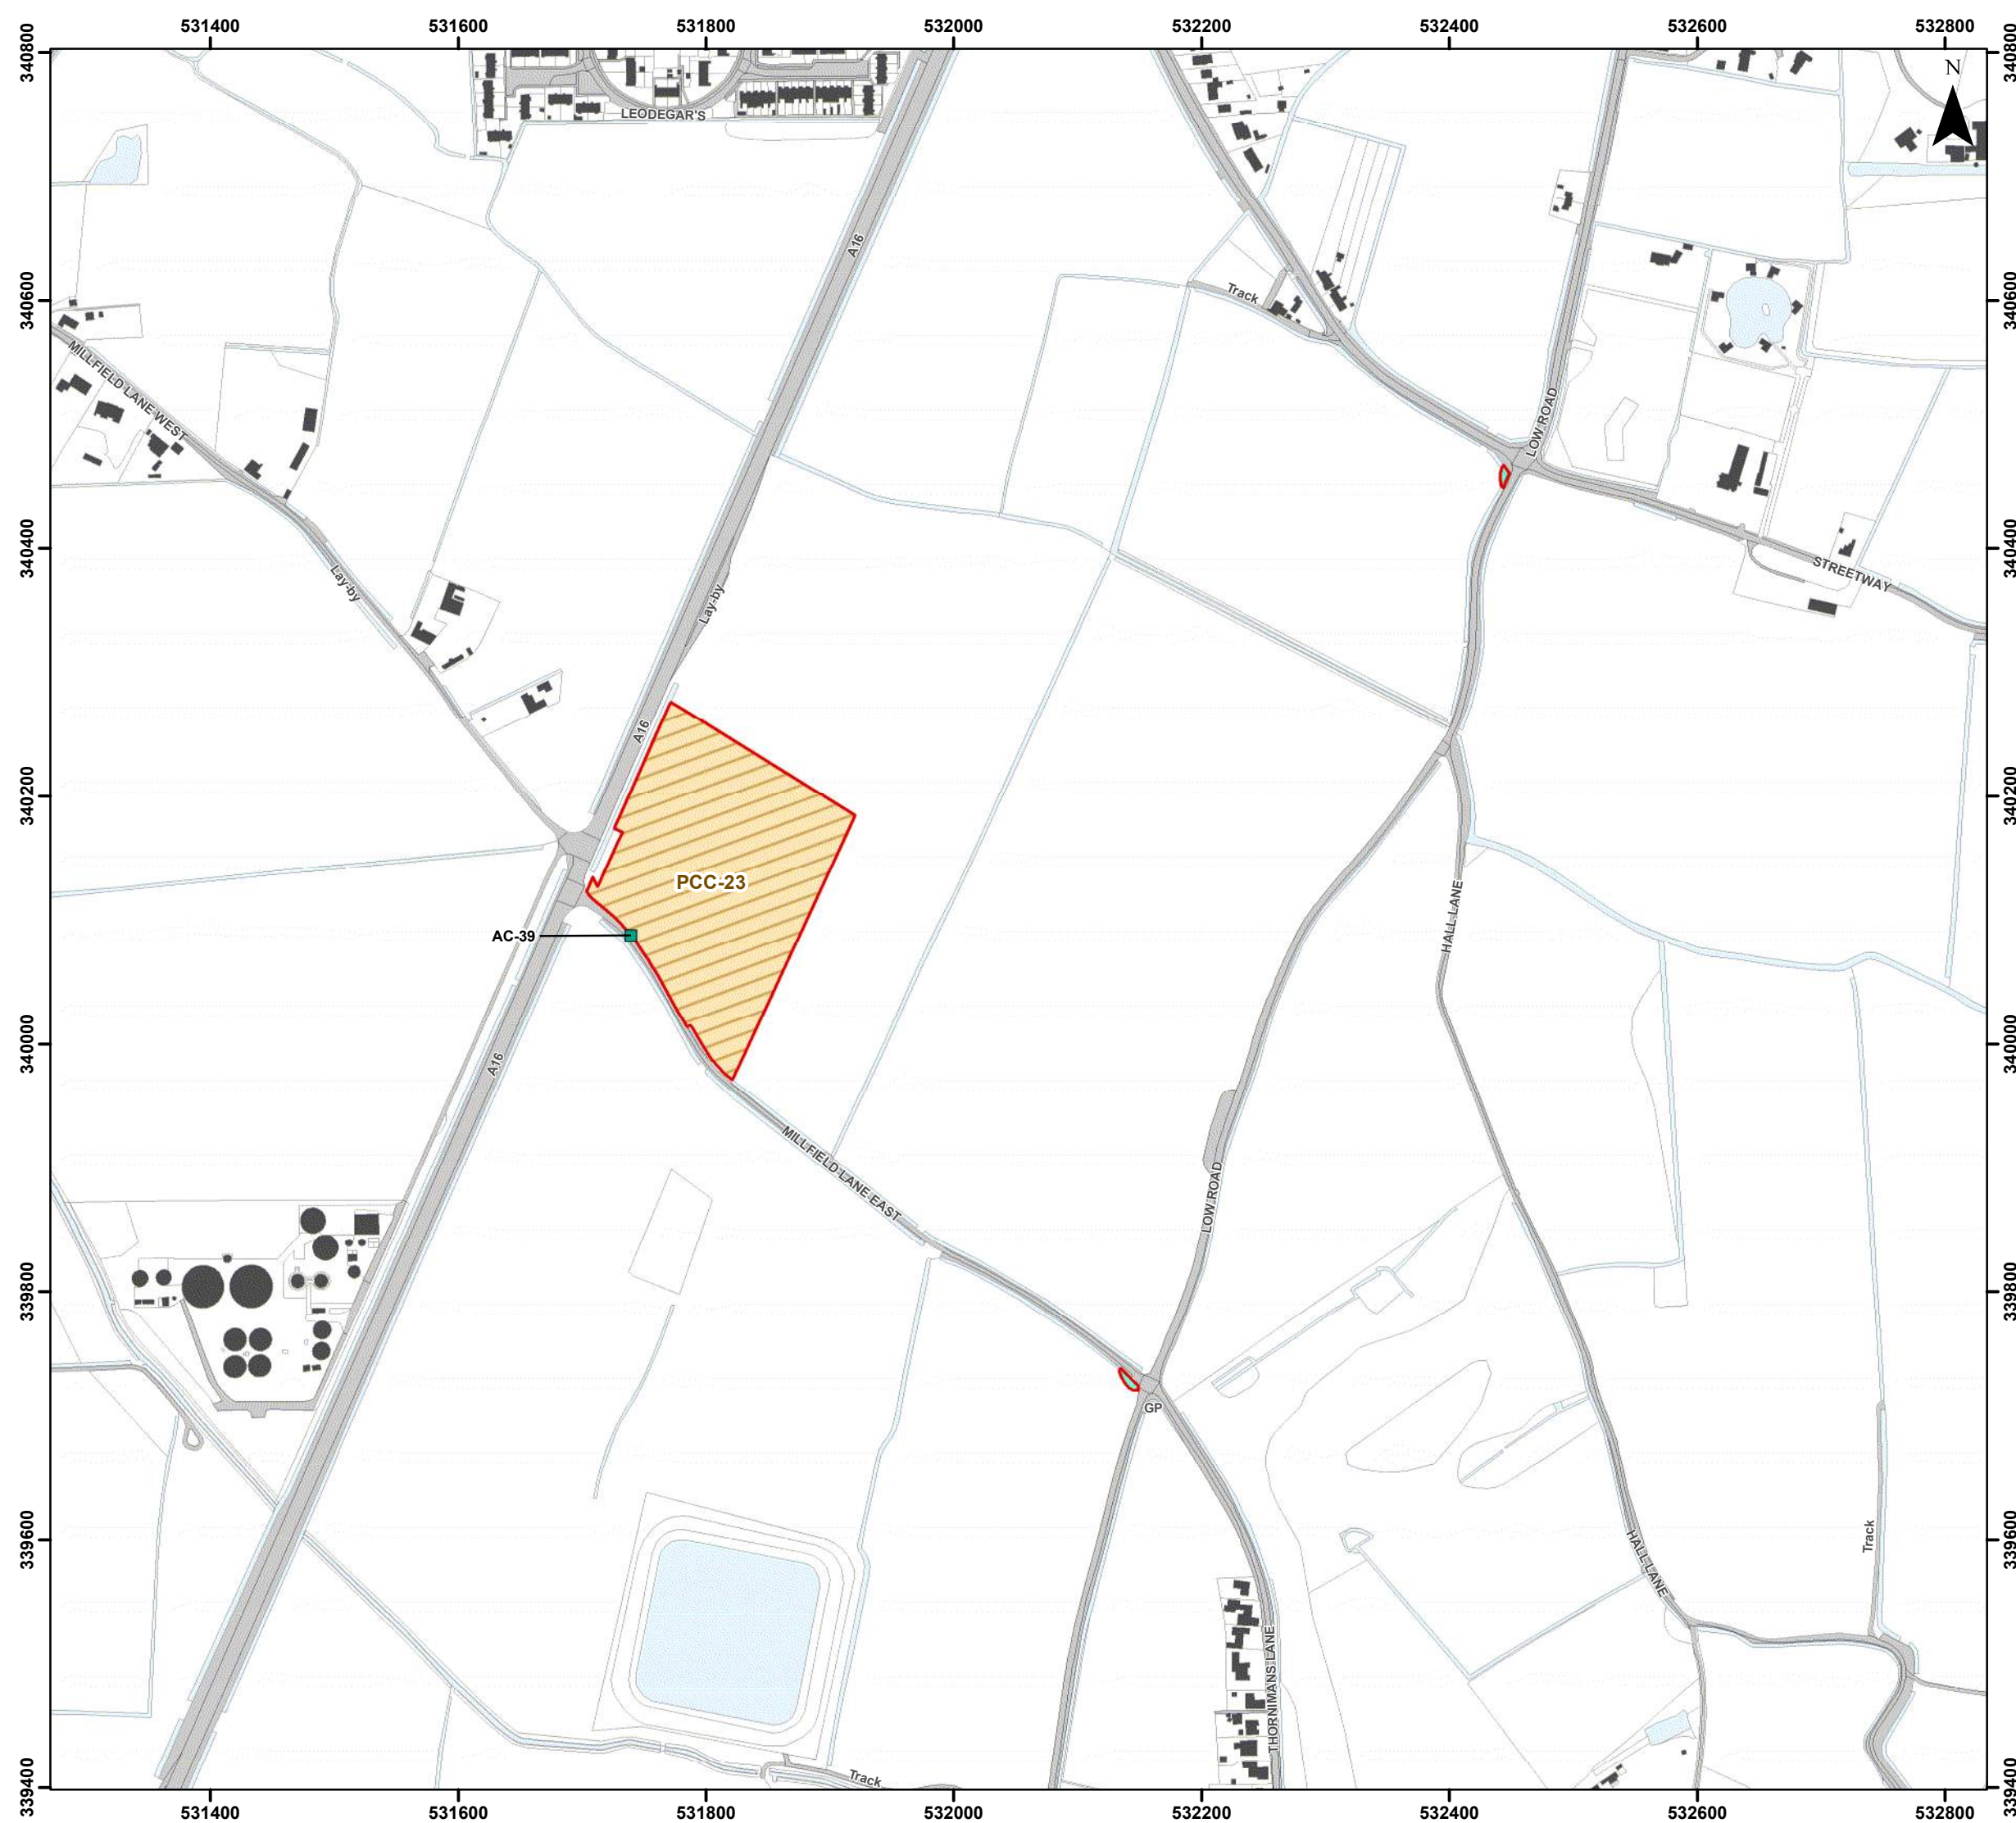

Legend

- Order Limits
- Construction Access Location (AC)
- Primary Construction Compound (PCC)
- Highway Alterations

Coordinate System: British National Grid

0 50 100 200 Metres

Scale: 1:5,000

A3 Page Size


Environmental Statement Version 2
Examination Update

Indicative Onshore Infrastructure (Detailed)
Basis of Assessment
Figure 3.4.42

Date: 17/02/2025
Produced By: JRS
Revision: 2.0


© Crown copyright [and
database rights] (2024)
0100031673

Document Path: \\gis11as\GIS Projects\1\Projects\05356 - Gobe Consultants Ltd\00012 GTR4 Outer Dowsing\Tech\GIS\Drawings\Wind\2024_05_S51\DS1-Project Description\05356_00012_1197_0 Onshore Infrastructure Detailed.mxd

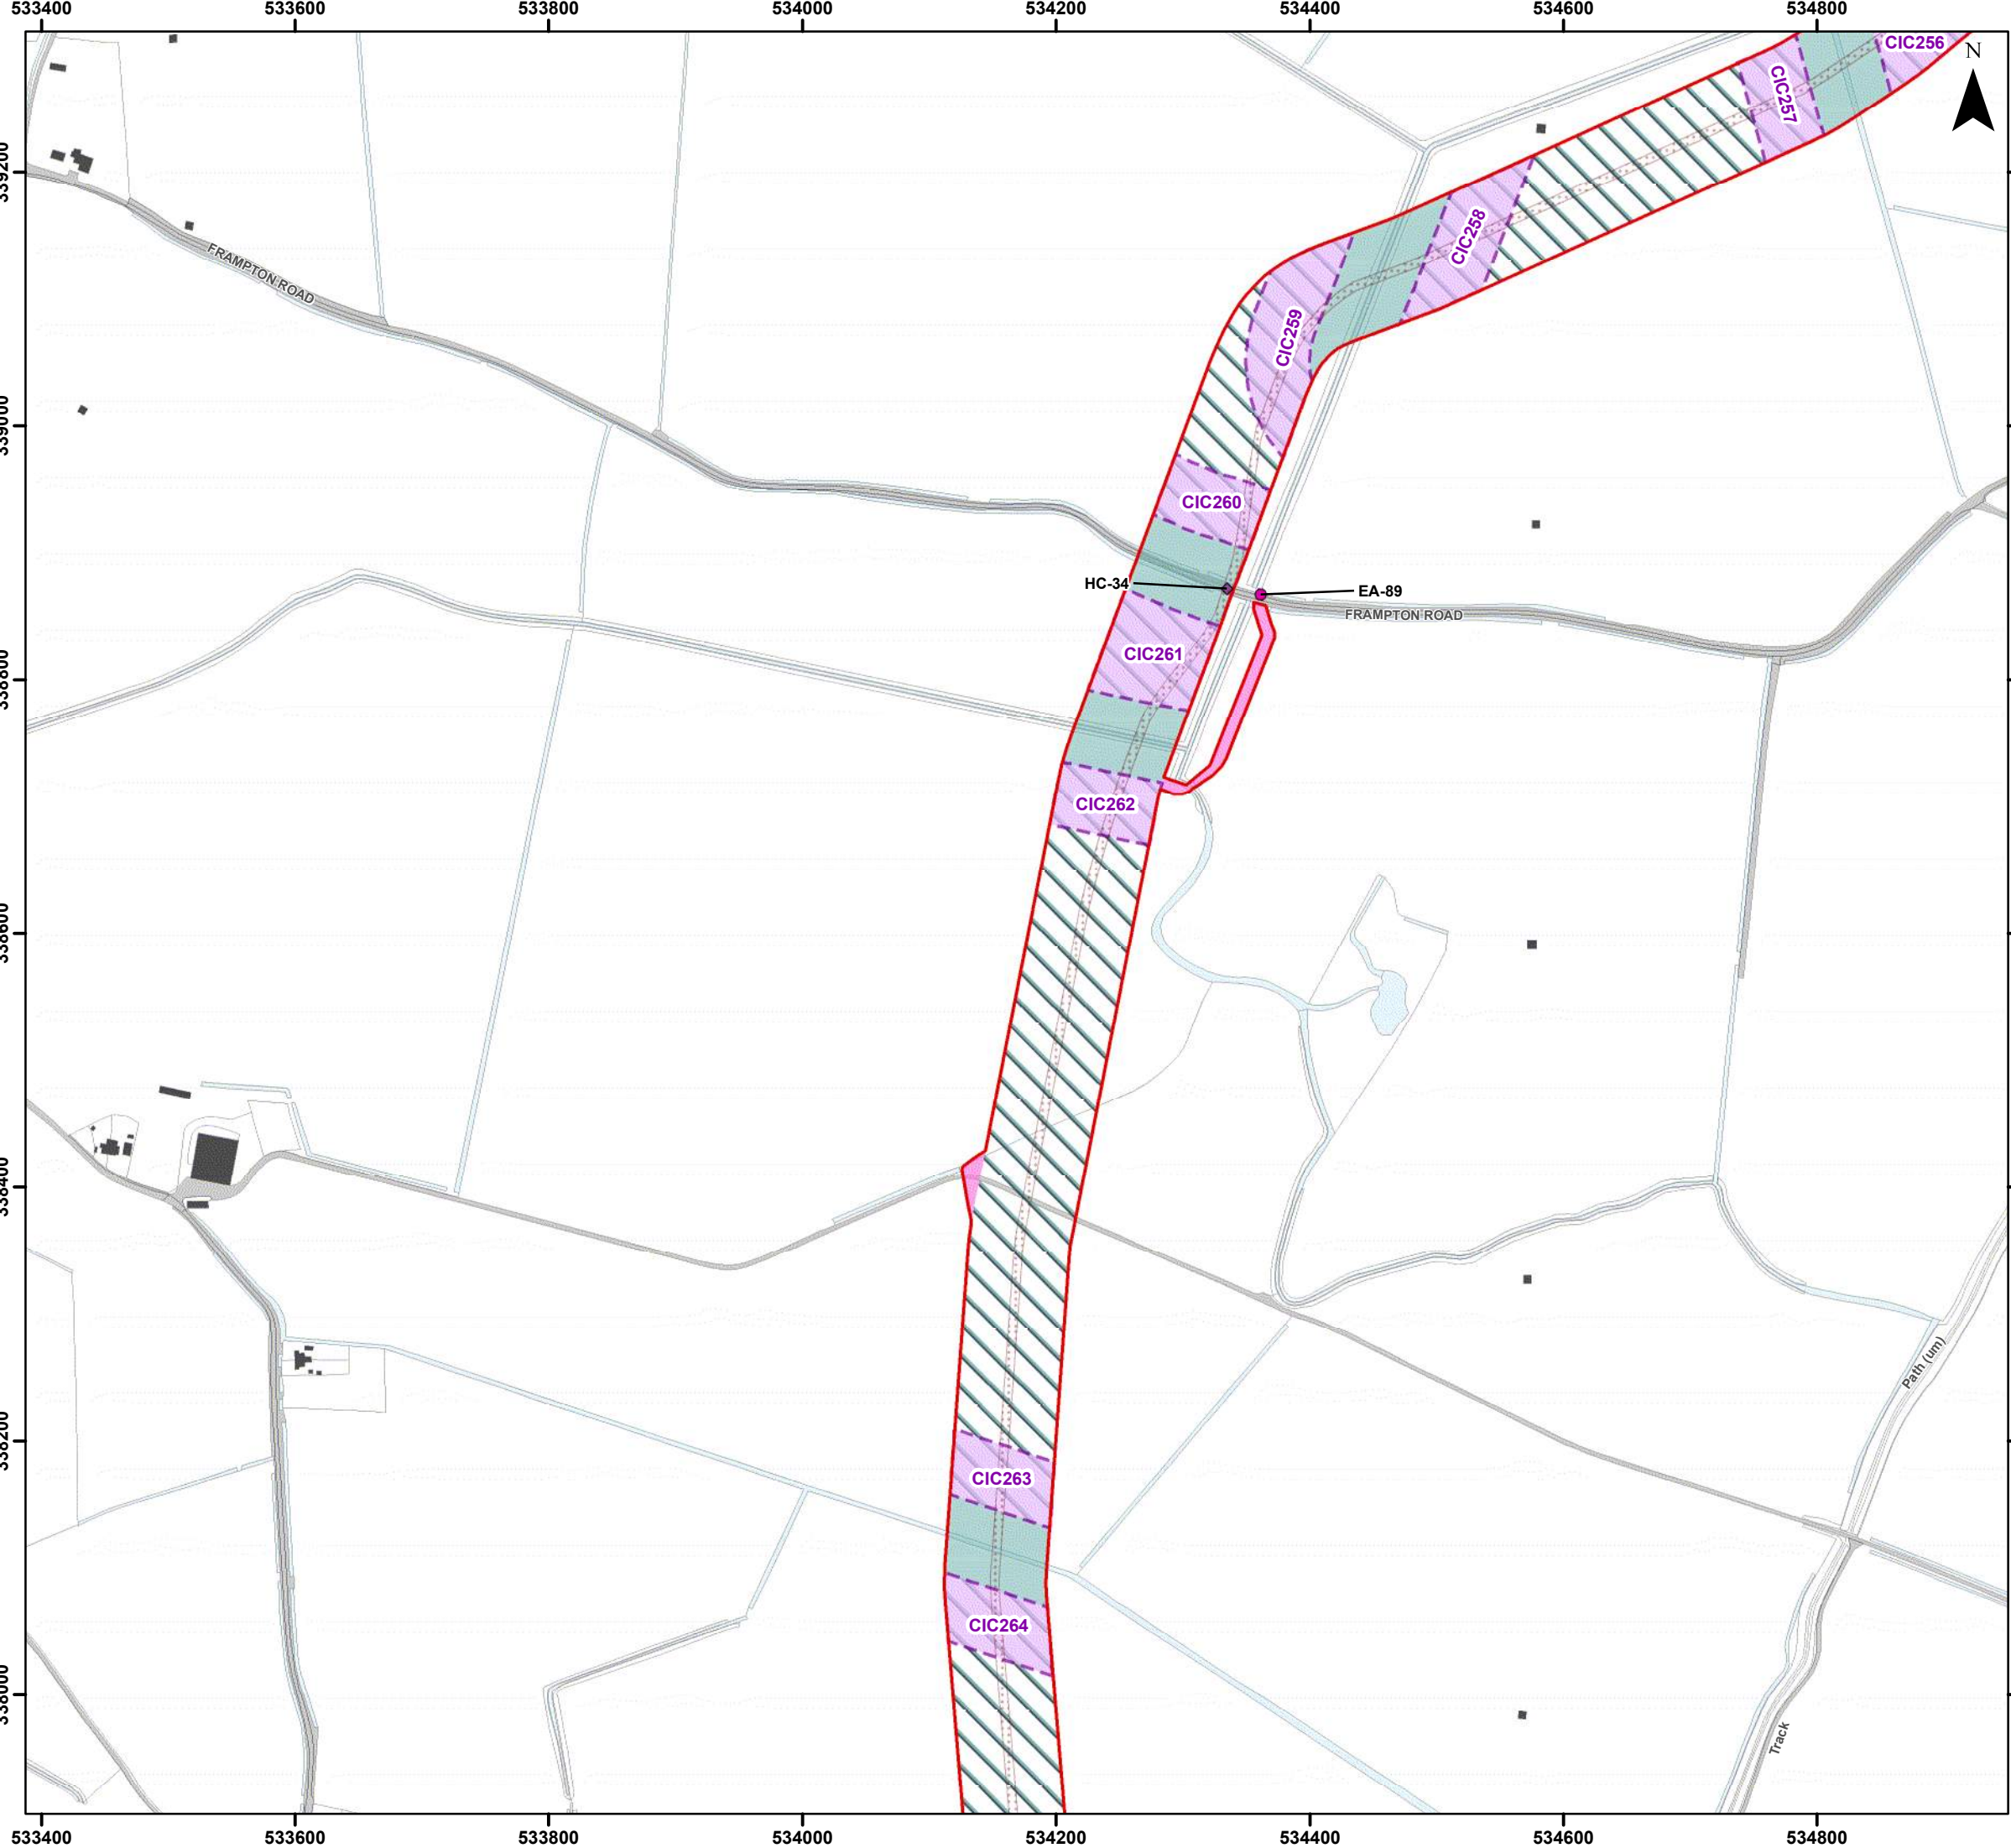

Legend

- Order Limits
- Haul Road Crossing Location (HC)
- Enabling Access Location (EA)
- Onshore Export Cable Corridor (ECC) - Trenchless
- Onshore Export Cable Corridor (ECC) - Open Cut or Trenchless
- Cable Installation Compound (CIC)
- Indicative Haul Road
- Enabling Access Track

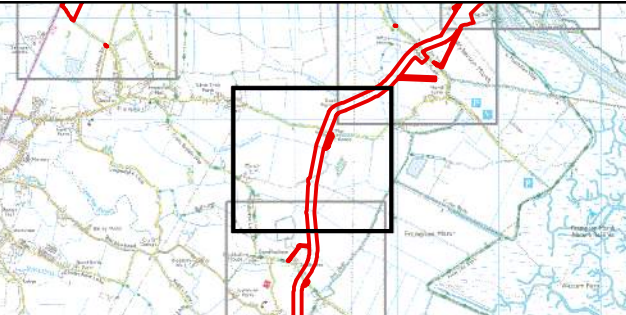

Coordinate System: British National Grid
0 50 100 200 Metres
Scale: 1:5,000
A3 Page Size

Environmental Statement Version 2
Examination Update

Indicative Onshore Infrastructure (Detailed)
Basis of Assessment
Figure 3.4.43



OUTER DOWSING
OFFSHORE WIND




SLR

Date: 17/02/2025
Produced By: JRS
Revision: 2.0

© Crown copyright [and database rights] (2024)
0100031673

Document Path: \\gis11as\GIS\Projects\1\Projects\05356 - Gole Consultants Ltd\00012 GTR4 Outer Dowsing Tech\GIS\Drawings\Wind\2024_05_S51\DS1-Project Description\05356_00012_1197_0 Onshore Infrastructure Detailed.mxd

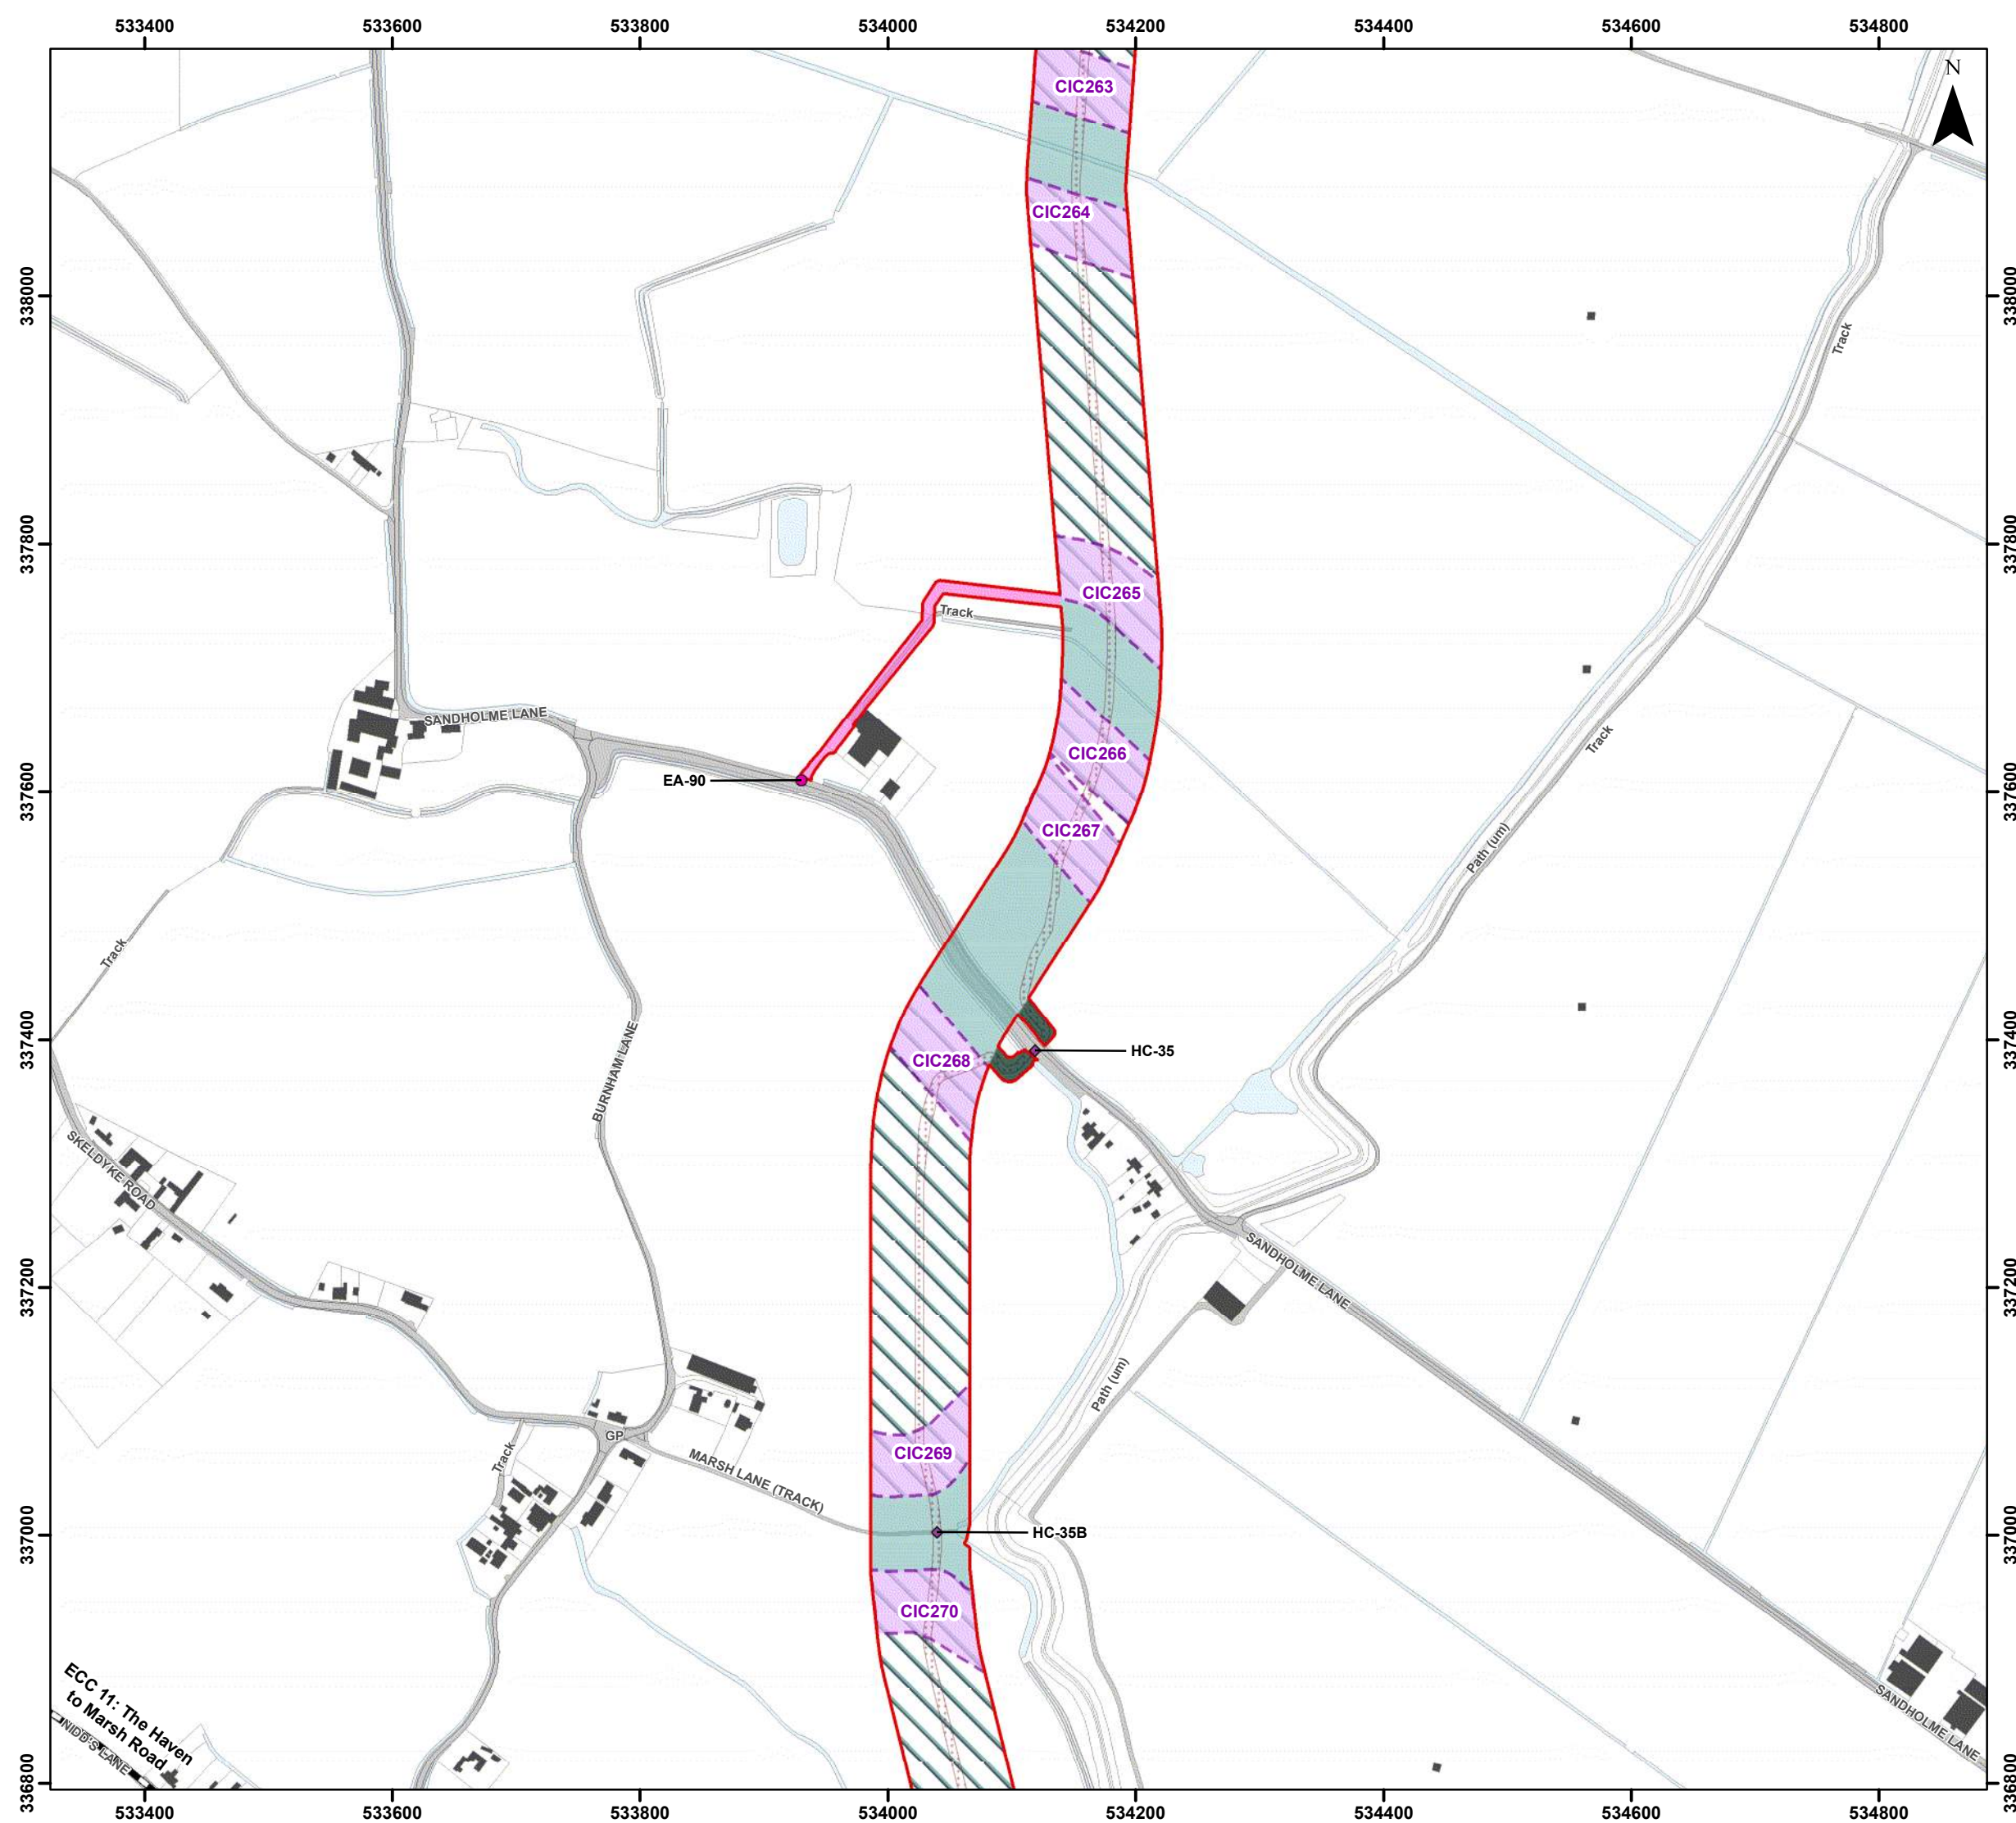

Legend

- Order Limits
- Onshore Segment Break
- Haul Road Crossing Location (HC)
- Enabling Access Location (EA)
- Onshore Export Cable Corridor (ECC) - Trenchless
- Onshore Export Cable Corridor (ECC) - Open Cut or Trenchless
- Cable Installation Compound (CIC)
- Temporary Access Track
- Indicative Haul Road
- Enabling Access Track

Coordinate System: British National Grid

0 50 100 200 Metres

Scale: 1:5,000

A3 Page Size

Environmental Statement Version 2
Examination Update

Indicative Onshore Infrastructure (Detailed)
Basis of Assessment
Figure 3.4.44


OUTER DOWSING
OFFSHORE WIND

SLR

Date: 17/02/2025
Produced By: JRS
Revision: 2.0

© Crown copyright [and database rights] (2024)
0100031673

Document Path: \\gis11as\GIS\Projects_1\Project\05356 - Gole Consultants Ltd\00012 GTR\ Outer Dowsing\Tech\GIS\Drawings\Wind\2024_05_S5\LD51-Project Description\05356_00012_1197_0 Onshore Infrastructure Detailed.mxd

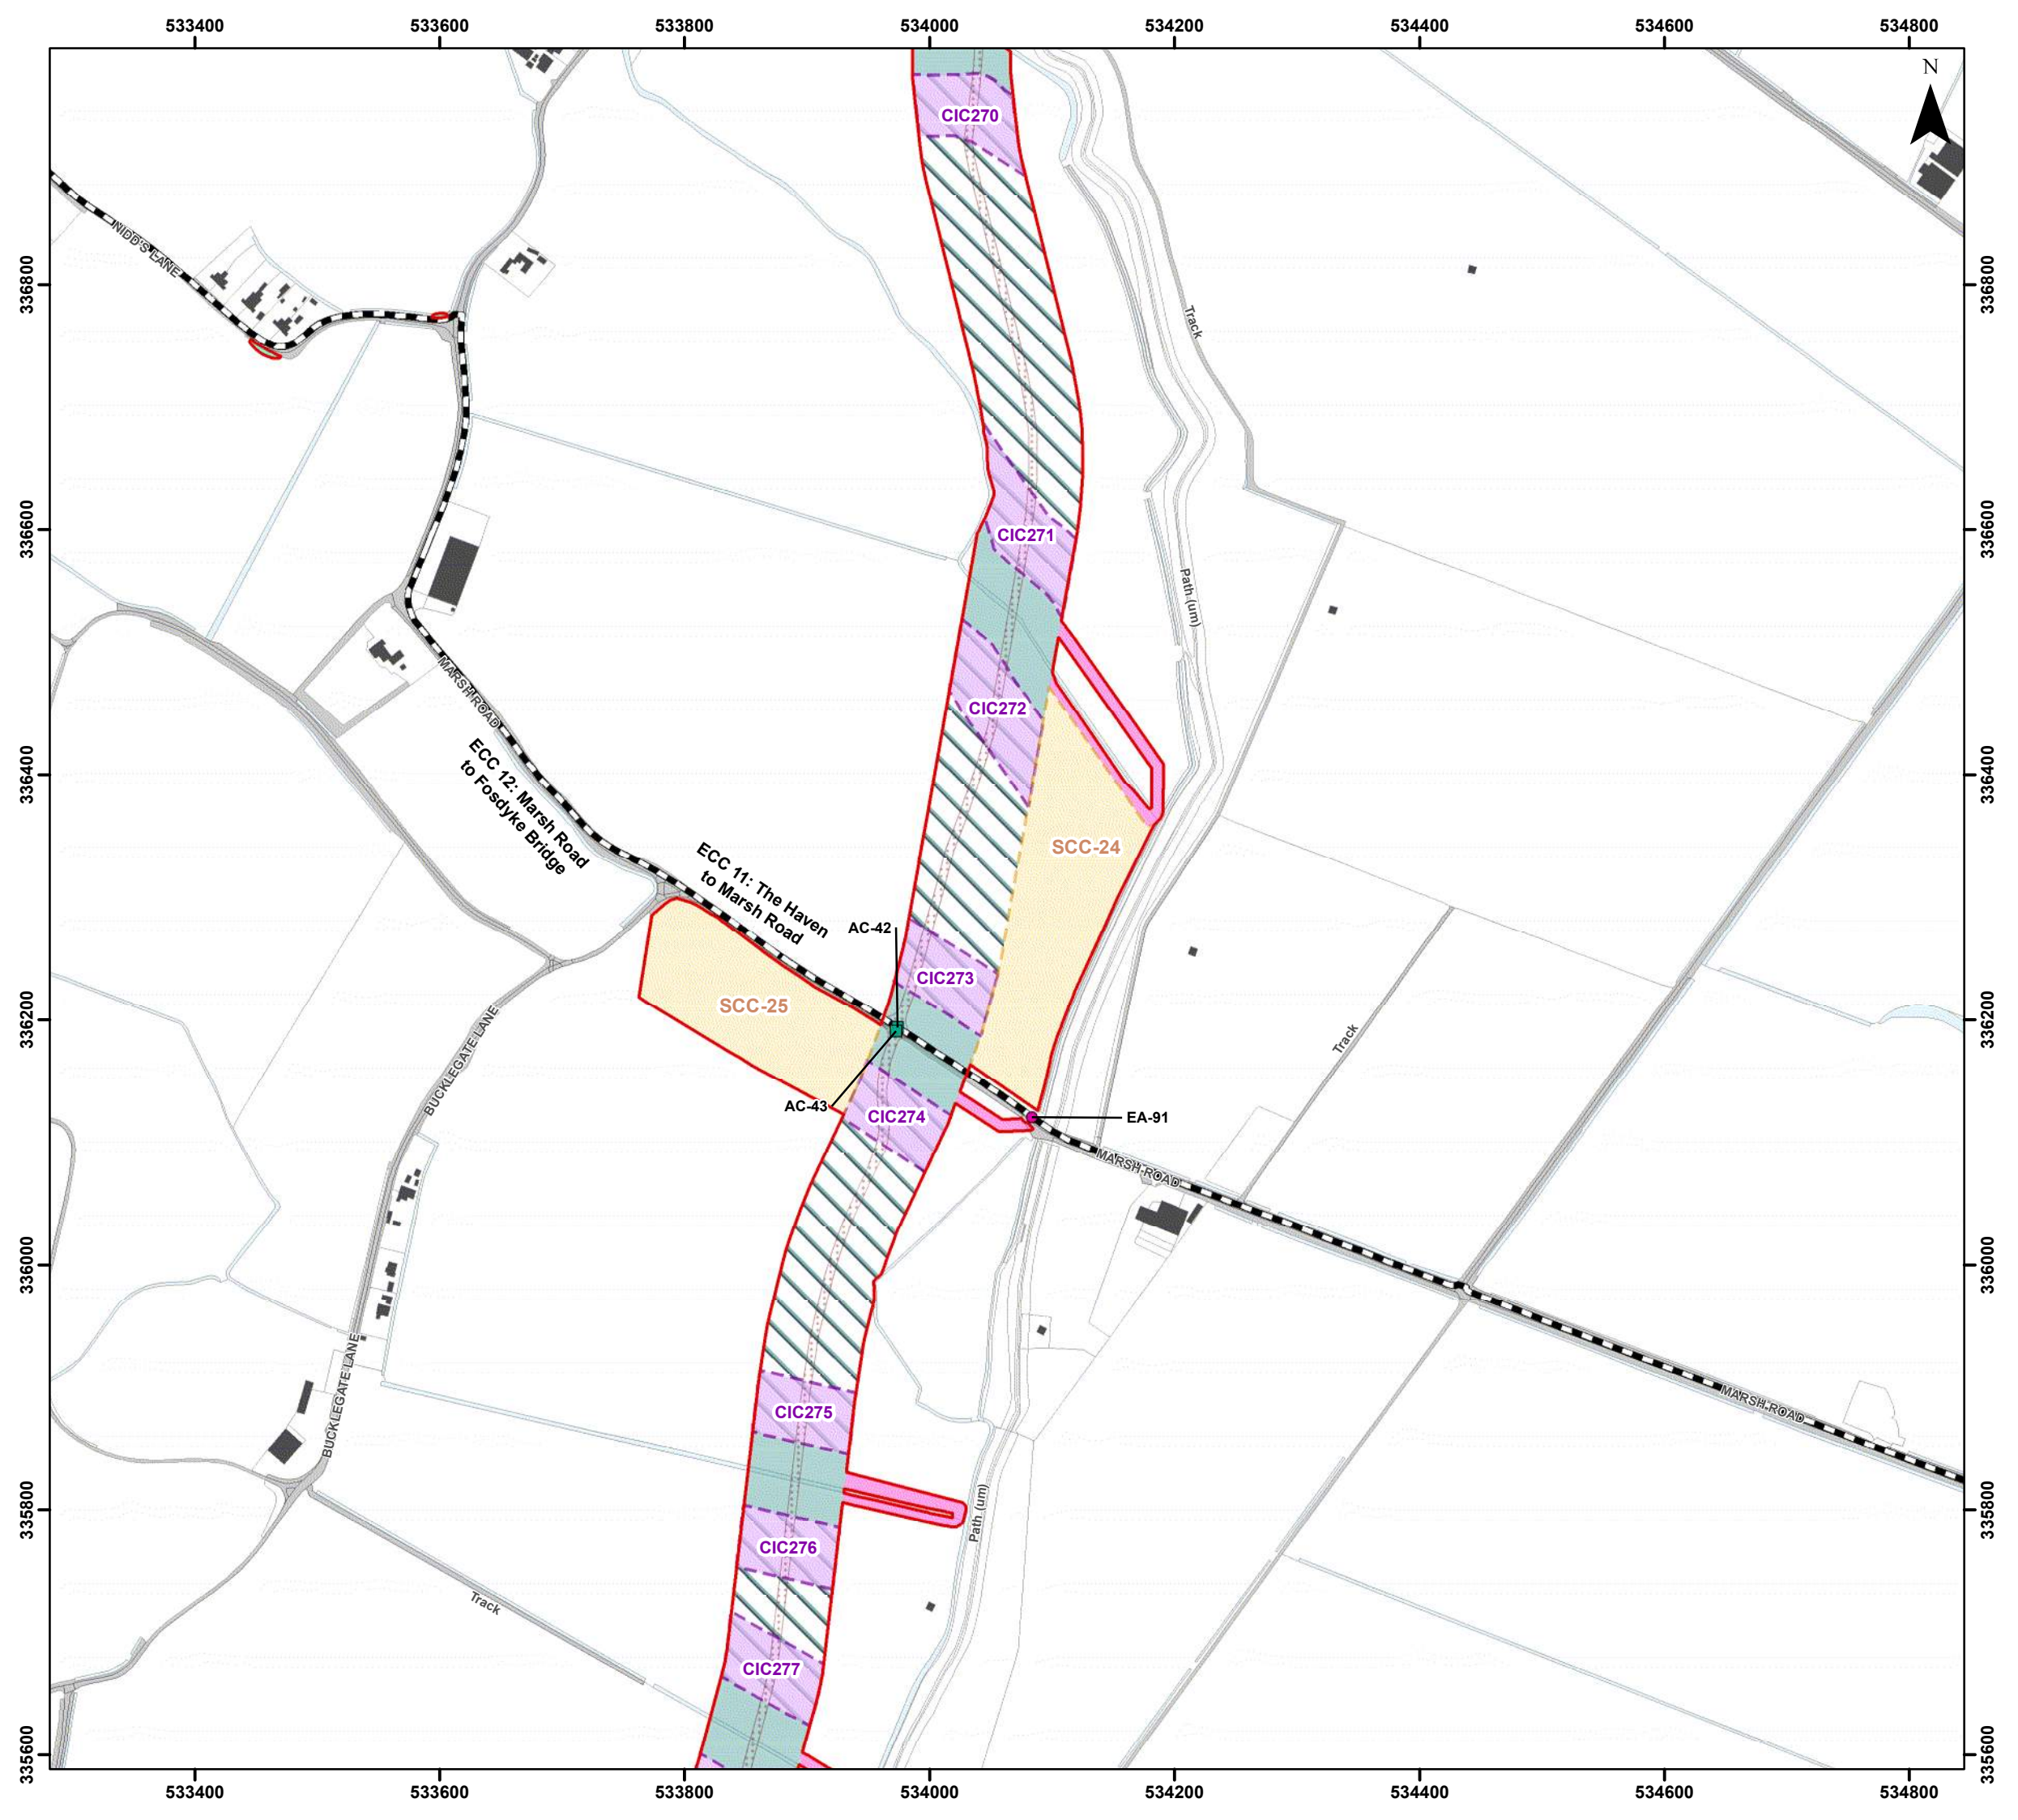

Legend

- Order Limits
- Onshore Segment Break
- Construction Access Location (AC)
- Enabling Access Location (EA)
- Onshore Export Cable Corridor (ECC) - Trenchless
- Onshore Export Cable Corridor (ECC) - Open Cut or Trenchless
- Secondary Construction Compound (SCC)
- Cable Installation Compound (CIC)
- Indicative Haul Road
- Highway Alterations
- Enabling Access Track

Coordinate System: British National Grid

0 50 100 200 Metres

Scale: 1:5,000

A3 Page Size


Environmental Statement Version 2
Examination Update

Indicative Onshore Infrastructure (Detailed)
Basis of Assessment
Figure 3.4.45

Date: 17/02/2025
Produced By: JRS
Revision: 2.0

© Crown copyright [and database rights] (2024)
0100031673

Document Path: \\gis11as\GIS\Projects\1\Projects\05366 - Gole Consultants Ltd\00012 GTR4 Outer Dowing\Tech\GIS\Drawings\Wind\2024_05_S5\1\DS1\Project Description\05366_00012_1197_0 Onshore Infrastructure Detailed.mxd

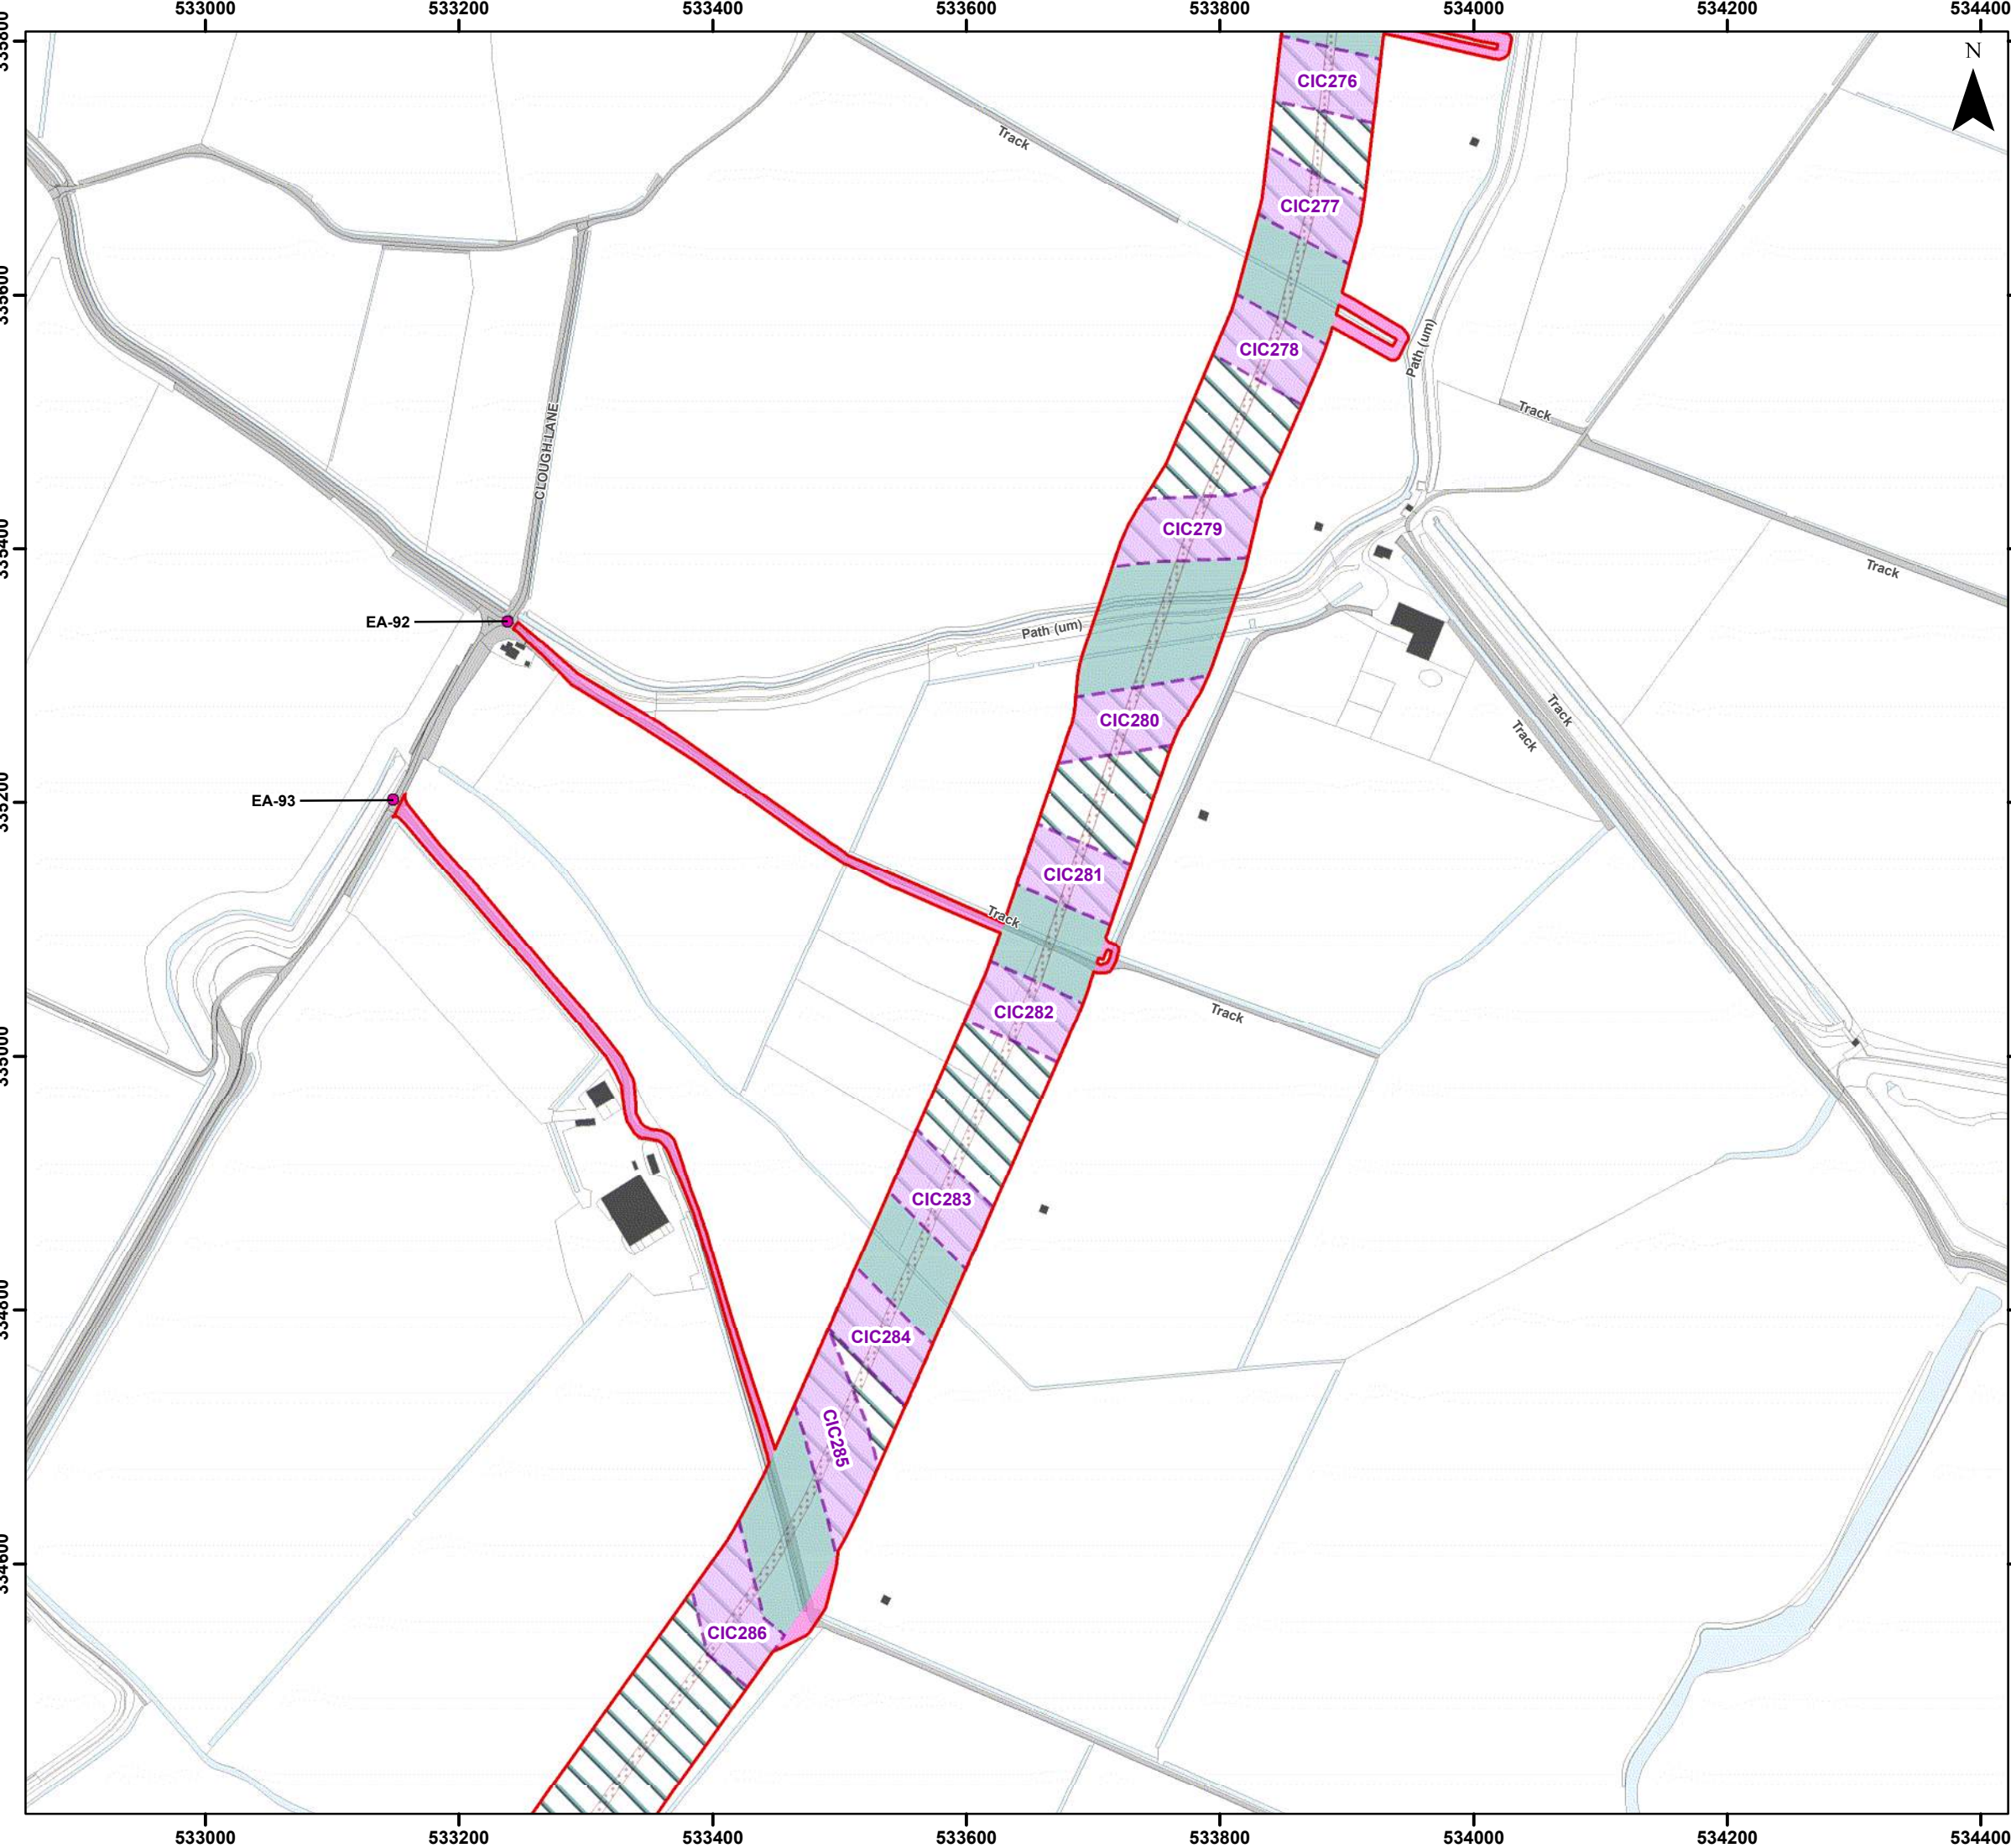

Legend

Order Limits

Enabling Access Location (EA)


Onshore Export Cable Corridor (ECC) - Trenchless

Onshore Export Cable Corridor (ECC) - Open Cut or Trenchless

Cable Installation Compound (CIC)

Indicative Haul Road

Enabling Access Track

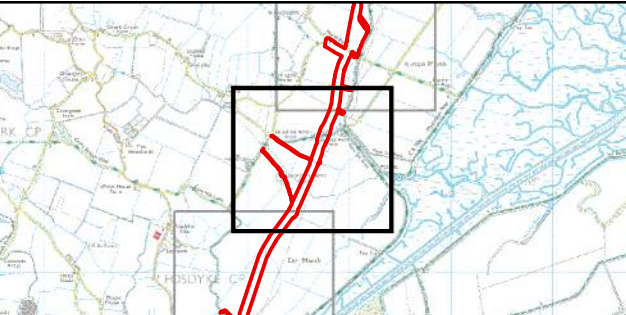

Coordinate System: British National Grid

050100200

Metres

Scale: 1:5,000


A3 Page Size

Environmental Statement Version 2
Examination Update

Indicative Onshore Infrastructure (Detailed)
Basis of Assessment
Figure 3.4.46

Date: 17/02/2025
Produced By: JRS
Revision: 2.0

© Crown copyright [and
database rights] (2024)
0100031673

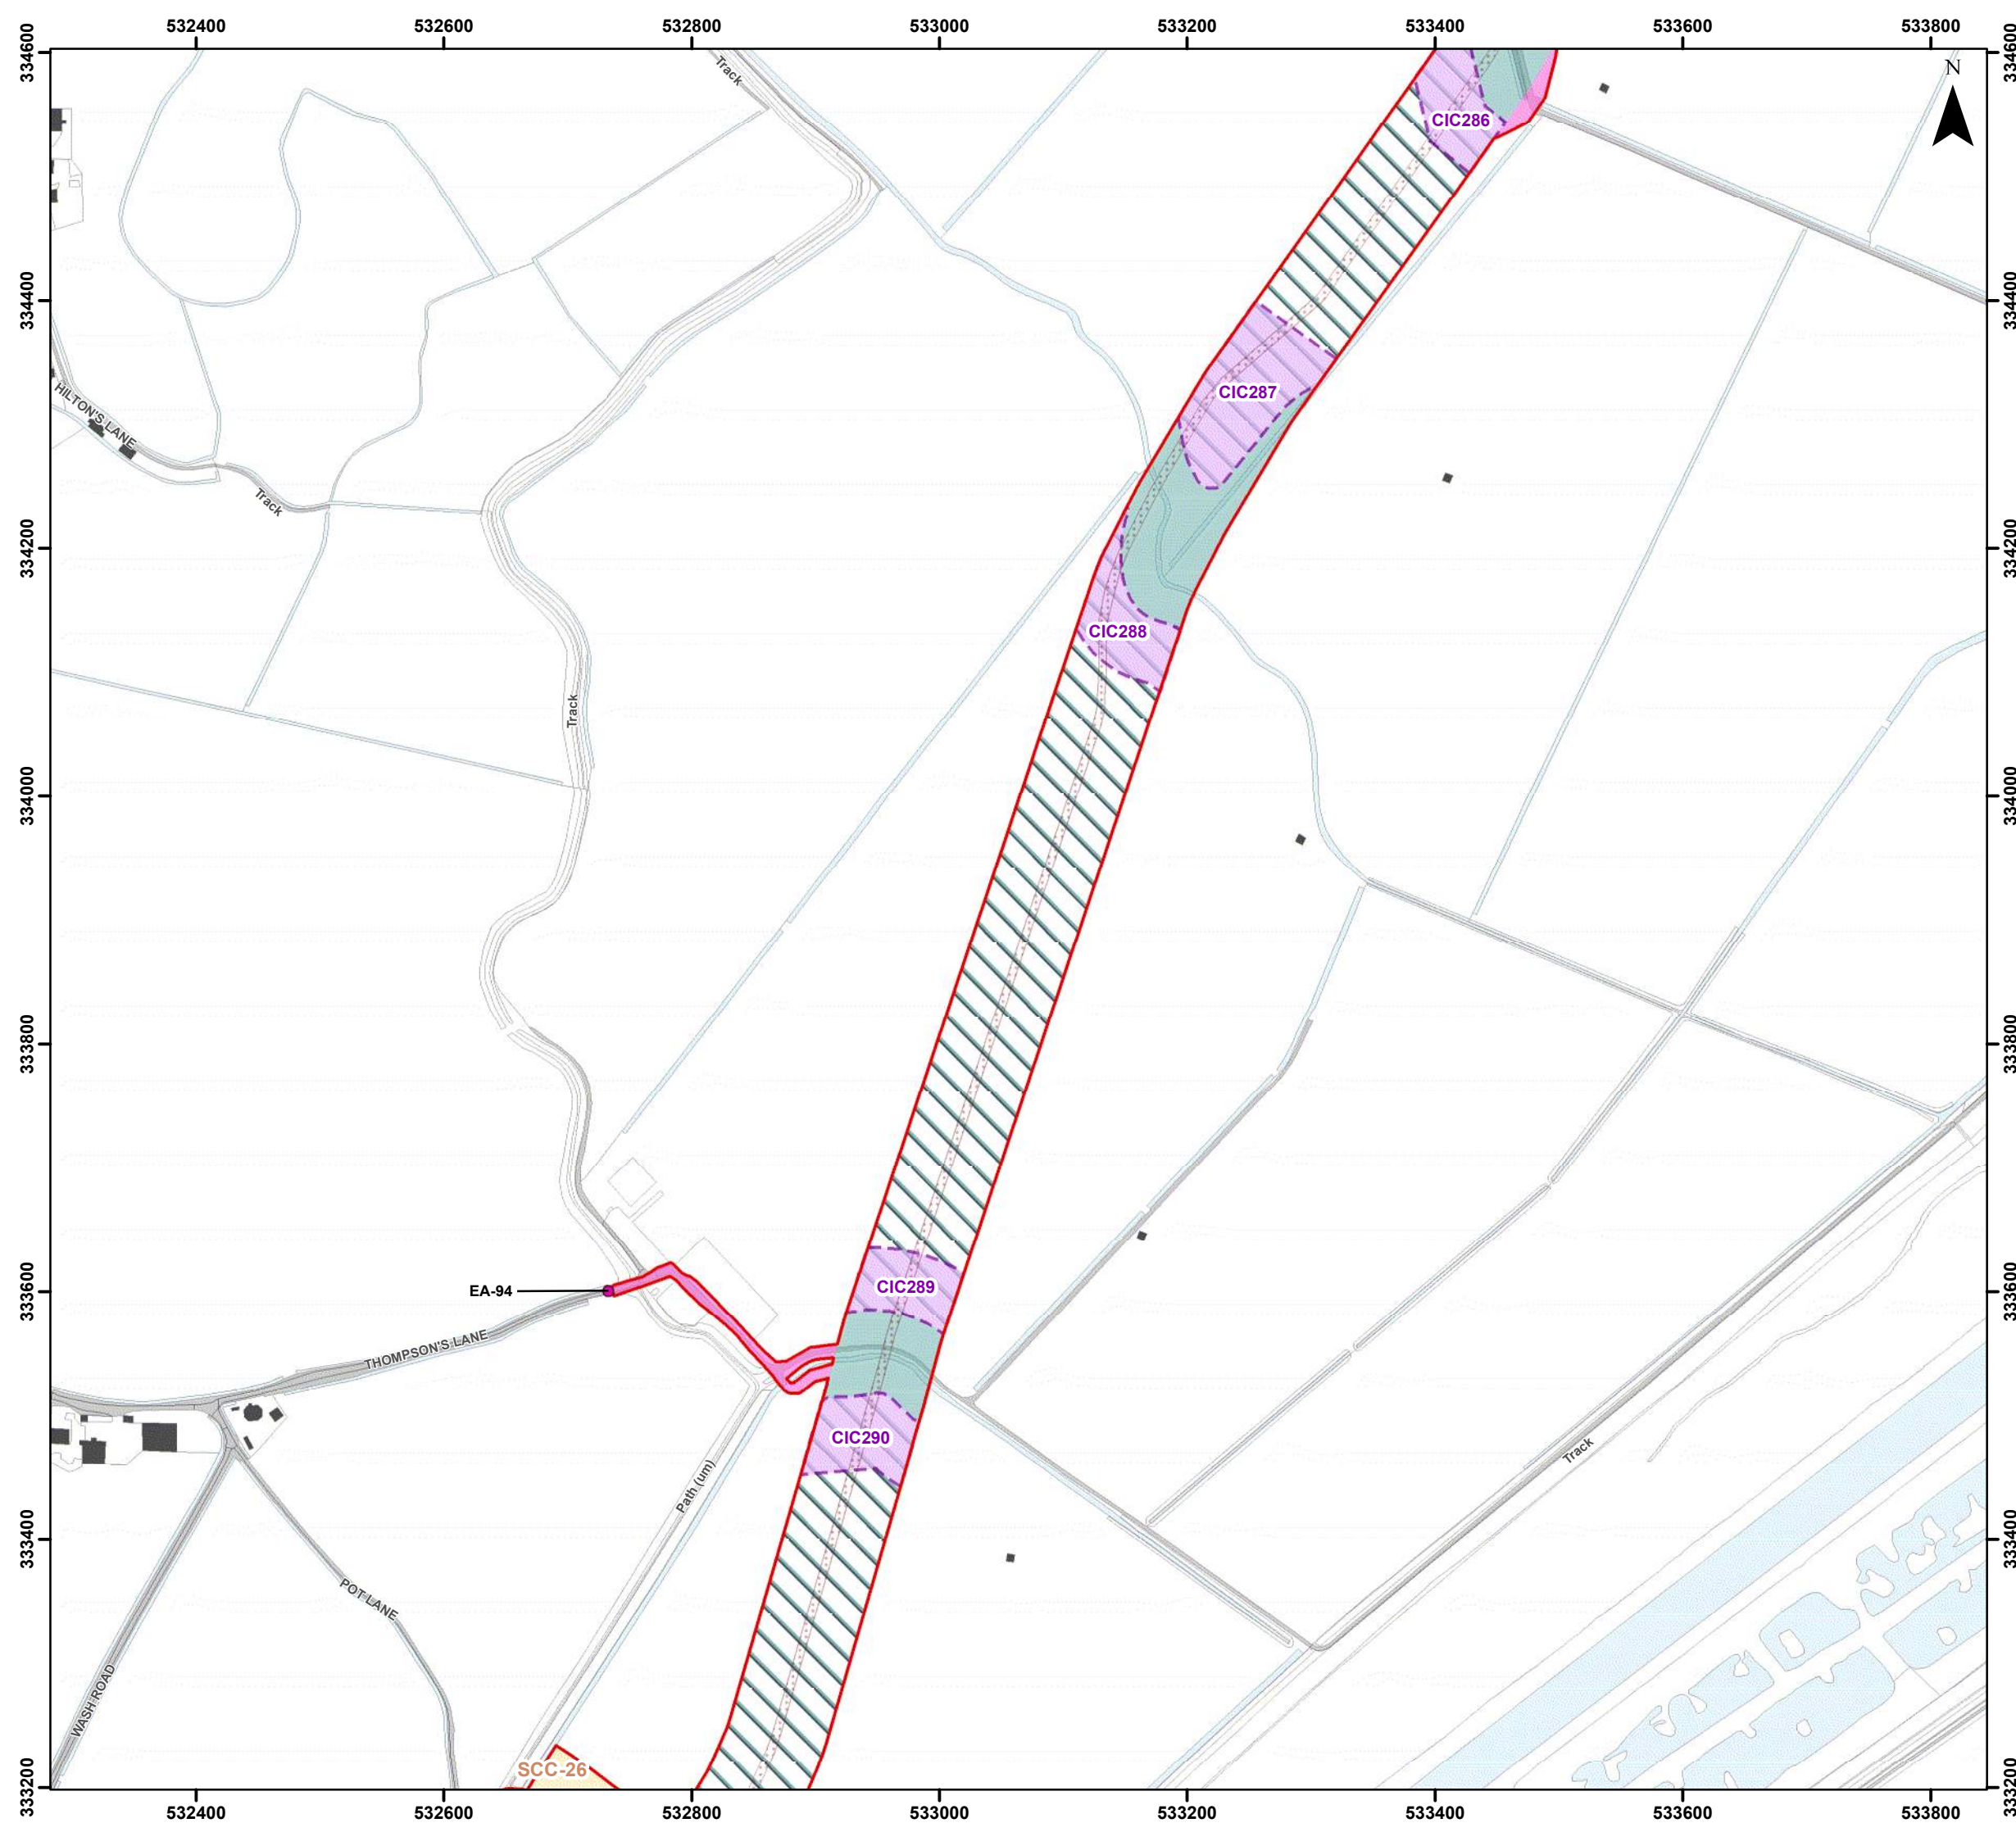

Legend

- Order Limits
- Enabling Access Location (EA)
- Onshore Export Cable Corridor (ECC) - Trenchless
- Onshore Export Cable Corridor (ECC) - Open Cut or Trenchless
- Secondary Construction Compound (SCC)
- Cable Installation Compound (CIC)
- Temporary Access Track
- Indicative Haul Road
- Enabling Access Track

Coordinate System: British National Grid

0 50 100 200 Metres

Scale: 1:5,000

A3 Page Size

Environmental Statement Version 2
Examination Update

Indicative Onshore Infrastructure (Detailed)
Basis of Assessment
Figure 3.4.47


OUTER DOWSING
OFFSHORE WIND

SLR

Date: 17/02/2025
Produced By: JRS
Revision: 2.0

© Crown copyright [and database rights] (2024)
0100031673

Document Path: \\gis1\as\GIS\Projects\1\Projects\05366 - Gole Consultants Ltd\00012 GTR4 Outer Dowing\Tech\GIS\Drawings\Wiring\2024_05_S5\1\DS1\Project Description\05366_00012_1197_0 Onshore Infrastructure Detailed.mxd

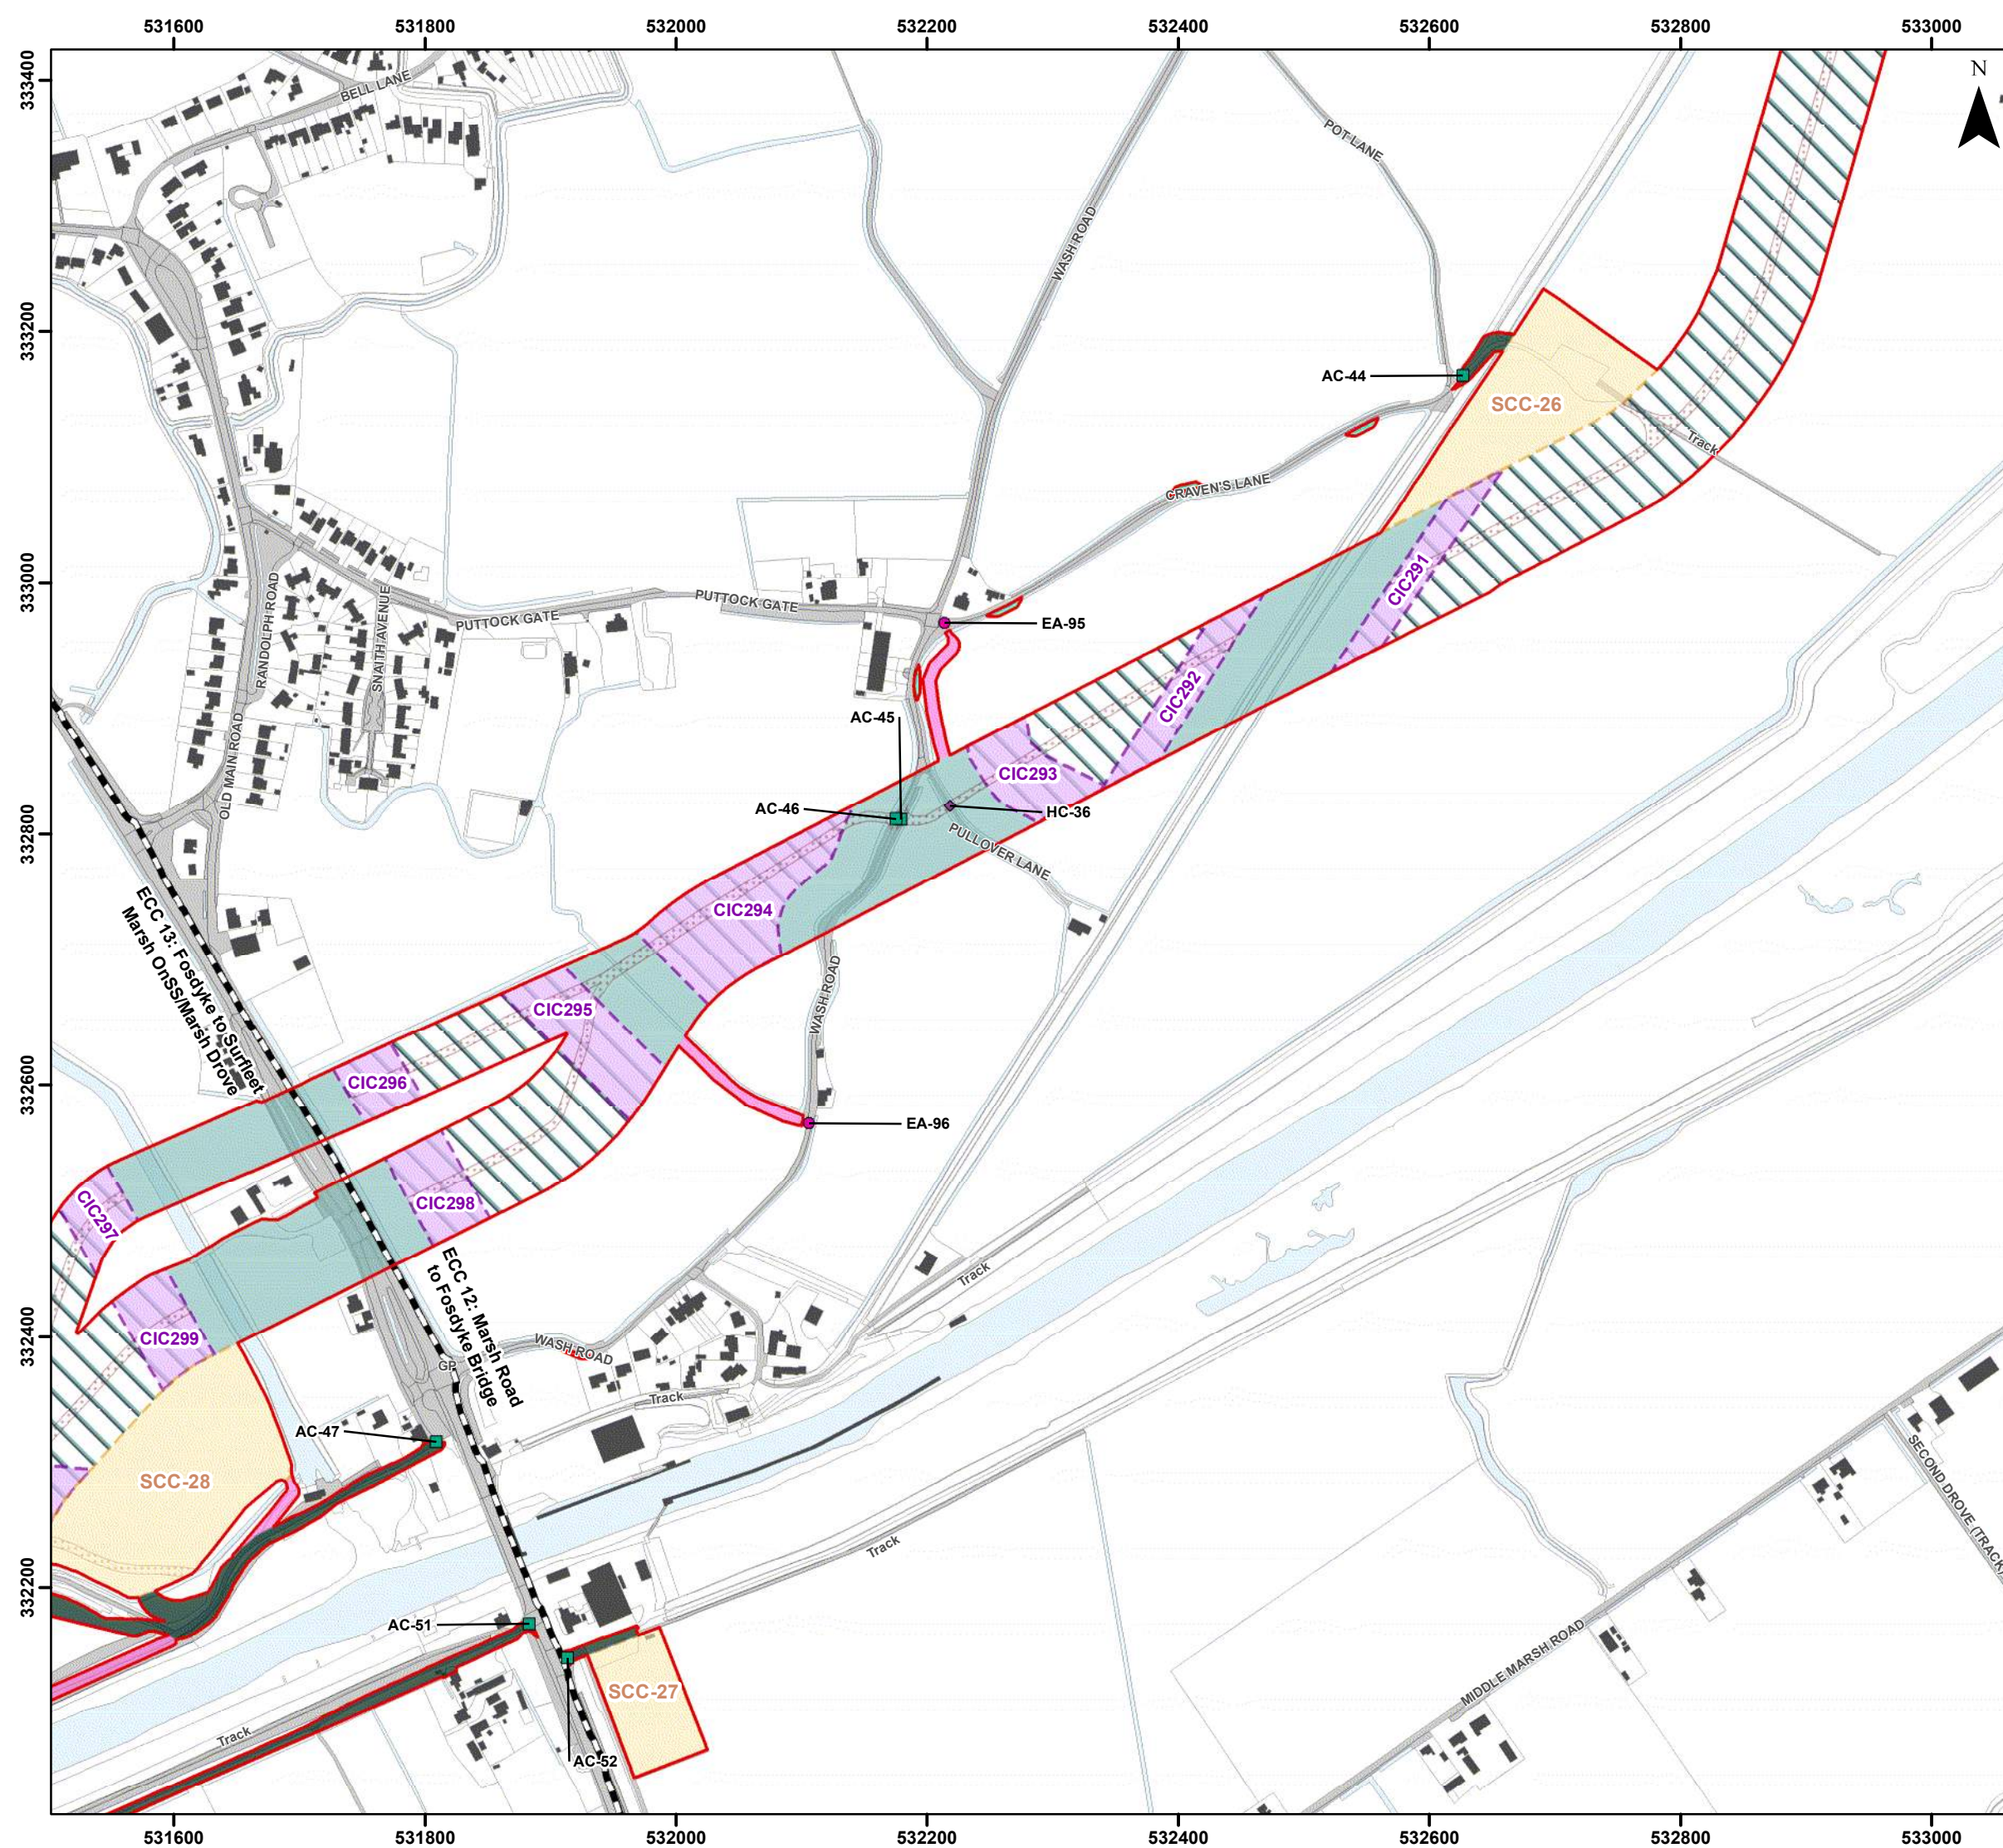

Legend

- Order Limits
- Onshore Segment Break
- Construction Access Location (AC)
- Haul Road Crossing Location (HC)
- Enabling Access Location (EA)
- Onshore Export Cable Corridor (ECC) - Trenchless
- Onshore Export Cable Corridor (ECC) - Open Cut or Trenchless
- Secondary Construction Compound (SCC)
- Cable Installation Compound (CIC)
- Temporary Access Track
- Indicative Haul Road
- Highway Alterations
- Enabling Access Track

Coordinate System: British National Grid

0 50 100 200 Metres

Scale: 1:5,000

A3 Page Size

Environmental Statement Version 2
Examination Update

Indicative Onshore Infrastructure (Detailed)
Basis of Assessment
Figure 3.4.48


OUTER DOWING
OFFSHORE WIND

SLR

Date: 17/02/2025
Produced By: JRS
Revision: 2.0

© Crown copyright [and database rights] (2024)
0100031673

Document Path: \\gis1\as\GIS\Projects\1\Projects\05366 - Gole Consultants Ltd\00012 GTR4 Outer Dowing\Tech\GIS\Drawings\Wind\2024_05_S5\1\DS1\Project Description\05366_00012_1197_0 Onshore Infrastructure Detailed.mxd

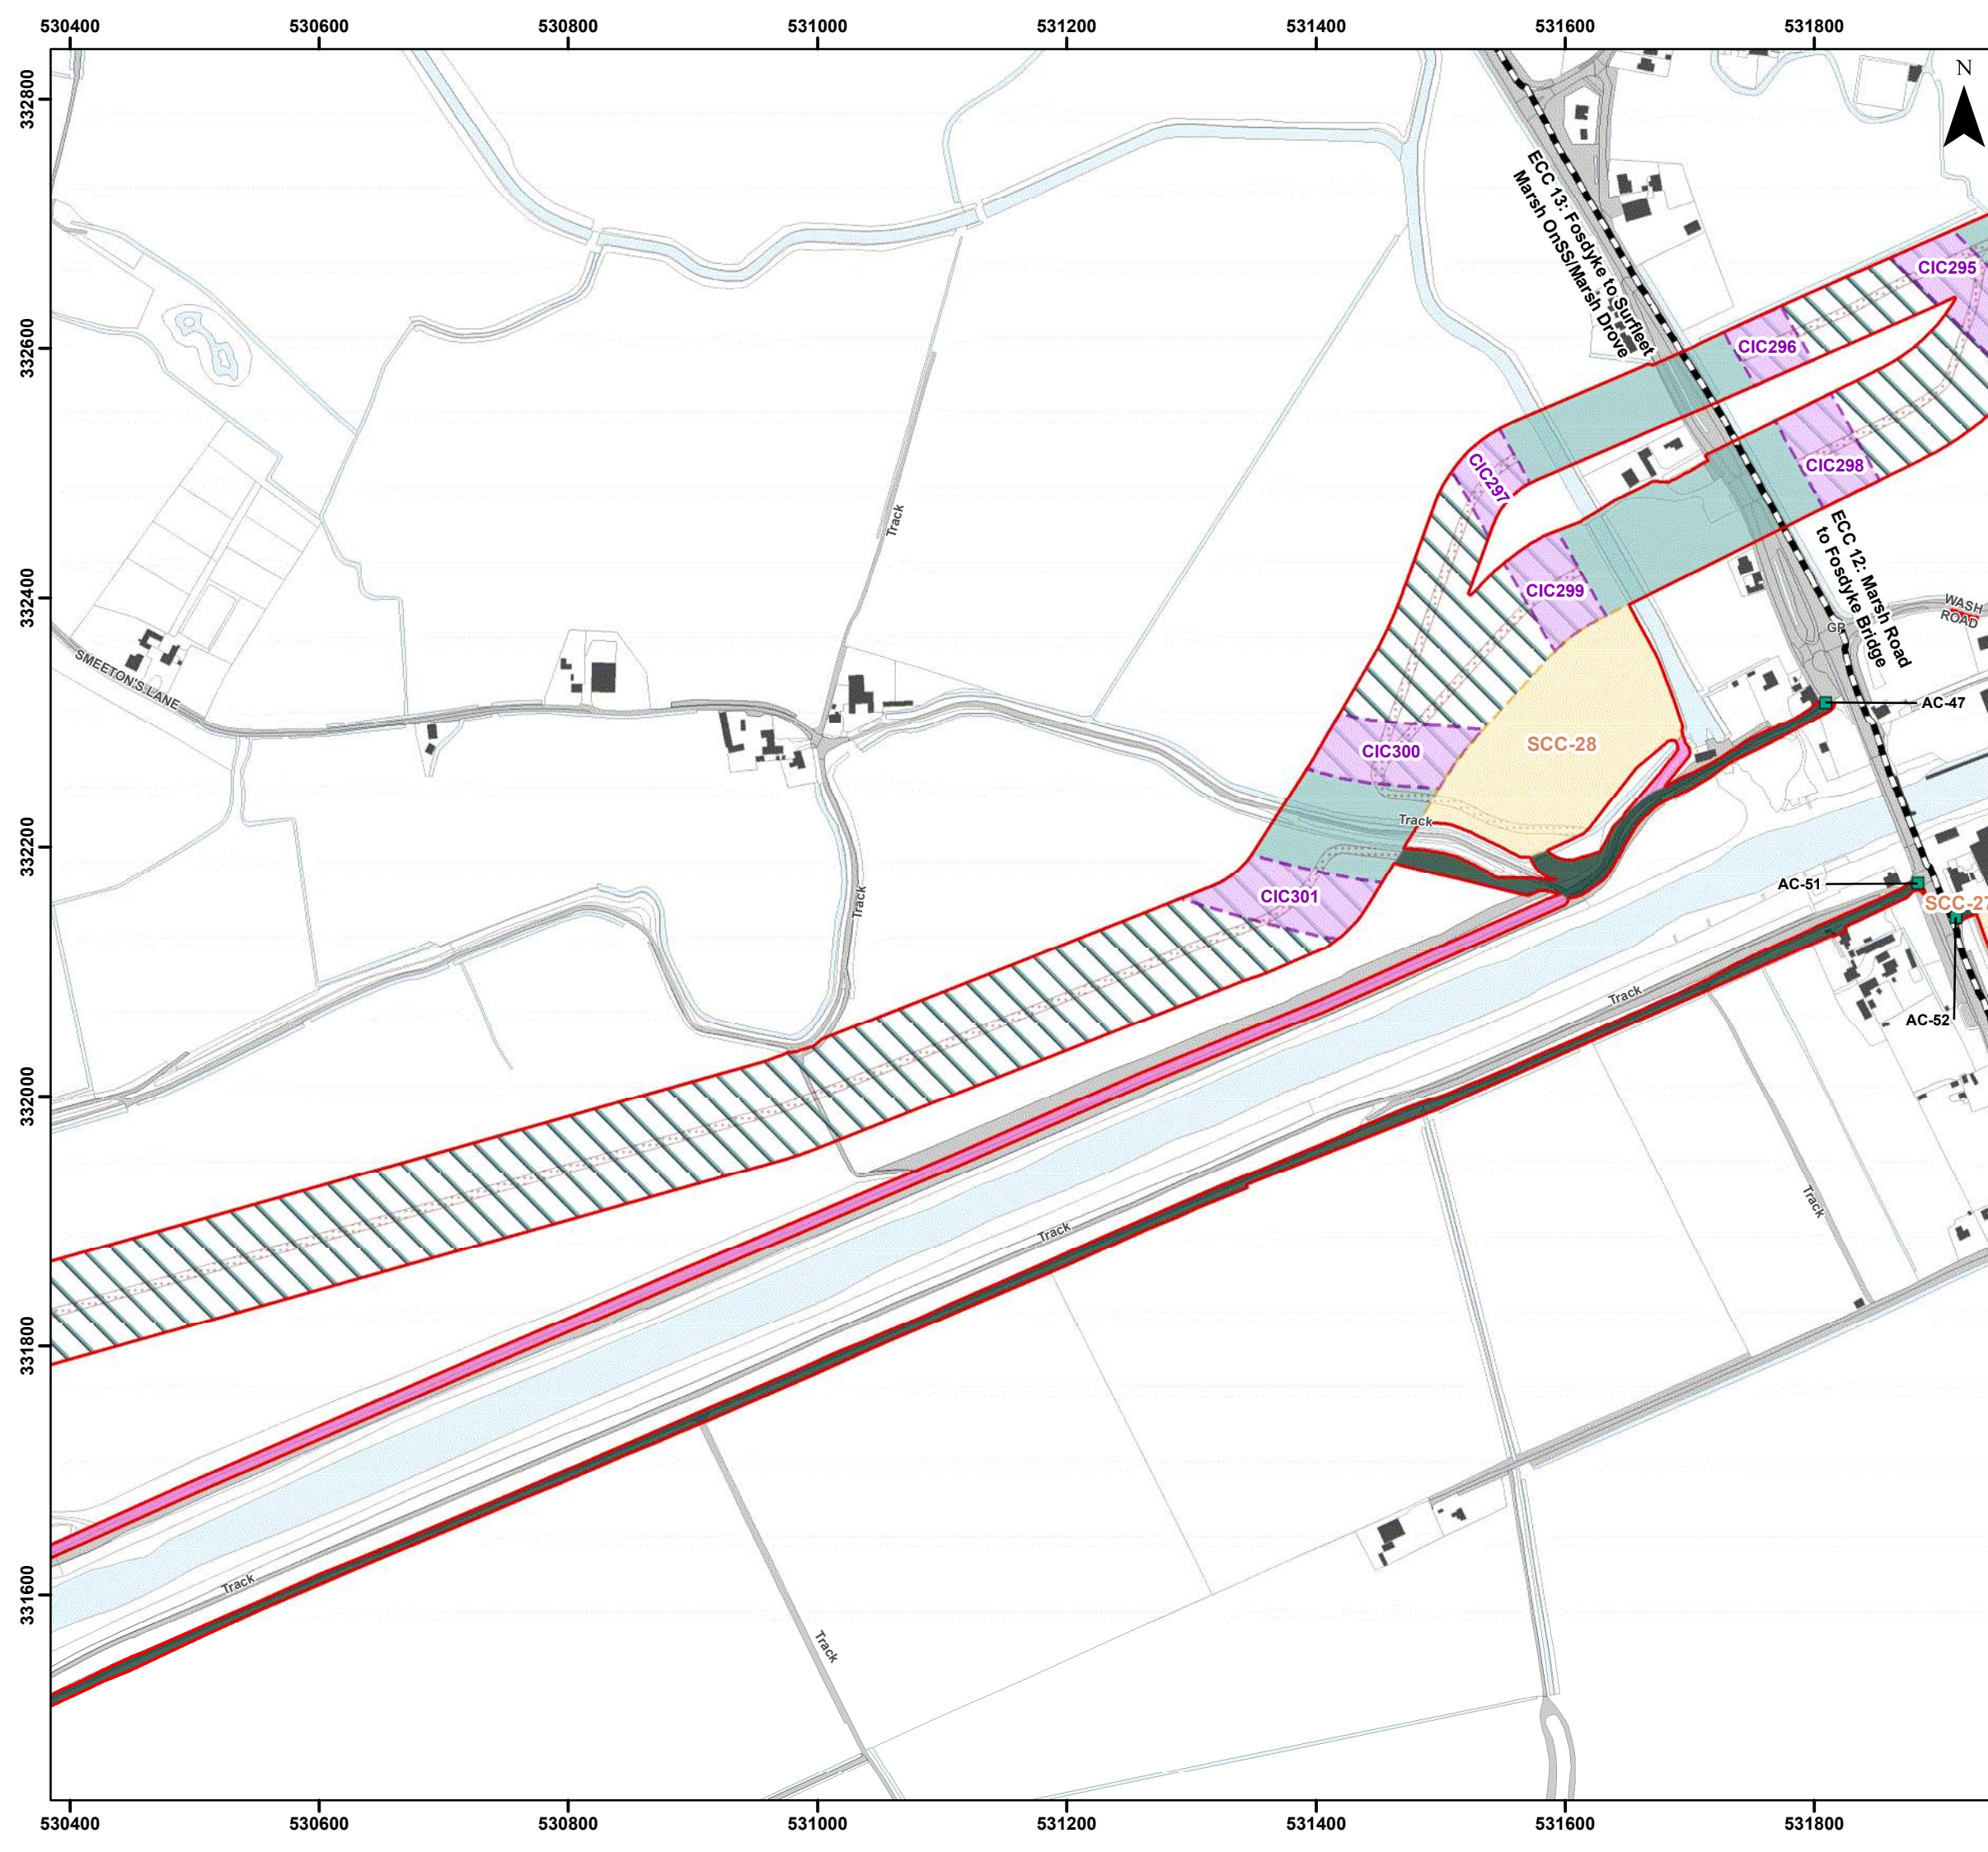

Legend

Order Limits

Onshore Segment Break

Construction Access Location (AC)

Onshore Export Cable Corridor (ECC) - Trenchless

Onshore Export Cable Corridor (ECC) - Open Cut or Trenchless

Secondary Construction Compound (SCC)


Cable Installation Compound (CIC)

Temporary Access Track

Indicative Haul Road

Highway Alterations

Enabling Access Track

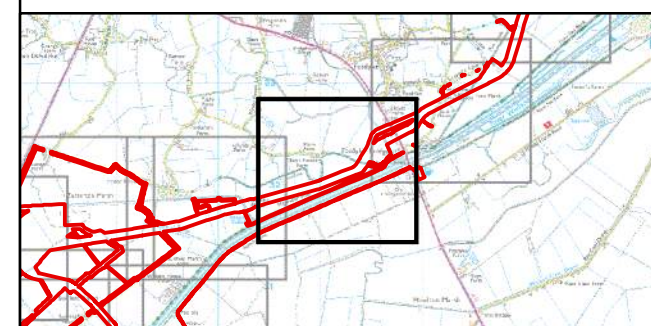

Coordinate System: British National Grid

0

50

100

200 Metres

Scale: 1:5,000

A3 Page Size


Environmental Statement Version 2
Examination Update

Indicative Onshore Infrastructure (Detailed)
Basis of Assessment
Figure 3.4.49

Date: 17/02/2025
Produced By: JRS
Revision: 2.0


© Crown copyright [and
database rights] (2024)
0100031673

Document Path: \\gis1\as\GIS\Projects\1\Projects\05356 - Gole Consultants Ltd\00012 GTR4 Outer Dowing\Tech\GIS\Drawings\Wiring\2024_05_S5\1\DS1\Project Description\05356_00012_1197_0 Onshore Infrastructure Detailed.mxd

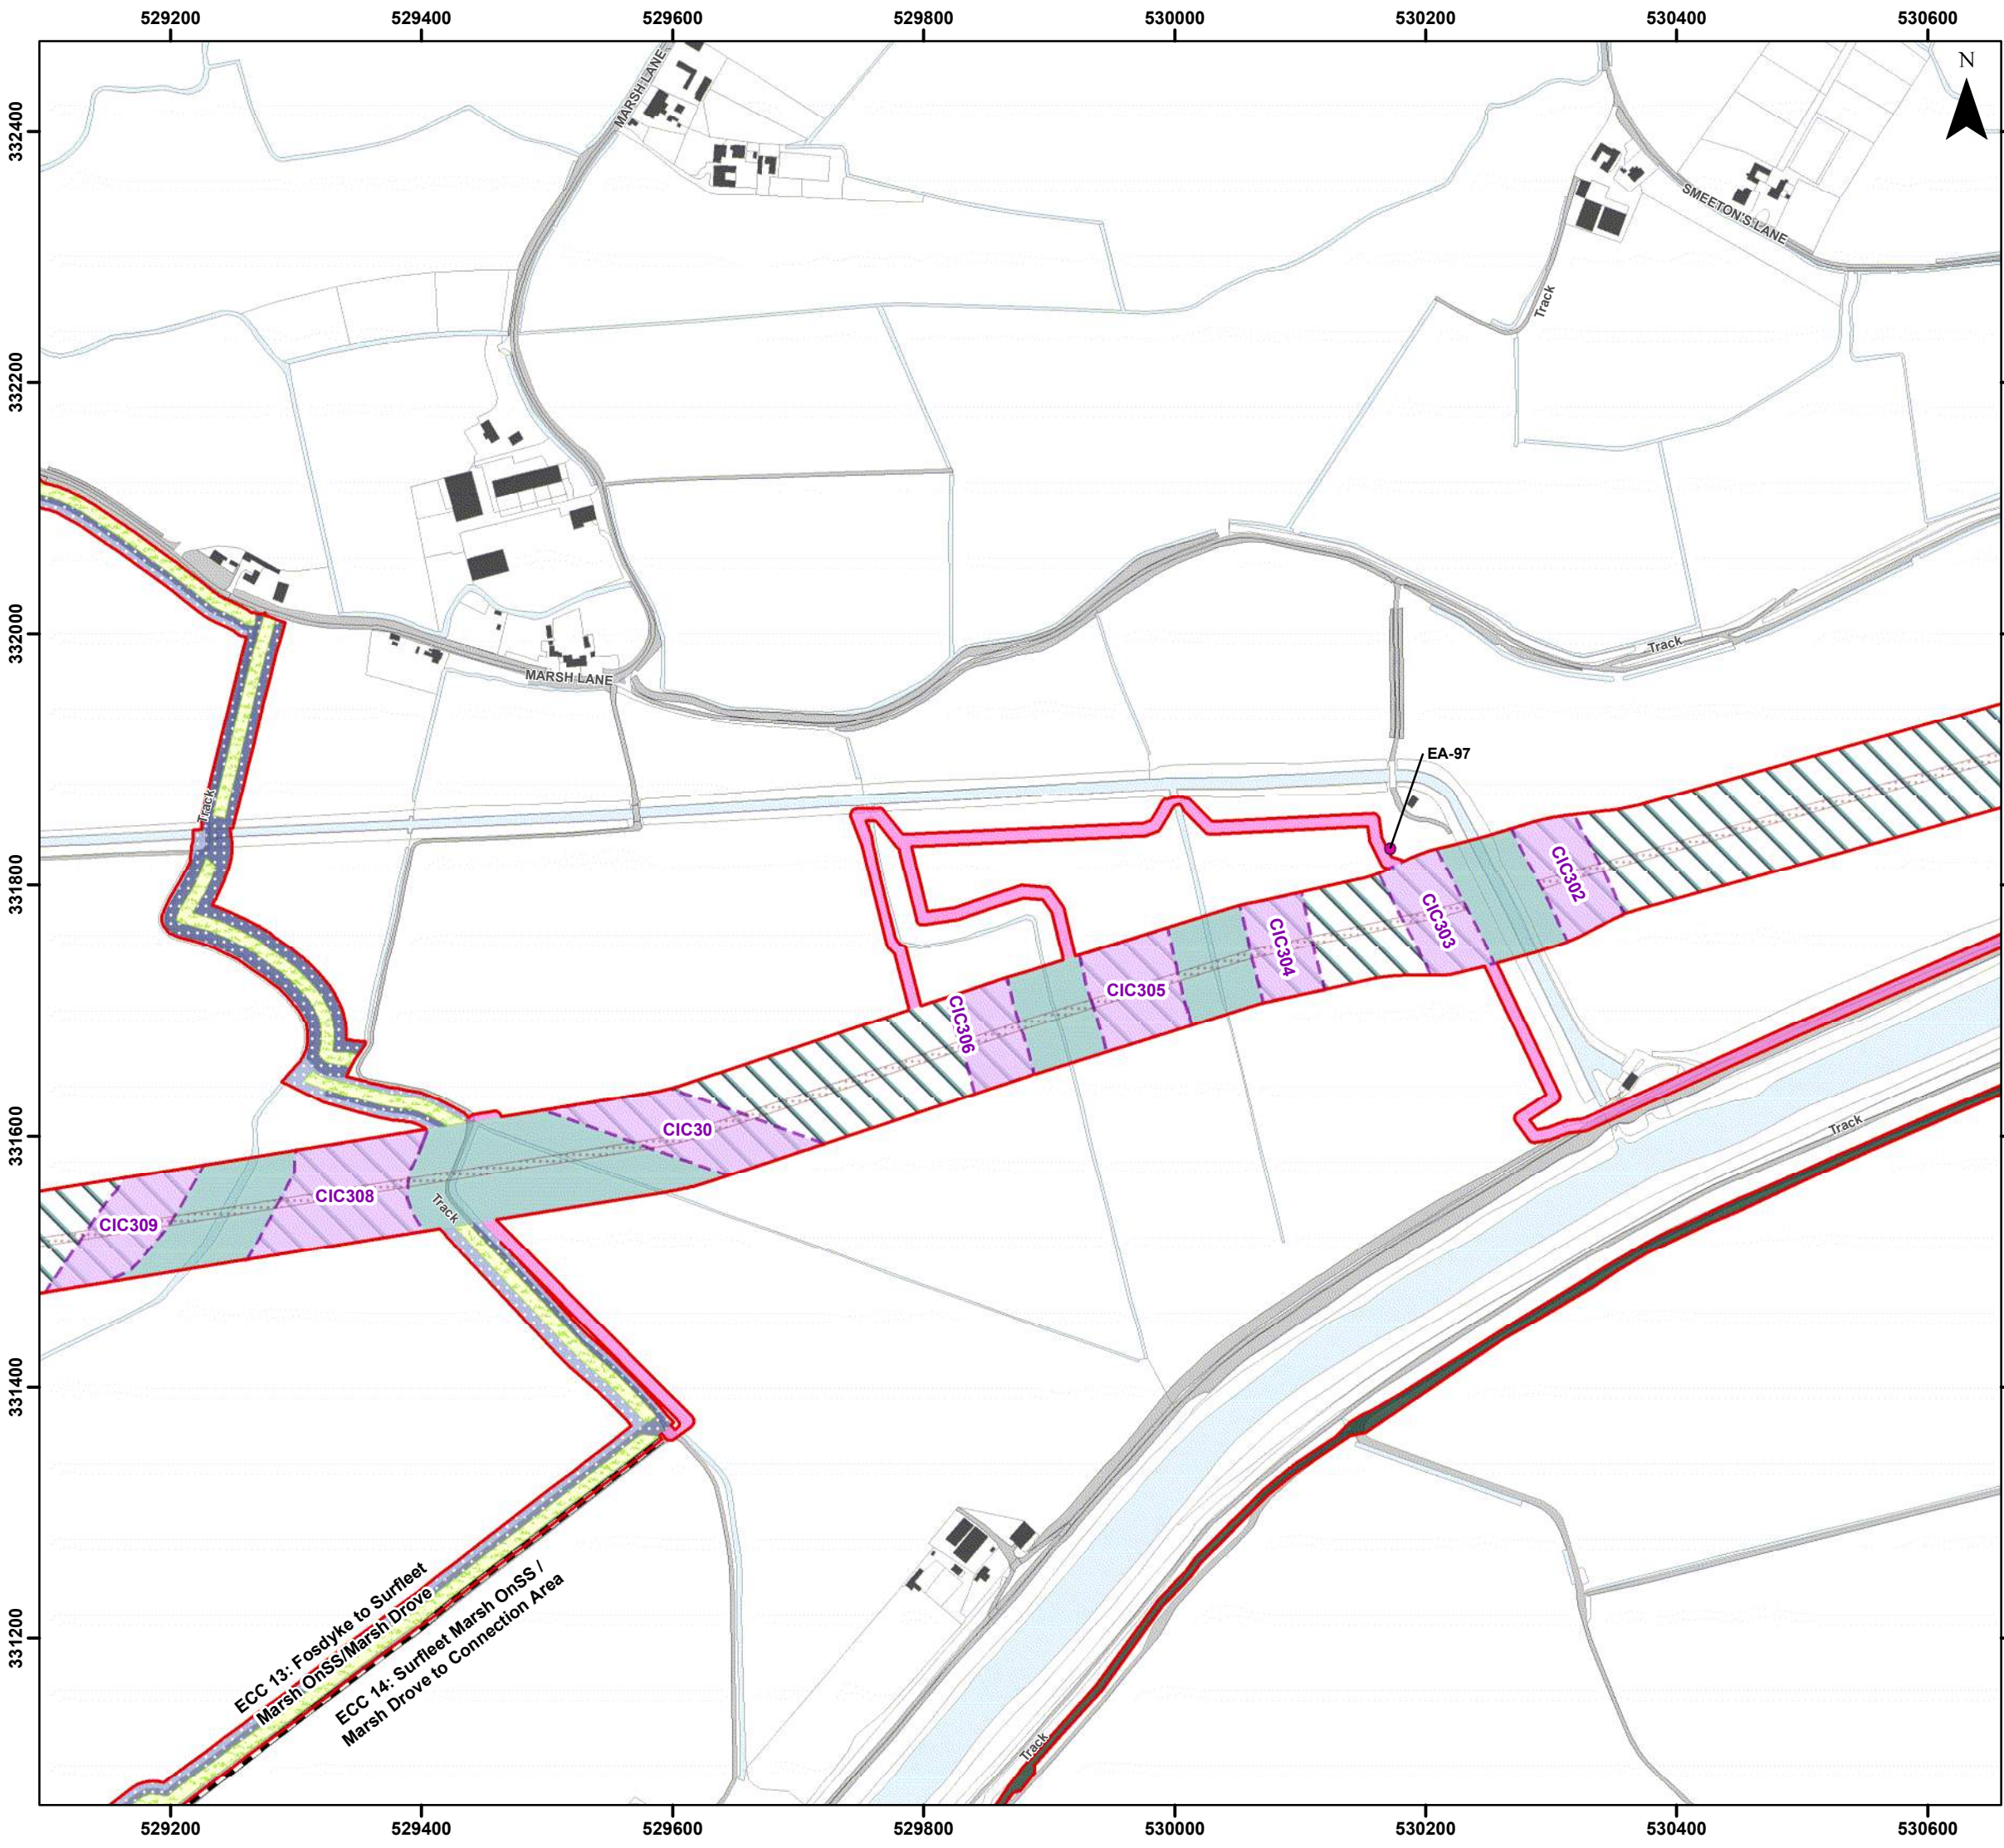

Legend

- Order Limits
- Onshore Segment Break
- Enabling Access Location (EA)
- Onshore Export Cable Corridor (ECC) - Trenchless
- Onshore Export Cable Corridor (ECC) - Open Cut or Trenchless
- Cable Installation Compound (CIC)
- Temporary Access Track
- Indicative Haul Road
- Maximum Extent of Off-site Mitigation Planting
- Onshore Drainage
- Onshore Drainage and Enabling Access Track
- Enabling Access Track

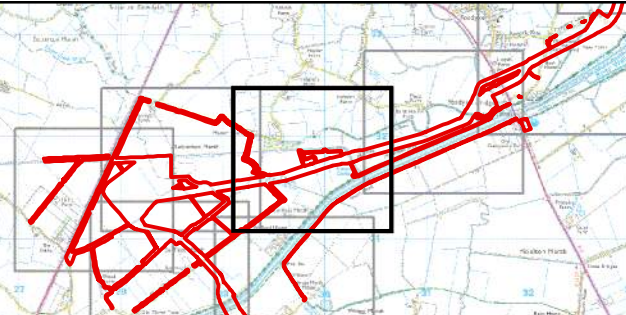

Coordinate System: British National Grid
0 50 100 200 Metres
Scale: 1:5,000
A3 Page Size

Environmental Statement Version 2
Examination Update

Indicative Onshore Infrastructure (Detailed)
Basis of Assessment
Figure 3.4.50



OUTER DOWSING
OFFSHORE WIND




SLR

Date: 17/02/2025
Produced By: JRS
Revision: 2.0


© Crown copyright [and database rights] (2024)
0100031673

Document Path: \\gis1\as\GIS\Projects\1\Projects\05356 - Gole Consultants Ltd\00012 GTR4 Outer Dowing Tech\GIS\Drawings\Wiring\2024_05_S5\1\DS1-Project Description\05356_00012_1197_0 Onshore Infrastructure Detailed.mxd

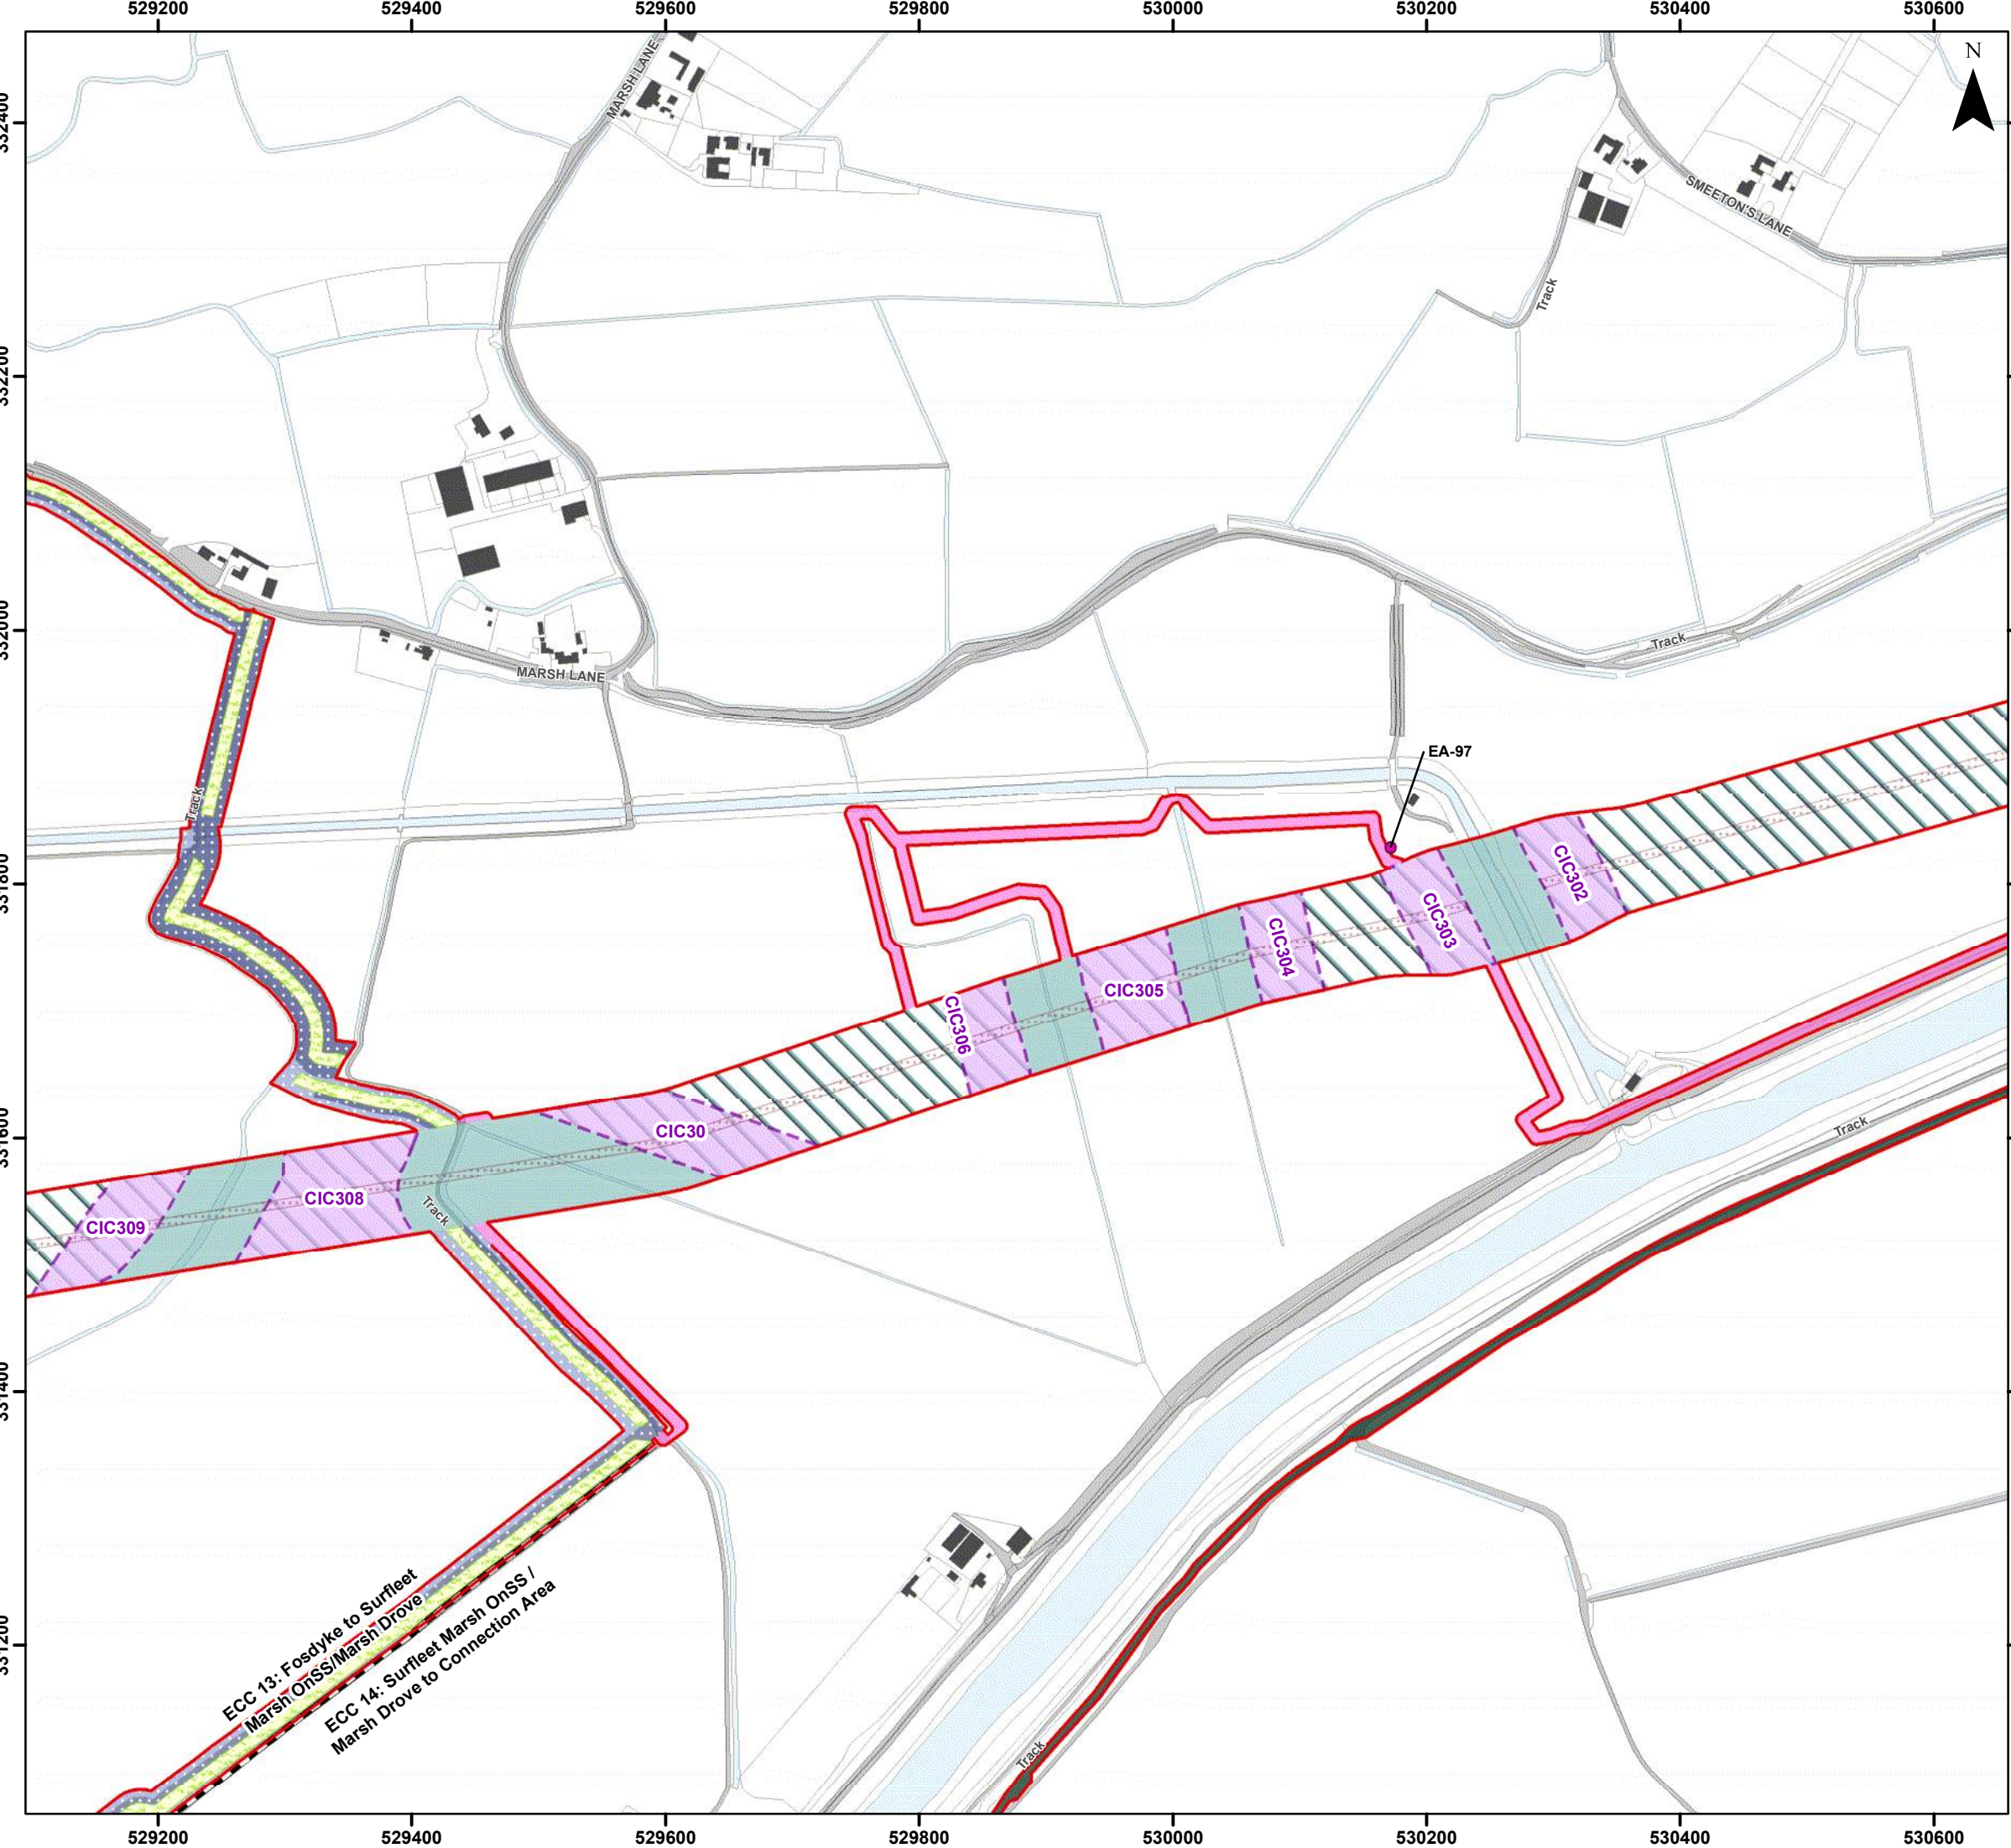

Legend

- Order Limits
- Onshore Segment Break
- Enabling Access Location (EA)
- Onshore Export Cable Corridor (ECC) - Trenchless
- Onshore Export Cable Corridor (ECC) - Open Cut or Trenchless
- Cable Installation Compound (CIC)
- Temporary Access Track
- Indicative Haul Road
- Maximum Extent of Off-site Mitigation Planting
- Onshore Drainage
- Onshore Drainage and Enabling Access Track
- Enabling Access Track

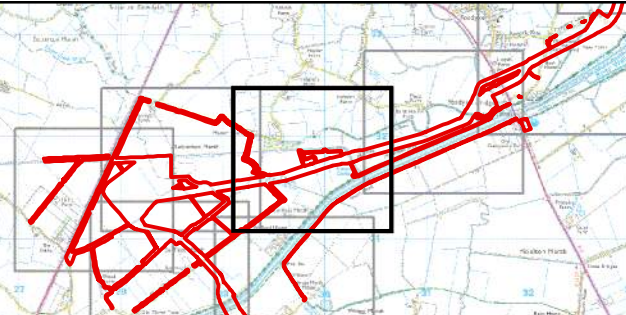


Coordinate System: British National Grid
0 50 100 200 Metres
Scale: 1:5,000
A3 Page Size

Environmental Statement Version 2
Examination Update

Indicative Onshore Infrastructure (Detailed)
Basis of Assessment
Figure 3.4.51



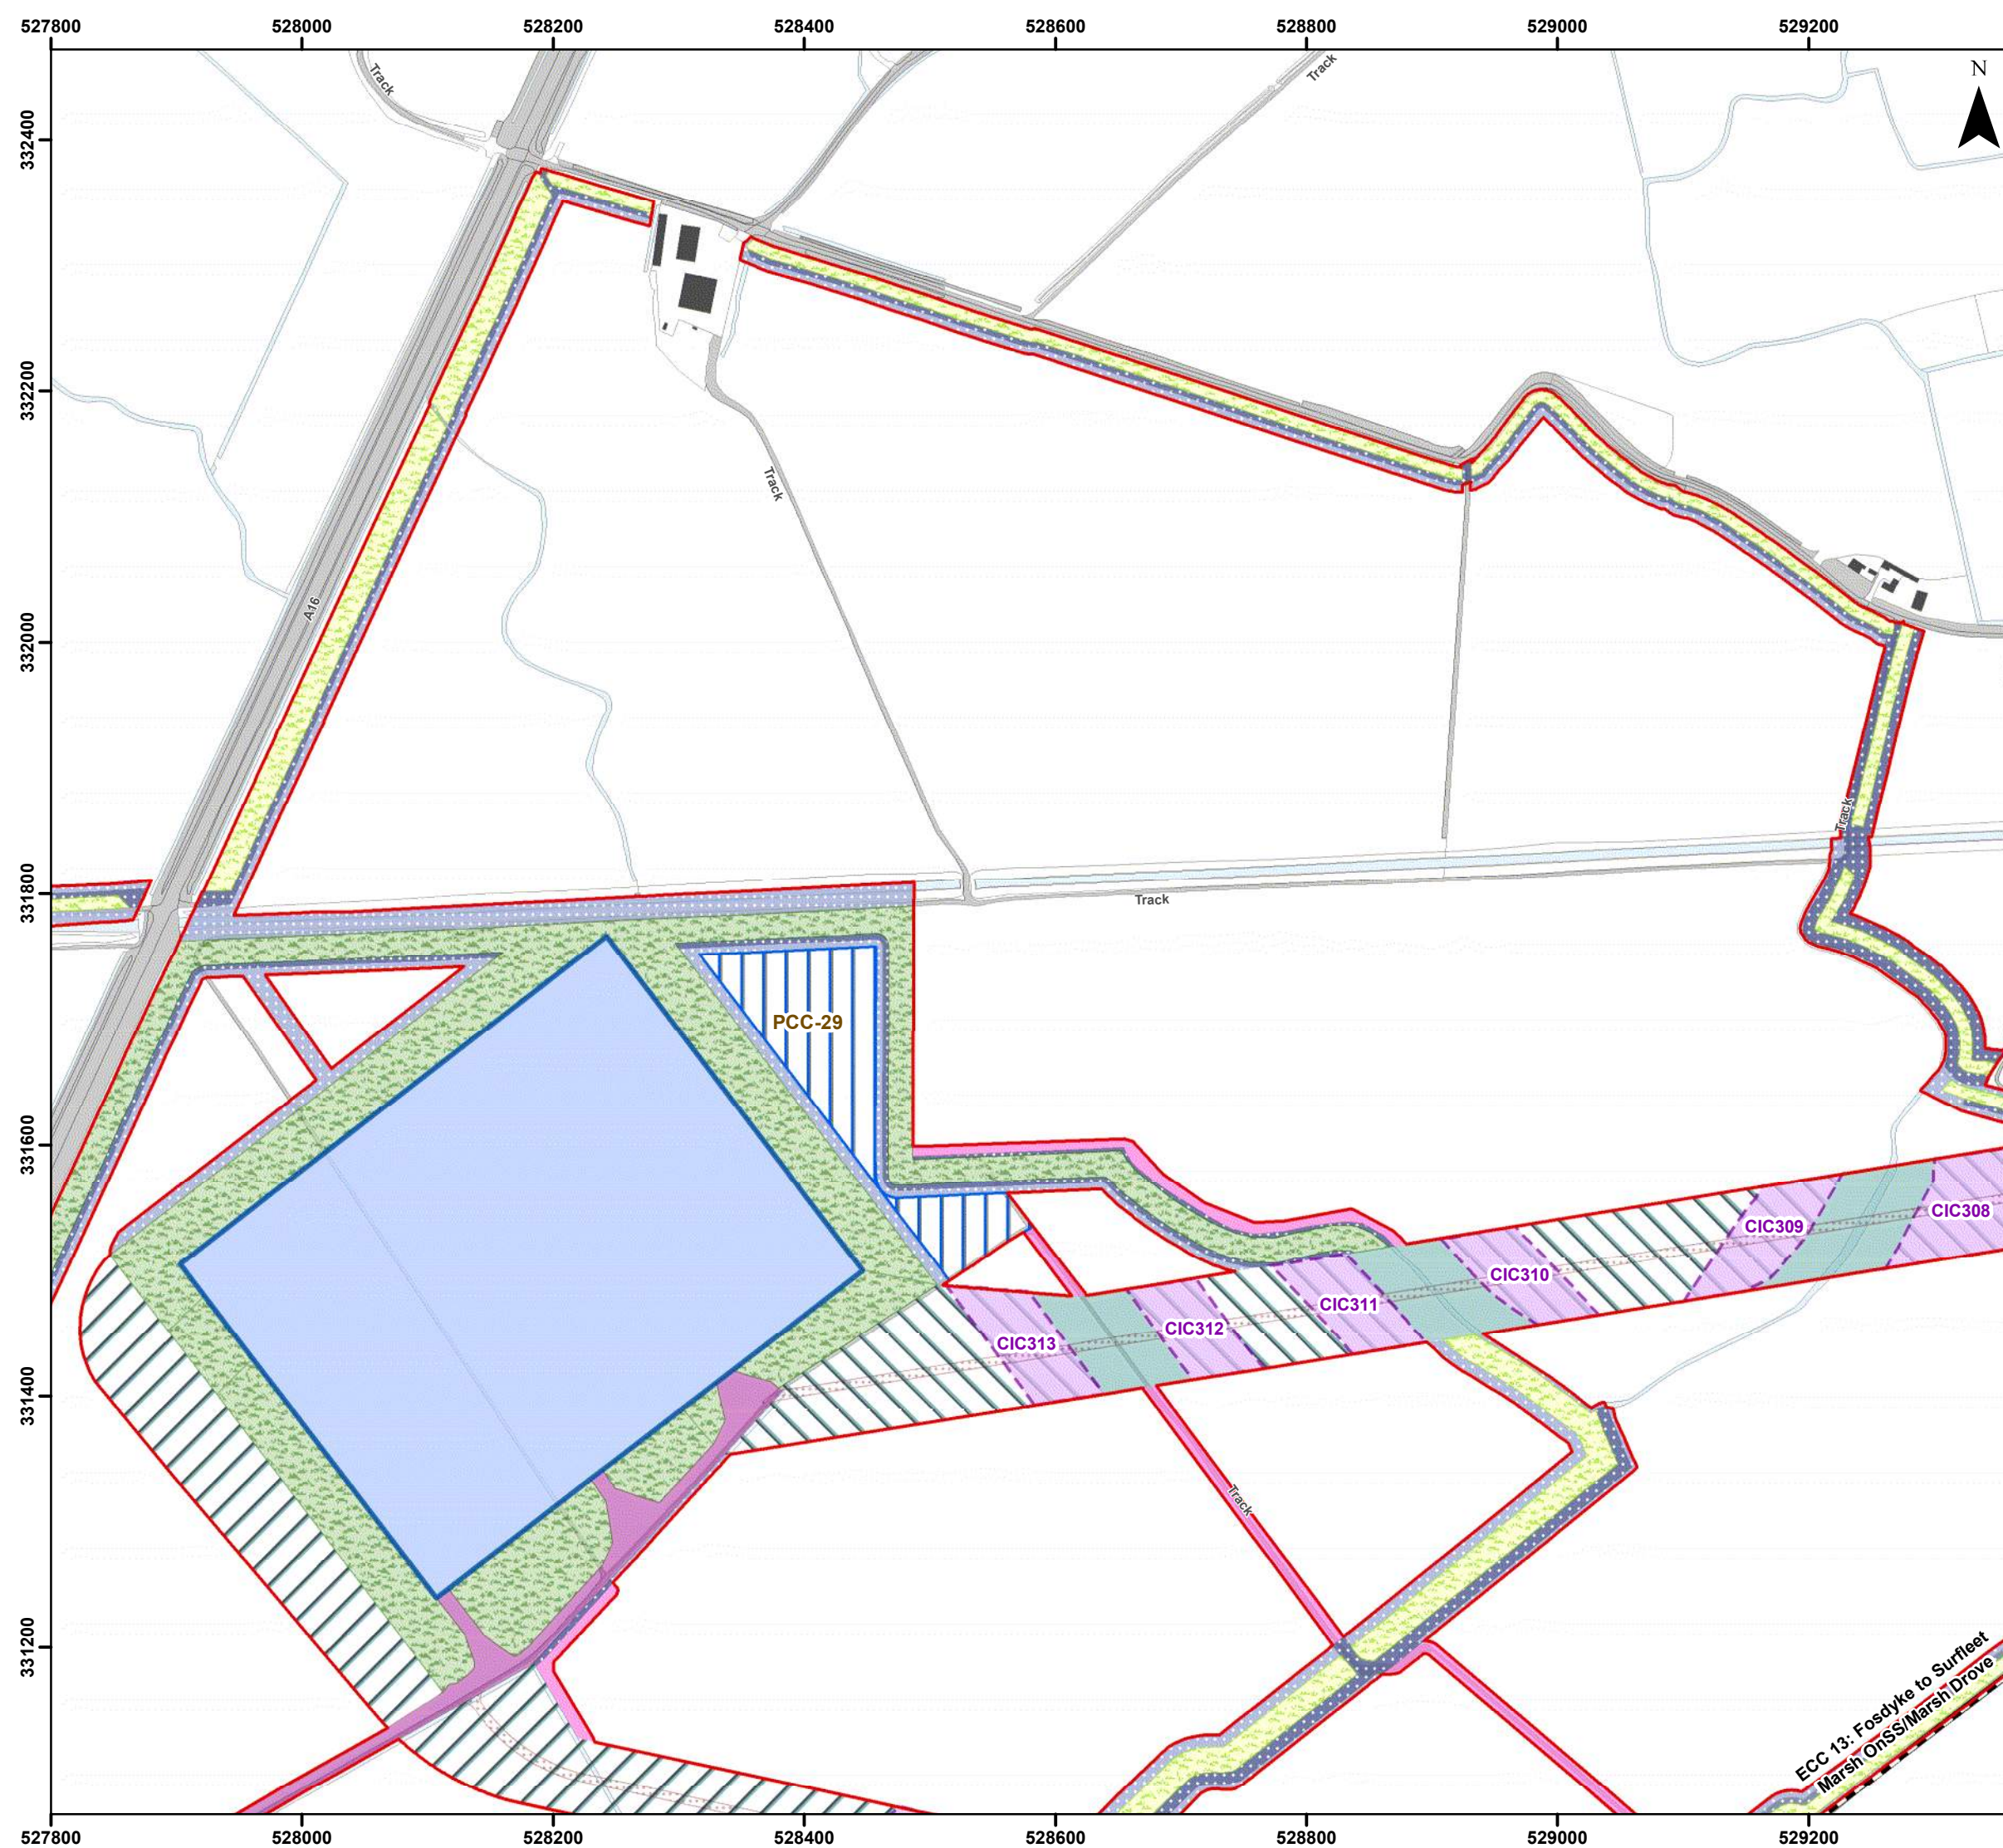

Legend

- Order Limits
- Onshore Segment Break
- Onshore Substation (OnSS) Footprint
- Onshore Substation (OnSS) Temporary Construction Compound
- Onshore Export Cable Corridor (ECC) - Trenchless
- Onshore Export Cable Corridor (ECC) - Open Cut or Trenchless
- 400kV Underground Cable Corridor - Open Cut or Trenchless
- Cable Installation Compound (CIC)
- Permanent Access Track
- Indicative Haul Road
- Maximum Extent of On-site Mitigation Planting
- Maximum Extent of Off-site Mitigation Planting
- Onshore Drainage
- Onshore Drainage and Enabling Access Track
- Enabling Access Track

Coordinate System: British National Grid

0 50 100 200 Metres

Scale: 1:5,000

A3 Page Size


Environmental Statement Version 2
Examination Update

Indicative Onshore Infrastructure (Detailed)
Basis of Assessment
Figure 3.4.52


Date: 17/02/2025
Produced By: JRS
Revision: 2.0

© Crown copyright [and database rights] (2024)
0100031673

Document Path: \\gis11as\GIS Projects\1\Projects\05356 - Gole Consultants Ltd\00012 GTR4 Outer Dowsing Tech\GIS\Drawings\Wind\2024_05_S5\1\DS1-Project Description\05356_00012_1197_0 Onshore Infrastructure Detailed.mxd

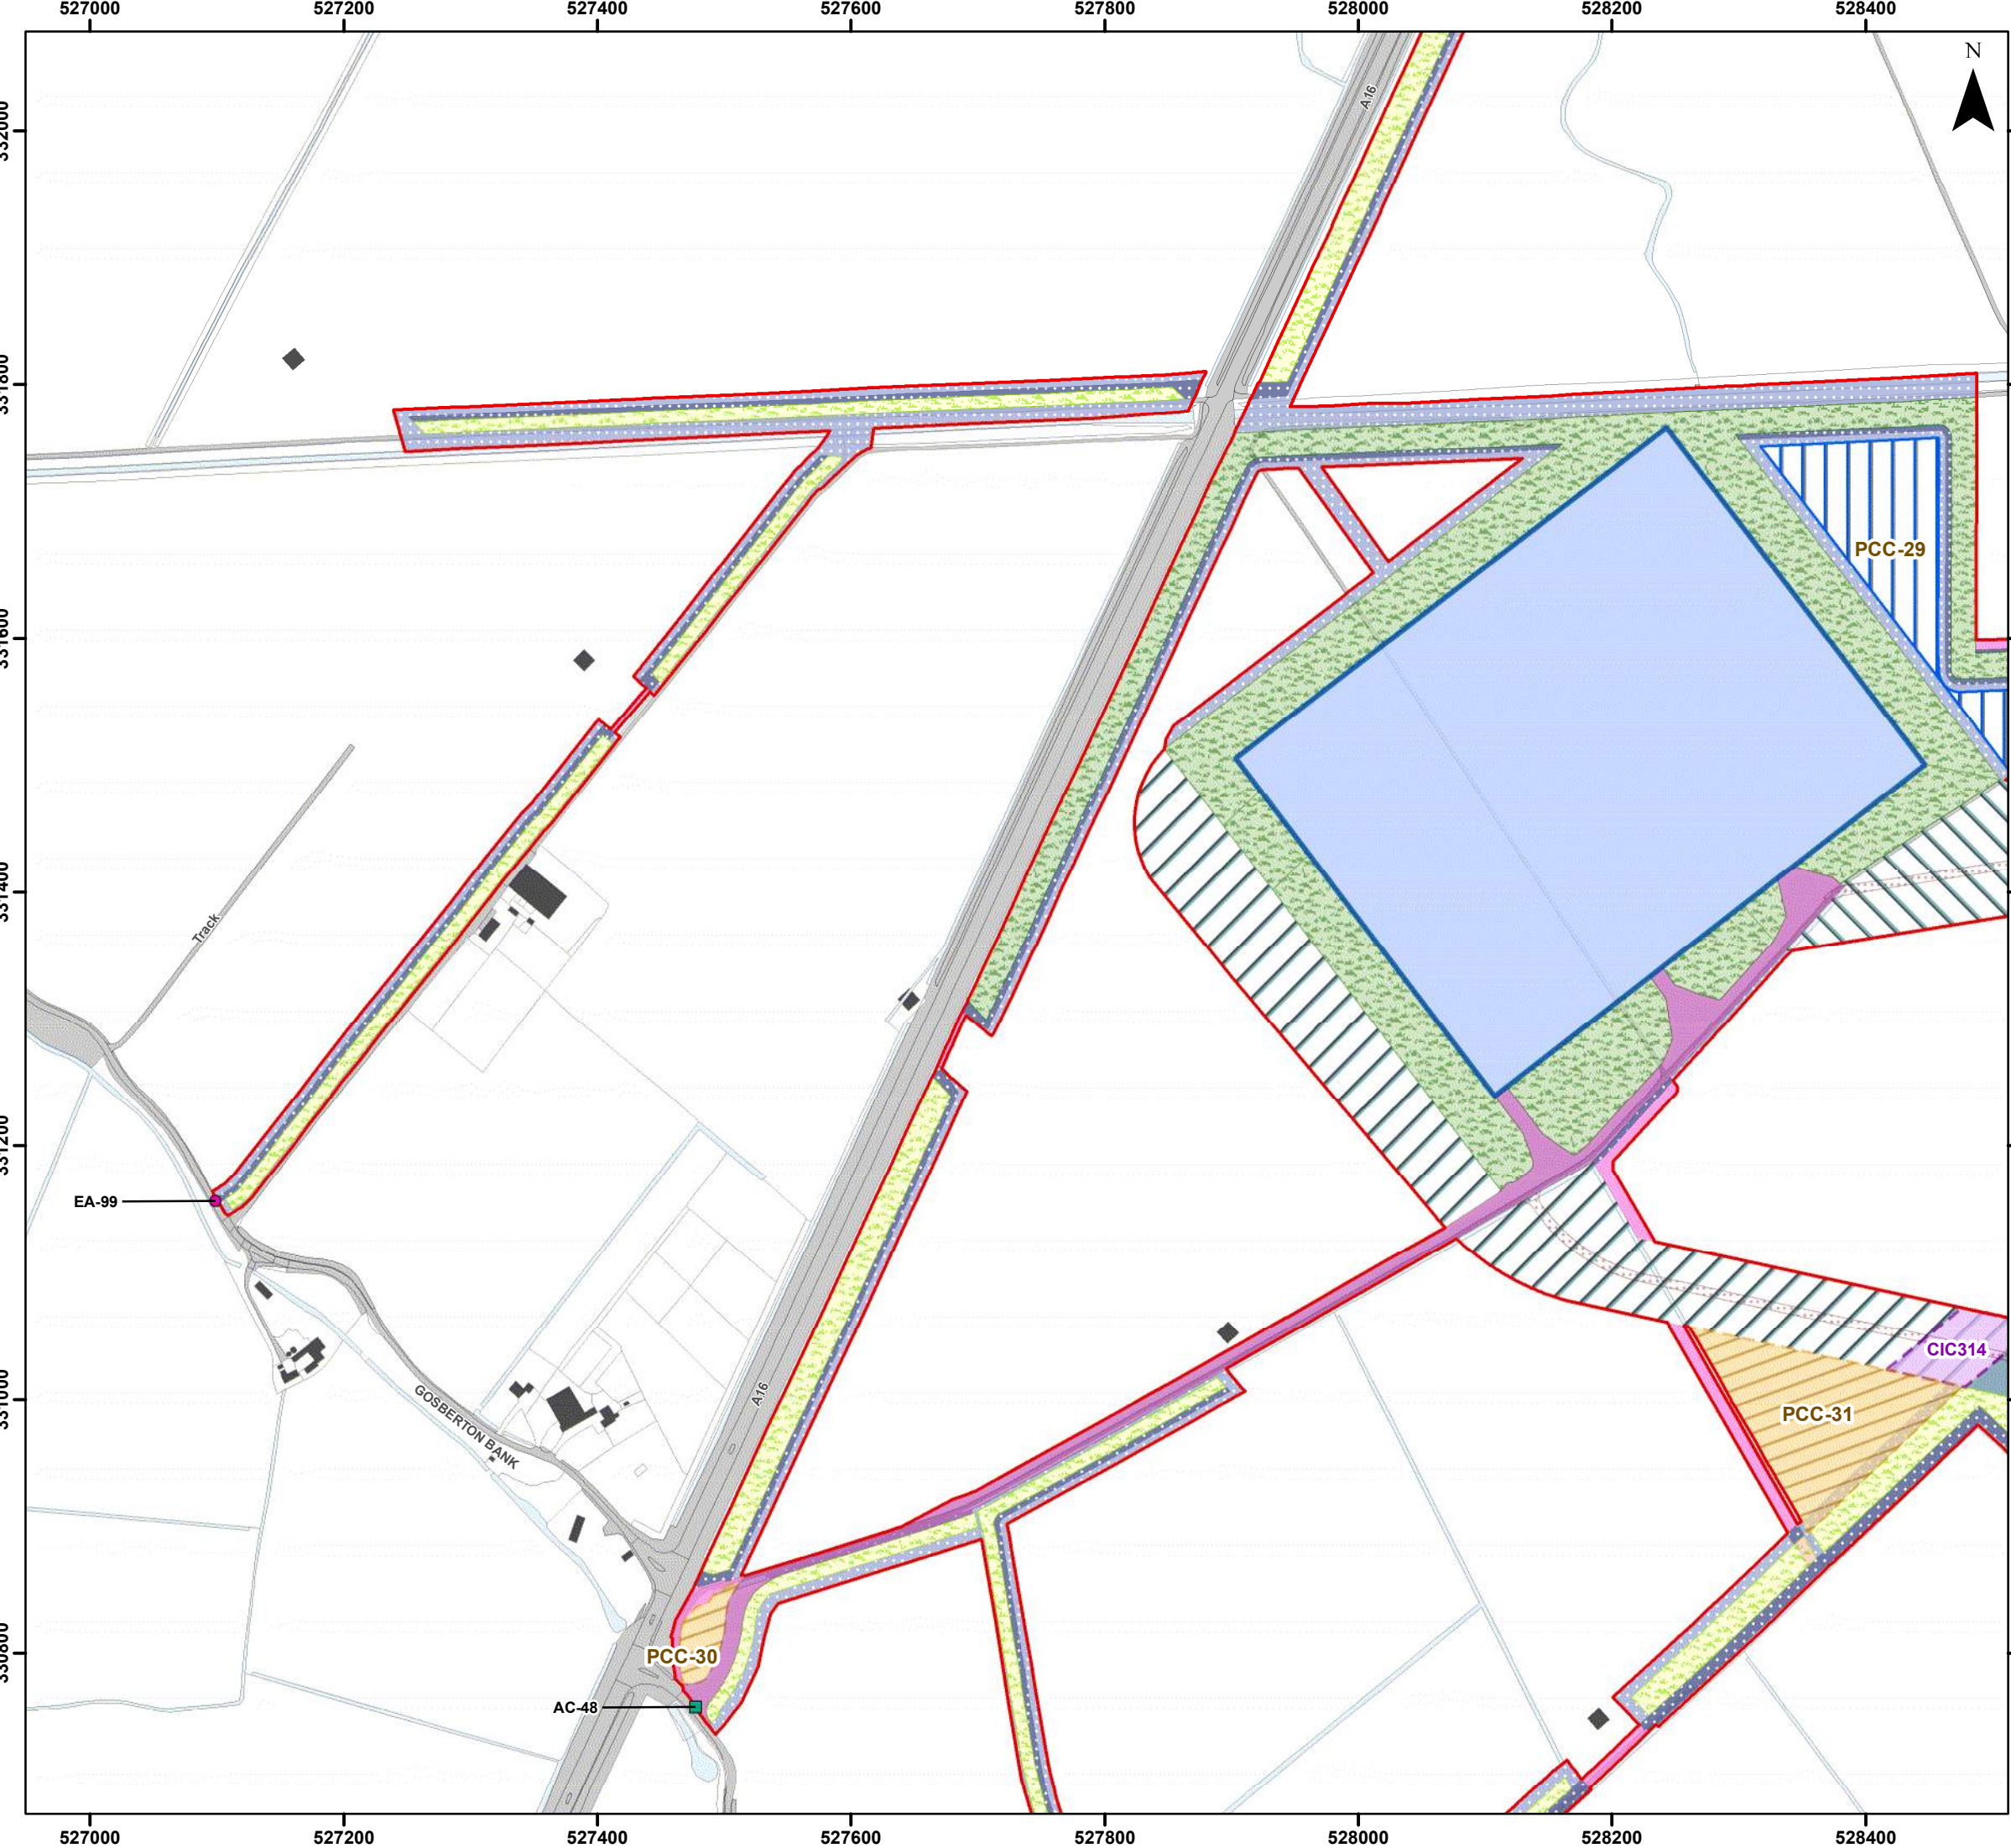

- Legend**
- Order Limits
 - Construction Access Location (AC)
 - Enabling Access Location (EA)
 - Onshore Substation (OnSS) Footprint
 - Onshore Substation (OnSS) Temporary Construction Compound
 - Onshore Export Cable Corridor (ECC) - Open Cut or Trenchless
 - 400kV Underground Cable Corridor - Trenchless
 - 400kV Underground Cable Corridor - Open Cut or Trenchless
 - Primary Construction Compound (PCC)
 - Cable Installation Compound (CIC)
 - Permanent Access Track
 - Indicative Haul Road
 - Maximum Extent of On-site Mitigation Planting
 - Maximum Extent of Off-site Mitigation Planting
 - Onshore Drainage
 - Onshore Drainage and Enabling Access Track
 - Enabling Access Track

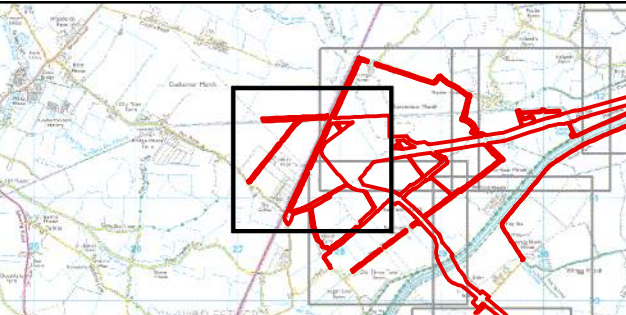

Coordinate System: British National Grid
0 50 100 200 Metres
Scale: 1:5,000
A3 Page Size

Environmental Statement Version 2
Examination Update

Indicative Onshore Infrastructure (Detailed)
Basis of Assessment
Figure 3.4.53



OUTER DOWSING
OFFSHORE WIND




SLR

Date: 17/02/2025
Produced By: JRS
Revision: 2.0

© Crown copyright [and database rights] (2024)
0100031673

Document Path: \\gis1\as\GIS Projects\1\Projects\05356 - Goble Consultants Ltd\00012 GTR4 Outer Dowing\Tech\GIS\Drawings\Wind\2024_05_S51\DS1-Project Description\05356_00012_1197_0 Onshore Infrastructure Detailed.mxd

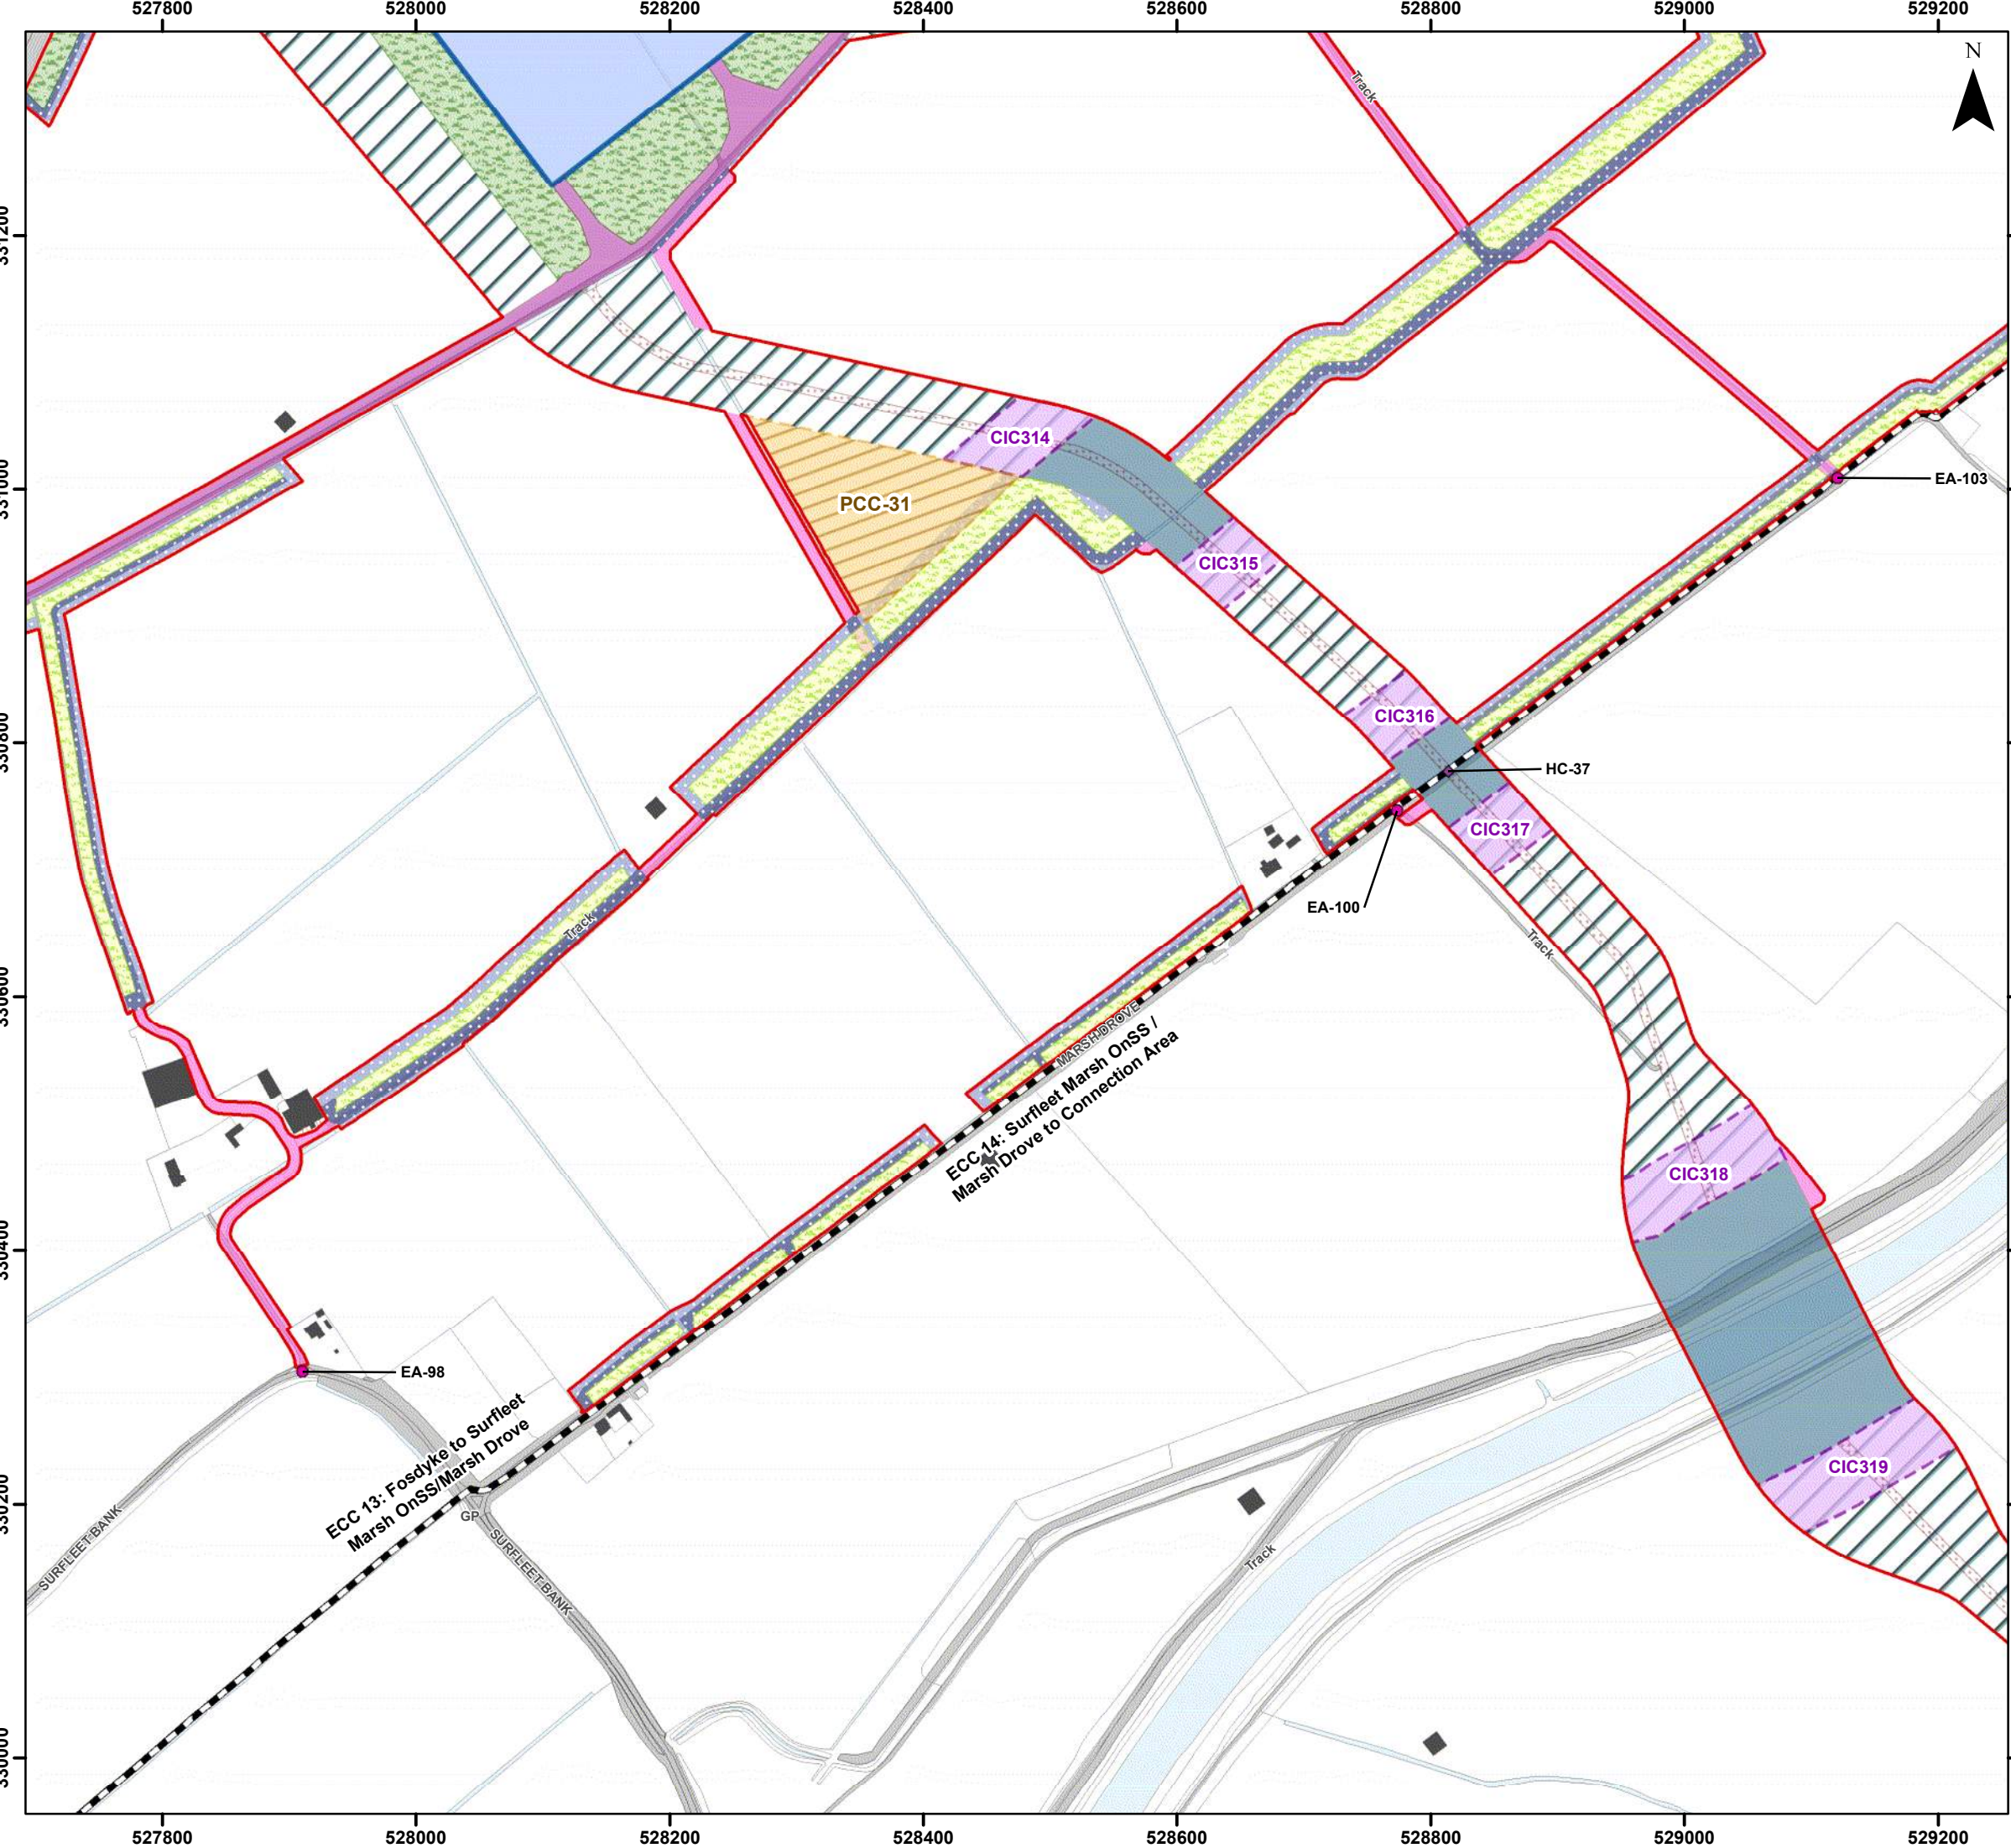

Legend

- Order Limits
- Onshore Segment Break
- Haul Road Crossing Location (HC)
- Enabling Access Location (EA)
- Onshore Substation (OnSS) Footprint
- Onshore Export Cable Corridor (ECC) - Open Cut or Trenchless
- 400kV Underground Cable Corridor - Trenchless
- 400kV Underground Cable Corridor - Open Cut or Trenchless
- Primary Construction Compound (PCC)
- Cable Installation Compound (CIC)
- Permanent Access Track
- Indicative Haul Road
- Maximum Extent of On-site Mitigation Planting
- Maximum Extent of Off-site Mitigation Planting
- Onshore Drainage
- Onshore Drainage and Enabling Access Track
- Enabling Access Track

Coordinate System: British National Grid

0 50 100 200 Metres

Scale: 1:5,000

A3 Page Size


Environmental Statement Version 2
Examination Update

Indicative Onshore Infrastructure (Detailed)
Basis of Assessment
Figure 3.4.54

Date: 17/02/2025
Produced By: JRS
Revision: 2.0

© Crown copyright [and database rights] (2024)
0100031673

Document Path: \\gis1\as\GIS\Projects\1\Project\05336 - Gole Consultants Ltd\00012 GTR\ Outer Dowing\Tech\GIS\Drawings\Wiring\2024_05_S5\LD51-Project Description\05336_00012_1197_0 Onshore Infrastructure Detailed.mxd

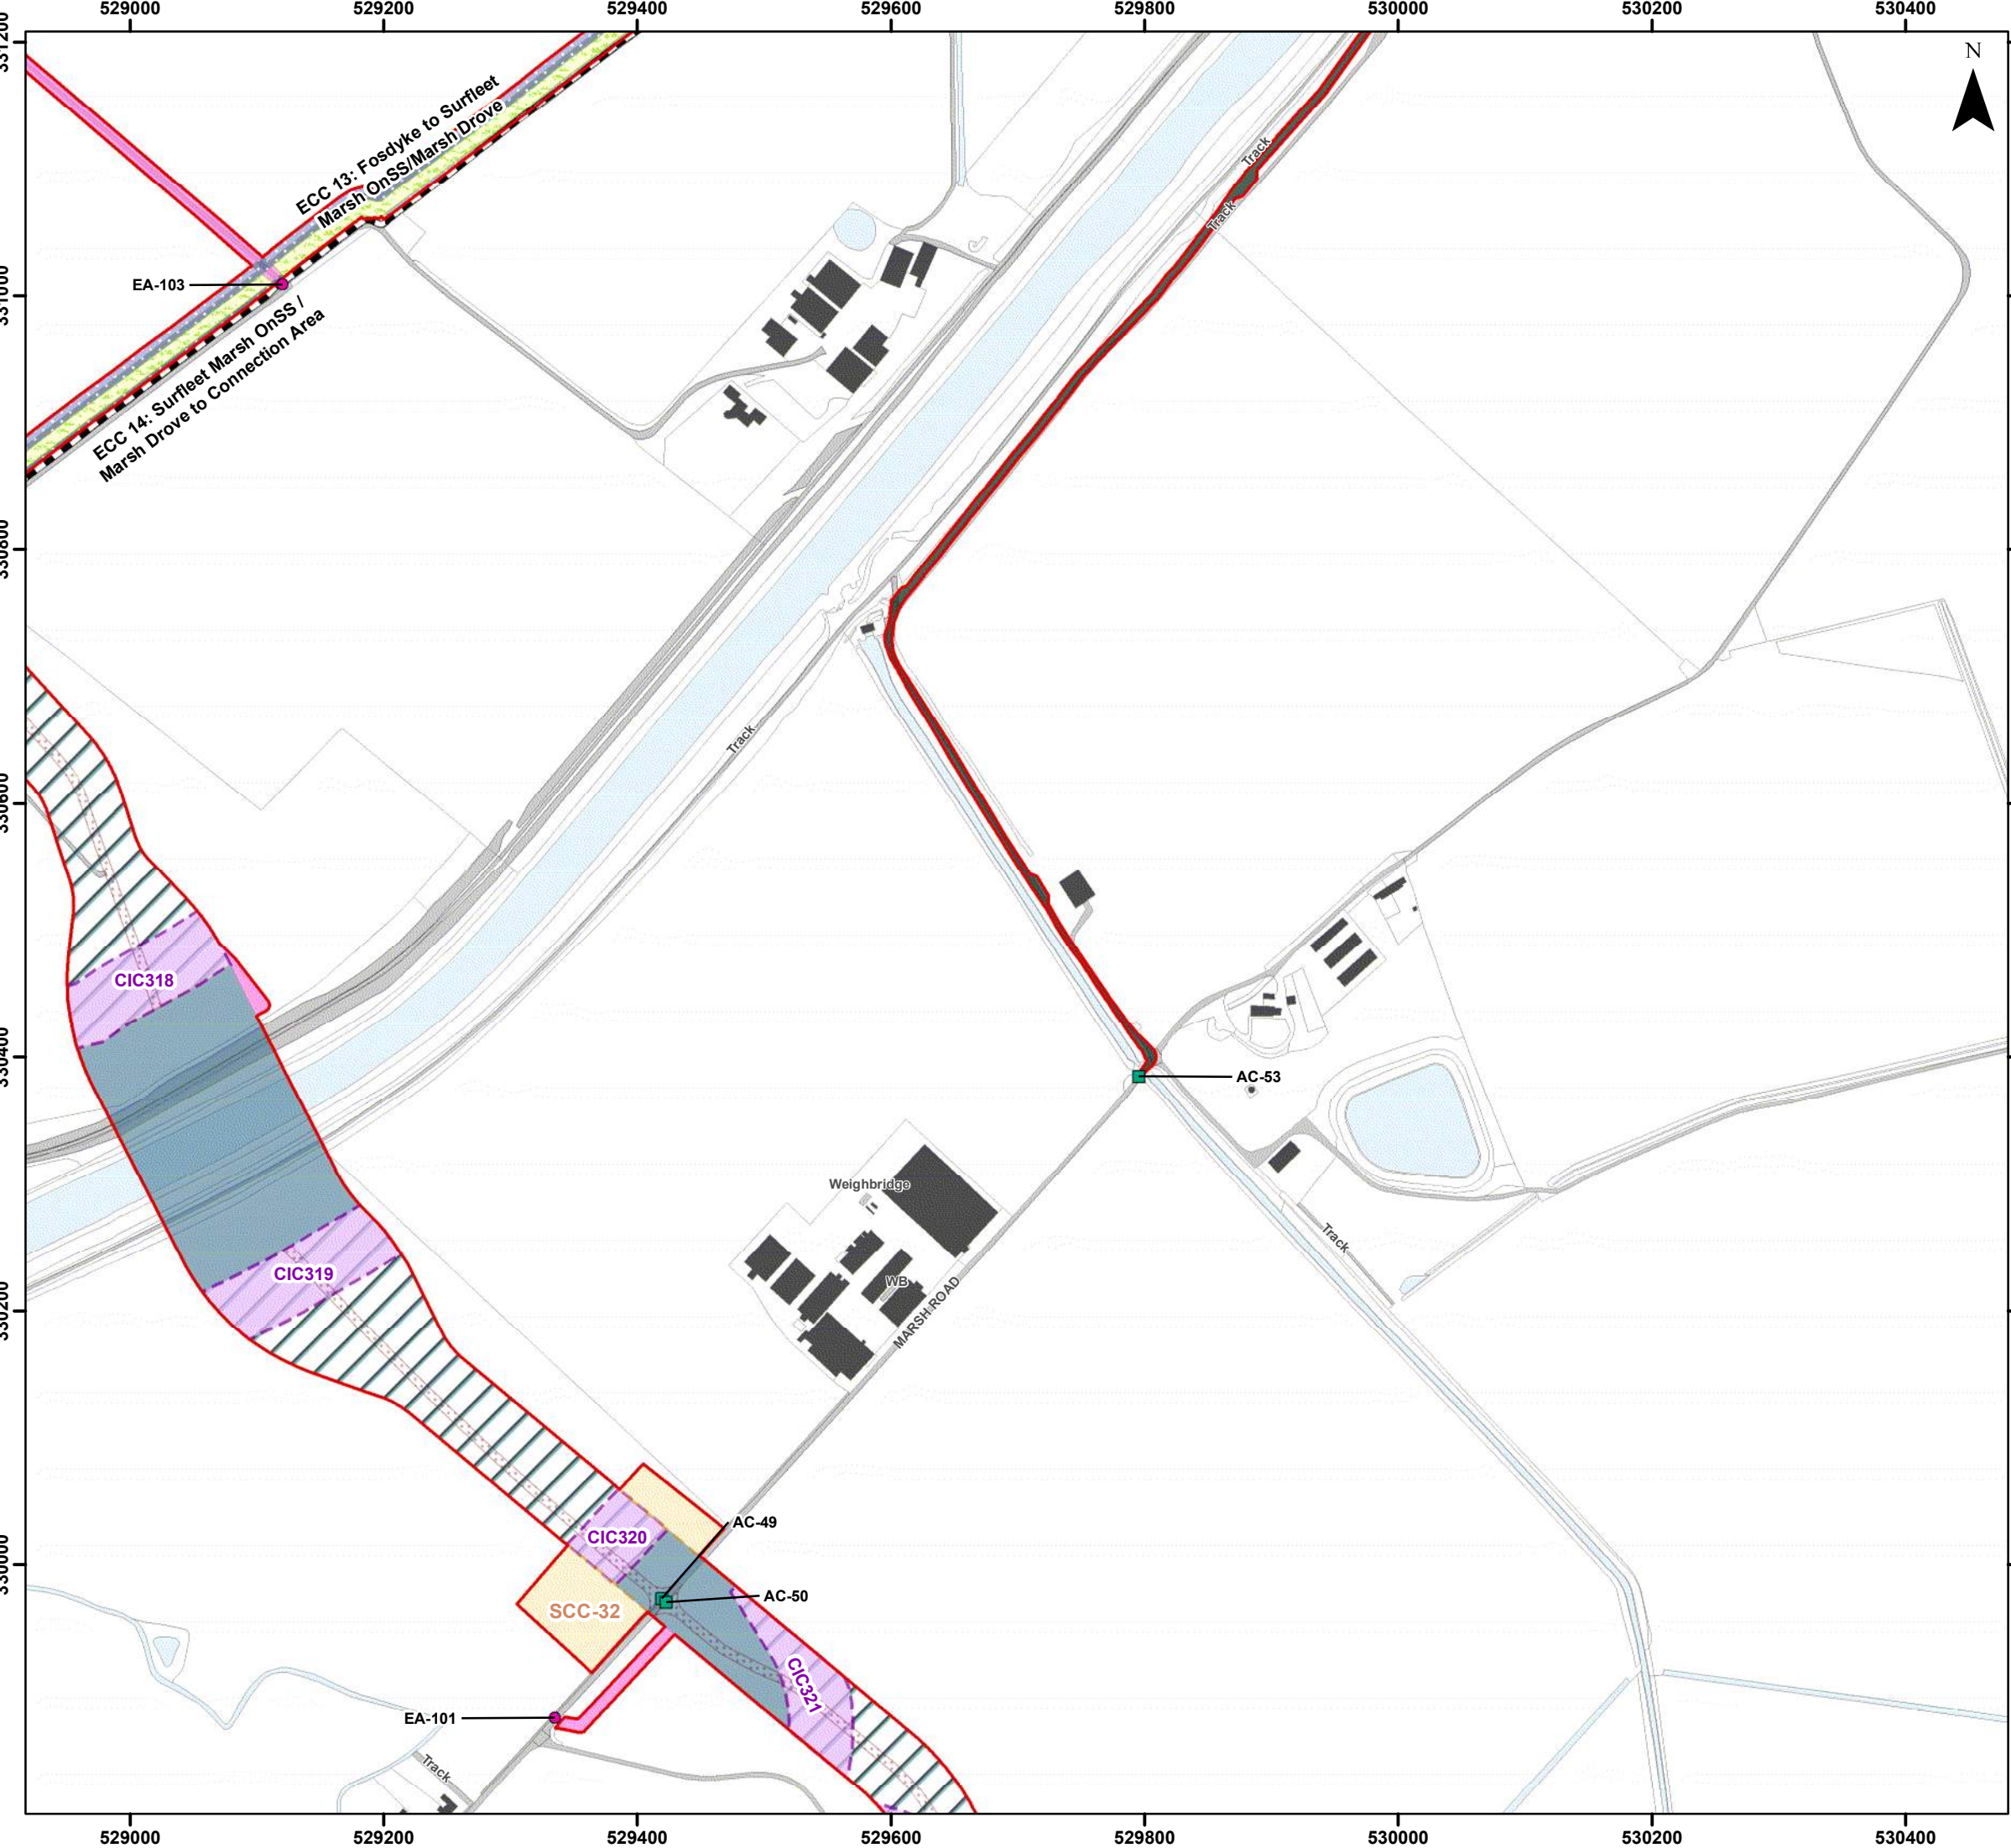

Legend

- Order Limits
- Onshore Segment Break
- Construction Access Location (AC)
- Enabling Access Location (EA)
- 400kV Underground Cable Corridor - Trenchless
- 400kV Underground Cable Corridor - Open Cut or Trenchless
- Secondary Construction Compound (SCC)
- Cable Installation Compound (CIC)
- Temporary Access Track
- Indicative Haul Road
- Maximum Extent of Off-site Mitigation Planting
- Onshore Drainage
- Onshore Drainage and Enabling Access Track
- Enabling Access Track

Coordinate System: British National Grid

0 50 100 200 Metres

Scale: 1:5,000

A3 Page Size


Environmental Statement Version 2
Examination Update

Indicative Onshore Infrastructure (Detailed)
Basis of Assessment
Figure 3.4.55

Date: 17/02/2025
Produced By: JRS
Revision: 2.0


© Crown copyright [and
database rights] (2024)
0100031673

Document Path: \\gis1\as\GIS\Projects\1\Project\05356 - Gole Consultants Ltd\00012 GTR\Outer Dowsing\Tech\GIS\Drawings\Wind\2024_05_S5\DSI-Proiect Description\05356_00012_1197_0 Onshore Infrastructure Detailed.mxd

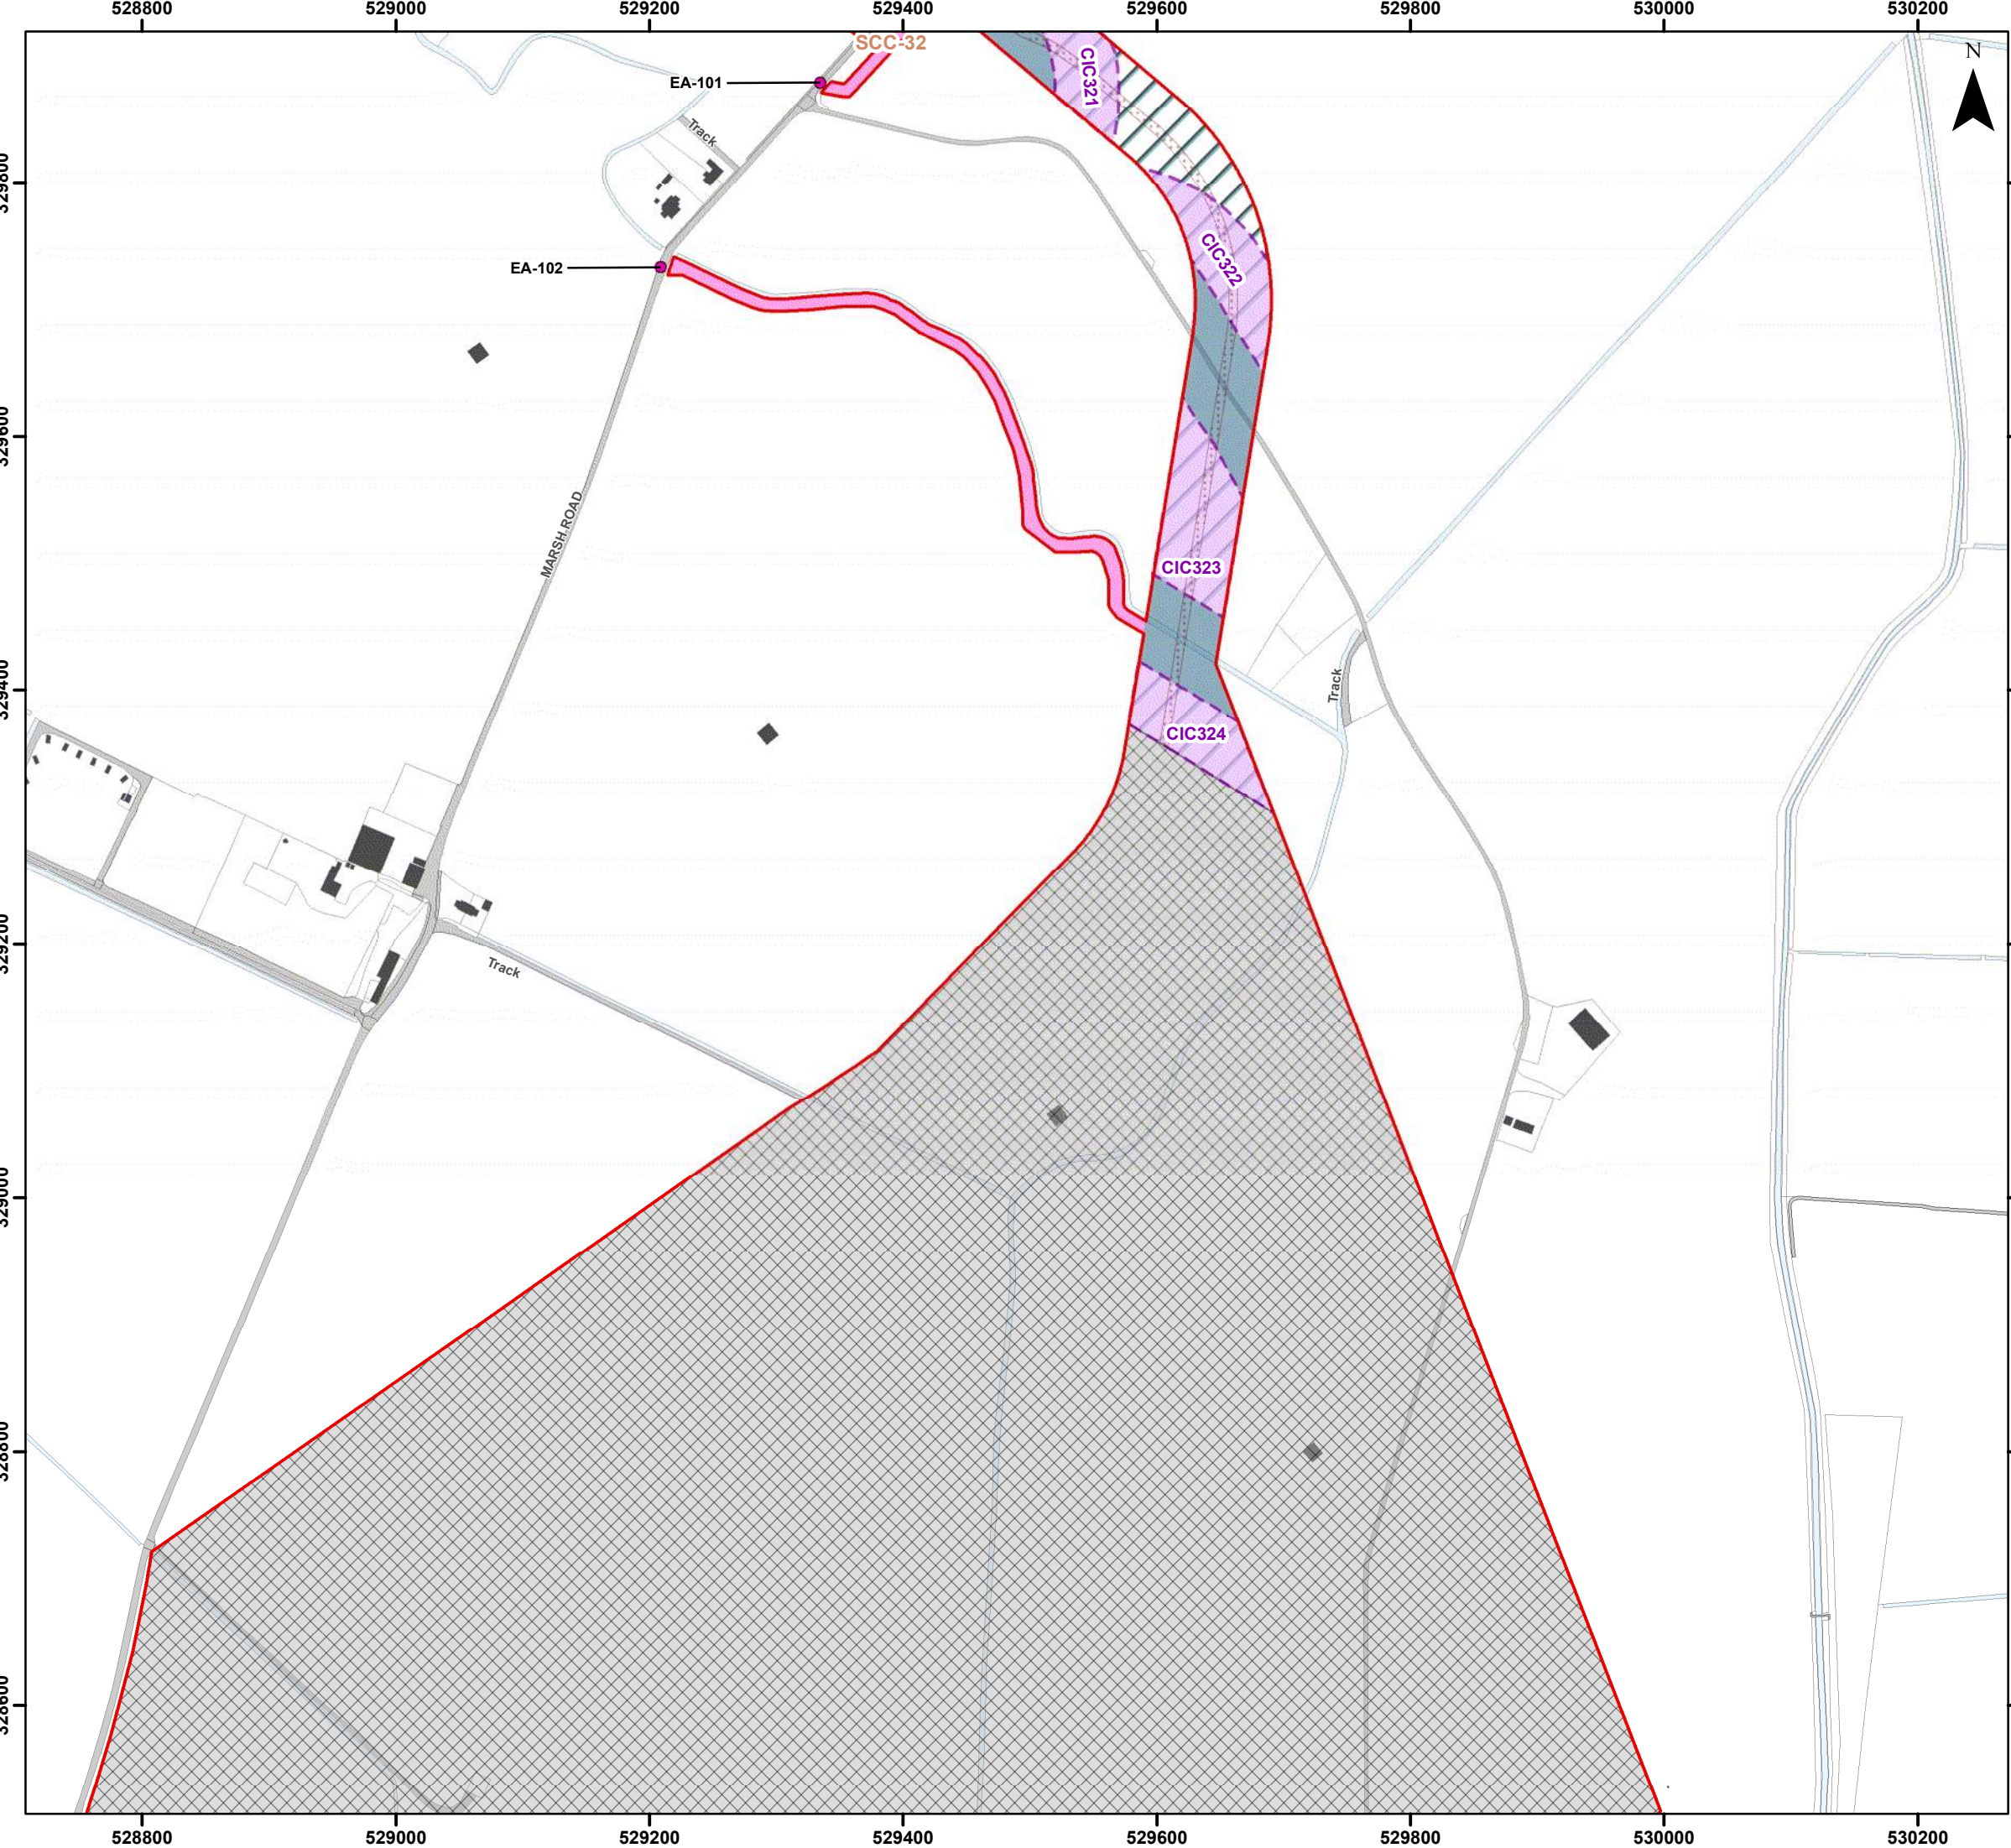

Legend

- Order Limits
- Enabling Access Location (EA)
- 400kV Underground Cable Corridor - Trenchless
- 400kV Underground Cable Corridor - Open Cut or Trenchless
- Secondary Construction Compound (SCC)
- Cable Installation Compound (CIC)
- Indicative Haul Road
- Enabling Access Track
- Connection Area

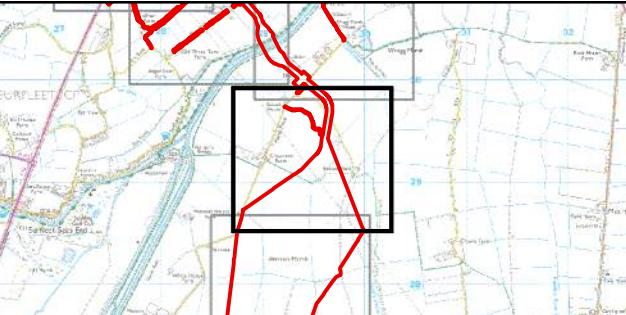

Coordinate System: British National Grid
0 50 100 200 Metres
Scale: 1:5,000
A3 Page Size


Environmental Statement Version 2
Examination Update

Indicative Onshore Infrastructure (Detailed)
Basis of Assessment
Figure 3.4.56

Date: 17/02/2025
Produced By: JRS
Revision: 2.0

© Crown copyright [and database rights] (2024)
0100031673

Document Path: \\gis1\as\GIS\Projects\1\Projects\05356 - Gole Consultants Ltd\00012 GTR4 Outer Dowsing Tech\GIS\Drawings\Wind\2024_05_S5\1\DSI\Project Description\05356_00012_1197_0 Onshore Infrastructure Detailed.mxd

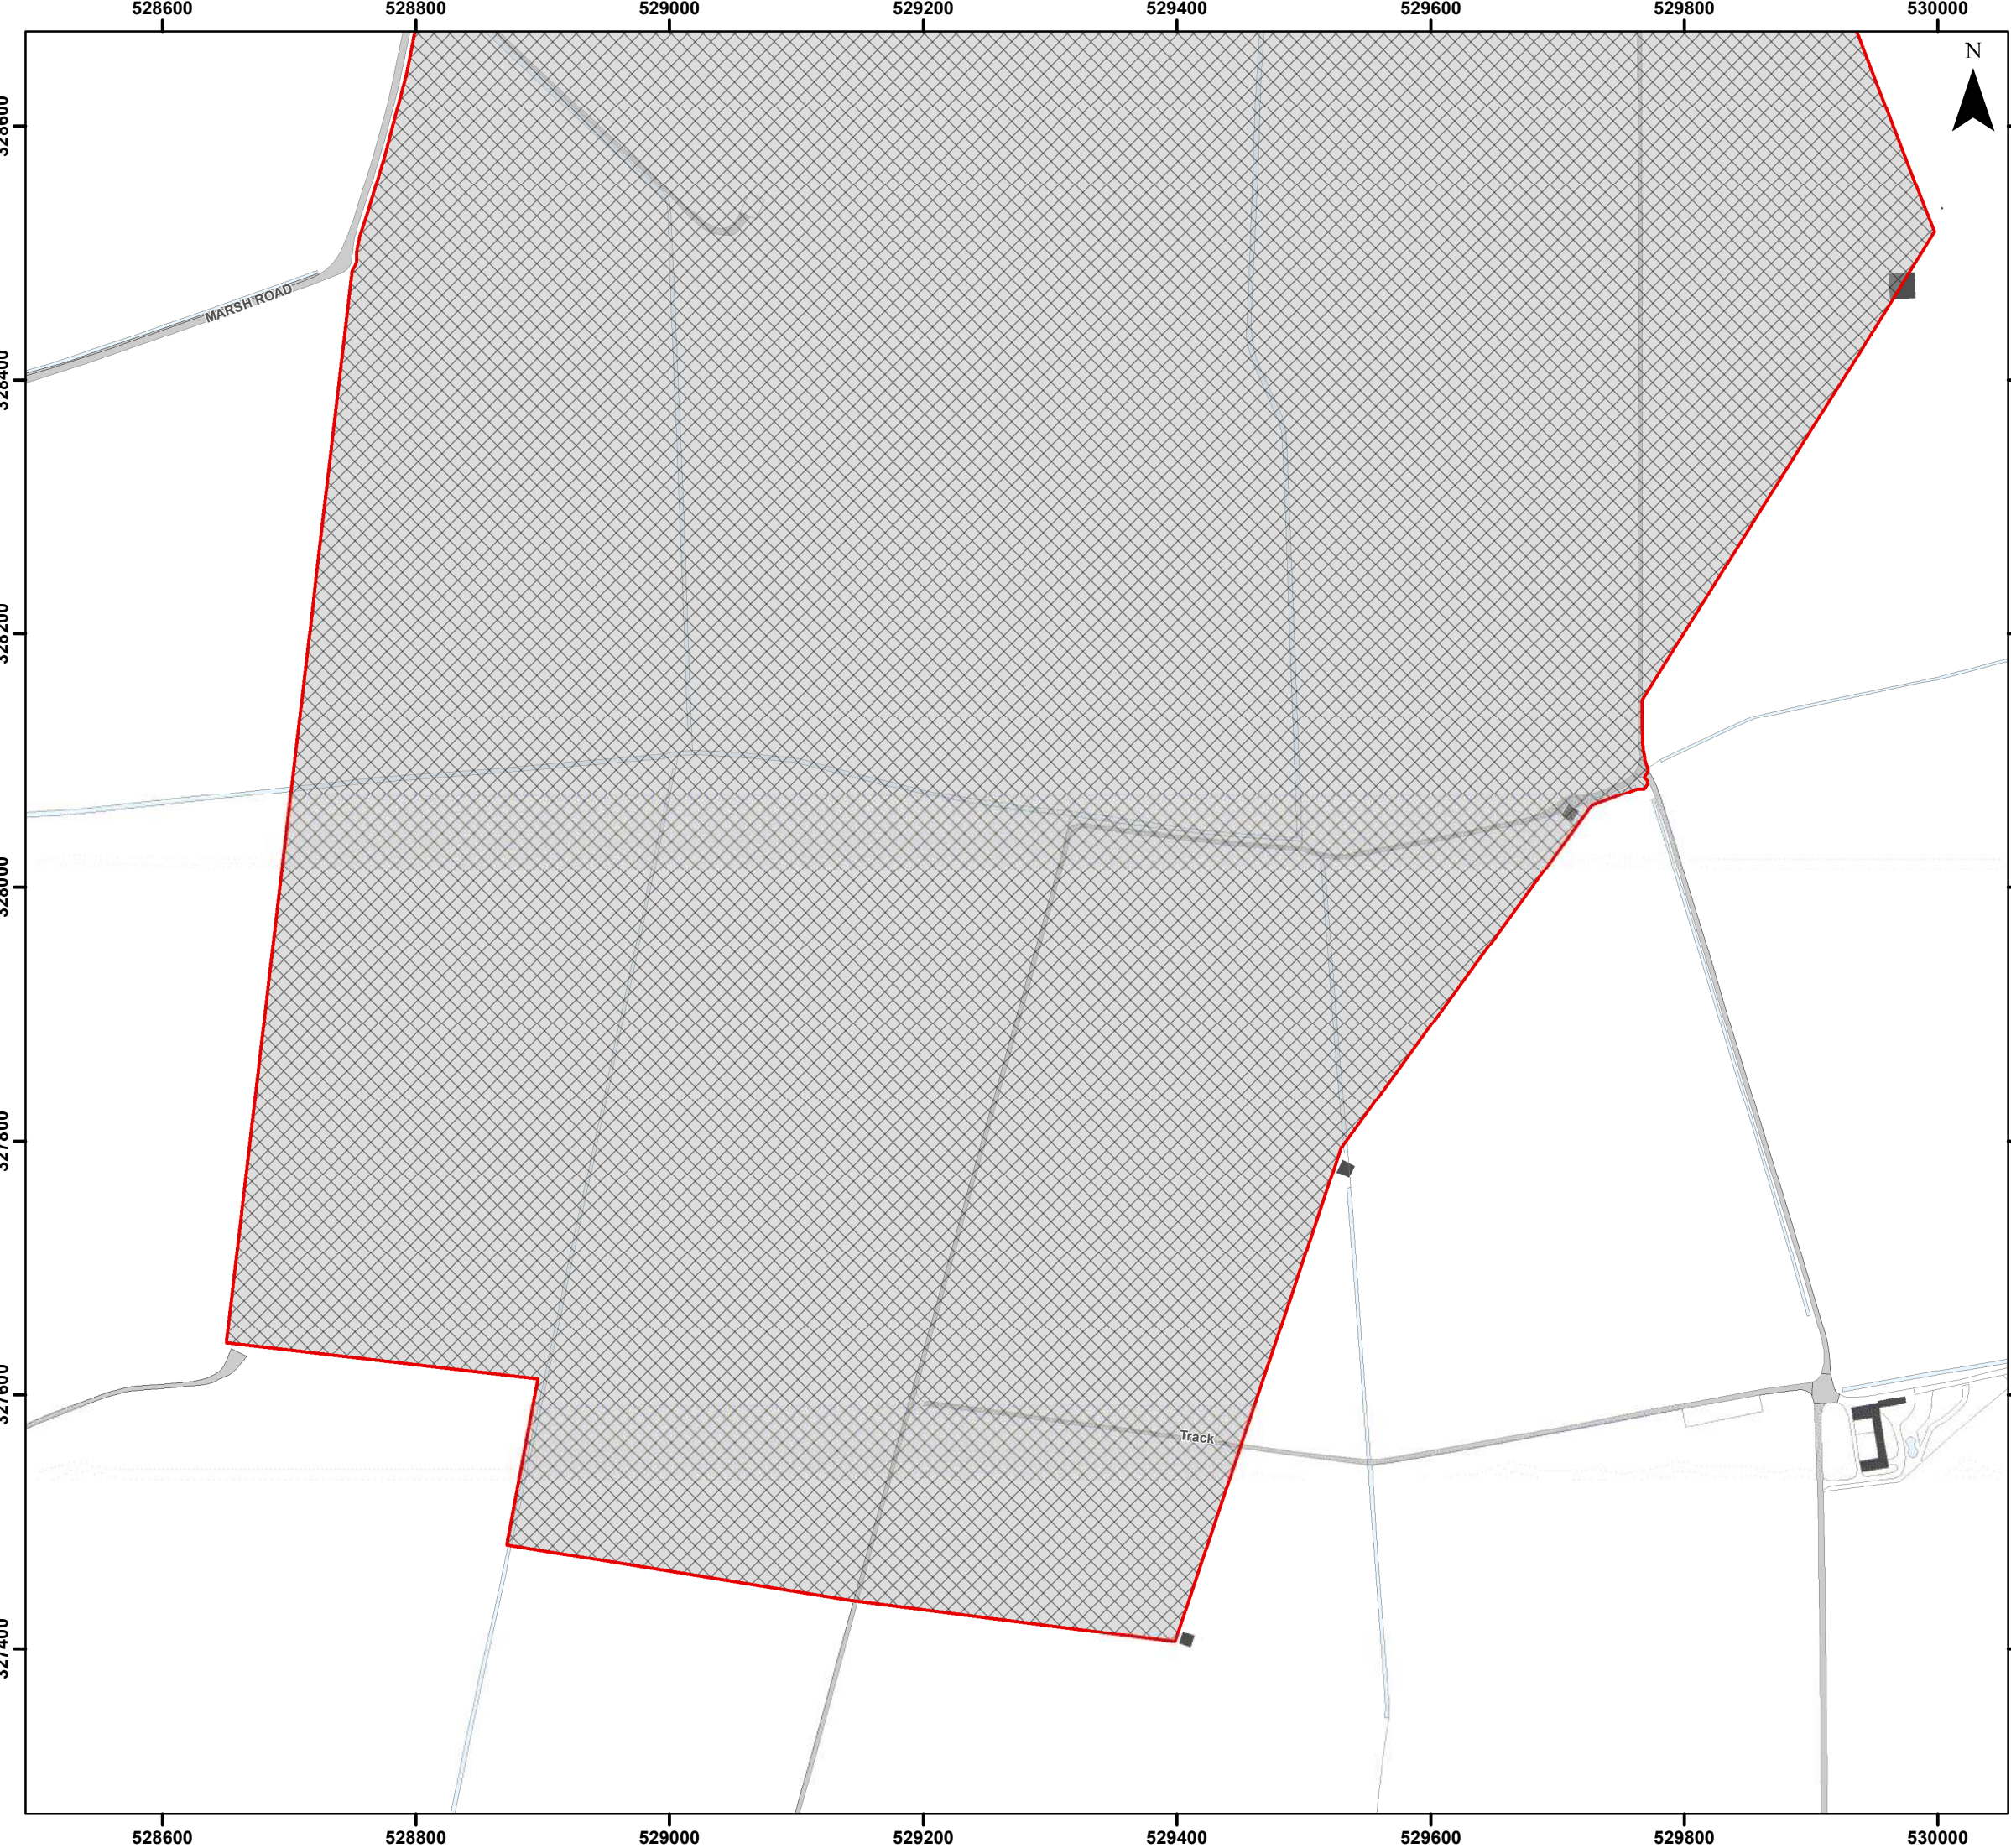


Legend

-  Order Limits
-  Connection Area



Coordinate System: British National Grid

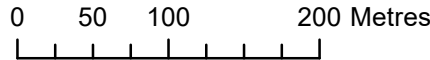

Scale: 1:5,000

A3 Page Size

Environmental Statement Version 2
Examination Update

Indicative Onshore Infrastructure (Detailed)
Basis of Assessment
Figure 3.4.57



Date: 17/02/2025
Produced By: JRS
Revision: 2.0



© Crown copyright [and
database rights] (2024)
0100031673