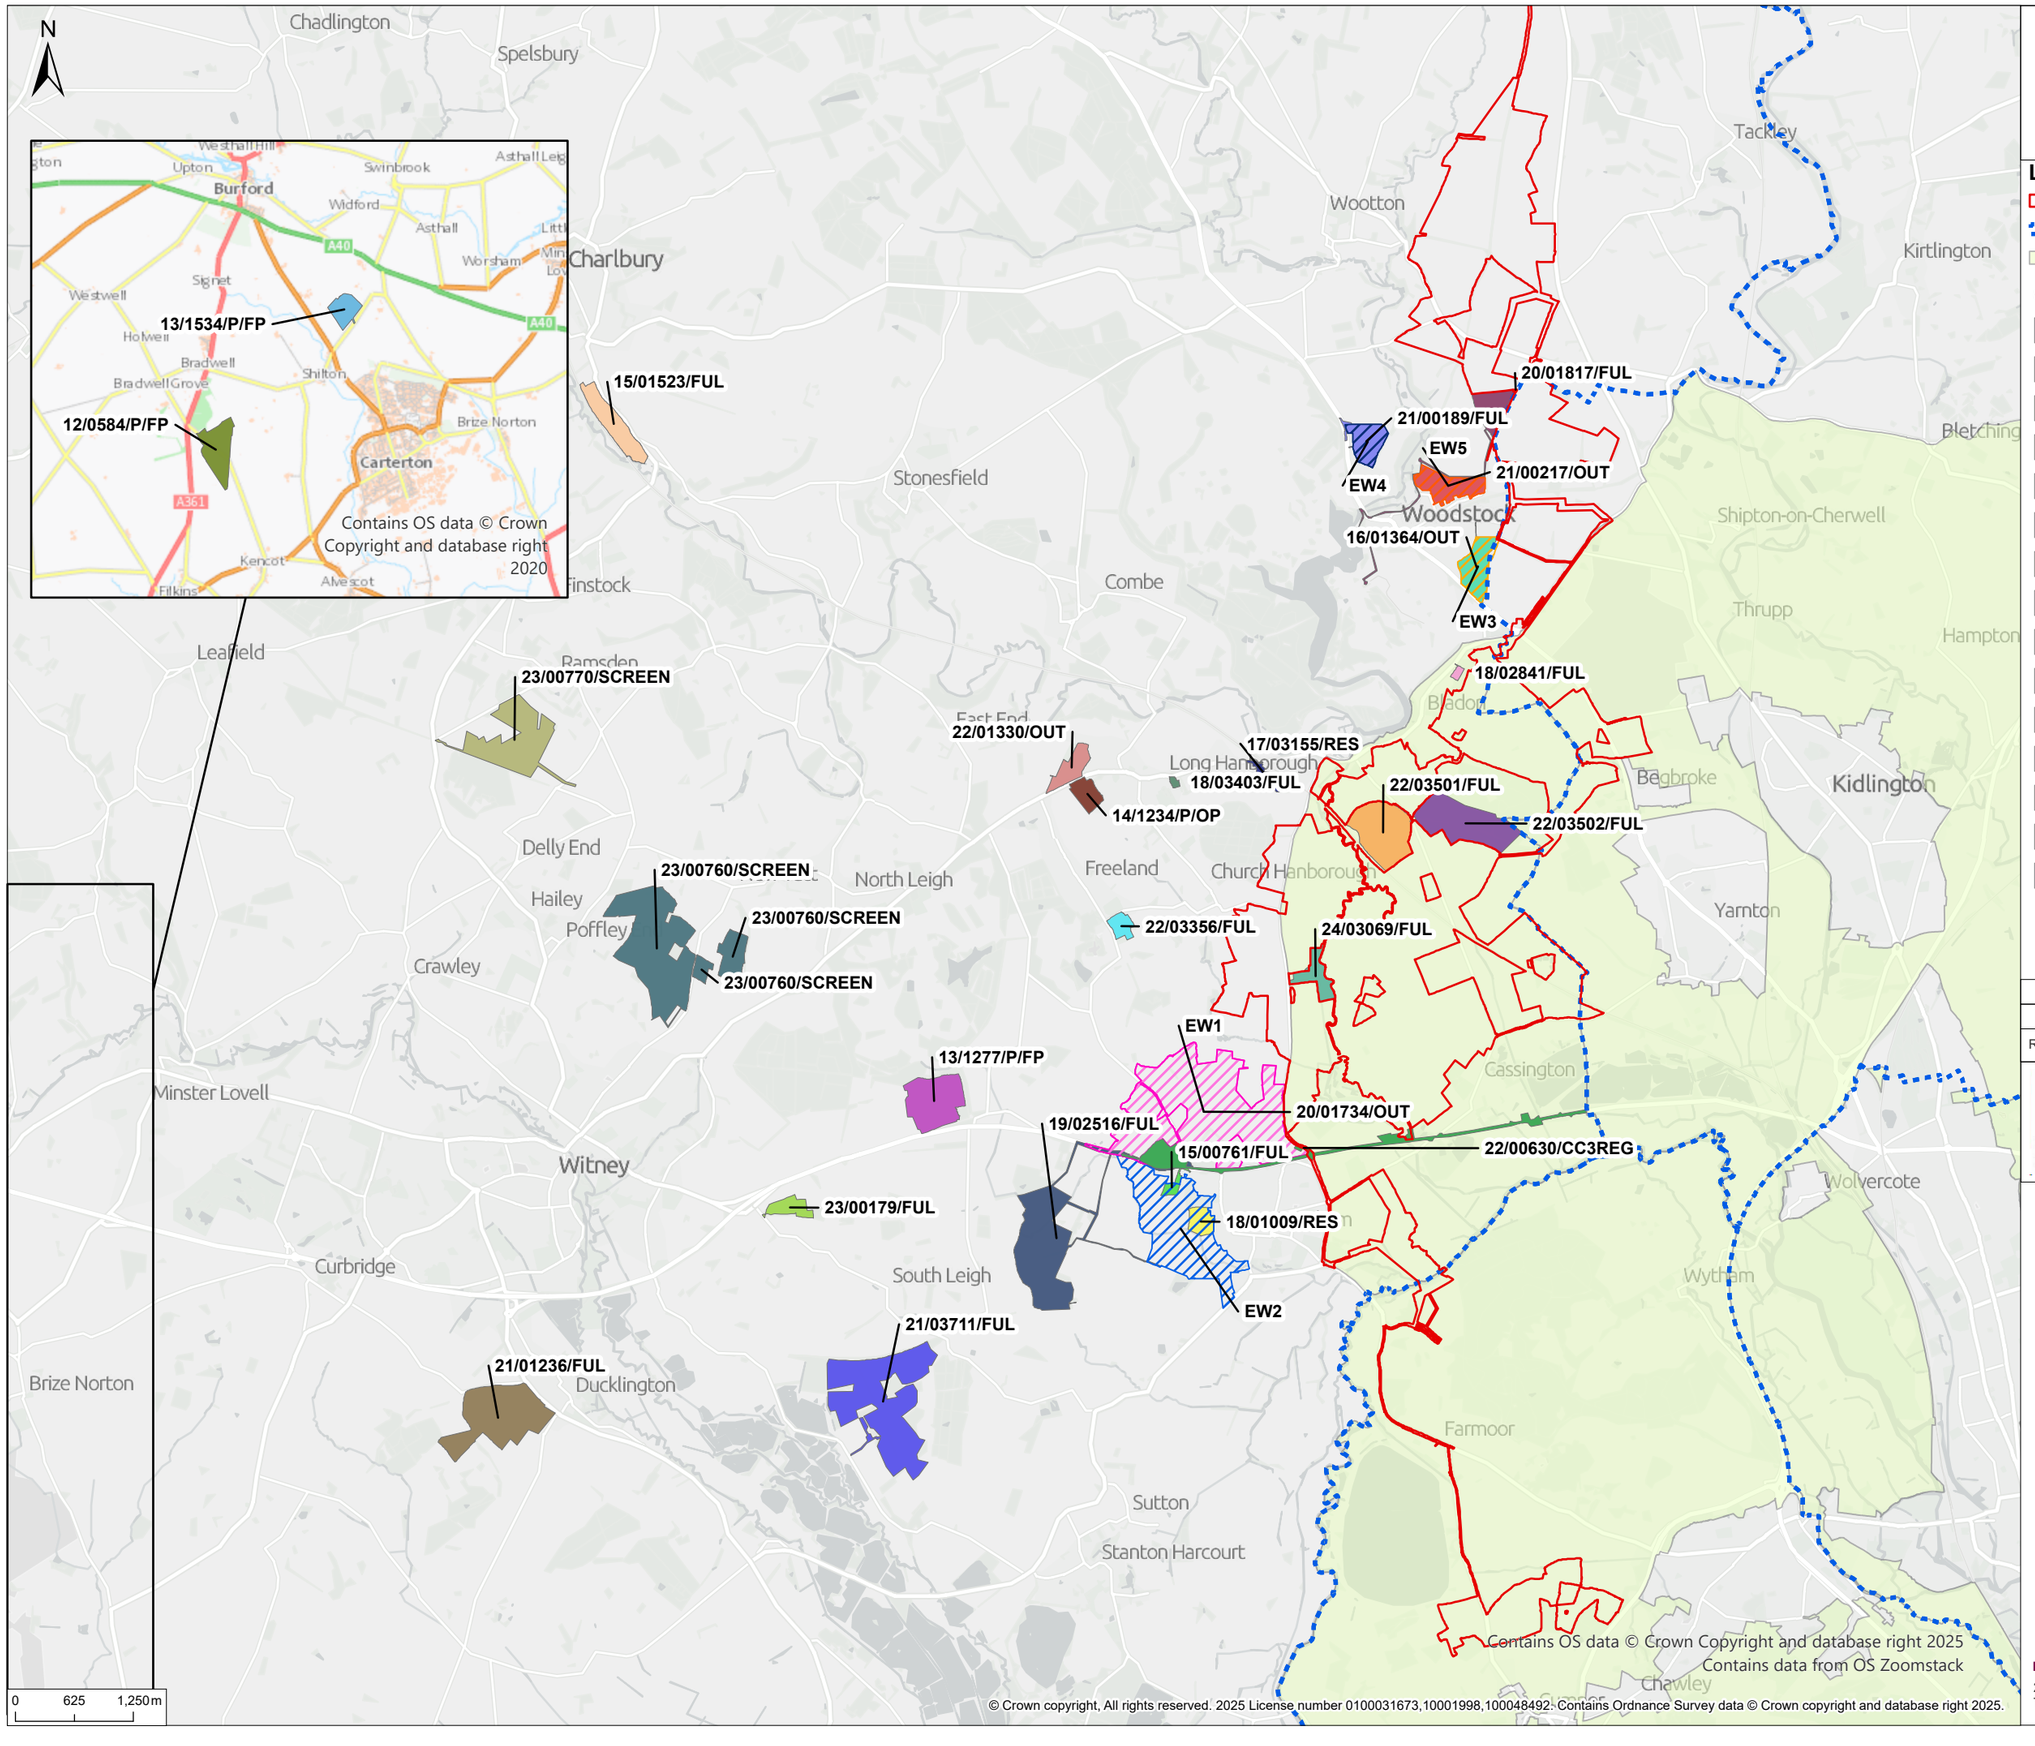

© 2025 RPS Group

Notes
1. This drawing has been prepared in accordance with the scope of RPS's appointment with its client and is subject to the terms and conditions of that appointment. RPS accepts no liability for any use of this document other than by its client and only for the purposes for which it was prepared and provided.
2. If received electronically it is the recipients responsibility to print to correct scale. Only written dimensions should be used.

Legend

- Order Limits
- Local Authority Boundary
- Green Belt

Cumulative Developments

- 13/1277/P/FP
- 14/1234/P/OP
- 15/00761/FUL
- 15/01523/FUL
- 16/01364/OUT
- 17/03155/RES
- 18/01009/RES
- 18/02841/FUL
- 18/03403/FUL
- 19/02516/FUL
- 20/01817/FUL
- 21/00189/FUL
- 21/00217/OUT
- 21/01236/FUL
- 21/03711/FUL
- 22/00630/CC3REG
- 22/01330/OUT
- 22/03356/FUL
- 22/03501/FUL
- 22/03502/FUL
- 23/00179/FUL
- 23/00760/SCREEN
- 23/00770/SCREEN
- 24/03069/FUL
- EW1; 20/01734/OUT
- EW2
- EW3
- EW4
- EW5

Rev	Description	By	CB	Date

PHOTOVOLT DEVELOPMENT PARTNERS

rps

Client	PVDP
Project	Botley West Solar Farm
Title	Cumulative Developments - West Oxfordshire

Status	Drawn By	PM/Checked By
FINAL	JM	MB
Drawing Number	**Scale @ A3**	**Date Created**
EN010147/APP/6.5	1:65,000	AUG 2025
Figure Number		**Rev**
19.1		**9**

rpsgroup.com
20 Western Avenue, Milton Park, Abingdon, Oxfordshire, OX14 4SH
T: +44(0)1235 821 888 E: rpsox@rpsgroup.com

© Crown copyright, All rights reserved. 2025 License number 0100031673,10001998,100048492. Contains Ordnance Survey data © Crown copyright and database right 2025.

P:\eur-mpfs-02.eur.rpsgroup.com\Projects\12426 Proposed DCO Scale Solar Development 860mw\Tech\Drawings\12426-0053-10.aprx