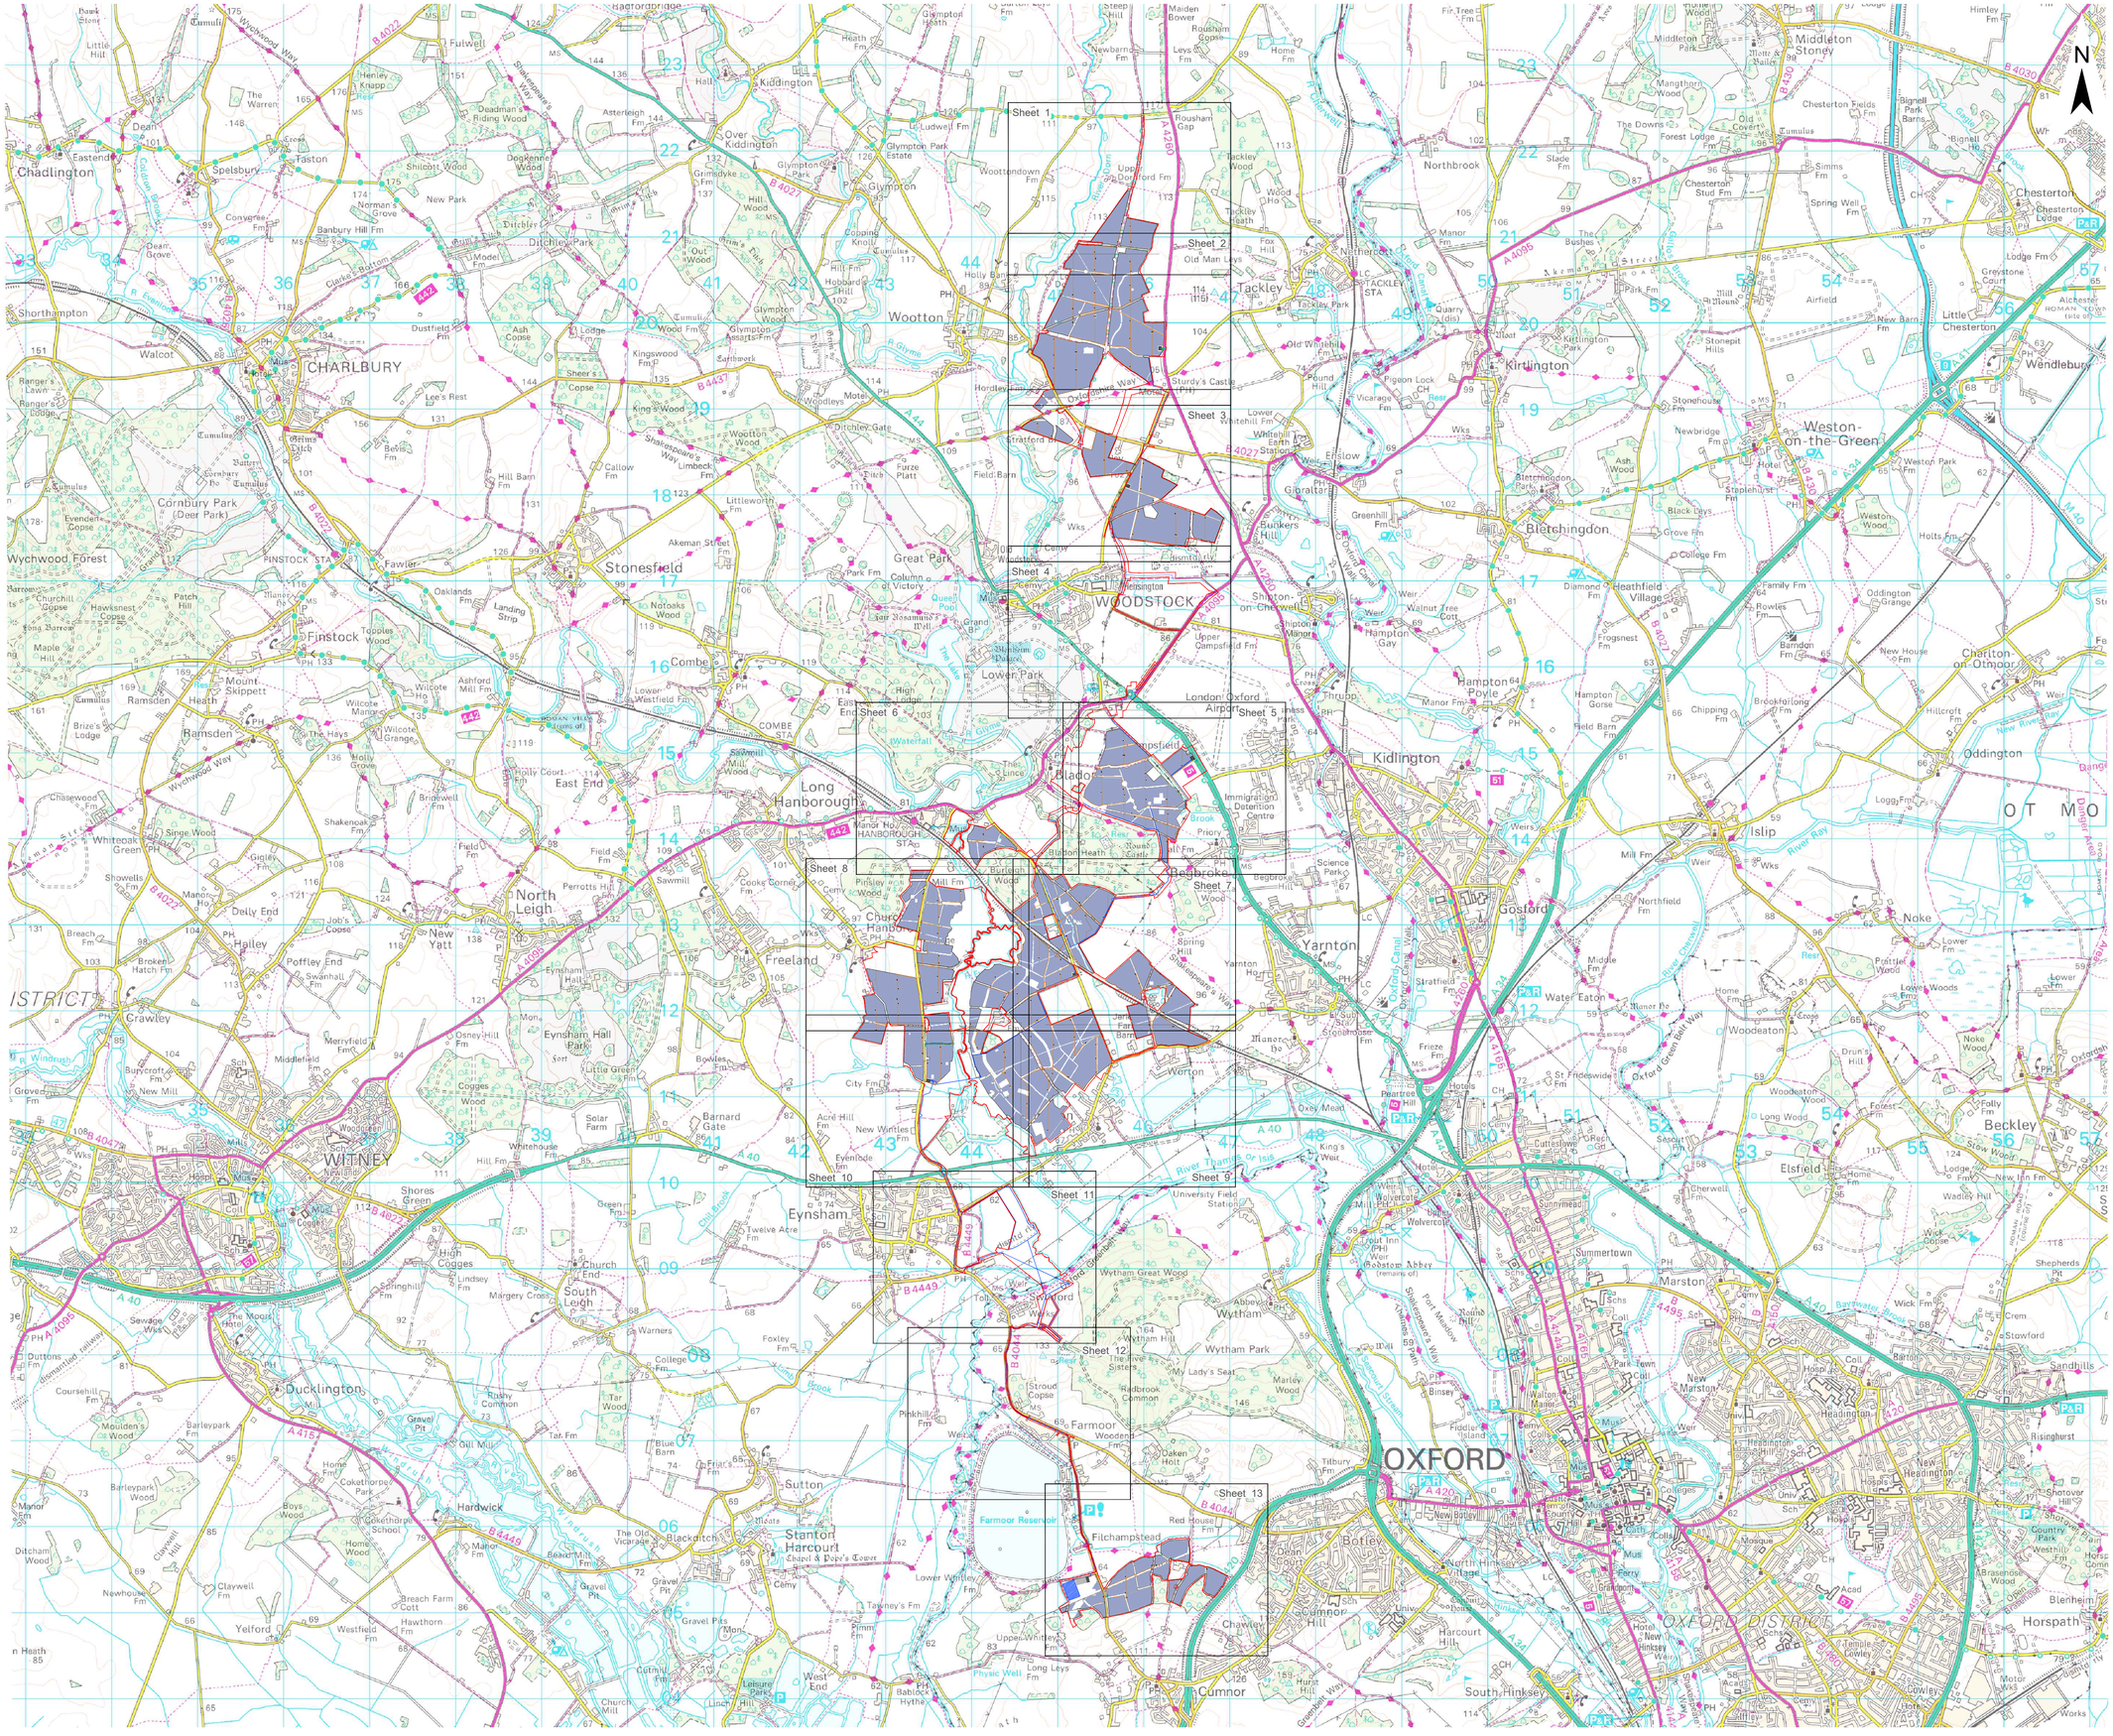
Sheet 1
Sheet 2
Sheet 3
Sheet 4
Sheet 5
Sheet 6
Sheet 7
Sheet 8
Sheet 9
Sheet 10
Sheet 11
Sheet 12
Sheet 13
N
Chadlington
CHARLBURY
Wootton
Tackley
Kirtlington
Bletchingdon
Weston-on-the-Green
Stonesfield
WOODSTOCK
Kidlington
Yarnton
Gosford
Begbroke
Long Hanborough
North Leigh
Freeland
Eynsham
WITNEY
Ducklington
Cumnor
OXFORD
Wytham
Farmoor
Botley
Sutton
Stanton Harcourt
Hardwick
Cornbury Park (Deer Park)
Wychwood Forest
Blenheim Palace
Oxford Airport
Farmoor Reservoir
Physic Well
Woodstock Golf Course
Oxford Canal
River Thames or Isis
River Evenlode
River Glyme
River Cherwell
A4260
A34
A40
M40
B4027
B4030
B4044
B4449
B4495
A420
A4095
A4074
A415
A44
A4142
A4165
A4144
A4074
A4074
A4074

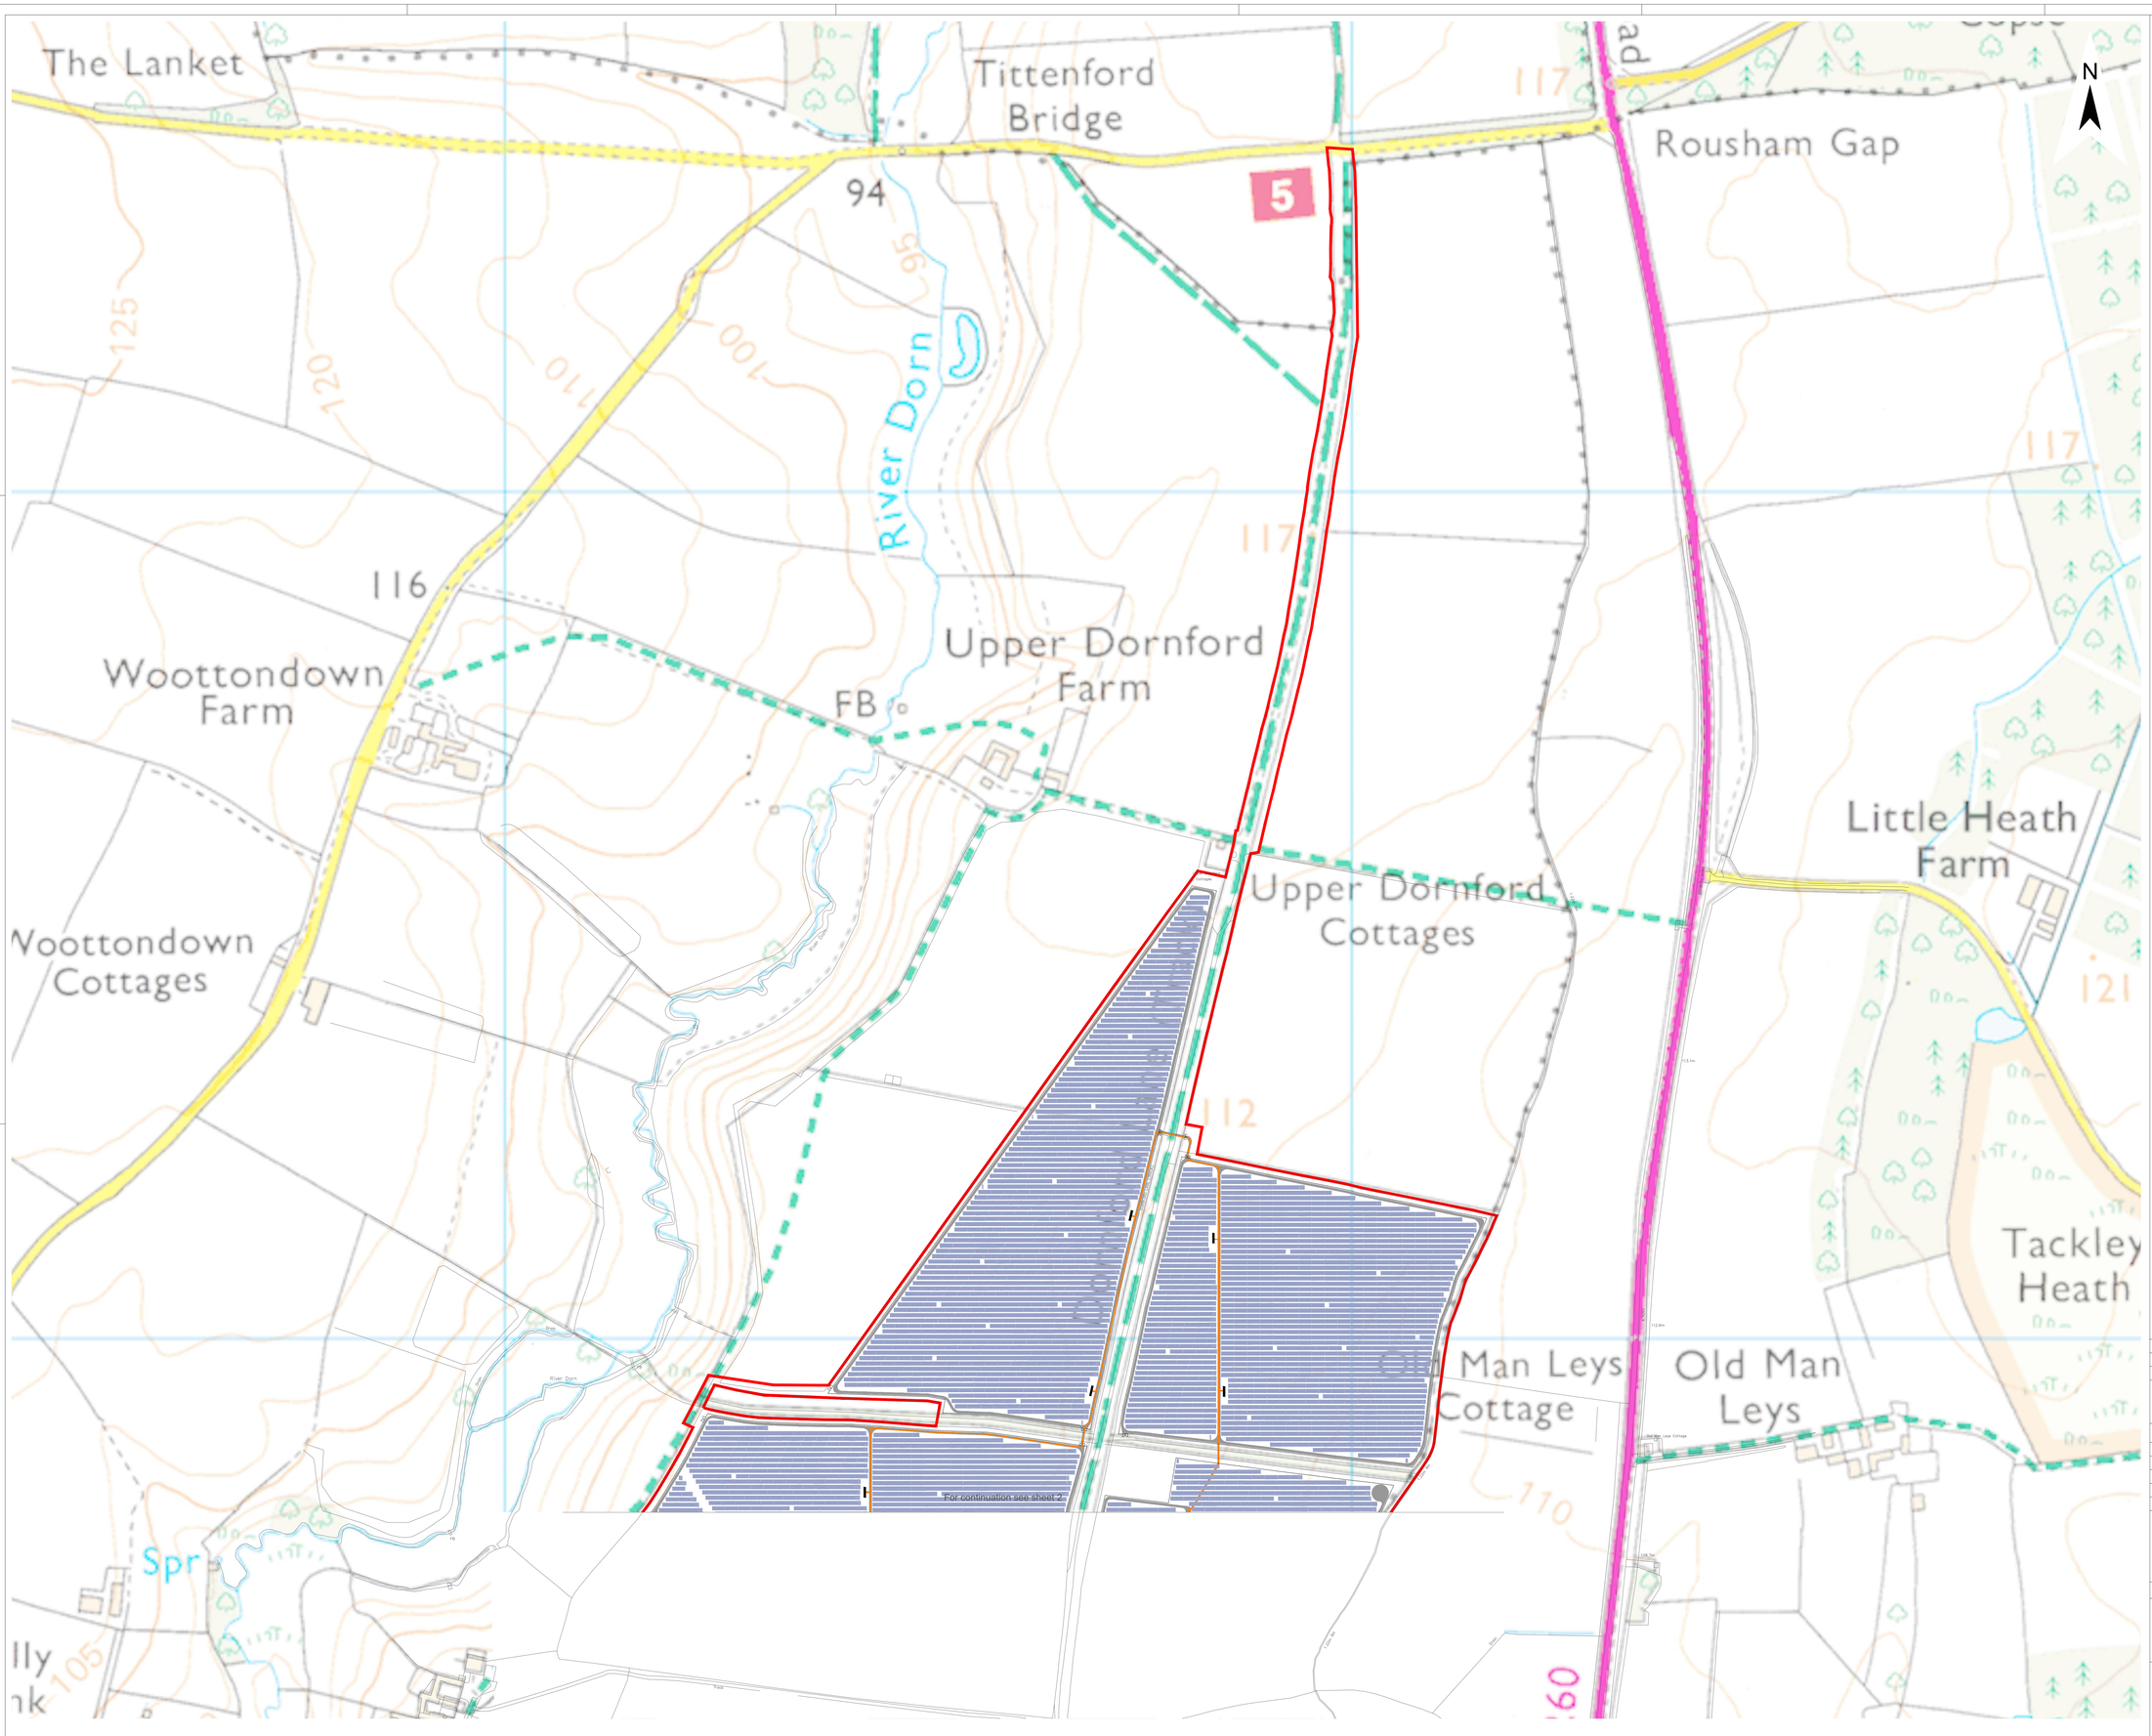

Legend

- Order Limits
- Proposed Infrastructure and Land Use Elements *
- Maintenace Road
- Solar Panels
- PCS
- Indicative 33kV Cable Route
- Fence
- Access Gate

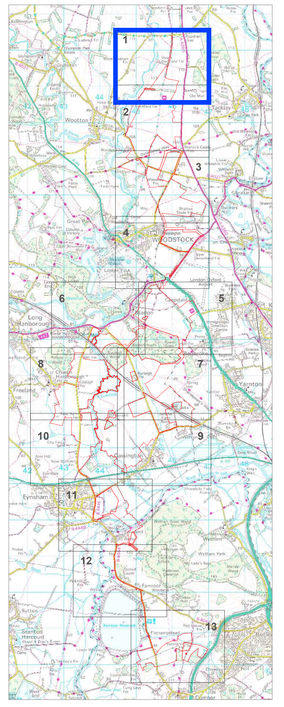

* *The location of the proposed infrastructure and land use elements are shown indicatively only.*

2: Change Request 2							
1: s51 Response							
A: DCO Submission							
Project: Botley West Solar Farm				Status: Final			
Id.	Changes	Date	Name		Date	Name	
				Edit	12.09.2025	K. Lueken	
				Check	12.09.2025	H.Trabelsi	
2	Revised	12.09.2025	K. Lueken				
1	Revised	31.01.2025	V.Guskova	Drawing No	EN010147/APP/7.3.2 Rev.2		
A	Created	20.01.2025	V.Guskova				

APFP Regulation: 5(2)(j)

Scale: at A0

Title: Operational Development Areas Plan
Sheet 1 of 13

0 100 200 Meters

Photovolt Development Partners GmbH
Kurfürstendamm 52
10707 Berlin, Germany

© Crown copyright. All rights reserved. 2024 License number 100031673

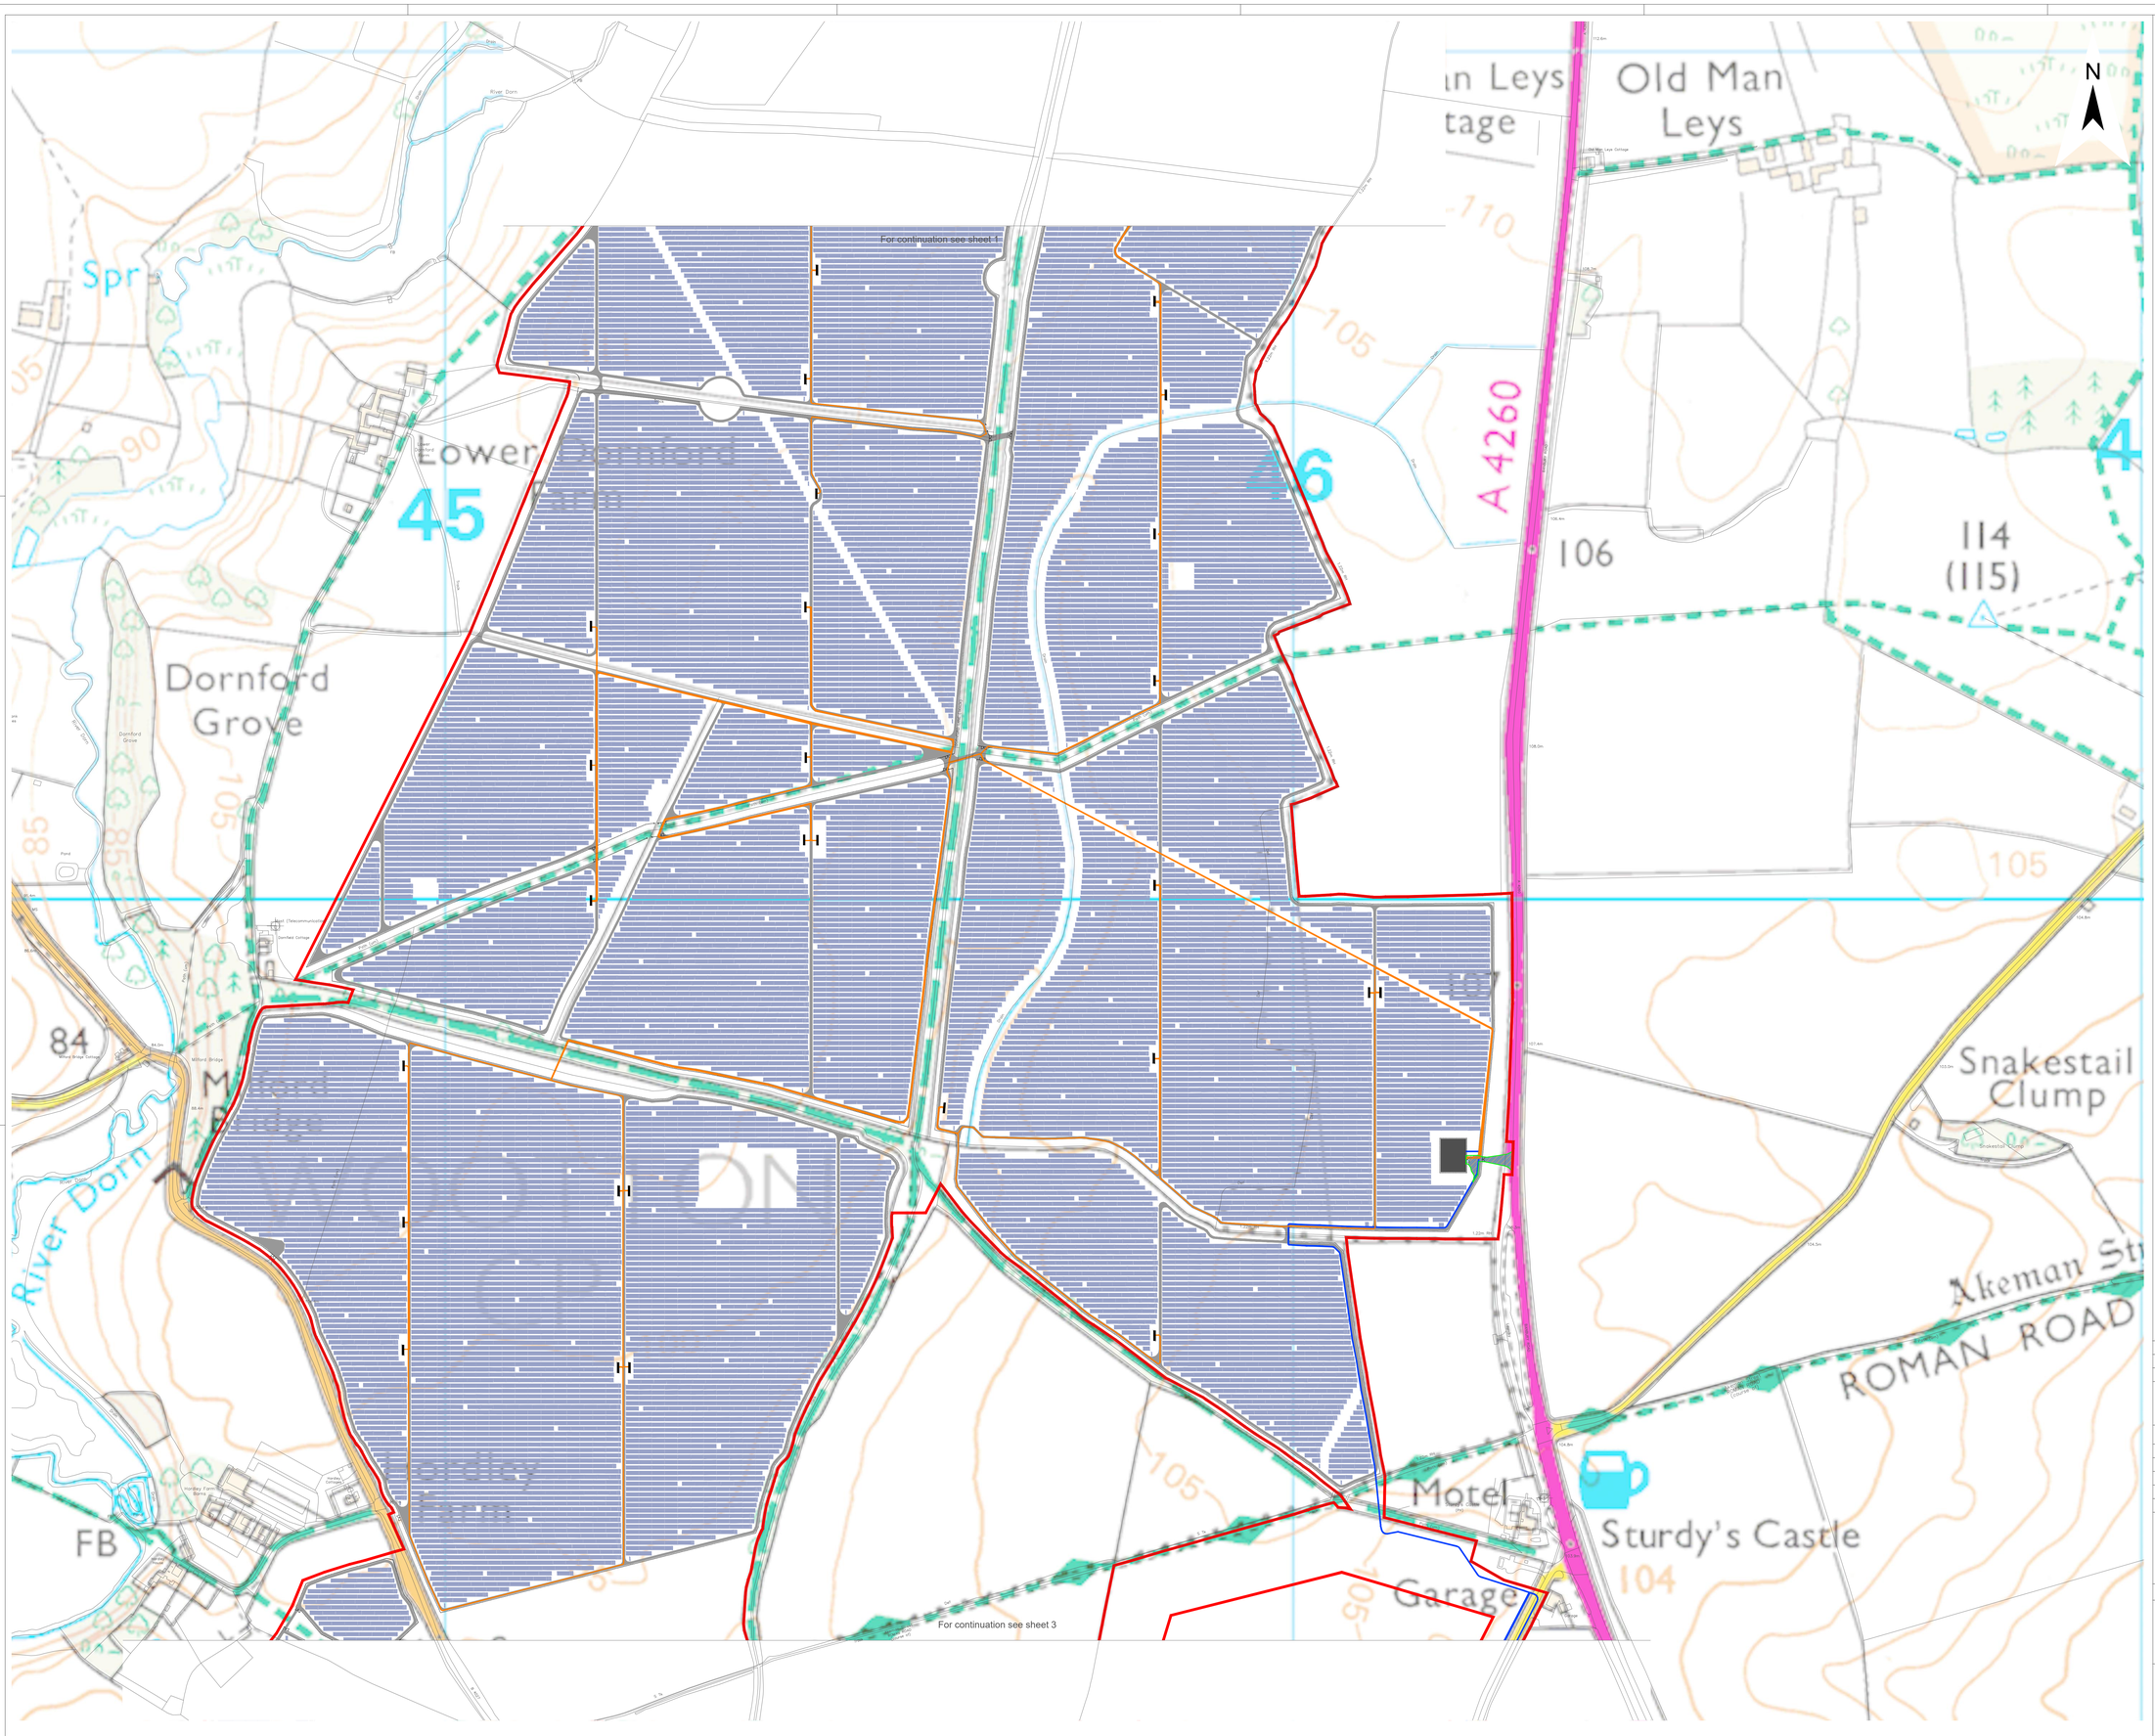

Legend

- Order Limits
- Proposed Infrastructure and Land Use Elements *
- Maintenace Road
- Permament Vehicular Access Point
- Solar Panels
- Project Substation
- PCS
- Indicative 33kV Cable Route
- Indicative 275kV Cable Route
- Fence
- Access Gate

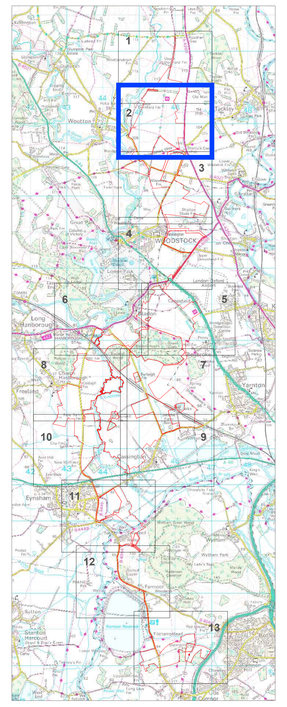

* *The location of the proposed infrastructure and land use elements are shown indicatively only.*

2:	Change Request 2
1:	s51 Response
A:	DCO Submission

Project	Status
Botley West Solar Farm	Final

Id.	Changes	Date	Name		Date	Name
				Edit	12.09.2025	K. Lueken
				Check	12.09.2025	H.Trabelsi
2	Revised	12.09.2025	K. Lueken			
1	Revised	31.01.2025	V.Guskova	Drawing No	EN010147/APP/7.3.2 Rev.2	
A	Created	20.01.2025	V.Guskova			

APFP Regulation: 5(2)(j)

Scale: at A0

Title

Operational Development Areas Plan Sheet 2 of 13

0 100 200 Meters

Photovolt Development Partners GmbH
Kurfürstendamm 52
10707 Berlin, Germany

© Crown copyright. All rights reserved. 2024 Licence number 100031673

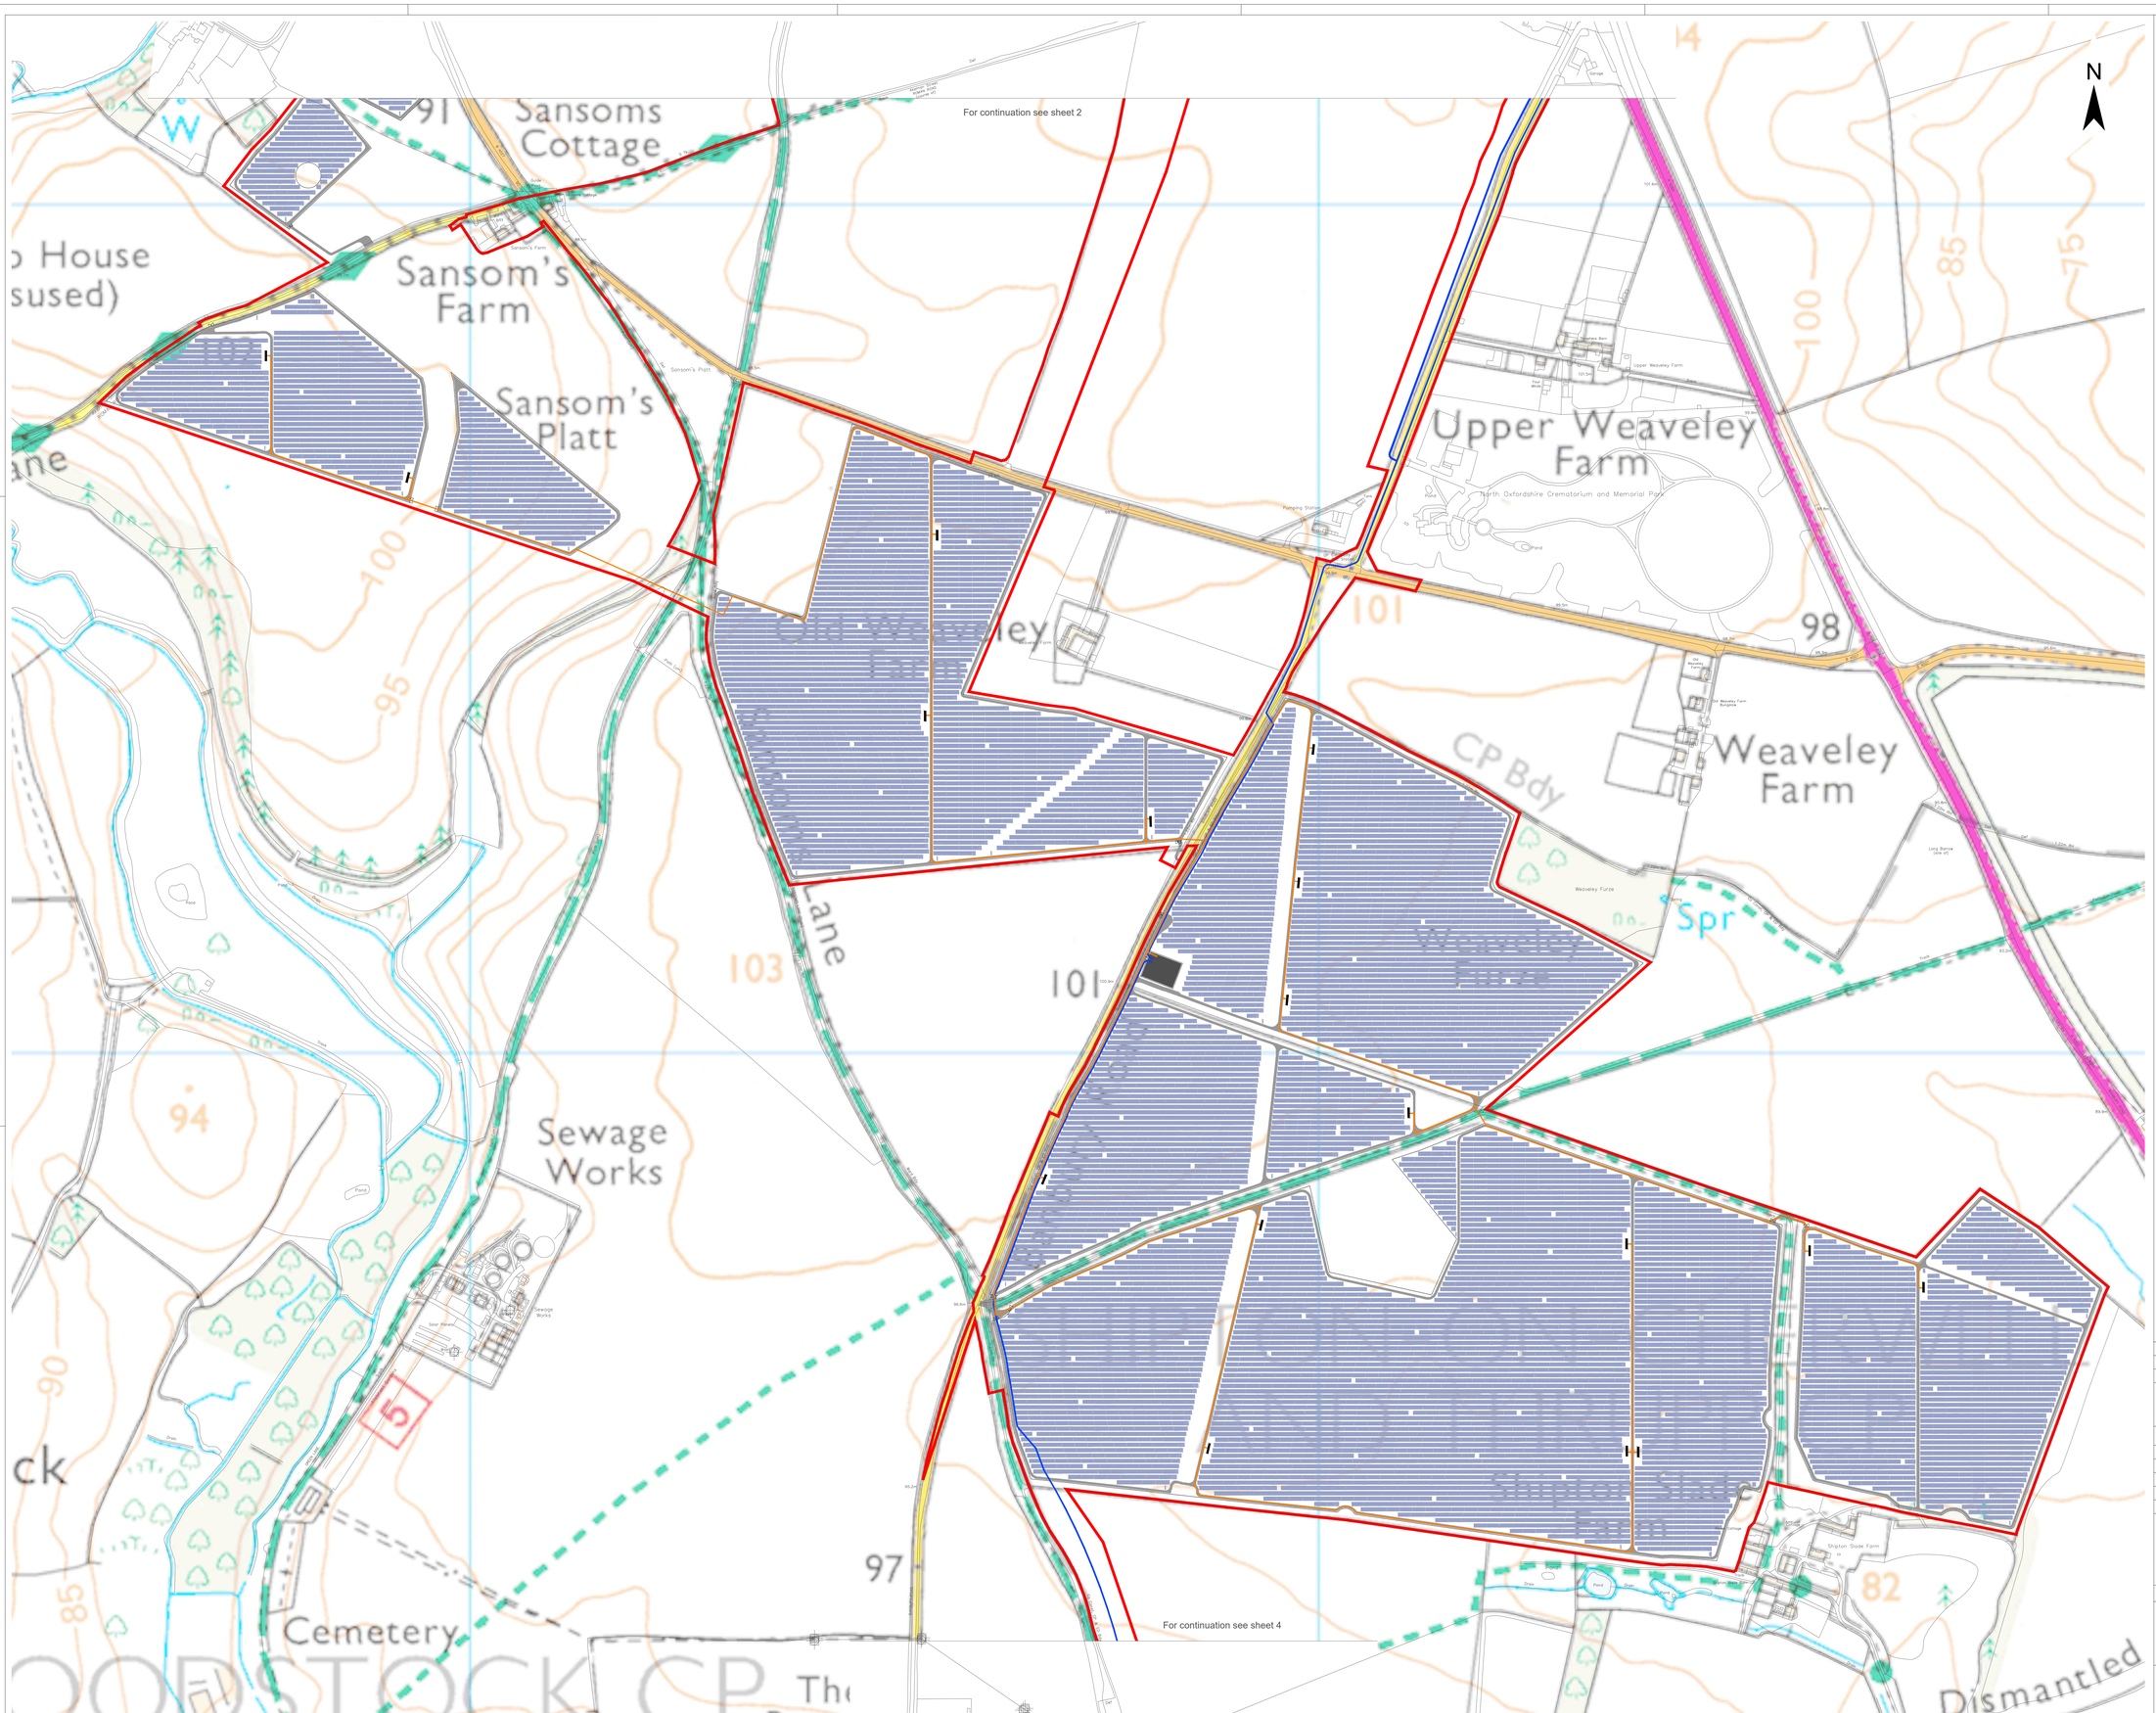

Legend

- Order Limits
- Proposed Infrastructure and Land Use Elements *
- Maintenace Road
- Solar Panels
- Project Substation
- PCS
- Indicative 33kV Cable Route
- Indicative 275kV Cable Route
- Fence
- Access Gate

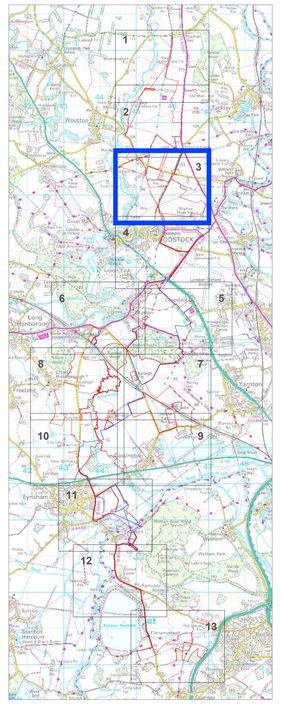

* *The location of the proposed infrastructure and land use elements are shown indicatively only.*

2:	Change Request 2
1:	s51 Response
A:	DCO Submission

Project: Botley West Solar Farm

Status: Final

Id.	Changes	Date	Name		Date	Name
				Edit	12.09.2025	K. Lueken
				Check	12.09.2025	H.Trabelsi
2	Revised	12.09.2025	K. Lueken			
1	Revised	31.01.2025	V.Guskova	Drawing No	EN010147/APP/7.3.2 Rev.2	
A	Created	20.01.2025	V.Guskova			

APFP Regulation: 5(2)(j)

Scale: at A0

Title: Operational Development Areas Plan
Sheet 3 of 13

0 100 200 Meters

Photovolt Development Partners GmbH
Kurfürstendamm 52
10707 Berlin, Germany

© Crown copyright, All rights reserved. 2024 license number 100031673

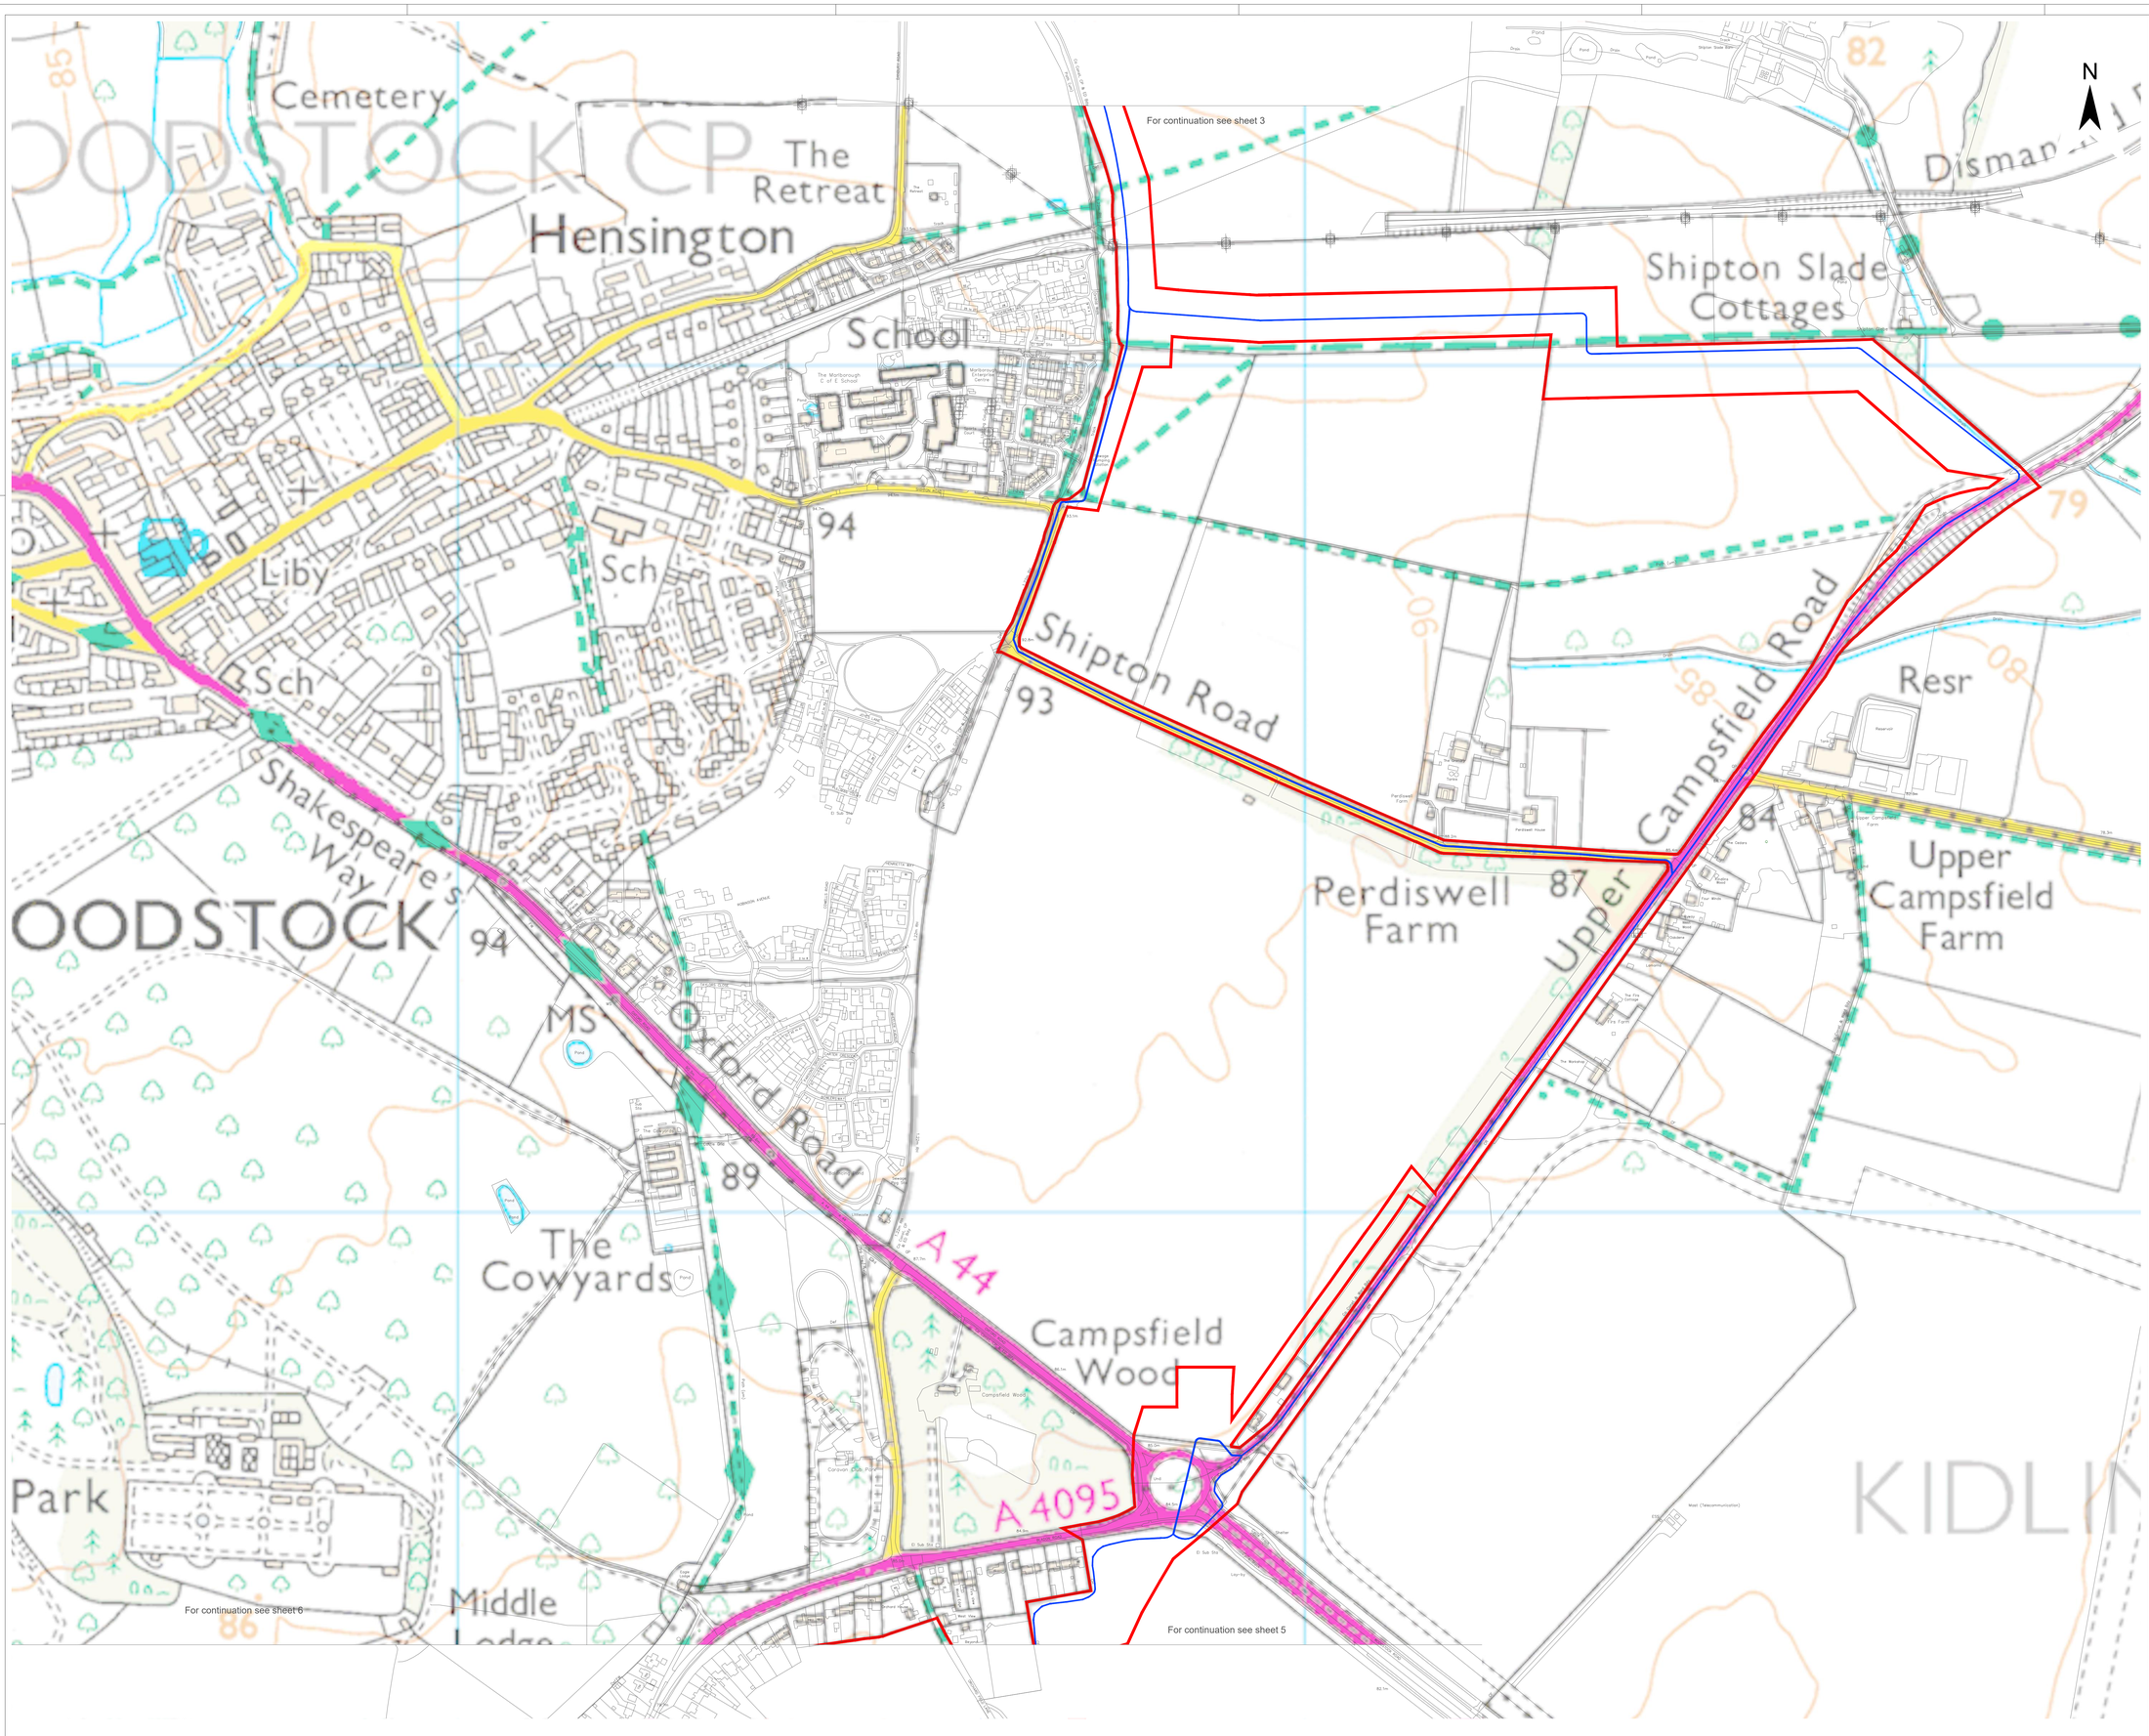

© Crown copyright. All rights reserved. 2024 License number 100031673

Legend

Order Limits

Proposed Infrastructure and Land Use Elements *

Indicative 275kV Cable Route

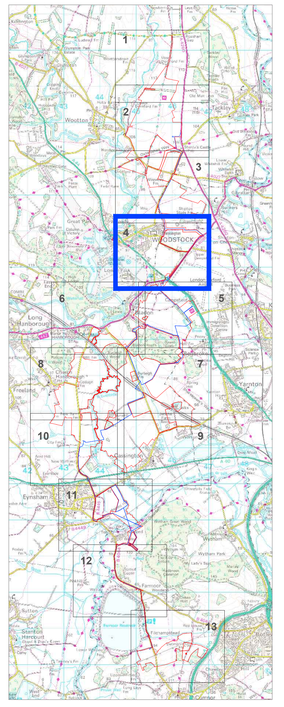

* *The location of the proposed infrastructure and land use elements are shown indicatively only.*

2:	Change Request 2
1:	s51 Response
A:	DCO Submission

Project: Botley West Solar Farm

Status: Final

Id.	Changes	Date	Name		Date	Name
				Edit	12.09.2025	K. Lueken
				Check	12.09.2025	H.Trabelsi
2	Revised	12.09.2025	K. Lueken			
1	Revised	31.01.2025	V.Guskova	Drawing No	EN010147/APP/7.3.2 Rev.2	
A	Created	20.01.2025	V.Guskova			

APFP Regulation: 5(2)(j)

Scale: at A0

Title: Operational Development Areas Plan
Sheet 4 of 13

0 100 200 Meters

Photovolt Development Partners GmbH
Kurfürstendamm 52
10707 Berlin, Germany

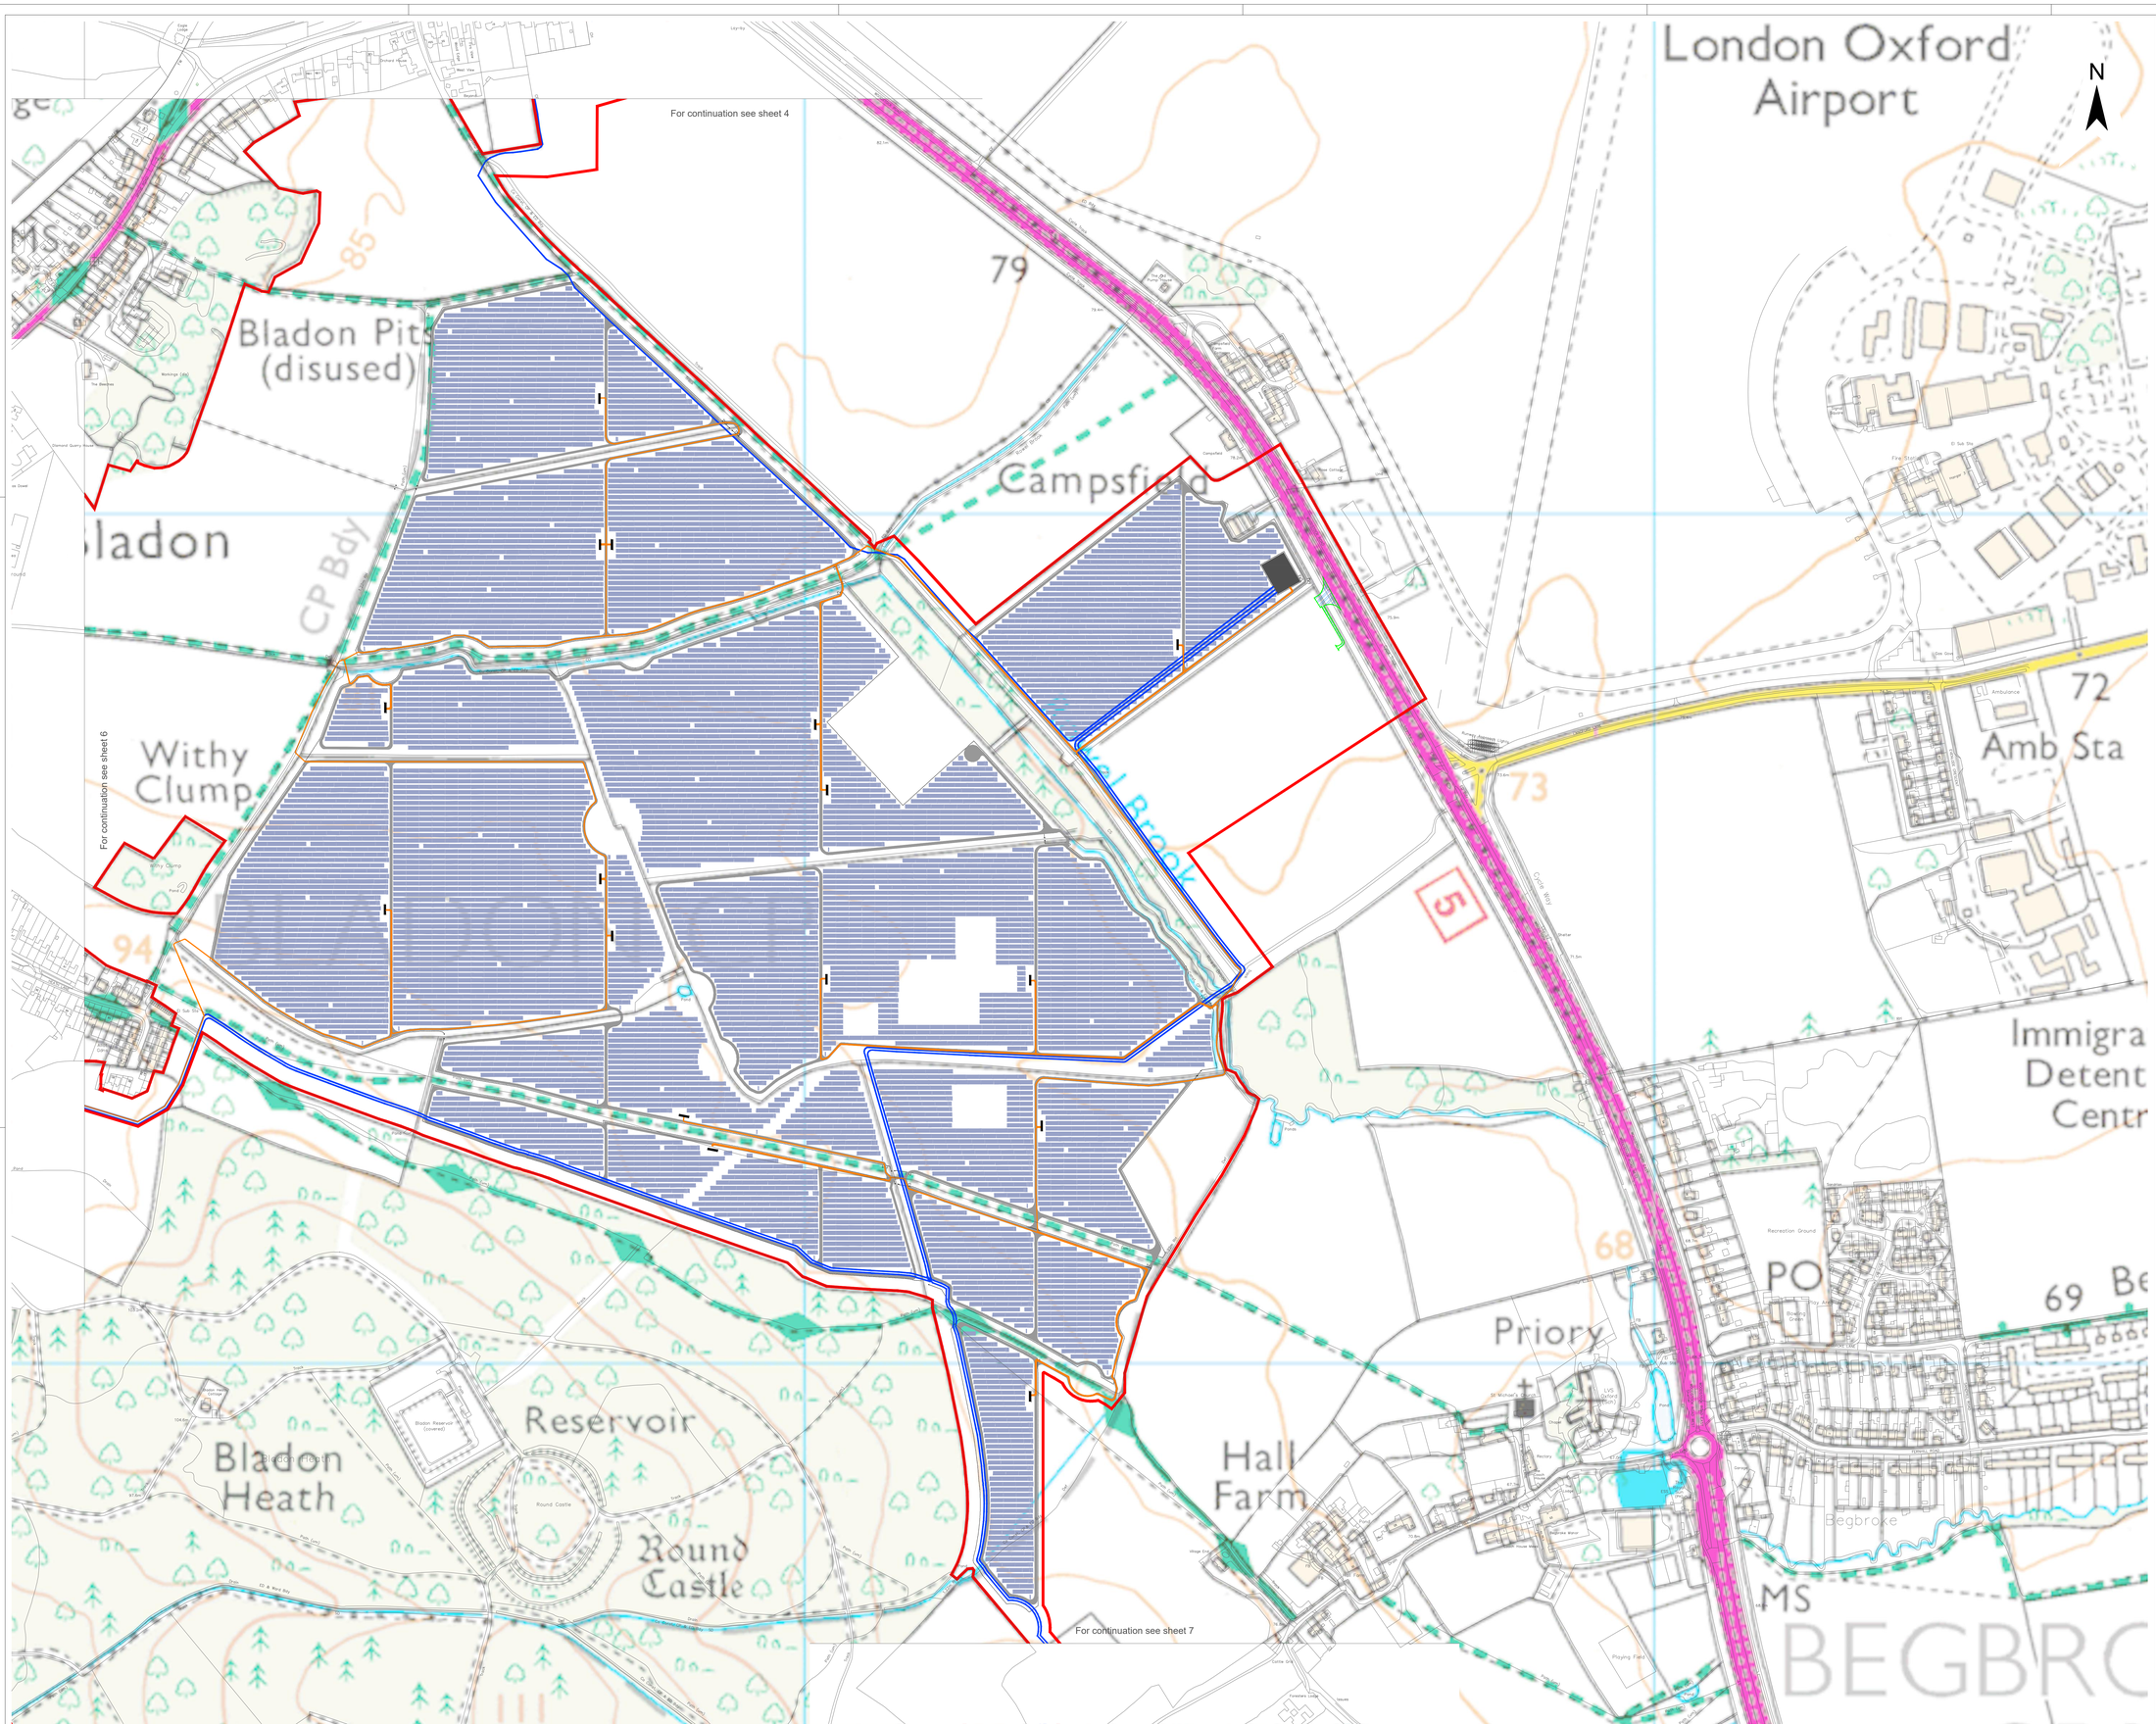

© Crown copyright. All rights reserved. 2024 Licence number 100031673

Legend

- Order Limits
- Proposed Infrastructure and Land Use Elements *
- Maintenace Road
- Permament Vehicular Access Point
- Solar Panels
- Project Substation
- PCS
- Indicative 33kV Cable Route
- Indicative 275kV Cable Route
- Fence
- Access Gate

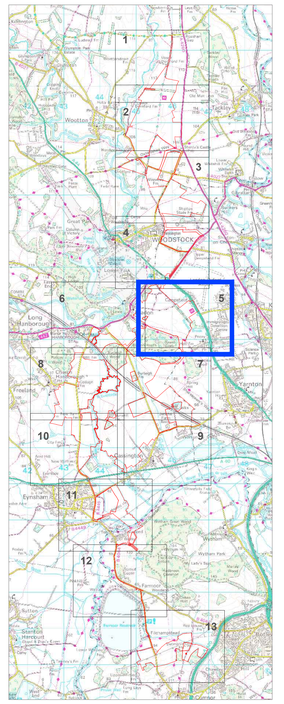

* *The location of the proposed infrastructure and land use elements are shown indicatively only.*

2:	Change Request 2
1:	s51 Response
A:	DCO Submission

Project				Status		
Botley West Solar Farm				Final		
Id.	Changes	Date	Name		Date	Name
				Edit	12.09.2025	K. Lueken
				Check	12.09.2025	H.Trabelsi
2	Revised	12.09.2025	K. Lueken			
1	Revised	31.01.2025	V.Guskova	Drawing No	EN010147/APP/7.3.2 Rev.2	
A	Created	20.01.2025	V.Guskova			

APFP Regulation: 5(2)(j)

Scale: at A0

Title

Operational Development Areas Plan
Sheet 5 of 13

0 100 200 Meters

Photovolt Development Partners GmbH
Kurfürstendamm 52
10707 Berlin, Germany

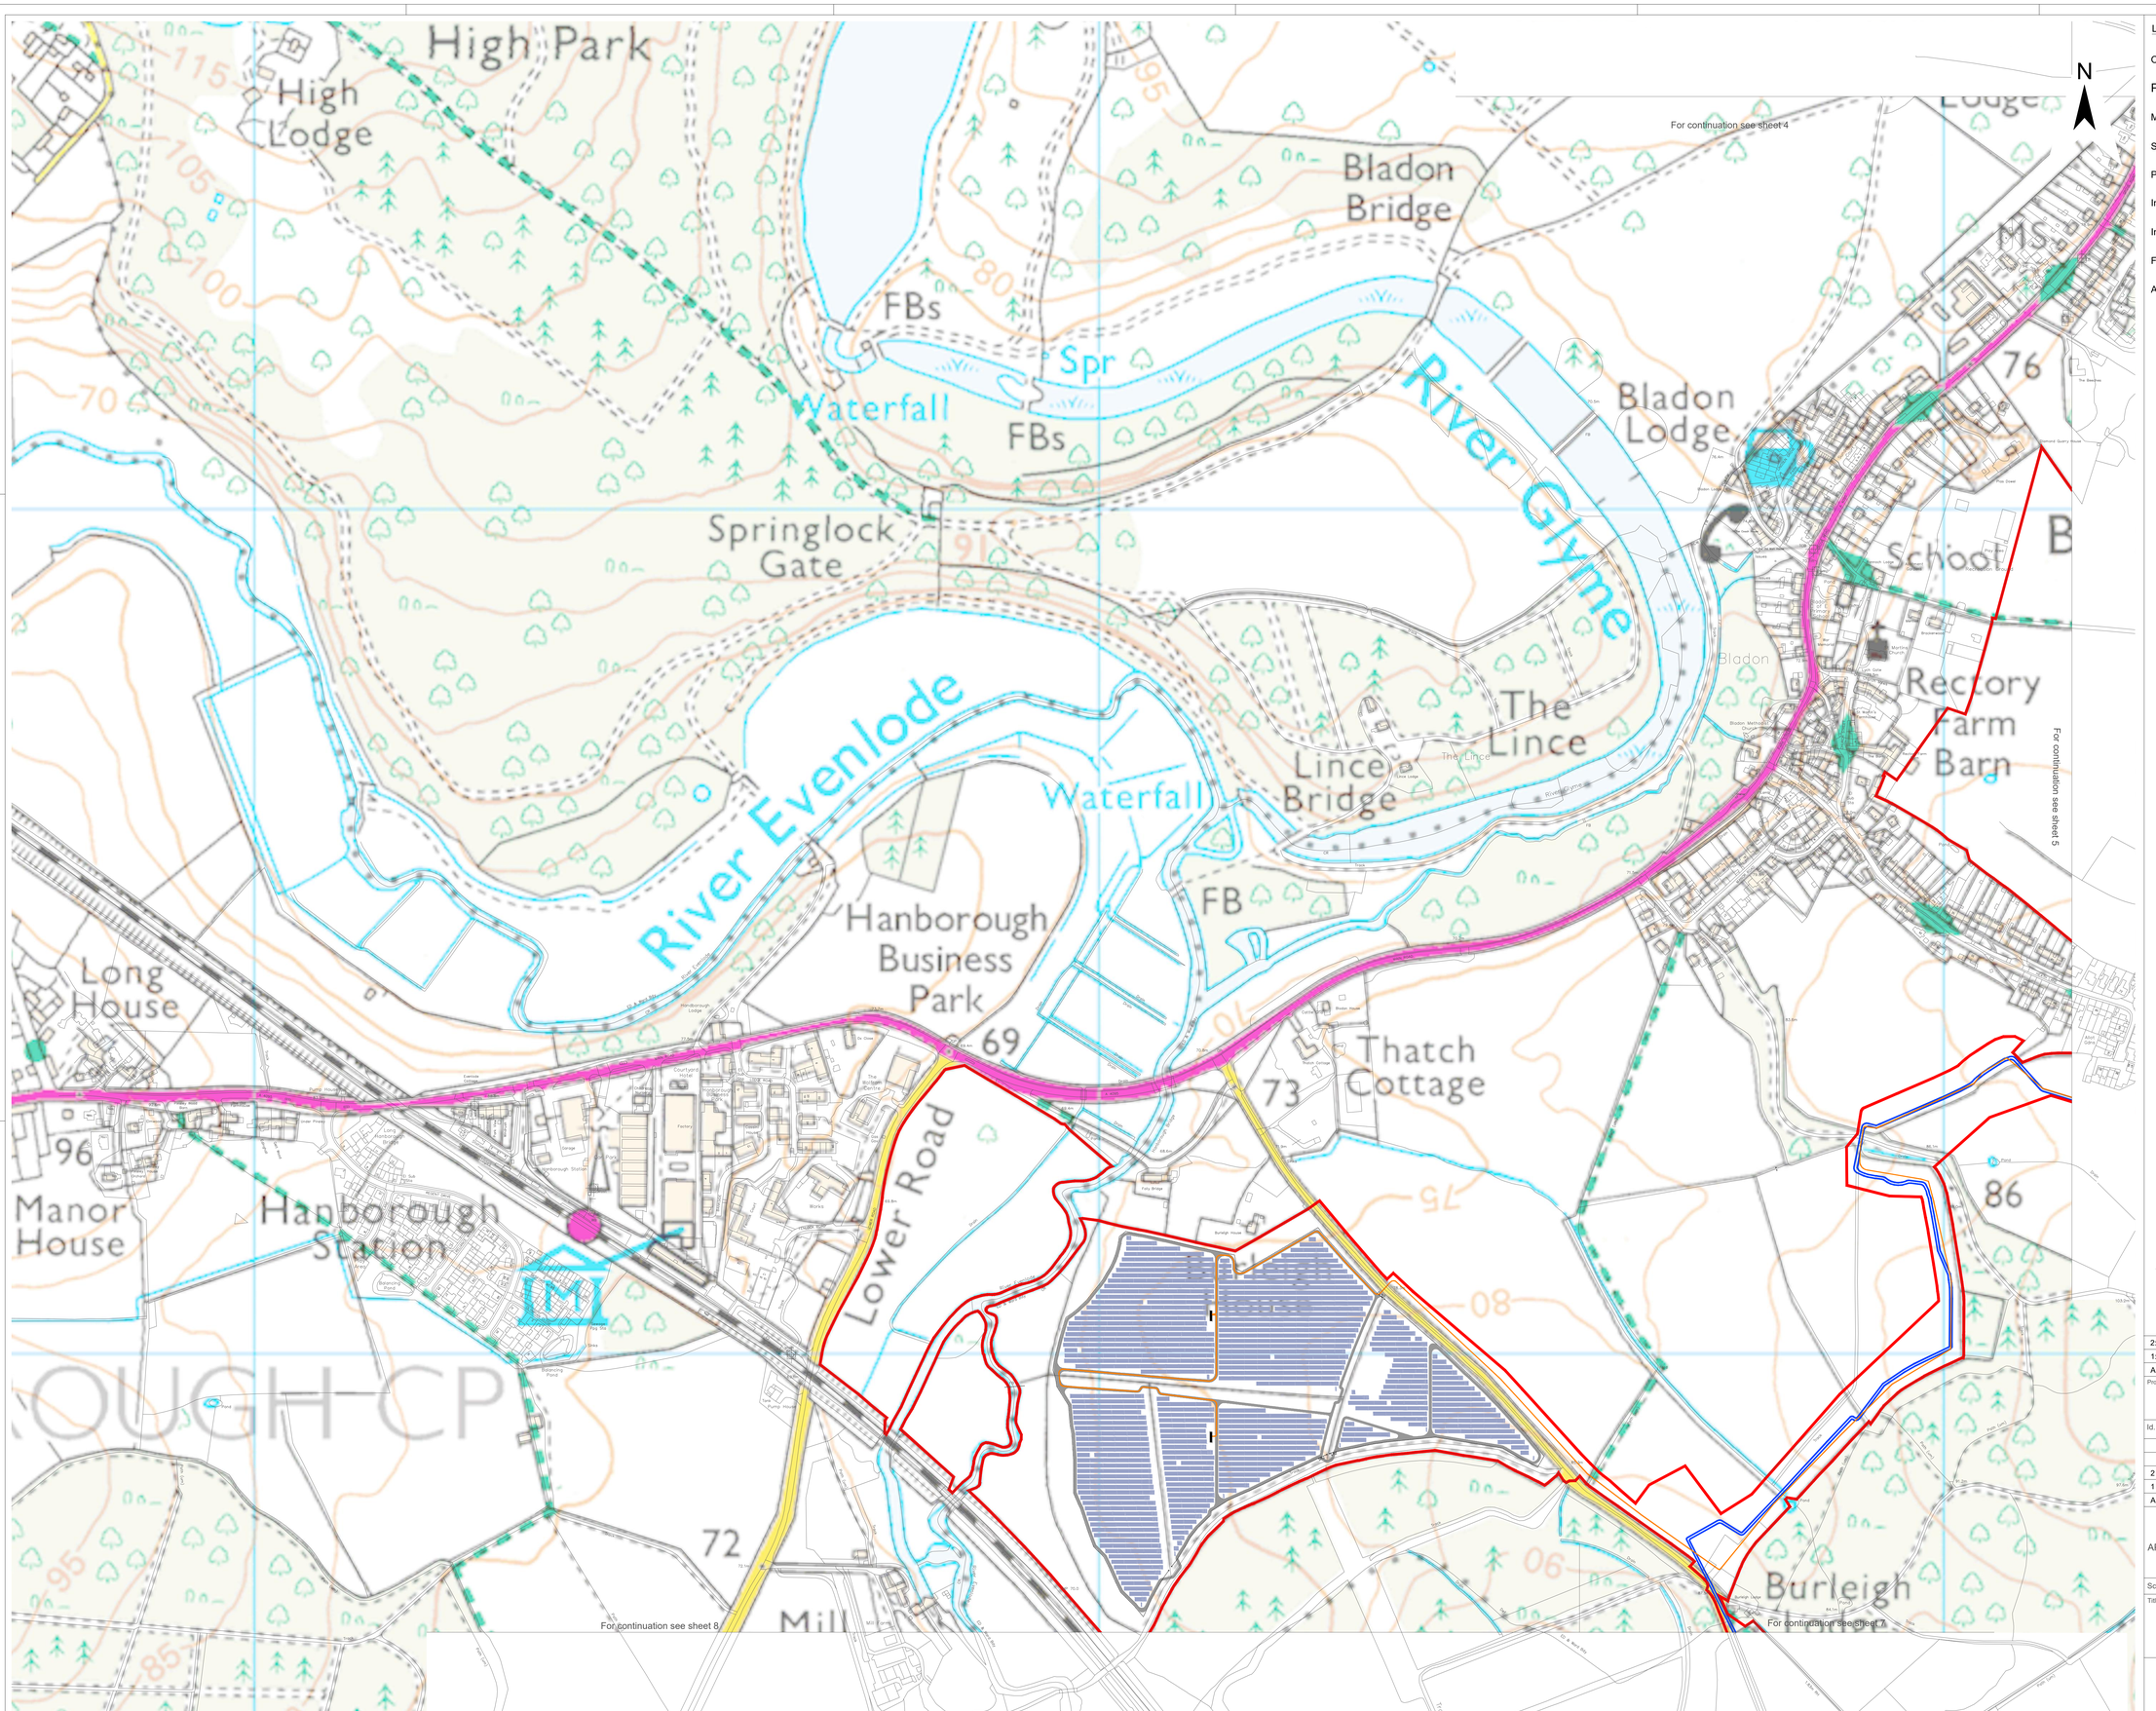

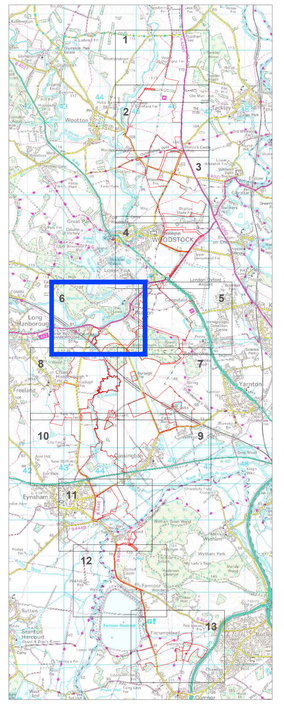

Legend

- Order Limits
- Proposed Infrastructure and Land Use Elements *
- Maintenace Road
- Solar Panels
- PCS
- Indicative 33kV Cable Route
- Indicative 275kV Cable Route
- Fence
- Access Gate

* *The location of the proposed infrastructure and land use elements are shown indicatively only.*

Id.	Changes	Date	Name
2:	Change Request 2		
1:	s51 Response		
A:	DCO Submission		

Project: Botley West Solar Farm

Status: Final

					Date	Name
				Edit	12.09.2025	K. Lueken
				Check	12.09.2025	H.Trabelsi
2	Revised	12.09.2025	K. Lueken			
1	Revised	31.01.2025	V.Guskova	Drawing No	EN010147/APP/7.3.2 Rev.2	
A	Created	20.01.2025	V.Guskova			

APFP Regulation: 5(2)(j)

Scale: at A0

Title: Operational Development Areas Plan
Sheet 6 of 13

0 100 200 Meters

Photovolt Development Partners GmbH
Kurfürstendamm 52
10707 Berlin, Germany

© Crown copyright. All rights reserved. 2024 Licence number 100031673

For continuation see sheet 6

For continuation see sheet 5

For continuation see sheet 8

For continuation see sheet 9

N

Legend

Order Limits

Proposed Infrastructure and Land Use Elements *

Maintenace Road

Solar Panels

Project Substation

PCS

Indicative 33kV Cable Route

Indicative 275kV Cable Route

Fence

Access Gate

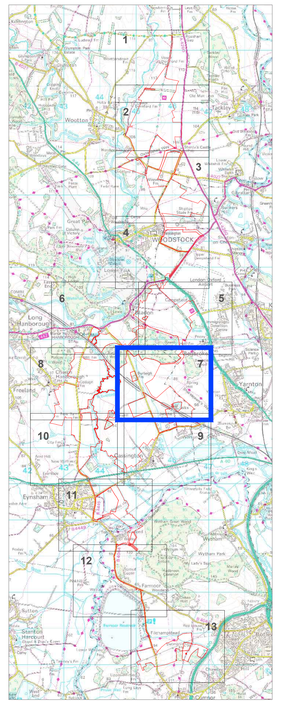

* *The location of the proposed infrastructure and land use elements are shown indicatively only.*

2:	Change Request 2
1:	s51 Response
A:	DCO Submission

Project: Botley West Solar Farm

Status: Final

Id.	Changes	Date	Name		Date	Name
				Edit	12.09.2025	K. Lueken
				Check	12.09.2025	H.Trabelsi
2	Revised	12.09.2025	K. Lueken			
1	Revised	31.01.2025	V.Guskova	Drawing No	EN010147/APP/7.3.2 Rev.2	
A	Created	20.01.2025	V.Guskova			

APFP Regulation: 5(2)(j)

Scale: at A0

Title

Operational Development Areas Plan
Sheet 7 of 13

0 100 200 Meters

Photovolt Development Partners GmbH
Kurfürstendamm 52
10707 Berlin, Germany

© Crown copyright. All rights reserved. 2024 Licence number 100031673

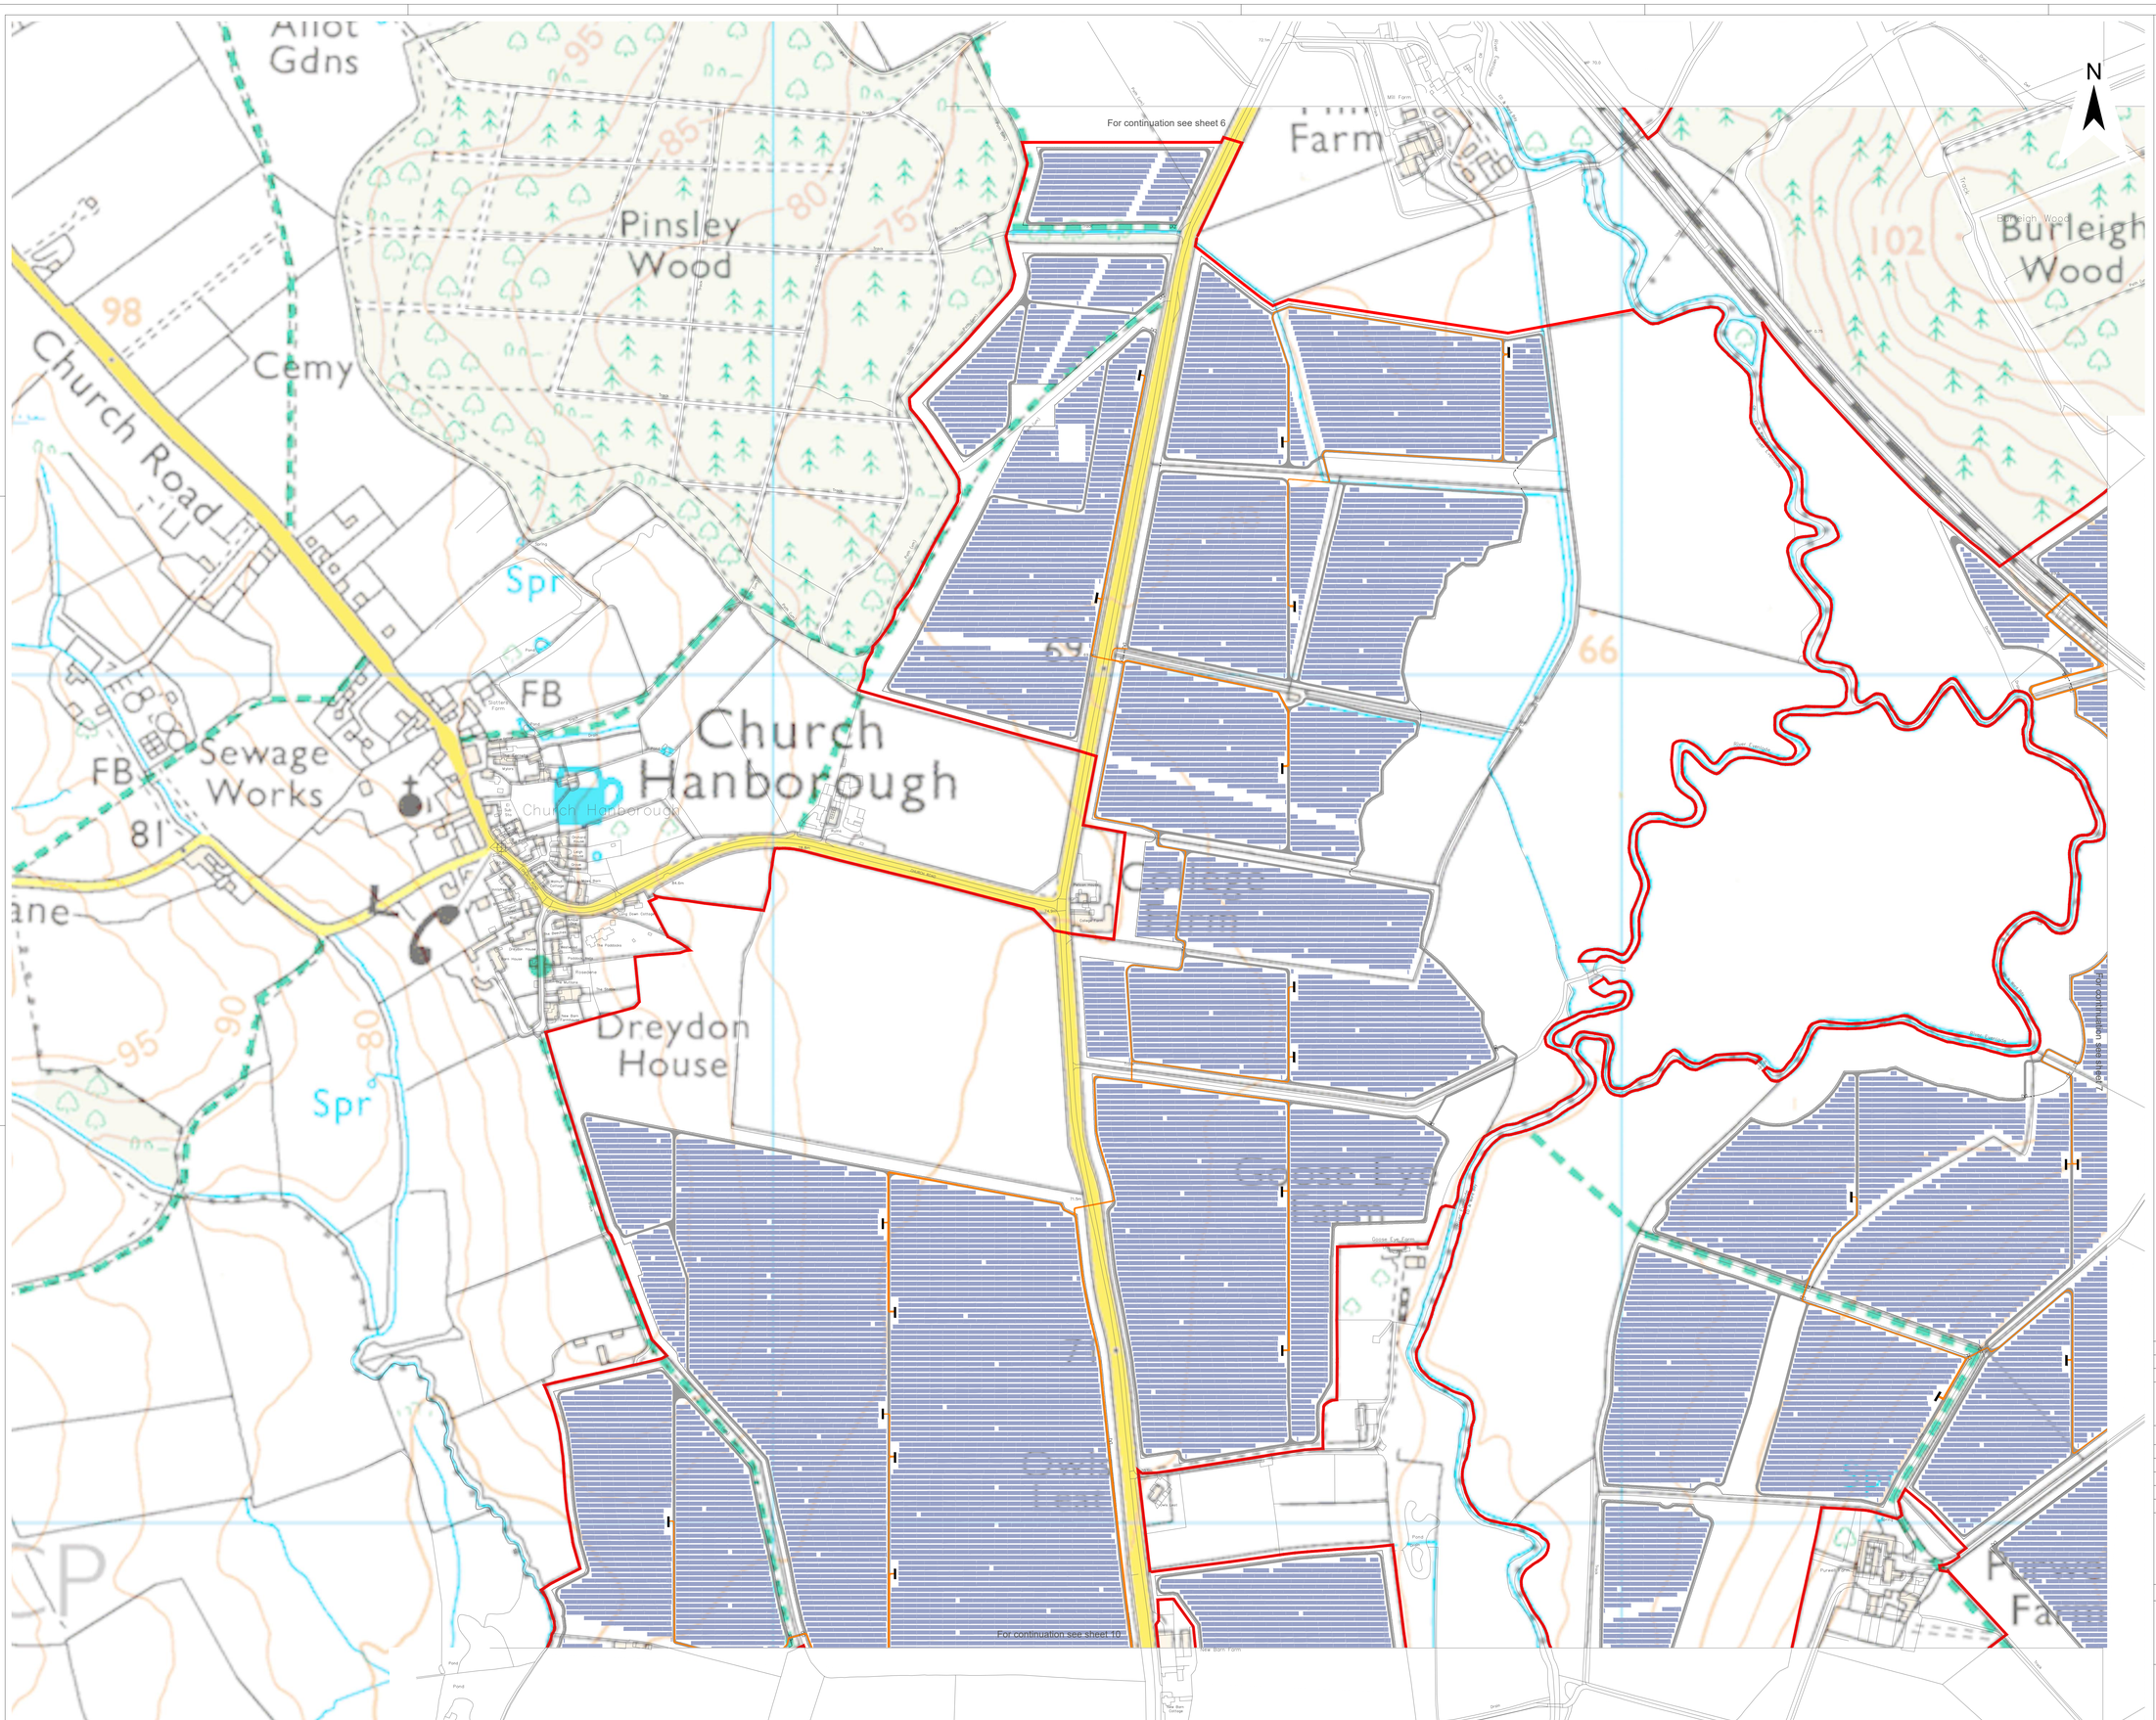

© Crown copyright. All rights reserved. 2024 Licence number 100031673

N

Legend

- Order Limits
- Proposed Infrastructure and Land Use Elements *
- Maintenace Road
- Solar Panels
- PCS
- Indicative 33kV Cable Route
- Fence
- Access Gate

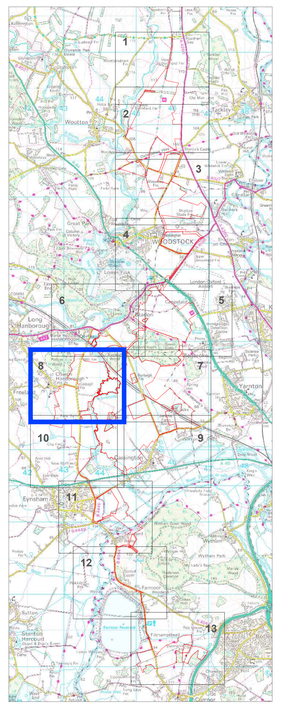

* *The location of the proposed infrastructure and land use elements are shown indicatively only.*

2:	Change Request 2						
1:	s51 Response						
A:	DCO Submission						

Project				Status		
Botley West Solar Farm				Final		
Id.	Changes	Date	Name		Date	Name
				Edit	12.09.2025	K. Lueken
				Check	12.09.2025	H.Trabelsi
2	Revised	12.09.2025	K. Lueken			
1	Revised	31.01.2025	V.Guskova	Drawing No	EN010147/APP/7.3.2 Rev.2	
A	Created	20.01.2025	V.Guskova			

APFP Regulation: 5(2)(j)

Scale: at A0

Title

Operational Development Areas Plan Sheet 8 of 13

0 100 200 Meters

Photovolt Development Partners GmbH
Kurfürstendamm 52
10707 Berlin, Germany

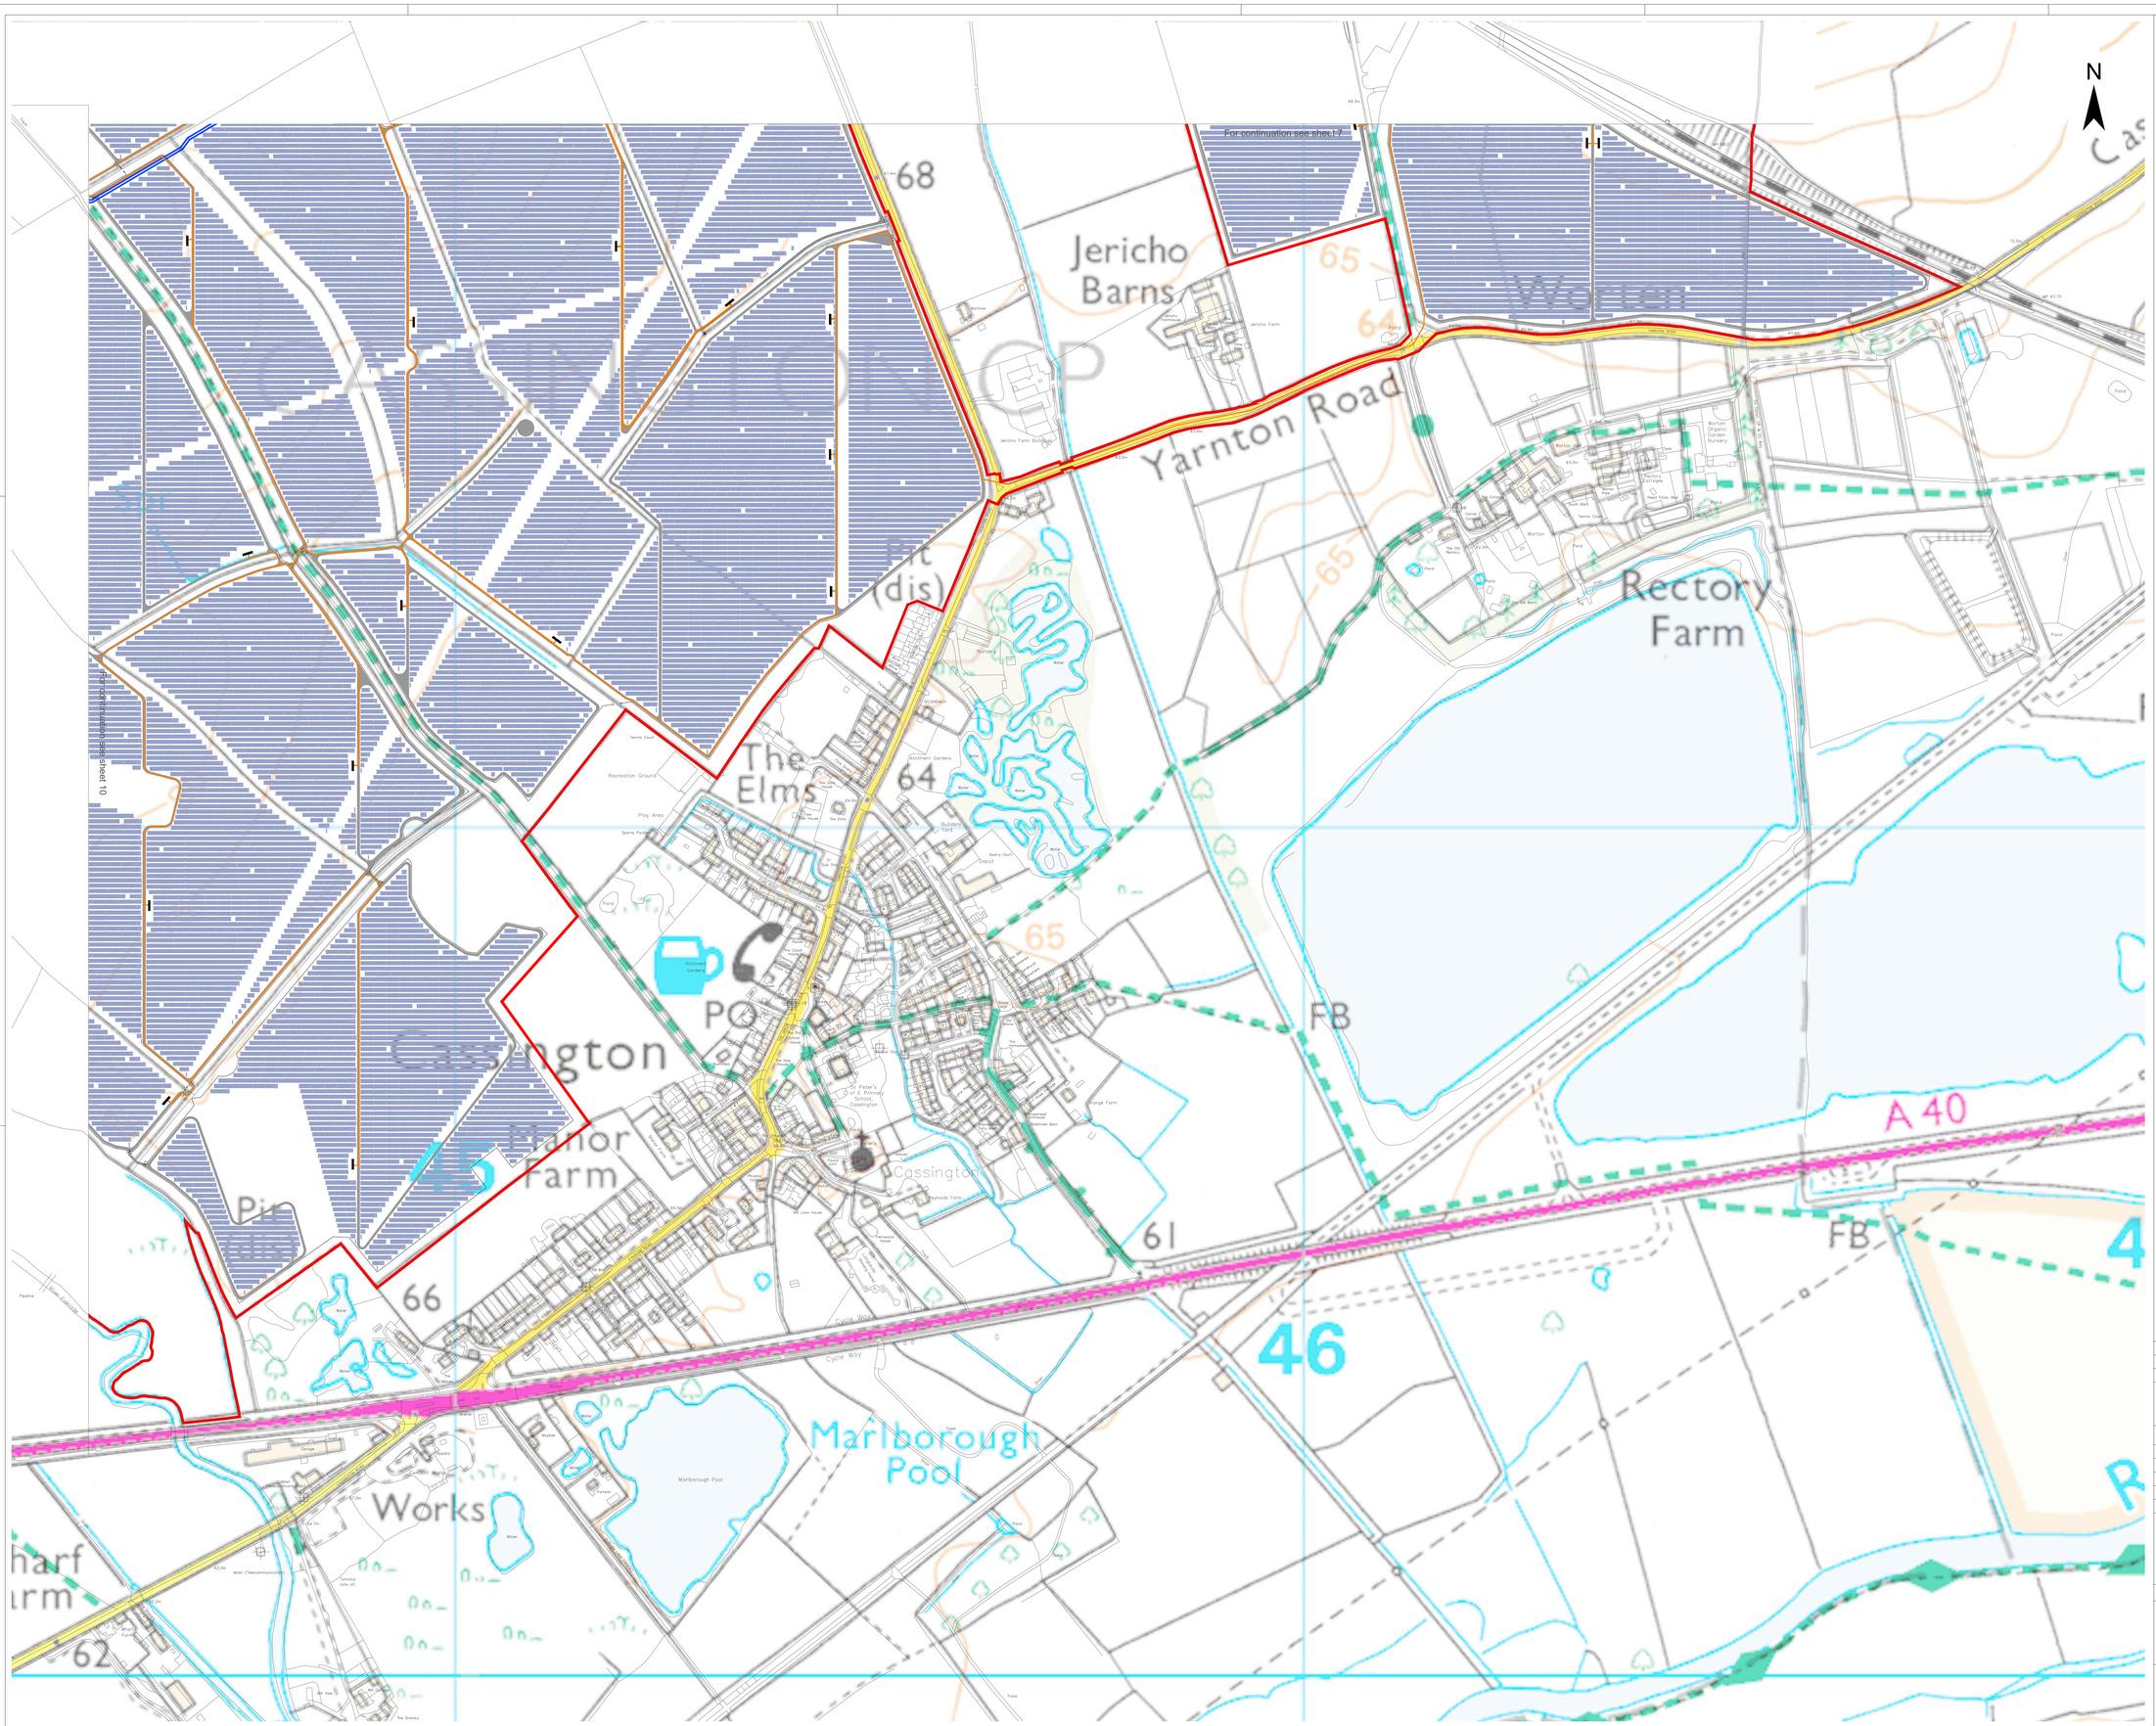

© Crown copyright. All rights reserved. 2024 License number 100031673

Legend

- Order Limits
- Proposed Infrastructure and Land Use Elements *
- Maintenace Road
- Solar Panels
- PCS
- Indicative 33kV Cable Route
- Fence
- Access Gate

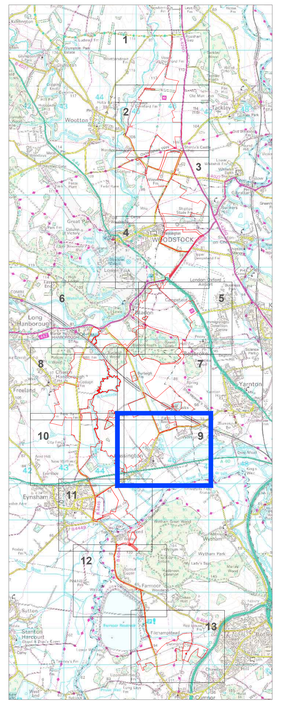

* *The location of the proposed infrastructure and land use elements are shown indicatively only.*

2:	Change Request 2
1:	s51 Response
A:	DCO Submission

Project	Status
Botley West Solar Farm	Final

Id.	Changes	Date	Name		Date	Name
				Edit	12.09.2025	K. Lueken
				Check	12.09.2025	H.Trabelsi
2	Revised	12.09.2025	K. Lueken			
1	Revised	31.01.2025	V.Guskova	Drawing No	EN010147/APP/7.3.2 Rev.2	
A	Created	20.01.2025	V.Guskova			

APFP Regulation: 5(2)(j)

Scale: at A0

Title

Operational Development Areas Plan
Sheet 9 of 13

0 100 200 Meters

Photovolt Development Partners GmbH
Kurfürstendamm 52
10707 Berlin, Germany

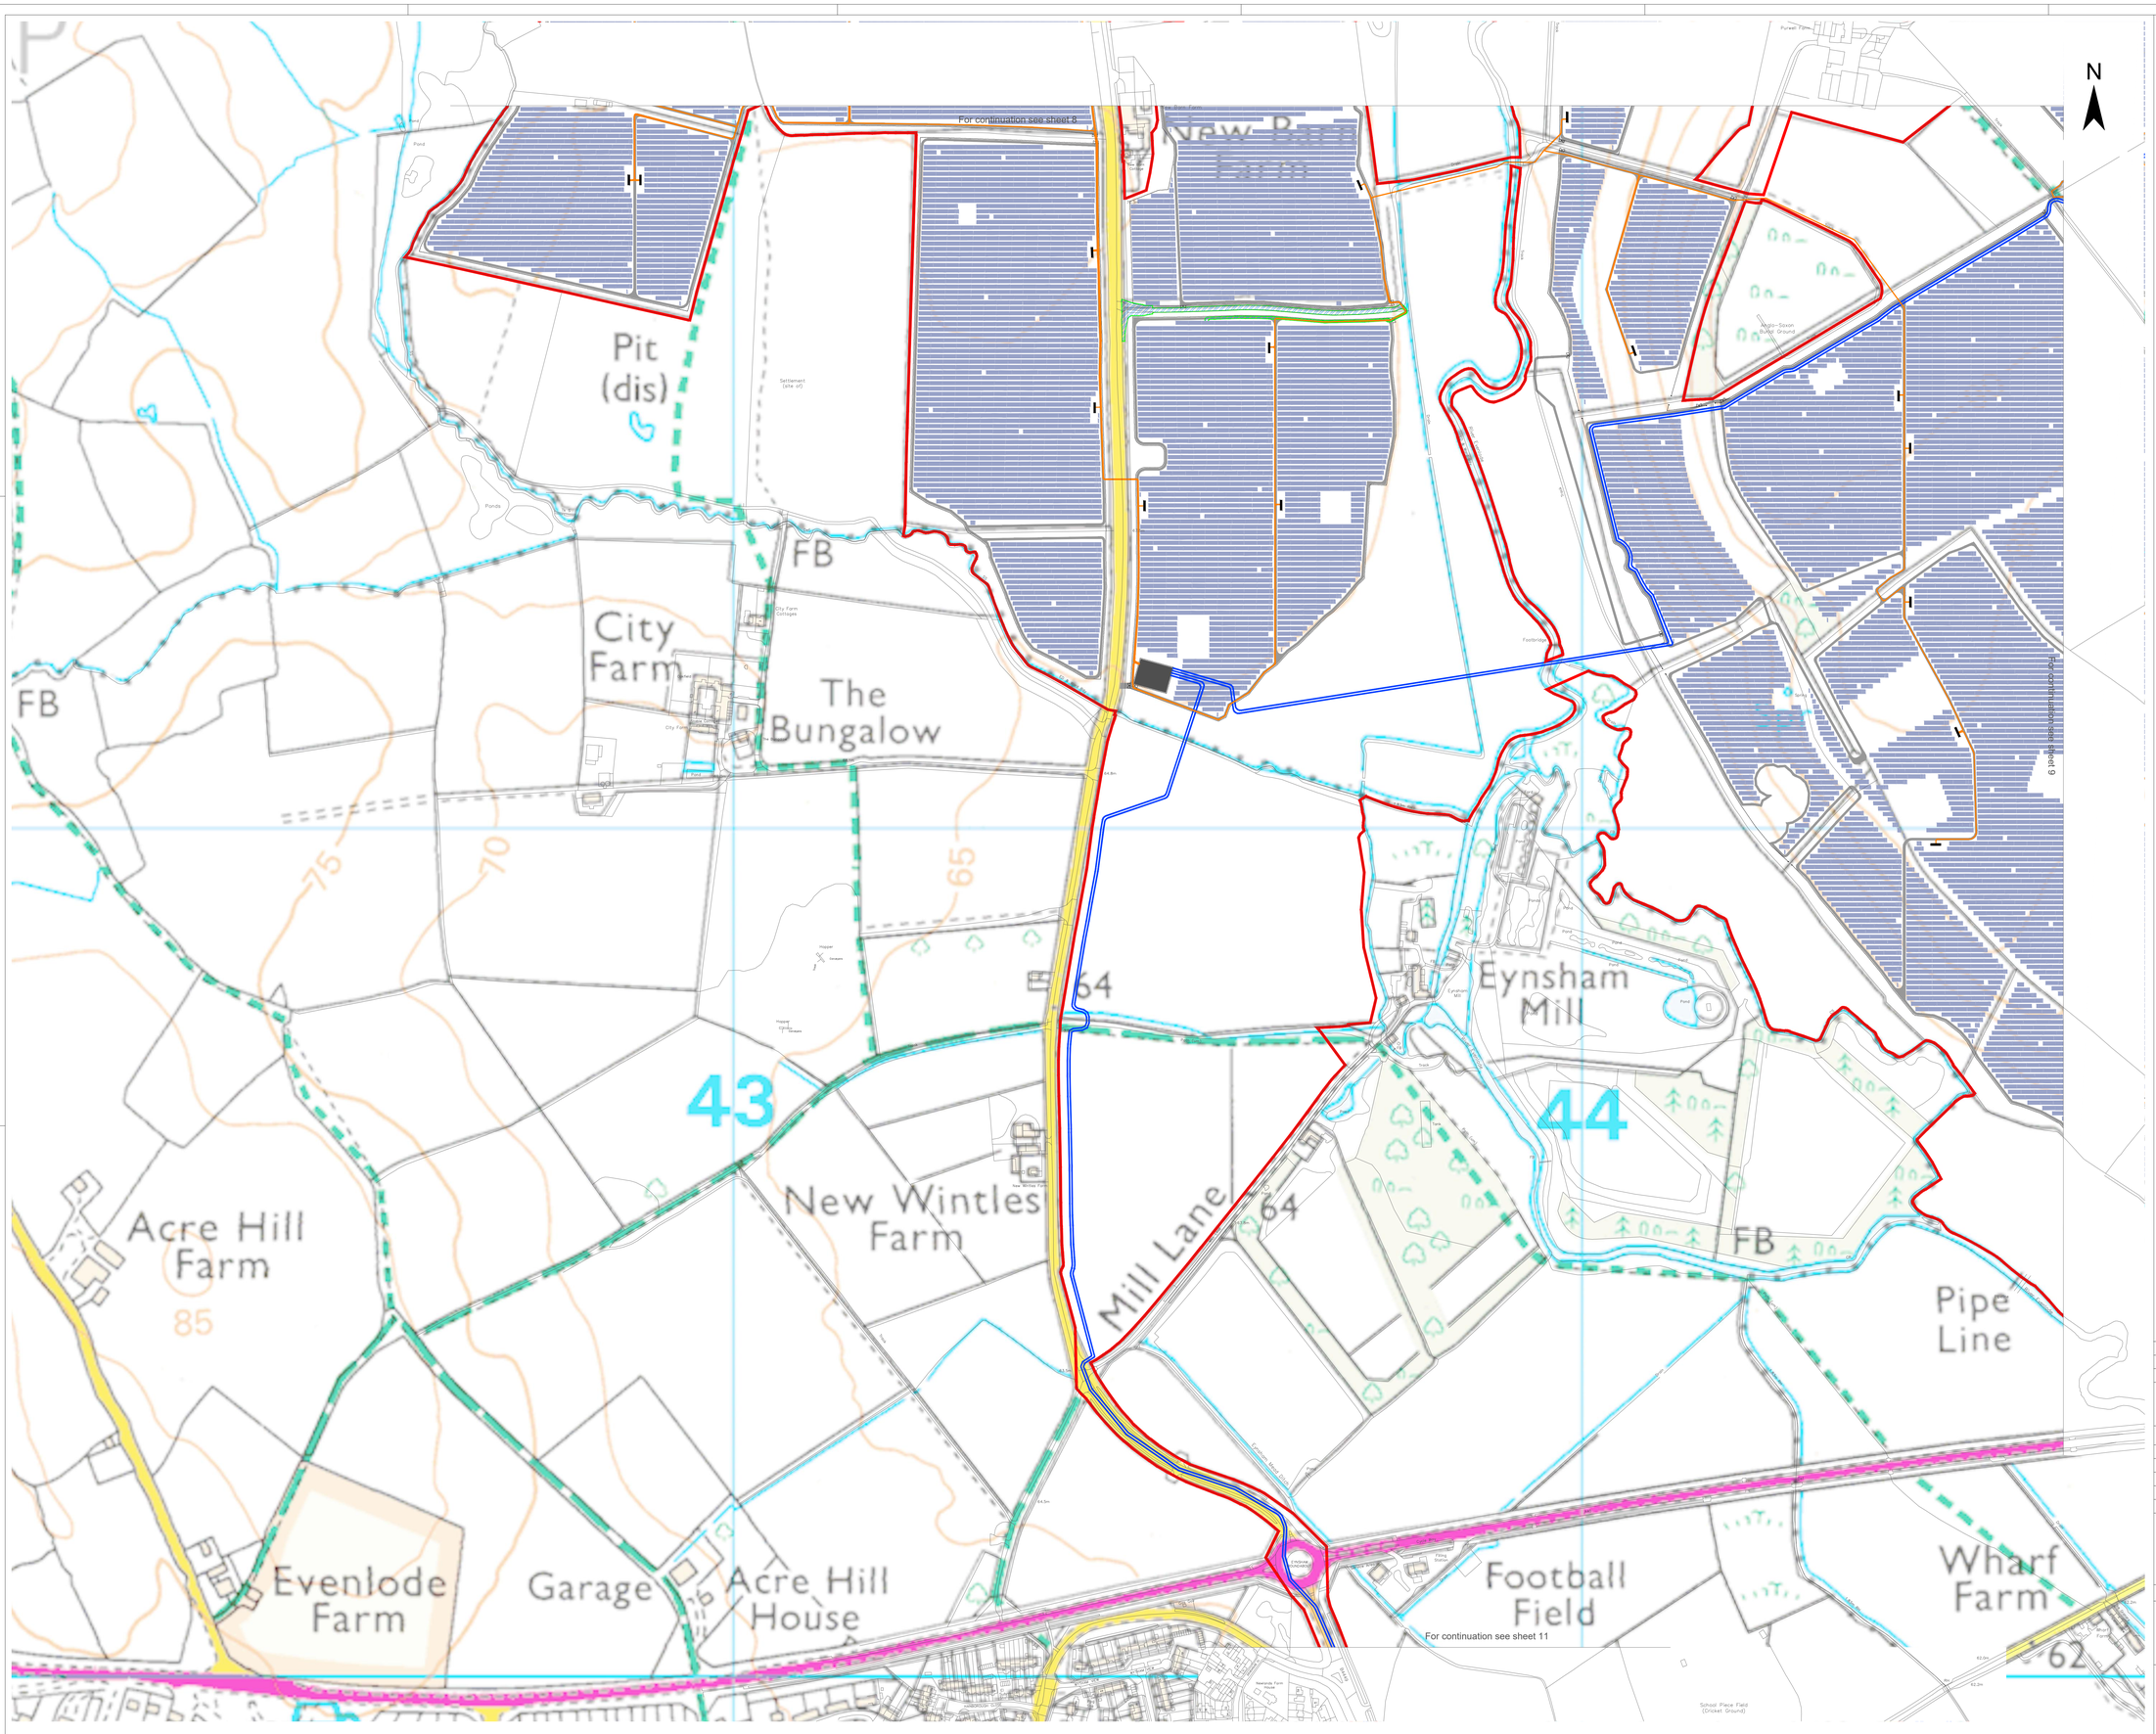
For continuation see sheet 8
New Barn Farm
Pit (dis)
Pond
Settlement (site of)
Ponds
FB
City Farm
City Farm Cottages
The Bungalow
Pylon
Pylon
Pylon

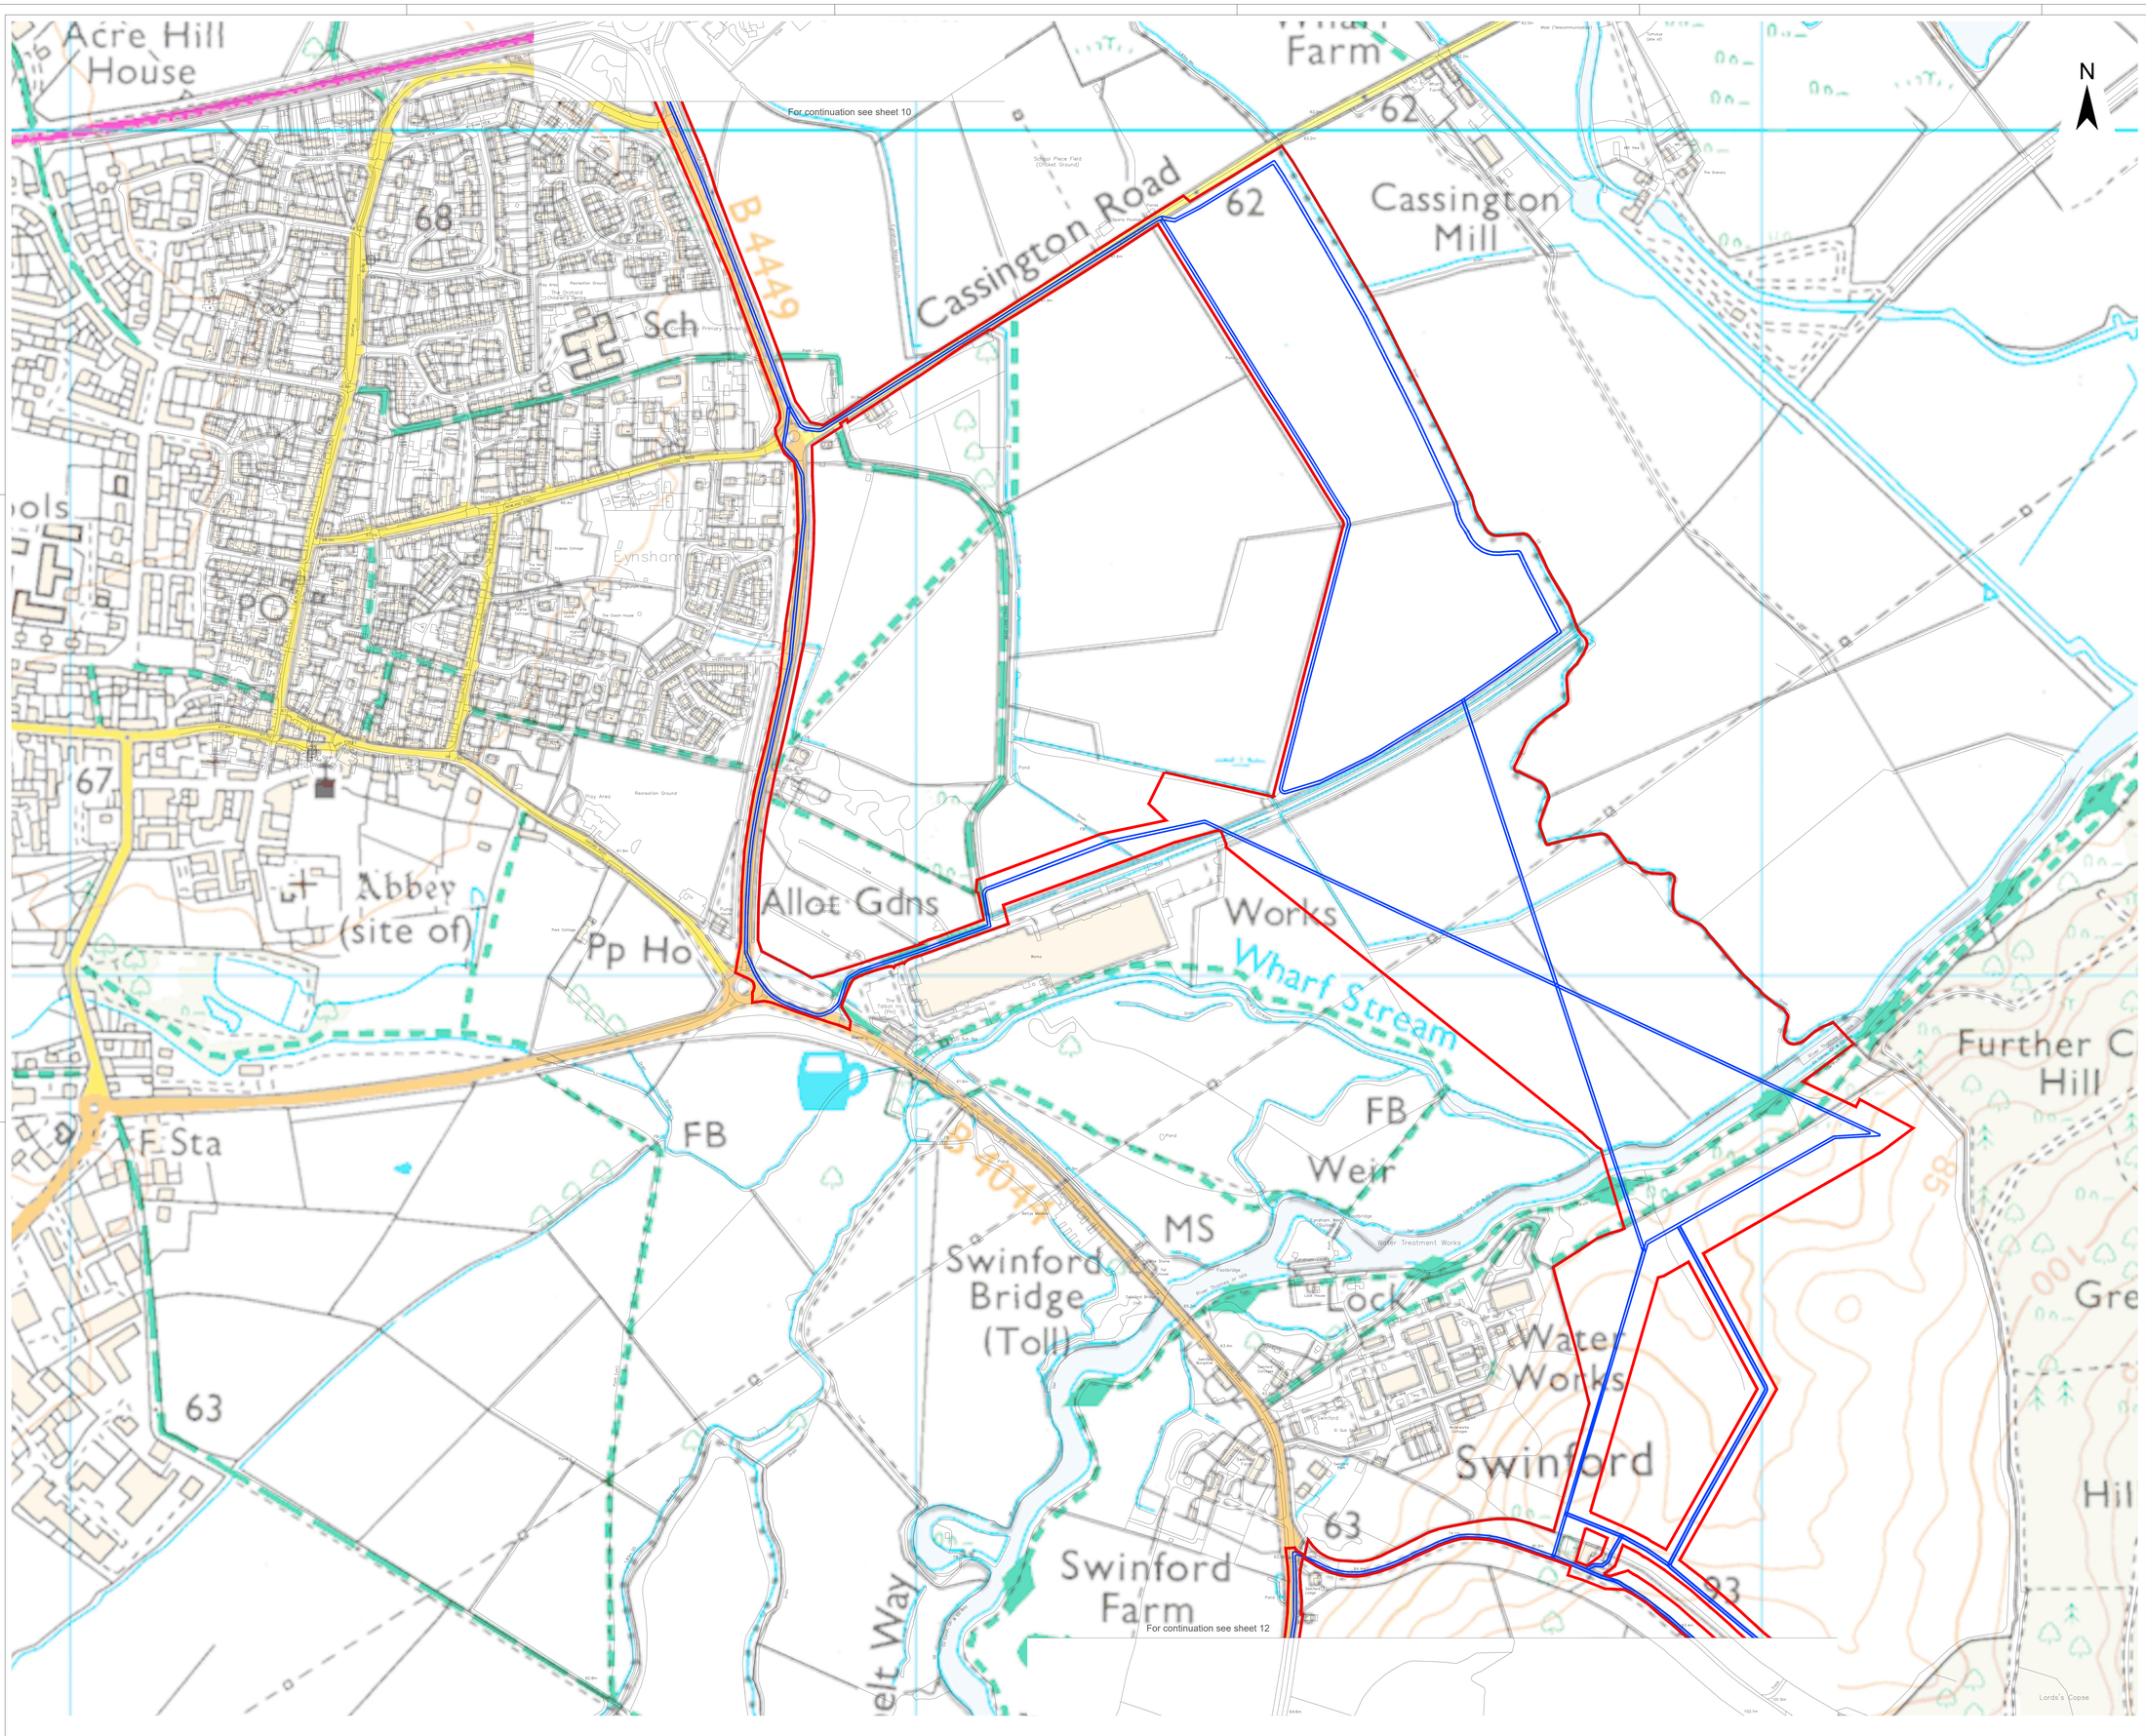
For continuation see sheet 10
For continuation see sheet 12
Acre Hill House
Cassington Road
B4449
Cassington Mill
Farm
62
68
67
63
Sch
Primary School
Recreation Ground
Play Area
Eynsham
PO
Abbey (site of)
Allot Gdns
Pp Ho
Works
Wharf Stream
Swinford Bridge (Toll)
B4044
FB
Weir
MS
Water Treatment Works
Lock
Water Works
Swinford
Swinford Farm
F Sta
Further C Hill
Gre
Hil
Lords's Copse
Wharf Farm
The Granary
Toll House
Eynsham Mill
Eynsham Lock
Swinford Toll
Swinford Lodge
Swinford Cottages
Eynsham Mill Cottages
Eynsham Mill Offices
Eynsham Water Treatment Works
Thames Water Utilities Ltd
Sub Sta
Pond
Weir
Ferry
Footpath
Bridleway
Track
Slope
Fence
Hedge
Wall
Tree
Trees
Scrub
Orchard
Allotments
Works
Sewage Works
Pumping Station
Tank (unk)
Tank (wtr)
Tumulus (site of)
Wind (Telecommunications)
Mast
Mast (Tel)
Mast (Wireless Telegraphy)
Mast (Wireless Telegraphy) (site of)
Mast (Wireless Telegraphy) (unk)
Mast (unk)
Mast (wtr)
Mast (Tel) (site of)
Mast (Tel) (unk)
Mast (Tel) (wtr)
Mast (Wireless Telegraphy) (wtr)
Mast (Wireless Telegraphy) (Tel)
Mast (Wireless Telegraphy) (Tel) (site of)
Mast (Wireless Telegraphy) (Tel) (unk)
Mast (Wireless Telegraphy) (Tel) (wtr)
Mast (Wireless Telegraphy) (unk)
Mast (Wireless Telegraphy) (wtr)
Mast (Wireless Telegraphy) (Tel) (wtr)
Mast (Wireless Telegraphy) (Tel) (unk)
Mast (Wireless Telegraphy) (Tel) (site of

For continuation see sheet 11

For continuation see sheet 13

Oxford Greenbelt Way

Thames Path

CP Bdy

Oxford Road

Beacon Hill

133

116

The Five Sisters

Lords's Copse

Reservoir

Woodcroft Copse

Rough Copse

Stroud Copse

FB

MS

68

Farmoor

PO

Pinkhill Farm

Pinkhill Lock

Weir

Farmoor Reservoir

B 4044

B 4017

Woodend Farm

Farmoor Court

Valley Farm

61

N

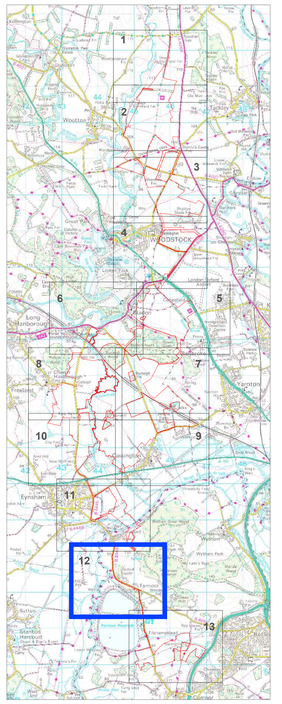

Legend

Order Limits

Proposed Infrastructure and Land Use Elements *

Indicative 275kV Cable Route

* *The location of the proposed infrastructure and land use elements are shown indicatively only.*

2:	Change Request 2					
1:	s51 Response					
A:	DCO Submission					
Project: Botley West Solar Farm				Status: Final		
Id.	Changes	Date	Name		Date	Name
				Edit	12.09.2025	K. Lueken
				Check	12.09.2025	H.Trabelsi
2	Revised	12.09.2025	K. Lueken			
1	Revised	31.01.2025	V.Guskova	Drawing No	EN010147/APP/7.3.2 Rev.2	
A	Created	20.01.2025	V.Guskova			

APFP Regulation: 5(2)(j)

Scale: at A0

Title: Operational Development Areas Plan Sheet 12 of 13

0 100 200 Meters

Photovolt Development Partners GmbH
Kurfürstendamm 52
10707 Berlin, Germany

© Crown copyright. All rights reserved. 2024 License number 100031673

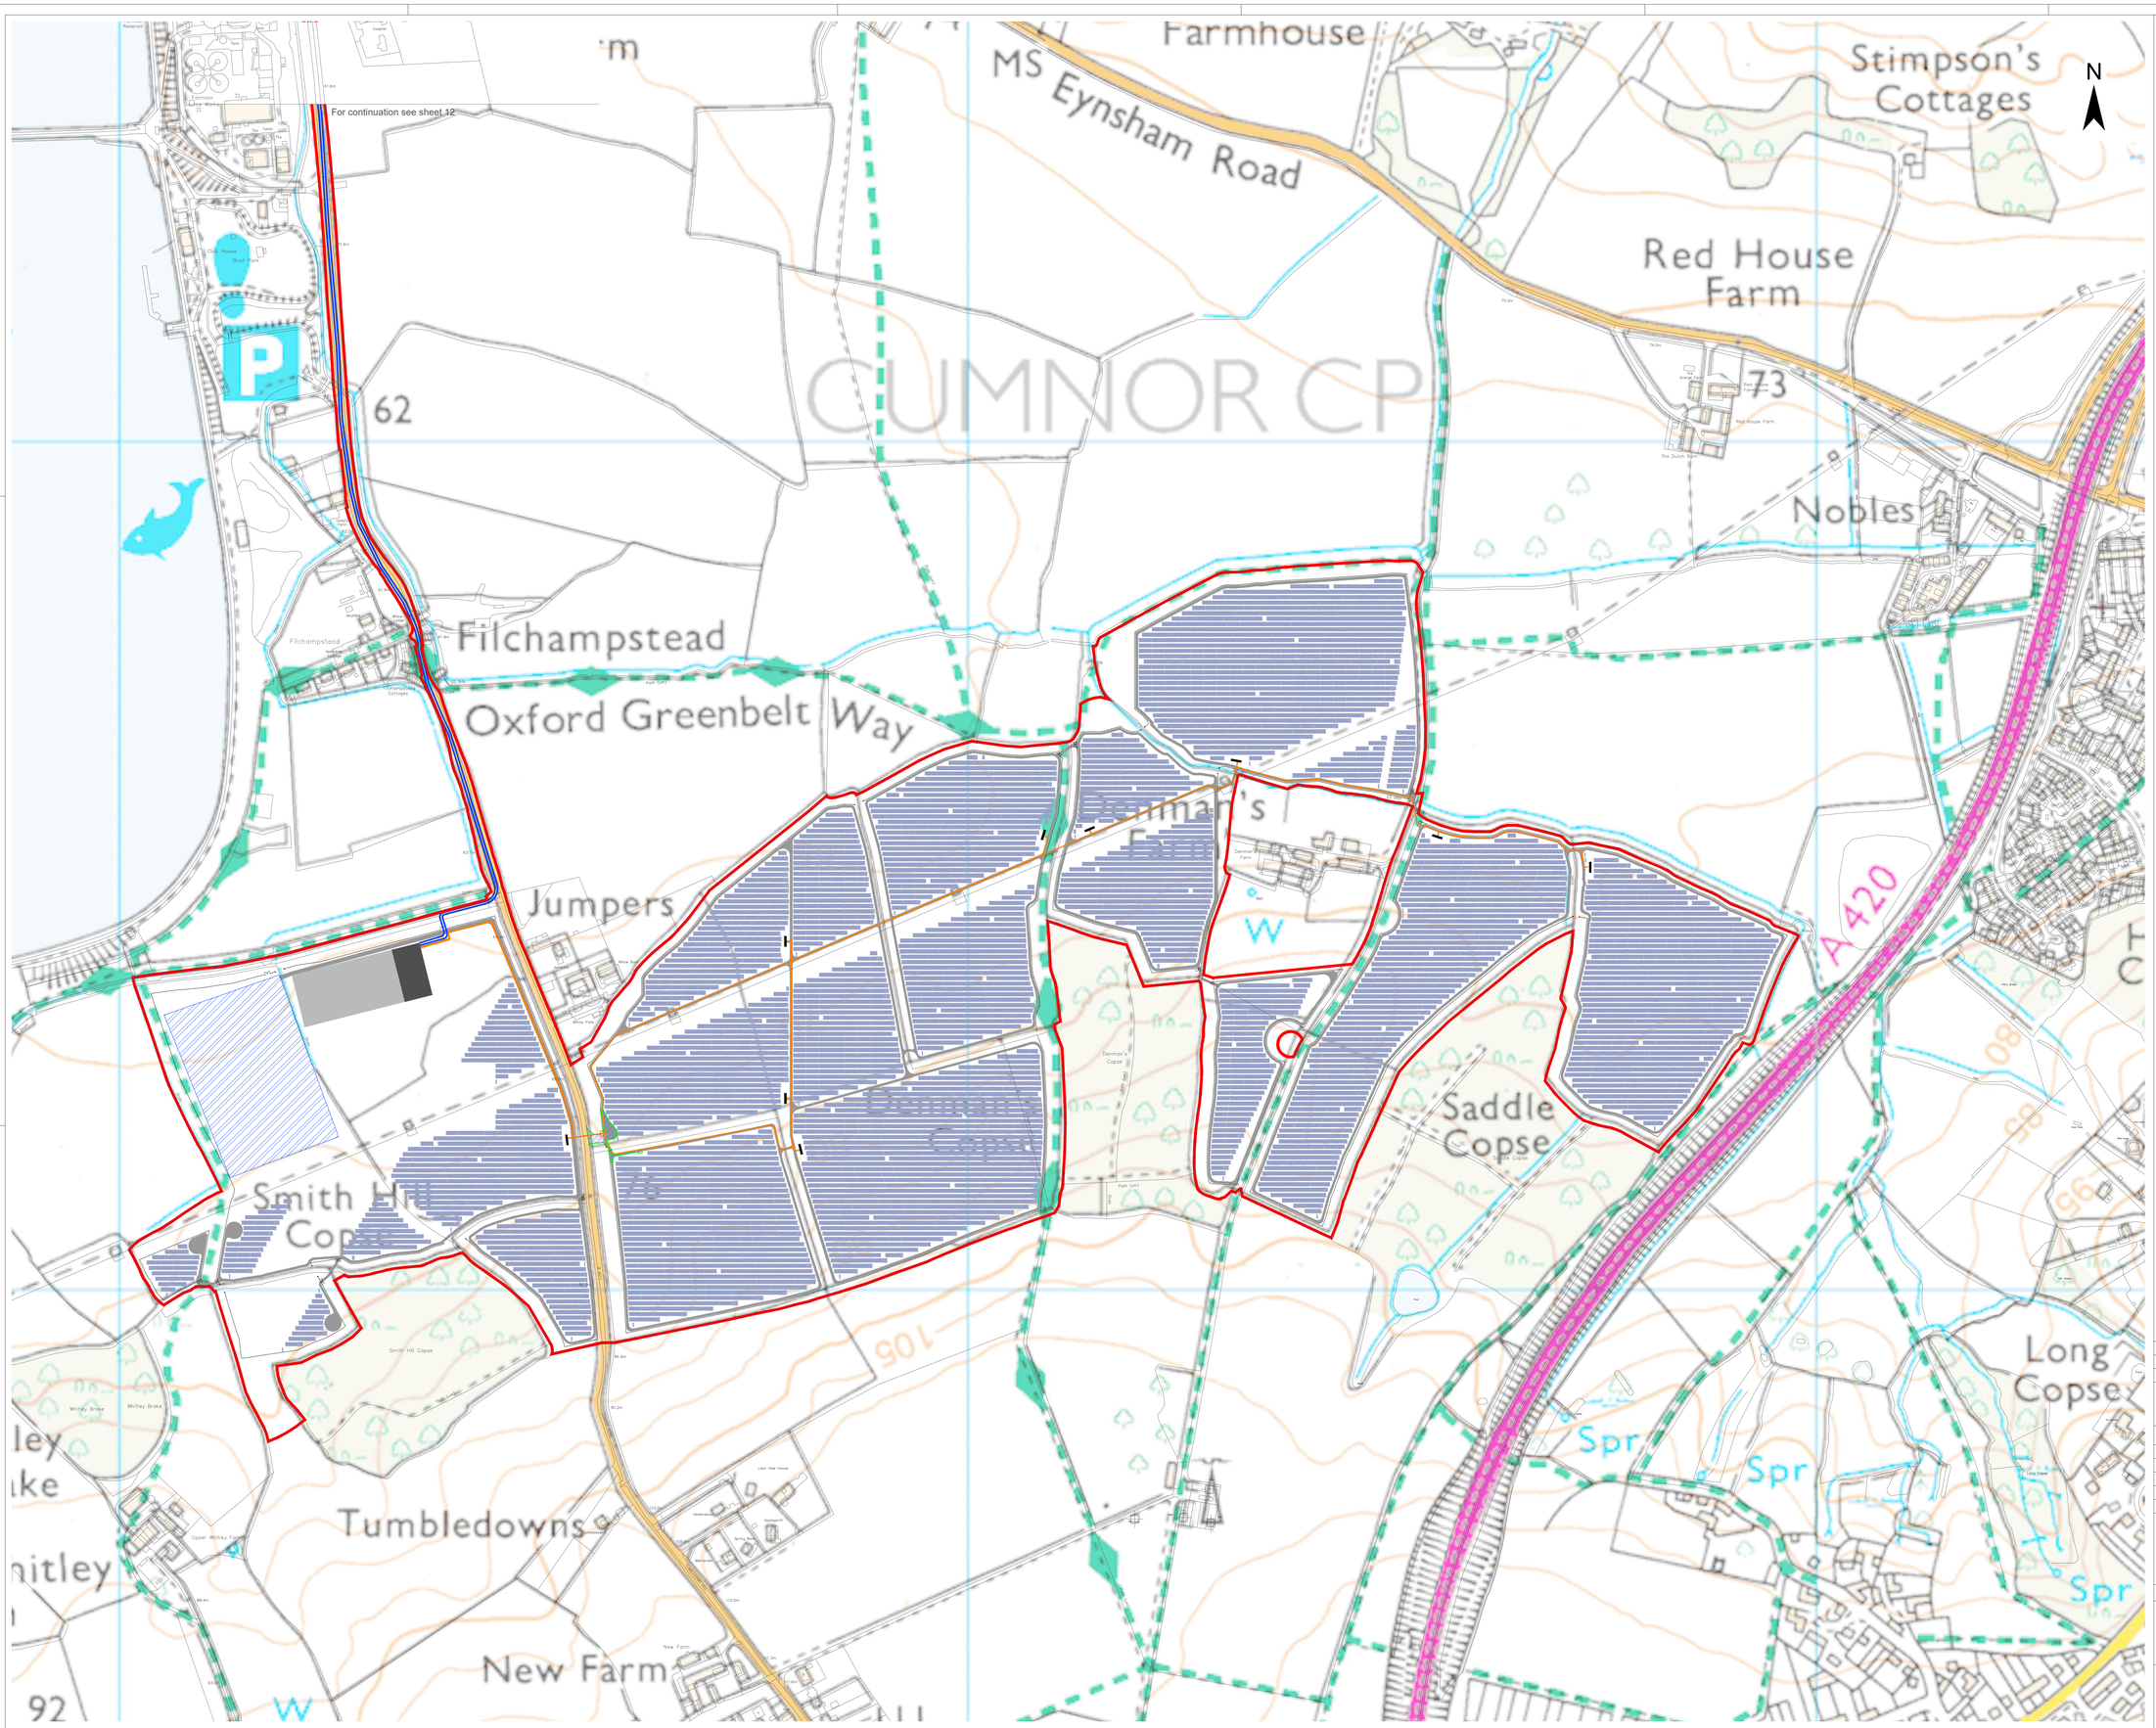

© Crown copyright. All rights reserved. 2024 License number 100031673

Legend

- Order Limits
- Proposed Infrastructure and Land Use Elements *
- Maintenace Road
- Permament Vehicular Access Point
- Solar Panels
- Project Main Substation
- Indicative Location of NG Substation
- Project Substation
- PCS
- Indicative 33kV Cable Route
- Indicative 275kV Cable Route
- Fence
- Access Gate

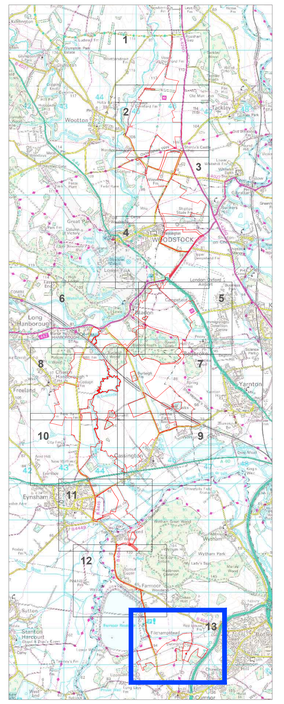

* *The location of the proposed infrastructure and land use elements are shown indicatively only.*

2:	Change Request 2
1:	s51 Response
A:	DCO Submission

Project: Botley West Solar Farm

Status: Final

Id.	Changes	Date	Name
2	Revised	12.09.2025	K. Lueken
1	Revised	31.01.2025	V.Guskova
A	Created	20.01.2025	V.Guskova

Edit	12.09.2025	K. Lueken
Check	12.09.2025	H.Trabelsi
Drawing No	EN010147/APP/7.3.2 Rev.2	

APFP Regulation: 5(2)(j)

Scale: at A0

Title: Operational Development Areas Plan
Sheet 13 of 13

0 100 200 Meters

Photovolt Development Partners GmbH
Kurfürstendamm 52
10707 Berlin, Germany