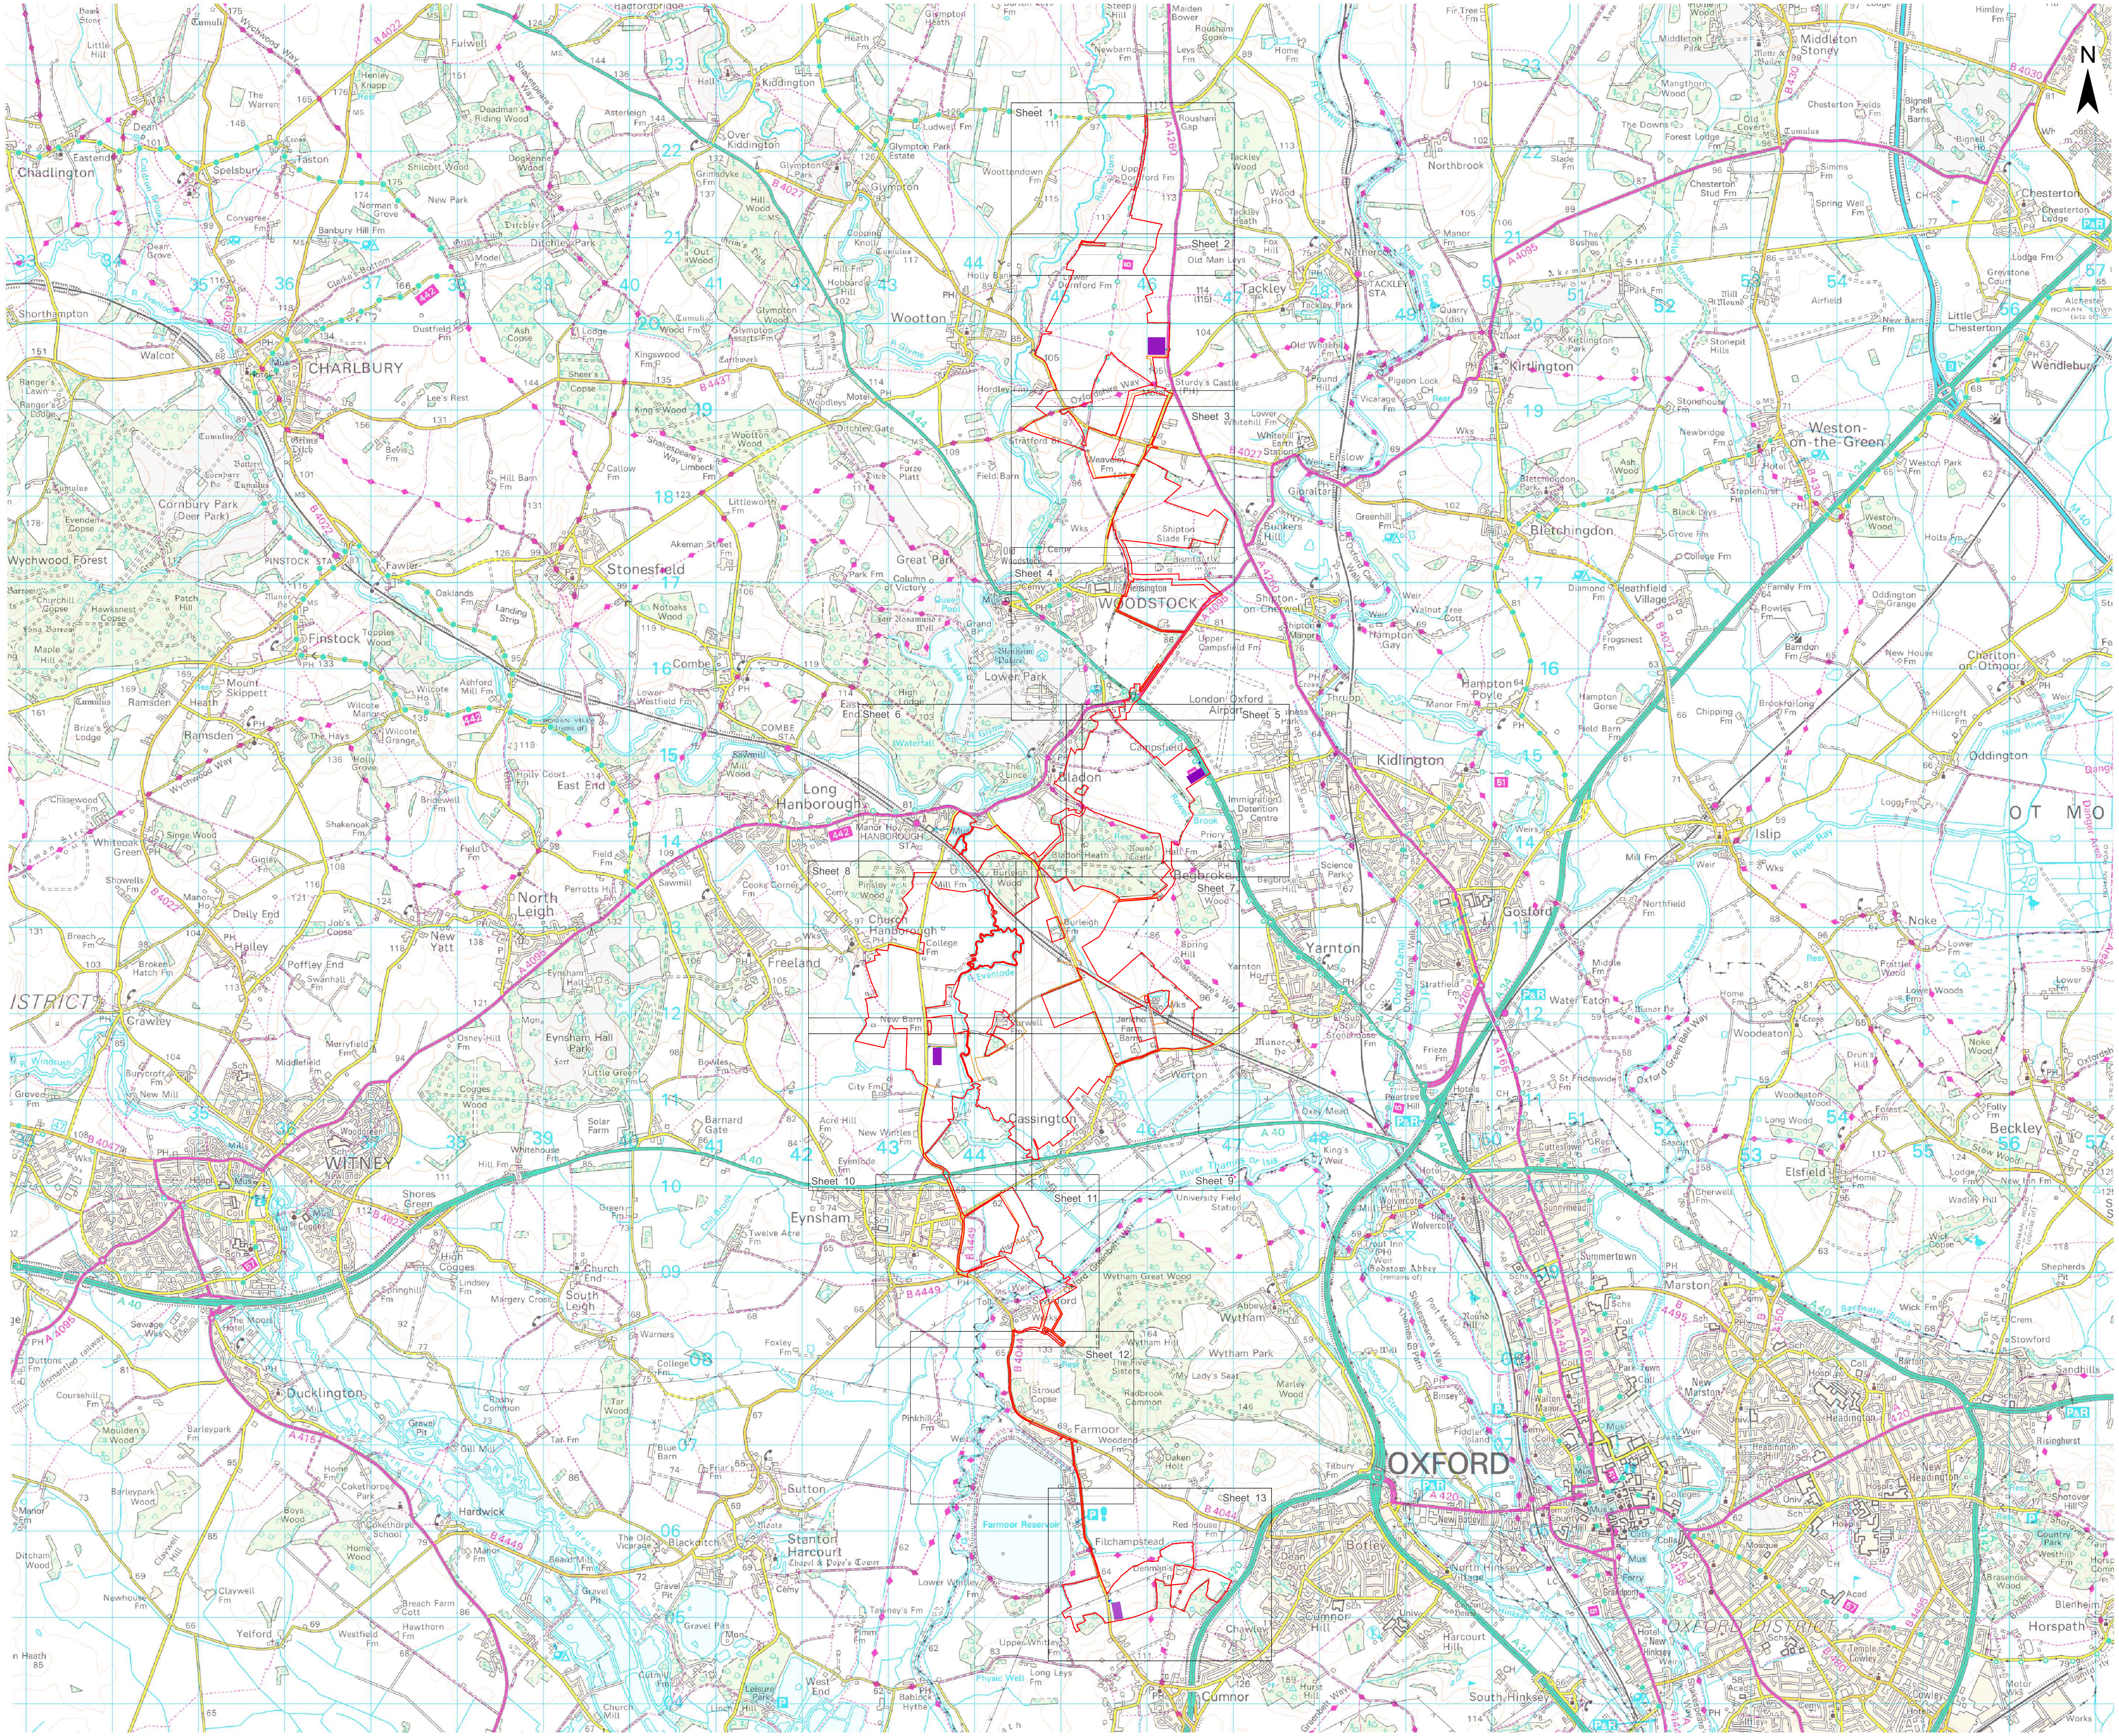

Legend

Order Limits	
Inset Plan	

Proposed Infrastructure and Land Use Elements *

Haul Road	
Vehicular Access Point	
Construction Compound	
HDD Compound Entrance	
HDD Compound Exit	
HDD Compound Access Road	
HDD CompoundAccess Road (Alternative)	

© Crown copyright, All rights reserved. 2024 License number 100031673

2:	Change Request 2		
1:	s51 Response		
A:	DCO Submission		

Project				Status		
Botley West Solar Farm				Illustrative		
Id.	Changes	Date	Name		Date	Name
				Edit	12.09.2025	M.Thom
				Check	12.09.2025	H.Trabelsi
2	Revised	12.09.2025	M.Thom			
1	Revised	31.01.2025	K. Lueken	Drawing No	EN010147/APP/7.3.4 Rev.2	
A	Created	04.11.2024	V. Guskova			

Scale: as shown at A0

Title

Temporary Facilities Overview Plan

0 1000 2000 Meters

Photovolt Development Partners GmbH
Kurfürstendamm 52
10707 Berlin, Germany

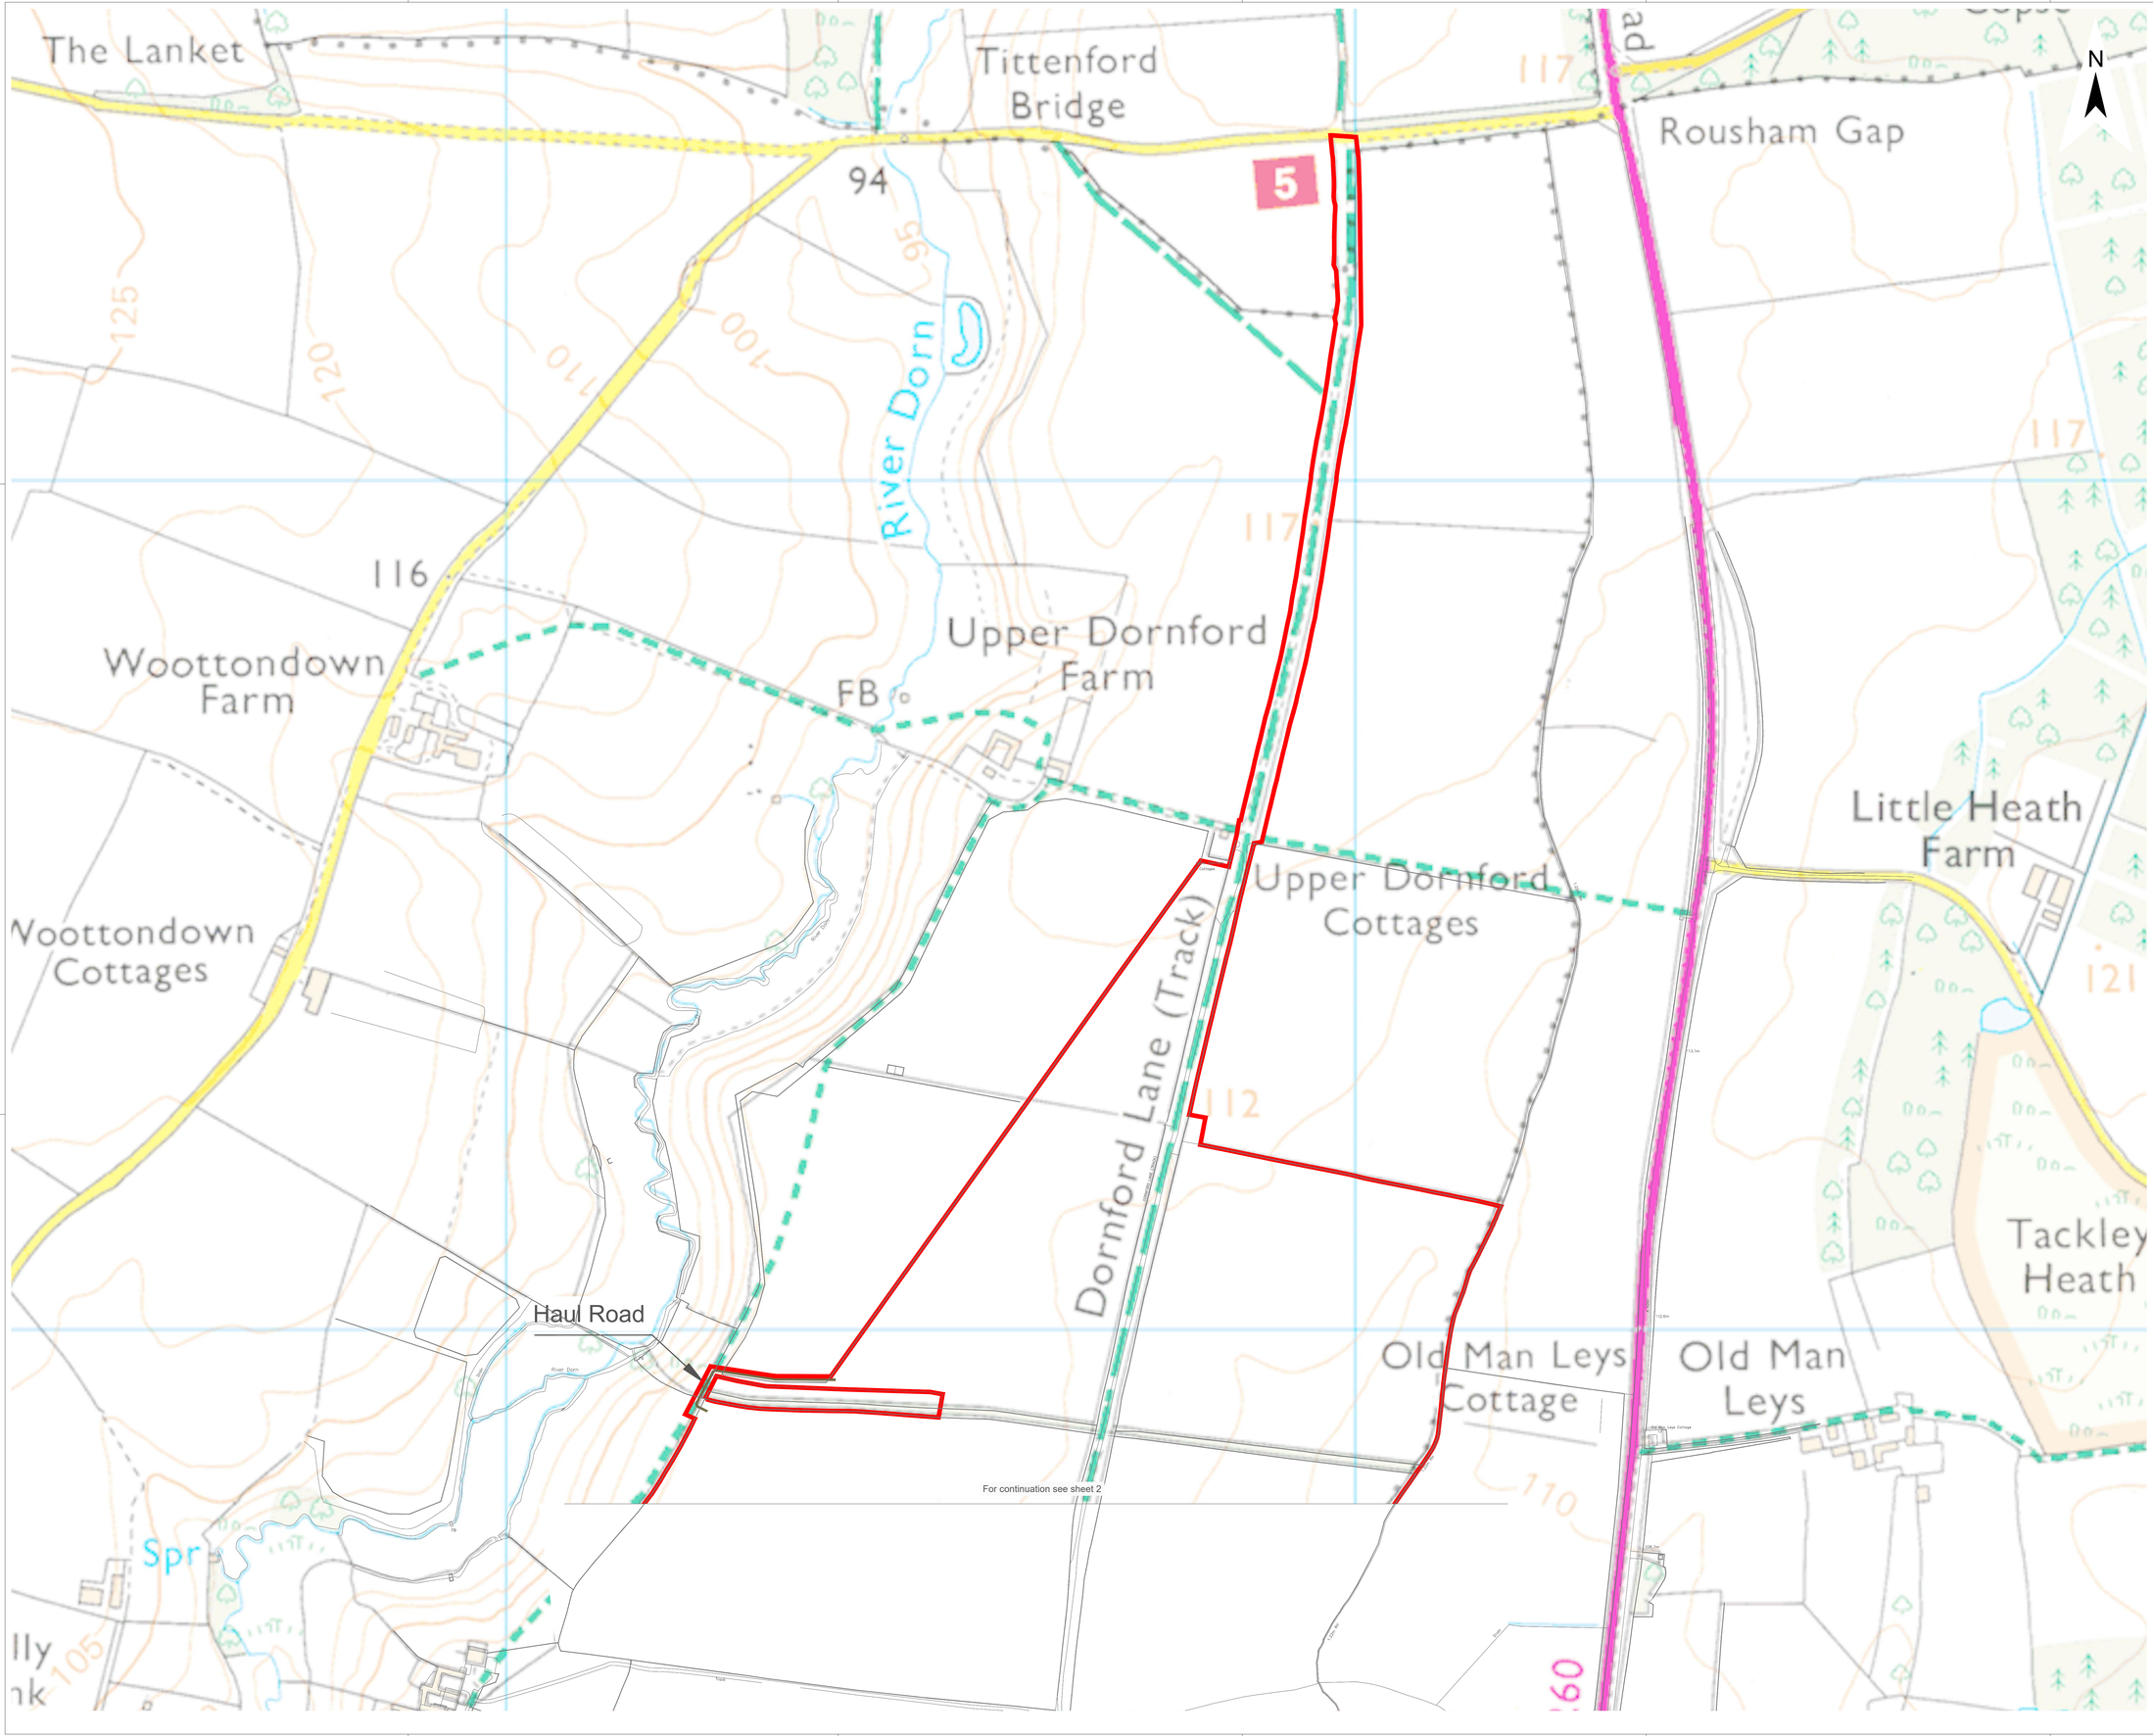

© Crown copyright. All rights reserved. 2024 License number 100031673

Legend

Order Limits

Proposed Infrastructure and Land Use Elements *

Haul Road

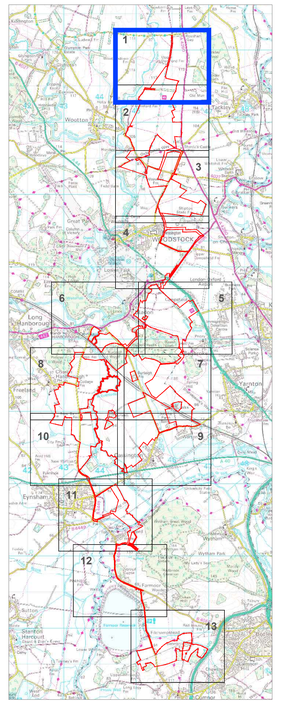

2:	Change Request 2
1:	s51 Response
A:	DCO Submission

Project				Status		
Botley West Solar Farm				Illustrative		
Id.	Changes	Date	Name		Date	Name
				Edit	12.09.2025	M.Thom
				Check	12.09.2025	H.Trabelsi
2	Revised	12.09.2025	M.Thom			
1	Revised	31.01.2025	K. Lueken	Drawing No	EN010147/APP/7.3.4 Rev.2	
A	Created	04.11.2024	V. Guskova			

Scale: at A0

Title

Temporary Facilities Overview Plan
Sheet 1 of 13

0 100 200
Meters

Photovolt Development Partners GmbH
Kurfürstendamm 52
10707 Berlin, Germany

© Crown copyright. All rights reserved. 2024 Licence number 100031673

For continuation see sheet 1

For continuation see sheet 3

Lower Dornford Farm

Dornford Grove

Milford Bridge

WOOTTON CP

Hordley Farm

Old Man Leys

Snakestail Clump

Akeman St ROMAN ROAD

Motel

Garage

Sturdy's Castle

A 4260

45

46

84

FB

107

106

114 (115)

N

Legend

Order Limits

Proposed Infrastructure and Land Use Elements *

Haul Road

Vehicular Access Point

Construction Compound

HDD Compound Entrance

HDD Compound Exit

HDD Compound Access Road

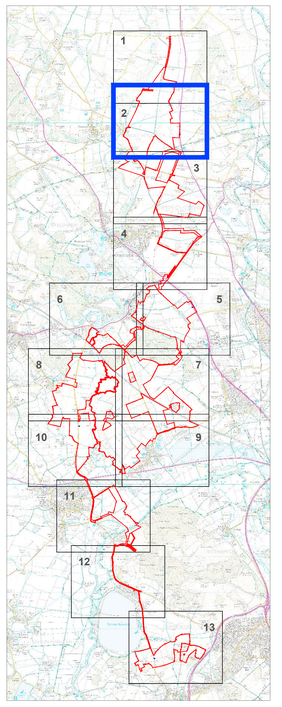

2:	Change Request 2					
1:	s51 Response					
A:	DCO Submission					
Project: Botley West Solar Farm				Status: Illustrative		
Id.	Changes	Date	Name		Date	Name
				Edit	12.09.2025	M.Thom
				Check	12.09.2025	H.Trabelsi
2	Revised	12.09.2025	M.Thom			
1	Revised	31.01.2025	K. Lueken	Drawing No	EN010147/APP/7.3.4 Rev.2	
A	Created	04.11.2024	V. Guskova			

Scale: at A0

Title: Temporary Facilities Overview Plan
Sheet 2 of 13

0 100 200 Meters

Photovolt Development Partners GmbH
Kurfürstendamm 52
10707 Berlin, Germany

For continuation see sheet 2

For continuation see sheet 4

Sansoms Cottage

Sansom's Farm

Sansom's Platt

Old Weaveley Farm

Upper Weaveley Farm

North Oxfordshire Crematorium and Memorial Park

Weaveley Furze

Sewage Works

Banbury Road

Sansoms Lane

Shipton Slade Farm

Cemetery

Dismantled

SHIPTON-ON-CHERWELL AND THRUPP CP

WOODSTOCK CP

CP Bdy

N

Legend

Order Limits

Proposed Infrastructure and Land Use Elements *

HDD Compound Entrance

HDD Compound Exit

HDD Compound Access Road

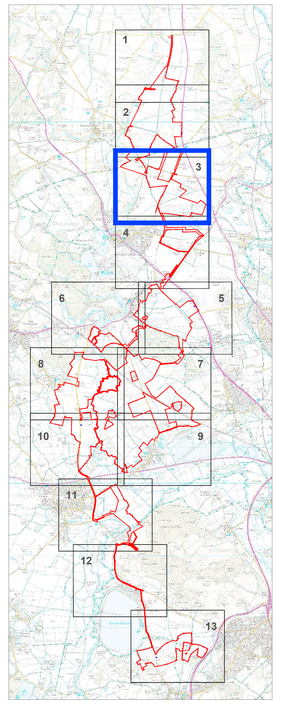

2:	Change Request 2					
1:	s51 Response					
A:	DCO Submission					
Project: Botley West Solar Farm				Status: Illustrative		
Id.	Changes	Date	Name		Date	Name
				Edit	12.09.2025	M.Thom
				Check	12.09.2025	H.Trabelsi
2	Revised	12.09.2025	M.Thom			
1	Revised	31.01.2025	K. Lueken	Drawing No	EN010147/APP/7.3.4 Rev.2	
A	Created	04.11.2024	V. Guskova			

Scale: at A0

Title: Temporary Facilities Overview Plan
Sheet 3 of 13

0 100 200 Meters

Photovolt Development Partners GmbH
Kurfürstendamm 52
10707 Berlin, Germany

© Crown copyright, All rights reserved. 2024 License number 100031673

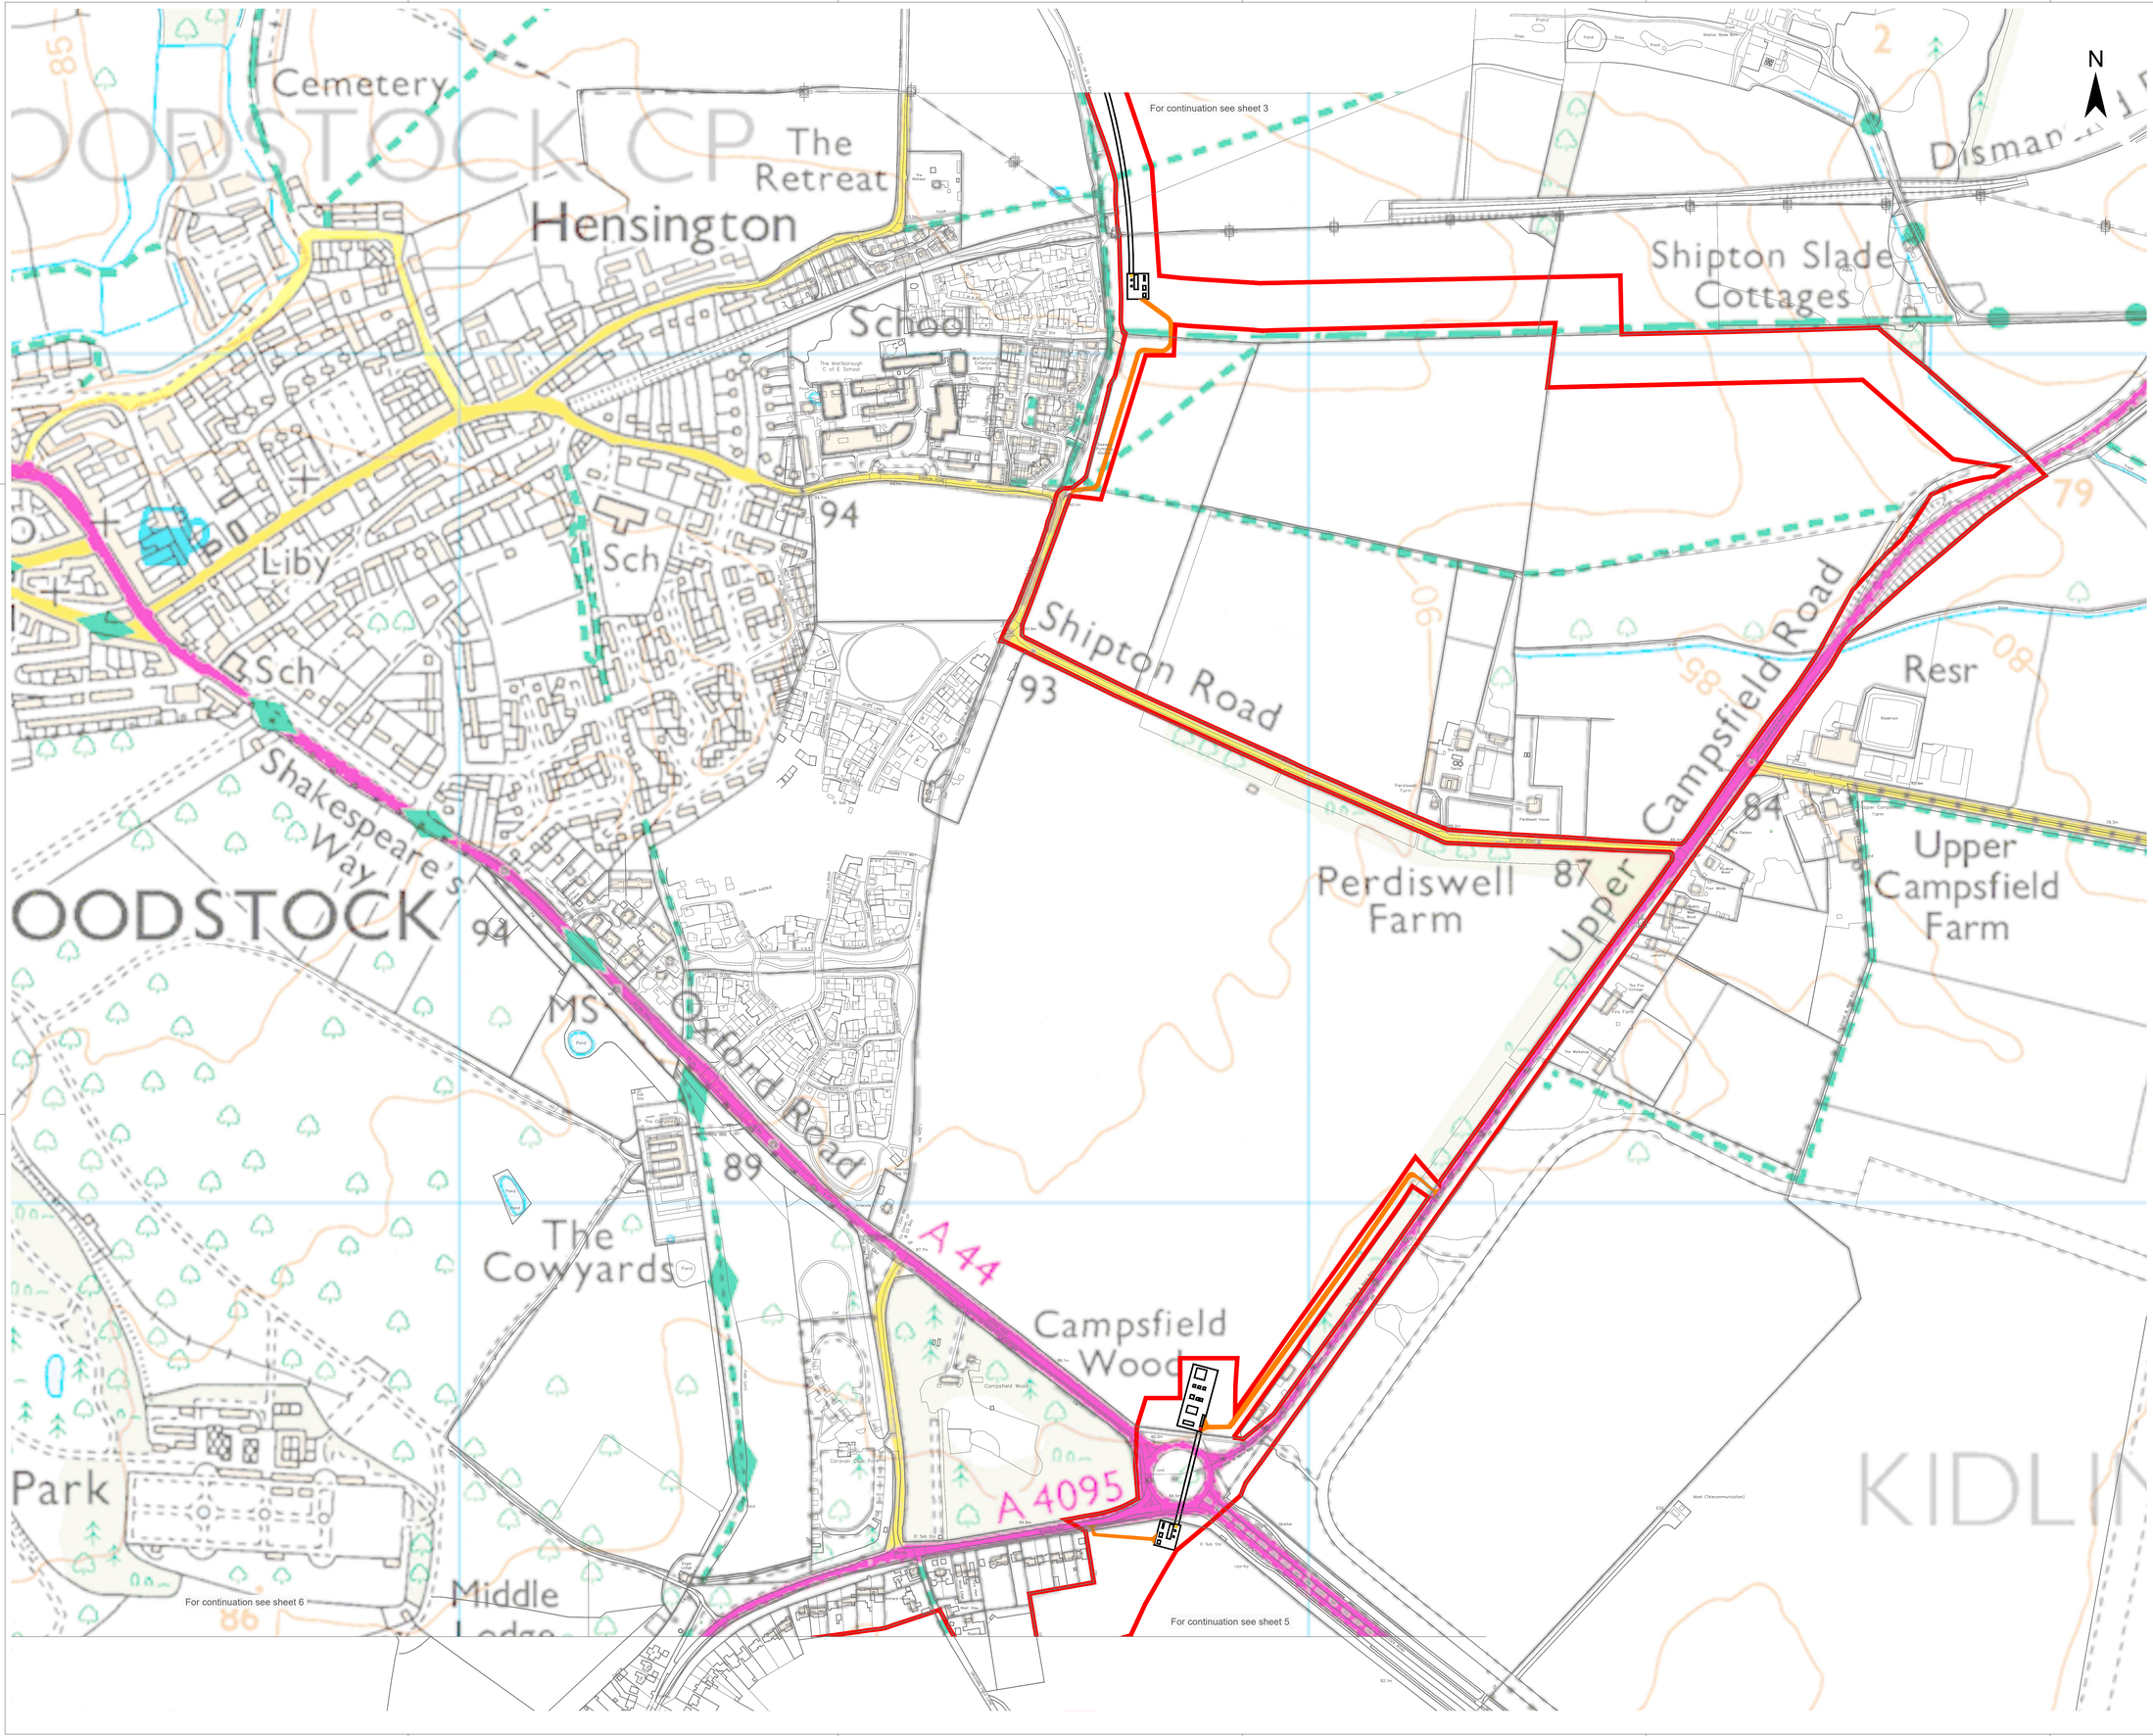

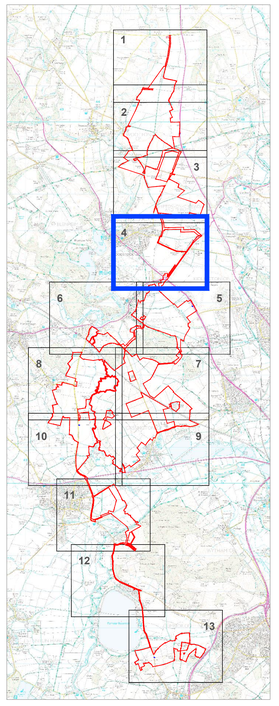

Legend

Order Limits

Proposed Infrastructure and Land Use Elements *

HDD Compound Entrance

HDD Compound Exit

HDD Compound Access Road

2:	Change Request 2
1:	s51 Response
A:	DCO Submission

Project	Status
Botley West Solar Farm	Illustrative

Id.	Changes	Date	Name		Date	Name
				Edit	12.09.2025	M.Thom
				Check	12.09.2025	H.Trabelsi
2	Revised	12.09.2025	M.Thom			
1	Revised	31.01.2025	K. Lueken	Drawing No	EN010147/APP/7.3.4 Rev.2	
A	Created	04.11.2024	V. Guskova			

Scale: at A0

Title

Temporary Facilities Overview Plan
Sheet 4 of 13

0 100 200 Meters

Photovolt Development Partners GmbH
Kurfürstendamm 52
10707 Berlin, Germany

© Crown copyright. All rights reserved. 2024 License number 100031673

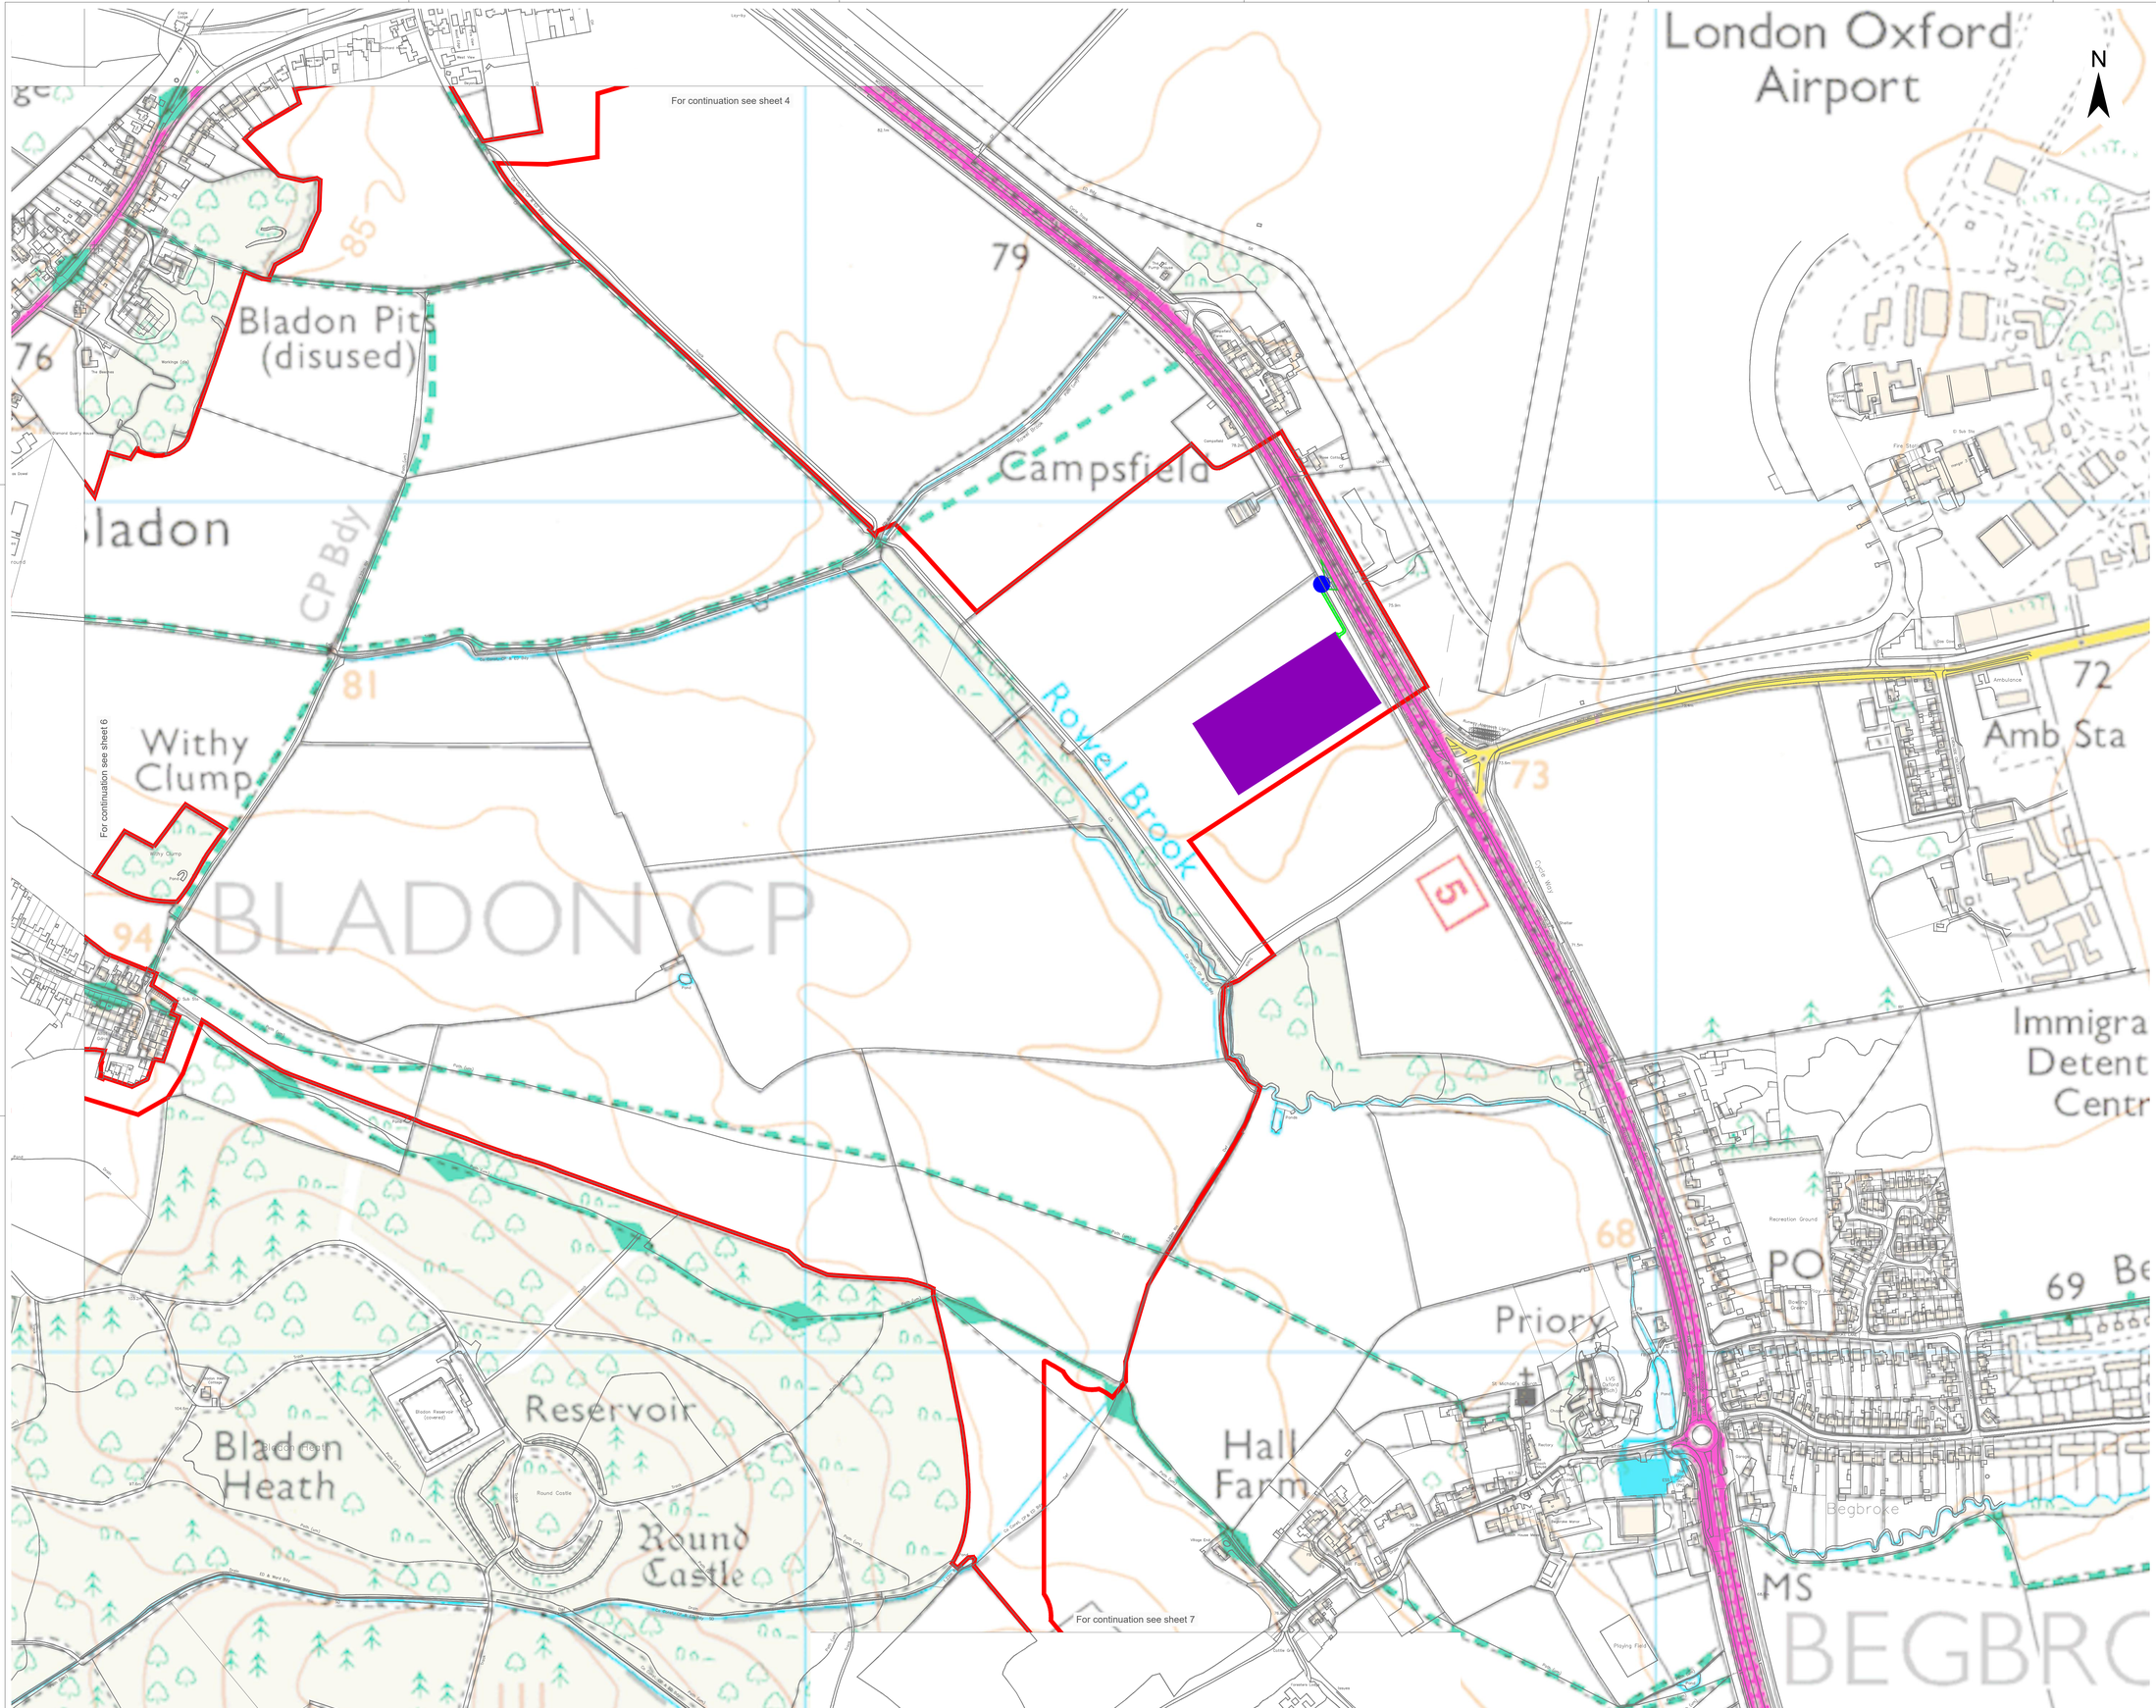

Legend

Order Limits

Proposed Infrastructure and Land Use Elements *

Vehicular Access Point

Construction Compound

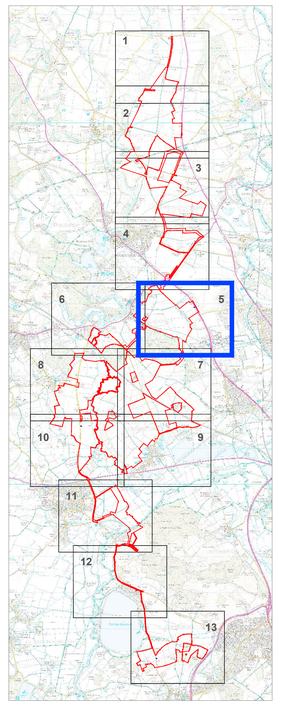

2:	Change Request 2					
1:	s51 Response					
A:	DCO Submission					
Project: Botley West Solar Farm				Status: Illustrative		
Id.	Changes	Date	Name		Date	Name
				Edit	12.09.2025	M.Thom
				Check	12.09.2025	H.Trabelsi
2	Revised	12.09.2025	M.Thom			
1	Revised	31.01.2025	K. Lueken	Drawing No	EN010147/APP/7.3.4 Rev.2	
A	Created	04.11.2024	V. Guskova			

Scale: at A0

Title: Temporary Facilities Overview Plan
Sheet 5 of 13

0 100 200 Meters

Photovolt Development Partners GmbH
Kurfürstendamm 52
10707 Berlin, Germany

© Crown copyright. All rights reserved. 2024 License number 100031673

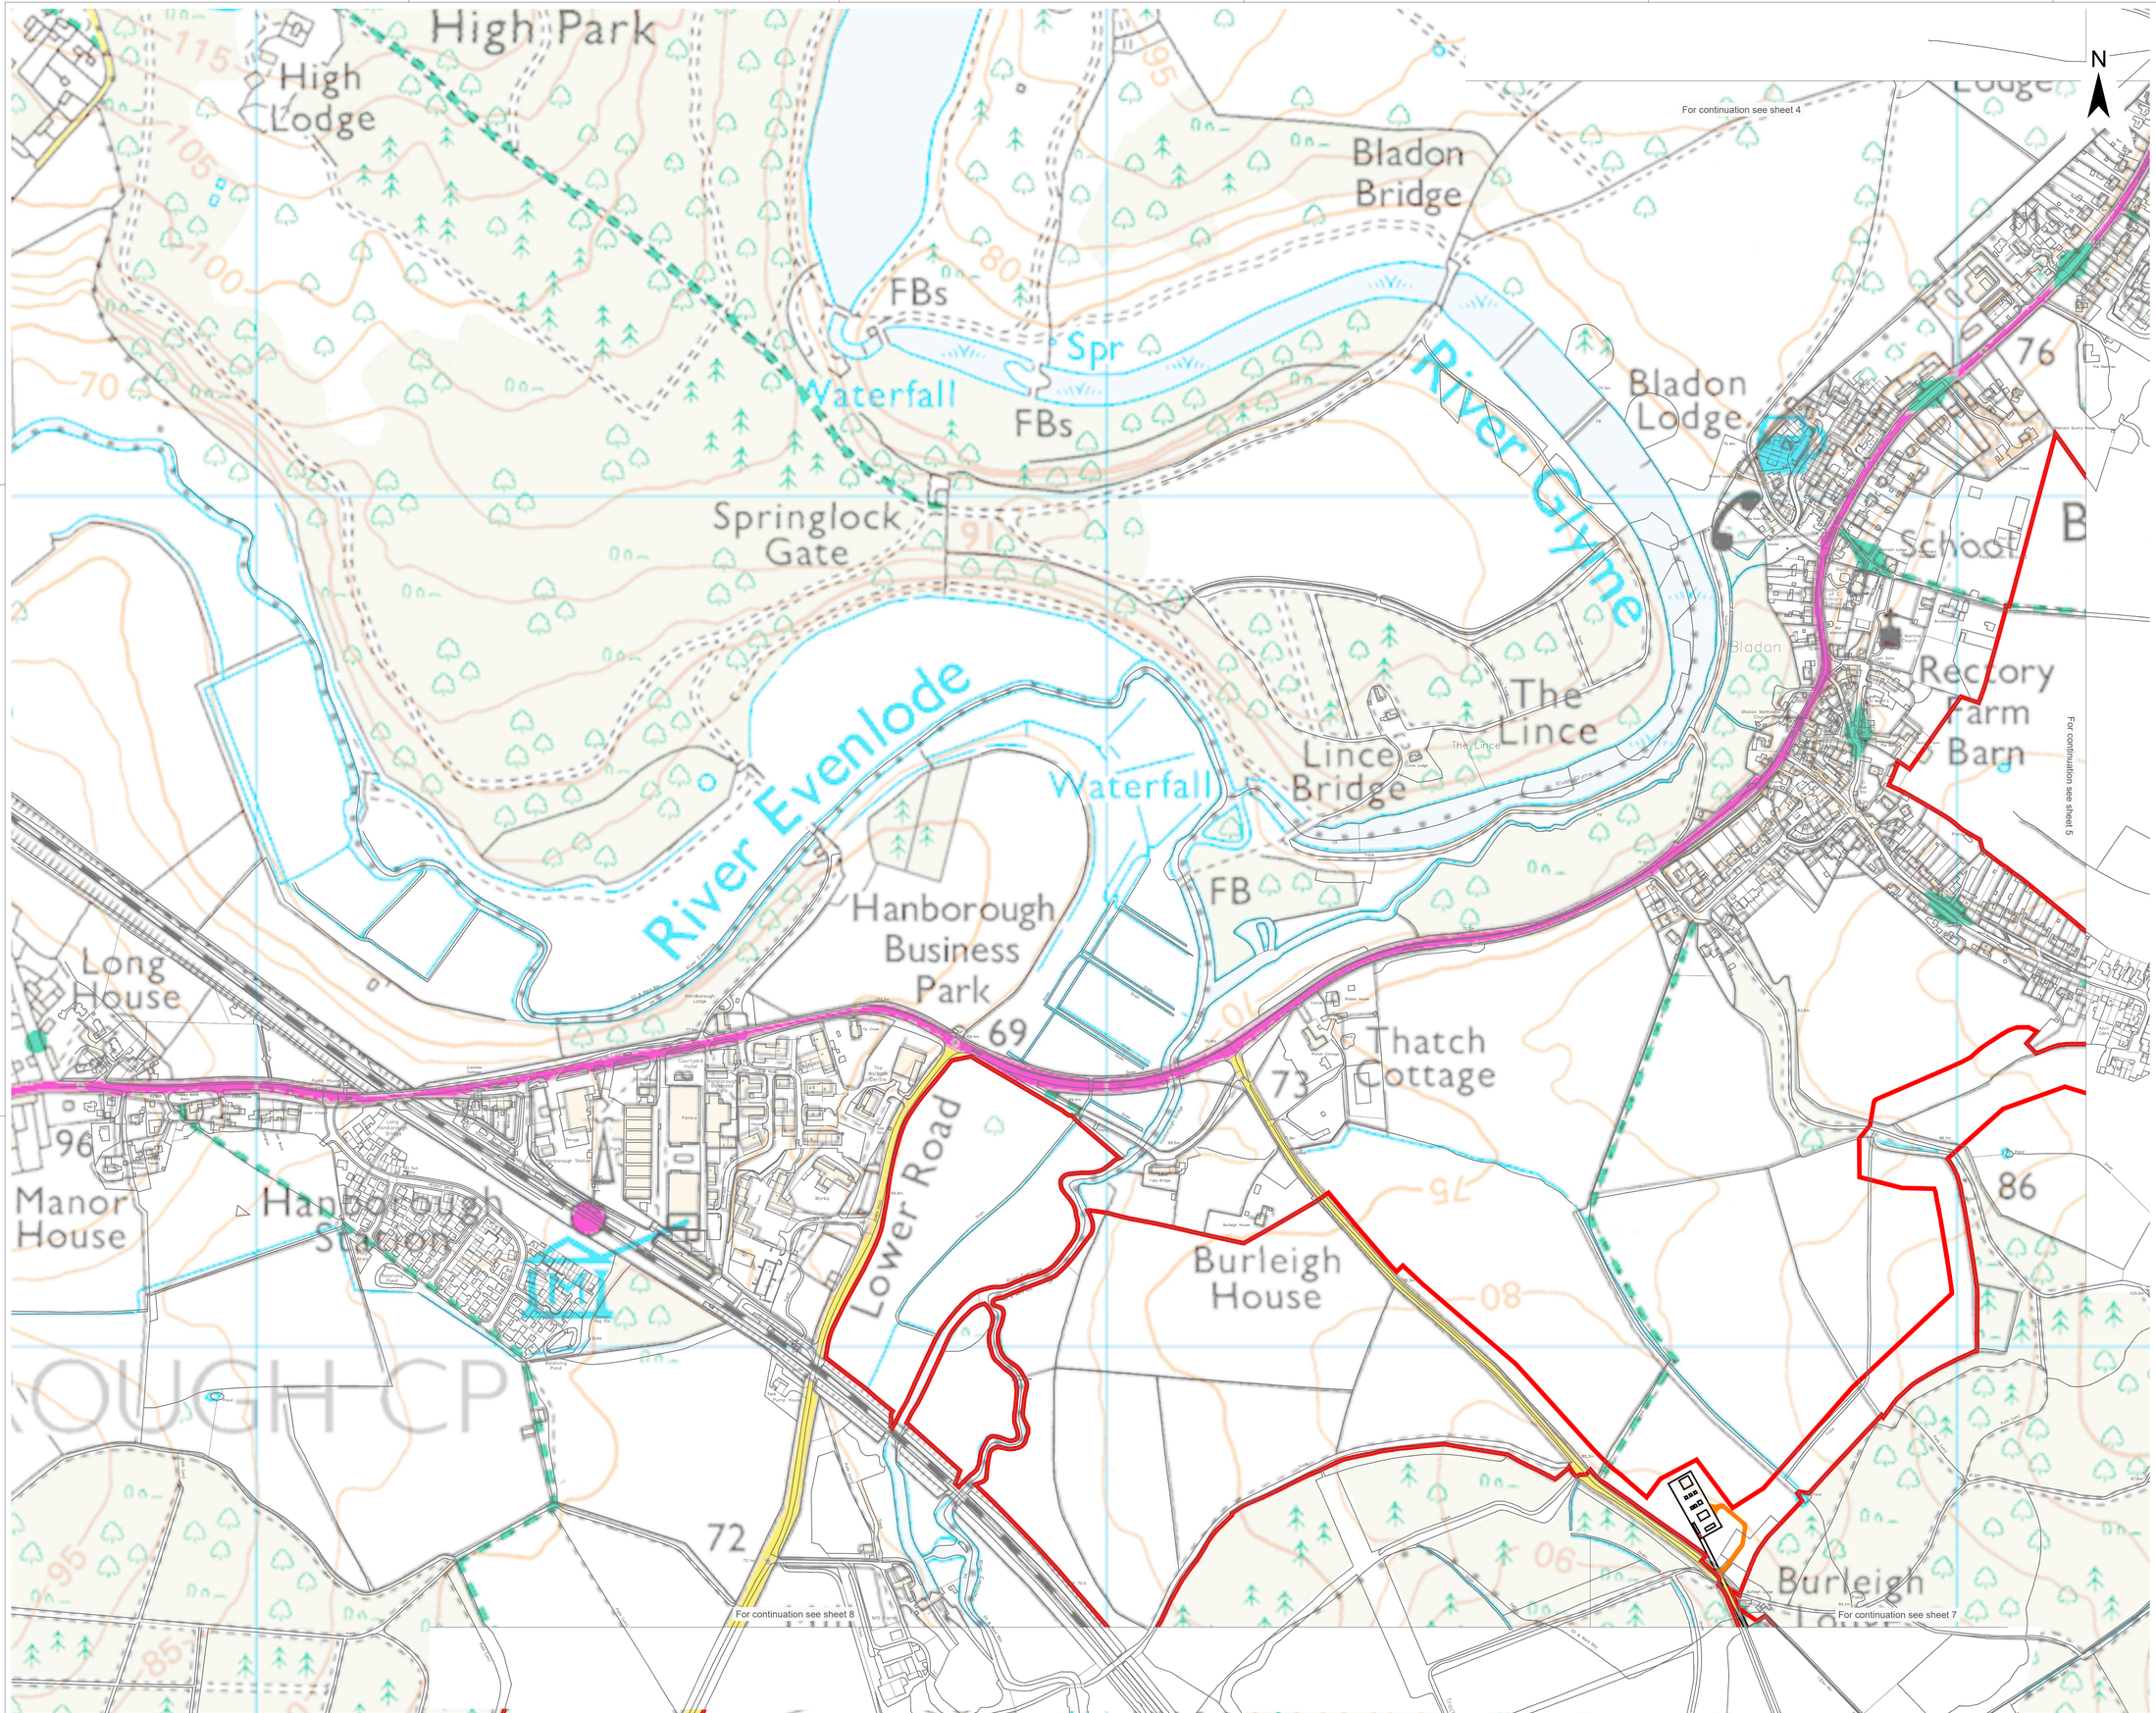

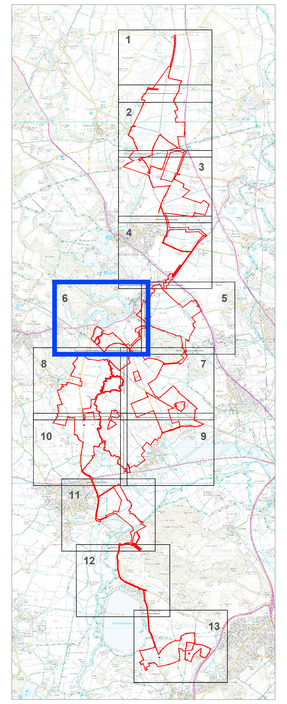

Legend

Order Limits

Proposed Infrastructure and Land Use Elements *

HDD Compound Entrance

HDD Compound Exit

HDD Compound Access Road

2:	Change Request 2
1:	s51 Response
A:	DCO Submission

Project	Status
Botley West Solar Farm	Illustrative

Id.	Changes	Date	Name		Date	Name
				Edit	12.09.2025	M.Thom
				Check	12.09.2025	H.Trabelsi
2	Revised	12.09.2025	M.Thom			
1	Revised	31.01.2025	K. Lueken	Drawing No	EN010147/APP/7.3.4 Rev.2	
A	Created	04.11.2024	V. Guskova			

Scale: at A0

Title

Temporary Facilities Overview Plan
Sheet 6 of 13

0 100 200 Meters

Photovolt Development Partners GmbH
Kurfürstendamm 52
10707 Berlin, Germany

© Crown copyright, All rights reserved. 2024 License number 100051673

For continuation see sheet 6

For continuation see sheet 5

For continuation see sheet 8

For continuation see sheet 9

Castle

Worton Heath

Worton Heath

Oak

Begbroke Wood

Begbroke Wood

Dolton Lane

FB

Burleigh Farm

Burleigh Farm

Spring Hill

Sewage Works

Sewage Works

Frogwelldown Lane

CP Bdy

Cassington

87

79

82

77

96

98

102

N

© Crown copyright. All rights reserved. 2024 Licence number 100031673

Legend

Order Limits

Proposed Infrastructure and Land Use Elements *

HDD Compound Entrance

HDD Compound Exit

HDD Compound Access Road

HDD CompoundAccess Road (Alternative)

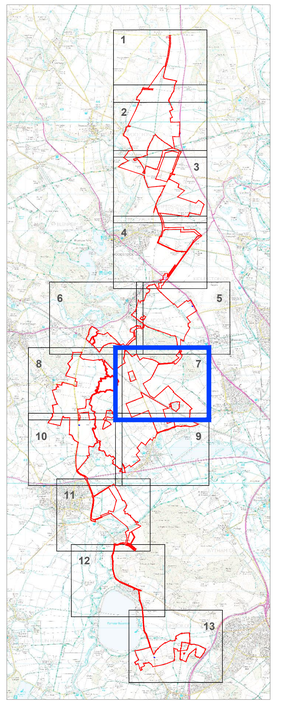

2:	Change Request 2					
1:	s51 Response					
A:	DCO Submission					
Project: Botley West Solar Farm				Status: Illustrative		
Id.	Changes	Date	Name		Date	Name
				Edit	12.09.2025	M.Thom
				Check	12.09.2025	H.Trabelsi
2	Revised	12.09.2025	M.Thom			
1	Revised	31.01.2025	K. Lueken	Drawing No	EN010147/APP/7.3.4 Rev.2	
A	Created	04.11.2024	V. Guskova			

Scale: at A0

Title

Temporary Facilities Overview Plan
Sheet 7 of 13

0 100 200 Meters

Photovolt Development Partners GmbH
Kurfürstendamm 52
10707 Berlin, Germany

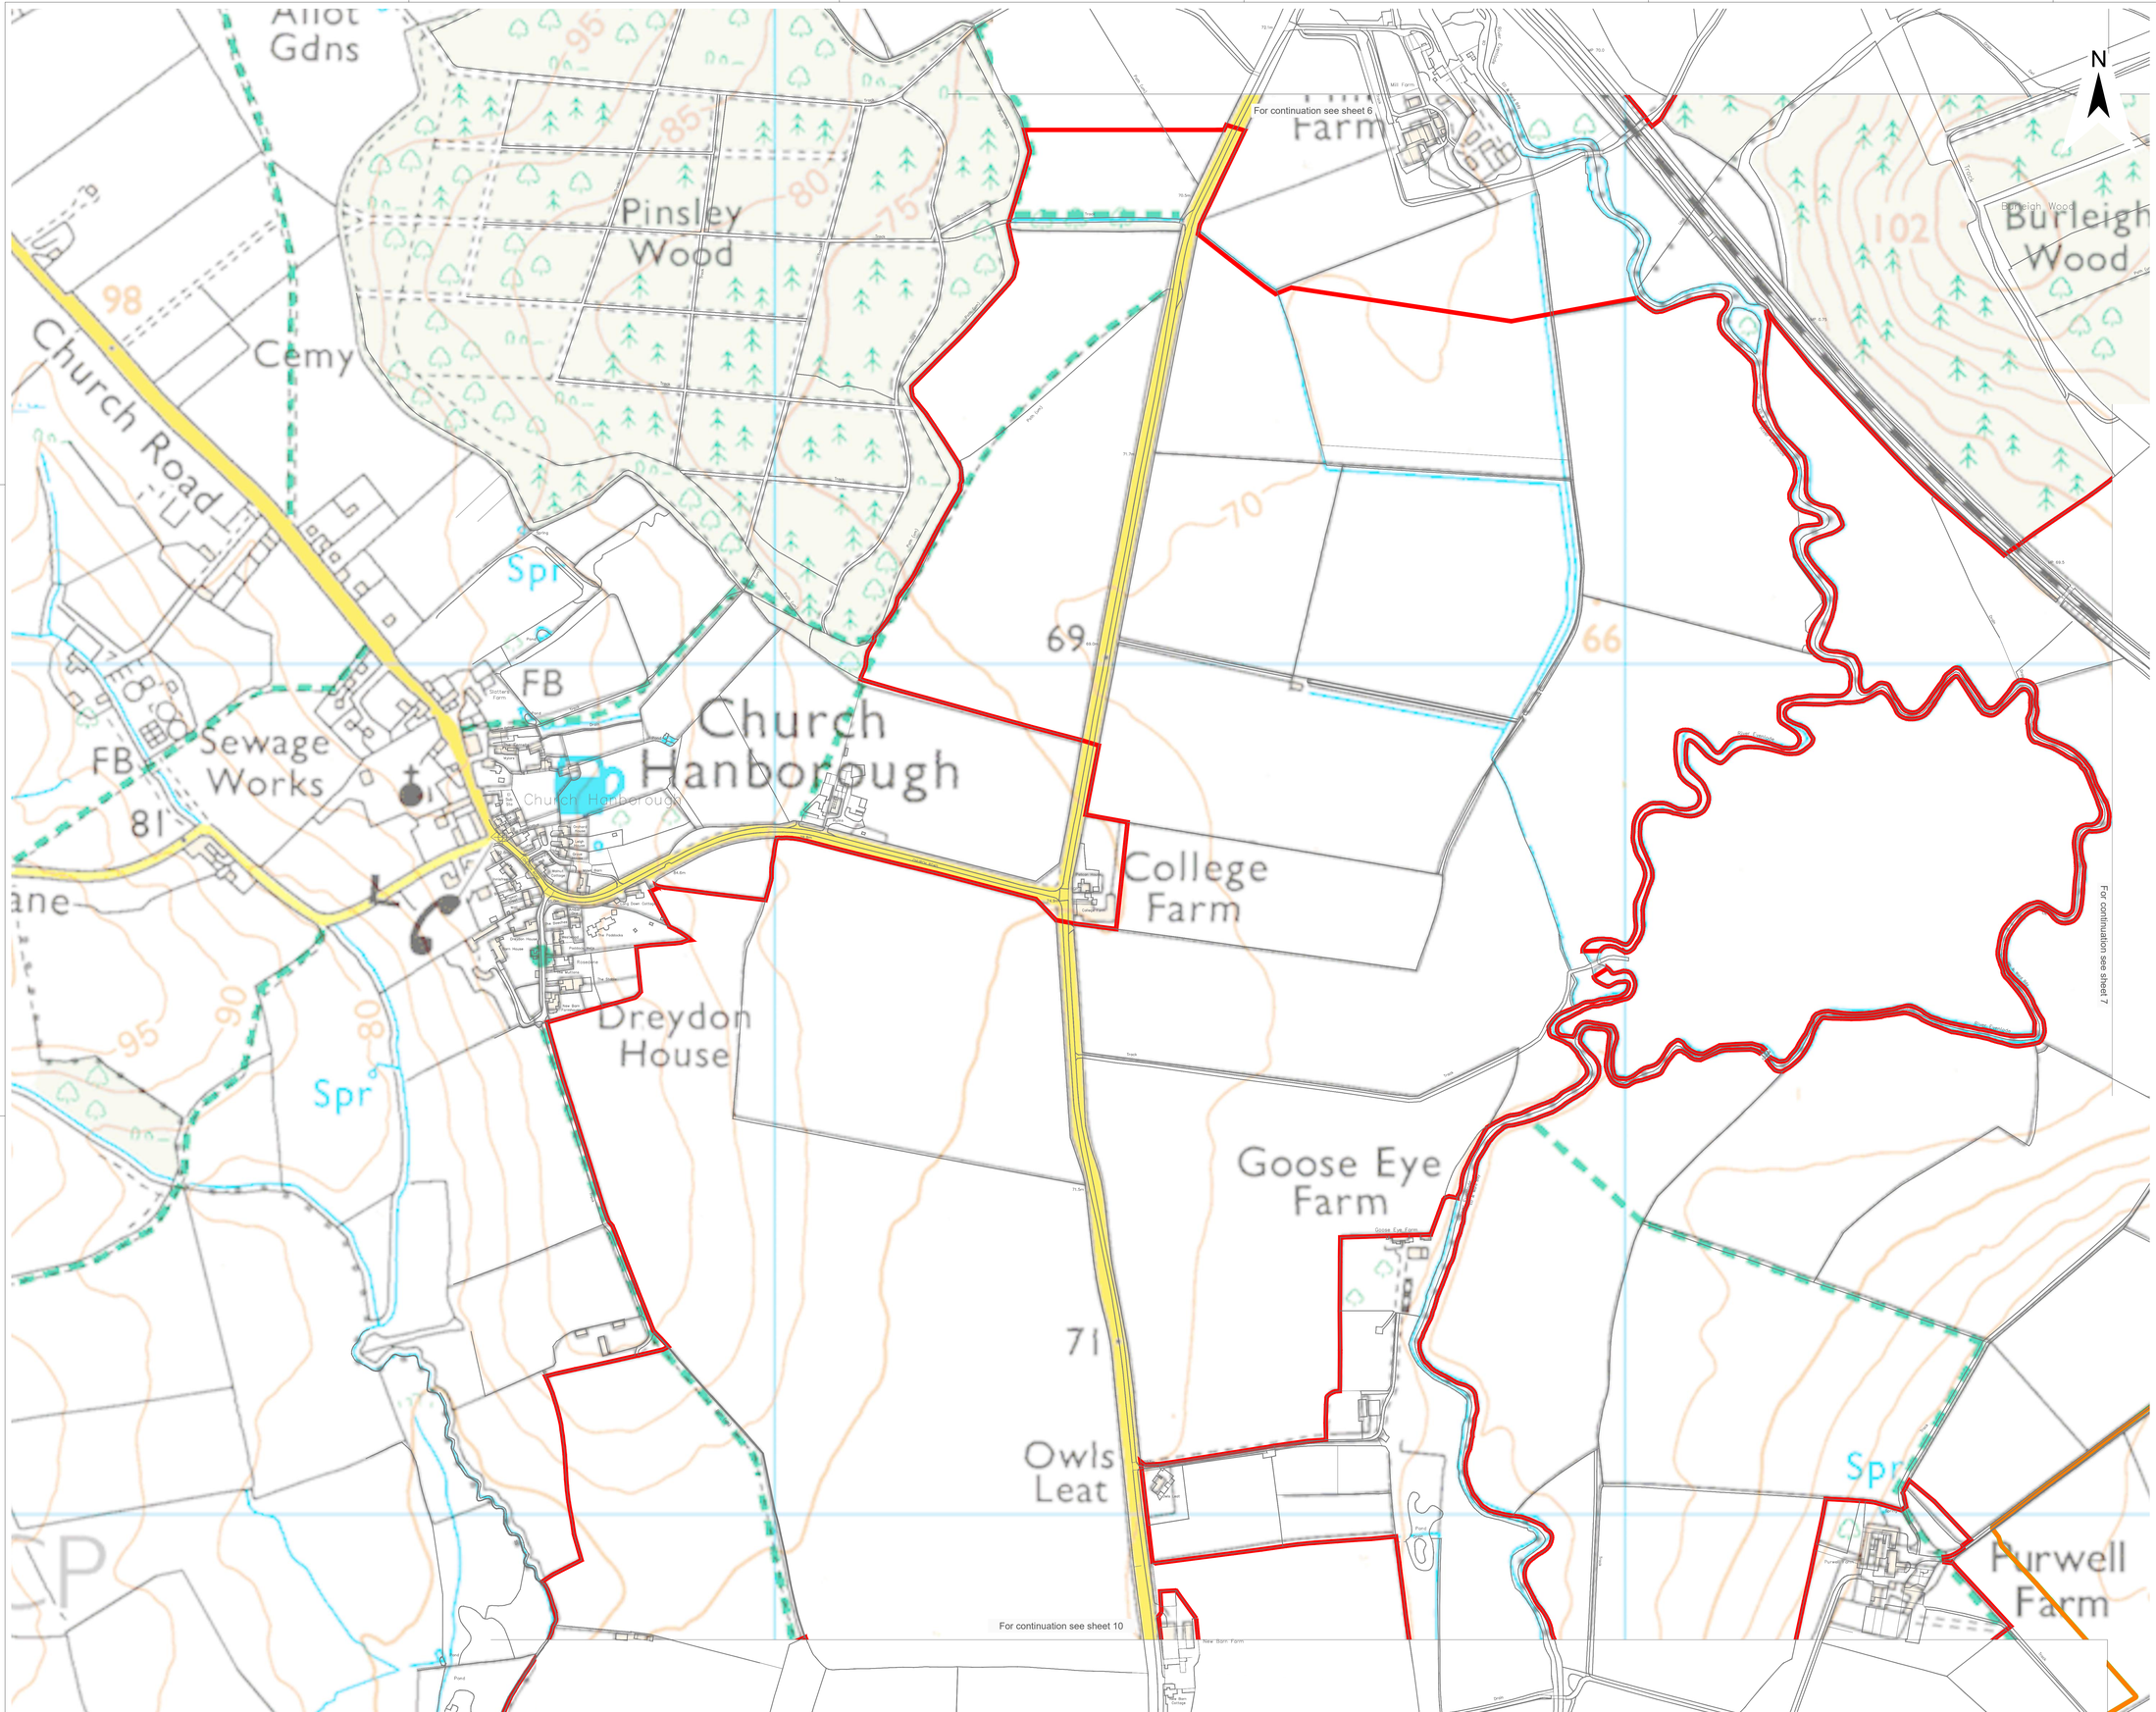

Legend

Order Limits

Proposed Infrastructure and Land Use Elements *

HDD Compound Access Road

HDD CompoundAccess Road (Alternative)

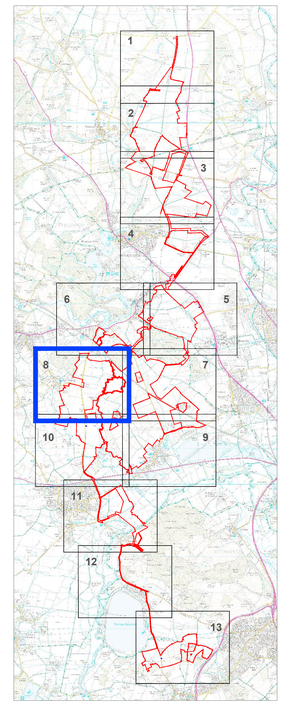

2:	Change Request 2					
1:	s51 Response					
A:	DCO Submission					
Project: Botley West Solar Farm				Status: Illustrative		
Id.	Changes	Date	Name		Date	Name
				Edit	12.09.2025	M.Thom
				Check	12.09.2025	H.Trabelsi
2	Revised	12.09.2025	M.Thom			
1	Revised	31.01.2025	K. Lueken	Drawing No	EN010147/APP/7.3.4 Rev.2	
A	Created	04.11.2024	V. Guskova			

Scale: at A0

Title: Temporary Facilities Overview Plan
Sheet 8 of 13

0 100 200 Meters

Photovolt Development Partners GmbH
Kurfürstendamm 52
10707 Berlin, Germany

© Crown copyright, All rights reserved. 2024 License number 100031673

For continuation see sheet 9

For continuation see sheet 9

CASSINGTON CP

N

Legend

Order Limits

Proposed Infrastructure and Land Use Elements *

HDD Compound Exit

HDD Compound Access Road

HDD CompoundAccess Road (Alternative)

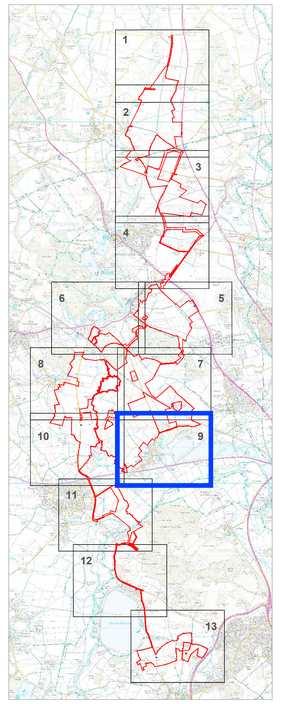

2: Change Request 2							
1: s51 Response							
A: DCO Submission							
Project: Botley West Solar Farm				Status: Illustrative			
Id.	Changes	Date	Name			Date	Name
					Edit	12.09.2025	M.Thom
					Check	12.09.2025	H.Trabelsi
2	Revised	12.09.2025	M.Thom				
1	Revised	31.01.2025	K. Lueken	Drawing No	EN010147/APP/7.3.4 Rev.2		
A	Created	04.11.2024	V. Guskova				

Scale: at A0

Title

Temporary Facilities Overview Plan
Sheet 9 of 13

0 100 200 Meters

Photovolt Development Partners GmbH
Kurfürstendamm 52
10707 Berlin, Germany

© Crown copyright. All rights reserved. 2024 License number 100031673

For continuation see sheet 10

For continuation see sheet 10

For continuation see sheet 10

N

Legend

Order Limits

Proposed Infrastructure and Land Use Elements *

- Vehicular Access Point
- Construction Compound
- HDD Compound Entrance
- HDD Compound Exit
- HDD Compound Access Road
- HDD CompoundAccess Road (Alternative)

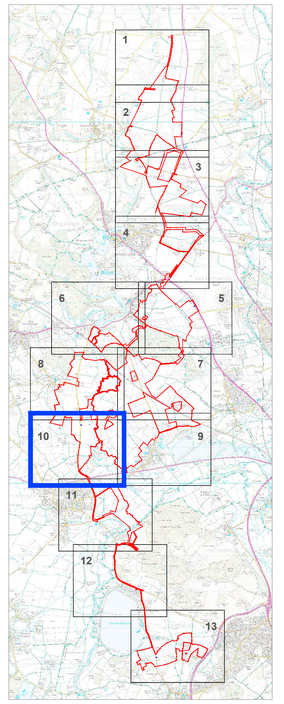

2:	Change Request 2					
1:	s51 Response					
A:	DCO Submission					
Project: Botley West Solar Farm				Status: Illustrative		
Id.	Changes	Date	Name		Date	Name
				Edit	12.09.2025	M.Thom
				Check	12.09.2025	H.Trabelsi
2	Revised	12.09.2025	M.Thom			
1	Revised	31.01.2025	K. Lueken	Drawing No	EN010147/APP/7.3.4 Rev.2	
A	Created	04.11.2024	V. Guskova			

Scale: at A0

Title: Temporary Facilities Overview Plan
Sheet 10 of 13

0 100 200 Meters

Photovolt Development Partners GmbH
Kurfürstendamm 52
10707 Berlin, Germany

© Crown copyright. All rights reserved. 2024 License number 100031673

For continuation see sheet 10

For continuation see sheet 12

N

Legend

Order Limits

Proposed Infrastructure and Land Use Elements *

HDD Compound Entrance

HDD Compound Exit

HDD Compound Access Road

HDD CompoundAccess Road (Alternative)

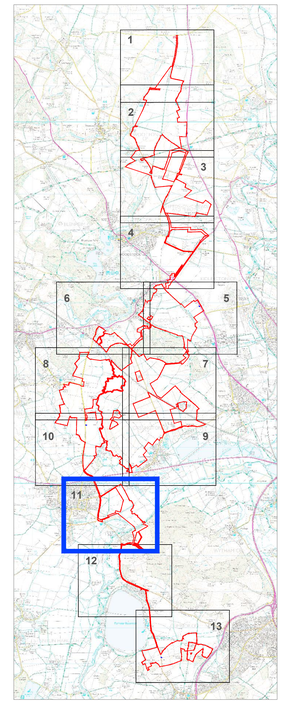

2:	Change Request 2					
1:	s51 Response					
A:	DCO Submission					
Project: Botley West Solar Farm				Status: Illustrative		
Id.	Changes	Date	Name		Date	Name
				Edit	12.09.2025	M.Thom
				Check	12.09.2025	H.Trabelsi
2	Revised	12.09.2025	M.Thom			
1	Revised	31.01.2025	K. Lueken	Drawing No	EN010147/APP/7.3.4 Rev.2	
A	Created	04.11.2024	V. Guskova			

Scale: at A0

Title: Temporary Facilities Overview Plan
Sheet 11 of 13

0 100 200 Meters

Photovolt Development Partners GmbH
Kurfürstendamm 52
10707 Berlin, Germany

© Crown copyright. All rights reserved. 2024 License number 100031673

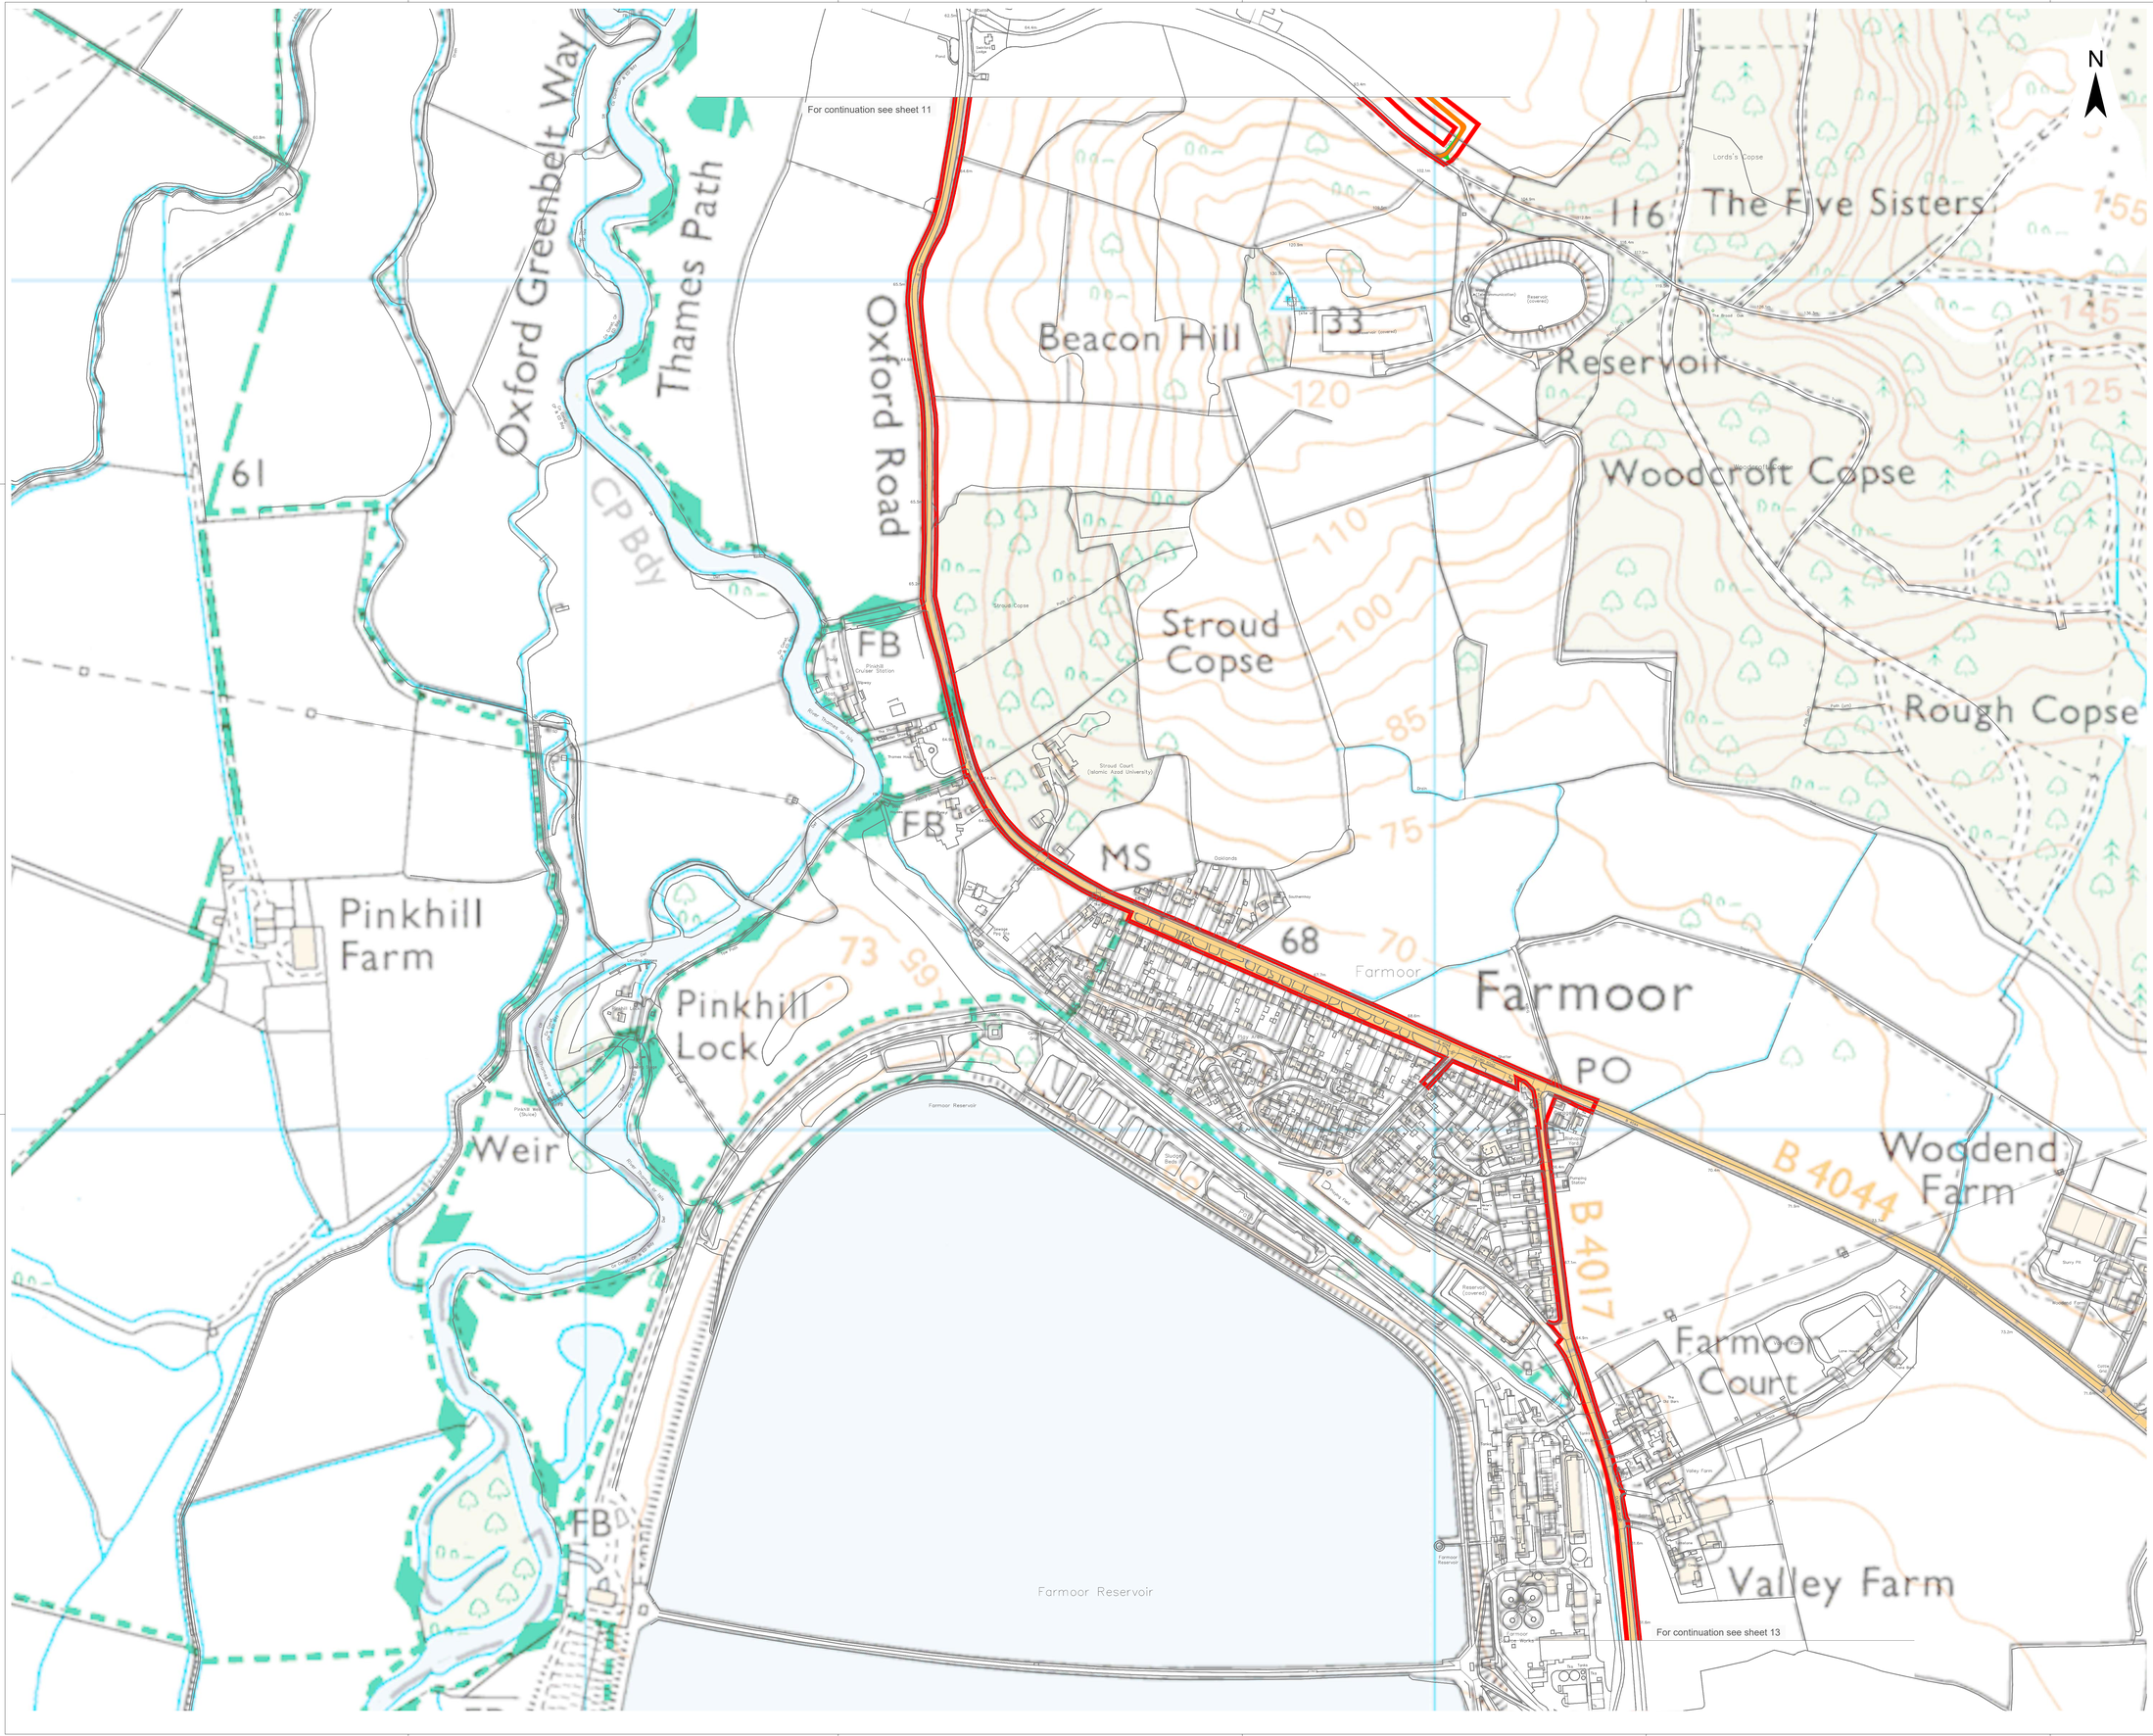

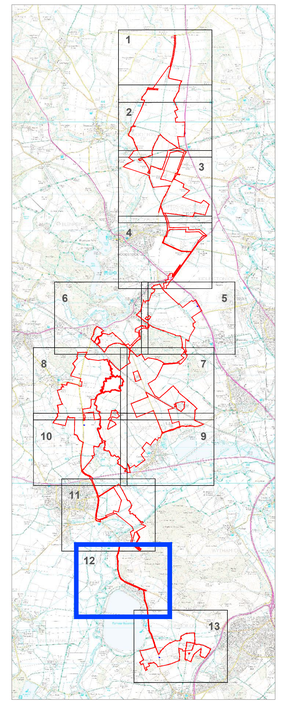

Legend

Order Limits

Proposed Infrastructure and Land Use Elements *

HDD Compound Access Road

HDD CompoundAccess Road (Alternative)

Id.	Changes	Date	Name		Date	Name
2:	Change Request 2					
1:	s51 Response					
A:	DCO Submission					
Project: Botley West Solar Farm				Status: Illustrative		
				Edit	12.09.2025	M.Thom
				Check	12.09.2025	H.Trabelsi
2	Revised	12.09.2025	M.Thom			
1	Revised	31.01.2025	K. Lueken	Drawing No	EN010147/APP/7.3.4 Rev.2	
A	Created	04.11.2024	V. Guskova			

Scale: at A0

Title: Temporary Facilities Overview Plan
Sheet 12 of 13

0 100 200 Meters

Photovolt Development Partners GmbH
Kurfürstendamm 52
10707 Berlin, Germany

© Crown copyright. All rights reserved. 2024 Licence number 100031673

© Crown copyright. All rights reserved. 2024 Licence number 100031673

For continuation see sheet 12

CUMNOR CP

Farmhouse

MS Eynsham Road

Stimpson's Cottages

Red House Farm

Nobles

Filchampstead

Oxford Greenbelt Way

Denman's Farm

Jumpers

Denman's Copse

Saddle Copse

Smith Hill Copse

Tumbledowns

New Farm

Long Copse

A420

62

73

76

N

Legend

Order Limits

Proposed Infrastructure and Land Use Elements *

Vehicular Access Point

Construction Compound

1 2 3 4 5 6 7 8 9 10 11 12 13

2:	Change Request 2						
1:	s51 Response						
A:	DCO Submission						
Project: Botley West Solar Farm				Status: Illustrative			
Id.	Changes	Date	Name			Date	Name
					Edit	12.09.2025	M.Thom
					Check	12.09.2025	H.Trabelsi
2	Revised	12.09.2025	M.Thom				
1	Revised	31.01.2025	K. Lueken	Drawing No	EN010147/APP/7.3.4 Rev.2		
A	Created	04.11.2024	V. Guskova				

Scale: at A0

Title: Temporary Facilities Overview Plan
Sheet 13 of 13

0 100 200 Meters

Photovolt Development Partners GmbH
Kurfürstendamm 52
10707 Berlin, Germany