



Planning Inspectorate Reference: EN010151

Figure 1.4 Indicative Site Layout Plan
Document Reference: 6.4 ES Volume 3, 6.4.4
April 2025




Quality information

Prepared by	Checked by	Verified by	Approved by
SC	DS	DS	SR

Disclaimer

This report has been prepared by Wardell Armstrong LLP with all reasonable skill, care and diligence, within the terms of the Contract with the Client. The report is confidential to the Client and Wardell Armstrong LLP accepts no responsibility of whatever nature to third parties to whom this report may be made known. No part of this document may be reproduced without the prior written approval of Wardell Armstrong LLP.

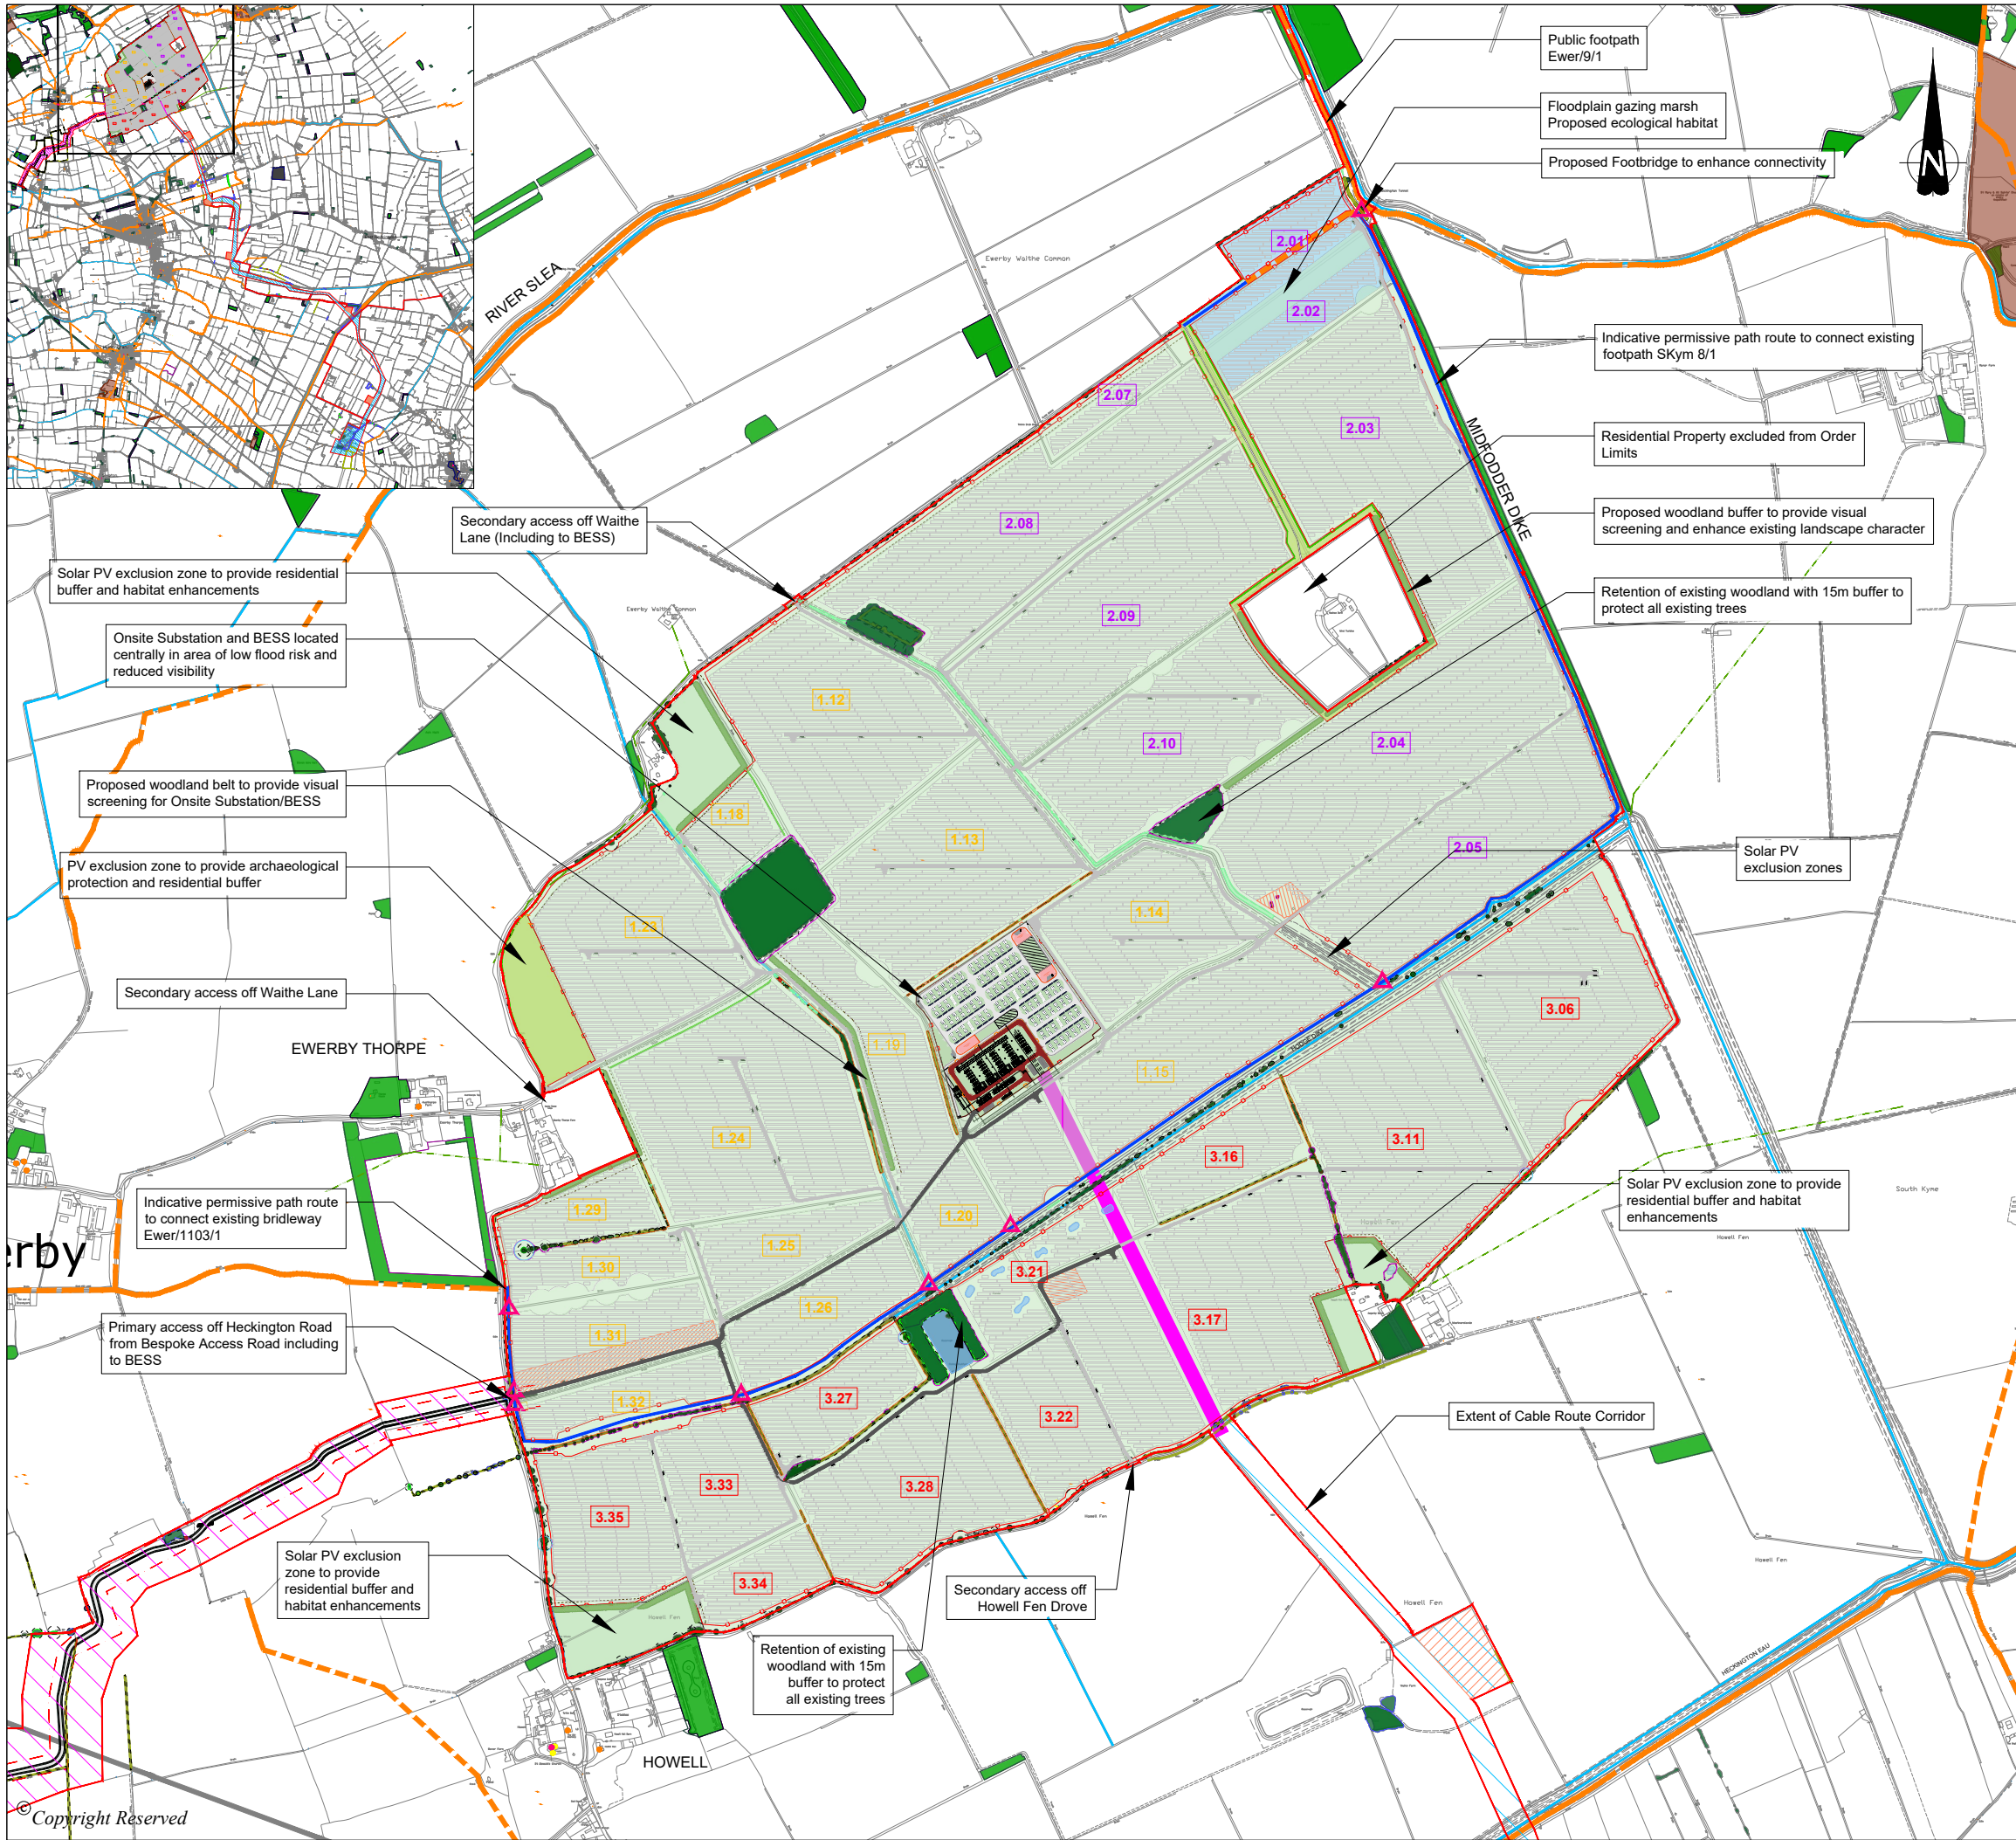

DO NOT SCALE FROM THIS DRAWING

KEY

DCO Order Limits

Proposed Fence

Proposed Access Track

Floodplain Grazing Marsh

Temporary Construction Compound

Proposed Native Hedgerow Mix

Proposed 15m Woodland Buffers

Proposed Lowland Meadow

Proposed Native Shrubs with Trees

Neutral Grassland

Indicative Location of Footbridges

Bespoke Access Corridor

Cable Route Corridor

Overhead Line 11kV

Trees / Vegetation

Hedgerows to be retained and enhanced

Woodland

Ancient Woodland

Scrub

Water Courses

Existing Ponds / Waterbodies

Public Right of Ways

Scheduled Monuments

Grade 1 listed building

Grade 2* listed building

Grade 2 listed building

PROPOSED MITIGATION / ENHANCEMENT

EXISTING INFRASTRUCTURE / FEATURES

P1	First Issue	04.04.25	SC	DS	
REVISION	DETAILS	DATE	DRN	CHK'D	APP'D

CLIENT

BEACON FEN ENERGY PARK LTD.


PROJECT

BEACON FEN ENERGY PARK

DRAWING TITLE

FIGURE 1.4		REV		SUIT. CODE	
INDICATIVE SITE LAYOUT PLAN		P1			
1 OF 7		DATE		04/04/2025	
DRG No.	ST19595-489	DRG SIZE	A3	SCALE	1:15,000
DRG SIZE	A3	SCALE	1:15,000	CHECKED BY	DS
DRG No.	ST19595-489	DATE	04/04/2025	APPROVED BY	SR
DRG SIZE	A3	SCALE	1:15,000	CHECKED BY	DS
DRG No.	ST19595-489	DATE	04/04/2025	APPROVED BY	SR



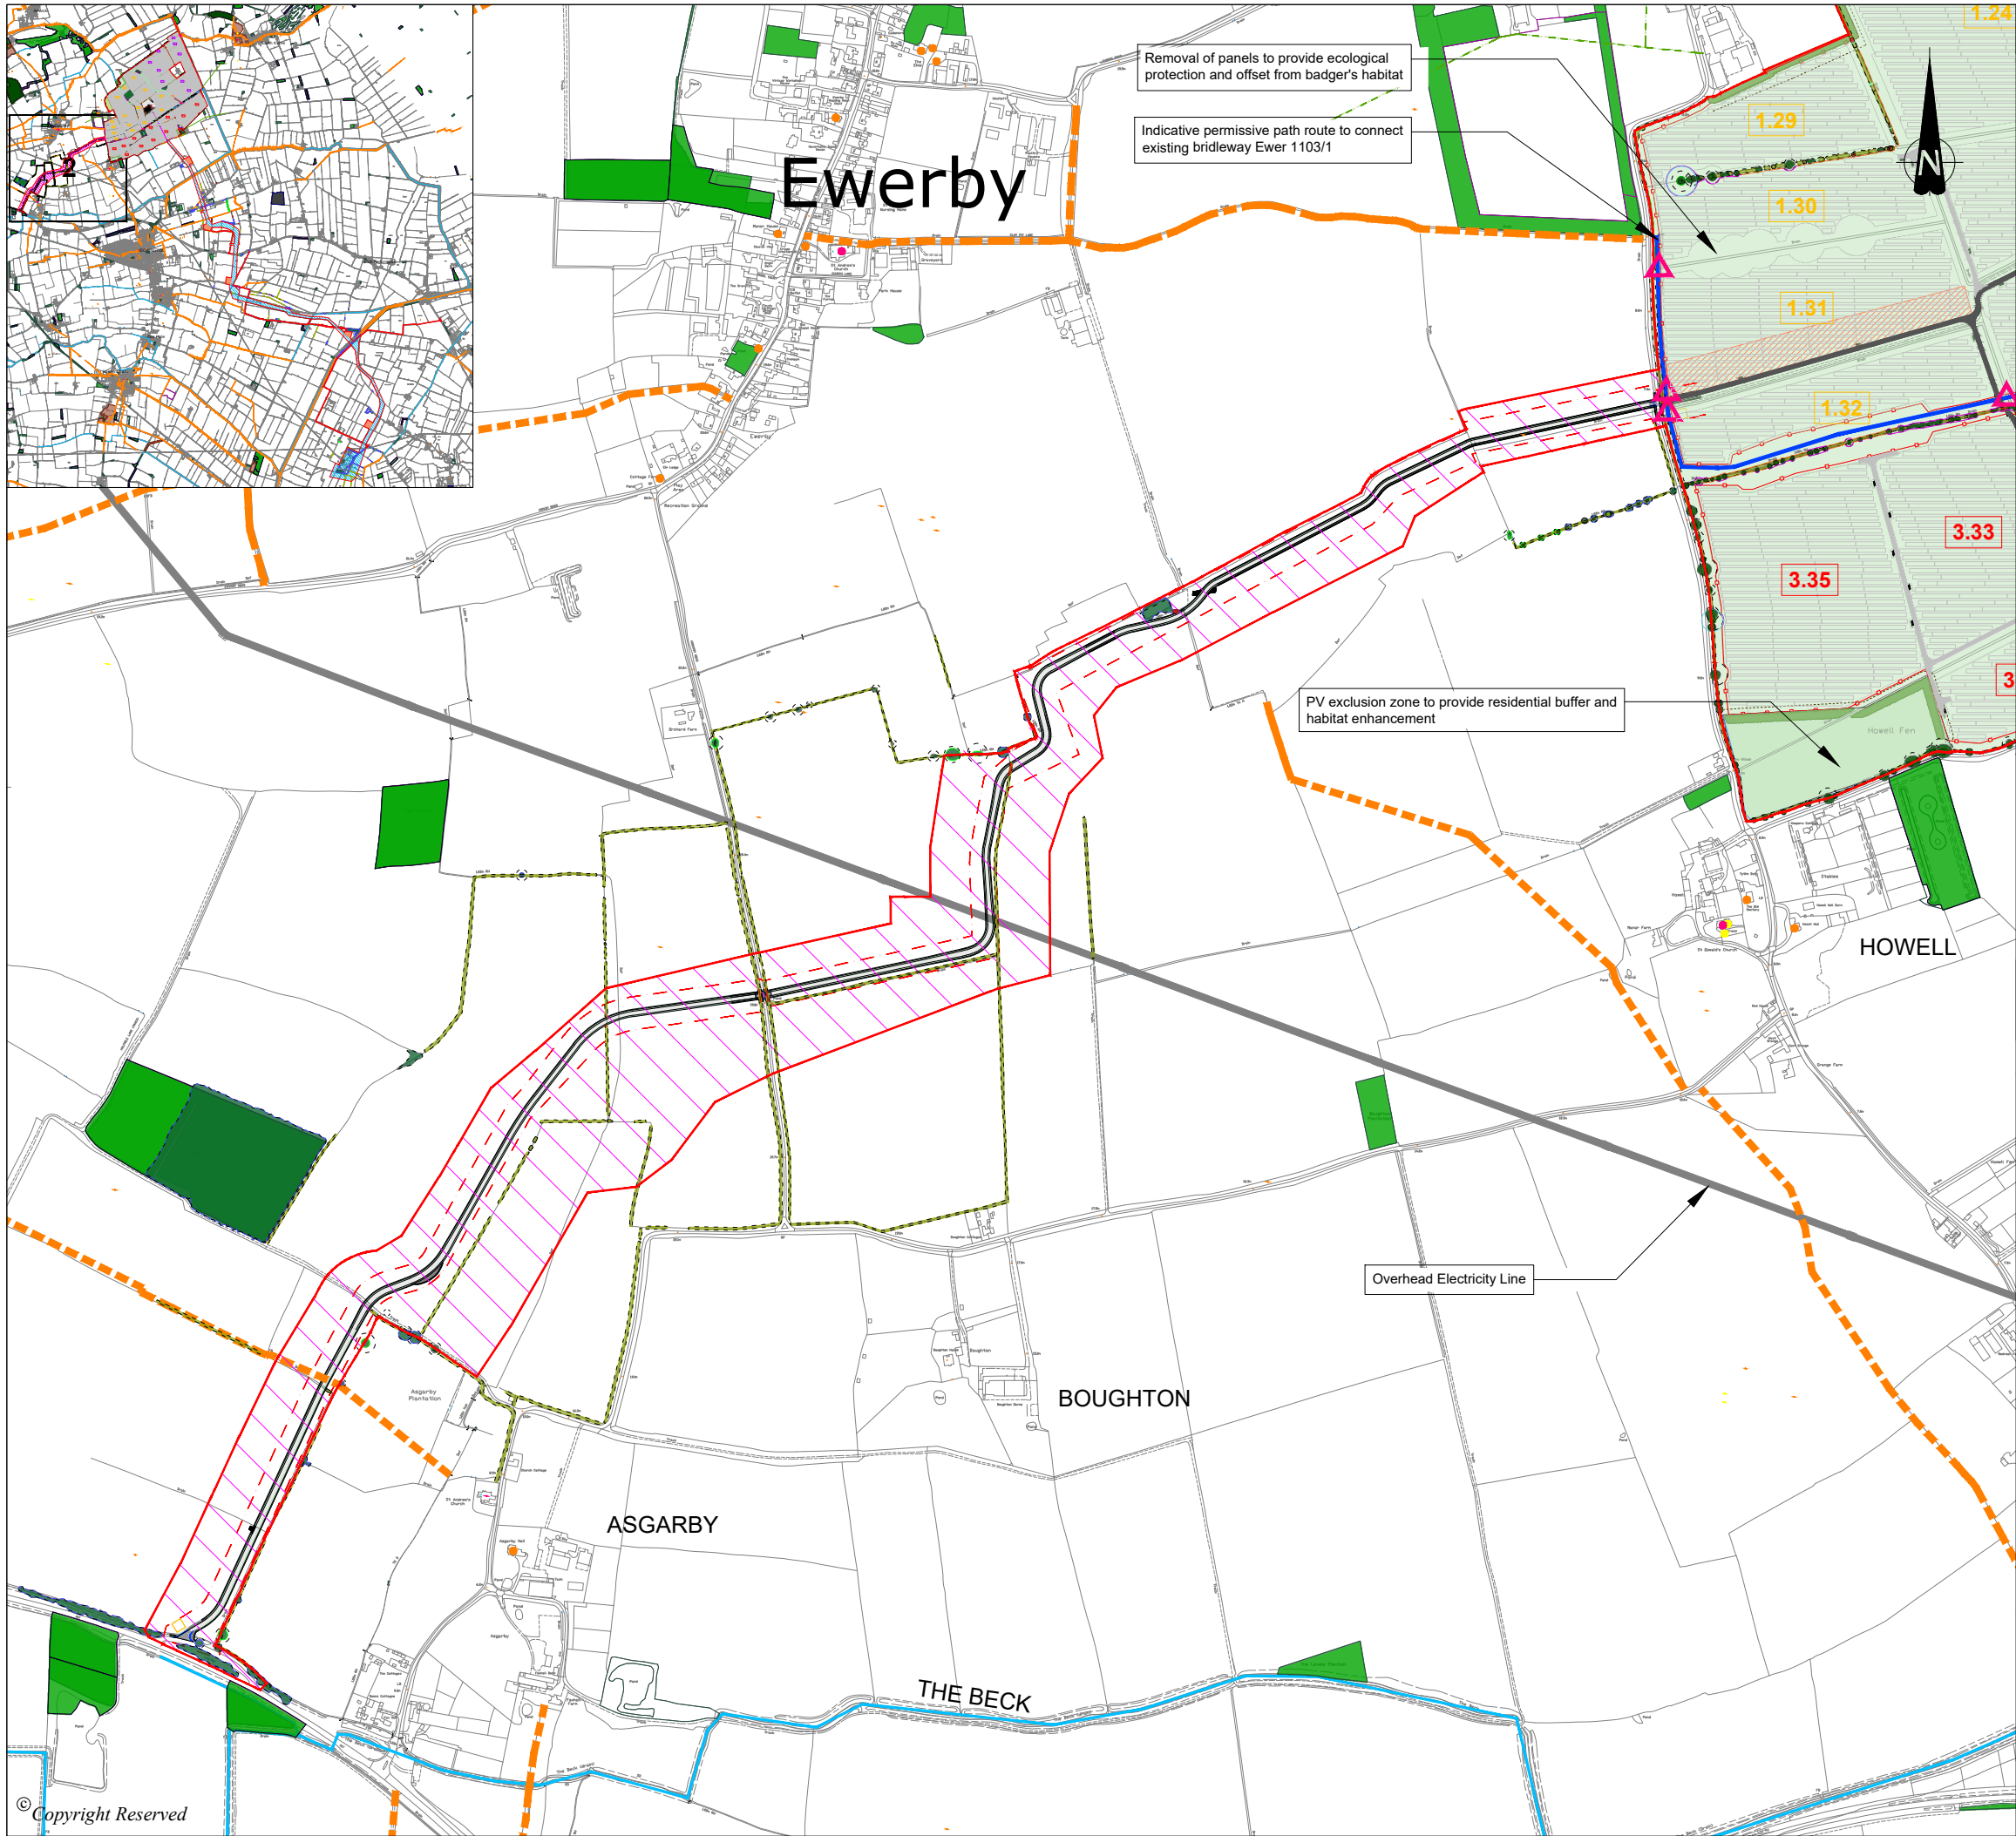

DO NOT SCALE FROM THIS DRAWING

KEY

- DCO Order Limits
- Proposed Fence
- Proposed Access Track
- Floodplain Grazing Marsh
- Temporary Construction Compound

PROPOSED MITIGATION / ENHANCEMENT


- Proposed Native Hedgerow Mix
- Proposed 15m Woodland Buffers
- Proposed Lowland Meadow
- Proposed Native Shrubs with Trees
- Neutral Grassland
- Indicative Location of Footbridges
- Bespoke Access Corridor
- Cable Route Corridor
- Overhead Line 11kV

EXISTING INFRASTRUCTURE / FEATURES

- Trees / Vegetation
- Hedgerows to be retained and enhanced
- Woodland
- Ancient Woodland
- Scrub
- Water Courses
- Existing Ponds / Waterbodies
- Public Right of Ways
- Scheduled Monuments
- Grade 1 listed building
- Grade 2* listed building
- Grade 2 listed building

P1	First Issue	04.04.25	SC	DS	
REVISION	DETAILS	DATE	DRN	CHKD	APPD
CLIENT					
BEACON FEN ENERGY PARK LTD.					
PROJECT					
BEACON FEN ENERGY PARK					
DRAWING TITLE					
FIGURE 1.4 INDICATIVE SITE LAYOUT PLAN 2 OF 7					
DRG No.		REV	SUIT. CODE		
ST19595-489		P1			
DRG SIZE	SCALE	DATE			
A3	1:10,000	04/04/2025			
DRAWN BY	CHECKED BY	APPROVED BY			
SC	DS	SR			



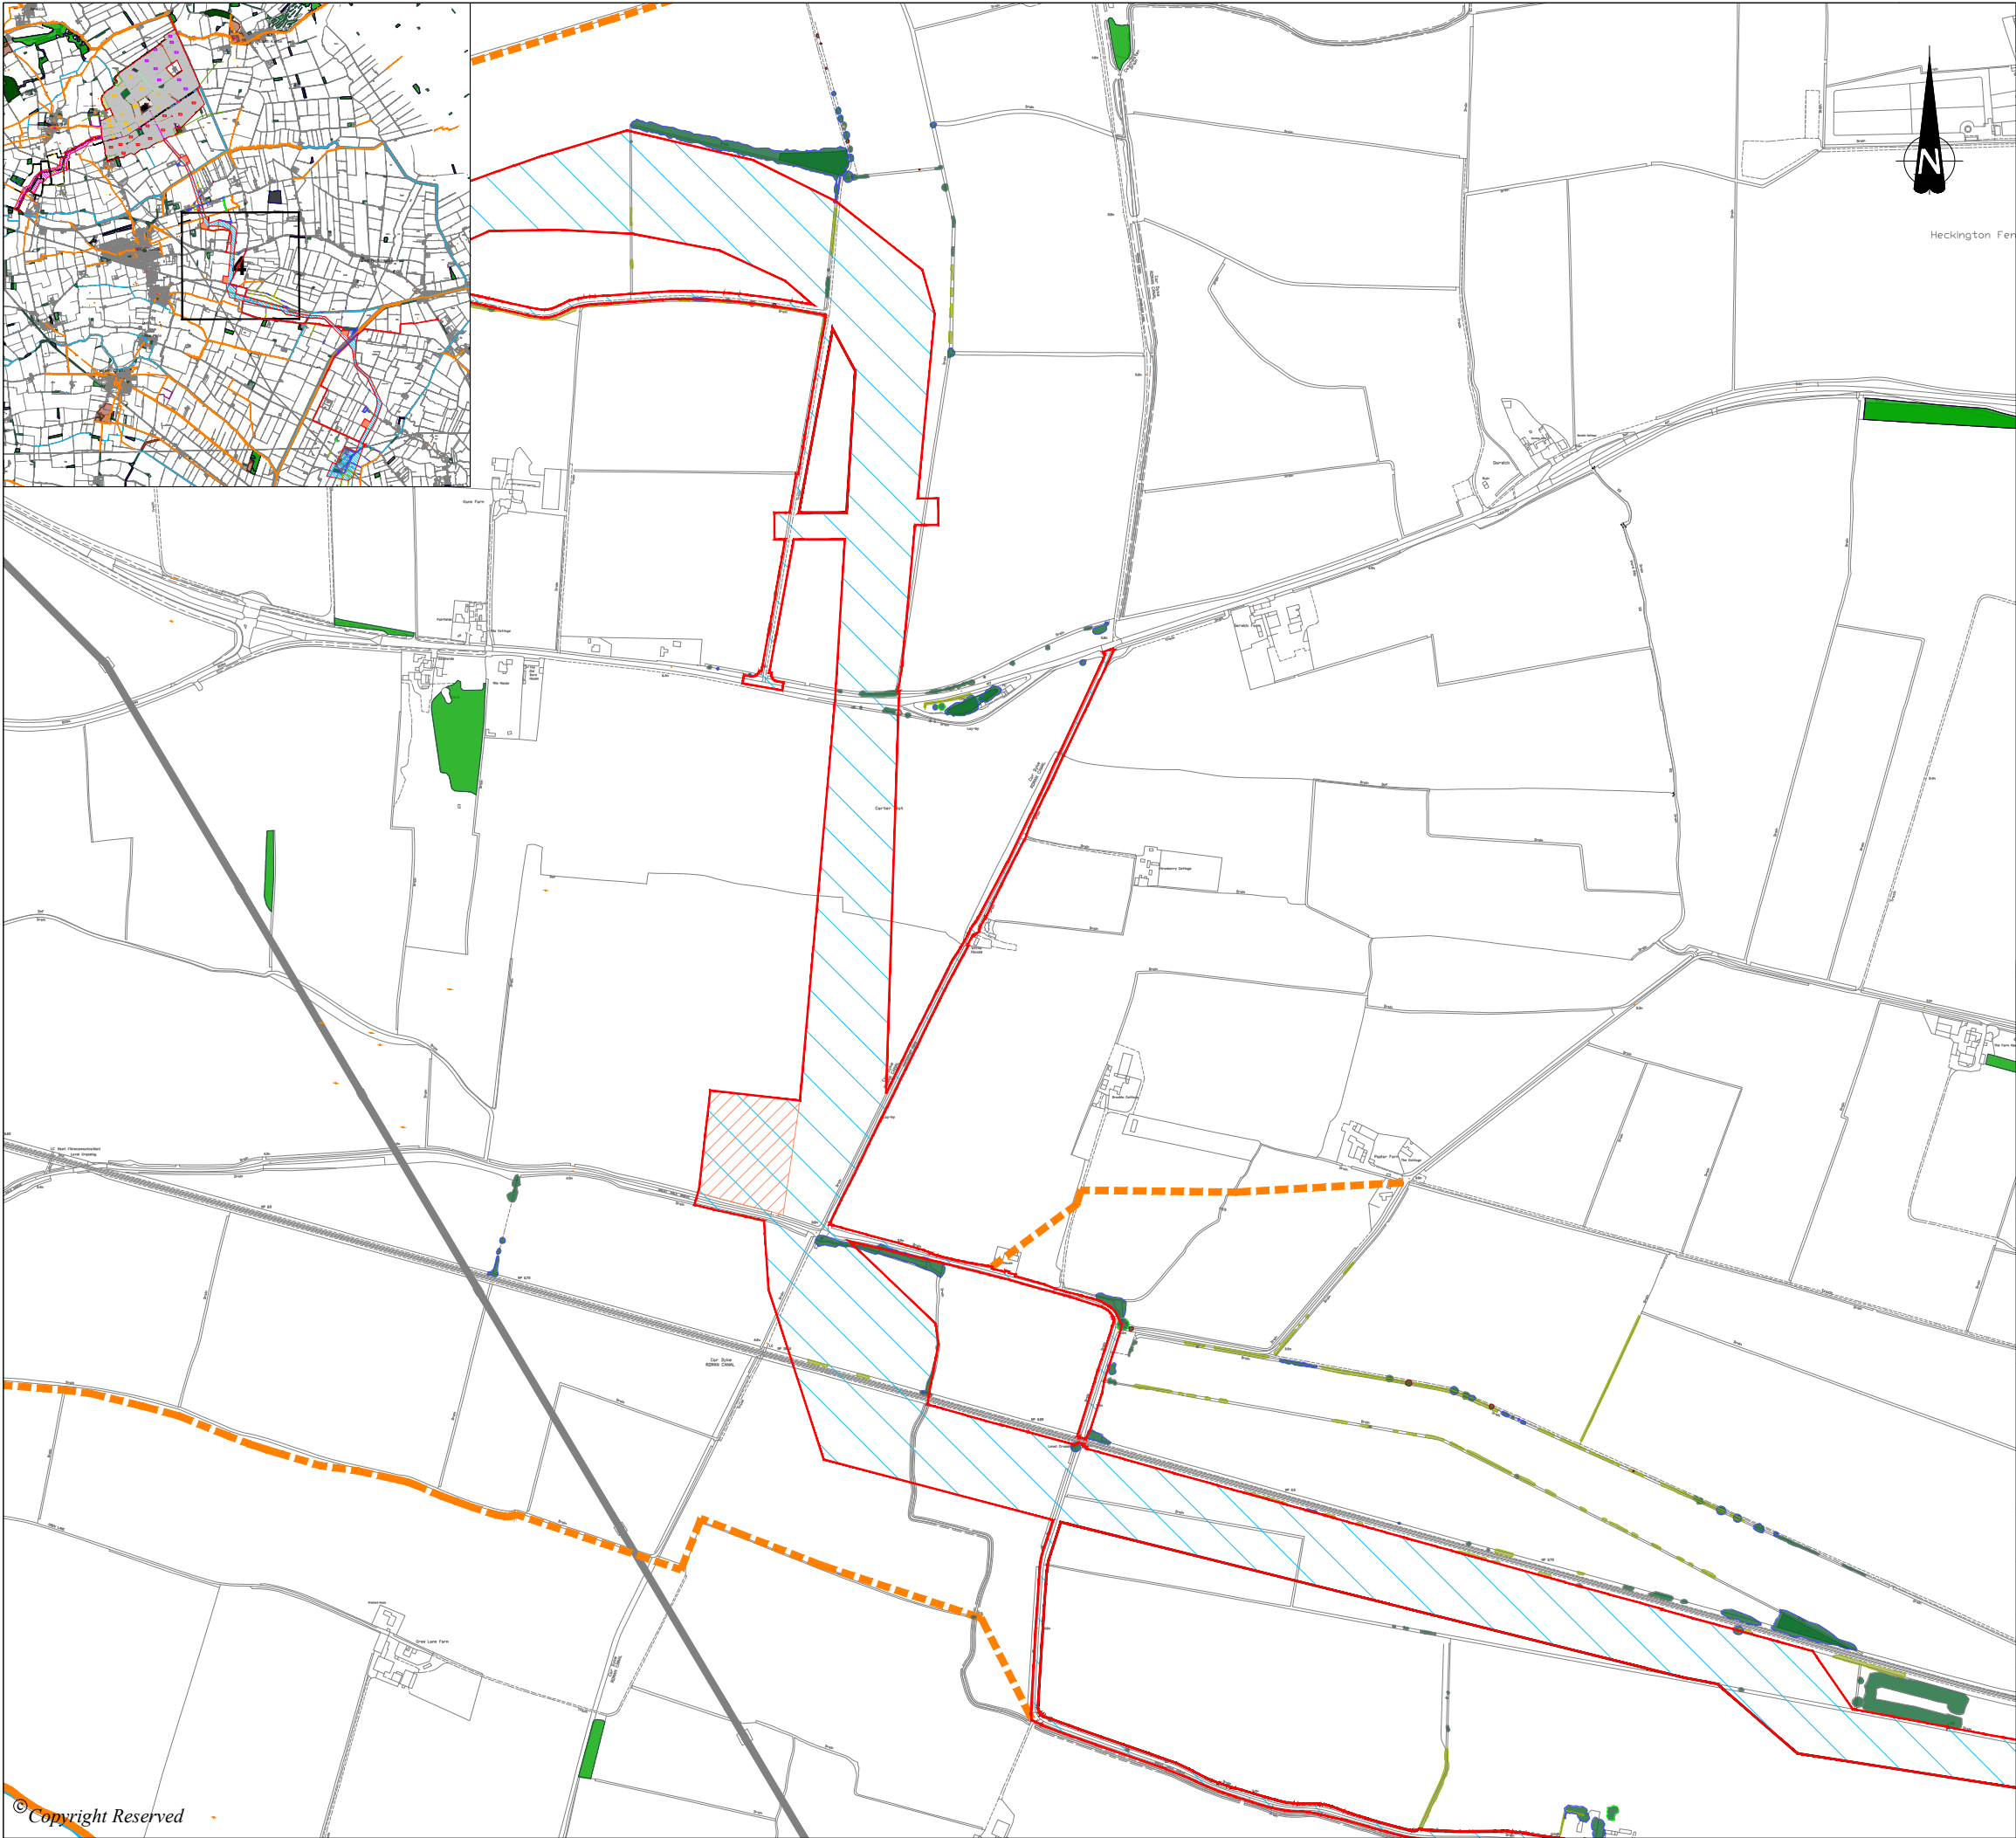

DO NOT SCALE FROM THIS DRAWING

KEY

- DCO Order Limits
- Proposed Fence
- Proposed Access Track
- Floodplain Grazing Marsh
- Temporary Construction Compound

PROPOSED MITIGATION / ENHANCEMENT

- Proposed Native Hedgerow Mix
- Proposed 15m Woodland Buffers
- Proposed Lowland Meadow
- Proposed Native Shrubs with Trees
- Neutral Grassland
- Indicative Location of Footbridges
- Bespoke Access Corridor
- Cable Route Corridor
- Overhead Line 11kV

EXISTING INFRASTRUCTURE / FEATURES

- Trees / Vegetation
- Hedgerows to be retained and enhanced
- Woodland
- Ancient Woodland
- Scrub
- Water Courses
- Existing Ponds / Waterbodies
- Public Right of Ways
- Scheduled Monuments
- Grade 1 listed building
- Grade 2* listed building
- Grade 2 listed building

P1	First Issue	04.04.25	SC	DS	
REVISION	DETAILS	DATE	DRN	CHK'D	APP'D

CLIENT

BEACON FEN ENERGY PARK LTD.

PROJECT

BEACON FEN ENERGY PARK

DRAWING TITLE

FIGURE 1.4
INDICATIVE SITE LAYOUT PLAN
4 OF 7


DRG No.	ST19595-489	REV	P1	SUIT. CODE
DRG SIZE	A3	SCALE	1:10,000	DATE
DRAWN BY	SC	CHECKED BY	DS	APPROVED BY
				SR



wardell
armstrong

PART OF  SLR



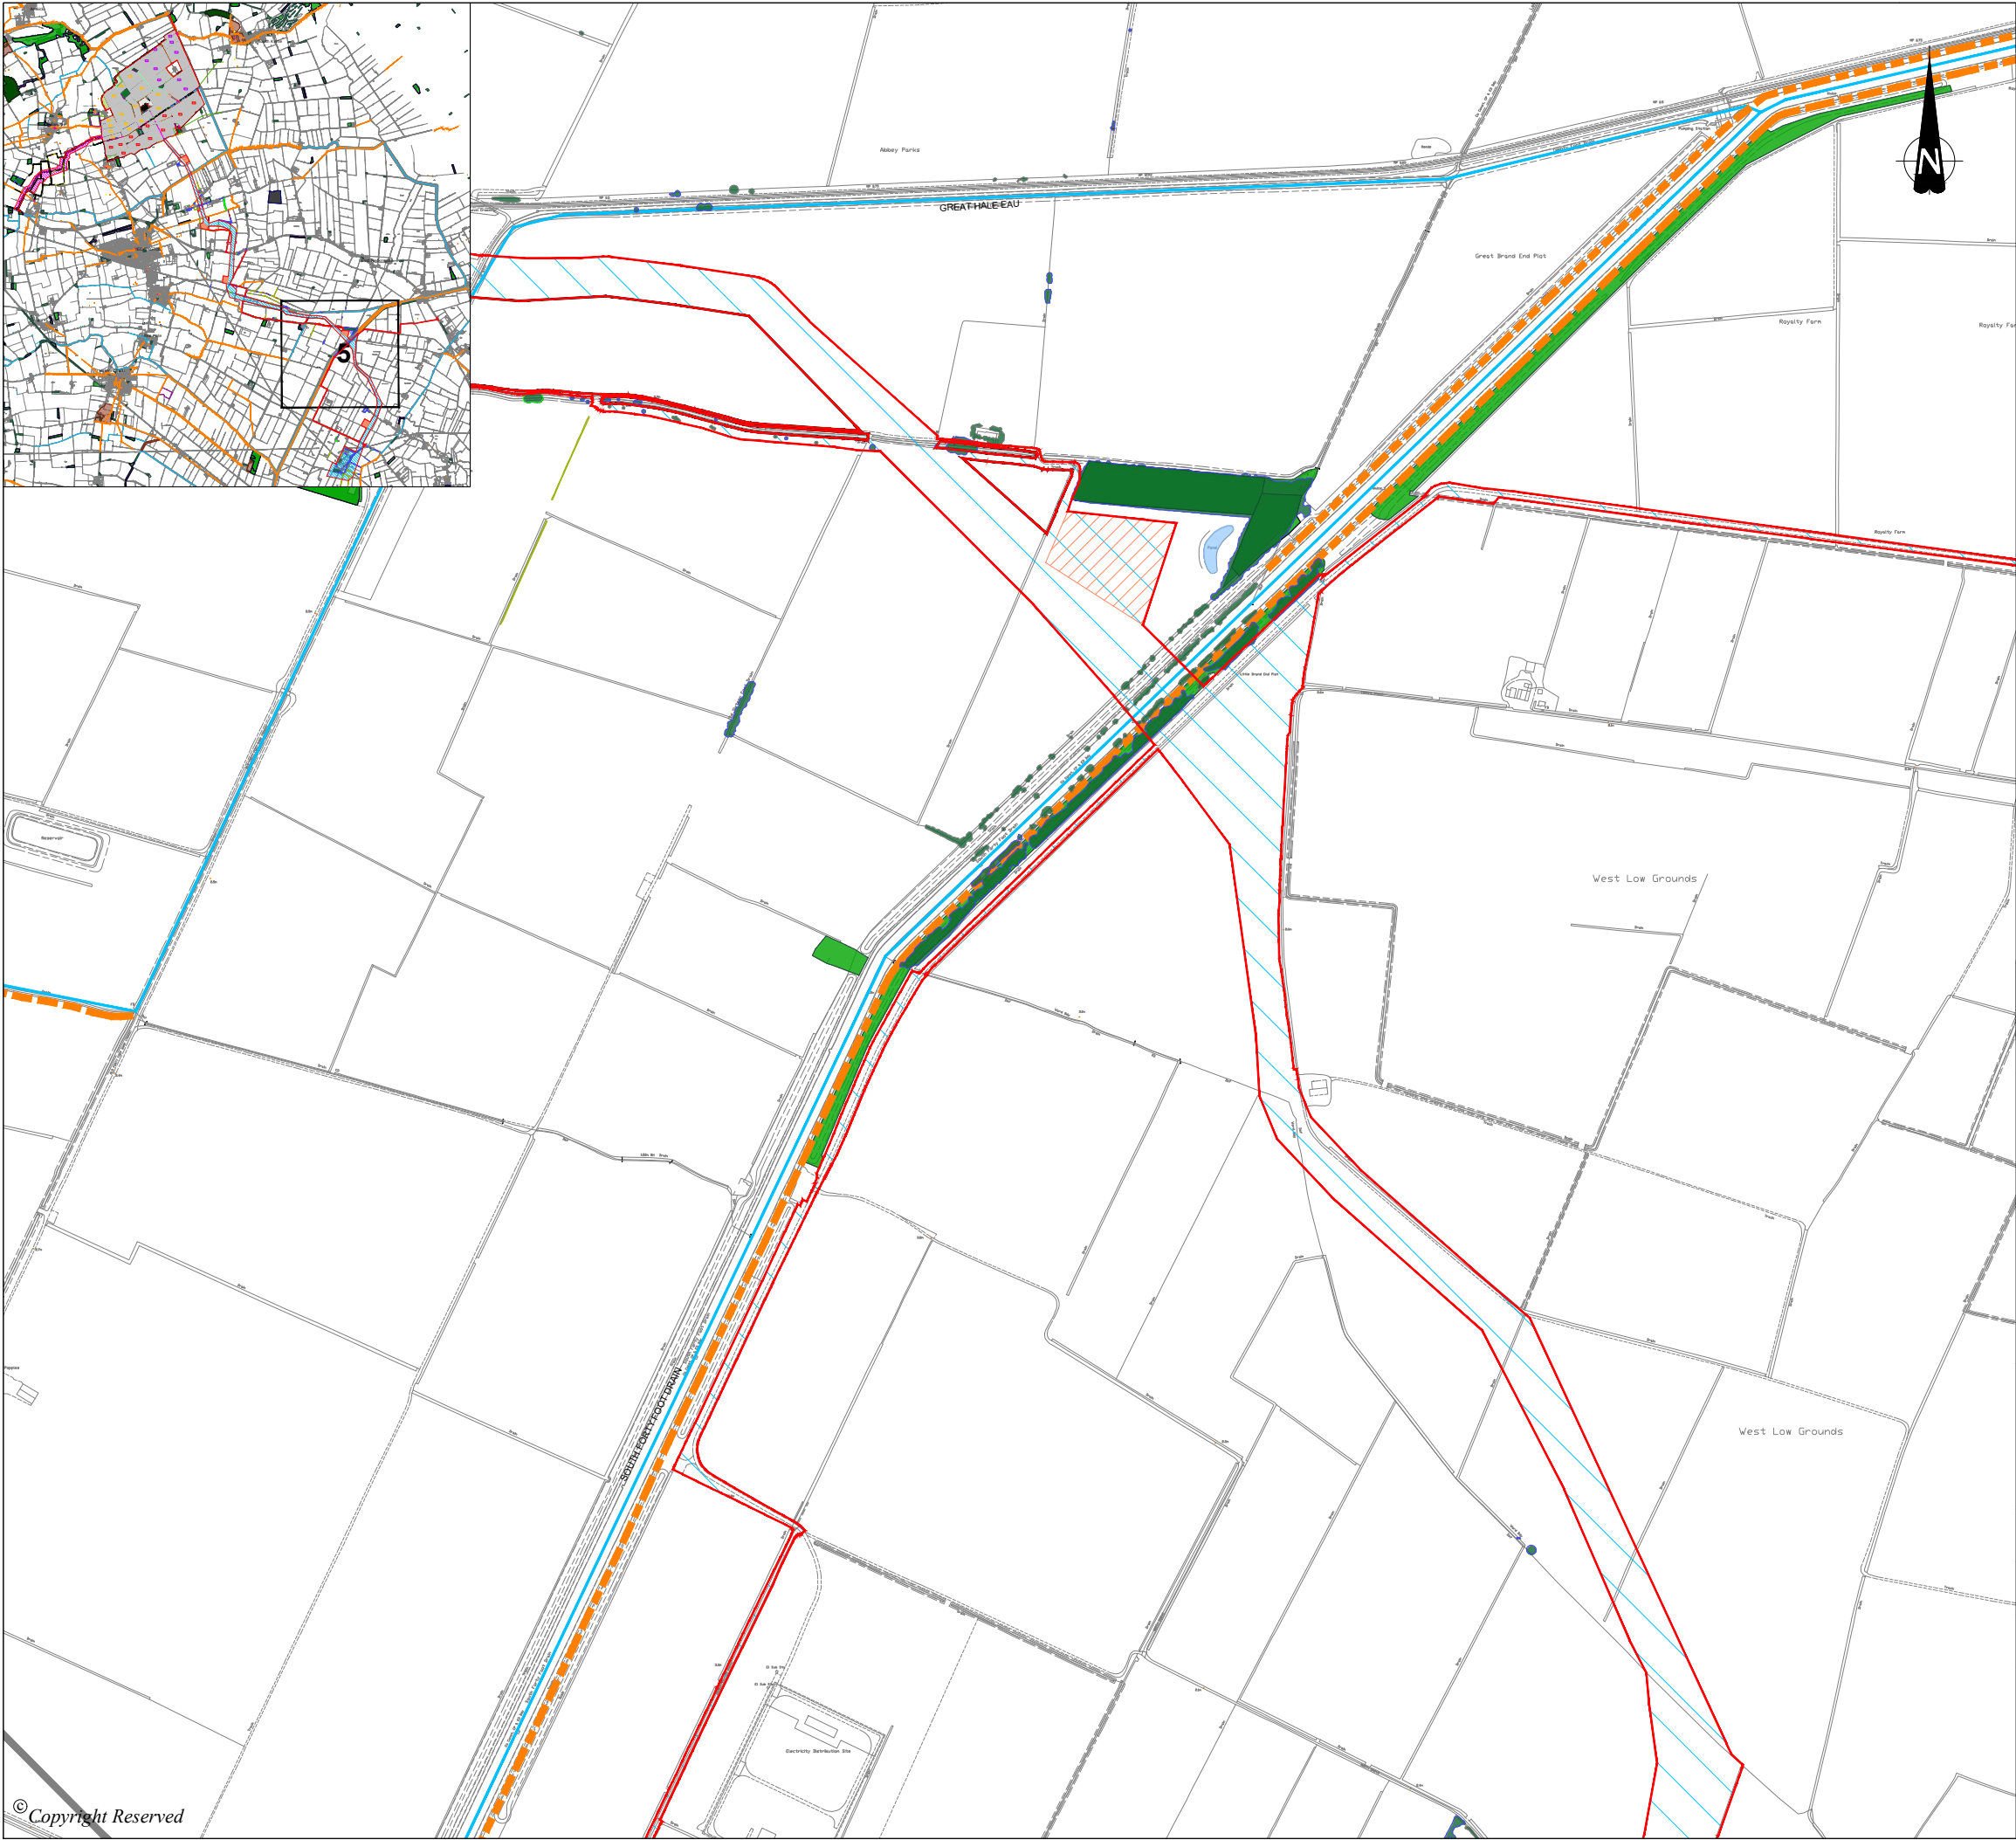

DO NOT SCALE FROM THIS DRAWING

KEY

- DCO Order Limits
- Proposed Fence
- Proposed Access Track
- Floodplain Grazing Marsh
- Temporary Construction Compound

PROPOSED MITIGATION / ENHANCEMENT


- Proposed Native Hedgerow Mix
- Proposed 15m Woodland Buffers
- Proposed Lowland Meadow
- Proposed Native Shrubs with Trees
- Neutral Grassland
- Indicative Location of Footbridges
- Bespoke Access Corridor
- Cable Route Corridor
- Overhead Line 11kV

EXISTING INFRASTRUCTURE / FEATURES

- Trees / Vegetation
- Hedgerows to be retained and enhanced
- Woodland
- Ancient Woodland
- Scrub
- Water Courses
- Existing Ponds / Waterbodies
- Public Right of Ways
- Scheduled Monuments
- Grade 1 listed building
- Grade 2* listed building
- Grade 2 listed building

P1	First Issue		04.04.25	SC	DS	
REVISION	DETAILS	DATE	DRN	CHKD	APPD	
CLIENT						
BEACON FEN ENERGY PARK LTD.						
PROJECT						
BEACON FEN ENERGY PARK						
DRAWING TITLE						
FIGURE 1.4 INDICATIVE SITE LAYOUT PLAN 5 OF 7						
DRG No. ST19595-489			REV P1		SUIT. CODE	
DRG SIZE A3		SCALE 1:10,000		DATE 04/04/2025		
DRAWN BY SC		CHECKED BY DS		APPROVED BY SR		



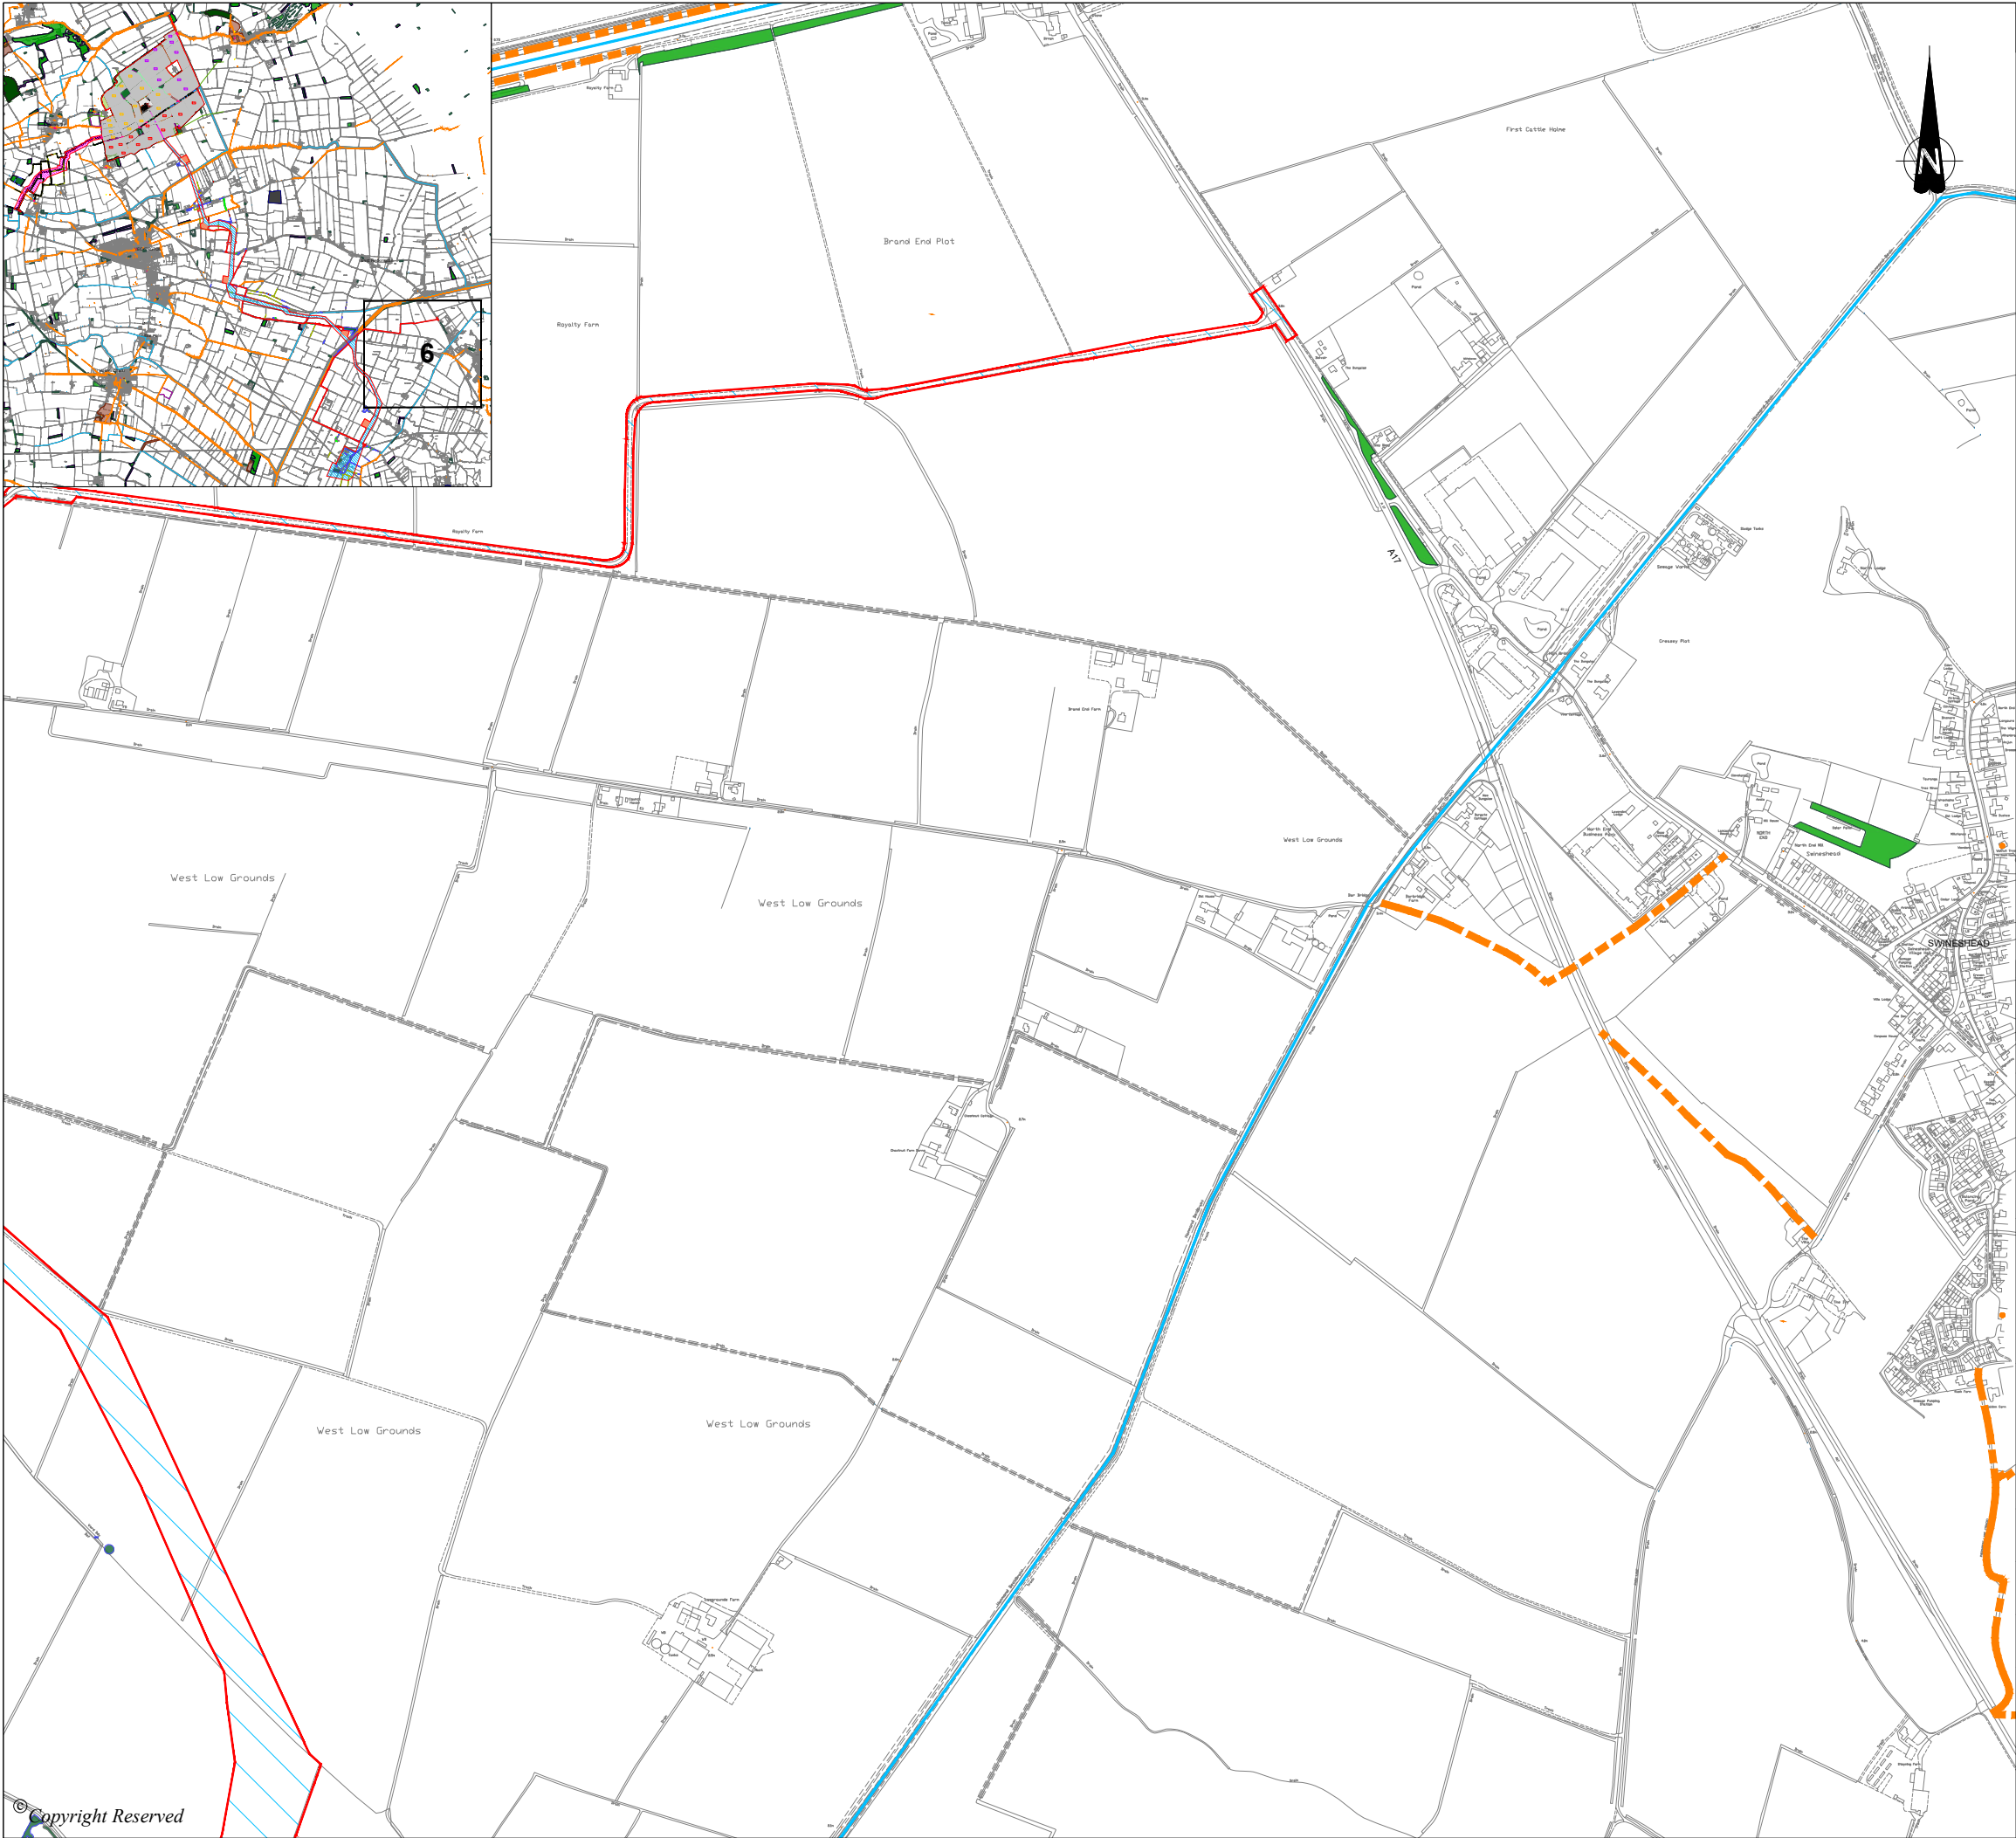

DO NOT SCALE FROM THIS DRAWING

KEY	
	DCO Order Limits
	Proposed Fence
	Proposed Access Track
	Floodplain Grazing Marsh
	Temporary Construction Compound
PROPOSED MITIGATION / ENHANCEMENT	
	Proposed Native Hedgerow Mix
	Proposed 15m Woodland Buffers
	Proposed Lowland Meadow
	Proposed Native Shrubs with Trees
	Neutral Grassland
	Indicative Location of Footbridges
	Bespoke Access Corridor
	Cable Route Corridor
	Overhead Line 11kV
EXISTING INFRASTRUCTURE / FEATURES	
	Trees / Vegetation
	Hedgerows to be retained and enhanced
	Woodland
	Ancient Woodland
	Scrub
	Water Courses
	Existing Ponds / Waterbodies
	Public Right of Ways
	Scheduled Monuments
	Grade 1 listed building
	Grade 2* listed building
	Grade 2 listed building

P1	First Issue	04.04.25	SC	DS	
REVISION	DETAILS	DATE	DRN	CHK'D	APP'D


CLIENT	BEACON FEN ENERGY PARK LTD.
--------	-----------------------------

PROJECT	BEACON FEN ENERGY PARK
---------	------------------------

DRAWING TITLE	FIGURE 1.4 INDICATIVE SITE LAYOUT PLAN 6 OF 7
---------------	---

DRG No.		REV	SUIT. CODE
ST19595-489		P1	
DRG SIZE	SCALE	DATE	
A3	1:10,000	04/04/2025	
DRAWN BY	CHECKED BY	APPROVED BY	
SC	DS	SR	



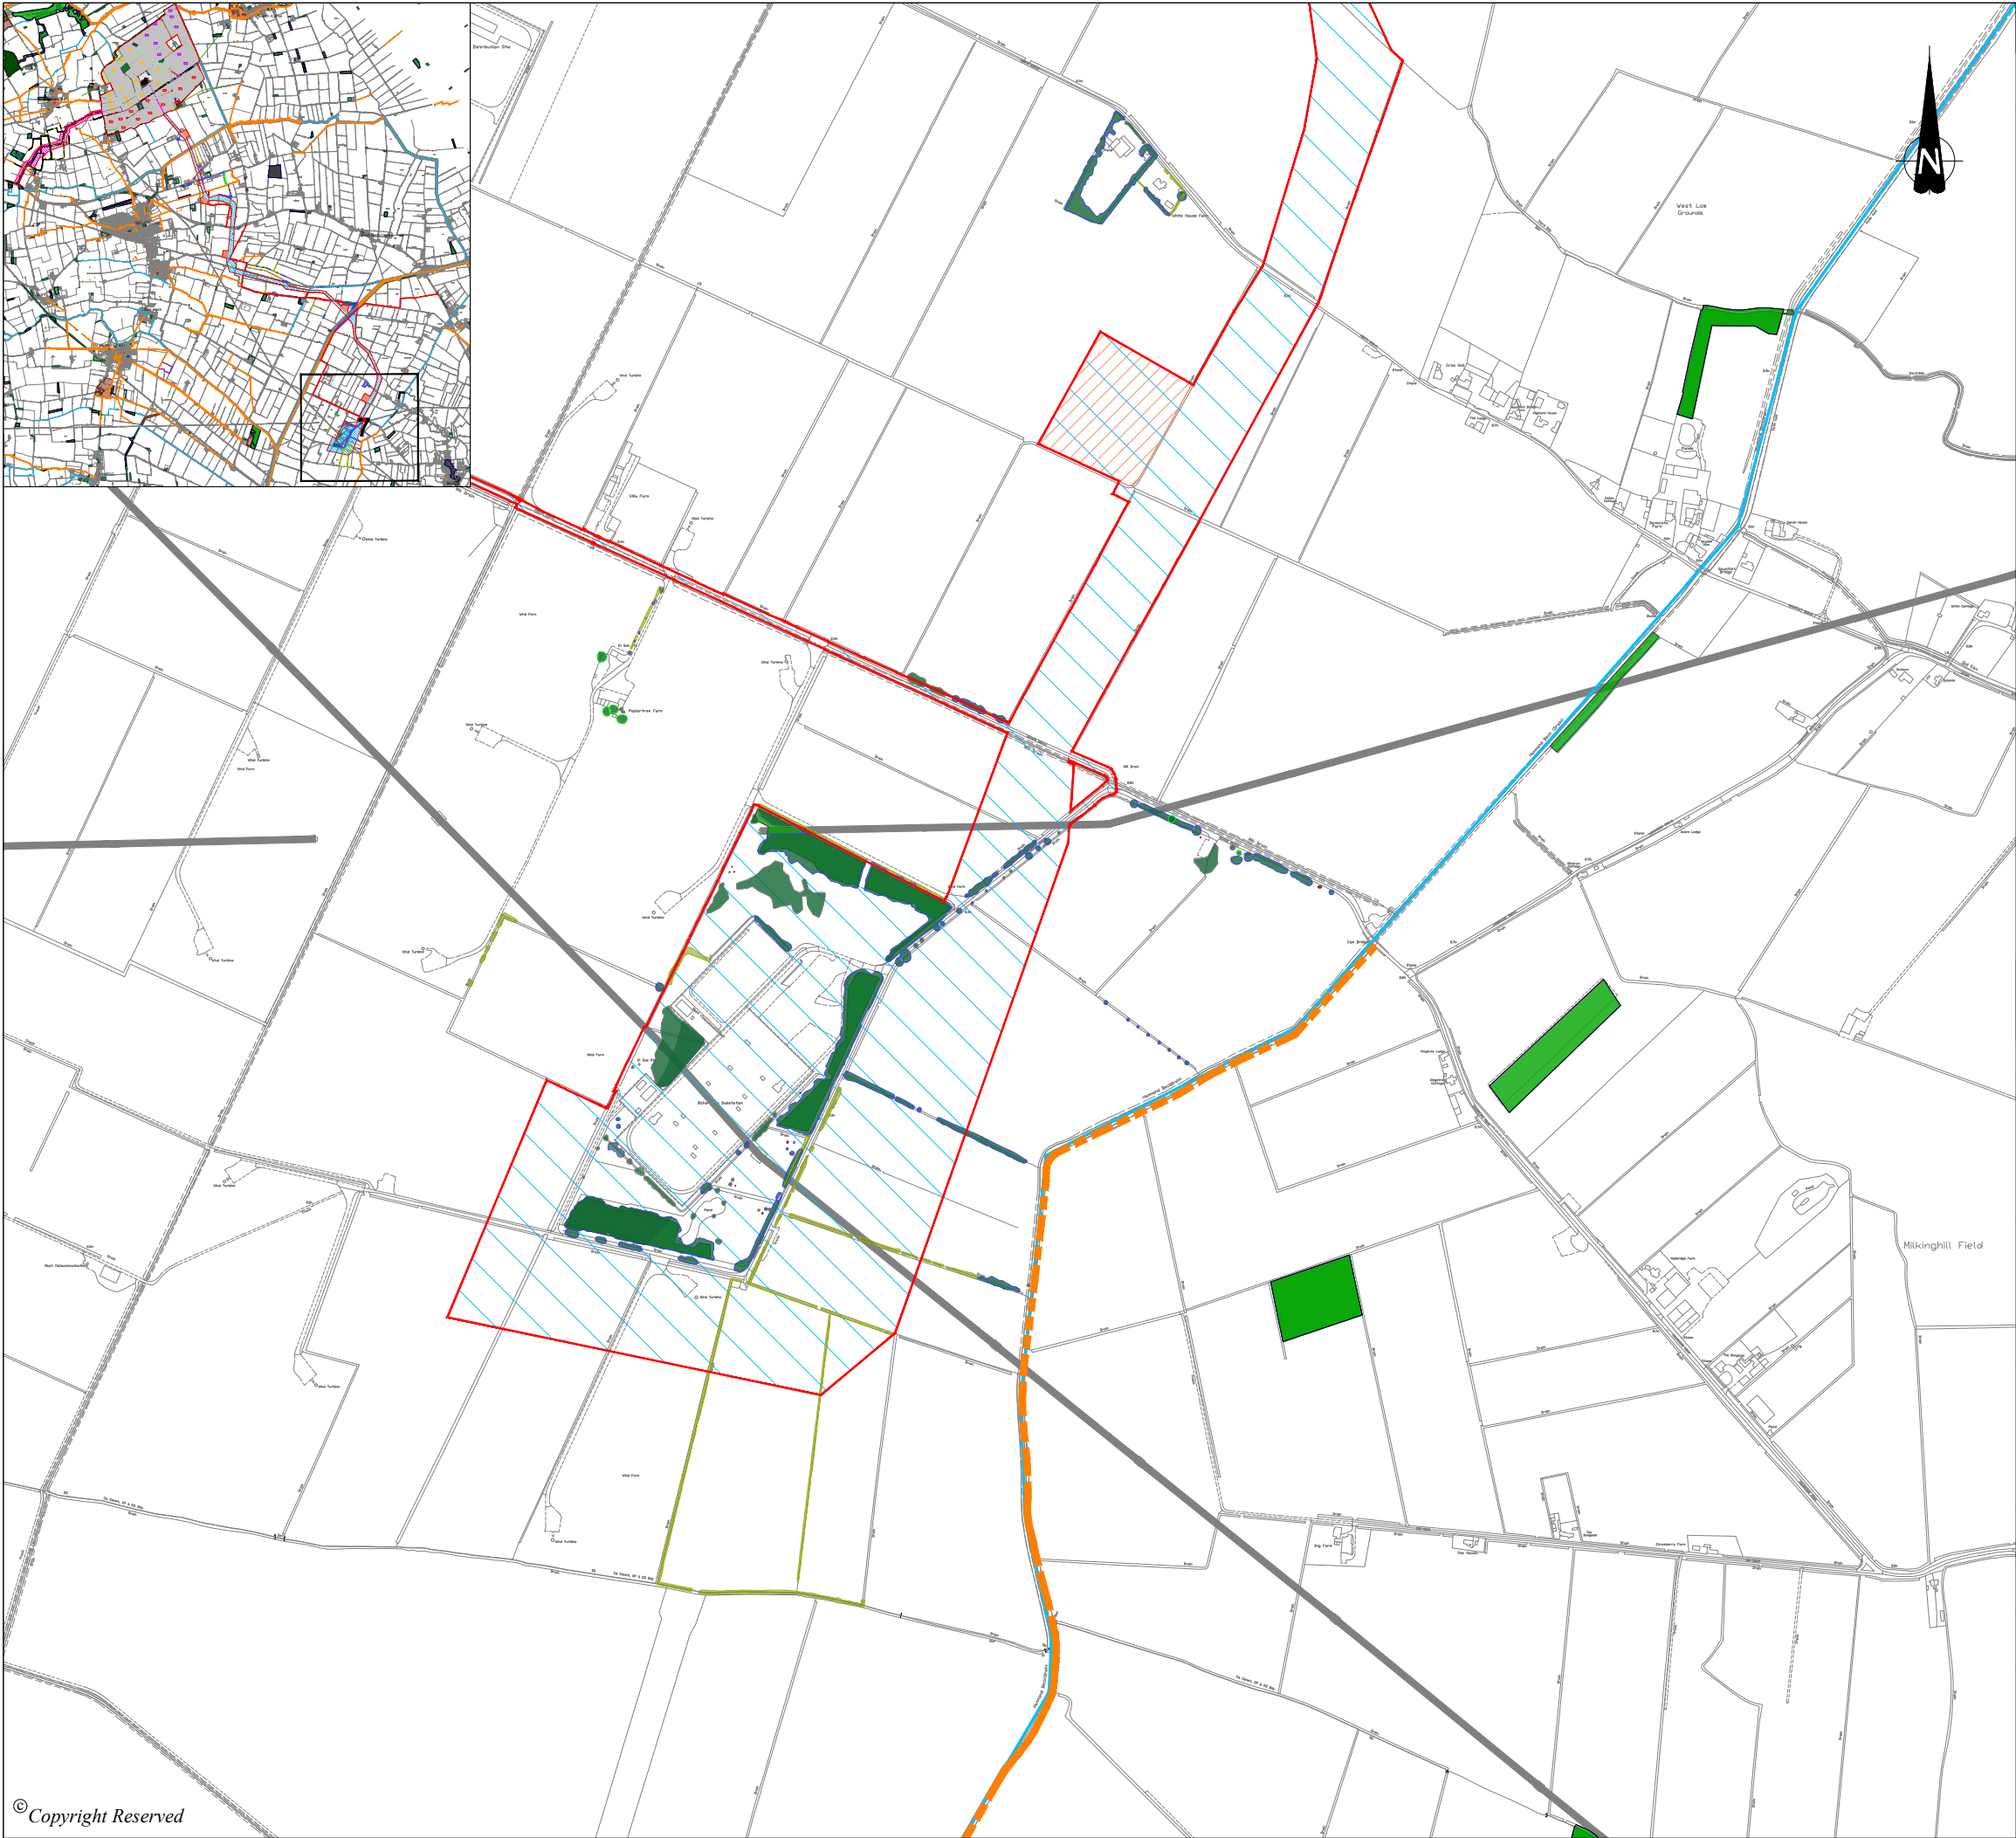

DO NOT SCALE FROM THIS DRAWING

- KEY

 - DCO Order Limits
 - Proposed Fence
 - Proposed Access Track
 - Floodplain Grazing Marsh
 - Temporary Construction Compound
- PROPOSED MITIGATION / ENHANCEMENT

 - Proposed Native Hedgerow Mix
 - Proposed 15m Woodland Buffers
 - Proposed Lowland Meadow
 - Proposed Native Shrubs with Trees
 - Neutral Grassland
 - Indicative Location of Footbridges
 - Bespoke Access Corridor
 - Cable Route Corridor
 - Overhead Line 11kV
- EXISTING INFRASTRUCTURE / FEATURES

 - Trees / Vegetation
 - Hedgerows to be retained and enhanced
 - Woodland
 - Ancient Woodland
 - Scrub
 - Water Courses
 - Existing Ponds / Waterbodies
 - Public Right of Ways
 - Scheduled Monuments
 - Grade 1 listed building
 - Grade 2* listed building
 - Grade 2 listed building

P1	First Issue	04.04.25	SC	DS	
REVISION	DETAILS	DATE	DRN	CHK'D	APP'D

CLIENT

BEACON FEN ENERGY PARK LTD.

PROJECT

BEACON FEN ENERGY PARK

DRAWING TITLE

FIGURE 1.4
INDICATIVE SITE LAYOUT PLAN
7 OF 7

DRG No.	ST19595-489	REV	P1	SUIT. CODE
DRG SIZE	A3	SCALE	1:10,000	DATE
DRAWN BY	SC	CHECKED BY	DS	APPROVED BY
				SR

