Revision: 0 Drawn: LP Checked: JW Approved: EH Date: 2025-05-27

Filename: \\ukbas1pfiln001.na.aecomnet.com\local\Basingstoke\Legacy\UKBAS1PFILW0014400 - Management Services\5004 - Information Systems\60698207_Fenwick_Solar_Farm\02_Maps\Post DCO Submission\ALC Solar PV Site\PostDCO_Fig8_28_ALC_and_Site_Layout_A3L_20250527_R0.mxd

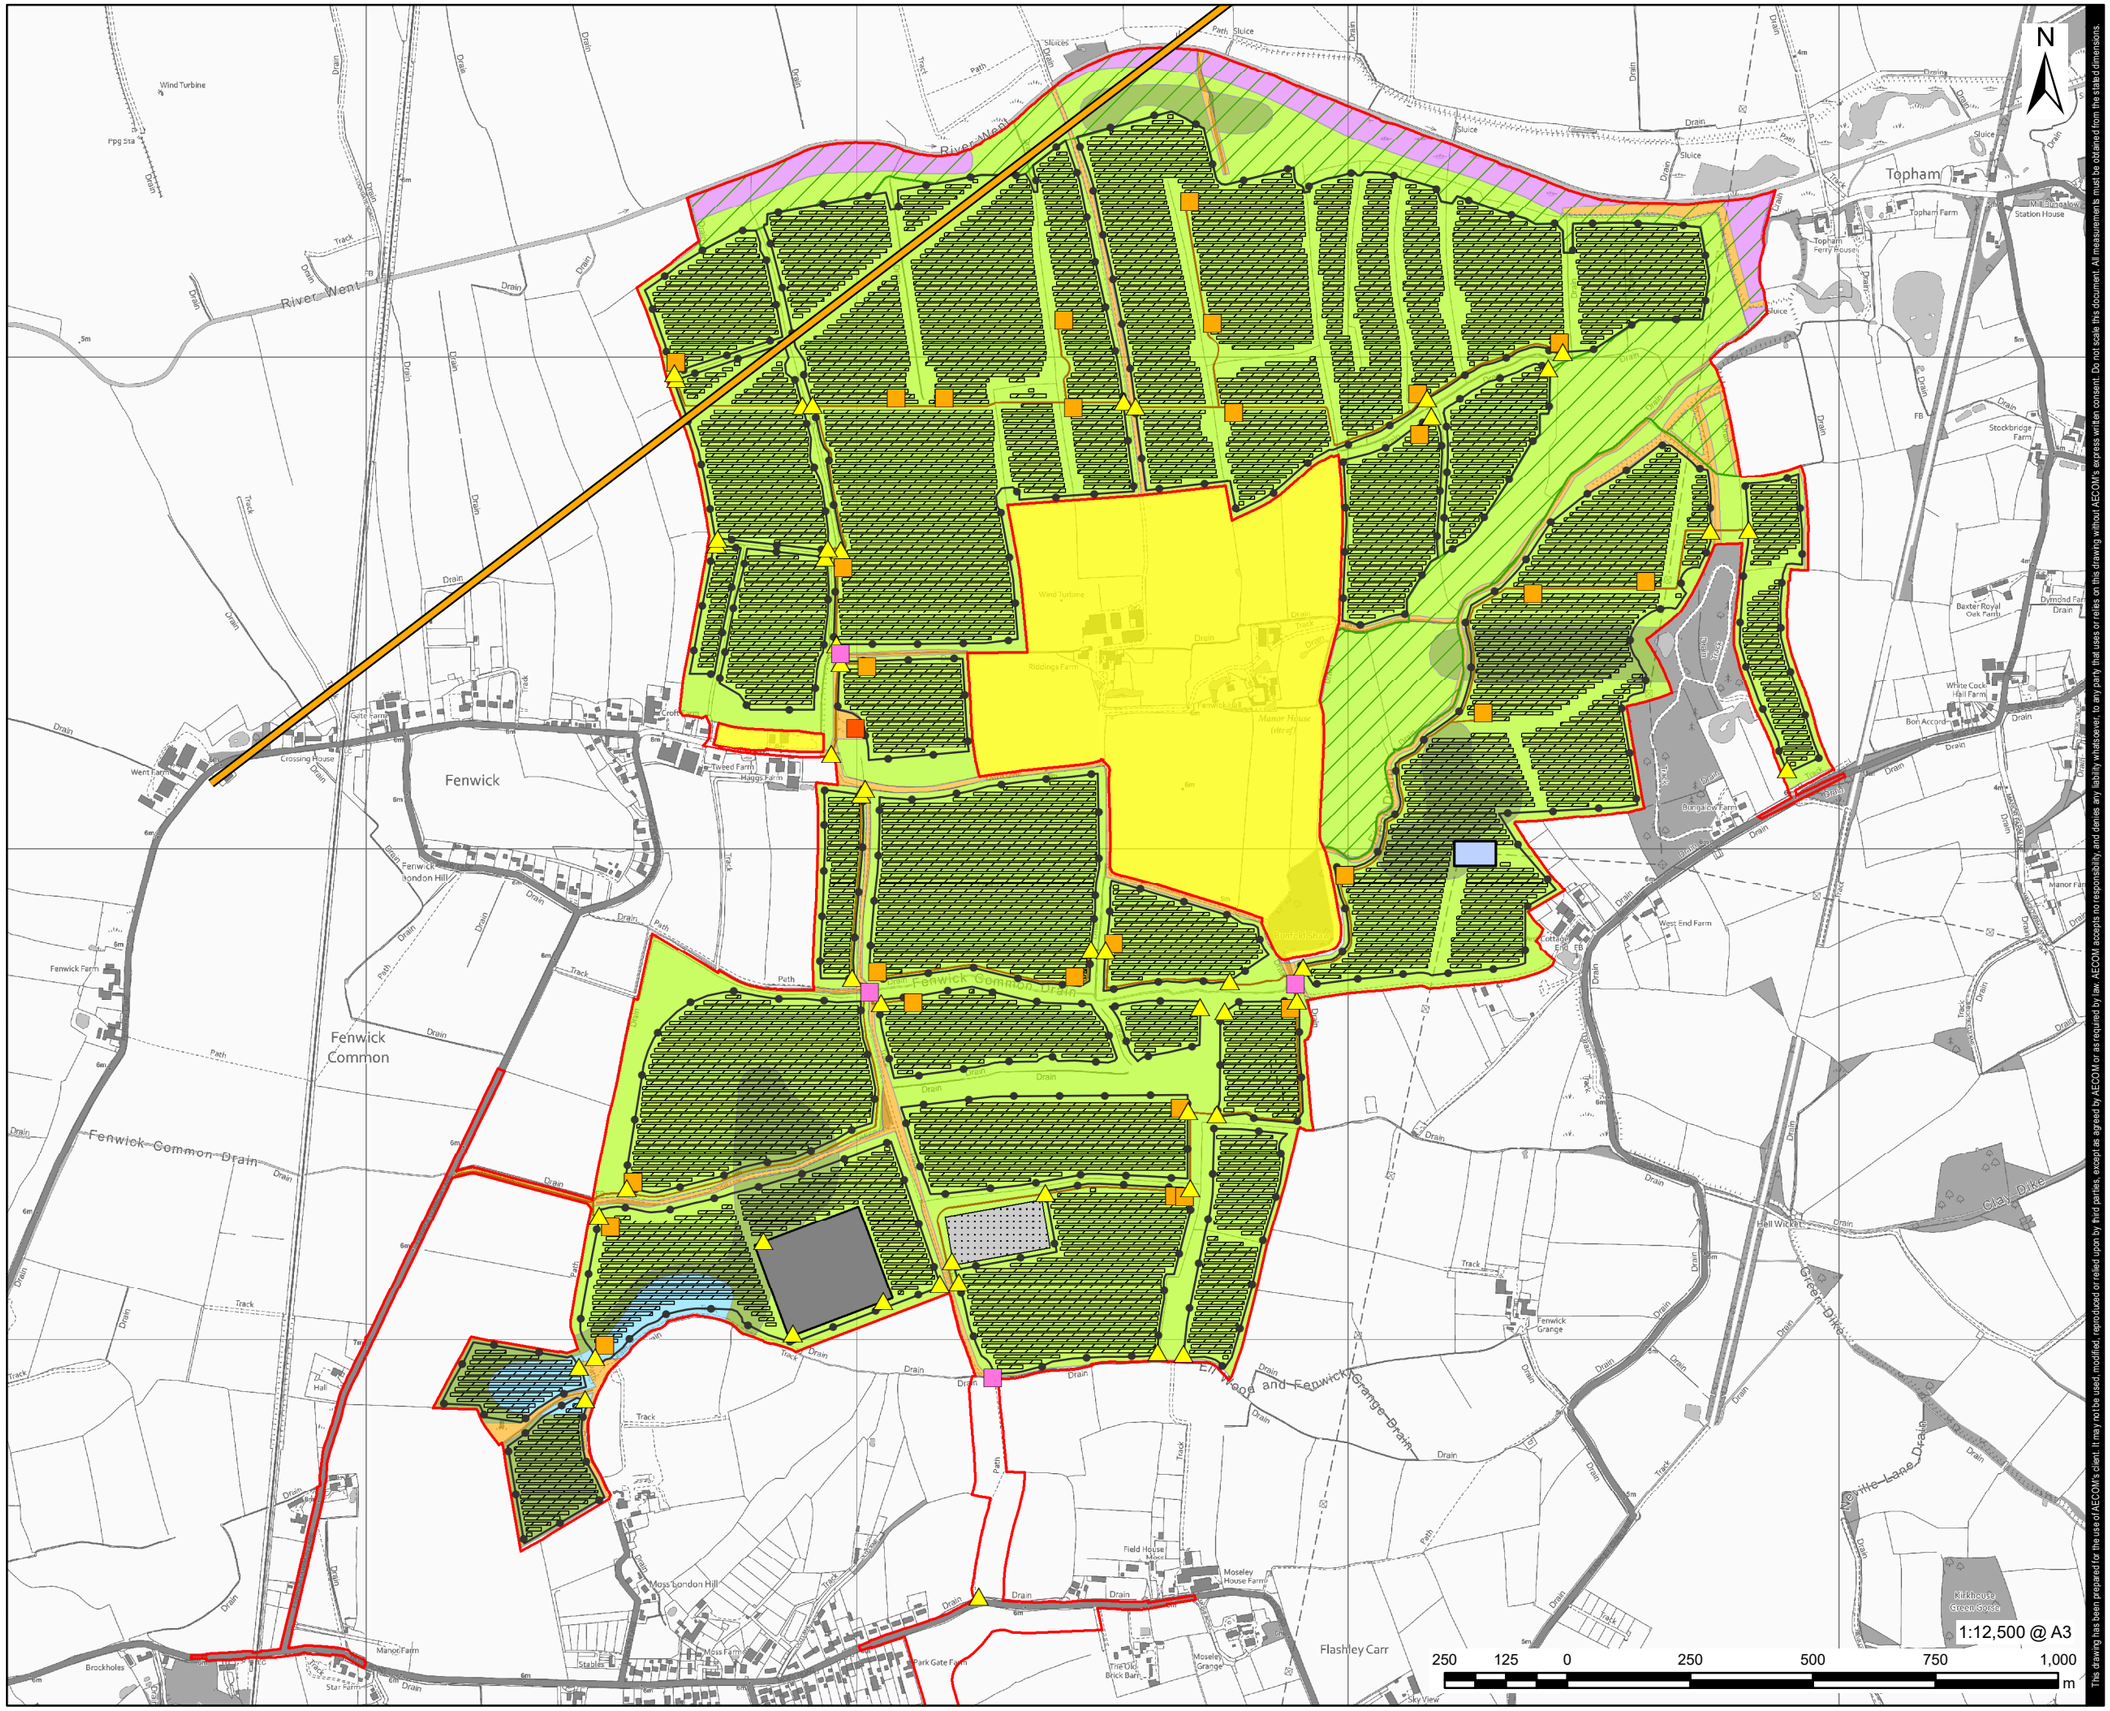

This drawing has been prepared for the use of AECOM's client. It may not be used, modified, reproduced or relied upon by third parties, except as agreed by AECOM or as required by law. AECOM accepts no responsibility, and denies any liability whatsoever, to any party that uses or relies on this drawing without AECOM's express written consent. Do not scale this document. All measurement is must be obtained from the stated dimensions.

AECOM

PROJECT

Fenwick Solar Farm

CLIENT

Fenwick Solar Project Limited

CONSULTANT

AECOM Limited
Midpoint,
Alencon Link
Basingstoke, RG21 7PP
www.aecom.com

LEGEND

- Order limits
- Land not included in the Order limits
- High Pressure Fuel Pipeline
- Solar PV Panels
- Field Station
- Operations & Maintenance Hub
- Internal Access Track
- On-Site Substation
- BESS Area
- Grid Connection Line Drop Compound
- Perimeter Fencing
- Access Gate
- Bridge Option
- Ecology Mitigation Area

Agricultural Land Classification (ALC)

- Grade 2
- Subgrade 3a
- Subgrade 3b
- Grade 4
- Other Land

NOTES

Reproduced from Ordnance Survey digital map data © Crown copyright 2025. All rights reserved. Licence number AC0000808122 © Land Research Associates, 2025.

ISSUE PURPOSE

Post DCO Submission

PROJECT NUMBER

60698207

FIGURE TITLE

Agricultural Land Classification for the indicative layout of the Solar PV site

FIGURE NUMBER

Figure 8-28