



Frodsham Solar

Environmental Statement: Volume 3

Chapter 1 Figures

May 2025



PINS Ref: EN010153

Document Ref: EN010153/DR/6.3

**Planning Act 2008; and Infrastructure Planning (Applications:
Prescribed Forms and Procedure) Regulations Regulation 5(2)(a)**

Revision P01

Document Control

Revision	Date	Prepared By	Reviewed / Approved By
P01	May 2025	S Kaye	A Russell

© AXIS P.E.D. Ltd 2025. All rights reserved.

This document and its accompanying documents contain information which is confidential and is intended only for the use of the client. If you are not one of the intended recipients any disclosure, copying, distribution or action taken in reliance on the contents of the information is strictly prohibited.

Unless expressly agreed, any reproduction of material from this document must be requested and authorised in writing from AXIS P.E.D. Ltd. Authorised reproduction of material must include all copyright and proprietary notices in the same form and manner as the original and must not be modified in any way. Acknowledgement of the source of the material must also be included in all references.

Prepared For:
Frodsham Solar Ltd


Prepared By:



Well House Barns, Chester Road, Bretton, Chester, CH4 0DH
1st Floor, Barfield House, Alderley Road, Wilmslow, SK9 1PL
Maling Exchange, Studio 307, Hoults Yard, Walker Road, Newcastle Upon Tyne, NE6 2HL


T: 0344 8700 007
enquiries@axis.co.uk
www.axis.co.uk

Figure 1-1	Site Location
Figure 1-2	Proposed Development Areas
Figure 1-3	Planning and Environmental Designations
Figure 1-4	Solar Array Development Area Site Context Plan
Figure 1-5	Public Rights of Way
Figure 1-6	Utilities

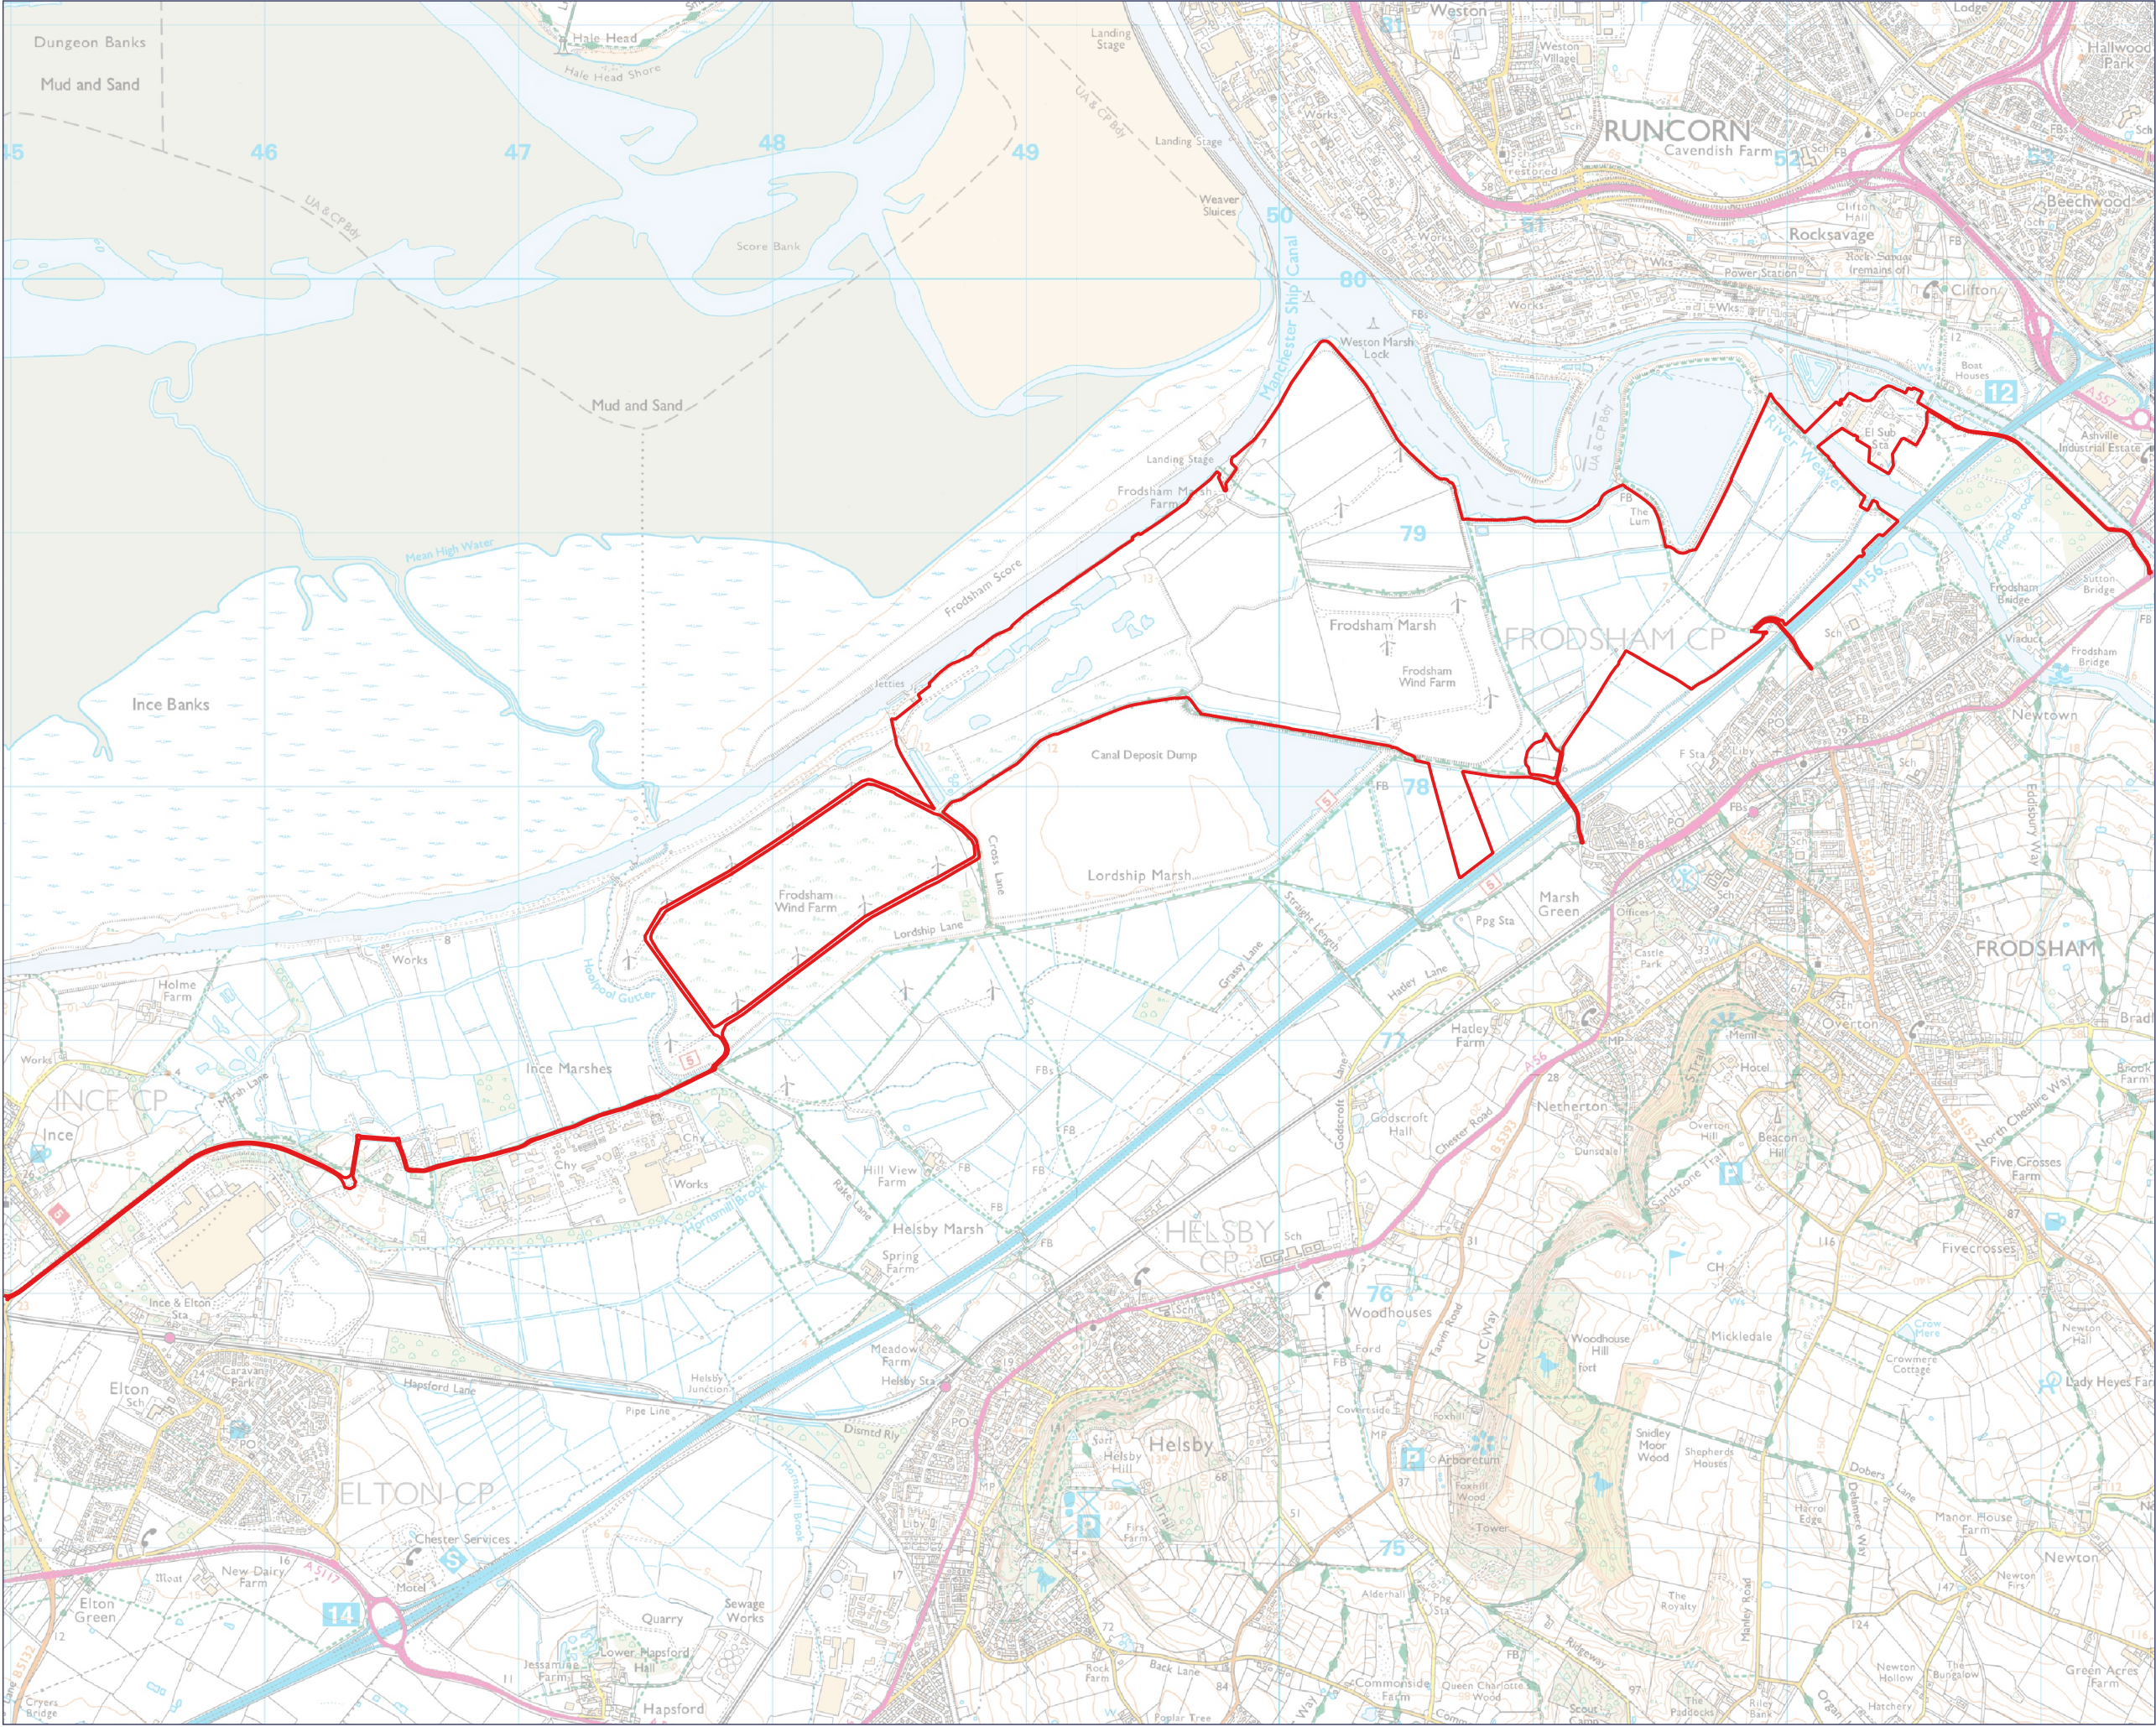

Order Limits

Case Reference: EN010153
Document Reference:
EN010153/DR/6.3
Regulation 5(2)(a) Infrastructure
Planning (Applications: Prescribed
Forms and
Procedure) Regulations 2009

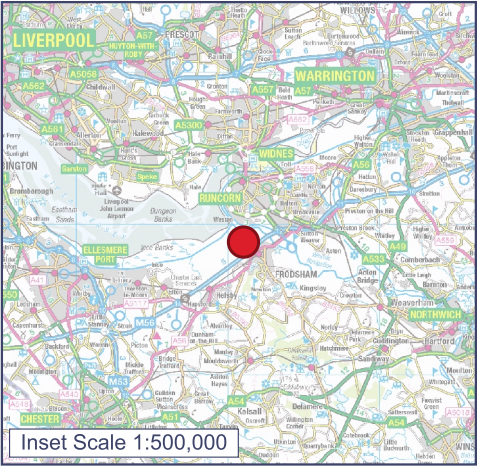

0344 8700 007
axis.co.uk
Document



Environmental Statement: Volume 3

Project
FRODSHAM SOLAR

Figure Number

Figure 1-1


Figure Title

Site Location

Scale
1:25000@A3

Date
May 2025



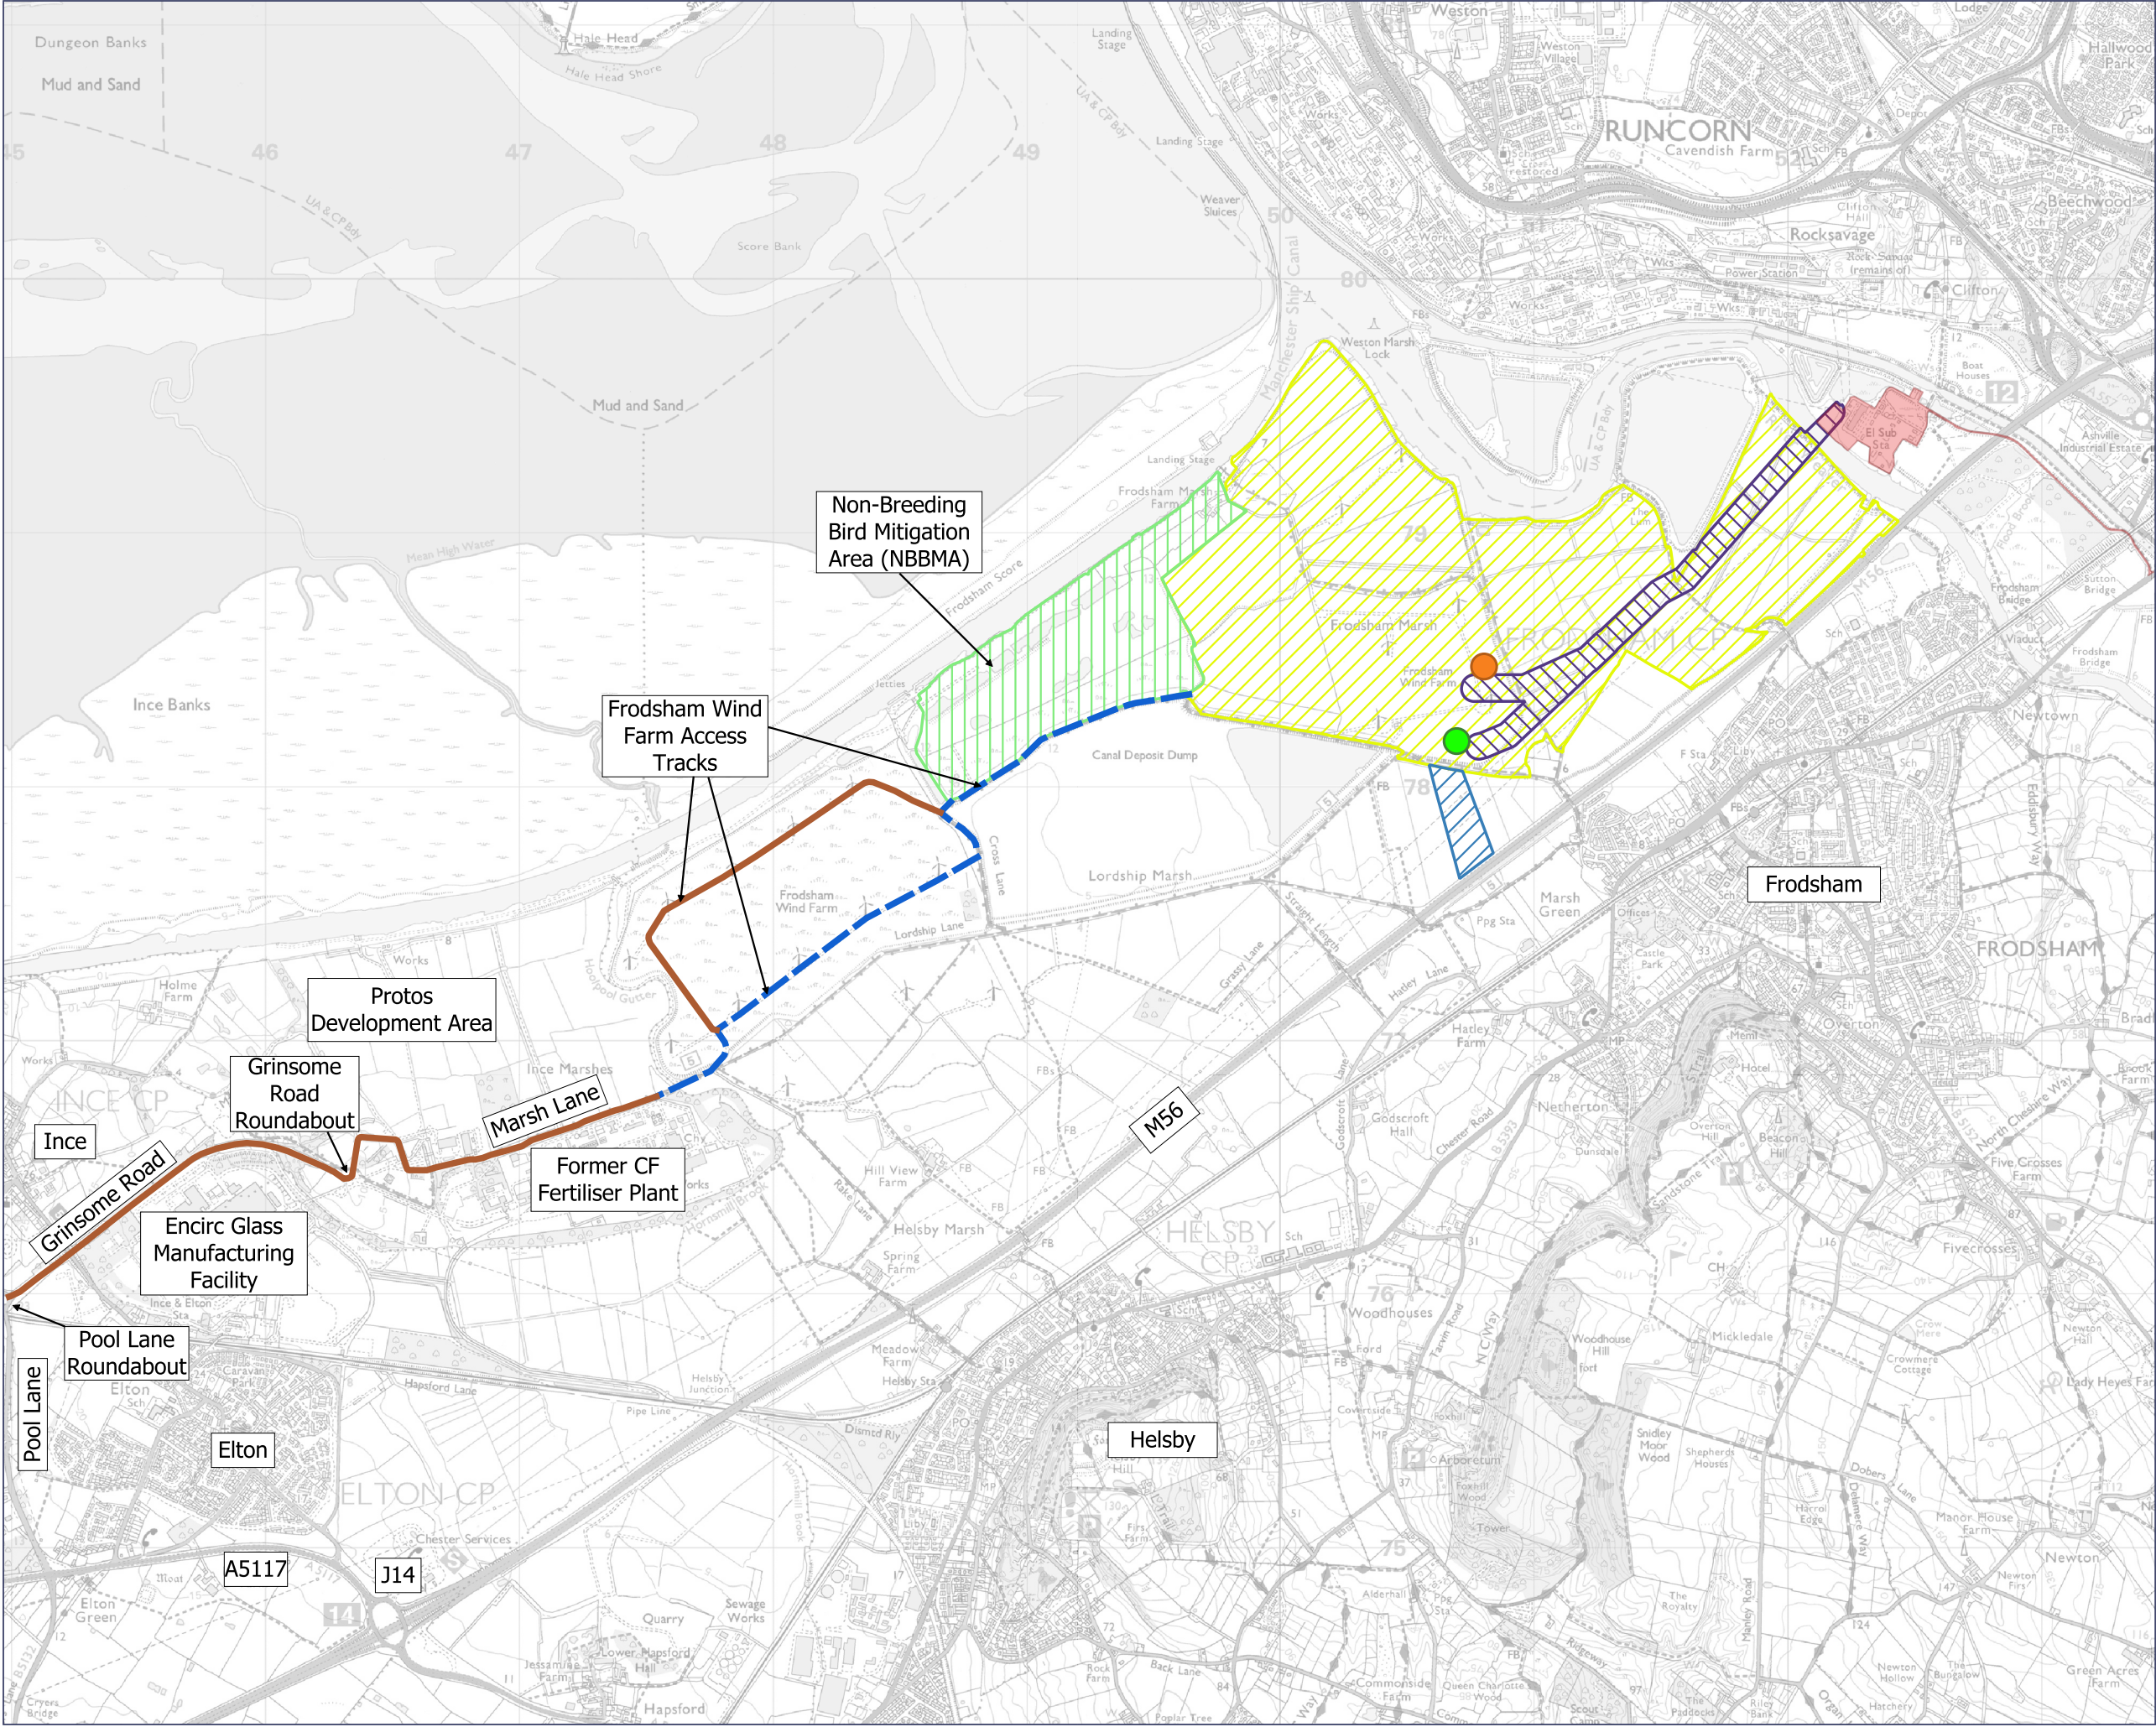

-  Solar Array Development Area
-  SPEN / National Grid Substation and Access to the Substation Compound
-  SPEN Grid Connection
-  Skylark Mitigation Area
-  Main Site Access with Private Wire Connection
-  Main Site Access without Private Wire Connection
-  BESS and Substation Compound (Option 1)
-  BESS and Substation Compound (Option 2)

Case Reference: EN010153
Document Reference: EN010153/DR/6.3
Regulation 5(2)(a) Infrastructure Planning (Applications: Prescribed Forms and Procedure) Regulations 2009



Environmental Statement: Volume 3

Project **FRODSHAM SOLAR**

Figure Number


Figure Title

The Proposed Development Areas

Scale **1:25000@A3**

Date **May 2025**



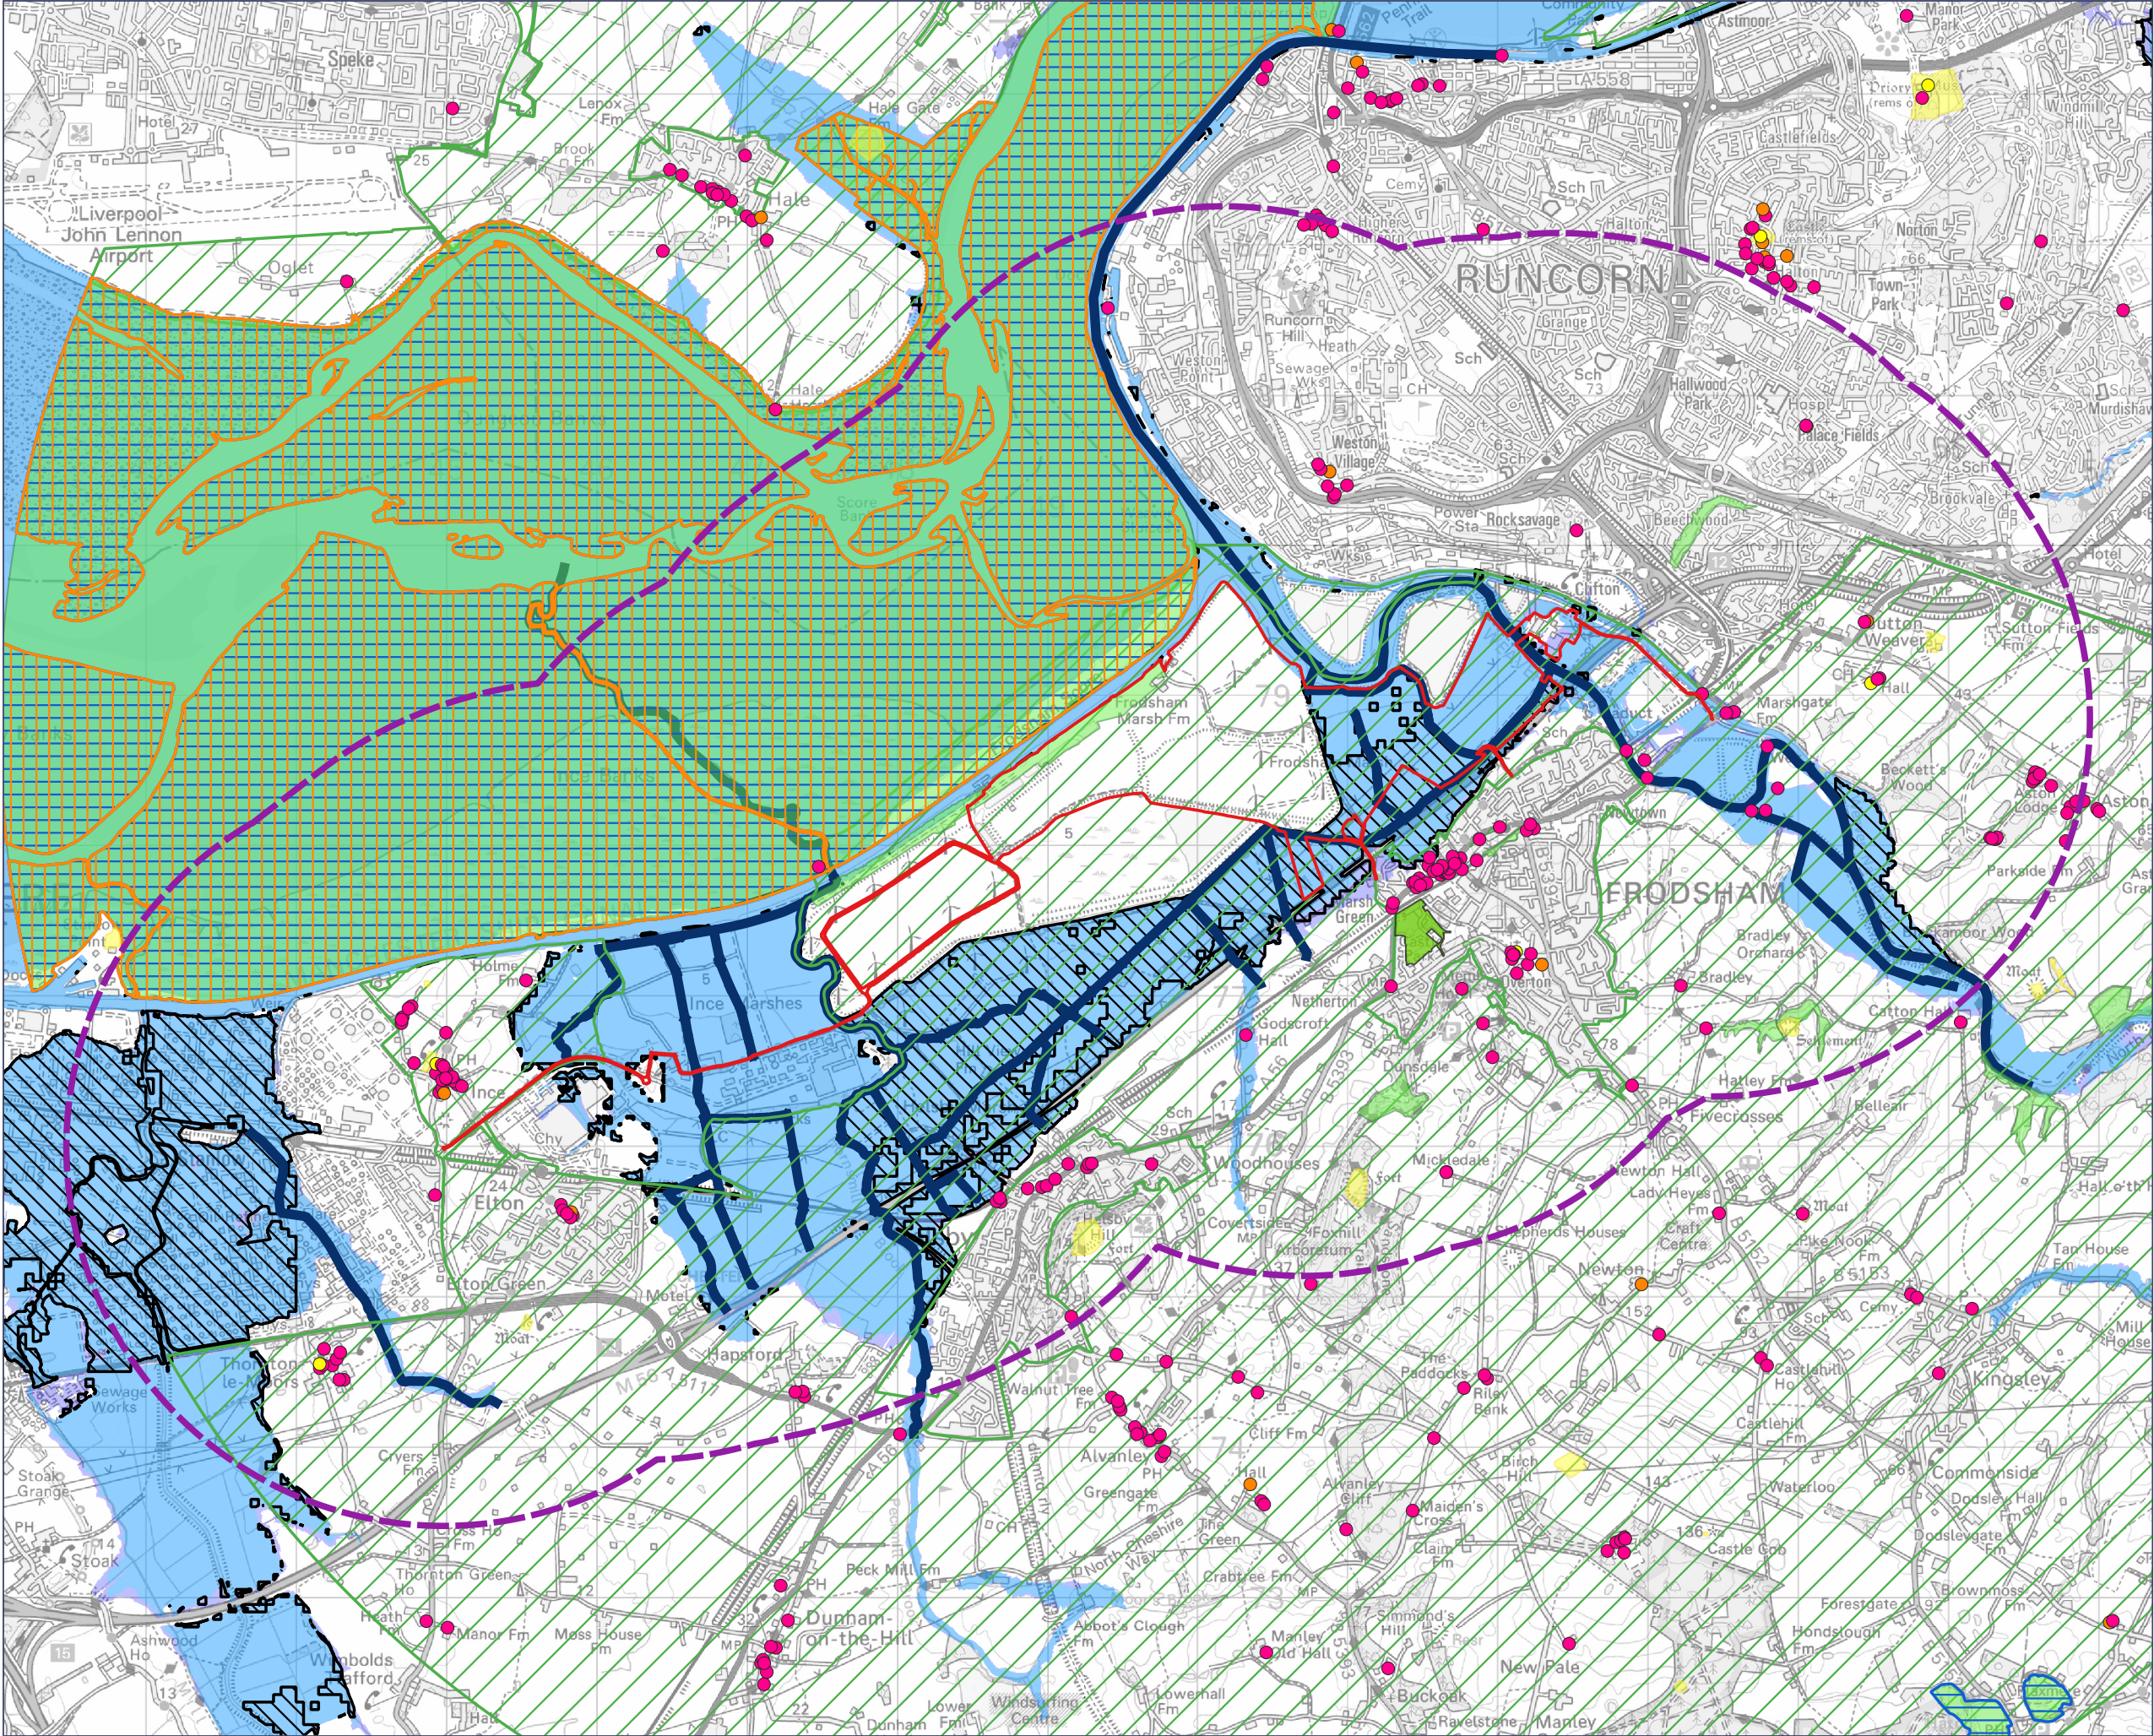

- Order Limits
- 2.5km Buffer
- Flooding and Rivers
- Main Rivers
- Areas Benefiting from Flood Defences
- Flood Zone 2
- Flood Zone 3
- Listed Buildings
 - I
 - II*
 - II
- Scheduled Monument
- Registered Parks and Gardens
- SSSI
- SPA
- Ramsar
- Green Belt

For Local Wildlife Sites see Chapter 7.0

Case Reference: EN010153
Document Reference:
EN010153/DR/6.3
Regulation 5(2)(a) Infrastructure
Planning (Applications: Prescribed
Forms and
Procedure) Regulations 2009



Environmental Statement: Volume 3

Project
FRODSHAM SOLAR

Figure Number
Figure 1-3

Figure Title
Planning and Environmental
Designations

Scale
1:42500@A3

Date
May 2025





- Order Limits
- Manchester Ship Canal Dredging Deposit Ground Cells
- Non-Breeding Bird Mitigation Area
- Land managed for Frodsham Wildfowlers
- BESS and Substation Compound (Option 1)
- BESS and Substation Compound (Option 2)

Case Reference: EN010153
Document Reference:
EN010153/DR/6.3
Regulation 5(2)(a) Infrastructure
Planning (Applications: Prescribed
Forms and
Procedure) Regulations 2009



0344 8700 007
axis.co.uk
Document



Environmental Statement: Volume 3

Project
FRODSHAM SOLAR

Figure Number
Figure 1-4

Figure Title
**Solar Array Development Area Site
Context Plan**

Scale
1:10000@A3

Date
May 2025





Case Reference: EN010153
Document Reference:
EN010153/DR/6.3
Regulation 5(2)(a) Infrastructure
Planning (Applications: Prescribed
Forms and
Procedure) Regulations 2009




Figure 1-5

Public Rights of Way

1:25000@A3

Date _____

May 2025

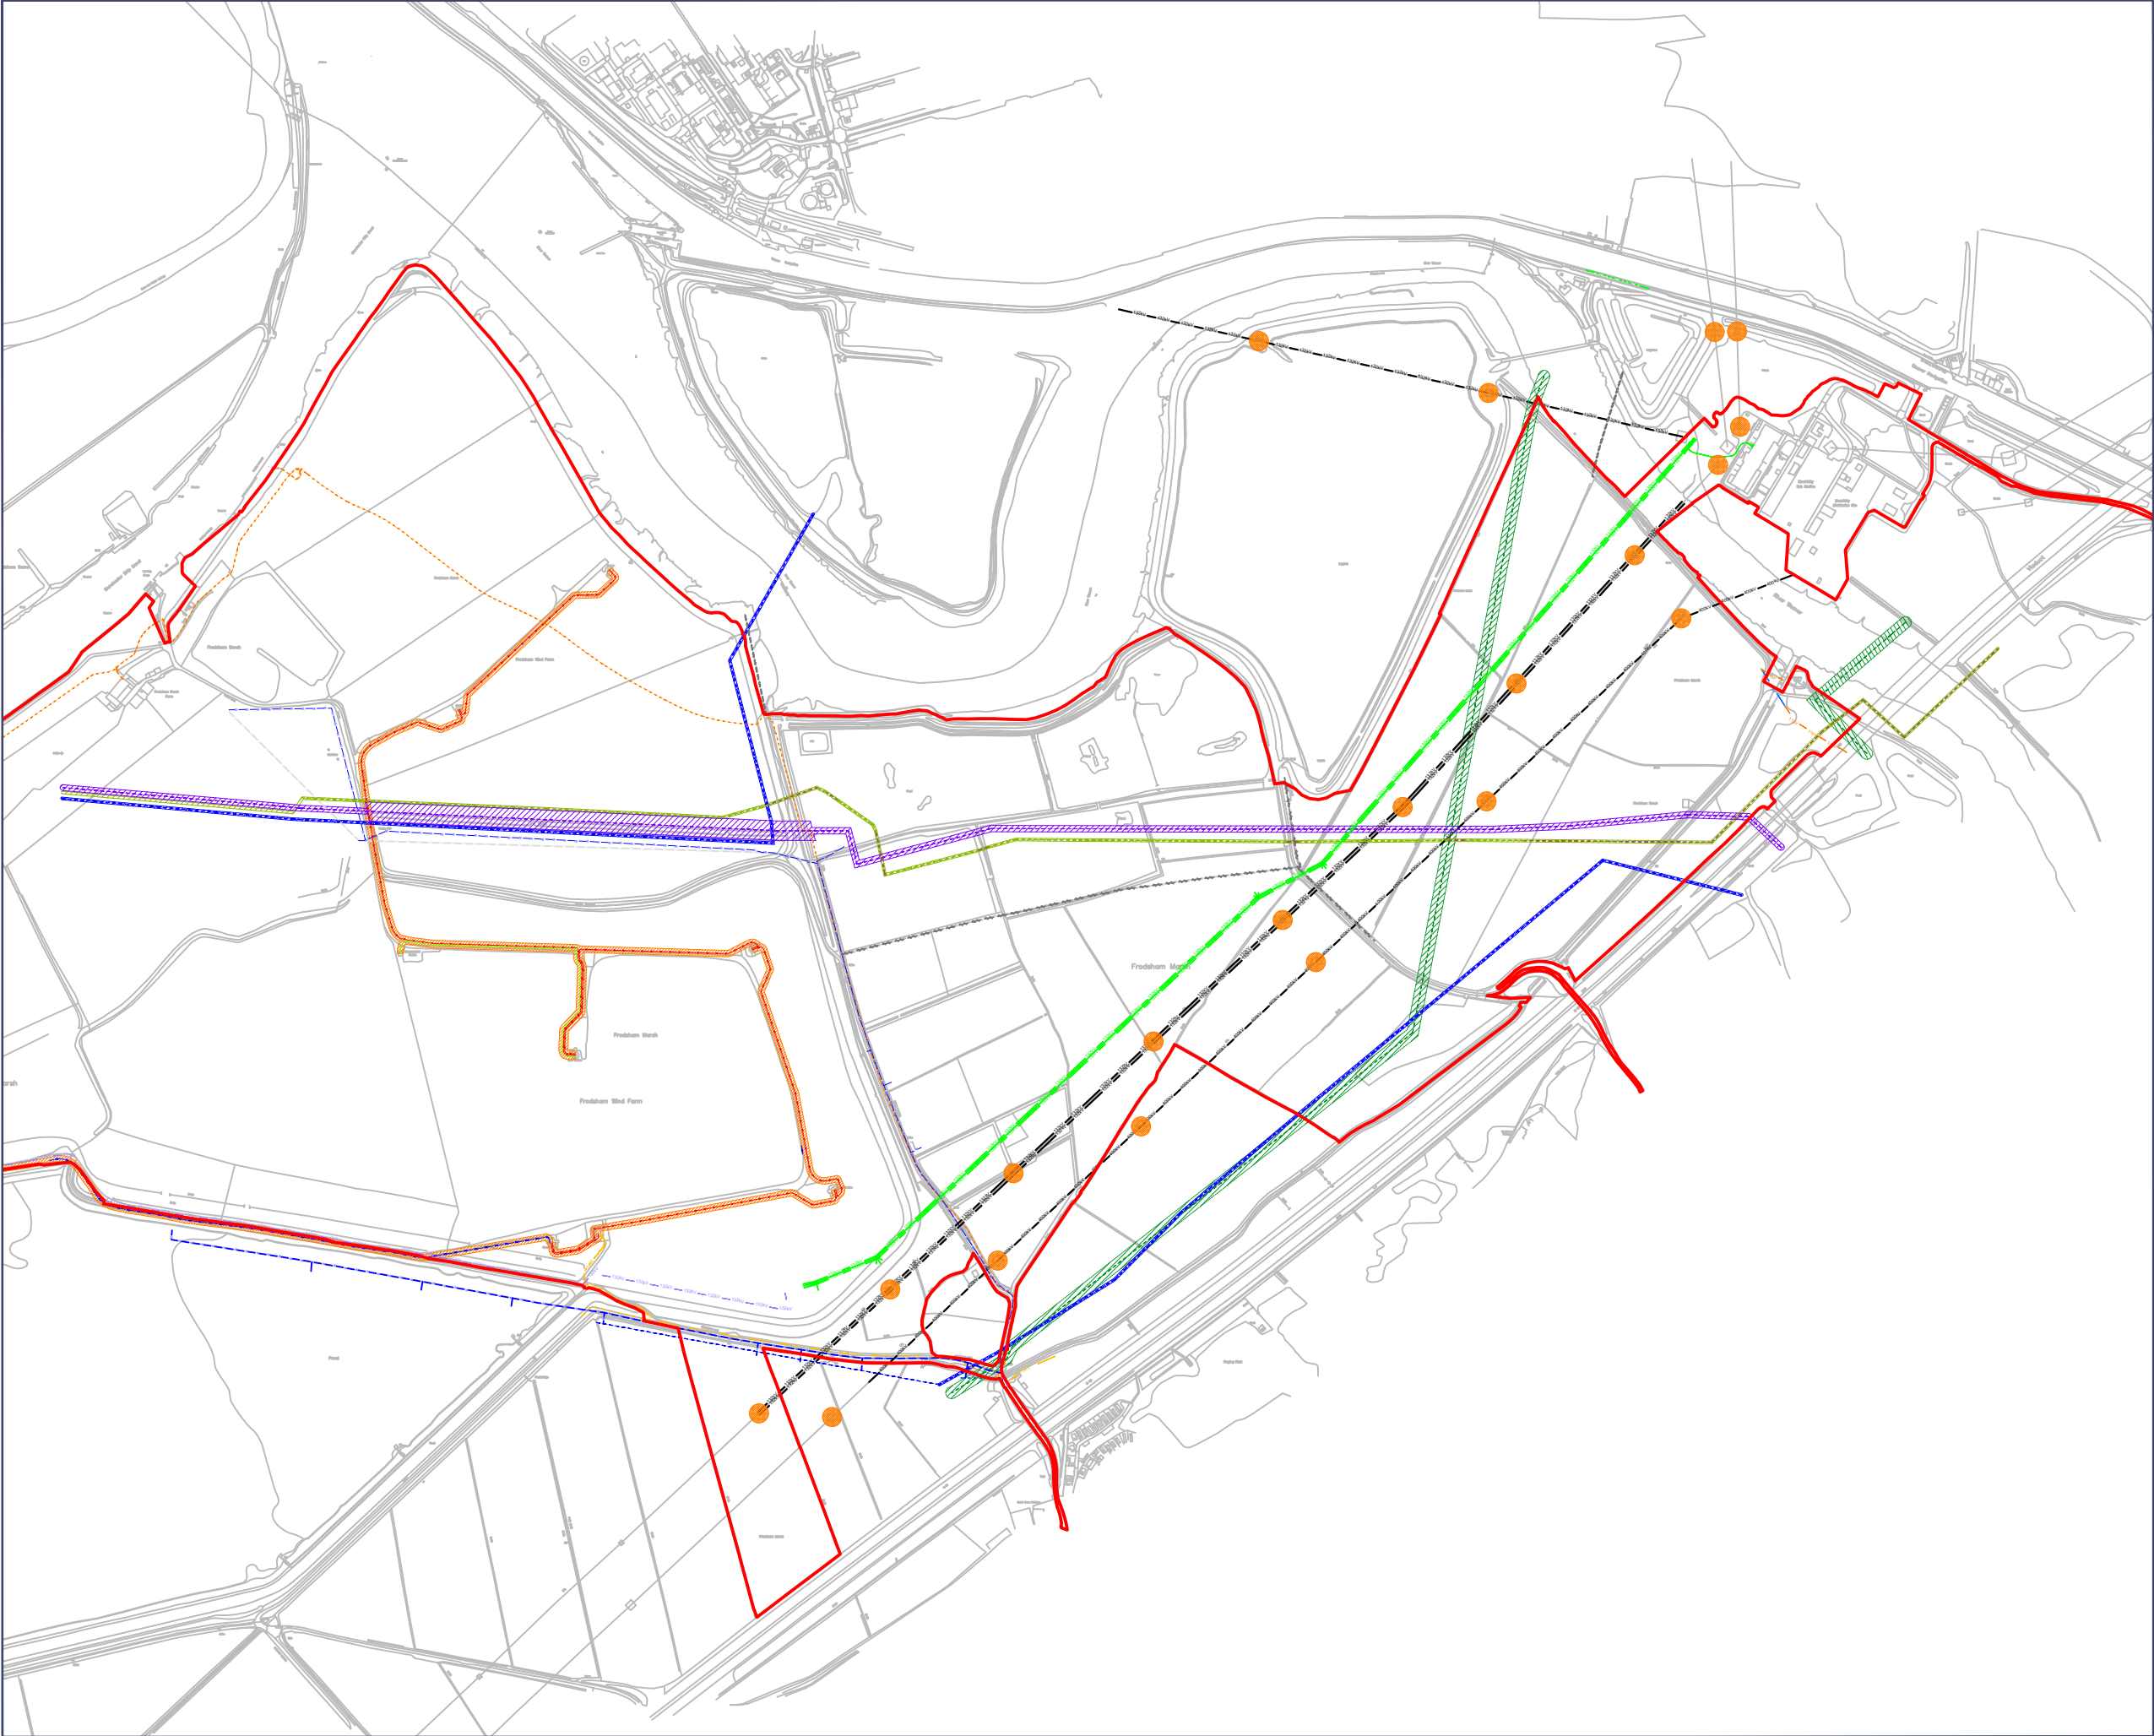

- Order Limits
- GAS Cadent Gas Network
- GAS Shell - NWEF Standard Wall
- GAS Shell - NWEF Heavy Wall
- GAS Shell - Essar
- GAS Shell - Stanlow to Runcorn
- LV ABANDONED
- LV OVERHEAD
- LV UNDERGROUND
- Wind Farm underground cable
- Proposed 132kV OHL
- Proposed underground 132kV
- Existing 132kV OHL
- Existing 400kV OHL
- HV pylon
- Water Pipe
- Abandoned water pipe
- Sewer

Case Reference: EN010153
Document Reference: EN010153/DR/6.3
Regulation 5(2)(a) Infrastructure Planning
(Applications: Prescribed Forms and
Procedure) Regulations 2009



0344 8700 007
axis.co.uk

Document
Environmental Statement: Volume 3

Project
FRODSHAM SOLAR

Figure Number
Figure 1-6

Figure Title
Utilities

Scale
1:10,000 @A3

Date
May 2025

