Project No.: 60700987 Drawn: HW Checked: AM Approved: LB Date: 2025-08-22

Filename: \\na.aecomnet.com\ls\EMEA\London-UKLON06\Legacy\UKLON06PFPSW001\UKLON06PFPSW001-V1DPE\Library\GIS_DATA\Projects\Fosse Green Energy Park\02_Maps\Environmental Statement\Chapter 13 - Transport\ES_Chapter13_Transport_Figures.aprx

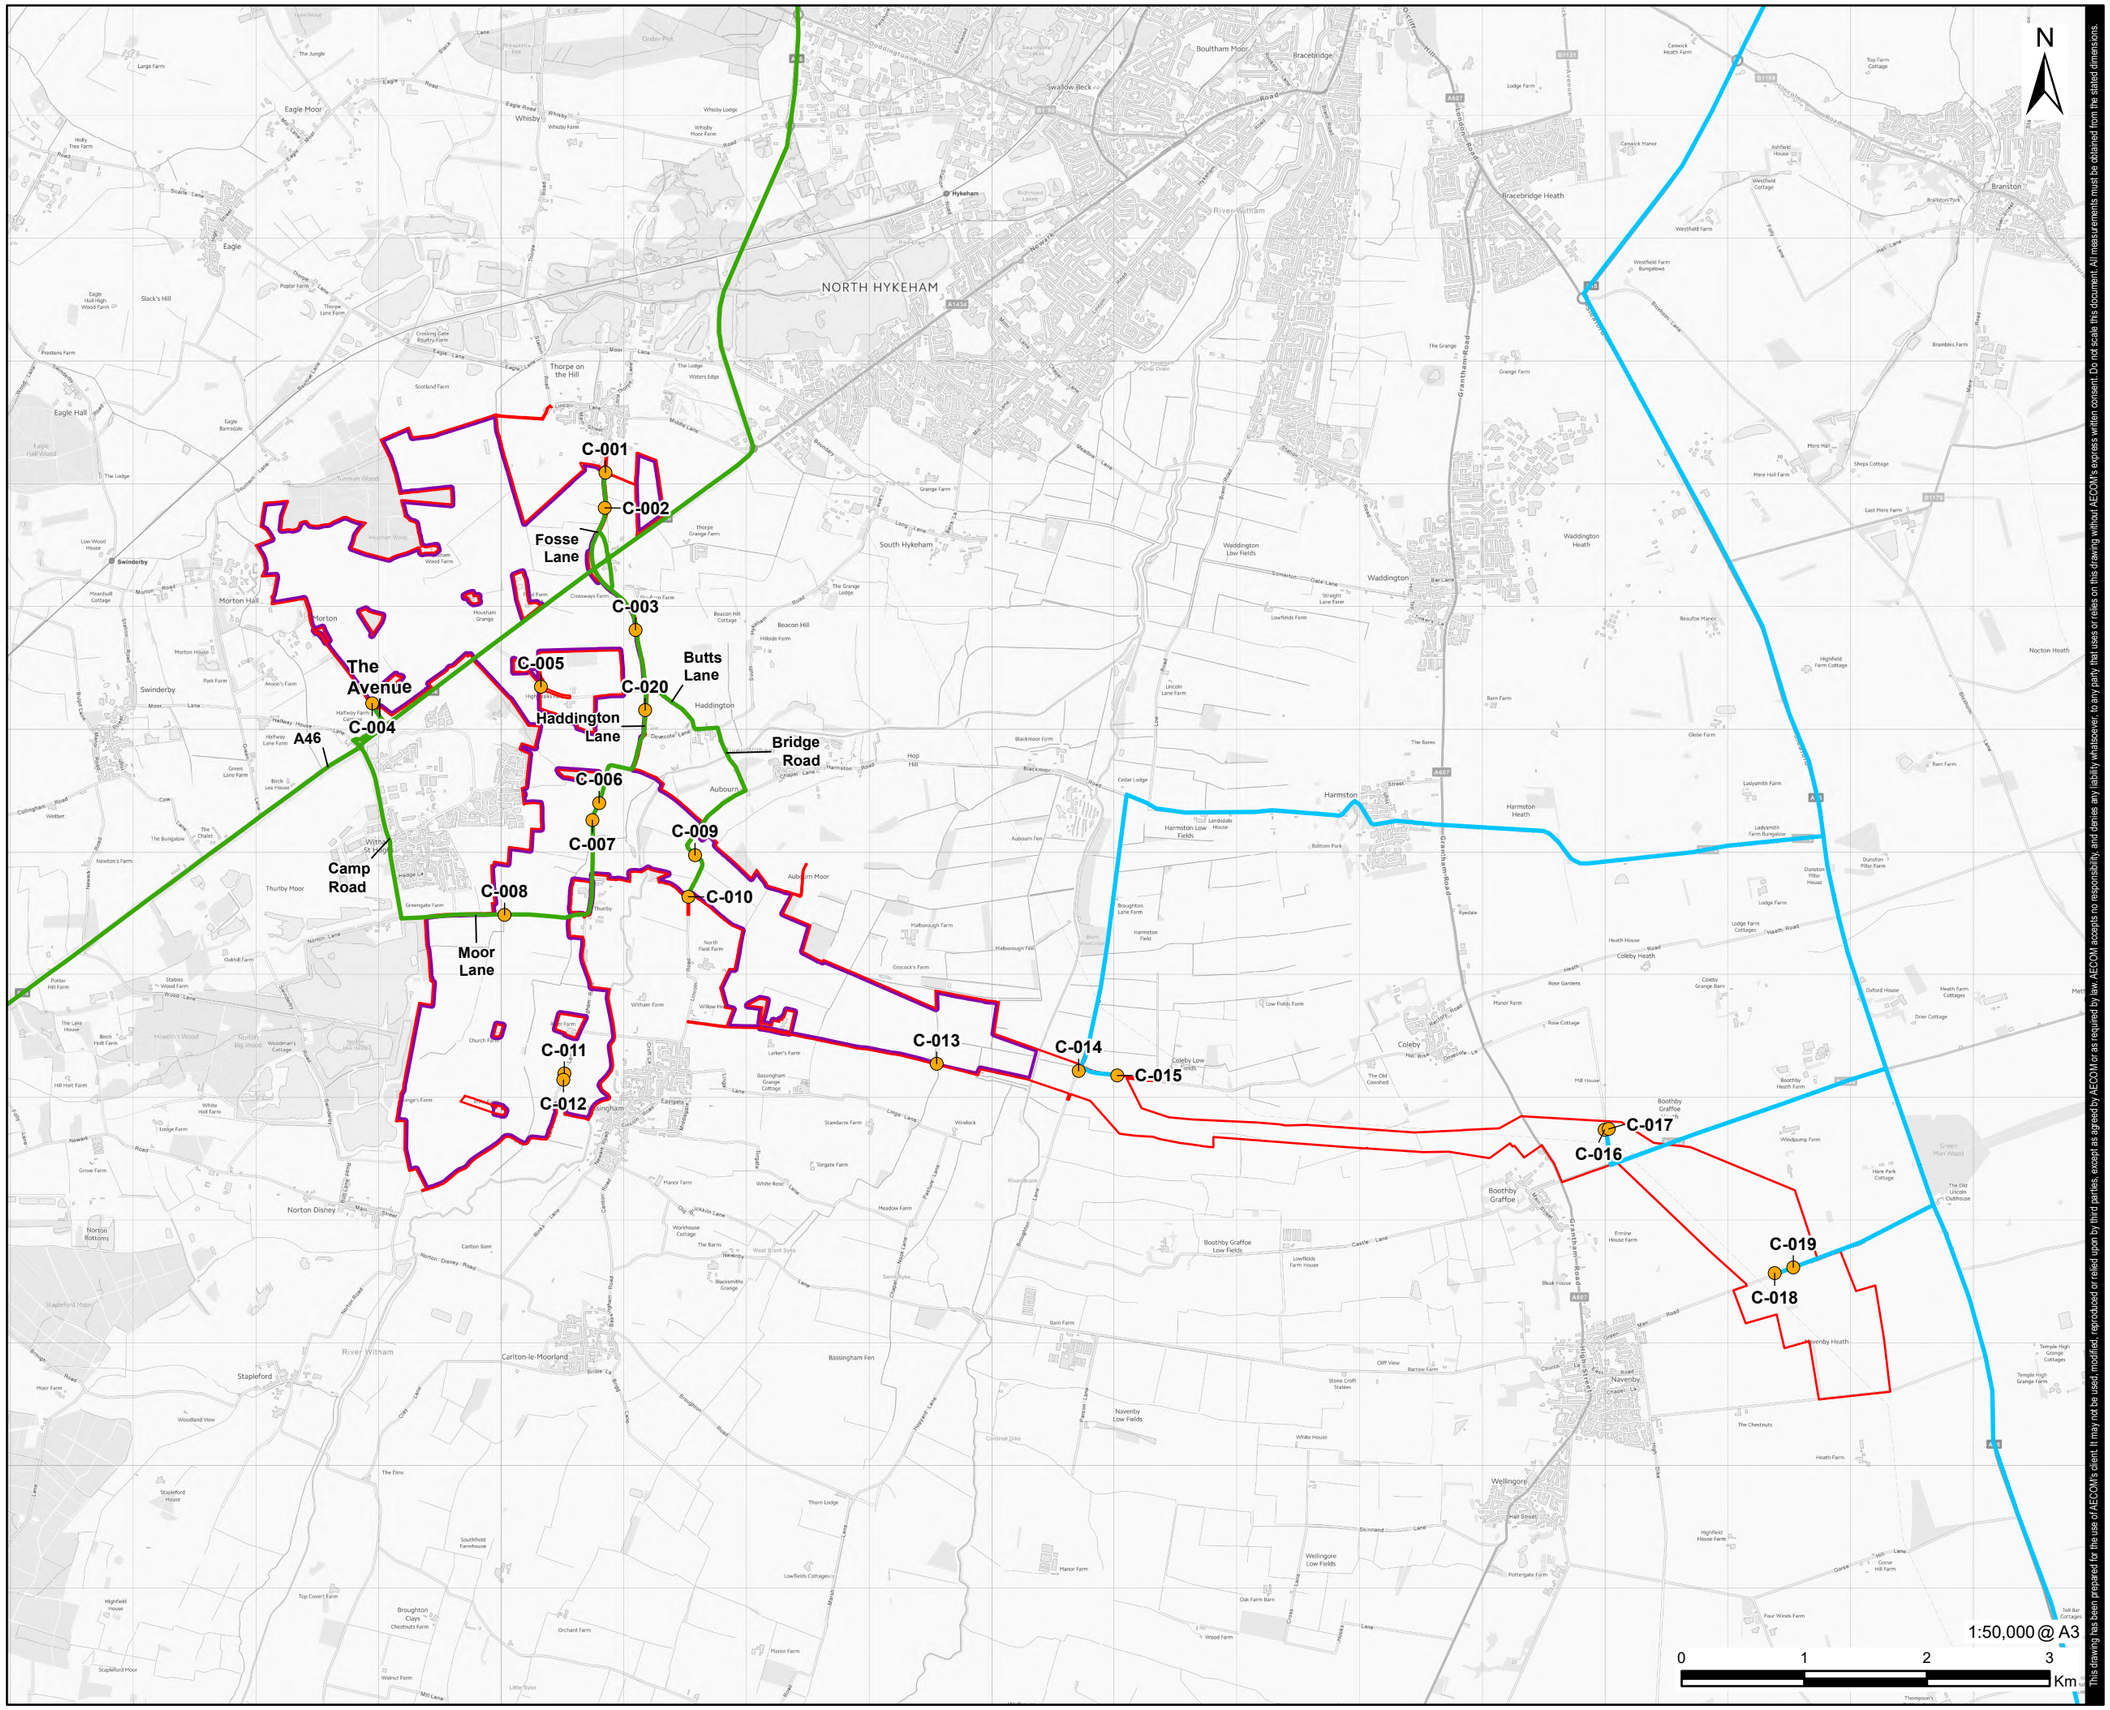

This drawing has been prepared for the use of AECOM's client. It may not be used, modified, reproduced or relied upon by third parties, except as agreed by AECOM or as required by law. AECOM accepts no responsibility, and denies any liability whatsoever, to any party that uses or relies on this drawing without AECOM's express written consent. Do not scale this document. All measurements must be obtained from the stated dimensions.

Fosse Green Energy

PROJECT

Fosse Green Energy

CLIENT

Fosse Green Energy Ltd

CONSULTANT

AECOM Limited
Sunley House
4 Bedford Park
Surrey, CR0 2AP, UK
www.aecom.com

LEGEND

- DCO Site Boundary
- Principal Site
- Construction Access Point
- Principal Site HGV Routing
- Cable Corridor HGV Routing

NOTES

Contains OS data © Crown copyright 2025

LEGISLATION

Regulation 5(2)(a) Infrastructure Planning (Applications: Prescribed Forms and Procedure) Regulations 2009.

ISSUE PURPOSE

DCO Submission

FIGURE TITLE

Heavy Goods Vehicle (HGV) Routing

FIGURE NUMBER	REV.
Figure 13-4	02

DOCUMENT REFERENCE

EN010154/APP/6.2.