Project No.: 60700987 Drawn: HW Checked: AM Approved: LB Date: 2026-05-05

Filename: \\na.aecomnet.com\lfs\EMEA\London-UKLON06\Legacy\UKLON06PFPSW001-V1\DPE\Library\GIS_DATA\Projects\Fosse Green Energy Park\02_Maps\Environmental Statement\Chapter 03 - Alternatives and Design Evolution\ES_Chapter3_Alt_DesignEvolution.aprx

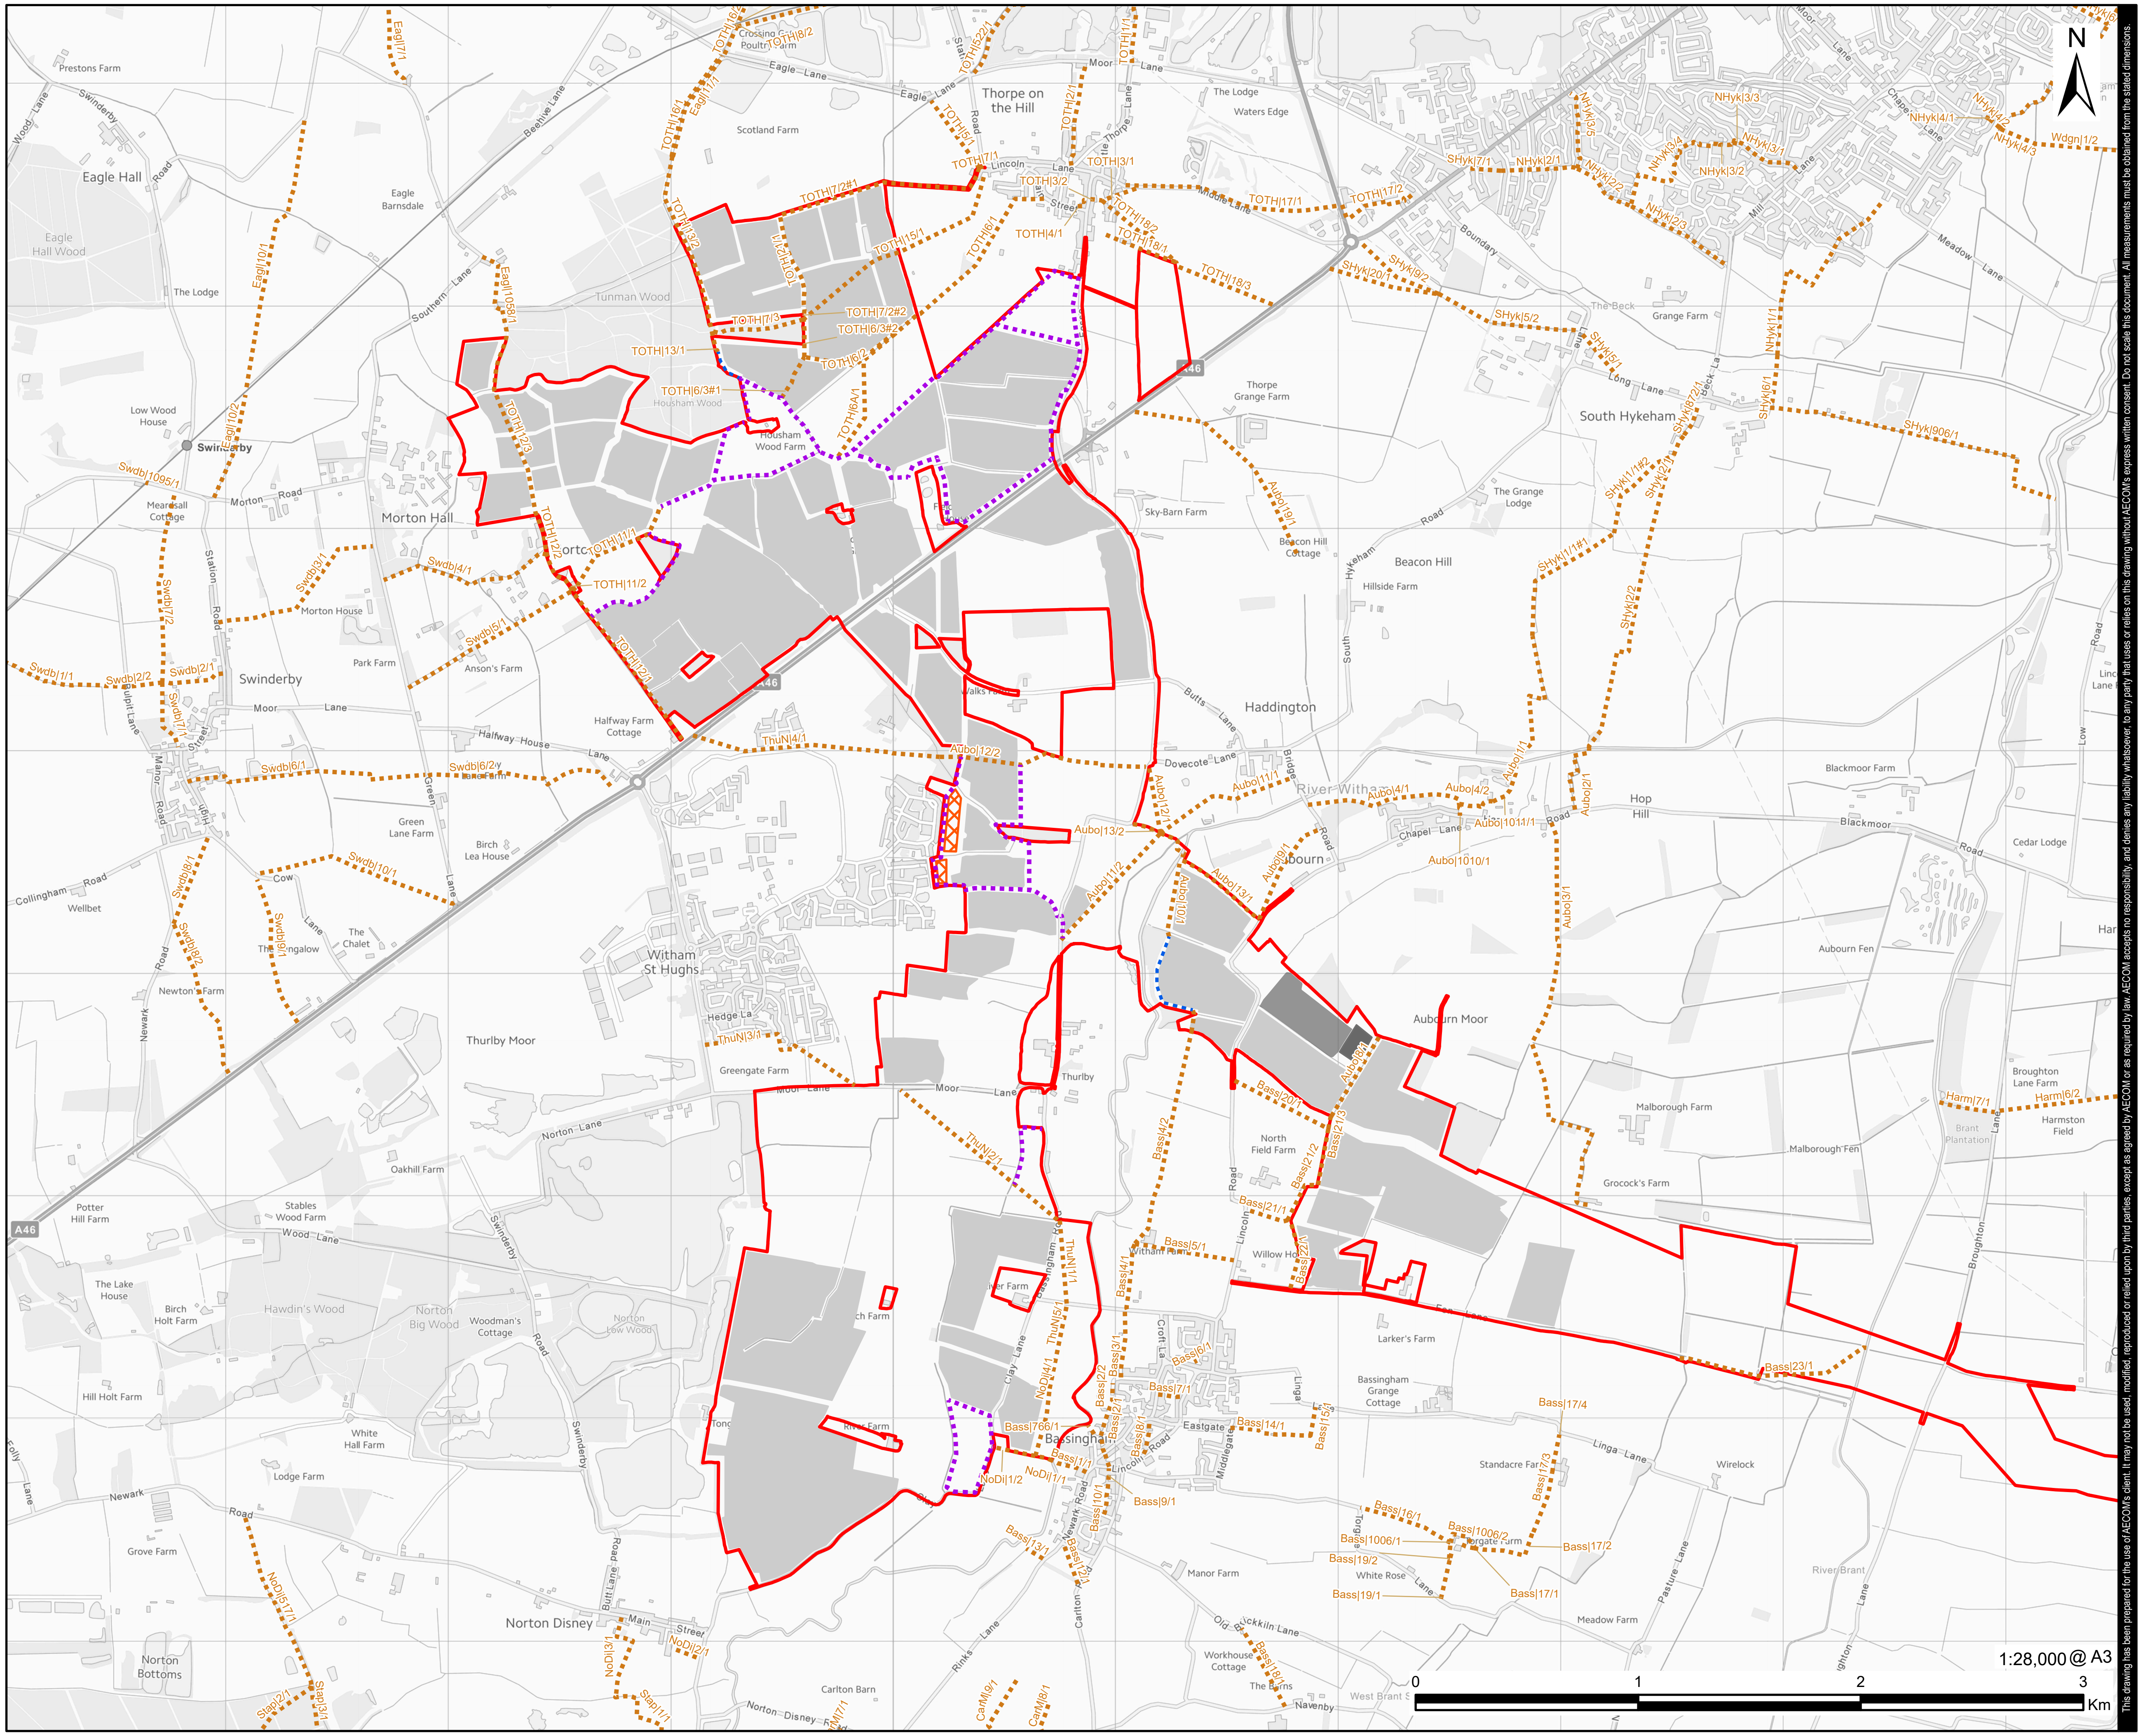

![Fosse Green Energy logo]

PROJECT
Fosse Green Energy

CLIENT
Fosse Green Energy Ltd

CONSULTANT
AECOM Limited
Sunley House
4 Bedford Park
Surrey, CR0 2AP, UK
www.aecom.com

LEGEND
- DCO Site Boundary
- Public Right of Way
- Public Right of Way - Proposed Permanent Diversion
- Proposed Permissive Paths
- PV Solar Array Area
- Onsite Substation
- BESS Compound
- Community orchard – open access

ISSUE/REVISION

I/R	DATE	DESCRIPTION
R04	12/05/2026	Deadline 5A
R03	28/04/2026	Deadline 5
R02	02/09/2025	Procedural Decision
R01	18/07/2025	DCO Submission

NOTES
Contains OS data © Crown copyright 2025

LEGISLATION
Regulation 5(2)(a) Infrastructure Planning (Applications: Prescribed Forms and Procedure) Regulations 2009.

ISSUE PURPOSE
Deadline 5A Submission

FIGURE TITLE
Proposed Permissive Paths Plan

FIGURE NUMBER
Figure 3-3

REV.
04

DOCUMENT REFERENCE
EN010154/APP/6.2.

This drawing has been prepared for the use of AECOM's client. It may not be used, modified, reproduced or relied upon by third parties, except as agreed by AECOM or as required by law. AECOM accepts no responsibility, and denies any liability whatsoever, to any party that uses or relies on this drawing without AECOM's express written consent. Do not scale this document. All measurements must be obtained from the stated dimensions.