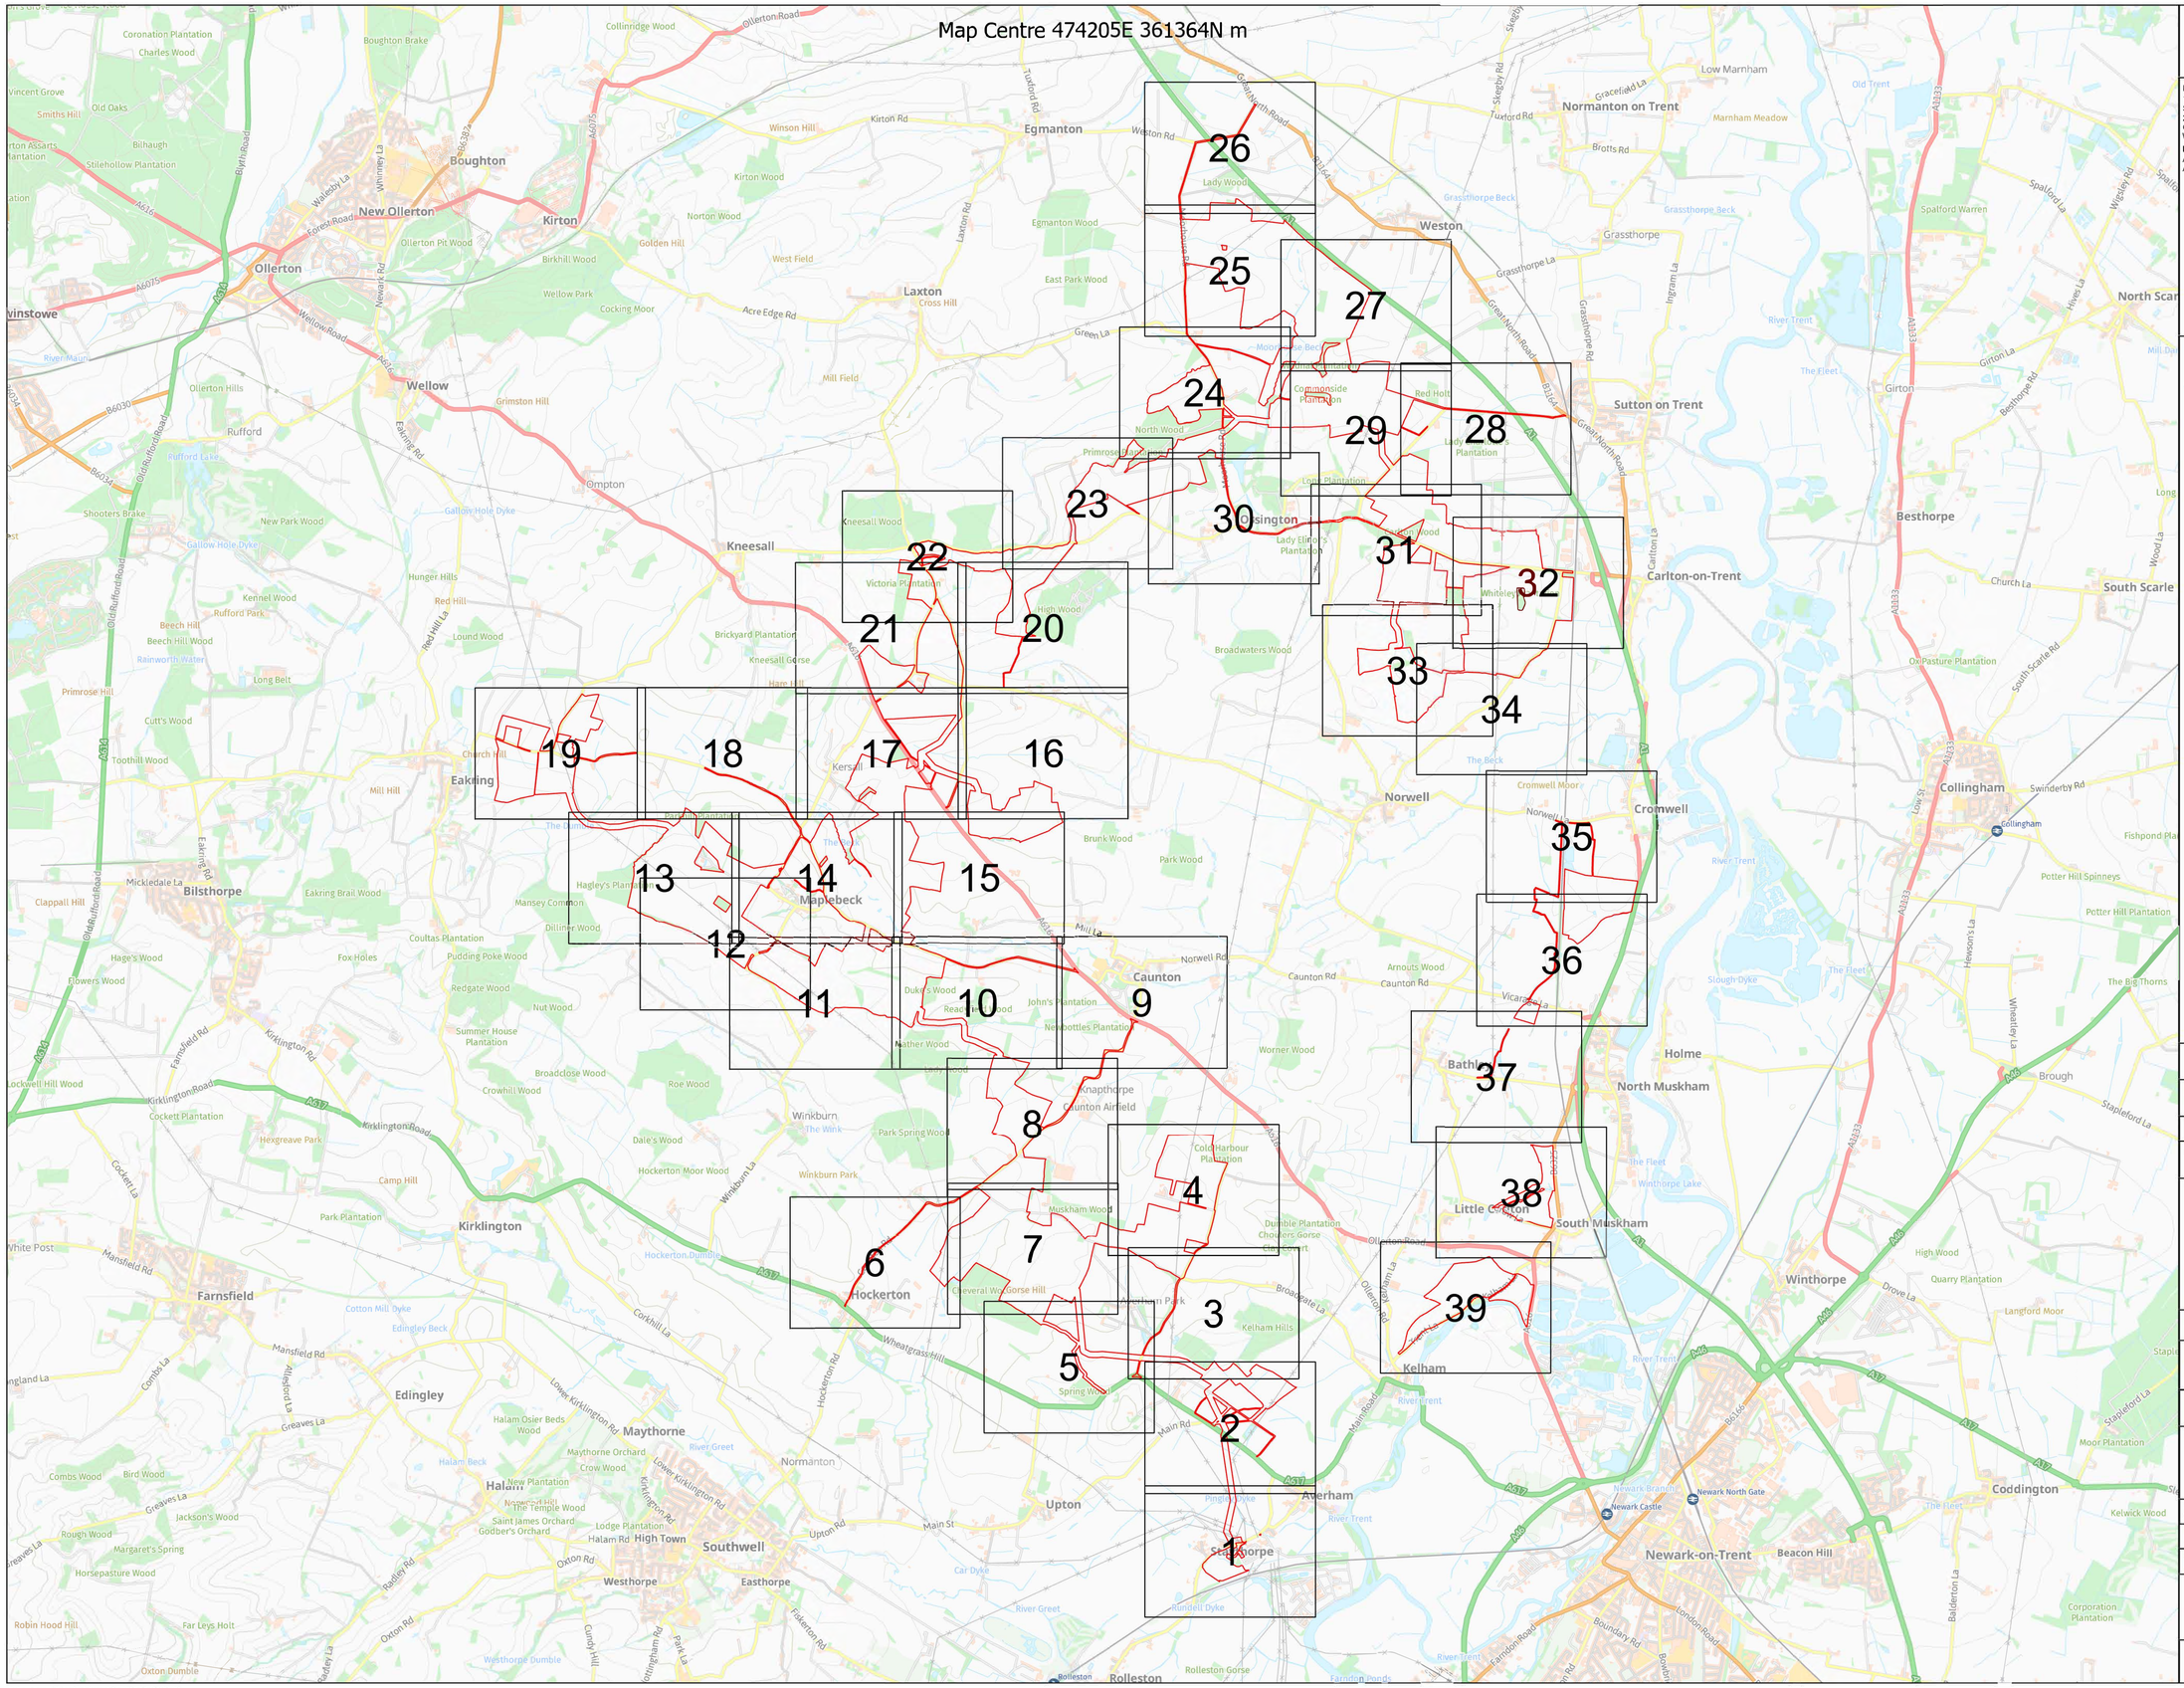

© Crown copyright and database rights 2025 OS 100004458

Carter Jonas

NOTES
1. ALL DIMENSIONS ARE IN METRES UNLESS STATED OTHERWISE.
2. THIS DRAWING IS TO BE READ IN CONJUNCTION WITH ALL OTHER PLANS AND DOCUMENTATION, IN PARTICULAR THE WORKS PLANS [EN010162/APP/2.3], THE BOOK OF REFERENCE [EN010162/APP/4.3], THE DCO [EN010162/APP/3.1], AND THE STATEMENT OF REASONS [EN010162/APP/4.1]

Legend

- Limits of Land to be Acquired or Used
- Land Plan Sheet Areas

	By		
Revision 1	SC / AP	17/03/2025	P01
Revision 2	LM / RL	23/06/2025	P02
Revision Details	By / Check	Date	Suffix

Purpose of Issue:
DCO APPLICATION

Client: Elements Green Trent Limited

Solar & Biodiversity Park

Development Consent Order Number:
EN010162

Project Title:
GREAT NORTH ROAD SOLAR AND BIODIVERSITY PARK

Development Consent Order Drawing Number:
EN010162/APP/2.2

Drawing Title:
LAND PLAN
REGULATION 5(2)(i) OF THE INFRASTRUCTURE PLANNING (APPLICATIONS: PRESCRIBED FORMS AND PROCEDURE) REGULATIONS 2009 KEY PLAN

Designed:	Drawn:	Checked:	Date:
SC	RL	AS	25/06/2025

Internal Project Number: J008/02825-004
Suitability: DCO Application
Scale @ A1: 1:32,000
Zone: Whole Site
Rev: P02

0 850 1,700 2,550
Metres

Map Centre 475649E 353943N m

FOR CONTINUATION REFER TO SHEET 2

SEE INSET 1/B

SEE INSET 1/A

INSET 1/B @ 1:750

INSET 1/A @ 1:500

1/1 1/2 1/3 1/4 1/5 1/6 1/7 1/8 1/9 1/10 1/11 1/12 1/13 1/14 1/15 1/16 1/17 1/18 1/19 1/20 1/21 1/22 1/23

Carter Jonas

NOTES
1. ALL DIMENSIONS ARE IN METRES UNLESS STATED OTHERWISE.
2. THIS DRAWING IS TO BE READ IN CONJUNCTION WITH ALL OTHER PLANS AND DOCUMENTATION, IN PARTICULAR THE WORKS PLANS [EN010162/APP/2.3], THE BOOK OF REFERENCE [EN010162/APP/4.3], THE DCO [EN010162/APP/3.1], AND THE STATEMENT OF REASONS [EN010162/APP/4.1]
3. ALL OF THE LAND SHOWN IN COLOURED PINK, BLUE, AND YELLOW ON THE LAND PLANS IS PROPOSED TO BE SUBJECT
TO THE POWERS TO EXTINGUISH OR SUSPEND PRIVATE RIGHTS PURSUANT TO ARCTICLE 25 OF THE DCO AND THE POWER TO OVERRIDE EASEMENTS AND OTHER RIGHTS IN ARTICLE 28 OF THE DCO.

Legend

- Limits of Land to be Acquired or Used
- Land to be Acquired
- Acquisition of Rights by the Creation of New Rights or the Imposition of Restrictive Covenants
- Land not subject to Compulsory Acquistion or Temporary Use
- Land Outside of Land to be Acquired or Used

The Legend is identical on all sheets of the Land Plans and therefore not all items specified in the Legend are found on each sheet

Revision 1	By SC / AP	17/03/2025	P01
Revision 2	By LM / RL	23/06/2025	P02
Revision Details	By / Check	Date	Suffix

Applicant: Elements Green Trent Limited

Solar & Biodiversity Park

Project Title:
GREAT NORTH ROAD SOLAR AND BIODIVERSITY PARK

Purpose of Issue:
DCO APPLICATION

Development Consent Order Number:
EN010162

Development Consent Order Drawing Number:
EN010162/APP/2.2

Drawing Title:
LAND PLAN
REGULATION 5(2)(i) OF THE INFRASTRUCTURE PLANNING (APPLICATIONS: PRESCRIBED FORMS AND PROCEDURE) REGULATIONS 2009 SHEET 1 of 39

Designed: SC	Drawn: LM	Checked: RL	Date: 27/06/2025
Internal Project Number: J0080206-25-01c		Suitability: DCO Application	
Scale @ A1: 1:2,500		Zone: Whole Site	
		Rev: P02	

0 70 140 210 Metres

© Crown copyright and database rights 2025 OS 100004458

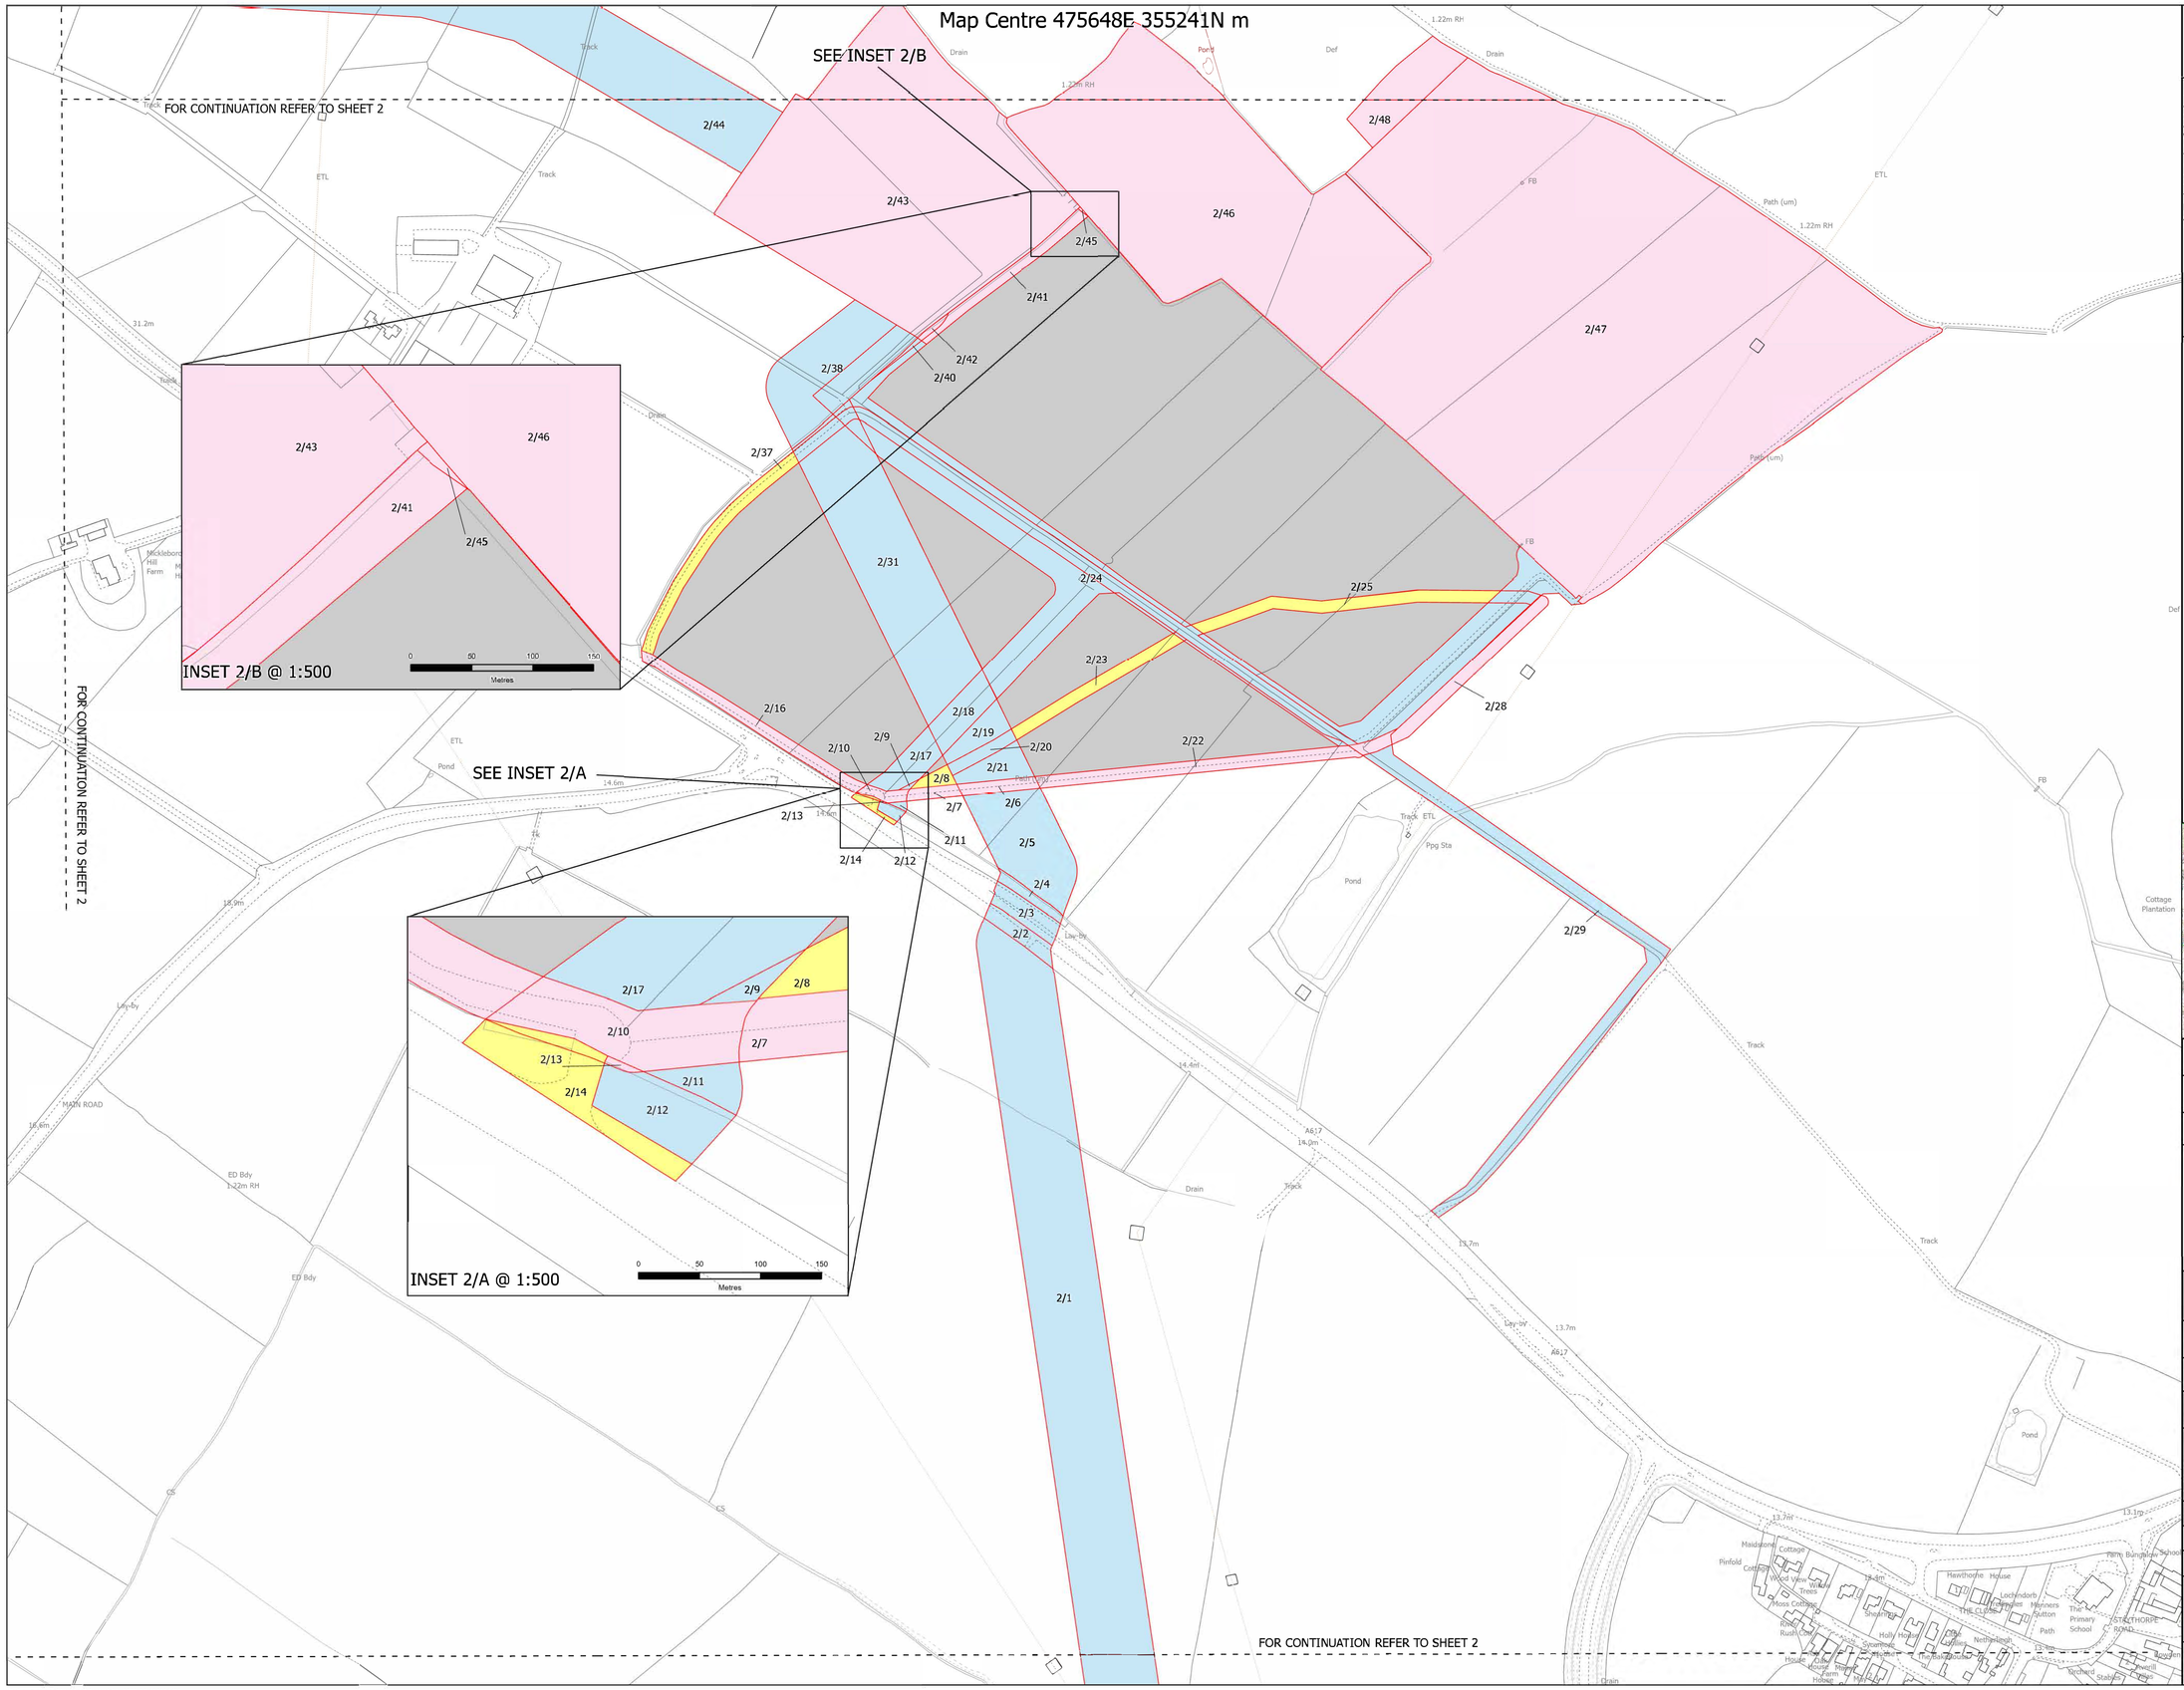

© Crown copyright and database rights 2025 OS 100004458

Carter Jonas

NOTES
1. ALL DIMENSIONS ARE IN METRES UNLESS STATED OTHERWISE.
2. THIS DRAWING IS TO BE READ IN CONJUNCTION WITH ALL OTHER PLANS AND DOCUMENTATION, IN PARTICULAR THE WORKS PLANS [EN010162/APP/2.3], THE BOOK OF REFERENCE [EN010162/APP/4.3], THE DCO [EN010162/APP/3.1], AND THE STATEMENT OF REASONS [EN010162/APP/4.1]
3. ALL OF THE LAND SHOWN IN COLOURED PINK, BLUE, AND YELLOW ON THE LAND PLANS IS PROPOSED TO BE SUBJECT TO THE OTHER POWERS TO EXTINGUISH OR SUSPEND PRIVATE RIGHTS PURSUANT TO ARCTICLE 25 OF THE DCO AND THE POWER TO OVERRIDE EASEMENTS AND OTHER RIGHTS IN ARTICLE 28 OF THE DCO.

Legend

- Limits of Land to be Acquired or Used
- Land to be Acquired
- Acquisition of Rights by the Creation of New Rights or the Imposition of Restrictive Covenants
- Land not subject to Compulsory Acquisition or Temporary Use
- Land Outside of Land to be Acquired or Used

The Legend is identical on all sheets of the Land Plans and therefore not all items specified in the Legend are found on each sheet

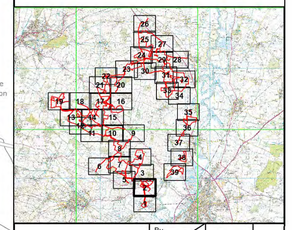

Revision 1	By: SC / AP	17/03/2025	P01
Revision 2	By: LM / RL	23/06/2025	P02
Revision Details	By: / Check	Date	Suffix

Applicant: Elements Green Trent Limited

Solar & Biodiversity Park

Project Title:
GREAT NORTH ROAD SOLAR AND BIODIVERSITY PARK

Purpose of Issue:
DCO APPLICATION

Development Consent Order Number:
EN010162

Development Consent Order Drawing Number:
EN010162/APP/2.2

Drawing Title: LAND PLAN
REGULATION 5(2)(i) OF THE INFRASTRUCTURE PLANNING (APPLICATIONS: PRESCRIBED FORMS AND PROCEDURE) REGULATIONS 2009 SHEET 2 of 39

Designed:	Drawn:	Checked:	Date:
SC	LM	RL	26/06/2025

Internal Project Number: J0080206-25-01c	Suitability: DCO Application
Scale @ A1: 1:2,500	Zone: Whole Site
	Rev: P02

0 70 140 210
Metres

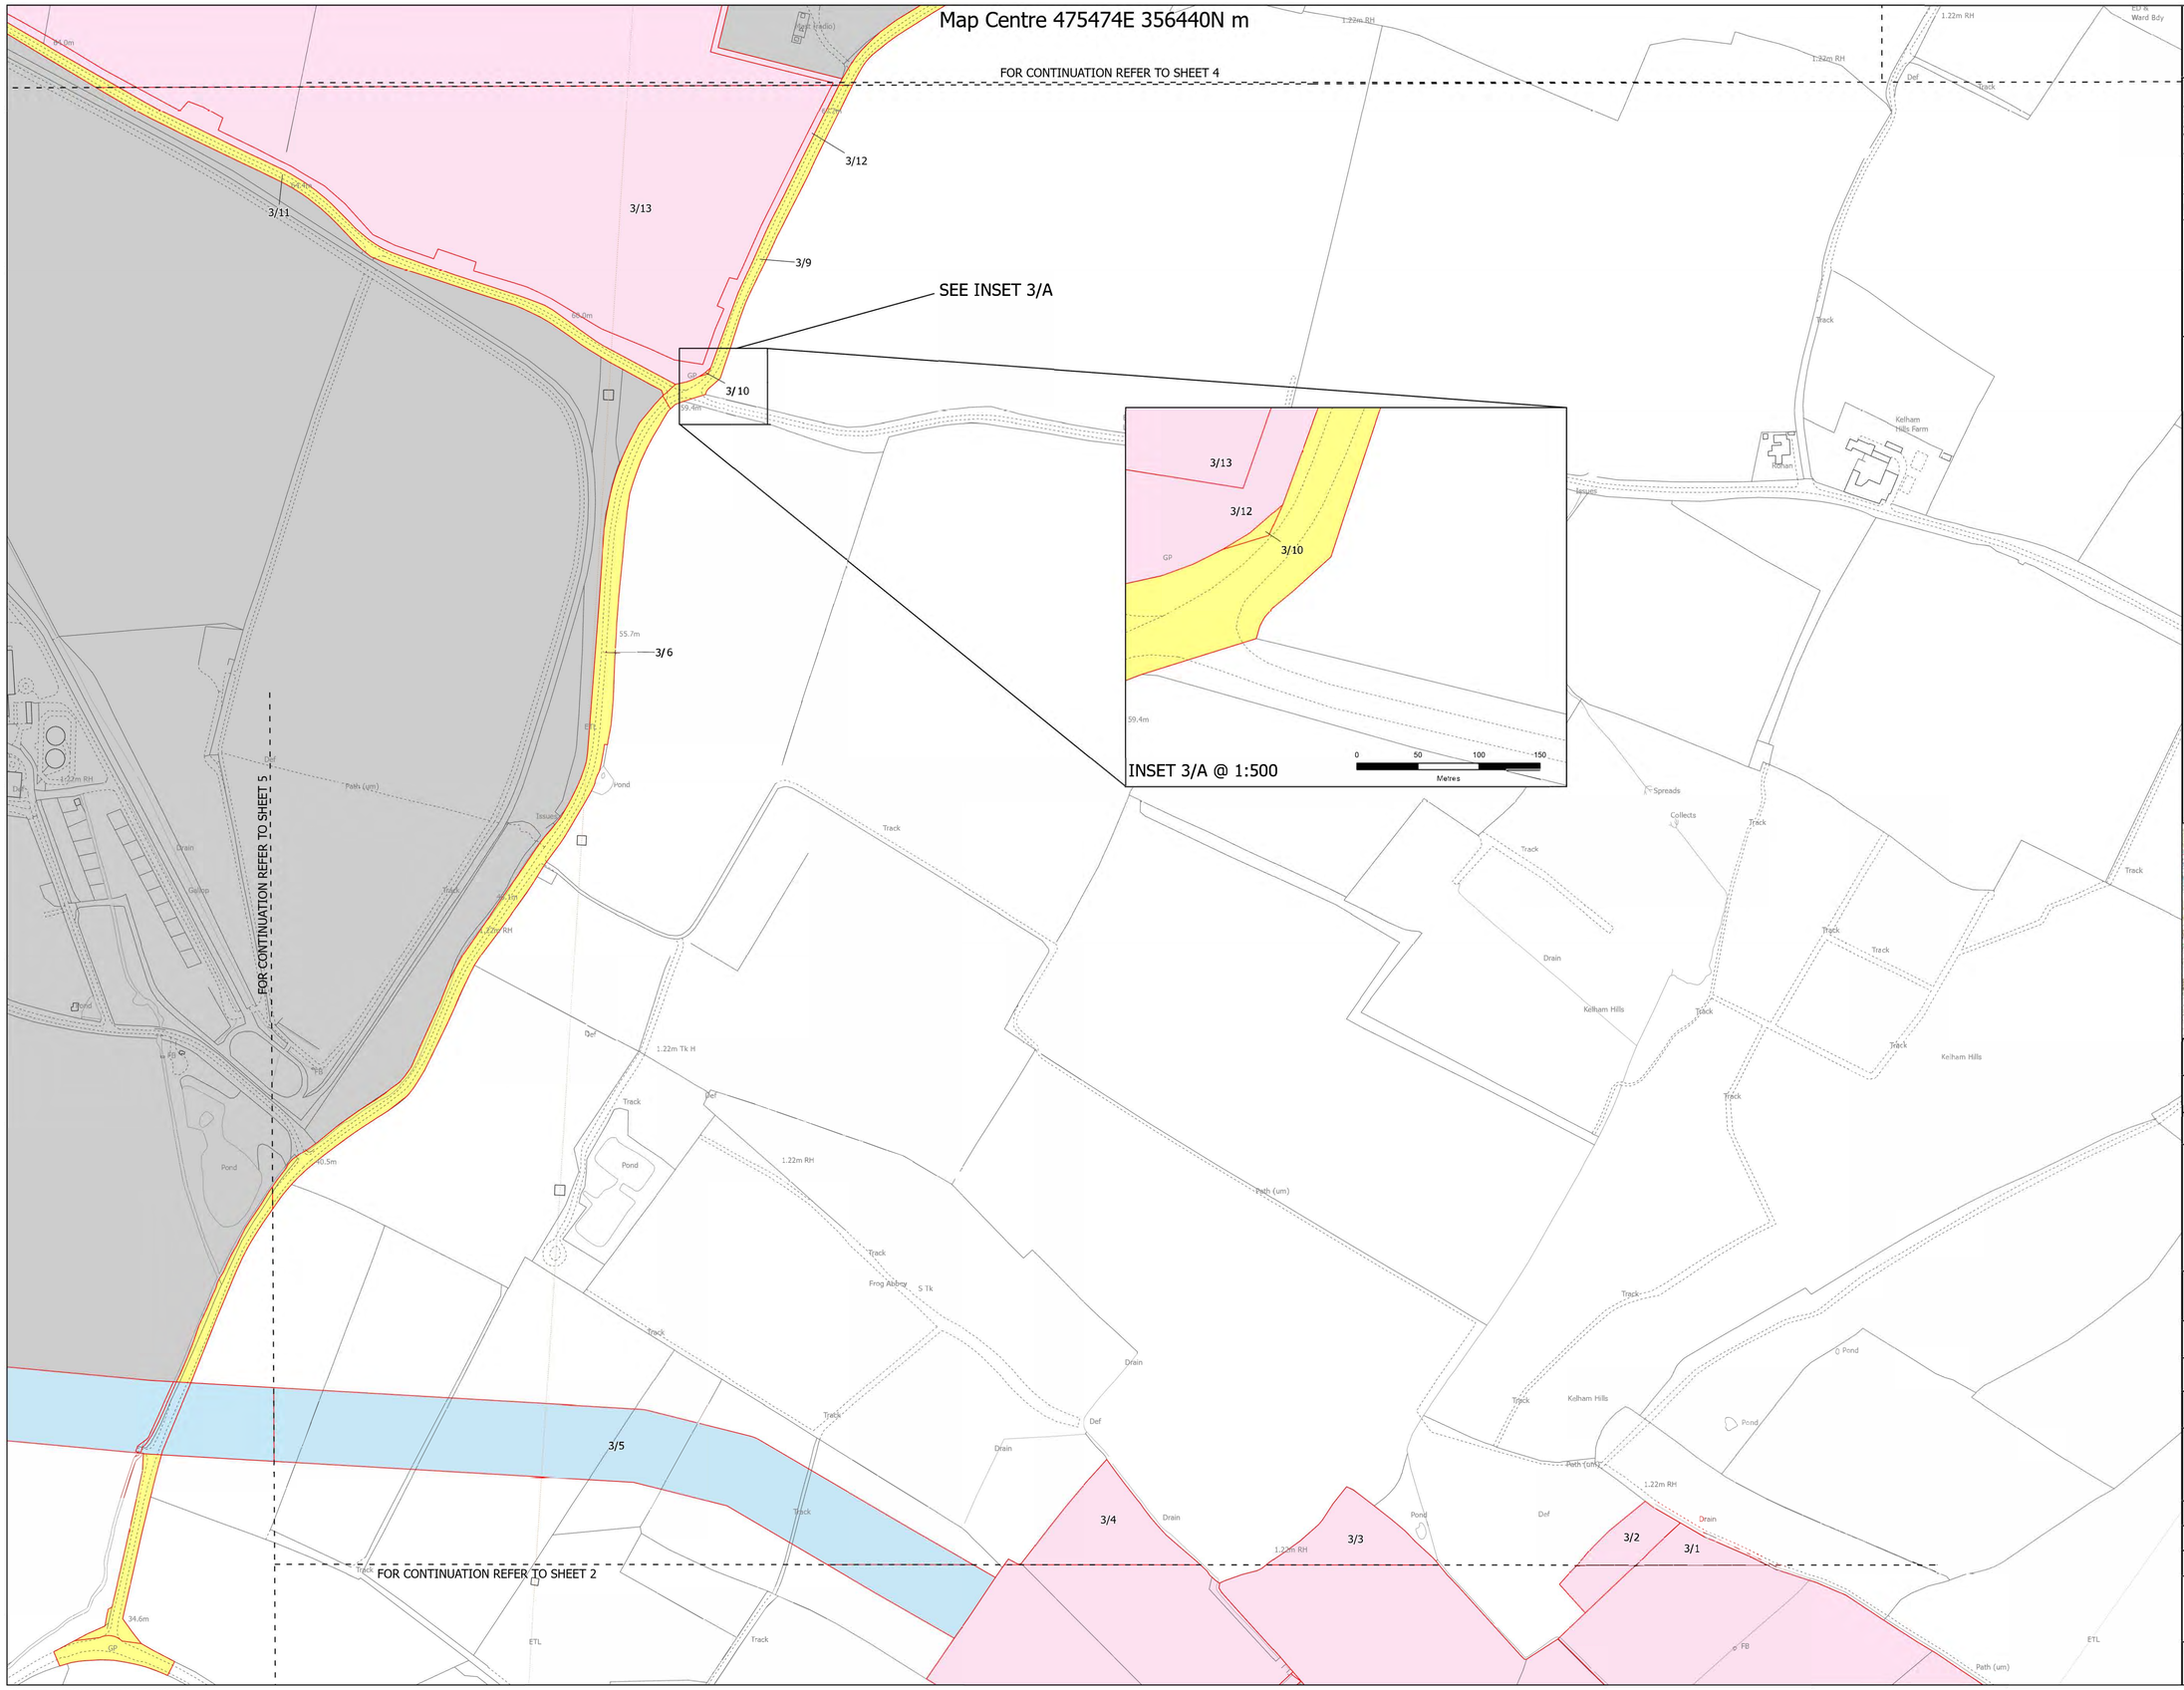

© Crown copyright and database rights 2025 OS 100004458

Carter Jonas

NOTES
1. ALL DIMENSIONS ARE IN METRES UNLESS STATED OTHERWISE.
2. THIS DRAWING IS TO BE READ IN CONJUNCTION WITH ALL OTHER PLANS AND DOCUMENTATION, IN PARTICULAR THE WORKS PLANS [EN010162/APP/2.3],,THE BOOK OF REFERENCE [EN010162/APP/4.3],
THE DCO [EN010162/APP/3.1], AND THE STATEMENT OF REASONS [EN010162/APP/4.1]
3. ALL OF THE LAND SHOWN IN COLOURED PINK, BLUE, AND YELLOW ON THE LAND PLANS IS PROPOSED TO BE SUBJECT TO THE OTHER POWERS TO EXTINGUISH OR SUSPEND PRIVATE RIGHTS PURSUANT TO ARCTICLE 25 OF THE DCO AND THE POWER TO OVERRIDE EASEMENTS AND OTHER RIGHTS IN ARTICLE 28 OF THE DCO.

Legend

- Limits of Land to be Acquired or Used
- Land to be Acquired
- Acquisition of Rights by the Creation of New Rights or the Imposition of Restrictive Covenants
- Land not subject to Compulsory Acquistion or Temporary Use
- Land Outside of Land to be Acquired or Used

The Legend is identical on all sheets of the Land Plans and therefore not all items specified in the Legend are found on each sheet

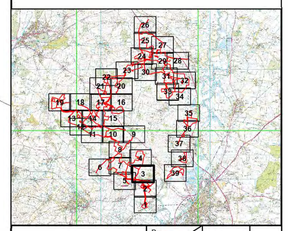

Revision Details	By / Check	Date	Suffix
Revision 1	By SC / AP	17/03/2025	P01
Revision 2	By LM / RL	23/06/2025	P02

Applicant: Elements Green Trent Limited

Solar & Biodiversity Park

Project Title:
GREAT NORTH ROAD SOLAR AND BIODIVERSITY PARK

Purpose of Issue:
DCO APPLICATION

Development Consent Order Number:
EN010162

Development Consent Order Drawing Number:
EN010162/APP/2.2

Drawing Title:
LAND PLAN
REGULATION 5(2)(i) OF THE INFRASTRUCTURE PLANNING (APPLICATIONS: PRESCRIBED FORMS AND PROCEDURE) REGULATIONS 2009 SHEET 3 of 39

Designed:	Drawn:	Checked:	Date:
SC	LM	RL	26/06/2025

Internal Project Number: J00800/06-25-01c	Suitability: DCO Application
Scale @ A1: 1:2,500	Zone: Whole Site
	Rev: P02

0 70 140 210
Metres

Map Centre 475263E 357736N m

FOR CONTINUATION REFER TO SHEET 8

FOR CONTINUATION REFER TO SHEET 7

FOR CONTINUATION REFER TO SHEET 3

4/16

4/15

4/14

4/17

4/9

4/8

4/7

4/6

4/5

4/4

4/3

4/2

4/1

4/12

4/13

4/10

4/11

SEE INSET 4/A

Wheaton House

Otters Holt

Rose Cottage

Muskham Woodhouse Farm

Cold Harbour Plantation

Cold Harbour

Reservoir (covered)

Mast (radio)

Pond

Track

Drain

Def

ETL

ED & Ward Bdy

Ponds

Well

Issues

1.22m RH

58.4m

69.7m

54.0m

INSET 4/A @ 1:750

0 50 100 150

Metres

Carter Jonas

NOTES
1. ALL DIMENSIONS ARE IN METRES UNLESS STATED OTHERWISE.
2. THIS DRAWING IS TO BE READ IN CONJUNCTION WITH ALL OTHER PLANS AND DOCUMENTATION, IN PARTICULAR THE WORKS PLANS [EN010162/APP/2.3],,THE BOOK OF REFERENCE [EN010162/APP/4.3],
THE DCO [EN010162/APP/3.1], AND THE STATEMENT OF REASONS [EN010162/APP/4.1]
3. ALL OF THE LAND SHOWN IN COLOURED PINK, BLUE, AND YELLOW ON THE LAND PLANS IS PROPOSED TO BE SUBJECT TO THE OTHER POWERS TO EXTINGUISH OR SUSPEND PRIVATE RIGHTS PURSUANT TO ARCTICLE 25 OF THE DCO AND THE POWER TO OVERRIDE EASEMENTS AND OTHER RIGHTS IN ARTICLE 28 OF THE DCO.

Legend

- Land to be Acquired
- Acquisition of Rights by the Creation of New Rights or the Imposition of Restrictive Covenants
- Land not subject to Compulsory Acquistion or Temporary Use
- Land Outside of Land to be Acquired or Used

The Legend is identical on all sheets of the Land Plans and therefore not all items specified in the Legend are found on each sheet

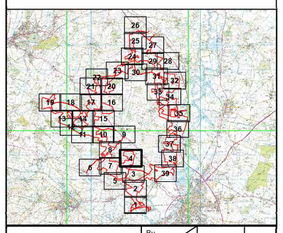

Revision 1	By SC / AP	17/03/2025	P01
Revision 2	By LM / RL	23/06/2025	P02
Revision Details	By / Check	Date	Suffix

Applicant: Elements Green Trent Limited

Solar & Biodiversity Park

Project Title:
GREAT NORTH ROAD SOLAR AND BIODIVERSITY PARK

Purpose of Issue:
DCO APPLICATION

Development Consent Order Number:
EN010162

Development Consent Order Drawing Number:
EN010162/APP/2.2

Drawing Title:
LAND PLAN
REGULATION 5(2)(i) OF THE INFRASTRUCTURE PLANNING (APPLICATIONS: PRESCRIBED FORMS AND PROCEDURE) REGULATIONS 2009 SHEET 4 of 39

Designed: SC	Drawn: LM	Checked: RL	Date: 25/06/2025

Internal Project Number: J008030625-01c	Suitability: DCO Application
Scale @ A1: 1:2,500	Zone: Whole Site
	Rev: P02

0 70 140 210

Metres

© Crown copyright and database rights 2025 OS 100004458

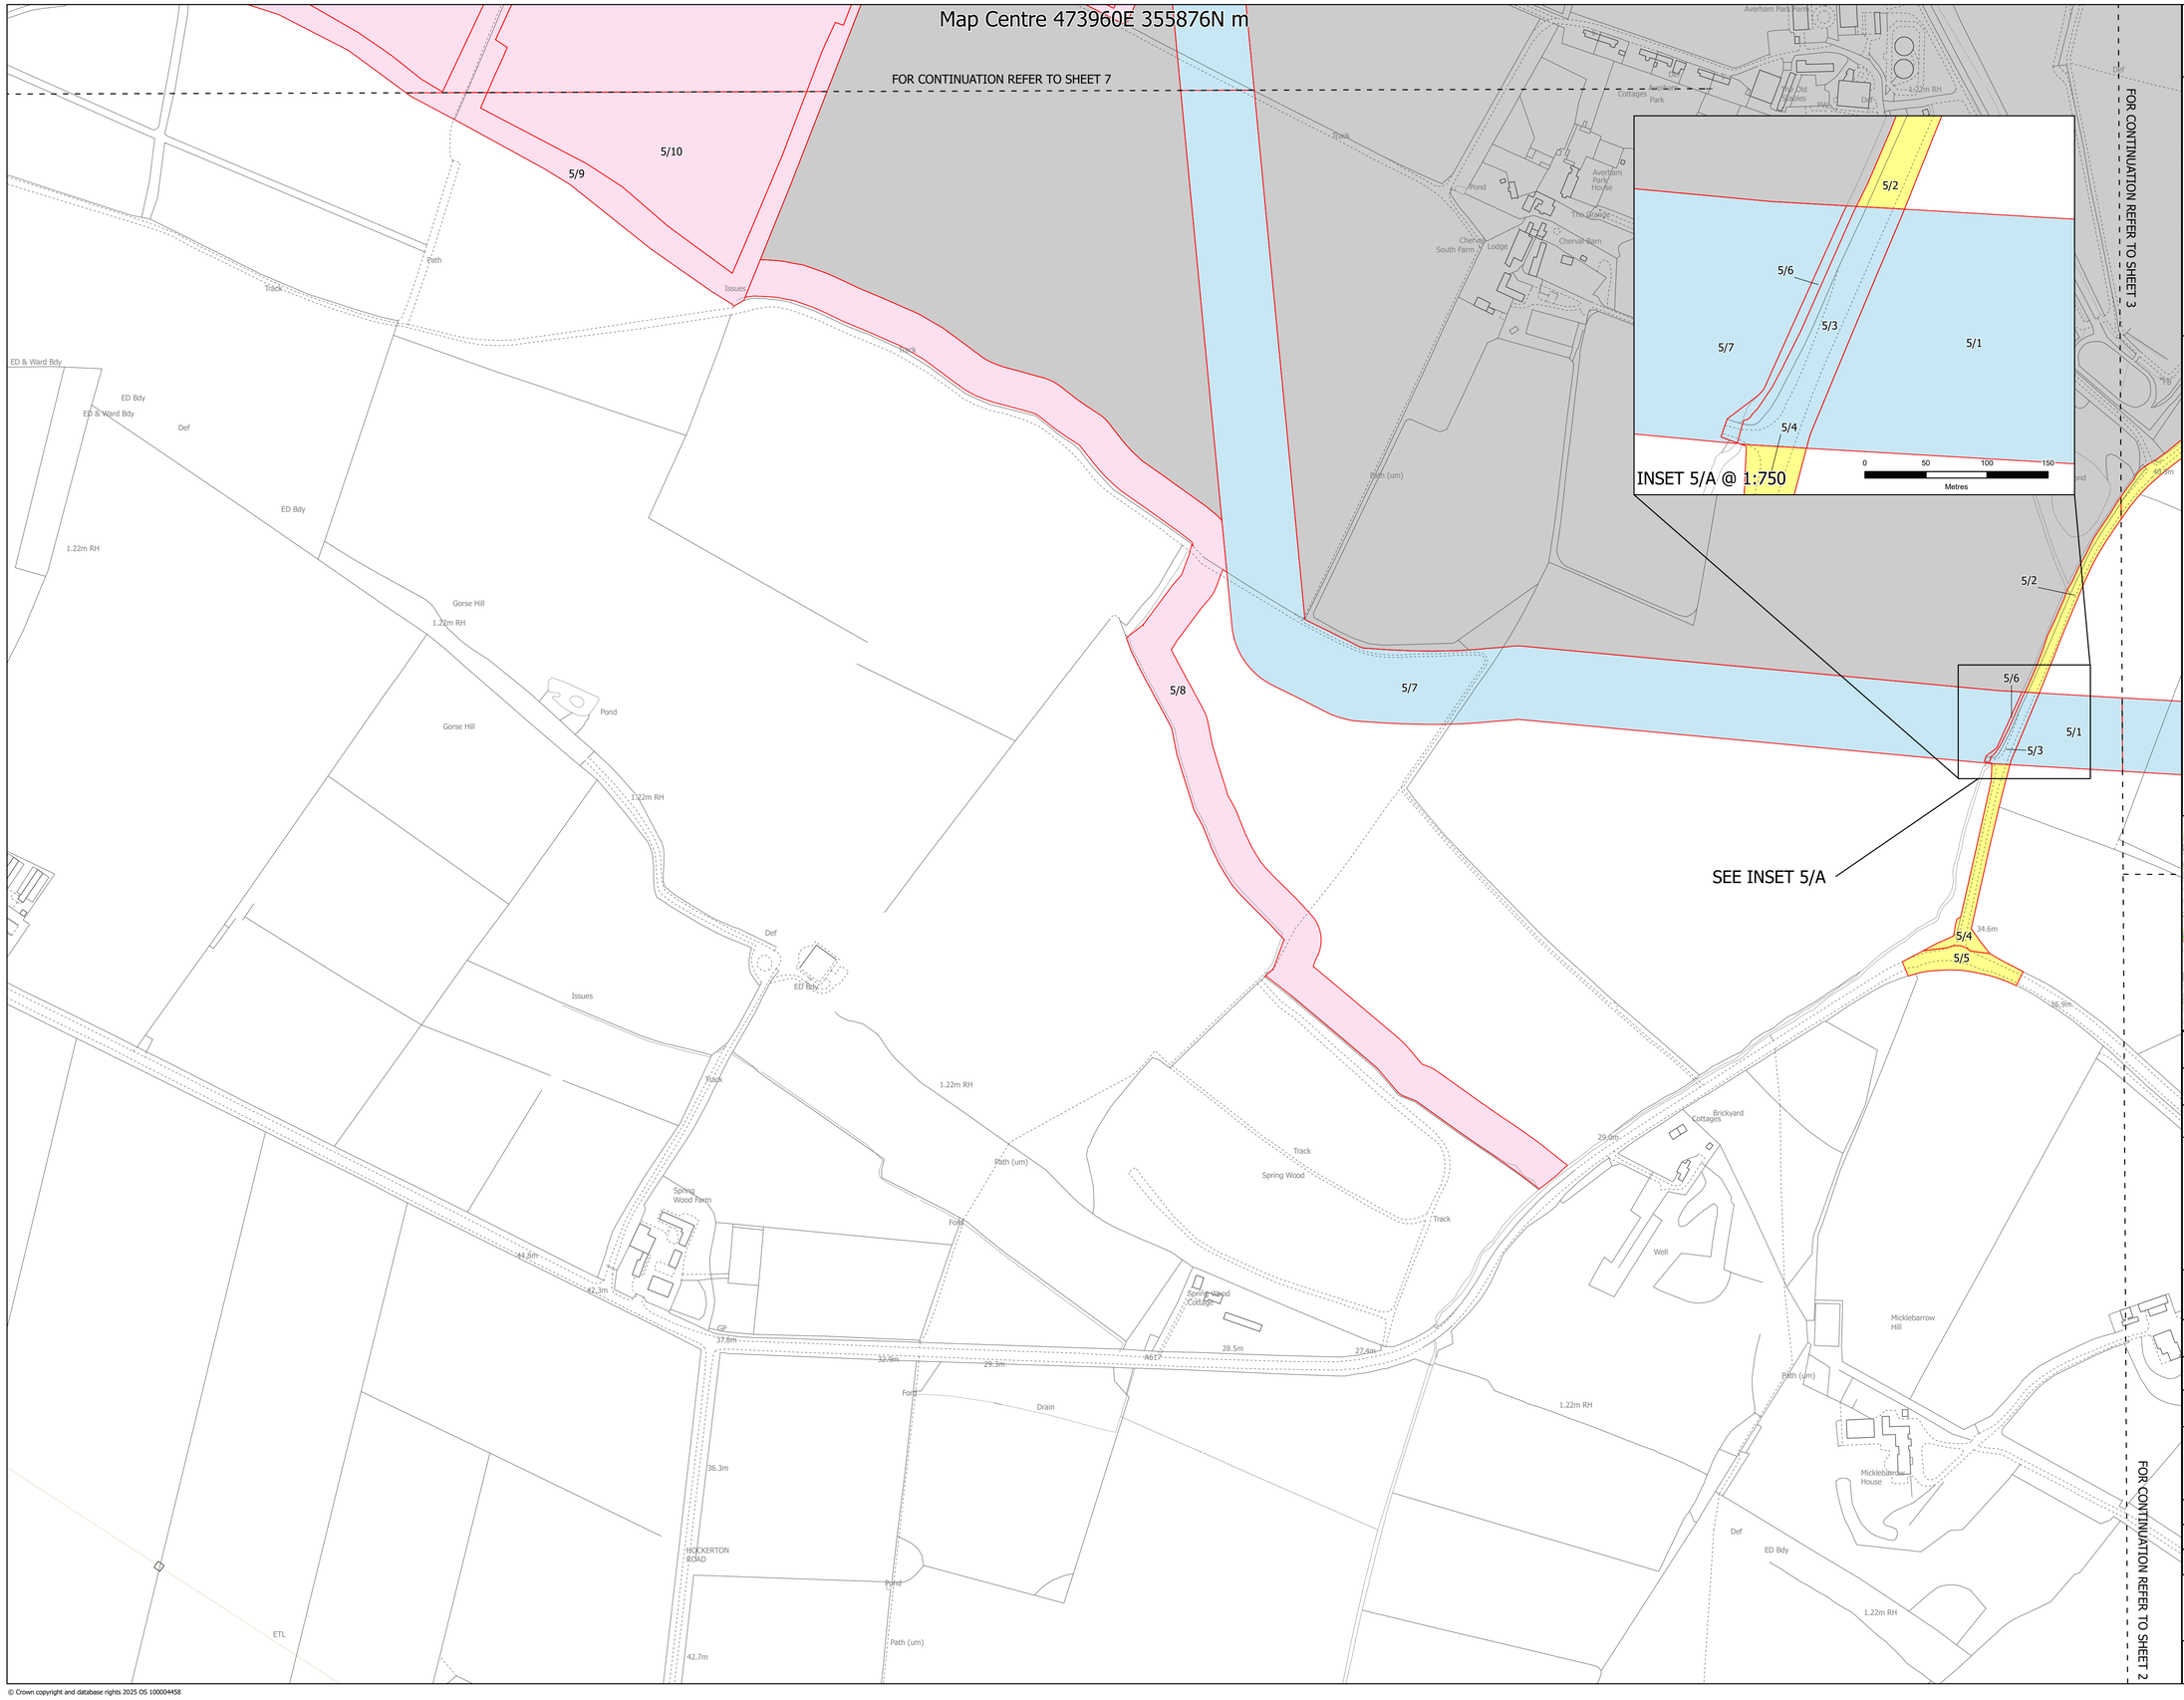

Carter Jonas

NOTES
1. ALL DIMENSIONS ARE IN METRES UNLESS STATED OTHERWISE.
2. THIS DRAWING IS TO BE READ IN CONJUNCTION WITH ALL OTHER PLANS AND DOCUMENTATION, IN PARTICULAR THE WORKS PLANS [EN010162/APP/2.3], THE BOOK OF REFERENCE [EN010162/APP/4.3],
THE DCO [EN010162/APP/3.1], AND THE STATEMENT OF REASONS [EN010162/APP/4.1]
3. ALL OF THE LAND SHOWN IN COLOURED PINK, BLUE, AND YELLOW ON THE LAND PLANS IS PROPOSED TO BE SUBJECT
TO THE POWERS TO EXTINGUISH OR SUSPEND PRIVATE RIGHTS PURSUANT TO ARCTICLE 25 OF THE DCO AND THE POWER TO OVERRIDE EASEMENTS AND OTHER RIGHTS IN ARTICLE 28 OF THE DCO.

Legend

- Limits of Land to be Acquired or Used
- Land to be Acquired
- Acquisition of Rights by the Creation of New Rights or the Imposition of Restrictive Covenants
- Land not subject to Compulsory Acquistion or Temporary Use
- Land Outside of Land to be Acquired or Used

The Legend is identical on all sheets of the Land Plans and therefore not all items specified in the Legend are found on each sheet

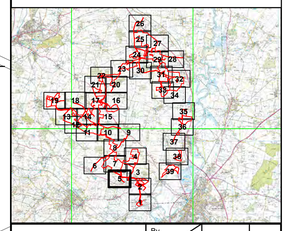

Revision 1	By SC / AP	17/03/2025	P01
Revision 2	By LM / RL	23/06/2025	P02
Revision Details	By / Check	Date	Suffix

Applicant: Elements Green Trent Limited

Solar & Biodiversity Park

Project Title:
GREAT NORTH ROAD SOLAR AND BIODIVERSITY PARK

Purpose of Issue:
DCO APPLICATION

Development Consent Order Number:
EN010162

Development Consent Order Drawing Number:
EN010162/APP/2.2

Drawing Title:
LAND PLAN
REGULATION 5(2)(i) OF THE INFRASTRUCTURE PLANNING (APPLICATIONS: PRESCRIBED FORMS AND PROCEDURE) REGULATIONS 2009 SHEET 5 of 39

Designed: SC	Drawn: LM	Checked: RL	Date: 27/06/2025

Internal Project Number: J0080206-25-01c	Suitability: DCO Application
Scale @ A1: 1:2,500	Zone: Whole Site
	Rev: P02

0 70 140 210
Metres

© Crown copyright and database rights 2025 OS 100004458

Map Centre 471921E 356973N m

FOR CONTINUATION REFER TO SHEET 7

6/1

6/2

6/3

6/4

SEE INSET 6/A

INSET 6/A @ 1:500

0 50 100 150
Metres

Carter Jonas

NOTES
1. ALL DIMENSIONS ARE IN METRES UNLESS STATED OTHERWISE.
2. THIS DRAWING IS TO BE READ IN CONJUNCTION WITH ALL OTHER PLANS AND DOCUMENTATION. IN PARTICULAR THE WORKS PLANS [EN010162/APP/2.3]- THE BOOK OF REFERENCE [EN010162/APP/4.3].
THE DCO [EN010162/APP/3.1] AND THE STATEMENT OF REASONS [EN010162/APP/4.1]
3. ALL OF THE LAND SHOWN IN COLOURED PINK, BLUE, AND YELLOW ON THE LAND PLANS IS PROPOSED TO BE SUBJECT TO THE OTHER POWERS TO EXTINGUISH OR SUSPEND PRIVATE RIGHTS PURSUANT TO ARCTICLE 25 OF THE DCO AND THE POWER TO OVERRIDE EASEMENTS AND OTHER RIGHTS IN ARTICLE 28 OF THE DCO.

Legend

- Limits of Land to be Acquired or Used
- Land to be Acquired
- Acquisition of Rights by the Creation of New Rights or the Imposition of Restrictive Covenants
- Land not subject to Compulsory Acquistion or Temporary Use
- Land Outside of Land to be Acquired or Used

The Legend is identical on all sheets of the Land Plans and therefore not all items specified in the Legend are found on each sheet

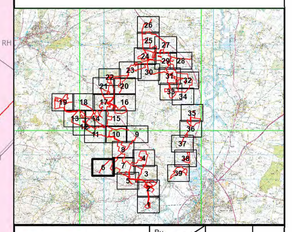

Revision 1	By SC / AP	17/03/2025	P01
Revision 2	By LM / RL	23/06/2025	P02
Revision Details	By / Check	Date	Suffix

Applicant: Elements Green Trent Limited

Solar & Biodiversity Park

Prnject Title:
GREAT NORTH ROAD SOLAR AND BIODIVERSITY PARK

Purpose of Issue:
DCO APPLICATION

Development Consent Order Number:
EN010162

Development Consent Order Drawing Number:
EN010162/APP/2.2

Drawing Title:
LAND PLAN
REGULATION 5(2)(i) OF THE INFRASTRUCTURE PLANNING (APPLICATIONS: PRESCRIBED FORMS AND PROCEDURE) REGULATIONS 2009 SHEET 6 of 39

Designed: SC	Drawn: LM	Checked: RL	Date: 25/06/2025

Internal Project Number: J008030625-01c	Suitability: DCO Application
Scale @ A1: 1:2,500	Zone: Whole Site
	Rev: P02

0 70 140 210
Metres

© Crown copyright and database rights 2025 OS 100004458

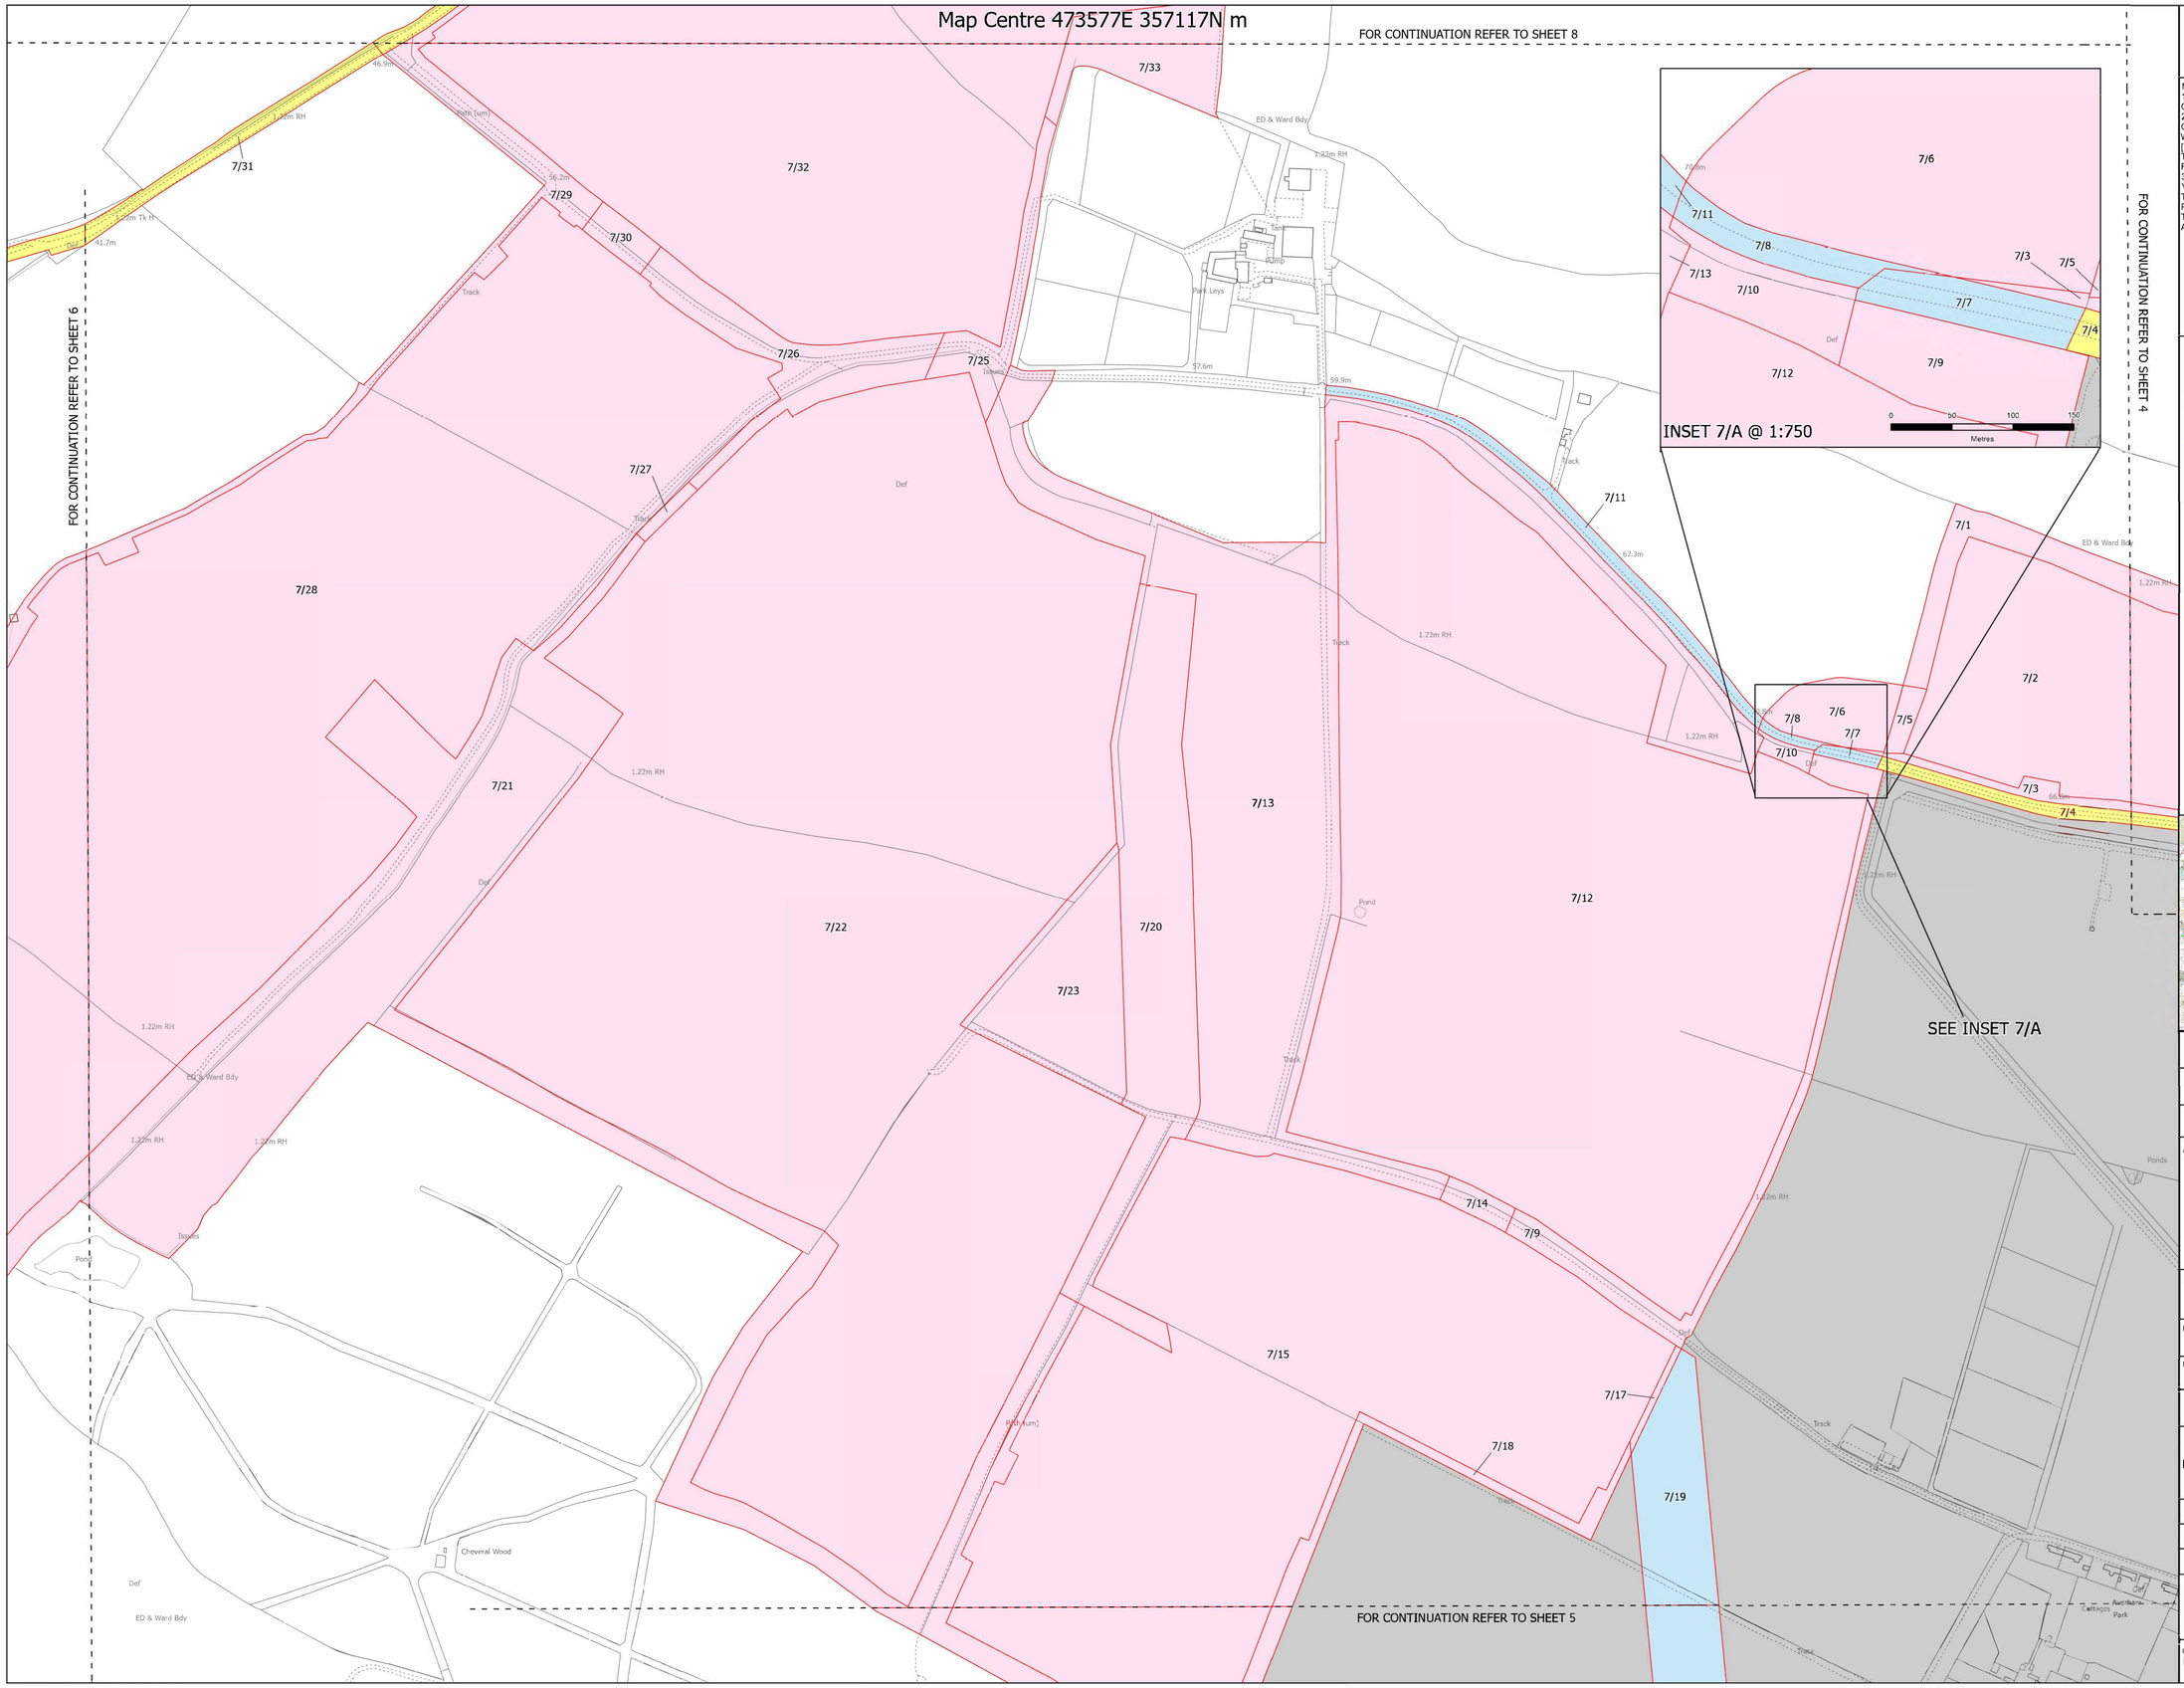

Carter Jonas

NOTES
1. ALL DIMENSIONS ARE IN METRES UNLESS STATED OTHERWISE.
2. THIS DRAWING IS TO BE READ IN CONJUNCTION WITH ALL OTHER PLANS AND DOCUMENTATION, IN PARTICULAR THE WORKS PLANS [EN010162/APP/2.3], THE BOOK OF REFERENCE [EN010162/APP/4.3],
THE DCO [EN010162/APP/3.1], AND THE STATEMENT OF REASONS [EN010162/APP/4.1].
3. ALL OF THE LAND SHOWN IN COLOURED PINK, BLUE, AND YELLOW ON THE LAND PLANS IS PROPOSED TO BE SUBJECT TO THE OTHER POWERS TO EXTINGUISH OR SUSPEND PRIVATE RIGHTS PURSUANT TO ARTICLE 25 OF THE DCO AND THE POWER TO OVERRIDE EASEMENTS AND OTHER RIGHTS IN ARTICLE 28 OF THE DCO.

Legend

- Limits of Land to be Acquired or Used
- Land to be Acquired
- Acquisition of Rights by the Creation of New Rights or the Imposition of Restrictive Covenants
- Land not subject to Compulsory Acquistion or Temporary Use
- Land Outside of Land to be Acquired or Used

The Legend is identical on all sheets of the Land Plans and therefore not all items specified in the Legend are found on each sheet

Revision 1	By SC / AP	17/03/2025	P01
Revision 2	By LM / RL	23/06/2025	P02
Revision Details	By / Check	Date	Suffix

Applicant: Elements Green Trent Limited

Solar & Biodiversity Park

Project Title:
GREAT NORTH ROAD SOLAR AND BIODIVERSITY PARK

Purpose of Issue:
DCO APPLICATION

Development Consent Order Number:
EN010162

Development Consent Order Drawing Number:
EN010162 /APP/2.2

Drawing Title: LAND PLAN
REGULATION 5(2)(i) OF THE INFRASTRUCTURE PLANNING (APPLICATIONS: PRESCRIBED FORMS AND PROCEDURE) REGULATIONS 2009 SHEET 7 of 39

Designed: SC	Drawn: LM	Checked: RL	Date: 25/06/2025

Internal Project Number: J008030625-01c	Suitability: DCO Application
Scale @ A1: 1:2,500	Zone: Whole Site
	Rev: P02

0 70 140 210
Metres

© Crown copyright and database rights 2025 OS 100004458

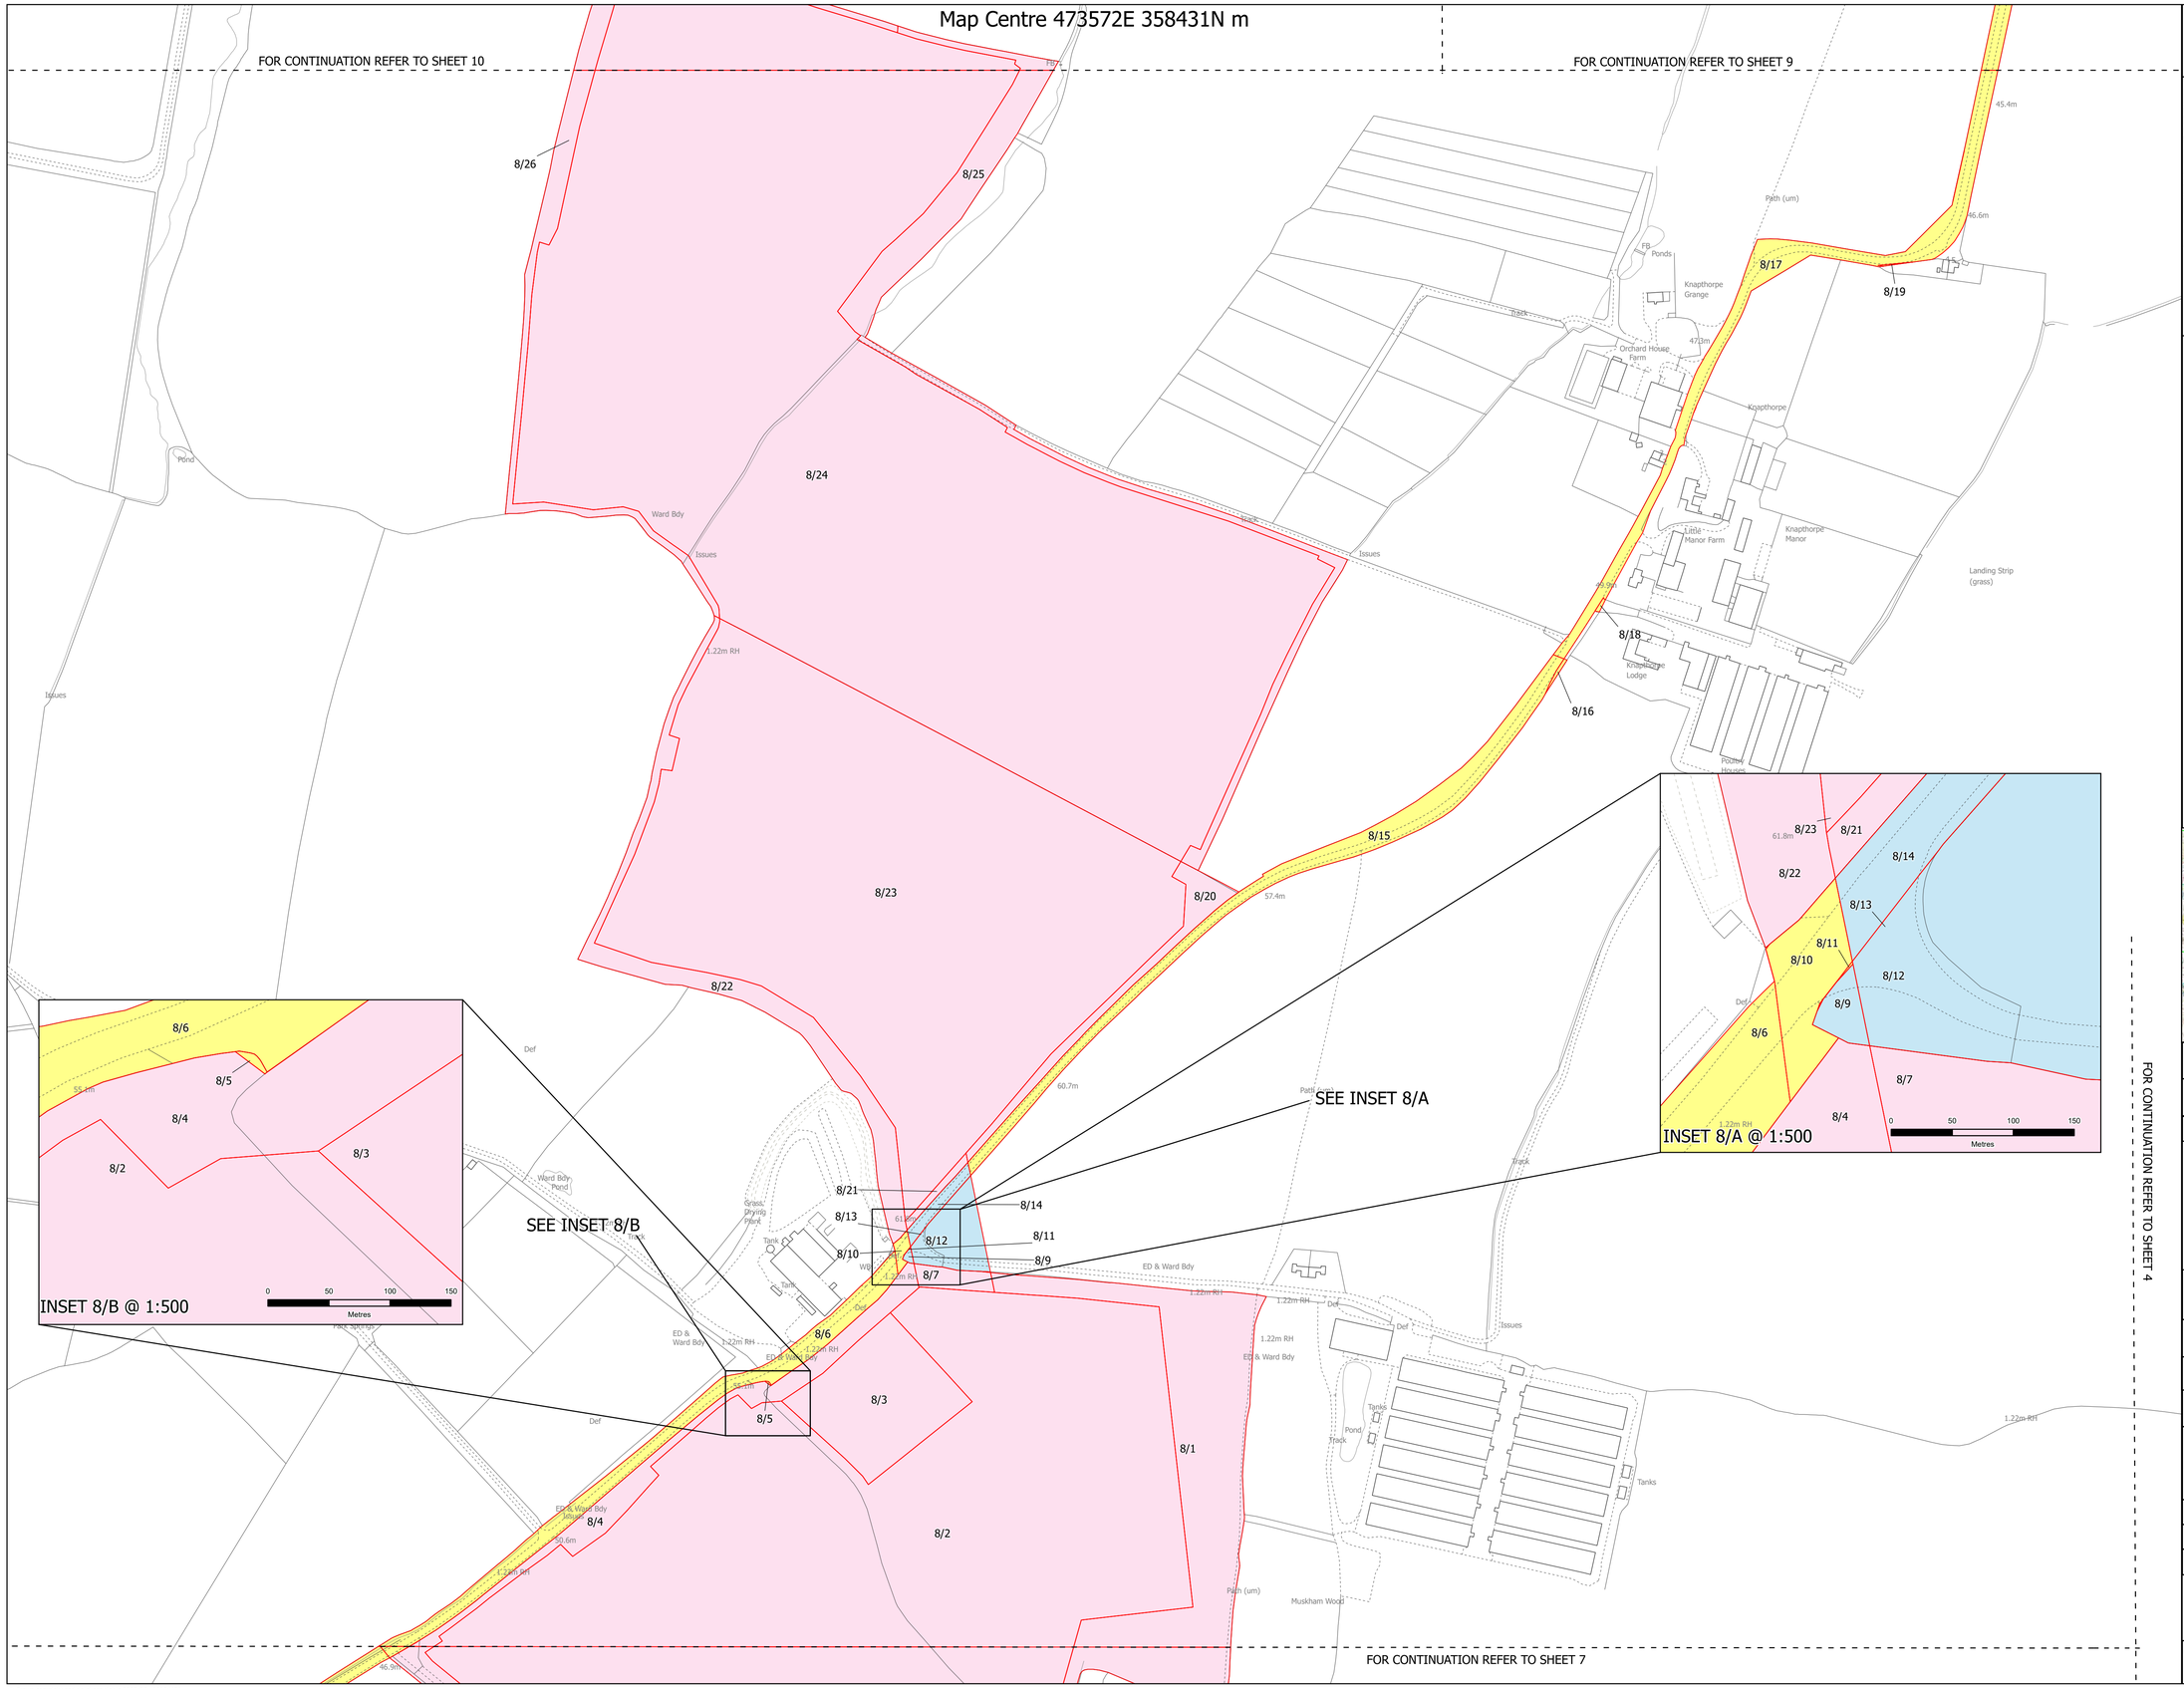

Carter Jonas

NOTES
1. ALL DIMENSIONS ARE IN METRES UNLESS STATED OTHERWISE.
2. THIS DRAWING IS TO BE READ IN CONJUNCTION WITH ALL OTHER PLANS AND DOCUMENTATION, IN PARTICULAR THE WORKS PLANS [EN010162/APP/2.3], THE BOOK OF REFERENCE [EN010162/APP/4.1], THE DCO [EN010162/APP/3.1], AND THE STATEMENT OF REASONS [EN010162/APP/4.1]
3. ALL OF THE LAND SHOWN IN COLOURED PINK, BLUE, AND YELLOW ON THE LAND PLANS IS PROPOSED TO BE SUBJECT TO THE POWERS TO EXTINGUISH OR SUSPEND PRIVATE RIGHTS PURSUANT TO ARCTICLE 25 OF THE DCO AND THE POWER TO ORRIVIDE EASEMENTS AND OTHER RIGHTS IN ARCTILE 28 OF THE DCO.

Legend

- Limits of Land to be Acquired or Used
- Land to be Acquired
- Acquisition of Rights by the Creation of New Rights or the Imposition of Restrictive Covenants
- Land not subject to Compulsory Acquistion or Temporary Use
- Land Outside of Land to be Acquired or Used

The Legend is identical on all sheets of the Land Plans and therefore not all items specified in the Legend are found on each sheet

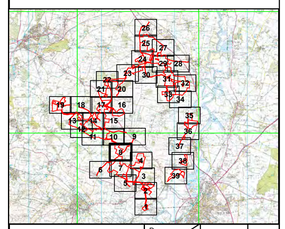

Revision 1	By SC / AP	17/03/2025	P01
Revision 2	By LM / RL	23/06/2025	P02
Revision Details	By / Check	Date	Suffix

Applicant: Elements Green Trent Limited

Solar & Biodiversity Park

Project Title:
GREAT NORTH ROAD SOLAR AND BIODIVERSITY PARK

Purpose of Issue:
DCO APPLICATION

Development Consent Order Number:
EN010162

Development Consent Order Drawing Number:
EN010162/APP/2.2

Drawing Title:
LAND PLAN
REGULATION 5(2)(i) OF THE INFRASTRUCTURE PLANNING (APPLICATIONS: PRESCRIBED FORMS AND PROCEDURE) REGULATIONS 2009 SHEET 8 of 39

Designed:	Drawn:	Checked:	Date:
SC	LM	RL	27/06/2025

Internal Project Number:	Suitability:
J00B0206-25-01c	DCO Application
Scale @ A1: 1:2,500	Zone: Whole Site
	Rev: P02

0 70 140 210
Metres

© Crown copyright and database rights 2025 OS 100004458

Map Centre 474721E 359704N m

INSET 9C @ 1:750

INSET 9/B @ 1:750

INSET 9/A @ 1:250

SEE INSET 9/C

SEE INSET 9/B

SEE INSET 9/A

FOR CONTINUATION REFER TO SHEET 10

FOR CONTINUATION REFER TO SHEET 8

© Crown copyright and database rights 2025 OS 100004458

Carter Jonas

NOTES
1. ALL DIMENSIONS ARE IN METRES UNLESS STATED OTHERWISE.
2. THIS DRAWING IS TO BE READ IN CONJUNCTION WITH ALL OTHER PLANS AND DOCUMENTATION, IN PARTICULAR THE WORKS PLANS [EN010162/APP/2.3], THE BOOK OF REFERENCE [EN010162/APP/4.3],
THE DCO [EN010162/APP/3.1], AND THE STATEMENT OF REASONS [EN010162/APP/4.1]
3. ALL OF THE LAND SHOWN IN COLOURED PINK, BLUE, AND YELLOW ON THE LAND PLANS IS PROPOSED TO BE SUBJECT
TO THE POWERS TO EXTINGUISH OR SUSPEND PRIVATE RIGHTS PURSUANT TO ARCTICLE 25 OF THE DCO AND THE POWER TO OVERRIDE EASEMENTS AND OTHER RIGHTS IN ARTICLE 28 OF THE DCO.

Legend

- Limits of Land to be Acquired or Used
- Land to be Acquired
- Acquisition of Rights by the Creation of New Rights or the Imposition of Restrictive Covenants
- Land not subject to Compulsory Acquistion or Temporary Use
- Land Outside of Land to be Acquired or Used

The Legend is identical on all sheets of the Land Plans and therefore not all items specified in the Legend are found on each sheet

Revision 1	By SC / AP	17/03/2025	P01
Revision 2	By LM / RL	23/06/2025	P02
Revision Details	By / Check	Date	Suffix

Applicant: Elements Green Trent Limited

Solar & Biodiversity Park

Project Title:
GREAT NORTH ROAD SOLAR AND BIODIVERSITY PARK

Purpose of Issue:
DCO APPLICATION

Development Consent Order Number:
EN010162

Development Consent Order Drawing Number:
EN010162/APP/2.2

Drawing Title:
LAND PLAN
REGULATION 5(2)(i) OF THE INFRASTRUCTURE PLANNING (APPLICATIONS: PRESCRIBED FORMS AND PROCEDURE) REGULATIONS 2009 SHEET 9 of 39

Designed: SC	Drawn: LM	Checked: RL	Date: 27/06/2025

Internal Project Number: J0080206-25-01c	Suitability: DCO Application
Scale @ A1: 1:2,500	Zone: Whole Site
	Rev: P02

0 70 140 210 Metres

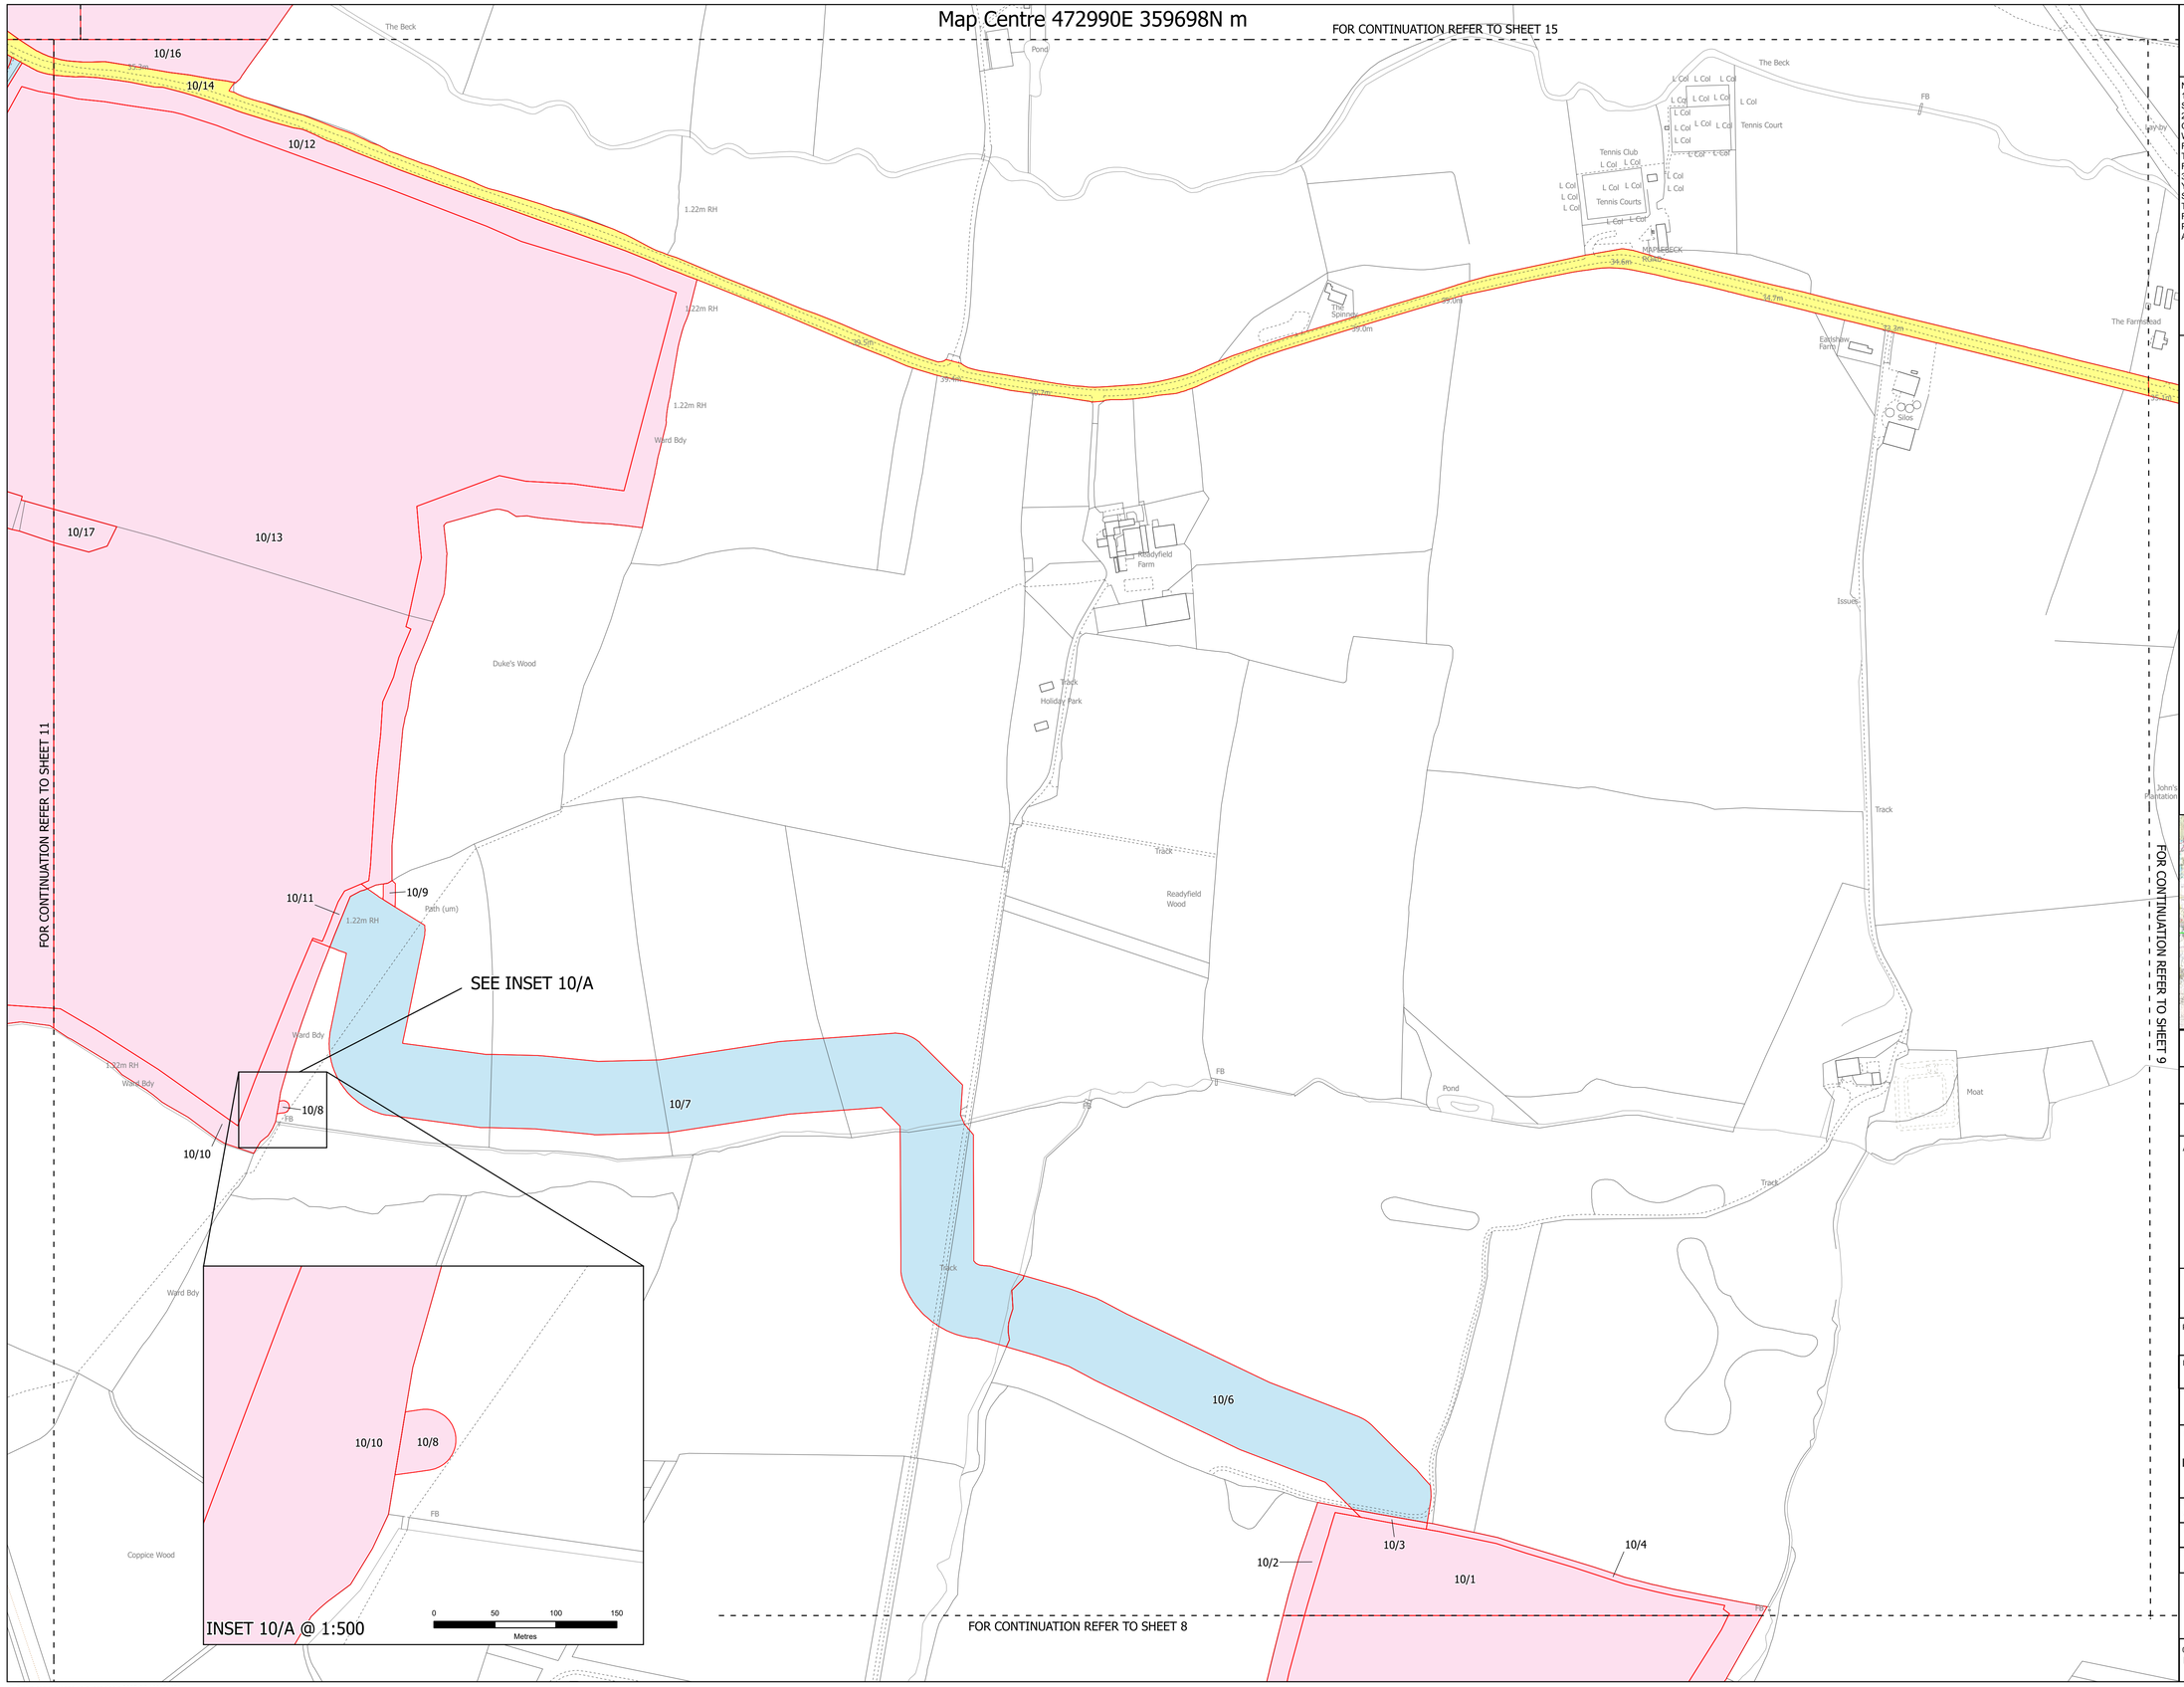

Carter Jonas

NOTES
1. ALL DIMENSIONS ARE IN METRES UNLESS STATED OTHERWISE.
2. THIS DRAWING IS TO BE READ IN CONJUNCTION WITH ALL OTHER PLANS AND DOCUMENTATION, IN PARTICULAR THE WORKS PLANS [EN010162/APP/2.3], THE BOOK OF REFERENCE [EN010162/APP/4.3],
THE DCO [EN010162/APP/3.1], AND THE STATEMENT OF REASONS [EN010162/APP/4.1]
3. ALL OF THE LAND SHOWN IN COLOURED PINK, BLUE, AND YELLOW ON THE LAND PLANS IS PROPOSED TO BE SUBJECT
TO THE POWERS TO EXTINGUISH OR SUSPEND PRIVATE RIGHTS PURSUANT TO ARCTICLE 25 OF THE DCO AND THE POWER TO OVERRIDE EASEMENTS AND OTHER RIGHTS IN ARTICLE 28 OF THE DCO.

Legend

- Limits of Land to be Acquired or Used
- Land to be Acquired
- Acquisition of Rights by the Creation of New Rights or the Imposition of Restrictive Covenants
- Land not subject to Compulsory Acquistion or Temporary Use
- Land Outside of Land to be Acquired or Used

The Legend is identical on all sheets of the Land Plans and therefore not all items specified in the Legend are found on each sheet

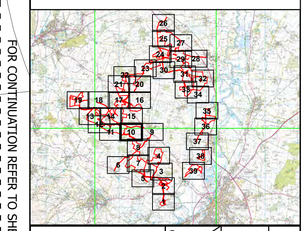

	By / Check	Date	Suffix
Revision 1	By SC / AP	17/03/2025	P01
Revision 2	By LM / RL	23/06/2025	P02
Revision Details	By / Check	Date	Suffix

Applicant: Elements Green Trent Limited

Solar & Biodiversity Park

Project Title:
GREAT NORTH ROAD SOLAR AND BIODIVERSITY PARK

Purpose of Issue:
DCO APPLICATION

Development Consent Order Number:
EN010162

Development Consent Order Drawing Number:
EN010162/APP/2.2

Drawing Title:
LAND PLAN
REGULATION 5(2)(i) OF THE INFRASTRUCTURE PLANNING (APPLICATIONS: PRESCRIBED FORMS AND PROCEDURE) REGULATIONS 2009 SHEET 10 of 39

Designed:	Drawn:	Checked:	Date:
SC	LM	RL	27/06/2025

Internal Project Number: J0082026-25-01c	Suitability: DCO Application
Scale @ A1: 1:2,500	Zone: Whole Site
	Rev: P02

0 70 140 210
Metres

© Crown copyright and database rights 2025 OS 100004458

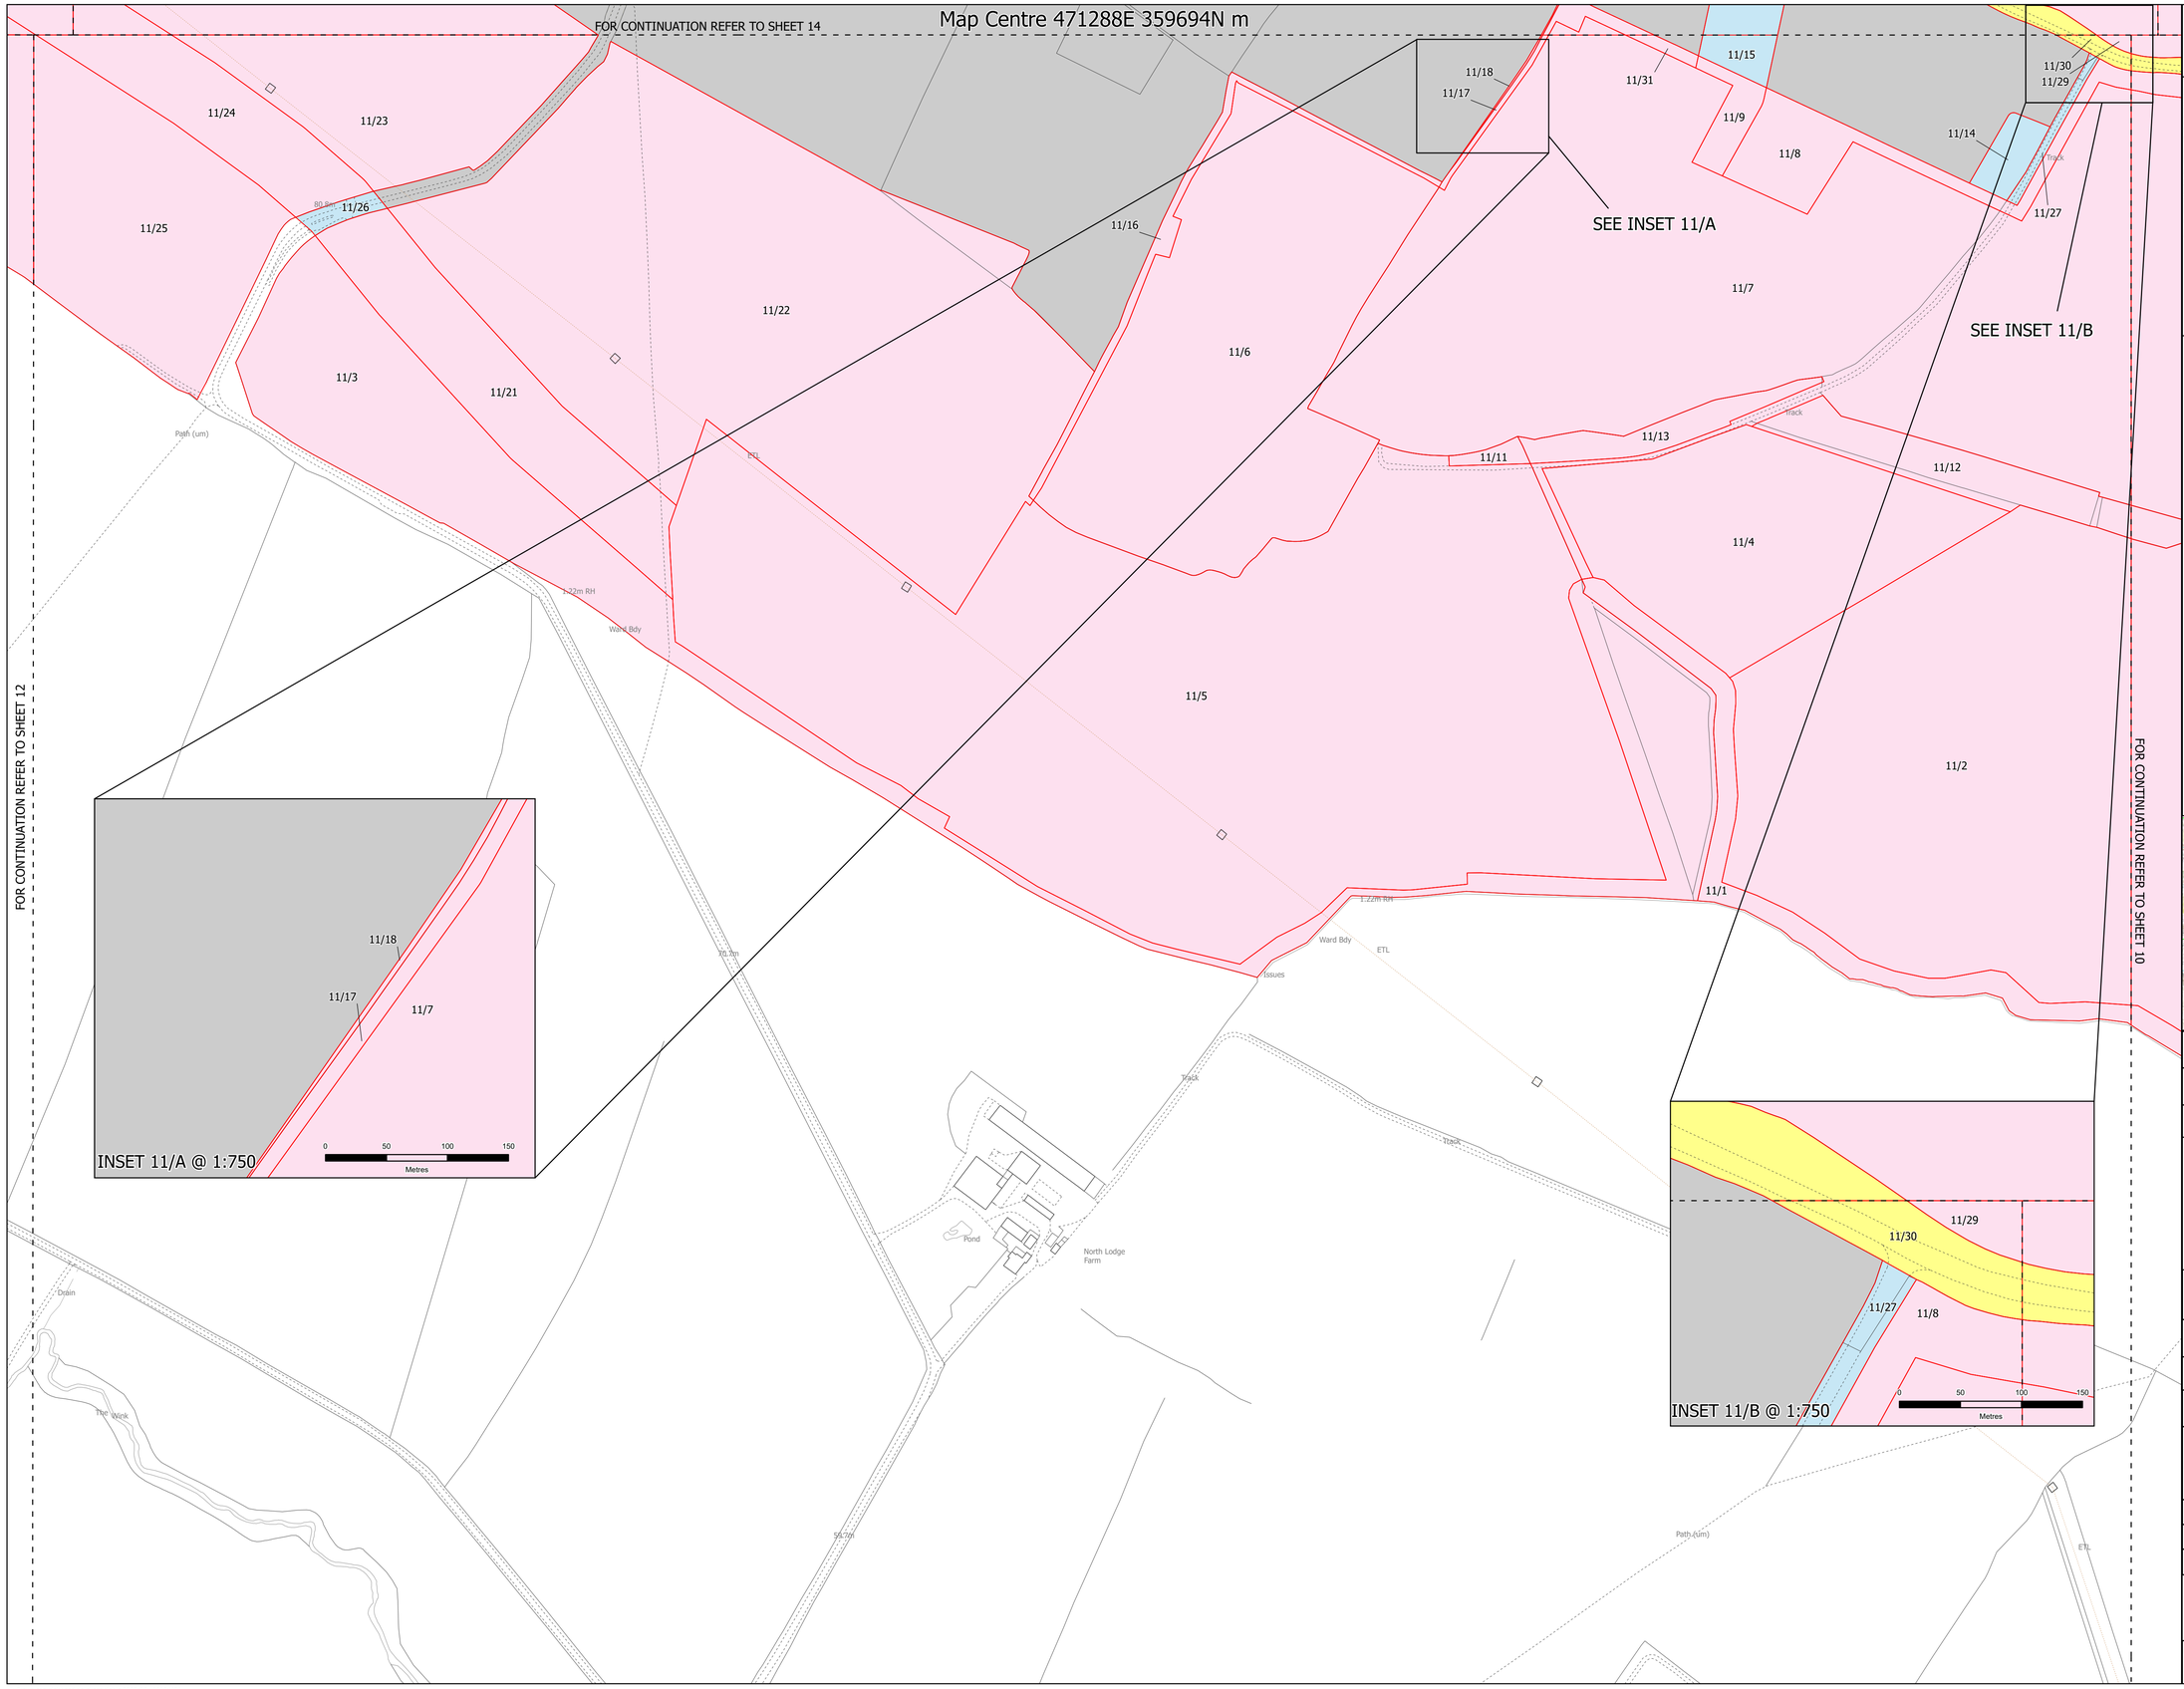

Carter Jonas

NOTES
1. ALL DIMENSIONS ARE IN METRES UNLESS STATED OTHERWISE.
2. THIS DRAWING IS TO BE READ IN CONJUNCTION WITH ALL OTHER PLANS AND DOCUMENTATION, IN PARTICULAR THE WORKS PLANS [EN010162/APP/2.3], THE BOOK OF REFERENCE [EN010162/APP/4.3], THE DCO [EN010162/APP/3.1], AND THE STATEMENT OF REASONS [EN010162/APP/4.1]
3. ALL OF THE LAND SHOWN IN COLOURED PINK, BLUE, AND YELLOW ON THE LAND PLANS IS PROPOSED TO BE SUBJECT
TO THE POWERS TO EXTINGUISH OR SUSPEND PRIVATE RIGHTS PURSUANT TO ARCTICLE 25 OF THE DCO AND THE POWER TO OVERRIDE EASEMENTS AND OTHER RIGHTS IN ARTICLE 28 OF THE DCO.

Legend

- Limits of Land to be Acquired or Used
- Land to be Acquired
- Acquisition of Rights by the Creation of New Rights or the Imposition of Restrictive Covenants
- Land not subject to Compulsory Acquistion or Temporary Use
- Land Outside of Land to be Acquired or Used

The Legend is identical on all sheets of the Land Plans and therefore not all items specified in the Legend are found on each sheet

	By			
Revision 1	SC	AP	17/03/2025	P01
Revision 2	LM	RL	23/06/2025	P02
Revision Details	By	Check	Date	Suffix

Applicant: Elements Green Trent Limited

Solar & Biodiversity Park

Project Title:
GREAT NORTH ROAD SOLAR AND BIODIVERSITY PARK

Purpose of Issue:
DCO APPLICATION

Development Consent Order Number:
EN01016

Development Consent Order Drawing Number:
EN010162/APP/2.2

Drawing Title:
LAND PLAN
REGULATION 5(2)(i) OF THE INFRASTRUCTURE PLANNING (APPLICATIONS: PRESCRIBED FORMS AND PROCEDURE) REGULATIONS 2009 SHEET 11 of 39

Designed:	Drawn:	Checked:	Date:
SC	LM	RL	27/06/2025

Internal Project Number: J00802006-25-01c	Suitability: DCO Application
Scale @ A1: 1:2,500	Zone: Whole Site
	Rev: P02

0 70 140 210
Metres

© Crown copyright and database rights 2025 OS 100004458

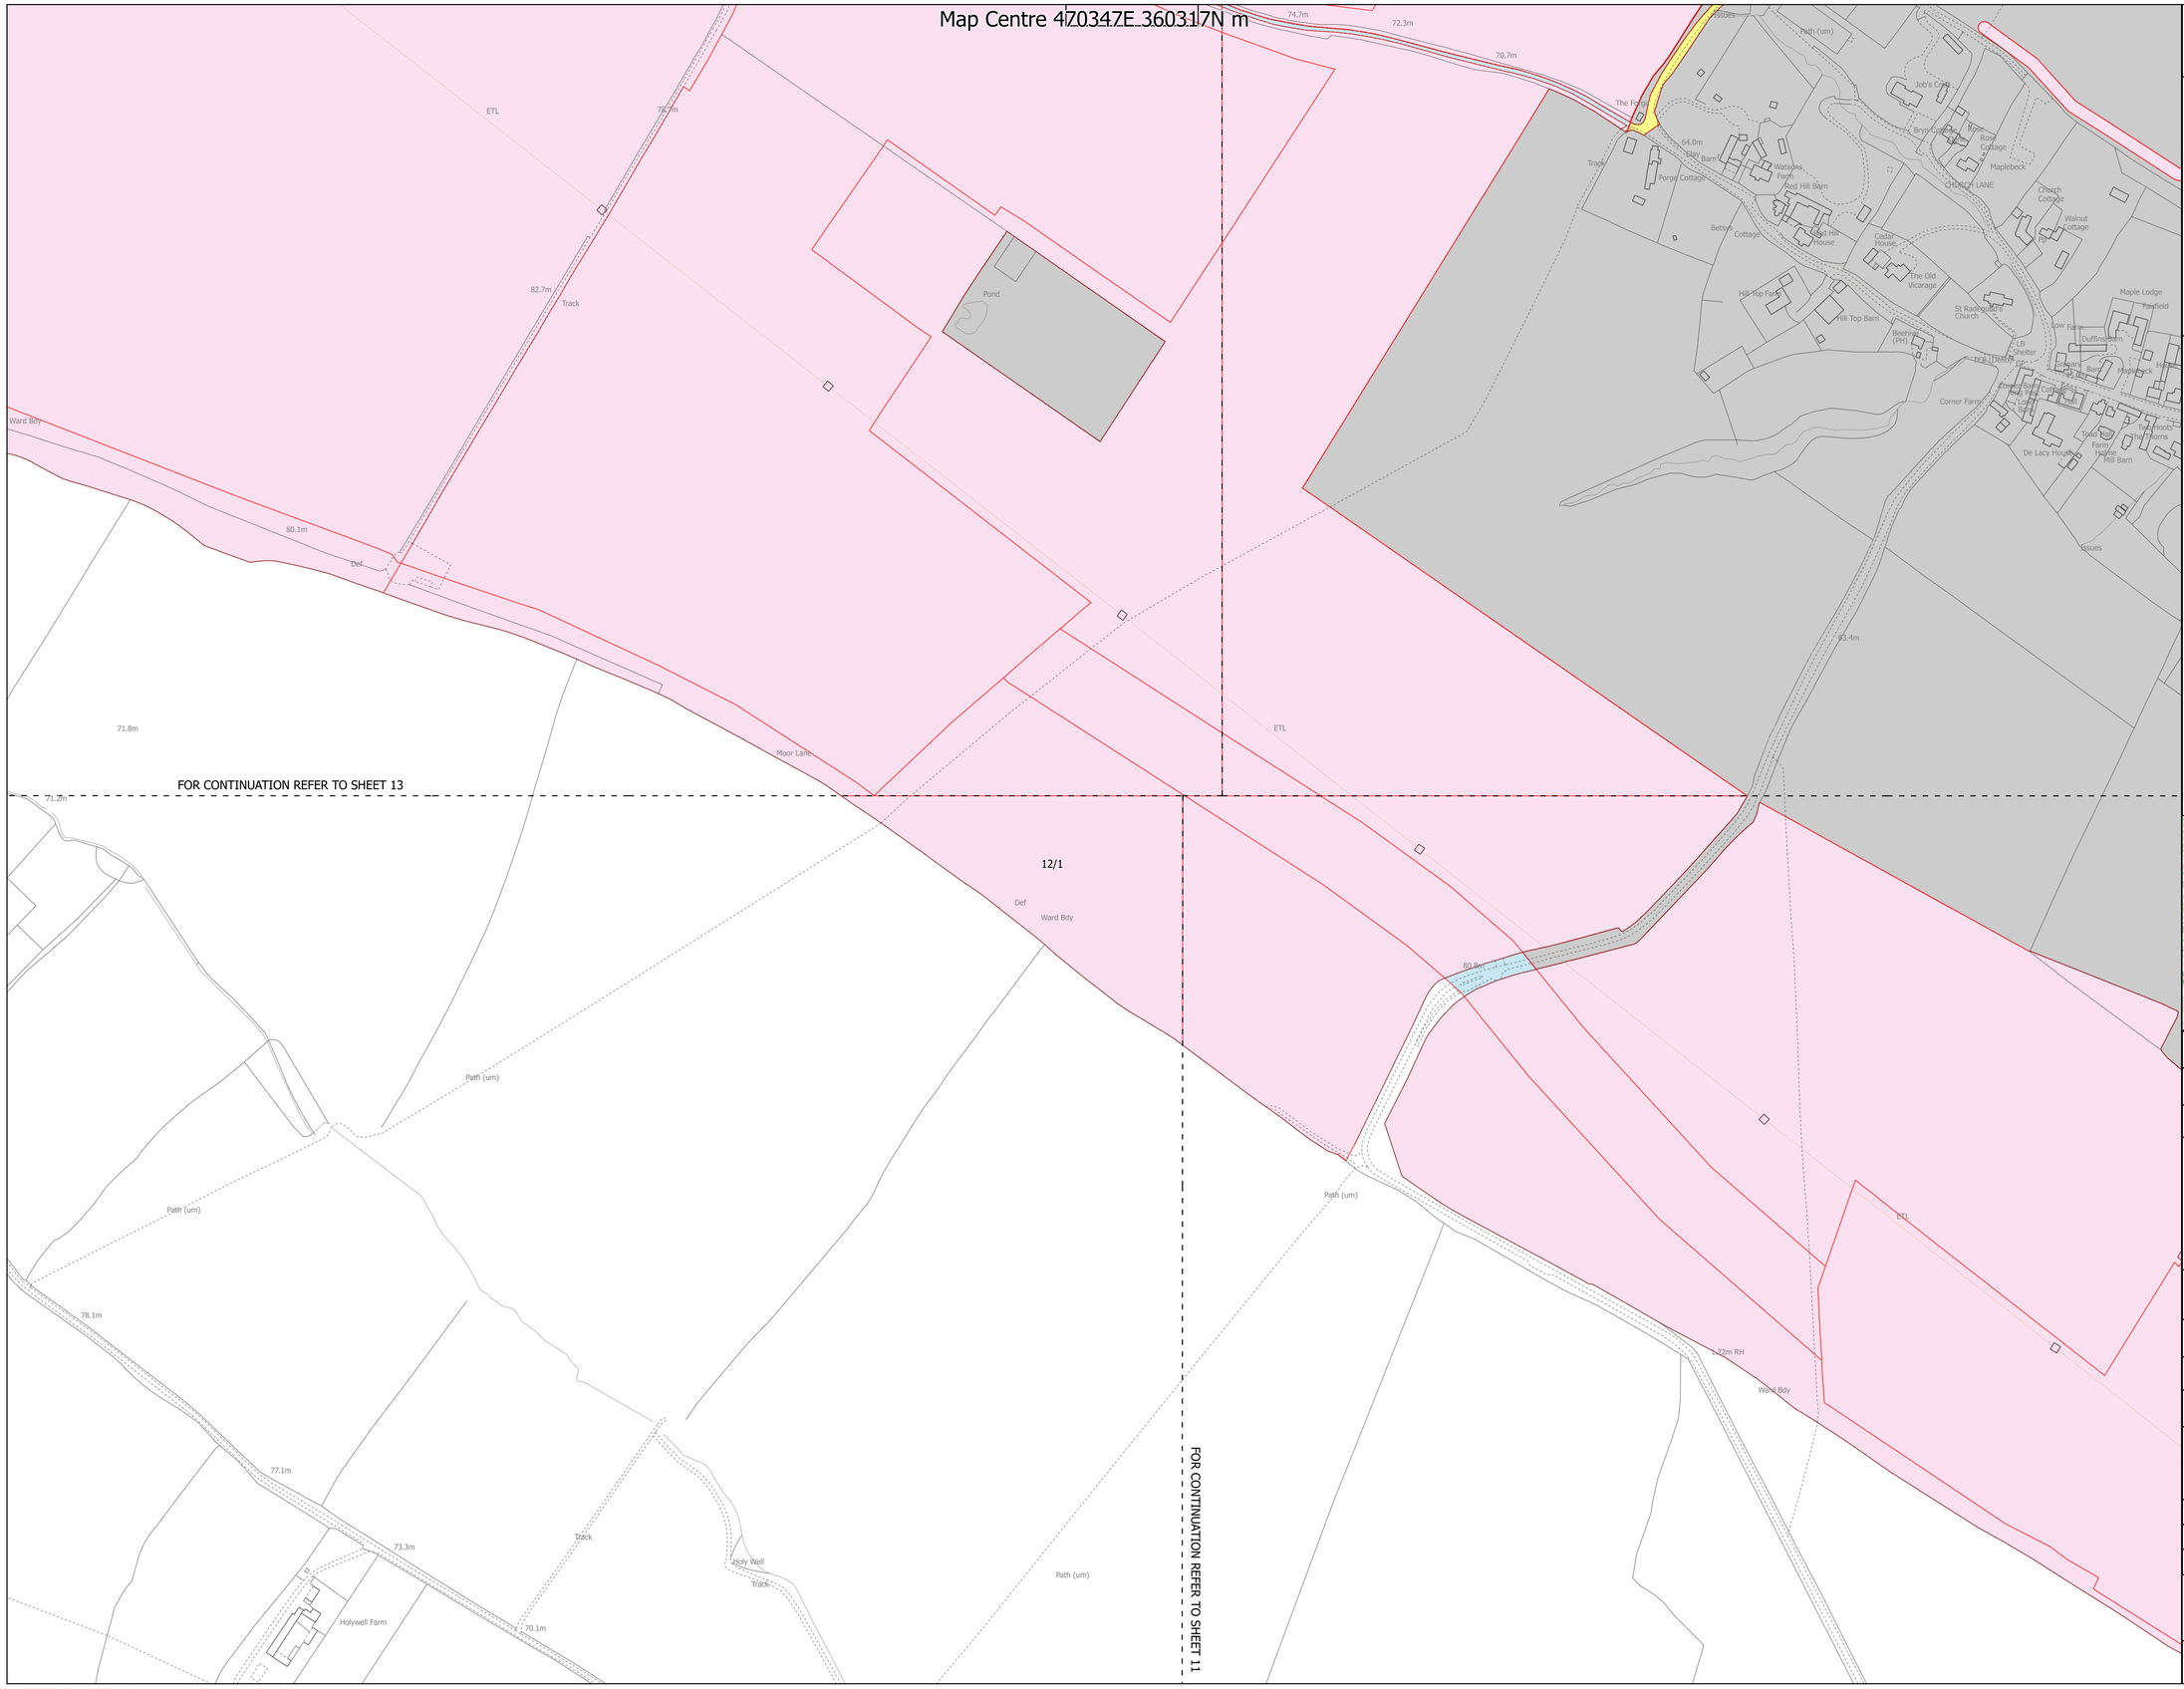

Carter Jonas

NOTES
1. ALL DIMENSIONS ARE IN METRES UNLESS STATED OTHERWISE.
2. THIS DRAWING IS TO BE READ IN CONJUNCTION WITH ALL OTHER PLANS AND DOCUMENTATION, IN PARTICULAR THE WORKS PLANS [EN010162/APP/2.3], THE BOOK OF REFERENCE [EN010162/APP/4.3],
THE DCO [EN010162/APP/3.1], AND THE STATEMENT OF REASONS [EN010162/APP/4.1]
3. ALL OF THE LAND SHOWN IN COLOURED PINK, BLUE, AND YELLOW ON THE LAND PLANS IS PROPOSED TO BE SUBJECT
TO THE POWERS TO EXTINGUISH OR SUSPEND PRIVATE RIGHTS PURSUANT TO ARCTICLE 25 OF THE DCO AND THE POWER TO OVERRIDE EASEMENTS AND OTHER RIGHTS IN ARTICLE 28 OF THE DCO.

Legend

- Limits of Land to be Acquired or Used
- Land to be Acquired
- Acquisition of Rights by the Creation of New Rights or the Imposition of Restrictive Covenants
- Land not subject to Compulsory Acquistion or Temporary Use
- Land Outside of Land to be Acquired or Used

The Legend is identical on all sheets of the Land Plans and therefore not all items specified in the Legend are found on each sheet

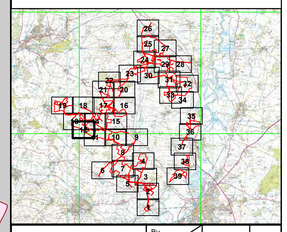

Revision 1	By SC / AP	17/03/2025	P01
Revision 2	By LM / RL	23/06/2025	P02
Revision Details	By / Check	Date	Suffix

Applicant: Elements Green Trent Limited

Solar & Biodiversity Park

Project Title:
GREAT NORTH ROAD SOLAR AND BIODIVERSITY PARK

Purpose of Issue:
DCO APPLICATION

Development Consent Order Number:
EN010162

Development Consent Order Drawing Number:
EN010162/APP/2.2

Drawing Title:
LAND PLAN
REGULATION 5(2)(i) OF THE INFRASTRUCTURE PLANNING (APPLICATIONS: PRESCRIBED FORMS AND PROCEDURE) REGULATIONS 2009 SHEET 12 of 39

Designed: SC	Drawn: LM	Checked: RL	Date: 27/06/2025
Internal Project Number: J008020б-25-01c		Suitability: DCO Application	
Scale @ A1: 1:2,500		Zone: Whole Site	
		Rev: P02	

0 70 140 210
Metres

© Crown copyright and database rights 2025 OS 100004458

Map Centre 469598E 361006N m

FOR CONTINUATION REFER TO SHEET 19

FOR CONTINUATION REFER TO SHEET 18

FOR CONTINUATION REFER TO SHEET 14

FOR CONTINUATION REFER TO SHEET 12

13/19
13/17
13/15
13/18
13/16
13/22
13/14
13/13
13/12
13/20
13/21
13/11
13/10
13/6
13/9
13/8
13/7
13/5
13/4
13/3
13/2
13/1

SEE INSET 13/A

Drain
Co Const, ED & Ward Bdy
Co
Hagley's Dyke
ETL
Def
Issues
Track
Hagley's Plantation
1.22m Tk H
1.22m RH
Brecks Farm
Pond
Ponds
76.2m
72.8m
78.7m
75.9m
78.3m
82.7m
80.1m
71.8m
71.2m
Ward Bdy
Moor Lane
Dilliner Wood

INSET 13/A @ 1:750

0 50 100 150
Metres

© Crown copyright and database rights 2025 OS 100004458

Carter Jonas

NOTES
1. ALL DIMENSIONS ARE IN METRES UNLESS STATED OTHERWISE.
2. THIS DRAWING IS TO BE READ IN CONJUNCTION WITH ALL OTHER PLANS AND DOCUMENTATION, IN PARTICULAR THE WORKS PLANS [EN010162/APP/2.3], THE BOOK OF REFERENCE [EN010162/APP/4.3], THE DCO [EN010162/APP/3.1], AND THE STATEMENT OF REASONS [EN010162/APP/4.1].
3. ALL OF THE LAND SHOWN IN COLOURED PINK, BLUE, AND YELLOW ON THE LAND PLANS IS PROPOSED TO BE SUBJECT TO THE POWERS TO EXTINGUISH OR SUSPEND PRIVATE RIGHTS PURSUANT TO ARCTICLE 25 OF THE DCO AND THE POWER TO OVERRIDE EASEMENTS AND OTHER RIGHTS IN ARTICLE 28 OF THE DCO.

Legend

- Limits of Land to be Acquired or Used
- Land to be Acquired
- Acquisition of Rights by the Creation of New Rights or the Imposition of Restrictive Covenants
- Land not subject to Compulsory Acquistion or Temporary Use
- Land Outside of Land to be Acquired or Used

The Legend is identical on all sheets of the Land Plans and therefore not all items specified in the Legend are found on each sheet

Revision 1	By SC / AP	17/03/2025	P01
Revision 2	By LM / RL	23/06/2025	P02
Revision Details	By / Check	Date	Suffix

Applicant: Elements Green Trent Limited

Solar & Biodiversity Park

Project Title:
GREAT NORTH ROAD SOLAR AND BIODIVERSITY PARK

Purpose of Issue:
DCO APPLICATION

Development Consent Order Number:
EN010162

Development Consent Order Drawing Number:
EN010162/APP/2.2

Drawing Title:
LAND PLAN
REGULATION 5(2)(i) OF THE INFRASTRUCTURE PLANNING (APPLICATIONS: PRESCRIBED FORMS AND PROCEDURE) REGULATIONS 2009 SHEET 13 of 39

Designed: SC	Drawn: LM	Checked: RL	Date: 27/06/2025

Internal Project Number: J0080206-25-01c	Suitability: DCO Application
Scale @ A1: 1:2,500	Zone: Whole Site
	Rev: P02

0 70 140 210
Metres

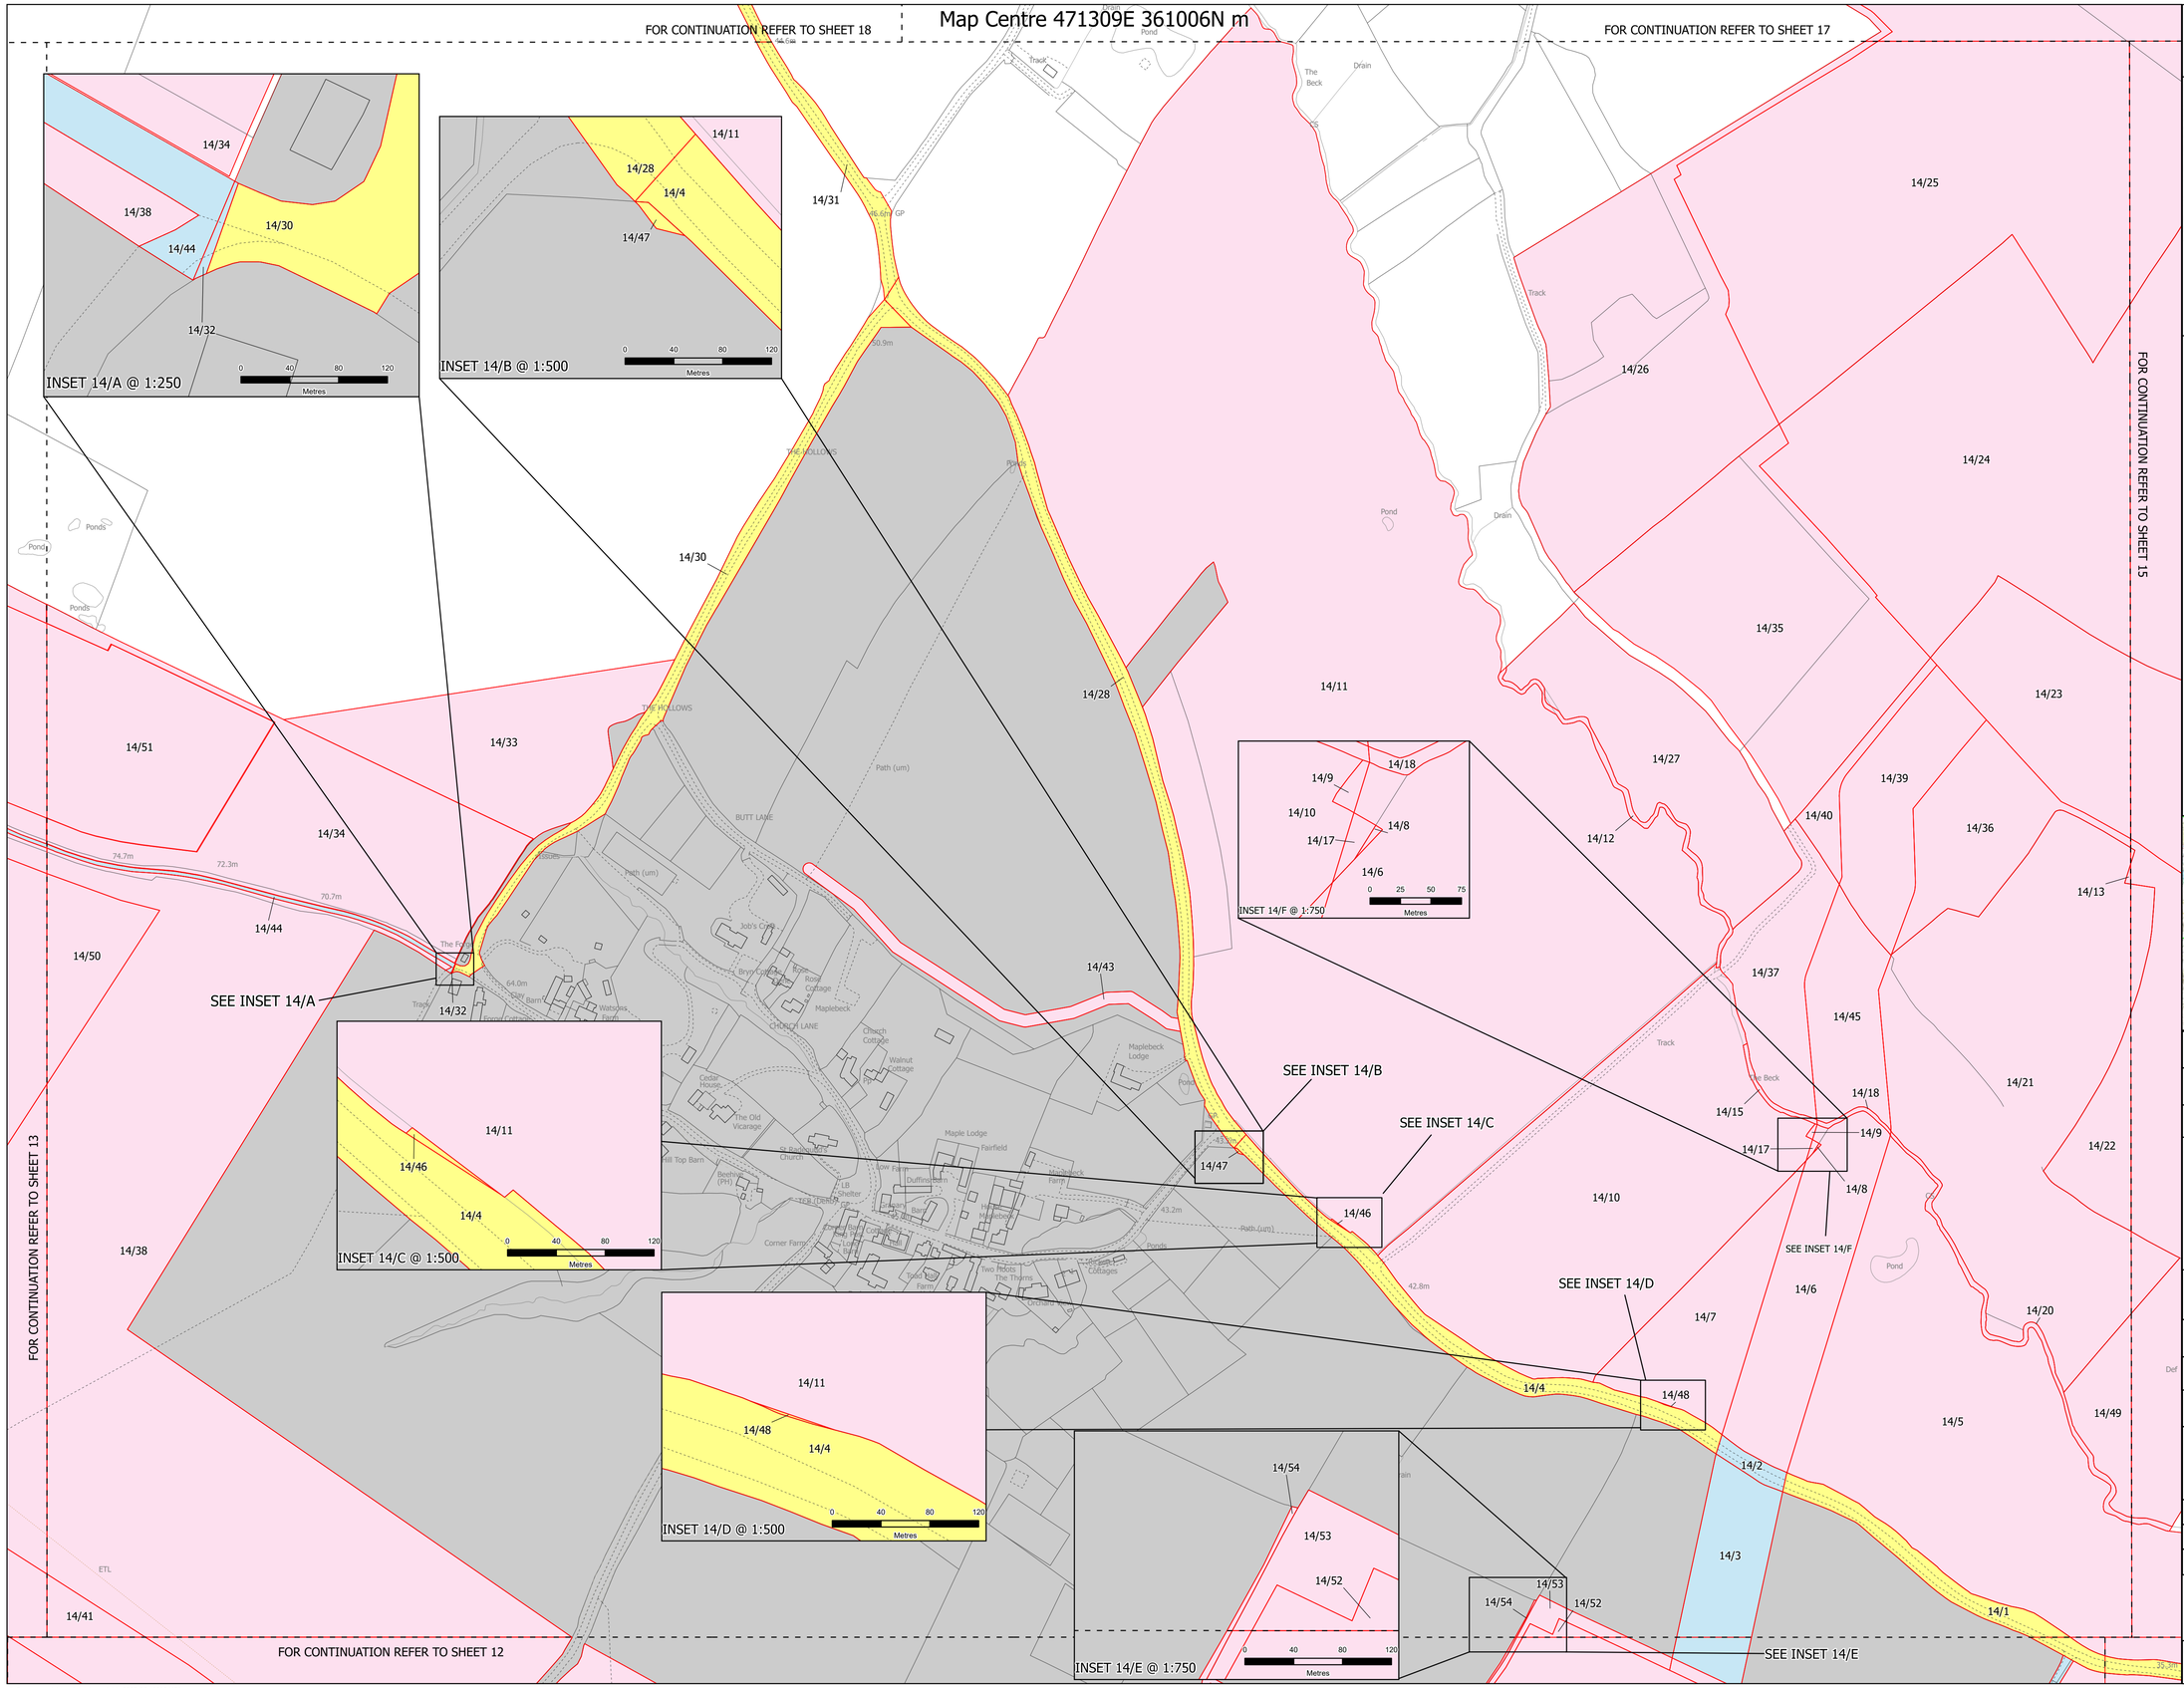

Carter Jonas

NOTES
1. ALL DIMENSIONS ARE IN METRES UNLESS STATED OTHERWISE.
2. THIS DRAWING IS TO BE READ IN CONJUNCTION WITH ALL OTHER PLANS AND DOCUMENTATION, IN PARTICULAR THE WORKS PLANS [EN010162/APP/2.3], THE BOOK OF REFERENCE [EN010162/APP/4.3], THE DCO [EN010162/APP/3.1], AND THE STATEMENT OF REASONS [EN010162/APP/4.1]
3. ALL OF THE LAND SHOWN IN COLOURED PINK, BLUE, AND YELLOW ON THE LAND PLANS IS PROPOSED TO BE SUBJECT TO THE POWERS TO EXTINGUISH OR SUSPEND PRIVATE RIGHTS PURSUANT TO ARCTICLE 25 OF THE DCO AND THE POWER TO OVERRIDE EASEMENTS AND OTHER RIGHTS IN ARTICLE 28 OF THE DCO.

Legend

- Limits of Land to be Acquired or Used
- Land to be Acquired
- Acquisition of Rights by the Creation of New Rights or the Imposition of Restrictive Covenants
- Land not subject to Compulsory Acquistion or Temporary Use
- Land Outside of Land to be Acquired or Used

The Legend is identical on all sheets of the Land Plans and therefore not all items specified in the Legend are found on each sheet

Revision 1	By: SC / AP	17/03/2025	P01
Revision 2	By: LM / RL	23/06/2025	P02
Revision Details	By / Check	Date	Suffix

Applicant: Elements Green Trent Limited

Solar & Biodiversity Park

Project Title:
GREAT NORTH ROAD SOLAR AND BIODIVERSITY PARK

Purpose of Issue:
DCO APPLICATION

Development Consent Order Number:
EN010162

Development Consent Order Drawing Number:
EN010162/APP/2.2

Drawing Title:
LAND PLAN
REGULATION 5(2)(i) OF THE INFRASTRUCTURE PLANNING (APPLICATIONS: PRESCRIBED FORMS AND PROCEDURE) REGULATIONS 2009 SHEET 14 of 39

Designed: SC	Drawn: LM	Checked: RL	Date: 27/06/2025

Internal Project Number: J0080206-25-01c	Suitability: DCO Application
Scale @ A1: 1:2,500	Zone: Whole Site
	Rev: P02

0 70 140 210
Metres

© Crown copyright and database rights 2025 OS 100004458

Map Centre 473011E 361009N m

FOR CONTINUATION REFER TO SHEET 16

FOR CONTINUATION REFER TO SHEET 14

FOR CONTINUATION REFER TO SHEET 10

15/10
15/11
15/9
15/8
15/7
15/6
15/5
15/3
15/4
15/2
15/1
15/12
15/13
15/14
15/15
15/16
15/17
15/18

Def
1:22m RH
Drain
Track
Ward Bdy
Def
1:22m RH
Track
Ward Bdy
Def
Ward Bdy
Def
1:22m RH
Isolated
MOOR LANE (TRACK)
Pond
A 616
Lodge Cottages
Pond
Lodge Farm
A 616
Beesthorpe Lodge
MILL LANE
Silos
Beesthorpe Hall Farm
Pond
The Beck
The Beck

SEE INSET 15/A

INSET 15/A @ 1:500

0 50 100 150
Metres

Carter Jonas

NOTES
1. ALL DIMENSIONS ARE IN METRES UNLESS STATED OTHERWISE.
2. THIS DRAWING IS TO BE READ IN CONJUNCTION WITH ALL OTHER PLANS AND DOCUMENTATION, IN PARTICULAR THE WORKS PLANS [EN010162/APP/2.3], THE BOOK OF REFERENCE [EN010162/APP/4.3],
THE DCO [EN010162/APP/3.1], AND THE STATEMENT OF REASONS [EN010162/APP/4.1]
3. ALL OF THE LAND SHOWN IN COLOURED PINK, BLUE, AND YELLOW ON THE LAND PLANS IS PROPOSED TO BE SUBJECT
TO THE POWERS TO EXTINGUISH OR SUSPEND PRIVATE RIGHTS PURSUANT TO ARCTICLE 25 OF THE DCO AND THE POWER TO OVERRIDE EASEMENTS AND OTHER RIGHTS IN ARTICLE 28 OF THE DCO.

Legend

- Limits of Land to be Acquired or Used
- Land to be Acquired
- Acquisition of Rights by the Creation of New Rights or the Imposition of Restrictive Covenants
- Land not subject to Compulsory Acquistion or Temporary Use
- Land Outside of Land to be Acquired or Used

The Legend is identical on all sheets of the Land Plans and therefore not all items specified in the Legend are found on each sheet

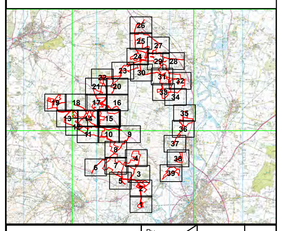

Revision Details	By / Check	Date	Suffix
Revision 1	By SC / AP	17/03/2025	P01
Revision 2	By LM / RL	23/06/2025	P02

Applicant: Elements Green Trent Limited

Solar & Biodiversity Park

Project Title:
GREAT NORTH ROAD SOLAR AND BIODIVERSITY PARK

Purpose of Issue:
DCO APPLICATION

Development Consent Order Number:
EN010162

Development Consent Order Drawing Number:
EN010162/APP/2.2

Drawing Title:
LAND PLAN
REGULATION 5(2)(i) OF THE INFRASTRUCTURE PLANNING (APPLICATIONS: PRESCRIBED FORMS AND PROCEDURE) REGULATIONS 2009 SHEET 15 of 39

Designed:	Drawn:	Checked:	Date:
SC	LM	RL	27/06/2025

Internal Project Number: J0080206-25-01c	Suitability: DCO Application
Scale @ A1: 1:2,500	Zone: Whole Site
	Rev: P02

0 70 140 210
Metres

© Crown copyright and database rights 2025 OS 100004458

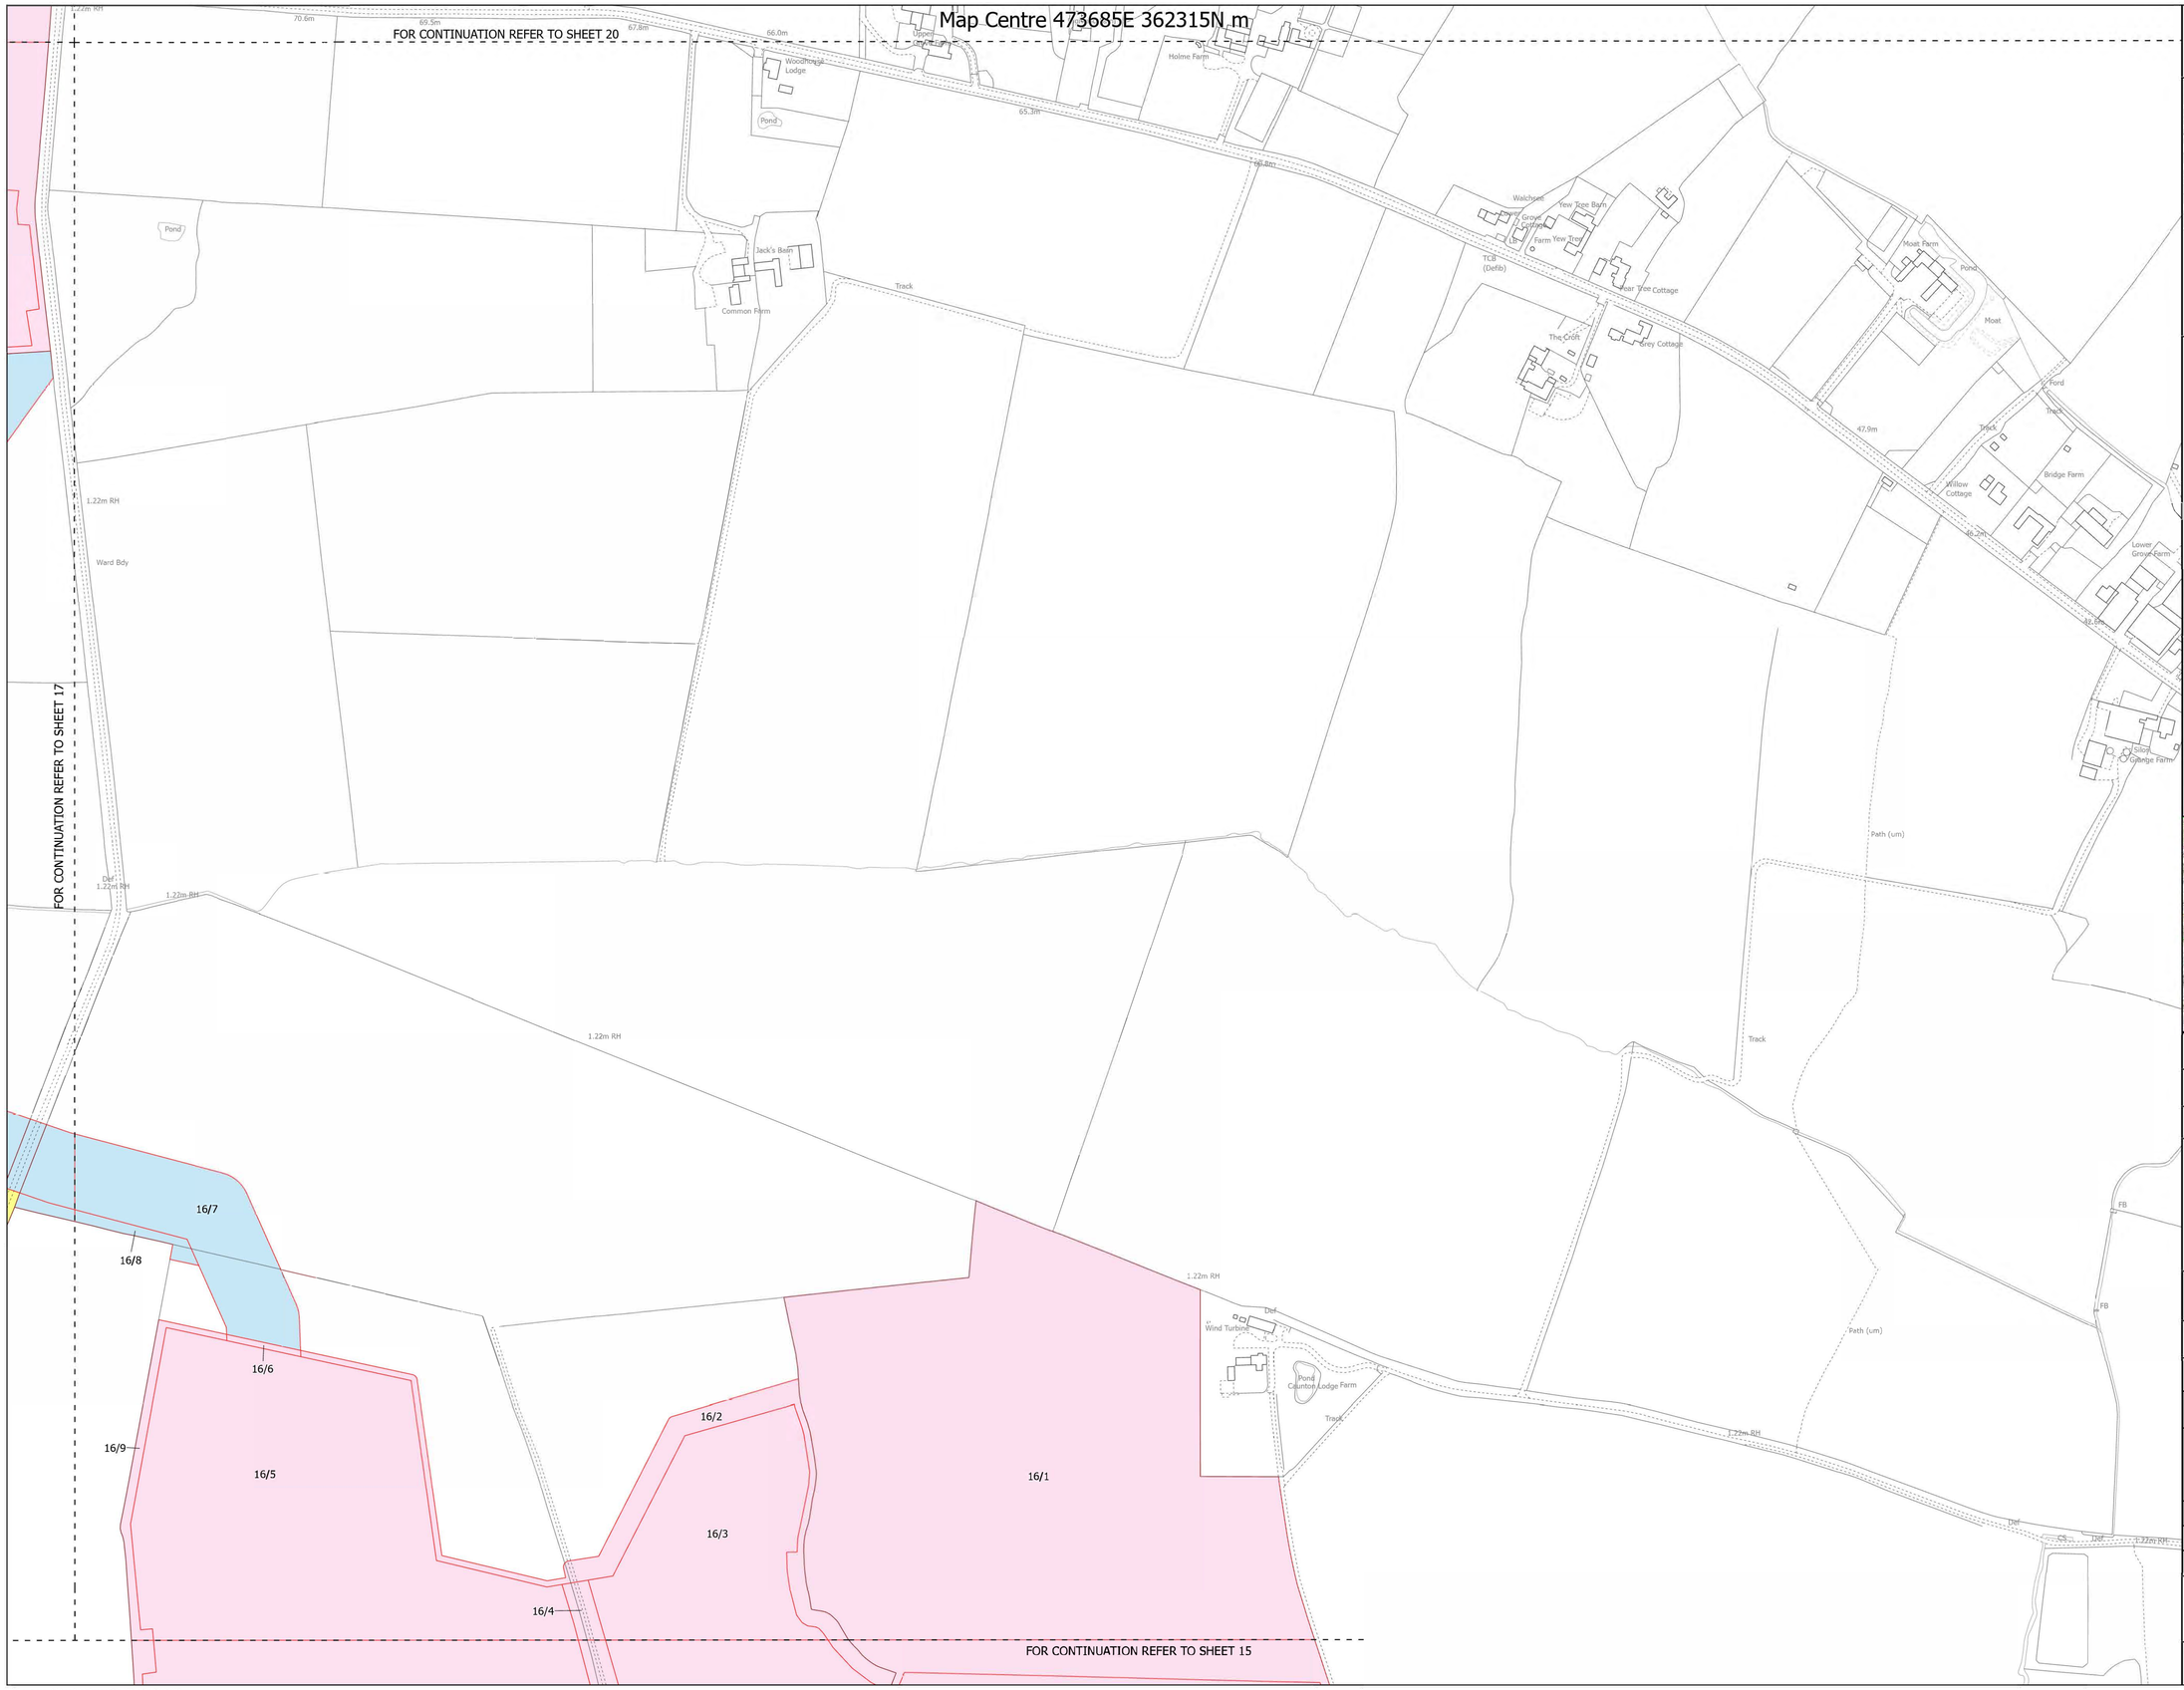

Carter Jonas

NOTES
1. ALL DIMENSIONS ARE IN METRES UNLESS STATED OTHERWISE.
2. THIS DRAWING IS TO BE READ IN CONJUNCTION WITH ALL OTHER PLANS AND DOCUMENTATION, IN PARTICULAR THE WORKS PLANS [EN010162/APP/2.3],.THE BOOK OF REFERENCE [EN010162/APP/4.3],
THE DCO [EN010162/APP/3.1] AND THE STATEMENT OF REASONS [EN010162/APP/4.1]
3. ALL OF THE LAND SHOWN IN COLOURED PINK, BLUE, AND YELLOW ON THE LAND PLANS IS PROPOSED TO BE SUBJECT TO THE OTHER POWERS TO EXTINGUISH OR SUSPEND PRIVATE RIGHTS PURSUANT TO ARCTICLE 25 OF THE DCO AND THE POWER TO OVERRIDE EASEMENTS AND OTHER RIGHTS IN ARTICLE 28 OF THE DCO.

Legend

- Limits of Land to be Acquired or Used
- Land to be Acquired
- Acquisition of Rights by the Creation of New Rights or the Imposition of Restrictive Covenants
- Land not subject to Compulsory Acquistion or Temporary Use
- Land Outside of Land to be Acquired or Used

The Legend is identical on all sheets of the Land Plans and therefore not all items specified in the Legend are found on each sheet

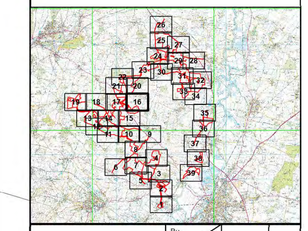

Revision 1	By: SC / AP	17/03/2025	P01
Revision 2	By: LM / RL	23/06/2025	P02
Revision Details	By / Check	Date	Suffix

Applicant: Elements Green Trent Limited

Solar & Biodiversity Park

Project Title:
GREAT NORTH ROAD SOLAR AND BIODIVERSITY PARK

Purpose of Issue:
DCO APPLICATION

Development Consent Order Number:
EN010162

Development Consent Order Drawing Number:
EN010162/APP/2.2

Drawing Title:
LAND PLAN
REGULATION 5(2)(i) OF THE INFRASTRUCTURE PLANNING (APPLICATIONS: PRESCRIBED FORMS AND PROCEDURE) REGULATIONS 2009 SHEET 16 of 39

Designed: SC	Drawn: LM	Checked: RL	Date: 25/06/2025

Internal Project Number: J0080206-25-01c	Suitability: DCO Application
Scale @ A1: 1:2,500	Zone: Whole Site
	Rev: P02

0 70 140 210
Metres

© Crown copyright and database rights 2025 OS 100004458

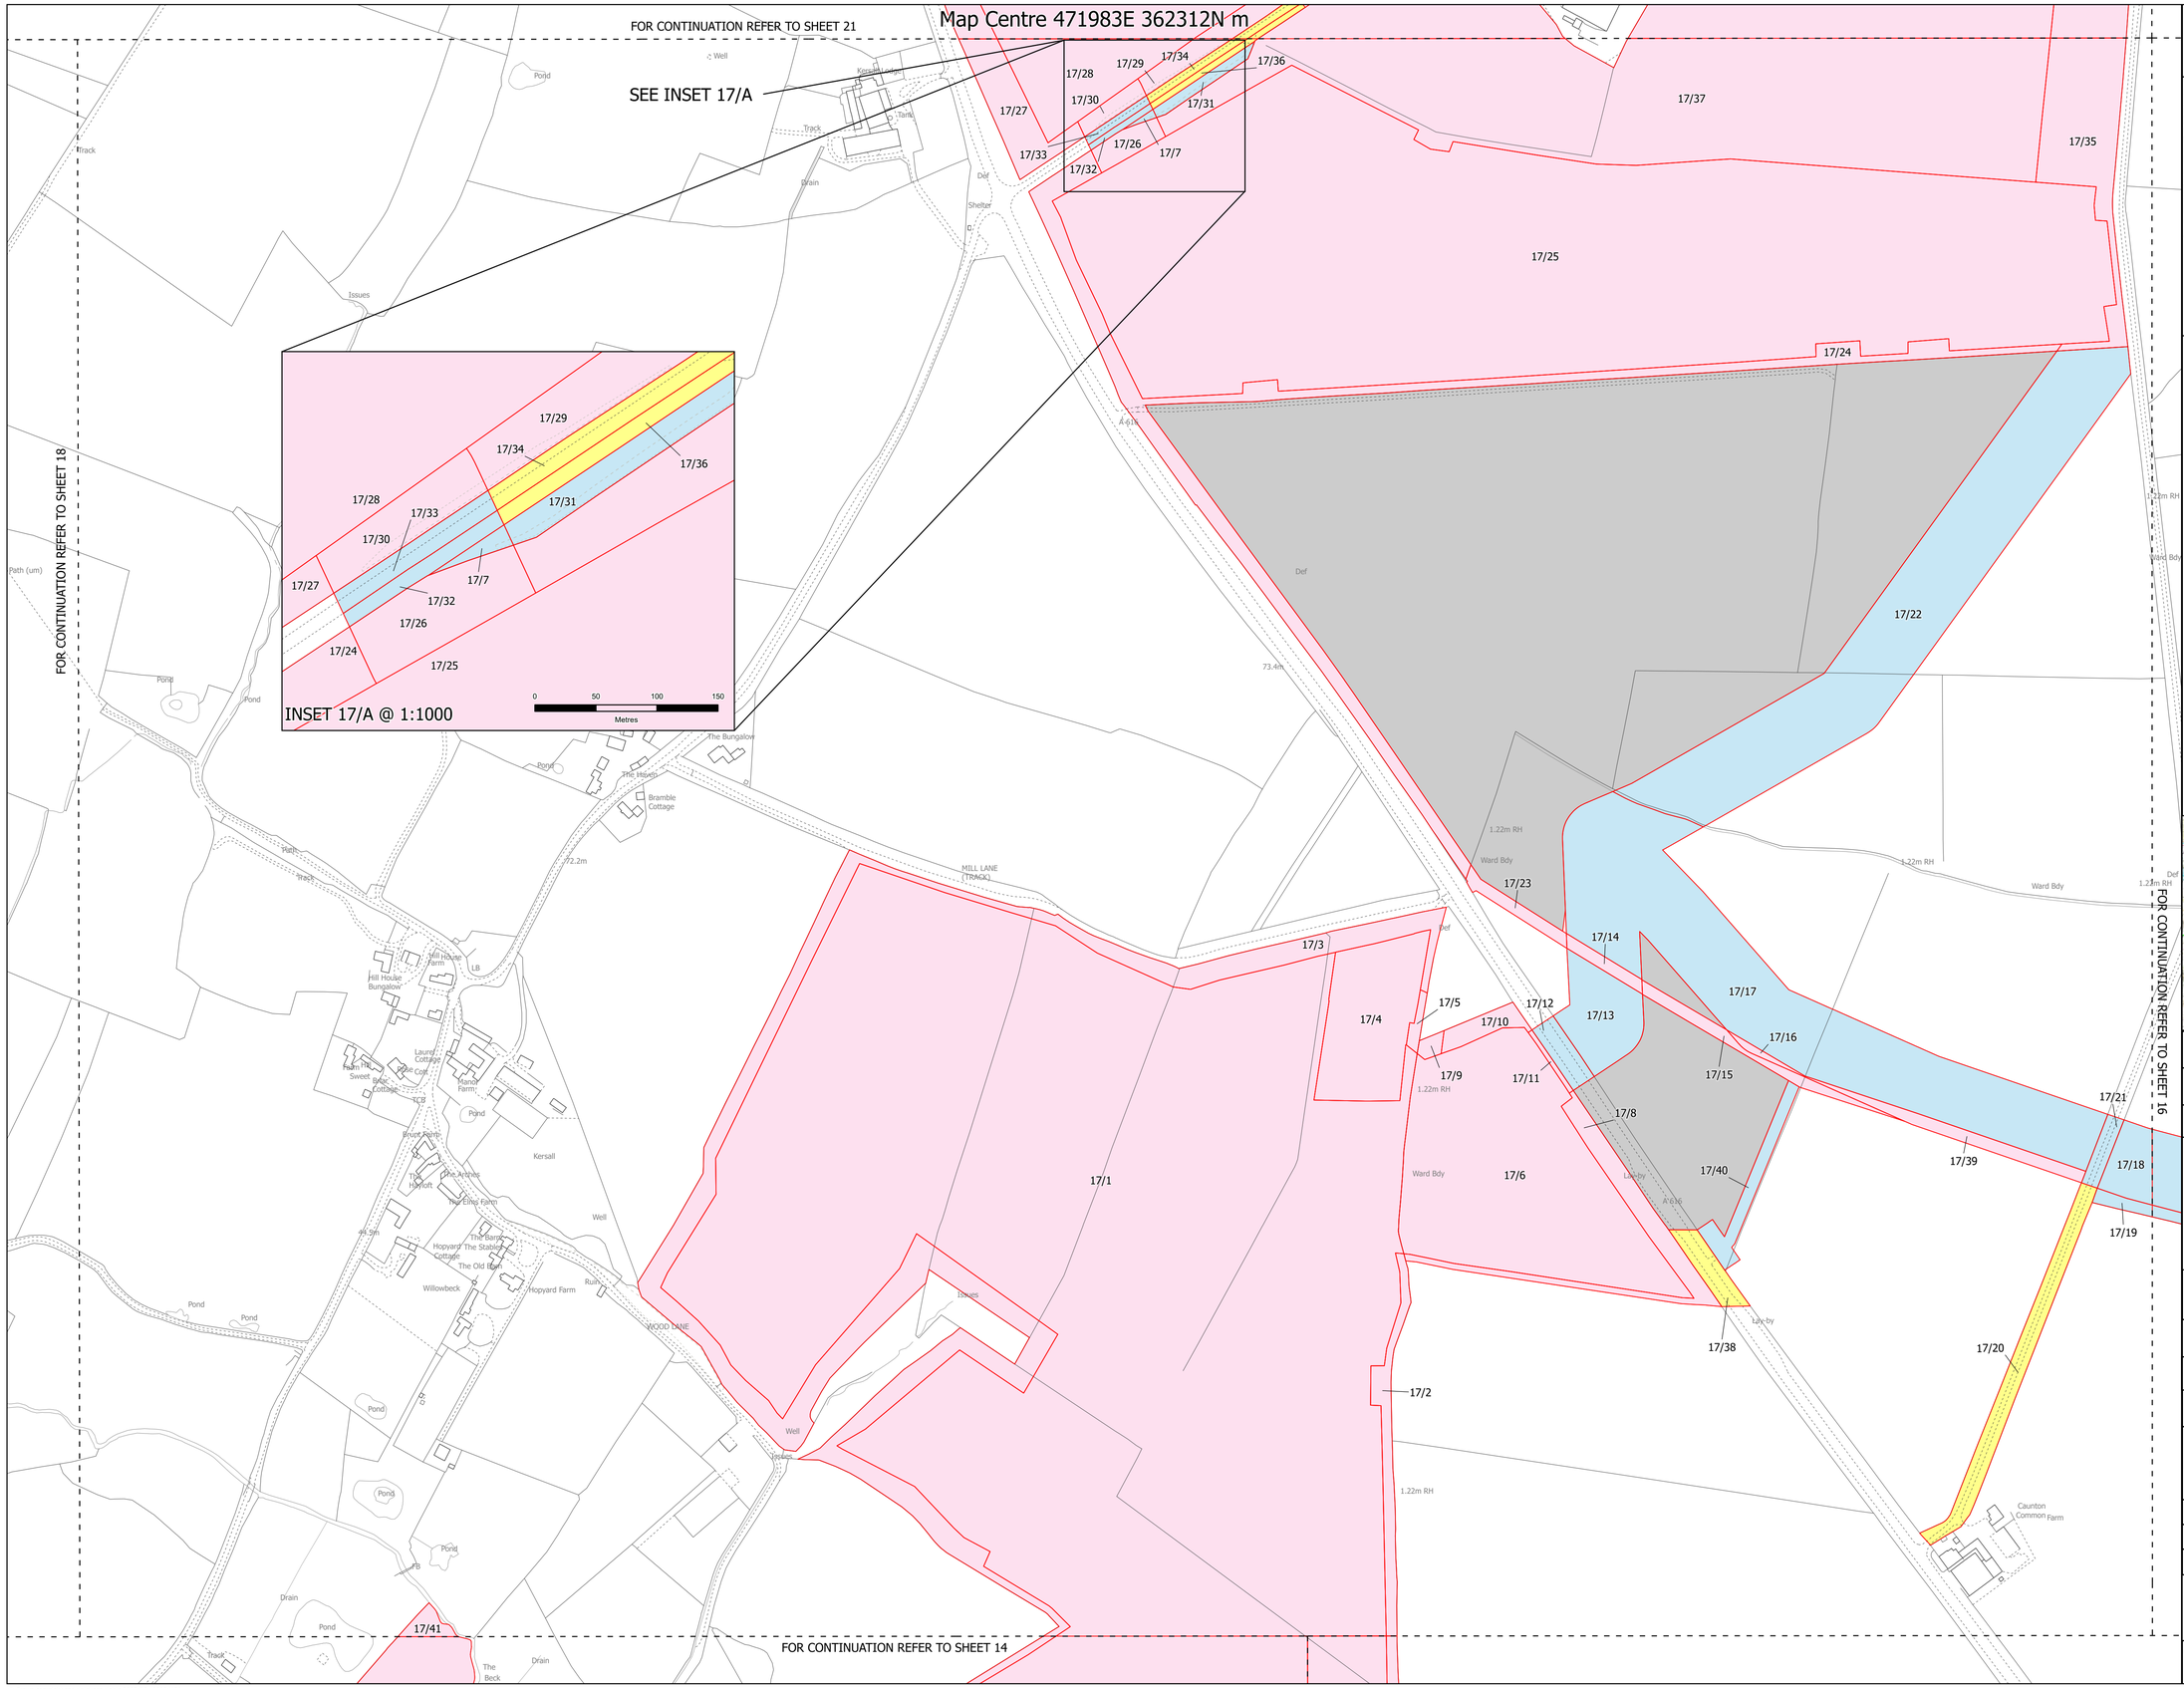

Carter Jonas

NOTES
1. ALL DIMENSIONS ARE IN METRES UNLESS STATED OTHERWISE.
2. THIS DRAWING IS TO BE READ IN CONJUNCTION WITH ALL OTHER PLANS AND DOCUMENTATION, IN PARTICULAR THE WORKS PLANS [EN010162/APP/2.3], THE BOOK OF REFERENCE [EN010162/APP/4.3], THE DCO [EN010162/APP/3.1], AND THE STATEMENT OF REASONS [EN010162/APP/4.1]
3. ALL OF THE LAND SHOWN IN COLOURED PINK, BLUE, AND YELLOW ON THE LAND PLANS IS PROPOSED TO BE SUBJECT
TO THE POWERS TO EXTINGUISH OR SUSPEND PRIVATE RIGHTS PURSUANT TO ARCTICLE 25 OF THE DCO AND THE POWER TO OVERRIDE EASEMENTS AND OTHER RIGHTS IN ARTICLE 28 OF THE DCO.

Legend

- Limits of Land to be Acquired or Used
- Land to be Acquired
- Acquisition of Rights by the Creation of New Rights or the Imposition of Restrictive Covenants
- Land not subject to Compulsory Acquistion or Temporary Use
- Land Outside of Land to be Acquired or Used

The Legend is identical on all sheets of the Land Plans and therefore not all items specified in the Legend are found on each sheet

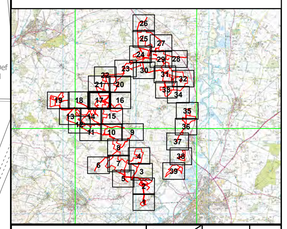

Revision 1	By SC / AP	17/03/2025	P01
Revision 2	By LM / RL	23/06/2025	P02
Revision Details	By / Check	Date	Suffix

Applicant: Elements Green Trent Limited

Solar & Biodiversity Park

Project Title:
GREAT NORTH ROAD SOLAR AND BIODIVERSITY PARK

Purpose of Issue:
DCO APPLICATION

Development Consent Order Number:
EN010162

Development Consent Order Drawing Number:
EN010162/APP/2.2

Drawing Title: LAND PLAN REGULATION 5(2)(i) OF THE INFRASTRUCTURE PLANNING (APPLICATIONS: PRESCRIBED FORMS AND PROCEDURE) REGULATIONS 2009 SHEET 17 of 39

Designed: SC	Drawn: LM	Checked: RL	Date: 27/06/2025

Internal Project Number: J0080206-25-01c	Suitability: DCO Application
Scale @ A1: 1:2,500	Zone: Whole Site
	Rev: P02

0 70 140 210
Metres

© Crown copyright and database rights 2025 OS 100004458

Carter Jonas

NOTES
1. ALL DIMENSIONS ARE IN METRES UNLESS STATED OTHERWISE.
2. THIS DRAWING IS TO BE READ IN CONJUNCTION WITH ALL OTHER PLANS AND DOCUMENTATION, IN PARTICULAR THE WORKS PLANS [EN010162/APP/2.3], THE BOOK OF REFERENCE [EN010162/APP/4.3],
THE DCO [EN010162/APP/3.1], AND THE STATEMENT OF REASONS [EN010162/APP/4.1]
3. ALL OF THE LAND SHOWN IN COLOURED PINK, BLUE, AND YELLOW ON THE LAND PLANS IS PROPOSED TO BE SUBJECT
TO THE POWERS TO EXTINGUISH OR SUSPEND PRIVATE RIGHTS PURSUANT TO ARCTICLE 25 OF THE DCO AND THE POWER TO OVERRIDE EASEMENTS AND OTHER RIGHTS IN ARTICLE 28 OF THE DCO.

Legend

- Limits of Land to be Acquired or Used
- Land to be Acquired
- Acquisition of Rights by the Creation of New Rights or the Imposition of Restrictive Covenants
- Land not subject to Compulsory Acquistion or Temporary Use
- Land Outside of Land to be Acquired or Used

The Legend is identical on all sheets of the Land Plans and therefore not all items specified in the Legend are found on each sheet

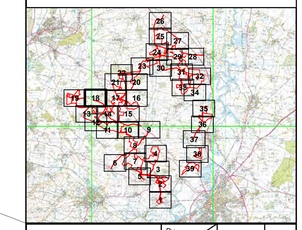

Revision 1	By SC / AP	17/03/2025	P01
Revision 2	By LM / RL	23/06/2025	P02
Revision Details	By / Check	Date	Suffix

Applicant: Elements Green Trent Limited

Solar & Biodiversity Park

Project Title:
GREAT NORTH ROAD SOLAR AND BIODIVERSITY PARK

Purpose of Issue:
DCO APPLICATION

Development Consent Order Number:
EN010162

Development Consent Order Drawing Number:
EN010162/APP/2.2

Drawing Title:
LAND PLAN
REGULATION 5(2)(i) OF THE INFRASTRUCTURE PLANNING (APPLICATIONS: PRESCRIBED FORMS AND PROCEDURE) REGULATIONS 2009 SHEET 18 of 39

Designed: SC	Drawn: LM	Checked: RL	Date: 27/06/2025

Internal Project Number: J0080206-25-01c	Suitability: DCO Application
Scale @ A1: 1:2,500	Zone: Whole Site
	Rev: P02

0 70 140 210
Metres

© Crown copyright and database rights 2025 OS 100004458

Map Centre 468614E 362312N m

SEE INSET 19/B

SEE INSET 19/A

INSET 19/A @ 1:750

INSET 19/B @ 1:500

FOR CONTINUATION REFER TO SHEET 18

FOR CONTINUATION REFER TO SHEET 13

© Crown copyright and database rights 2025 OS 100004458

Carter Jonas

NOTES
1. ALL DIMENSIONS ARE IN METRES UNLESS STATED OTHERWISE.
2. THIS DRAWING IS TO BE READ IN CONJUNCTION WITH ALL OTHER PLANS AND DOCUMENTATION. IN PARTICULAR THE WORKS PLANS [EN010162/APP/2.3] THE BOOK OF REFERENCE [EN010162/APP/4.3]
THE DCO [EN010162/APP/3.1] AND THE STATEMENT OF REASONS [EN010162/APP/4.1]
3. ALL OF THE LAND SHOWN IN COLOURED PINK, BLUE AND YELLOW ON THE LAND PLANS IS PROPOSED TO BE SUBJECT TO THE OTHER POWERS TO EXTINGUISH OR SUSPEND PRIVATE RIGHTS PURSUANT TO ARCTICLE 25 OF THE DCO AND THE POWER TO OVERRIDE EASEMENTS AND OTHER RIGHTS IN ARTICLE 28 OF THE DCO.

Legend

- Limits of Land to be Acquired or Used
- Land to be Acquired
- Acquisition of Rights by the Creation of New Rights or the Imposition of Restrictive Covenants
- Land not subject to Compulsory Acquistion or Temporary Use
- Land Outside of Land to be Acquired or Used

The Legend is identical on all sheets of the Land Plans and therefore not all items specified in the Legend are found on each sheet

Revision Details	By / Check	Date	Suffix
Revision 1	By SC / AP	17/03/2025	P01
Revision 2	By LM / RL	23/06/2025	P02

Applicant: Elements Green Trent Limited

Solar & Biodiversity Park

Project Title:
GREAT NORTH ROAD SOLAR AND BIODIVERSITY PARK

Purpose of Issue:
DCO APPLICATION

Development Consent Order Number:
EN010162

Development Consent Order Drawing Number:
EN010162/APP/2.2

Drawing Title:
LAND PLAN
REGULATION 5(2)(i) OF THE INFRASTRUCTURE PLANNING (APPLICATIONS: PRESCRIBED FORMS AND PROCEDURE) REGULATIONS 2009 SHEET 19 of 39

Designed:	Drawn:	Checked:	Date:
SC	LM	RL	25/06/2025

Internal Project Number: J008030625-01c	Suitability: DCO Application
Scale @ A1: 1:2,500	Zone: Whole Site
	Rev: P02

0 70 140 210 Metres

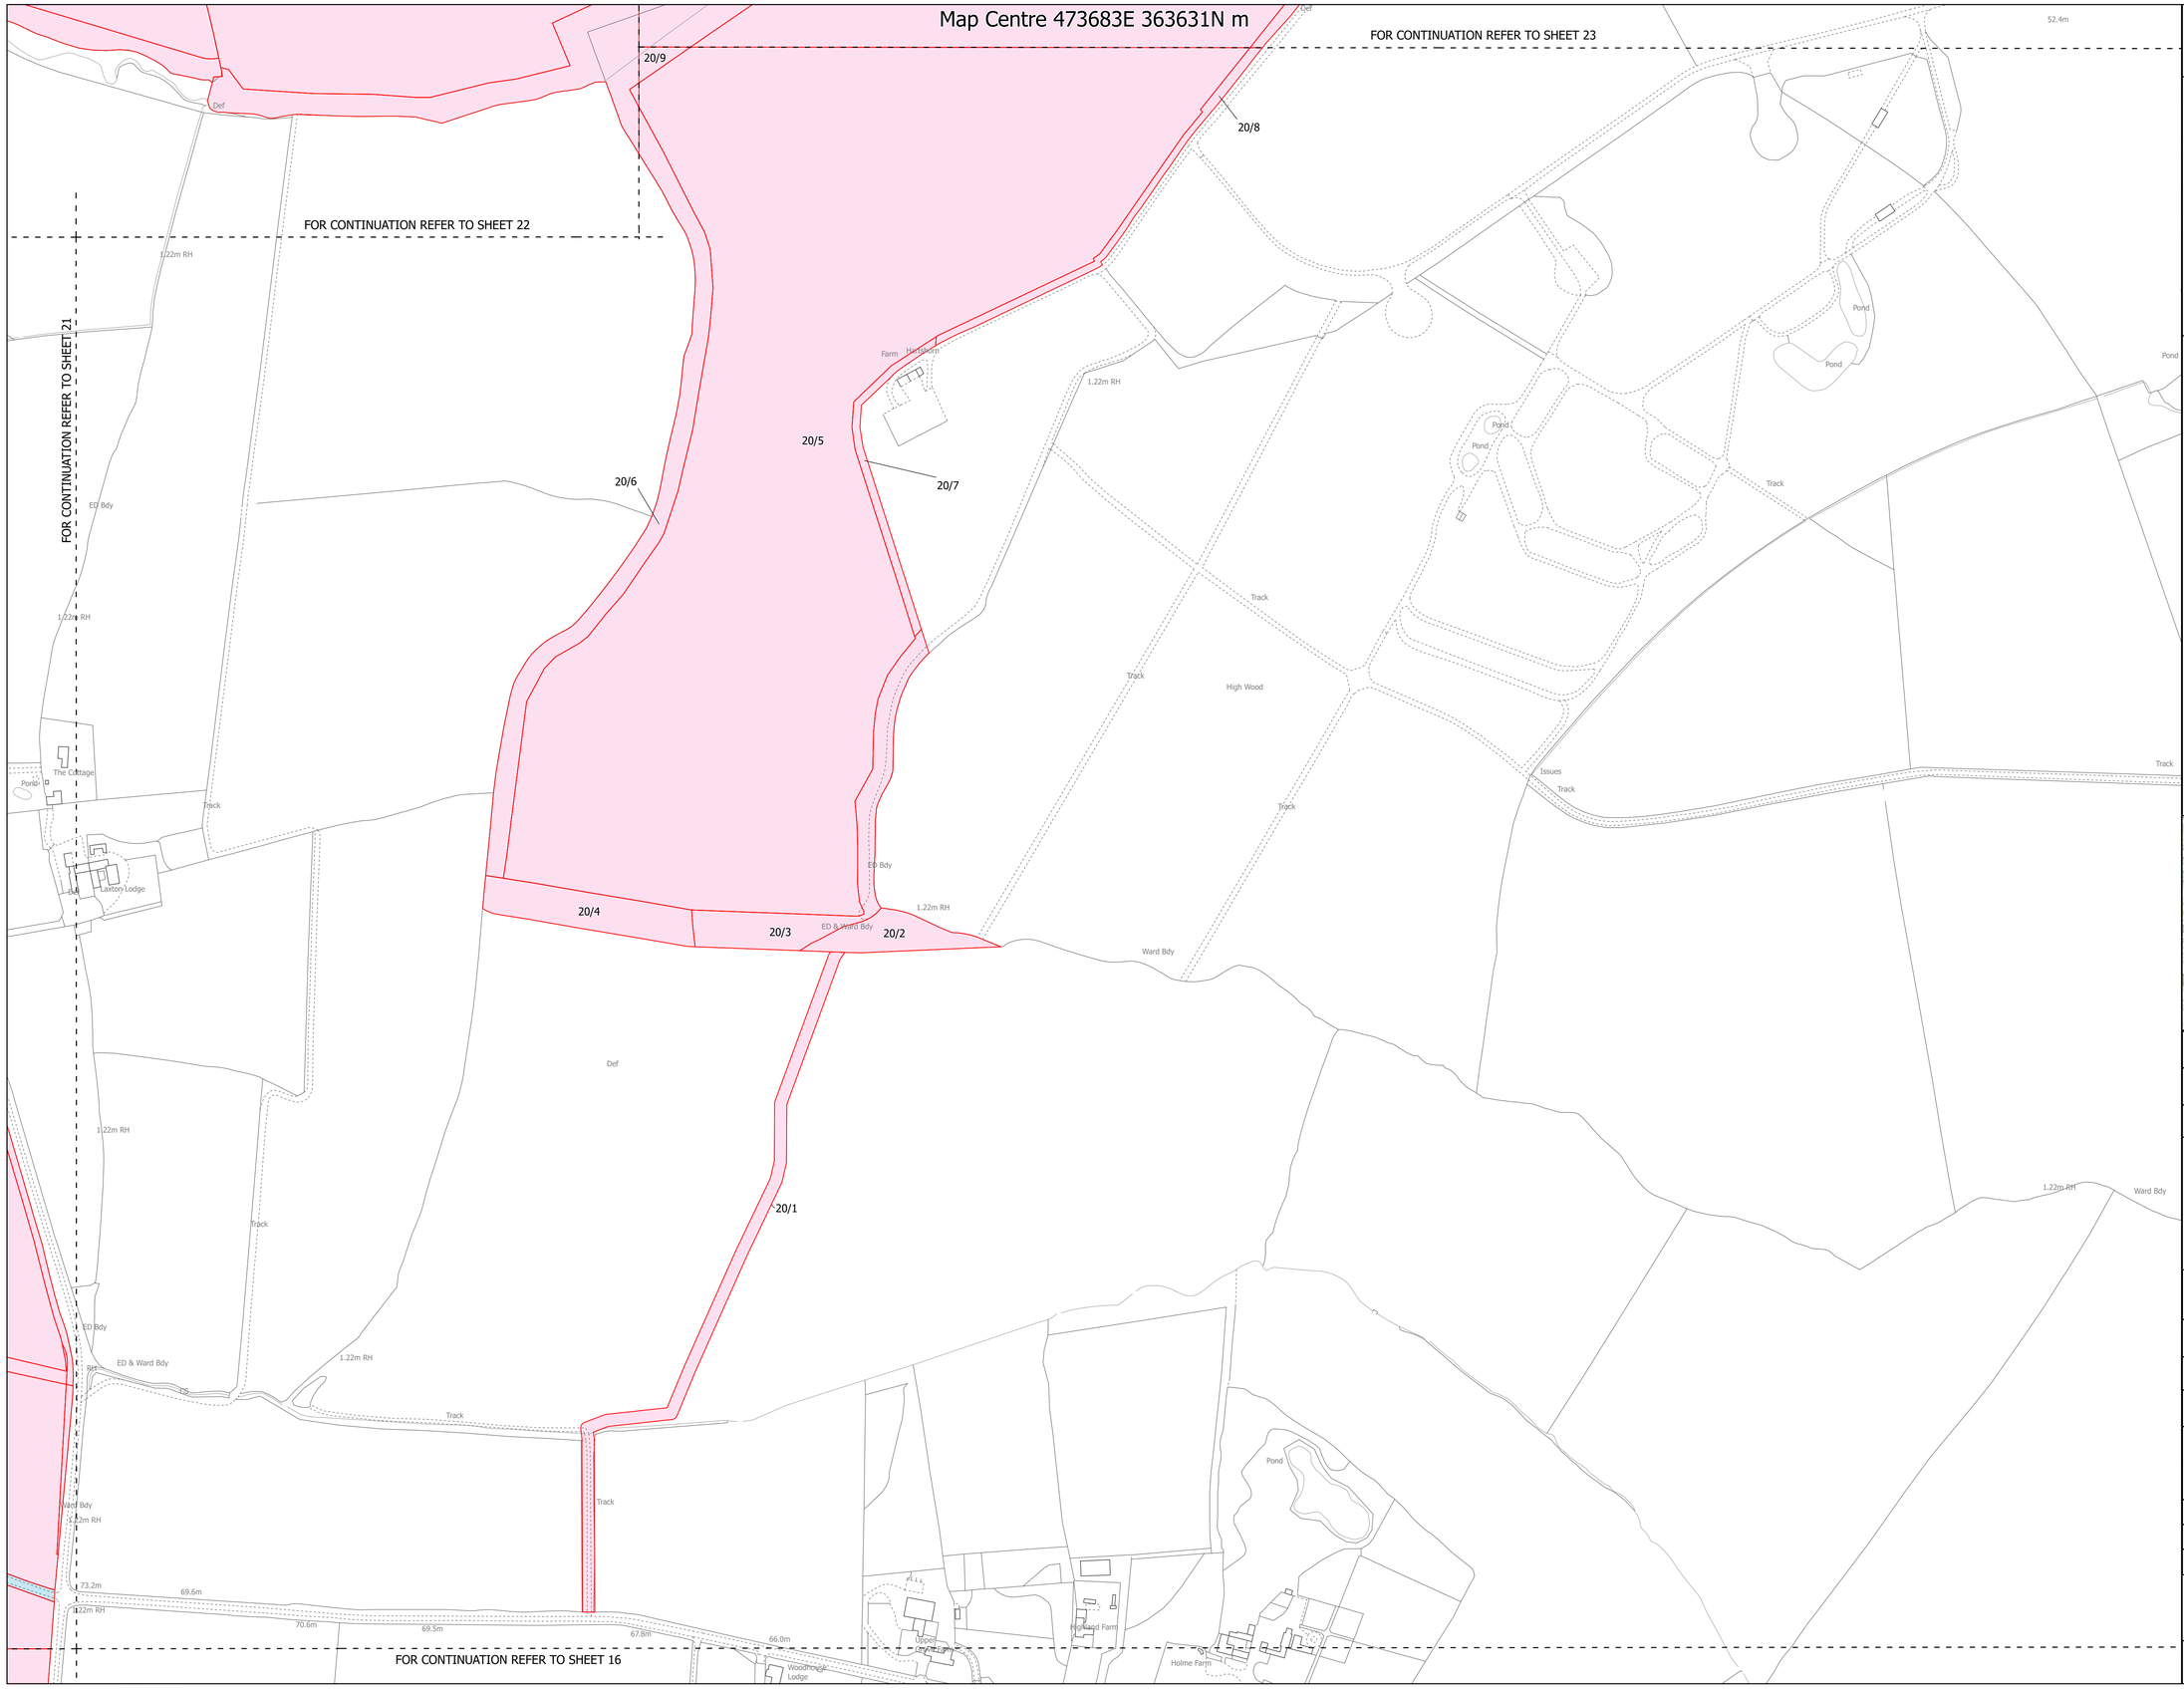

Carter Jonas

NOTES
1. ALL DIMENSIONS ARE IN METRES UNLESS STATED OTHERWISE.
2. THIS DRAWING IS TO BE READ IN CONJUNCTION WITH ALL OTHER PLANS AND DOCUMENTATION, IN PARTICULAR THE WORKS PLANS [EN010162/APP/2.3], THE BOOK OF REFERENCE [EN010162/APP/4.3],
THE DCO [EN010162/APP/3.1], AND THE STATEMENT OF REASONS [EN010162/APP/4.1]
3. ALL OF THE LAND SHOWN IN COLOURED PINK, BLUE, AND YELLOW ON THE LAND PLANS IS PROPOSED TO BE SUBJECT
TO THE POWERS TO EXTINGUISH OR SUSPEND PRIVATE RIGHTS PURSUANT TO ARCTICLE 25 OF THE DCO AND THE POWER TO OVERRIDE EASEMENTS AND OTHER RIGHTS IN ARTICLE 28 OF THE DCO.

Legend

- Limits of Land to be Acquired or Used
- Land to be Acquired
- Acquisition of Rights by the Creation of New Rights or the Imposition of Restrictive Covenants
- Land not subject to Compulsory Acquistion or Temporary Use
- Land Outside of Land to be Acquired or Used

The Legend is identical on all sheets of the Land Plans and therefore not all items specified in the Legend are found on each sheet

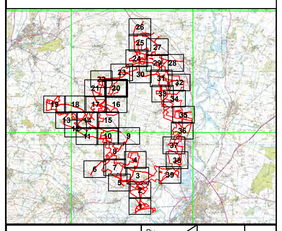

	By			
Revision 1	SC	AP	17/03/2025	P01
Revision 2	LM	RL	23/06/2025	P02
Revision Details	By	Check	Date	Suffix

Applicant: Elements Green Trent Limited

Solar & Biodiversity Park

Project Title:
GREAT NORTH ROAD SOLAR AND BIODIVERSITY PARK

Purpose of Issue:
DCO APPLICATION

Development Consent Order Number:
EN010162

Development Consent Order Drawing Number:
EN010162/APP/2.2

Drawing Title:
LAND PLAN
REGULATION 5(2)(i) OF THE INFRASTRUCTURE PLANNING (APPLICATIONS: PRESCRIBED FORMS AND PROCEDURE) REGULATIONS 2009 SHEET 20 of 39

Designed:	Drawn:	Checked:	Date:
SC	LM	RL	27/06/2025

Internal Project Number: J008020 6-25-01c	Suitability: DCO Application
Scale @ A1: 1:2,500	Zone: Whole Site
	Rev: P02

0 70 140 210
Metres

© Crown copyright and database rights 2025 OS 100004458

Map Centre 471981E 363628N m

FOR CONTINUATION REFER TO SHEET 22

FOR CONTINUATION REFER TO SHEET 20

FOR CONTINUATION REFER TO SHEET 17

SEE INSET 21/A

SEE INSET 21/B

INSET 21/A @ 1:1000

INSET 21/B @ 1:250

21/1 21/2 21/3 21/4 21/5 21/6 21/7 21/8 21/9 21/10 21/11 21/12 21/13 21/14 21/15 21/16 21/17 21/18 21/19 21/20 21/21 21/22 21/23 21/24 21/25 21/26 21/27 21/28 21/29 21/30 21/31 21/32

Pond, Track, Lay-by, Mainwood Farm, Victoria Plantation, The Cottage, Silos, Buckslow Farm, Def, Issues, Mast, Knowall Lodge, Well, Pump, 1.22m RH, 75.9m, 71.2m, 73.2m, 81.3m

Carter Jonas

NOTES
1. ALL DIMENSIONS ARE IN METRES UNLESS STATED OTHERWISE.
2. THIS DRAWING IS TO BE READ IN CONJUNCTION WITH ALL OTHER PLANS AND DOCUMENTATION, IN PARTICULAR THE WORKS PLANS [EN010162/APP/2.3],,THE BOOK OF REFERENCE [EN010162/APP/4.3],
THE DCO [EN010162/APP/3.1], AND THE STATEMENT OF REASONS [EN010162/APP/4.1].
3. ALL OF THE LAND SHOWN IN COLOURED PINK, BLUE, AND YELLOW ON THE LAND PLANS IS PROPOSED TO BE SUBJECT TO THE OTHER POWERS TO EXTINGUISH OR SUSPEND PRIVATE RIGHTS PURSUANT TO ARCTICLE 25 OF THE DCO AND THE POWER TO OVERRIDE EASEMENTS AND OTHER RIGHTS IN ARTICLE 28 OF THE DCO.

Legend

- Limits of Land to be Acquired or Used
- Land to be Acquired
- Acquisition of Rights by the Creation of New Rights or the Imposition of Restrictive Covenants
- Land not subject to Compulsory Acquistion or Temporary Use
- Land Outside of Land to be Acquired or Used

The Legend is identical on all sheets of the Land Plans and therefore not all items specified in the Legend are found on each sheet

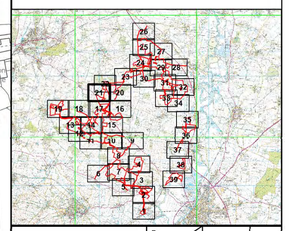

Revision 1	By SC / AP	17/03/2025	P01
Revision 2	By LM / RL	23/06/2025	P02
Revision Details	By / Check	Date	Suffix

Applicant: Elements Green Trent Limited

Solar & Biodiversity Park

Project Title:
GREAT NORTH ROAD SOLAR AND BIODIVERSITY PARK

Purpose of Issue:
DCO APPLICATION

Development Consent Order Number:
EN010162

Development Consent Order Drawing Number:
EN010162/APP/2.2

Drawing Title:
LAND PLAN
REGULATION 5(2)(i) OF THE INFRASTRUCTURE PLANNING (APPLICATIONS: PRESCRIBED FORMS AND PROCEDURE) REGULATIONS 2009 SHEET 21 of 39

Designed: SC	Drawn: LM	Checked: RL	Date: 26/06/2025
Internal Project Number: J008/026-25-01c		Suitability: DCO Application	
Scale @ A1: 1:2,500		Zone: Whole Site	
		Rev: P02	

0 70 140 210 Metres

© Crown copyright and database rights 2025 OS 100004458

Map Centre 472470E 364379N m

INSET 22/A @ 1:250

INSET 22/B @ 1:500

SEE INSET 22/B

SEE INSET 22/A

FOR CONTINUATION REFER TO SHEET 23

FOR CONTINUATION REFER TO SHEET 21

FOR CONTINUATION REFER TO SHEET 20

© Crown copyright and database rights 2025 OS 100004458

Carter Jonas

NOTES
1. ALL DIMENSIONS ARE IN METRES UNLESS STATED OTHERWISE.
2. THIS DRAWING IS TO BE READ IN CONJUNCTION WITH ALL OTHER PLANS AND DOCUMENTATION. IN PARTICULAR THE WORKS PLANS [EN010162/APP/2.3], THE BOOK OF REFERENCE [EN010162/APP/4.3], THE DCO [EN010162/APP/3.1], AND THE STATEMENT OF REASONS [EN010162/APP/4.1]
3. ALL OF THE LAND SHOWN IN COLOURED PINK, BLUE, AND YELLOW ON THE LAND PLANS IS PROPOSED TO BE SUBJECT TO THE OTHER POWERS TO EXTINGUISH OR SUSPEND PRIVATE RIGHTS PURSUANT TO ARCTICLE 25 OF THE DCO AND THE POWER TO OVERRIDE EASEMENTS AND OTHER RIGHTS IN ARTICLE 28 OF THE DCO.

Legend

- Limits of Land to be Acquired or Used
- Land to be Acquired
- Acquisition of Rights by the Creation of New Rights or the Imposition of Restrictive Covenants
- Land not subject to Compulsory Acquistion or Temporary Use
- Land Outside of Land to be Acquired or Used

The Legend is identical on all sheets of the Land Plans and therefore not all items specified in the Legend are found on each sheet

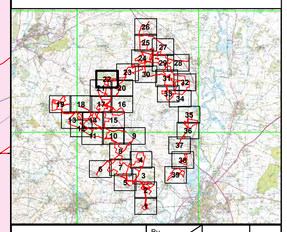

	By / Check	Date	Suffix
Revision 1	By SC / AP	17/03/2025	P01
Revision 2	By LM / RL	23/06/2025	P02
Revision Details	By / Check	Date	Suffix

Applicant: Elements Green Trent Limited

Solar & Biodiversity Park

Project Title:
GREAT NORTH ROAD SOLAR AND BIODIVERSITY PARK

Purpose of Issue:
DCO APPLICATION

Development Consent Order Number:
EN010162

Development Consent Order Drawing Number:
EN010162/APP/2.2

Drawing Title:
LAND PLAN
REGULATION 5(2)(i) OF THE INFRASTRUCTURE PLANNING (APPLICATIONS: PRESCRIBED FORMS AND PROCEDURE) REGULATIONS 2009 SHEET 22 of 39

Designed:	Drawn:	Checked:	Date:
SC	LM	RL	26/06/2025

Internal Project Number: J008/206-25-01c	Suitability: DCO Application
Scale @ A1: 1:2,500	Zone: Whole Site
	Rev: P02

0 70 140 210
Metres

Map Centre 474152E 364938N m

FOR CONTINUATION REFER TO SHEET 22

FOR CONTINUATION REFER TO SHEET 24

FOR CONTINUATION REFER TO SHEET 30

FOR CONTINUATION REFER TO SHEET 20

23/12

23/16

23/13

23/14

23/11

23/15

23/10

23/17

23/18

23/8

23/9

23/7

SEE INSET 23/A

23/5

23/4

23/3

23/2

23/1

23/6

INSET 23/A @ 1:500

23/10

23/18

23/17

23/9

23/7

23/8

23/2

0 50 100 150

Metres

© Crown copyright and database rights 2025 OS 100004458

Carter Jonas

NOTES
1. ALL DIMENSIONS ARE IN METRES UNLESS STATED OTHERWISE.
2. THIS DRAWING IS TO BE READ IN CONJUNCTION WITH ALL OTHER PLANS AND DOCUMENTATION. IN PARTICULAR THE WORKS PLANS [EN010162/APP/2.3], THE BOOK OF REFERENCE [EN010162/APP/4.3],
THE DCO [EN010162/APP/3.1], AND THE STATEMENT OF REASONS [EN010162/APP/4.1]
3. ALL OF THE LAND SHOWN IN COLOURED PINK, BLUE, AND YELLOW ON THE LAND PLANS IS PROPOSED TO BE SUBJECT TO THE OTHER POWERS TO EXTINGUISH OR SUSPEND PRIVATE RIGHTS PURSUANT TO ARCTICLE 25 OF THE DCO AND THE POWER TO OVERRIDE EASEMENTS AND OTHER RIGHTS IN ARTICLE 28 OF THE DCO.

Legend

- Limits of Land to be Acquired or Used
- Land to be Acquired
- Acquisition of Rights by the Creation of New Rights or the Imposition of Restrictive Covenants
- Land not subject to Compulsory Acquistion or Temporary Use
- Land Outside of Land to be Acquired or Used

The Legend is identical on all sheets of the Land Plans and therefore not all items specified in the Legend are found on each sheet

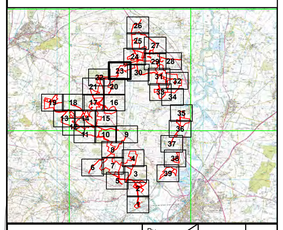

Revision Details	By / Check	Date	Suffix
Revision 1	By SC / AP	17/03/2025	P01
Revision 2	By LM / RL	23/06/2025	P02

Applicant: Elements Green Trent Limited

Solar & Biodiversity Park

Project Title:
GREAT NORTH ROAD SOLAR AND BIODIVERSITY PARK

Purpose of Issue:
DCO APPLICATION

Development Consent Order Number:
EN010162

Development Consent Order Drawing Number:
EN010162/APP/2.2

Drawing Title:
LAND PLAN
REGULATION 5(2)(i) OF THE INFRASTRUCTURE PLANNING (APPLICATIONS: PRESCRIBED FORMS AND PROCEDURE) REGULATIONS 2009 SHEET 23 of 39

Designed:	Drawn:	Checked:	Date:
SC	LM	RL	25/06/2025

Internal Project Number: J008020б-25-01c	Suitability: DCO Application
Scale @ A1: 1:2,500	Zone: Whole Site
	Rev: P02

0 70 140 210

Metres

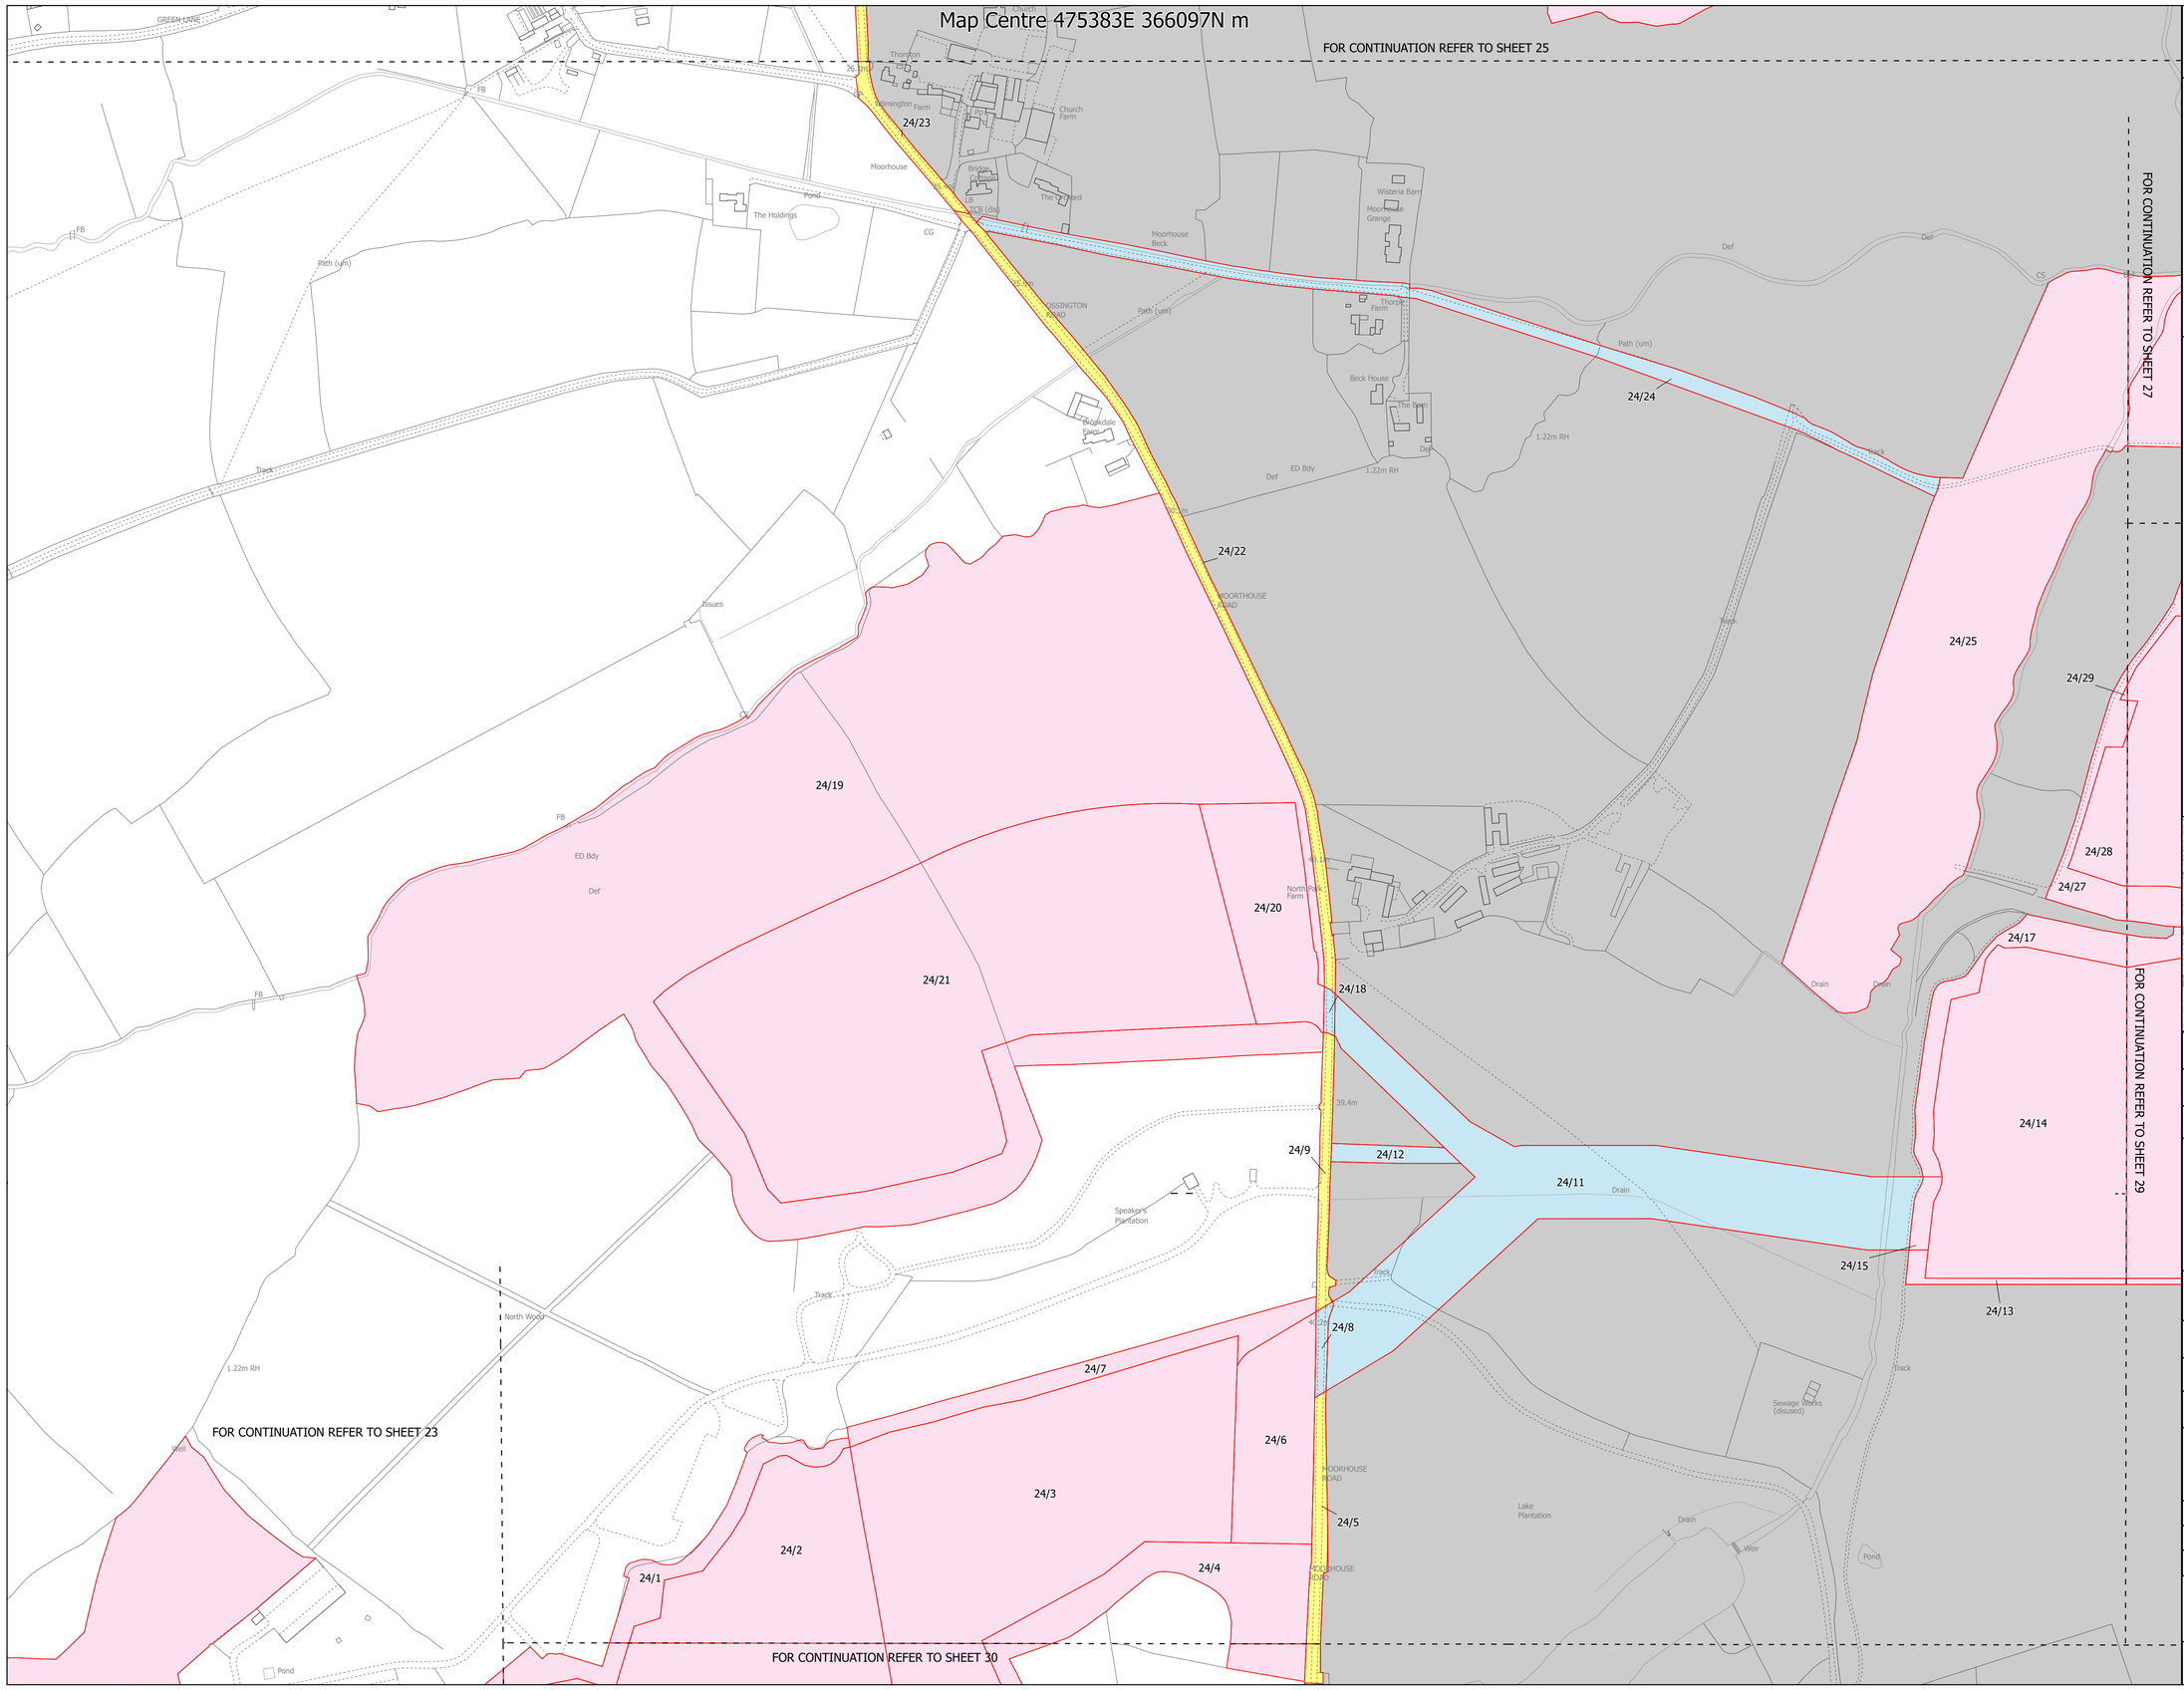

Carter Jonas

NOTES
1. ALL DIMENSIONS ARE IN METRES UNLESS STATED OTHERWISE.
2. THIS DRAWING IS TO BE READ IN CONJUNCTION WITH ALL OTHER PLANS AND DOCUMENTATION, IN PARTICULAR THE WORKS PLANS [EN010162/APP/2.3], THE BOOK OF REFERENCE [EN010162/APP/4.3], THE DCO [EN010162/APP/3.1], AND THE STATEMENT OF REASONS [EN010162/APP/4.1]
3. ALL OF THE LAND SHOWN IN COLOURED PINK, BLUE, AND YELLOW ON THE LAND PLANS IS PROPOSED TO BE SUBJECT
TO THE POWERS TO EXTINGUISH OR SUSPEND PRIVATE RIGHTS PURSUANT TO ARCTICLE 25 OF THE DCO AND THE POWER TO OVERRIDE EASEMENTS AND OTHER RIGHTS IN ARTICLE 28 OF THE DCO.

Legend

- Limits of Land to be Acquired or Used
- Land to be Acquired
- Acquisition of Rights by the Creation of New Rights or the Imposition of Restrictive Covenants
- Land not subject to Compulsory Acquistion or Temporary Use
- Land Outside of Land to be Acquired or Used

The Legend is identical on all sheets of the Land Plans and therefore not all items specified in the Legend are found on each sheet

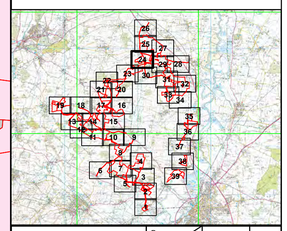

Revision 1	By SC / AP	17/03/2025	P01
Revision 2	By LM / RL	23/06/2025	P02
Revision Details	By / Check	Date	Suffix

Applicant: Elements Green Trent Limited

Solar & Biodiversity Park

Project Title:
GREAT NORTH ROAD SOLAR AND BIODIVERSITY PARK

Purpose of Issue:
DCO APPLICATION

Development Consent Order Number:
EN010162

Development Consent Order Drawing Number:
EN010162/APP/2.2

Drawing Title:
LAND PLAN
REGULATION 5(2)(i) OF THE INFRASTRUCTURE PLANNING (APPLICATIONS: PRESCRIBED FORMS AND PROCEDURE) REGULATIONS 2009 SHEET 24 of 39

Designed: SC	Drawn: LM	Checked: RL	Date: 27/06/2025
Internal Project Number: J0080206-25-01c		Suitability: DCO Application	
Scale @ A1: 1:2,500		Zone: Whole Site	
		Rev: P02	

0 70 140 210
Metres

© Crown copyright and database rights 2025 OS 100004458

Map Centre 475646E 367379N m

FOR CONTINUATION REFER TO SHEET 26

SEE INSET 25/B

INSET 25/B @ 1:500

SEE INSET 25/A

INSET 25/A @ 1:500

FOR CONTINUATION REFER TO SHEET 27

FOR CONTINUATION REFER TO SHEET 24

25/1 25/2 25/3 25/4 25/5 25/6 25/7 25/8 25/9 25/10 25/11 25/12 25/13 25/14 25/15 25/16 25/18 25/20 25/21 25/22 25/23 25/24 25/25 25/26 25/27 25/29 25/30 25/31 25/32

Carter Jonas

NOTES
1. ALL DIMENSIONS ARE IN METRES UNLESS STATED OTHERWISE.
2. THIS DRAWING IS TO BE READ IN CONJUNCTION WITH ALL OTHER PLANS AND DOCUMENTATION, IN PARTICULAR THE WORKS PLANS [EN010162/APP/2.3], THE BOOK OF REFERENCE [EN010162/APP/4.3],
THE DCO [EN010162/APP/3.1], AND THE STATEMENT OF REASONS [EN010162/APP/4.1]
3. ALL OF THE LAND SHOWN IN COLOURED PINK, BLUE, AND YELLOW ON THE LAND PLANS IS PROPOSED TO BE SUBJECT
TO THE POWERS TO EXTINGUISH OR SUSPEND PRIVATE RIGHTS PURSUANT TO ARCTICLE 25 OF THE DCO AND THE POWER TO OVERRIDE EASEMENTS AND OTHER RIGHTS IN ARTICLE 28 OF THE DCO.

Legend

- Limits of Land to be Acquired or Used
- Land to be Acquired
- Acquisition of Rights by the Creation of New Rights or the Imposition of Restrictive Covenants
- Land not subject to Compulsory Acquistion or Temporary Use
- Land Outside of Land to be Acquired or Used

The Legend is identical on all sheets of the Land Plans and therefore not all items specified in the Legend are found on each sheet

Revision 1	By SC / AP	17/03/2025	P01
Revision 2	By LM / RL	23/06/2025	P02
Revision Details	By / Check	Date	Suffix

Applicant: Elements Green Trent Limited

Solar & Biodiversity Park

Project Title:
GREAT NORTH ROAD SOLAR AND BIODIVERSITY PARK

Purpose of Issue:
DCO APPLICATION

Development Consent Order Number:
EN010162

Development Consent Order Drawing Number:
EN010162/APP/2.2

Drawing Title:
LAND PLAN
REGULATION 5(2)(i) OF THE INFRASTRUCTURE PLANNING (APPLICATIONS: PRESCRIBED FORMS AND PROCEDURE) REGULATIONS 2009 SHEET 25 of 39

Designed:	Drawn:	Checked:	Date:
SC	LM	RL	27/06/2025

Internal Project Number:	Suitability:
J00802062-25-01c	DCO Application
Scale @ A1: 1:2,500	Zone: Whole Site

Rev: P02

0 70 140 210 Metres

© Crown copyright and database rights 2025 OS 100004458

Map Centre 475646E 368668N m

INSET 26/A @ 1:500

0 50 100 150 Metres

26/1
26/2
26/3
26/4
26/5
26/6
26/7
26/8
26/9
26/10

SEE INSET 26/A

FOR CONTINUATION REFER TO SHEET 25

© Crown copyright and database rights 2025 OS 100004458

Carter Jonas

NOTES
1. ALL DIMENSIONS ARE IN METRES UNLESS STATED OTHERWISE.
2. THIS DRAWING IS TO BE READ IN CONJUNCTION WITH ALL OTHER PLANS AND DOCUMENTATION, IN PARTICULAR THE WORKS PLANS [EN010162/APP/2.3], THE BOOK OF REFERENCE [EN010162/APP/4.3], THE DCO [EN010162/APP/3.1], AND THE STATEMENT OF REASONS [EN010162/APP/4.1]
3. ALL OF THE LAND SHOWN IN COLOURED PINK, BLUE, AND YELLOW ON THE LAND PLANS IS PROPOSED TO BE SUBJECT TO THE POWERS TO EXTINGUISH OR SUSPEND PRIVATE RIGHTS PURSUANT TO ARCTICLE 25 OF THE DCO AND THE POWER TO OVERRIDE EASEMENTS AND OTHER RIGHTS IN ARTICLE 28 OF THE DCO.

Legend

- Limits of Land to be Acquired or Used
- Land to be Acquired
- Acquisition of Rights by the Creation of New Rights or the Imposition of Restrictive Covenants
- Land not subject to Compulsory Acquistion or Temporary Use
- Land Outside of Land to be Acquired or Used

The Legend is identical on all sheets of the Land Plans and therefore not all items specified in the Legend are found on each sheet

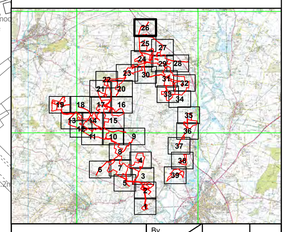

Revision 1	By: SC / AP	17/03/2025	P01
Revision 2	By: LM / RL	23/06/2025	P02
Revision Details	By / Check	Date	Suffix

Applicant: Elements Green Trent Limited

Solar & Biodiversity Park

Project Title:
GREAT NORTH ROAD SOLAR AND BIODIVERSITY PARK

Purpose of Issue:
DCO APPLICATION

Development Consent Order Number:
EN010162

Development Consent Order Drawing Number:
EN010162/APP/2.2

Drawing Title:
LAND PLAN
REGULATION 5(2)(i) OF THE INFRASTRUCTURE PLANNING (APPLICATIONS: PRESCRIBED FORMS AND PROCEDURE) REGULATIONS 2009 SHEET 26 of 39

Designed: SC	Drawn: LM	Checked: RL	Date: 27/06/2025

Internal Project Number: J0080206-25-01c	Suitability: DCO Application
Scale @ A1: 1:2,500	Zone: Whole Site
	Rev: P02

0 70 140 210 Metres

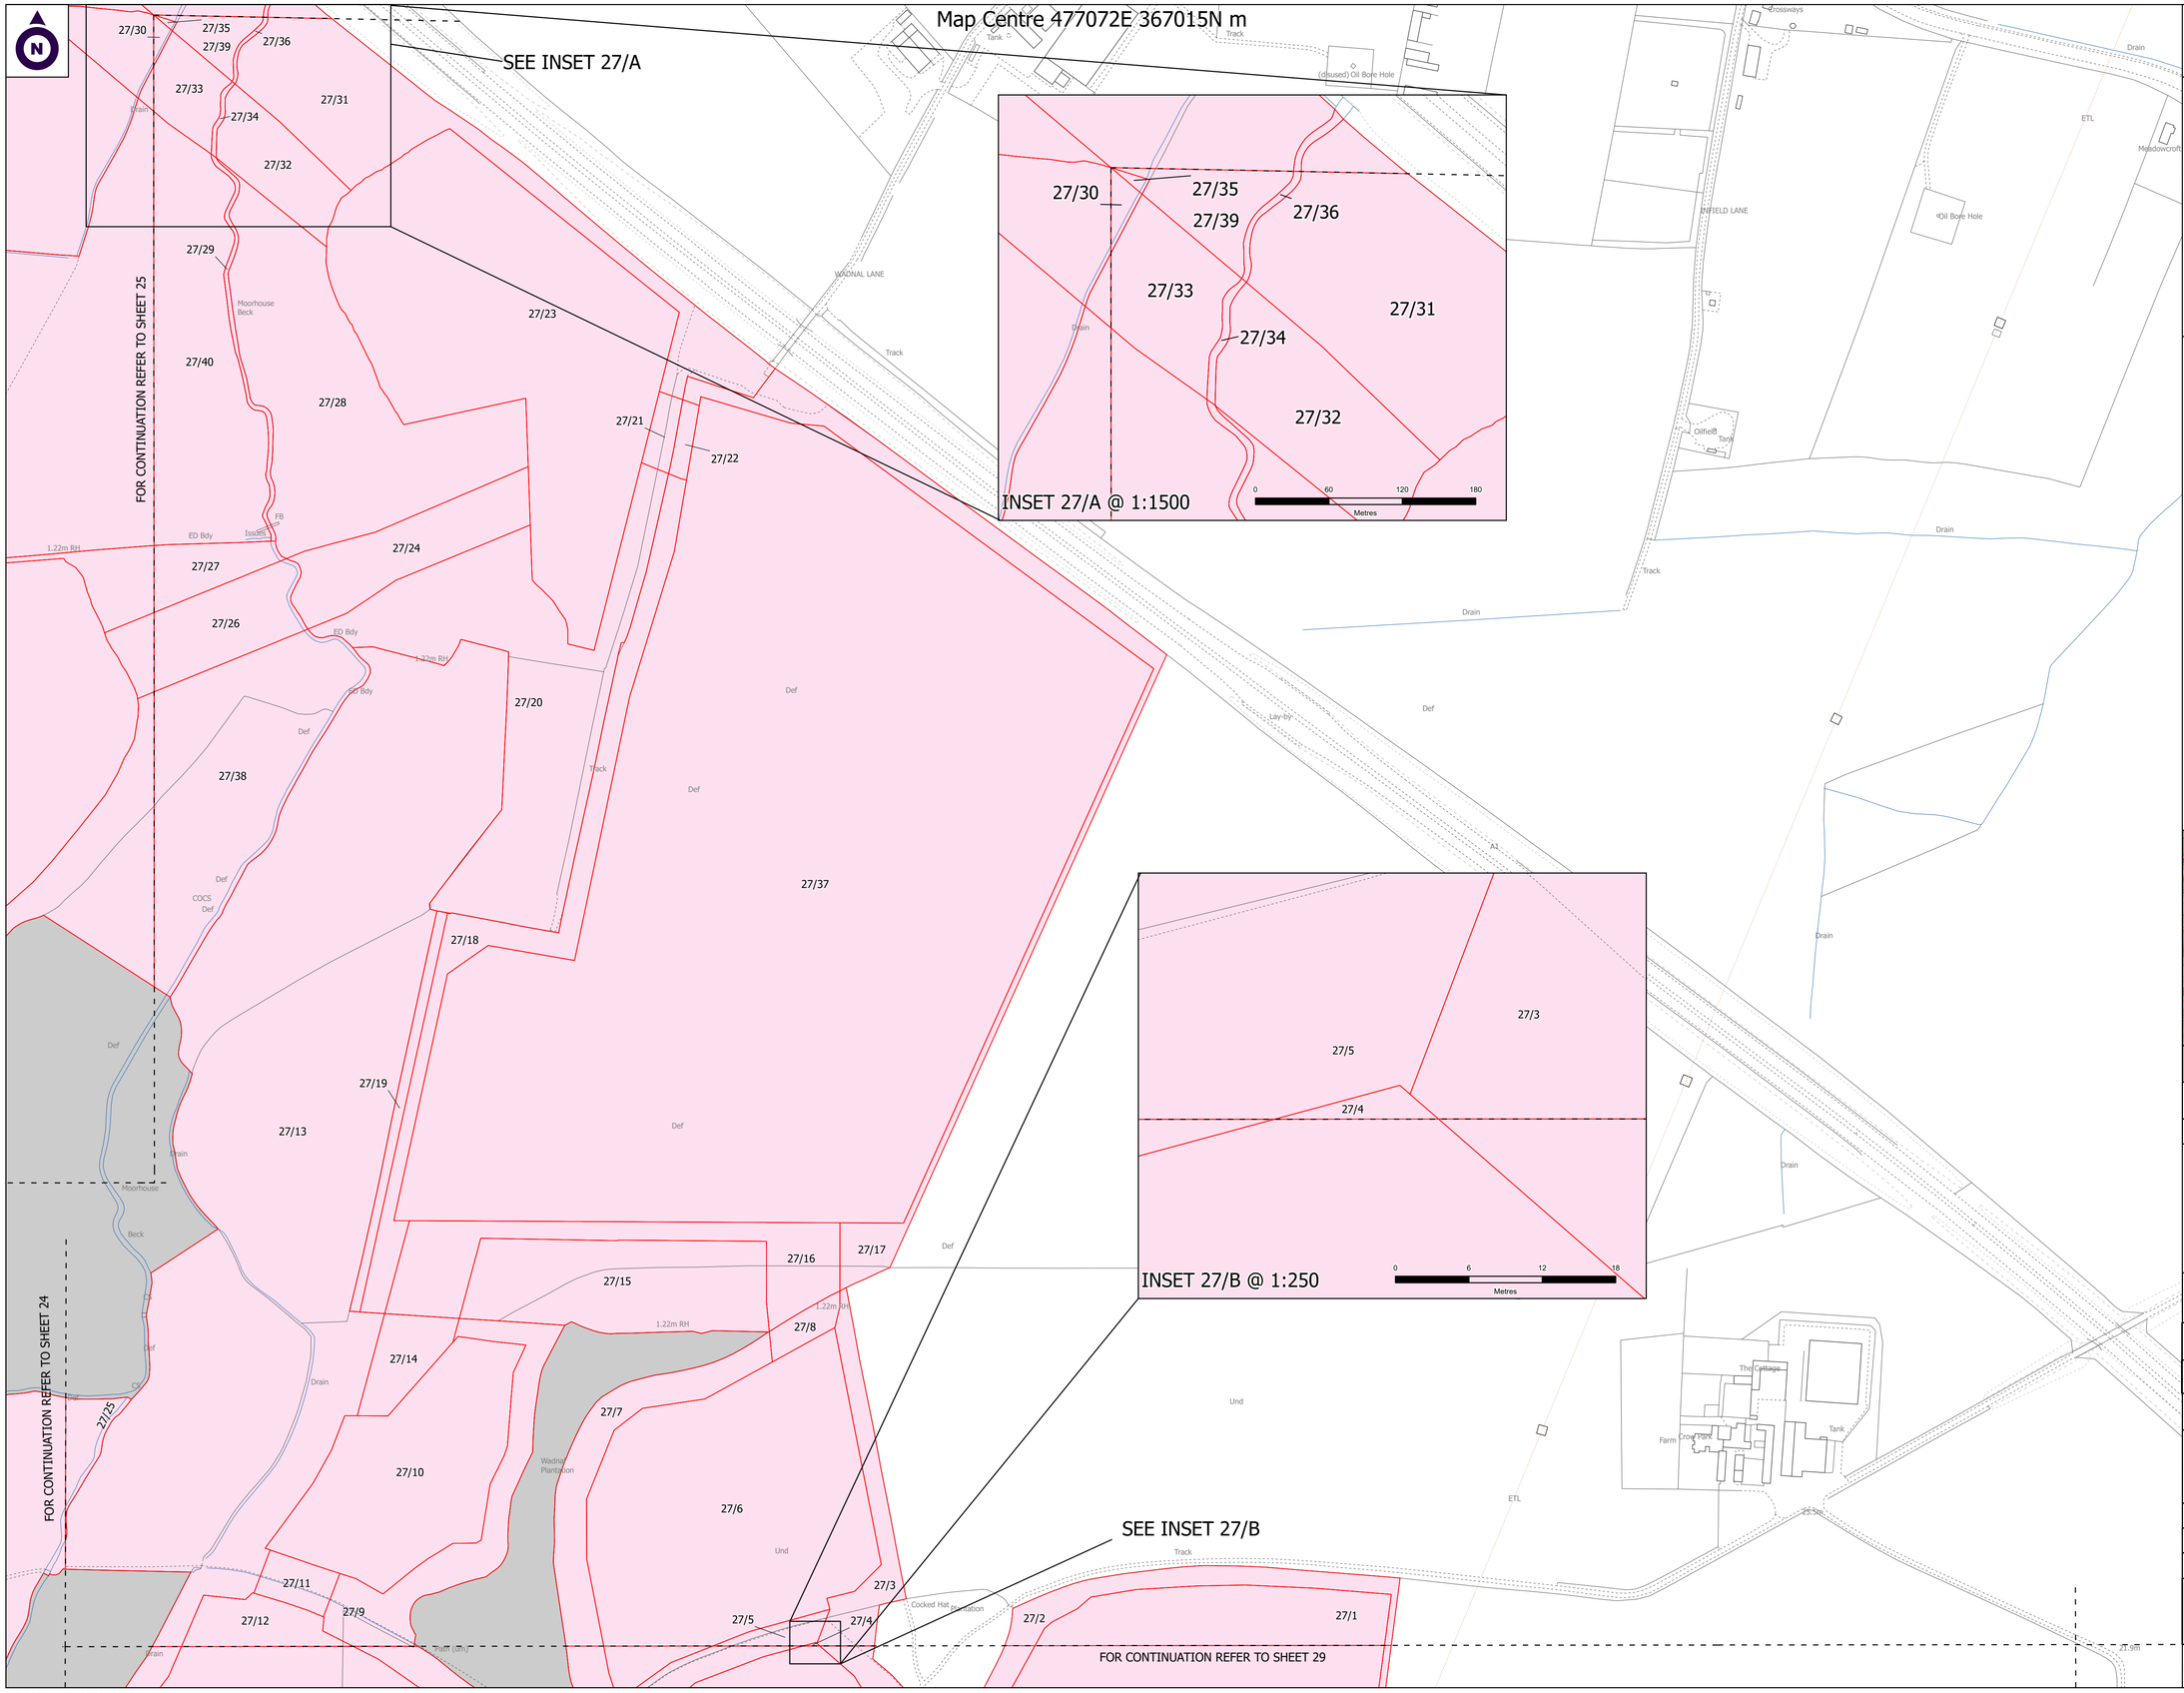

Carter Jonas

NOTES
1. ALL DIMENSIONS ARE IN METRES UNLESS STATED OTHERWISE.
2. THIS DRAWING IS TO BE READ IN CONJUNCTION WITH ALL OTHER PLANS AND DOCUMENTATION. IN PARTICULAR THE WORKS PLANS [EN010162/APP/2.3], THE BOOK OF REFERENCE [EN010162/APP/4.3], THE DCO [EN010162/APP/3.1], AND THE STATEMENT OF REASONS [EN010162/APP/4.1]
3. ALL OF THE LAND SHOWN IN COLOURED PINK, BLUE, AND YELLOW ON THE LAND PLANS IS PROPOSED TO BE SUBJECT TO THE OTHER POWERS TO EXTINGUISH OR SUSPEND PRIVATE RIGHTS PURSUANT TO ARCTICLE 25 OF THE DCO AND THE POWER TO OVERRIDE EASEMENTS AND OTHER RIGHTS IN ARTICLE 28 OF THE DCO.

Legend

- Limits of Land to be Acquired or Used
- Land to be Acquired
- Acquisition of Rights by the Creation of New Rights or the Imposition of Restrictive Covenants
- Land not subject to Compulsory Acquistion or Temporary Use
- Land Outside of Land to be Acquired or Used

The Legend is identical on all sheets of the Land Plans and therefore not all items specified in the Legend are found on each sheet

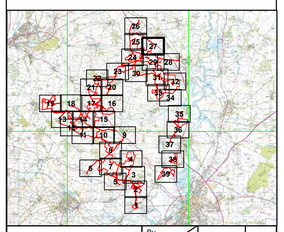

Revision 1	By: SC / AP	17/03/2025	P01
Revision 2	By: LM / RL	24/06/2025	P02
Revision Details	By / Check	Date	Suffix

Applicant: Elements Green Trent Limited

Solar & Biodiversity Park

Project Title:
GREAT NORTH ROAD SOLAR AND BIODIVERSITY PARK

Purpose of Issue:
DCO APPLICATION

Development Consent Order Number:
EN010162

Development Consent Order Drawing Number:
EN010162/APP/2.2

Drawing Title:
LAND PLAN
REGULATION 5(2)(i) OF THE INFRASTRUCTURE PLANNING (APPLICATIONS: PRESCRIBED FORMS AND PROCEDURE) REGULATIONS 2009 SHEET 27 of 39

Designed: SC	Drawn: SG	Checked: RL	Date: 26/06/2025
Internal Project Number: J00802/06-25-01c		Suitability: DCO Application	
Scale @ A1: 1:2,500		Zone: Whole Site	
		Rev: P02	

0 70 140 210
Metres

© Crown copyright and database rights 2025 OS 100004458

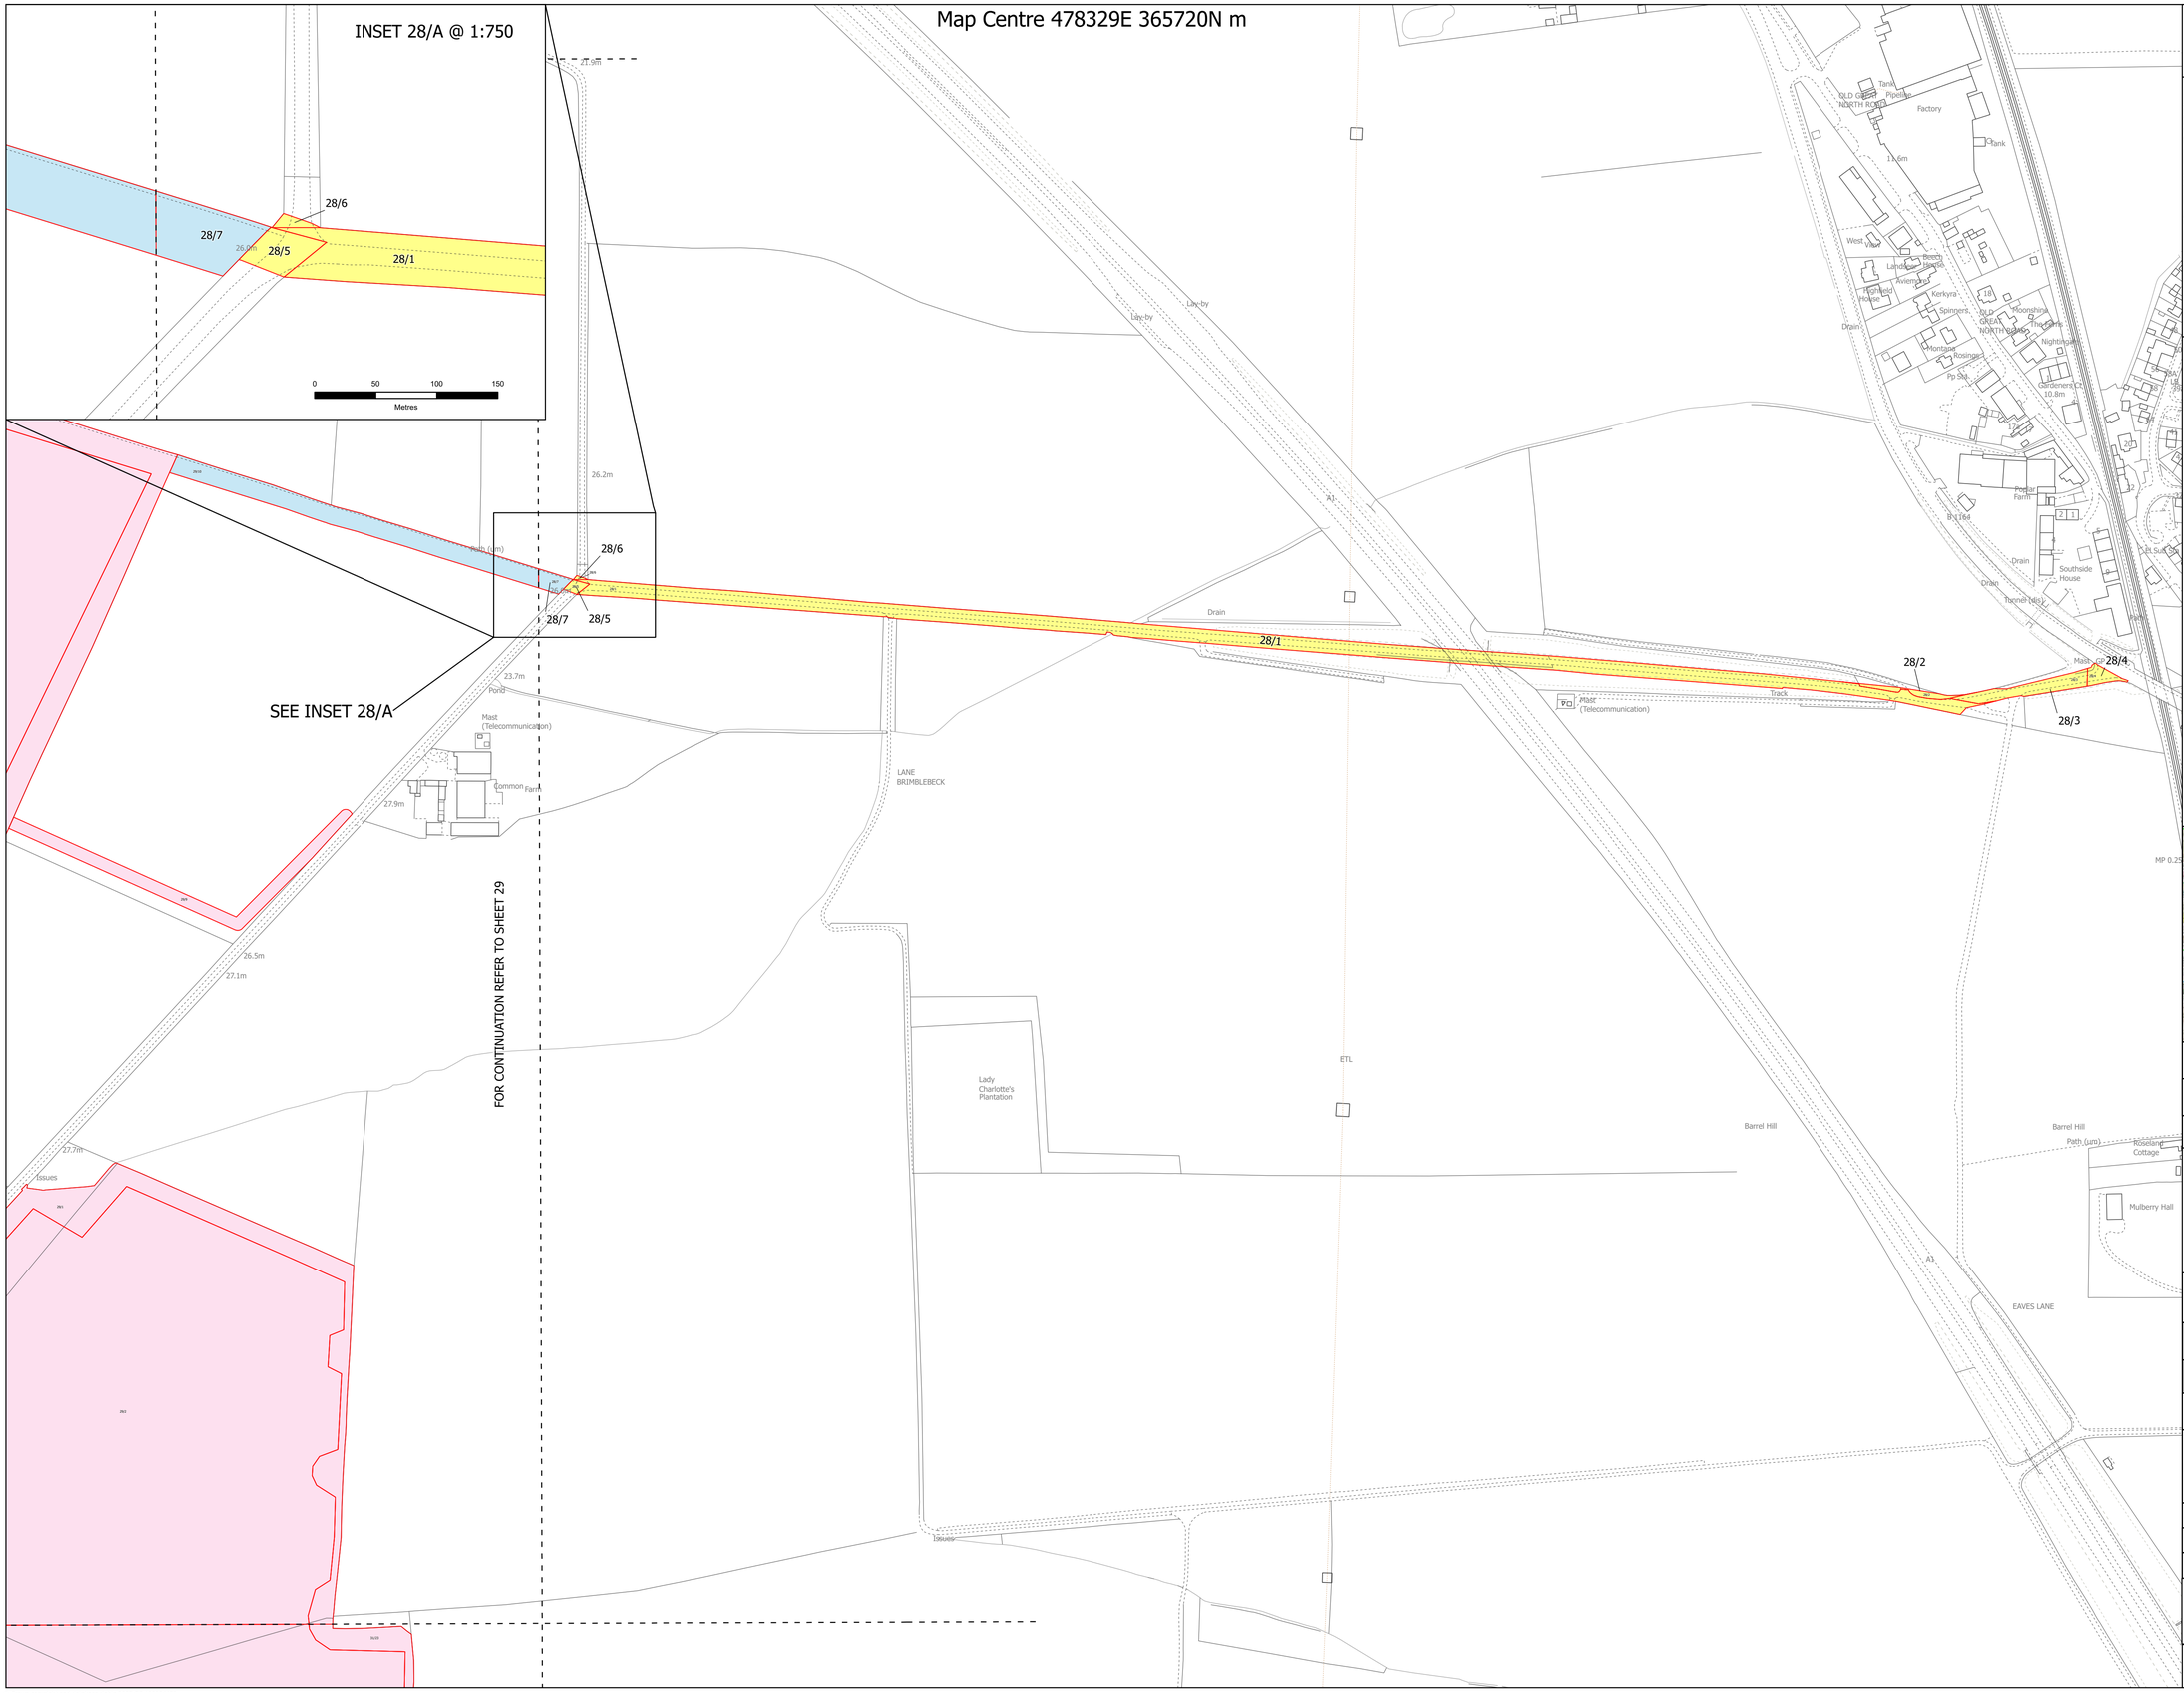

Carter Jonas

NOTES
1. ALL DIMENSIONS ARE IN METRES UNLESS STATED OTHERWISE.
2. THIS DRAWING IS TO BE READ IN CONJUNCTION WITH ALL OTHER PLANS AND DOCUMENTATION. IN PARTICULAR THE WORKS PLANS [EN010162/APP/2.3], THE BOOK OF REFERENCE [EN010162/APP/4.3], THE DCO [EN010162/APP/3.1], AND THE STATEMENT OF REASONS [EN010162/APP/4.1]
3. ALL OF THE LAND SHOWN IN COLOURED PINK, BLUE, AND YELLOW ON THE LAND PLANS IS PROPOSED TO BE SUBJECT TO THE OTHER POWERS TO EXTINGUISH OR SUSPEND PRIVATE RIGHTS PURSUANT TO ARCTICLE 25 OF THE DCO AND THE POWER TO OVERRIDE EASEMENTS AND OTHER RIGHTS IN ARTICLE 28 OF THE DCO.

Legend

- Limits of Land to be Acquired or Used
- Land to be Acquired
- Acquisition of Rights by the Creation of New Rights or the Imposition of Restrictive Covenants
- Land not subject to Compulsory Acquistion or Temporary Use
- Land Locked within the Order Limits with No Rights Being Taken

The Legend is identical on all sheets of the Land Plans and therefore not all items specified in the Legend are found on each sheet

Revision 1	By SC / AP	17/03/2025	P01
Revision 2	By LM / RL	23/06/2025	P02
Revision Details	By / Check	Date	Suffix

Applicant: Elements Green Trent Limited

Solar & Biodiversity Park

Project Title:
GREAT NORTH ROAD SOLAR AND BIODIVERSITY PARK

Purpose of Issue:
DCO APPLICATION

Development Consent Order Number:
EN010162

Development Consent Order Drawing Number:
EN010162/APP/2.2

Drawing Title:
LAND PLAN
REGULATION 5(2)(i) OF THE INFRASTRUCTURE PLANNING (APPLICATIONS: PRESCRIBED FORMS AND PROCEDURE) REGULATIONS 2009 SHEET 28 of 39

Designed: SC	Drawn: SG	Checked: RL	Date: 26/06/2025
Internal Project Number: J0080206-25-01c		Suitability: DCO Application	
Scale @ A1: 1:2,500		Zone: Whole Site	
		Rev: P02	

0 70 140 210
Metres

© Crown copyright and database rights 2025 OS 100004458

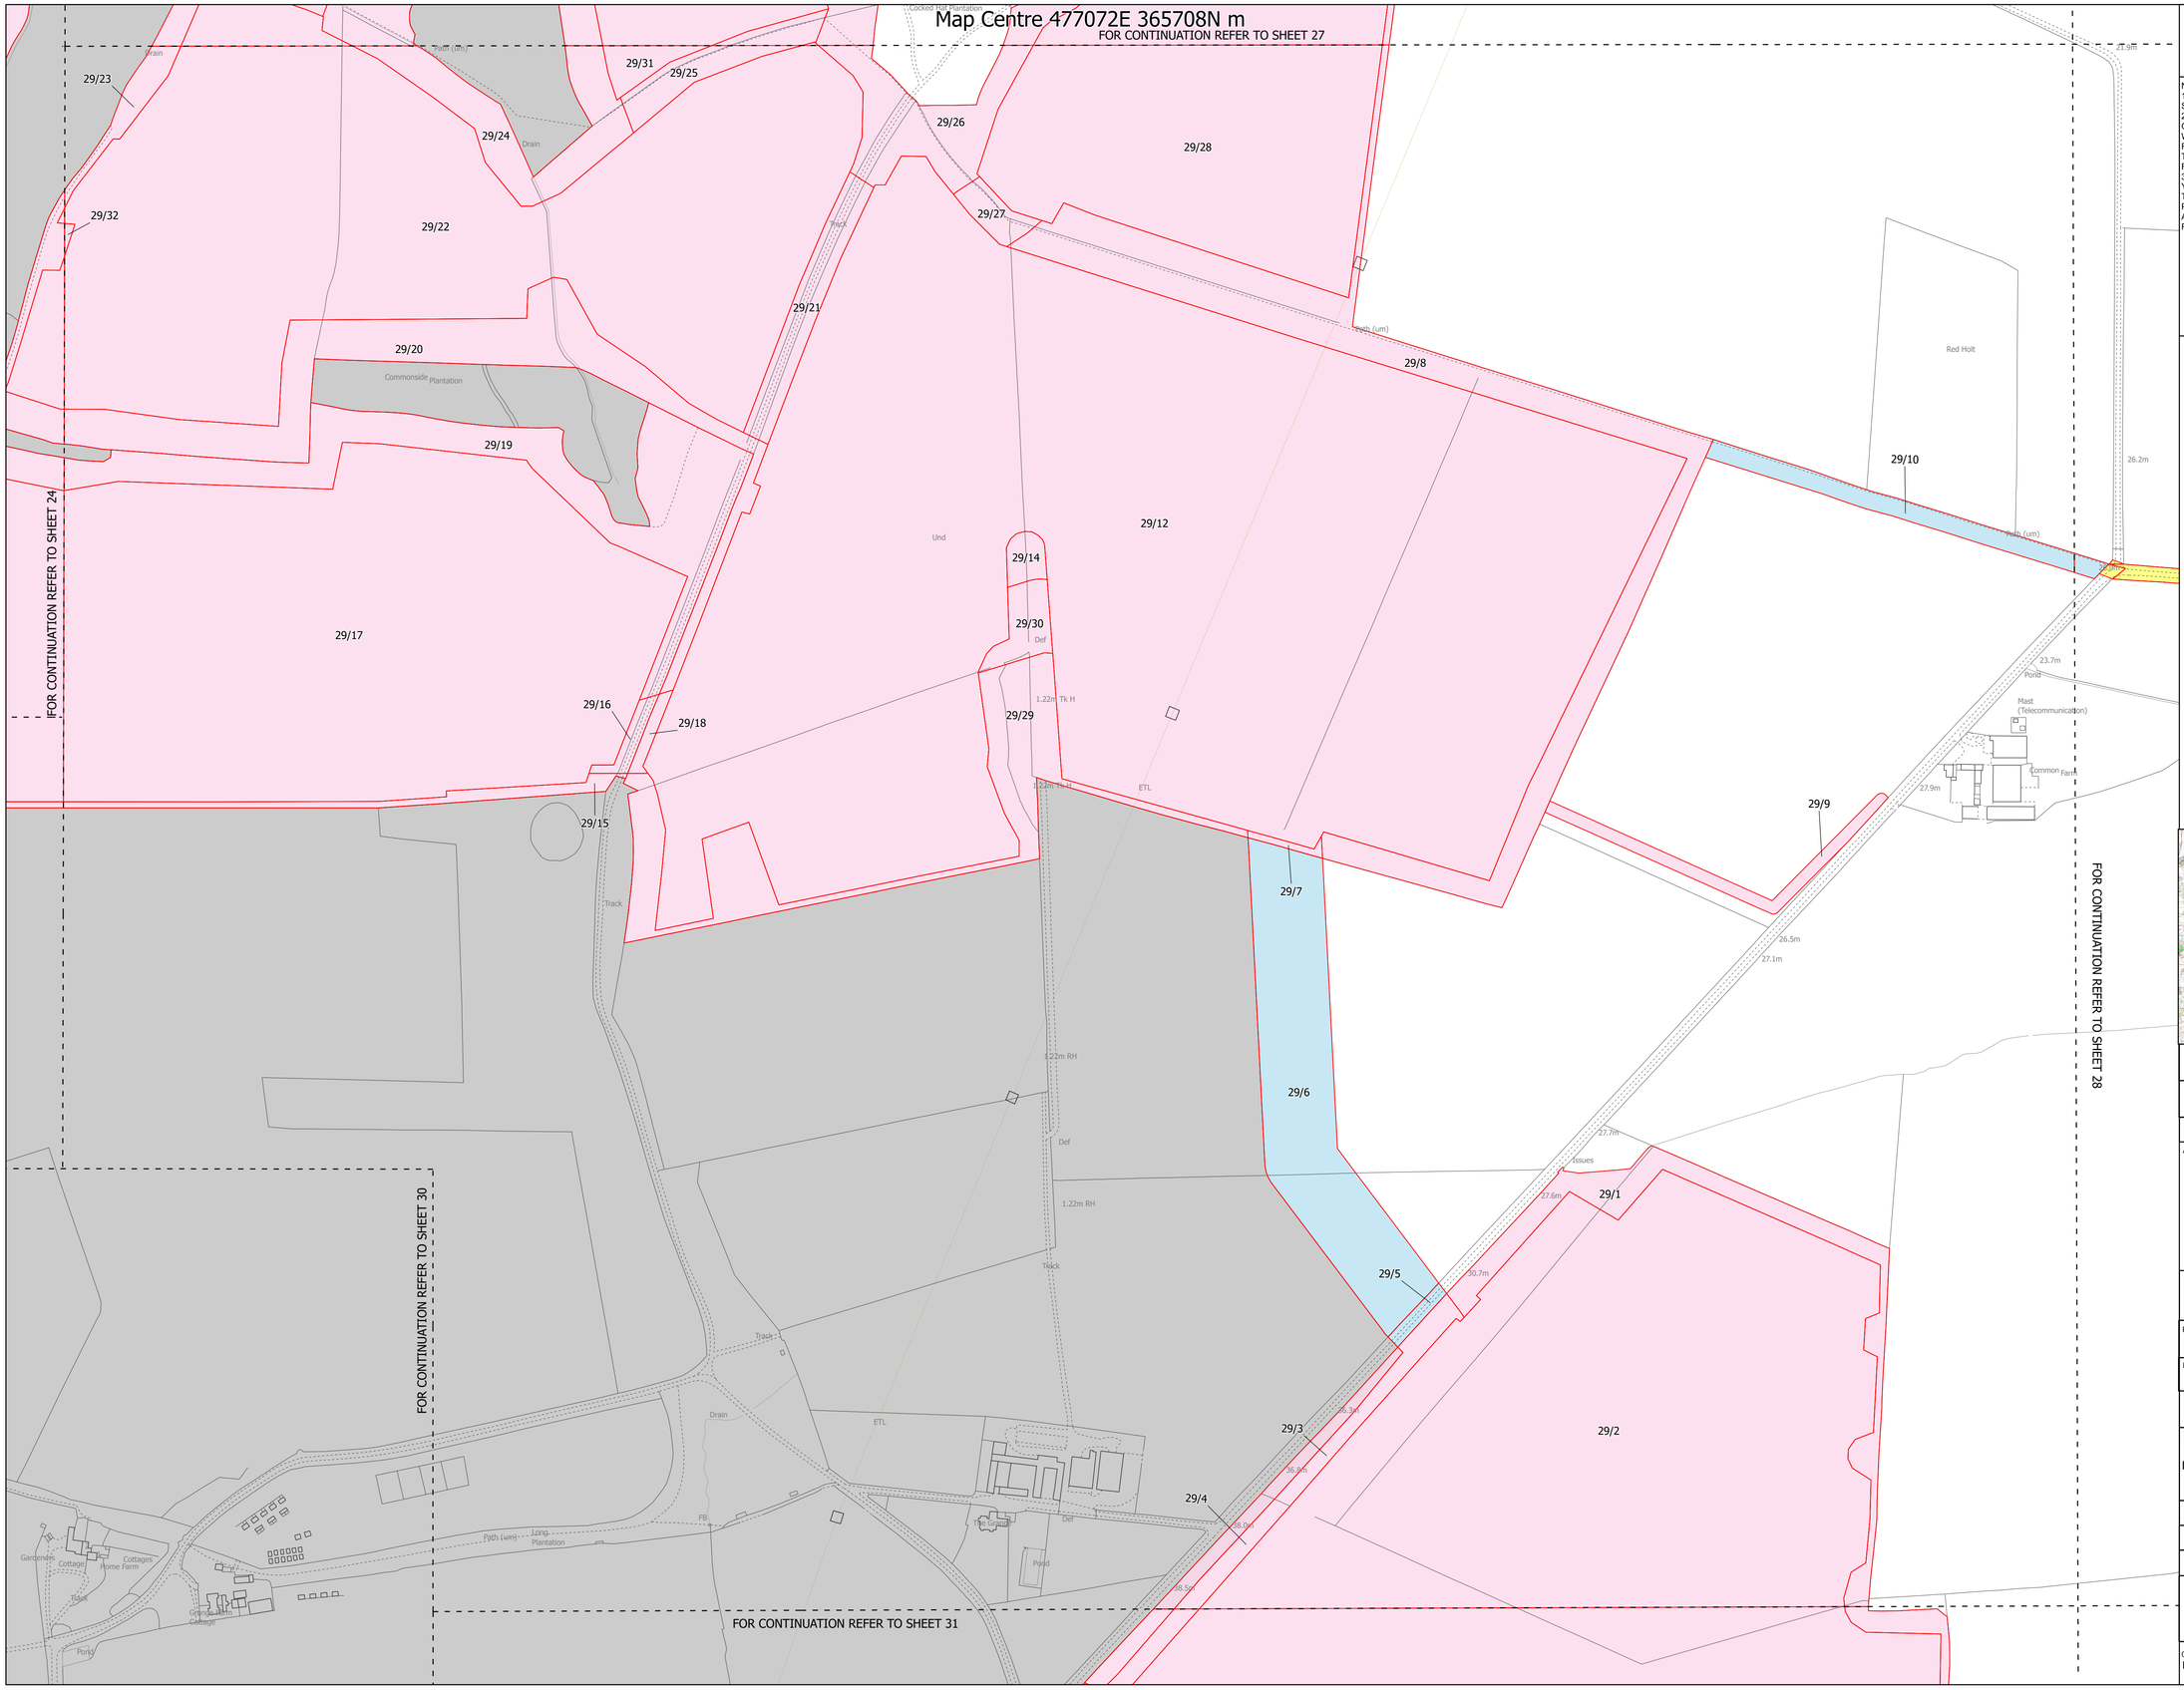

Carter Jonas

NOTES
1. ALL DIMENSIONS ARE IN METRES UNLESS STATED OTHERWISE.
2. THIS DRAWING IS TO BE READ IN CONJUNCTION WITH ALL OTHER PLANS AND DOCUMENTATION. IN PARTICULAR THE WORKS PLANS [EN010162/APP/2.3], THE BOOK OF REFERENCE [EN010162/APP/4.3], THE DCO [EN010162/APP/3.1], AND THE STATEMENT OF REASONS [EN010162/APP/4.1]
3. ALL OF THE LAND SHOWN IN COLOURED PINK, BLUE, AND YELLOW ON THE LAND PLANS IS PROPOSED TO BE SUBJECT TO THE OTHER POWERS TO EXTINGUISH OR SUSPEND PRIVATE RIGHTS PURSUANT TO ARCTICLE 25 OF THE DCO AND THE POWER TO OVERRIDE EASEMENTS AND OTHER RIGHTS IN ARTICLE 28 OF THE DCO.

Legend

- Limits of Land to be Acquired or Used
- Land to be Acquired
- Acquisition of Rights by the Creation of New Rights or the Imposition of Restrictive Covenants
- Land not subject to Compulsory Acquistion or Temporary Use
- Land Outside of Land to be Acquired or Used

The Legend is identical on all sheets of the Land Plans and therefore not all items specified in the Legend are found on each sheet

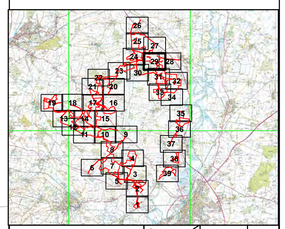

Revision Details	By / Check	Date	Suffix
Revision 1	By SC / AP	17/03/2025	P01
Revision 2	By LM / RL	24/06/2025	P02

Applicant: Elements Green Trent Limited

Solar & Biodiversity Park

Project Title:
GREAT NORTH ROAD SOLAR AND BIODIVERSITY PARK

Purpose of Issue:
DCO APPLICATION

Development Consent Order Number:
EN010162

Development Consent Order Drawing Number:
EN010162/APP/2.2

Drawing Title:
LAND PLAN
REGULATION 5(2)(i) OF THE INFRASTRUCTURE PLANNING (APPLICATIONS: PRESCRIBED FORMS AND PROCEDURE) REGULATIONS 2009 SHEET 29 of 39

Designed:	Drawn:	Checked:	Date:
SC	SG	RL	26/06/2025

Internal Project Number: J00802006-25-01c	Suitability: DCO Application
Scale @ A1: 1:2,500	Zone: Whole Site
	Rev: P02

0 70 140 210
Metres

© Crown copyright and database rights 2025 OS 100004458

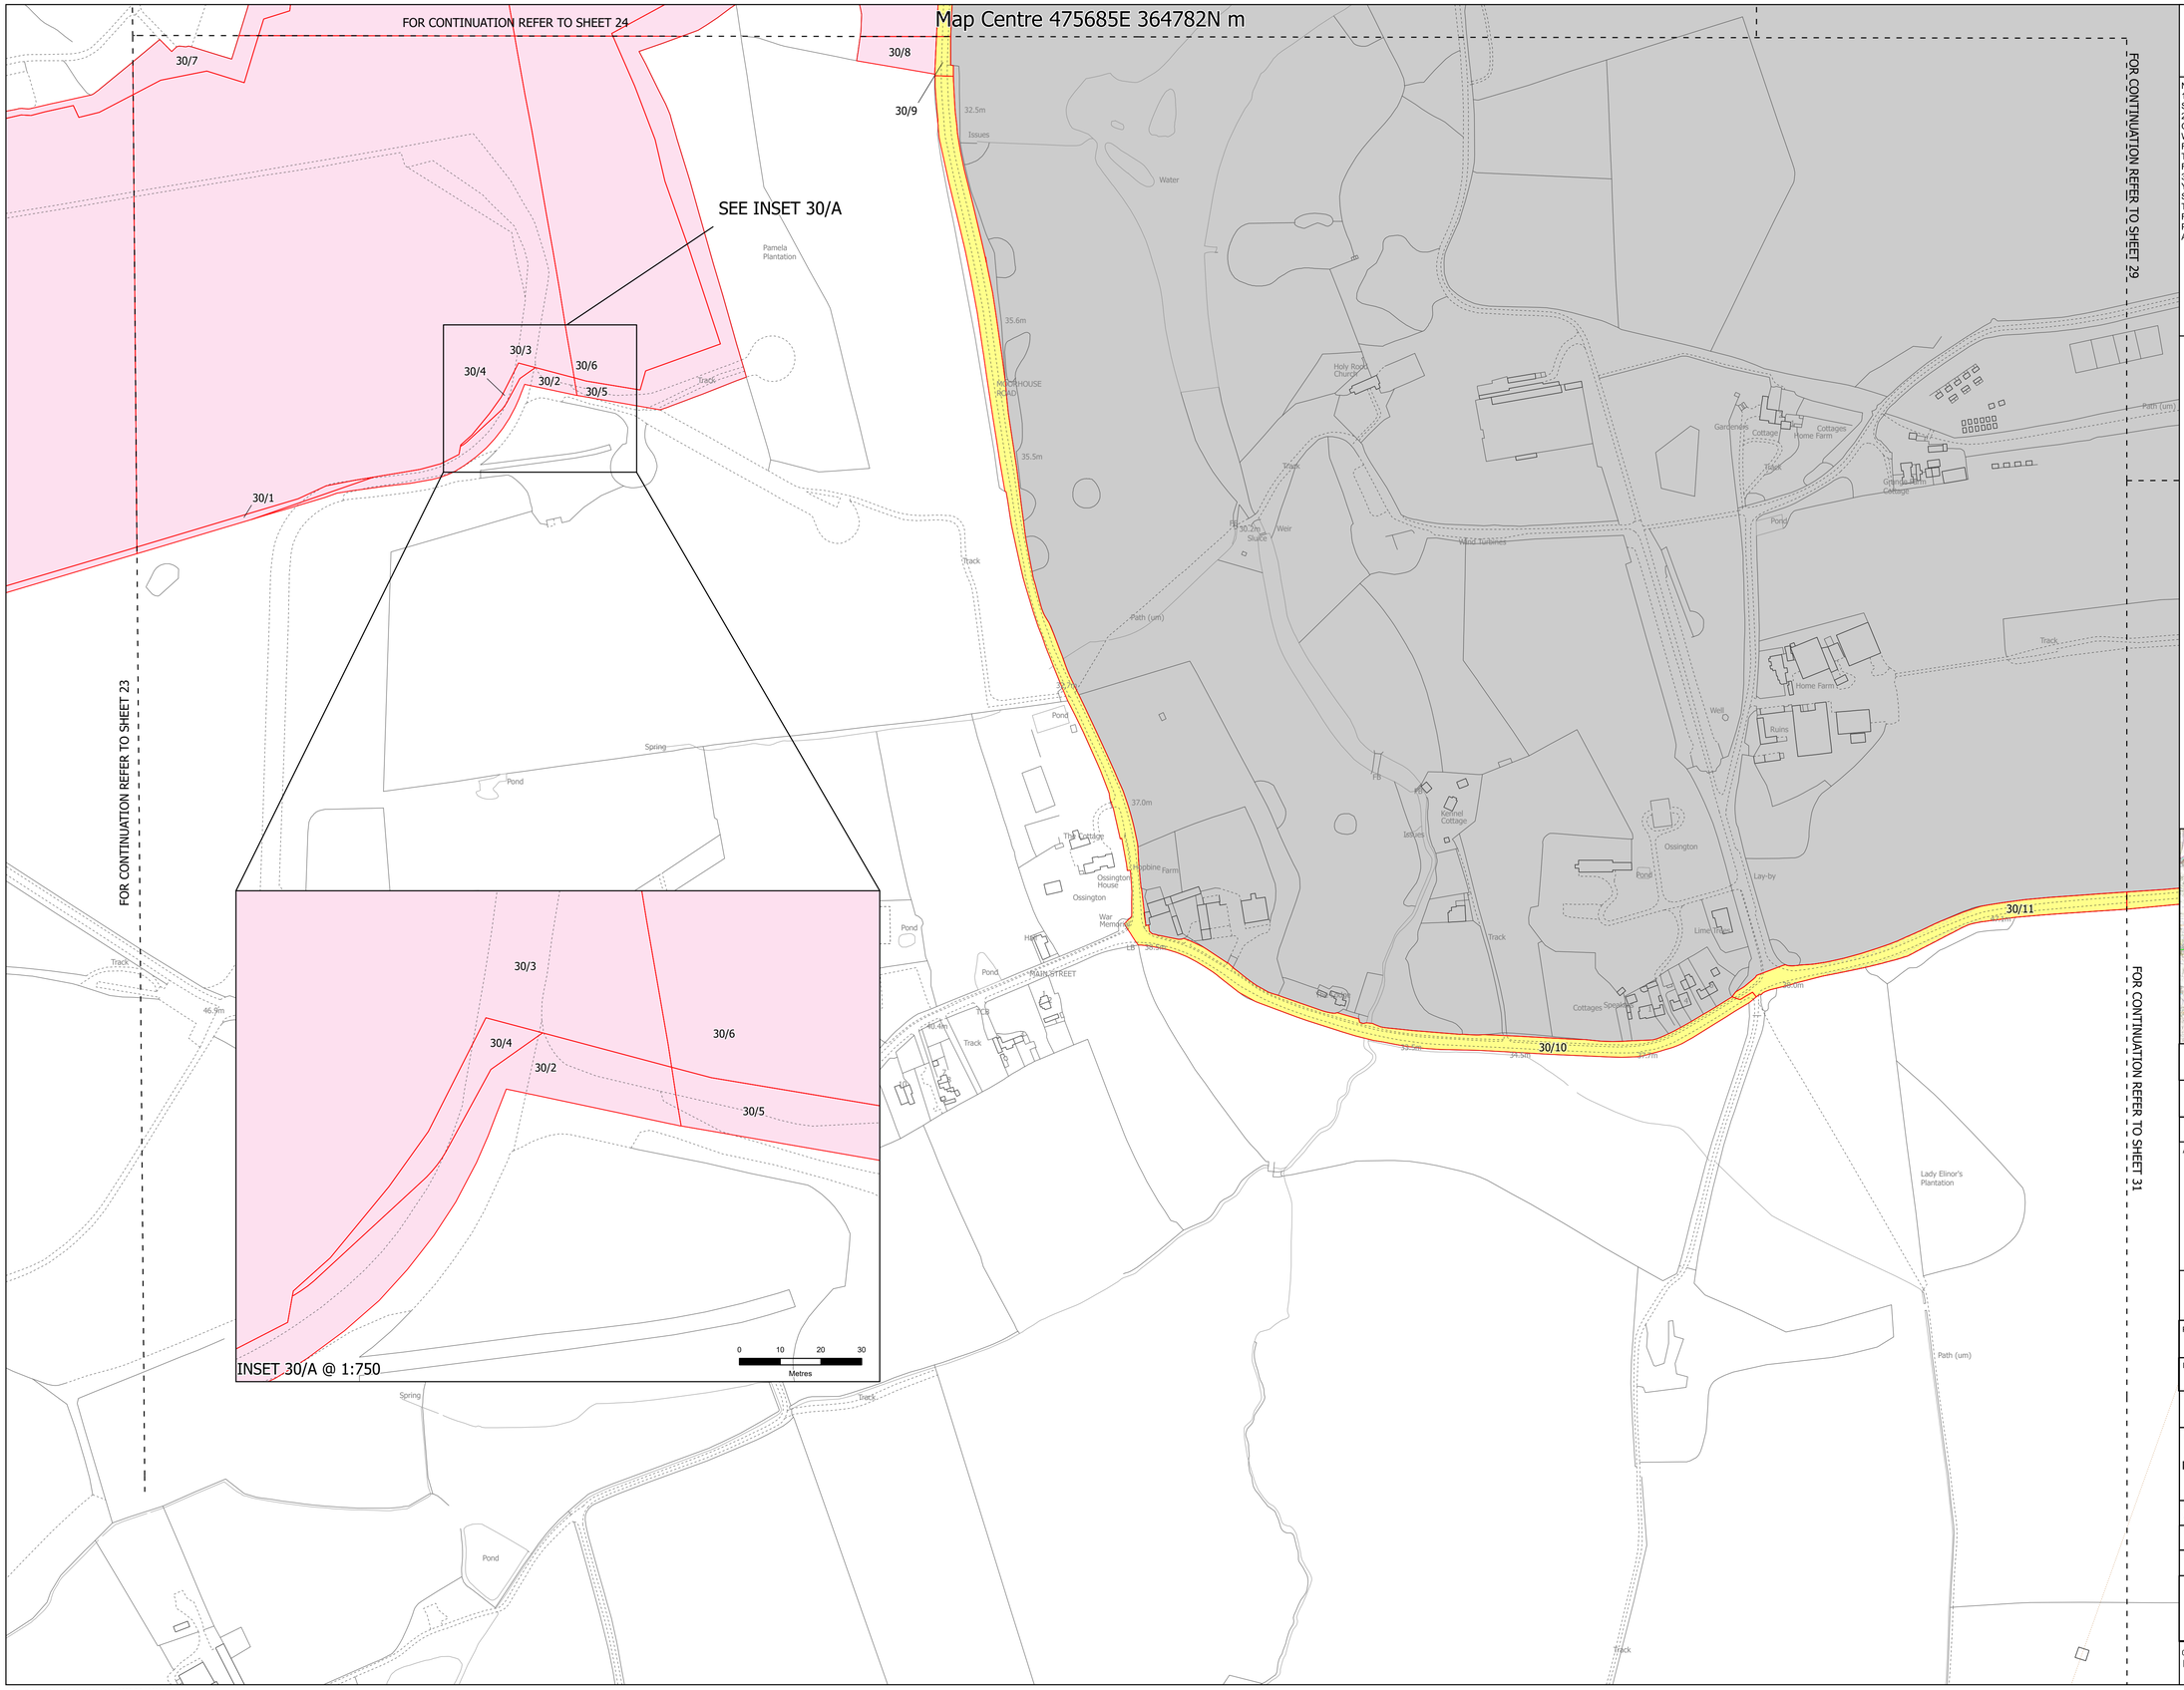

Carter Jonas

NOTES
1. ALL DIMENSIONS ARE IN METRES UNLESS STATED OTHERWISE.
2. THIS DRAWING IS TO BE READ IN CONJUNCTION WITH ALL OTHER PLANS AND DOCUMENTATION, IN PARTICULAR THE WORKS PLANS [EN010162/APP/2.3], THE BOOK OF REFERENCE [EN010162/APP/4.3],
THE DCO [EN010162/APP/3.1], AND THE STATEMENT OF REASONS [EN010162/APP/4.1].
3. ALL OF THE LAND SHOWN IN COLOURED PINK, BLUE, AND YELLOW ON THE LAND PLANS IS PROPOSED TO BE SUBJECT
TO THE POWERS TO EXTINGUISH OR SUSPEND PRIVATE RIGHTS PURSUANT TO ARCTICLE 25 OF THE DCO AND THE POWER TO OVERRIDE EASEMENTS AND OTHER RIGHTS IN ARTICLE 28 OF THE DCO.

Legend

- Limits of Land to be Acquired or Used
- Land to be Acquired
- Acquisition of Rights by the Creation of New Rights or the Imposition of Restrictive Covenants
- Land not subject to Compulsory Acquistion or Temporary Use
- Land Outside of Land to be Acquired or Used

The Legend is identical on all sheets of the Land Plans and therefore not all items specified in the Legend are found on each sheet

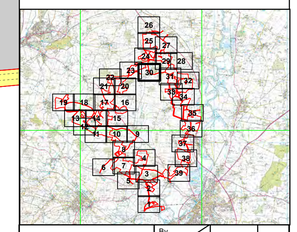

Revision 1	By SC / AP	17/03/2025	P01
Revision 2	By LM / RL	24/06/2025	P02
Revision Details	By / Check	Date	Suffix

Applicant: Elements Green Trent Limited

Solar & Biodiversity Park

Project Title:
GREAT NORTH ROAD SOLAR AND BIODIVERSITY PARK

Purpose of Issue:
DCO APPLICATION

Development Consent Order Number:
EN010162

Development Consent Order Drawing Number:
EN010162/APP/2.2

Drawing Title:
LAND PLAN
REGULATION 5(2)(i) OF THE INFRASTRUCTURE PLANNING (APPLICATIONS: PRESCRIBED FORMS AND PROCEDURE) REGULATIONS 2009 SHEET 30 of 39

Designed: SC	Drawn: SG	Checked: RL	Date: 27/06/2025
Internal Project Number: J0080206-25-01c		Suitability: DCO Application	
Scale @ A1: 1:2,500		Zone: Whole Site	
		Rev: P02	

0 70 140 210
Metres

© Crown copyright and database rights 2025 OS 100004458

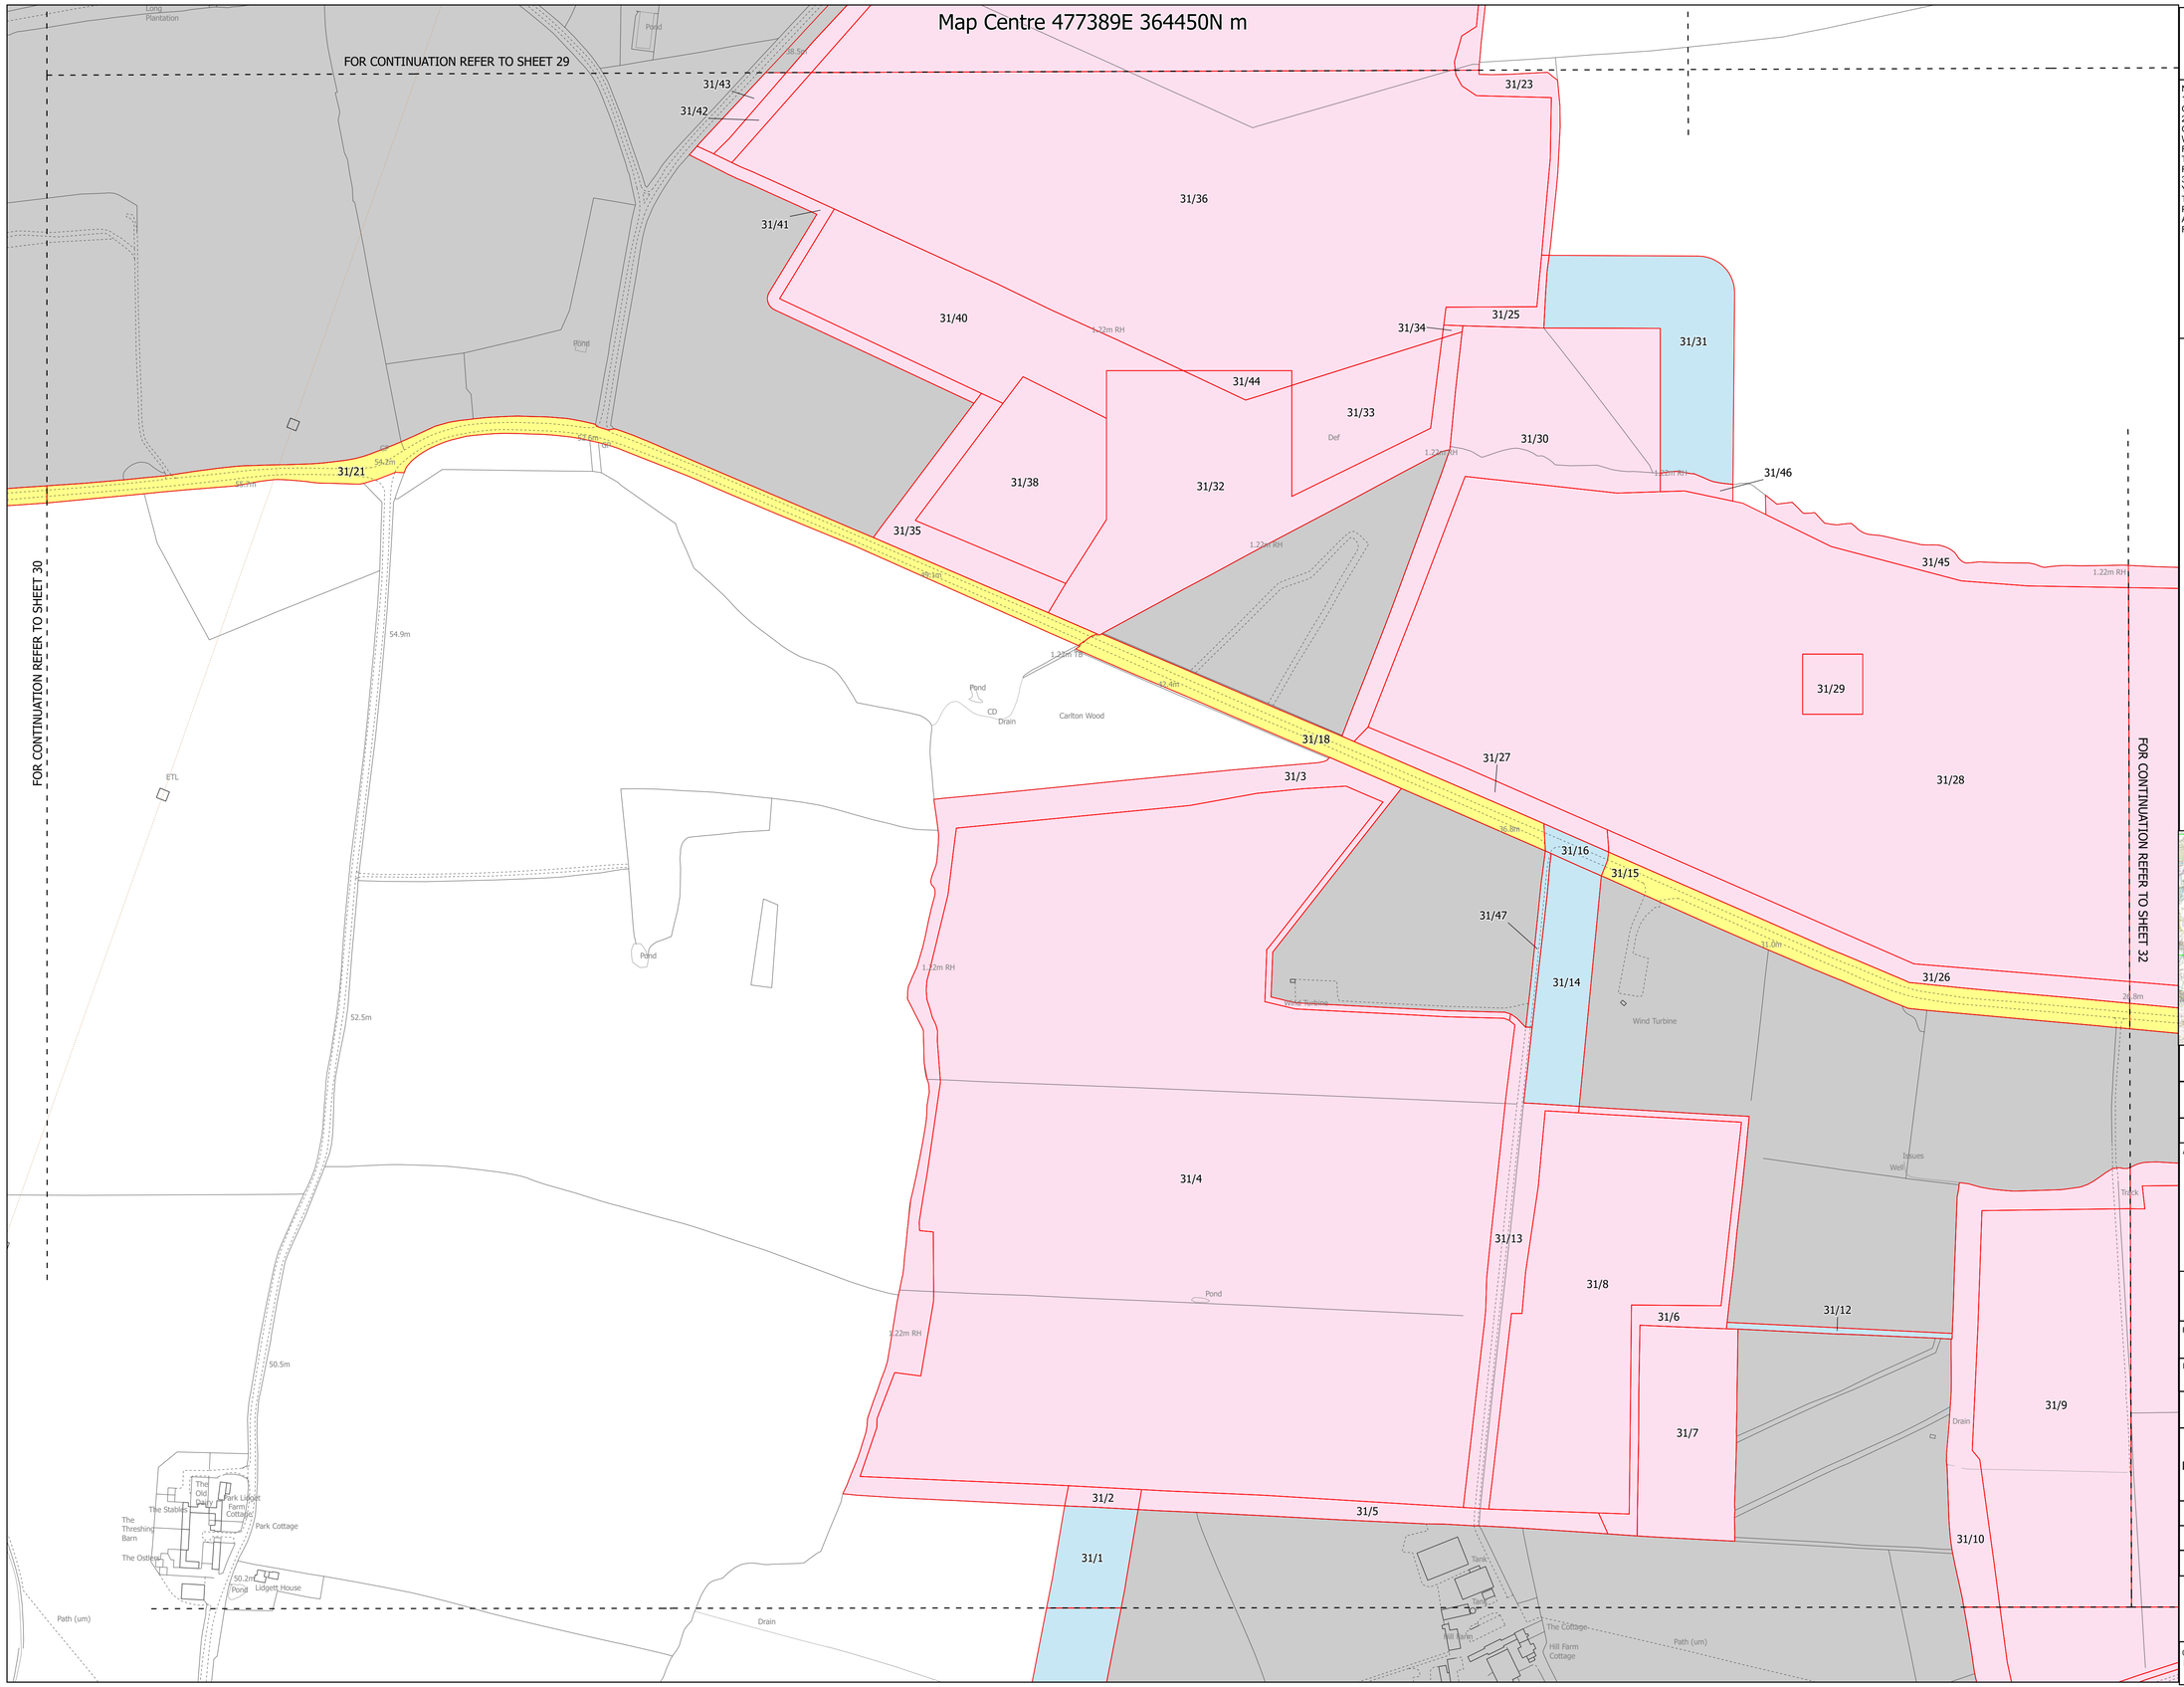

Carter Jonas

NOTES
1. ALL DIMENSIONS ARE IN METRES UNLESS STATED OTHERWISE.
2. THIS DRAWING IS TO BE READ IN CONJUNCTION WITH ALL OTHER PLANS AND DOCUMENTATION. IN PARTICULAR THE WORKS PLANS [EN010162/APP/2.3], THE BOOK OF REFERENCE [EN010162/APP/4.3],
THE DCO [EN010162/APP/3.1], AND THE STATEMENT OF REASONS [EN010162/APP/4.1]
3. ALL OF THE LAND SHOWN IN COLOURED PINK, BLUE, AND YELLOW ON THE LAND PLANS IS PROPOSED TO BE SUBJECT TO THE OTHER POWERS TO EXTINGUISH OR SUSPEND PRIVATE RIGHTS PURSUANT TO ARCTICLE 25 OF THE DCO AND THE POWER TO OVERRIDE EASEMENTS AND OTHER RIGHTS IN ARTICLE 28 OF THE DCO.

Legend

- Limits of Land to be Acquired or Used
- Land to be Acquired
- Acquisition of Rights by the Creation of New Rights or the Imposition of Restrictive Covenants
- Land not subject to Compulsory Acquistion or Temporary Use
- Land Outside of Land to be Acquired or Used

The Legend is identical on all sheets of the Land Plans and therefore not all items specified in the Legend are found on each sheet

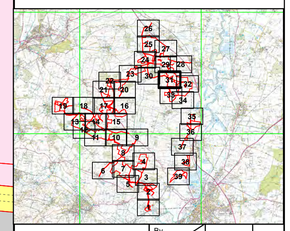

Revision 1	By SC / AP	17/03/2025	P01
Revision 2	By LM / RL	25/06/2025	P02
Revision Details	By / Check	Date	Suffix

Applicant: Elements Green Trent Limited

Solar & Biodiversity Park

Project Title:
GREAT NORTH ROAD SOLAR AND BIODIVERSITY PARK

Purpose of Issue:
DCO APPLICATION

Development Consent Order Number:
EN010162

Development Consent Order Drawing Number:
EN010162/APP/2.2

Drawing Title:
LAND PLAN
REGULATION 5(2)(i) OF THE INFRASTRUCTURE PLANNING (APPLICATIONS: PRESCRIBED FORMS AND PROCEDURE) REGULATIONS 2009 SHEET 31 of 39

Designed:	Drawn:	Checked:	Date:
SC	LM	RL	25/06/2025

Internal Project Number: J008/206-25-01c	Suitability: DCO Application
Scale @ A1: 1:2,500	Zone: Whole Site
	Rev: P02

0 70 140 210
Metres

© Crown copyright and database rights 2025 OS 100004458

Map Centre 478879E 364106N m

FOR CONTINUATION REFER TO SHEET 31

FOR CONTINUATION REFER TO SHEET 33

FOR CONTINUATION REFER TO SHEET 34

SEE INSET 32/A

SEE INSET 32/B

SEE INSET 32/C

SEE INSET 32/D

INSET 32/A @ 1:500

INSET 32/B @ 1:500

INSET 32/C @ 1:500

INSET 32/D @ 1:500

Ossington Road

32/1 32/2 32/3 32/4 32/5 32/6 32/7 32/8 32/9 32/10 32/11 32/12 32/13 32/14 32/15 32/16 32/18 32/19 32/20 32/21 32/22 32/23 32/24 32/25 32/26 32/27 32/28 32/29 32/30 32/31 32/32 32/33 32/34 32/35 32/36 32/37

Whiteley Plantation

Stud Farm

Stud Farm Cottage

Stud Farm House

Chestnut Cottage

Conifers

Northern Inn (PH)

Great Sub Sta

Electricity Distribution Site

Mast (Telecommunications)

Pond

Willow Forge Stables

Bungalows

Metres

© Crown copyright and database rights 2025 OS 100004458

Carter Jonas

NOTES
1. ALL DIMENSIONS ARE IN METRES UNLESS STATED OTHERWISE.
2. THIS DRAWING IS TO BE READ IN CONJUNCTION WITH ALL OTHER PLANS AND DOCUMENTATION. IN PARTICULAR THE WORKS PLANS [EN010162/APP/2.3], THE BOOK OF REFERENCE [EN010162/APP/4.3], THE DCO [EN010162/APP/3.1], AND THE STATEMENT OF REASONS [EN010162/APP/4.1]
3. ALL OF THE LAND SHOWN IN COLOURED PINK, BLUE, AND YELLOW ON THE LAND PLANS IS PROPOSED TO BE SUBJECT TO THE OTHER POWERS TO EXTINGUISH OR SUSPEND PRIVATE RIGHTS PURSUANT TO ARCTICLE 25 OF THE DCO AND THE POWER TO OVERRIDE EASEMENTS AND OTHER RIGHTS IN ARTICLE 28 OF THE DCO.

Legend

- Limits of Land to be Acquired or Used
- Land to be Acquired
- Acquisition of Rights by the Creation of New Rights or the Imposition of Restrictive Covenants
- Land not subject to Compulsory Acquistion or Temporary Use
- Land Outside of Land to be Acquired or Used

The Legend is identical on all sheets of the Land Plans and therefore not all items specified in the Legend are found on each sheet

Revision Details	By / Check	Date	Suffix
Revision 1	By SC / AP	17/03/2025	P01
Revision 2	By LM / RL	25/06/2025	P02

Applicant: Elements Green Trent Limited

Solar & Biodiversity Park

Project Title:
GREAT NORTH ROAD SOLAR AND BIODIVERSITY PARK

Purpose of Issue:
DCO APPLICATION

Development Consent Order Number:
EN010162

Development Consent Order Drawing Number:
EN010162/APP/2.2

Drawing Title:
LAND PLAN
REGULATION 5(2)(i) OF THE INFRASTRUCTURE PLANNING (APPLICATIONS: PRESCRIBED FORMS AND PROCEDURE) REGULATIONS 2009 SHEET 32 of 39

Designed:	Drawn:	Checked:	Date:
SC	LM	RL	26/06/2025

Internal Project Number: J0080206-25-01c

Suitability: DCO Application

Scale @ A1: 1:2,500

Zone: Whole Site

Rev: P02

Metres

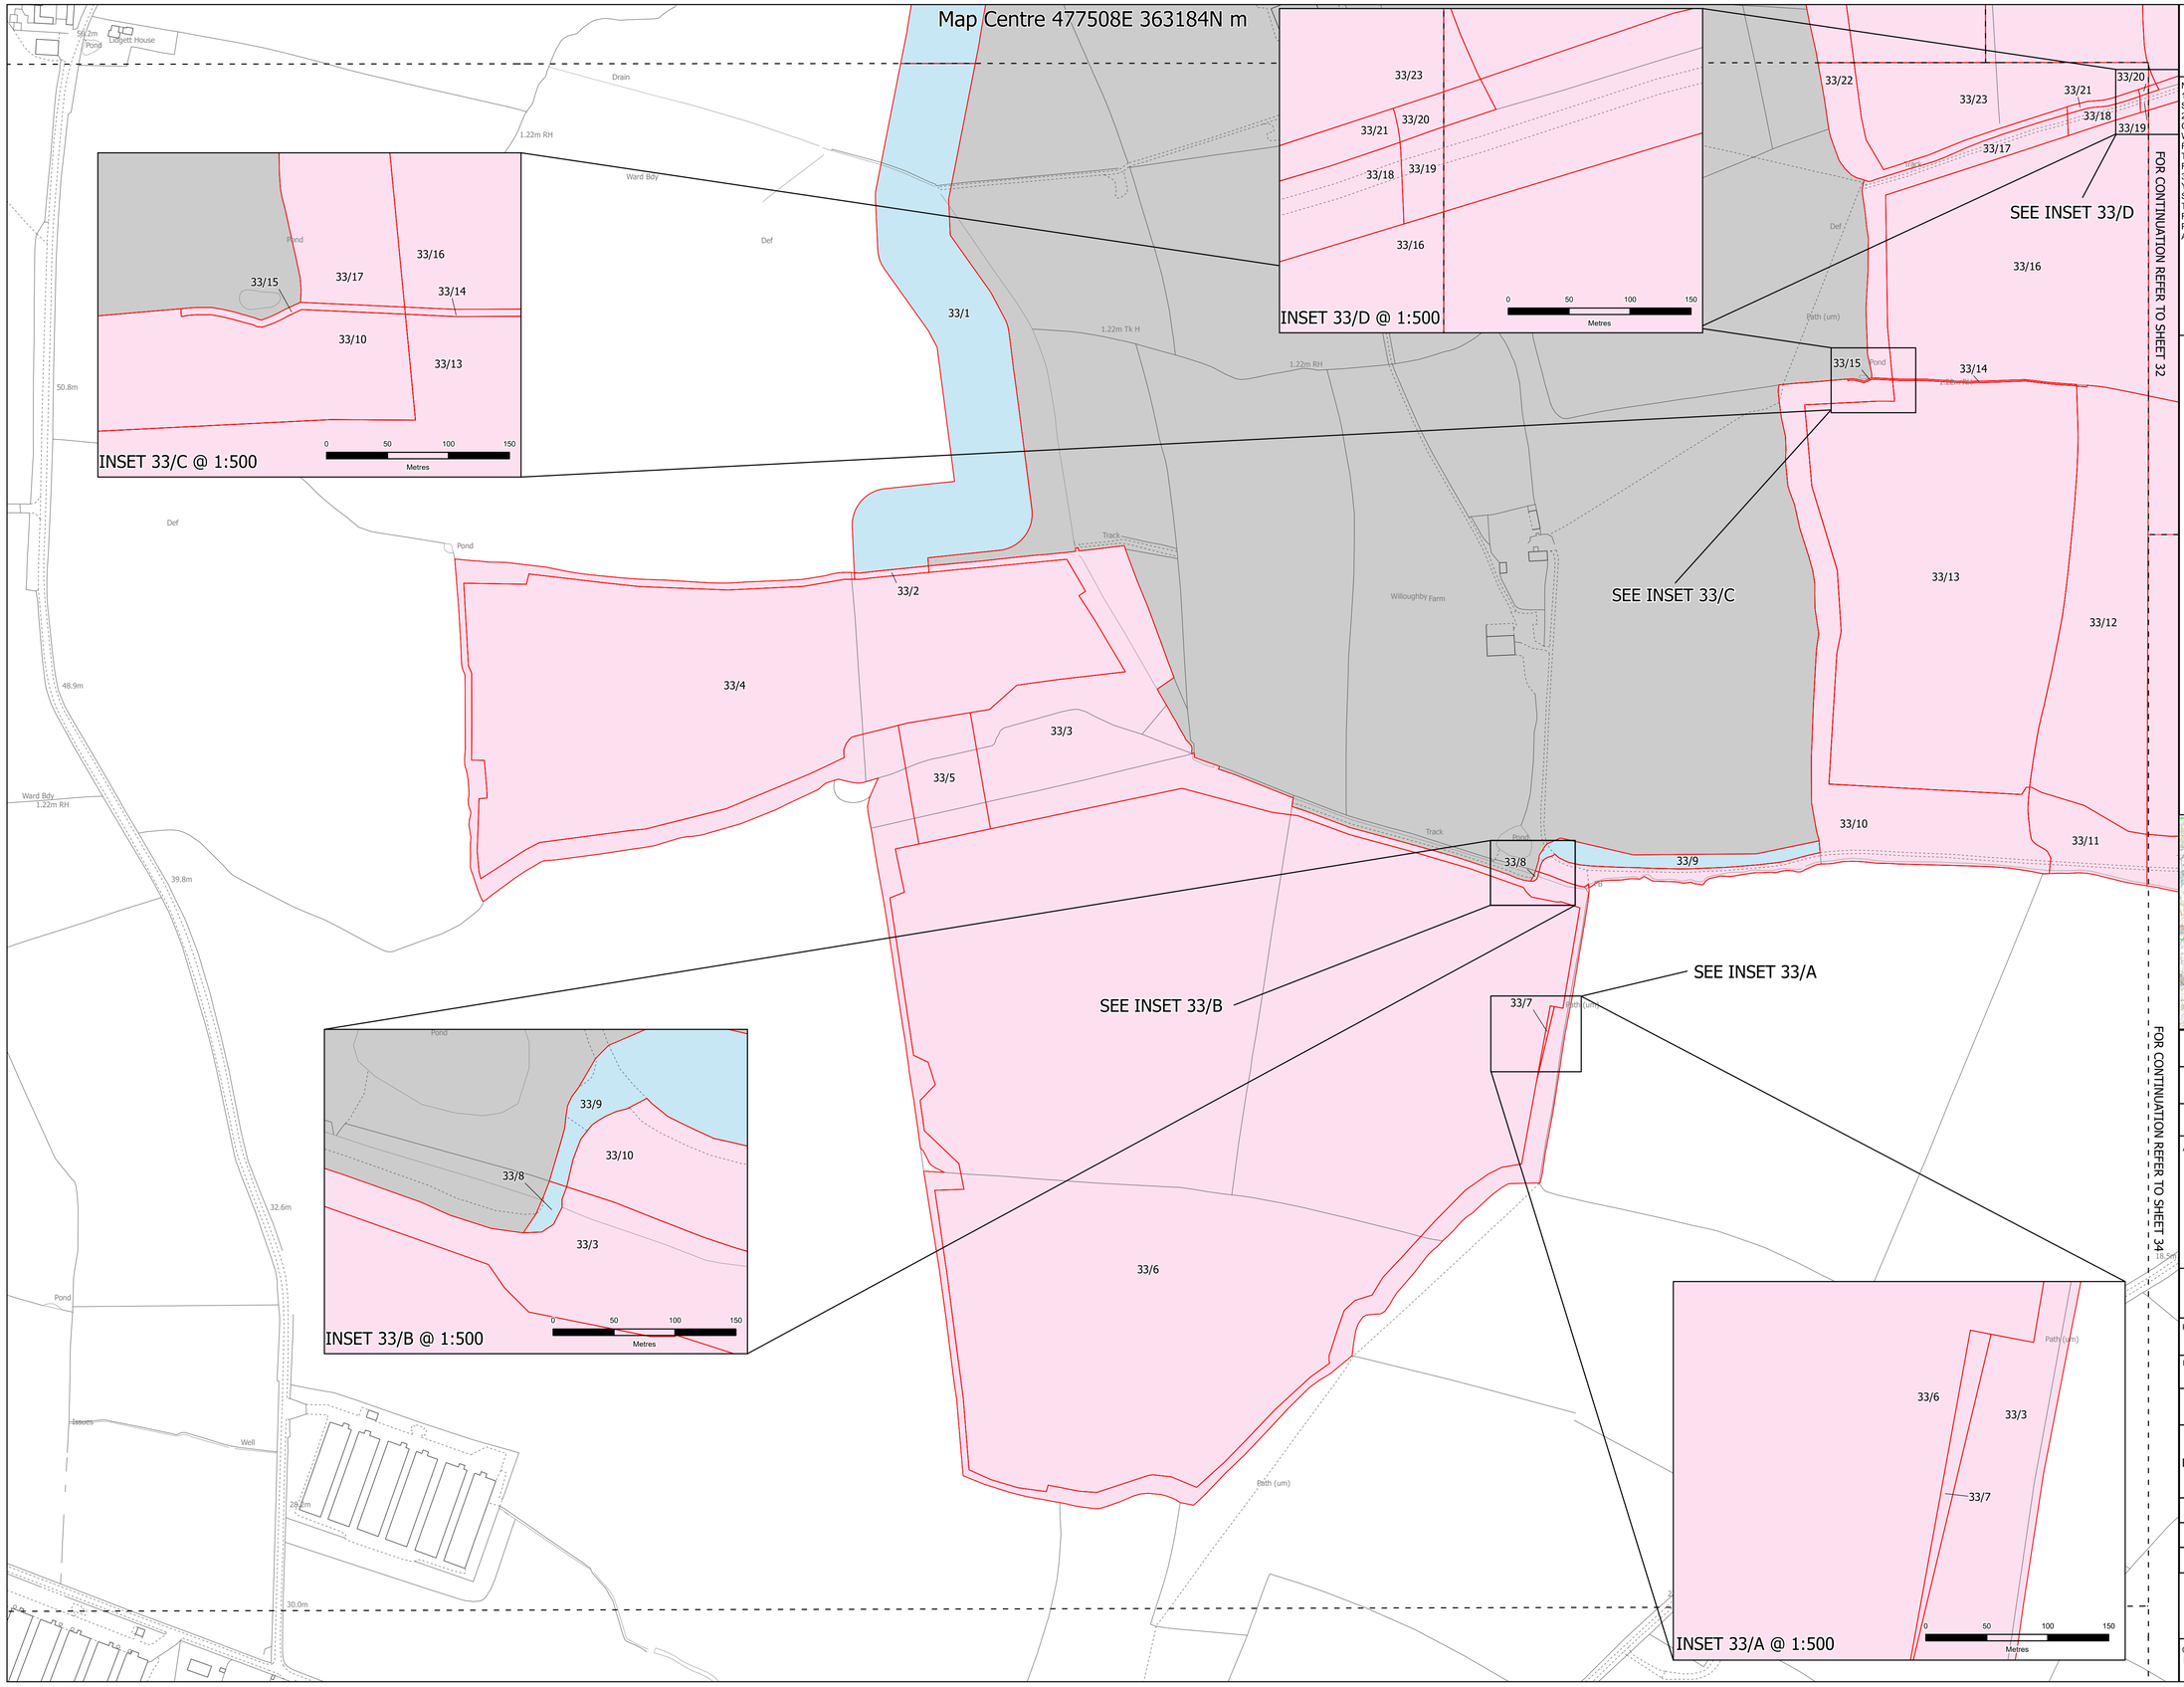

Carter Jonas

NOTES
1. ALL DIMENSIONS ARE IN METRES UNLESS STATED OTHERWISE.
2. THIS DRAWING IS TO BE READ IN CONJUNCTION WITH ALL OTHER PLANS AND DOCUMENTATION, IN PARTICULAR THE WORKS PLANS [EN010162/APP/2.3], THE BOOK OF REFERENCE [EN010162/APP/4.3],
THE DCO [EN010162/APP/3.1], AND THE STATEMENT OF REASONS [EN010162/APP/4.1]
3. ALL OF THE LAND SHOWN IN COLOURED PINK, BLUE, AND YELLOW ON THE LAND PLANS IS PROPOSED TO BE SUBJECT
TO THE POWERS TO EXTINGUISH OR SUSPEND PRIVATE RIGHTS PURSUANT TO ARCTICLE 25 OF THE DCO AND THE POWER TO OVERRIDE EASEMENTS AND OTHER RIGHTS IN ARTICLE 28 OF THE DCO.

Legend

- Limits of Land to be Acquired or Used
- Land to be Acquired
- Acquisition of Rights by the Creation of New Rights or the Imposition of Restrictive Covenants
- Land not subject to Compulsory Acquistion or Temporary Use
- Land Outside of Land to be Acquired or Used

The Legend is identical on all sheets of the Land Plans and therefore not all items specified in the Legend are found on each sheet

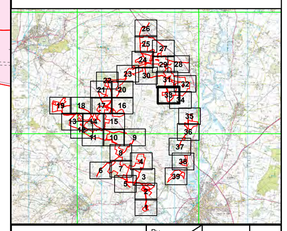

	By / Check	Date	Suffix
Revision 1	SC / AP	17/03/2025	P01
Revision 2	LM / RL	23/06/2025	P02
Revision Details	By / Check	Date	Suffix

Applicant: Elements Green Trent Limited

Solar & Biodiversity Park

Project Title:
GREAT NORTH ROAD SOLAR AND BIODIVERSITY PARK

Purpose of Issue:
DCO APPLICATION

Development Consent Order Number:
EN010162

Development Consent Order Drawing Number:
EN010162/APP/2.2

Drawing Title:
LAND PLAN
REGULATION 5(2)(i) OF THE INFRASTRUCTURE PLANNING (APPLICATIONS: PRESCRIBED FORMS AND PROCEDURE) REGULATIONS 2009 SHEET 33 of 39

Designed:	Drawn:	Checked:	Date:
SC	LM	RL	27/06/2025

Internal Project Number: J00802006-25-01c	Suitability: DCO Application
Scale @ A1: 1:2,500	Zone: Whole Site
	Rev: P02

0 70 140 210
Metres

© Crown copyright and database rights 2025 OS 100004458

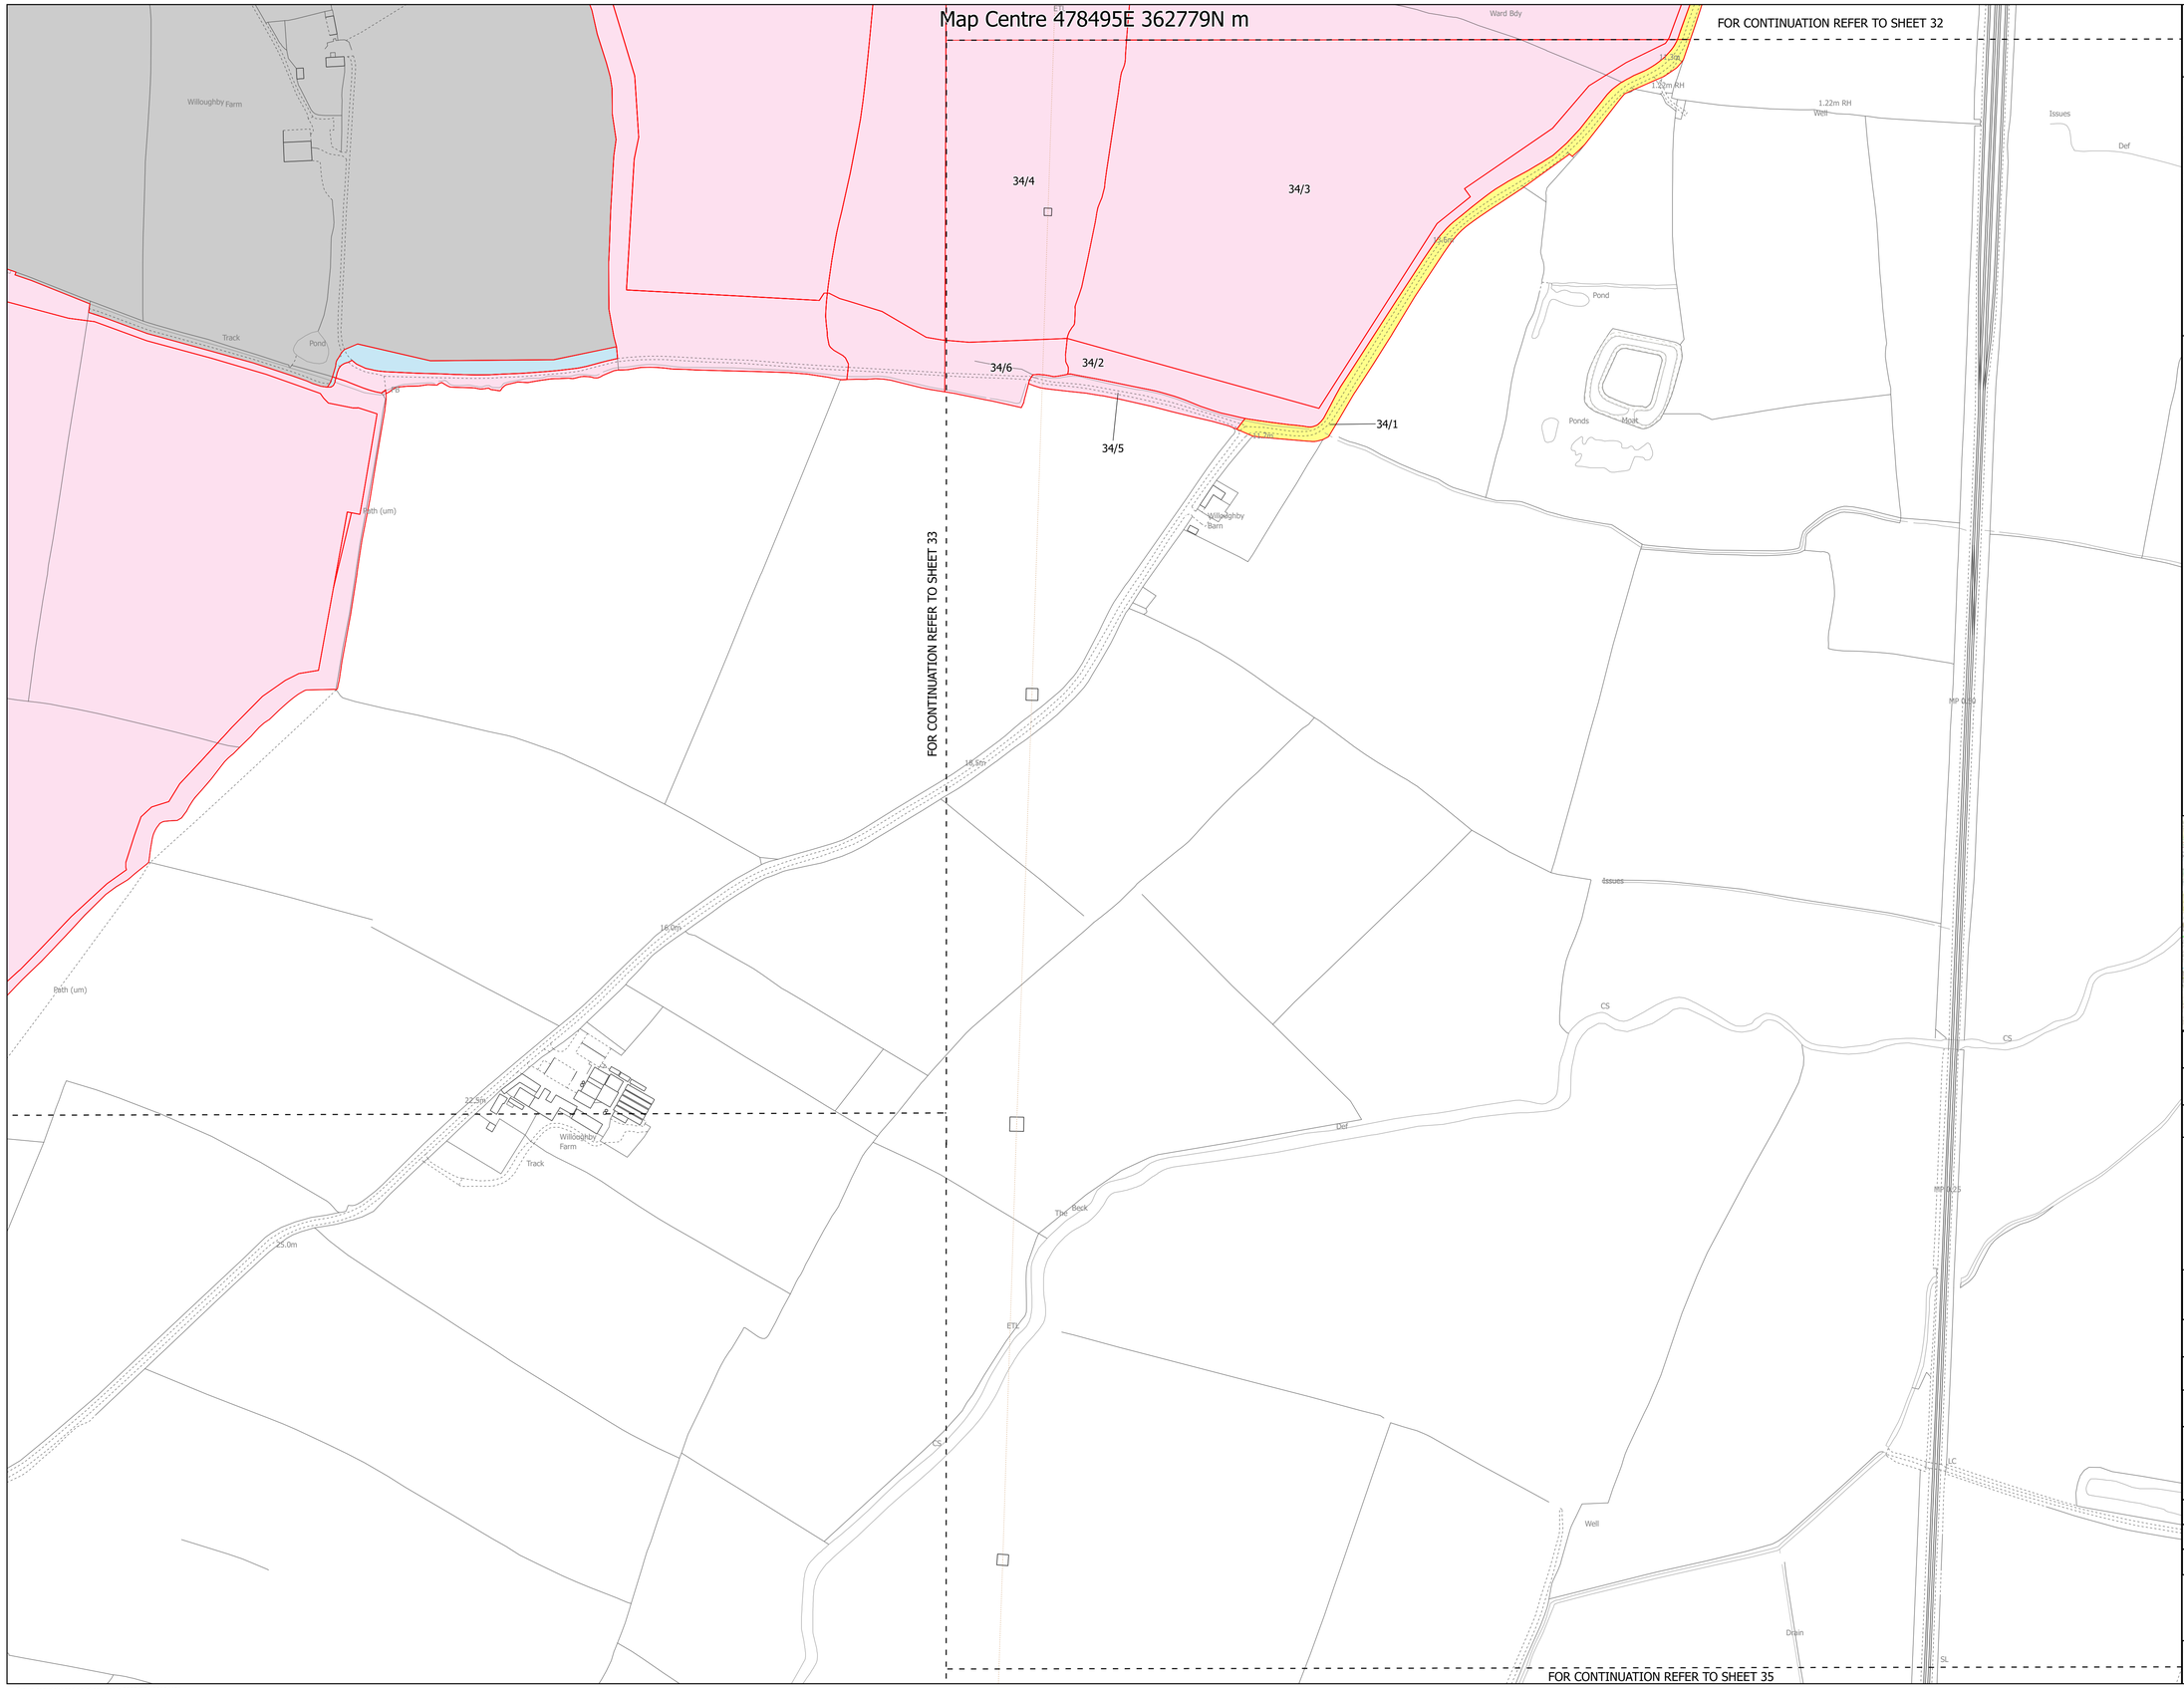

Carter Jonas

NOTES
1. ALL DIMENSIONS ARE IN METRES UNLESS STATED OTHERWISE.
2. THIS DRAWING IS TO BE READ IN CONJUNCTION WITH ALL OTHER PLANS AND DOCUMENTATION, IN PARTICULAR THE WORKS PLANS [EN010162/APP/2.3], THE BOOK OF REFERENCE [EN010162/APP/4.3],
THE DCO [EN010162/APP/3.1], AND THE STATEMENT OF REASONS [EN010162/APP/4.1]
3. ALL OF THE LAND SHOWN IN COLOURED PINK, BLUE, AND YELLOW ON THE LAND PLANS IS PROPOSED TO BE SUBJECT
TO THE POWERS TO EXTINGUISH OR SUSPEND PRIVATE RIGHTS PURSUANT TO ARCTICLE 25 OF THE DCO AND THE POWER TO OVERRIDE EASEMENTS AND OTHER RIGHTS IN ARTICLE 28 OF THE DCO.

Legend

- Limits of Land to be Acquired or Used
- Land to be Acquired
- Acquisition of Rights by the Creation of New Rights or the Imposition of Restrictive Covenants
- Land not subject to Compulsory Acquistion or Temporary Use
- Land Outside of Land to be Acquired or Used

The Legend is identical on all sheets of the Land Plans and therefore not all items specified in the Legend are found on each sheet

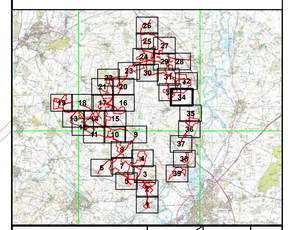

Revision Details	By / Check	Date	Suffix
Revision 1	By SC / AP	17/03/2025	P01
Revision 2	By LM / RL	23/06/2025	P02

Applicant: Elements Green Trent Limited

Solar & Biodiversity Park

Project Title:
GREAT NORTH ROAD SOLAR AND BIODIVERSITY PARK

Purpose of Issue:
DCO APPLICATION

Development Consent Order Number:
EN010162

Development Consent Order Drawing Number:
EN010162/APP/2.2

Drawing Title:
LAND PLAN
REGULATION 5(2)(i) OF THE INFRASTRUCTURE PLANNING (APPLICATIONS: PRESCRIBED FORMS AND PROCEDURE) REGULATIONS 2009 SHEET 34 of 39

Designed:	Drawn:	Checked:	Date:
SC	LM	RL	27/06/2025

Internal Project Number: J0080206-25-01c	Suitability: DCO Application
Scale @ A1: 1:2,500	Zone: Whole Site
	Rev: P02

0 70 140 210
Metres

© Crown copyright and database rights 2025 OS 100004458

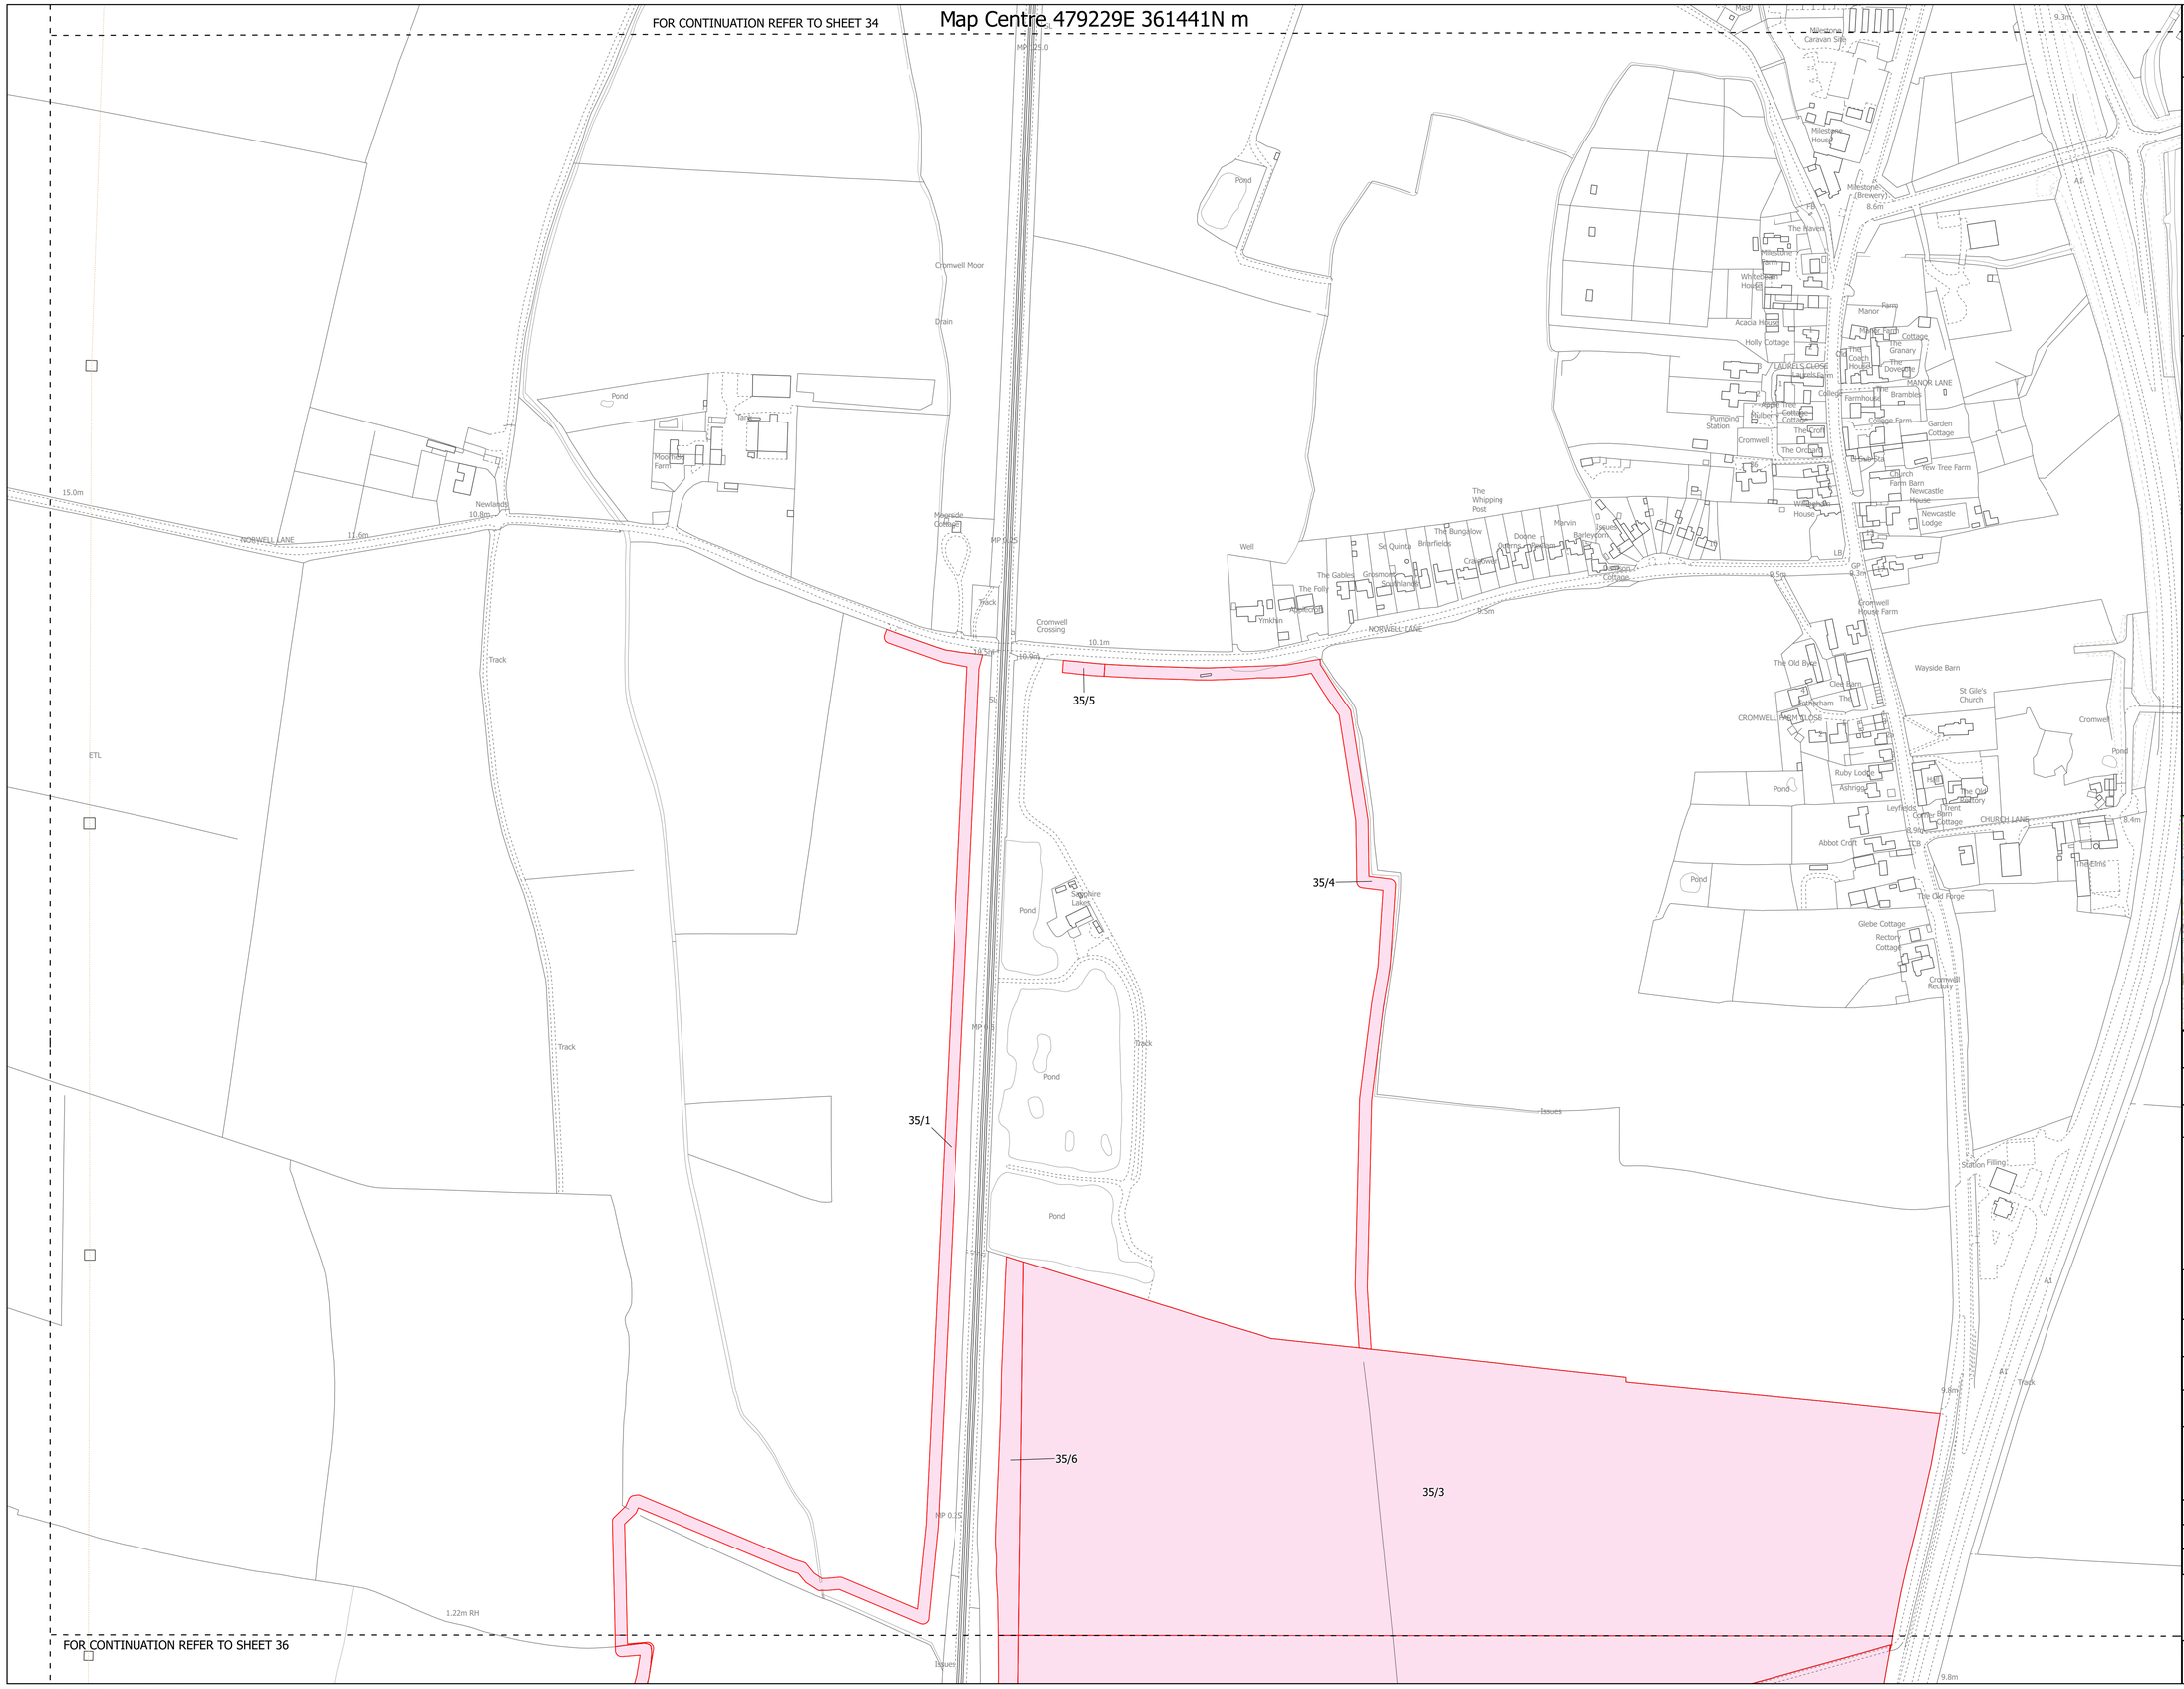

Carter Jonas

NOTES
1. ALL DIMENSIONS ARE IN METRES UNLESS STATED OTHERWISE.
2. THIS DRAWING IS TO BE READ IN CONJUNCTION WITH ALL OTHER PLANS AND DOCUMENTATION, IN PARTICULAR THE WORKS PLANS [EN010162/APP/2.3], THE BOOK OF REFERENCE [EN010162/APP/4.3],
THE DCO [EN010162/APP/3.1], AND THE STATEMENT OF REASONS [EN010162/APP/4.1]
3. ALL OF THE LAND SHOWN IN COLOURED PINK, BLUE, AND YELLOW ON THE LAND PLANS IS PROPOSED TO BE SUBJECT
TO THE POWERS TO EXTINGUISH OR SUSPEND PRIVATE RIGHTS PURSUANT TO ARCTICLE 25 OF THE DCO AND THE POWER TO OVERRIDE EASEMENTS AND OTHER RIGHTS IN ARTICLE 28 OF THE DCO.

Legend

- Limits of Land to be Acquired or Used
- Land to be Acquired
- Acquisition of Rights by the Creation of New Rights or the Imposition of Restrictive Covenants
- Land not subject to Compulsory Acquistion or Temporary Use
- Land Outside of Land to be Acquired or Used

The Legend is identical on all sheets of the Land Plans and therefore not all items specified in the Legend are found on each sheet

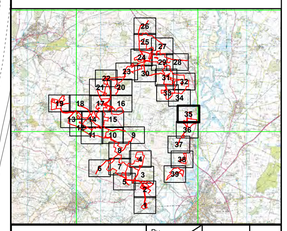

Revision 1	By SC / AP	17/03/2025	P01
Revision 2	By LM / RL	23/06/2025	P02
Revision Details	By / Check	Date	Suffix

Applicant: Elements Green Trent Limited

Solar & Biodiversity Park

Project Title:
GREAT NORTH ROAD SOLAR AND BIODIVERSITY PARK

Purpose of Issue:
DCO APPLICATION

Development Consent Order Number:
EN010162

Development Consent Order Drawing Number:
EN010162/APP/2.2

Drawing Title: LAND PLAN
REGULATION 5(2)(i) OF THE INFRASTRUCTURE PLANNING (APPLICATIONS: PRESCRIBED FORMS AND PROCEDURE) REGULATIONS 2009 SHEET 35 of 39

Designed:	Drawn:	Checked:	Date:
SC	LM	RL	27/06/2025

Internal Project Number:	Suitability:
J00802006-25-01c	DCO Application
Scale @ A1: 1:2,500	Zone: Whole Site
	Rev: P02

0 70 140 210
Metres

© Crown copyright and database rights 2025 OS 100004458

Map Centre 479127E 360149N m

FOR CONTINUATION REFER TO SHEET 35

SEE INSET 36/B

SEE INSET 36/A

36/1 36/2 36/3 36/4 36/5 36/6 36/7 36/8 36/9 36/10 36/11 36/12

INSET 36/B @ 1:500

INSET 36/A @ 1:500

0 50 100 150 Metres

FOR CONTINUATION REFER TO SHEET 37

© Crown copyright and database rights 2025 OS 100004458

Carter Jonas

NOTES
1. ALL DIMENSIONS ARE IN METRES UNLESS STATED OTHERWISE.
2. THIS DRAWING IS TO BE READ IN CONJUNCTION WITH ALL OTHER PLANS AND DOCUMENTATION, IN PARTICULAR THE WORKS PLANS [EN010162/APP/2.3], THE BOOK OF REFERENCE [EN010162/APP/4.3], THE DCO [EN010162/APP/3.1], AND THE STATEMENT OF REASONS [EN010162/APP/4.1]
3. ALL OF THE LAND SHOWN IN COLOURED PINK, BLUE, AND YELLOW ON THE LAND PLANS IS PROPOSED TO BE SUBJECT TO THE OTHER POWERS TO EXTINGUISH OR SUSPEND PRIVATE RIGHTS PURSUANT TO ARCTICLE 25 OF THE DCO AND THE POWER TO OVERRIDE EASEMENTS AND OTHER RIGHTS IN ARTICLE 28 OF THE DCO.

Legend

- Limits of Land to be Acquired or Used
- Land to be Acquired
- Acquisition of Rights by the Creation of New Rights or the Imposition of Restrictive Covenants
- Land not subject to Compulsory Acquistion or Temporary Use
- Land Outside of Land to be Acquired or Used

The Legend is identical on all sheets of the Land Plans and therefore not all items specified in the Legend are found on each sheet

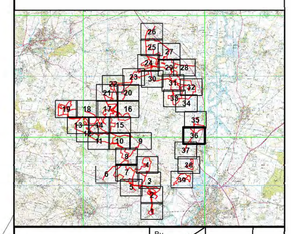

Revision 1	By SC / AP	17/03/2025	P01
Revision 2	By LM / RL	23/06/2025	P02
Revision Details	By / Check	Date	Suffix

Applicant: Elements Green Trent Limited

Solar & Biodiversity Park

Project Title:
GREAT NORTH ROAD SOLAR AND BIODIVERSITY PARK

Purpose of Issue:
DCO APPLICATION

Development Consent Order Number:
EN010162

Development Consent Order Drawing Number:
EN010162/APP/2.2

Drawing Title:
LAND PLAN
REGULATION 5(2)(i) OF THE INFRASTRUCTURE PLANNING (APPLICATIONS: PRESCRIBED FORMS AND PROCEDURE) REGULATIONS 2009 SHEET 36 of 39

Designed: SC	Drawn: LM	Checked: RL	Date: 25/06/2025
Internal Project Number: J0080206-25-01c		Suitability: DCO Application	
Scale @ A1: 1:2,500		Zone: Whole Site	
		Rev: P02	

0 70 140 210 Metres

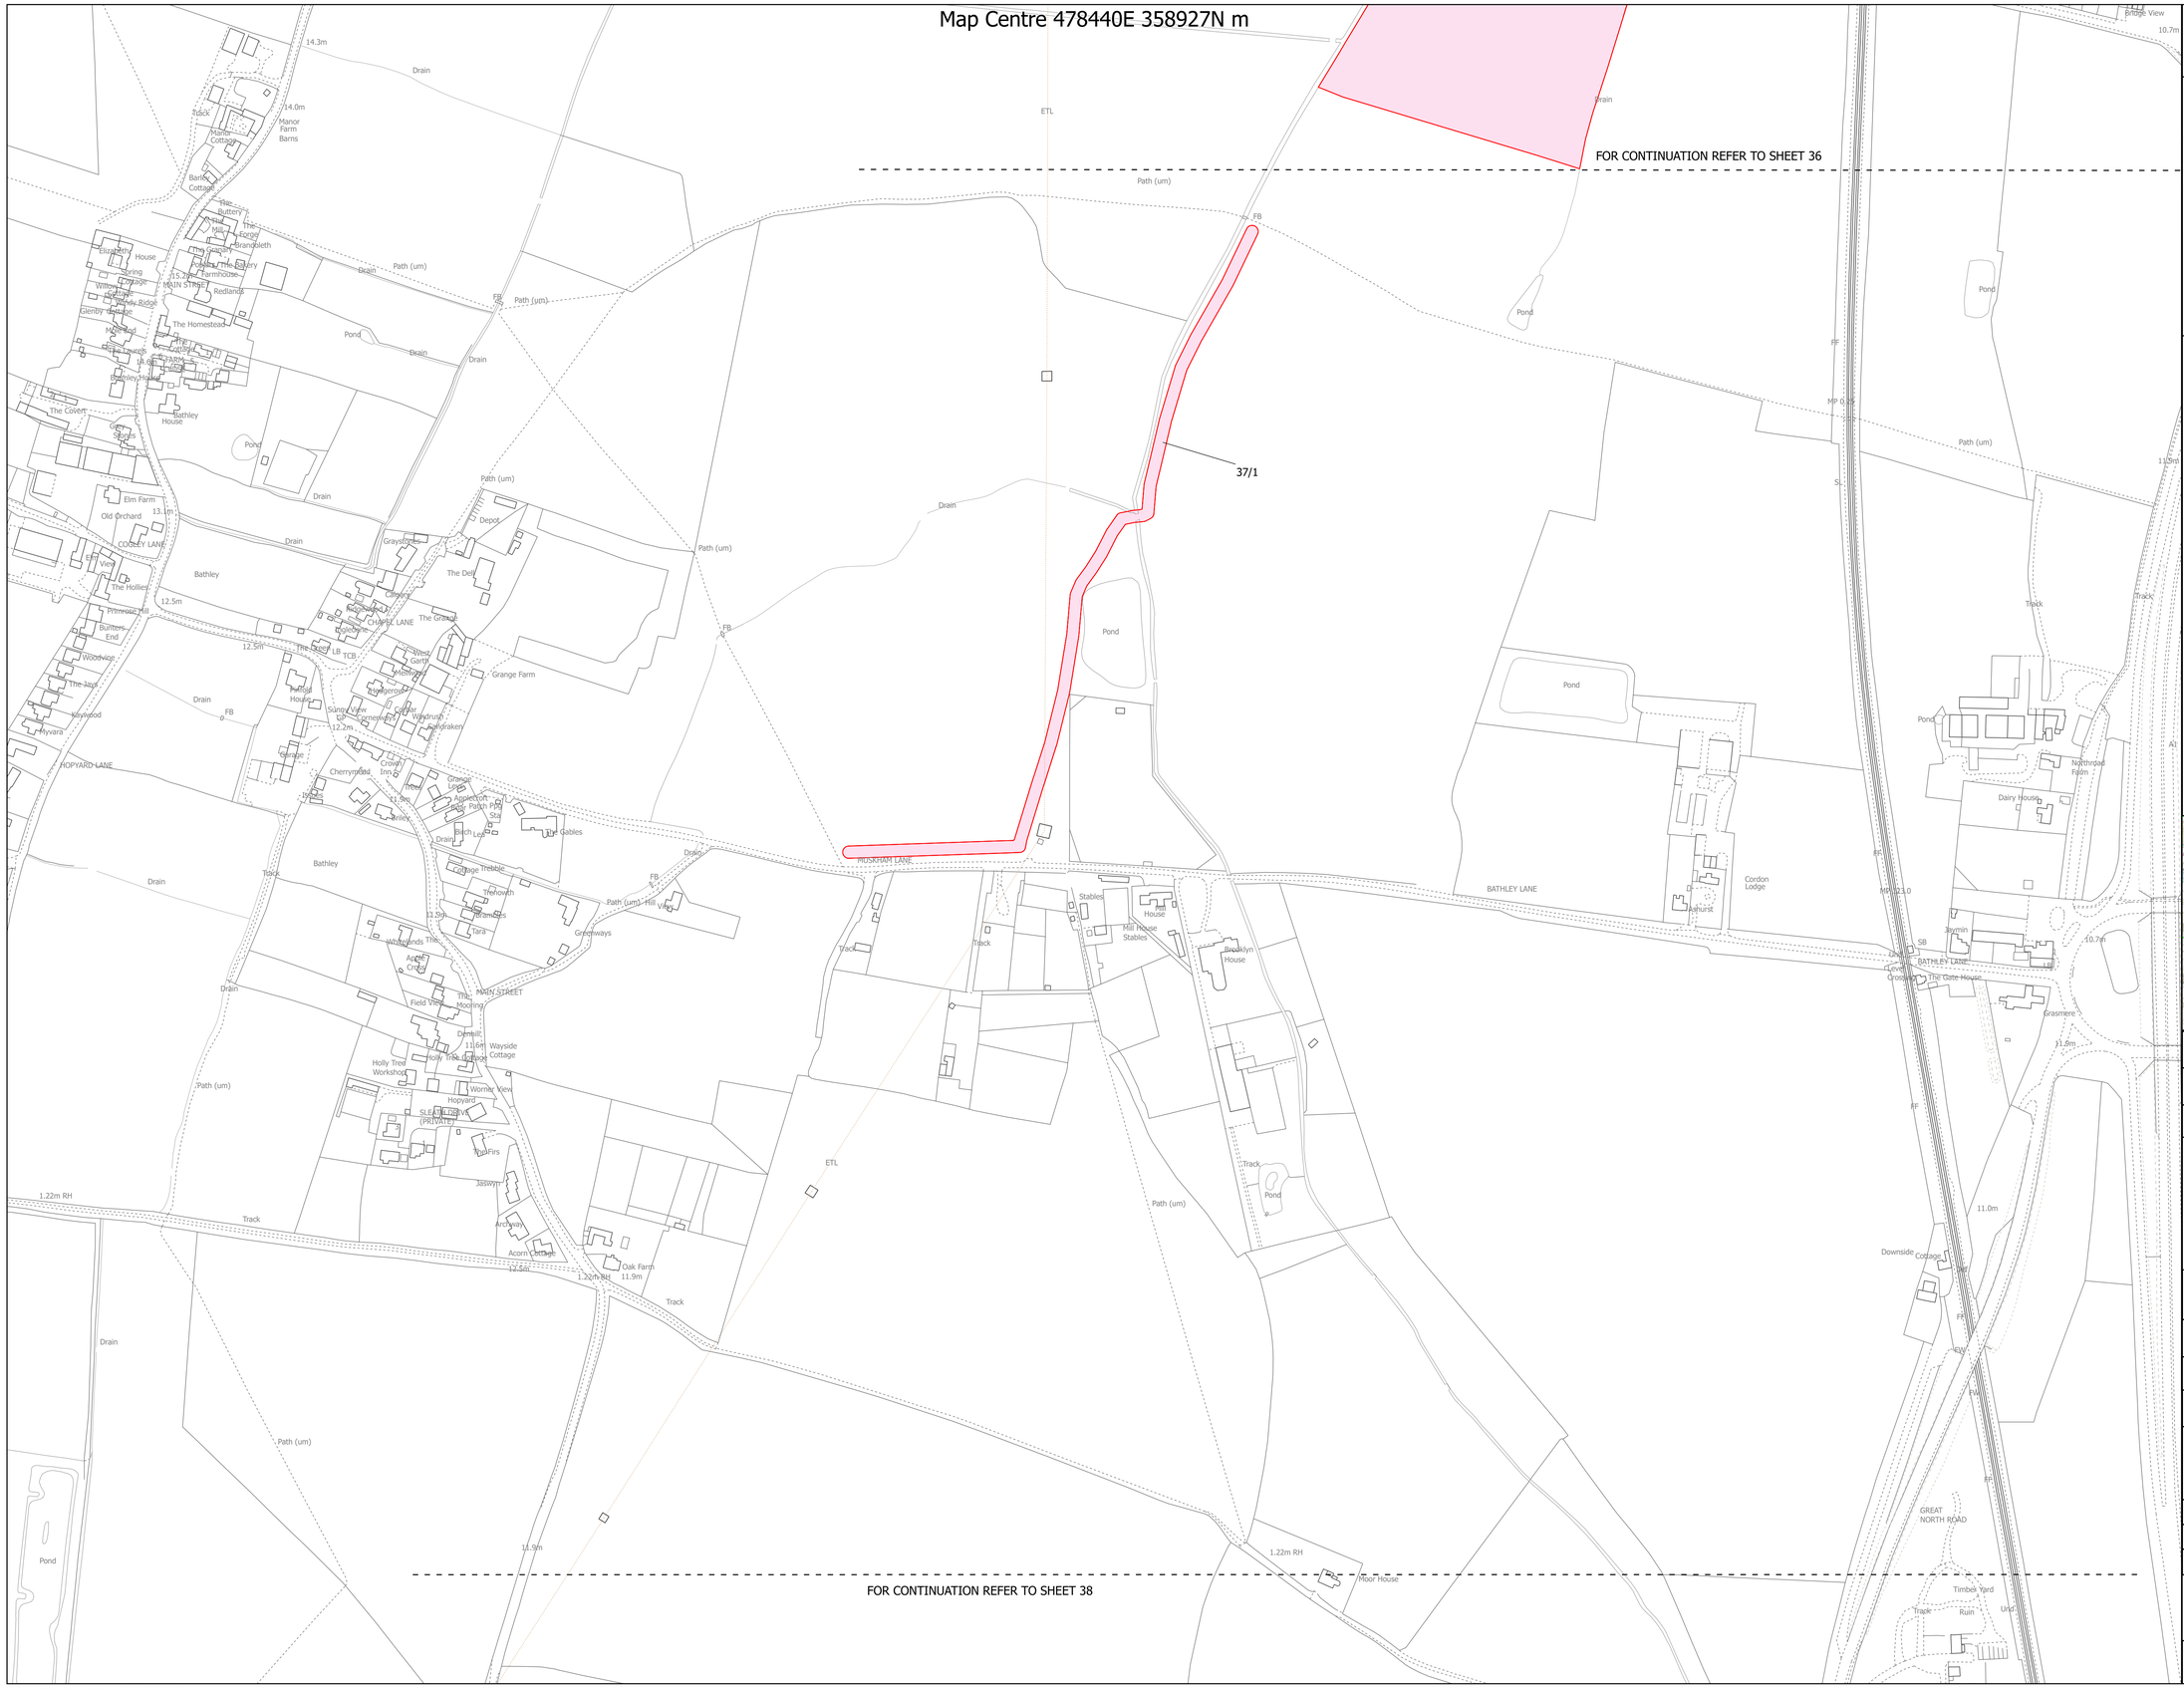

Carter Jonas

NOTES
1. ALL DIMENSIONS ARE IN METRES UNLESS STATED OTHERWISE.
2. THIS DRAWING IS TO BE READ IN CONJUNCTION WITH ALL OTHER PLANS AND DOCUMENTATION, IN PARTICULAR THE WORKS PLANS [EN010162/APP/2.3], THE BOOK OF REFERENCE [EN010162/APP/4.3],
THE DCO [EN010162/APP/3.1], AND THE STATEMENT OF REASONS [EN010162/APP/4.1]
3. ALL OF THE LAND SHOWN IN COLOURED PINK, BLUE, AND YELLOW ON THE LAND PLANS IS PROPOSED TO BE SUBJECT
TO THE POWERS TO EXTINGUISH OR SUSPEND PRIVATE RIGHTS PURSUANT TO ARCTICLE 25 OF THE DCO AND THE POWER TO OVERRIDE EASEMENTS AND OTHER RIGHTS IN ARTICLE 28 OF THE DCO.

Legend

- Limits of Land to be Acquired or Used
- Land to be Acquired
- Acquisition of Rights by the Creation of New Rights or the Imposition of Restrictive Covenants
- Land not subject to Compulsory Acquistion or Temporary Use
- Land Outside of Land to be Acquired or Used

The Legend is identical on all sheets of the Land Plans and therefore not all items specified in the Legend are found on each sheet

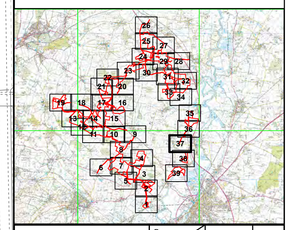

Revision 1	By SC / AP	17/03/2025	P01
Revision 2	By LM / RL	23/06/2025	P02
Revision Details	By / Check	Date	Suffix

Applicant: Elements Green Trent Limited

Solar & Biodiversity Park

Project Title:
GREAT NORTH ROAD SOLAR AND BIODIVERSITY PARK

Purpose of Issue:
DCO APPLICATION

Development Consent Order Number:
EN010162

Development Consent Order Drawing Number:
EN010162/APP/2.2

Drawing Title:
LAND PLAN
REGULATION 5(2)(i) OF THE INFRASTRUCTURE PLANNING (APPLICATIONS: PRESCRIBED FORMS AND PROCEDURE) REGULATIONS 2009 SHEET 37 of 39

Designed: SC	Drawn: LM	Checked: RL	Date: 27/06/2025
Internal Project Number: J0080206-25-01c		Suitability: DCO Application	
Scale @ A1: 1:2,500		Zone: Whole Site	
		Rev: P02	

0 70 140 210
Metres

© Crown copyright and database rights 2025 OS 100004458

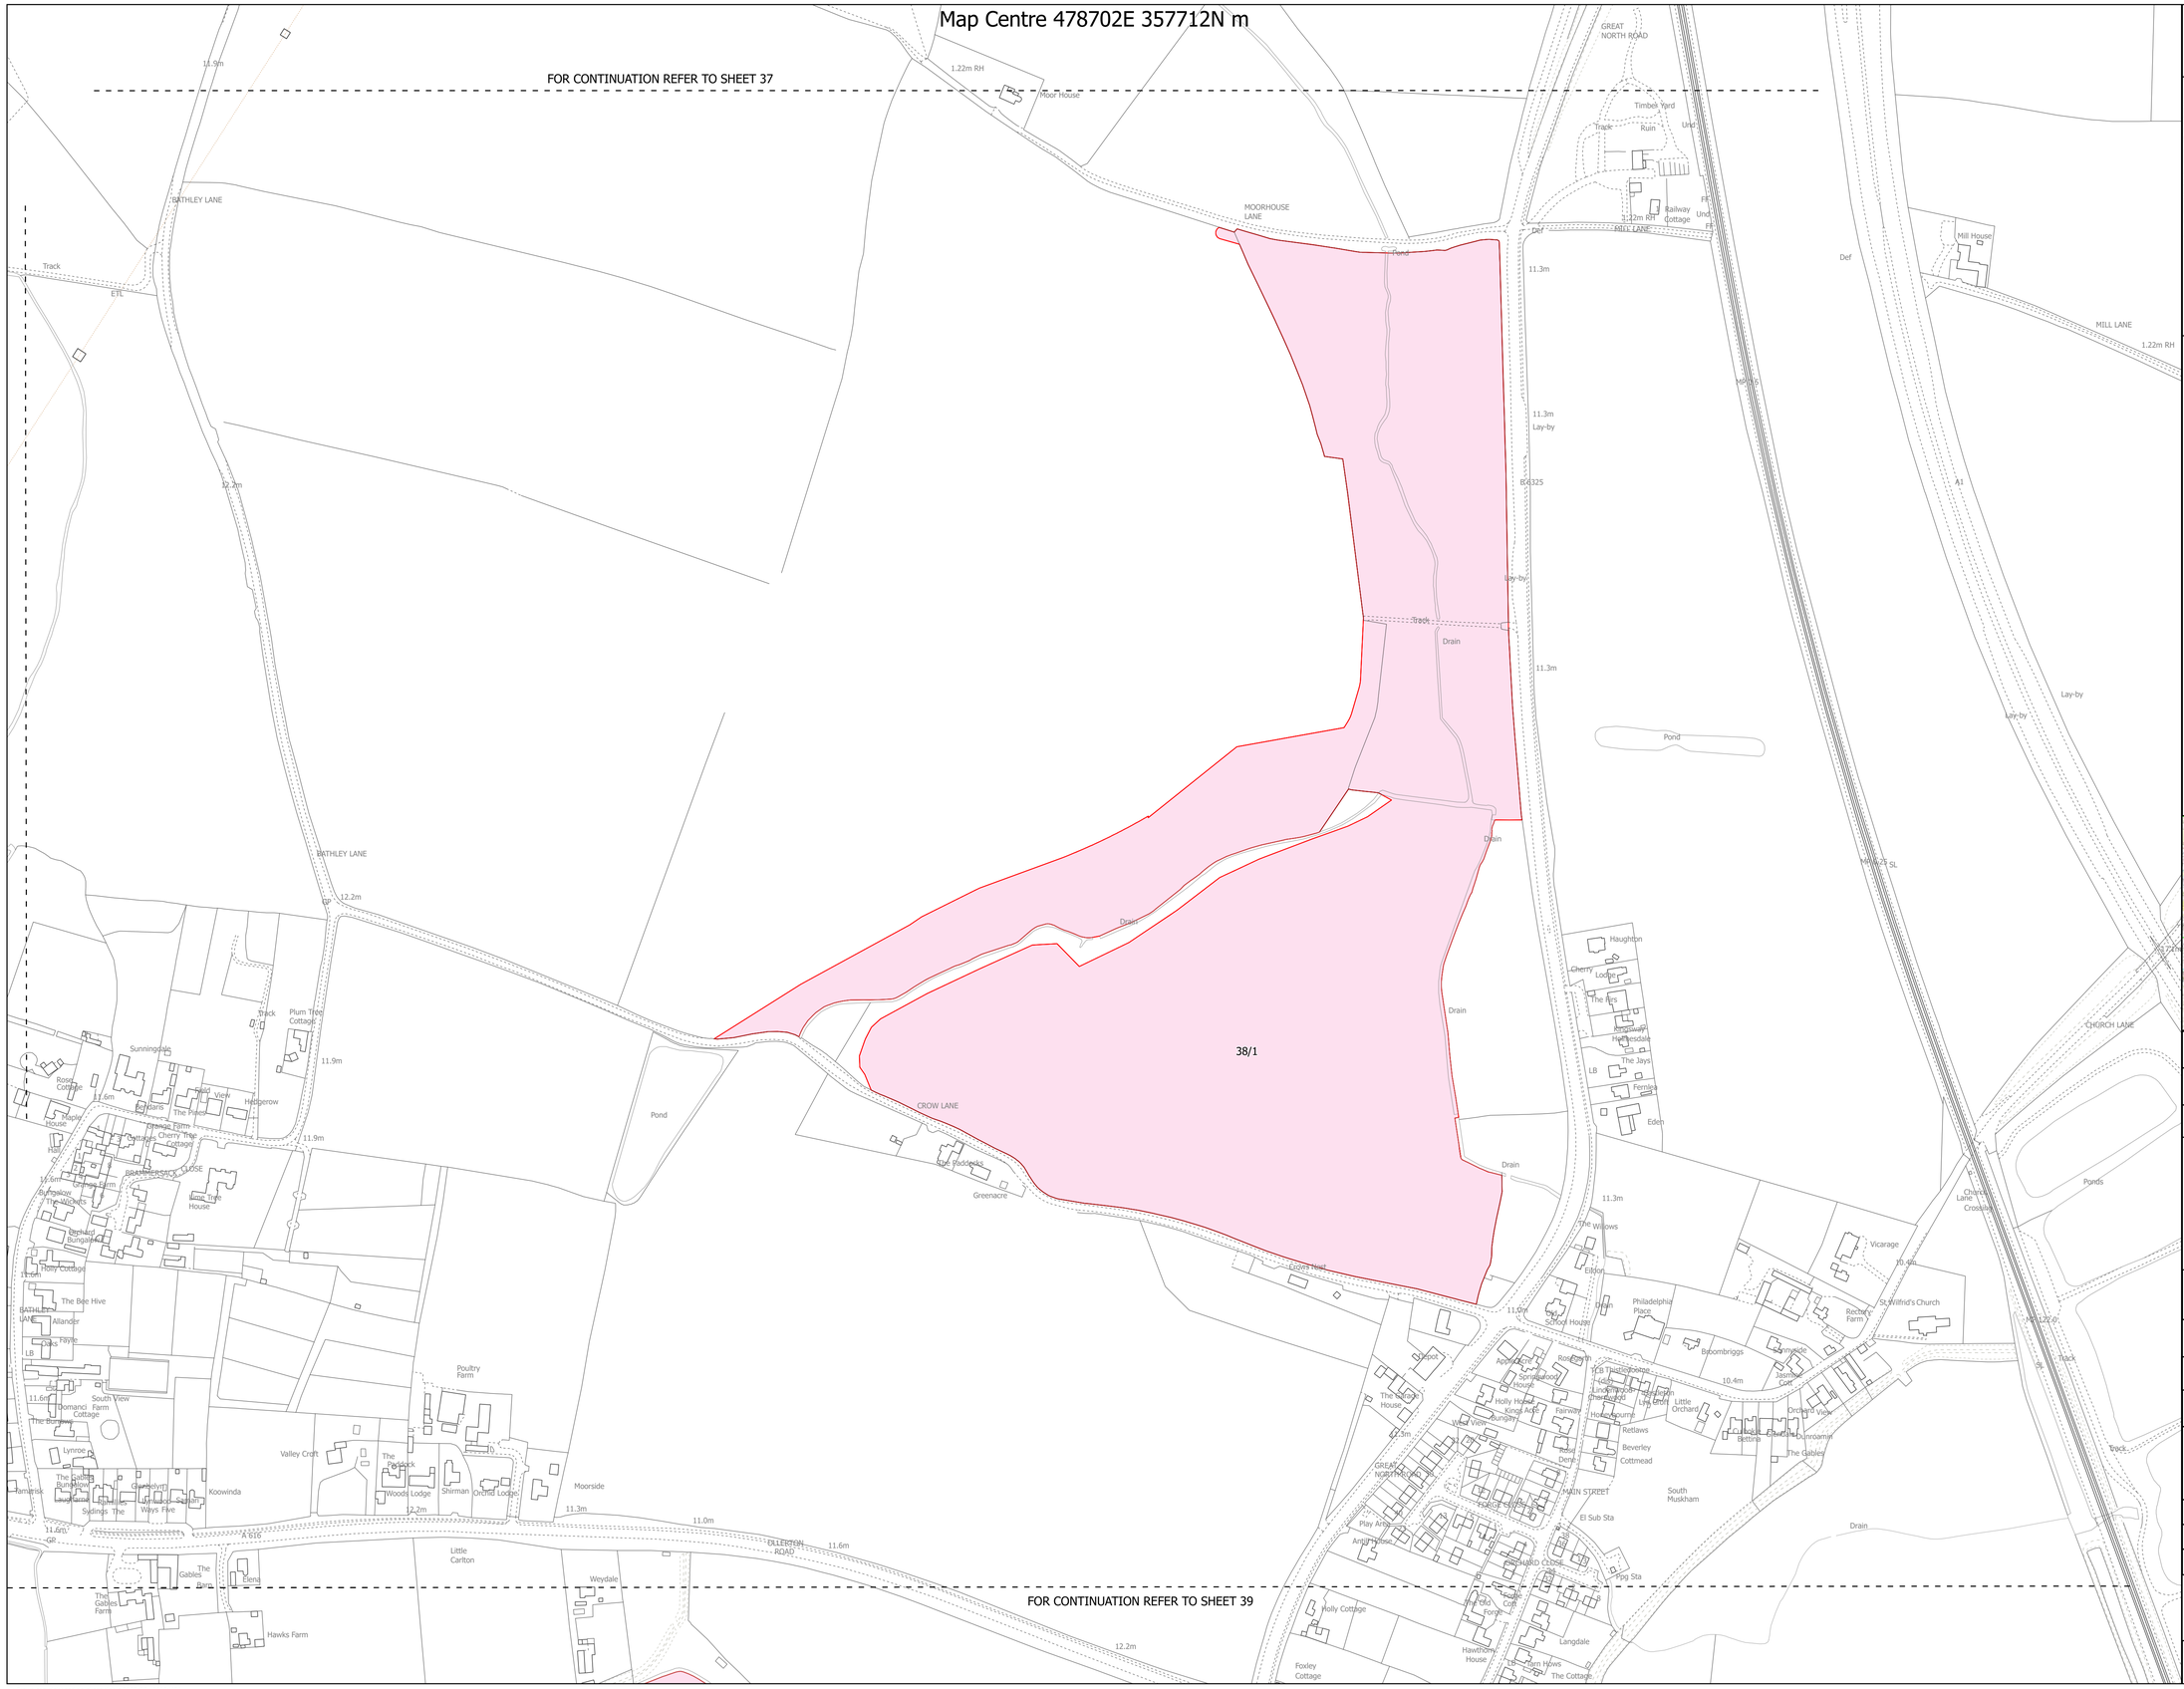

Carter Jonas

NOTES
1. ALL DIMENSIONS ARE IN METRES UNLESS STATED OTHERWISE.
2. THIS DRAWING IS TO BE READ IN CONJUNCTION WITH ALL OTHER PLANS AND DOCUMENTATION, IN PARTICULAR THE WORKS PLANS [EN010162/APP/2.3], THE BOOK OF REFERENCE [EN010162/APP/4.3], THE DCO [EN010162/APP/3.1], AND THE STATEMENT OF REASONS [EN010162/APP/4.1]
3. ALL OF THE LAND SHOWN IN COLOURED PINK, BLUE, AND YELLOW ON THE LAND PLANS IS PROPOSED TO BE SUBJECT TO THE POWERS TO EXTINGUISH OR SUSPEND PRIVATE RIGHTS PURSUANT TO ARCTICLE 25 OF THE DCO AND THE POWER TO OVERRIDE EASEMENTS AND OTHER RIGHTS IN ARTICLE 28 OF THE DCO.

Legend

- Limits of Land to be Acquired or Used
- Land to be Acquired
- Acquisition of Rights by the Creation of New Rights or the Imposition of Restrictive Covenants
- Land not subject to Compulsory Acquistion or Temporary Use
- Land Outside of Land to be Acquired or Used

The Legend is identical on all sheets of the Land Plans and therefore not all items specified in the Legend are found on each sheet

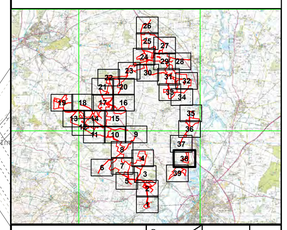

Revision 1	By SC / AP	17/03/2025	P01
Revision 2	By LM / RL	23/06/2025	P02
Revision Details	By / Check	Date	Suffix

Applicant: Elements Green Trent Limited

Solar & Biodiversity Park

Project Title:
GREAT NORTH ROAD SOLAR AND BIODIVERSITY PARK

Purpose of Issue:
DCO APPLICATION

Development Consent Order Number:
EN010162

Development Consent Order Drawing Number:
EN010162/APP/2.2

Drawing Title:
LAND PLAN
REGULATION 5(2)(i) OF THE INFRASTRUCTURE PLANNING (APPLICATIONS: PRESCRIBED FORMS AND PROCEDURE) REGULATIONS 2009 SHEET 38 of 39

Designed:	Drawn:	Checked:	Date:
SC	LM	RL	27/06/2025

Internal Project Number:	Suitability:
J008020б-25-01c	DCO Application
Scale @ A1: 1:2,500	Zone: Whole Site
	Rev: P02

0 70 140 210
Metres

© Crown copyright and database rights 2025 OS 100004458

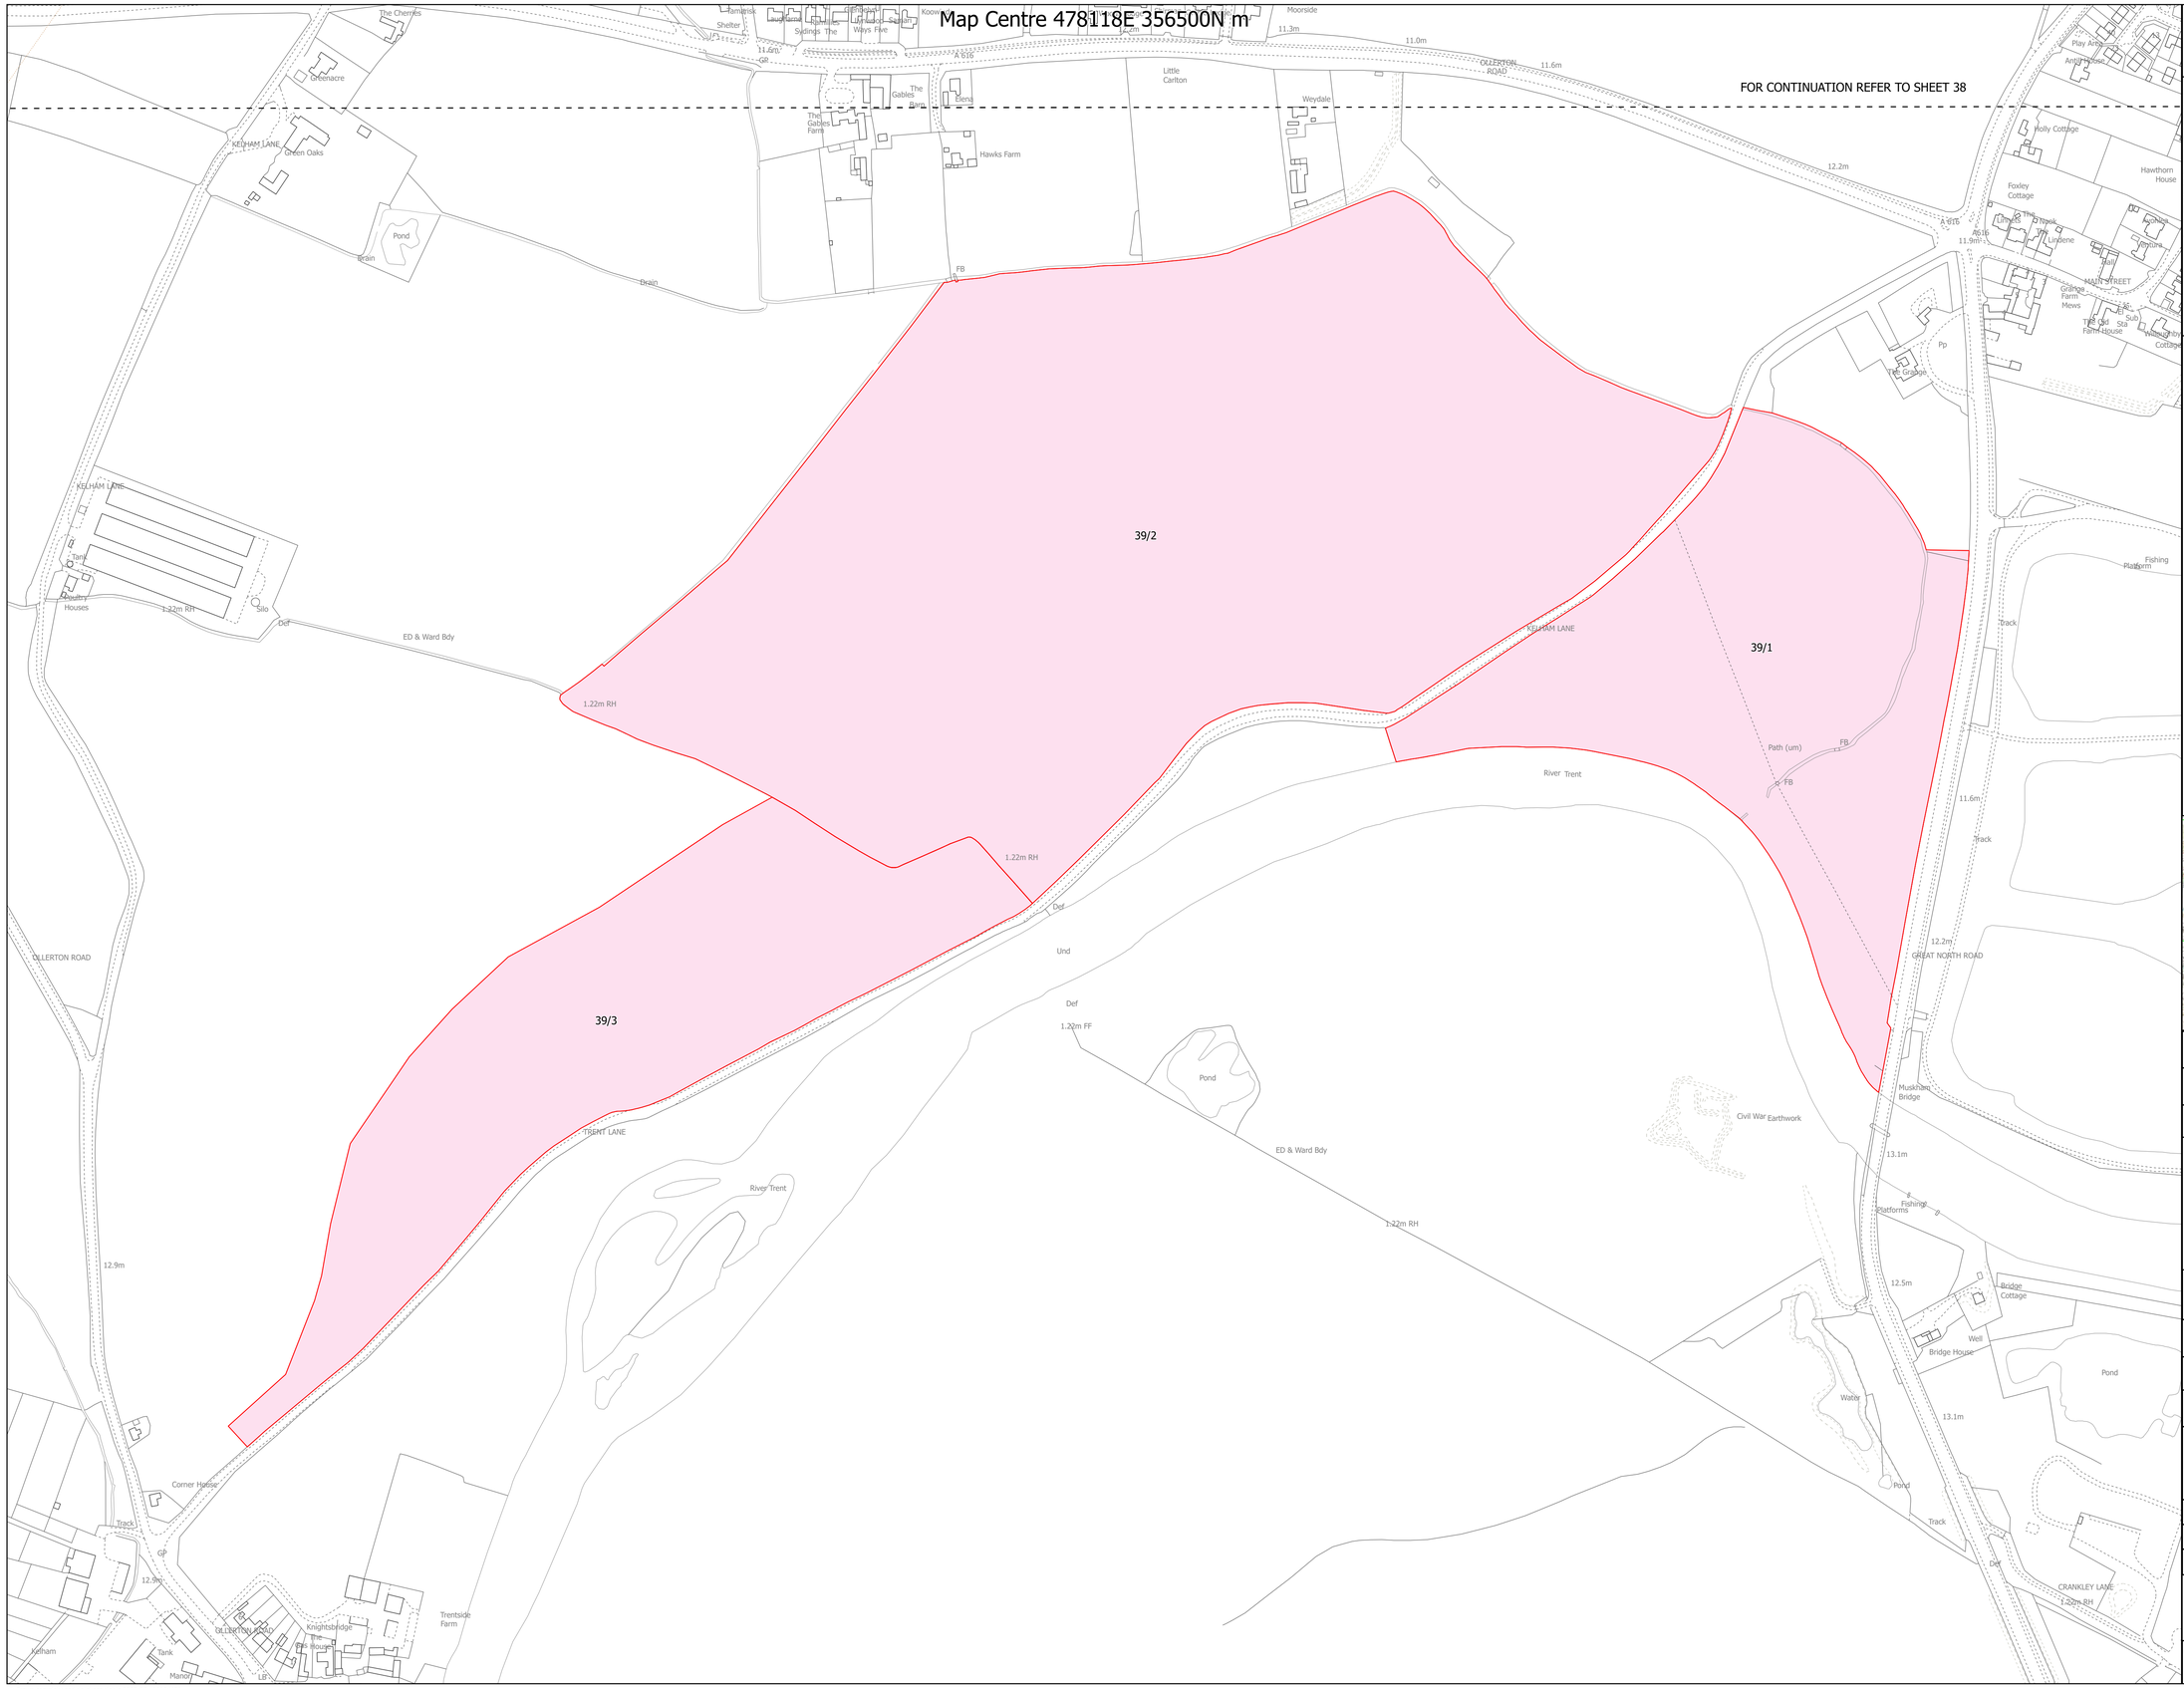

© Crown copyright and database rights 2025 OS 100004458

Carter Jonas

NOTES
1. ALL DIMENSIONS ARE IN METRES UNLESS STATED OTHERWISE.
2. THIS DRAWING IS TO BE READ IN CONJUNCTION WITH ALL OTHER PLANS AND DOCUMENTATION, IN PARTICULAR THE WORKS PLANS [EN010162/APP/2.3], THE BOOK OF REFERENCE [EN010162/APP/4.3],
THE DCO [EN010162/APP/3.1], AND THE STATEMENT OF REASONS [EN010162/APP/4.1]
3. ALL OF THE LAND SHOWN IN COLOURED PINK, BLUE, AND YELLOW ON THE LAND PLANS IS PROPOSED TO BE SUBJECT
TO THE POWERS TO EXTINGUISH OR SUSPEND PRIVATE RIGHTS PURSUANT TO ARCTICLE 25 OF THE DCO AND THE POWER TO OVERRIDE EASEMENTS AND OTHER RIGHTS IN ARTICLE 28 OF THE DCO.

Legend

- Limits of Land to be Acquired or Used
- Land to be Acquired
- Acquisition of Rights by the Creation of New Rights or the Imposition of Restrictive Covenants
- Land not subject to Compulsory Acquistion or Temporary Use
- Land Outside of Land to be Acquired or Used

The Legend is identical on all sheets of the Land Plans and therefore not all items specified in the Legend are found on each sheet

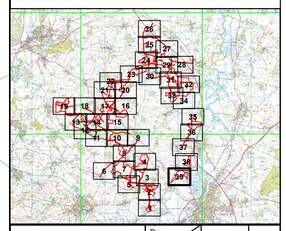

Revision 1	By SC / AP	17/03/2025	P01
Revision 2	By LM / RL	23/06/2025	P02
Revision Details	By / Check	Date	Suffix

Applicant: Elements Green Trent Limited

Solar & Biodiversity Park

Project Title:
GREAT NORTH ROAD SOLAR AND BIODIVERSITY PARK

Purpose of Issue:
DCO APPLICATION

Development Consent Order Number:
EN010162

Development Consent Order Drawing Number:
EN010162/APP/2.2

Drawing Title:
LAND PLAN
REGULATION 5(2)(i) OF THE INFRASTRUCTURE PLANNING (APPLICATIONS: PRESCRIBED FORMS AND PROCEDURE) REGULATIONS 2009 SHEET 39 of 39

Designed:	Drawn:	Checked:	Date:
SC	LM	RL	27/06/2025

Internal Project Number:	Suitability:
J0080206-25-01c	DCO Application
Scale @ A1: 1:2,500	Zone: Whole Site
	Rev: P02

0 70 140 210
Metres