


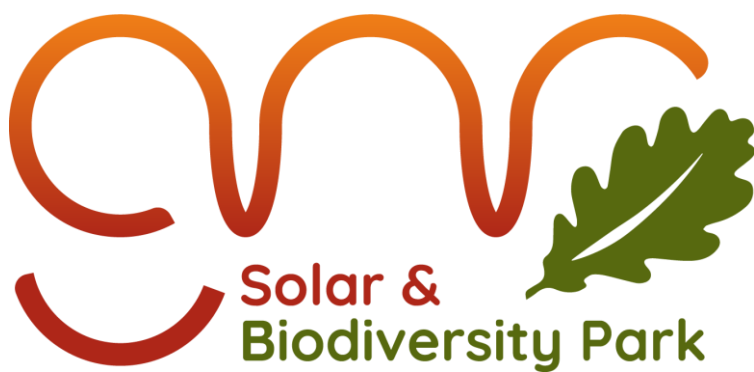

Great North Road Solar and Biodiversity Park

Environmental Statement

Volume 4 - Technical Appendices


Technical Appendix A14.1 - Transport Statement - Part 3 of 9

Document Reference - EN010162/APP/6.4.14.1

Revision number 1

June 2025

Infrastructure Planning (Applications: Prescribed Forms and Procedure) Regulations 2009, APFP Regulation 5(2)(o)

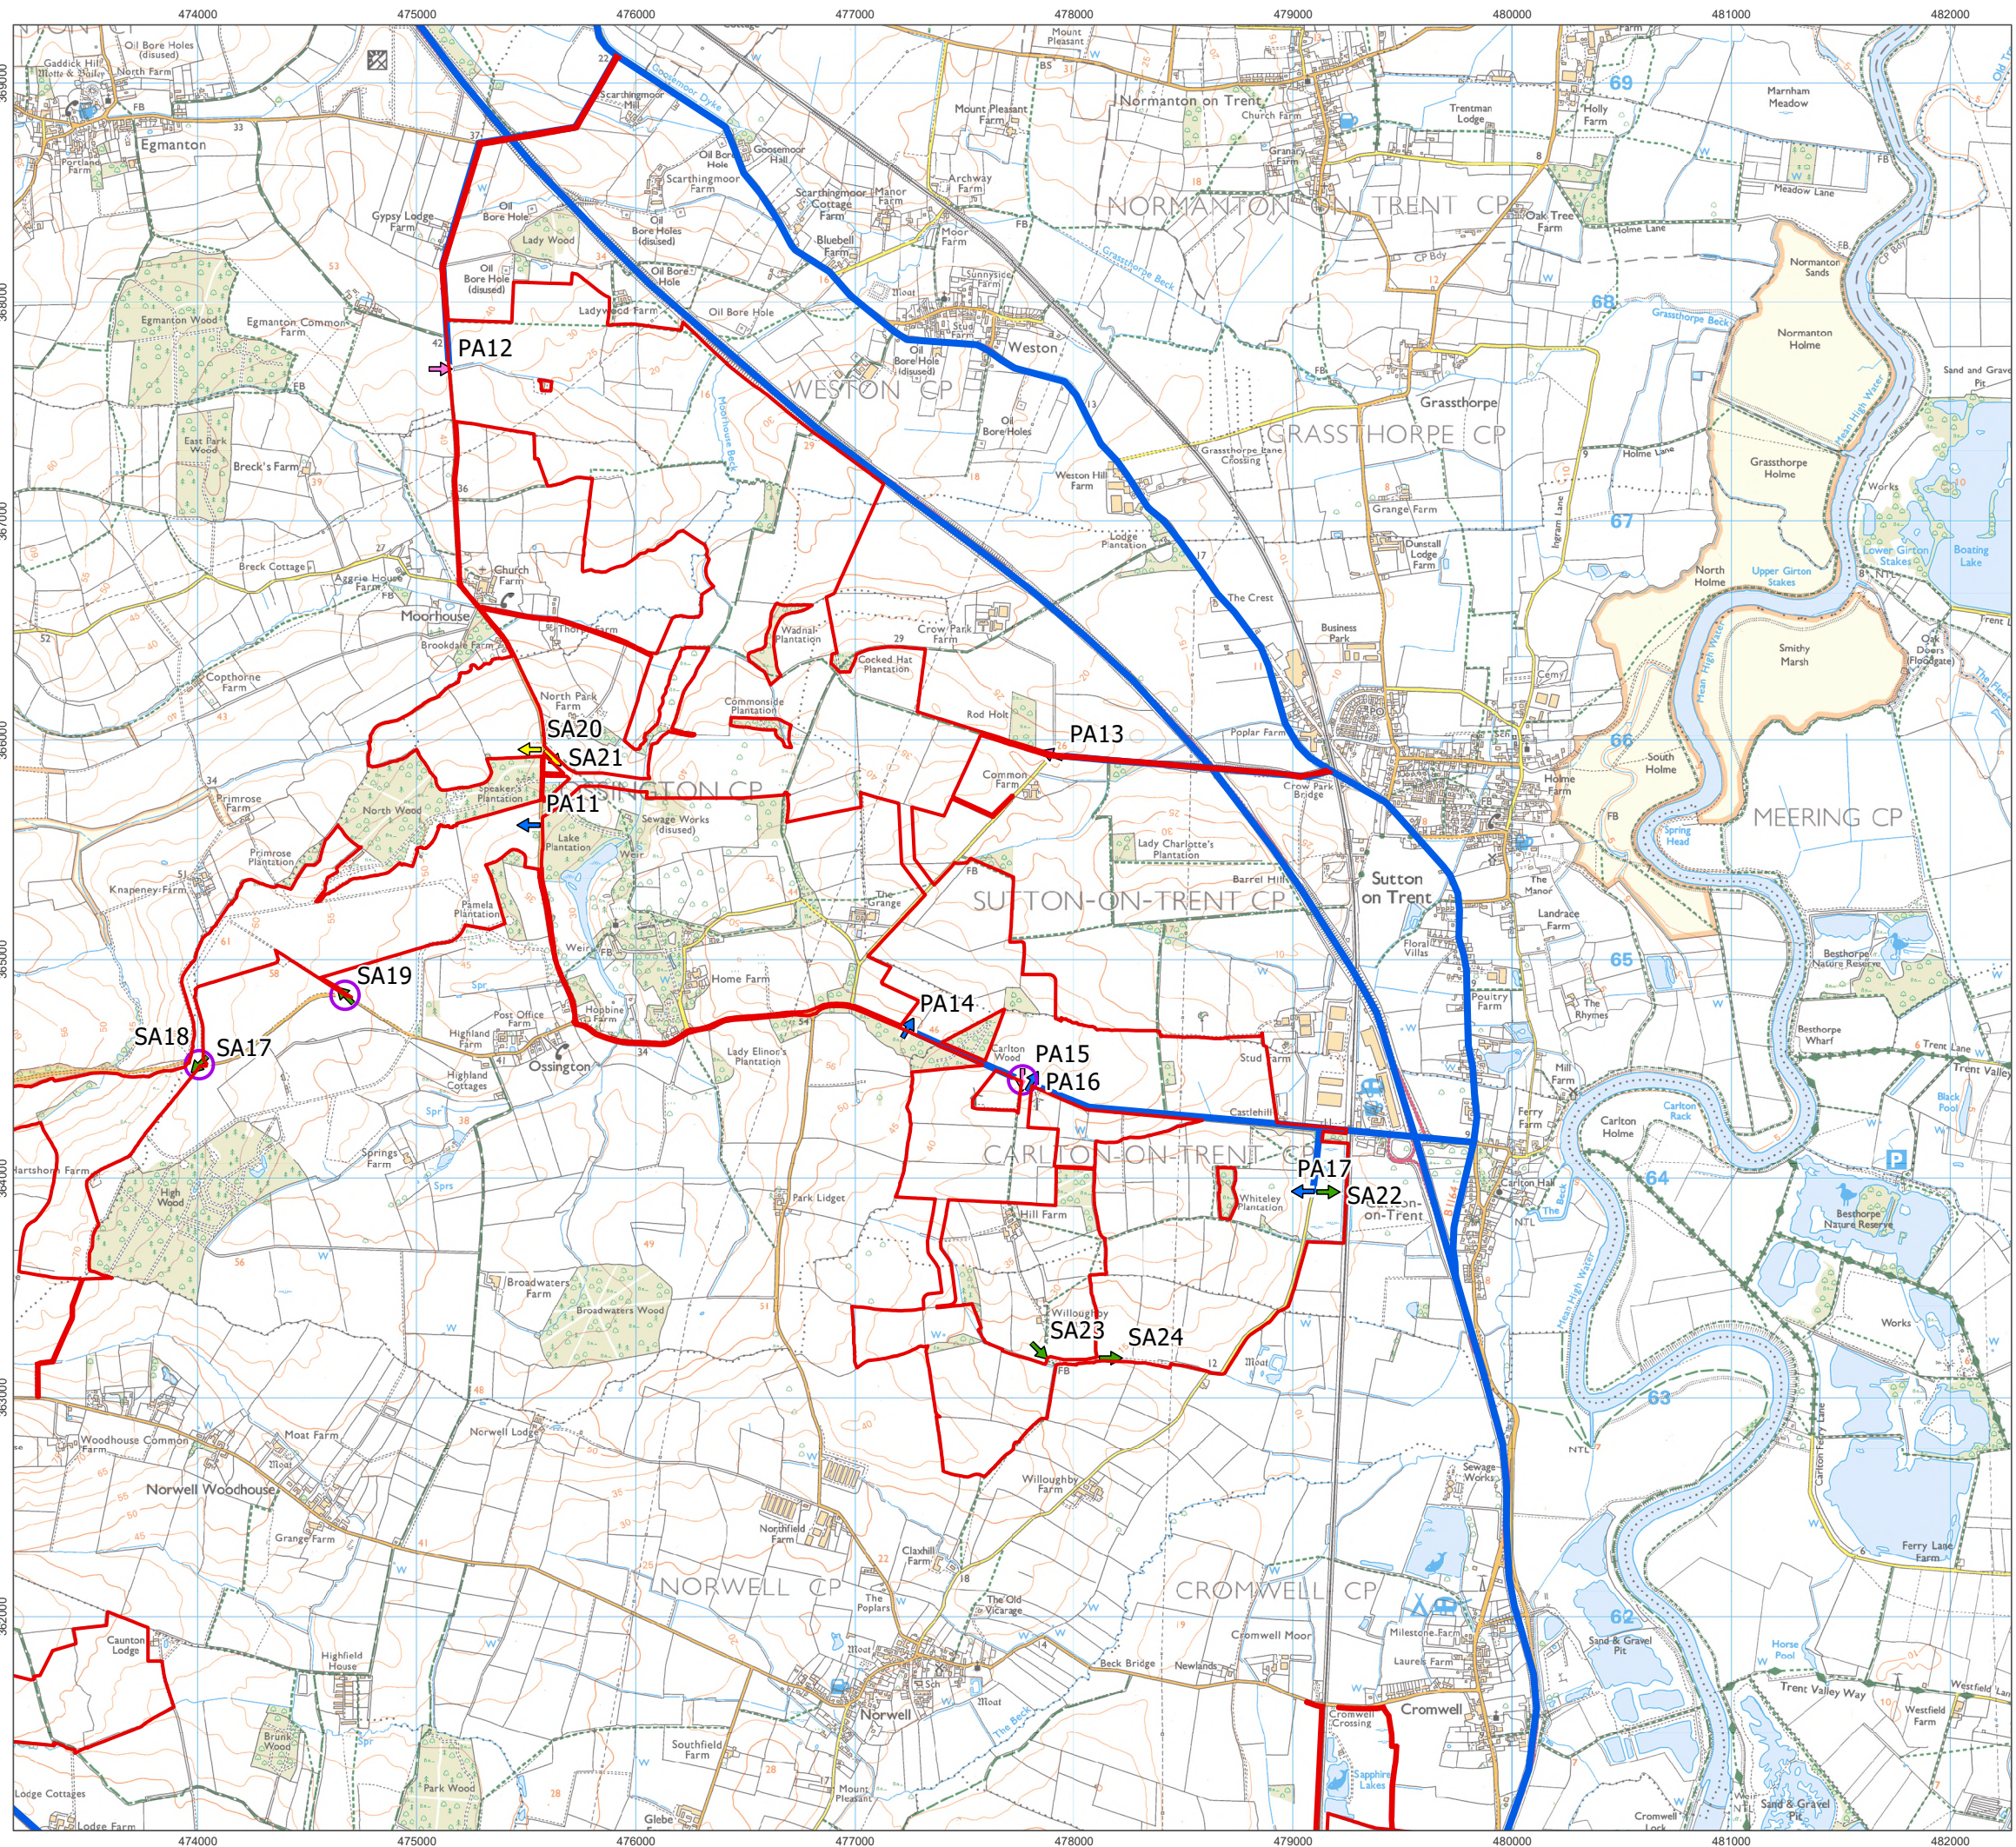

- Order Limits
- All Traffic Routes
- Cable Access
- Primary Access
 - Existing
 - New
- Secondary Access
 - Existing
 - New



1:30,000 Scale @ A3


0 0.25 0.5 1 km

Ref: 026-ES-A14.1.7

Date: 20/06/2025

Site Access Locations
Figure A14.1.7NE

Great North Road Solar and
Biodiversity Park
Environmental Statement

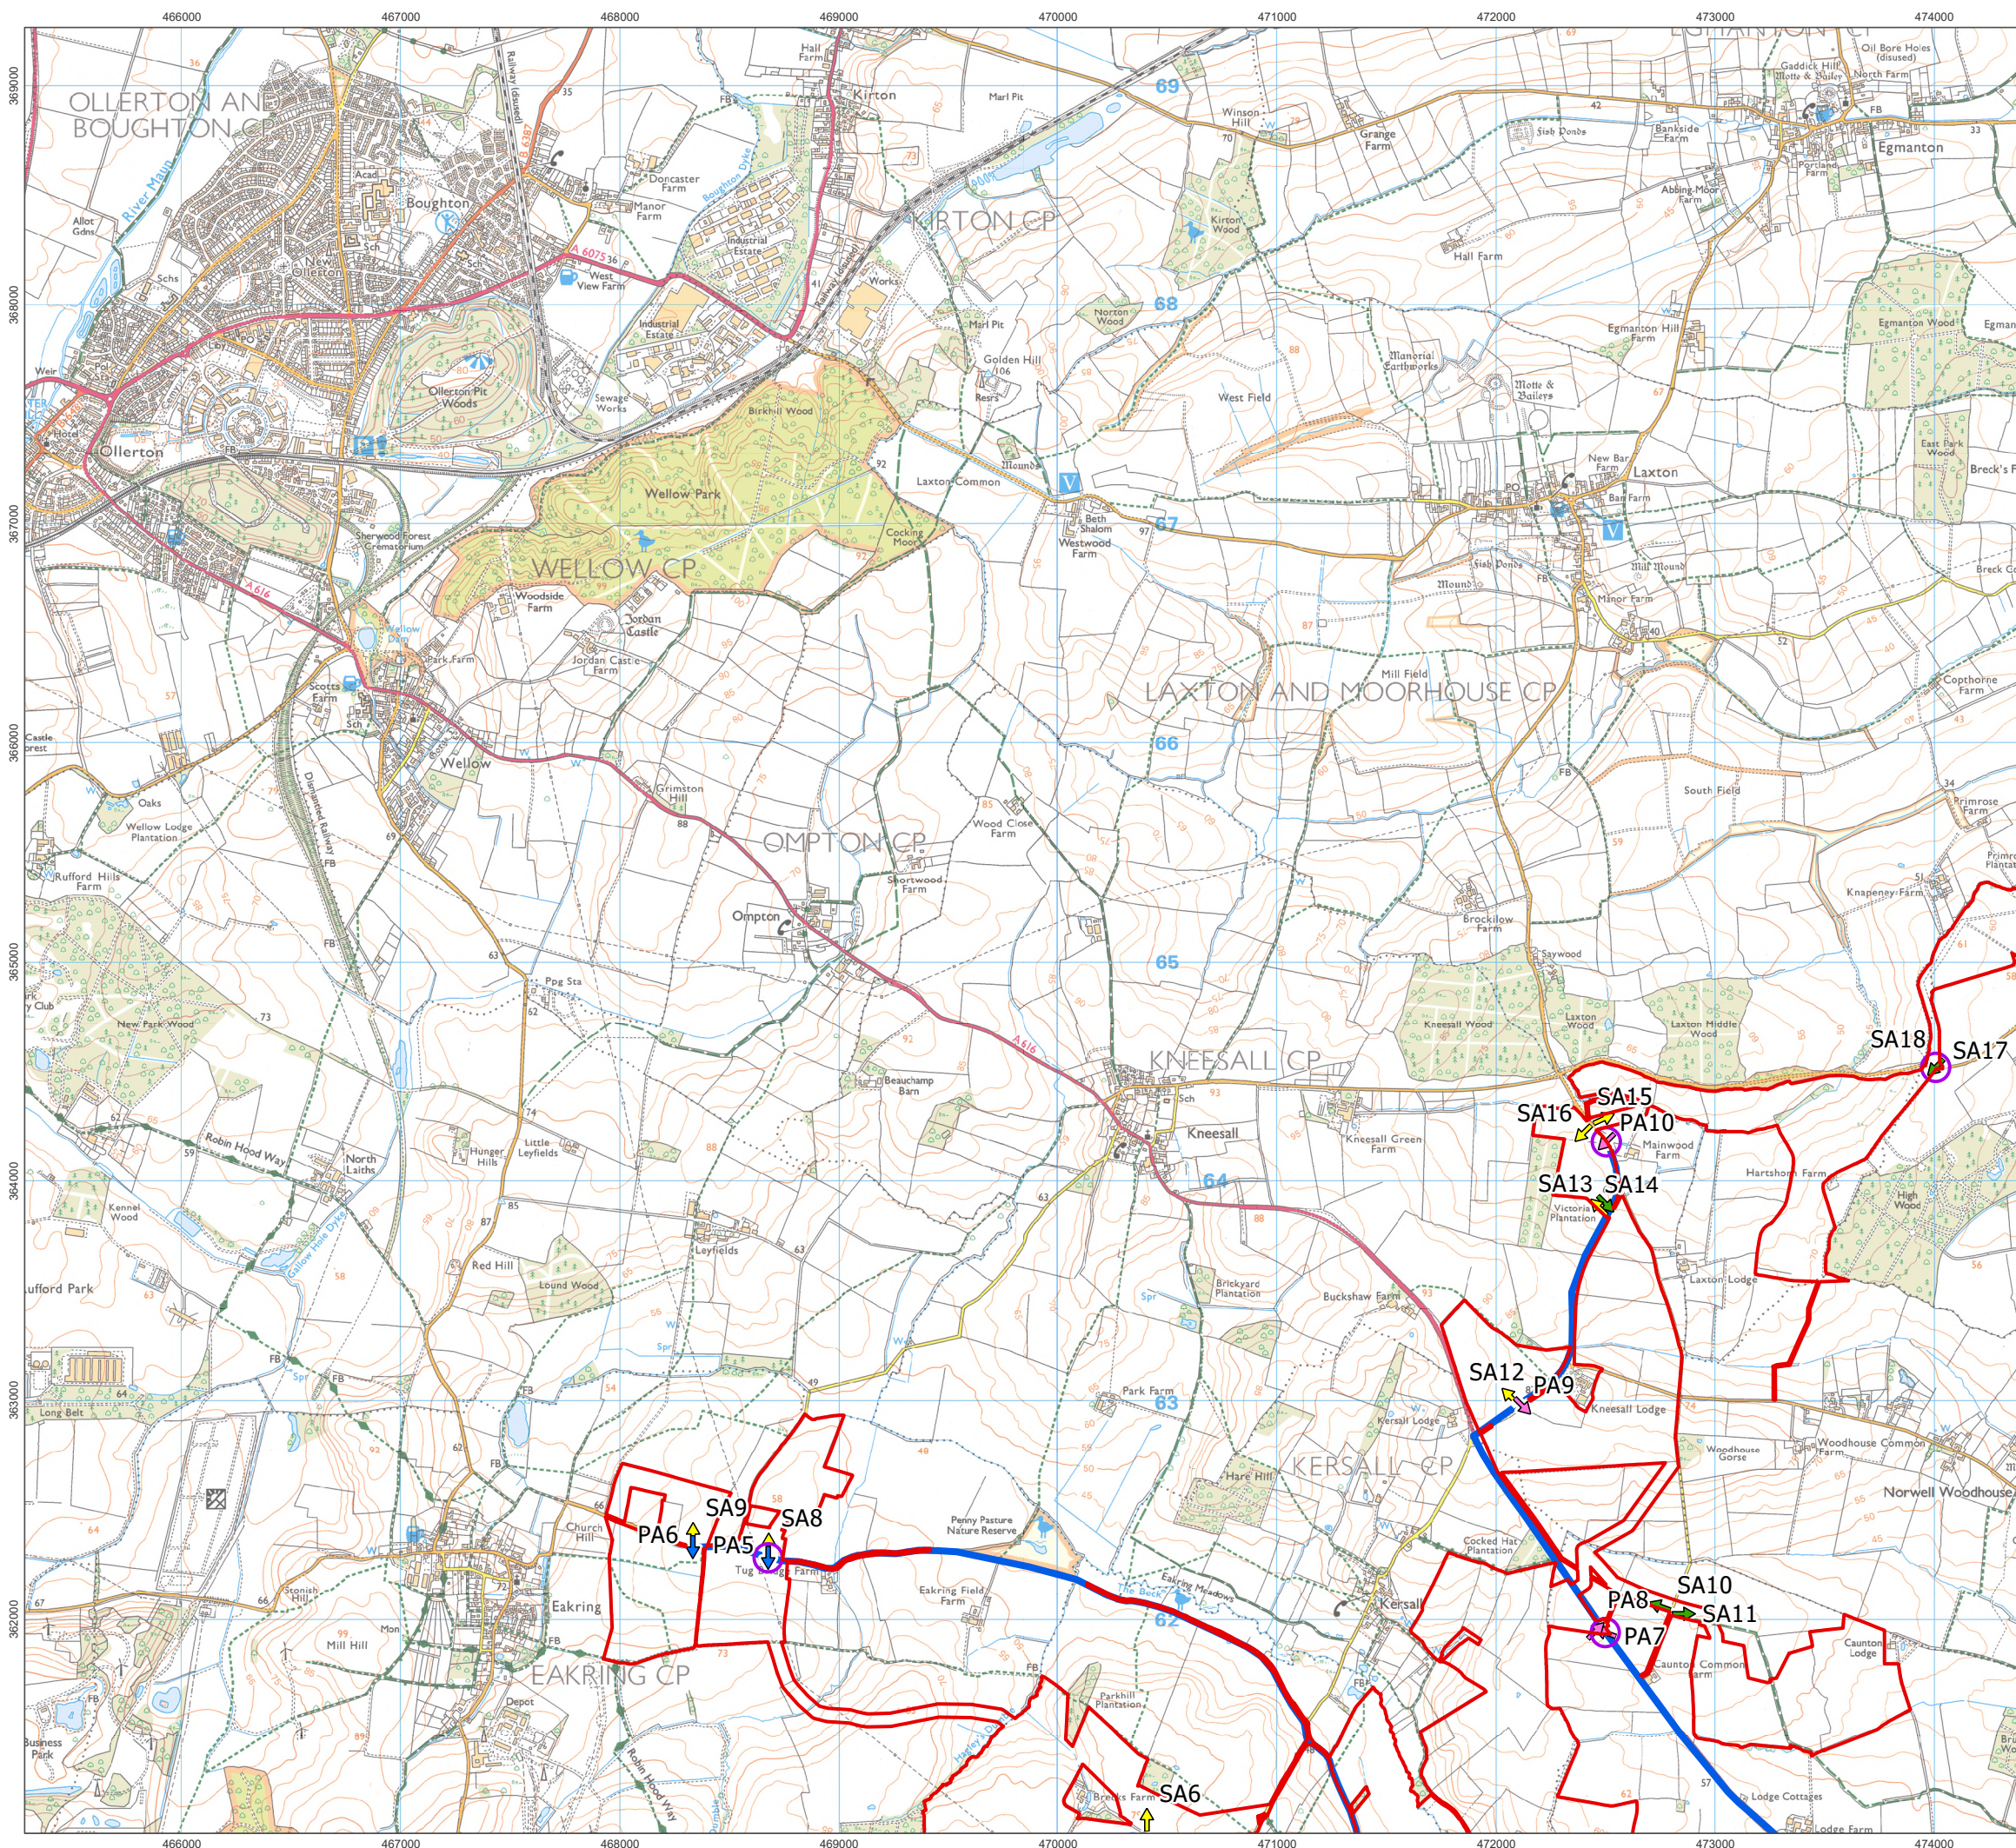


- Order Limits
- All Traffic Routes
- Cable Access
- Primary Access
 - Existing
 - New
- Secondary Access
 - Existing
 - New




1:30,000 Scale @ A3
Ref: 026-ES-A14.1.7 Date: 20/06/2025

Site Access Locations
Figure A14.1.7NW
Great North Road Solar and
Biodiversity Park
Environmental Statement

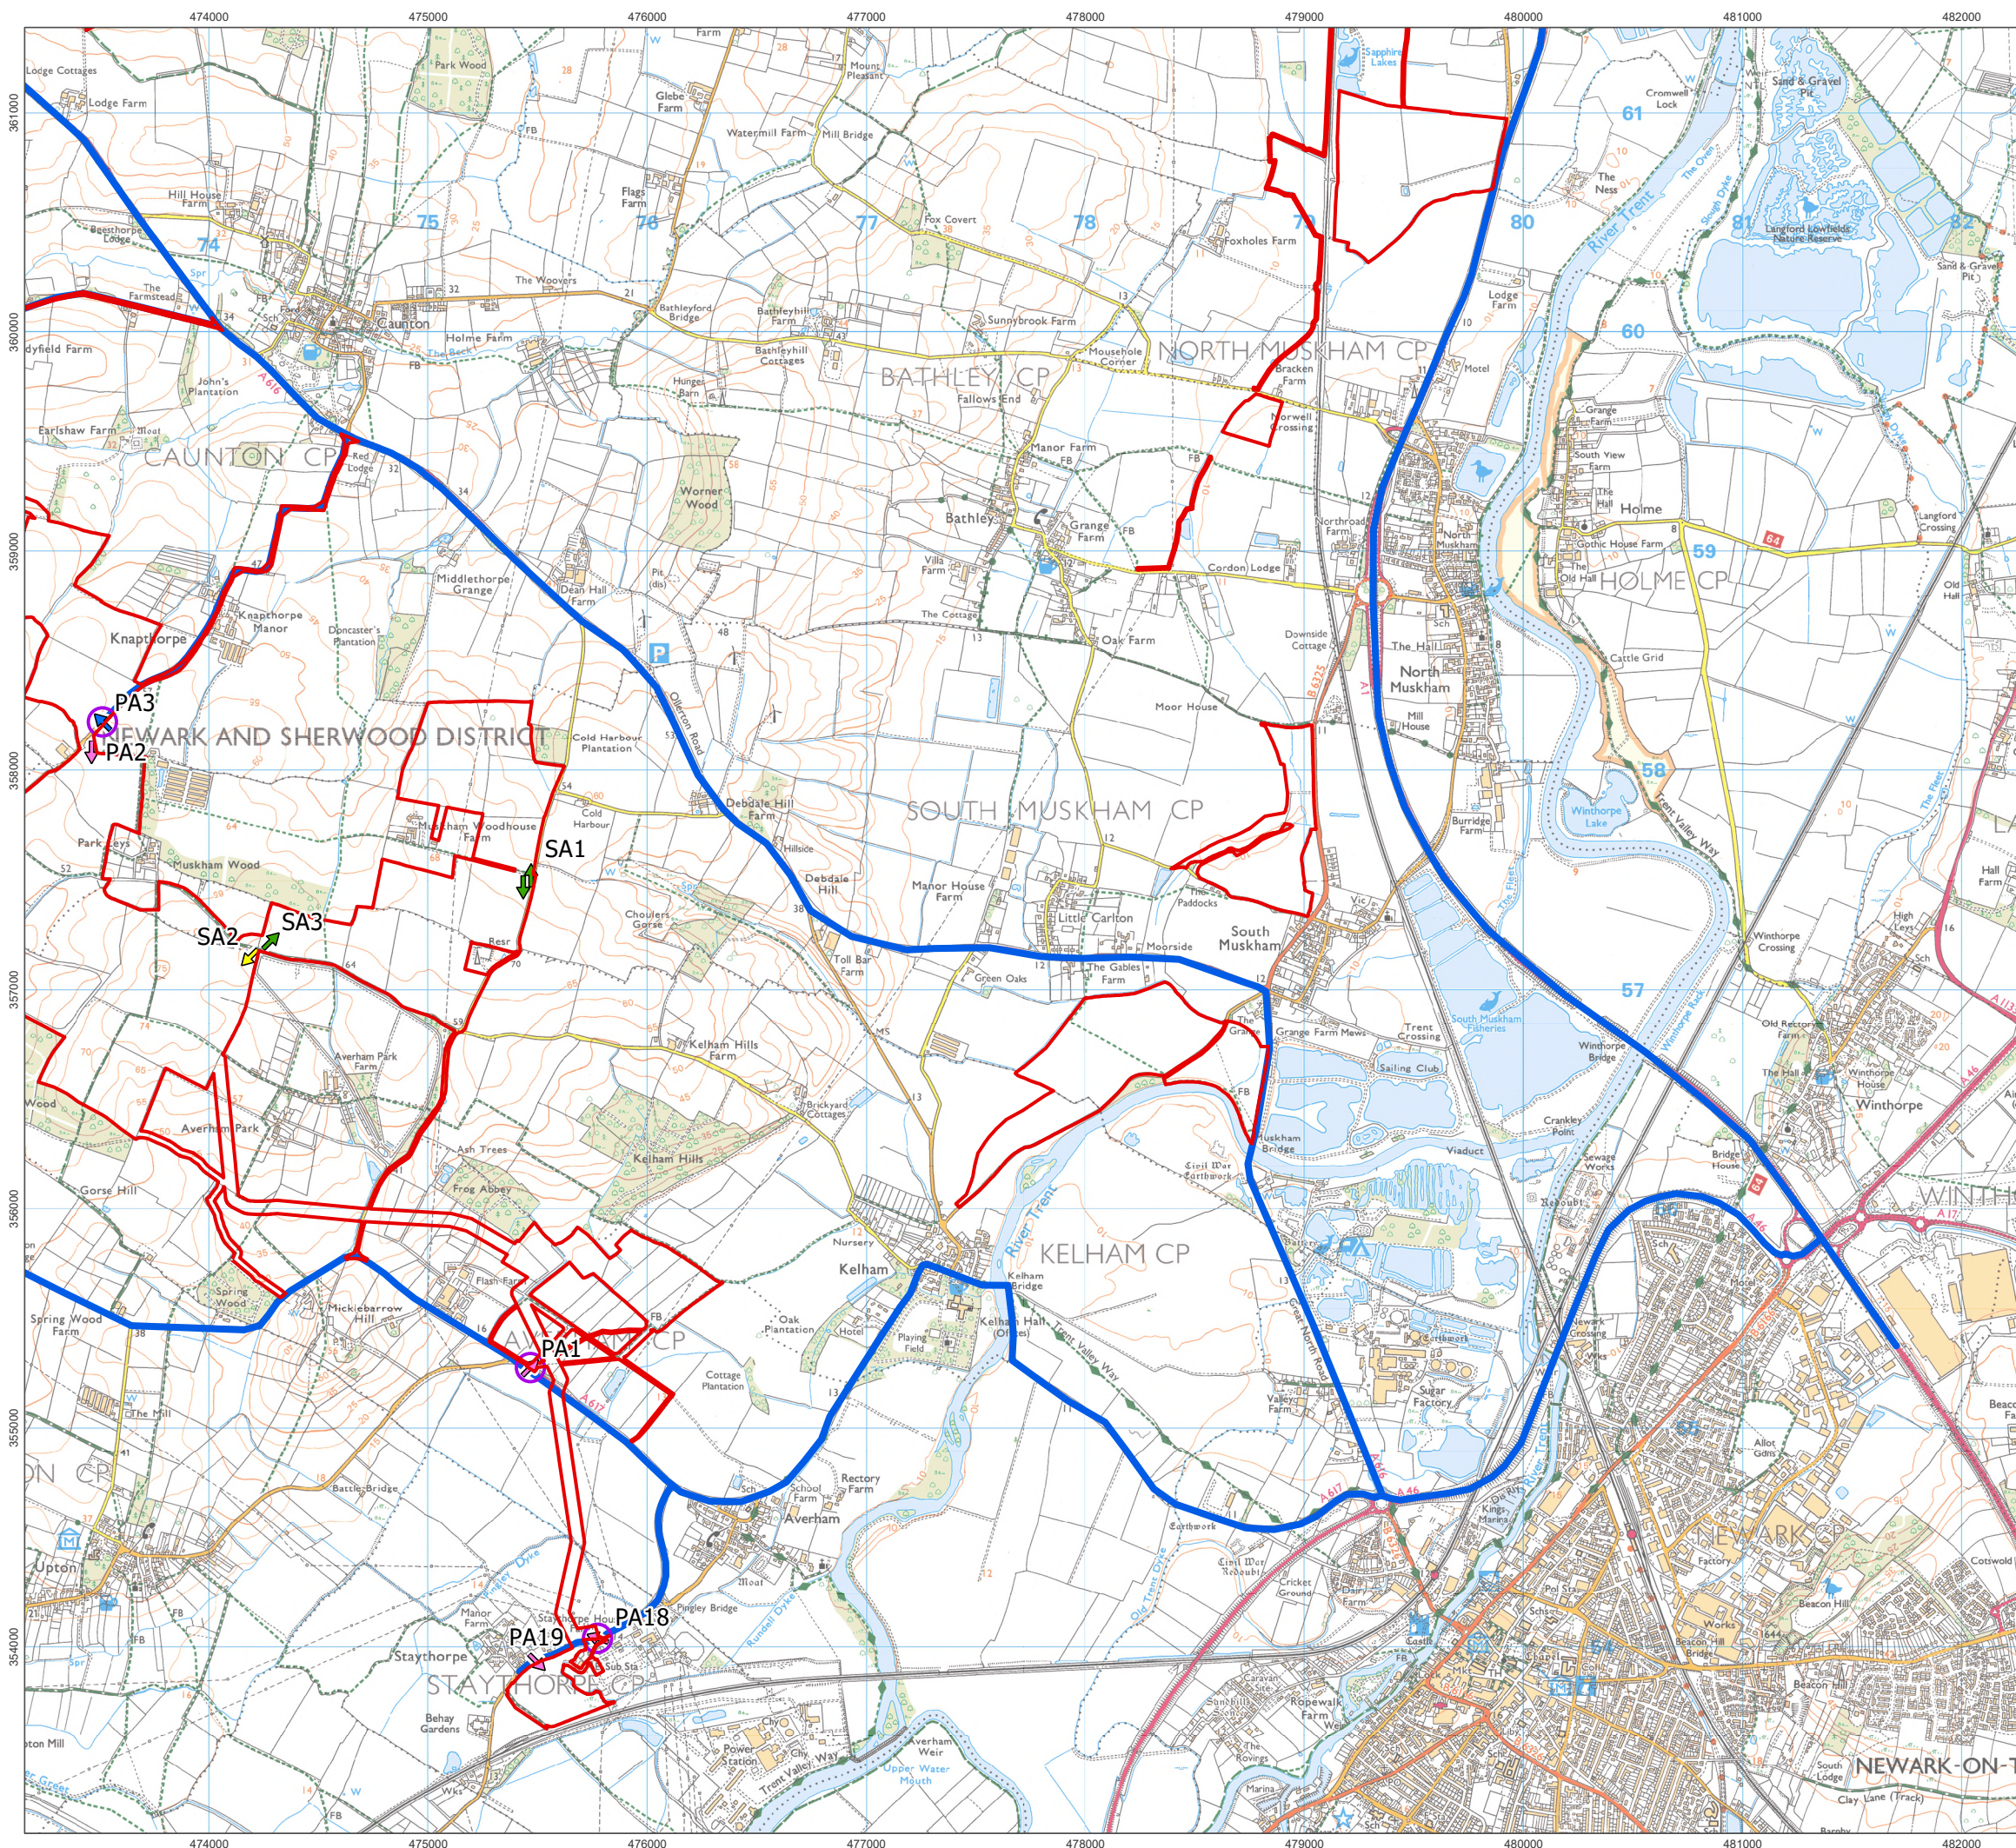


- Order Limits
- All Traffic Routes
- Cable Access
- Primary Access
 - Existing
 - New
- Secondary Access
 - Existing
 - New

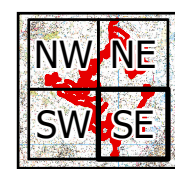


1:30,000 Scale @ A3
0 0.25 0.5 1 km
Ref: 026-ES-A14.1.7 Date: 20/06/2025

Site Access Locations
Figure A14.1.7SE

Great North Road Solar and
Biodiversity Park
Environmental Statement

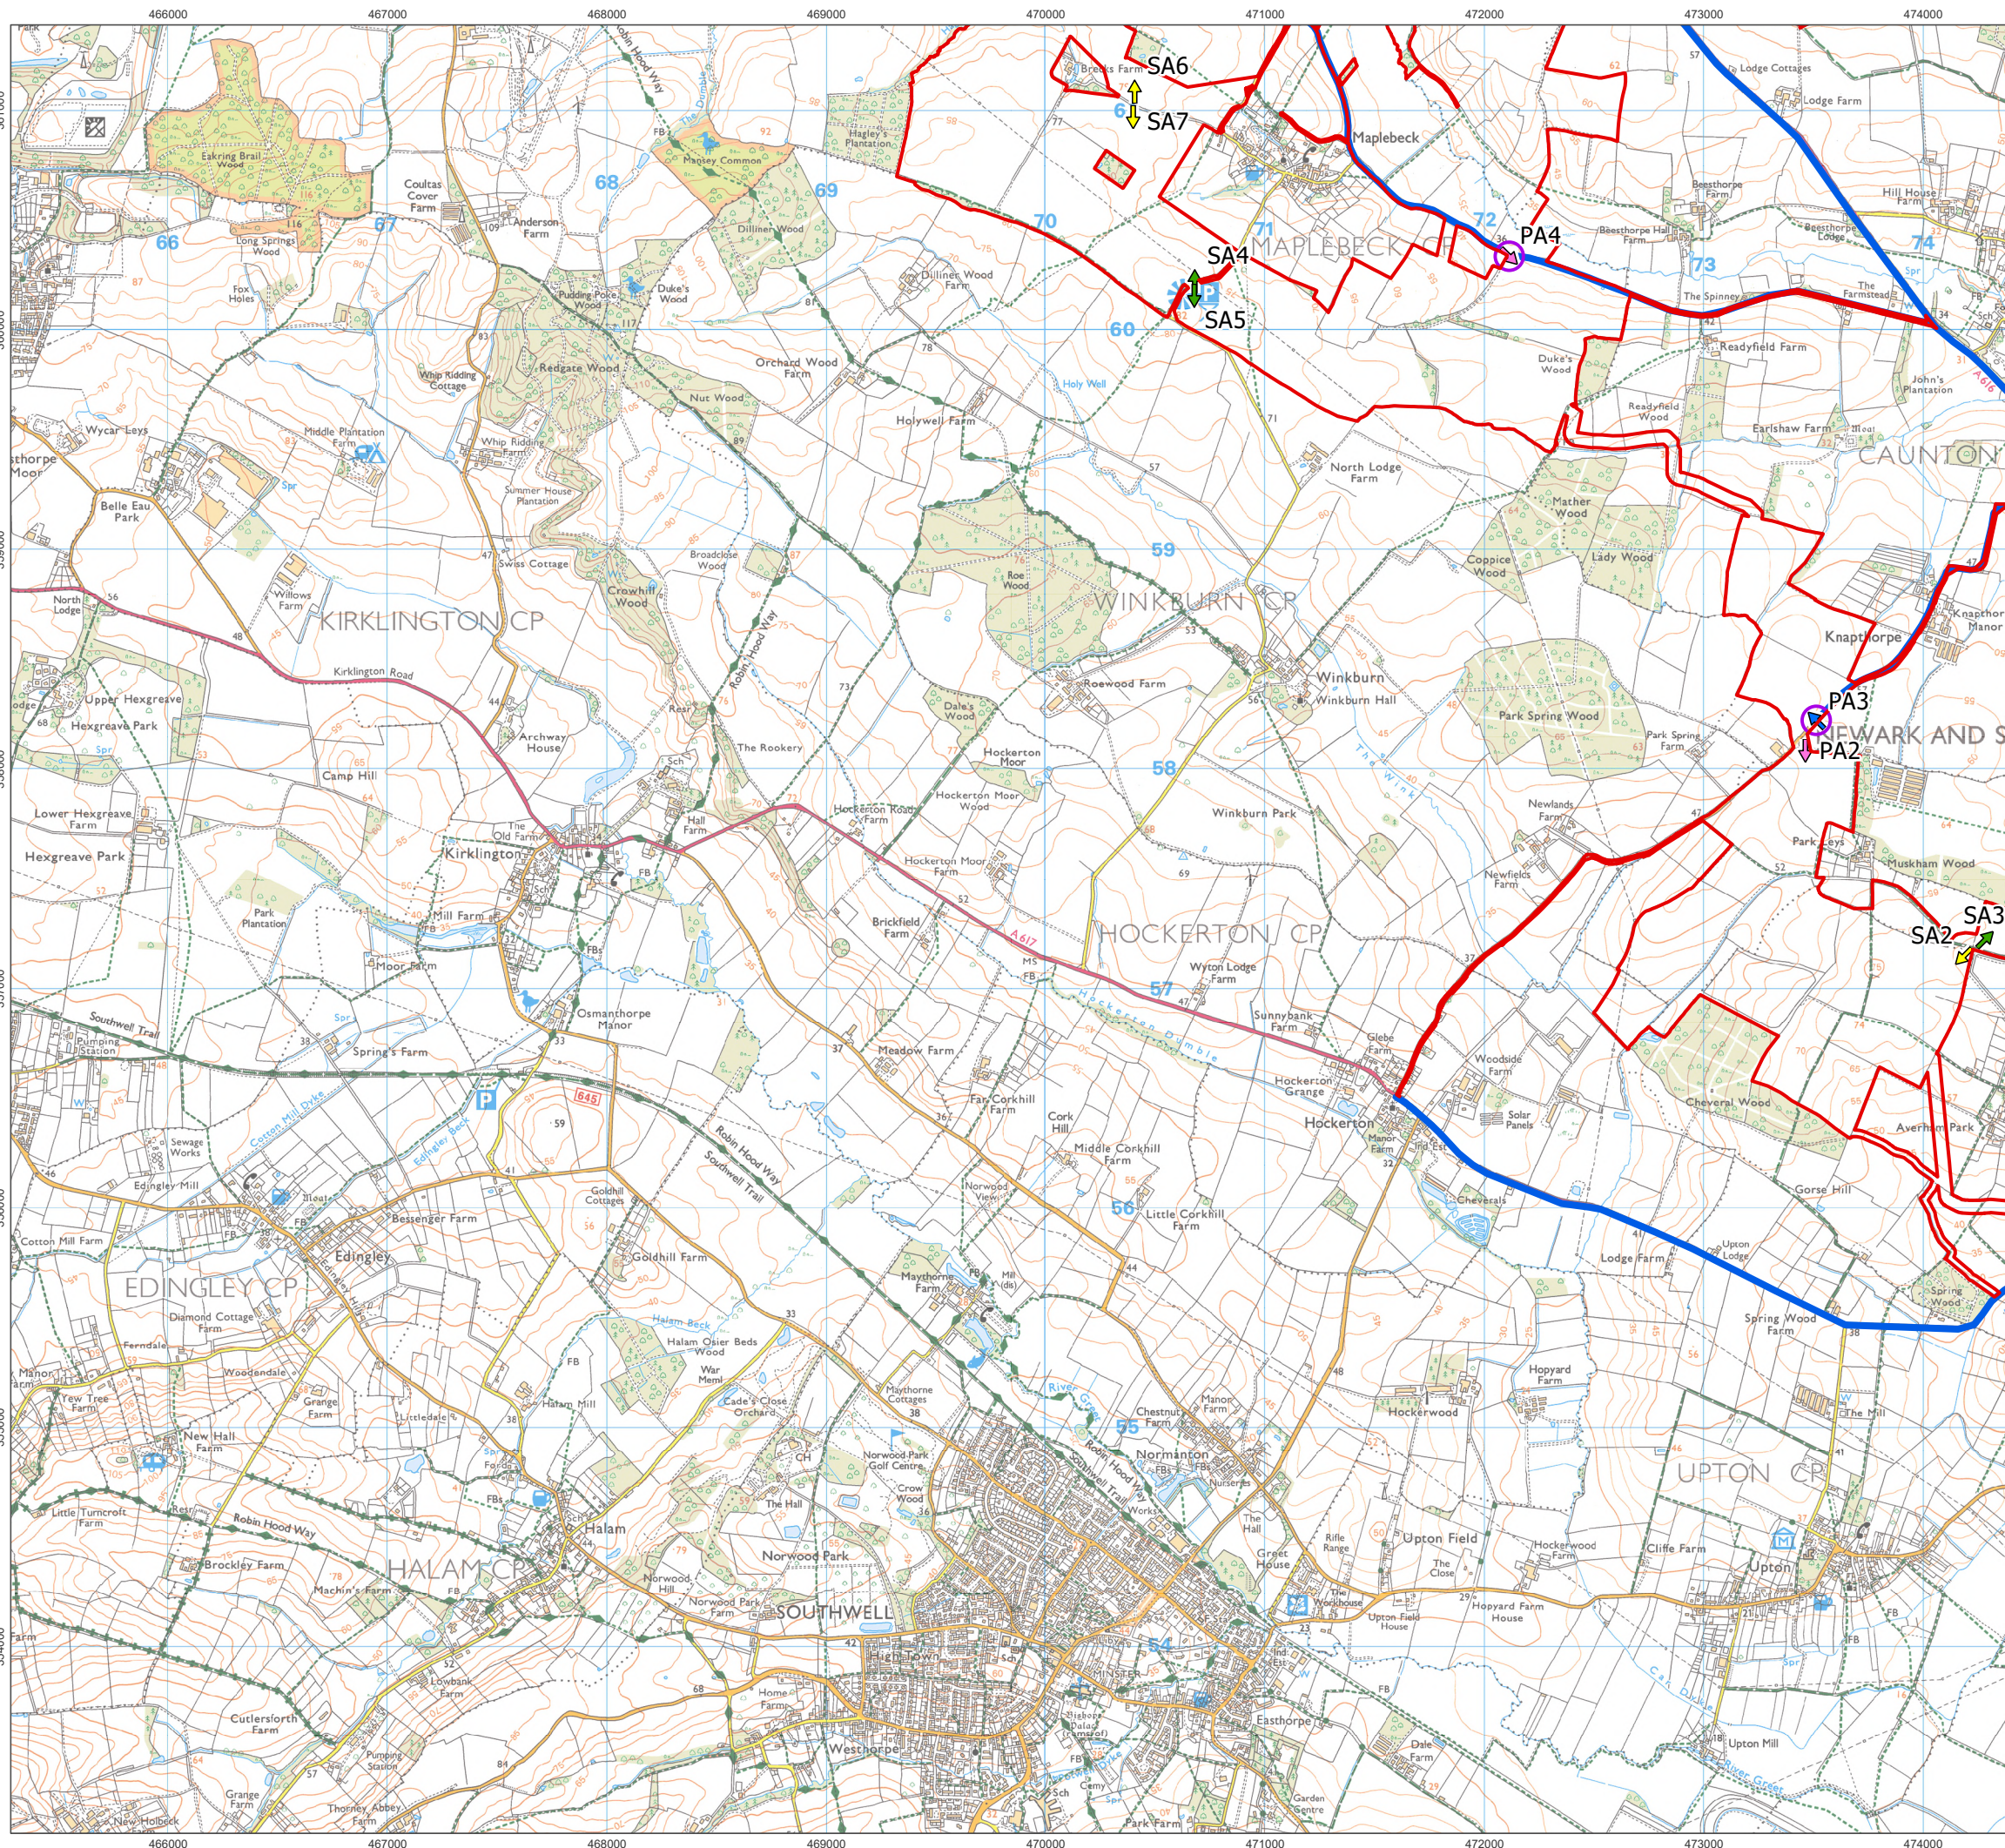

- Order Limits
- All Traffic Routes
- Cable Access
- Primary Access
 - Existing
 - New
- Secondary Access
 - Existing
 - New

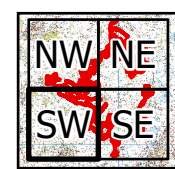


1:30,000 Scale @ A3

0 0.25 0.5 1 km

Ref: 026-ES-A14.1.7 Date: 20/06/2025

Site Access Locations
Figure A14.1.7SW

Great North Road Solar and
Biodiversity Park
Environmental Statement

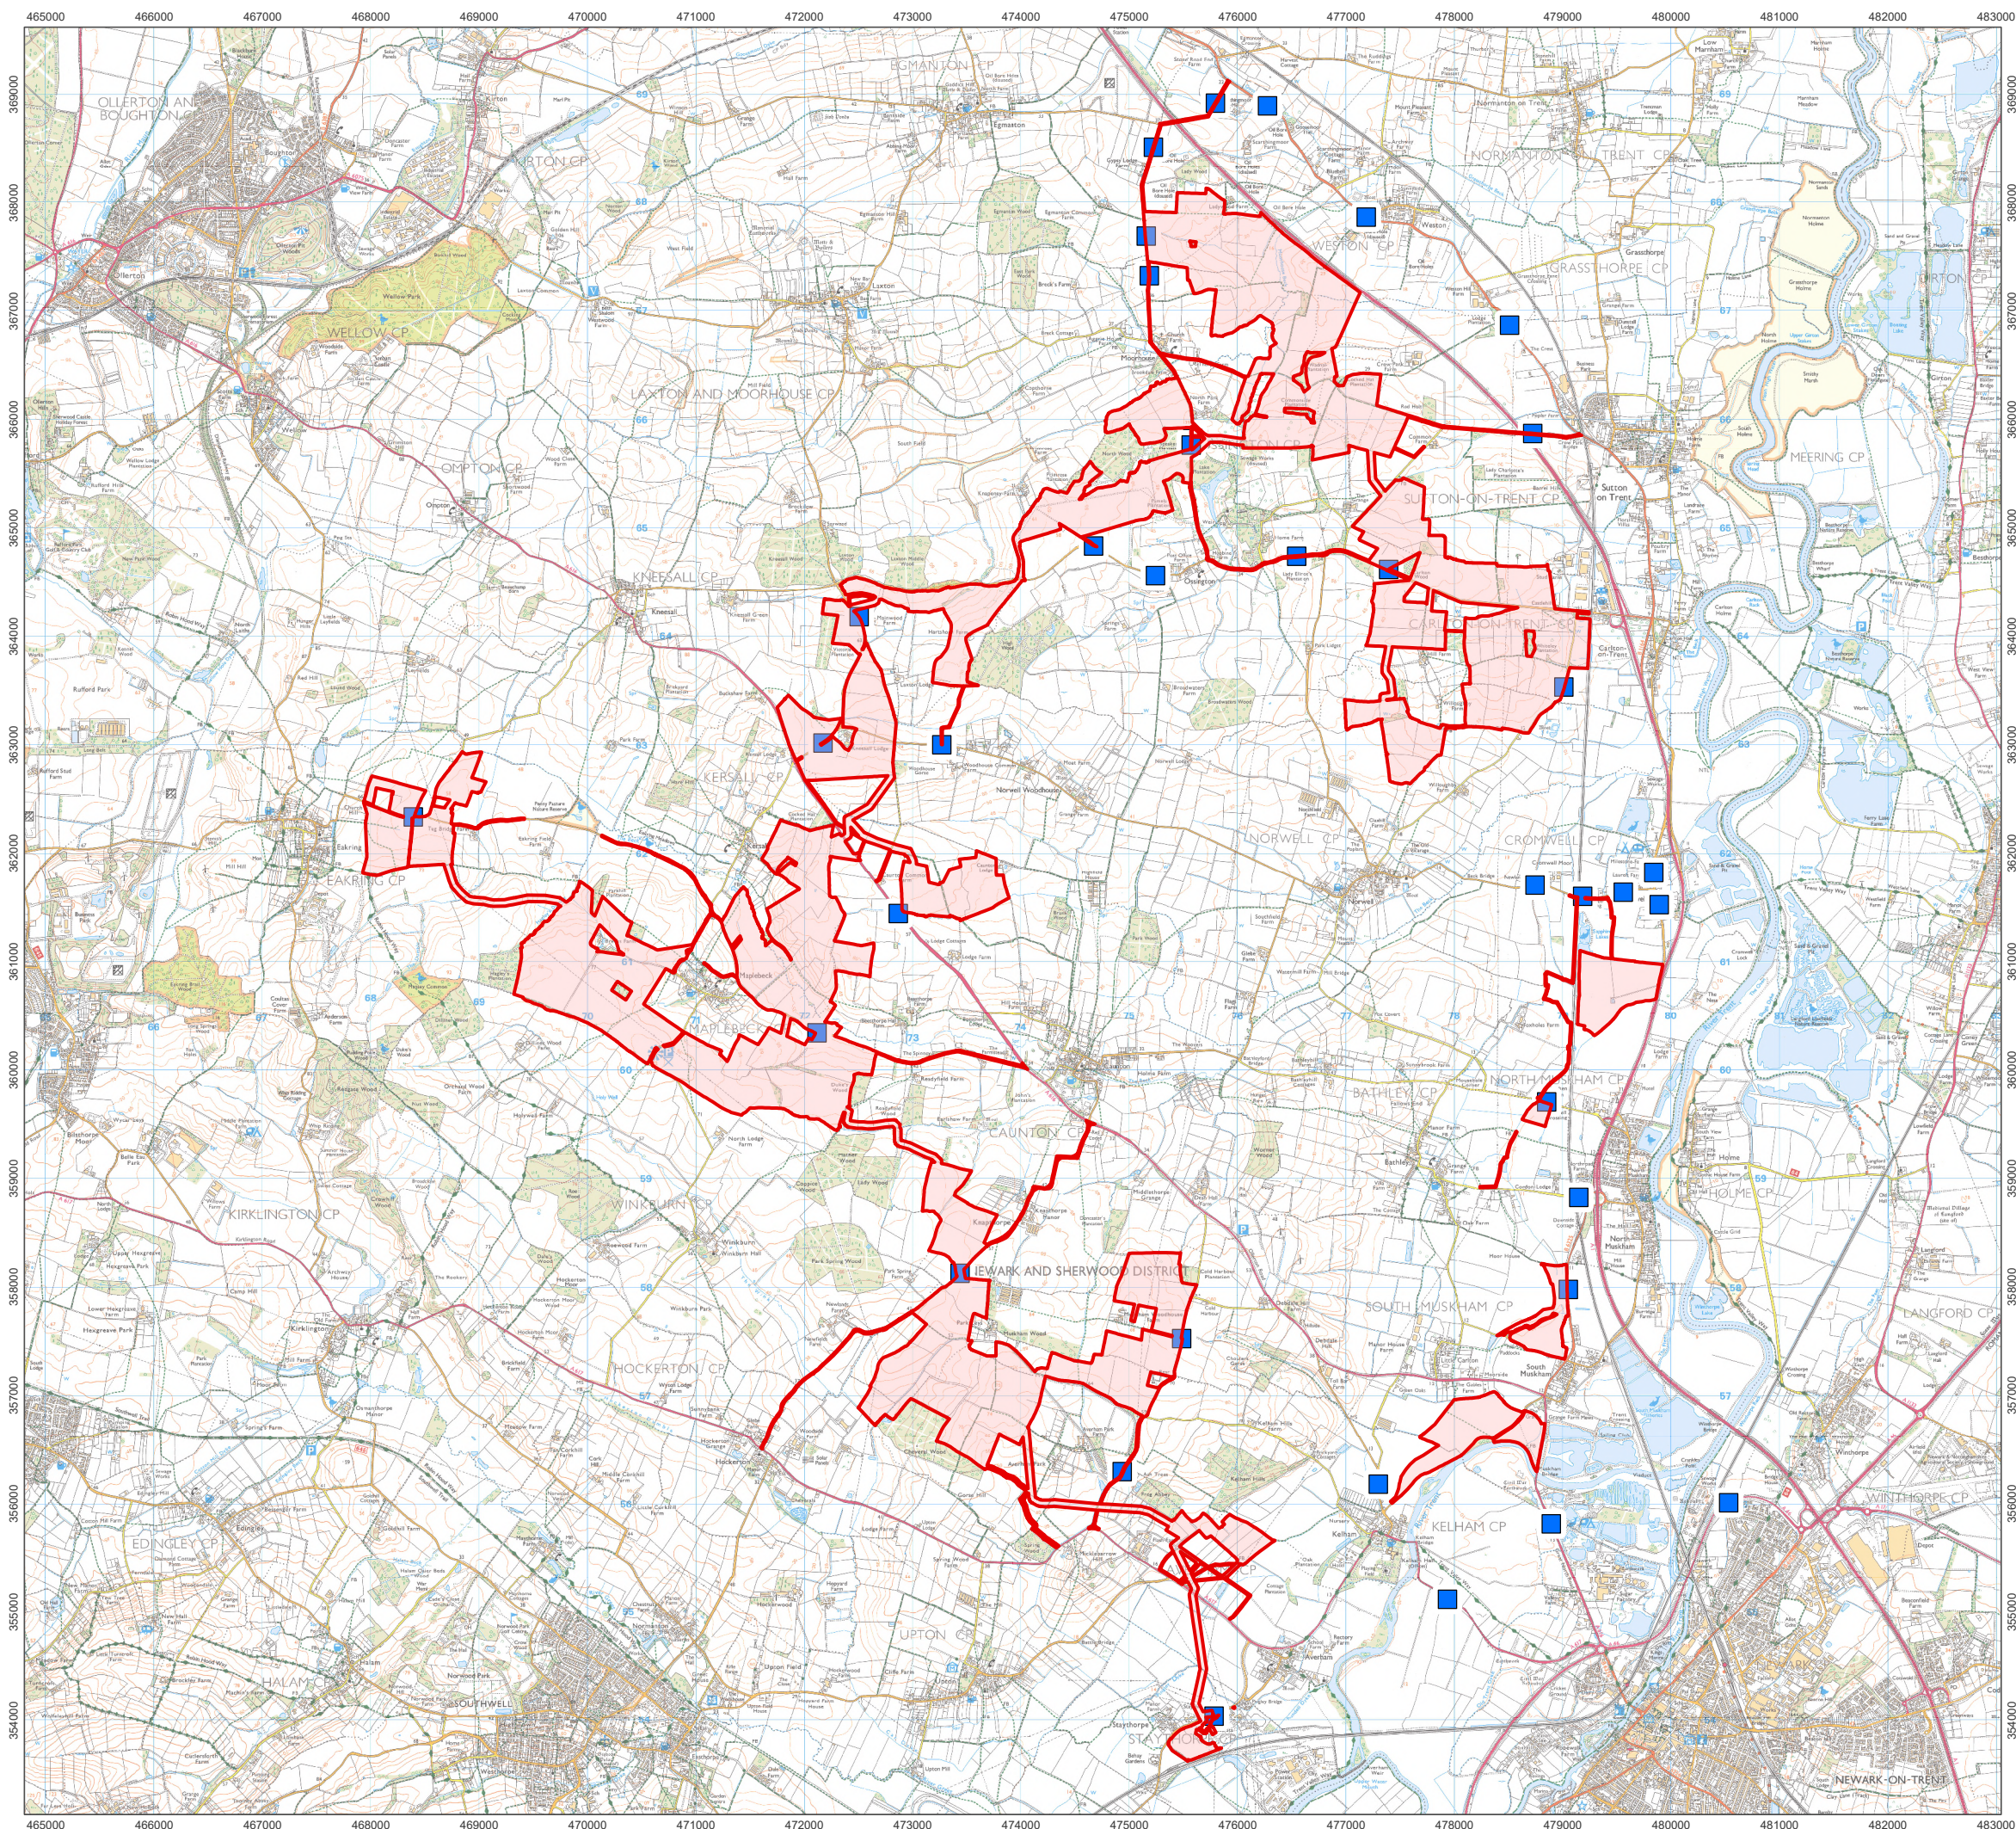

-  Order Limits
-  Traffic Survey Data Locations


1:60,000 Scale @ A3

0 0.5 1 2 km

Ref: 026-ES-A14.1.8 Date: 19/06/2025

**Traffic Survey Locations
Figure A14.1.8**


**Great North Road Solar and
Biodiversity Park
Environmental Statement**

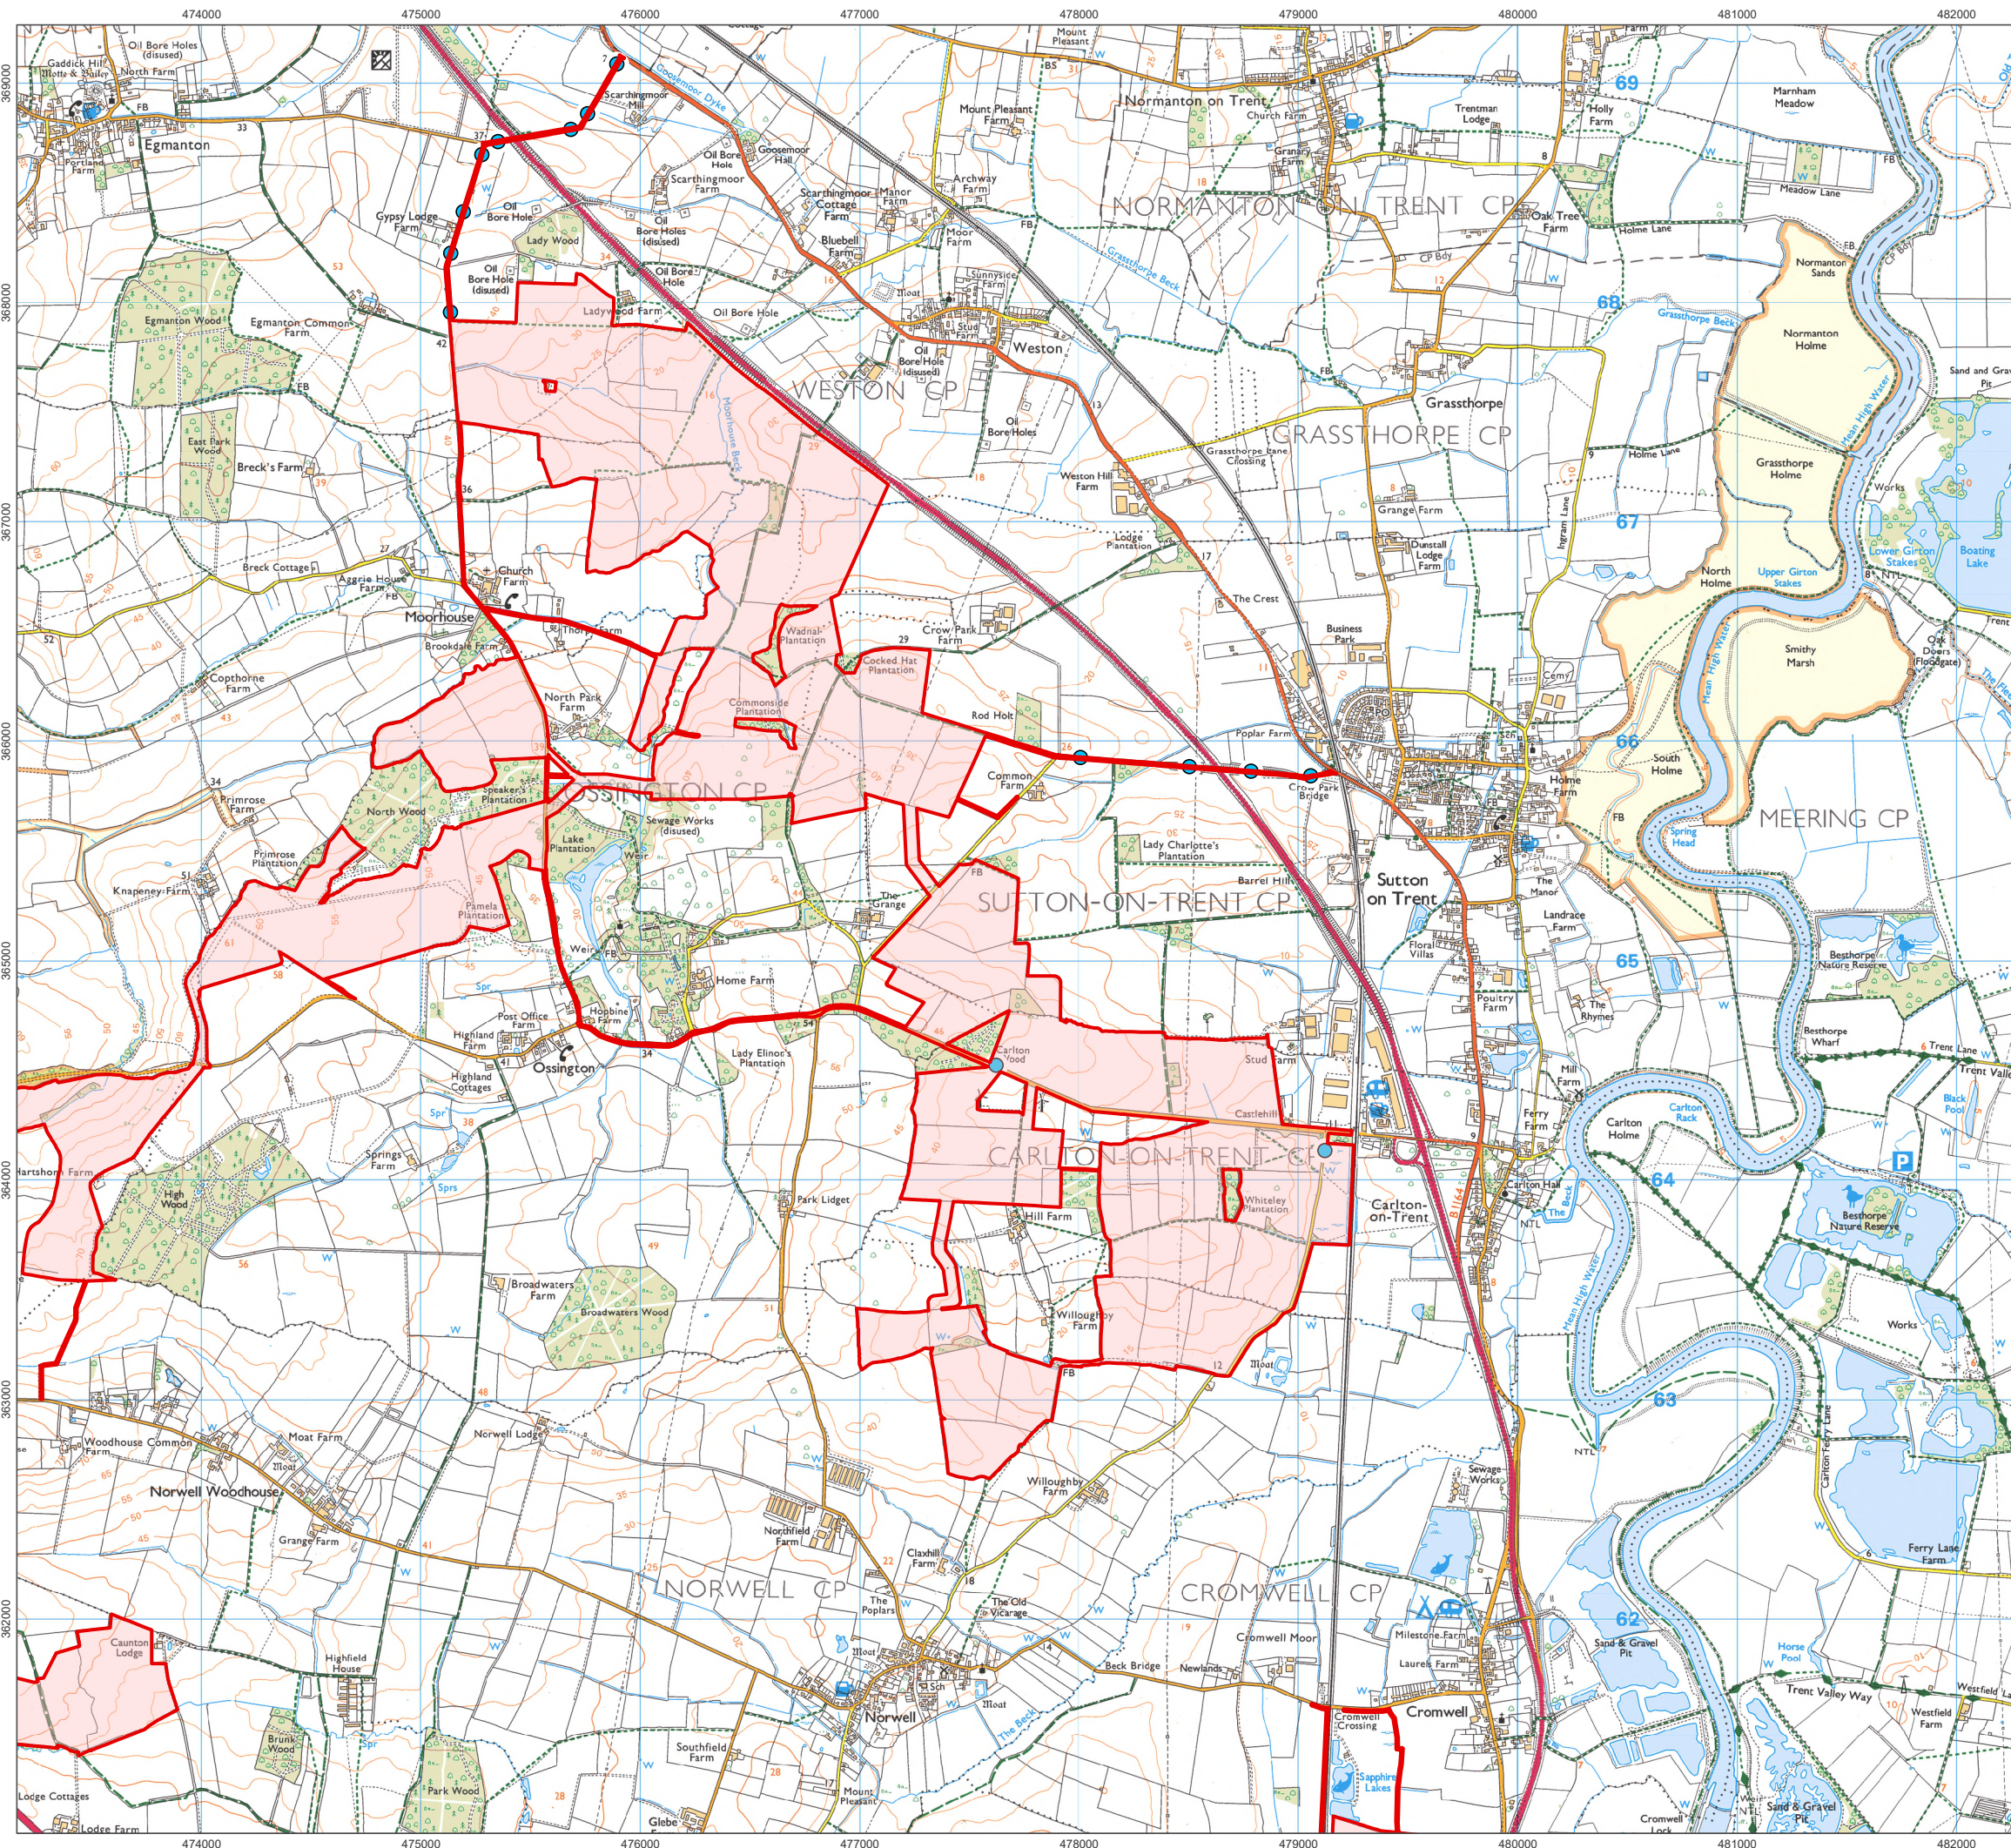

-  Order Limits
-  Passing Place Location




1:30,000 Scale @ A3

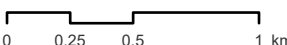0 0.25 0.5 1 km

Ref: 026-ES-A14.1.9 Date: 20/06/2025

Passing Place Locations
Figure A14.1.9NE

Great North Road Solar and
Biodiversity Park
Environmental Statement

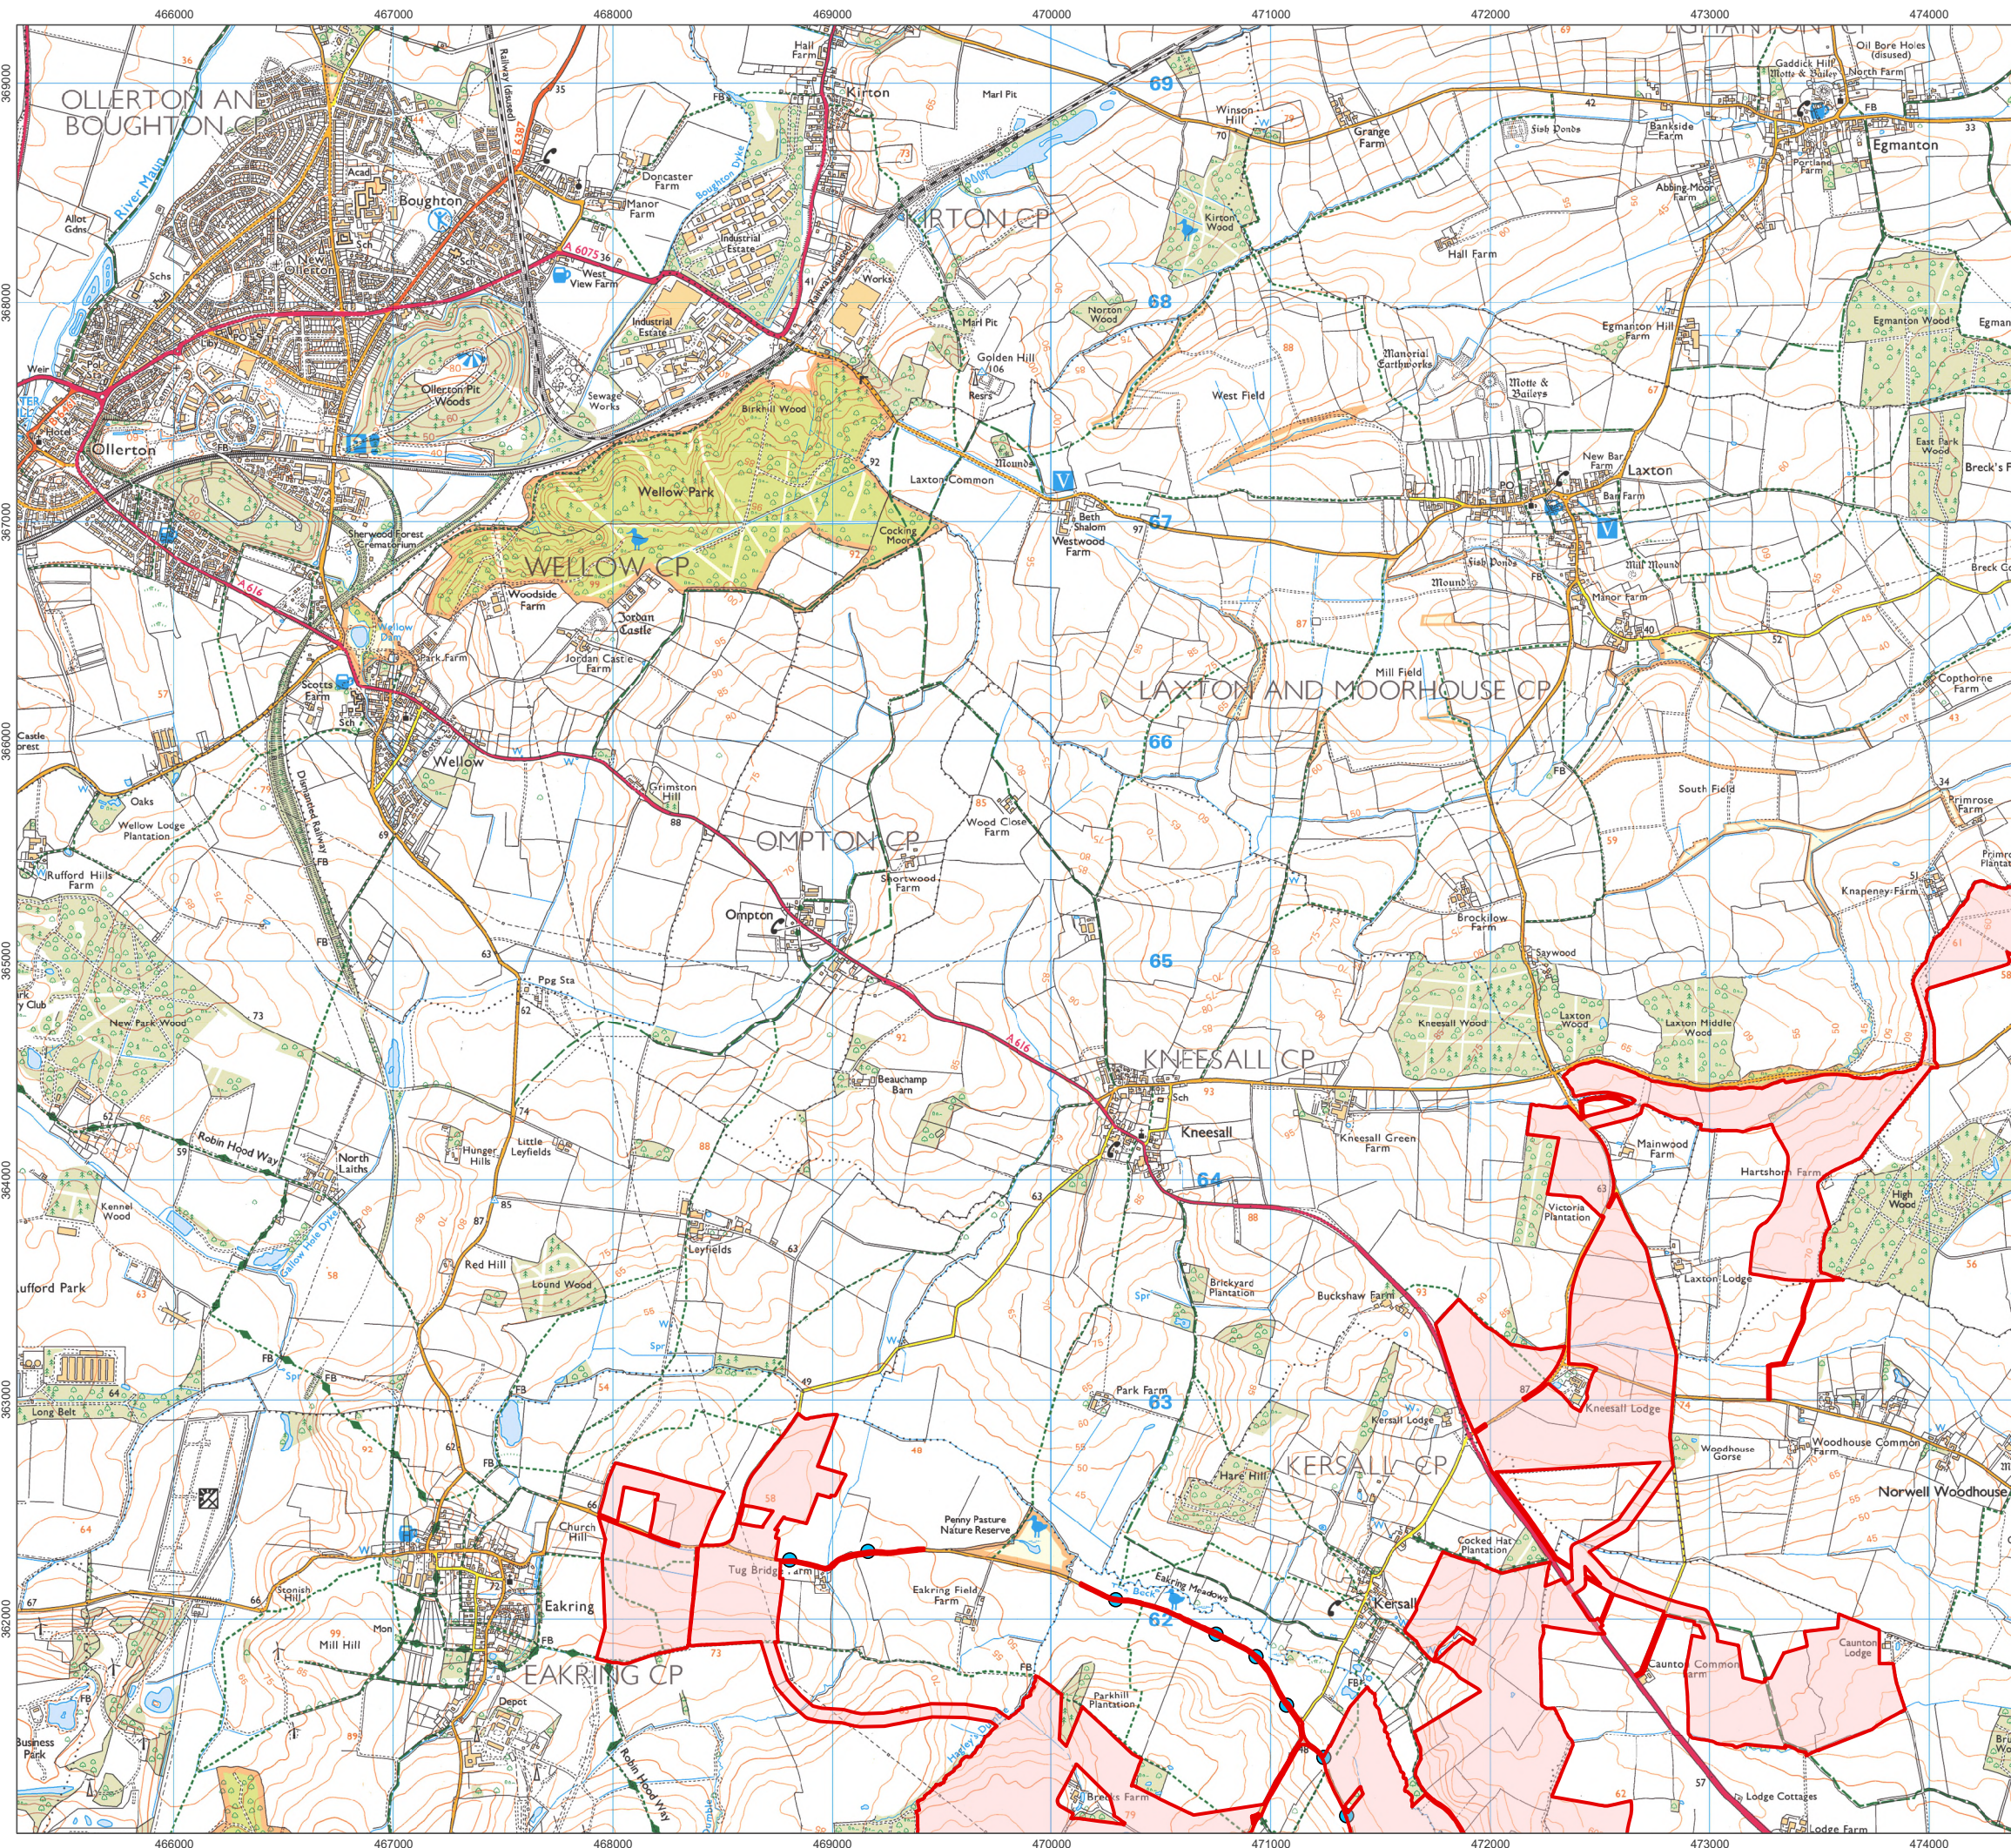


-  Order Limits
-  Passing Place Location




1:30,000 Scale @ A3
0 0.25 0.5 1 km
Ref: 026-ES-A14.1.9 Date: 20/06/2025

Passing Place Locations
Figure A14.1.9NW

Great North Road Solar and
Biodiversity Park
Environmental Statement

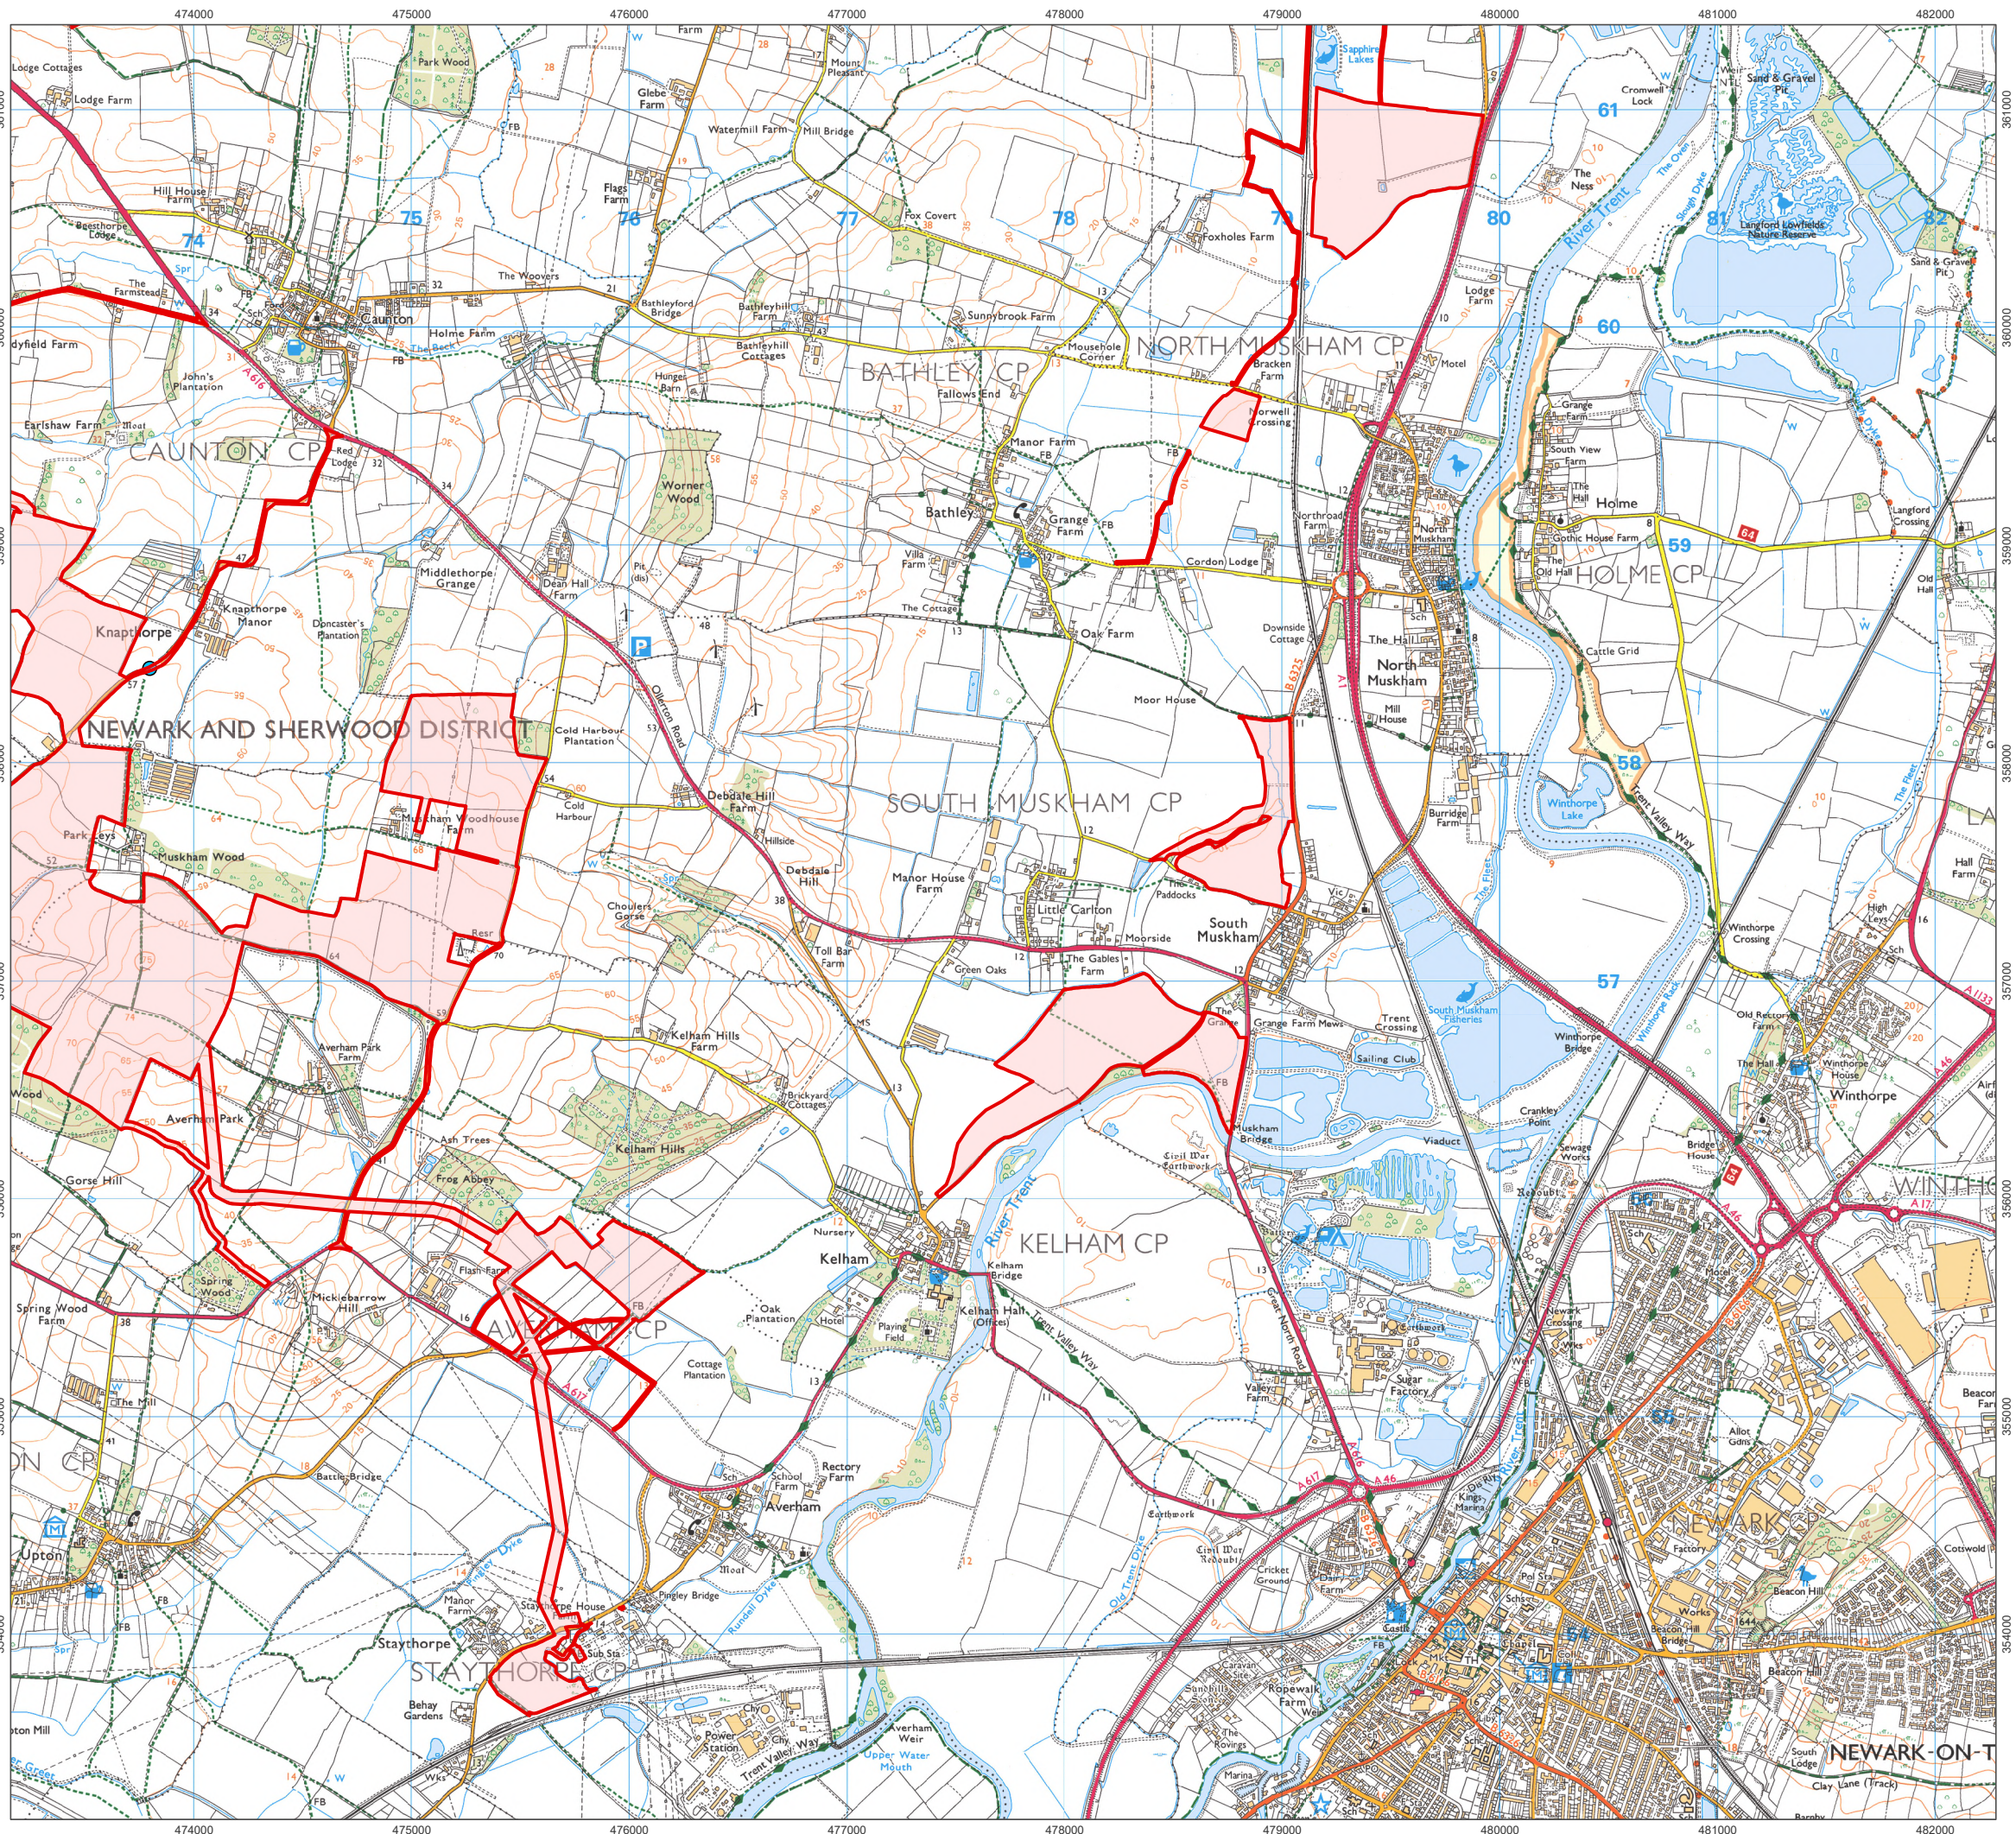


- Order Limits
- Passing Place Location

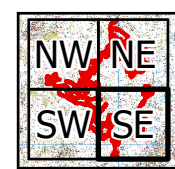


1:30,000 Scale @ A3
0 0.25 0.5 1 km
Ref: 026-ES-A14.1.9 Date: 20/06/2025

Passing Place Locations
Figure A14.1.9SE

Great North Road Solar and
Biodiversity Park
Environmental Statement

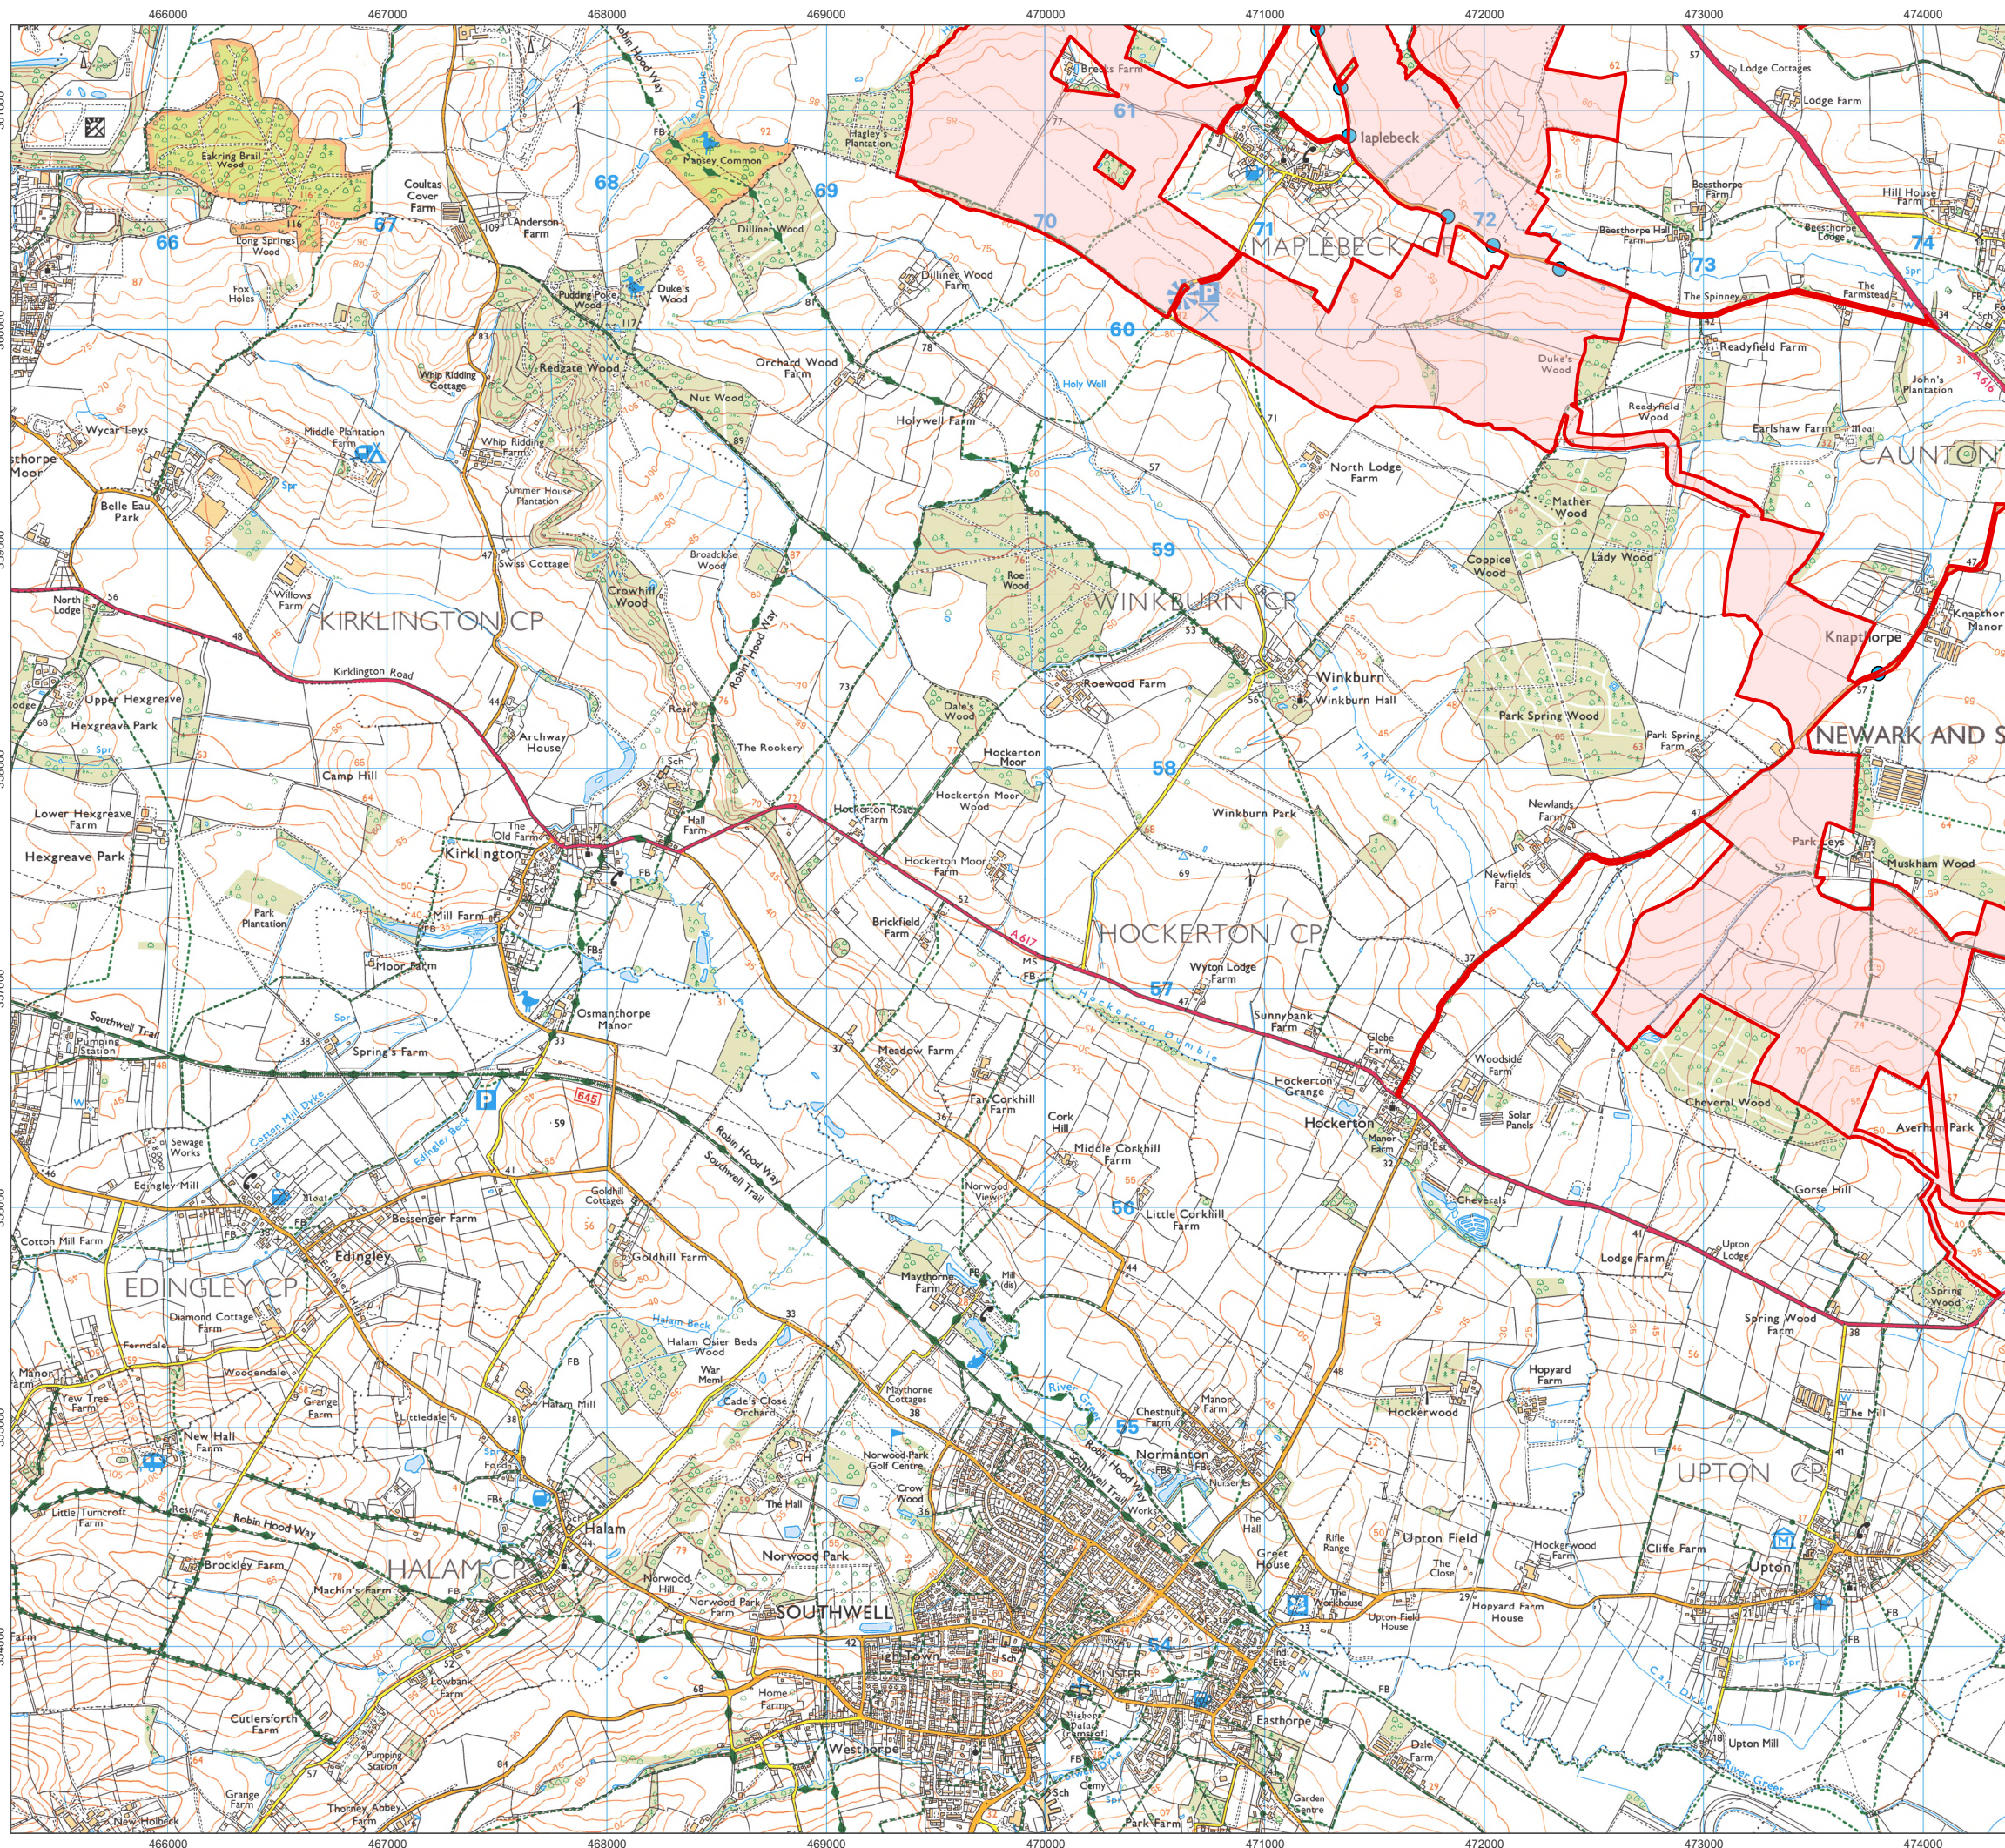

-  Order Limits
-  Passing Place Location

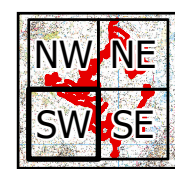


1:30,000 Scale @ A3
0 0.25 0.5 1 km

Ref: 026-ES-A14.1.9 Date: 20/06/2025

Passing Place Locations
Figure A14.1.9SW

Great North Road Solar and
Biodiversity Park
Environmental Statement

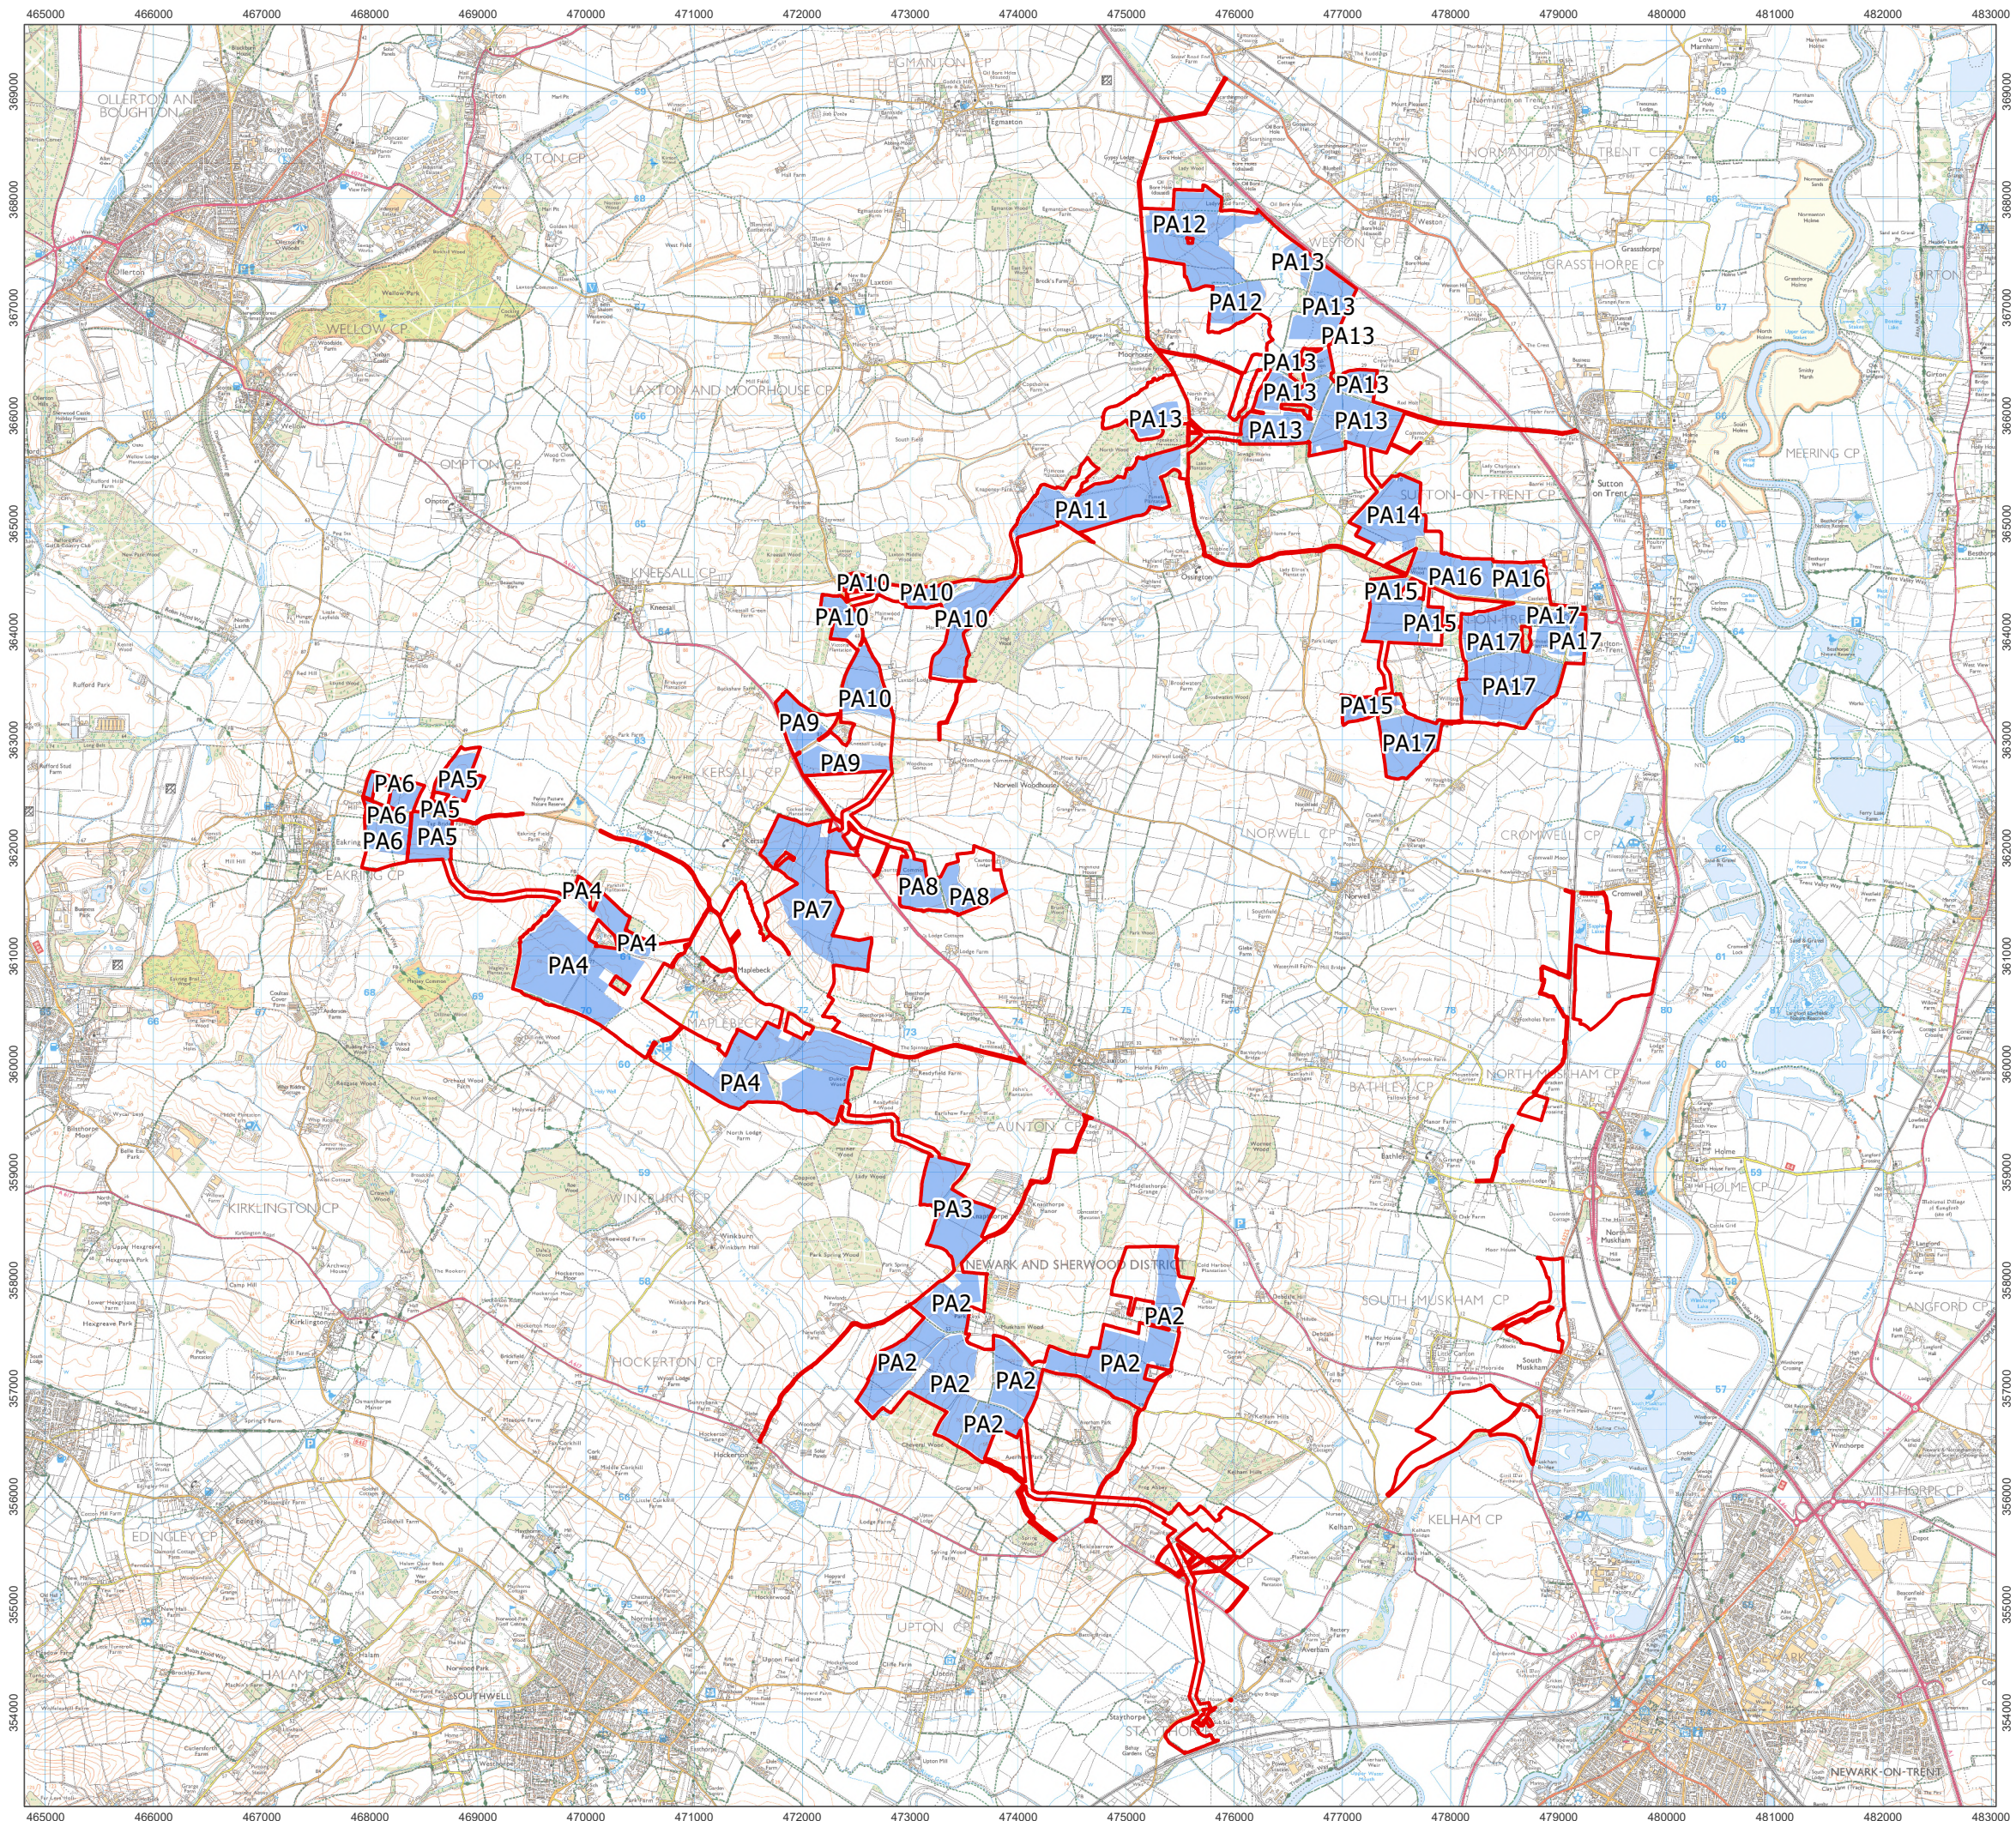

-  Order Limits
-  Works No. 1 Solar PV



Ref: 026-ES-A14.1.10 Date: 19/06/2025

Land Parcel Site Access Assignment Figure A14.1.10

Great North Road Solar and Biodiversity Park Environmental Statement