




- Order Limits
- Works Area 1 Solar PV
- Order Limits Design Changes
- Reductions (9-OR1-98)
- Solar Design Changes
- Reductions (9-SR1-43)

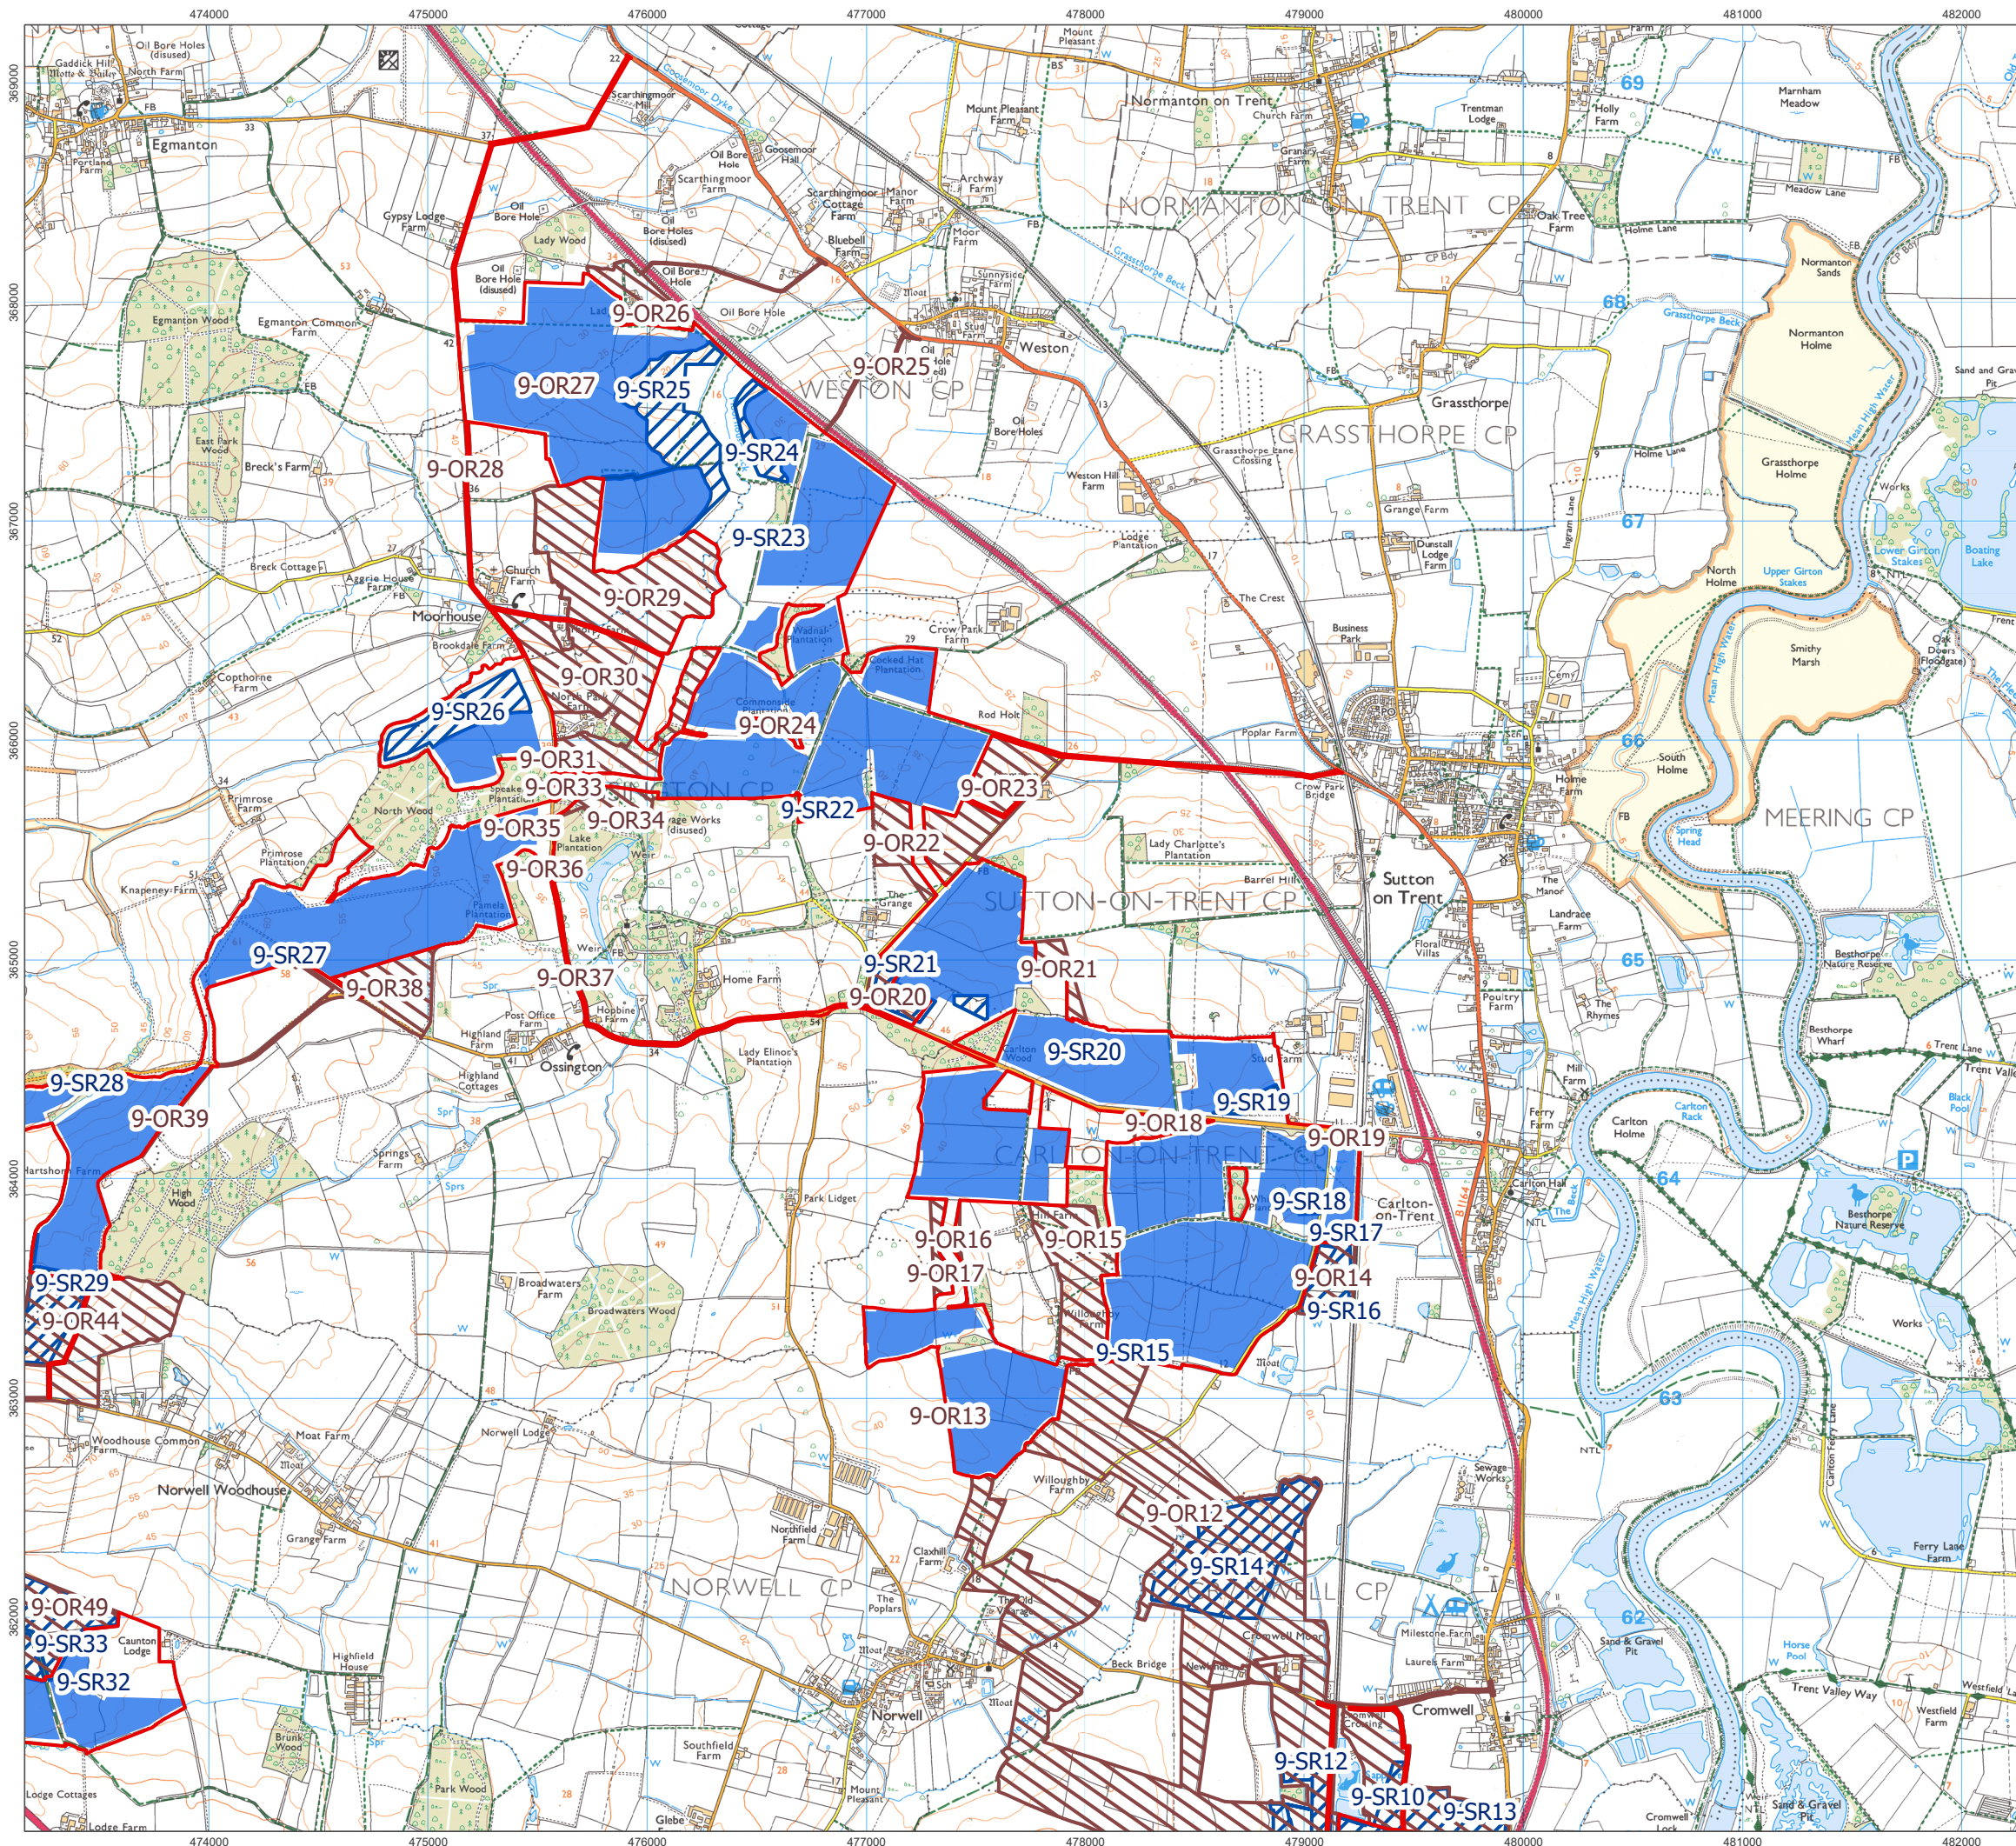


1:30,000 Scale @ A3
0 0.25 0.5 1 km

Ref: 026-ES-4.9b Date: 20/06/2025

Design Evolution - Changes from Preliminary
Environmental Information Report to
Environmental Statement
Figure 4.9b NE

Great North Road Solar and
Biodiversity Park
Environmental Statement

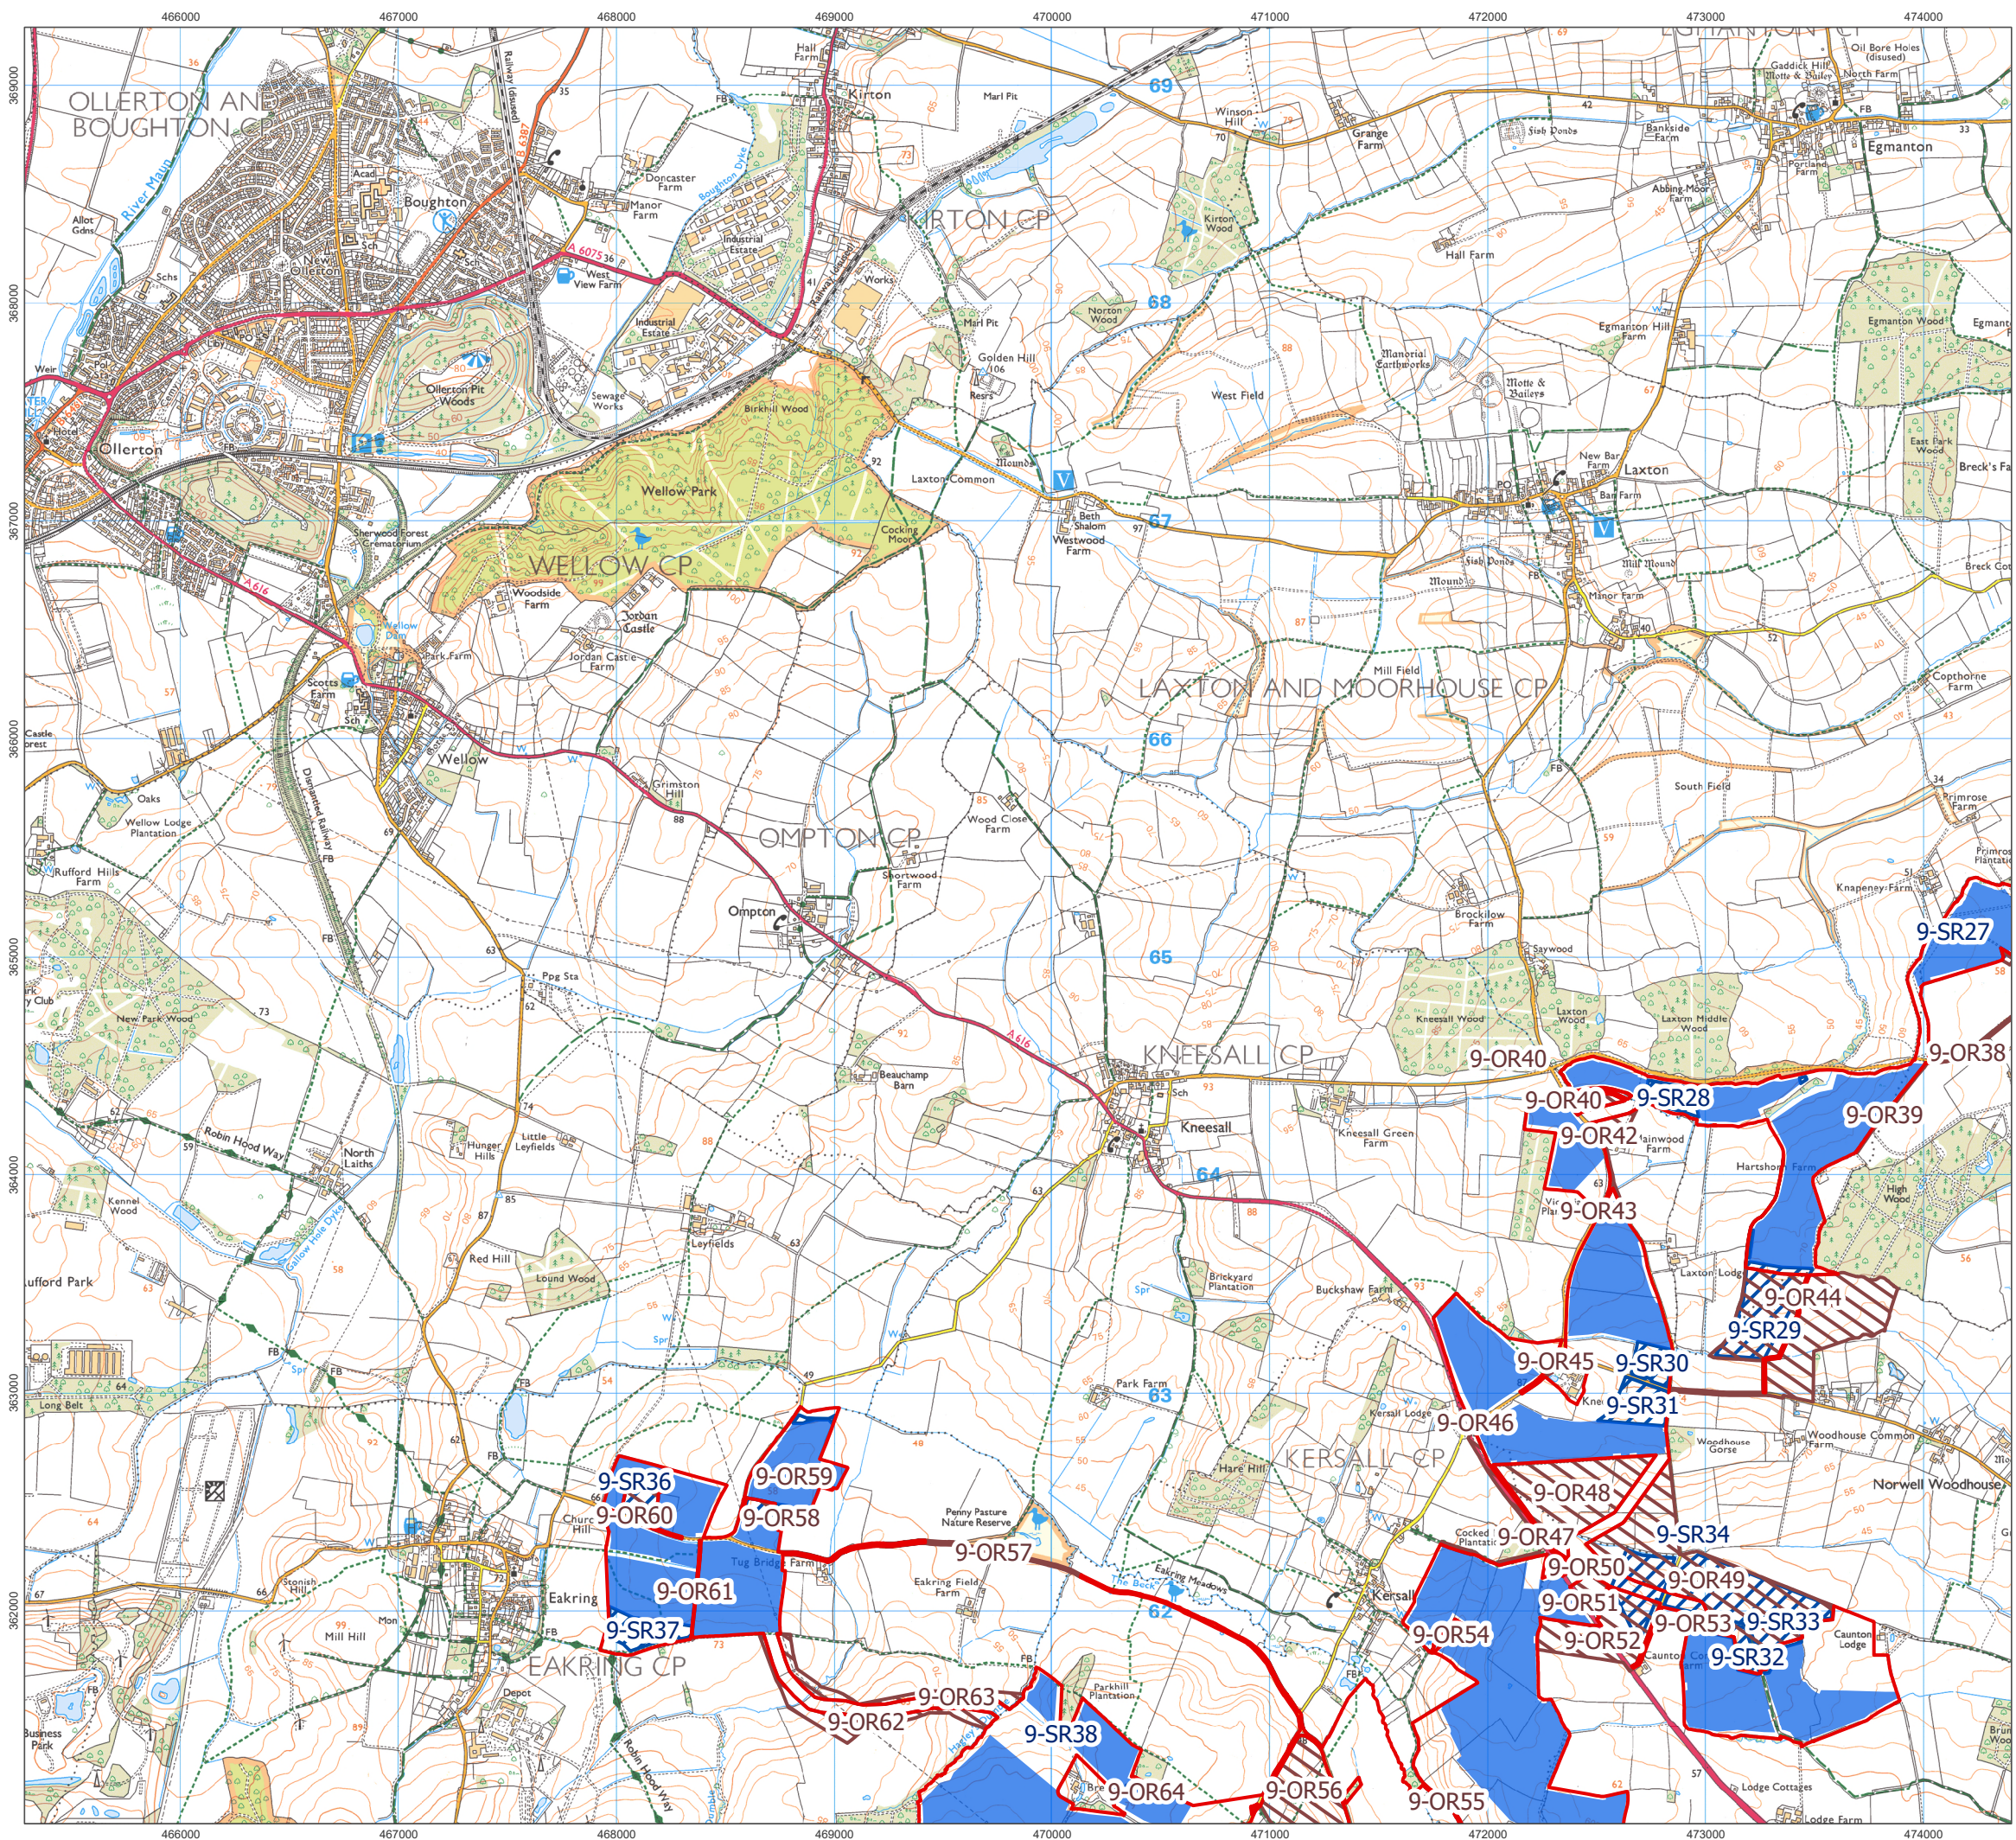

- Order Limits
- Works Area 1 Solar PV
- Order Limits Design Changes
- Reductions (9-OR1-98)
- Solar Design Changes
- Reductions (9-SR1-43)



1:30,000 Scale @ A3


0 0.25 0.5 1 km

Ref: 026-ES-4.9b

Date: 20/06/2025

Design Evolution - Changes from Preliminary
Environmental Information Report to
Environmental Statement
Figure 4.9b NW

Great North Road Solar and
Biodiversity Park
Environmental Statement

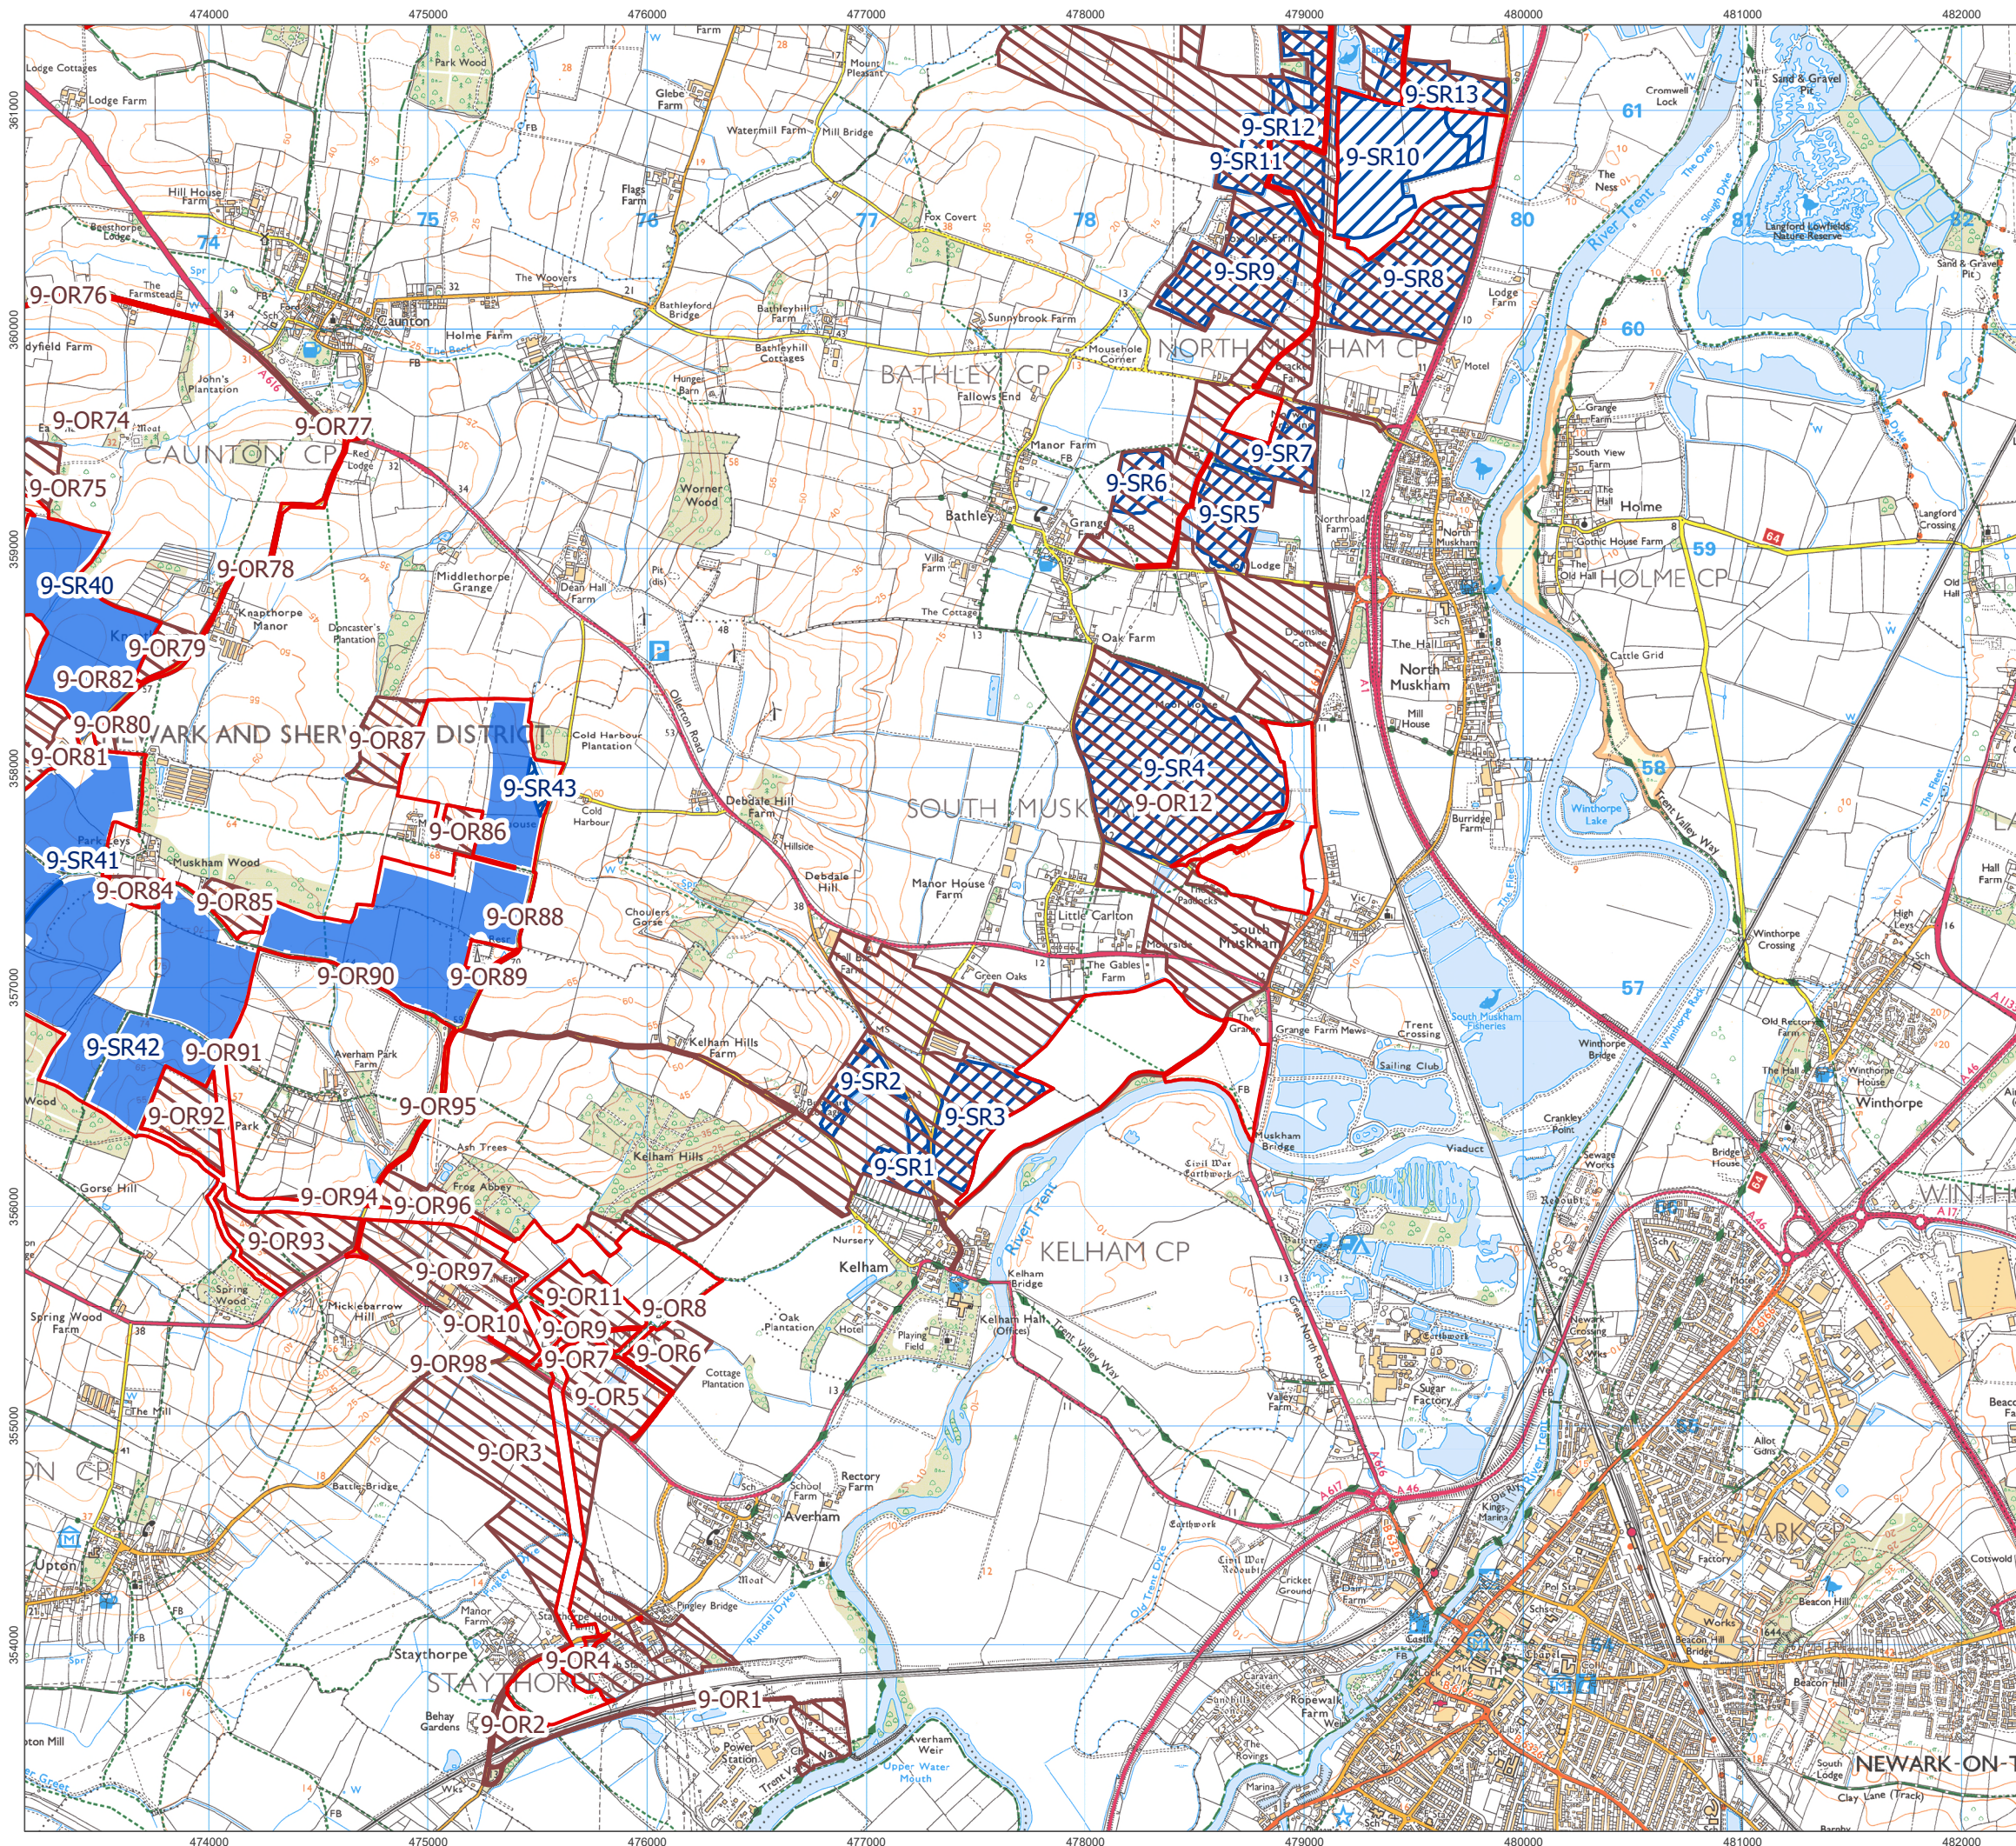


- Order Limits
- Works Area 1 Solar PV
- Order Limits Design Changes
- Reductions (9-OR1-98)
- Solar Design Changes
- Reductions (9-SR1-43)



1:30,000 Scale @ A3
0 0.25 0.5 1 km
Ref: 026-ES-4.9b Date: 20/06/2025

Design Evolution - Changes from Preliminary
Environmental Information Report to
Environmental Statement
Figure 4.9b SE

Great North Road Solar and
Biodiversity Park
Environmental Statement

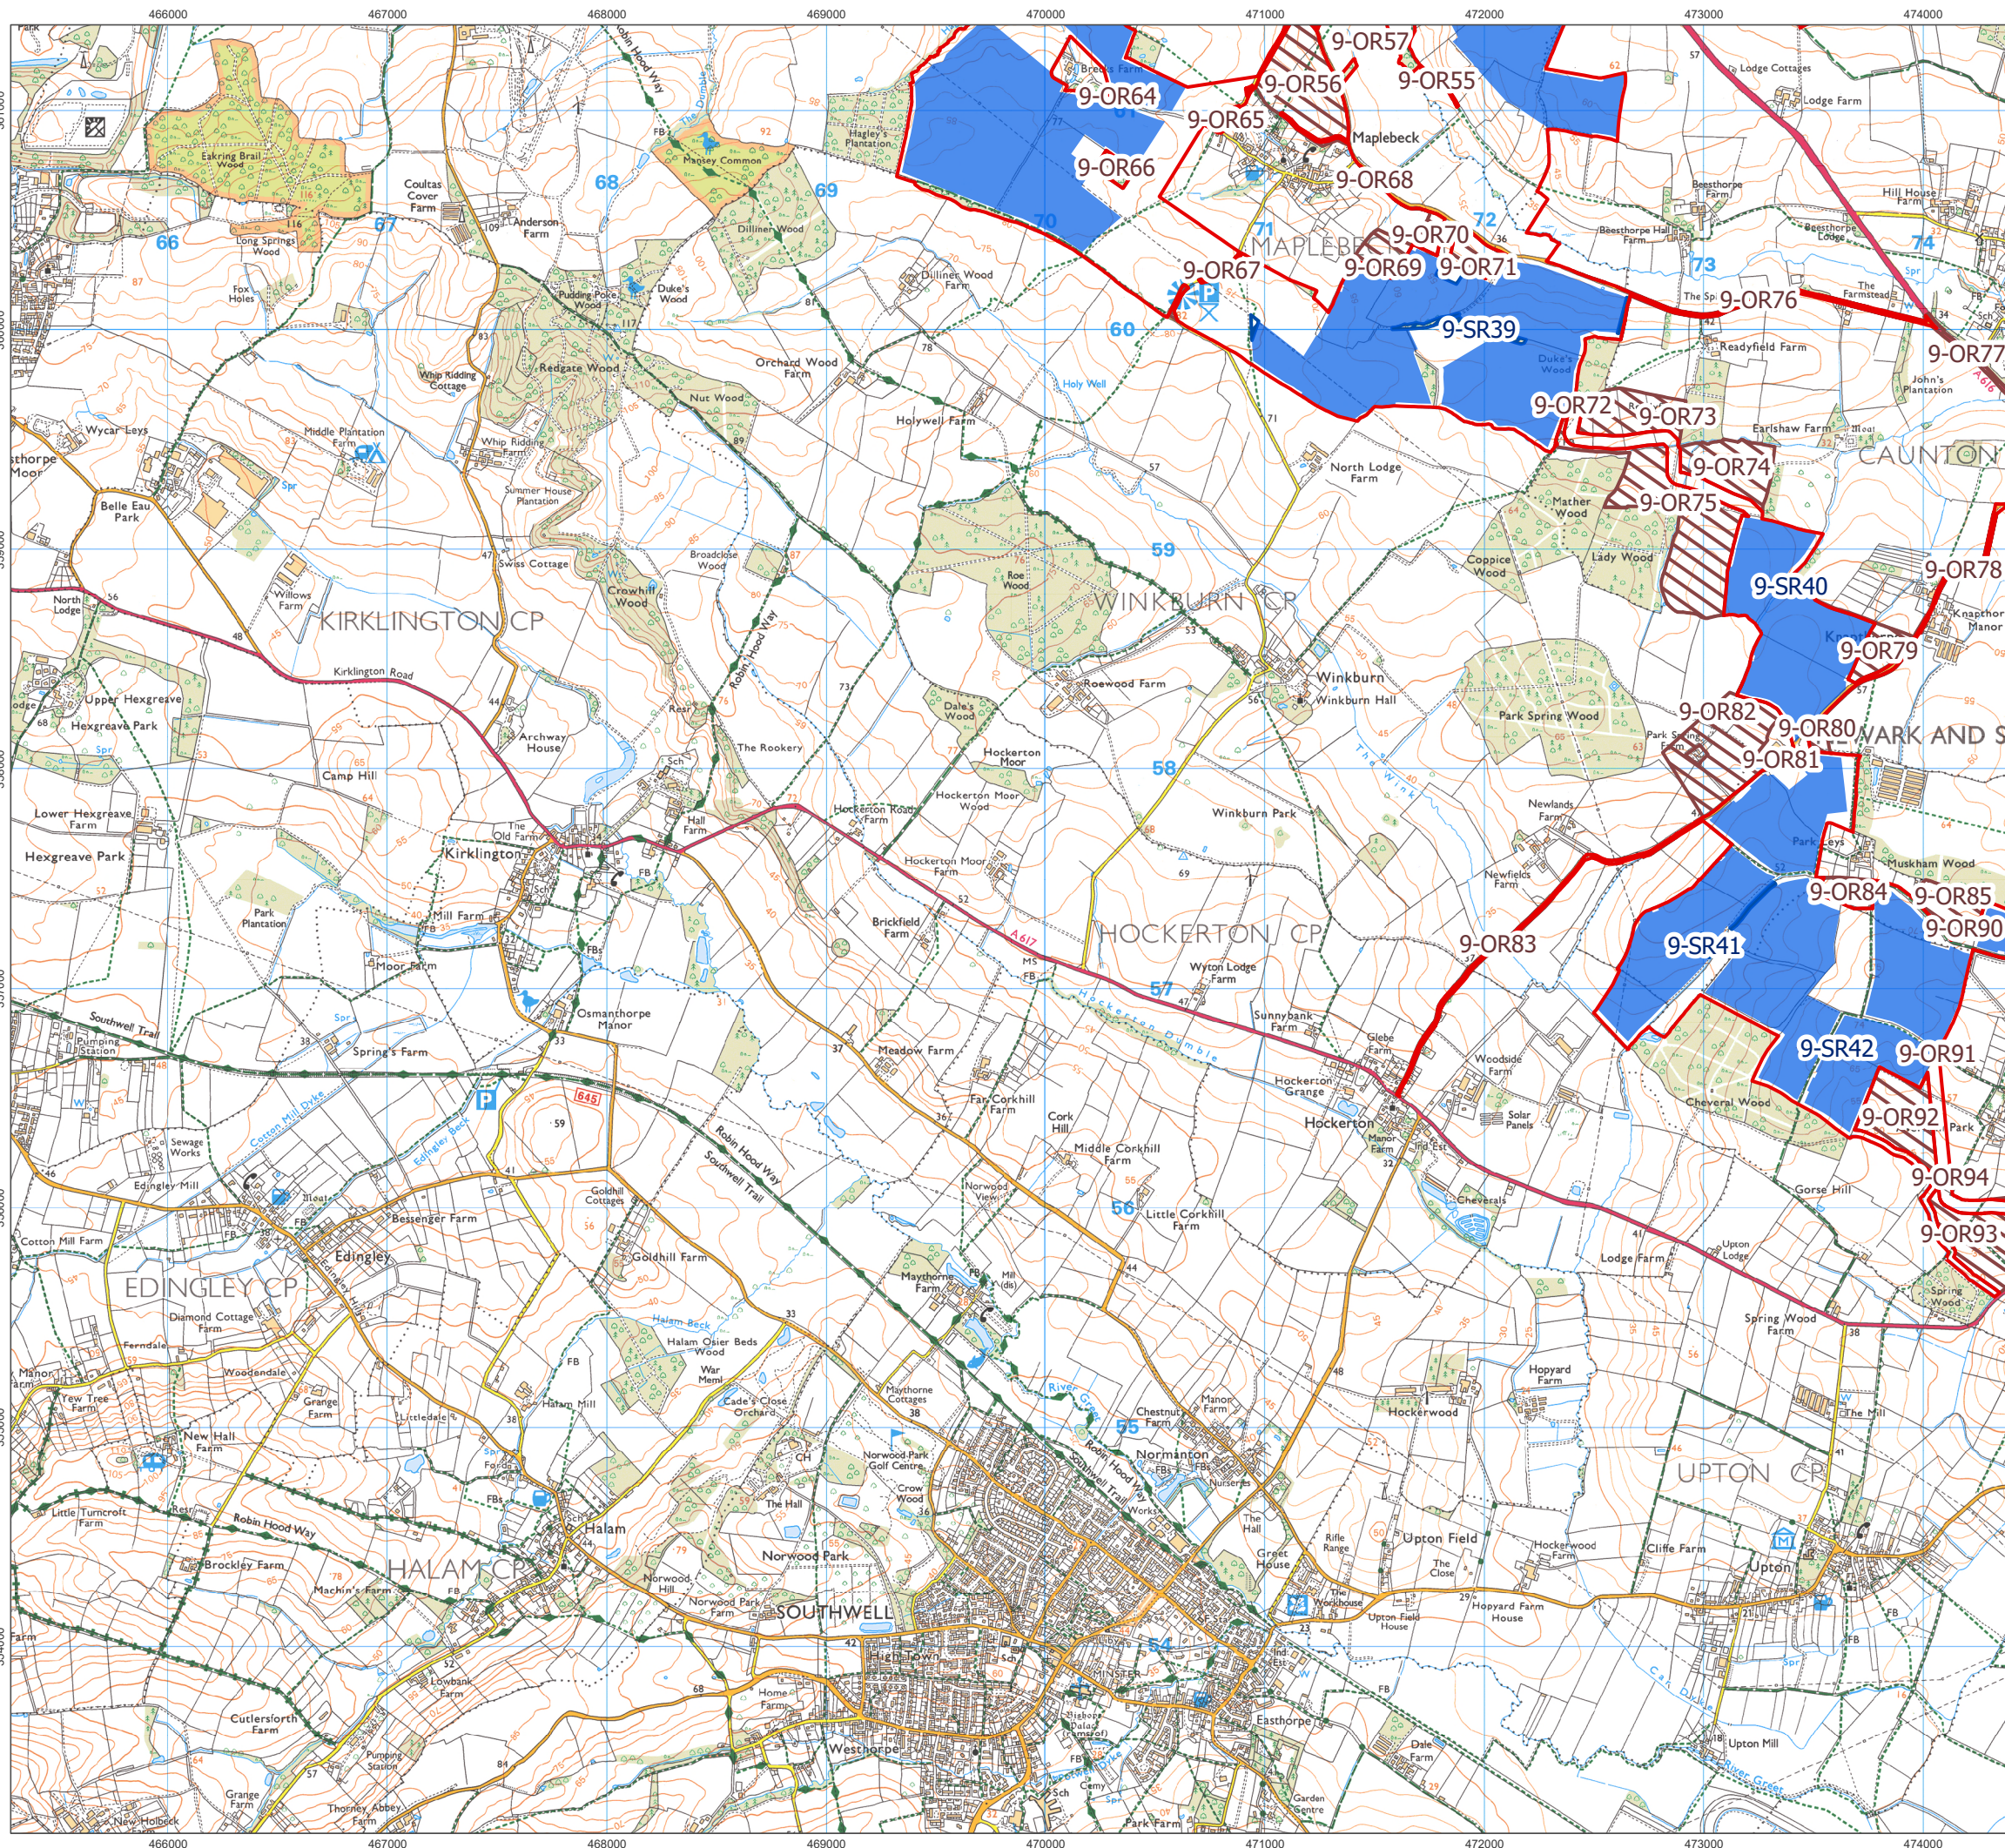

- Order Limits
- Works Area 1 Solar PV
- Order Limits Design Changes
- Reductions (9-OR1-98)
- Solar Design Changes
- Reductions (9-SR1-43)



1:30,000 Scale @ A3
0 0.25 0.5 1 km

Ref: 026-ES-4.9b Date: 20/06/2025

Design Evolution - Changes from Preliminary
Environmental Information Report to
Environmental Statement
Figure 4.9b SW

Great North Road Solar and
Biodiversity Park
Environmental Statement