


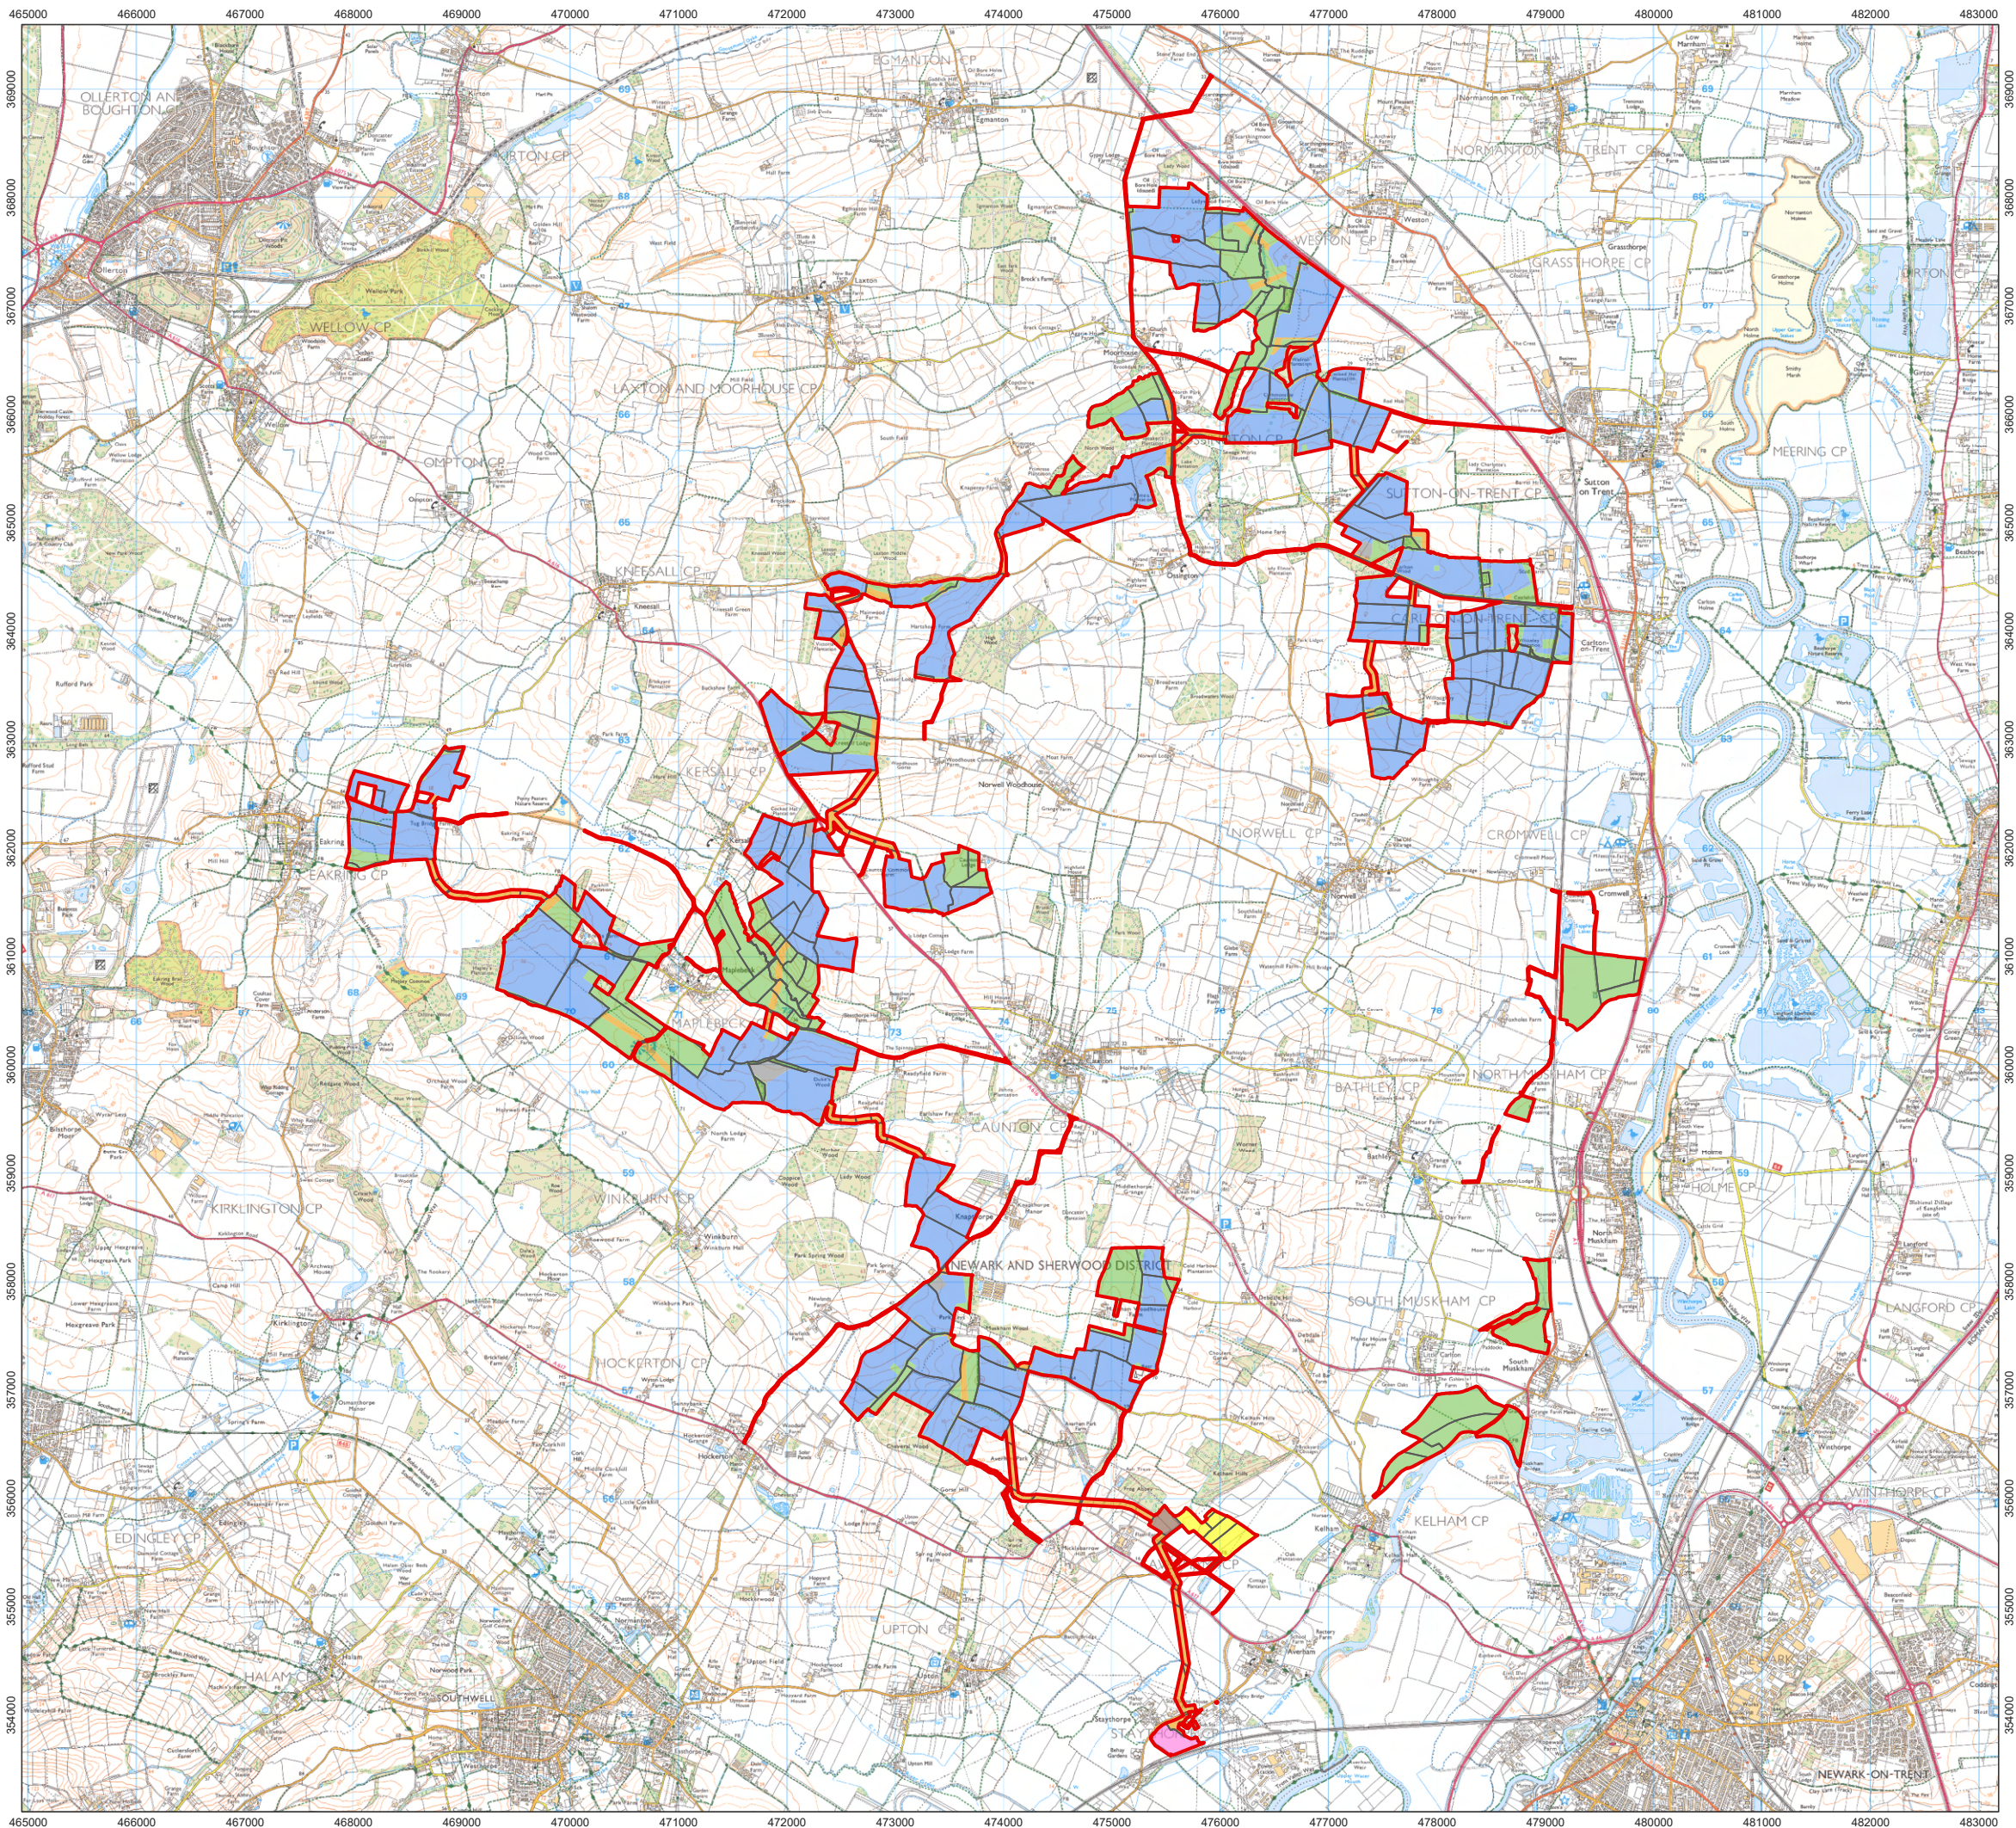

- Order Limits
- Field Boundaries
- Works Numbers
 - Works No. 1 Solar PV
 - Works No. 2 Cable
 - Works No. 3 Mitigation
 - Works No. 4 Substations
 - Works No. 5A BESS
 - Works No. 5B 400kV Substation
 - Works No. 6 National Grid Substation
 - Works No. 7 Staythorpe BESS Connection
 - Works No. 8 Access

1:60,000 Scale @ A3


0 0.5 1 2 km

Ref: 026-ES-5.1

Date: 23/06/2025

Works Areas
Figure 5.1

Great North Road Solar and Biodiversity Park
Environmental Statement

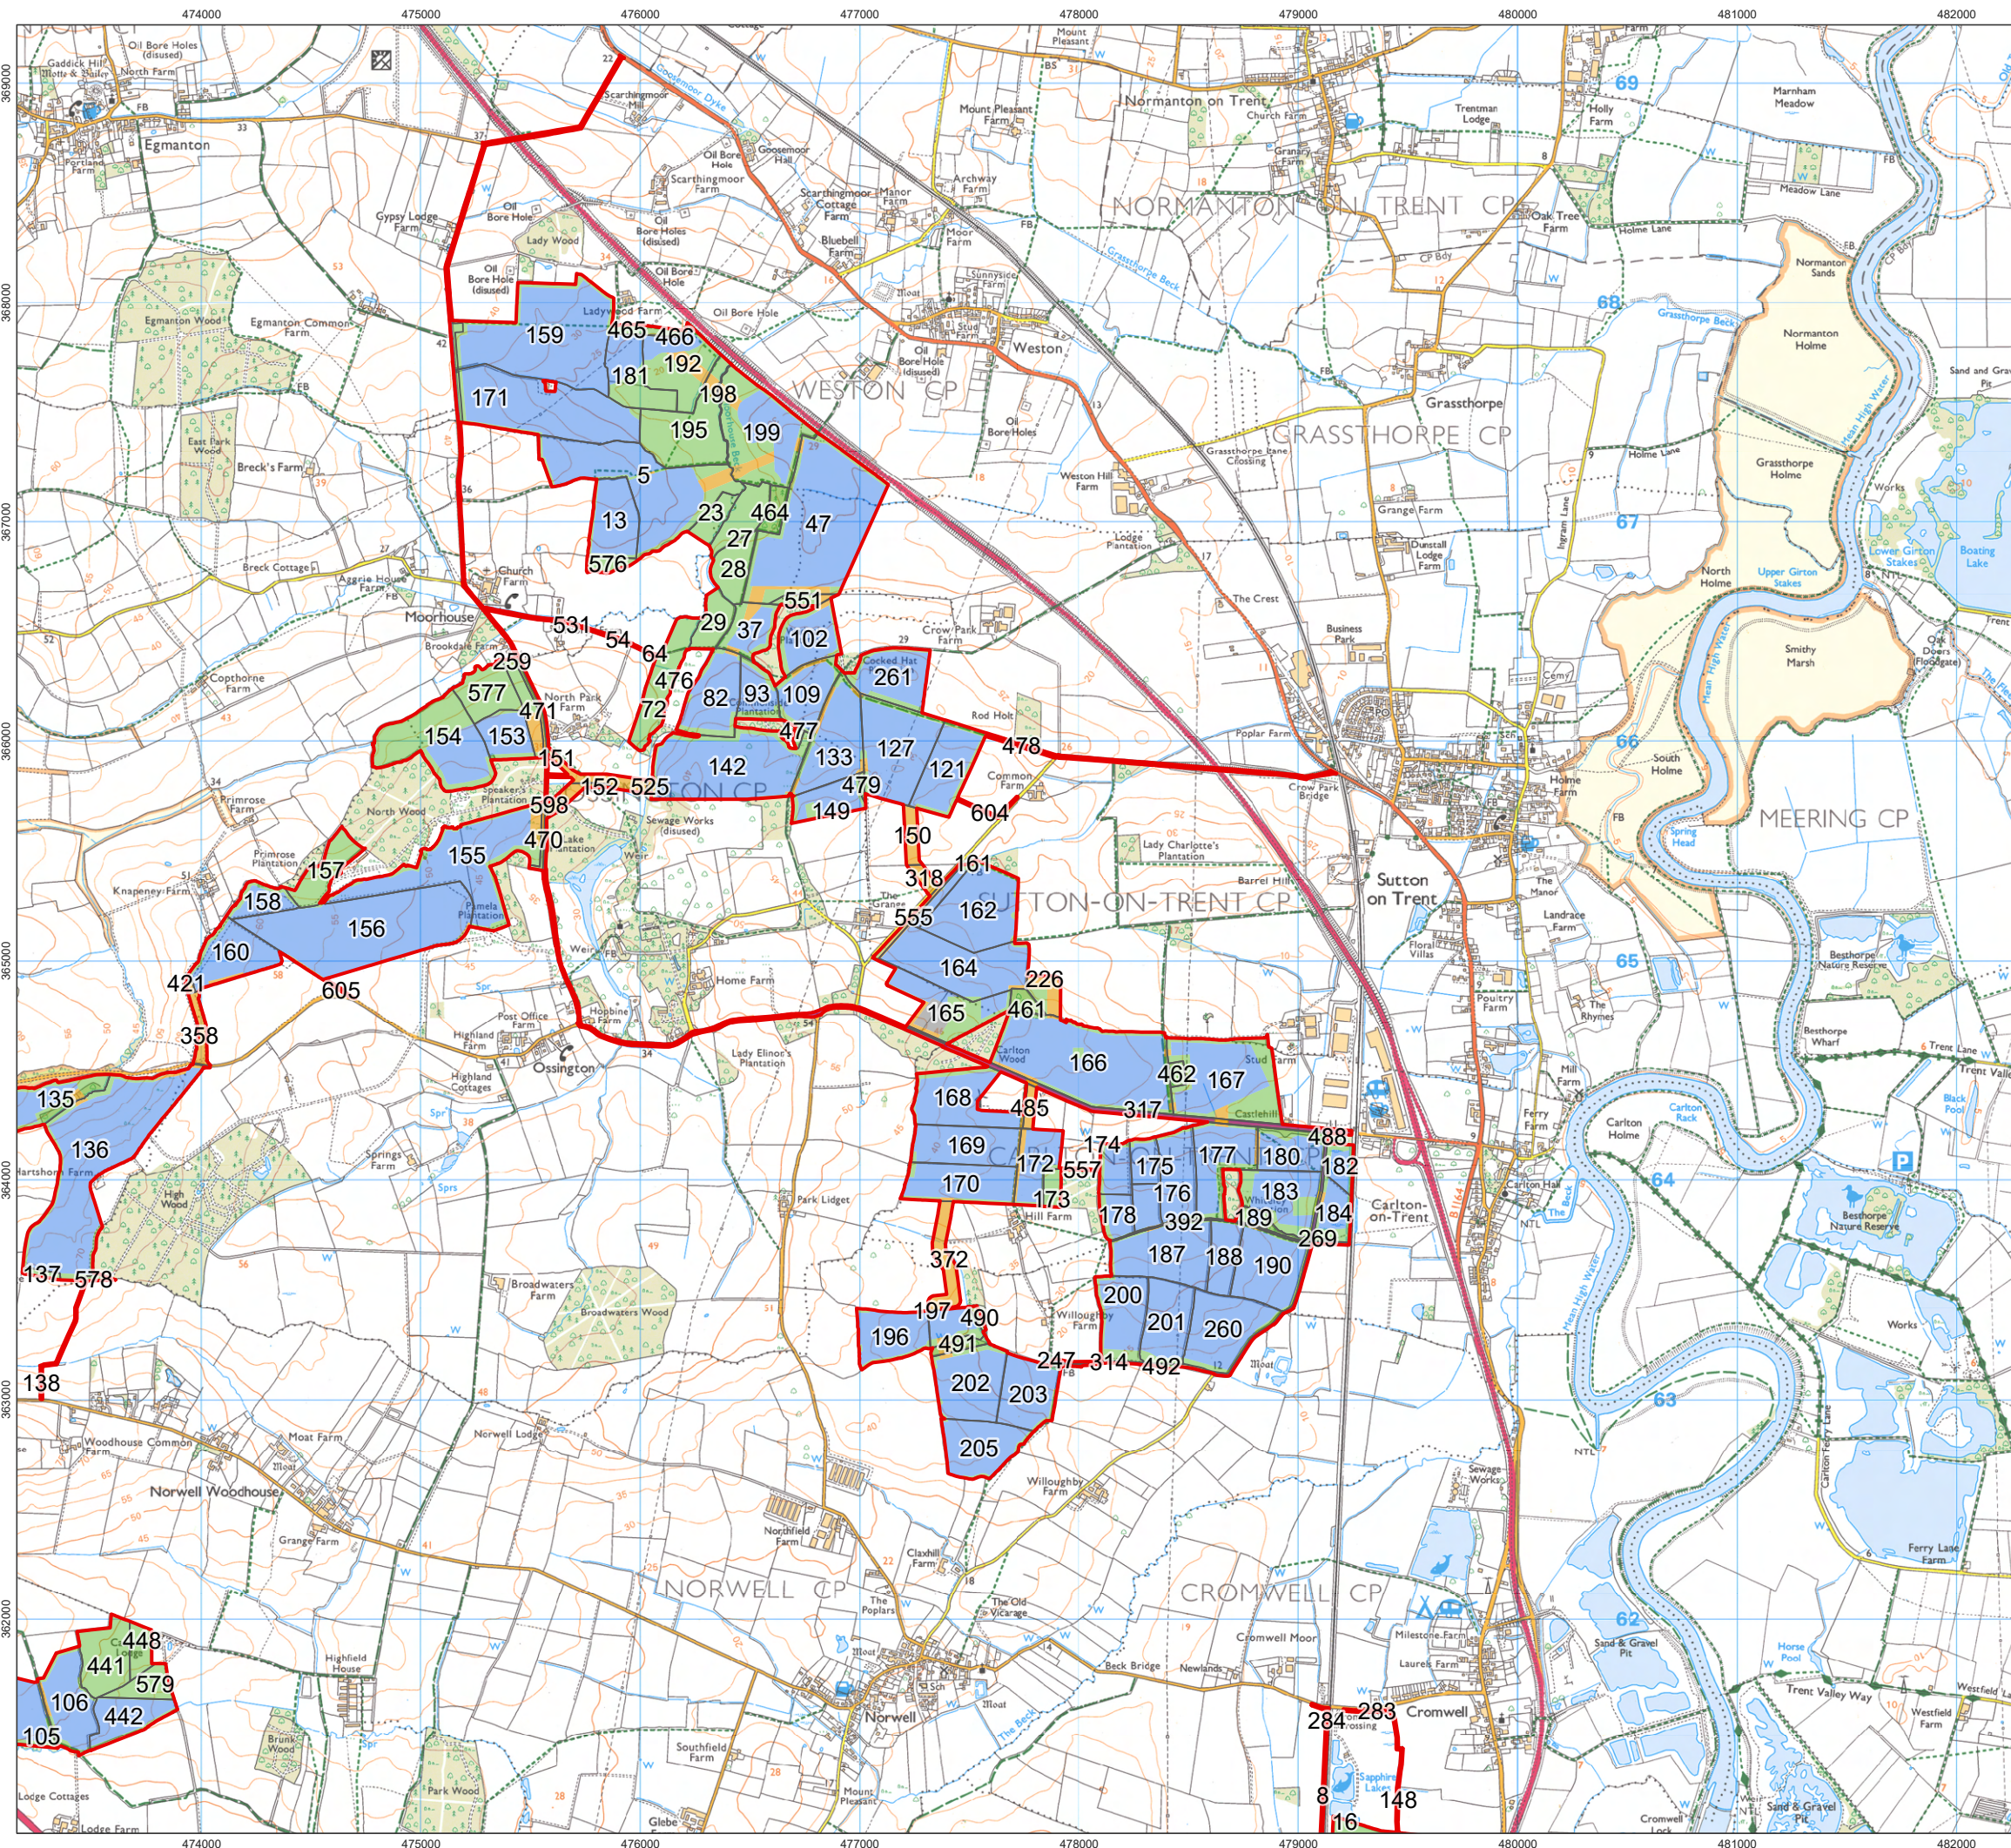


- Order Limits
- Field Boundaries
- Works Numbers**
 - Works No. 1 Solar PV
 - Works No. 2 Cable
 - Works No. 3 Mitigation
 - Works No. 4 Substations
 - Works No. 5A BESS
 - Works No. 5B 400kV Substation
 - Works No. 6 National Grid Substation
 - Works No. 7 Staythorpe BESS Connection
 - Works No. 8 Access



1:30,000 Scale @ A3
0 0.25 0.5 1 km
Ref: 026-ES-5.1 Date: 23/06/2025

**Works Areas
Figure 5.1NE**

**Great North Road Solar and
Biodiversity Park
Environmental Statement**

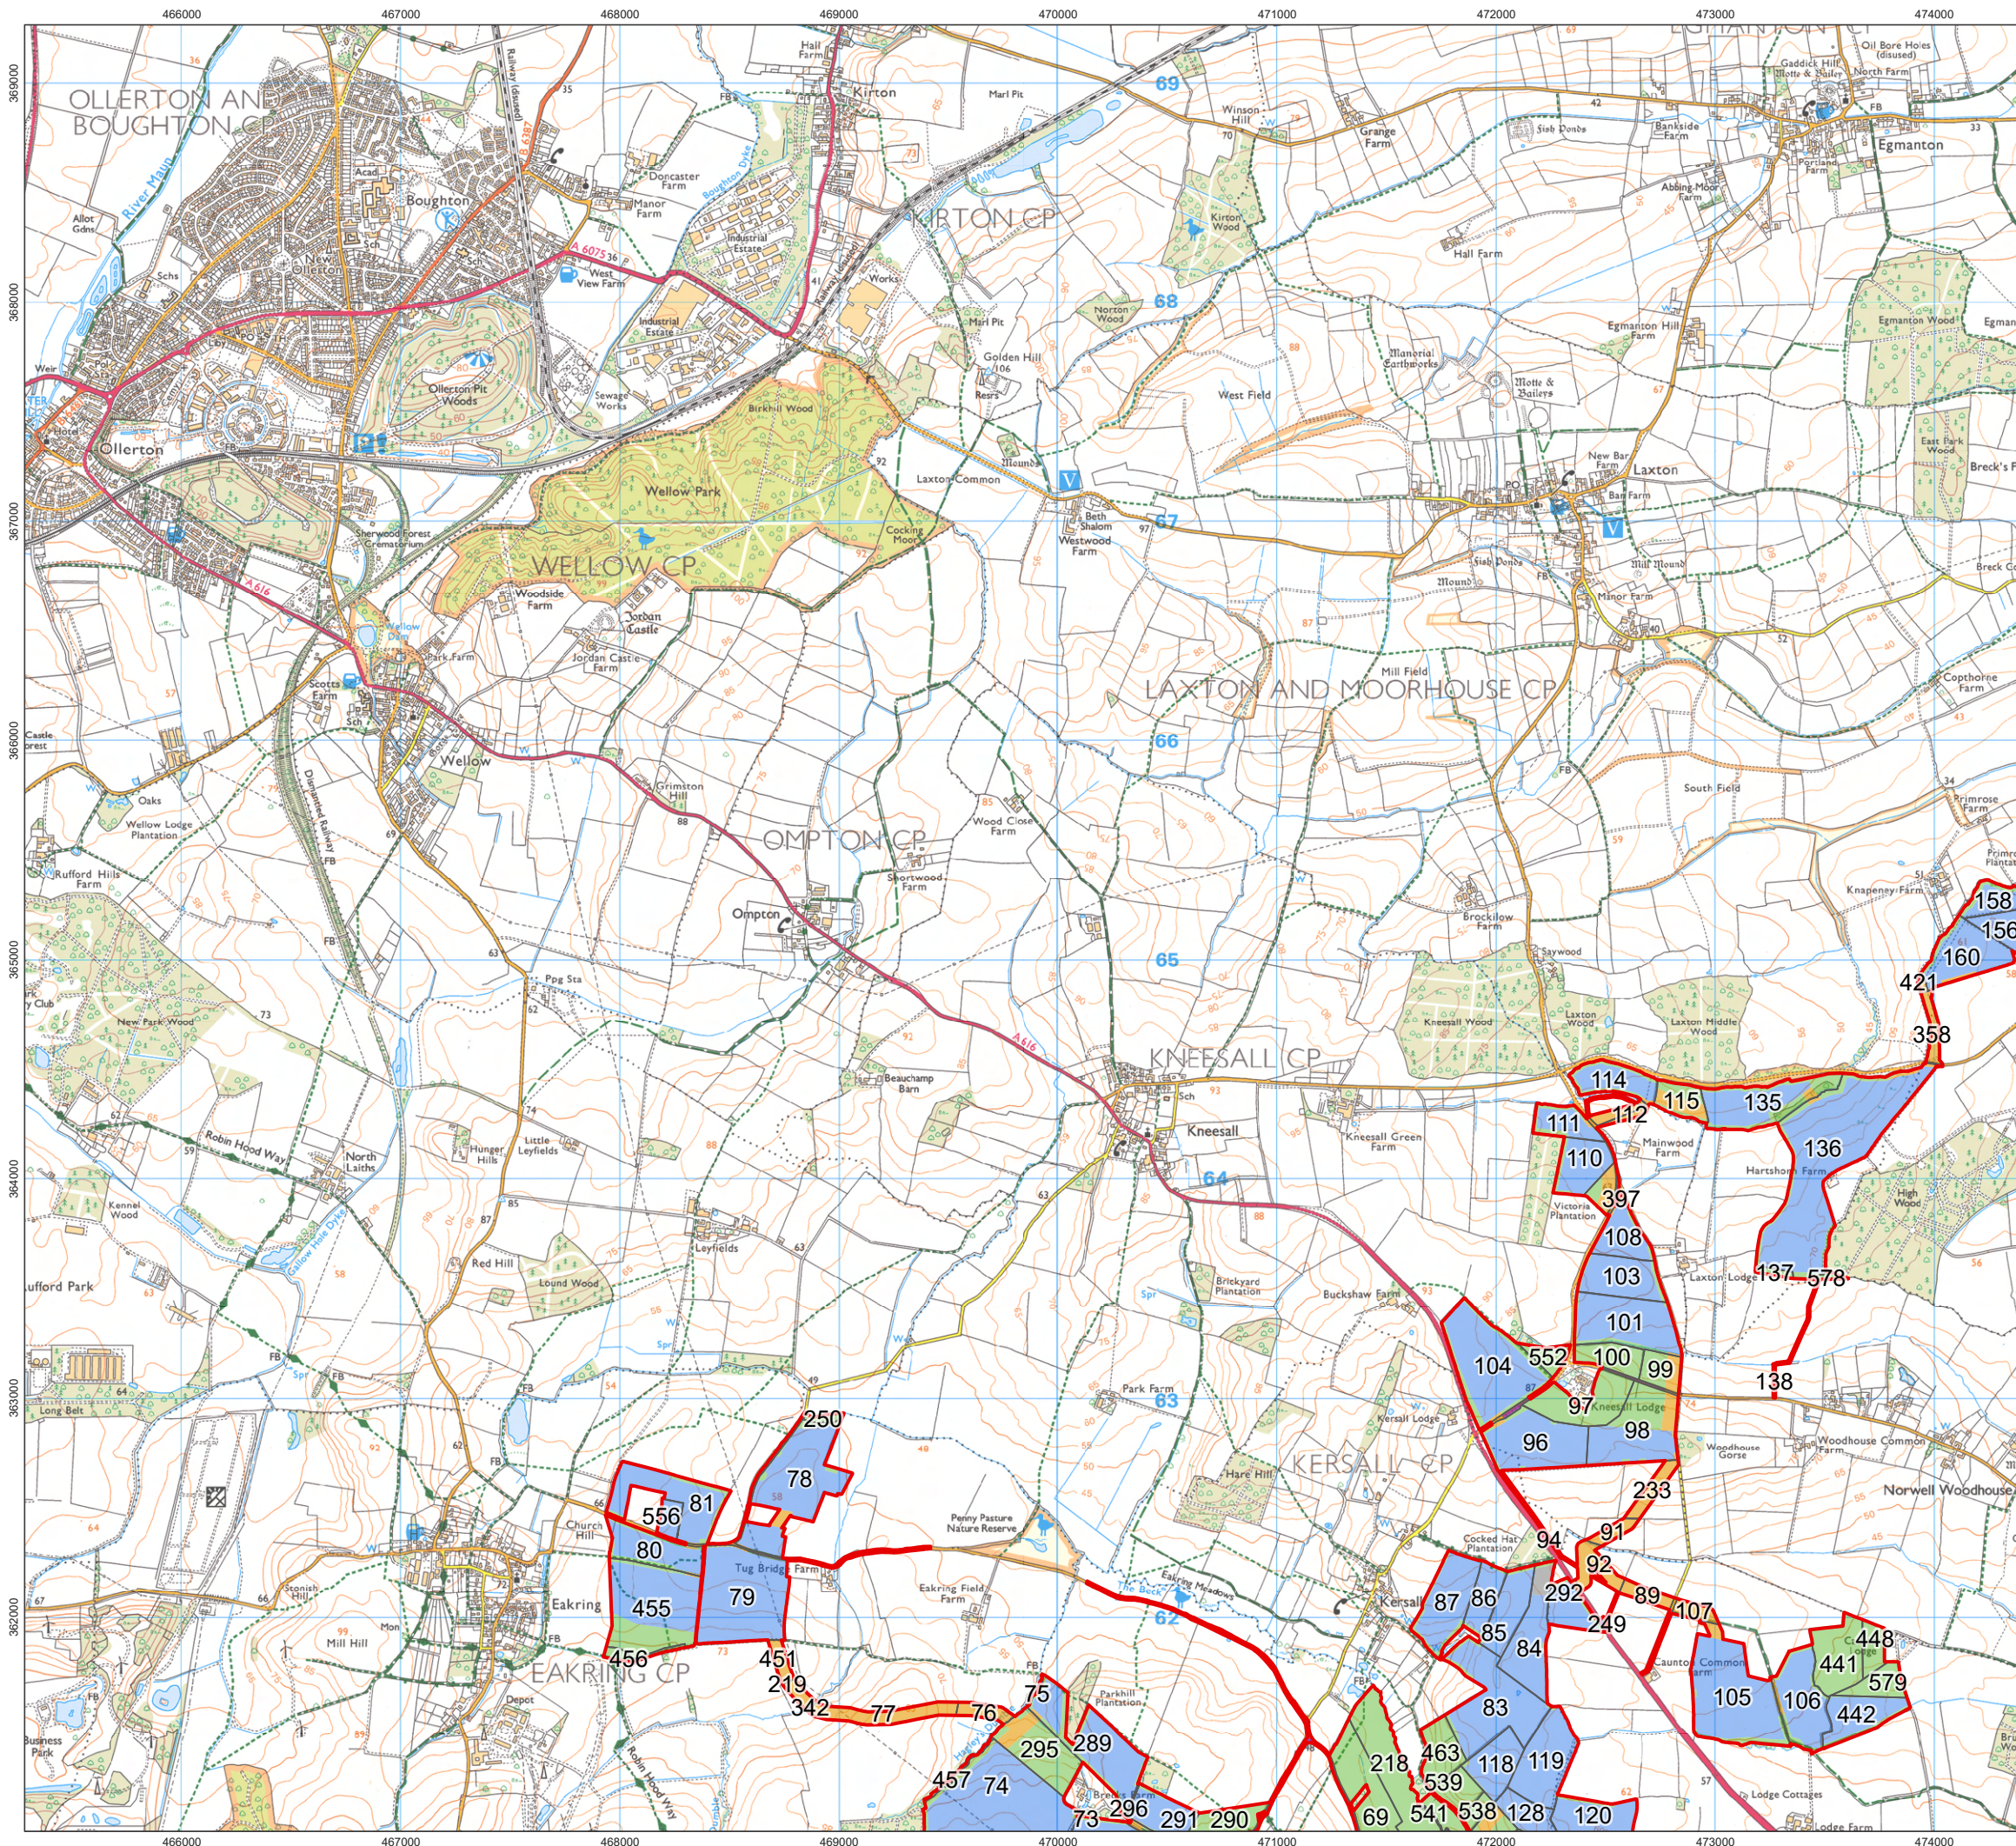


- Order Limits
- Field Boundaries
- Works Numbers
 - Works No. 1 Solar PV
 - Works No. 2 Cable
 - Works No. 3 Mitigation
 - Works No. 4 Substations
 - Works No. 5A BESS
 - Works No. 5B 400kV Substation
 - Works No. 6 National Grid Substation
 - Works No. 7 Staythorpe BESS Connection
 - Works No. 8 Access



1:30,000 Scale @ A3
0 0.25 0.5 1 km
Ref: 026-ES-5.1 Date: 23/06/2025

Works Areas
Figure 5.1NW

Great North Road Solar and
Biodiversity Park
Environmental Statement

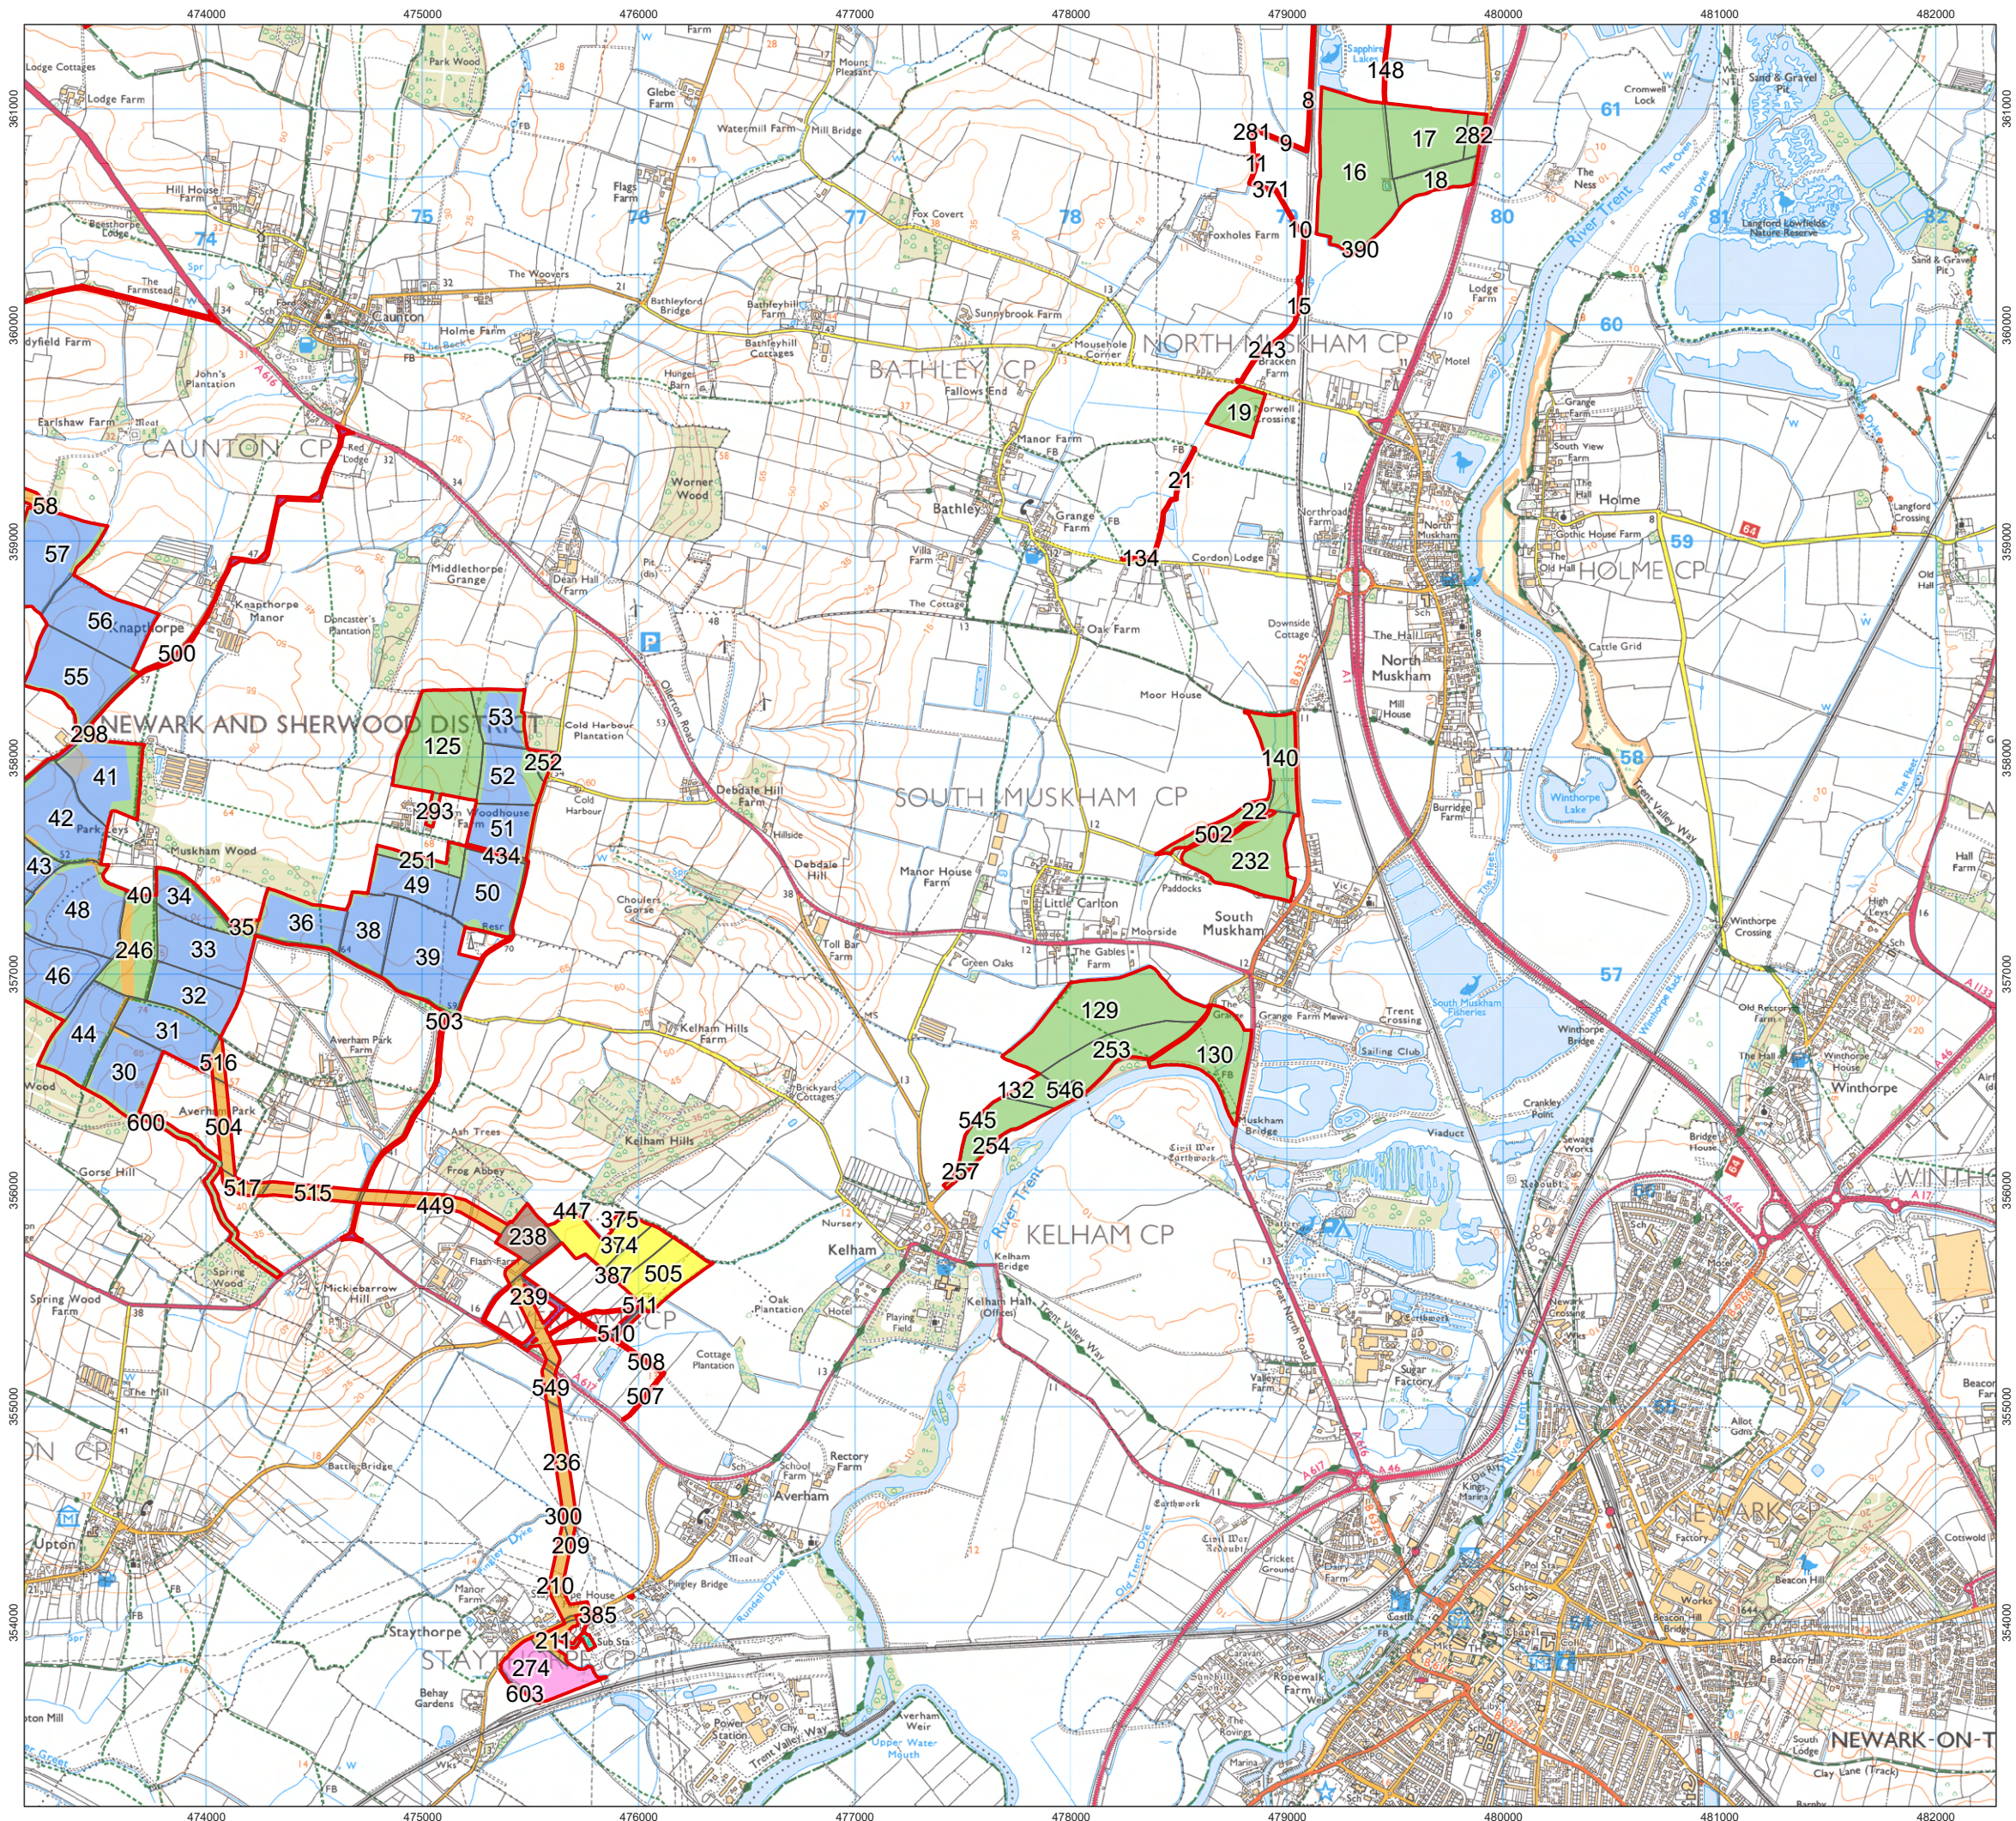

- Order Limits
- Field Boundaries
- Works Numbers**
 - Works No. 1 Solar PV
 - Works No. 2 Cable
 - Works No. 3 Mitigation
 - Works No. 4 Substations
 - Works No. 5A BESS
 - Works No. 5B 400kV Substation
 - Works No. 6 National Grid Substation
 - Works No. 7 Staythorpe BESS Connection
 - Works No. 8 Access



1:30,000 Scale @ A3

0 0.25 0.5 1 km

Ref: 026-ES-5.1 Date: 23/06/2025

Works Areas
Figure 5.1SE

Great North Road Solar and
Biodiversity Park
Environmental Statement

