


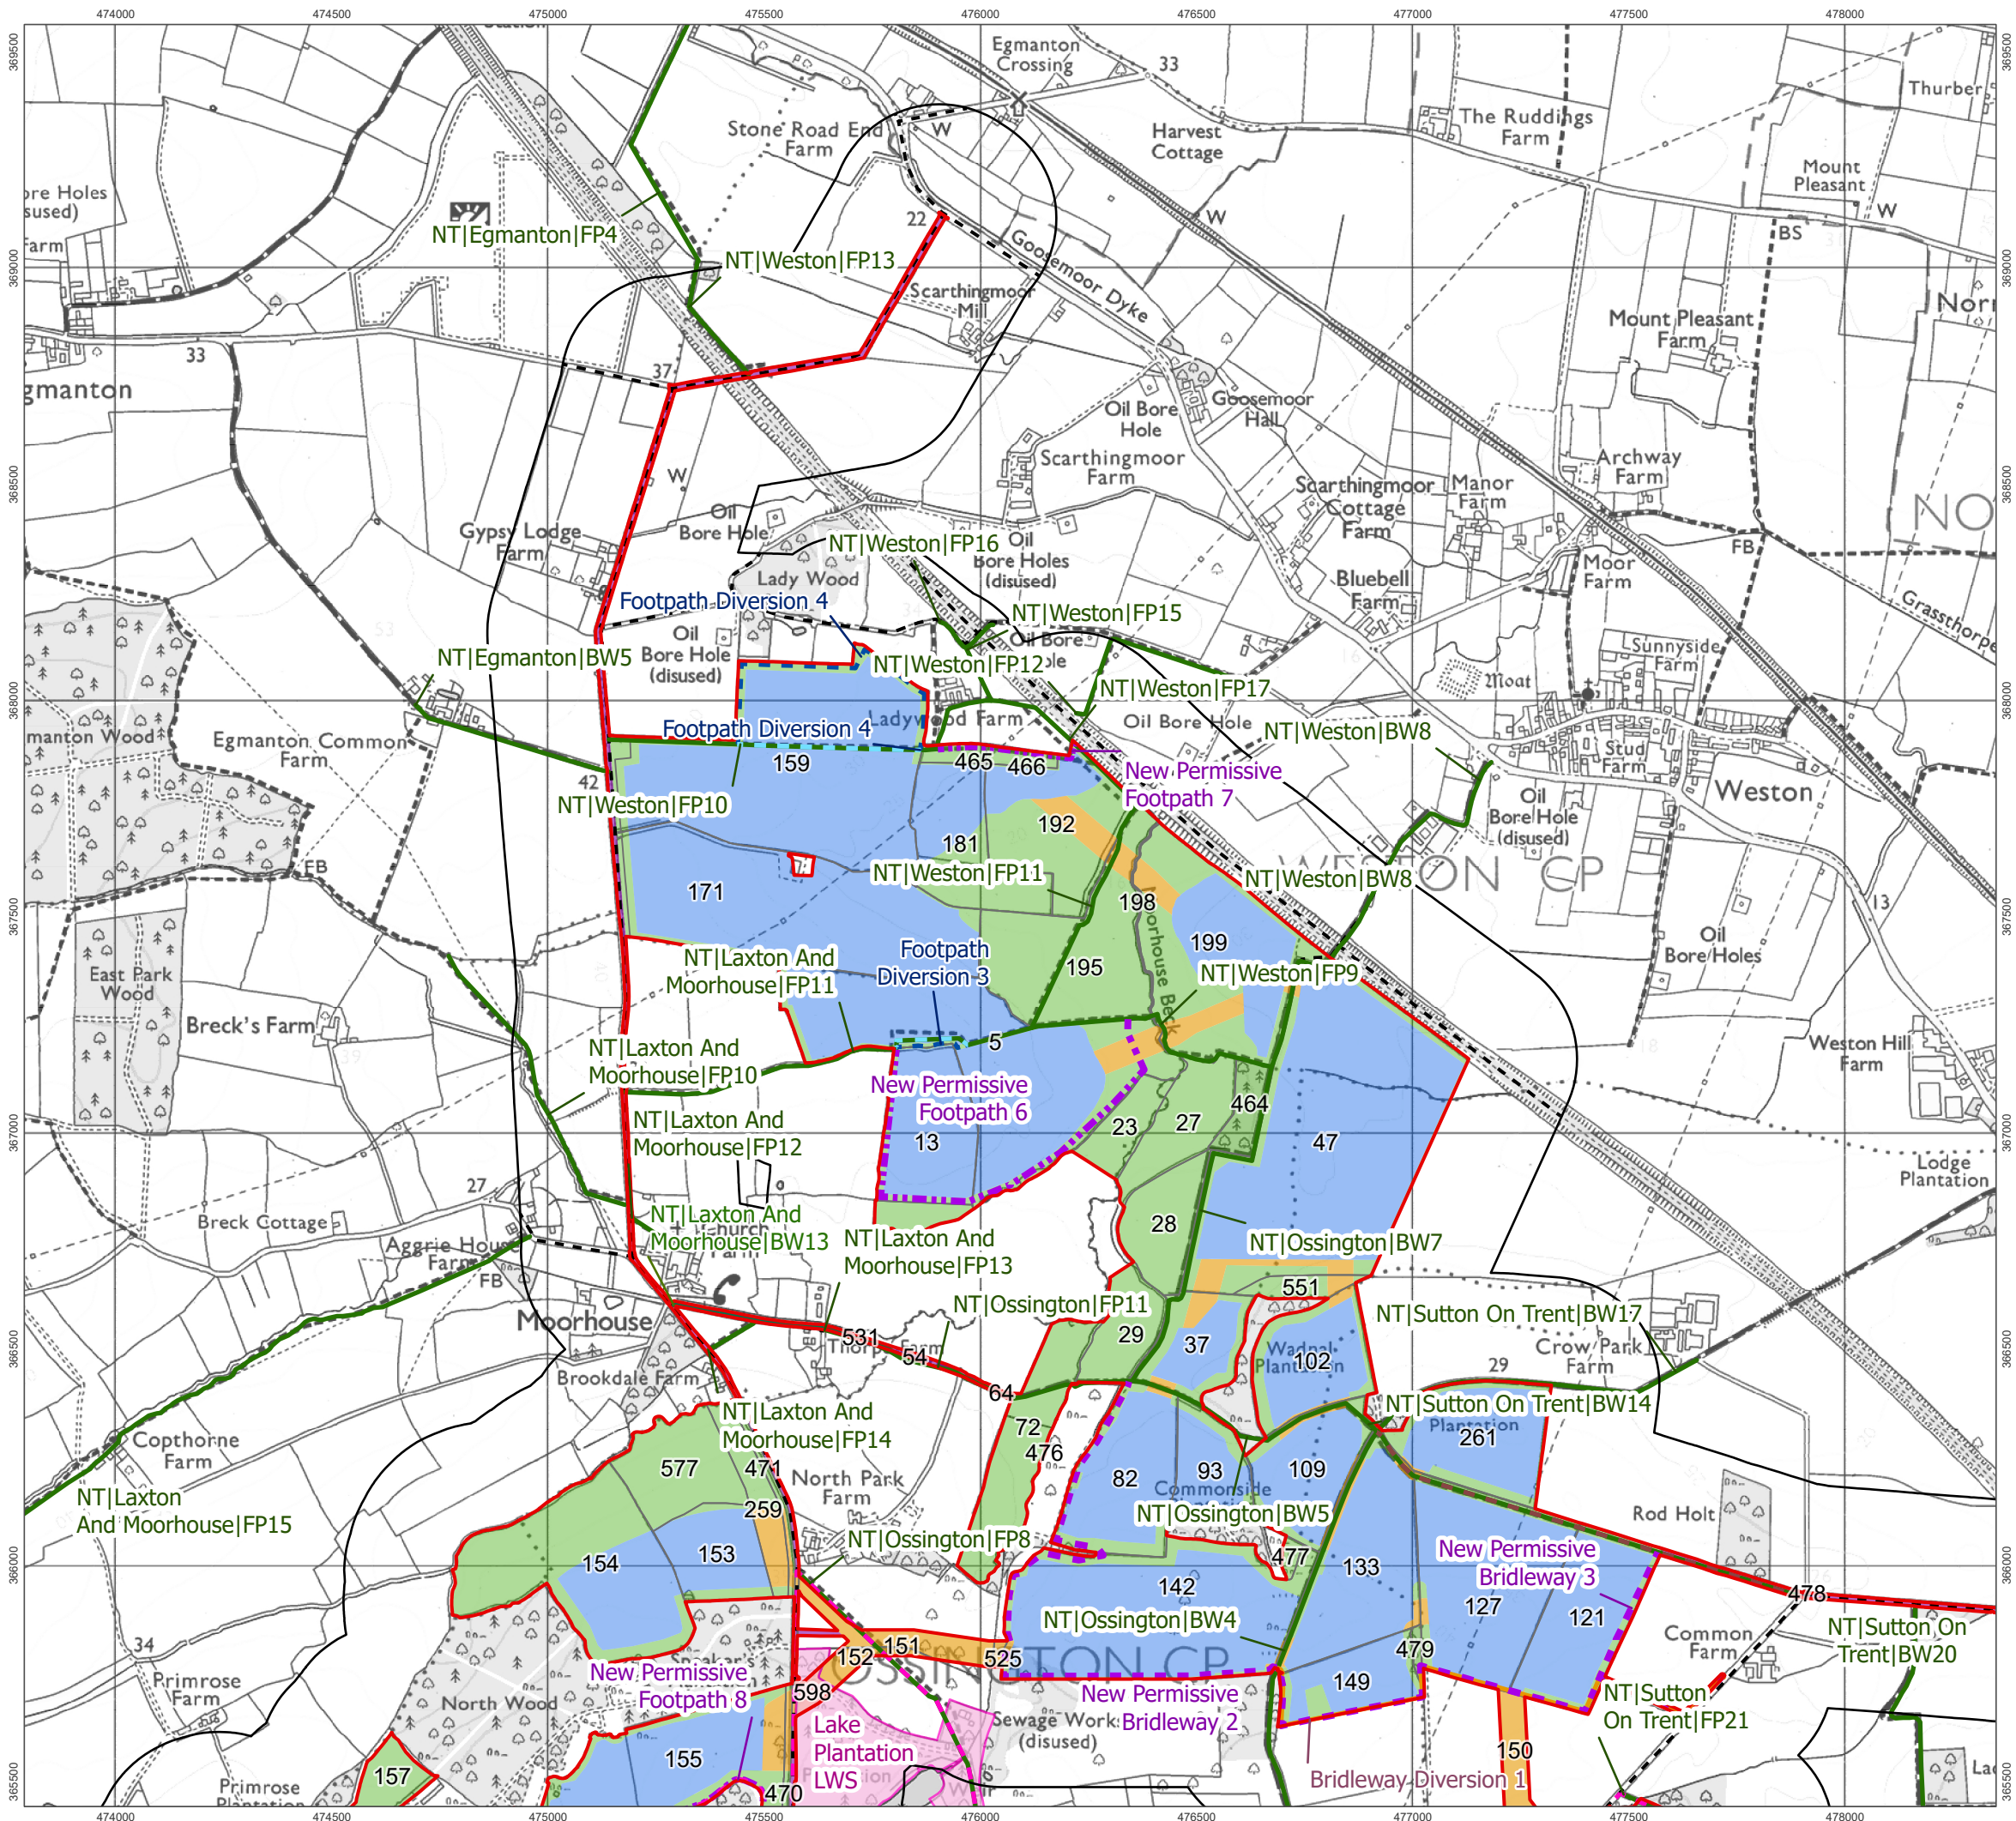

- Order Limits
- Recreation Study Area
- Field Boundaries
- Works Numbers
 - Works No. 1 Solar PV
 - Works No. 2 Cable
 - Works No. 3 Mitigation
 - Works No. 4 Substations
 - Works No. 5A BESS
 - Works No. 5B 400kV Substation
 - Works No. 6 National Grid Substation
 - Works No. 7 Staythorpe BESS Connection
 - Works No. 8 Access
- Existing Network
 - Public Rights of Way
 - Public Road
 - Robin Hood Way
 - Site of Special Scientific Interest
 - Local Wildlife Site
 - Angling Clubs
- Proposed Changes to Public Rights of Way
 - Footpath Closure
 - Footpath Diversion
 - Bridleway Closed For Construction and Decommissioning
 - Bridleway Diversion for Construction and Decommissioning
 - New Permissive Footpath
 - New Permissive Bridleway
 - Circular Recreational Route
 - Community Orchard


1:15,000 Scale @ A3

0 125 250 500 m


Ref: 026-ES-18.3 Date: 26/06/2025

Proposed Recreation Changes
Figure 18.3(1)

Great North Road Solar and
Biodiversity Park
Environmental Statement

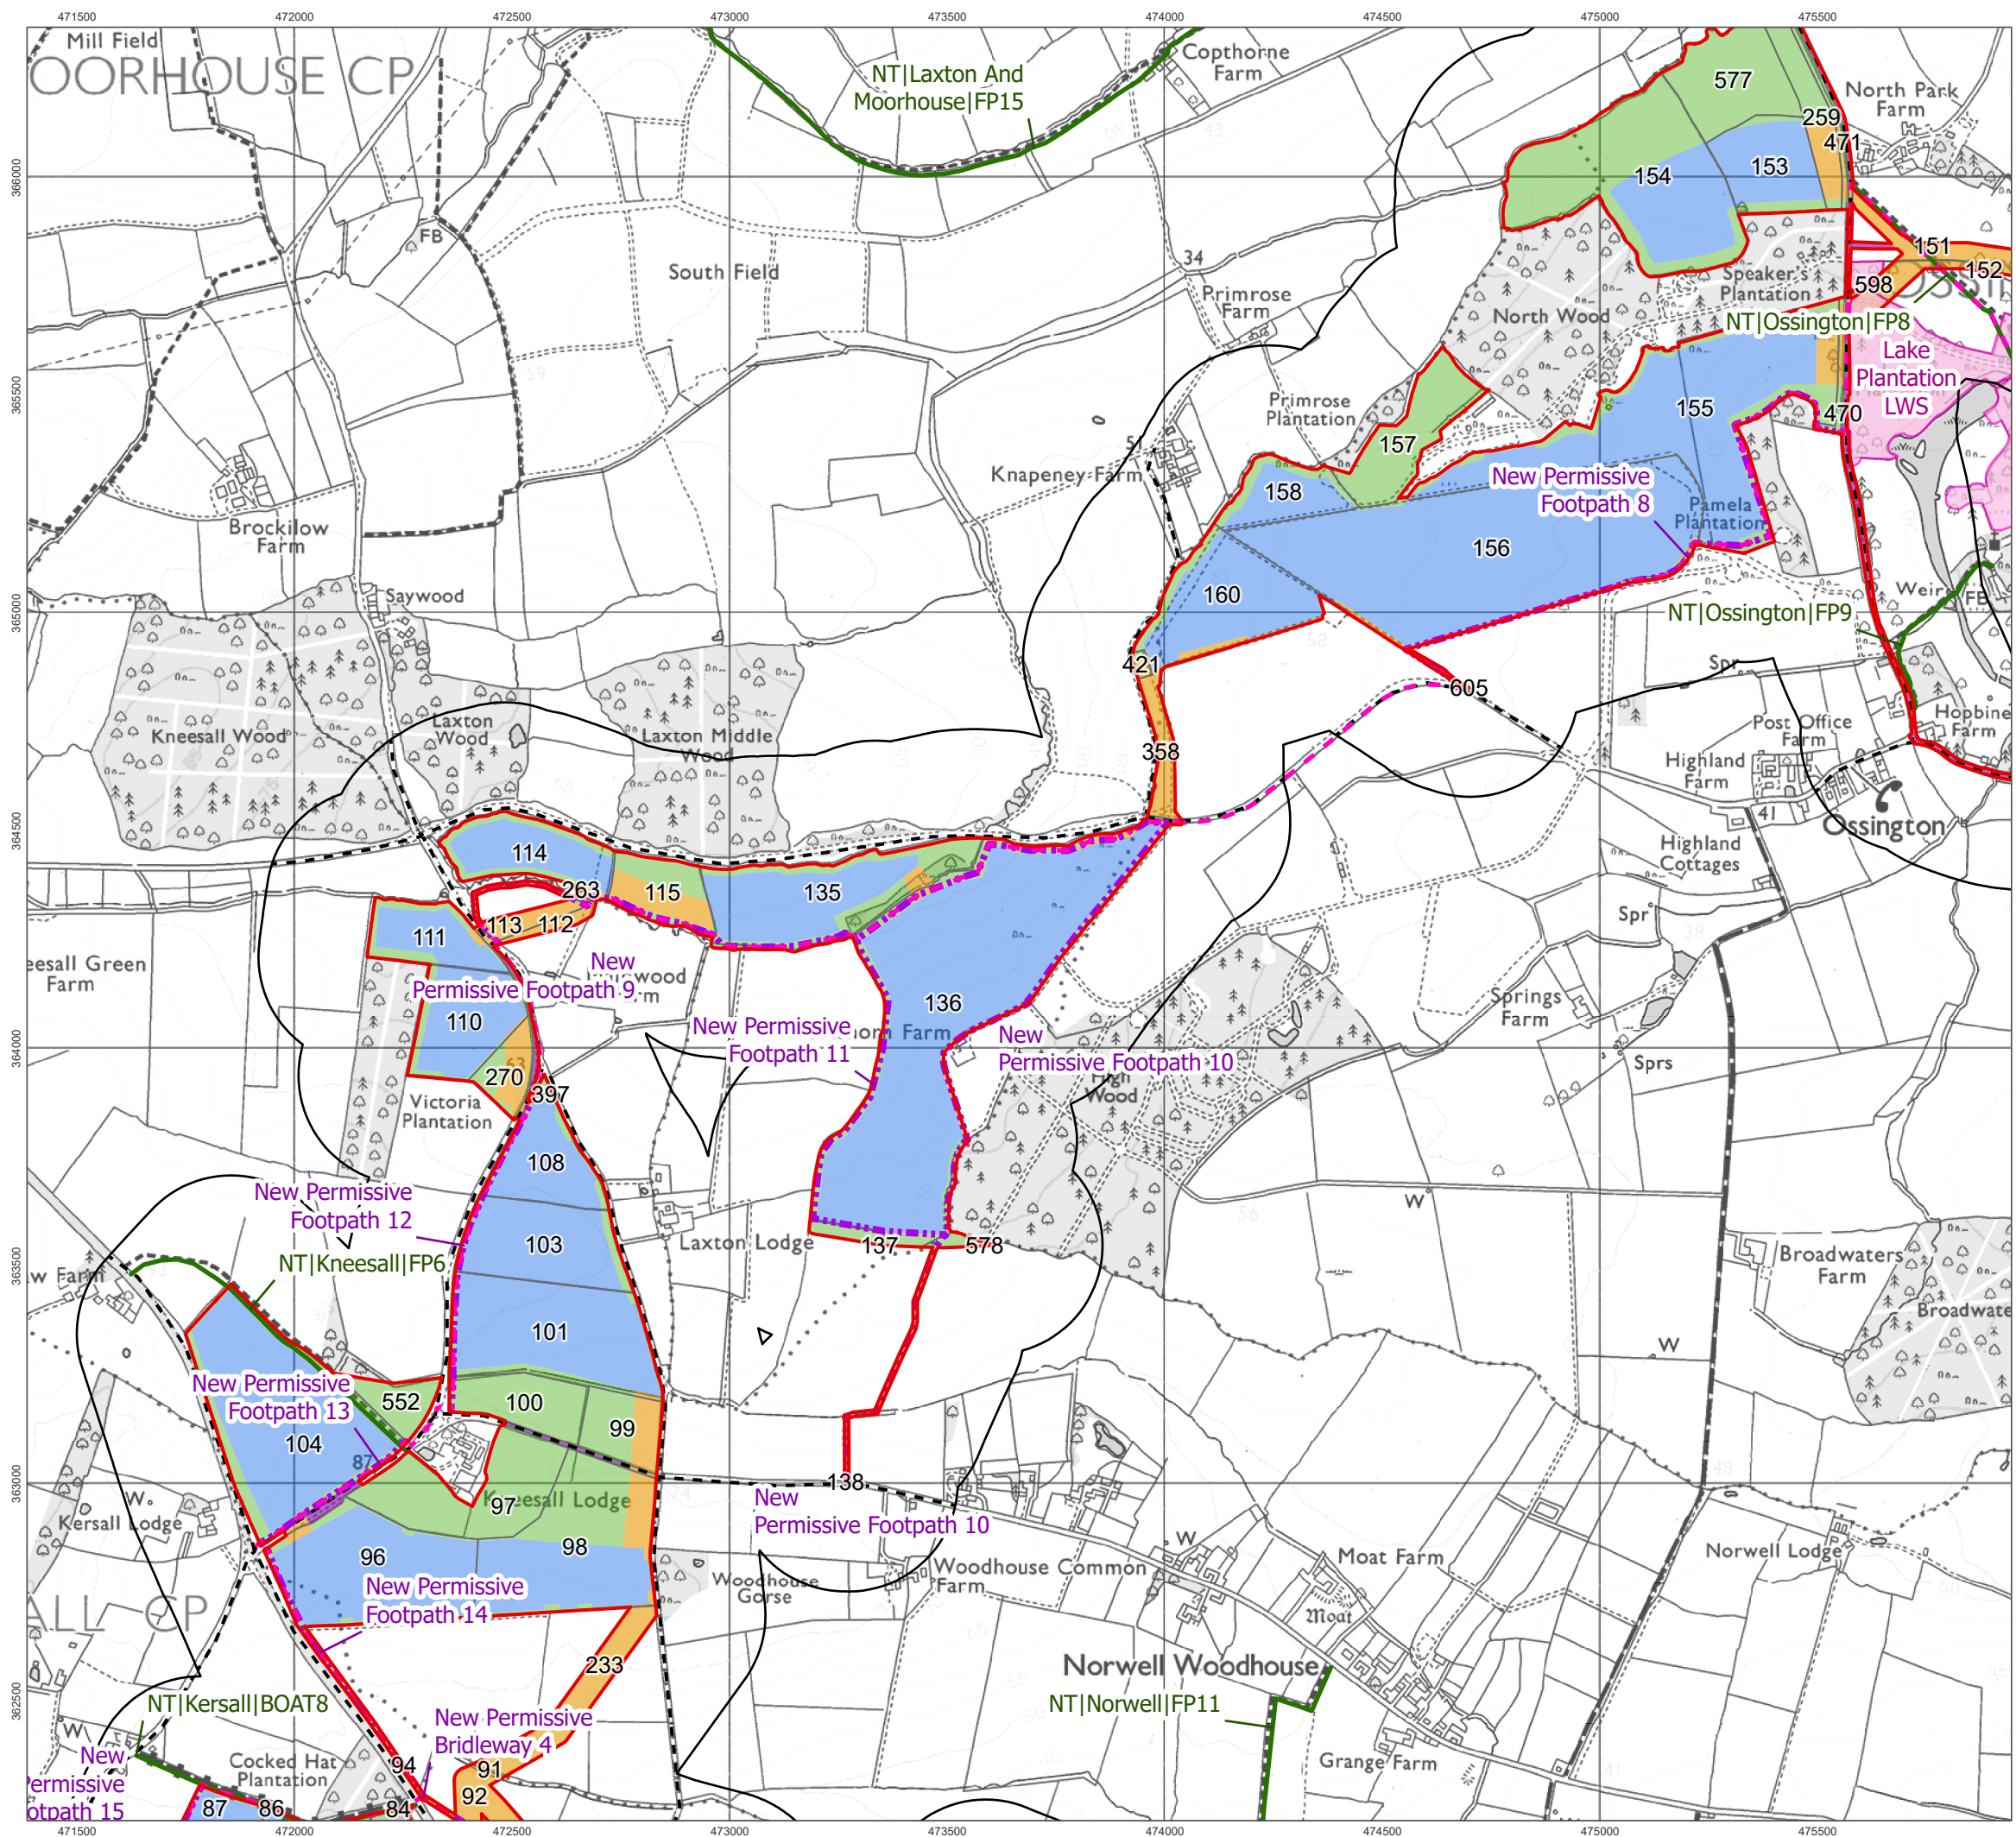

- Order Limits
- Recreation Study Area
- Field Boundaries
- Works Numbers
 - Works No. 1 Solar PV
 - Works No. 2 Cable
 - Works No. 3 Mitigation
 - Works No. 4 Substations
 - Works No. 5A BESS
 - Works No. 5B 400kV Substation
 - Works No. 6 National Grid Substation
 - Works No. 7 Staythorpe BESS Connection
 - Works No. 8 Access
- Existing Network
 - Public Rights of Way
 - Public Road
 - Robin Hood Way
 - Site of Special Scientific Interest
 - Local Wildlife Site
 - Angling Clubs
- Proposed Changes to Public Rights of Way
 - Footpath Closure
 - Footpath Diversion
 - Bridleway Closed For Construction and Decommissioning
 - Bridleway Diversion for Construction and Decommissioning
 - New Permissive Footpath
 - New Permissive Bridleway
 - Circular Recreational Route
 - Community Orchard

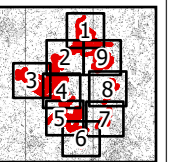


1:15,000 Scale @ A3

0 125 250 500 m


Ref: 026-ES-18.3 Date: 26/06/2025

Proposed Recreation Changes
Figure 18.3(2)

Great North Road Solar and
Biodiversity Park
Environmental Statement

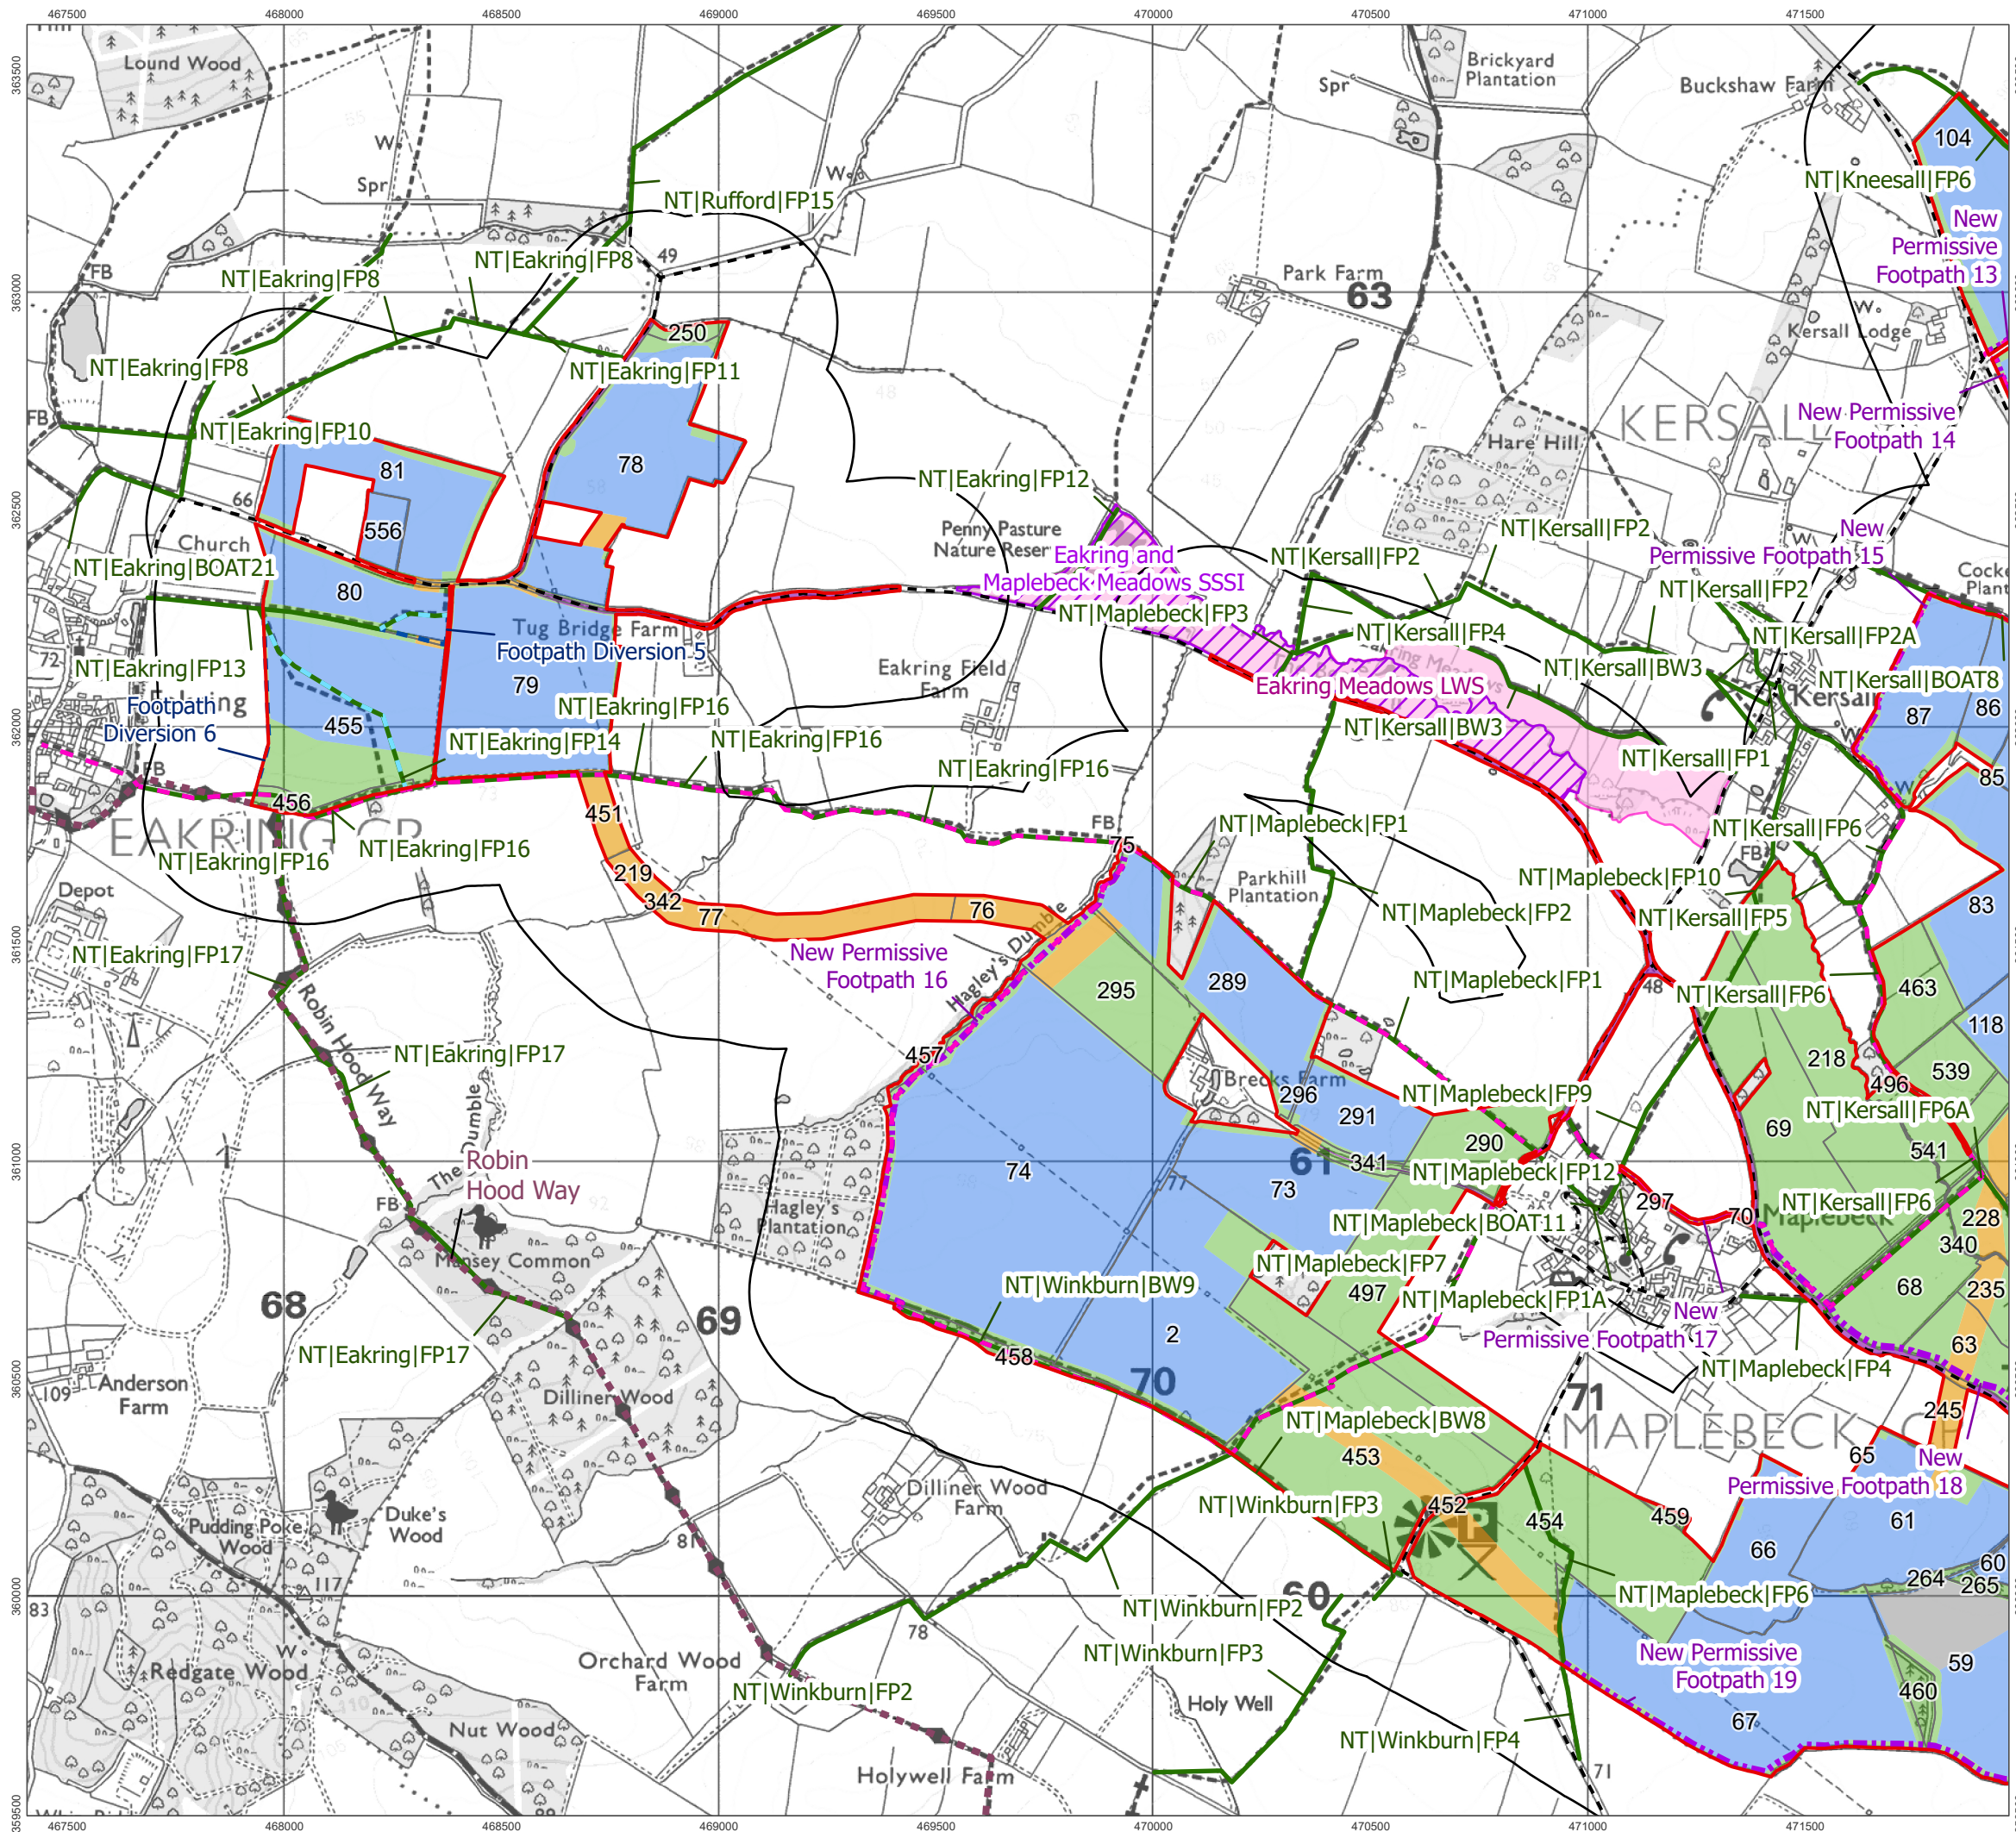

- Order Limits
- Recreation Study Area
- Field Boundaries
- Works Numbers
 - Works No. 1 Solar PV
 - Works No. 2 Cable
 - Works No. 3 Mitigation
 - Works No. 4 Substations
 - Works No. 5A BESS
 - Works No. 5B 400kV Substation
 - Works No. 6 National Grid Substation
 - Works No. 7 Staythorpe BESS Connection
 - Works No. 8 Access
- Existing Network
 - Public Rights of Way
 - Public Road
 - Robin Hood Way
 - Site of Special Scientific Interest
 - Local Wildlife Site
 - Angling Clubs
- Proposed Changes to Public Rights of Way
 - Footpath Closure
 - Footpath Diversion
 - Bridleway Closed For Construction and Decommissioning
 - Bridleway Diversion for Construction and Decommissioning
 - New Permissive Footpath
 - New Permissive Bridleway
 - Circular Recreational Route
 - Community Orchard

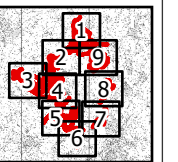


1:15,000 Scale @ A3

0 125 250 500 m


Ref: 026-ES-18.3 Date: 26/06/2025

Proposed Recreation Changes
Figure 18.3(3)

Great North Road Solar and
Biodiversity Park
Environmental Statement

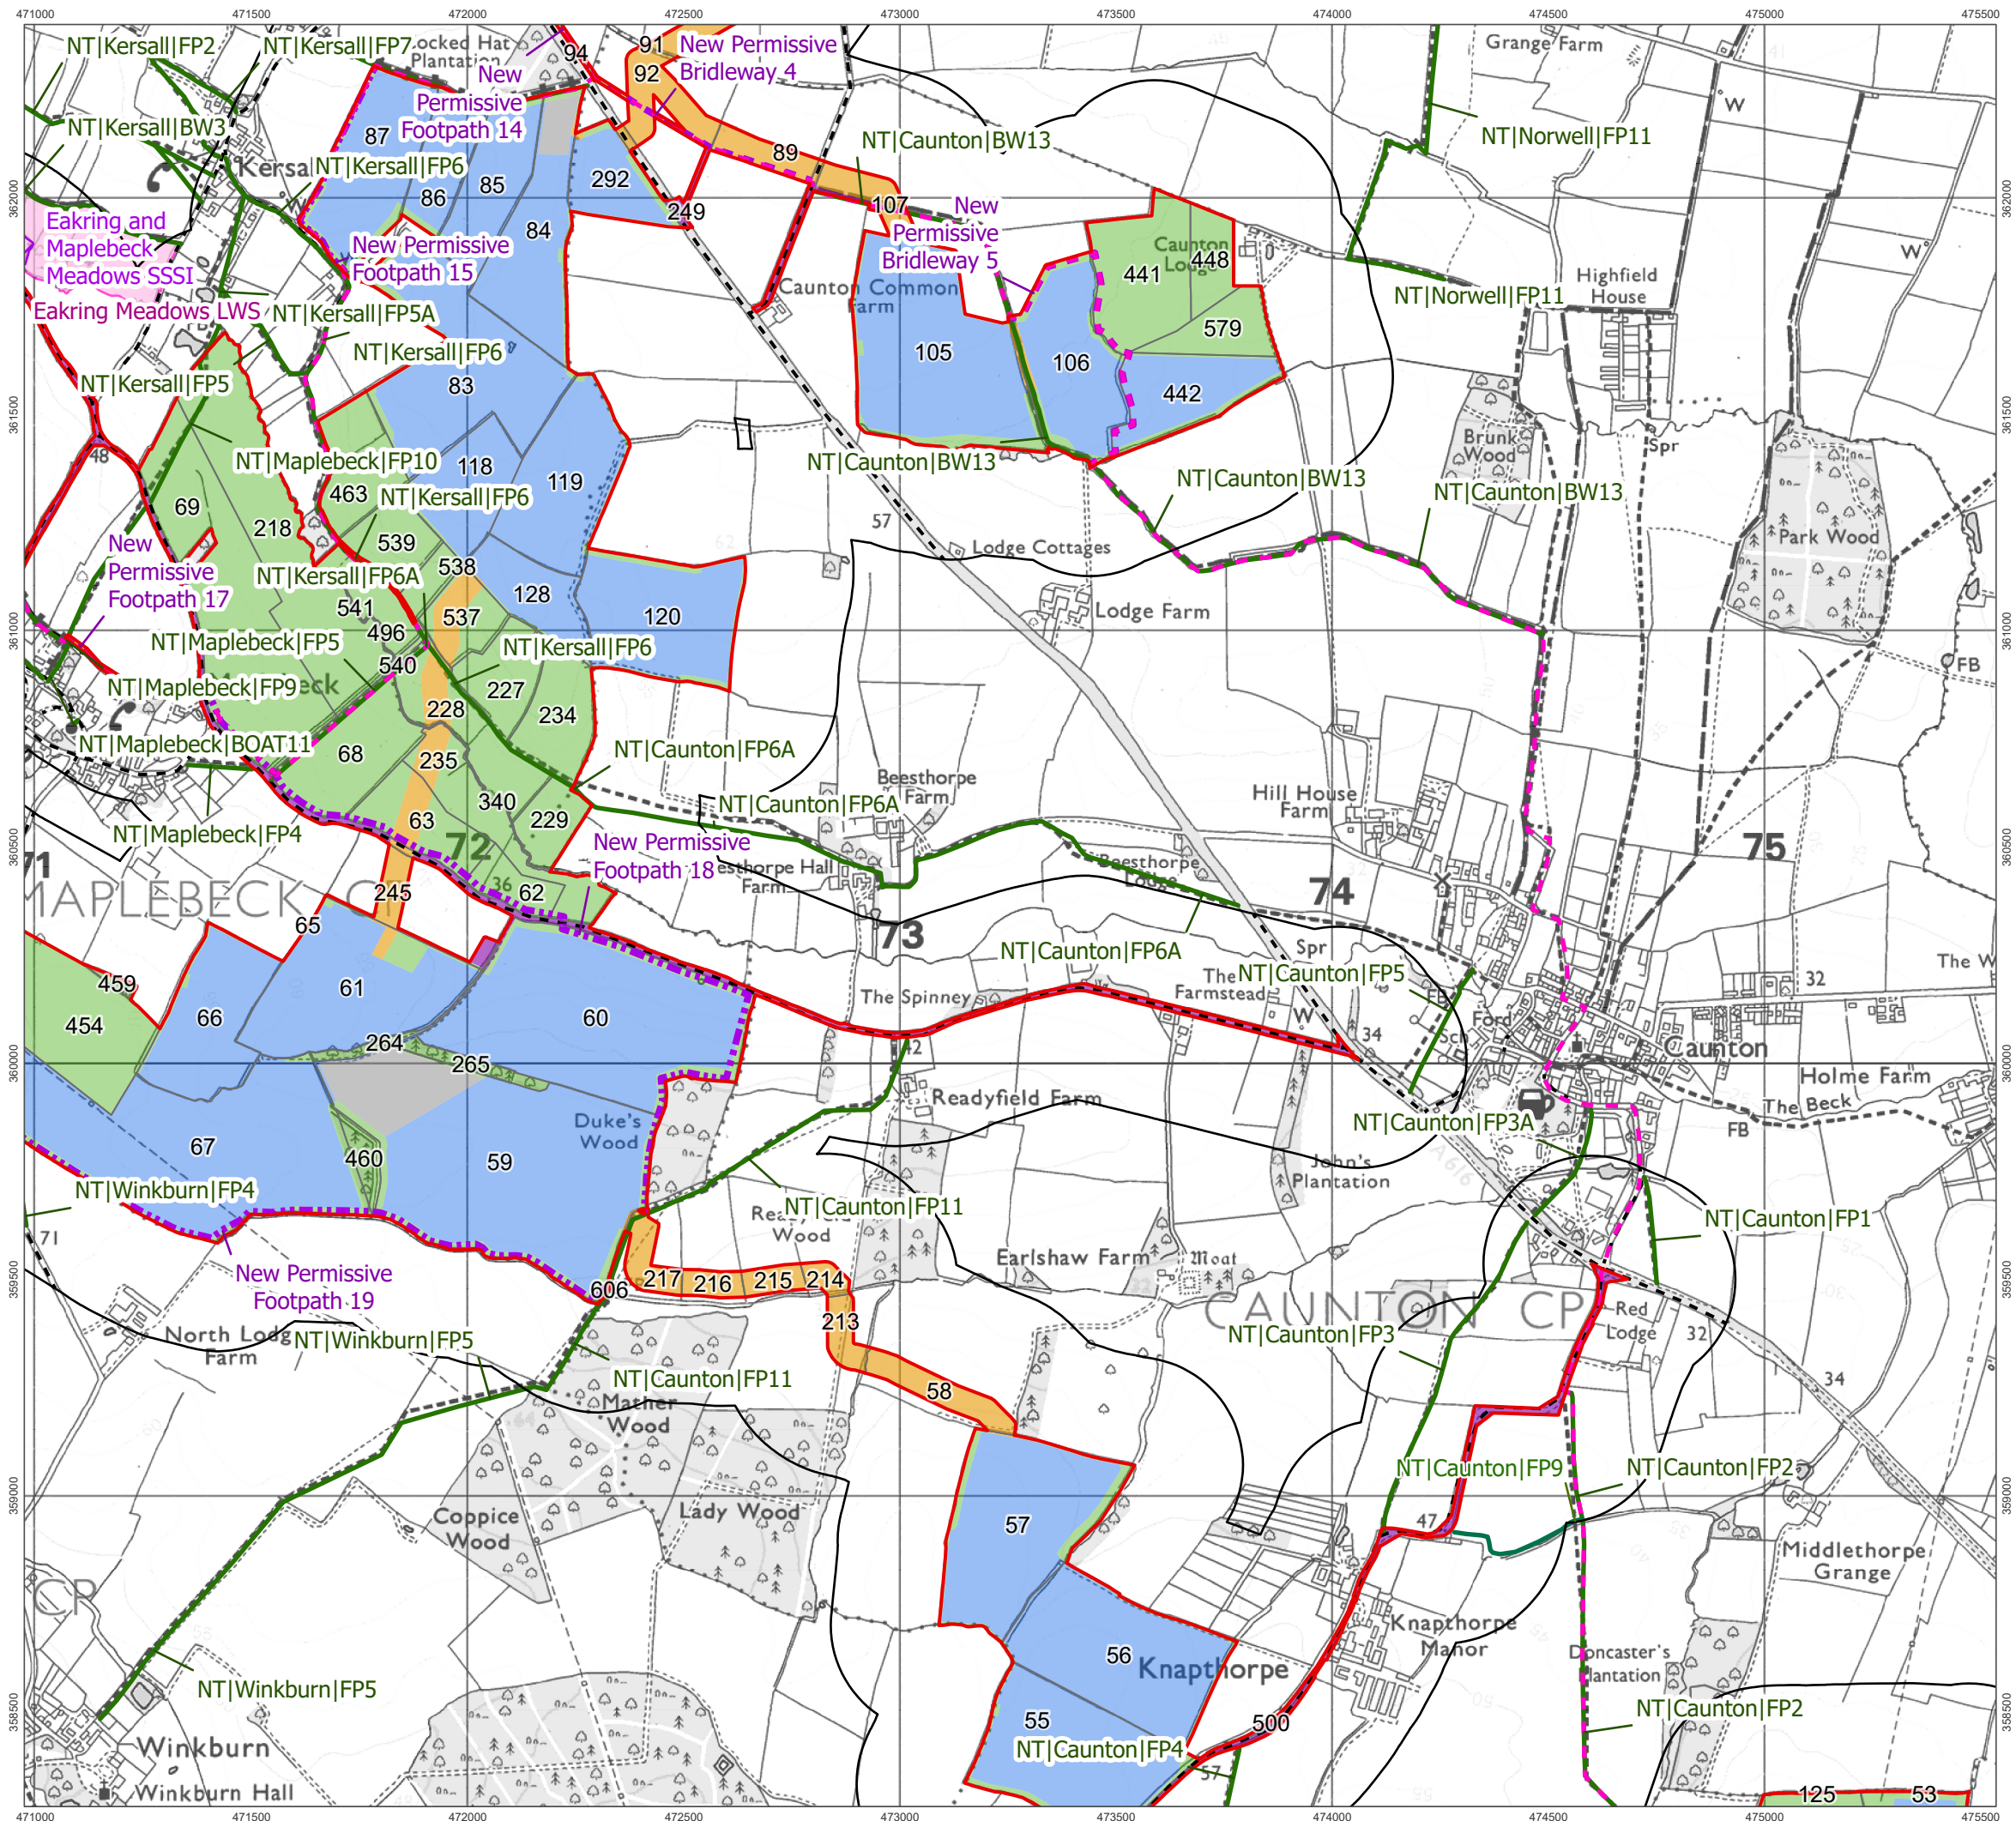


- Order Limits
- Recreation Study Area
- Field Boundaries
- Works Numbers
 - Works No. 1 Solar PV
 - Works No. 2 Cable
 - Works No. 3 Mitigation
 - Works No. 4 Substations
 - Works No. 5A BESS
 - Works No. 5B 400kV Substation
 - Works No. 6 National Grid Substation
 - Works No. 7 Staythorpe BESS Connection
 - Works No. 8 Access
- Existing Network
 - Public Rights of Way
 - Public Road
 - Robin Hood Way
 - Site of Special Scientific Interest
 - Local Wildlife Site
 - Angling Clubs
- Proposed Changes to Public Rights of Way
 - Footpath Closure
 - Footpath Diversion
 - Bridleway Closed For Construction and Decommissioning
 - Bridleway Diversion for Construction and Decommissioning
 - New Permissive Footpath
 - New Permissive Bridleway
 - Circular Recreational Route
 - Community Orchard

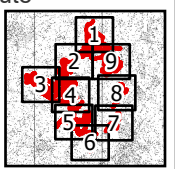

Ref: 026-ES-18.3 Date: 26/06/2025

Proposed Recreation Changes
Figure 18.3(4)

Great North Road Solar and
Biodiversity Park
Environmental Statement

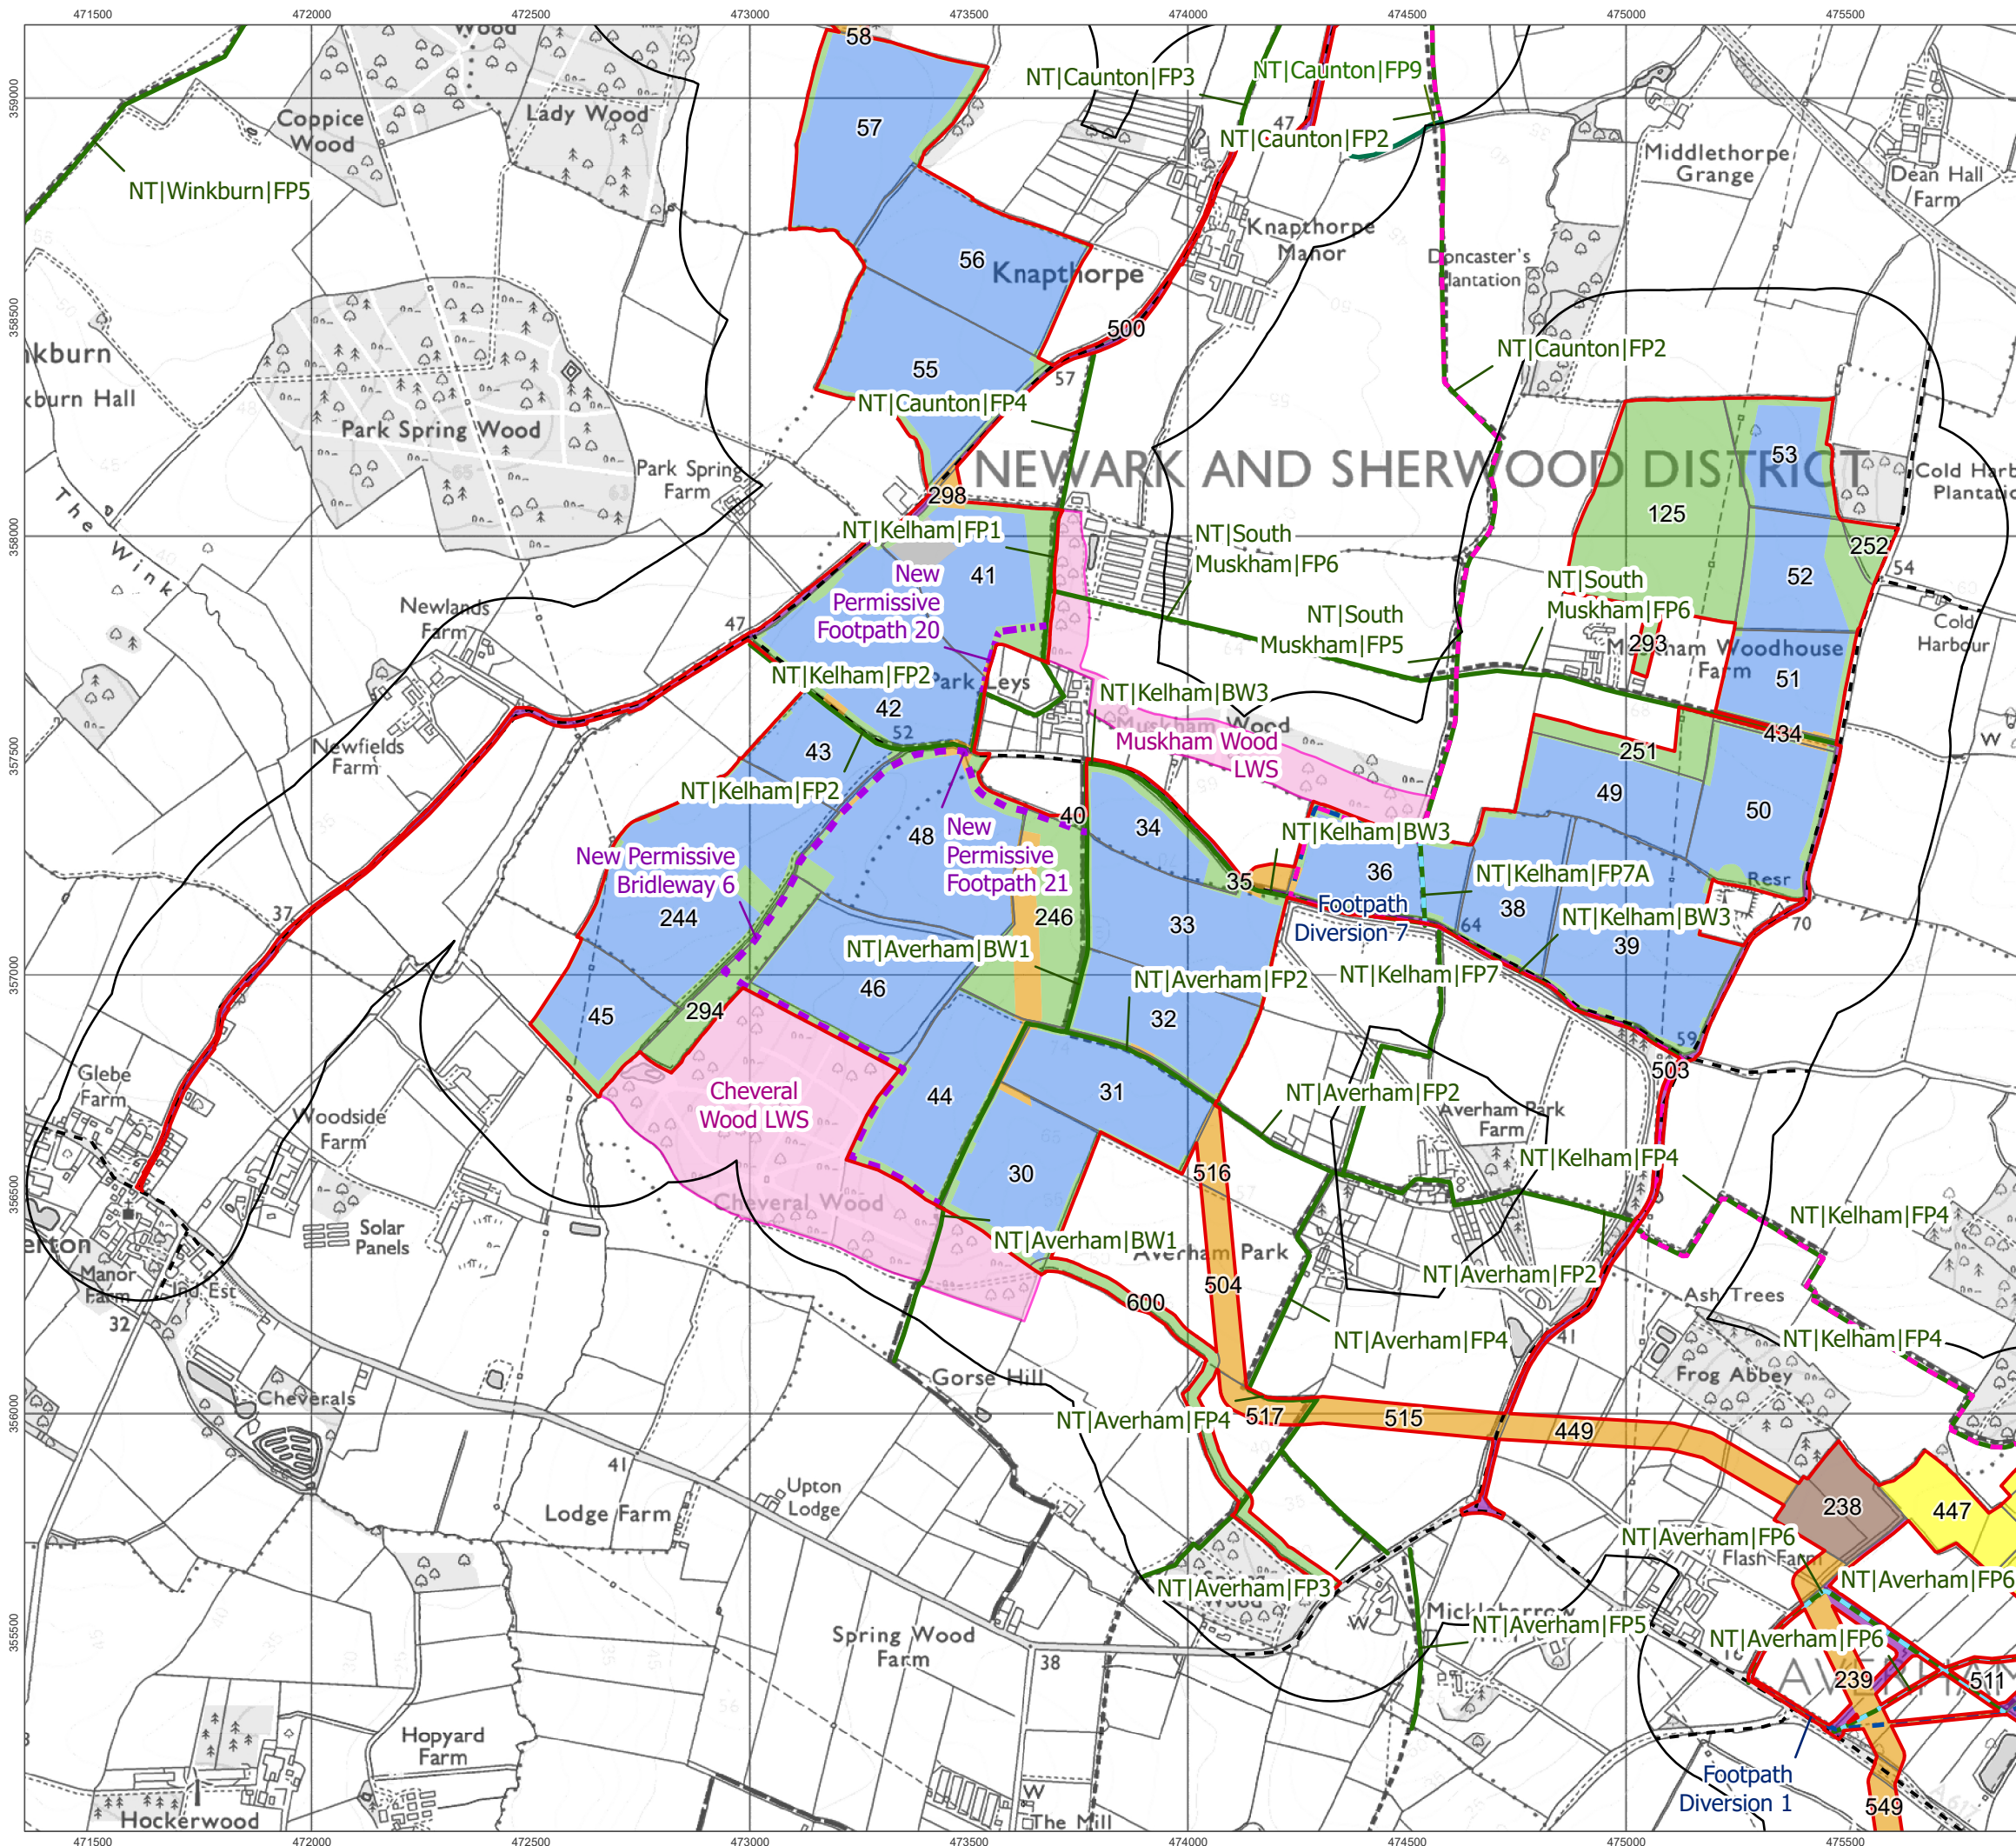

- Order Limits
- Recreation Study Area
- Field Boundaries
- Works Numbers
 - Works No. 1 Solar PV
 - Works No. 2 Cable
 - Works No. 3 Mitigation
 - Works No. 4 Substations
 - Works No. 5A BESS
 - Works No. 5B 400kV Substation
 - Works No. 6 National Grid Substation
 - Works No. 7 Staythorpe BESS Connection
 - Works No. 8 Access
- Existing Network
 - Public Rights of Way
 - Public Road
 - Robin Hood Way
 - Site of Special Scientific Interest
 - Local Wildlife Site
 - Angling Clubs
- Proposed Changes to Public Rights of Way
 - Footpath Closure
 - Footpath Diversion
 - Bridleway Closed For Construction and Decommissioning
 - Bridleway Diversion for Construction and Decommissioning
 - New Permissive Footpath
 - New Permissive Bridleway
 - Circular Recreational Route
 - Community Orchard


1:15,000 Scale @ A3

0 125 250 500 m


Ref: 026-ES-18.3 Date: 26/06/2025

Proposed Recreation Changes
Figure 18.3(5)

Great North Road Solar and
Biodiversity Park
Environmental Statement

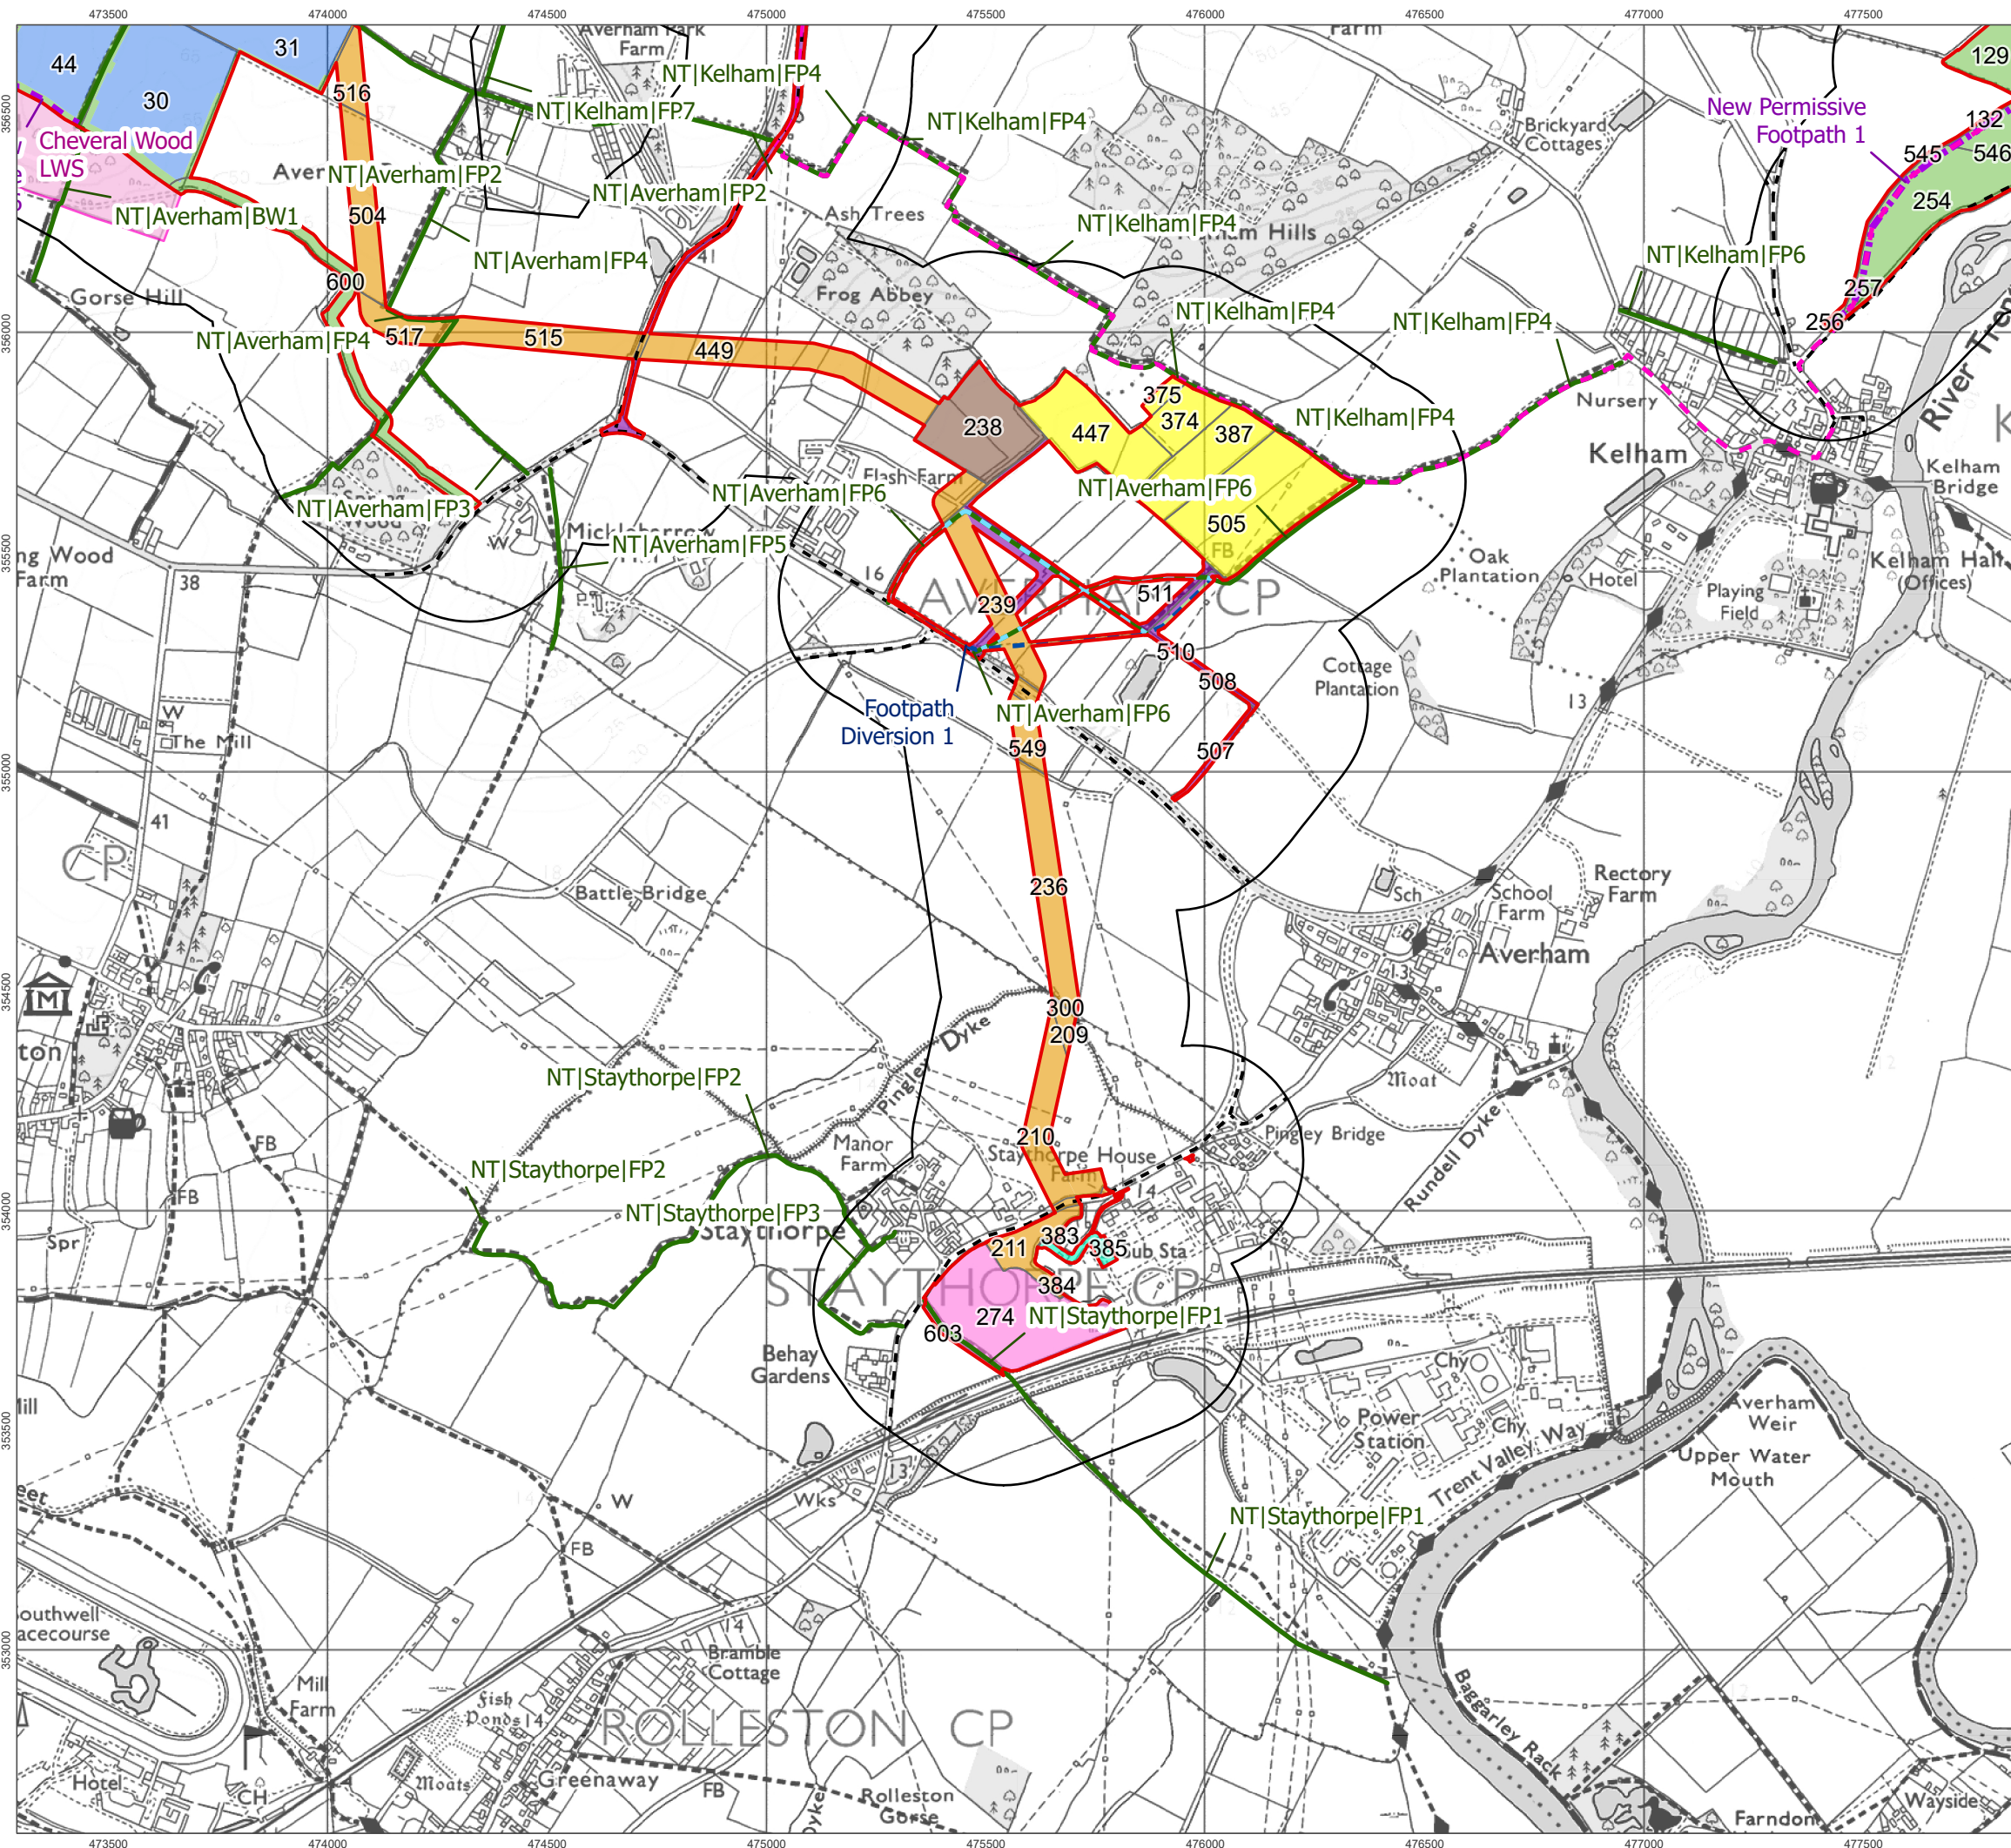

- Order Limits
- Recreation Study Area
- Field Boundaries
- Works Numbers
 - Works No. 1 Solar PV
 - Works No. 2 Cable
 - Works No. 3 Mitigation
 - Works No. 4 Substations
 - Works No. 5A BESS
 - Works No. 5B 400kV Substation
 - Works No. 6 National Grid Substation
 - Works No. 7 Staythorpe BESS Connection
 - Works No. 8 Access
- Existing Network
 - Public Rights of Way
 - Public Road
 - Robin Hood Way
 - Site of Special Scientific Interest
 - Local Wildlife Site
 - Angling Clubs
- Proposed Changes to Public Rights of Way
 - Footpath Closure
 - Footpath Diversion
 - Bridleway Closed For Construction and Decommissioning
 - Bridleway Diversion for Construction and Decommissioning
 - New Permissive Footpath
 - New Permissive Bridleway
 - Circular Recreational Route
 - Community Orchard

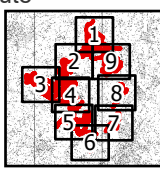


1:15,000 Scale @ A3

0 125 250 500 m



Ref: 026-ES-18.3 Date: 26/06/2025

Proposed Recreation Changes
Figure 18.3(6)

Great North Road Solar and
Biodiversity Park
Environmental Statement

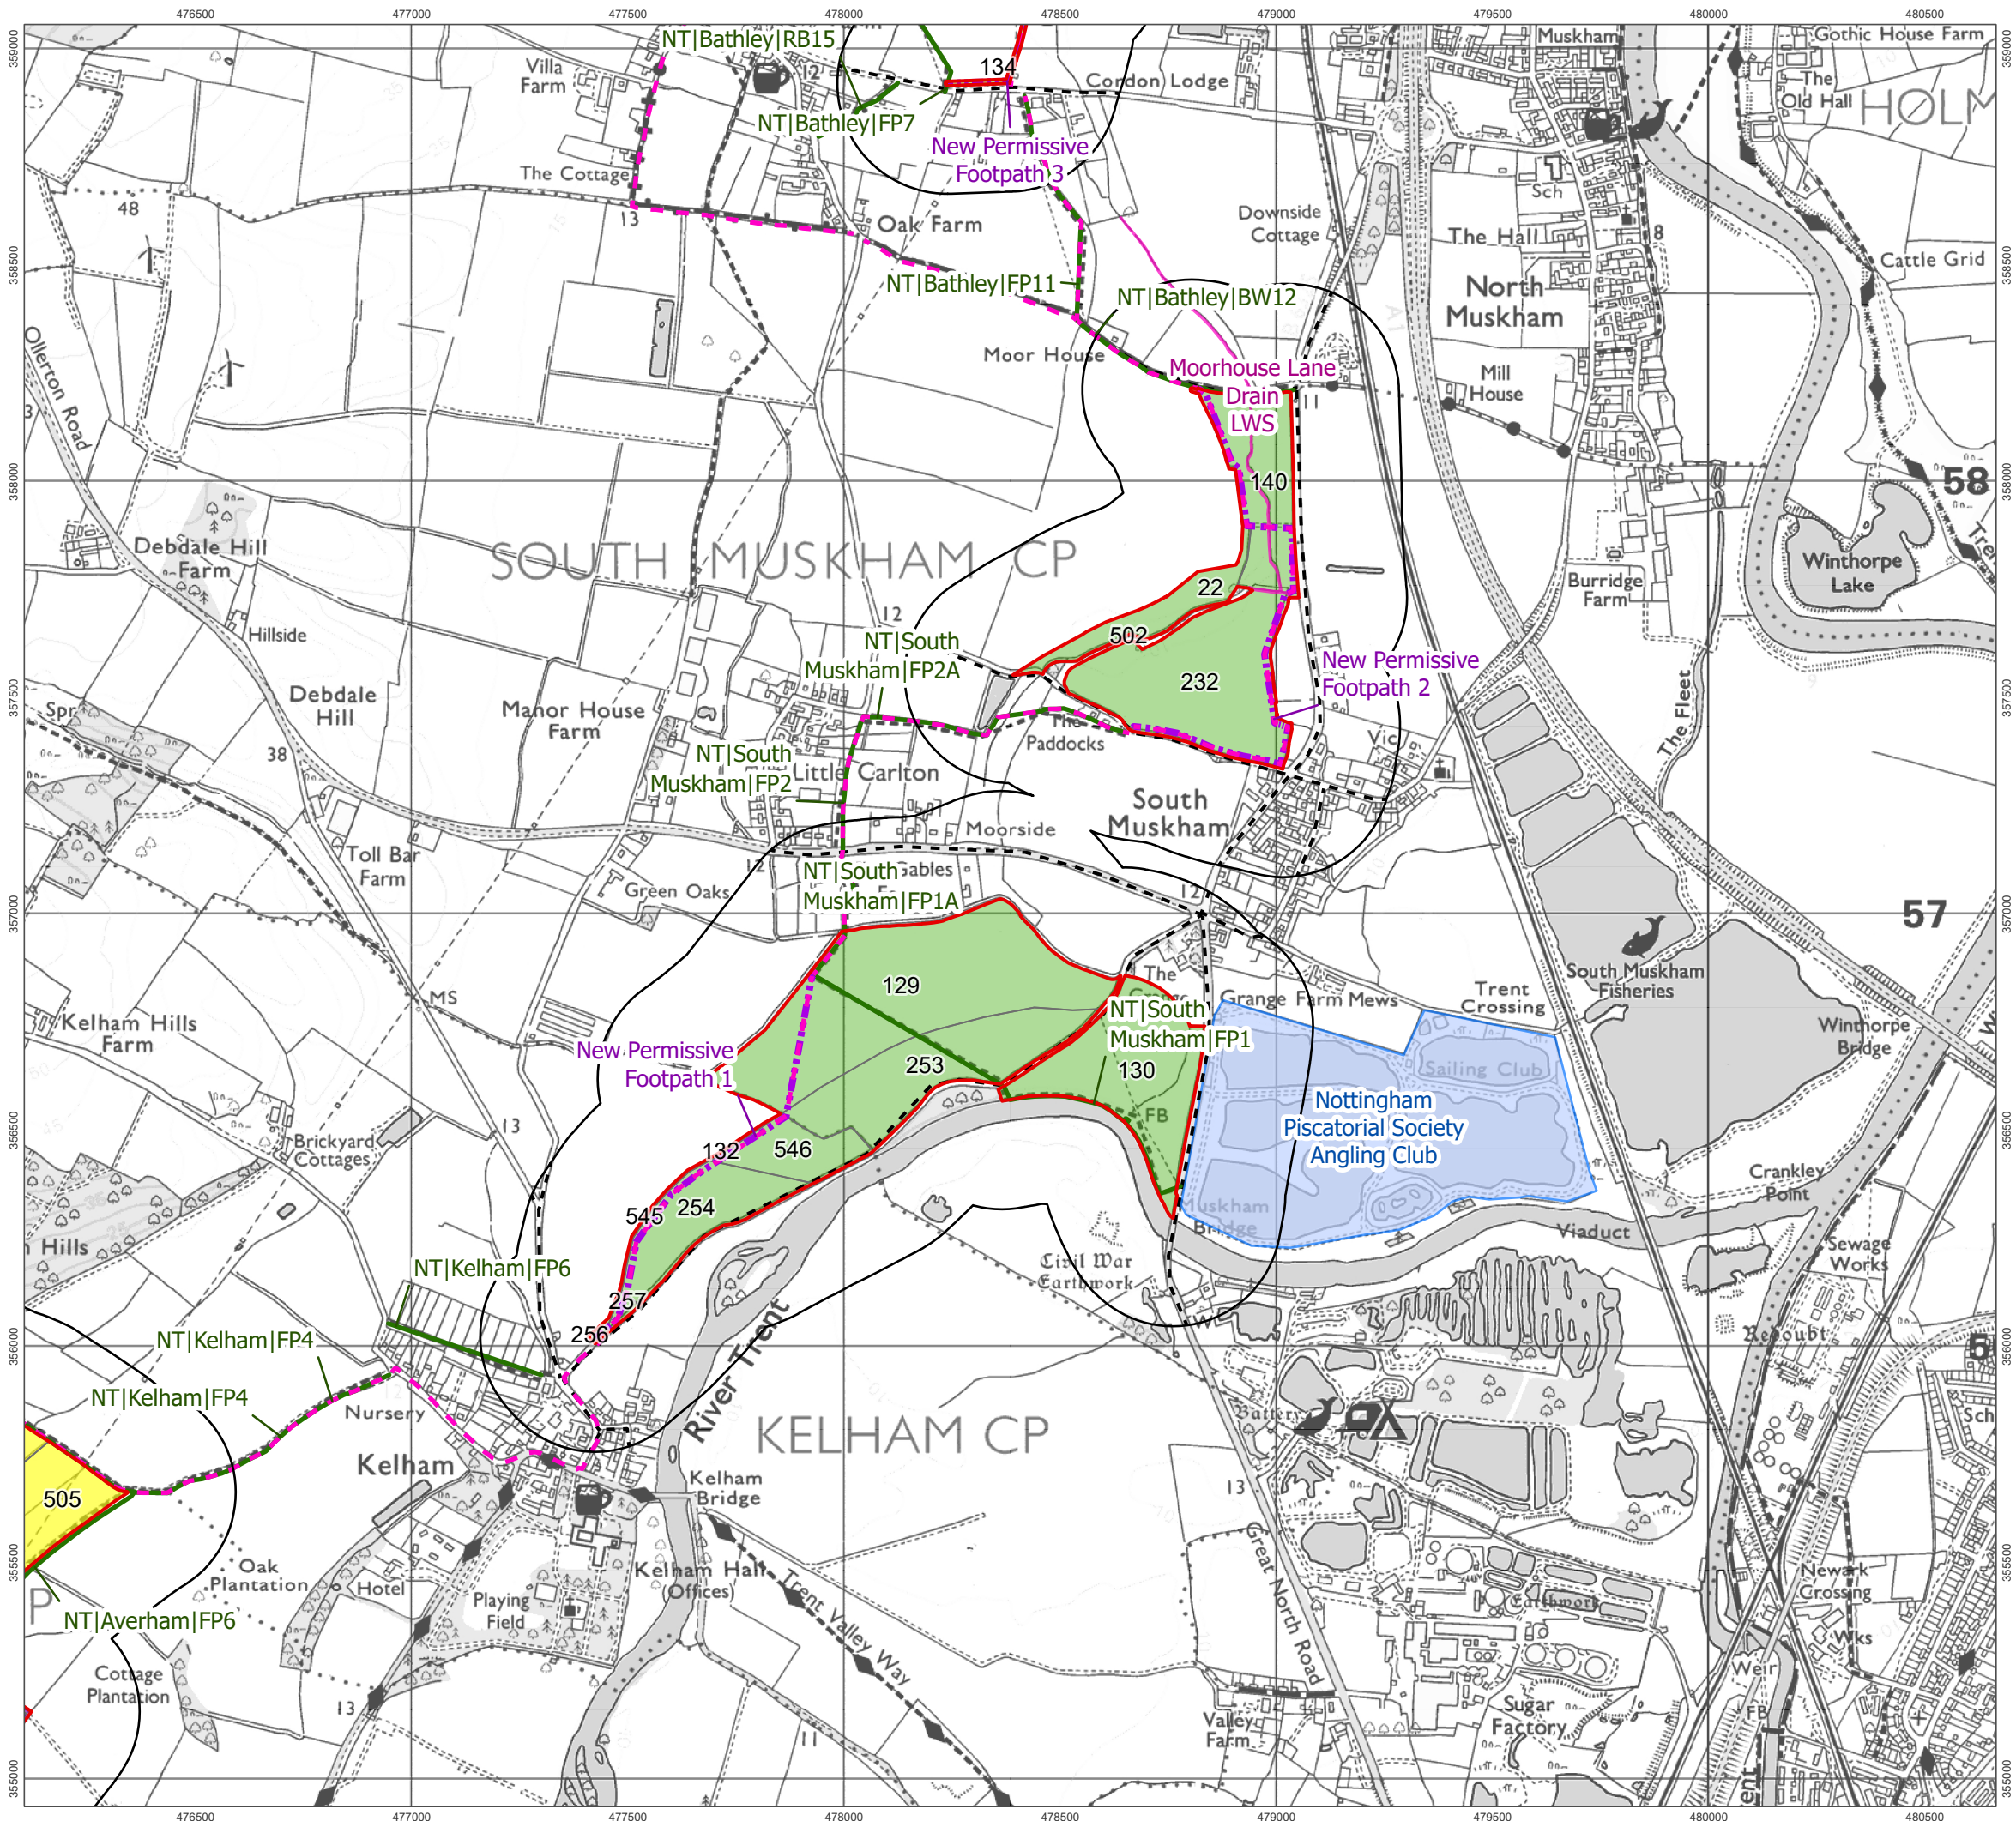


- Order Limits
- Recreation Study Area
- Field Boundaries
- Works Numbers
 - Works No. 1 Solar PV
 - Works No. 2 Cable
 - Works No. 3 Mitigation
 - Works No. 4 Substations
 - Works No. 5A BESS
 - Works No. 5B 400kV Substation
 - Works No. 6 National Grid Substation
 - Works No. 7 Staythorpe BESS Connection
 - Works No. 8 Access
- Existing Network
 - Public Rights of Way
 - Public Road
 - Robin Hood Way
 - Site of Special Scientific Interest
 - Local Wildlife Site
 - Angling Clubs
- Proposed Changes to Public Rights of Way
 - Footpath Closure
 - Footpath Diversion
 - Bridleway Closed For Construction and Decommissioning
 - Bridleway Diversion for Construction and Decommissioning
 - New Permissive Footpath
 - New Permissive Bridleway
 - Circular Recreational Route
 - Community Orchard

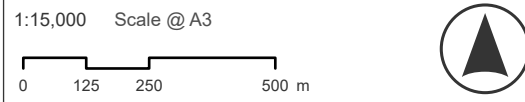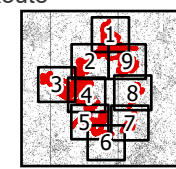

Ref: 026-ES-18.3 Date: 26/06/2025

Proposed Recreation Changes
Figure 18.3(7)

Great North Road Solar and
Biodiversity Park
Environmental Statement

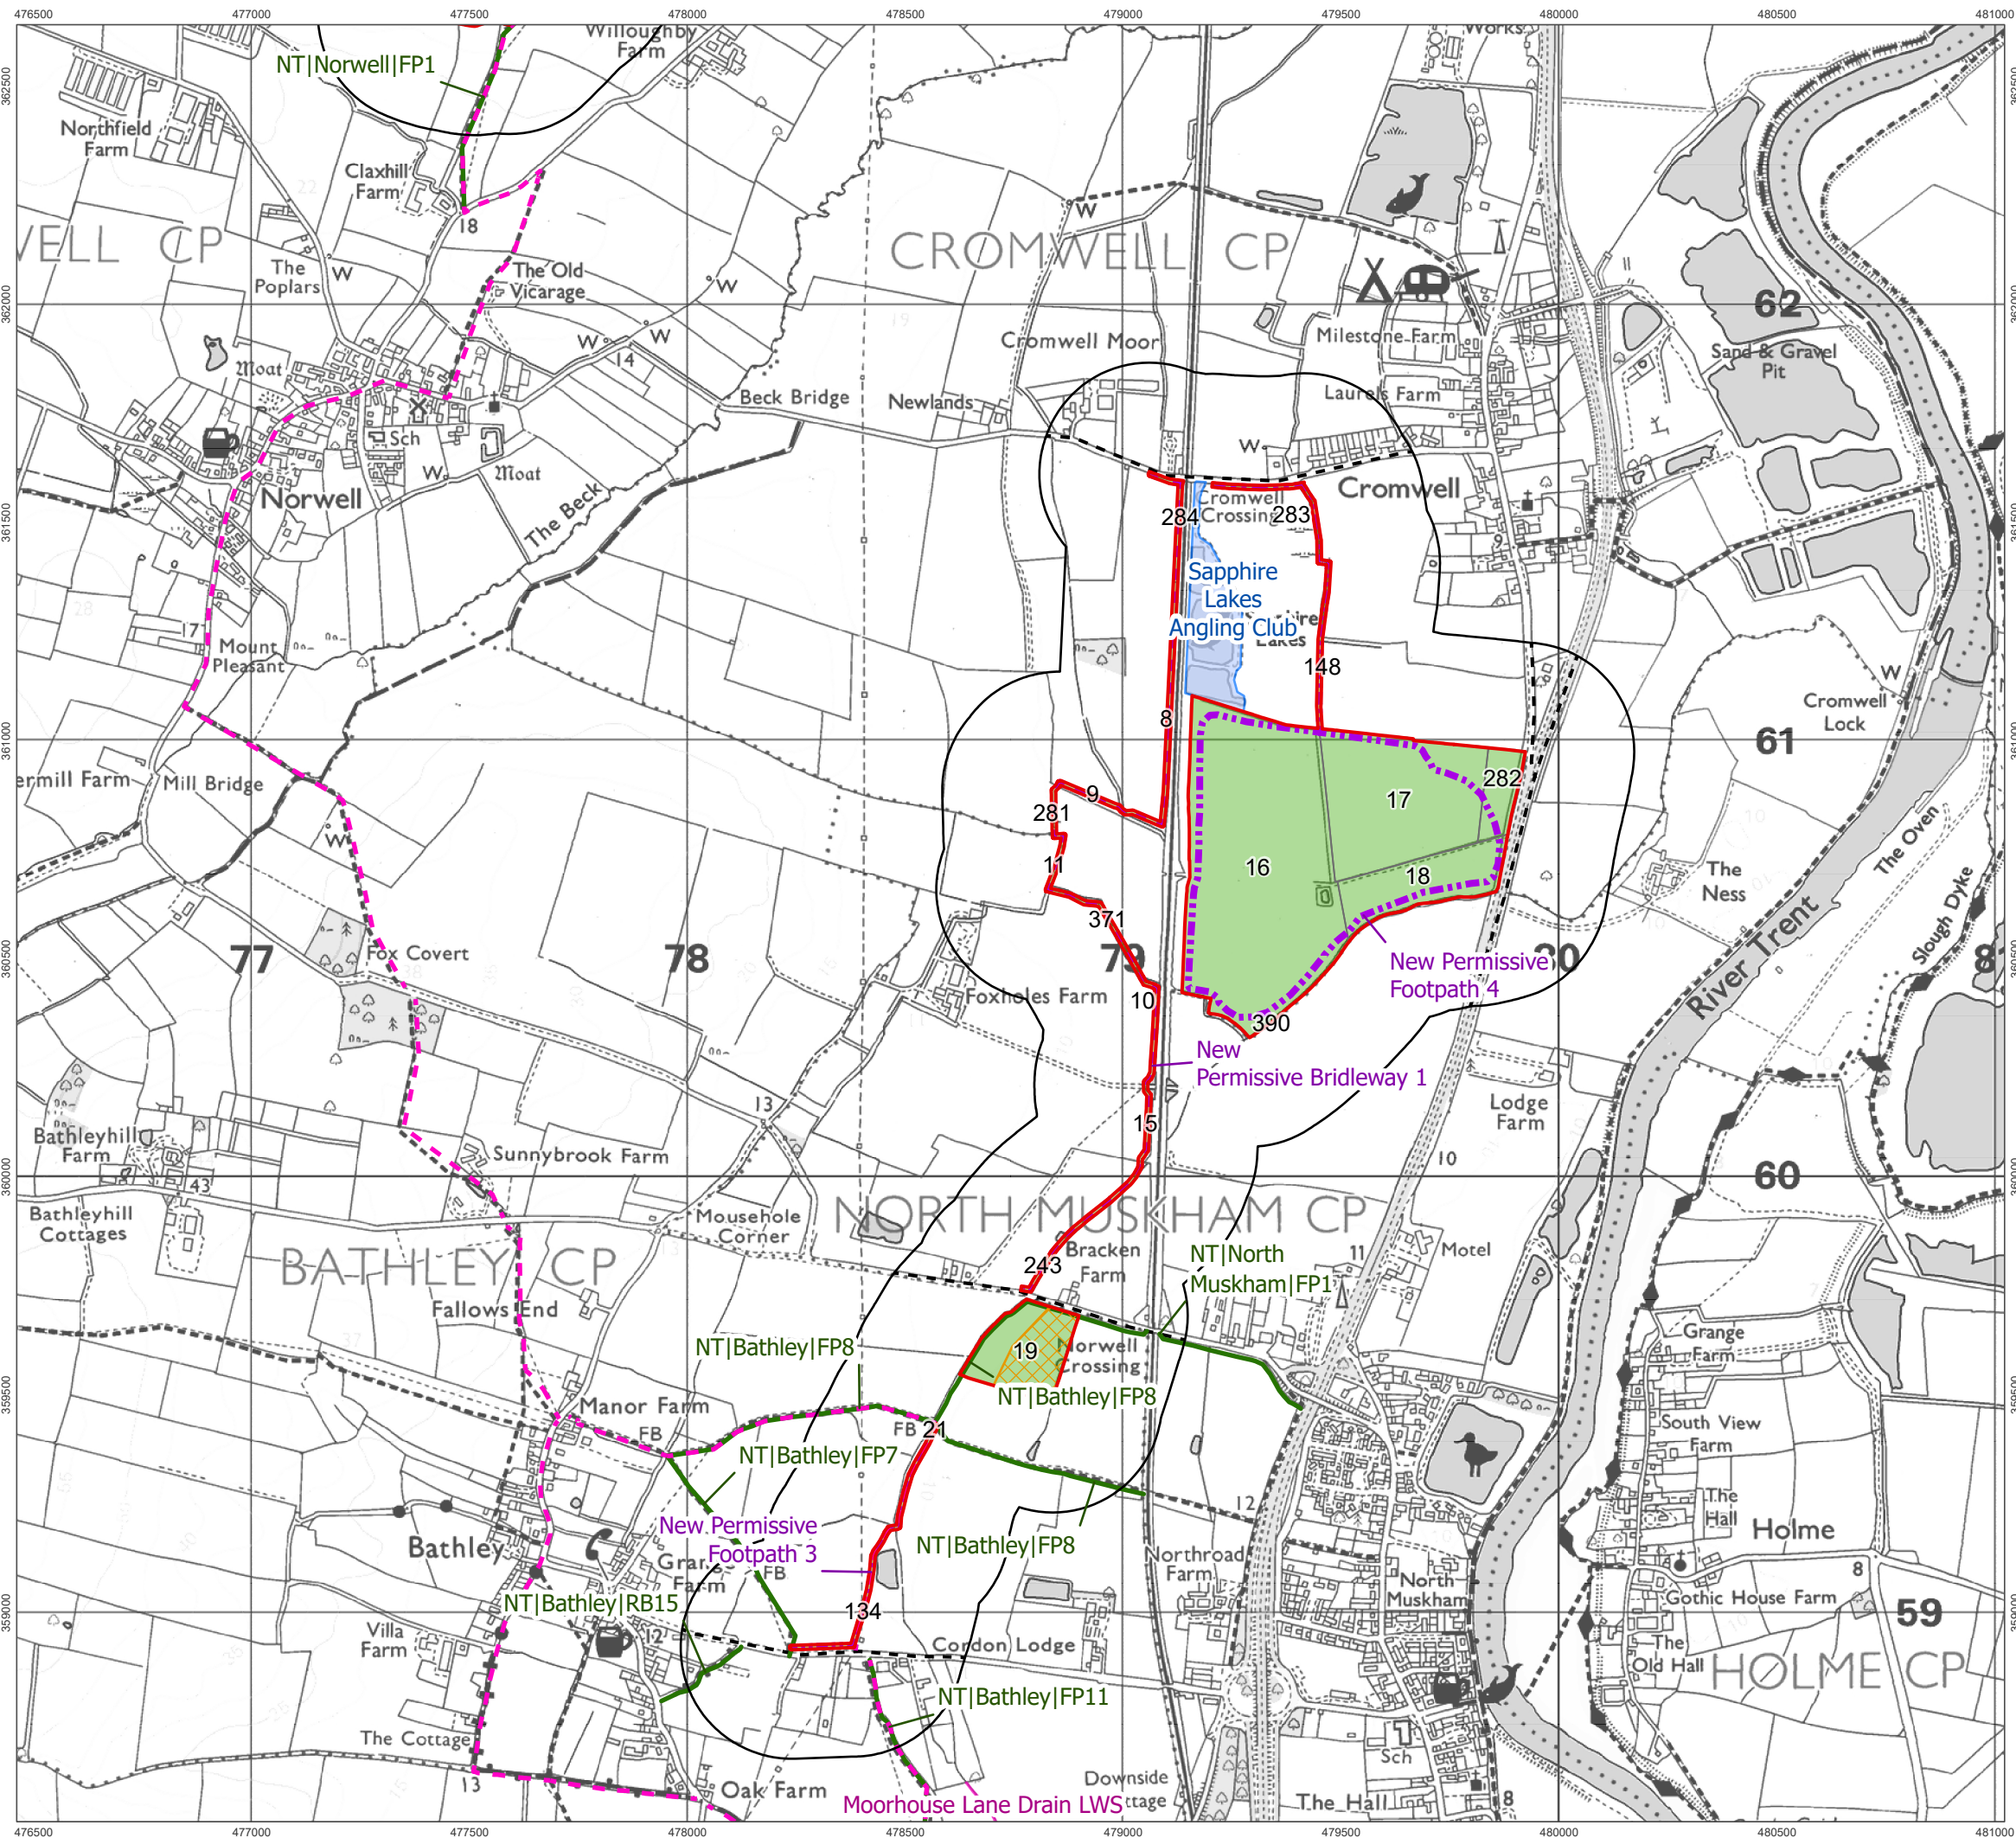

- Order Limits
- Recreation Study Area
- Field Boundaries
- Works Numbers
 - Works No. 1 Solar PV
 - Works No. 2 Cable
 - Works No. 3 Mitigation
 - Works No. 4 Substations
 - Works No. 5A BESS
 - Works No. 5B 400kV Substation
 - Works No. 6 National Grid Substation
 - Works No. 7 Staythorpe BESS Connection
 - Works No. 8 Access
- Existing Network
 - Public Rights of Way
 - Public Road
 - Robin Hood Way
 - Site of Special Scientific Interest
 - Local Wildlife Site
 - Angling Clubs
- Proposed Changes to Public Rights of Way
 - Footpath Closure
 - Footpath Diversion
 - Bridleway Closed For Construction and Decommissioning
 - Bridleway Diversion for Construction and Decommissioning
 - New Permissive Footpath
 - New Permissive Bridleway
 - Circular Recreational Route
 - Community Orchard

1:15,000 Scale @ A3


0 125 250 500 m

Ref: 026-ES-18.3


Date: 26/06/2025

Proposed Recreation Changes
Figure 18.3(8)

Great North Road Solar and
Biodiversity Park
Environmental Statement

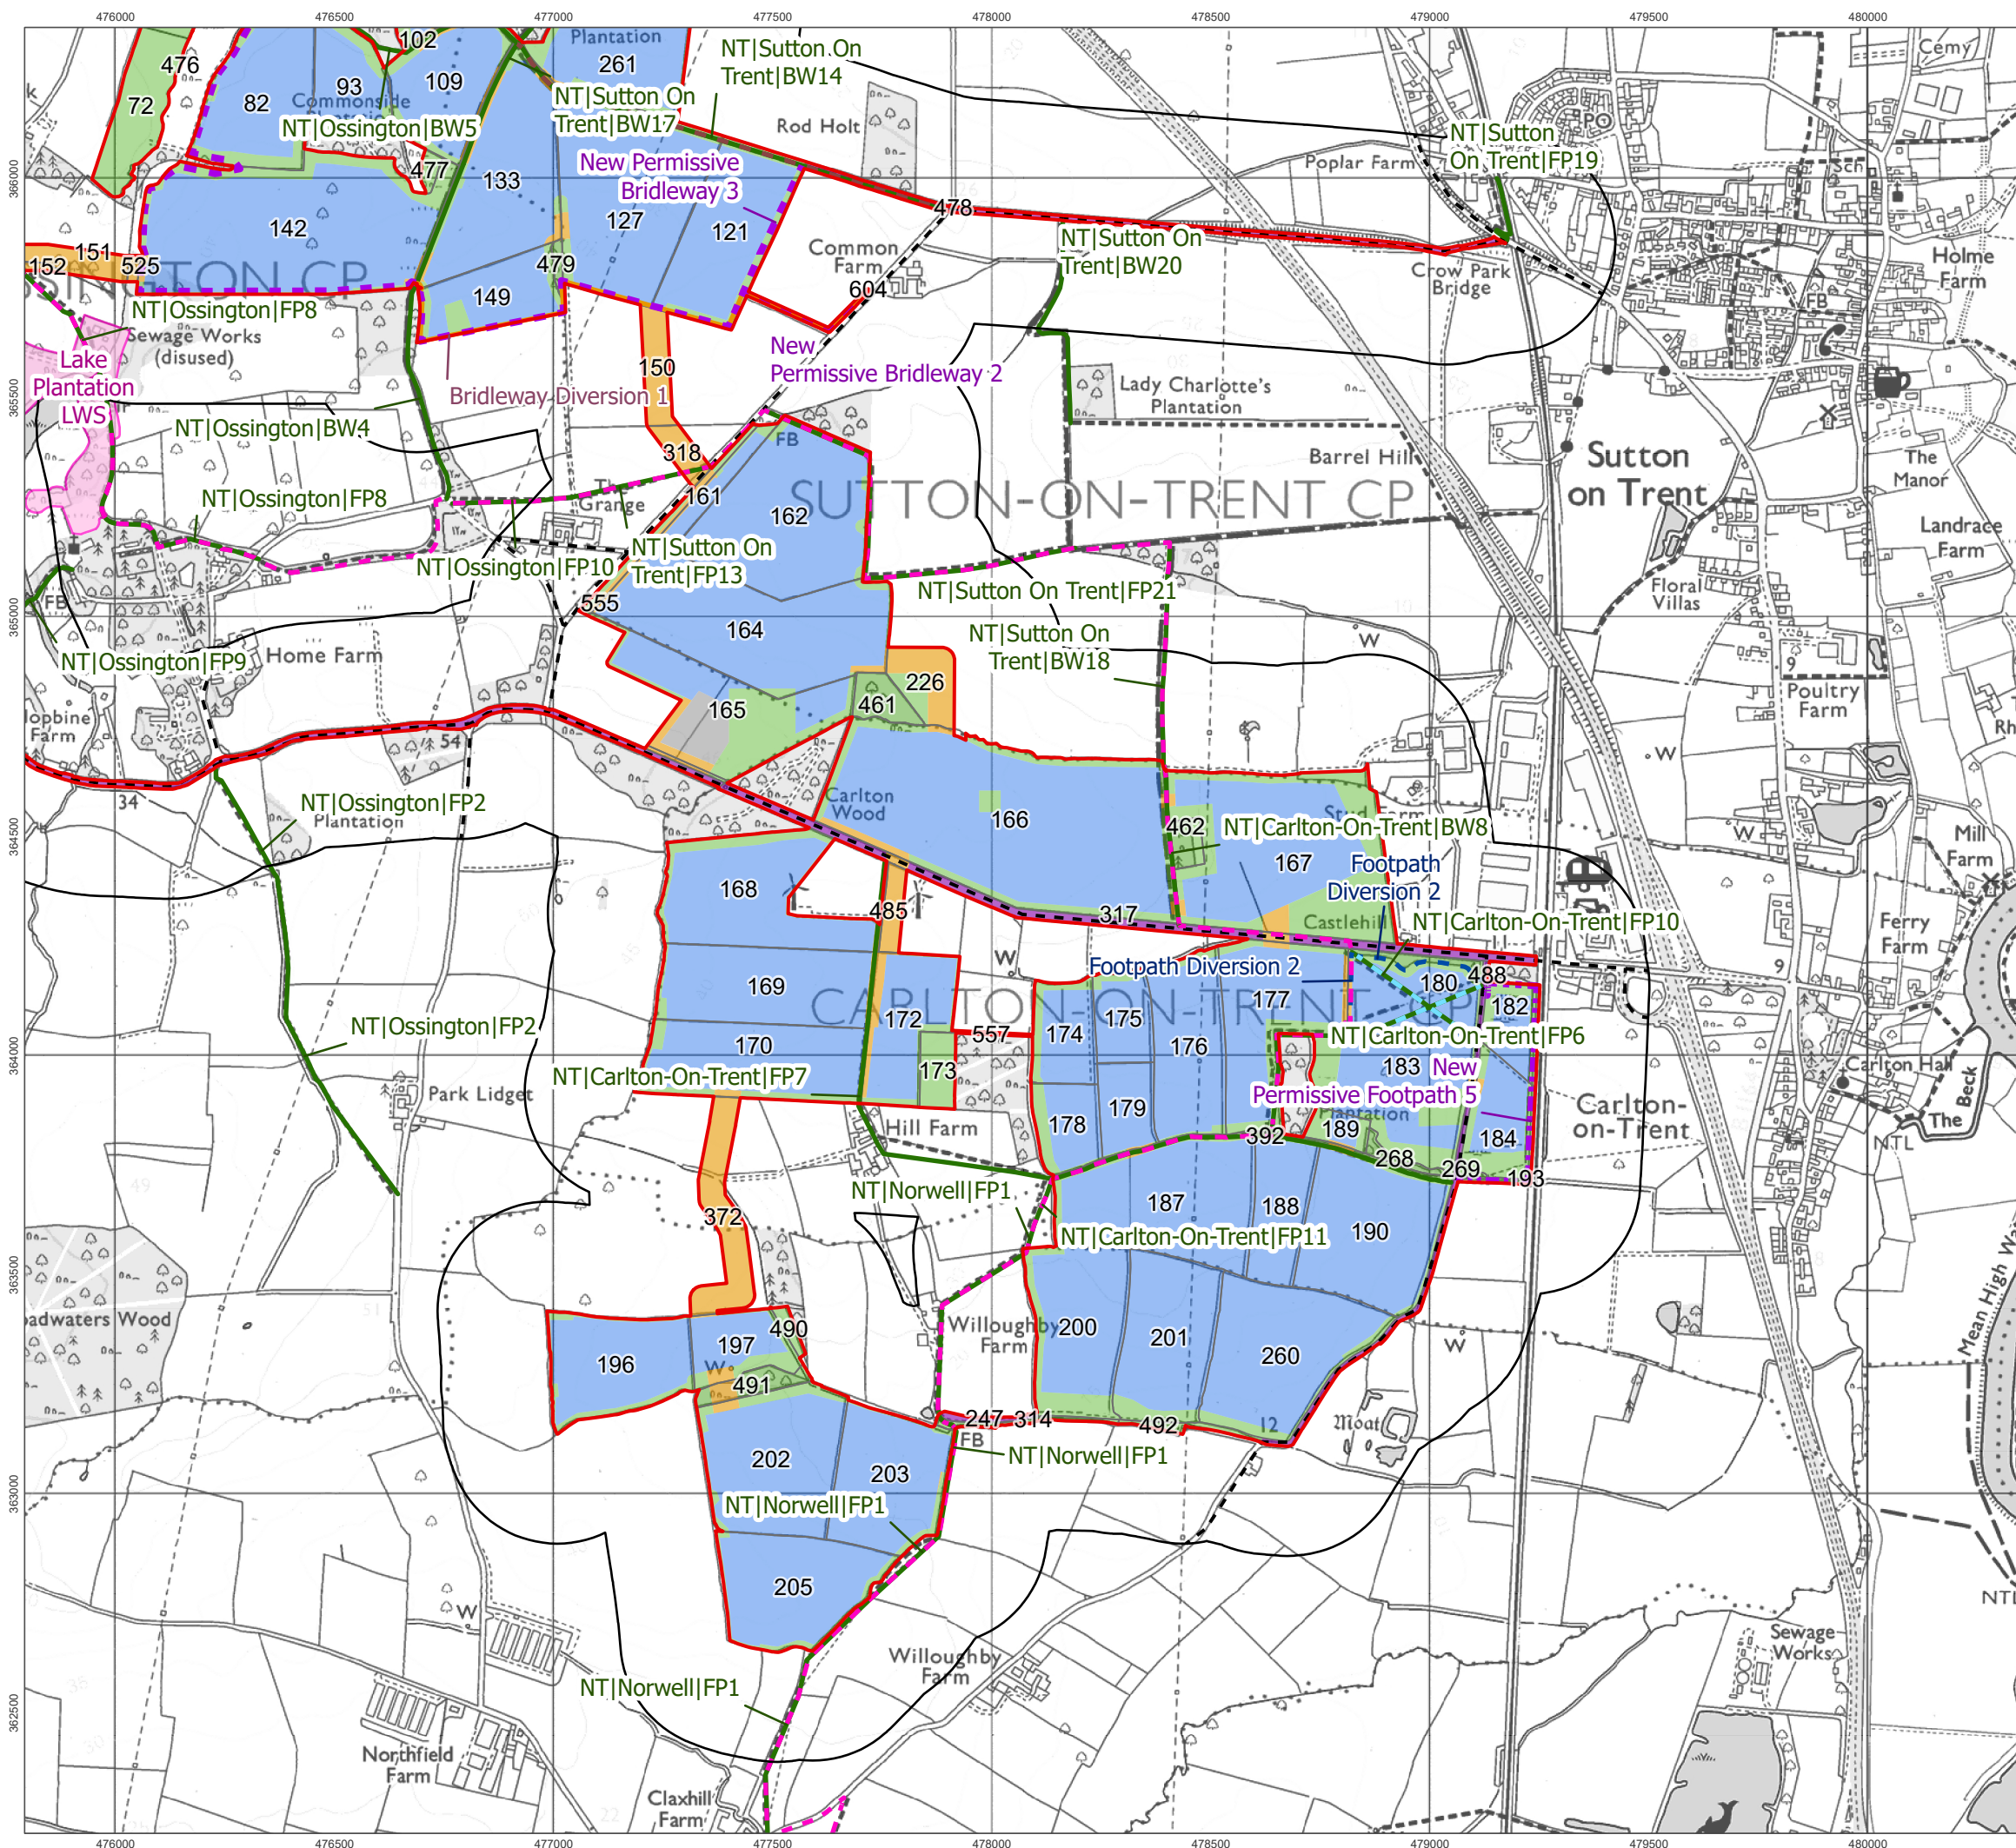

- Order Limits
- Recreation Study Area
- Field Boundaries
- Works Numbers**
 - Works No. 1 Solar PV
 - Works No. 2 Cable
 - Works No. 3 Mitigation
 - Works No. 4 Substations
 - Works No. 5A BESS
 - Works No. 5B 400kV Substation
 - Works No. 6 National Grid Substation
 - Works No. 7 Staythorpe BESS Connection
 - Works No. 8 Access
- Existing Network**
 - Public Rights of Way
 - Public Road
 - Robin Hood Way
 - Site of Special Scientific Interest
 - Local Wildlife Site
 - Angling Clubs
- Proposed Changes to Public Rights of Way**
 - Footpath Closure
 - Footpath Diversion
 - Bridleway Closed For Construction and Decommissioning
 - Bridleway Diversion for Construction and Decommissioning
 - New Permissive Footpath
 - New Permissive Bridleway
 - Circular Recreational Route
 - Community Orchard

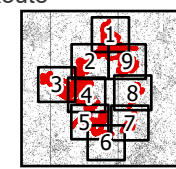

1:15,000 Scale @ A3

0 125 250 500 m

Ref: 026-ES-18.3 Date: 26/06/2025

**Proposed Recreation Changes
Figure 18.3(9)**

**Great North Road Solar and
Biodiversity Park
Environmental Statement**