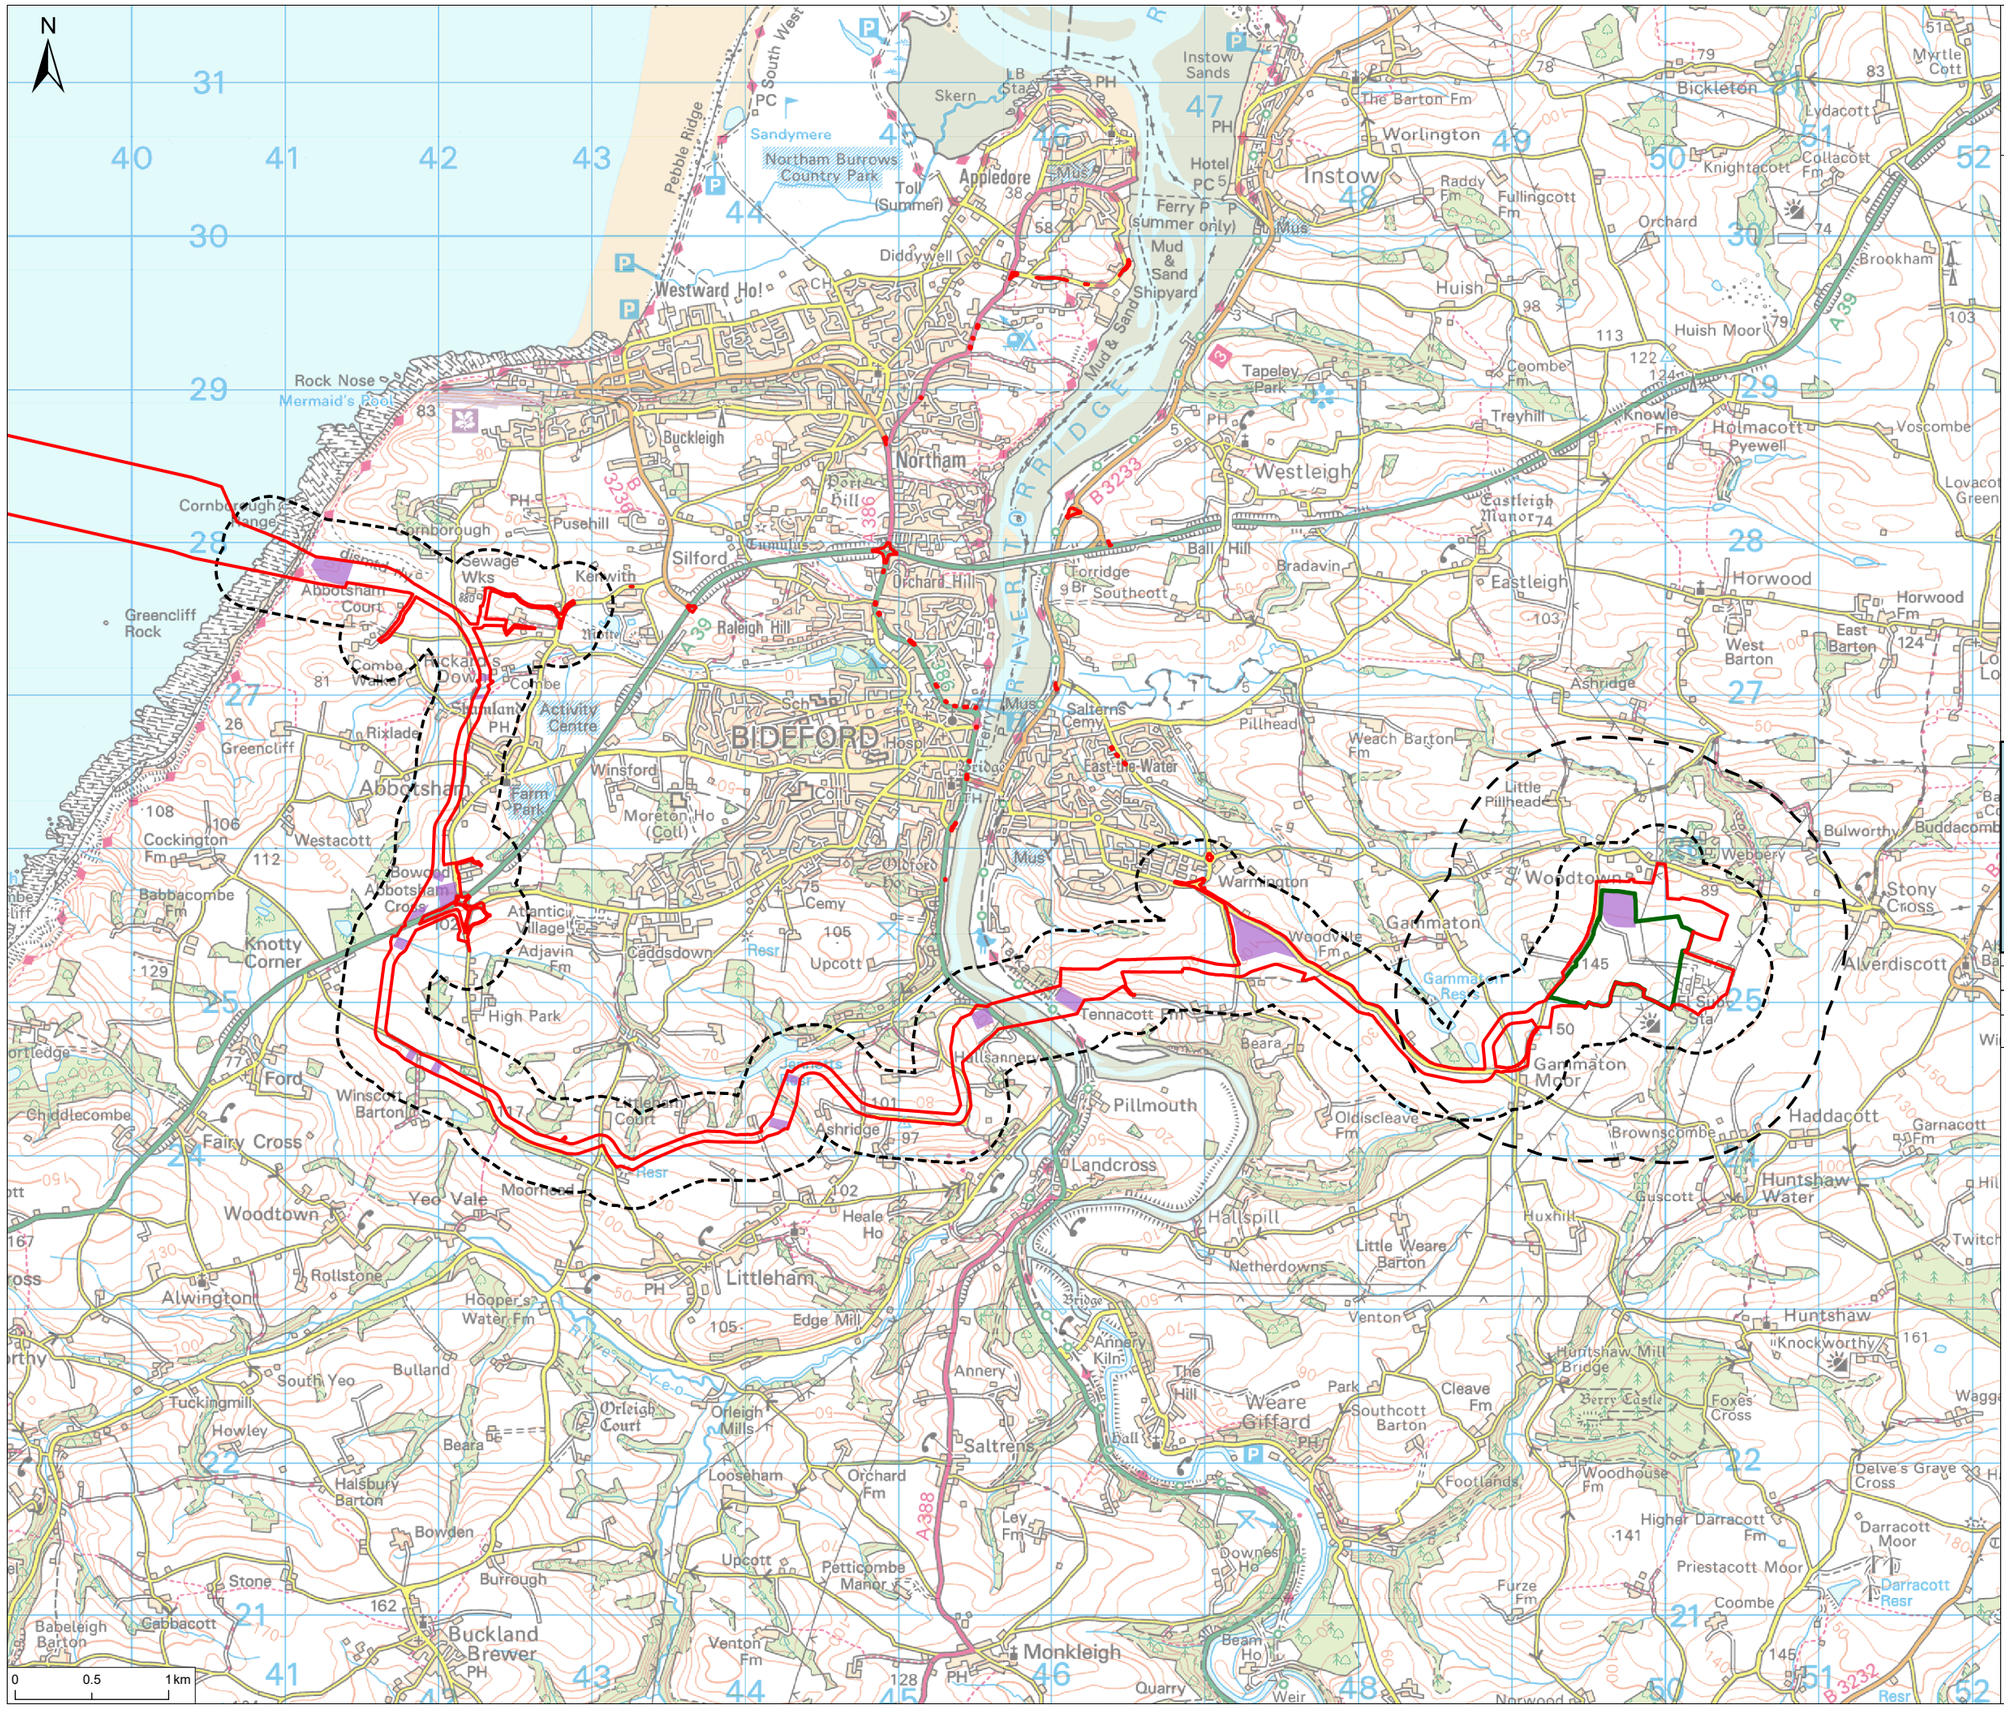

Notes

1. This plan is scaled at paper size A3. If received electronically it is the recipients responsibility to print to the correct scale. Only written dimensions should be used.

Legend

- Order Limits
- Converter Site
- Construction Compound
- 250m Cable Route Buffer
- 1km Converter Site Buffer

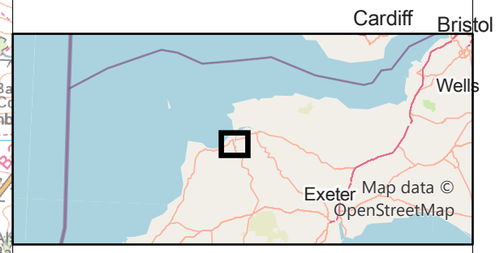

Rev	Description	By	CB	Date
P01	FINAL	SHB	JT	15.01.25

Client: Xlinks 1 Limited

Project: Xlinks' Morocco-UK Power Project

Title: Study Area

Status: FINAL

Scale @ A3: 1:40,000

Date Created: Jan 2025

Figure Number: 3.1

Rev: P02

www.xlinks.co

P:\eur-mpfs-02.eur.rpsgroup.com\Projects\11809 Xlinks Alverdiscott\Tech\Drawings\11809-0118-05.aprx

© Crown copyright, All rights reserved. 2025 License number 0100031673,10001998,100048492. Contains Ordnance Survey data © Crown copyright and database right 2025.