

Connah's Quay Low Carbon Power

Environmental Statement Volume III Figure 3-1: Order Limits

Planning Inspectorate Reference: EN010166


Document Reference: EN010166/APP/6.3

Planning Act 2008 (as amended)

Infrastructure Planning (Applications: Prescribed Forms and Procedure) Regulations 2009 - Regulation 5(2)(a)

Revision 00

August 2025

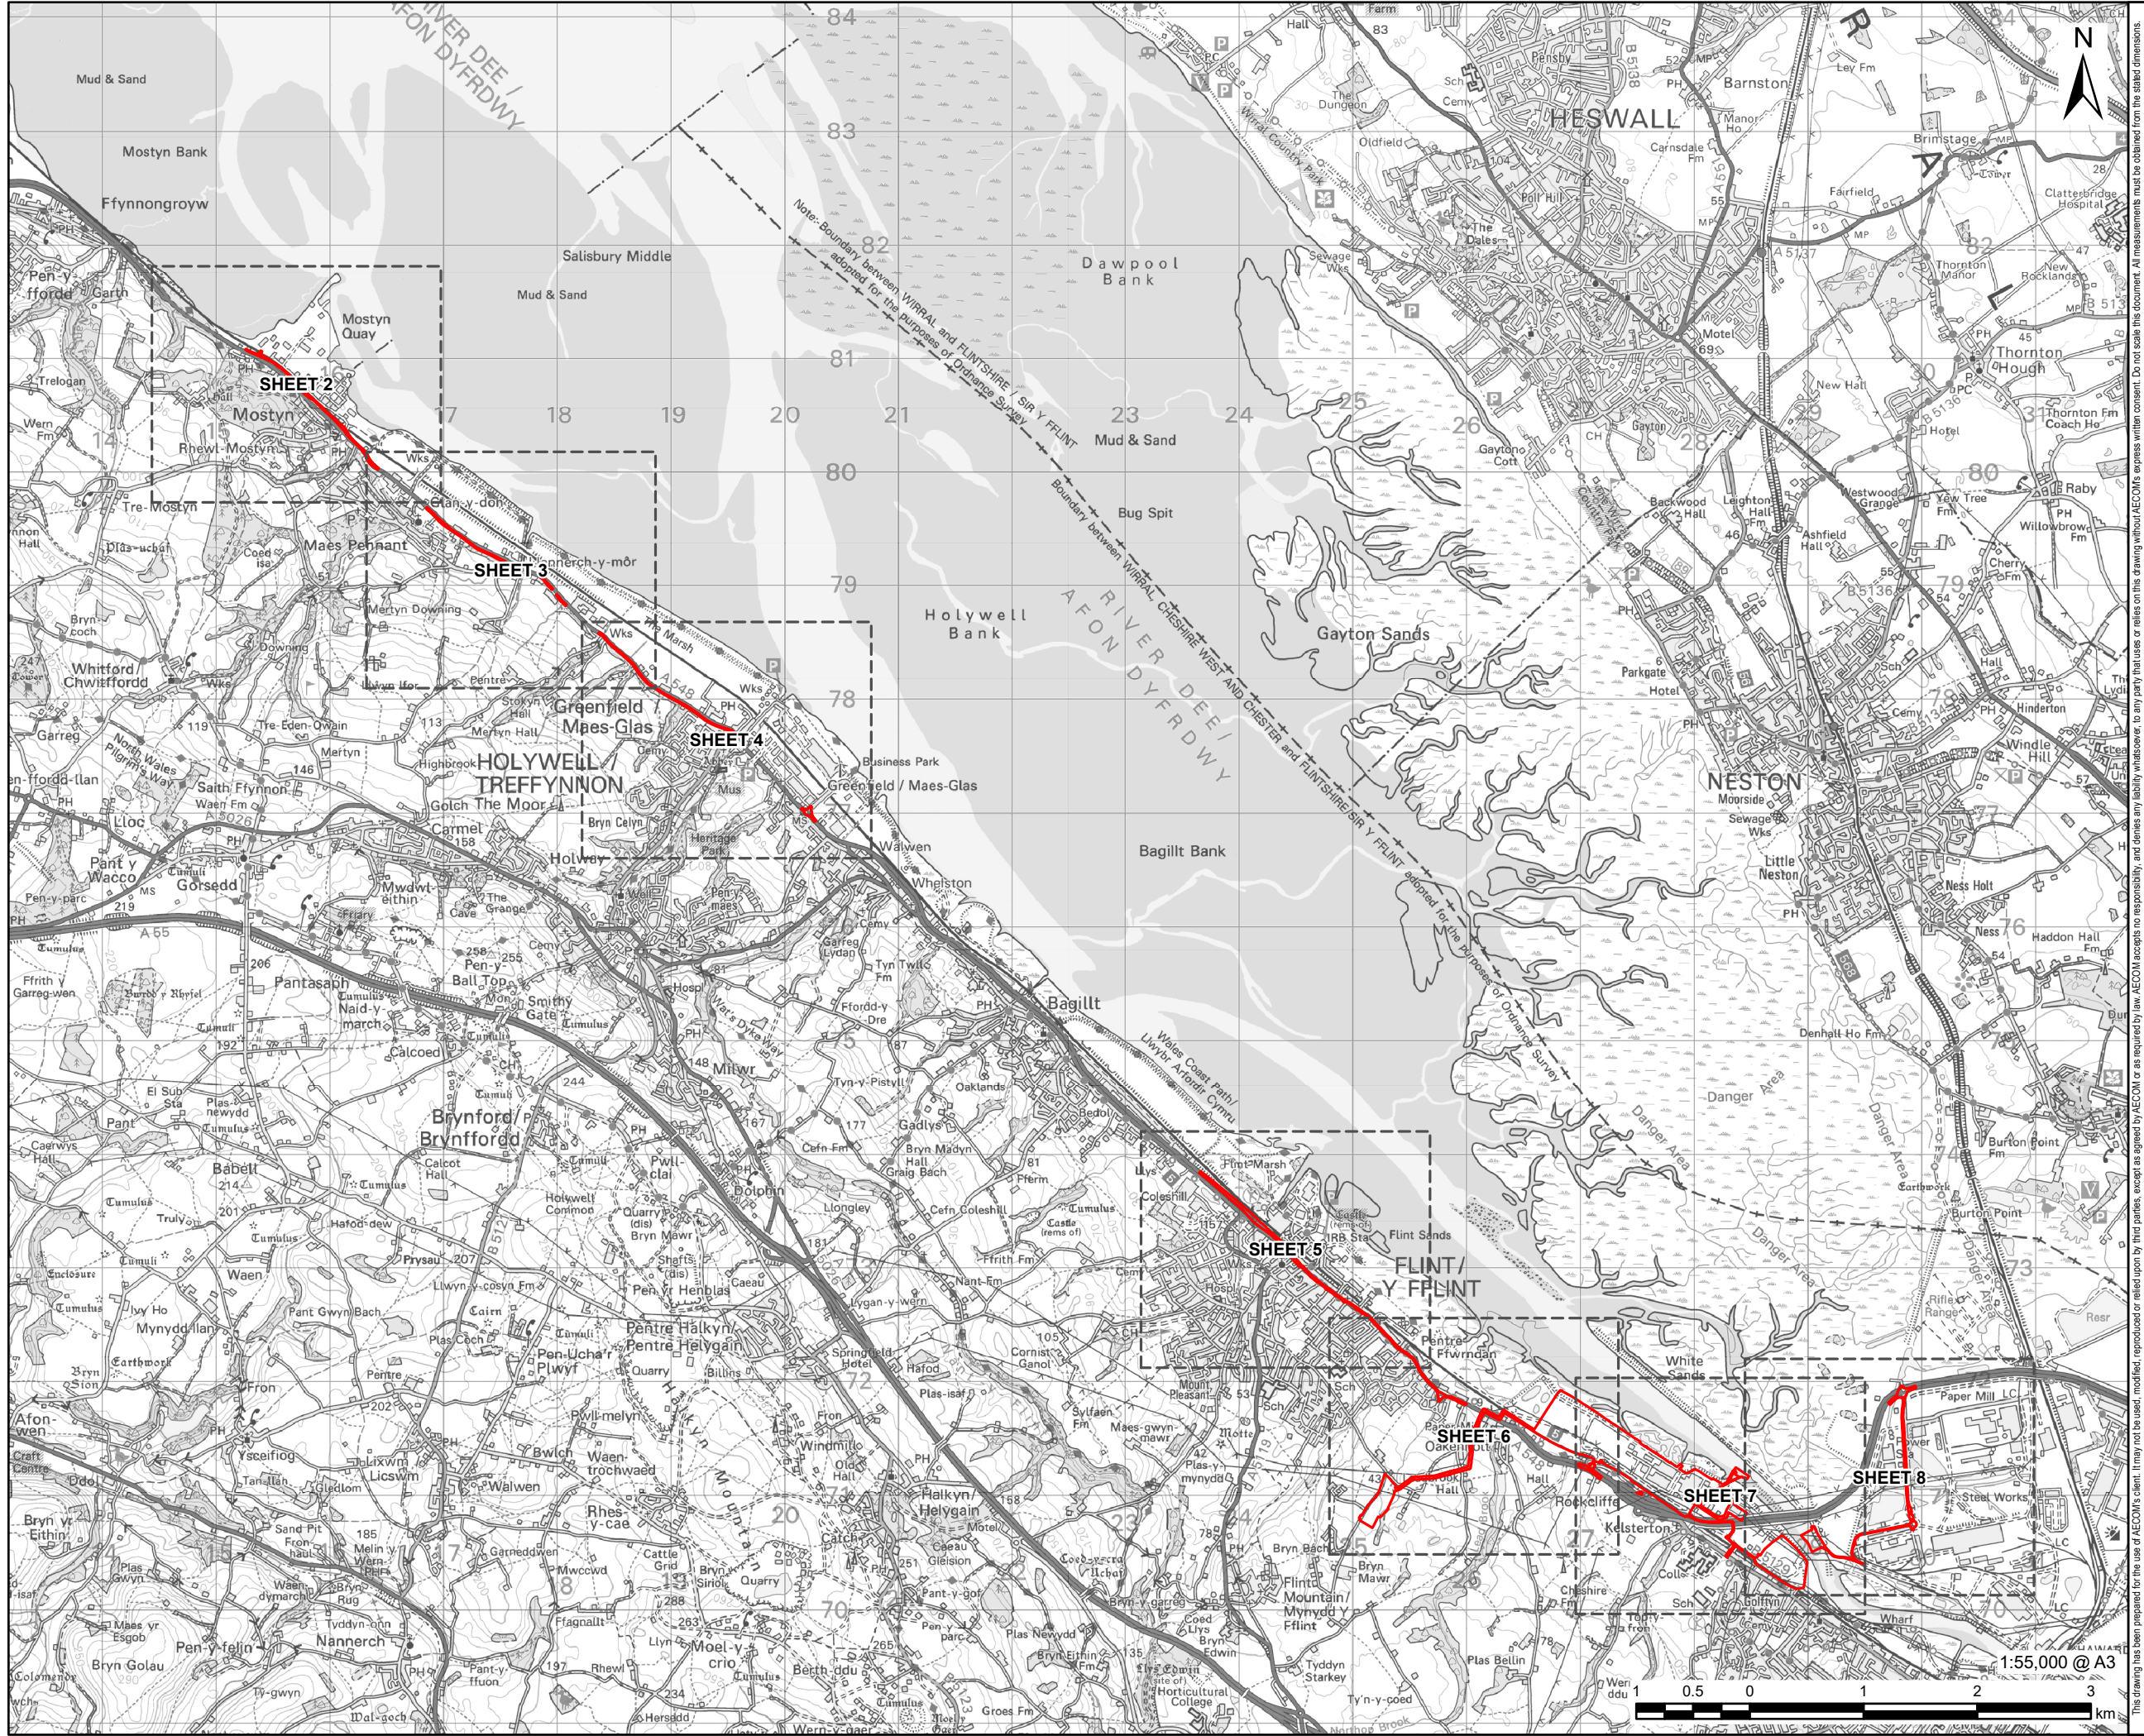

PROJECT
Connah's Quay Low Carbon Power

CONSULTANT
AECOM Limited
The Colmore Building
Colmore Circus, Queensway
Birmingham, B4 6AT
www.aecom.com

LEGEND
Order limits

NOTES
© Crown Copyright 2025. All rights reserved.
Ordnance Survey Licence AC0000808122.

ISSUE PURPOSE
Environmental Statement

DATE
July 2025

PROJECT NUMBER
60717119

FIGURE TITLE
Order limits
Sheet 1 of 8

FIGURE NUMBER
Figure 3-1



1:7,500 @ A3

This drawing has been prepared for the use of AECOM's client. It may not be used, modified, reproduced or relied upon by third parties, except as agreed by AECOM or as required by law. AECOM accepts no responsibility, and denies any liability whatsoever, to any party that uses or relies on this drawing without AECOM's express written consent. All measurements must be obtained from the stated dimensions.

AECOM **uni per**

PROJECT

Connah's Quay Low Carbon Power

CONSULTANT

AECOM Limited
The Colmore Building
Colmore Circus, Queensway
Birmingham, B4 6AT
www.aecom.com

LEGEND

☐ Order limits

Sxx Accommodation Work Area

NOTES

© Crown Copyright 2025. All rights reserved.
Ordnance Survey Licence AC0000808122.

ISSUE PURPOSE

Environmental Statement

DATE _____

July 2025

PROJECT NUMBER

60717119

FIGURE TITLE


Order limits
Sheet 2 of 8

FIGURE NUMBER

Figure 3-1



This drawing has been prepared for the use of AECOM's client. It may not be used, modified, reproduced or relied upon by third parties, except as agreed by AECOM or as required by law. AECOM accepts no responsibility, and denies any liability whatsoever, to any party that uses or relies on this drawing without AECOM's express written consent. Do not scale this document. All measurements must be obtained from the stated dimensions.

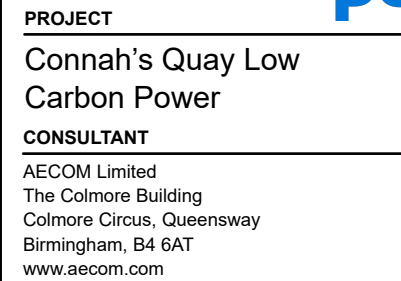

 Order limits

Sxx Accommodation Work Area

© Crown Copyright 2025. All rights reserved.
Ordnance Survey Licence AC0000808122.

Environmental Statement

July 2025

60717119

Order limits
Sheet 3 of 8

Figure 3-1



AECOM **uni**
PROJECT **per**

PROJECT

Connah's Quay Low Carbon Power

CONSULTANT

AECOM Limited
The Colmore Building
Colmore Circus, Queensway
Birmingham, B4 6AT
www.aecom.com

LEGEND

Order limits

Sxx Accommodation Work Area

NOTES

© Crown Copyright 2025. All rights reserved.
Ordnance Survey Licence AC0000808122.

ISSUE PURPOSE

Environmental Statement

DATE _____

July 2025

PROJECT NUMBER

60717119


FIGURE TITLE

Order limits

Sheet 4 of 8

FIGURE NUMBER

Figure 3-1

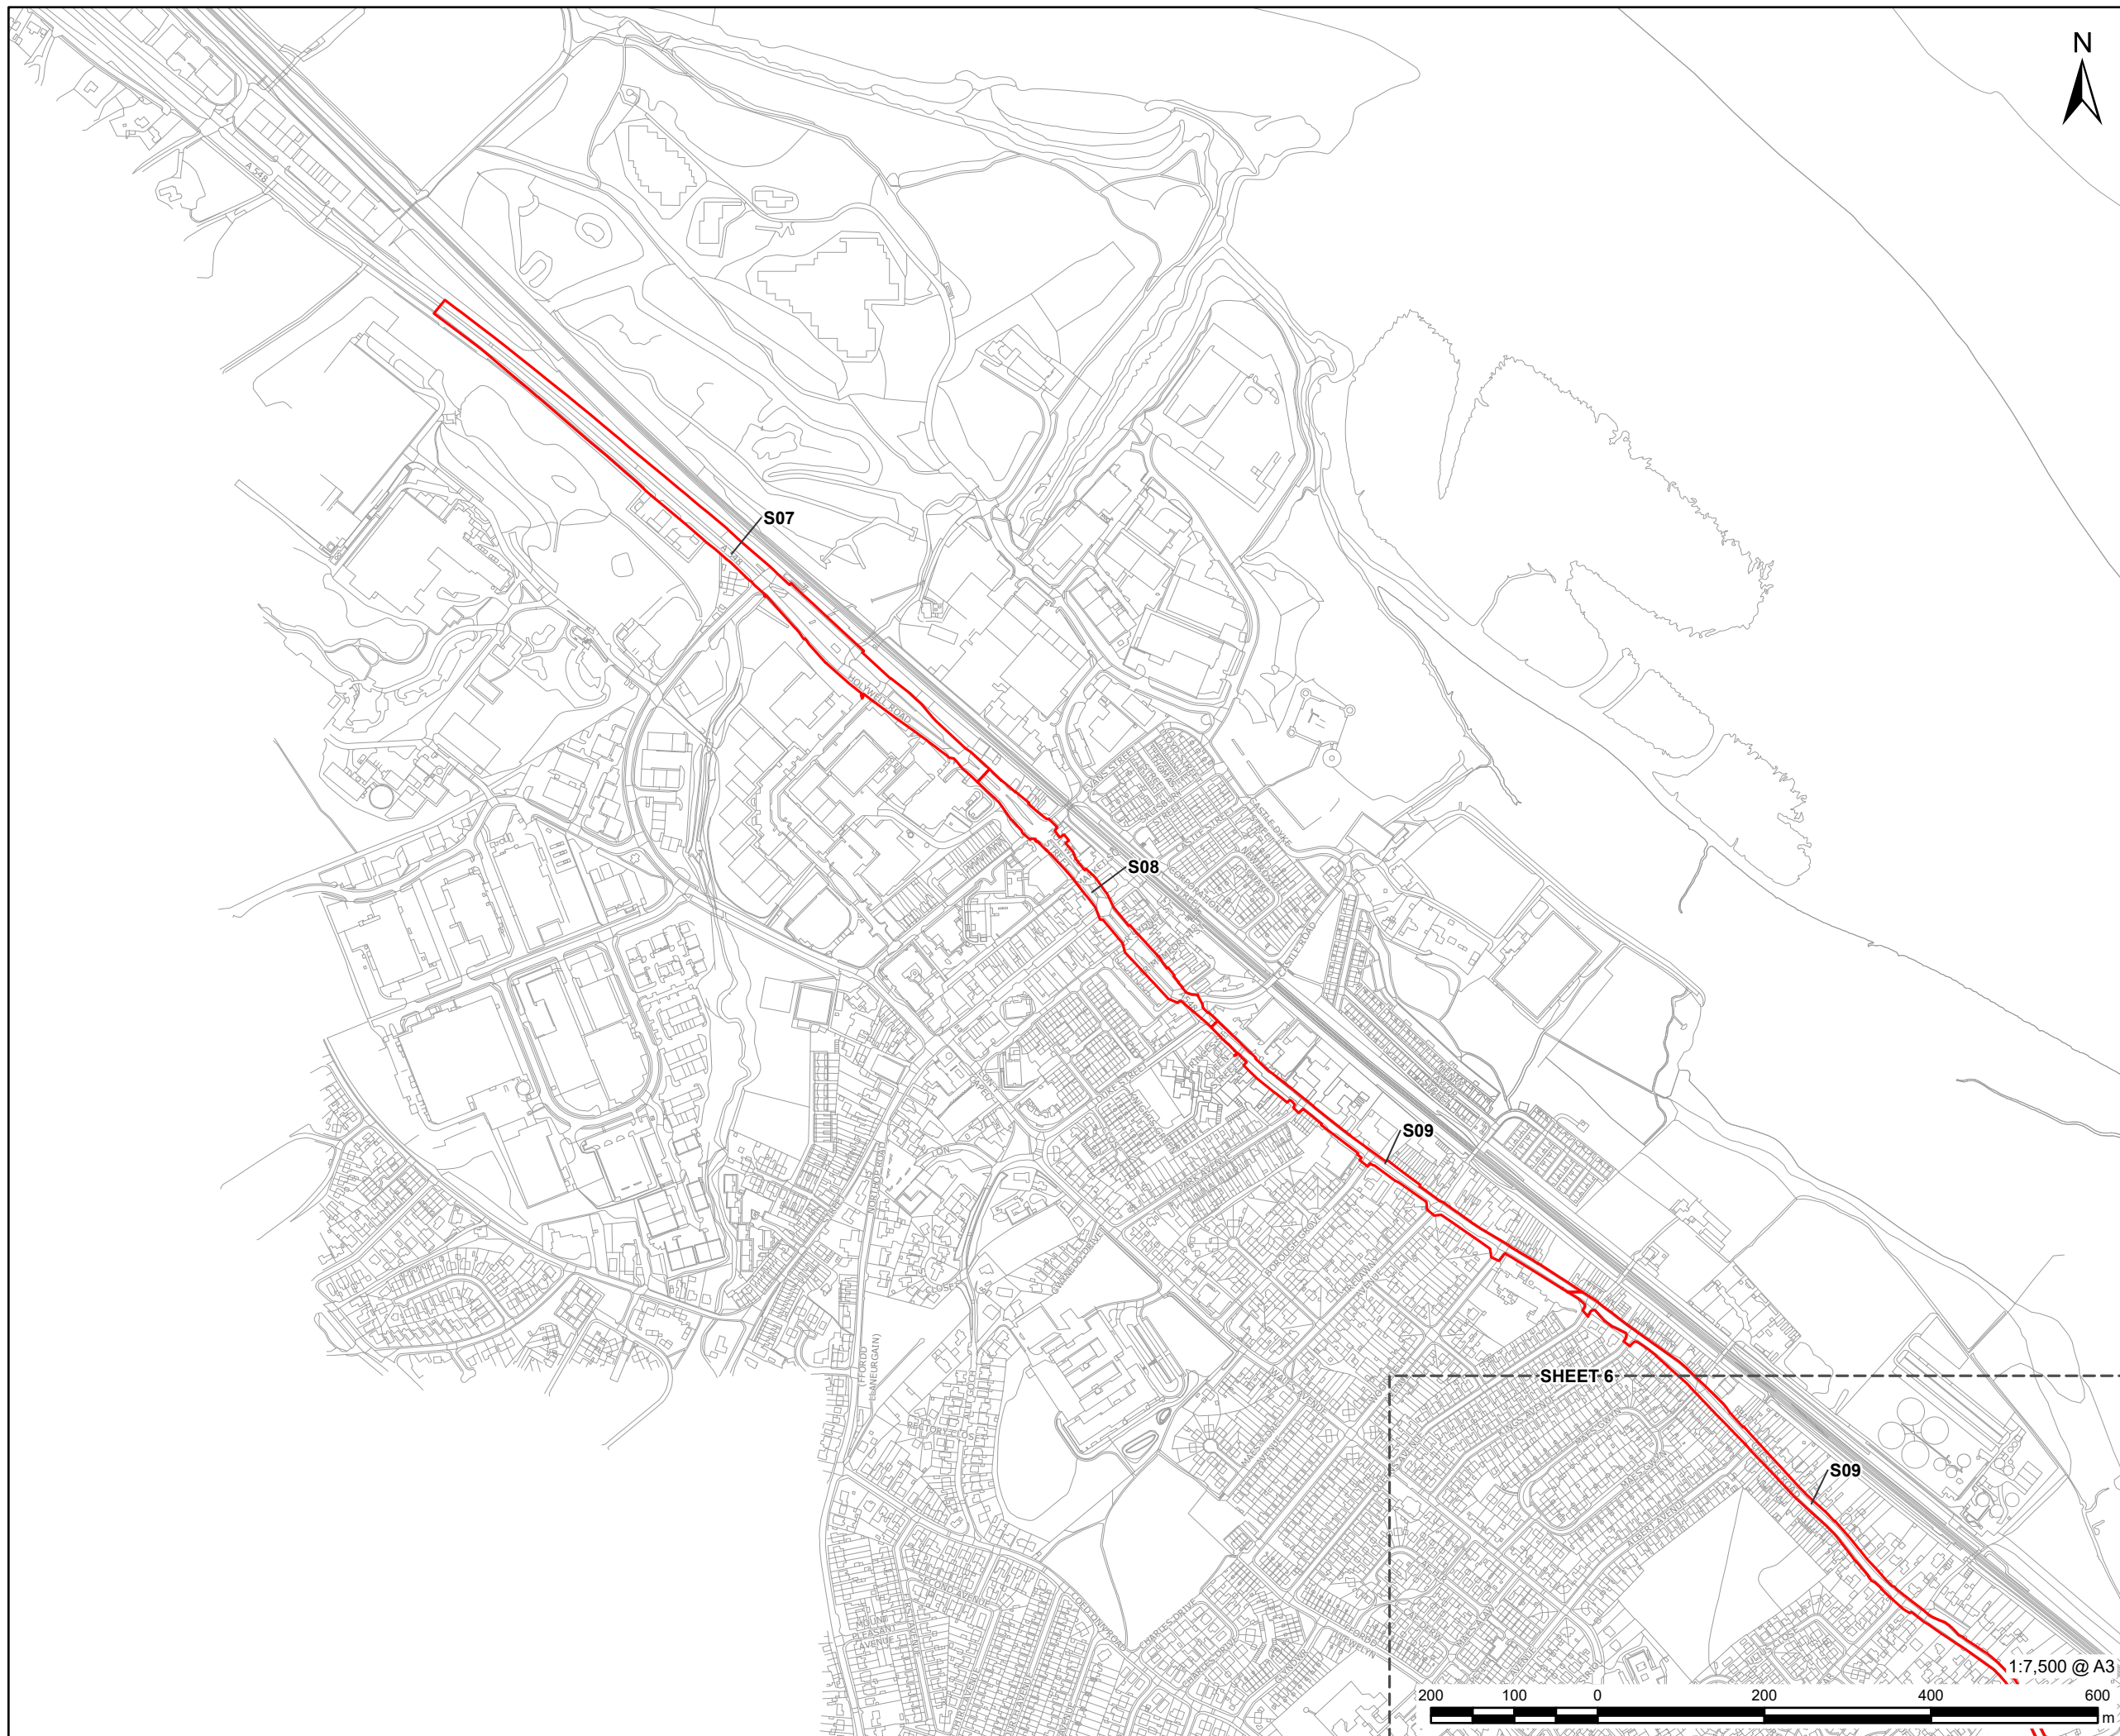

This drawing has been prepared for the use of AECOM's client. It may not be used, modified, reproduced or relied upon by third parties, except as signed by AECOM or as required by law. AECOM accepts no responsibility, and denies any liability whatsoever, to any party that uses or relies on this drawing without AECOM's express written consent. Do not scale this document. All measurements must be obtained from the stated dimensions.

AECOM **uni**
PROJECT per

PROJECT

Connah's Quay Low Carbon Power

CONSULTANT

AECOM Limited
The Colmore Building
Colmore Circus, Queensway
Birmingham, B4 6AT
www.aecom.com

LEGEND

☐ Order limits

Sxx Accommodation Work Area

NOTES

© Crown Copyright 2025. All rights reserved.
Ordnance Survey Licence AC0000808122.

ISSUE PURPOSE

Environmental Statement

DATE _____

July 2025

PROJECT NUMBER


60717119

FIGURE TITLE

Order limits
Sheet 5 of 8

FIGURE NUMBER

Figure 3-1

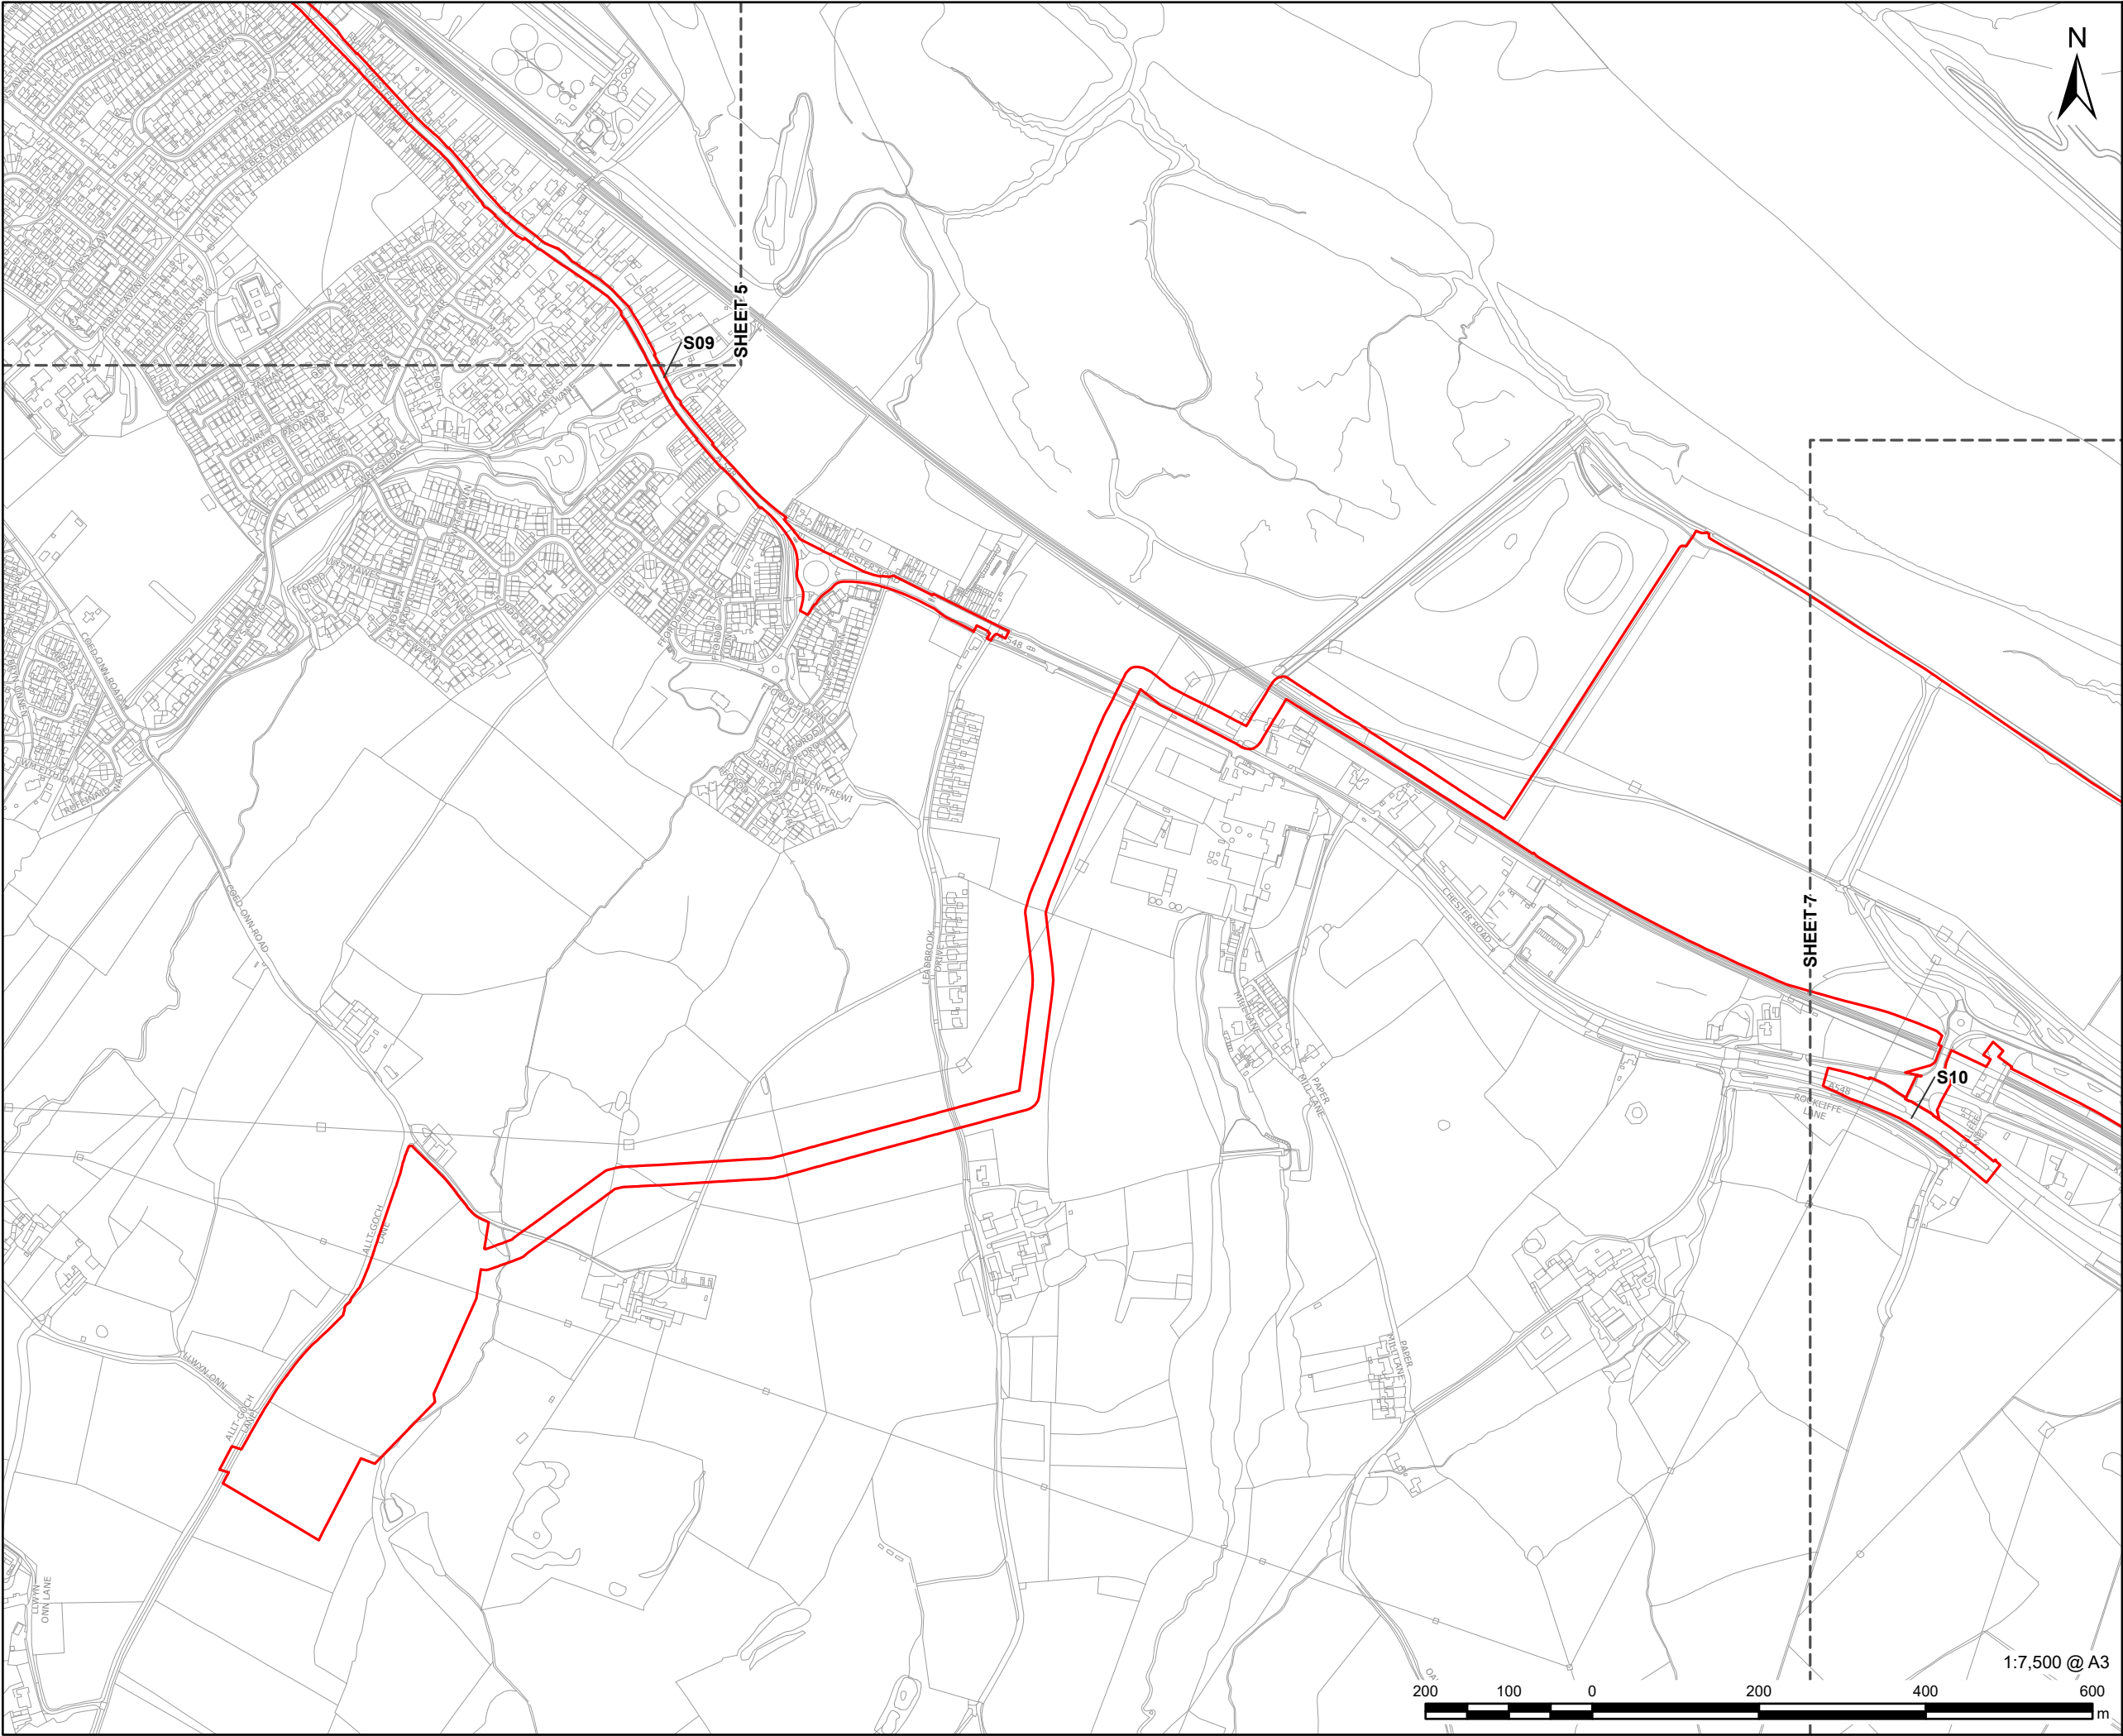

This drawing has been prepared for the use of AECOM's client. It may not be used, modified, reproduced or relied upon by third parties, except as agreed by AECOM or as required by law. AECOM accepts no responsibility, and denies any liability whatsoever, to any party that uses or relies on this drawing without AECOM's express written consent. Do not scale this document. All measurements must be obtained from the stated dimensions.



PROJECT
Connah's Quay Low Carbon Power

CONSULTANT
AECOM Limited
The Colmore Building
Colmore Circus, Queensway
Birmingham, B4 6AT
www.aecom.com

LEGEND

Order limits

Sxx Accommodation Work Area

NOTES
© Crown Copyright 2025. All rights reserved.
Ordnance Survey Licence AC0000808122.


ISSUE PURPOSE
Environmental Statement


DATE
July 2025

PROJECT NUMBER
60717119

FIGURE TITLE
Order limits
Sheet 6 of 8

FIGURE NUMBER
Figure 3-1

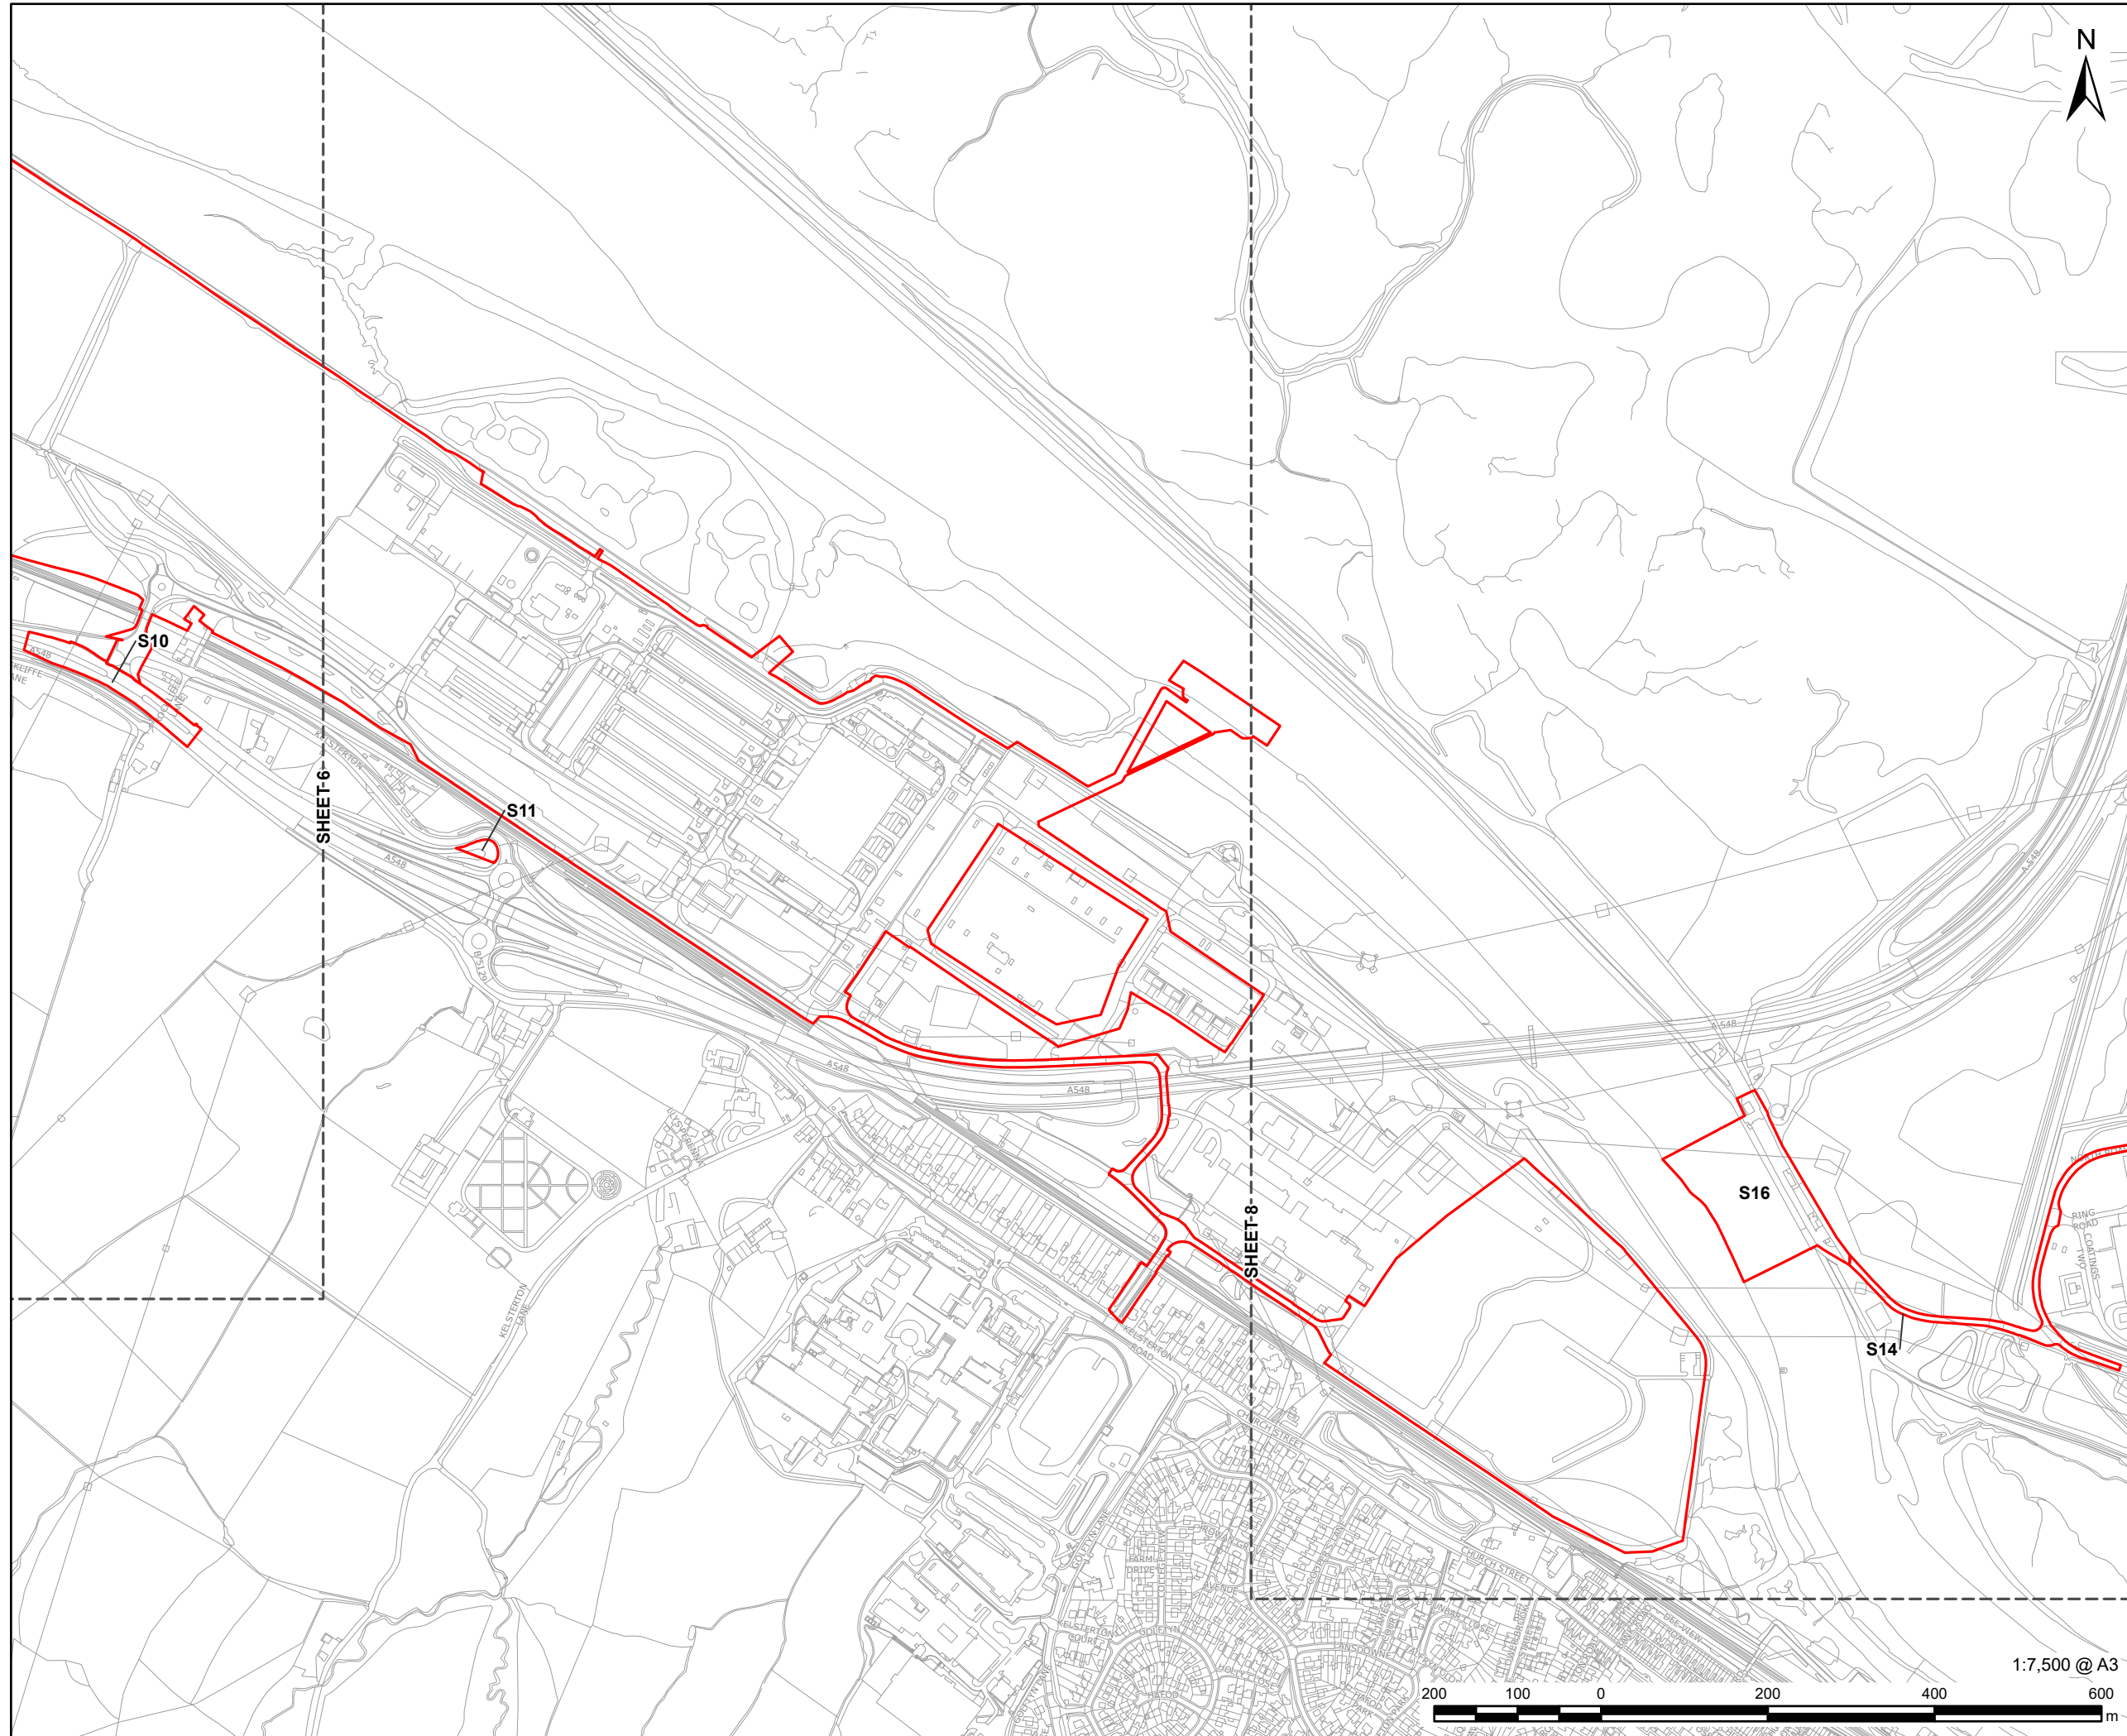

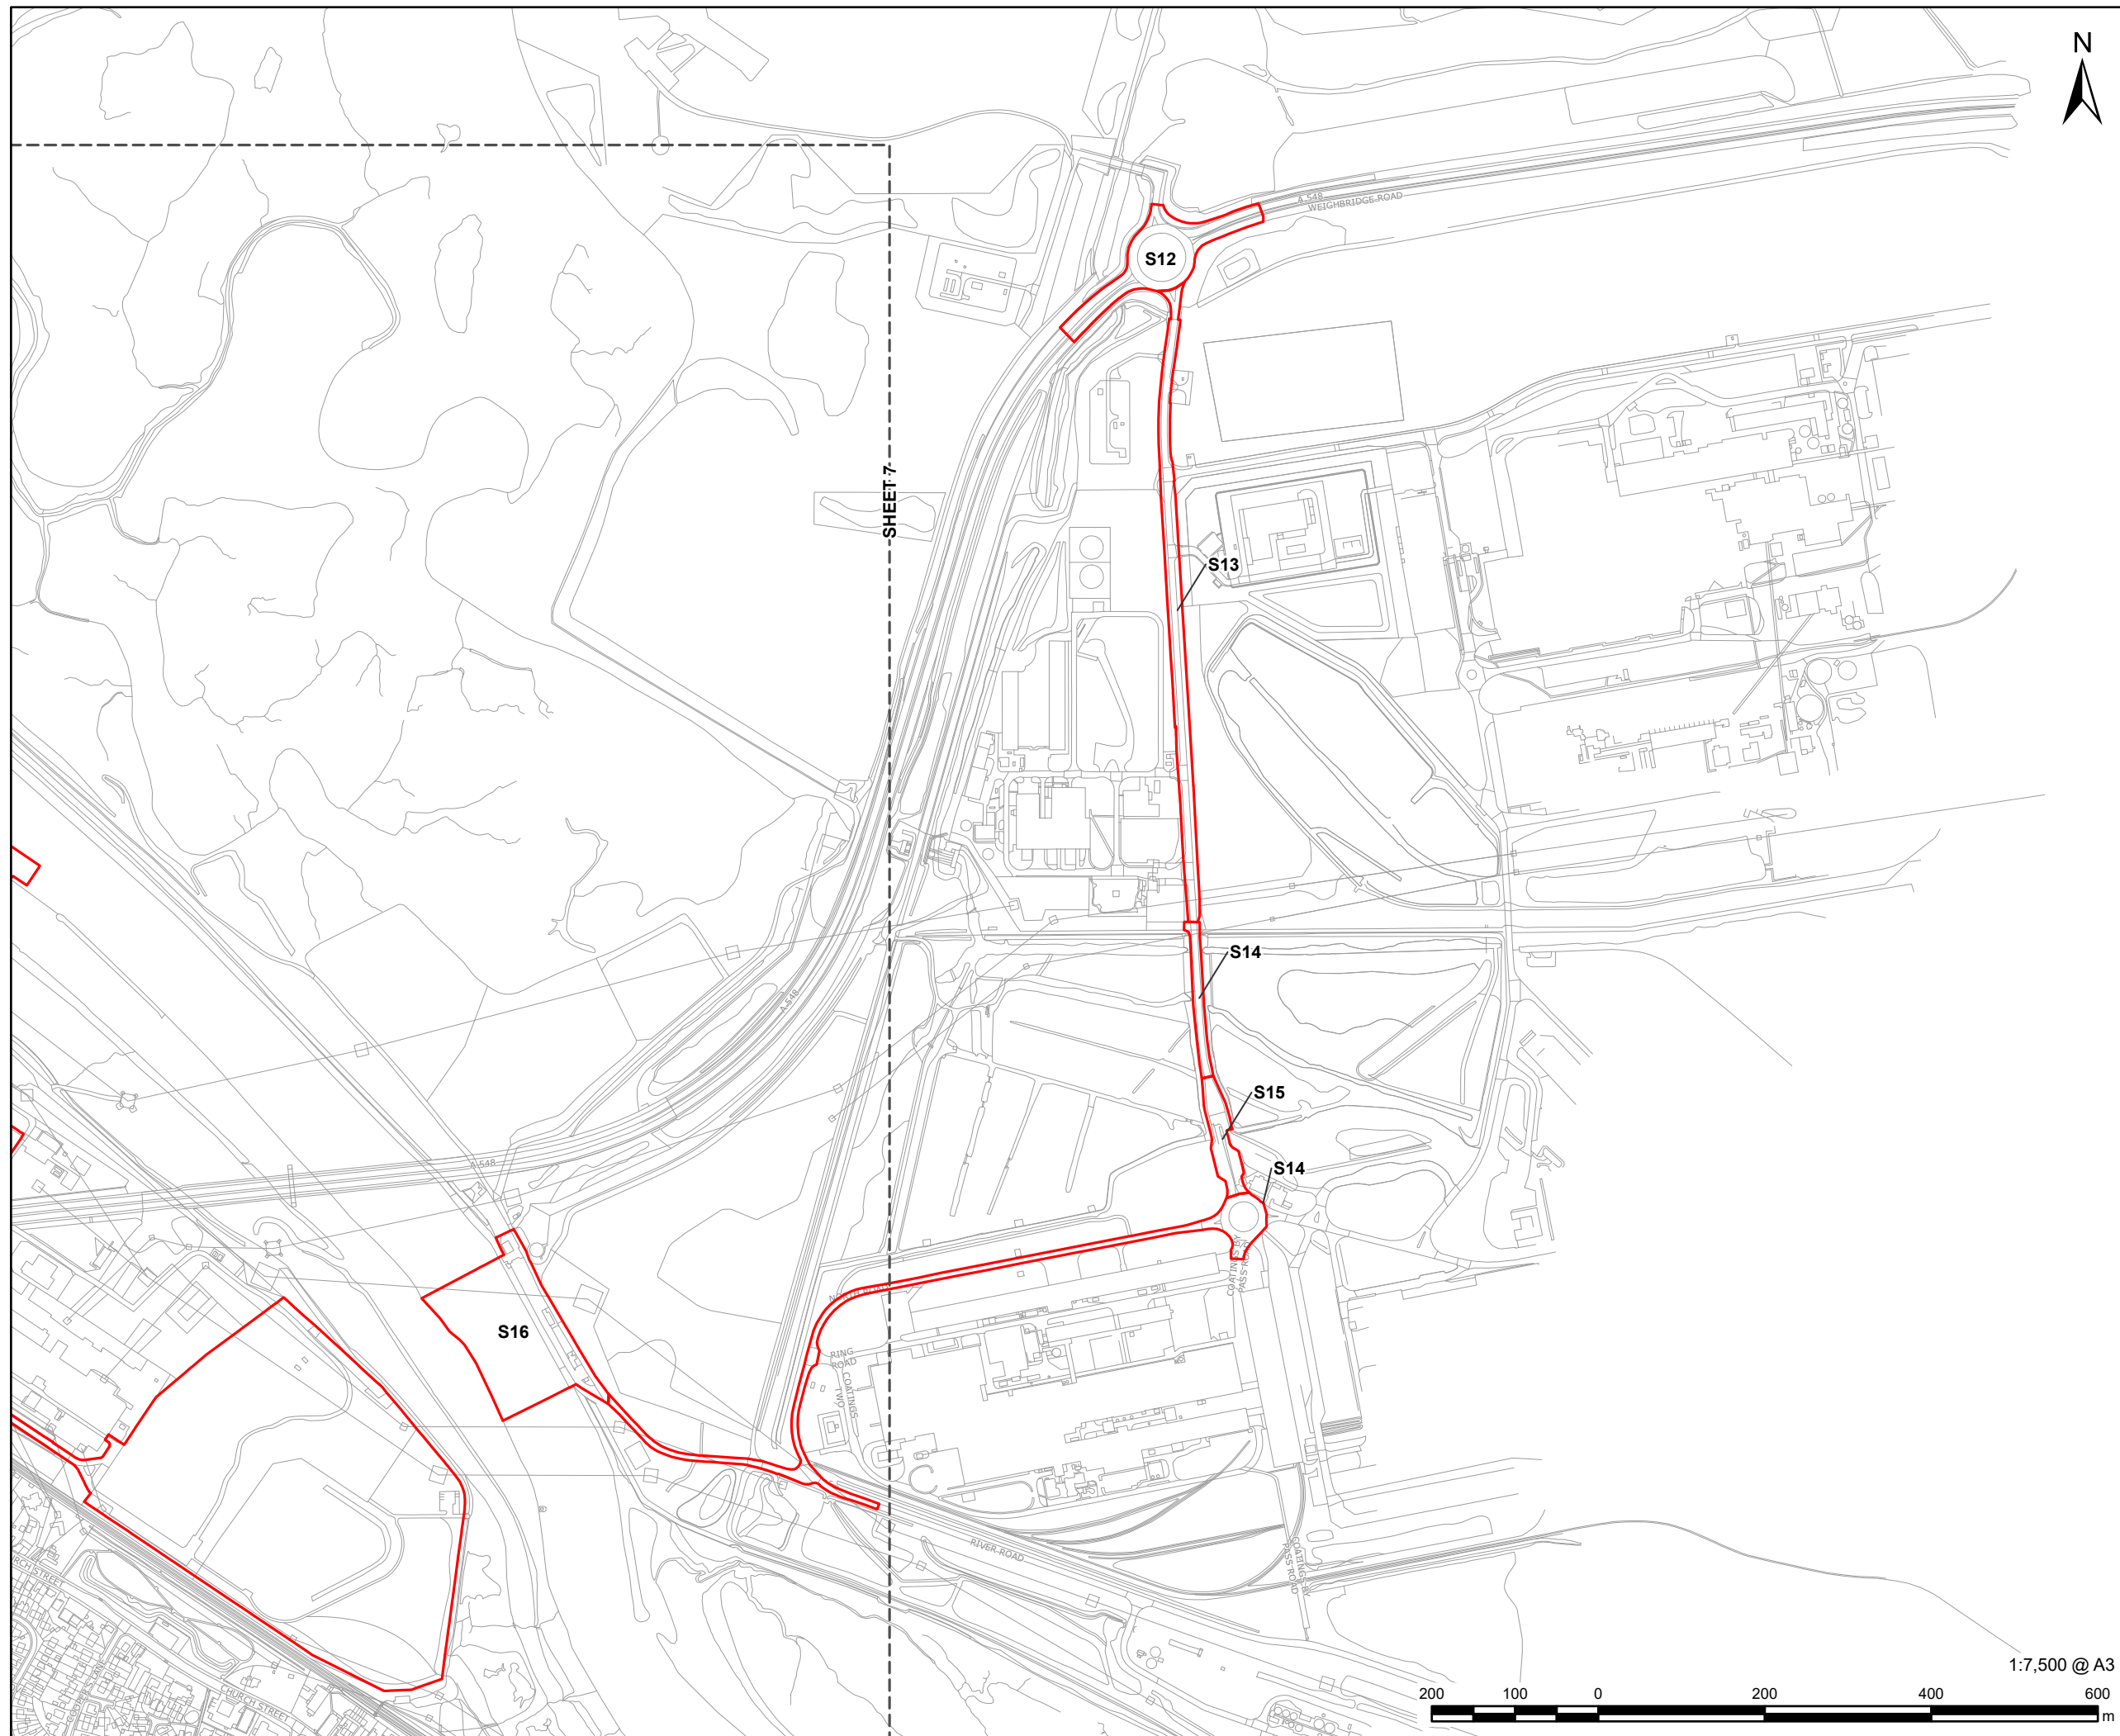

1:7,500 @ A3

This drawing has been prepared for the use of AECOM's client. It may not be used, modified, reproduced or relied upon by third parties, except as agreed by AECOM or as required by law. AECOM accepts no responsibility, and denies any liability whatsoever, to any party that uses or relies on this drawing without AECOM's express written consent. All measurements must be obtained from the stated dimensions.

AECOM **uni**
PROJECT per

PROJECT

Connah's Quay Low Carbon Power

CONSULTANT

AECOM Limited
The Colmore Building
Colmore Circus, Queensway
Birmingham, B4 6AT
www.aecom.com

LEGEND

Order limits

Sxx Accommodation Work Area

NOTES

© Crown Copyright 2025. All rights reserved.
Ordnance Survey Licence AC0000808122.

ISSUE PURPOSE

Environmental Statement

DATE _____

July 2025

PROJECT NUMBER

60717119

FIGURE TITLE

Order limits
Sheet 8 of 8

FIGURE NUMBER

Figure 3-1