


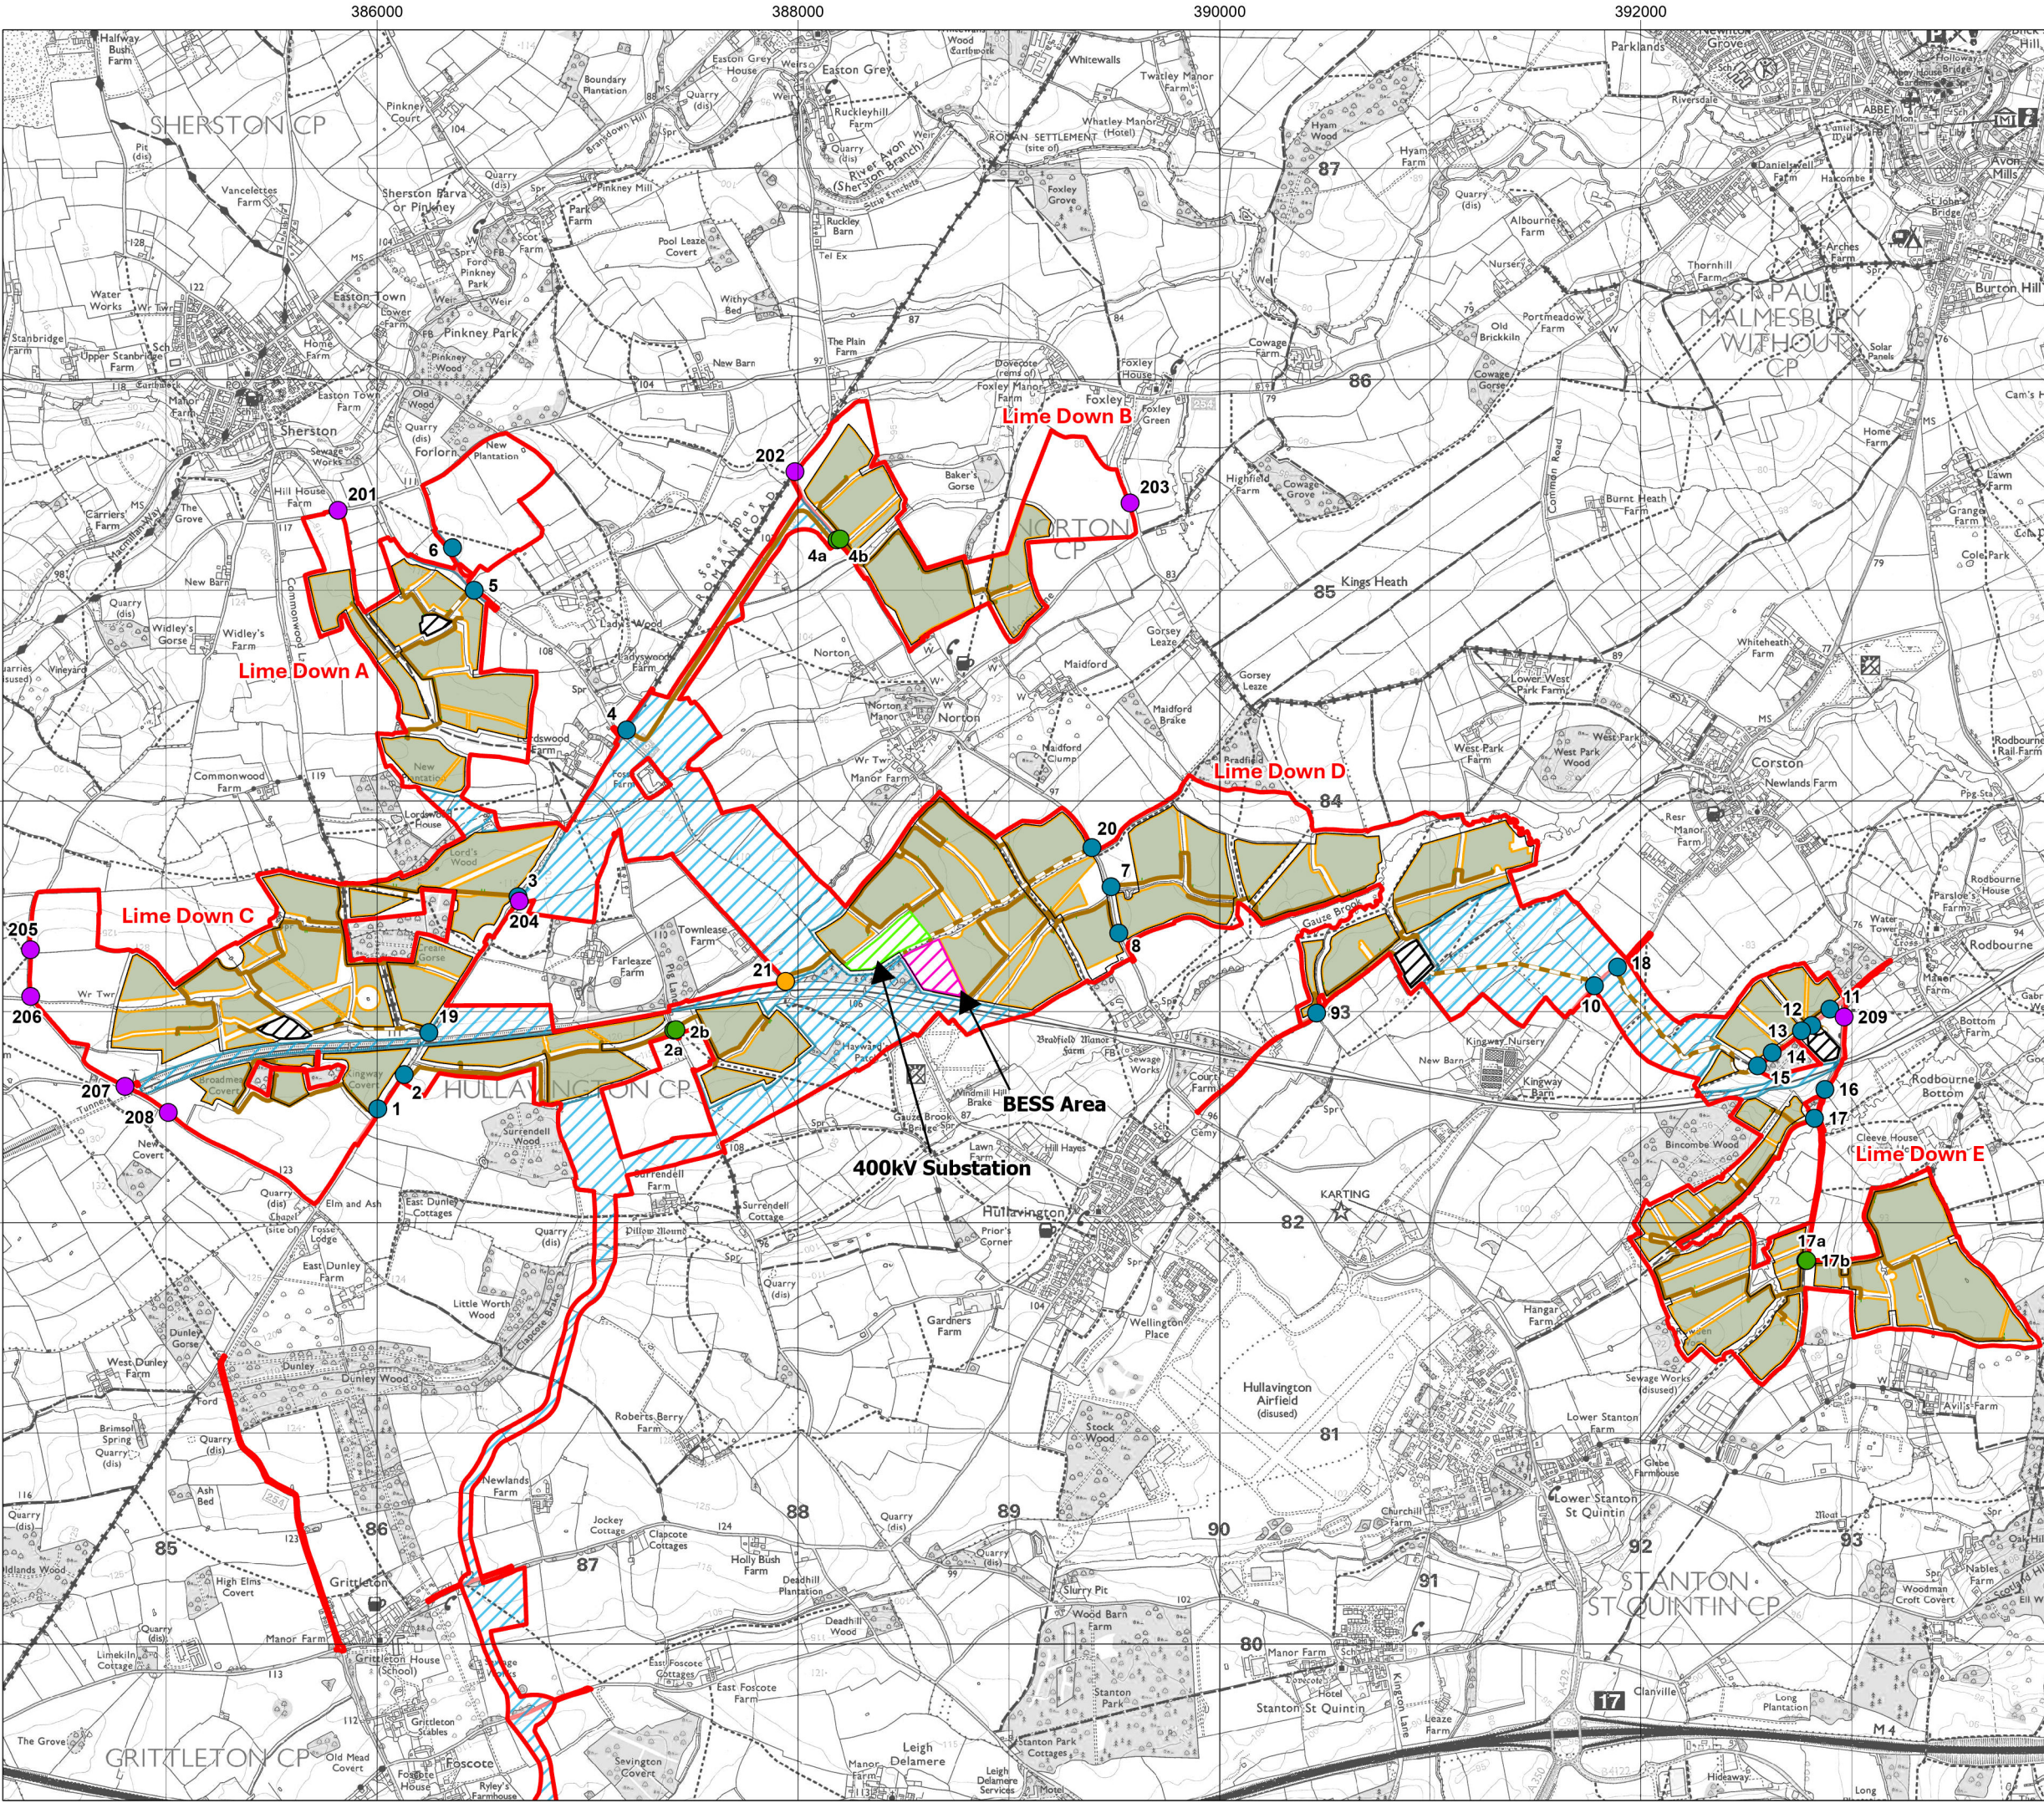

Title:
Figure 3-1: Indicative Site Layout Plan

Document:
Volume 2
The Scheme
Environmental Statement (ES)

- Legend:
- Order Limits
 - Cable Route Corridor
 - Highway Improvement Areas
 - Solar PV Sites
 - 400kV Substation
 - 132kV Substation
 - BESS Area
 - Conversion Unit / 33kV sub distribution switch room
 - Access track
 - Substation and BESS Access Track
 - Fence
 - Solar PV Access Location
 - Solar PV Emergency Access Location
 - Existing Access for Operational Maintenance Only
 - Solar PV Crossing Location

For further detail in relation to the proposed hedgerow and woodland planting, green corridors, mitigation areas and roadside and riparian planting, refer to the ES Figure 3-4 Landscape and Ecology Mitigation Plan

Data: IGP, 2025
Base map: © Crown copyright and database rights 2025 Ordnance Survey 0100031673.



APFP Regulation: 5(2)(a)
Application Doc No.: EN010168/APP/6.2
Drawing no.: P4443_LPR_ZZ_XX_DR_Z_SCH_0199

Coordinate system: British National Grid
Scale: 1:30,000 @ A3

0 500 1,000 1,500 Metres



385000


386000

387000

186000

185000

184000

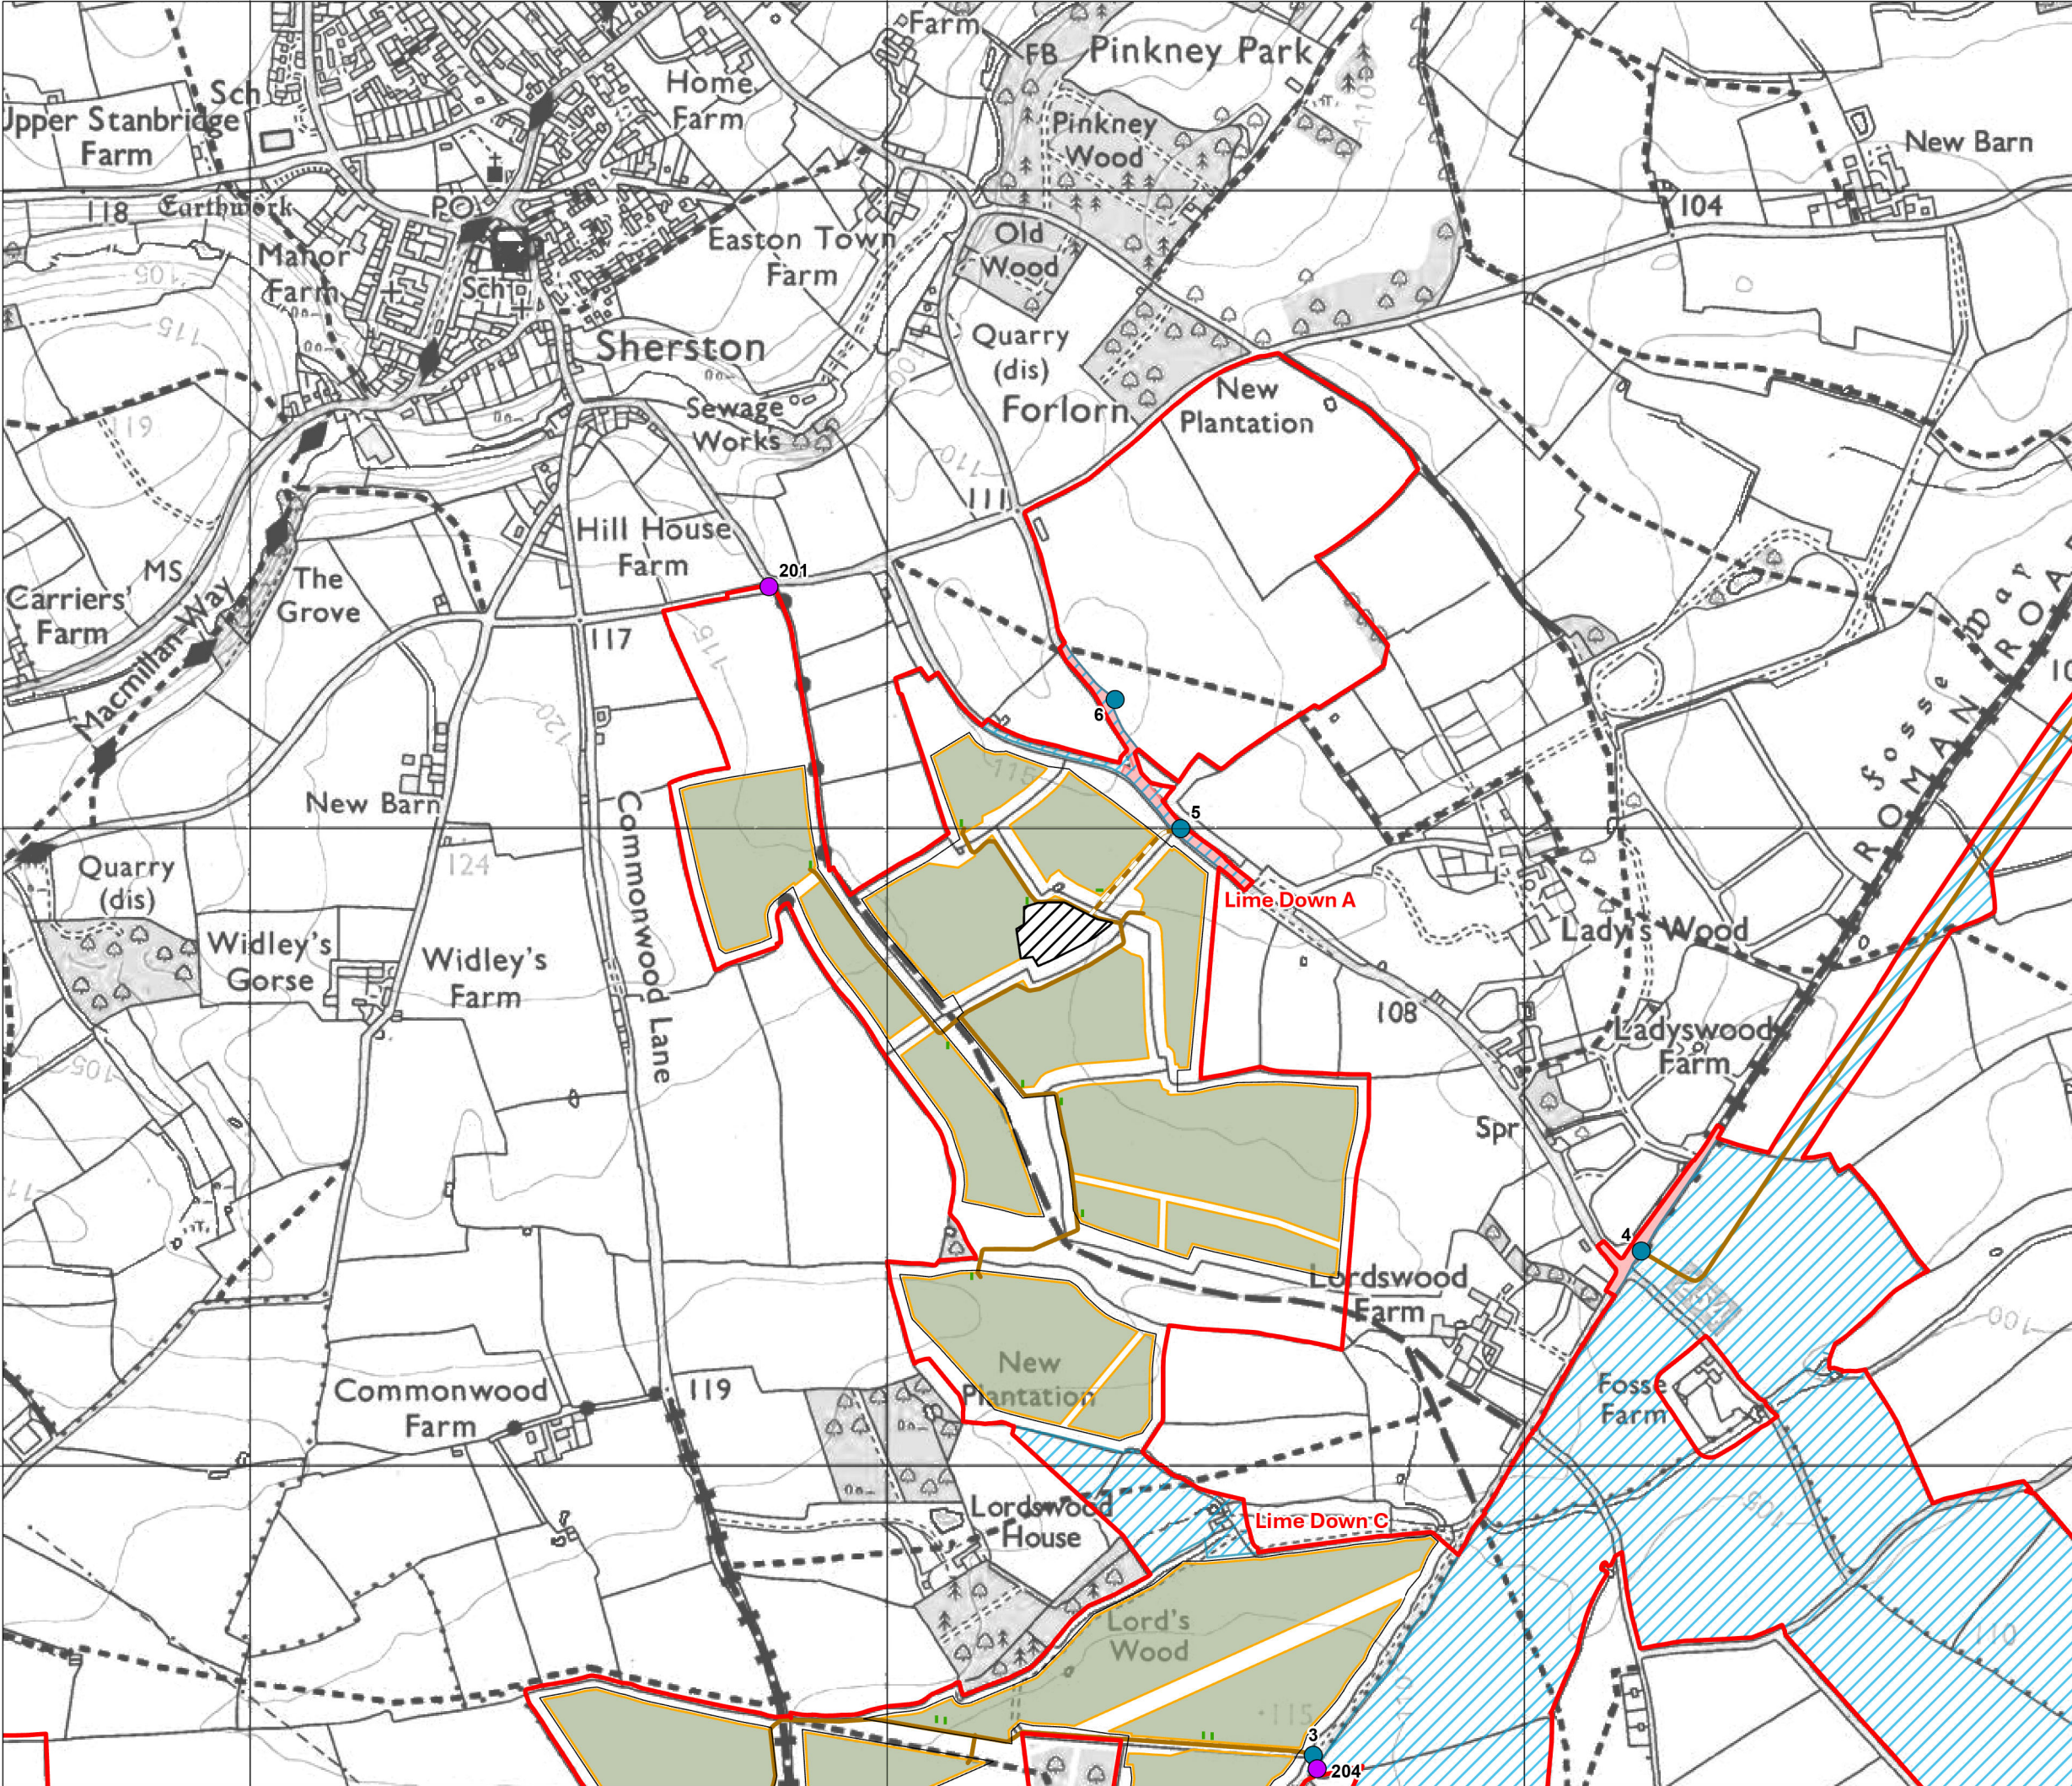

Title:
Figure 3-1-1: Indicative Site Layout Plan
Lime Down A

Document:
Volume 2
The Scheme
Environmental Statement (ES)

- Legend:
- Order Limits
 - Cable Route Corridor
 - Highway Improvement Areas
 - Solar PV Sites
 - 132kV Substation
 - Conversion Unit / 33kV sub distribution switch room
 - Access track
 - Substation and BESS Access Track
 - Fence
 - Solar PV Access Location
 - Solar PV Emergency Access Location
 - Existing Access for Operational Maintenance Only
 - Solar PV Crossing Location

For further detail in relation to the proposed hedgerow and woodland planting, green corridors, mitigation areas and roadside and riparian planting, refer to the ES Figure 3-4 Landscape and Ecology Mitigation Plan

Data: IGP, 2025
Base map: © Crown copyright and database rights 2025 Ordnance Survey 0100031673.





APFP Regulation: 5(2)(a)
Application Doc No.: EN010168/APP/6.2
Drawing no.: P4443_LPR_ZZ_XX_DR_Z_SCH_0233

Coordinate system: British National Grid

Scale: 1:10,000 @ A3



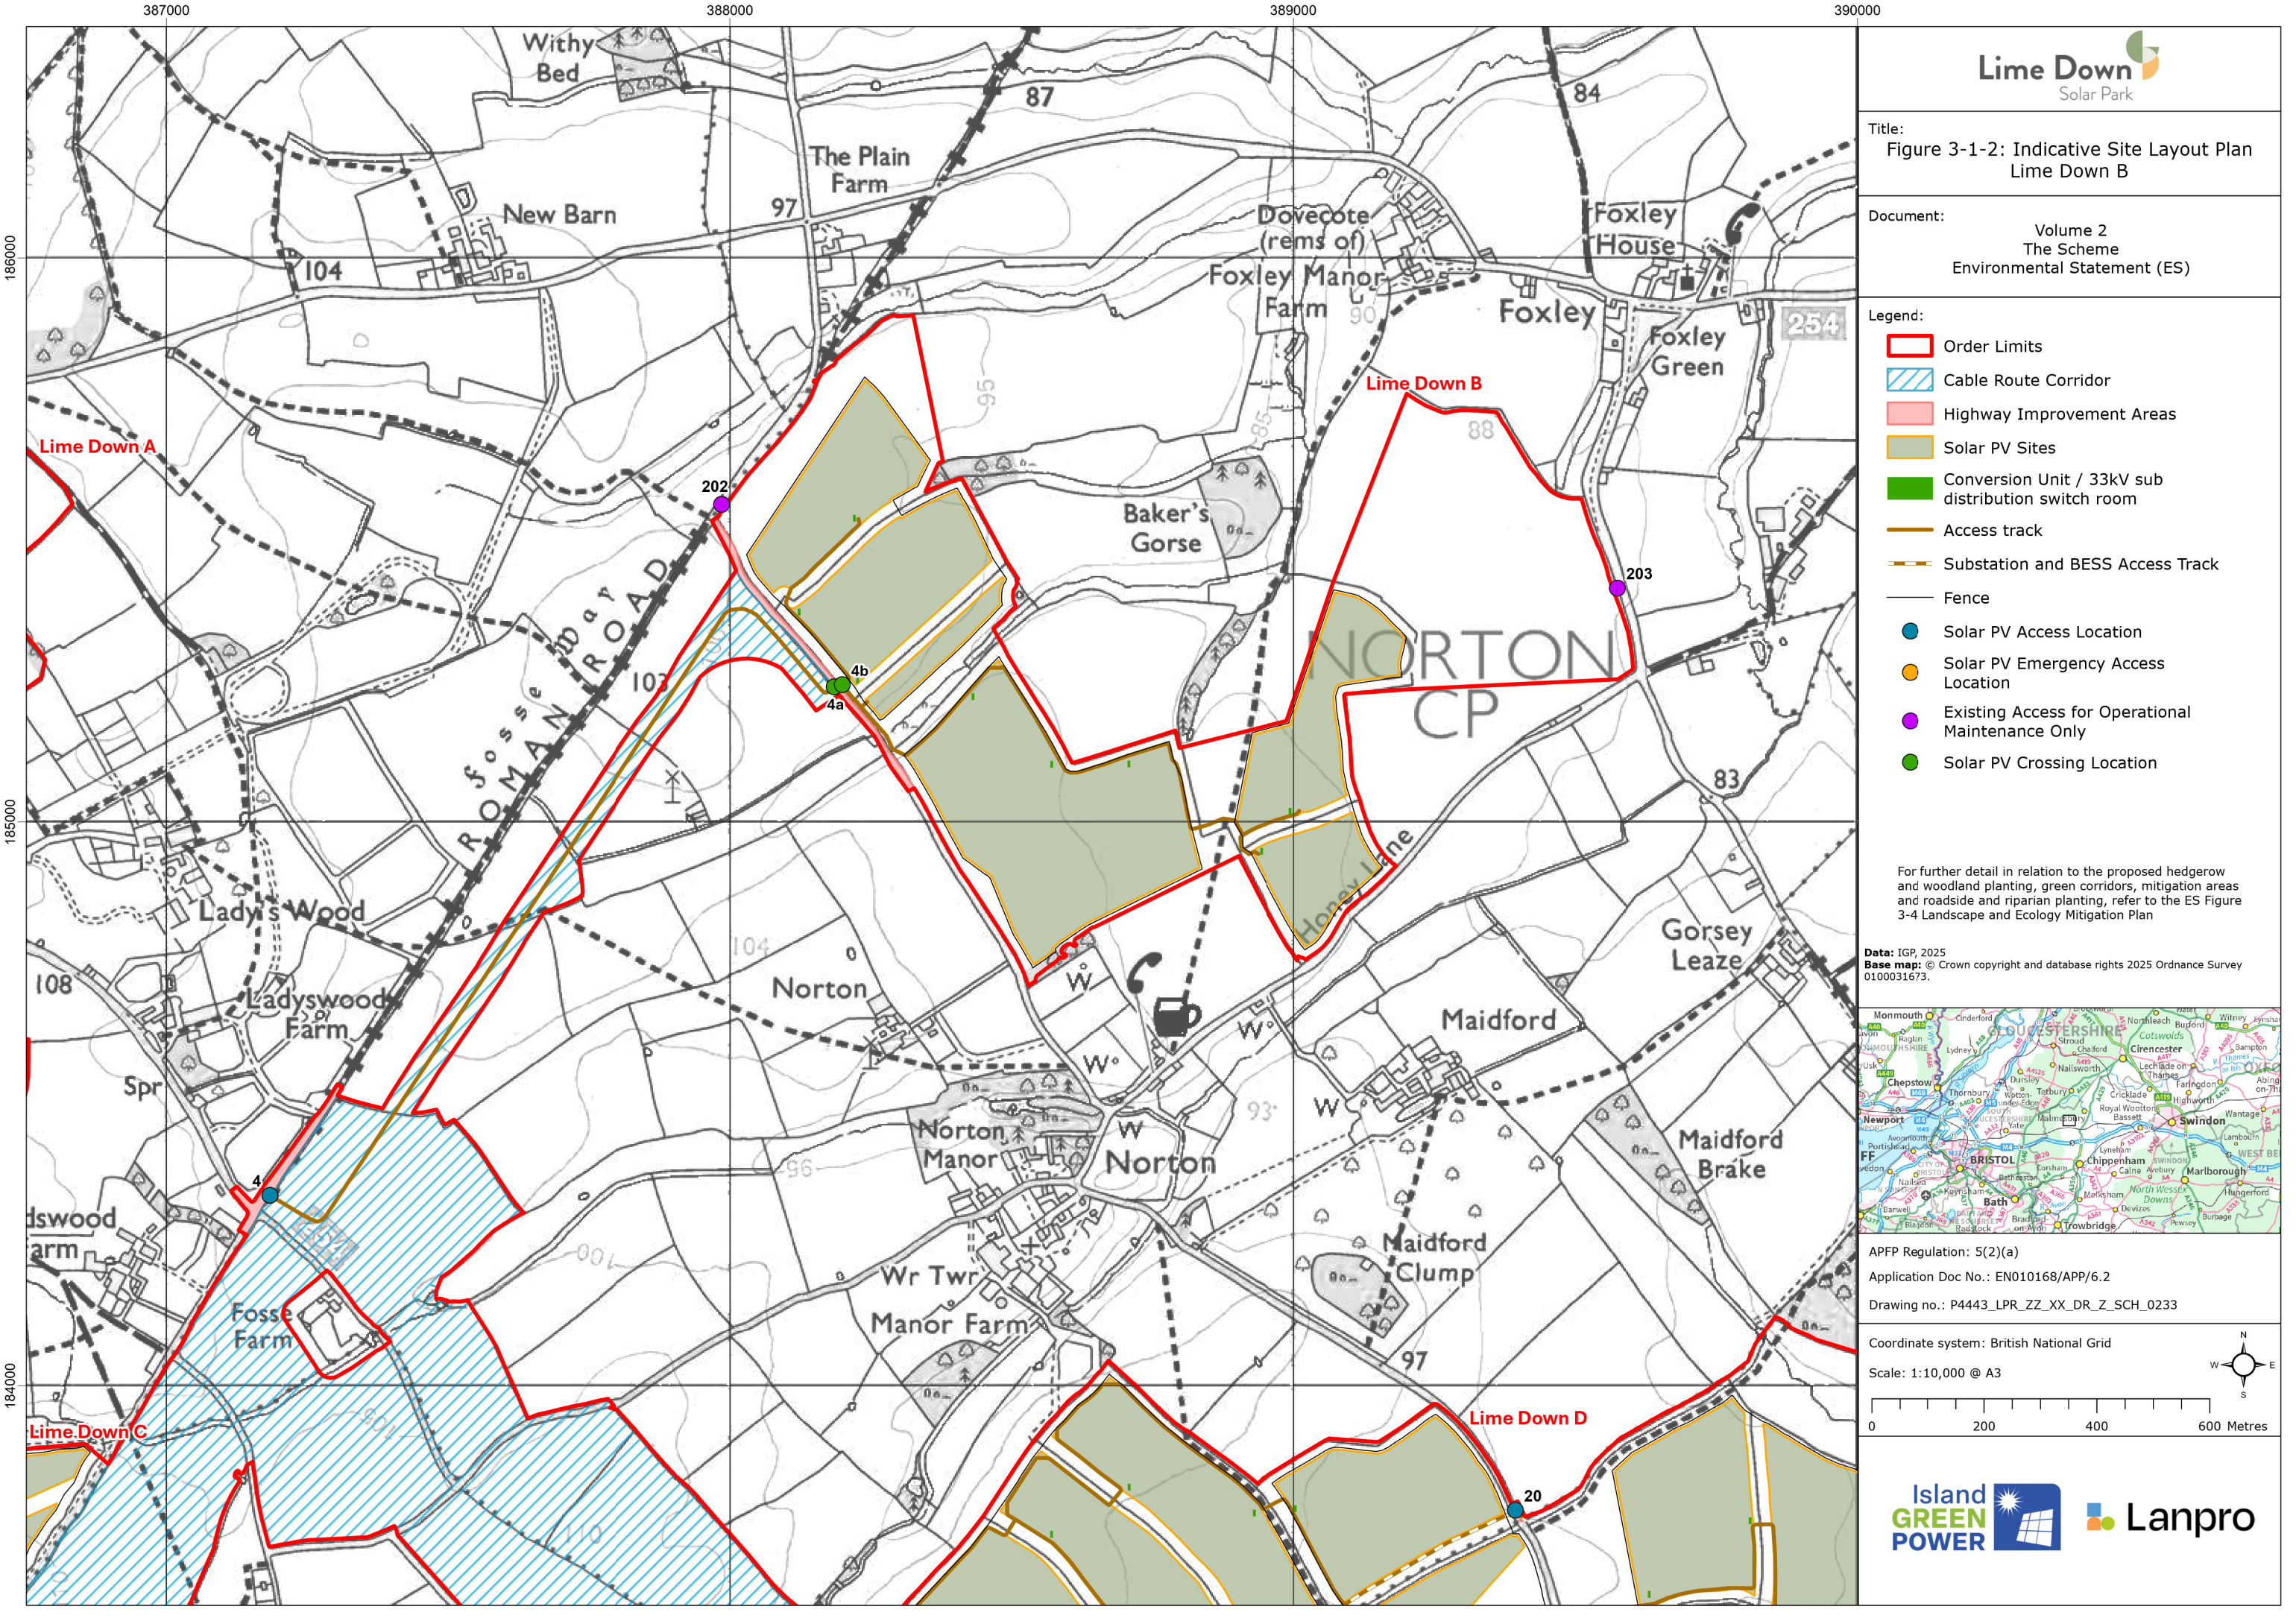

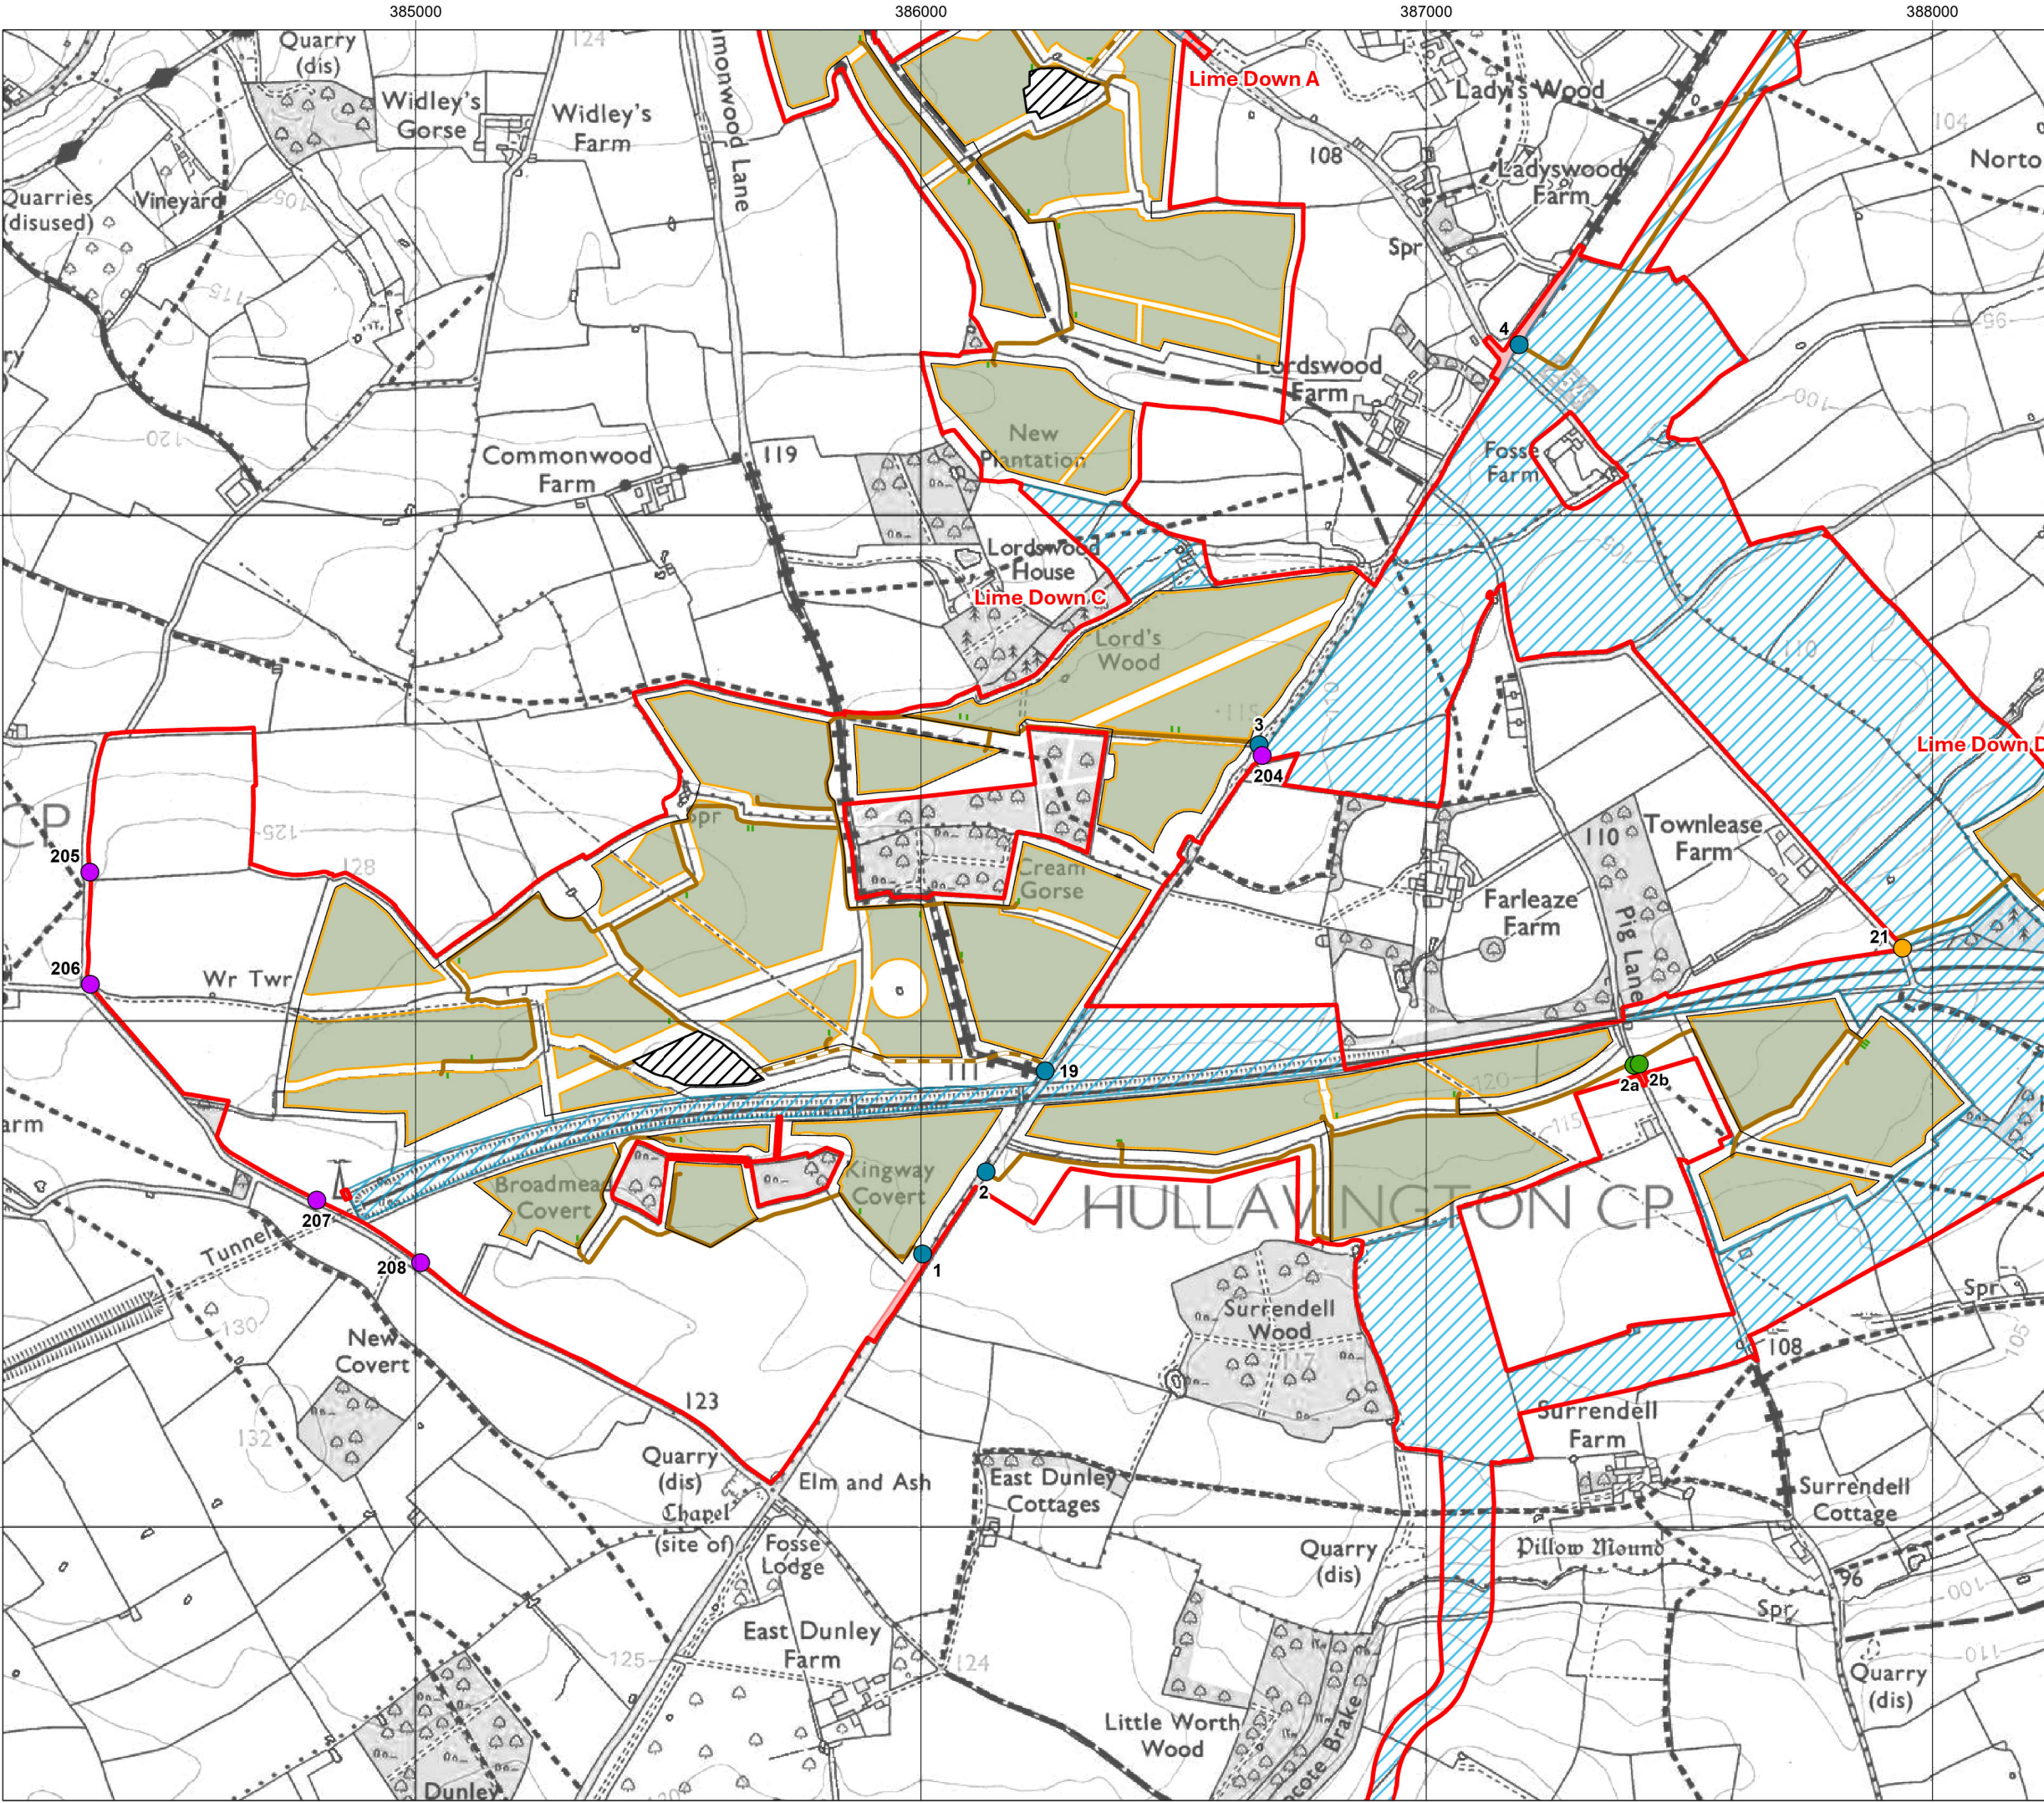

Title:
Figure 3-1-3: Indicative Site Layout Plan
Lime Down C

Document:
Volume 2
The Scheme
Environmental Statement (ES)

- Legend:
- Order Limits
 - Cable Route Corridor
 - Highway Improvement Areas
 - Solar PV Sites
 - 400kV Substation
 - 132kV Substation
 - Conversion Unit / 33kV sub distribution switch room
 - Access track
 - Substation and BESS Access Track
 - Fence
 - Solar PV Access Location
 - Solar PV Emergency Access Location
 - Existing Access for Operational Maintenance Only
 - Solar PV Crossing Location

For further detail in relation to the proposed hedgerow and woodland planting, green corridors, mitigation areas and roadside and riparian planting, refer to the ES Figure 3-4 Landscape and Ecology Mitigation Plan


Data: IGP, 2025
Base map: © Crown copyright and database rights 2025 Ordnance Survey 0100031673.



APFP Regulation: 5(2)(a)
Application Doc No.: EN010168/APP/6.2
Drawing no.: P4443_LPR_ZZ_XX_DR_Z_SCH_0233

Coordinate system: British National Grid
Scale: 1:12,500 @ A3
0 200 400 600 Metres



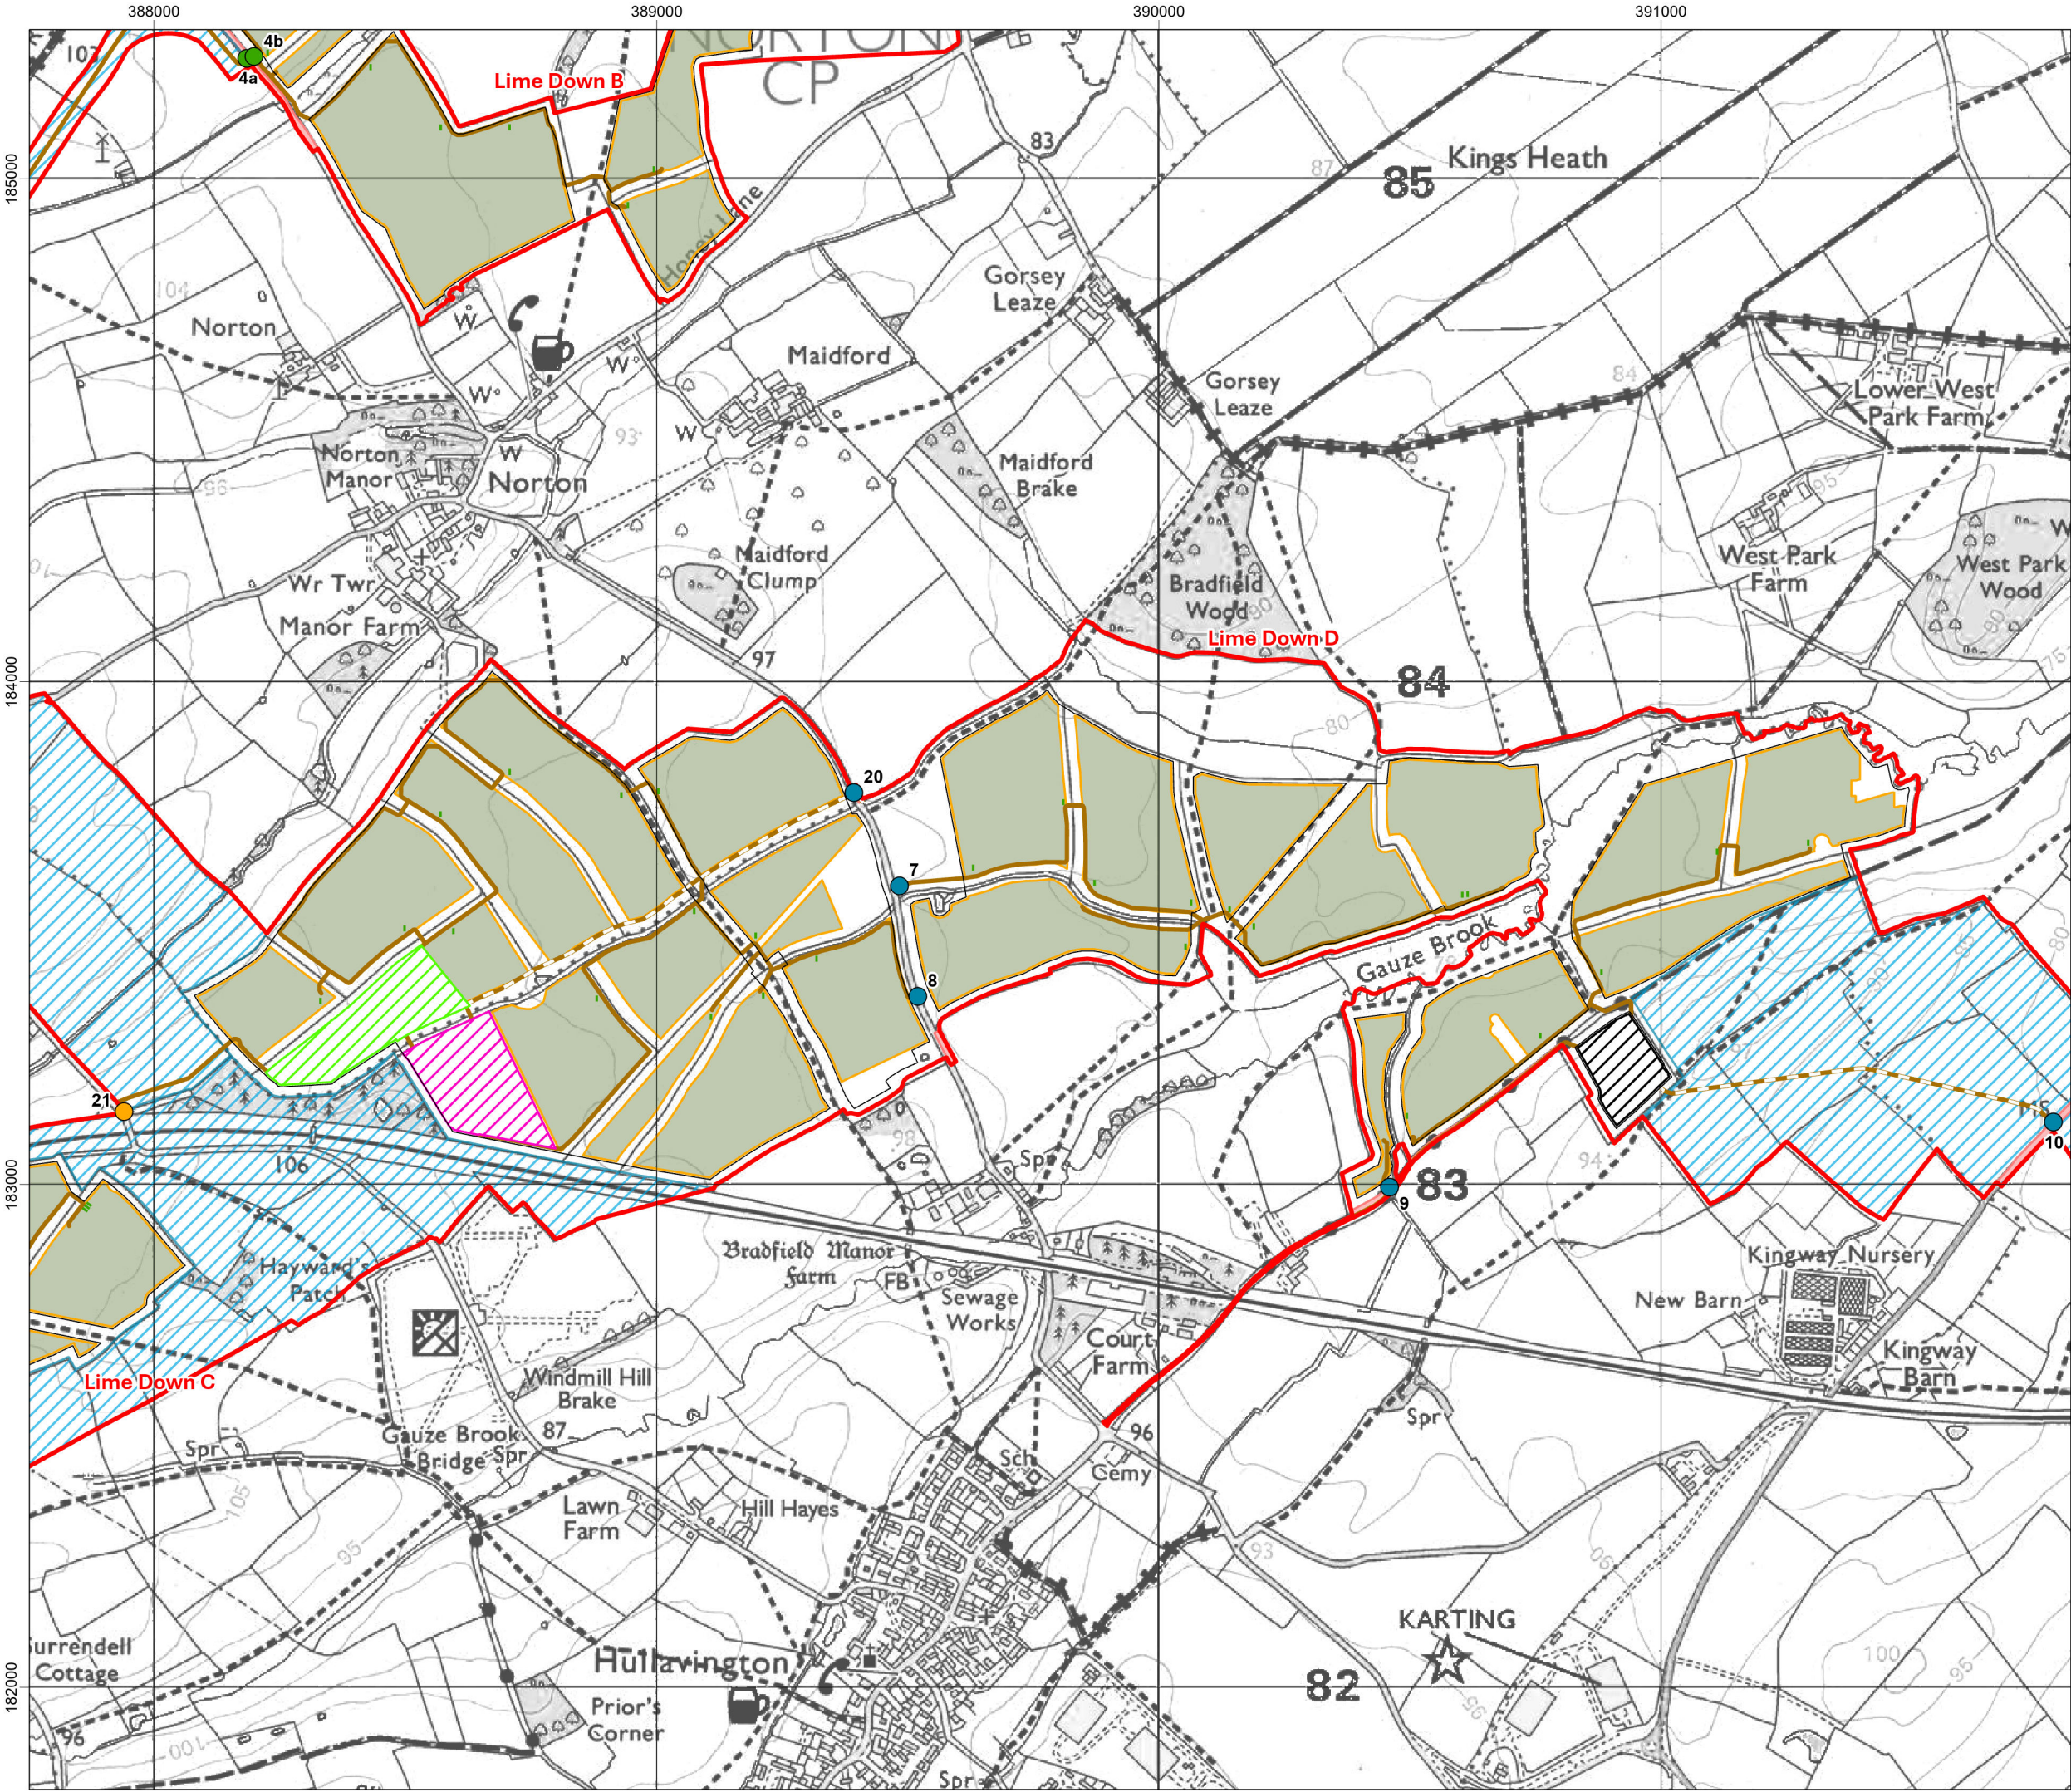

Title:
Figure 3-1-4: Indicative Site Layout Plan
Lime Down D

Document:
Volume 2
The Scheme
Environmental Statement (ES)

- Legend:
- Order Limits
 - Cable Route Corridor
 - Highway Improvement Areas
 - Solar PV Sites
 - 400kV Substation
 - 132kV Substation
 - BESS Area
 - Conversion Unit / 33kV sub distribution switch room
 - Access track
 - Substation and BESS Access Track
 - Fence
 - Solar PV Access Location
 - Solar PV Emergency Access Location
 - Existing Access for Operational Maintenance Only

For further detail in relation to the proposed hedgerow and woodland planting, green corridors, mitigation areas and roadside and riparian planting, refer to the ES Figure 3-4 Landscape and Ecology Mitigation Plan

Data: IGP, 2025
Base map: © Crown copyright and database rights 2025 Ordnance Survey 0100031673.



APFP Regulation: 5(2)(a)
Application Doc No.: EN010168/APP/6.2
Drawing no.: P4443_LPR_ZZ_XX_DR_Z_SCH_0233

Coordinate system: British National Grid
Scale: 1:12,500 @ A3

0 200 400 600 Metres



392000

393000

394000



Title:
Figure 3-1-5: Indicative Site Layout Plan
Lime Down E


Document:
Volume 2
The Scheme
Environmental Statement (ES)

Legend:

- Order Limits
- Cable Route Corridor
- Highway Improvement Areas
- Solar PV Sites
- 132kV Substation
- Conversion Unit / 33kV sub distribution switch room
- Access track
- Substation and BESS Access Track
- Fence
- Solar PV Access Location
- Solar PV Emergency Access Location
- Existing Access for Operational Maintenance Only
- Solar PV Crossing Location

For further detail in relation to the proposed hedgerow and woodland planting, green corridors, mitigation areas and roadside and riparian planting, refer to the ES Figure 3-4 Landscape and Ecology Mitigation Plan

Data: IGP, 2025
Base map: © Crown copyright and database rights 2025 Ordnance Survey 0100031673.

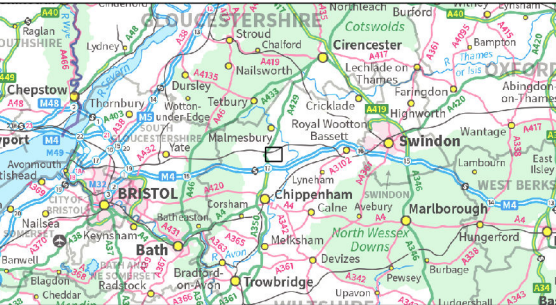

APFP Regulation: 5(2)(a)
Application Doc No.: EN010168/APP/6.2
Drawing no.: P4443_LPR_ZZ_XX_DR_Z_SCH_0233

Coordinate system: British National Grid

Scale: 1:10,000 @ A3

