




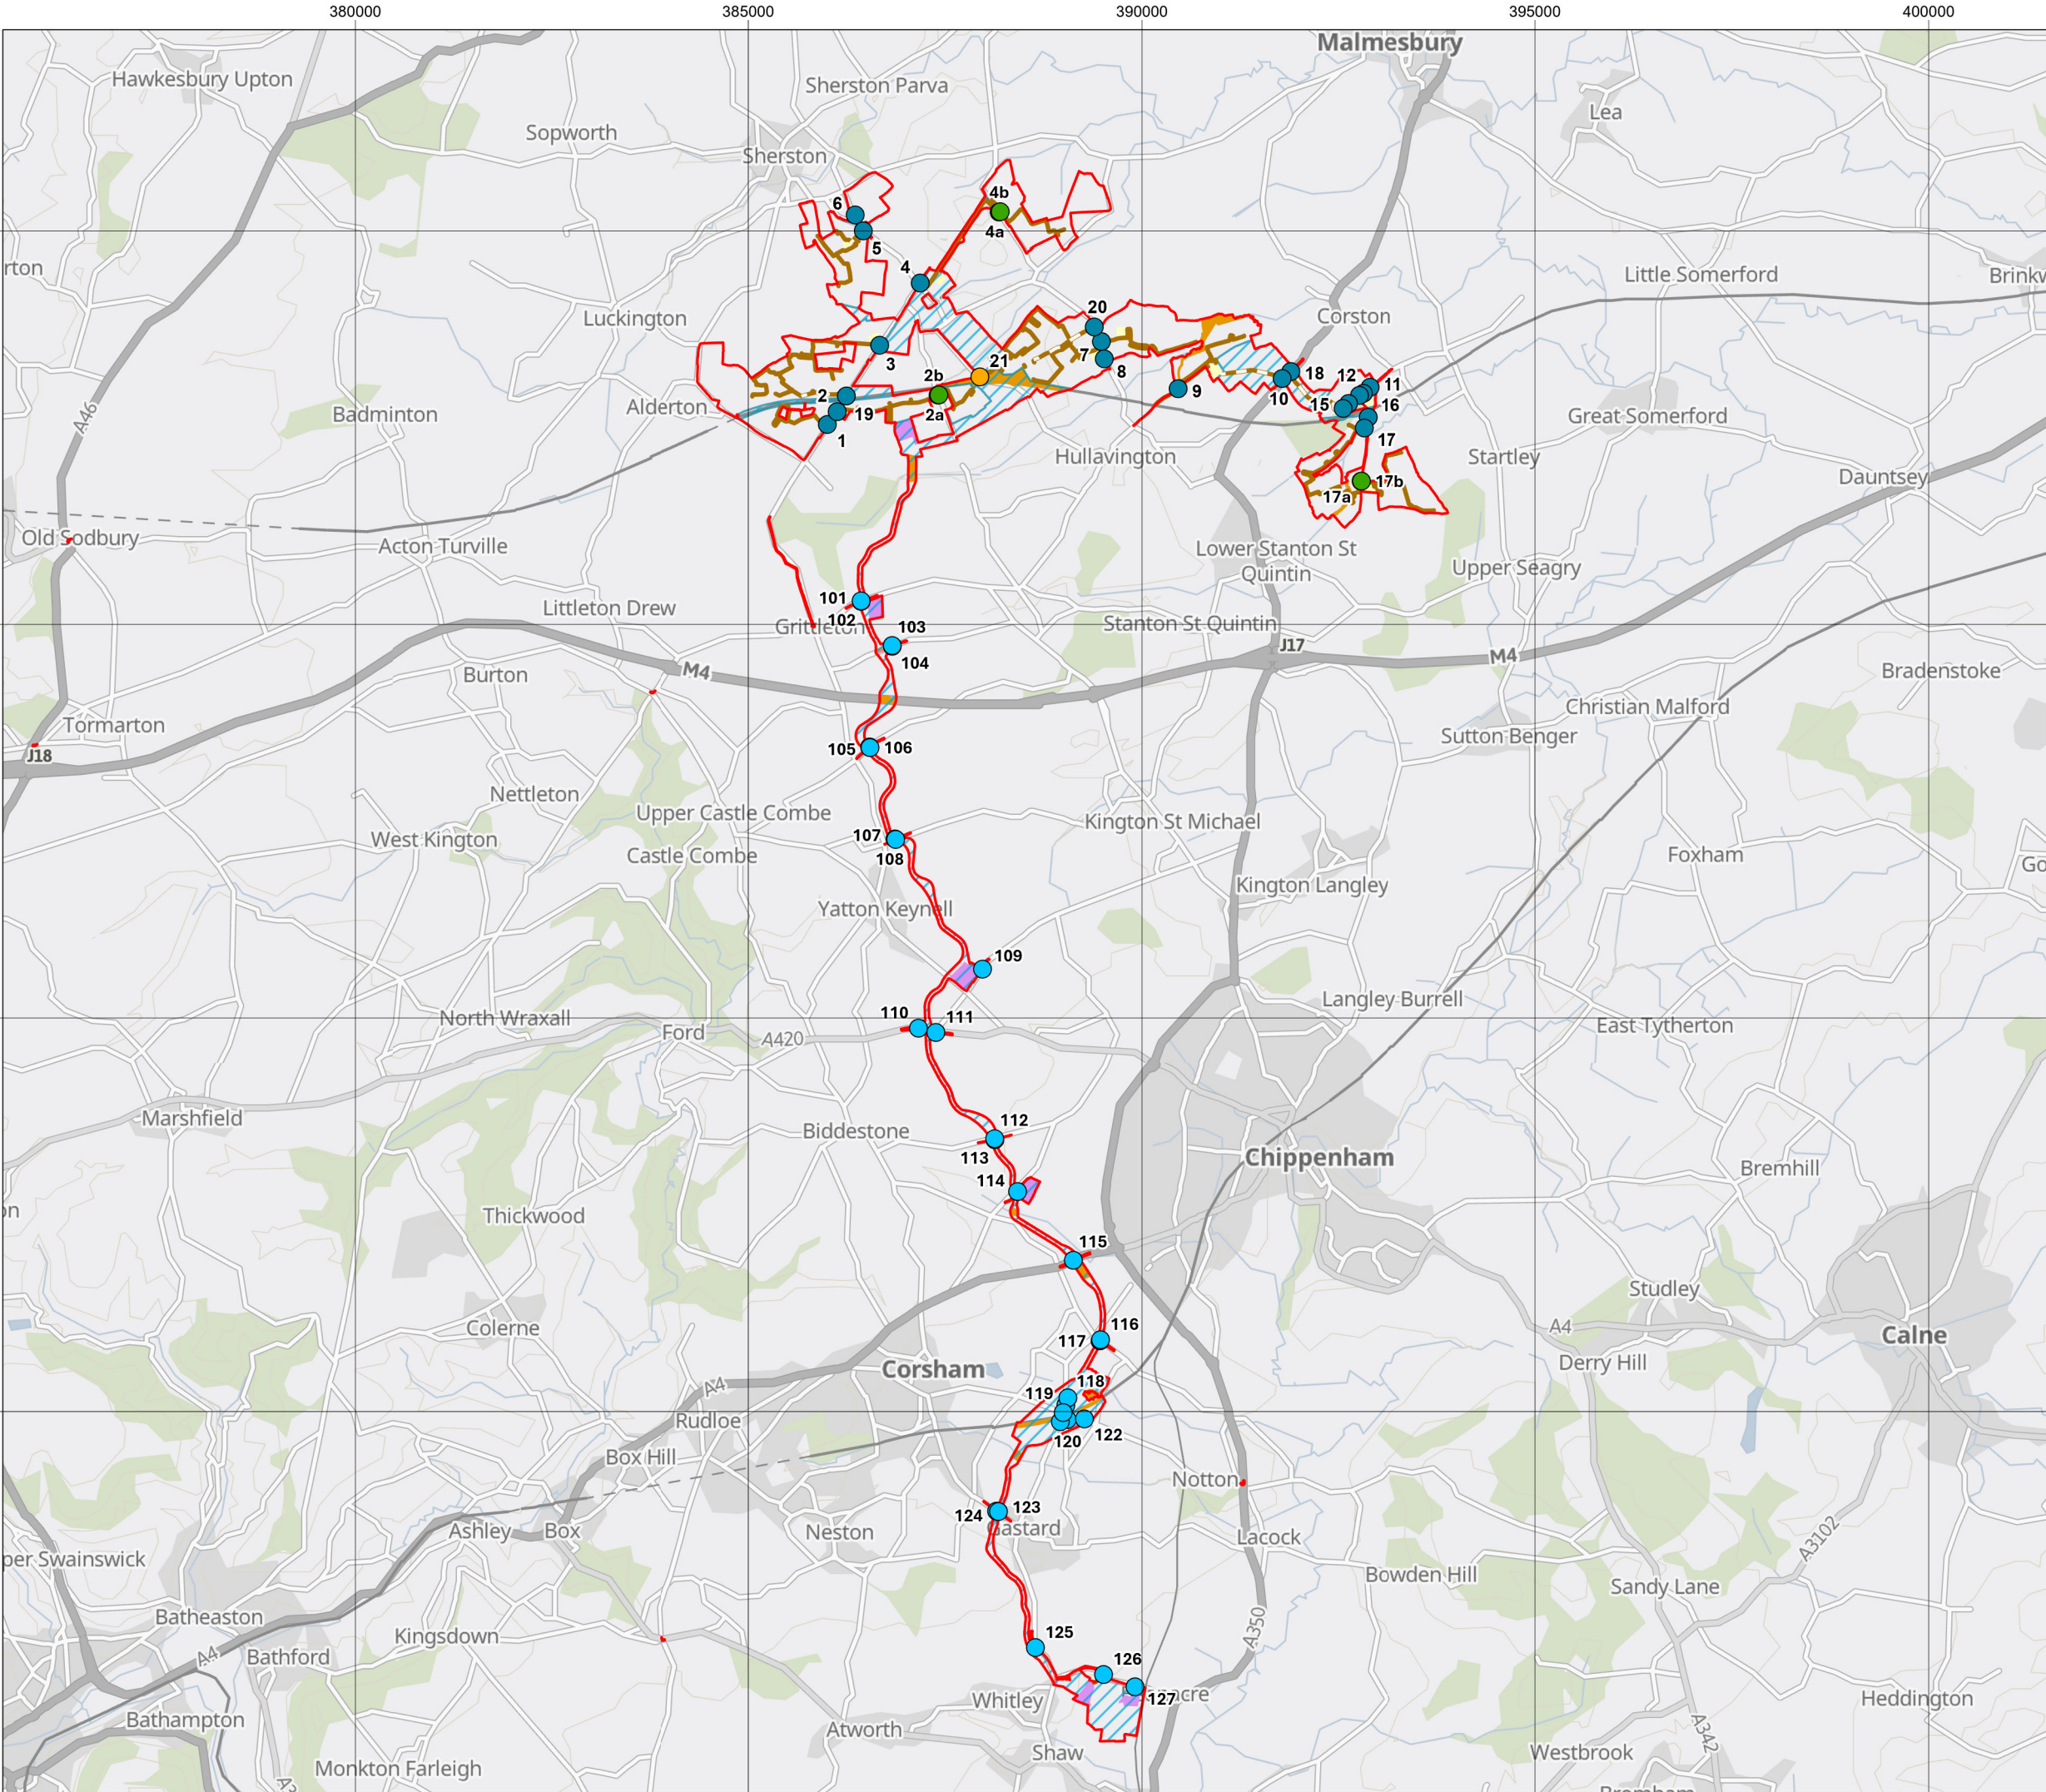

Title:

Figure 3-2: Key Construction Phase Features

Document:


Volume 2
The Scheme
Environmental Statement (ES)

Legend:

- Order Limits
- Cable Route Corridor
- Highway Improvement Areas
- Solar PV Access Location
- Solar PV Emergency Access Location
- Solar PV Crossing Location
- Cable Corridor Access Point
- Indicative Temporary Construction Compound - Solar PV Sites
- Indicative Temporary Construction Compound – Cable Route Corridor
- Avoidance Area
- Access track
- Substation and BESS Access Track

For further detail in relation to the proposed hedgerow and woodland planting, green corridors, mitigation areas and roadside and riparian planting, refer to the ES Figure 3-4 Landscape and Ecology Mitigation Plan

Data: IGP, 2025
Base map: © Crown copyright and database rights 2025 Ordnance Survey 0100031673. Contains OS data © Crown Copyright and database right 2025. Contains data from OS Zoomstack

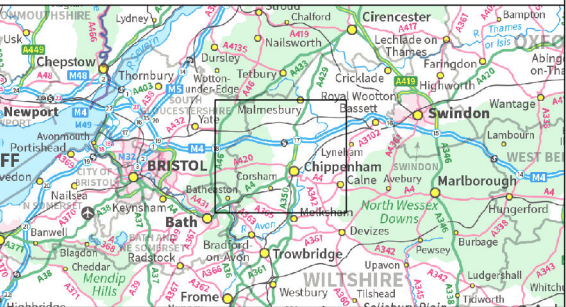

APFP Regulation: 5(2)(a)
Application Doc No.: EN010168/APP/6.2
Drawing no.: P4443_LPR_ZZ_XX_DR_Z_SCH_0251

Coordinate system: British National Grid

Scale: 1:80,000 @ A3





385000


386000

387000

186000

185000

184000

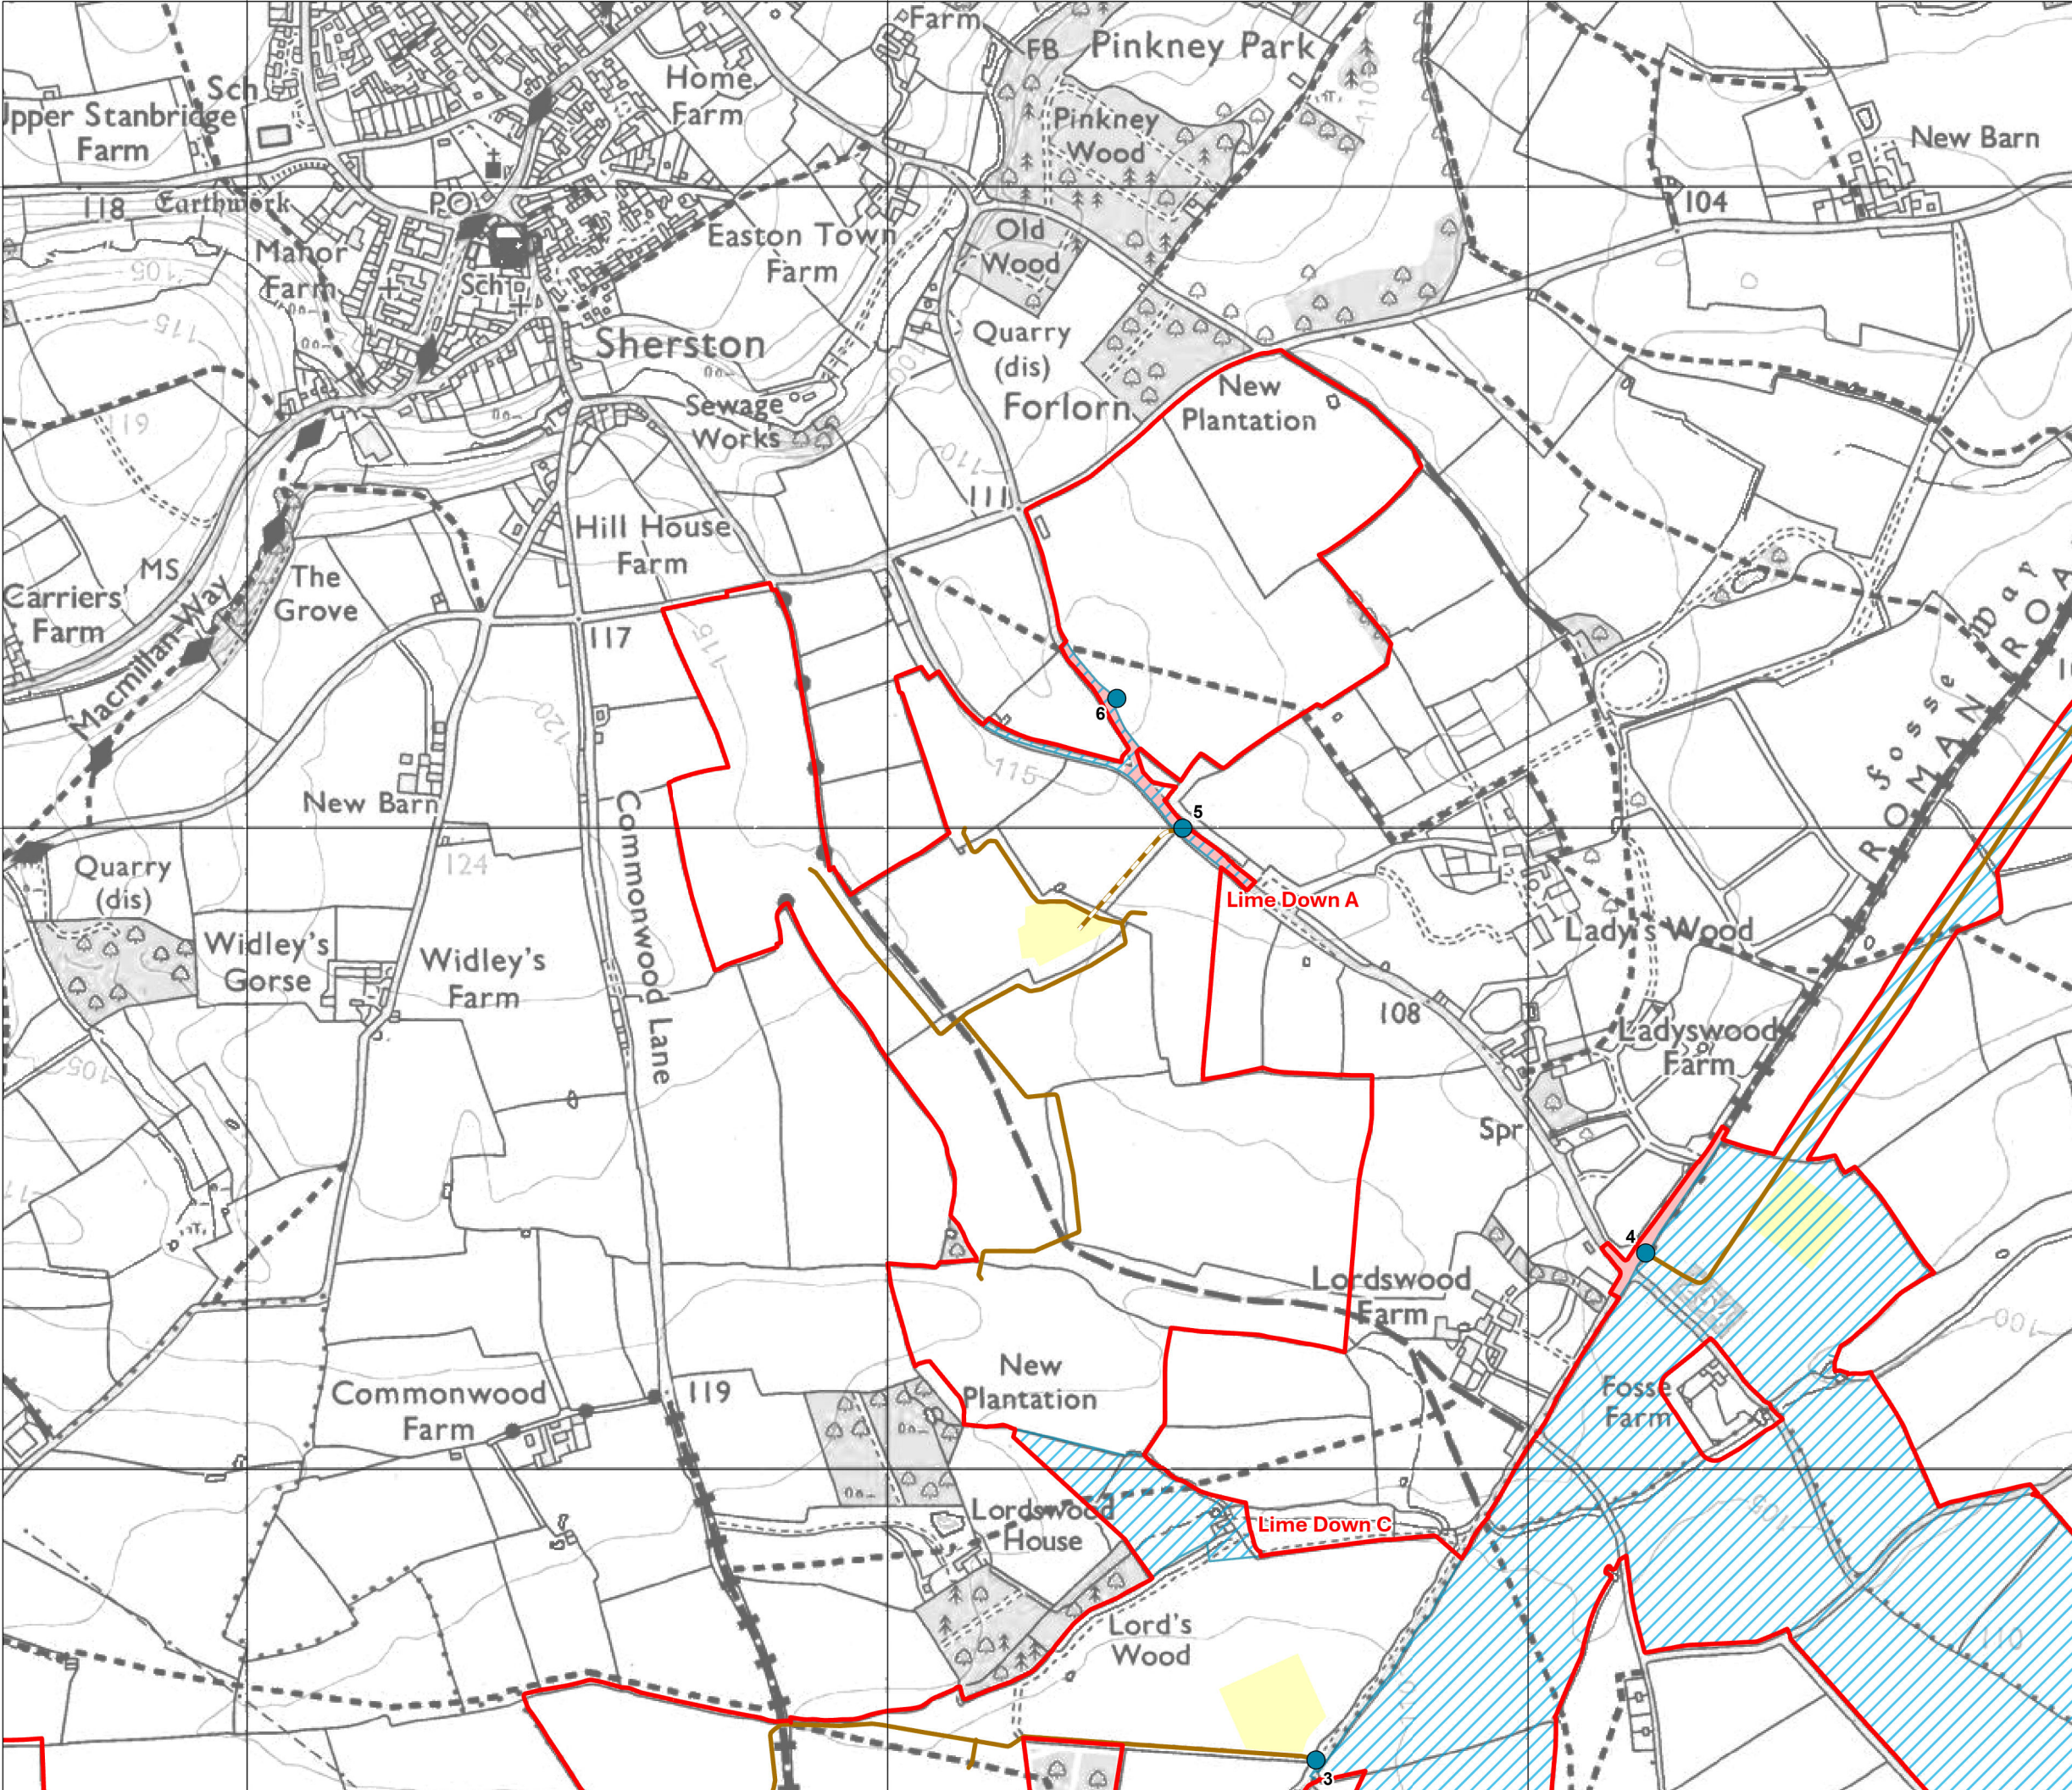

Title:
Figure 3-2-1: Key Construction Phase Features
Lime Down A

Document:
Volume 2
The Scheme
Environmental Statement (ES)

- Legend:
- Order Limits
 - Cable Route Corridor
 - Highway Improvement Areas
 - Solar PV Access Location
 - Solar PV Emergency Access Location
 - Indicative Temporary Construction Compounds - Solar PV Sites
 - Access track
 - Substation and BESS Access Track

For further detail in relation to the proposed hedgerow and woodland planting, green corridors, mitigation areas and roadside and riparian planting, refer to the ES Figure 3-4 Landscape and Ecology Mitigation Plan


Data: IGP, 2025
Base map: © Crown copyright and database rights 2025 Ordnance Survey 0100031673.



APFP Regulation: 5(2)(a)
Application Doc No.: EN010168/APP/6.2
Drawing no.: P4443_LPR_ZZ_XX_DR_Z_SCH_0252

Coordinate system: British National Grid
Scale: 1:10,000 @ A3



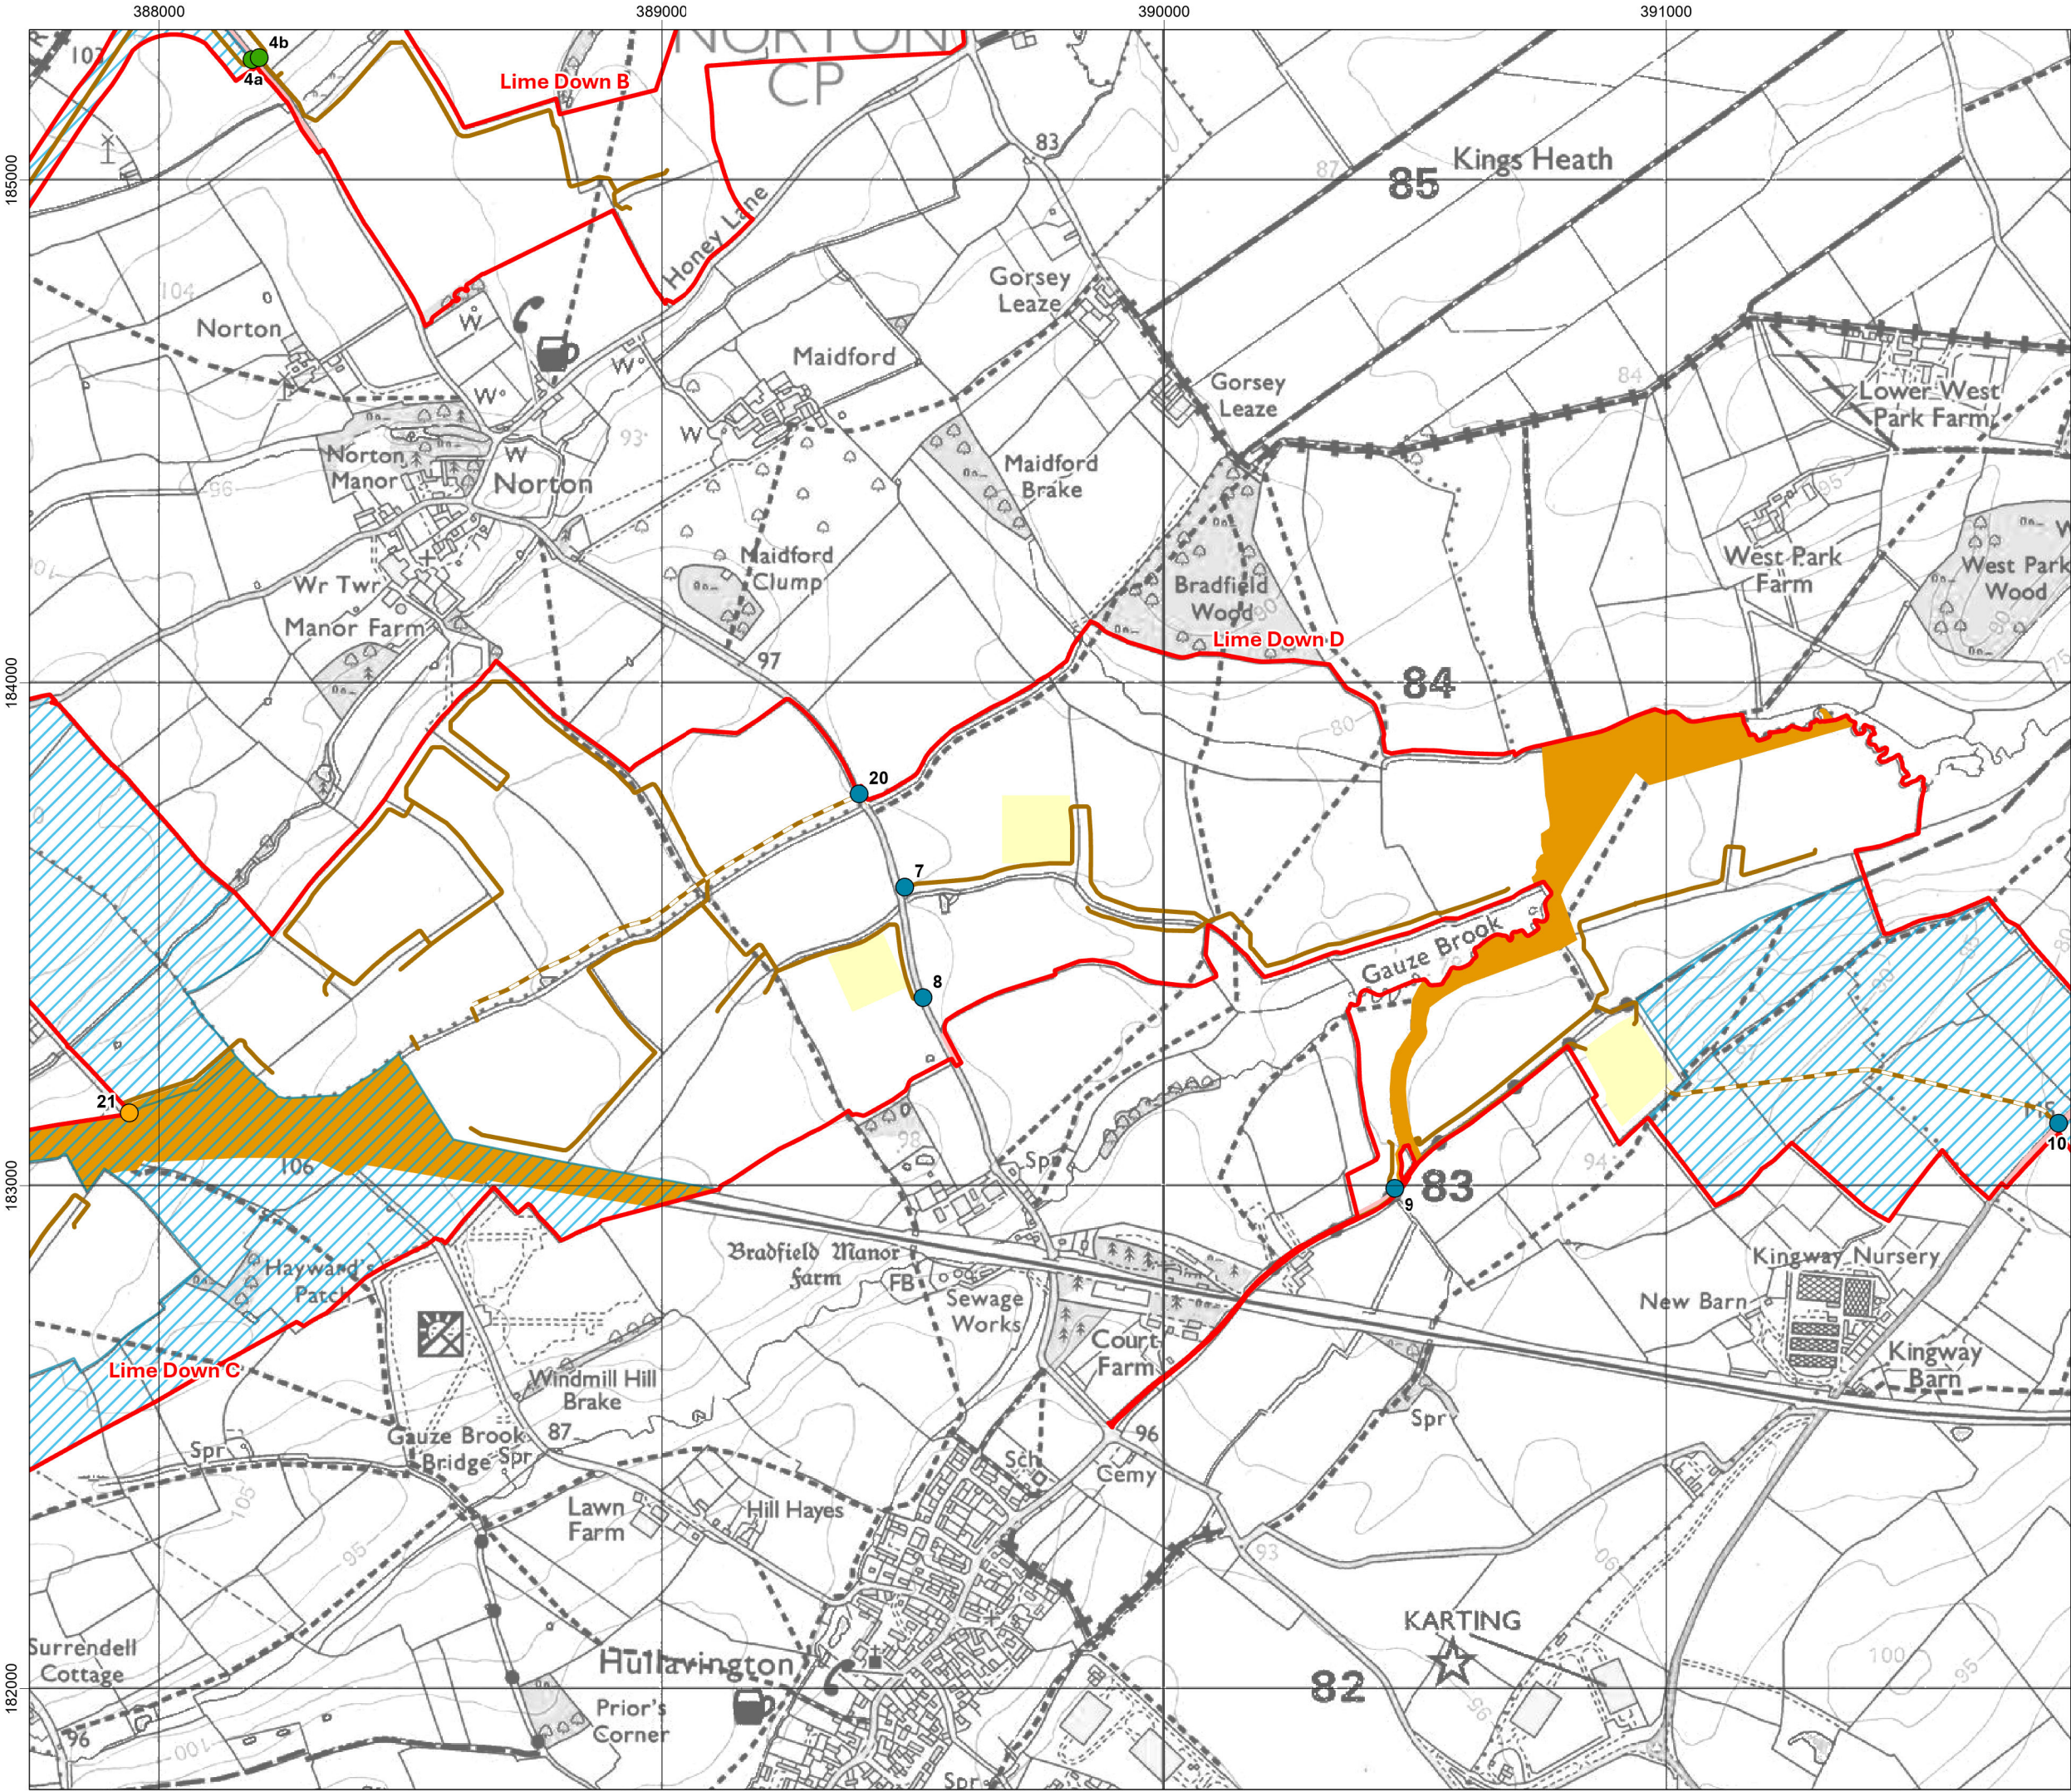

Title:
Figure 3-2-4: Key Construction Phase Features
Lime Down D

Document:
Volume 2
The Scheme
Environmental Statement (ES)

- Legend:
- Order Limits
 - Cable Route Corridor
 - Highway Improvement Areas
 - Solar PV Access Location
 - Solar PV Emergency Access Location
 - Solar PV Crossing Location
 - Indicative Temporary Construction Compounds - Solar PV Sites
 - Avoidance Area
 - Access track
 - Substation and BESS Access Track

For further detail in relation to the proposed hedgerow and woodland planting, green corridors, mitigation areas and roadside and riparian planting, refer to the ES Figure 3-4 Landscape and Ecology Mitigation Plan

Data: IGP, 2025
Base map: © Crown copyright and database rights 2025 Ordnance Survey 0100031673.





APFP Regulation: 5(2)(a)
Application Doc No.: EN010168/APP/6.2
Drawing no.: P4443_LPR_ZZ_XX_DR_Z_SCH_0252

Coordinate system: British National Grid
Scale: 1:12,500 @ A3

0 200 400 600 Metres



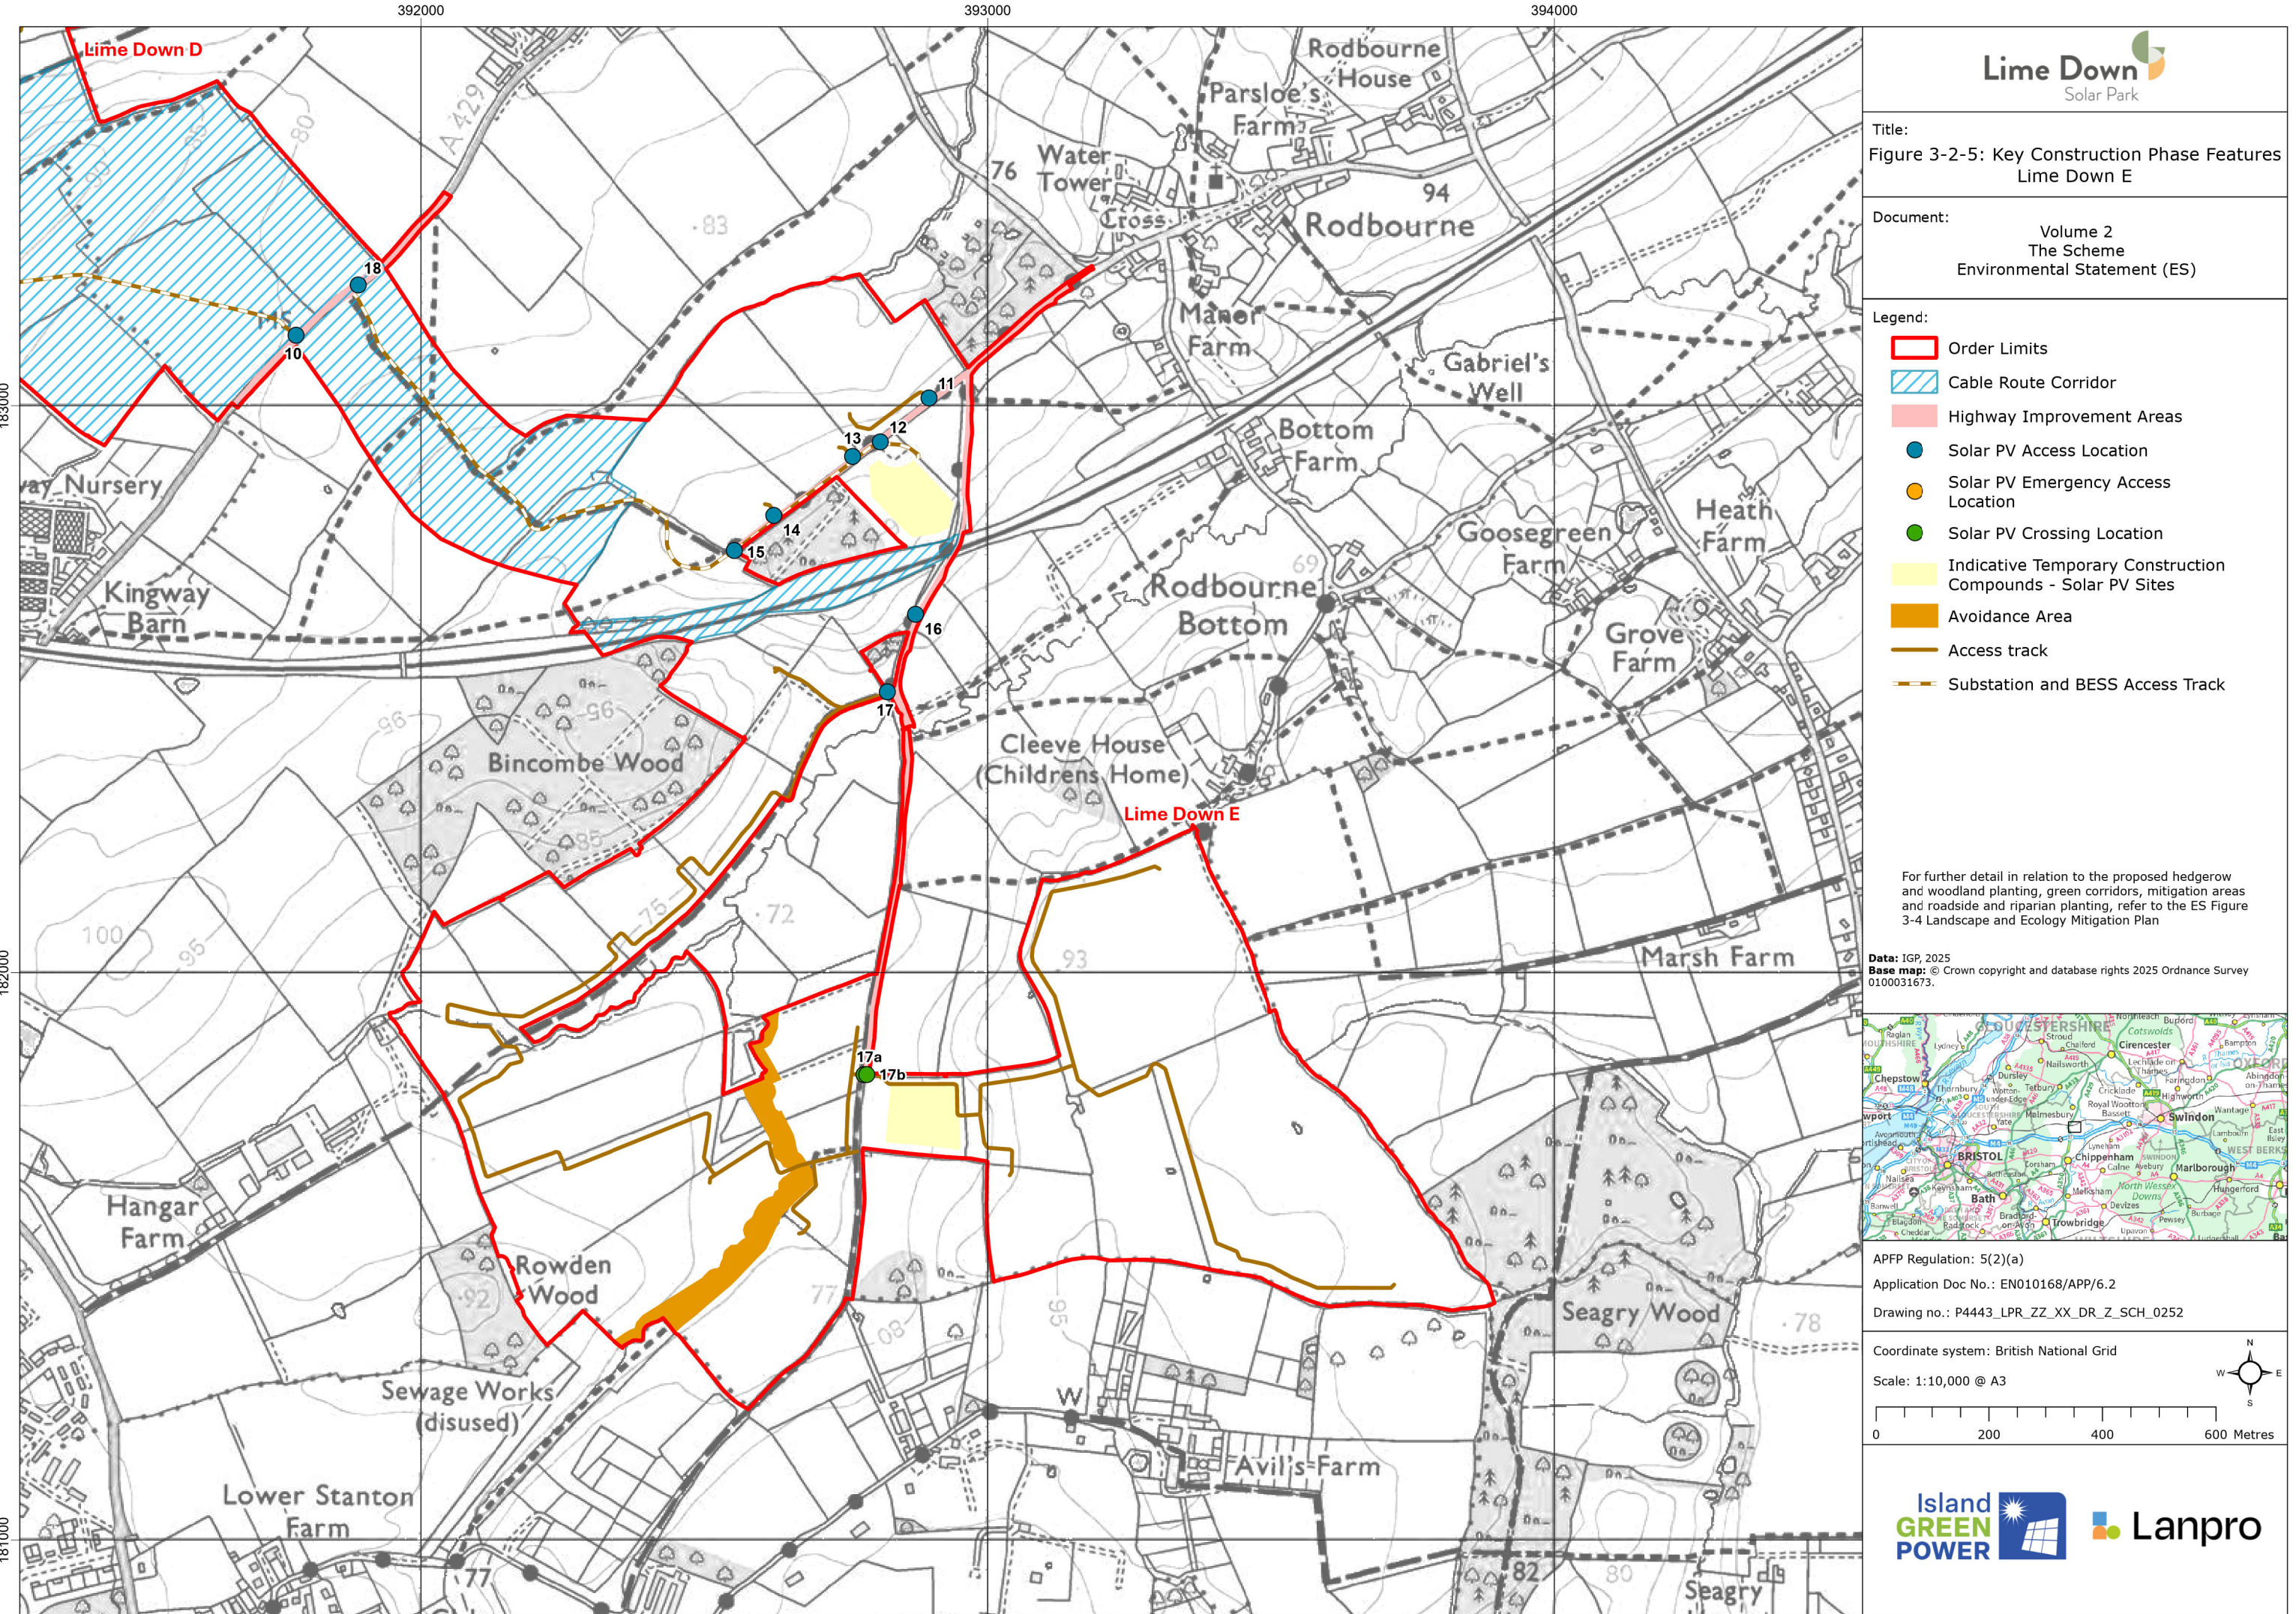

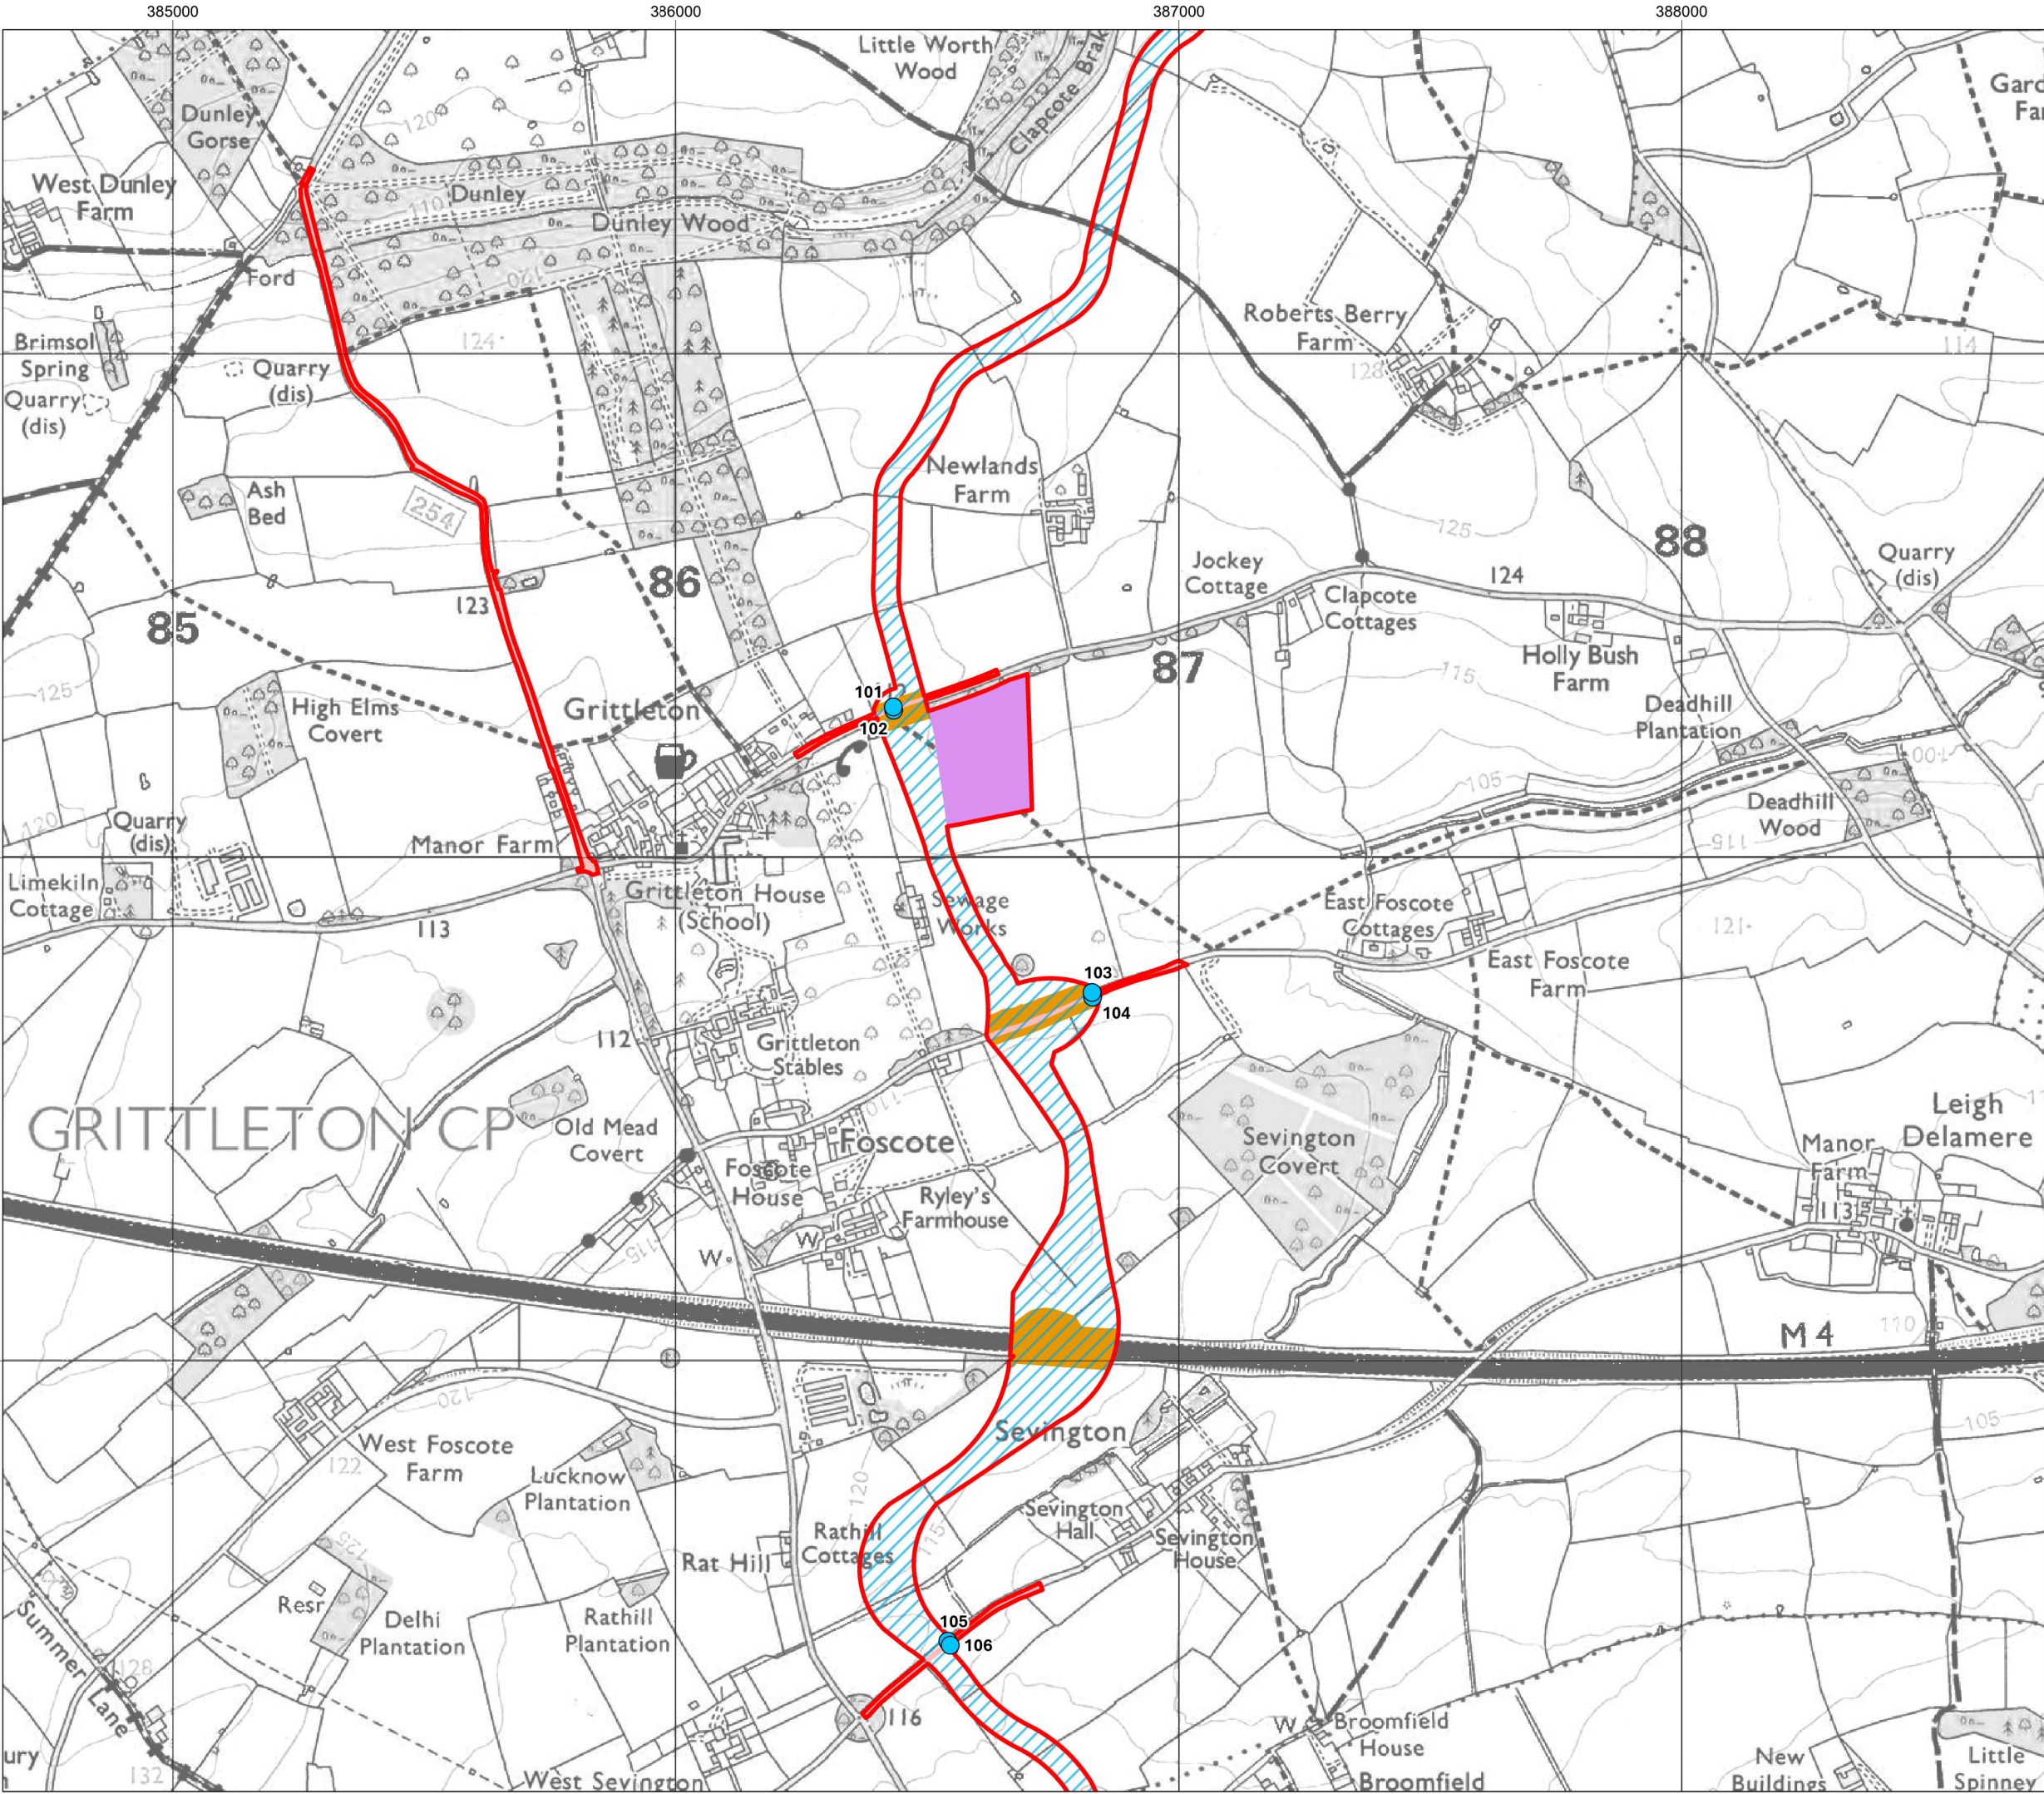


Title:
Figure 3-2-6: Key Construction Phase Features
Cable Route Corridor

Document:
Volume 2
The Scheme
Environmental Statement (ES)

- Legend:
- Order Limits
 - Cable Route Corridor
 - Highway Improvement Areas
 - Solar PV Access Location
 - Solar PV Emergency Access Location
 - Cable Corridor Access Point
 - Indicative Temporary Construction Compound – Cable Route Corridor
 - Avoidance Area


For further detail in relation to the proposed hedgerow and woodland planting, green corridors, mitigation areas and roadside and riparian planting, refer to the ES Figure 3-4 Landscape and Ecology Mitigation Plan

Data: IGP, 2025
Base map: © Crown copyright and database rights 2025 Ordnance Survey 0100031673.

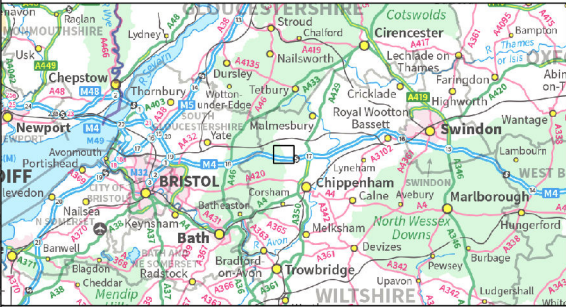

APFP Regulation: 5(2)(a)
Application Doc No.: EN010168/APP/6.2
Drawing no.: P4443_LPR_ZZ_XX_DR_Z_SCH_0252

Coordinate system: British National Grid
Scale: 1:12,500 @ A3

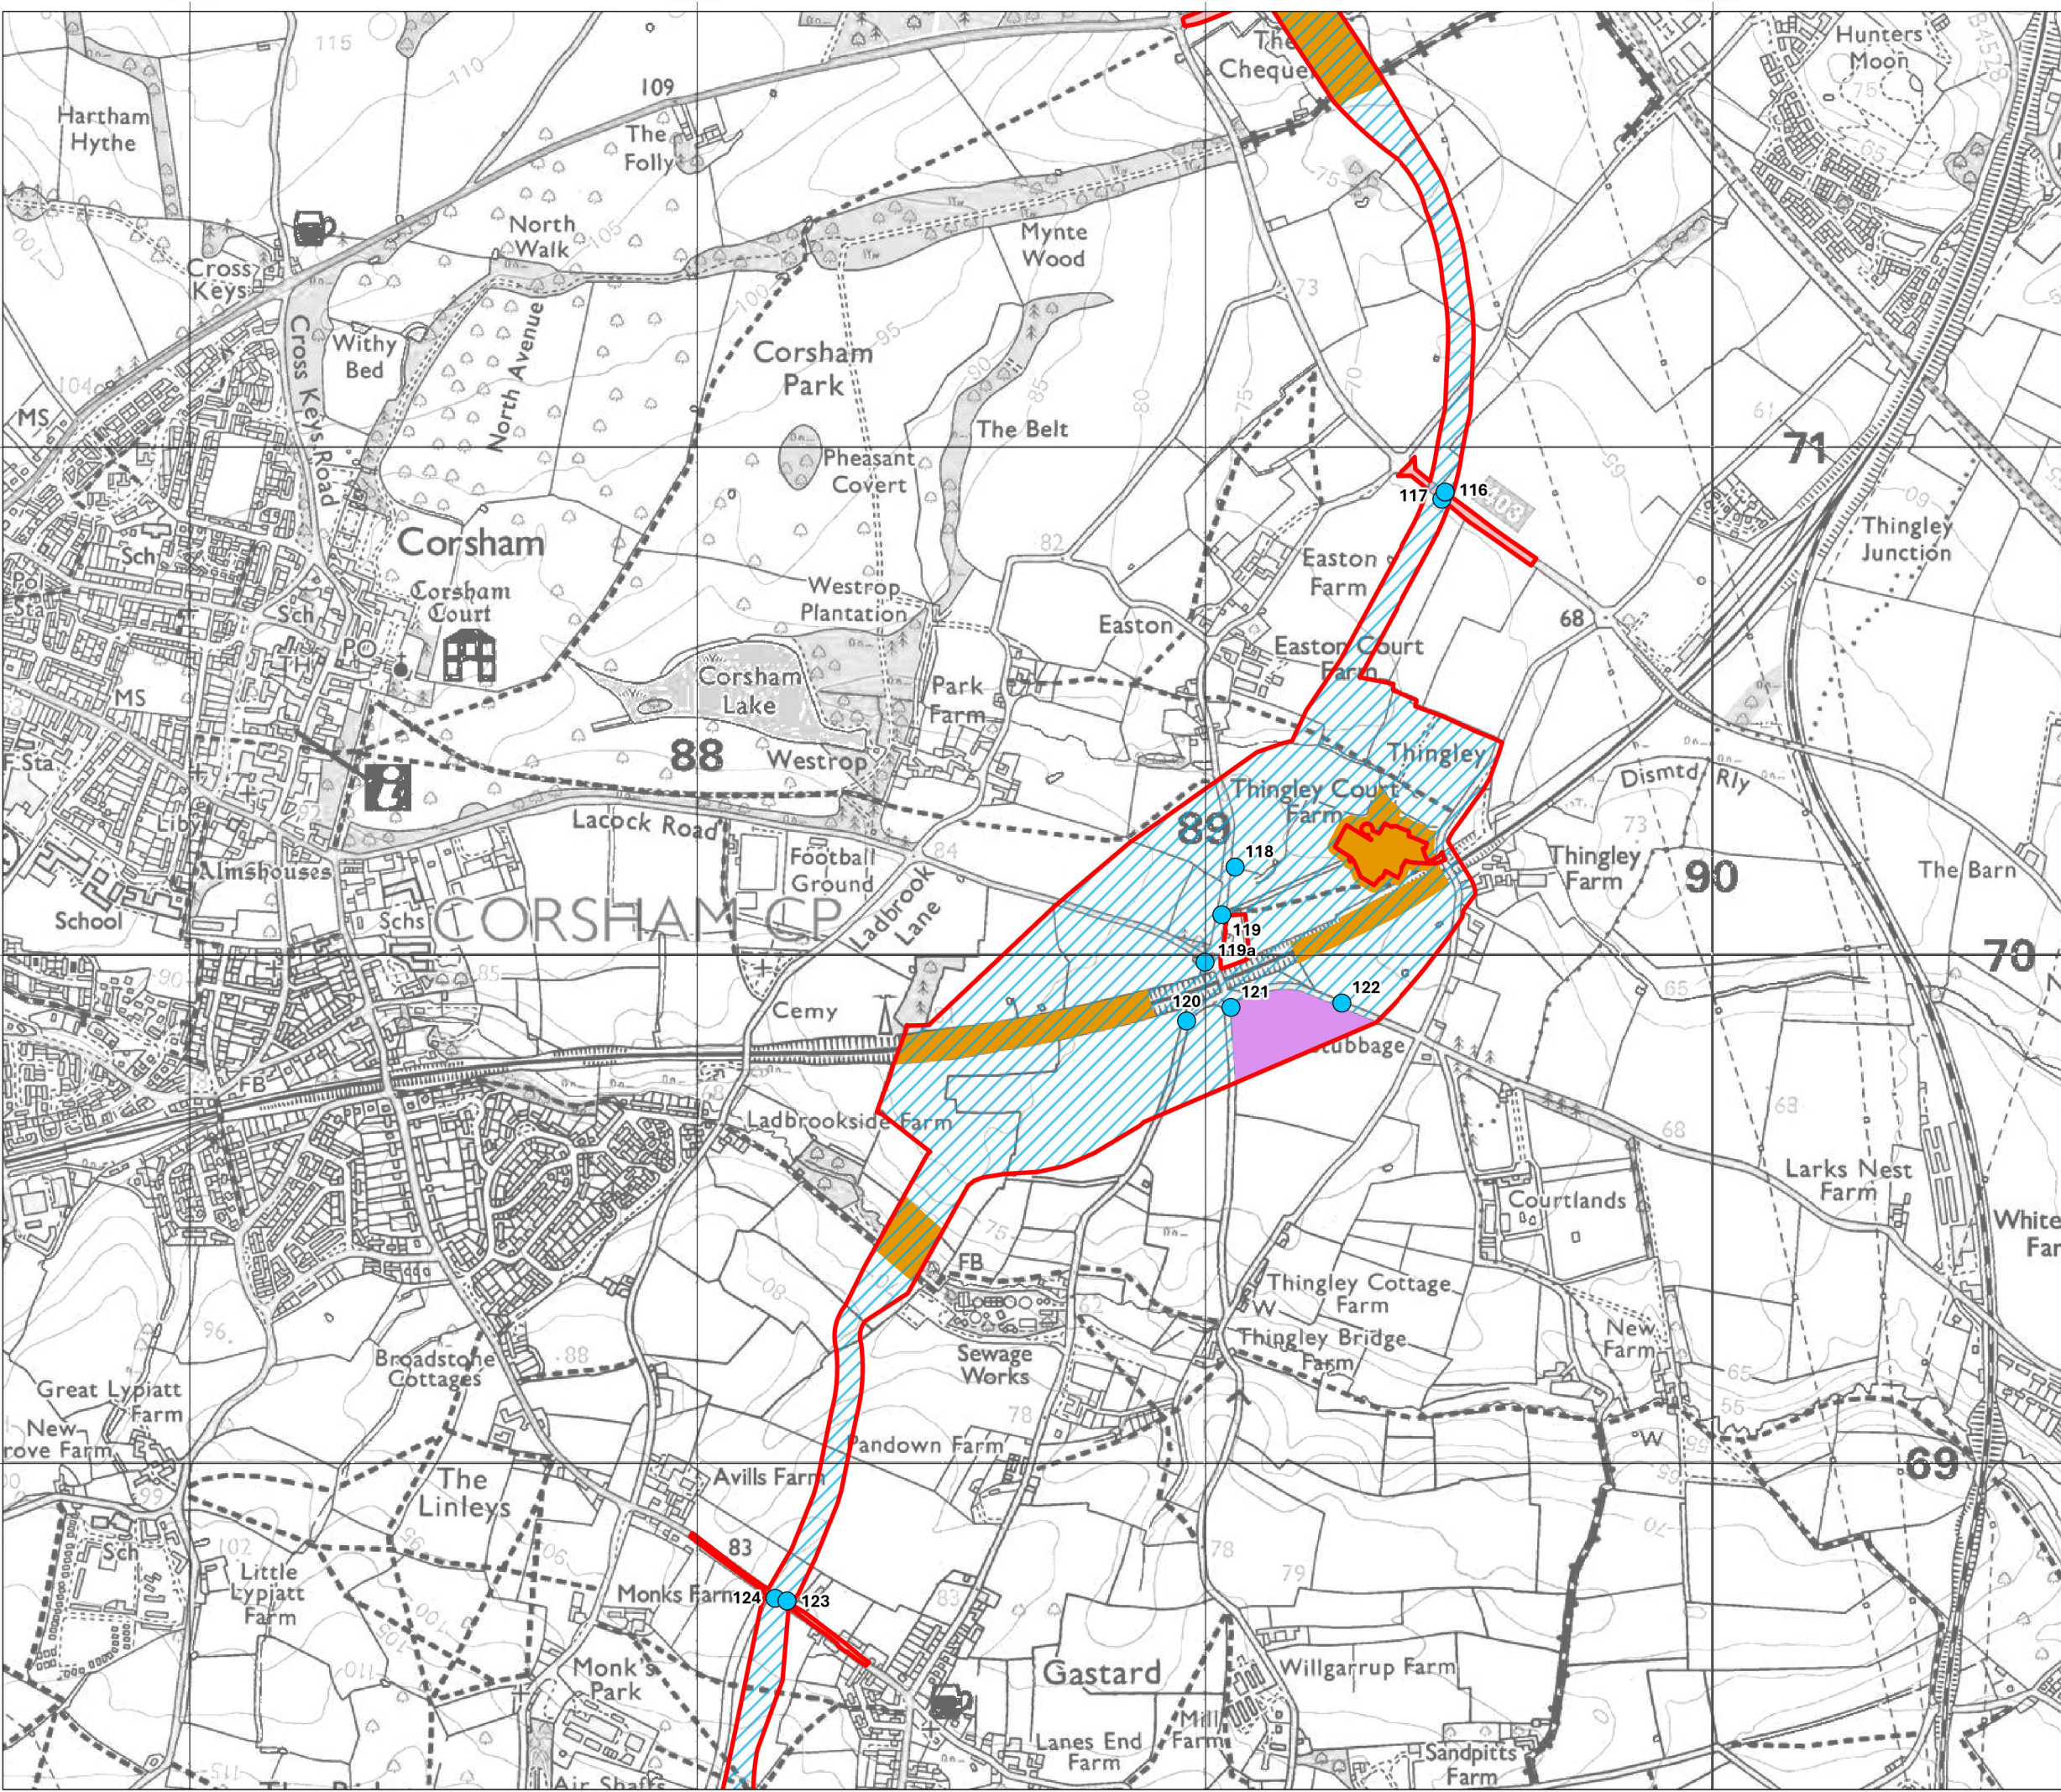


Title:
Figure 3-2-9: Key Construction Phase Features
Cable Route Corridor

Document:
Volume 2
The Scheme
Environmental Statement (ES)

- Legend:
- Order Limits
 - Cable Route Corridor
 - Highway Improvement Areas
 - Solar PV Access Location
 - Solar PV Emergency Access Location
 - Cable Corridor Access Point
 - Indicative Temporary Construction Compound – Cable Route Corridor
 - Avoidance Area

For further detail in relation to the proposed hedgerow and woodland planting, green corridors, mitigation areas and roadside and riparian planting, refer to the ES Figure 3-4 Landscape and Ecology Mitigation Plan

Data: IGP, 2025
Base map: © Crown copyright and database rights 2025 Ordnance Survey 0100031673.

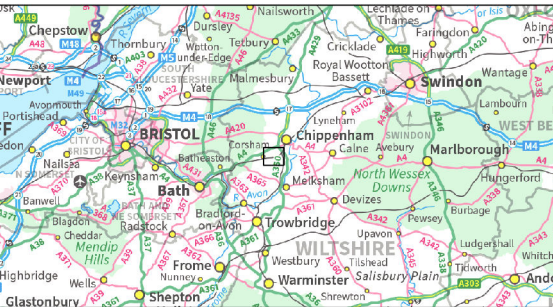

APFP Regulation: 5(2)(a)
Application Doc No.: EN010168/APP/6.2
Drawing no.: P4443_LPR_ZZ_XX_DR_Z_SCH_0252

Coordinate system: British National Grid
Scale: 1:12,500 @ A3

