


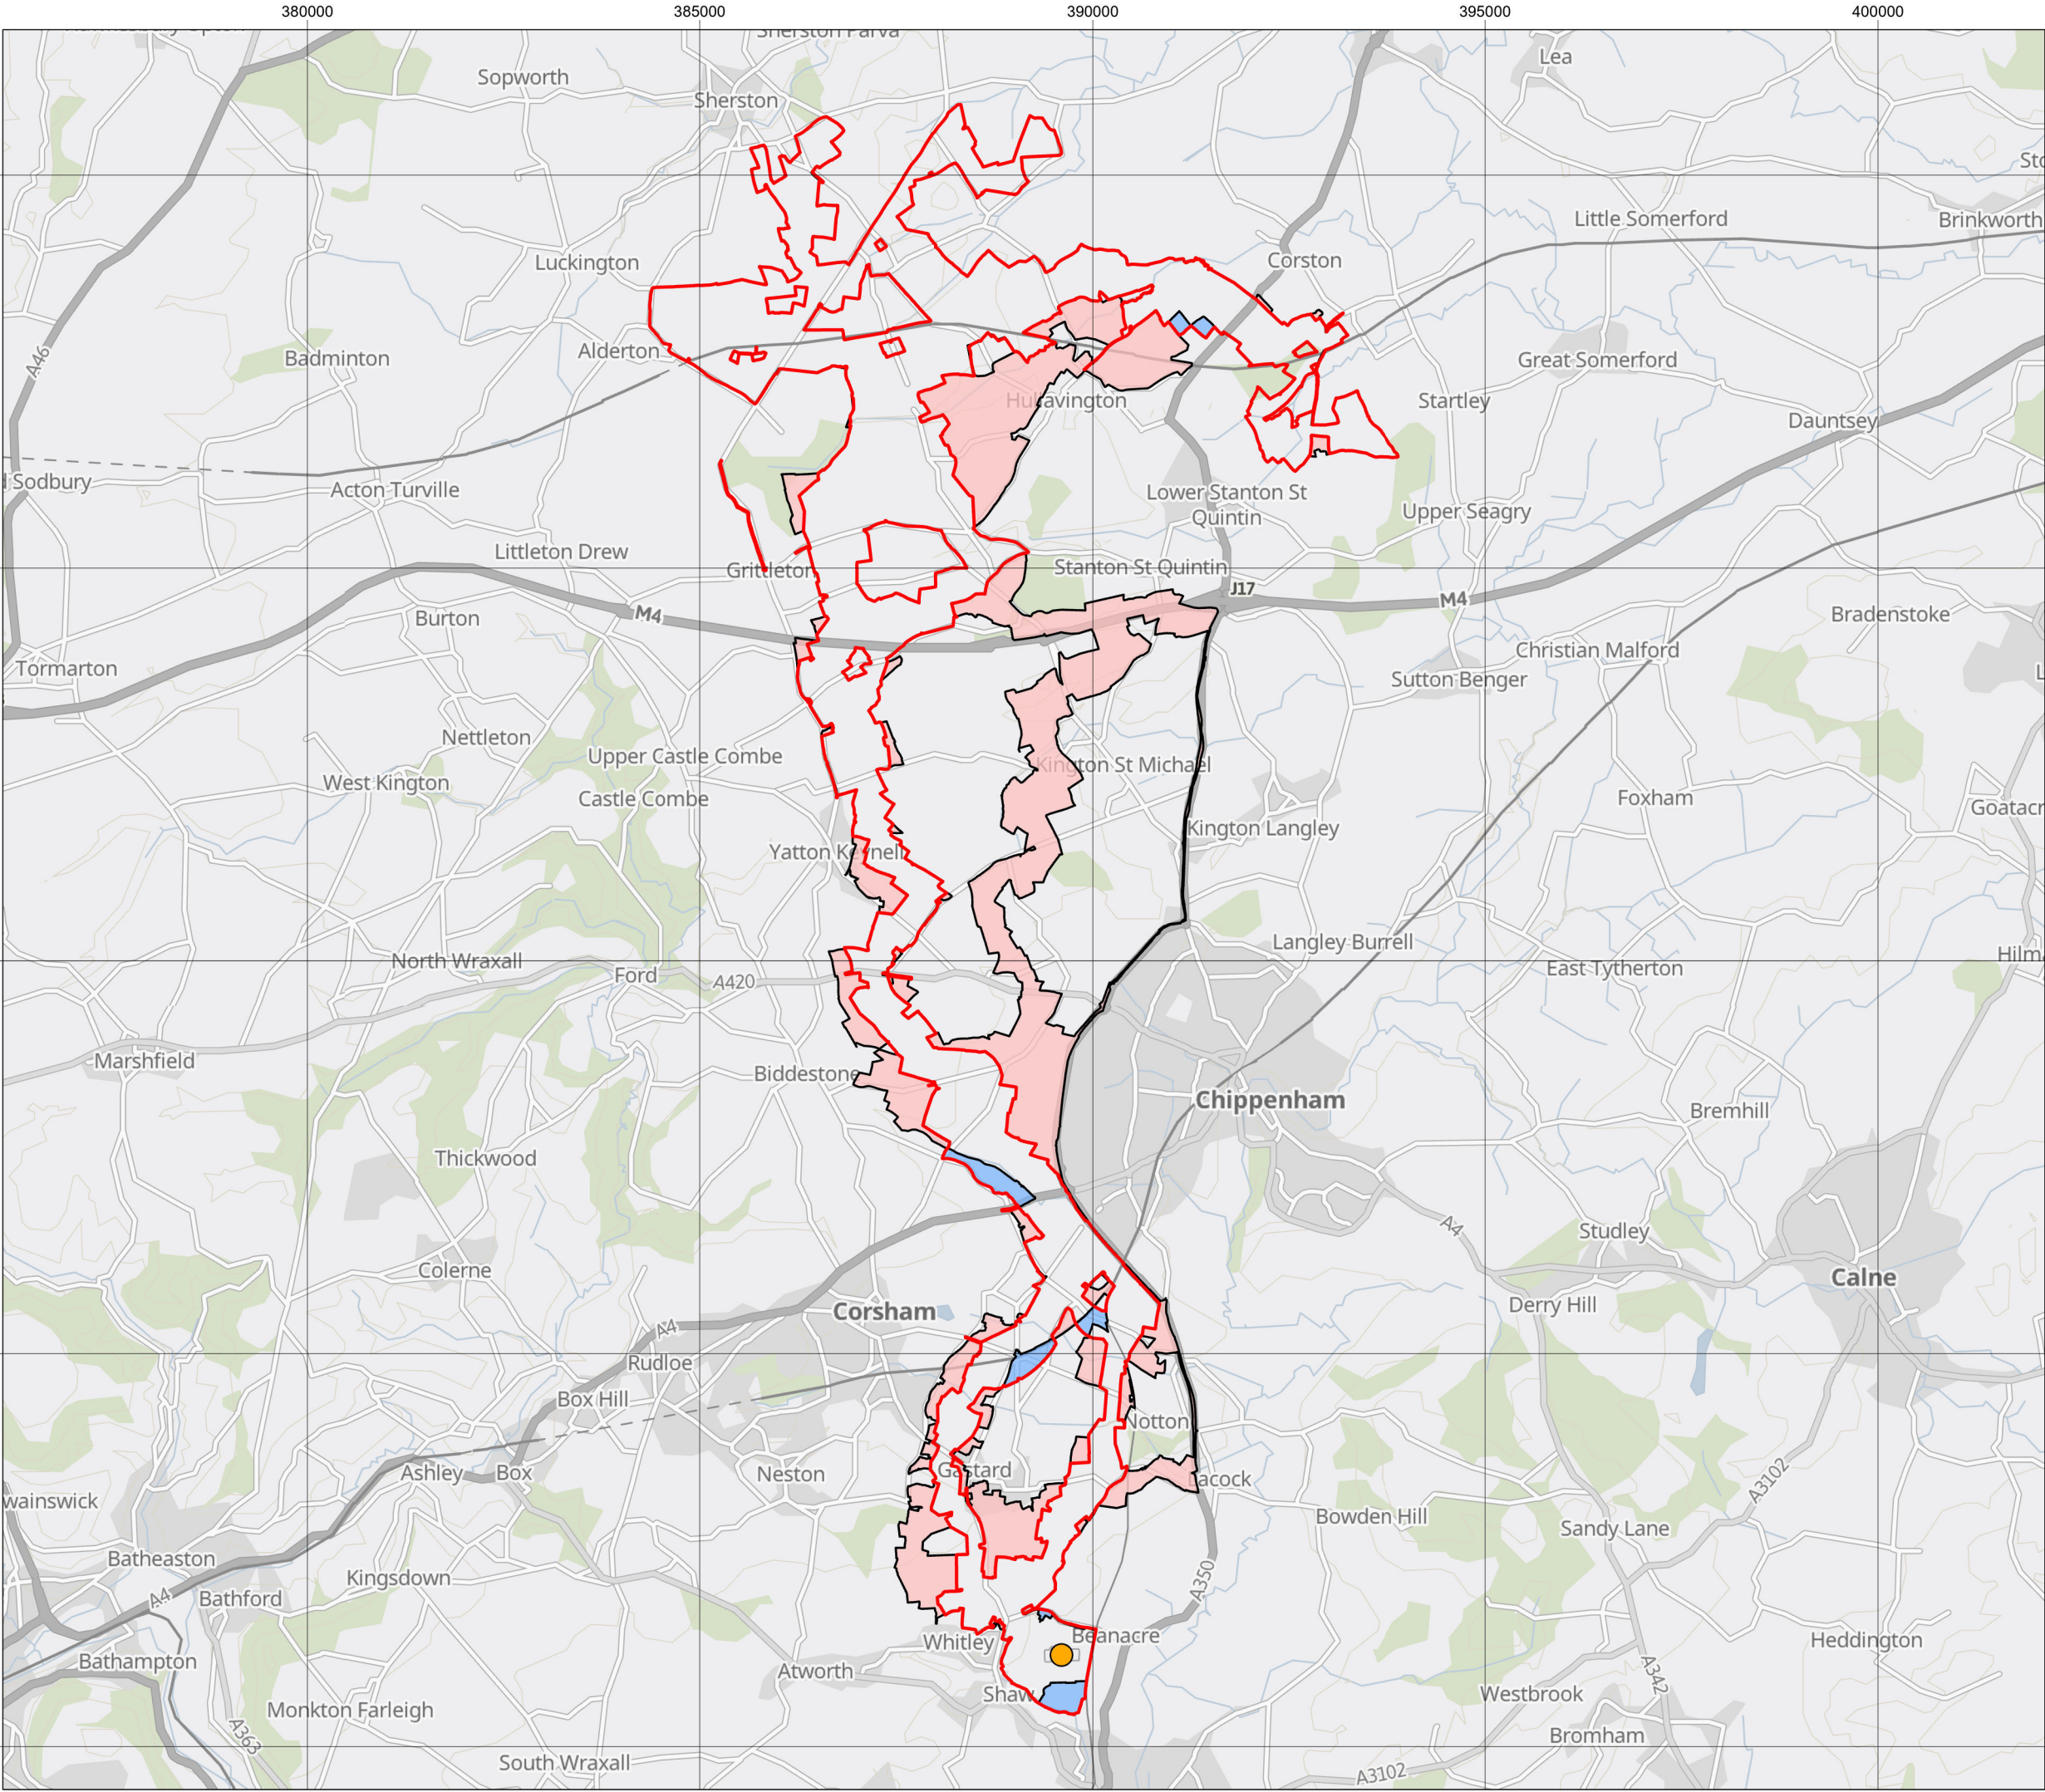


Title:
**Figure 4-1: Development Site at Scoping
and at PEIR**

Document:
**Volume 2
Alternatives and Design Evolution
Environmental Statement (ES)**


- Legend:
- Development Area (PEIR)
 - Development Area (Scoping)
 - Existing National Grid Melksham Substation (PoC)
 - Expansion of Development Boundary
 - Reduction of Development Boundary


Data: IGP, 2025
Base map: © Crown copyright and database rights 2025 Ordnance Survey 0100031673. Contains OS data © Crown Copyright and database right 2025. Contains data from OS Zoomstack

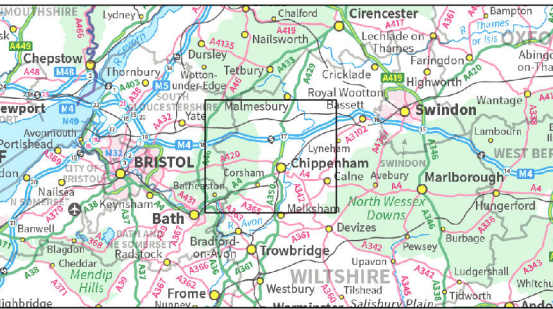

APFP Regulation: 5(2)(a)
Application Doc No.: EN010168/APP/6.2
Drawing no.: P4443_LPR_ZZ_XX_DR_Z_ALT_0200

Coordinate system: British National Grid
Scale: 1:80,000 @ A3

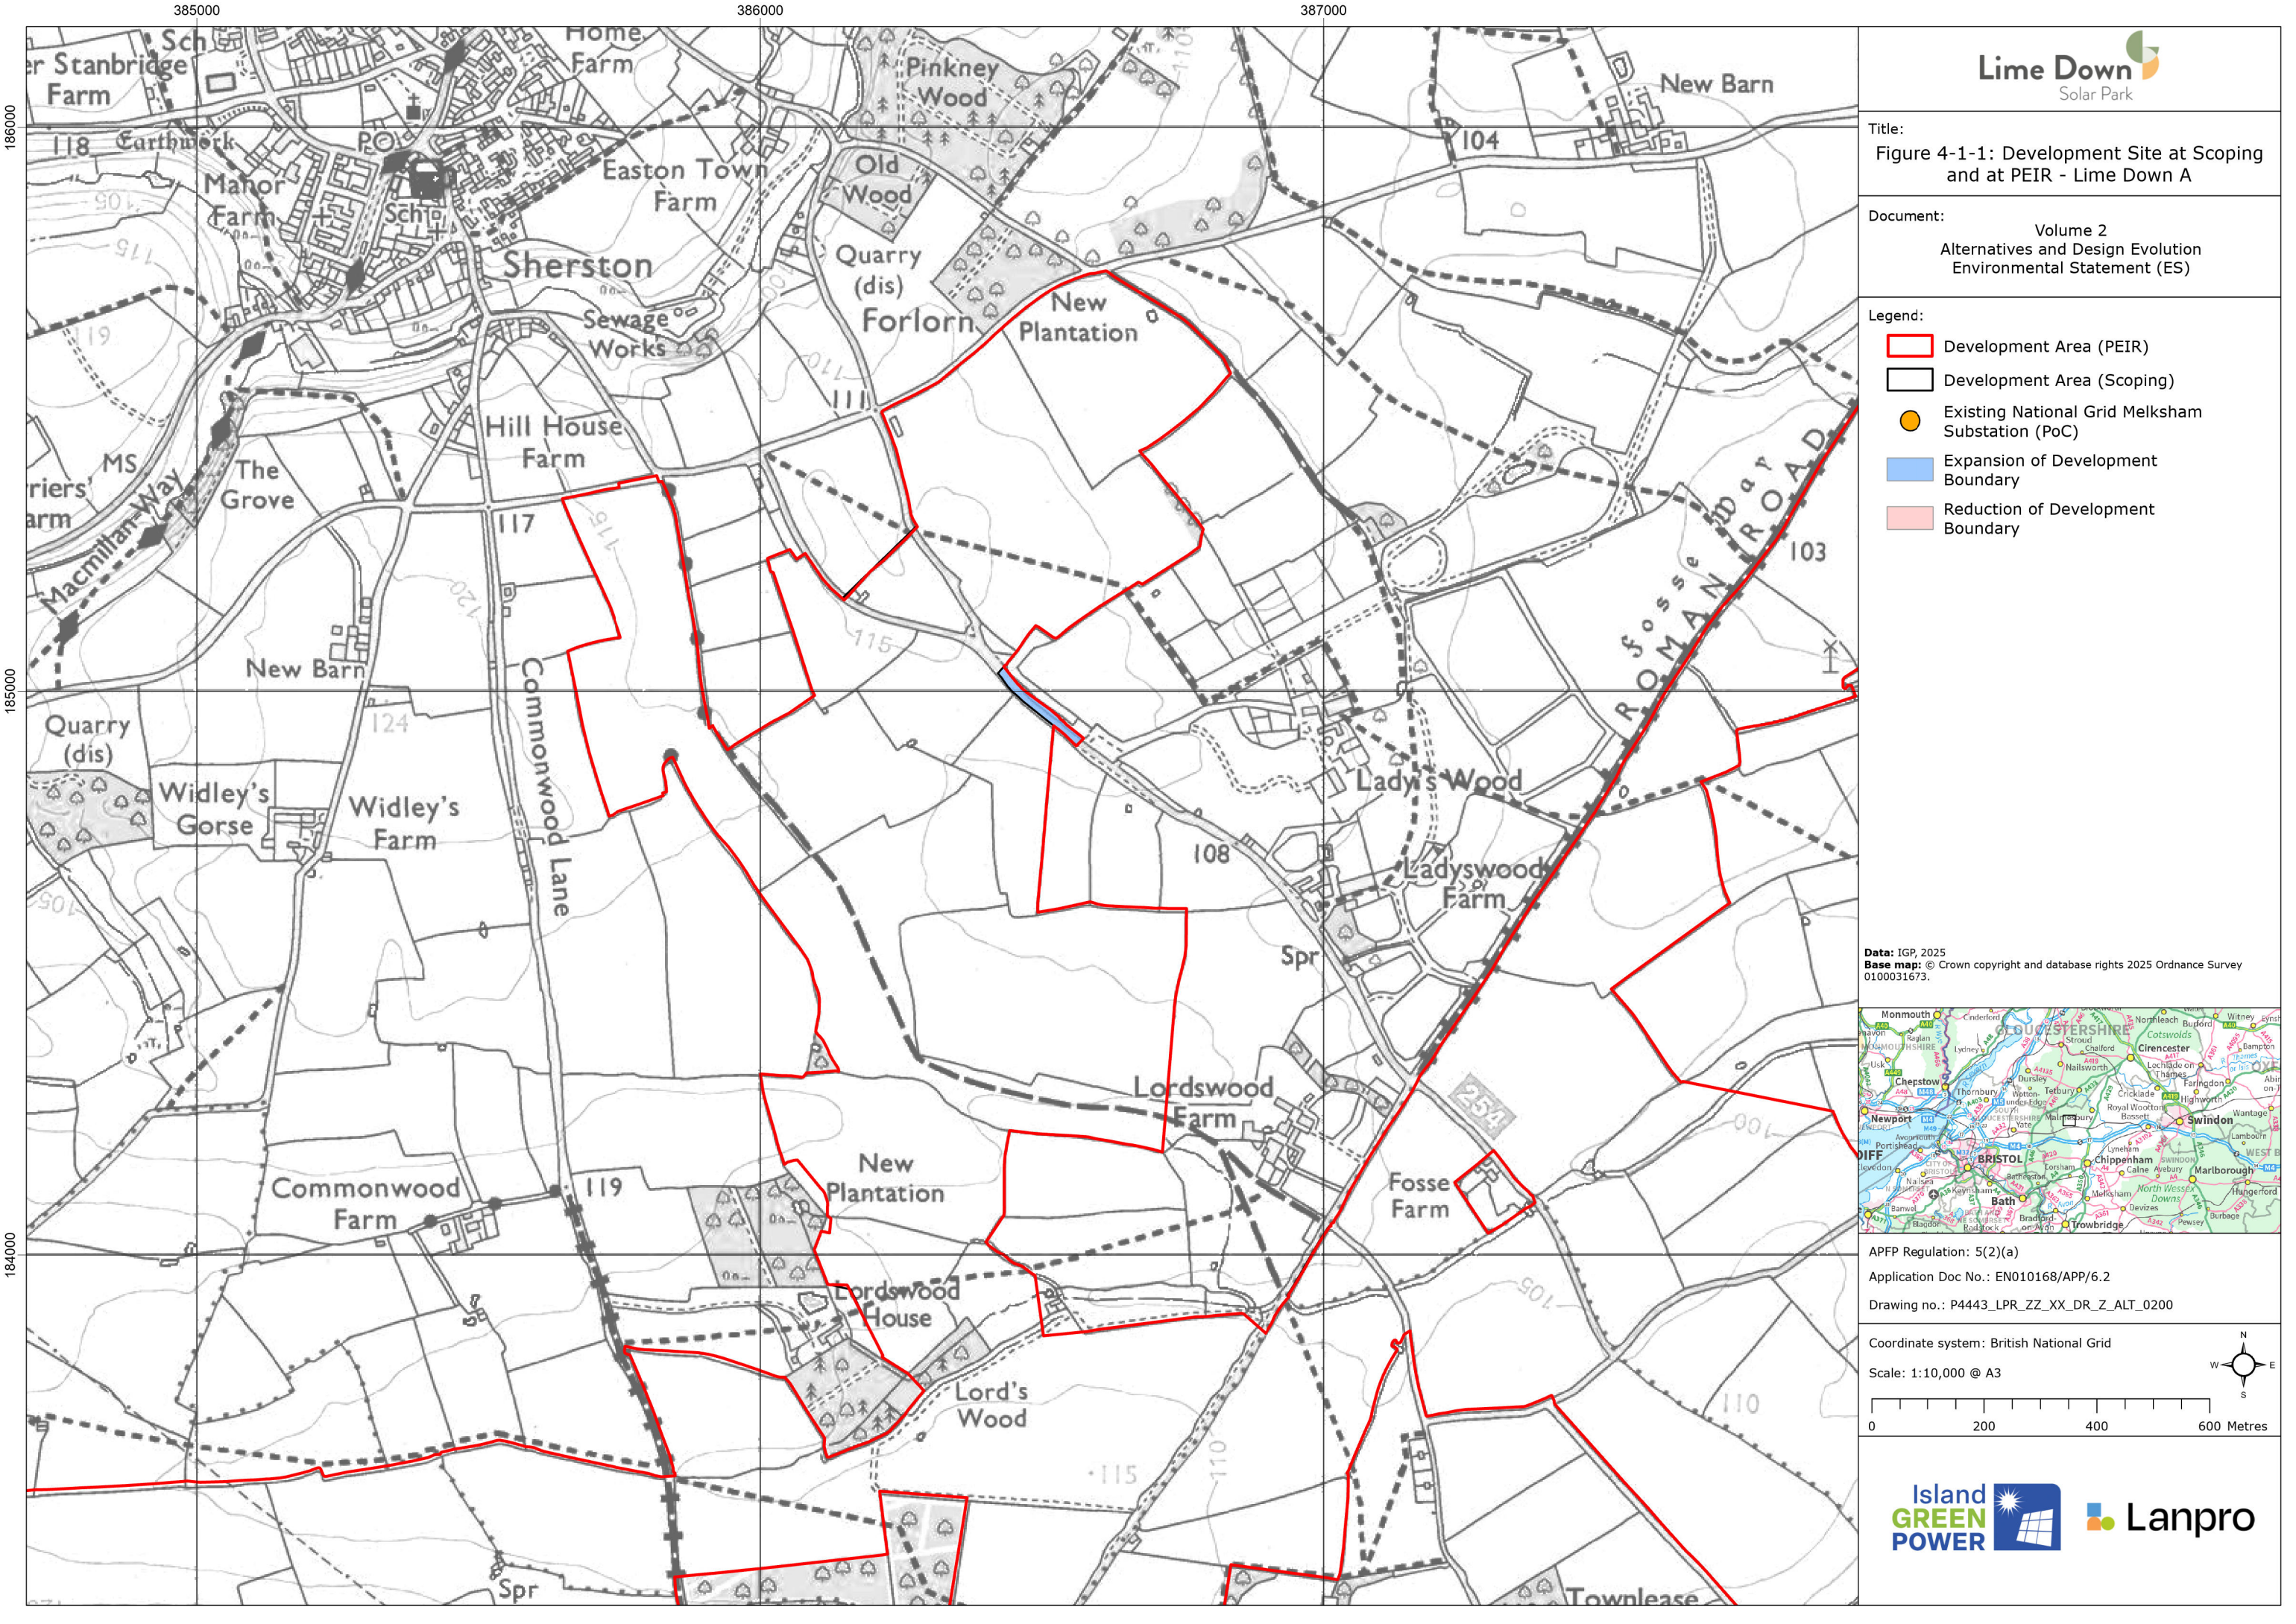

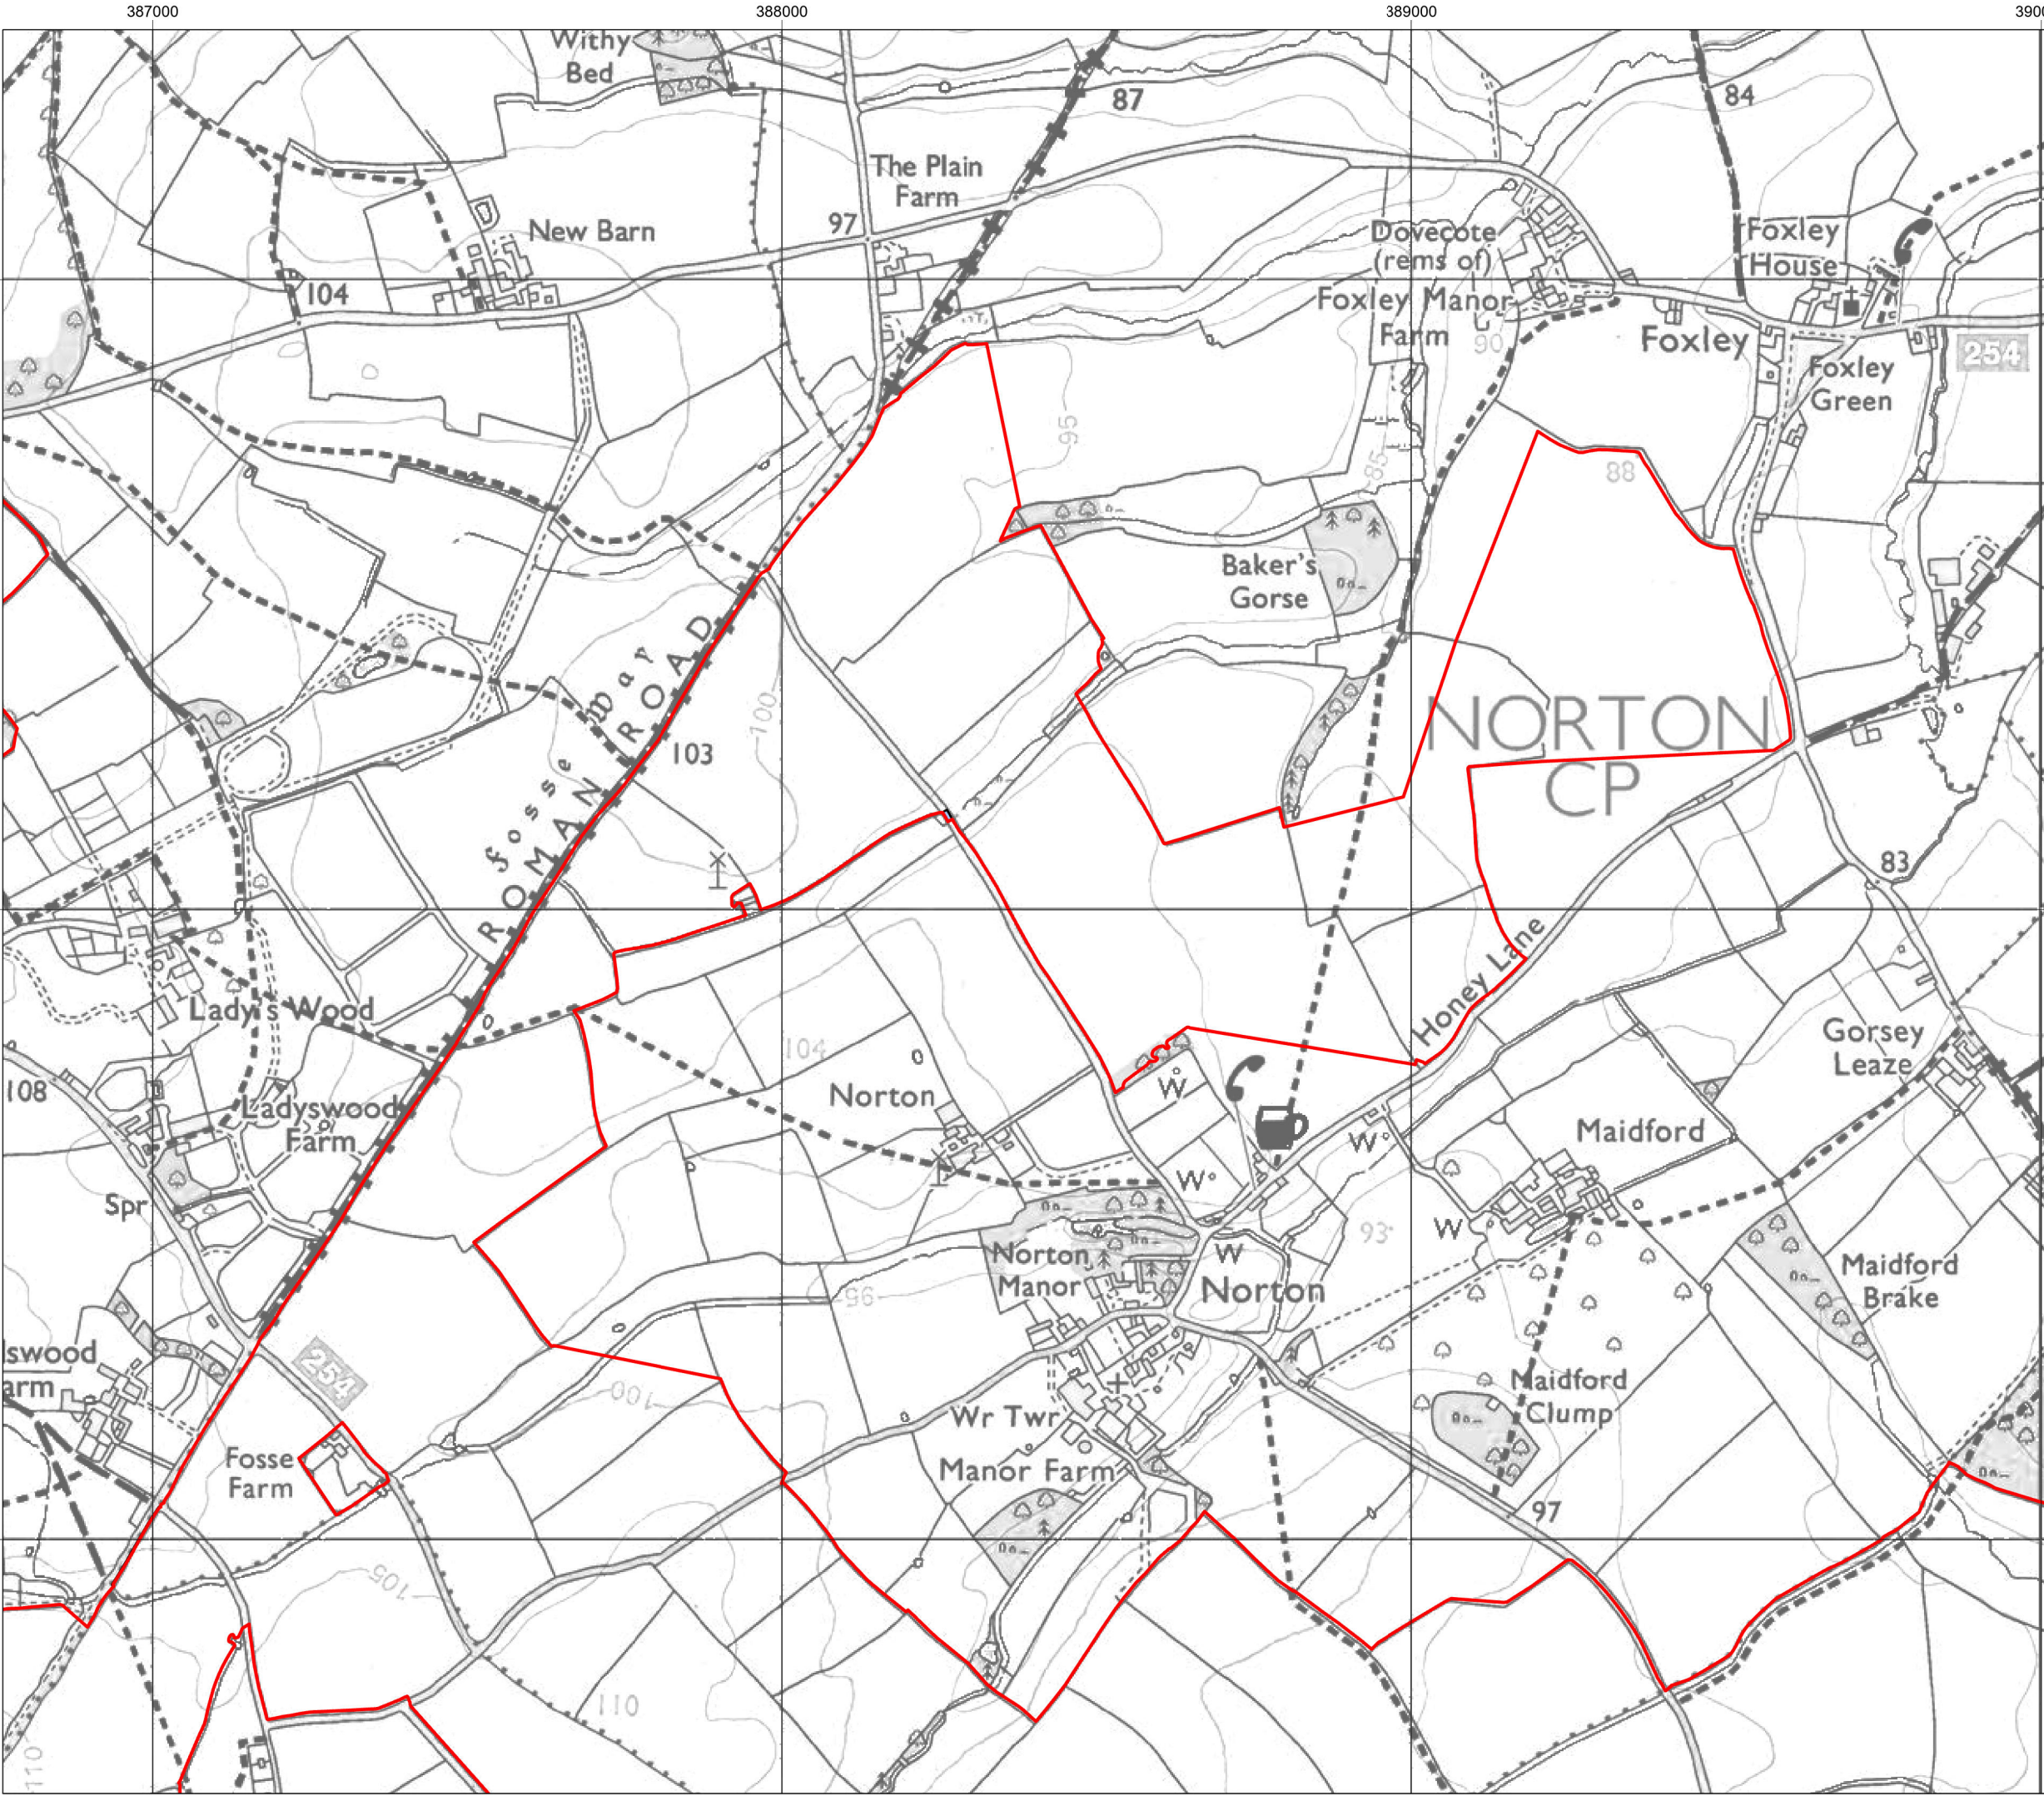


Title:
Figure 4-1-2: Development Site at Scoping
and at PEIR - Lime Down B

Document:
Volume 2
Alternatives and Design Evolution
Environmental Statement (ES)

- Legend:
- Development Area (PEIR)
 - Development Area (Scoping)
 - Existing National Grid Melksham Substation (PoC)
 - Expansion of Development Boundary
 - Reduction of Development Boundary


Data: IGP, 2025
Base map: © Crown copyright and database rights 2025 Ordnance Survey 0100031673.

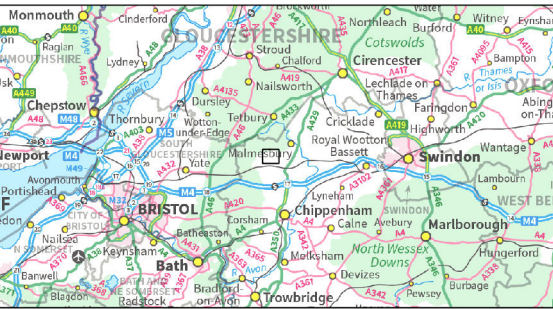

APFP Regulation: 5(2)(a)
Application Doc No.: EN010168/APP/6.2
Drawing no.: P4443_LPR_ZZ_XX_DR_Z_ALT_0200

Coordinate system: British National Grid
Scale: 1:10,000 @ A3



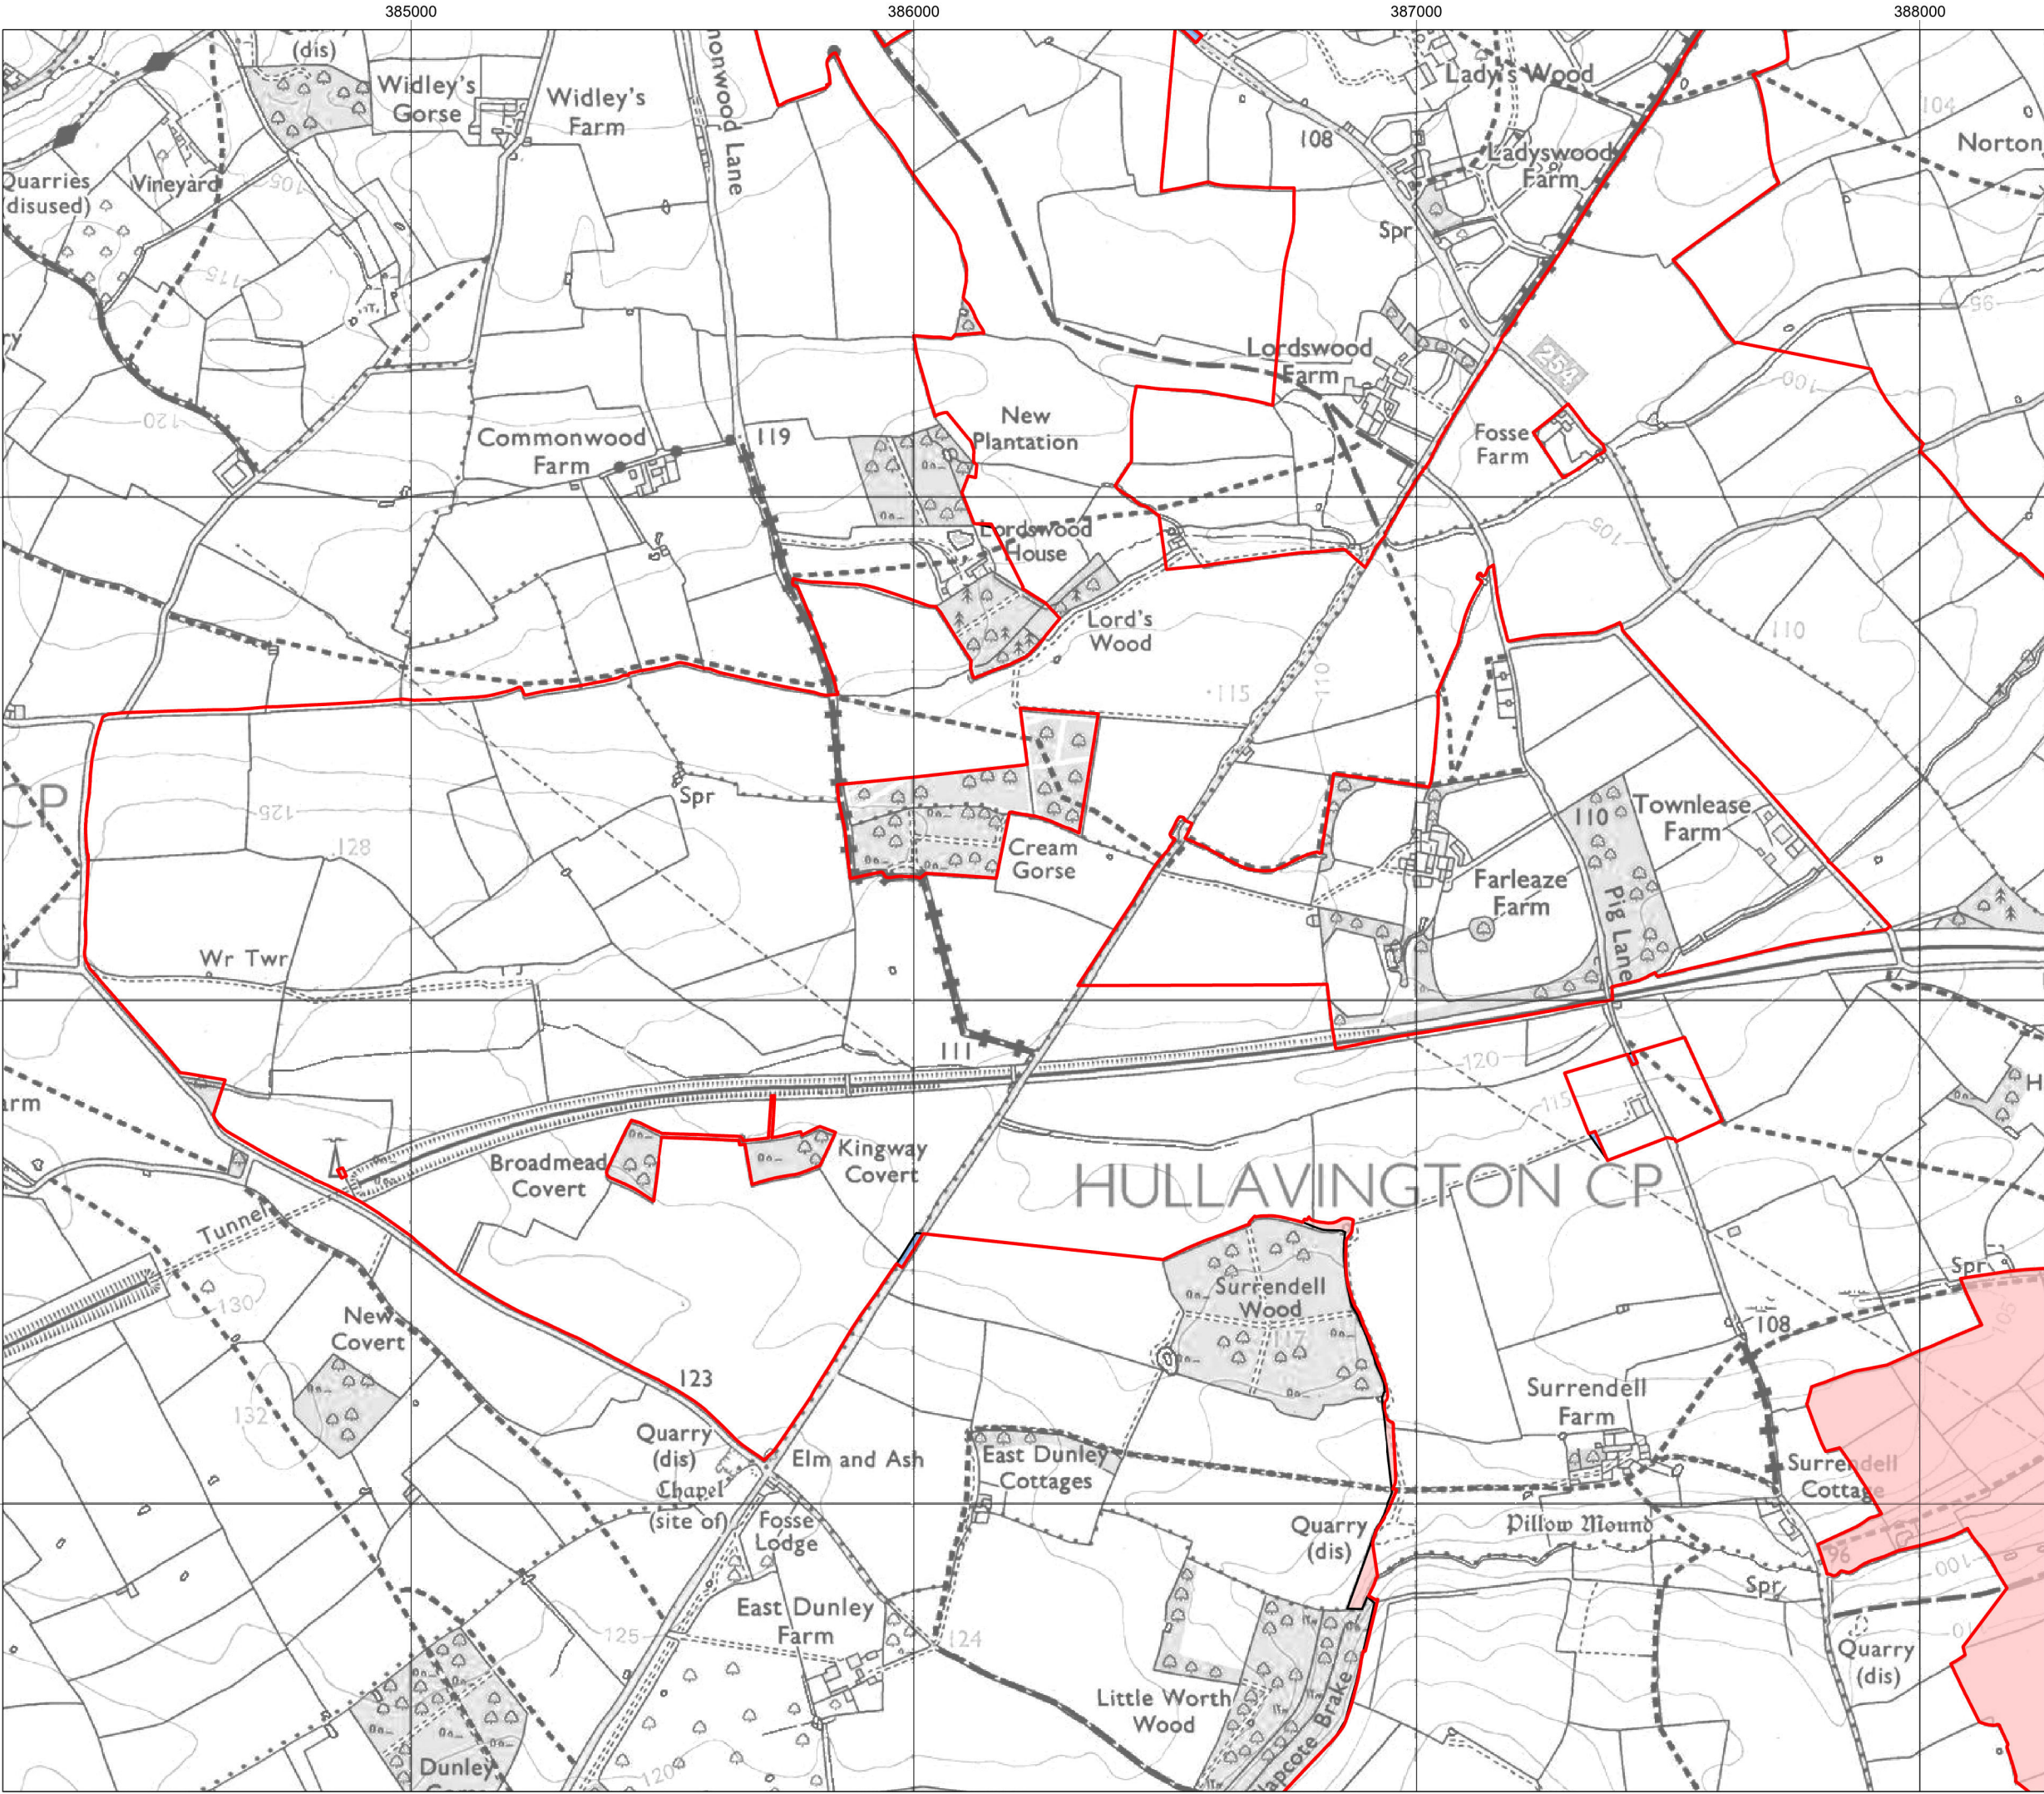


Title:
Figure 4-1-3: Development Site at Scoping
and at PEIR - Lime Down C

Document:
Volume 2
Alternatives and Design Evolution
Environmental Statement (ES)


- Legend:
- Development Area (PEIR)
 - Development Area (Scoping)
 - Existing National Grid Melksham Substation (PoC)
 - Expansion of Development Boundary
 - Reduction of Development Boundary

Data: IGP, 2025
Base map: © Crown copyright and database rights 2025 Ordnance Survey
0100031673.

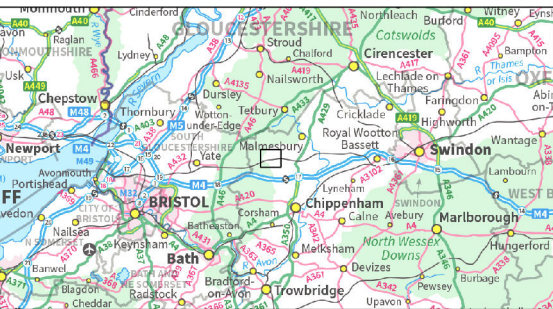

APFP Regulation: 5(2)(a)
Application Doc No.: EN010168/APP/6.2
Drawing no.: P4443_LPR_ZZ_XX_DR_Z_ALT_0200

Coordinate system: British National Grid
Scale: 1:12,500 @ A3
0 200 400 600 Metres

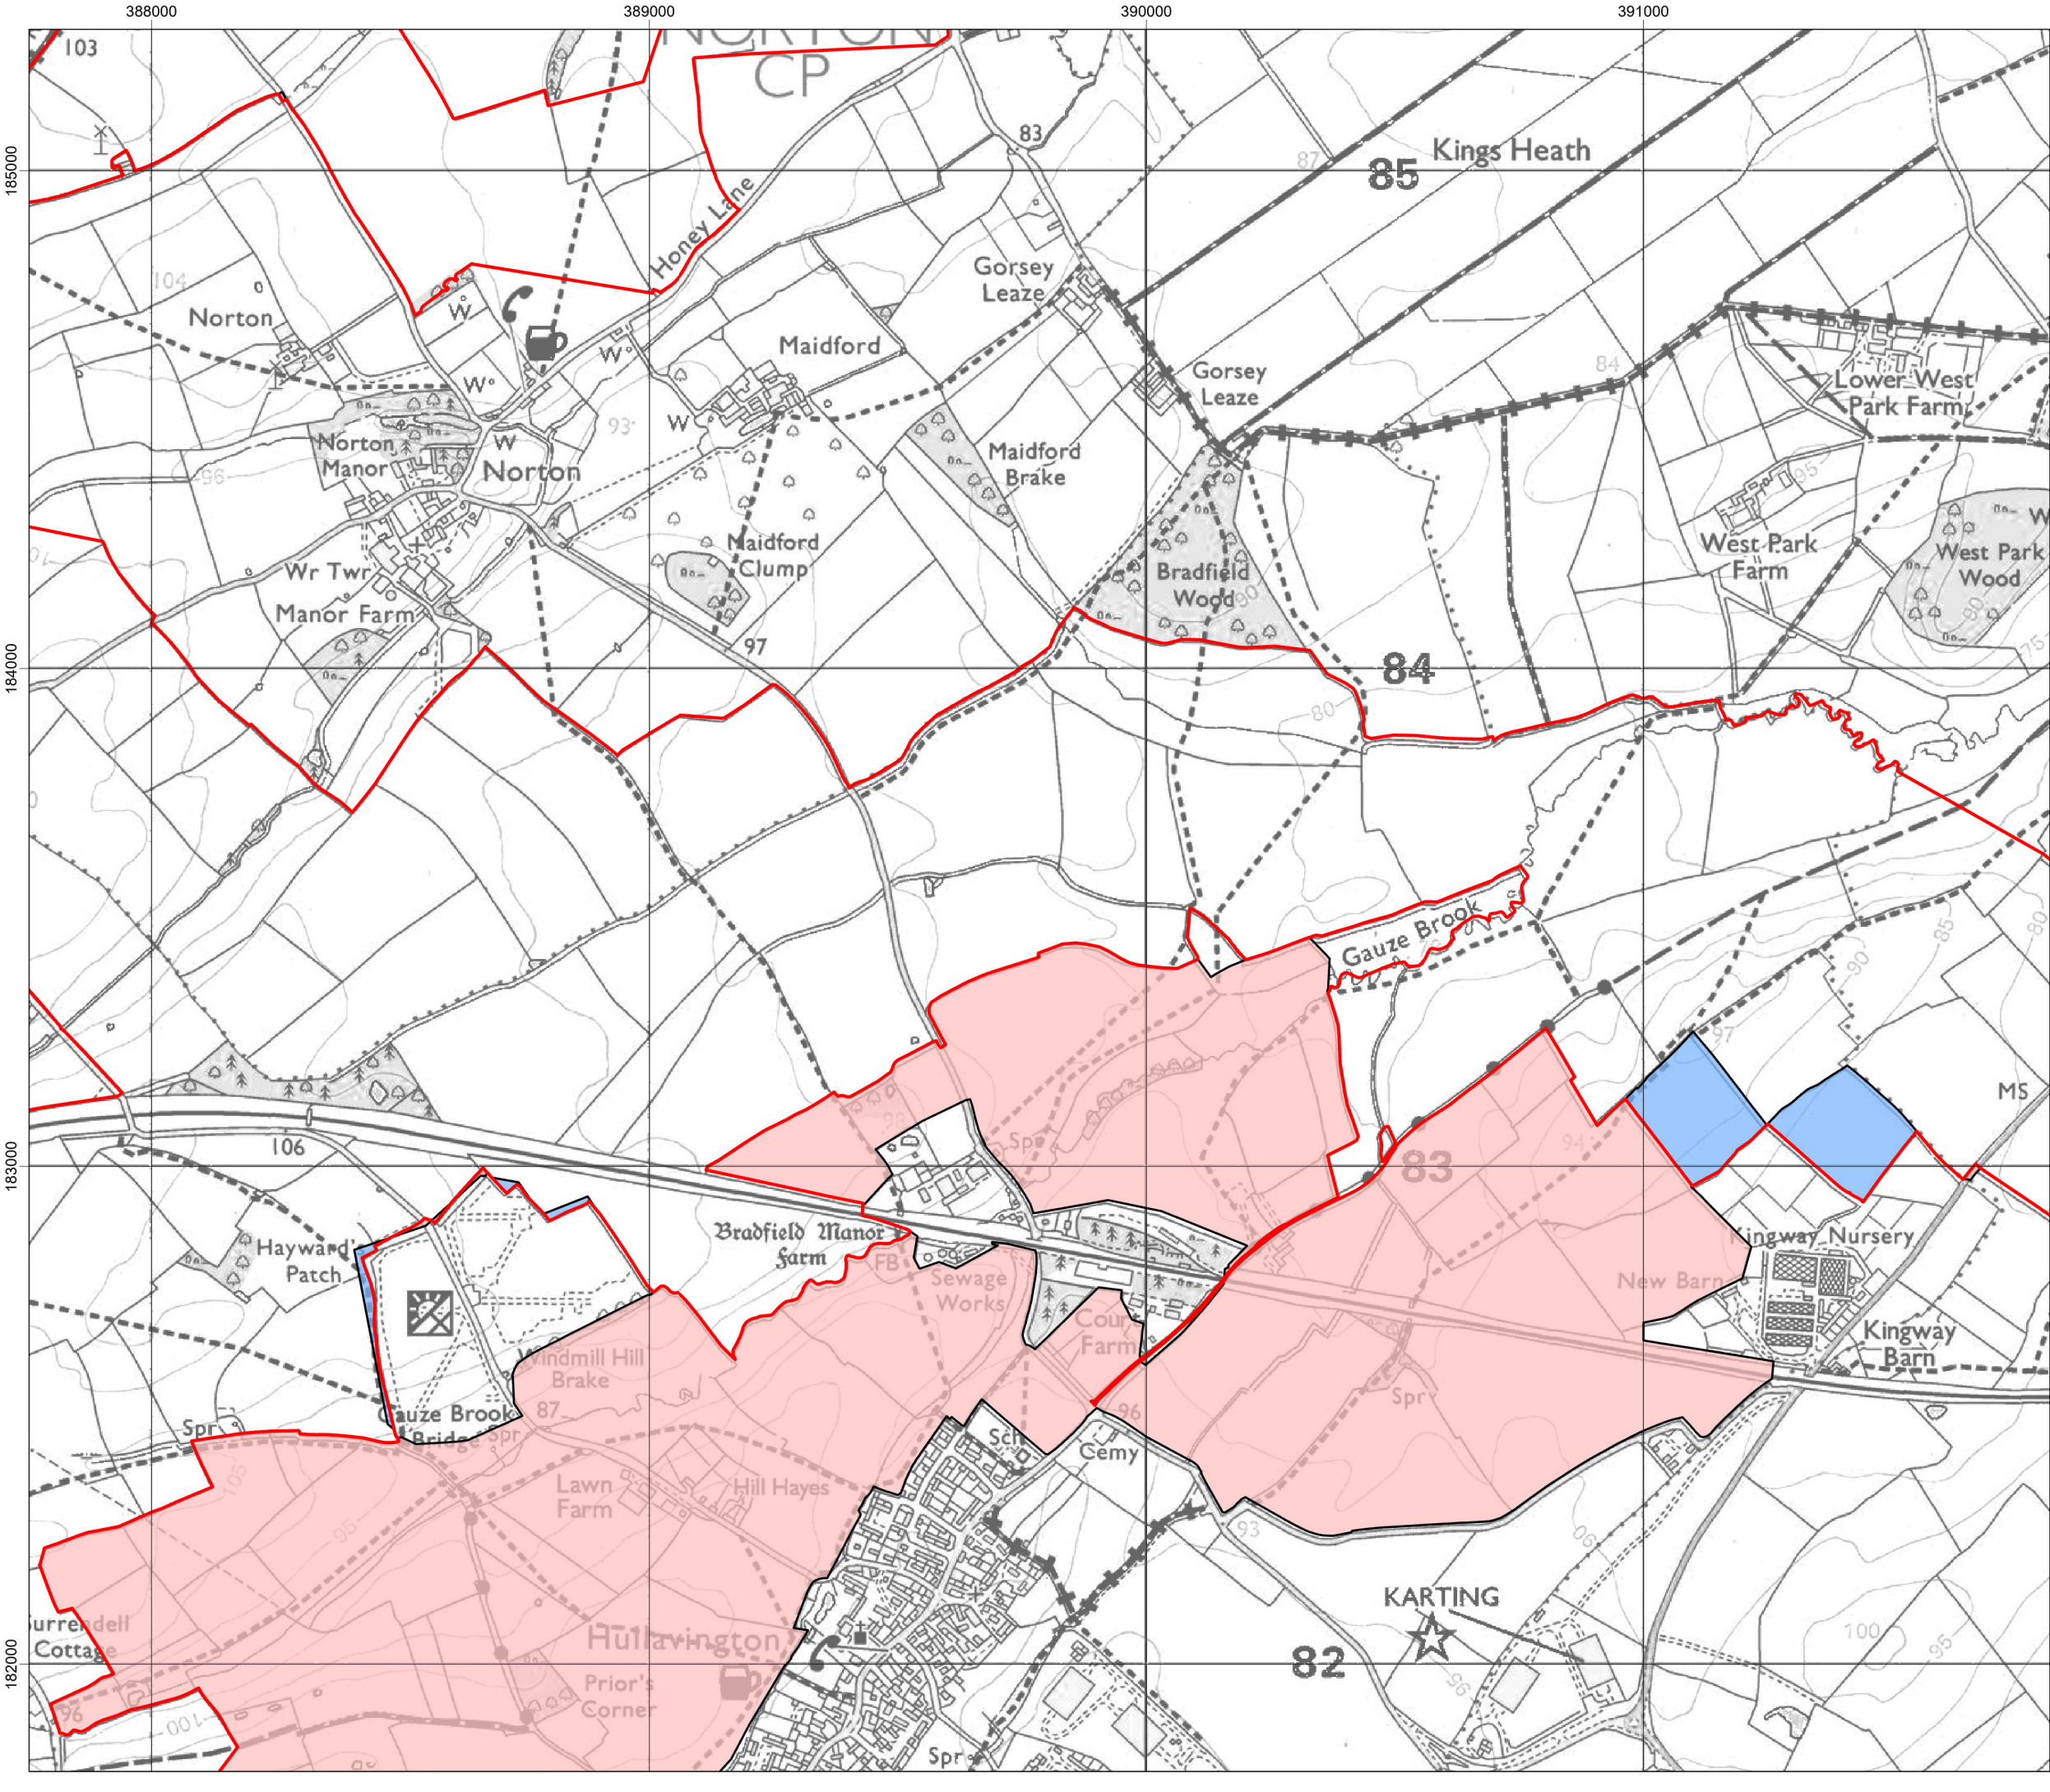


Title:
Figure 4-1-4: Development Site at Scoping
and at PEIR - Lime Down D

Document:
Volume 2
Alternatives and Design Evolution
Environmental Statement (ES)

- Legend:
- Development Area (PEIR)
 - Development Area (Scoping)
 - Existing National Grid Melksham Substation (PoC)
 - Expansion of Development Boundary
 - Reduction of Development Boundary

Data: IGP, 2025
Base map: © Crown copyright and database rights 2025 Ordnance Survey
0100031673.

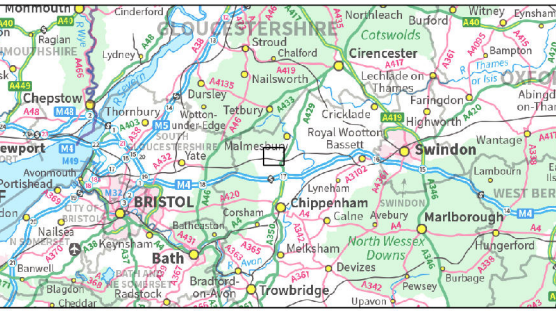

APFP Regulation: 5(2)(a)
Application Doc No.: EN010168/APP/6.2
Drawing no.: P4443_LPR_ZZ_XX_DR_Z_ALT_0200

Coordinate system: British National Grid
Scale: 1:12,500 @ A3

0 200 400 600 Metres

392000

393000

394000




Title:
Figure 4-1-5: Development Site at Scoping
and at PEIR - Lime Down E

Document:
Volume 2
Alternatives and Design Evolution
Environmental Statement (ES)

- Legend:
- Development Area (PEIR)
 - Development Area (Scoping)
 - Existing National Grid Melksham Substation (PoC)
 - Expansion of Development Boundary
 - Reduction of Development Boundary


Data: IGP, 2025
Base map: © Crown copyright and database rights 2025 Ordnance Survey
0100031673.

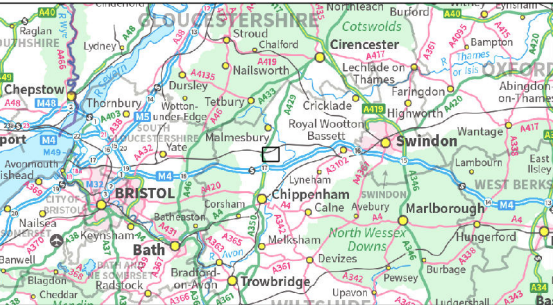


APFP Regulation: 5(2)(a)
Application Doc No.: EN010168/APP/6.2
Drawing no.: P4443_LPR_ZZ_XX_DR_Z_ALT_0200

Coordinate system: British National Grid

Scale: 1:10,000 @ A3

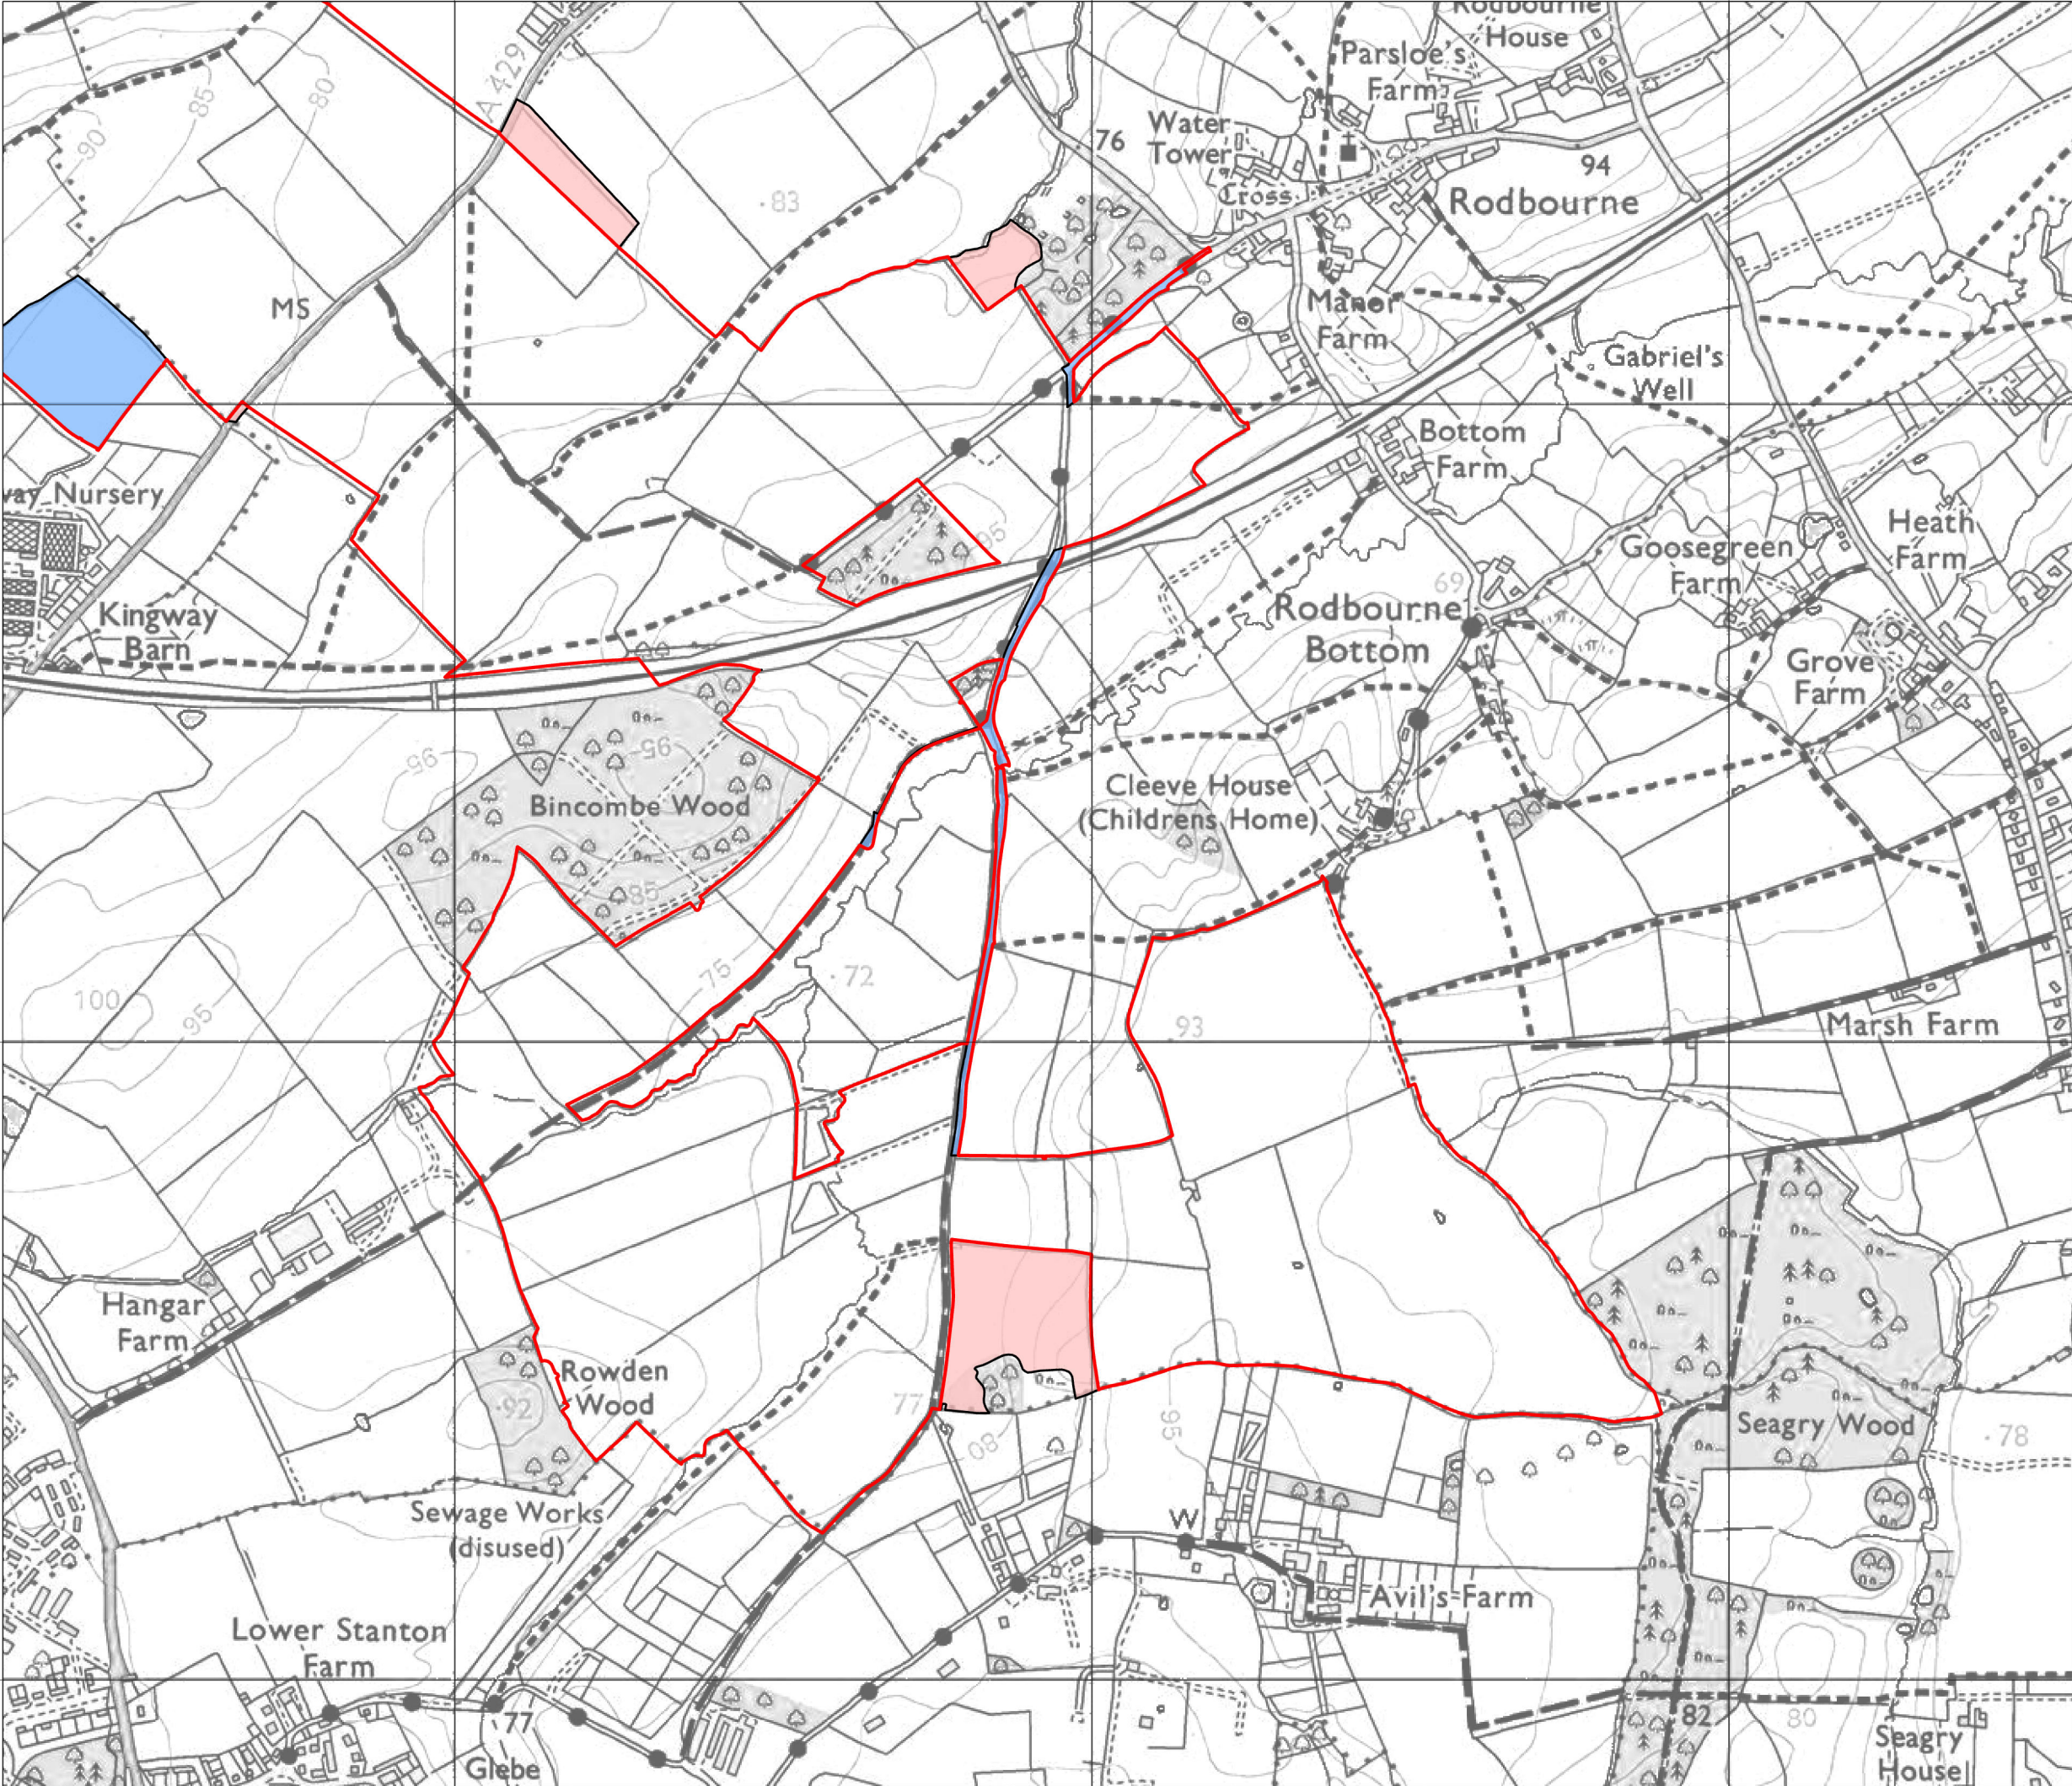

385000 386000 387000 388000 389000 390000 391000 392000

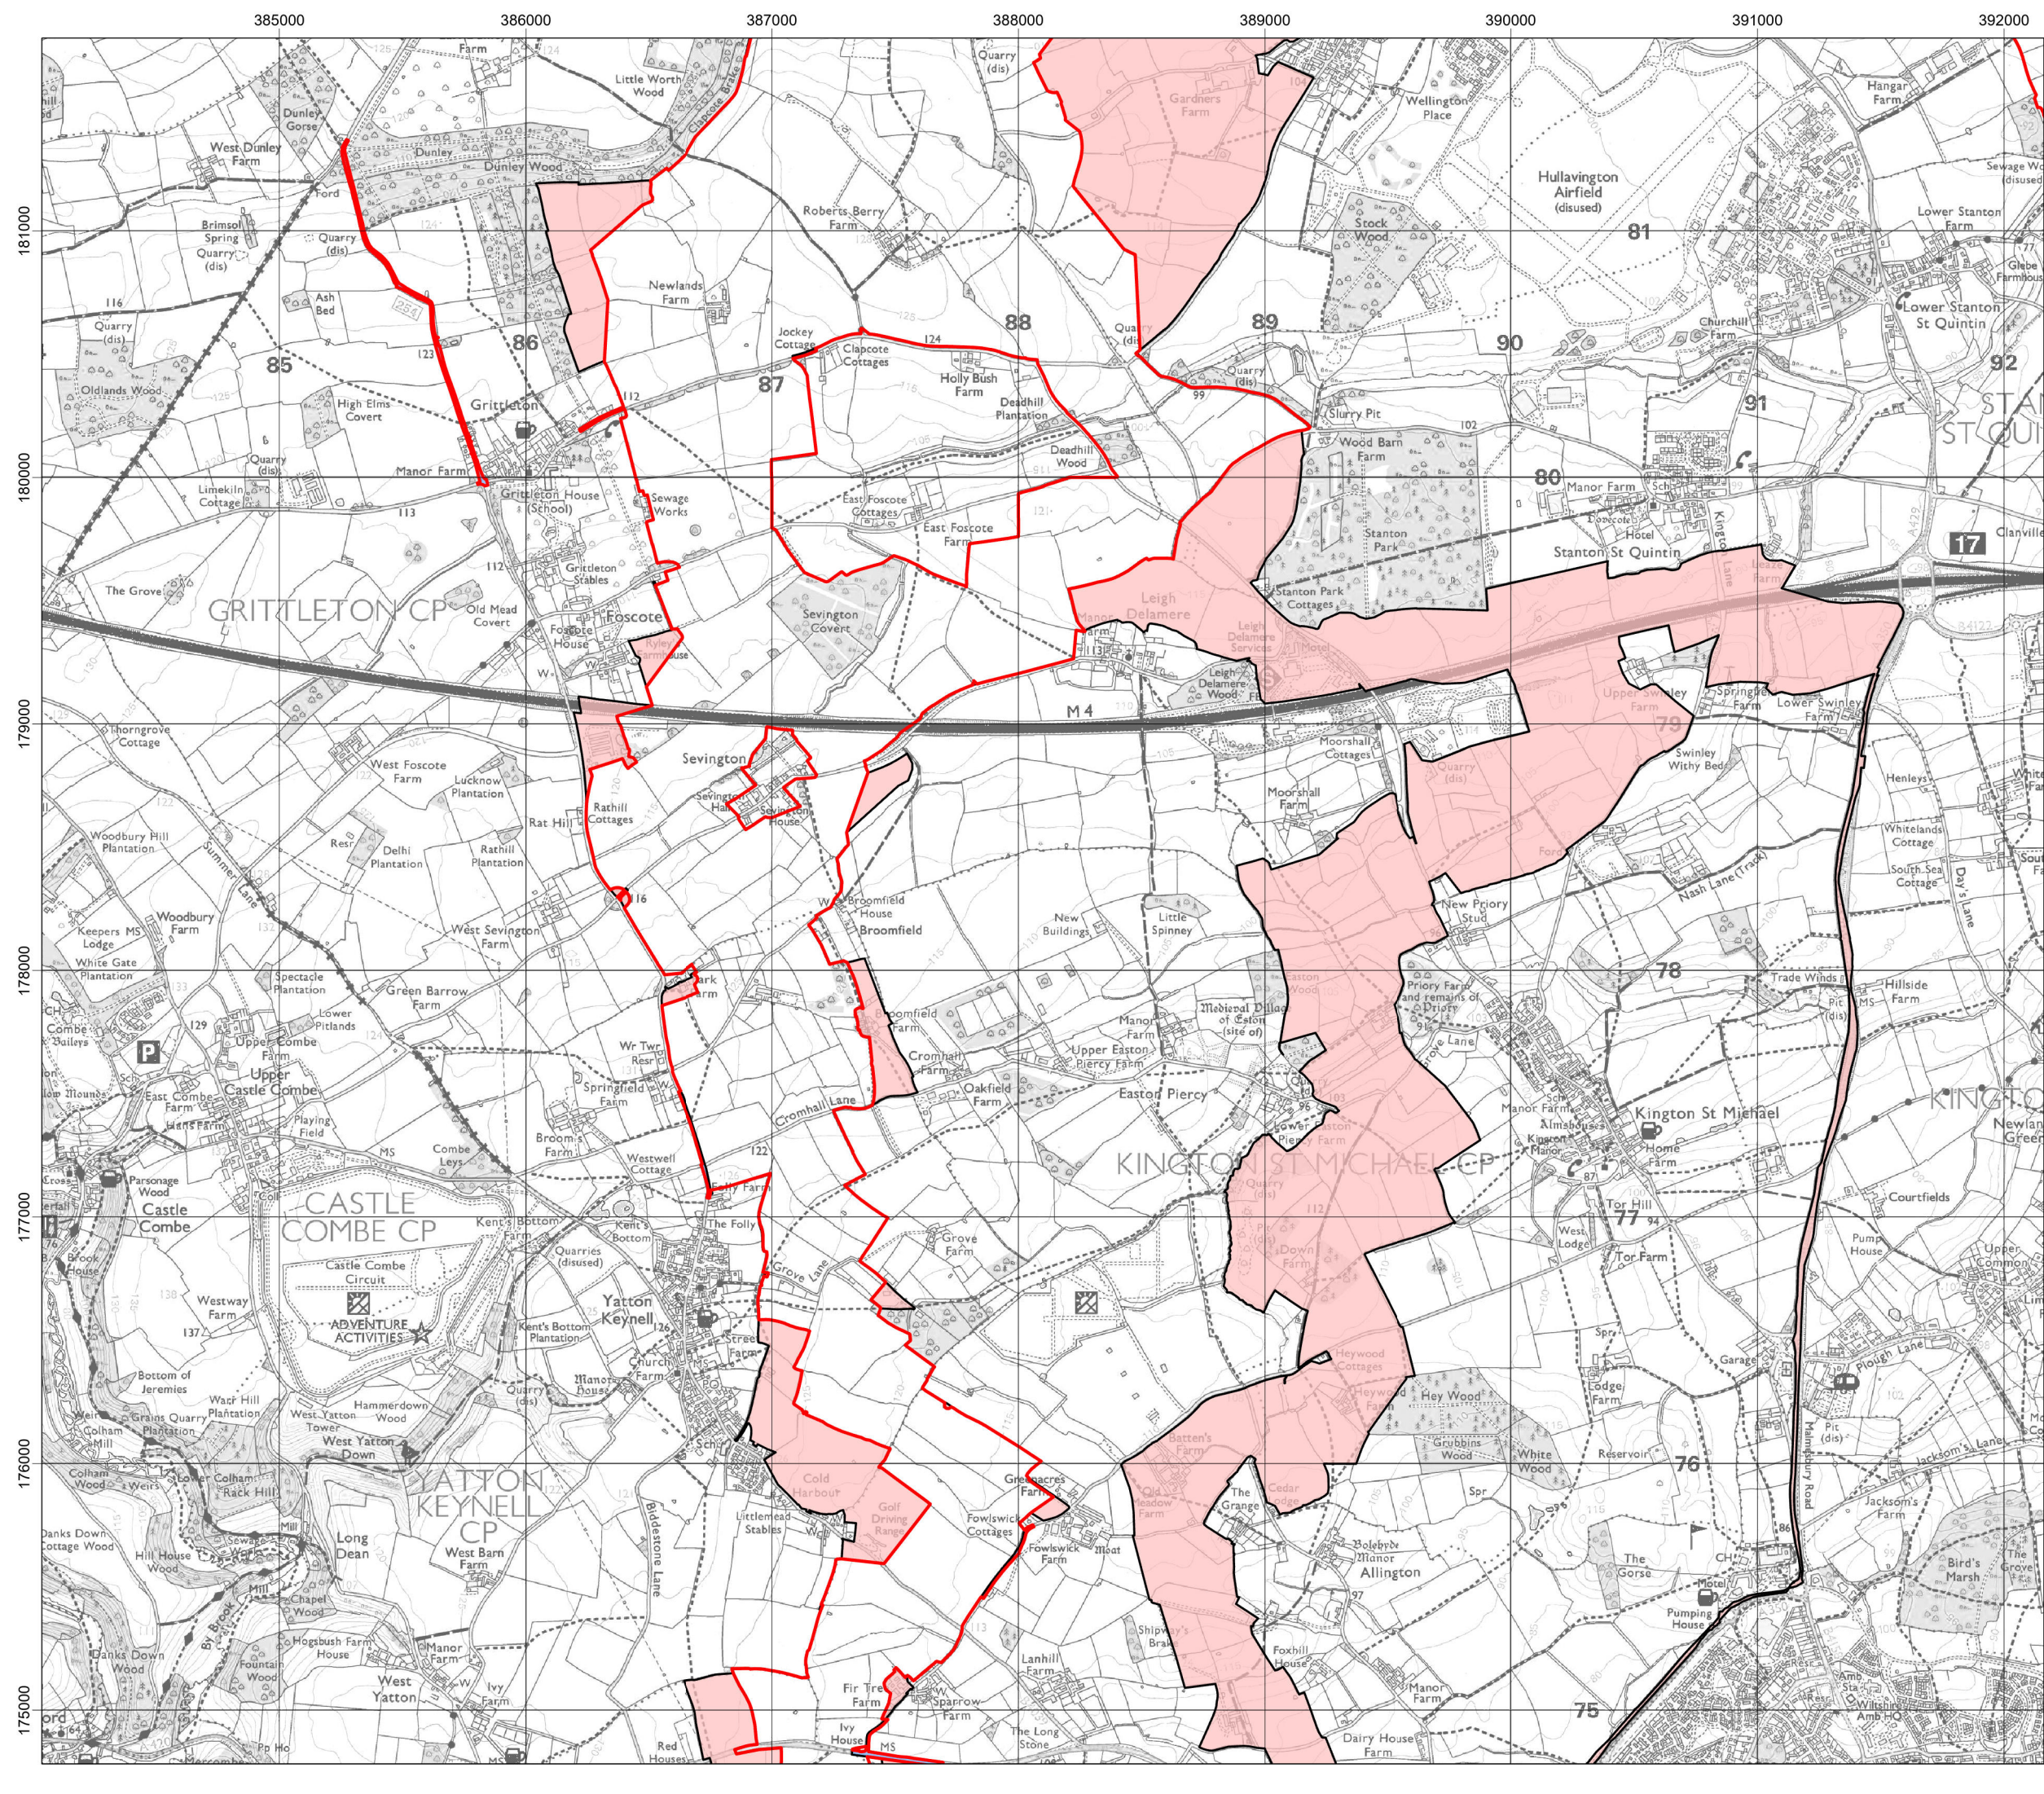


Title:
Figure 4-1-6: Development Site at Scoping
and at PEIR - Cable Route Search Corridor

Document:
Volume 2
Alternatives and Design Evolution
Environmental Statement (ES)

- Legend:
- Development Area (PEIR)
 - Development Area (Scoping)
 - Existing National Grid Melksham Substation (PoC)
 - Expansion of Development Boundary
 - Reduction of Development Boundary


Data: IGP, 2025
Base map: © Crown copyright and database rights 2025 Ordnance Survey 0100031673.

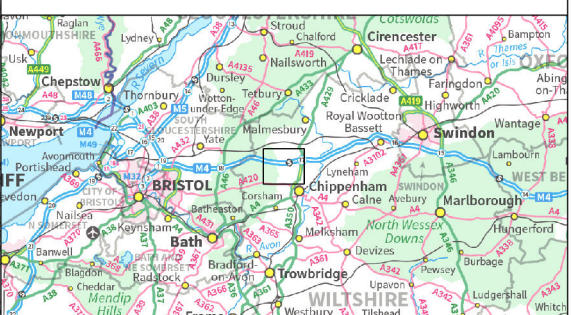

APFP Regulation: 5(2)(a)
Application Doc No.: EN010168/APP/6.2
Drawing no.: P4443_LPR_ZZ_XX_DR_Z_ALT_0200

Coordinate system: British National Grid
Scale: 1:25,000 @ A3



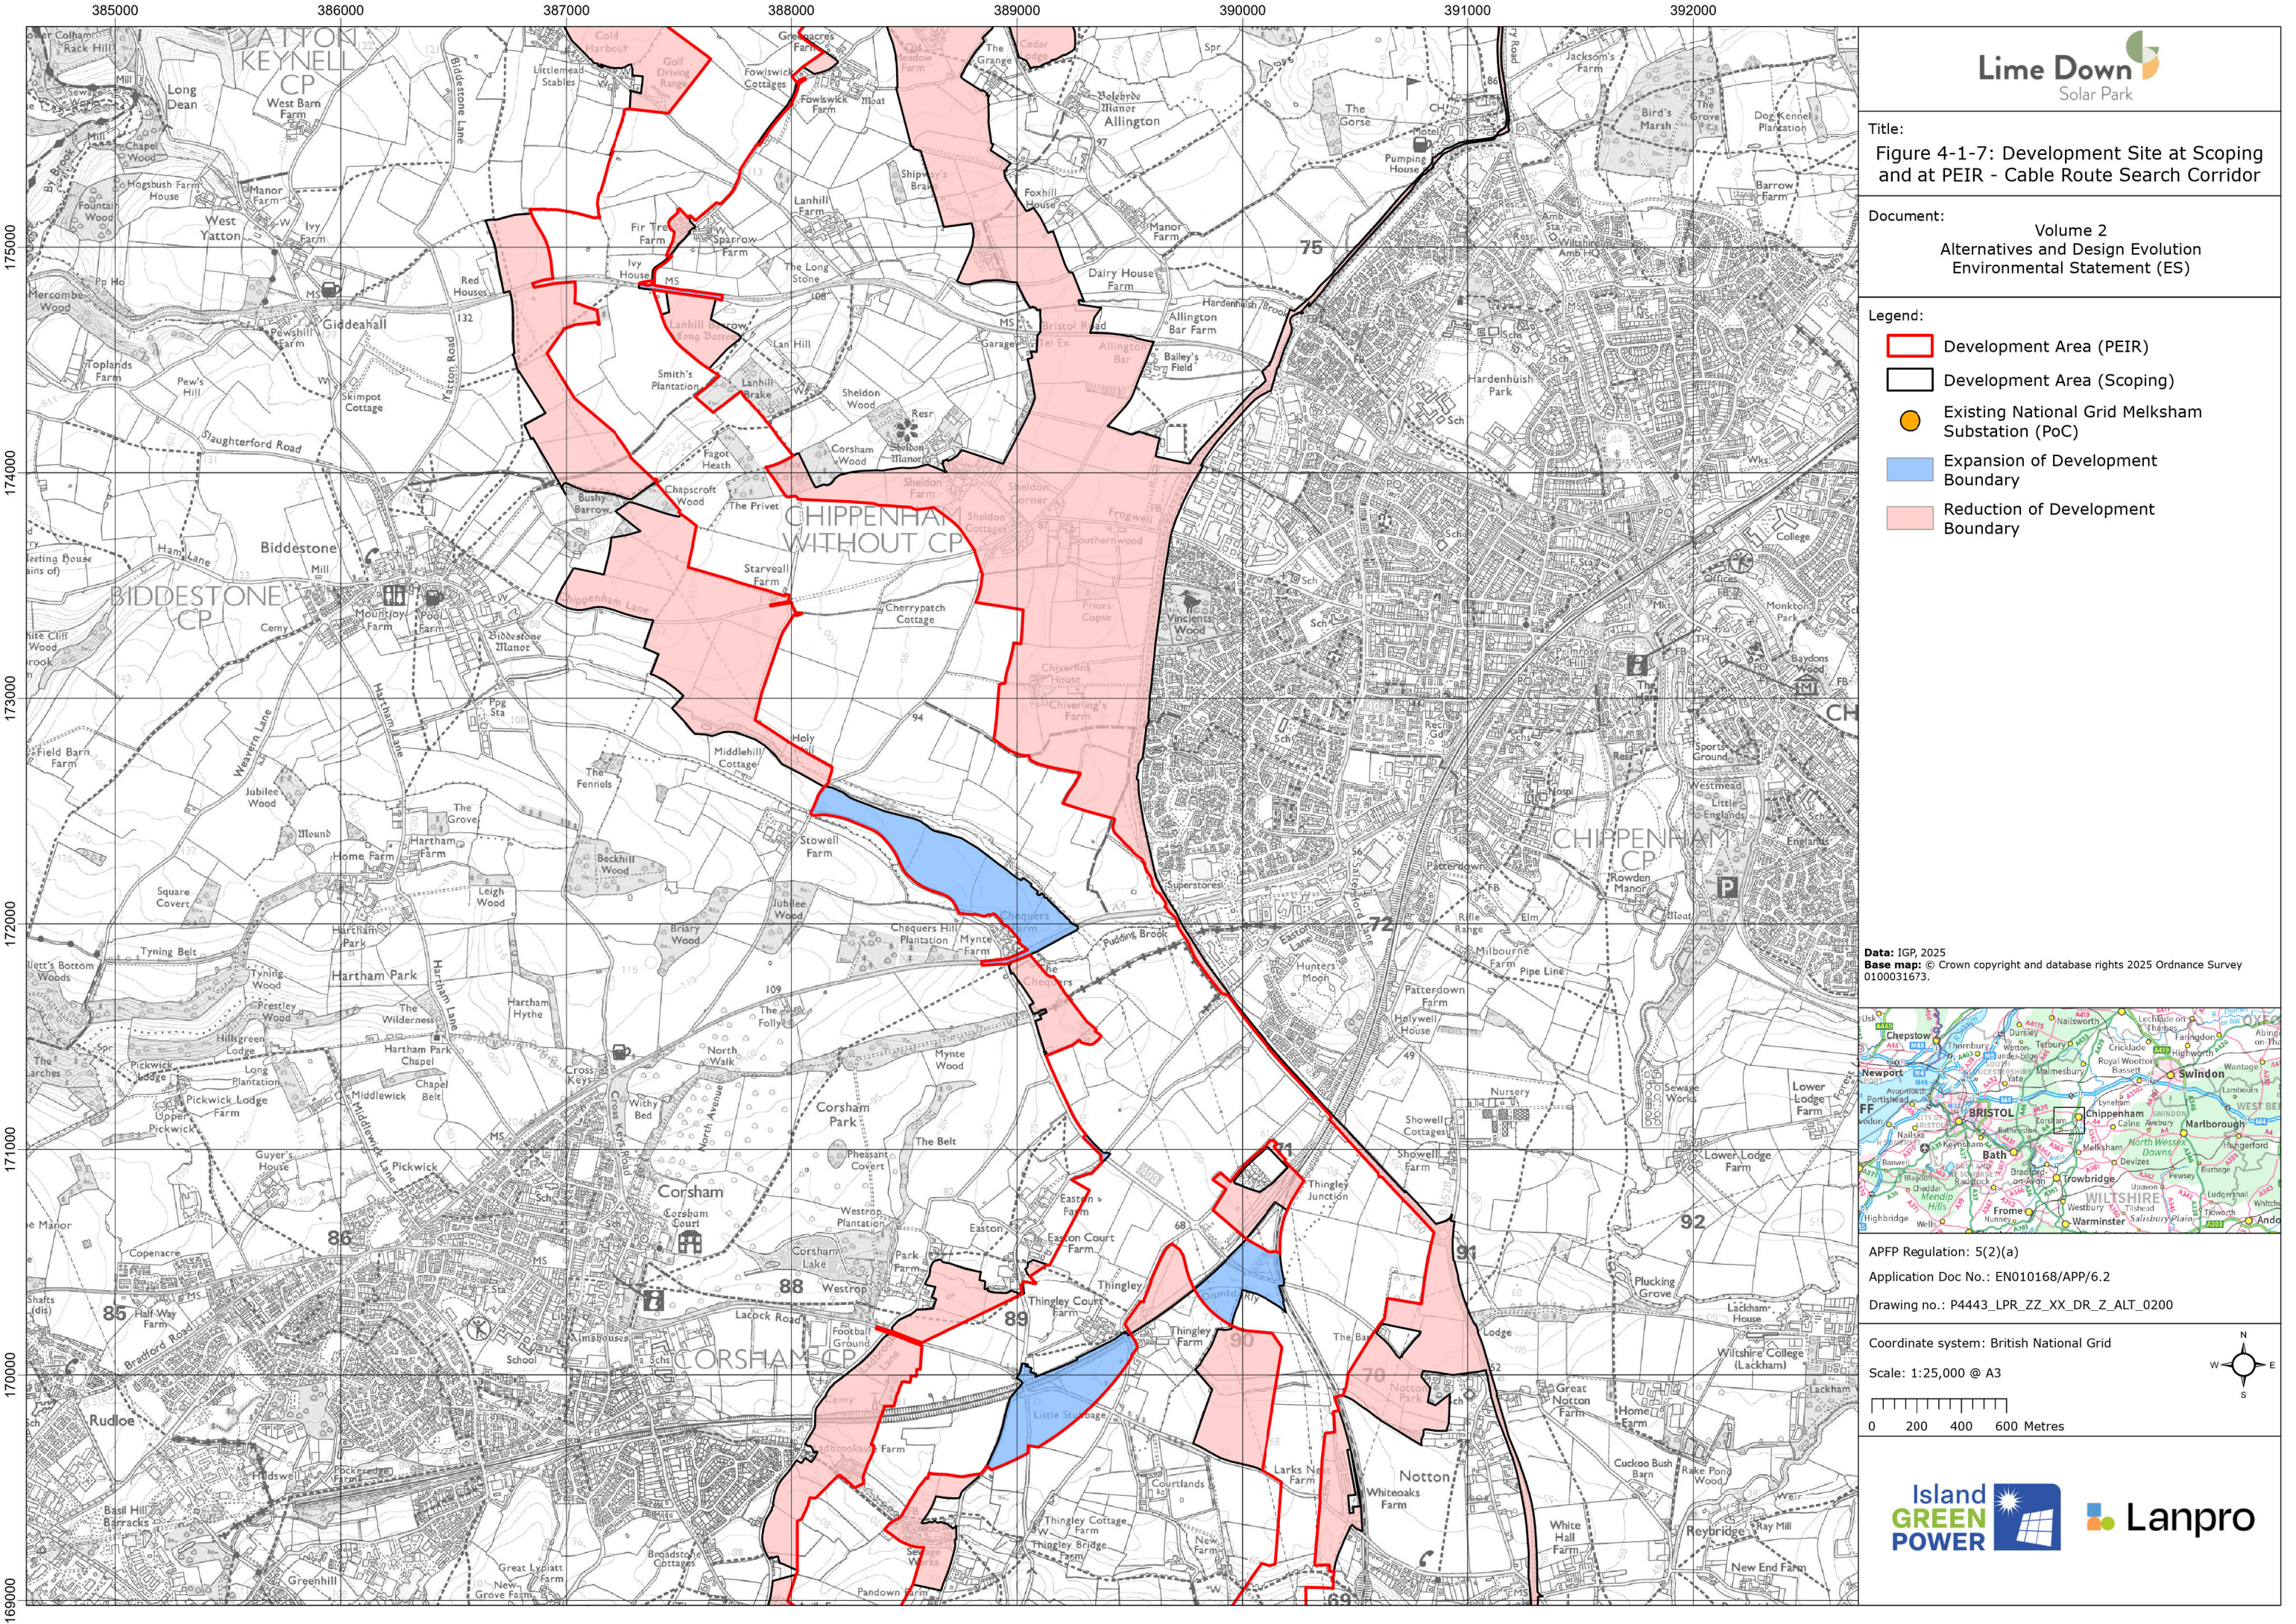

Title:
Figure 4-1-7: Development Site at Scoping
and at PEIR - Cable Route Search Corridor

Document:
Volume 2
Alternatives and Design Evolution
Environmental Statement (ES)

- Legend:
- Development Area (PEIR)
 - Development Area (Scoping)
 - Existing National Grid Melksham Substation (PoC)
 - Expansion of Development Boundary
 - Reduction of Development Boundary

Data: IGP, 2025
Base map: © Crown copyright and database rights 2025 Ordnance Survey
0100031673.




APFP Regulation: 5(2)(a)
Application Doc No.: EN010168/APP/6.2
Drawing no.: P4443_LPR_ZZ_XX_DR_Z_ALT_0200

Coordinate system: British National Grid

Scale: 1:25,000 @ A3



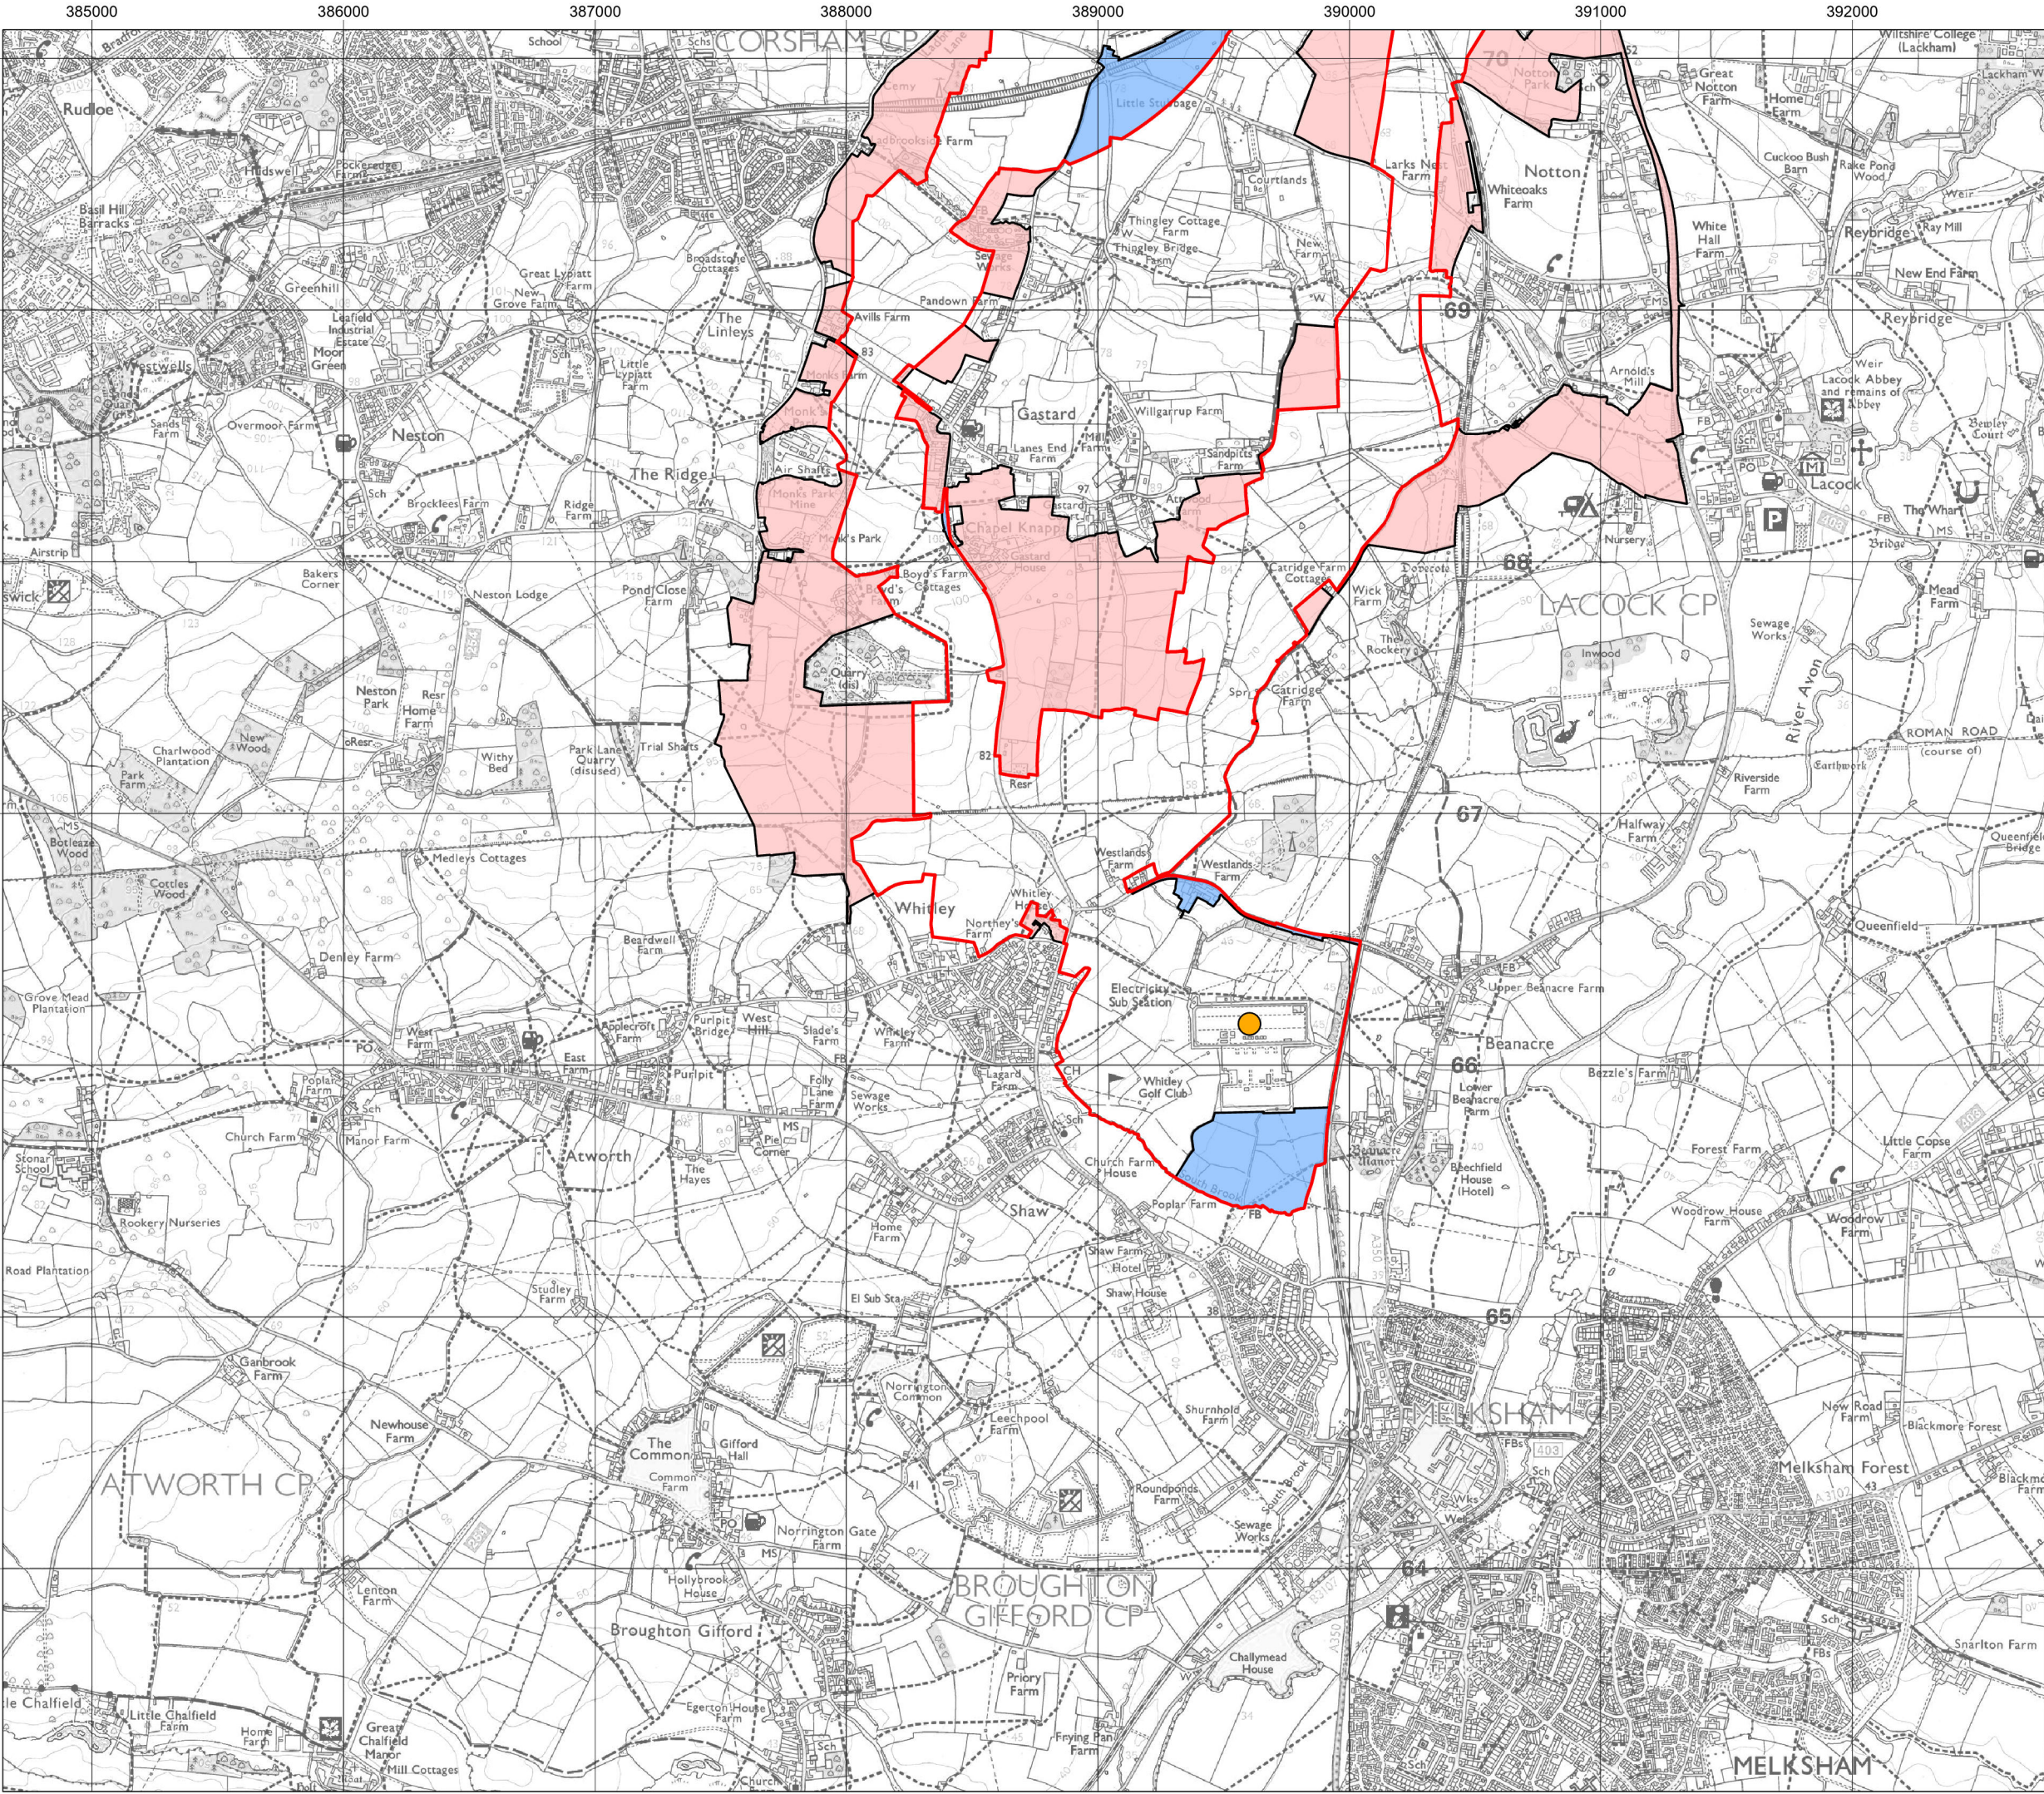


Title:
Figure 4-1-8: Development Site at Scoping
and at PEIR - Cable Route Search Corridor

Document:
Volume 2
Alternatives and Design Evolution
Environmental Statement (ES)

- Legend:
- Development Area (PEIR)
 - Development Area (Scoping)
 - Existing National Grid Melksham Substation (PoC)
 - Expansion of Development Boundary
 - Reduction of Development Boundary

Data: IGP, 2025
Base map: © Crown copyright and database rights 2025 Ordnance Survey
0100031673.

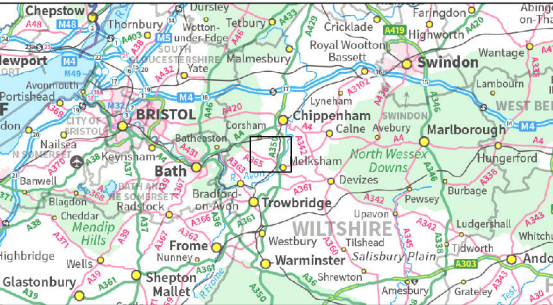

APFP Regulation: 5(2)(a)
Application Doc No.: EN010168/APP/6.2
Drawing no.: P4443_LPR_ZZ_XX_DR_Z_ALT_0200

Coordinate system: British National Grid

Scale: 1:25,000 @ A3

