




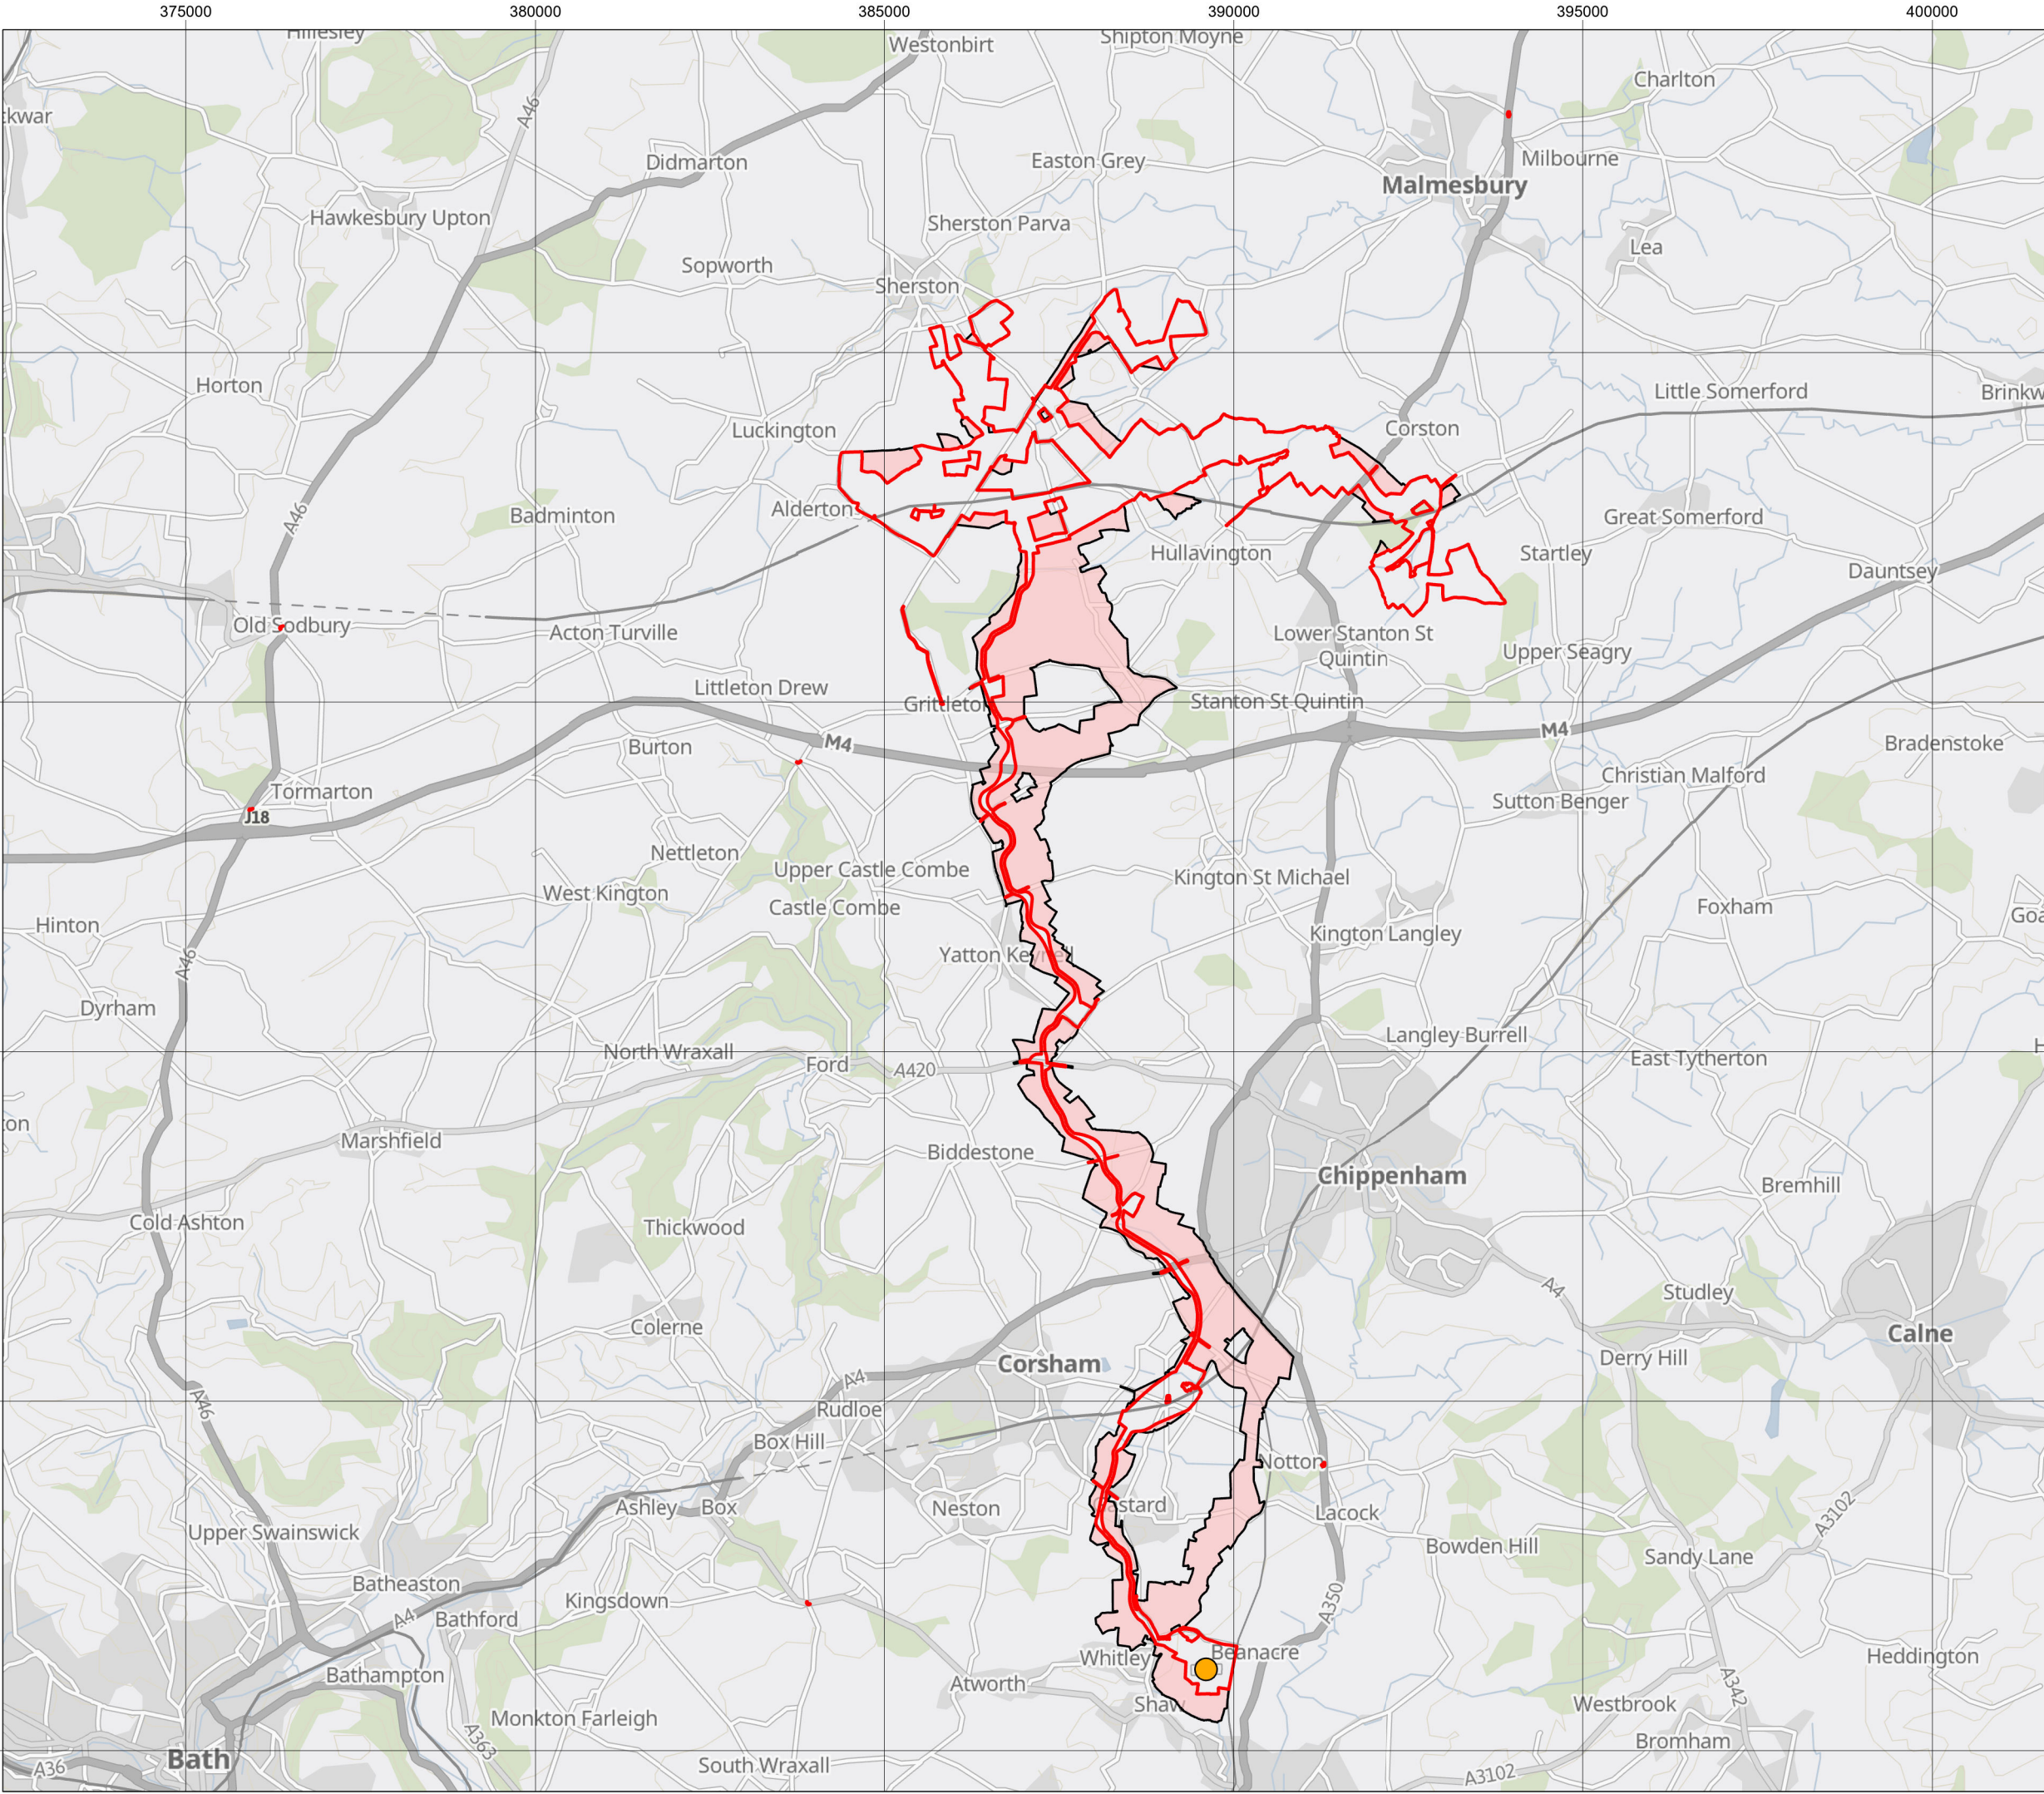

Title:

Figure 4-2: Development Site at PEIR and DCO Application Submission

Document:

Volume 2
Alternatives and Design Evolution
Environmental Statement (ES)

Legend:

-  Order Limits (DCO Application Submission)
-  Development Area (PEIR)
-  Existing National Grid Melksham Substation (PoC)
-  Expansion of Development Boundary
-  Reduction of Development Boundary


Data: IGP, 2025
Base map: © Crown copyright and database rights 2025 Ordnance Survey 0100031673. Contains OS data © Crown Copyright and database right 2025. Contains data from OS Zoomstack




APFP Regulation: 5(2)(a)
Application Doc No.: EN010168/APP/6.2
Drawing no.: P4443_LPR_ZZ_XX_DR_Z_ALT_0301

Coordinate system: British National Grid

Scale: 1:90,000 @ A3

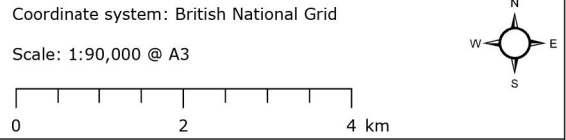



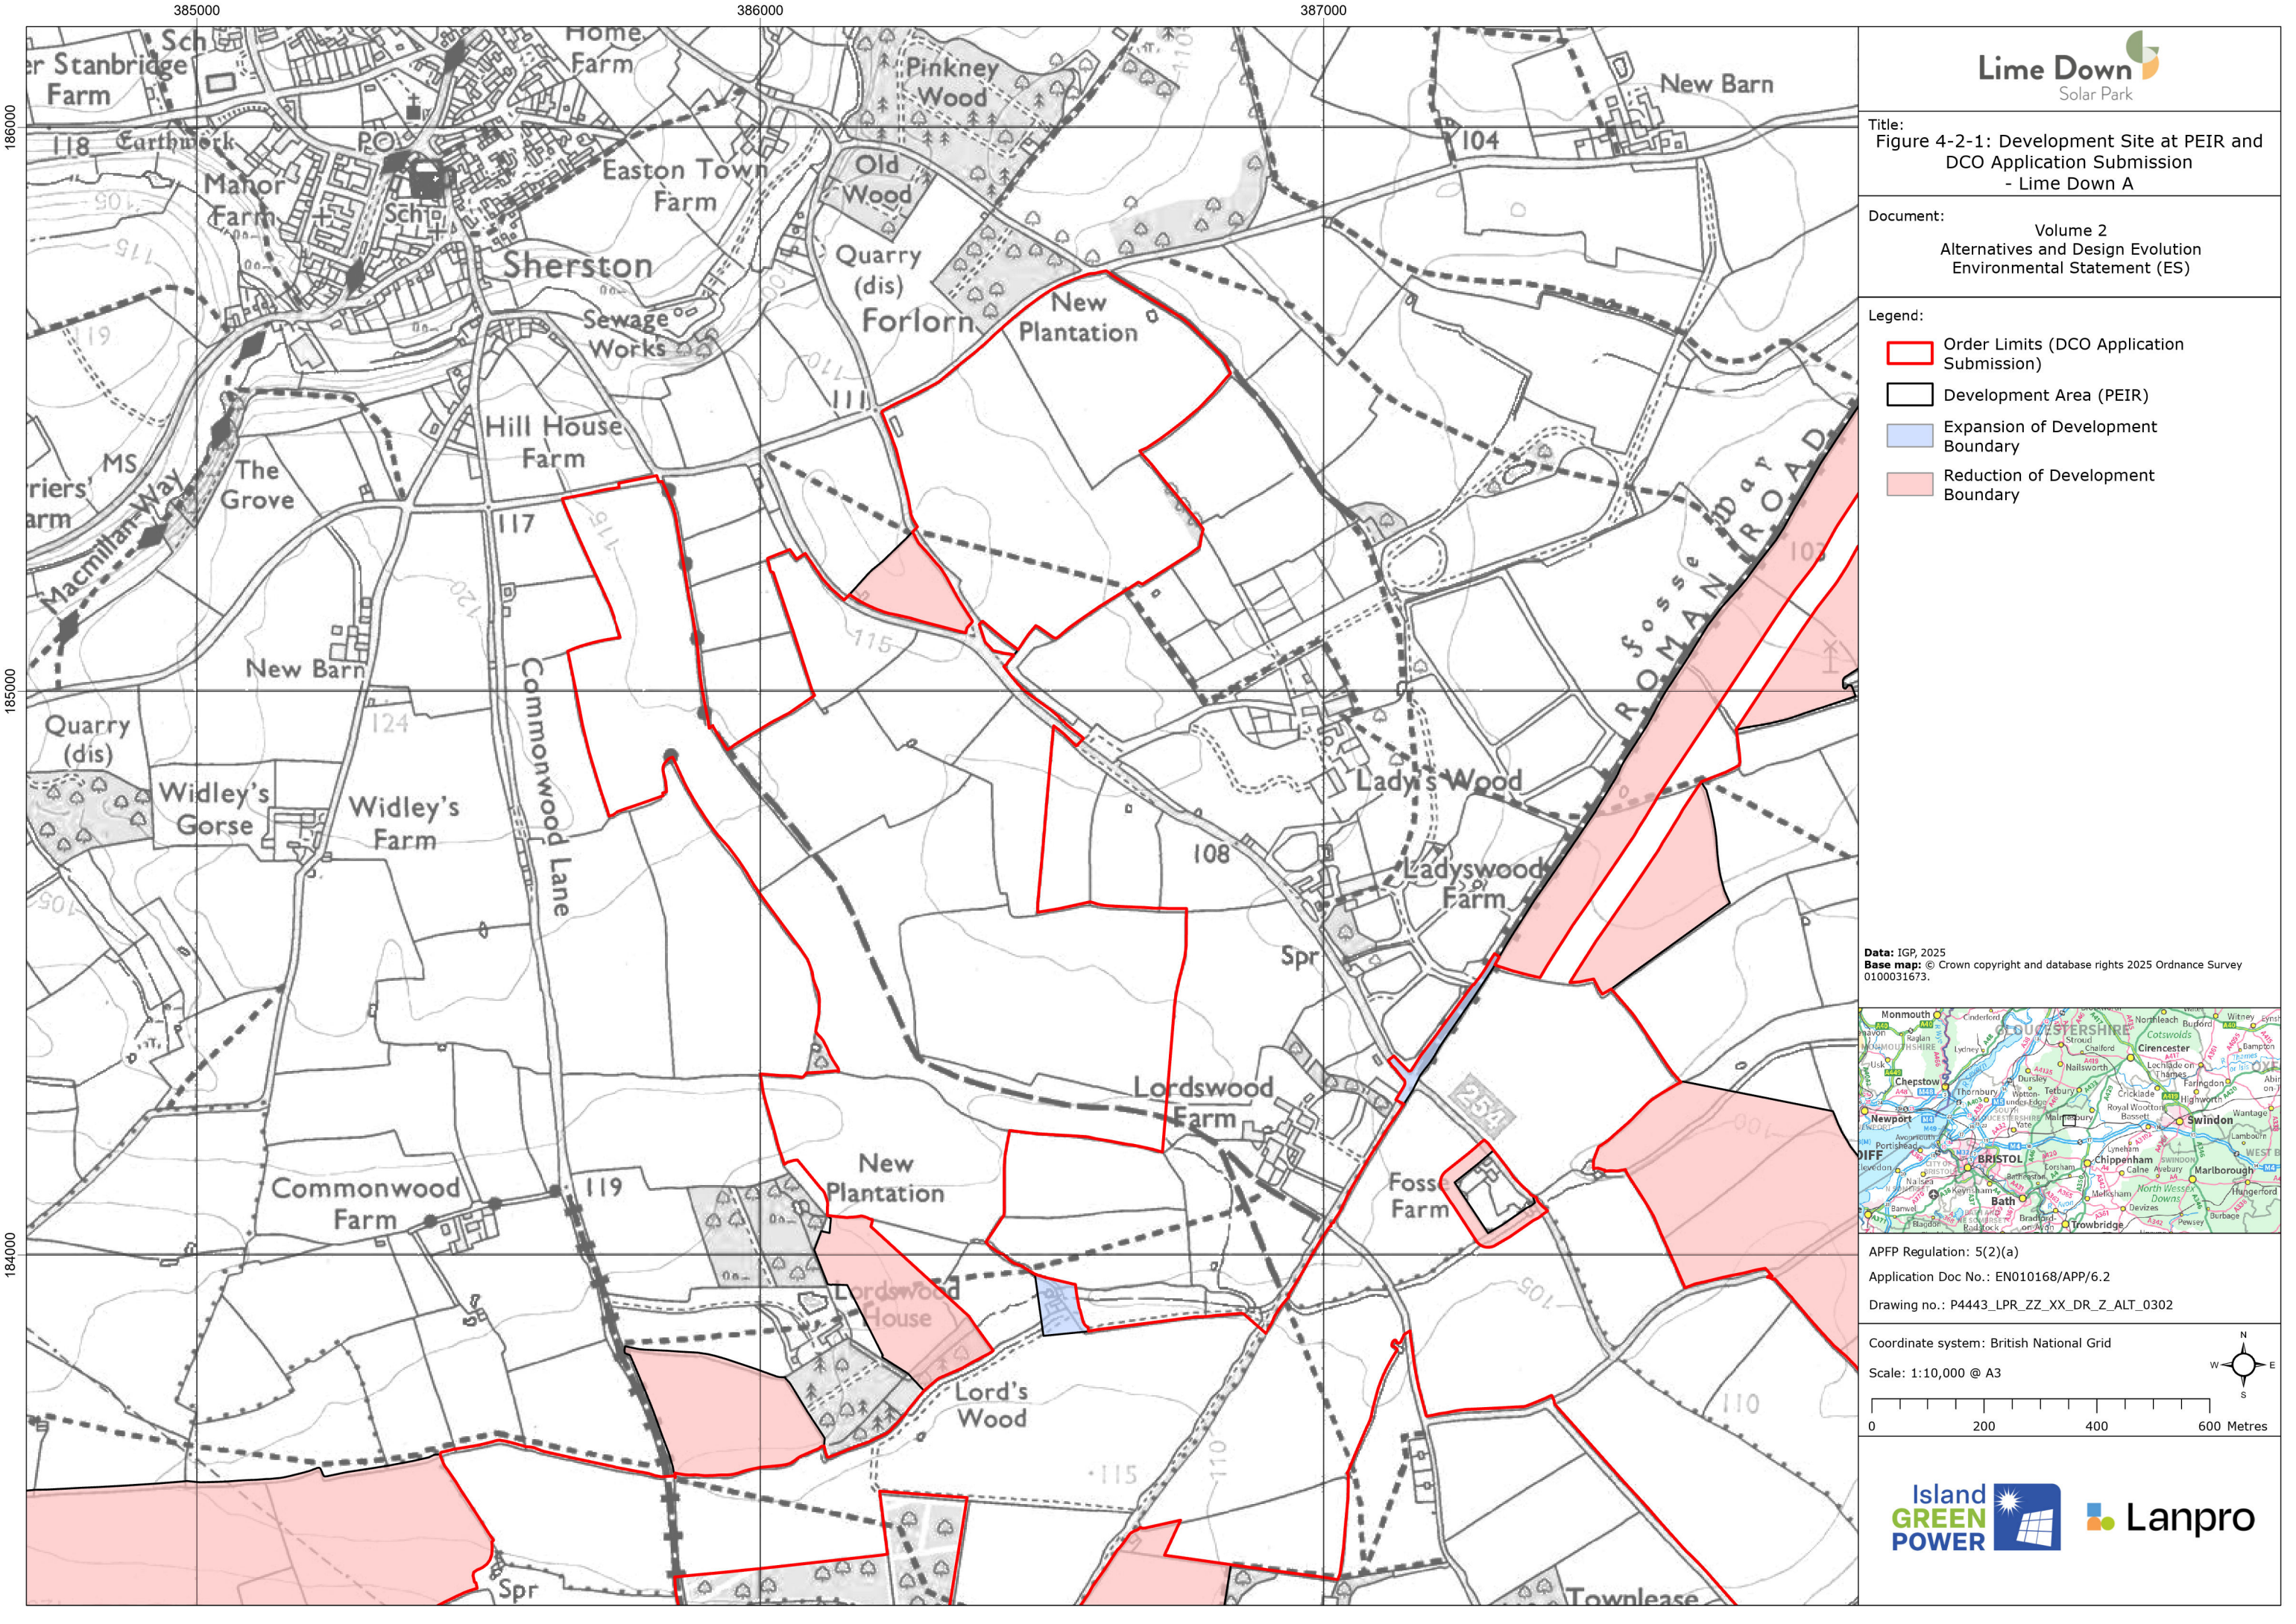

Title:
Figure 4-2-1: Development Site at PEIR and
DCO Application Submission
- Lime Down A

Document:
Volume 2
Alternatives and Design Evolution
Environmental Statement (ES)

- Legend:
- Order Limits (DCO Application Submission)
 - Development Area (PEIR)
 - Expansion of Development Boundary
 - Reduction of Development Boundary

Data: IGP, 2025
Base map: © Crown copyright and database rights 2025 Ordnance Survey
0100031673.




APFP Regulation: 5(2)(a)
Application Doc No.: EN010168/APP/6.2
Drawing no.: P4443_LPR_ZZ_XX_DR_Z_ALT_0302

Coordinate system: British National Grid


Scale: 1:10,000 @ A3



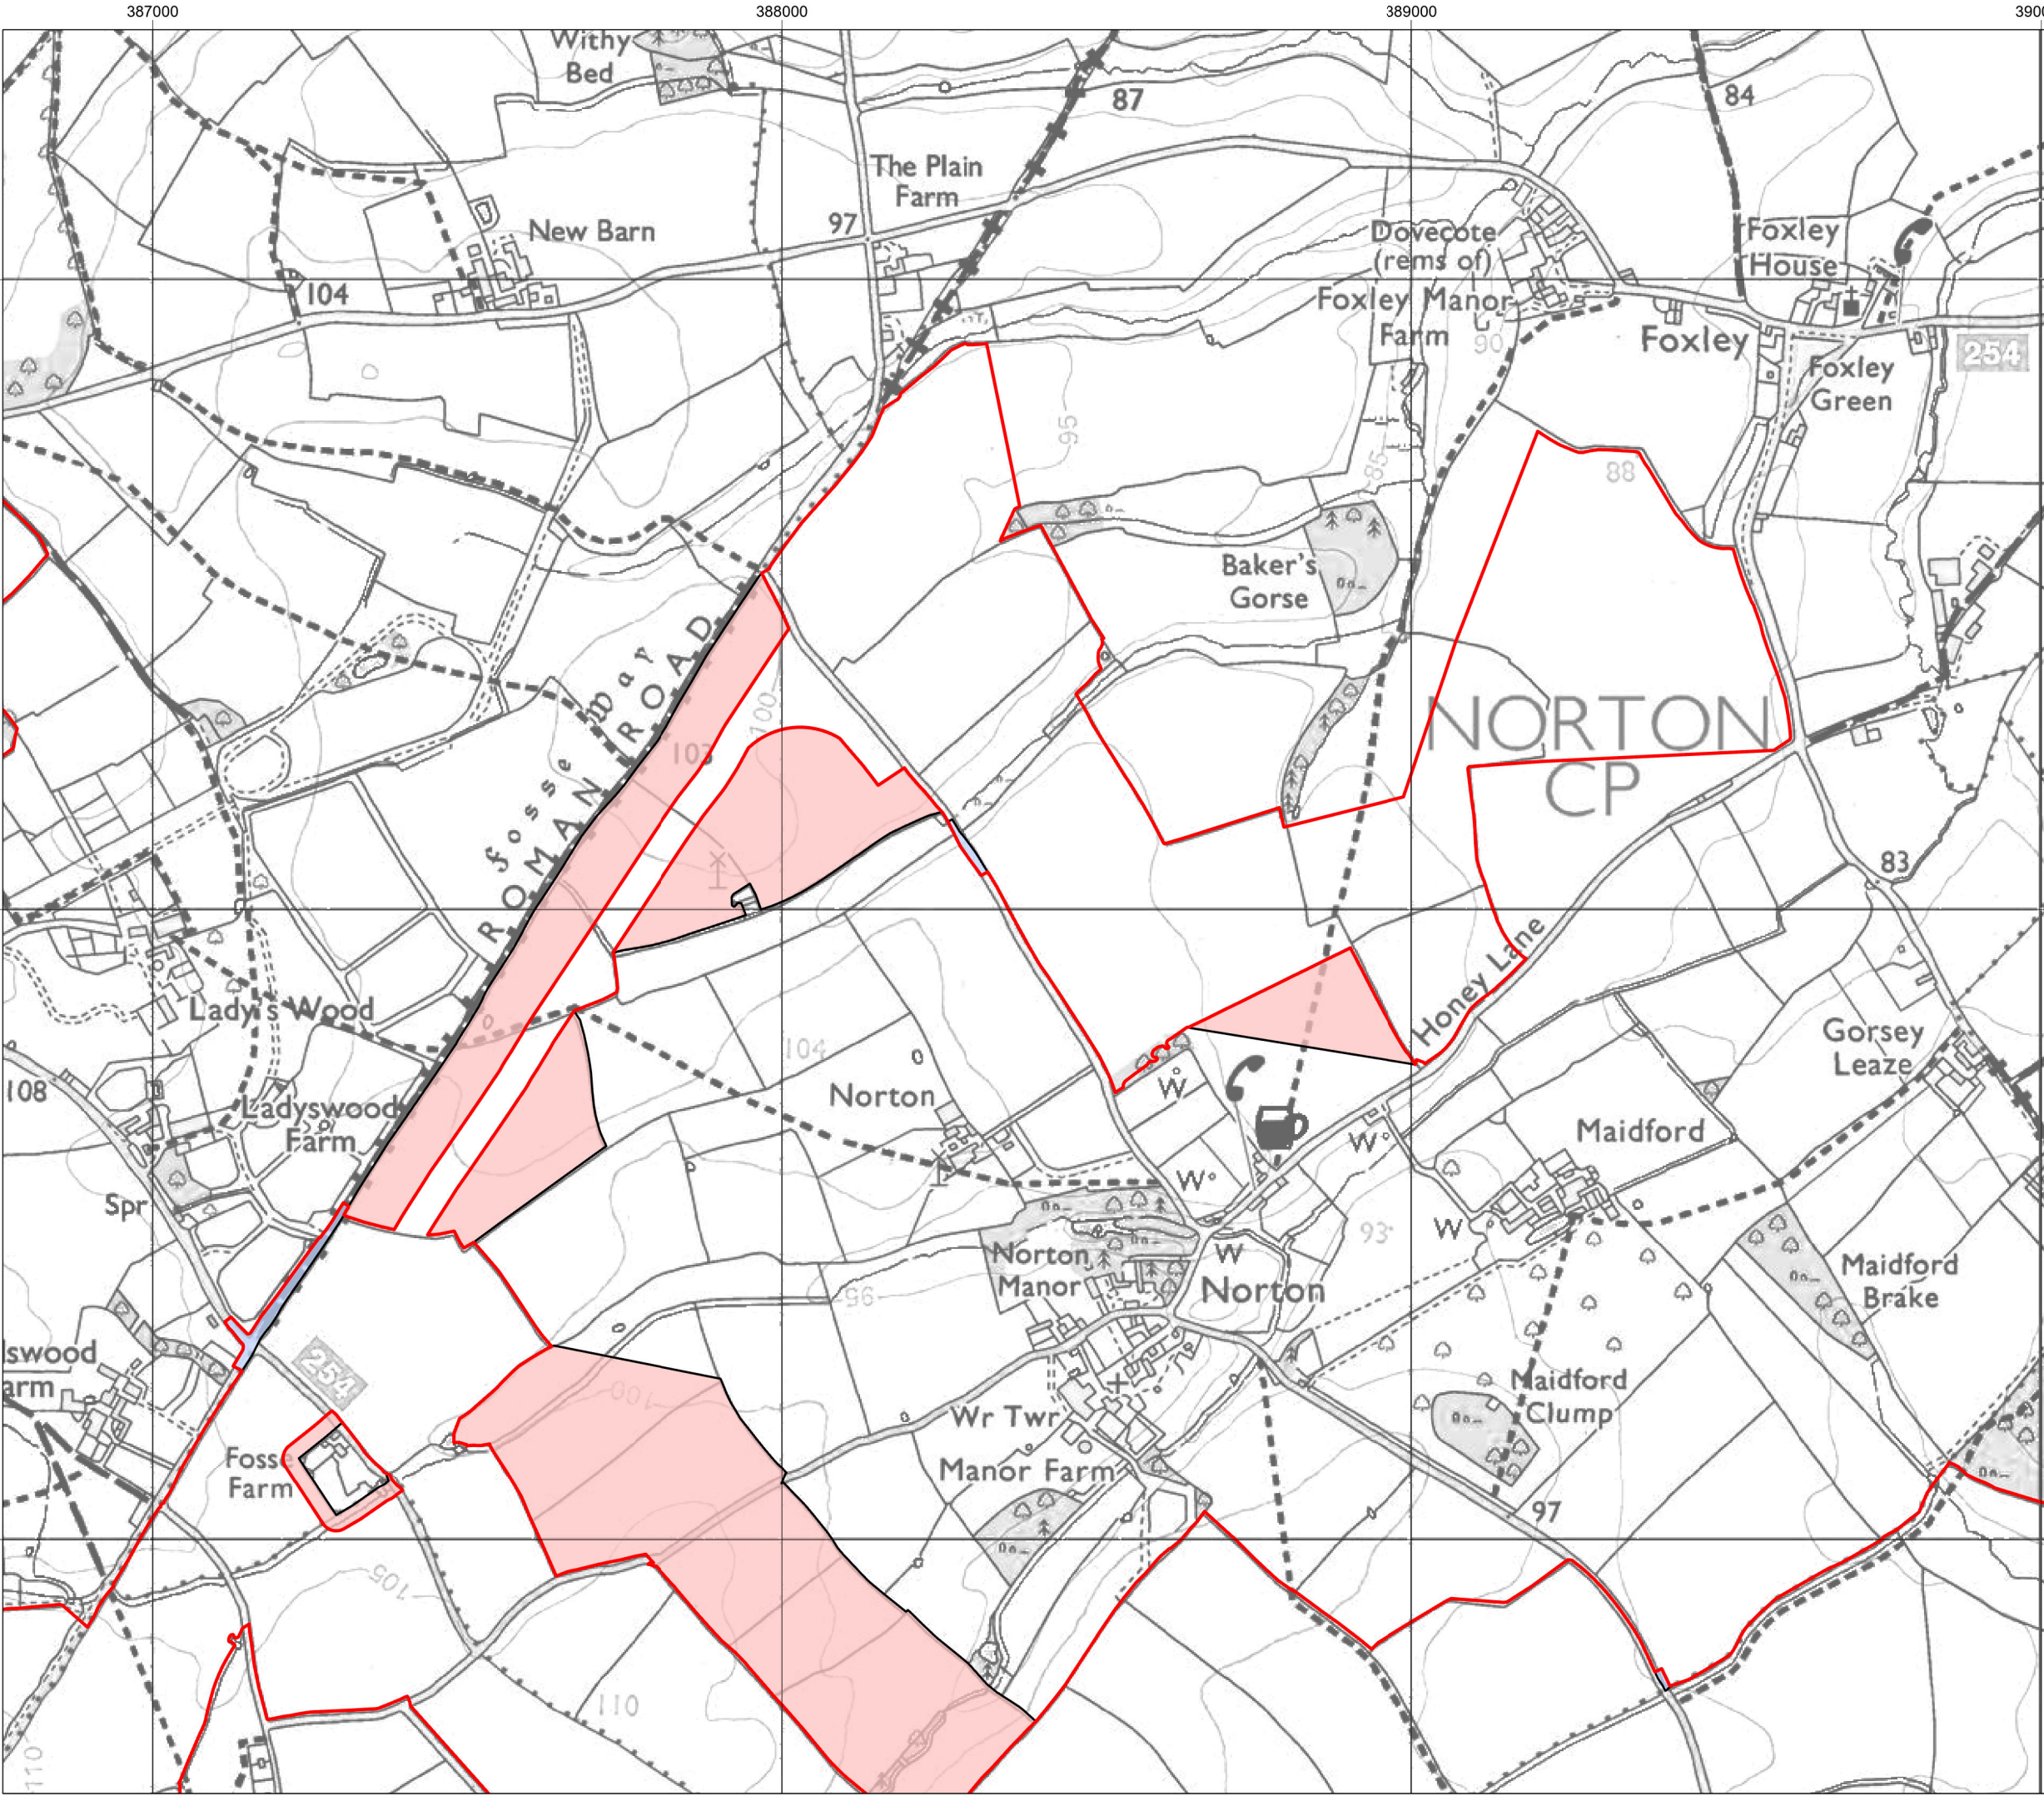

- Legend:
- Order Limits (DCO Application Submission)
 - Development Area (PEIR)
 - Expansion of Development Boundary
 - Reduction of Development Boundary

Data: IGP, 2025
Base map: © Crown copyright and database rights 2025 Ordnance Survey
0100031673.

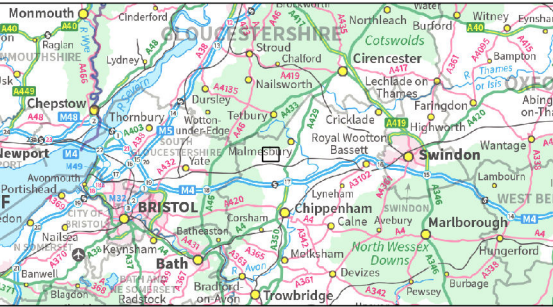


APFP Regulation: 5(2)(a)
Application Doc No.: EN010168/APP/6.2
Drawing no.: P4443_LPR_ZZ_XX_DR_Z_ALT_0302

Coordinate system: British National Grid


Scale: 1:10,000 @ A3



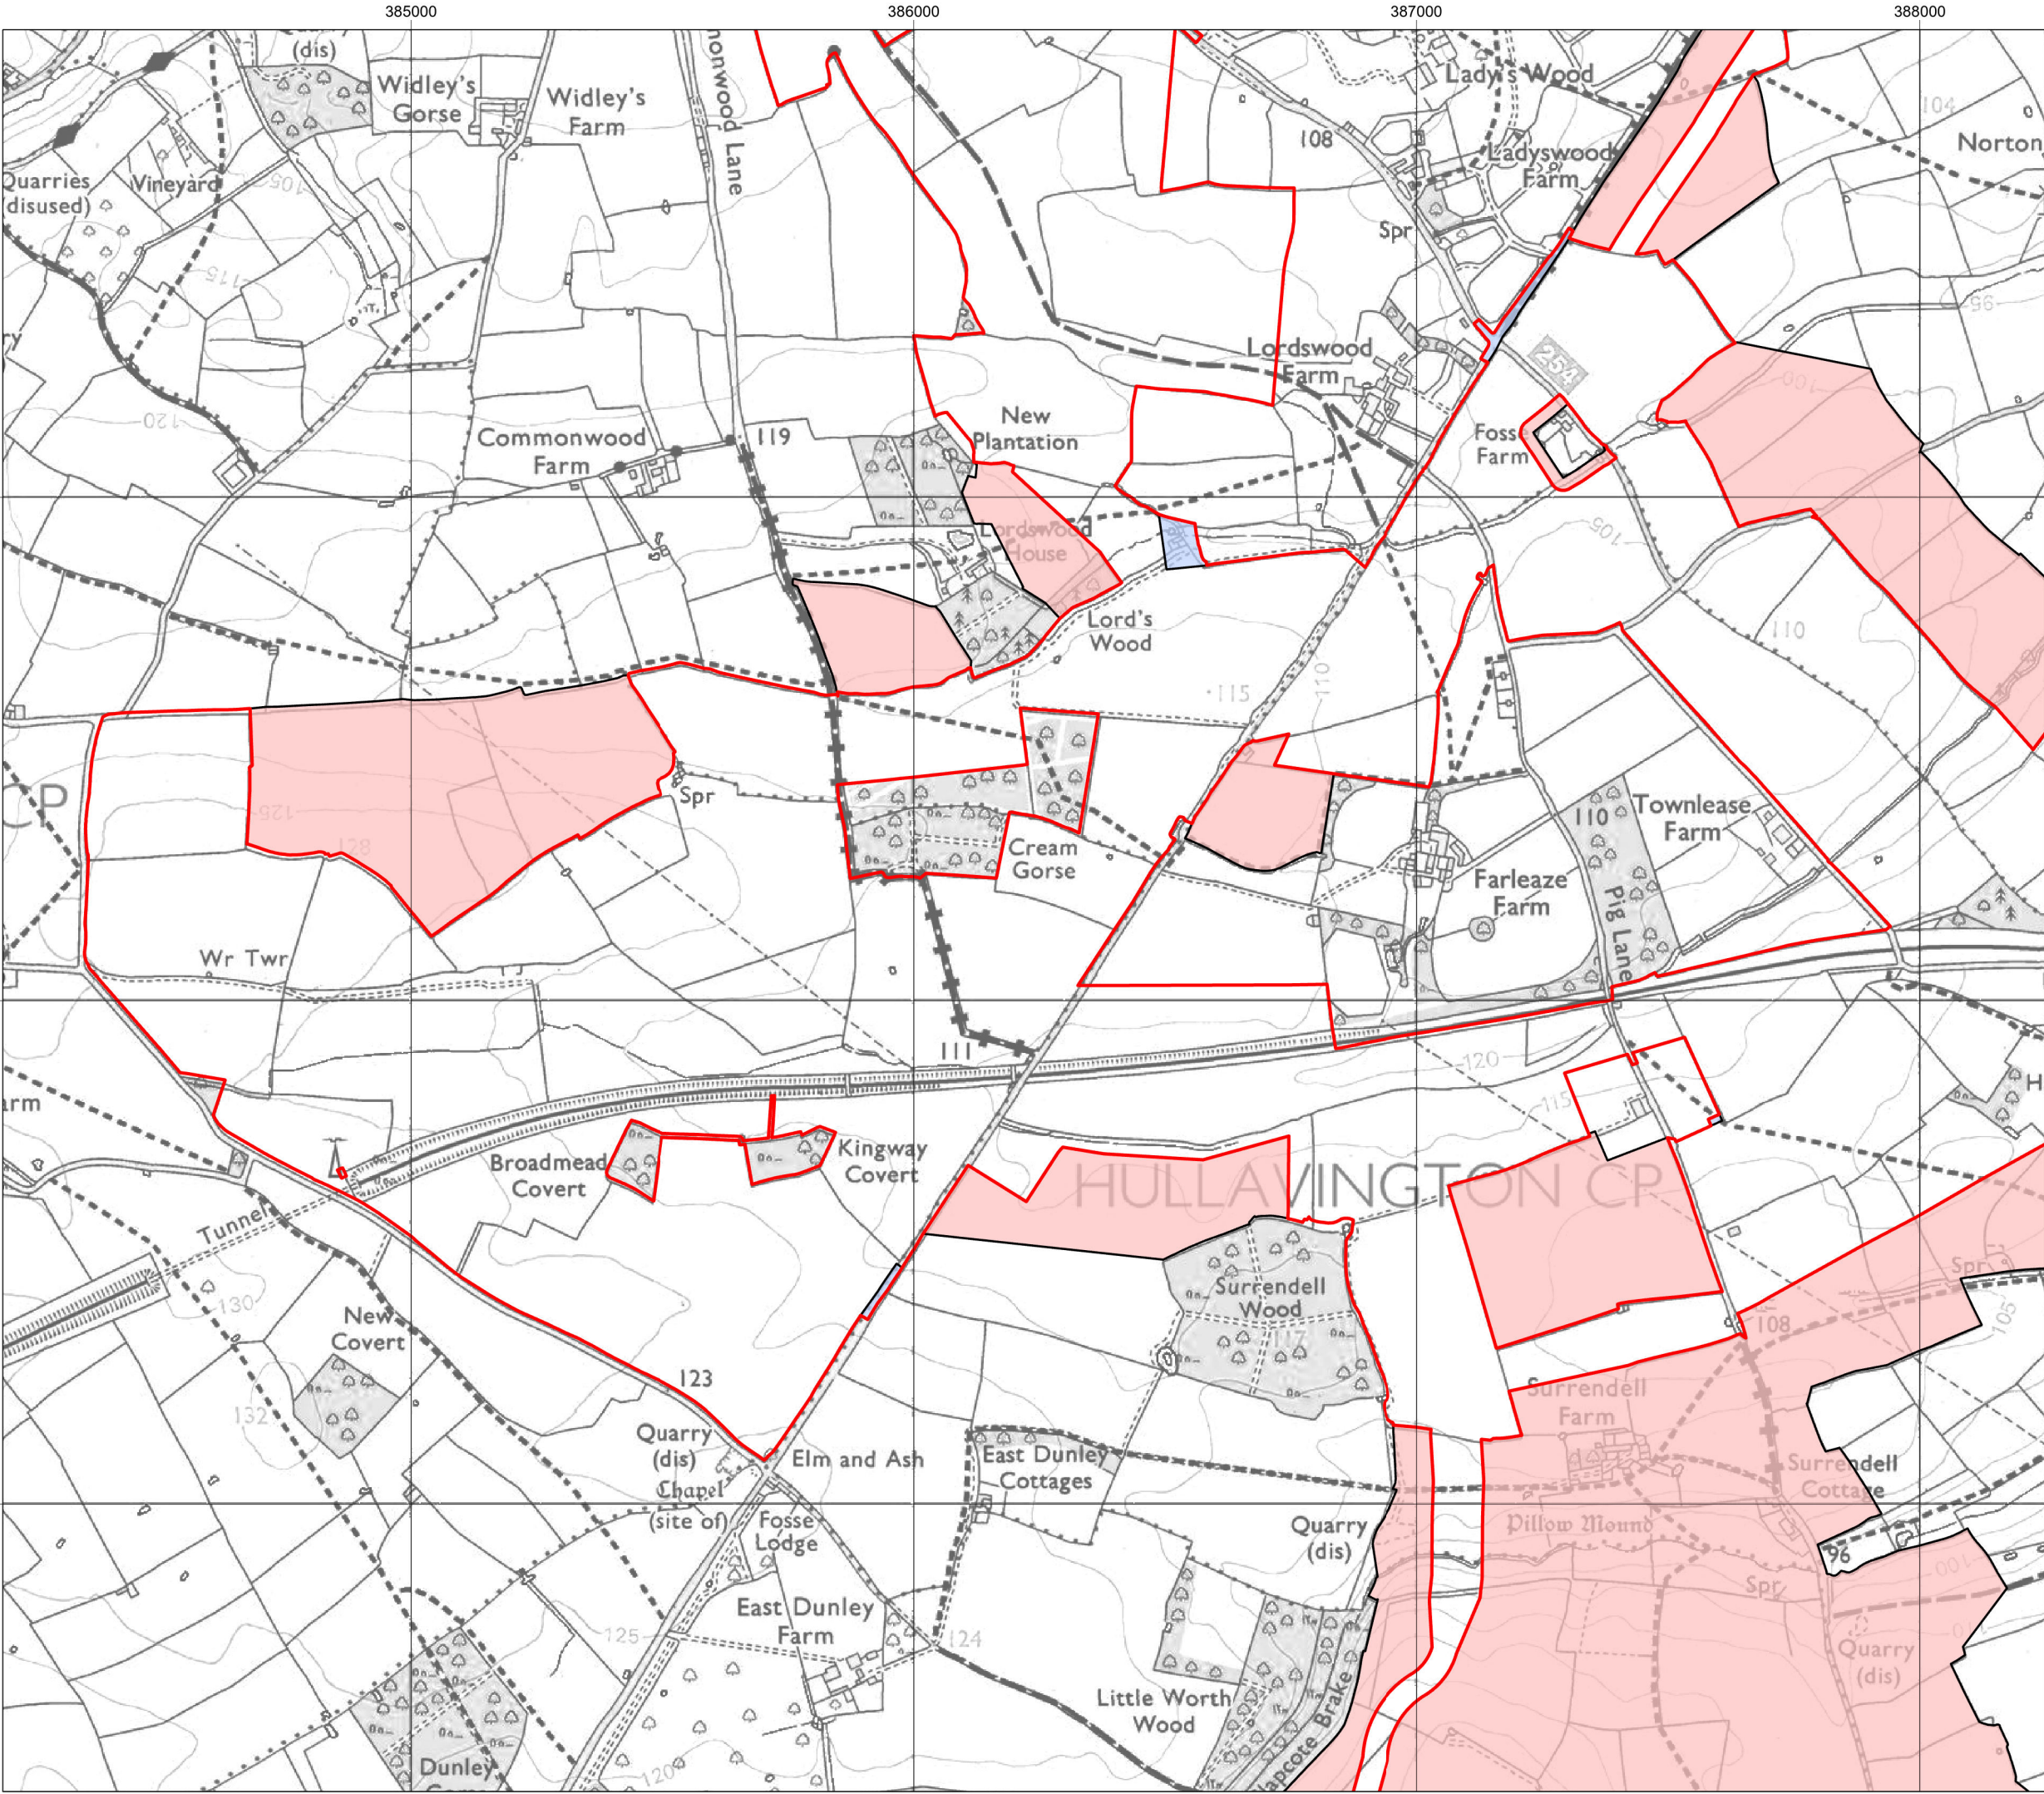

- Legend:
- Order Limits (DCO Application Submission)
 - Development Area (PEIR)
 - Expansion of Development Boundary
 - Reduction of Development Boundary


Data: IGP, 2025
Base map: © Crown copyright and database rights 2025 Ordnance Survey 0100031673.

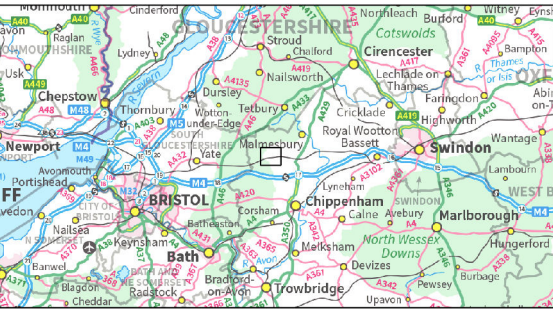


APFP Regulation: 5(2)(a)
Application Doc No.: EN010168/APP/6.2
Drawing no.: P4443_LPR_ZZ_XX_DR_Z_ALT_0302

Coordinate system: British National Grid

Scale: 1:12,500 @ A3

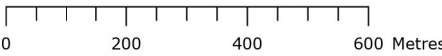

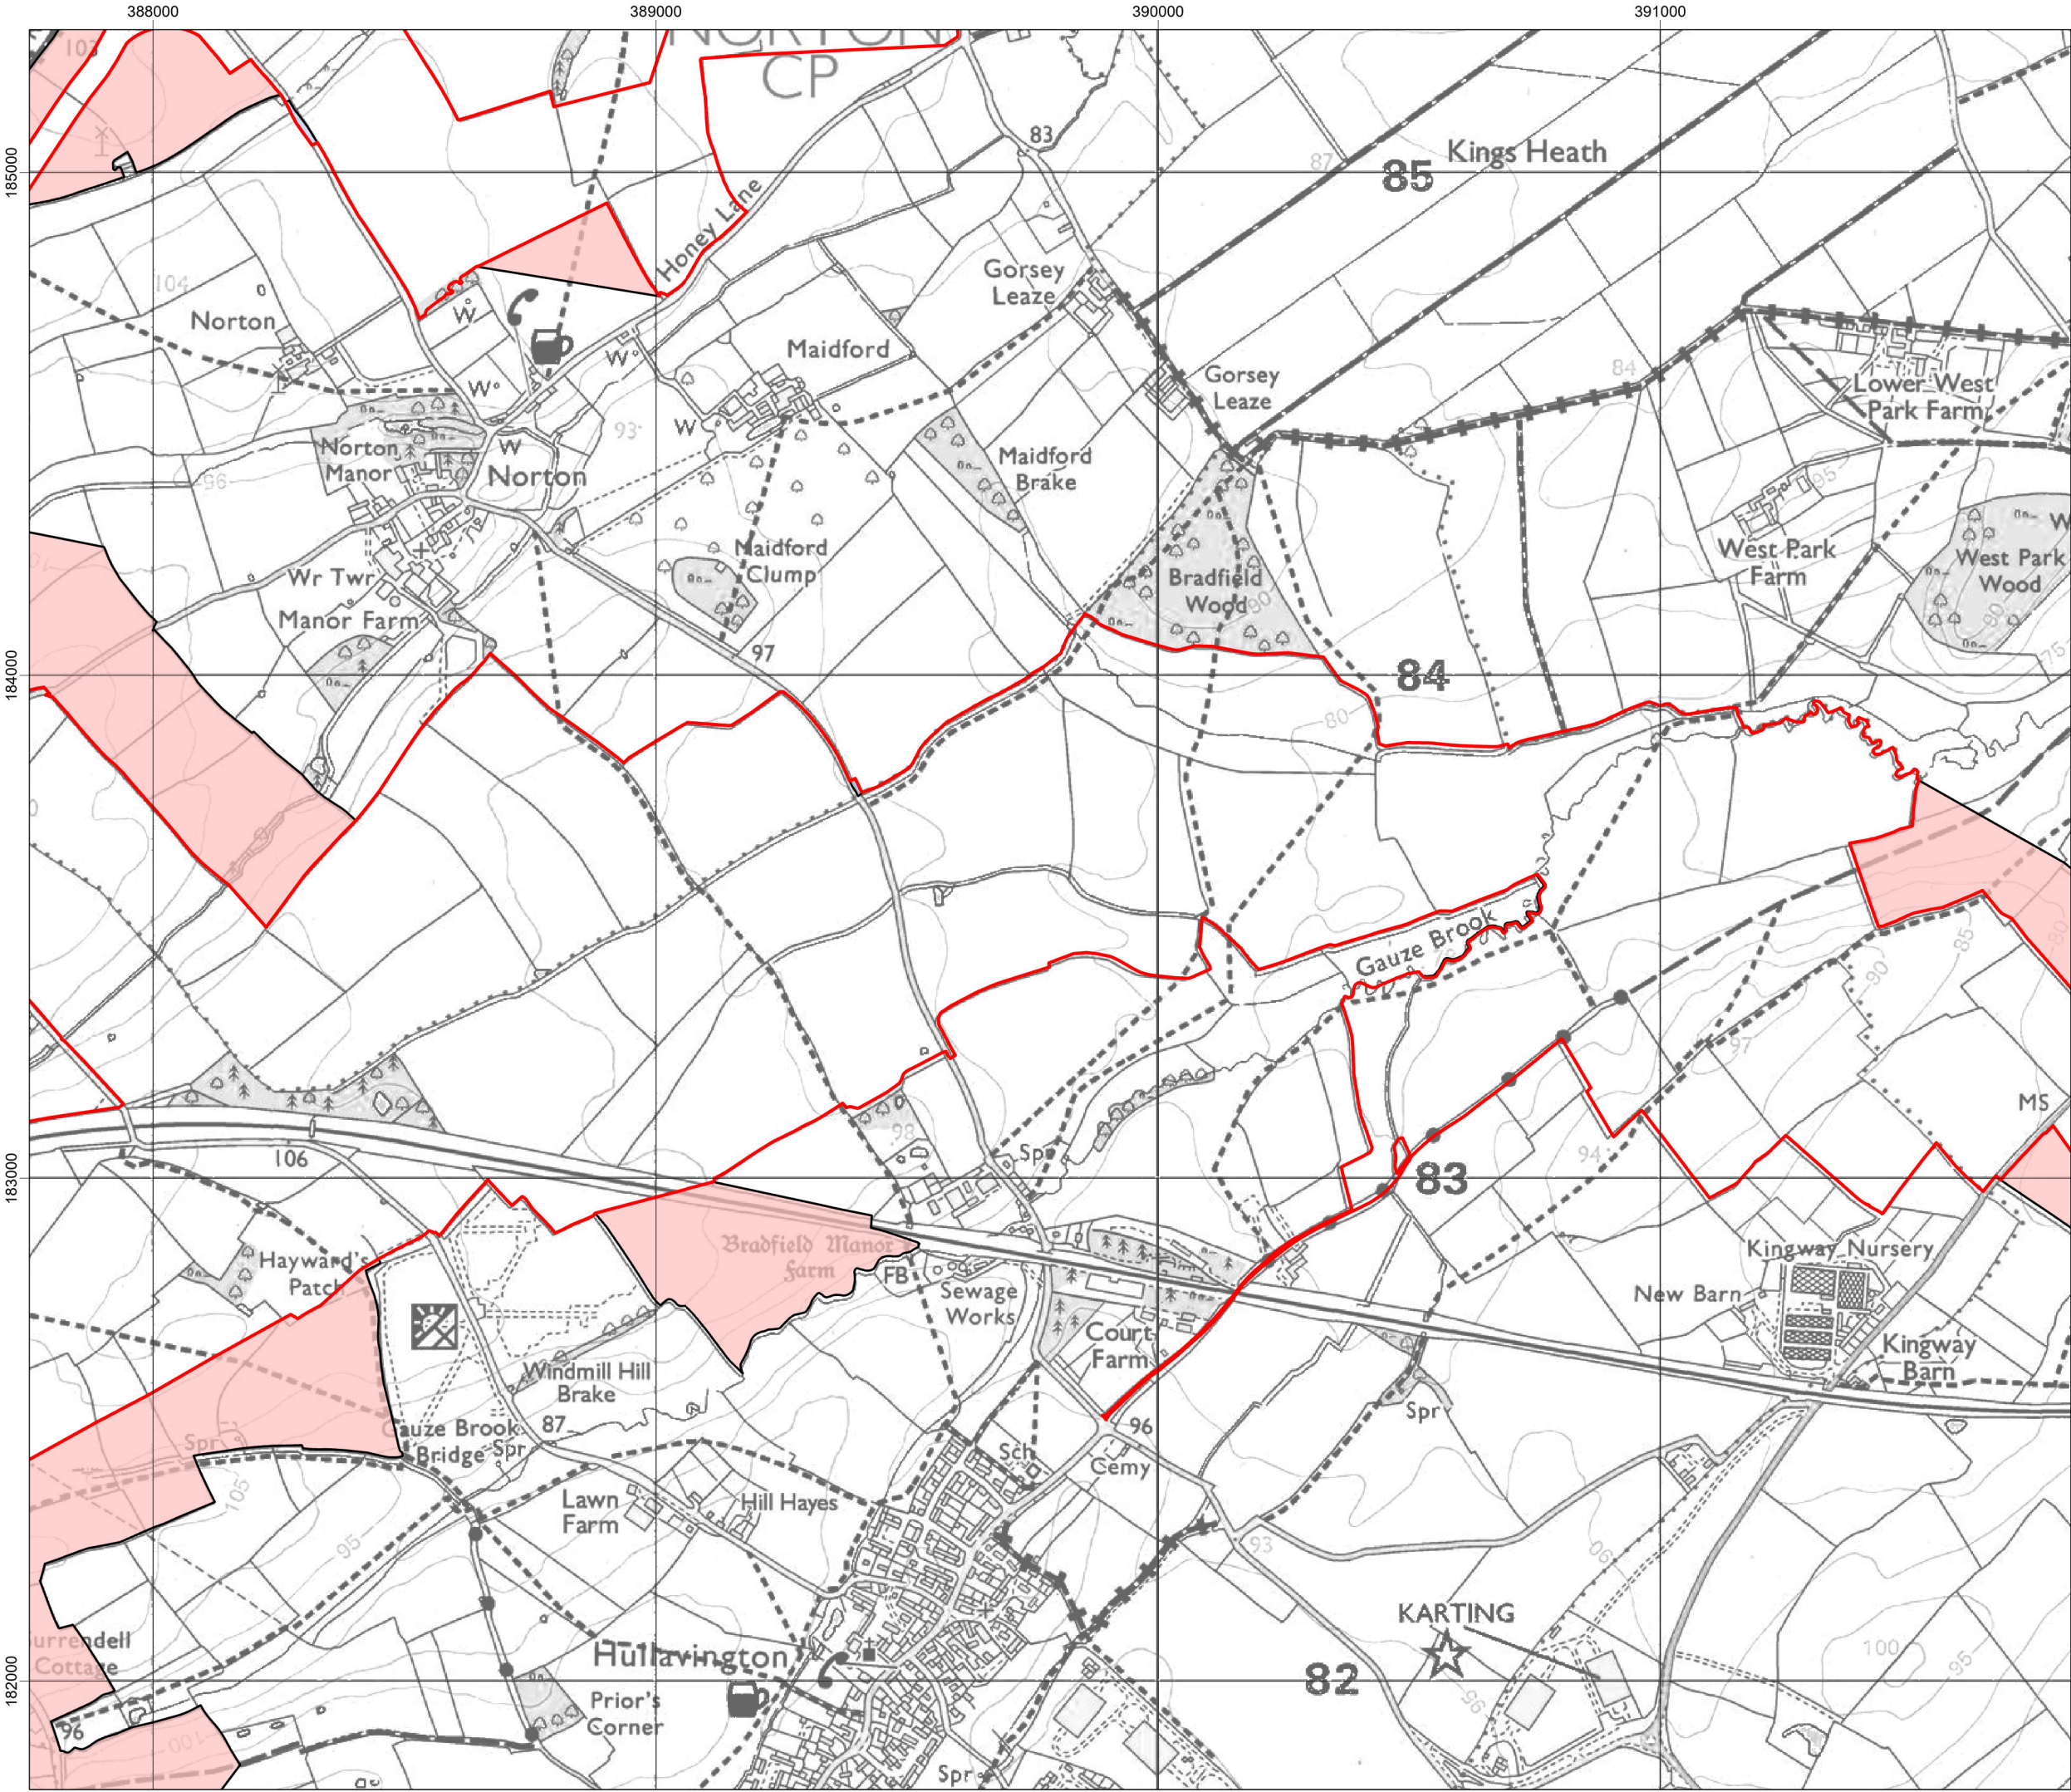


Title:
Figure 4-2-4: Development Site at PEIR and
DCO Application Submission
- Lime Down D


Document:
Volume 2
Alternatives and Design Evolution
Environmental Statement (ES)

- Legend:
- Order Limits (DCO Application Submission)
 - Development Area (PEIR)
 - Expansion of Development Boundary
 - Reduction of Development Boundary

Data: IGP, 2025
Base map: © Crown copyright and database rights 2025 Ordnance Survey
0100031673.

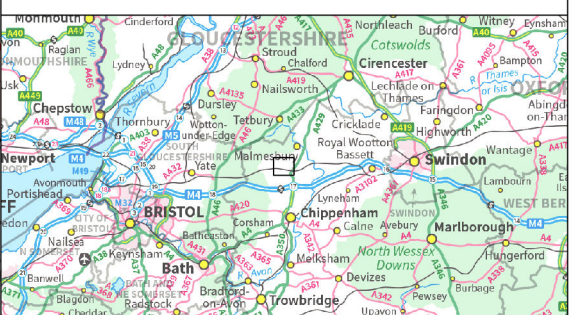


APFP Regulation: 5(2)(a)
Application Doc No.: EN010168/APP/6.2
Drawing no.: P4443_LPR_ZZ_XX_DR_Z_ALT_0302

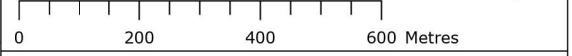Coordinate system: British National Grid
Scale: 1:12,500 @ A3




385000 386000 387000 388000 389000 390000 391000 392000

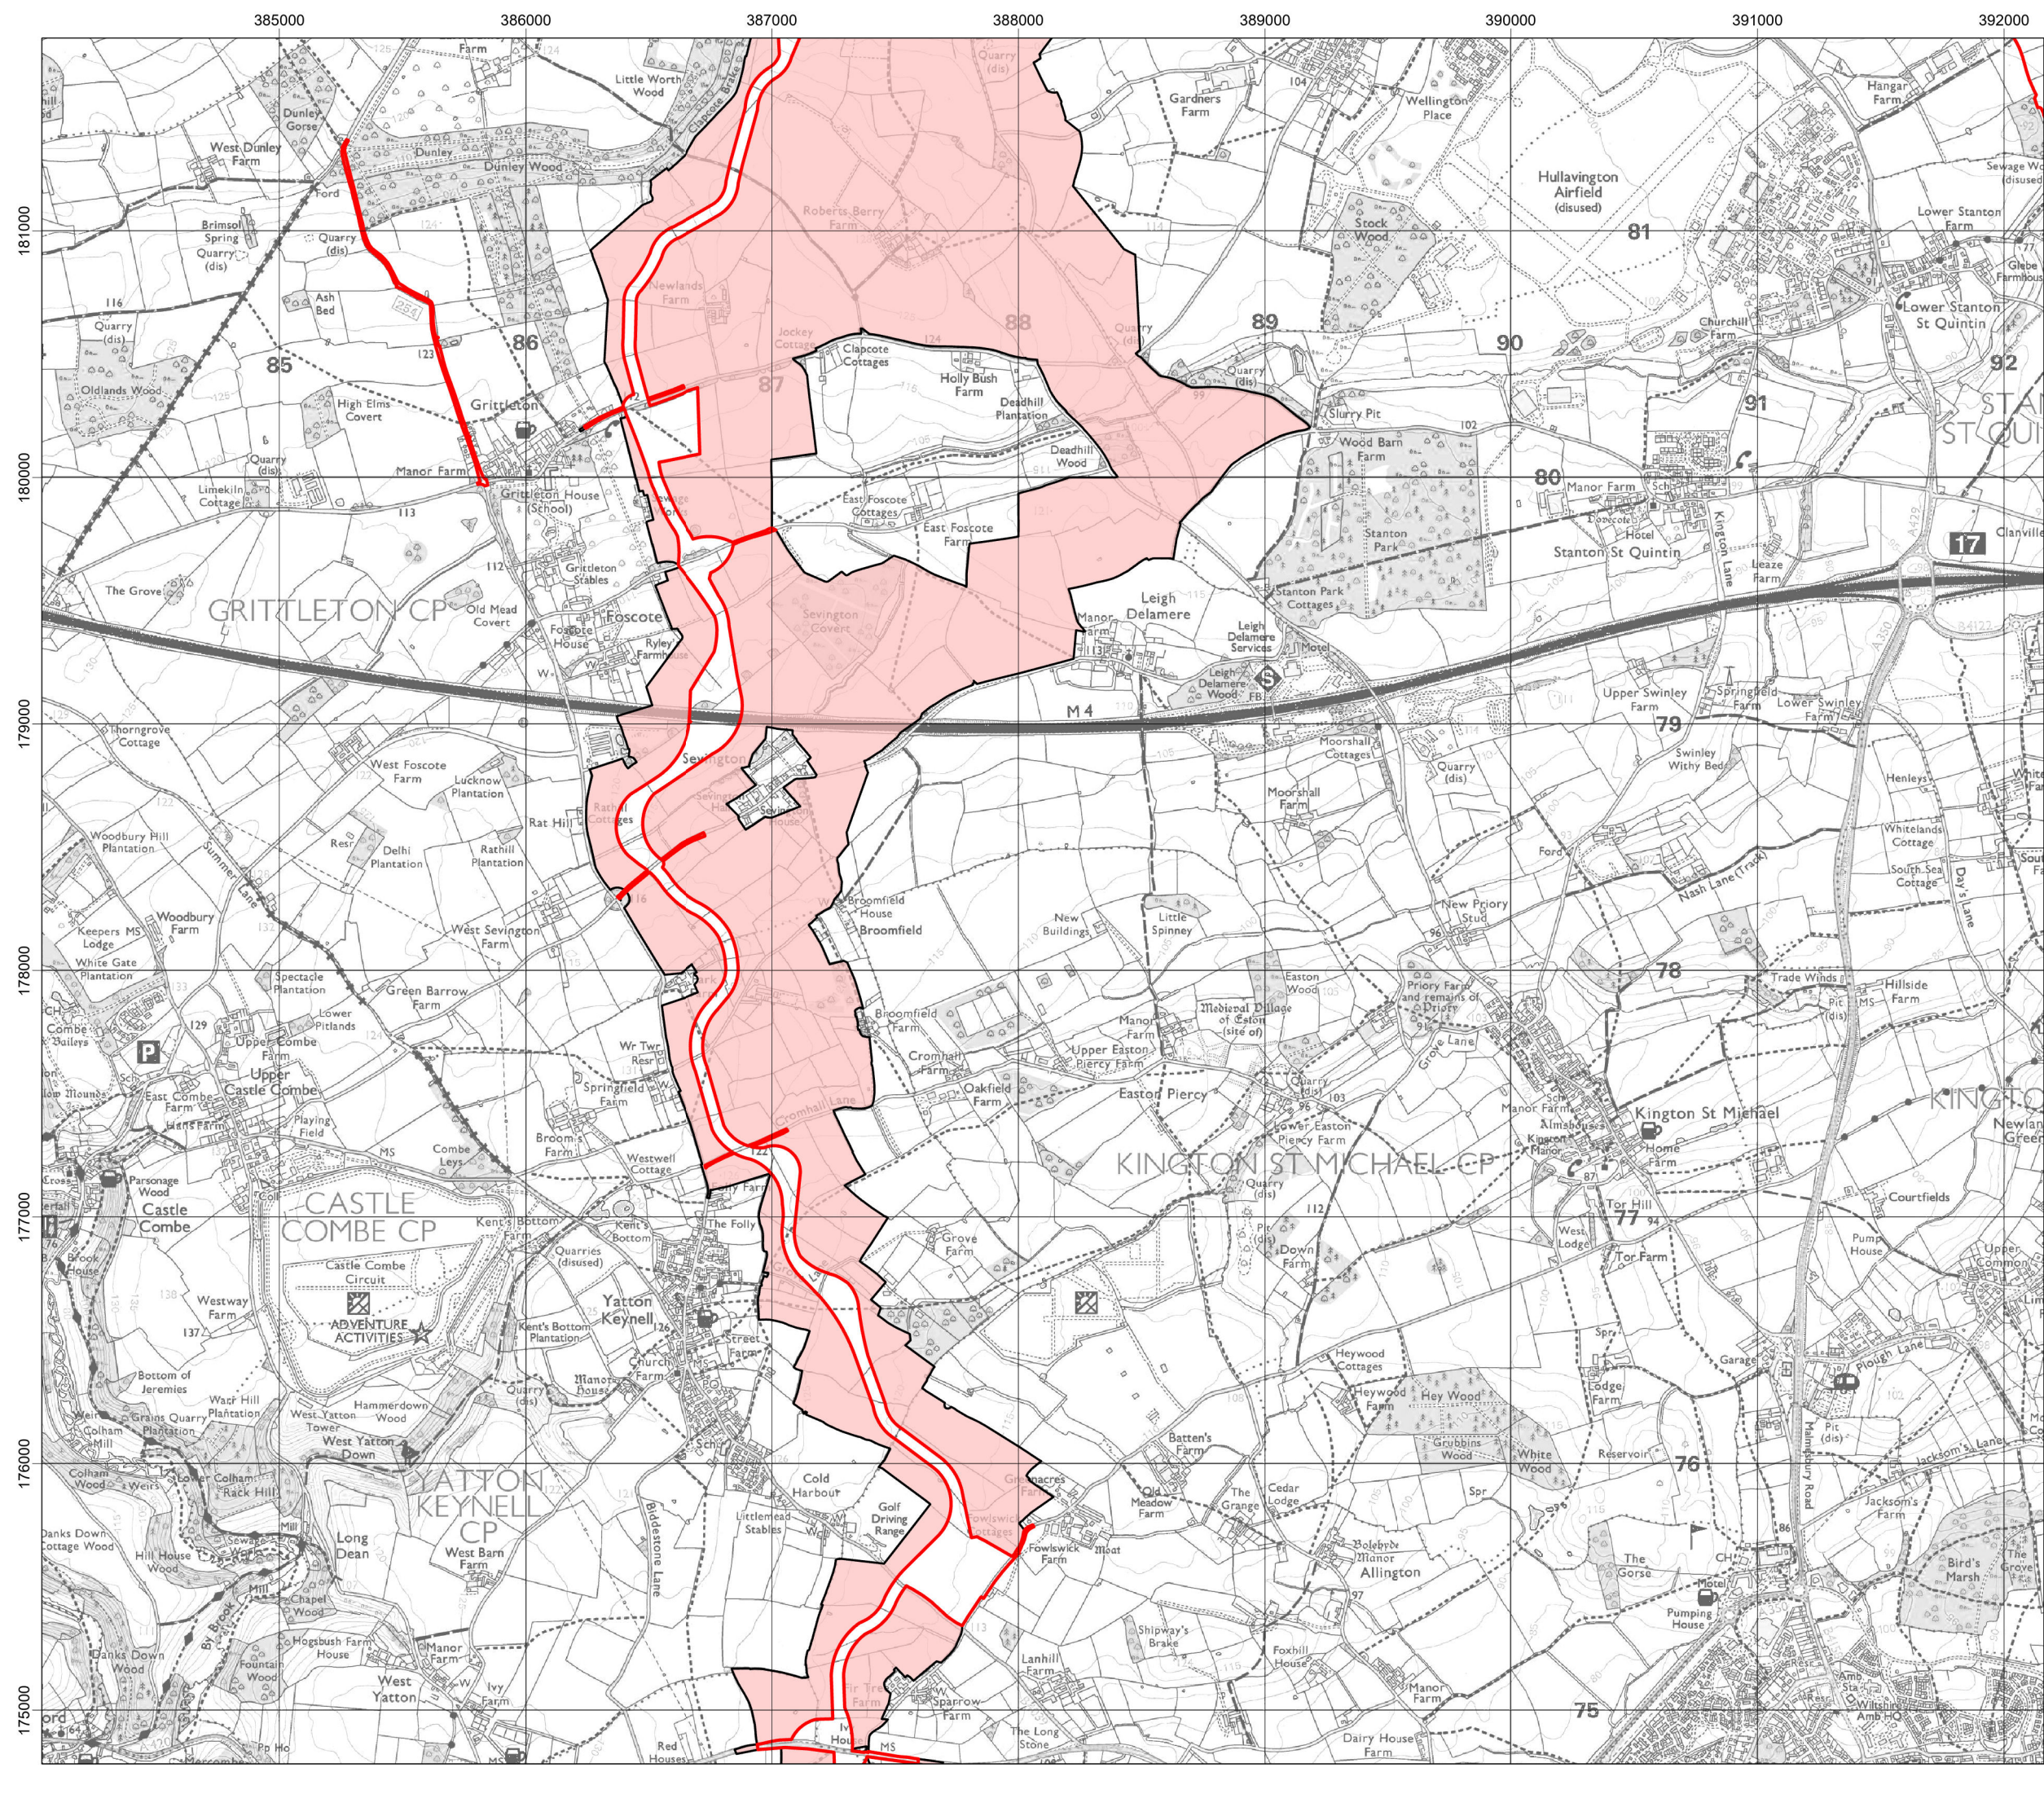


Title:
Figure 4-2-6: Development Site at PEIR and
DCO Application Submission
- Cable Route Search Corridor

Document:

Volume 2
Alternatives and Design Evolution
Environmental Statement (ES)


- Legend:
- Order Limits (DCO Application Submission)
 - Development Area (PEIR)
 - Expansion of Development Boundary
 - Reduction of Development Boundary


Data: IGP, 2025
Base map: © Crown copyright and database rights 2025 Ordnance Survey 0100031673.

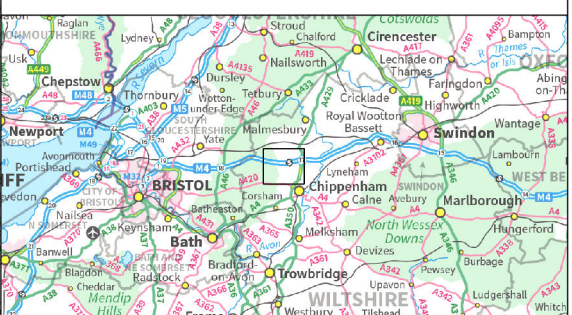

APFP Regulation: 5(2)(a)
Application Doc No.: EN010168/APP/6.2
Drawing no.: P4443_LPR_ZZ_XX_DR_Z_ALT_0302

Coordinate system: British National Grid
Scale: 1:25,000 @ A3

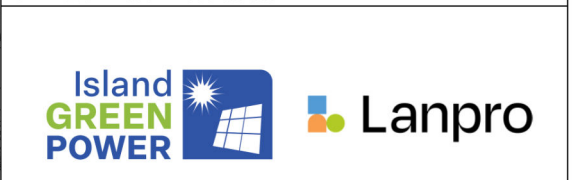

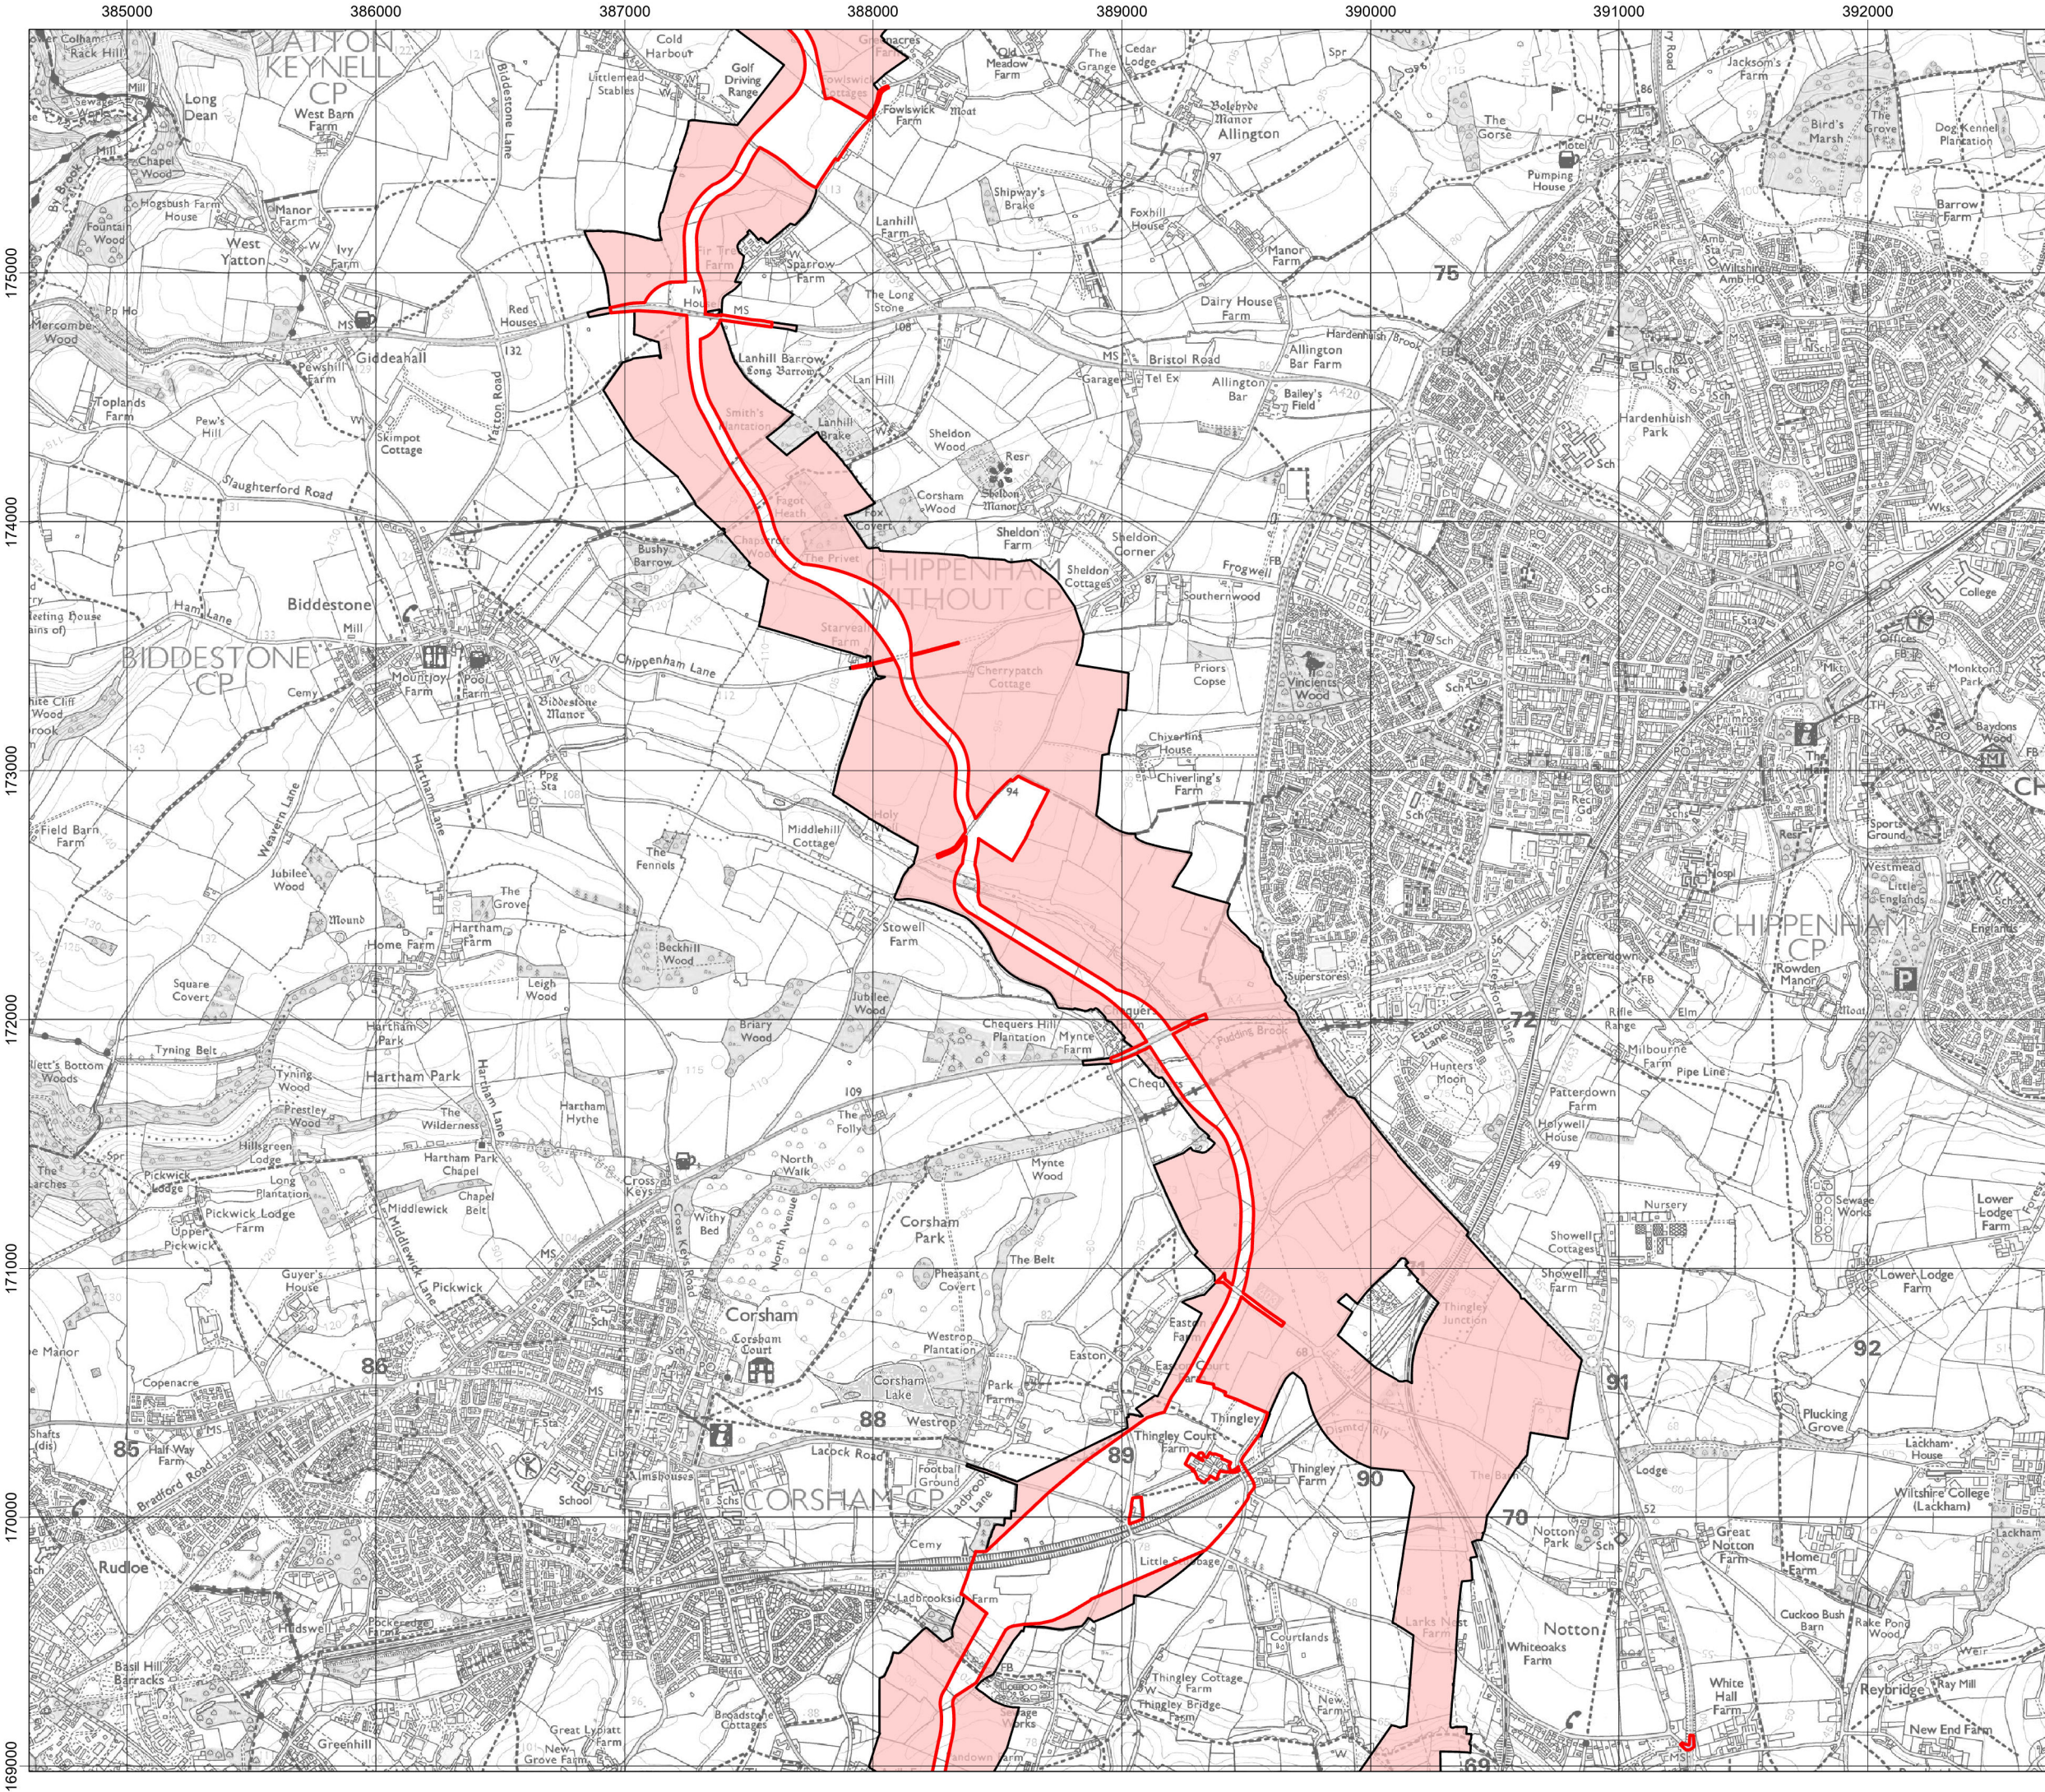


Title:
Figure 4-2-7: Development Site at PEIR and
DCO Application Submission
- Cable Route Search Corridor

Document:
Volume 2
Alternatives and Design Evolution
Environmental Statement (ES)

- Legend:
- Order Limits (DCO Application Submission)
 - Development Area (PEIR)
 - Expansion of Development Boundary
 - Reduction of Development Boundary


Data: IGP, 2025
Base map: © Crown copyright and database rights 2025 Ordnance Survey
0100031673.

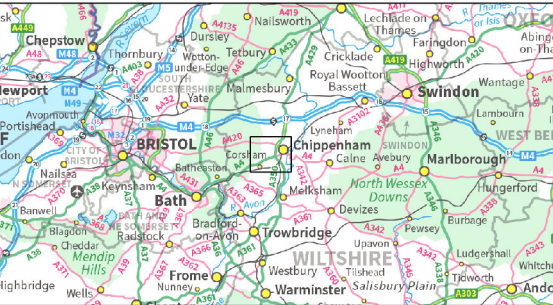


APFP Regulation: 5(2)(a)
Application Doc No.: EN010168/APP/6.2
Drawing no.: P4443_LPR_ZZ_XX_DR_Z_ALT_0302

Coordinate system: British National Grid

Scale: 1:25,000 @ A3

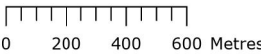

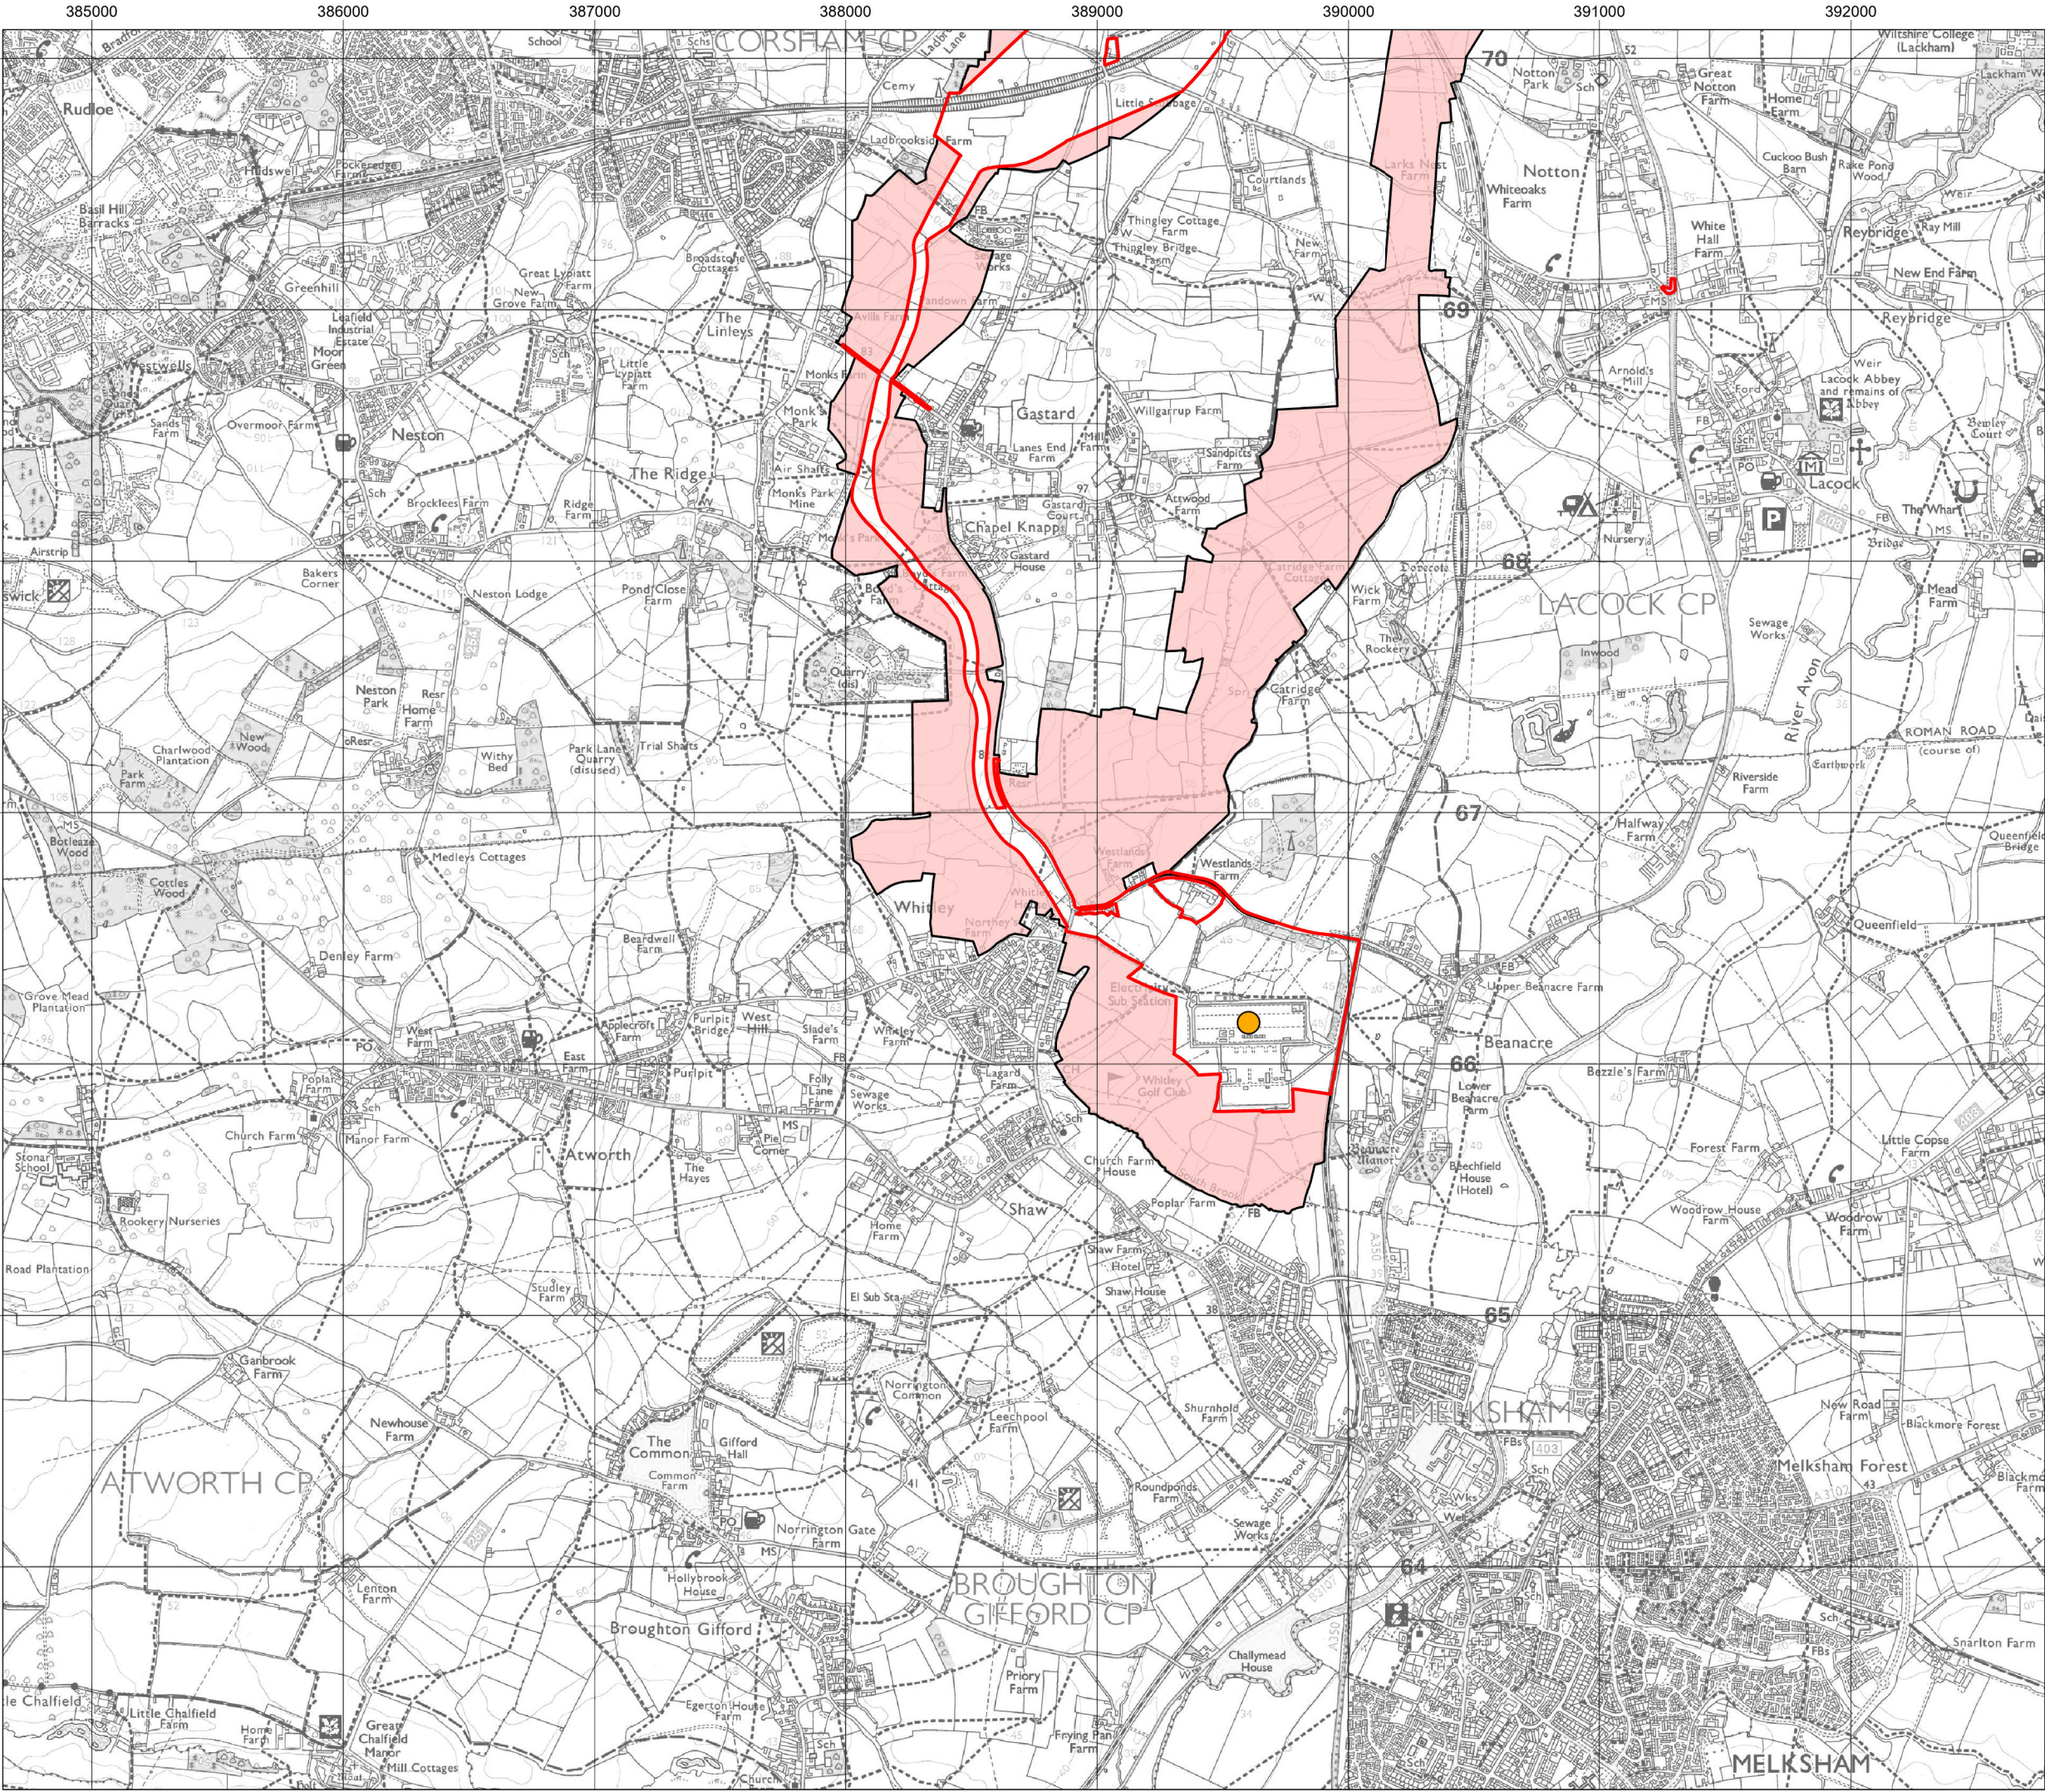


Title:
Figure 4-2-8: Development Site at PEIR and
DCO Application Submission
- Cable Route Search Corridor

Document:
Volume 2
Alternatives and Design Evolution
Environmental Statement (ES)

- Legend:
- Order Limits (DCO Application Submission)
 - Development Area (PEIR)
 - Existing National Grid Melksham Substation (PoC)
 - Expansion of Development Boundary
 - Reduction of Development Boundary

Data: IGP, 2025
Base map: © Crown copyright and database rights 2025 Ordnance Survey
0100031673.

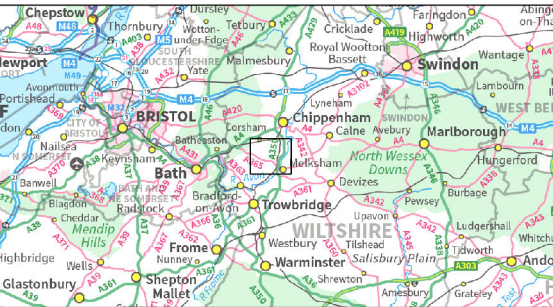

APFP Regulation: 5(2)(a)
Application Doc No.: EN010168/APP/6.2
Drawing no.: P4443_LPR_ZZ_XX_DR_Z_ALT_0302

Coordinate system: British National Grid
Scale: 1:25,000 @ A3

