



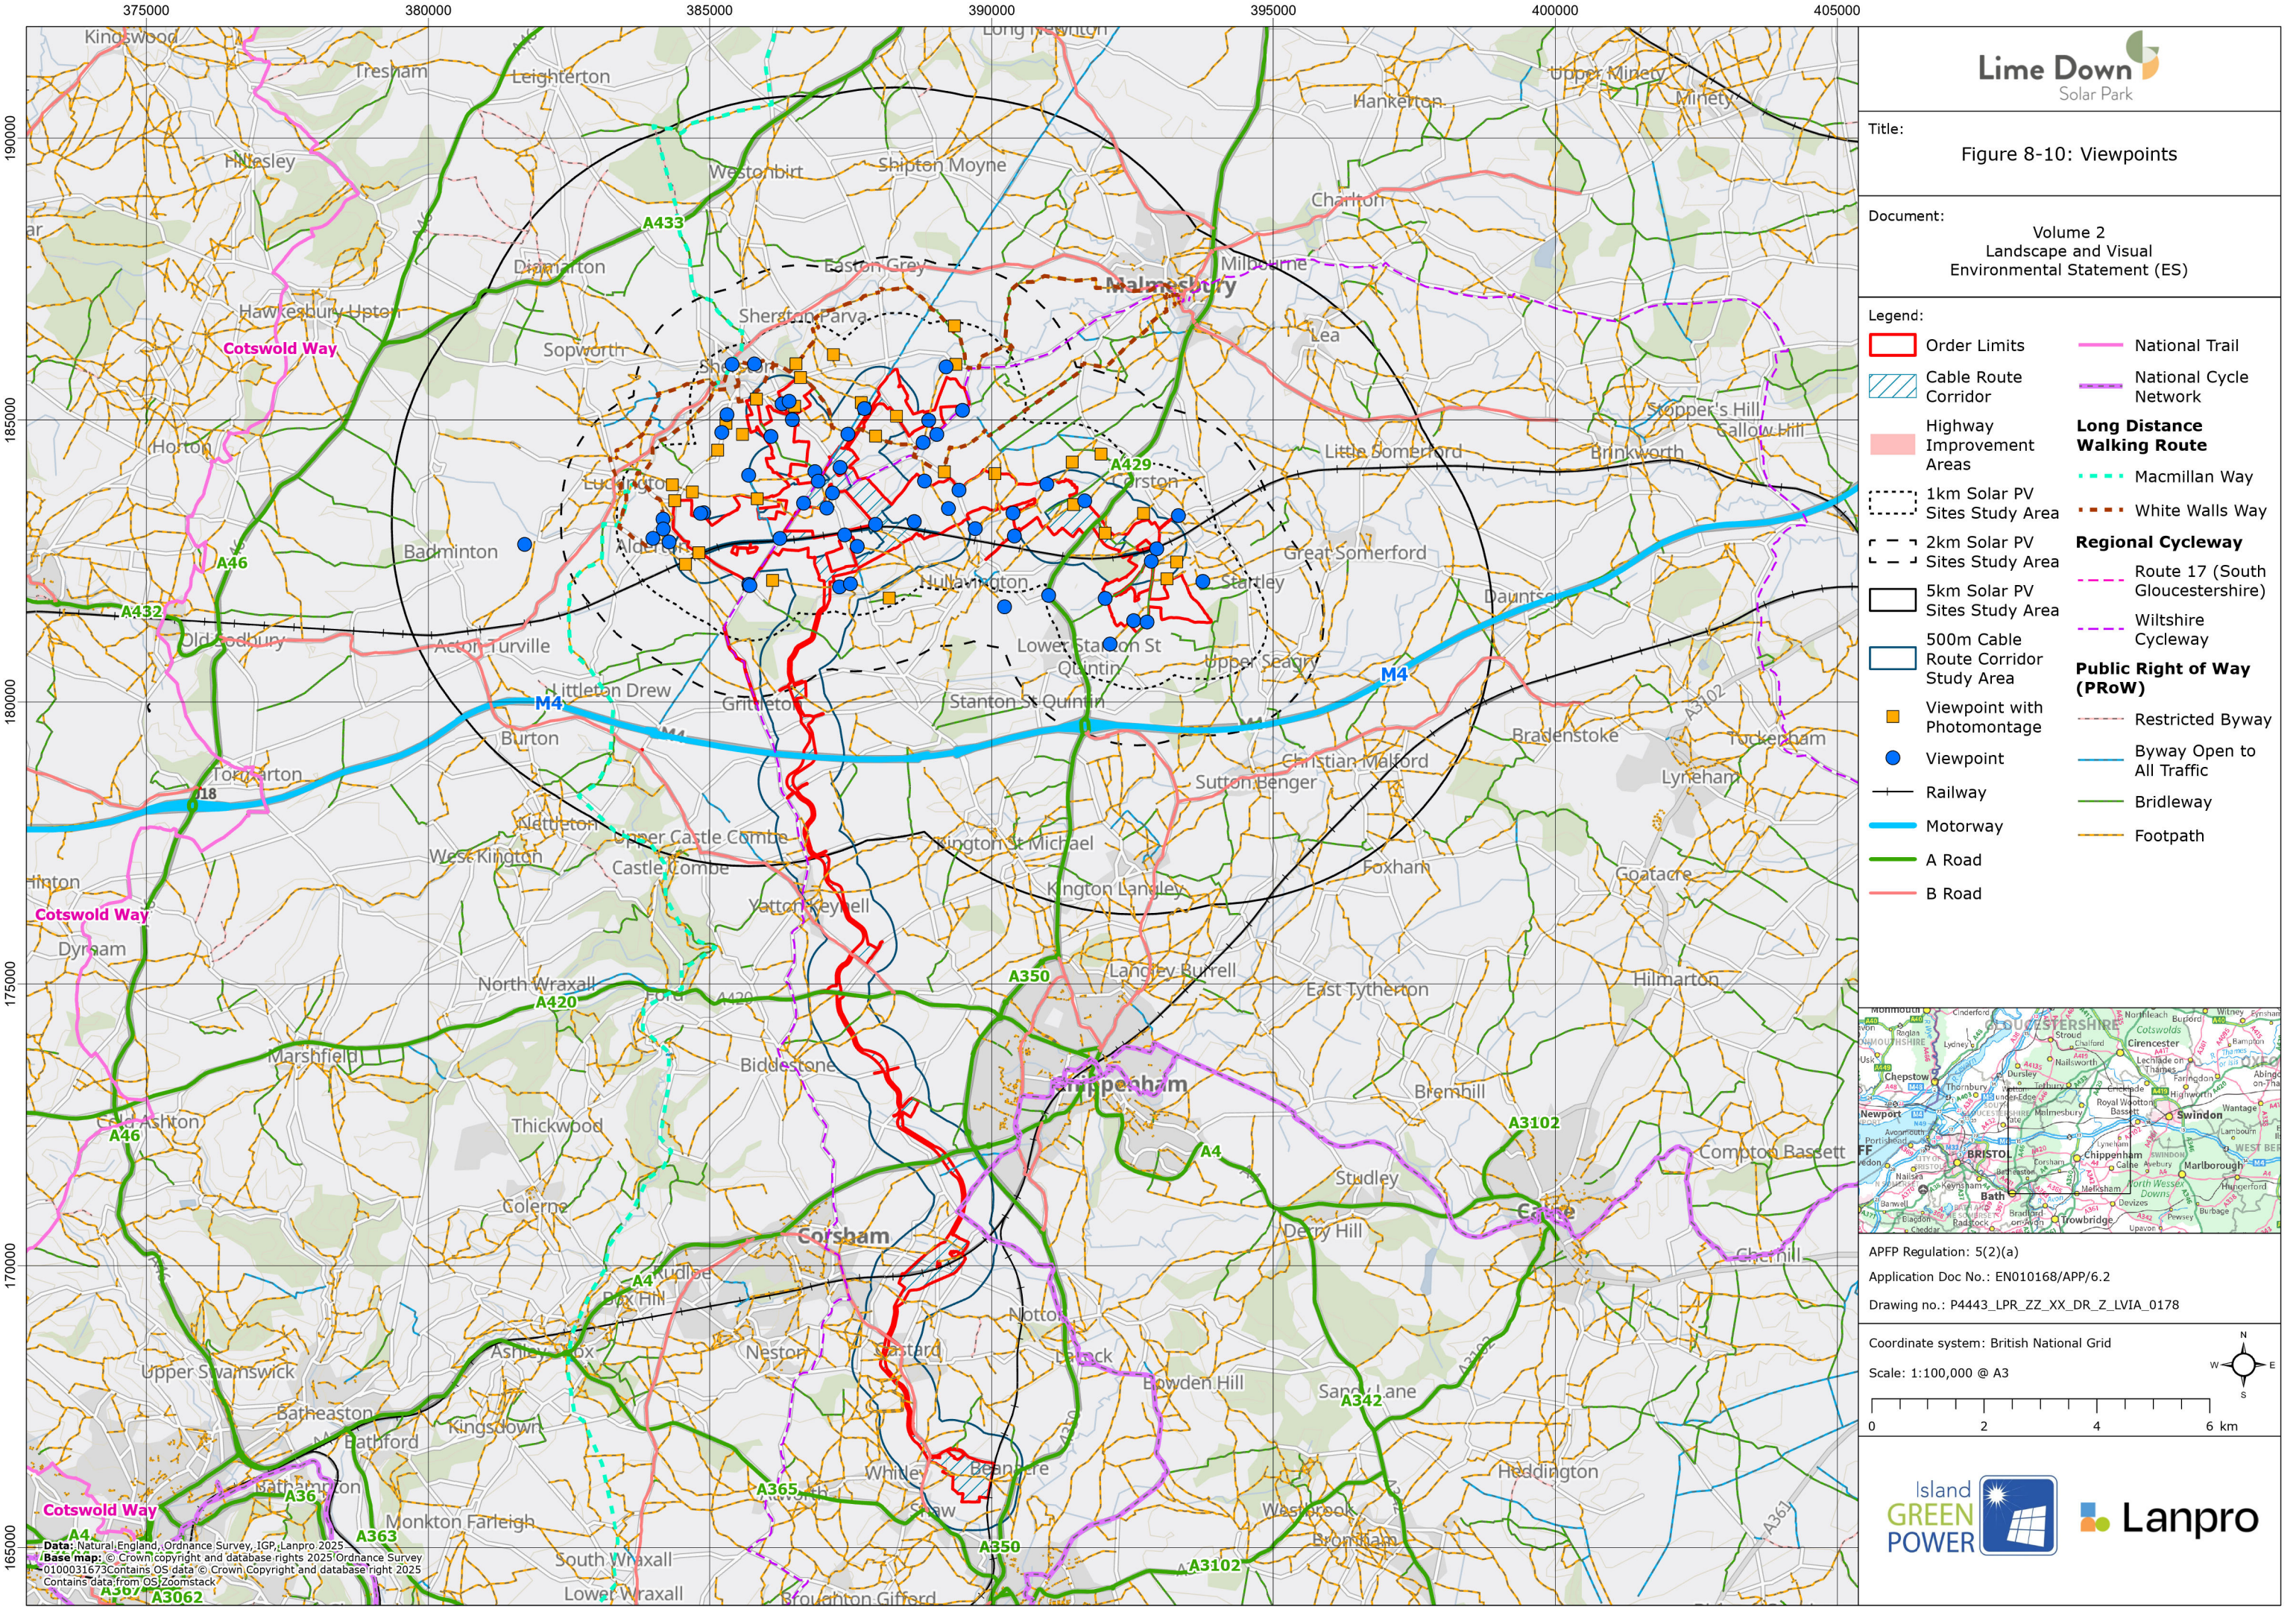


- Legend:
- Order Limits
 - Cable Route Corridor
 - Highway Improvement Areas
 - 1km Solar PV Sites Study Area
 - 2km Solar PV Sites Study Area
 - 5km Solar PV Sites Study Area
 - 500m Cable Route Corridor Study Area
 - Viewpoint with Photomontage
 - Viewpoint
 - Railway
 - Motorway
 - A Road
 - B Road
 - National Trail
 - National Cycle Network
 - Long Distance Walking Route**
 - Macmillan Way
 - White Walls Way
 - Regional Cycleway**
 - Route 17 (South Gloucestershire)
 - Wiltshire Cycleway
 - Public Right of Way (PROW)**
 - Restricted Byway
 - Byway Open to All Traffic
 - Bridleway
 - Footpath

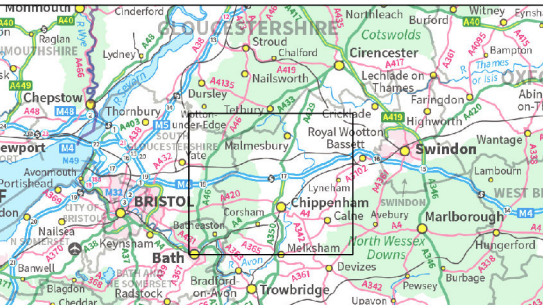

APFP Regulation: 5(2)(a)
Application Doc No.: EN010168/APP/6.2
Drawing no.: P4443_LPR_ZZ_XX_DR_Z_LVIA_0178

Coordinate system: British National Grid
Scale: 1:100,000 @ A3

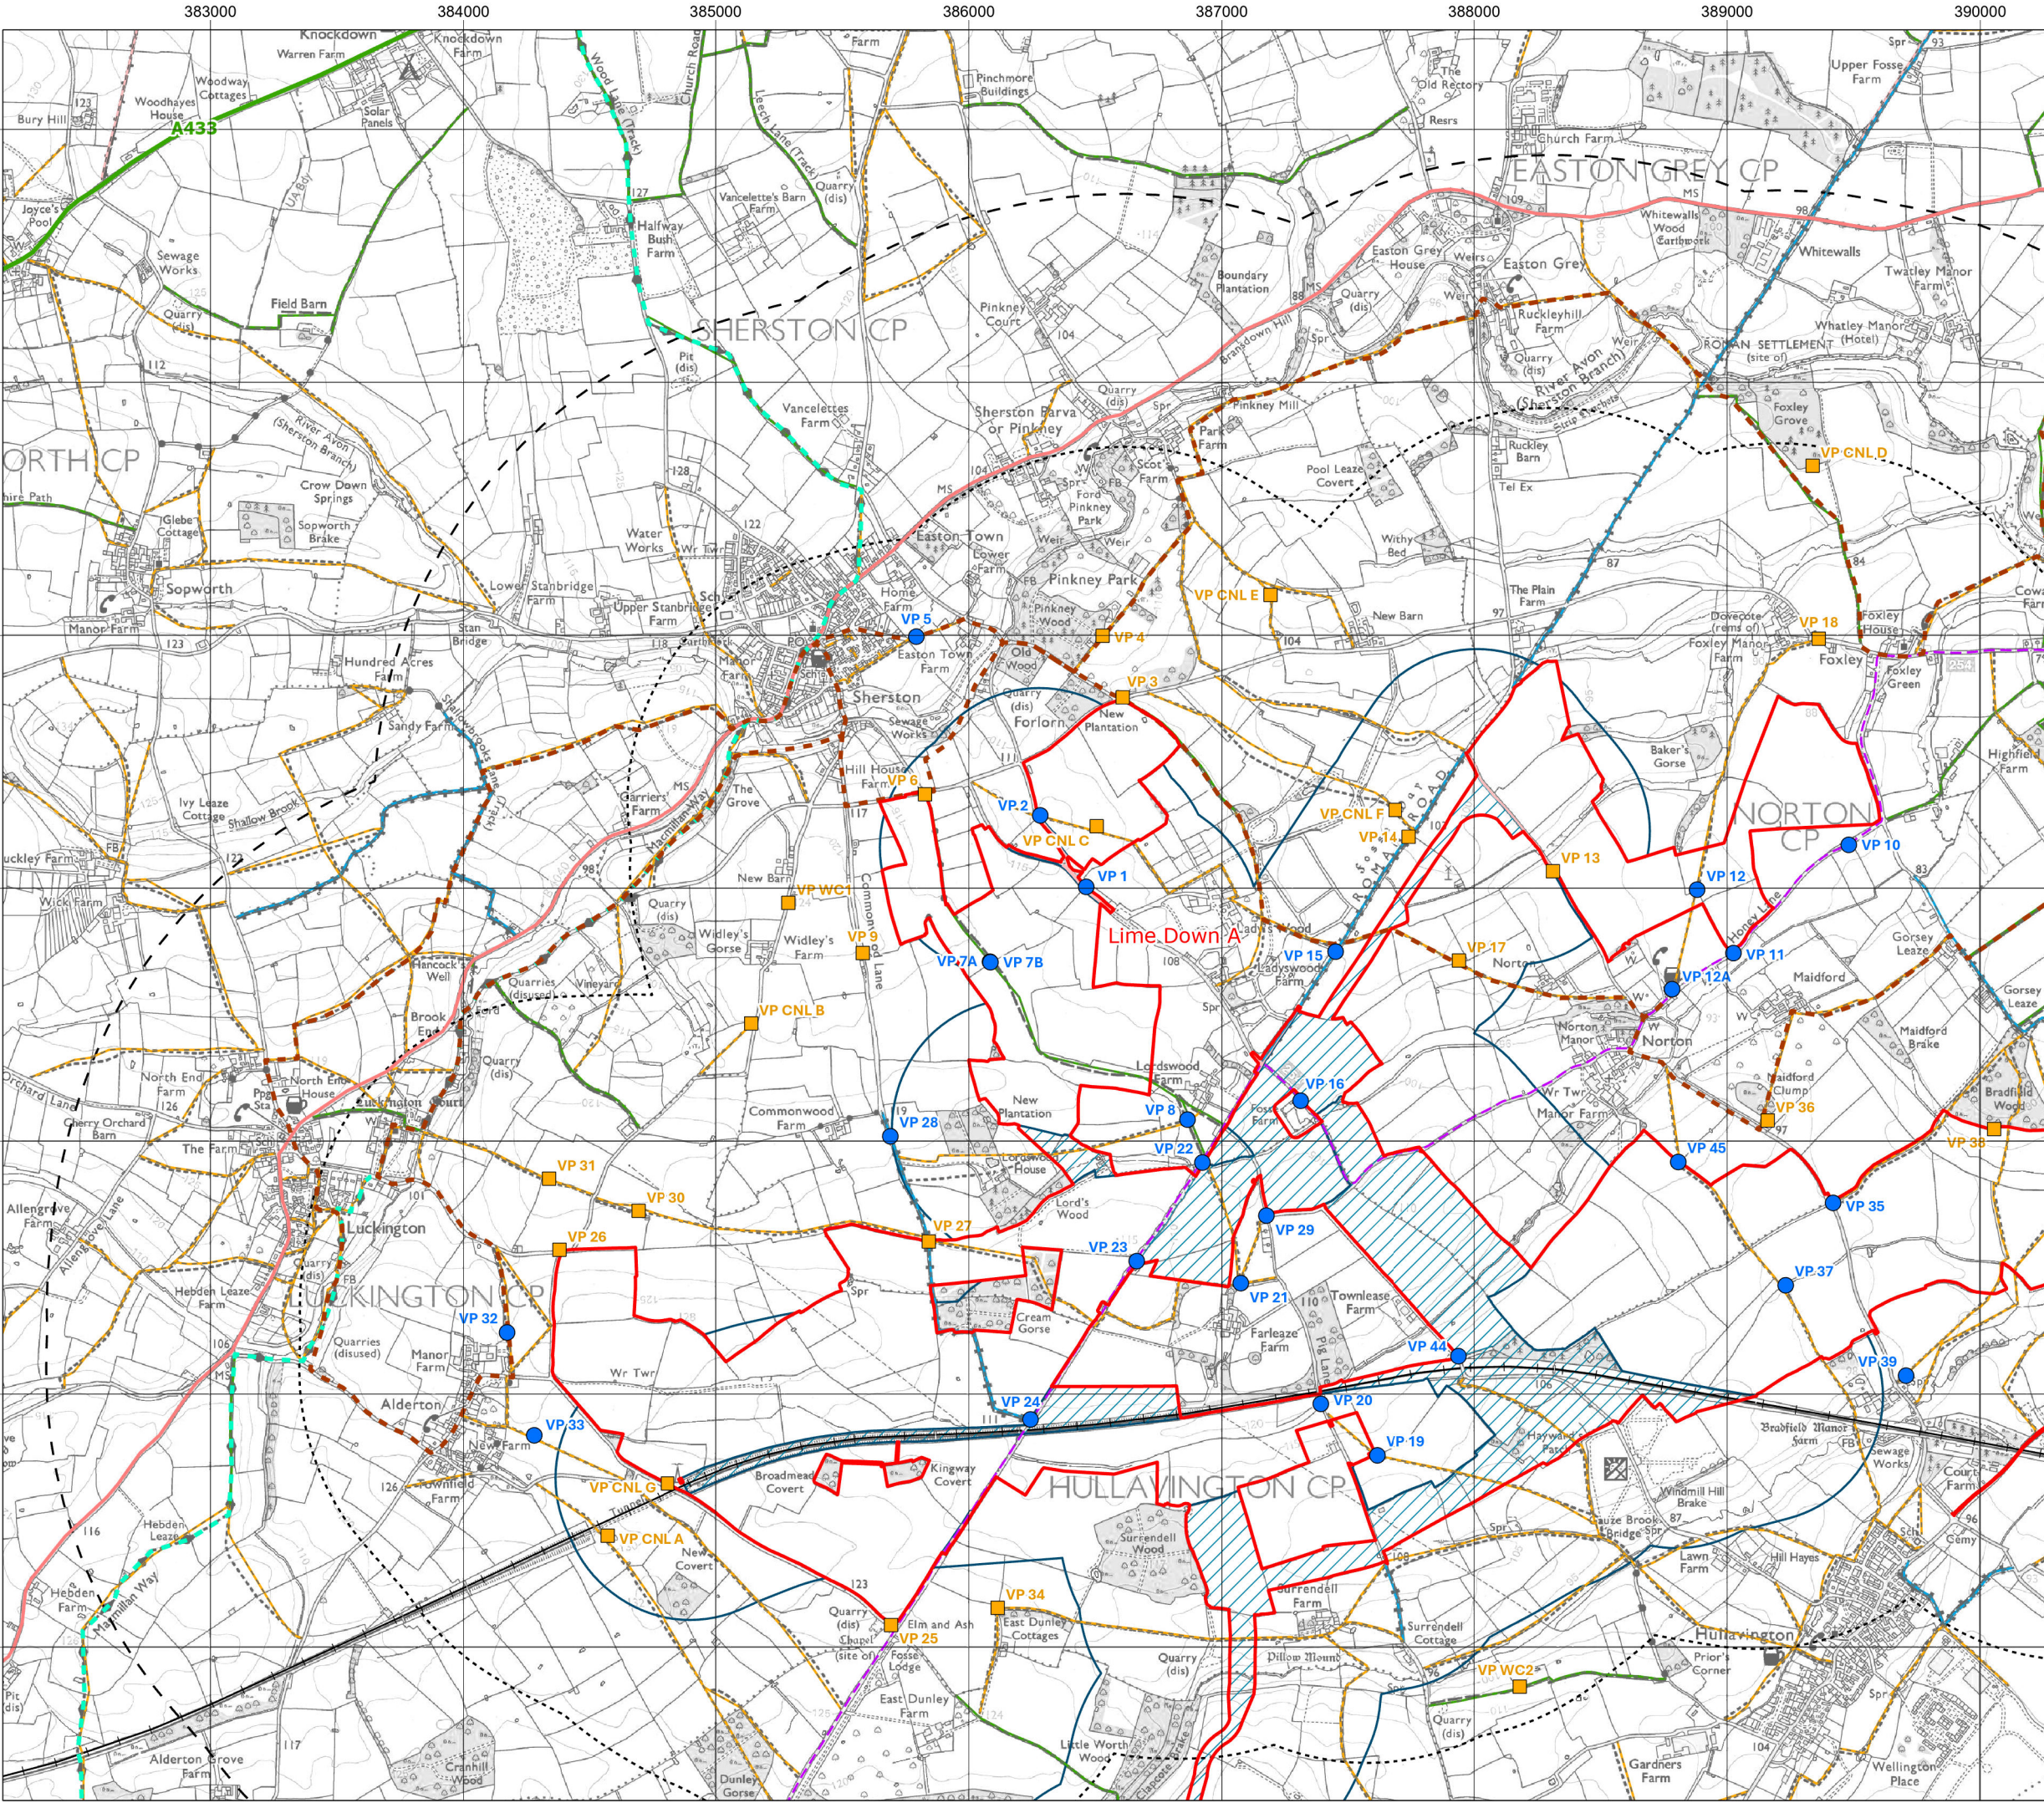

Title: Figure 8-10-1: Viewpoints
Lime Down A

Document: Volume 2
Landscape and Visual
Environmental Statement (ES)


Legend:

- Order Limits
- Cable Route Corridor
- Highway Improvement Areas
- 1km Solar PV Sites Study Area
- 2km Solar PV Sites Study Area
- 500m Cable Route Corridor Study Area
- Viewpoint with Photomontage
- Viewpoint
- Railway
- A Road
- B Road
- Long Distance Walking Route
 - Macmillan Way
 - White Walls Way
- Regional Cycleway
 - Wiltshire Cycleway
- Public Right of Way (PRoW)
 - Restricted Byway
 - Byway Open to All Traffic
 - Bridleway
 - Footpath

Data: Natural England, Ordnance Survey, IGP, Lanpro 2025
Base map: © Crown copyright and database rights 2025 Ordnance Survey 0100031673

APFP Regulation: 5(2)(a)
Application Doc No.: EN010168/APP/6.2
Drawing no.: P4443_LPR_ZZ_XX_DR_Z_LVIA_0179

Coordinate system: British National Grid
Scale: 1:25,000 @ A3

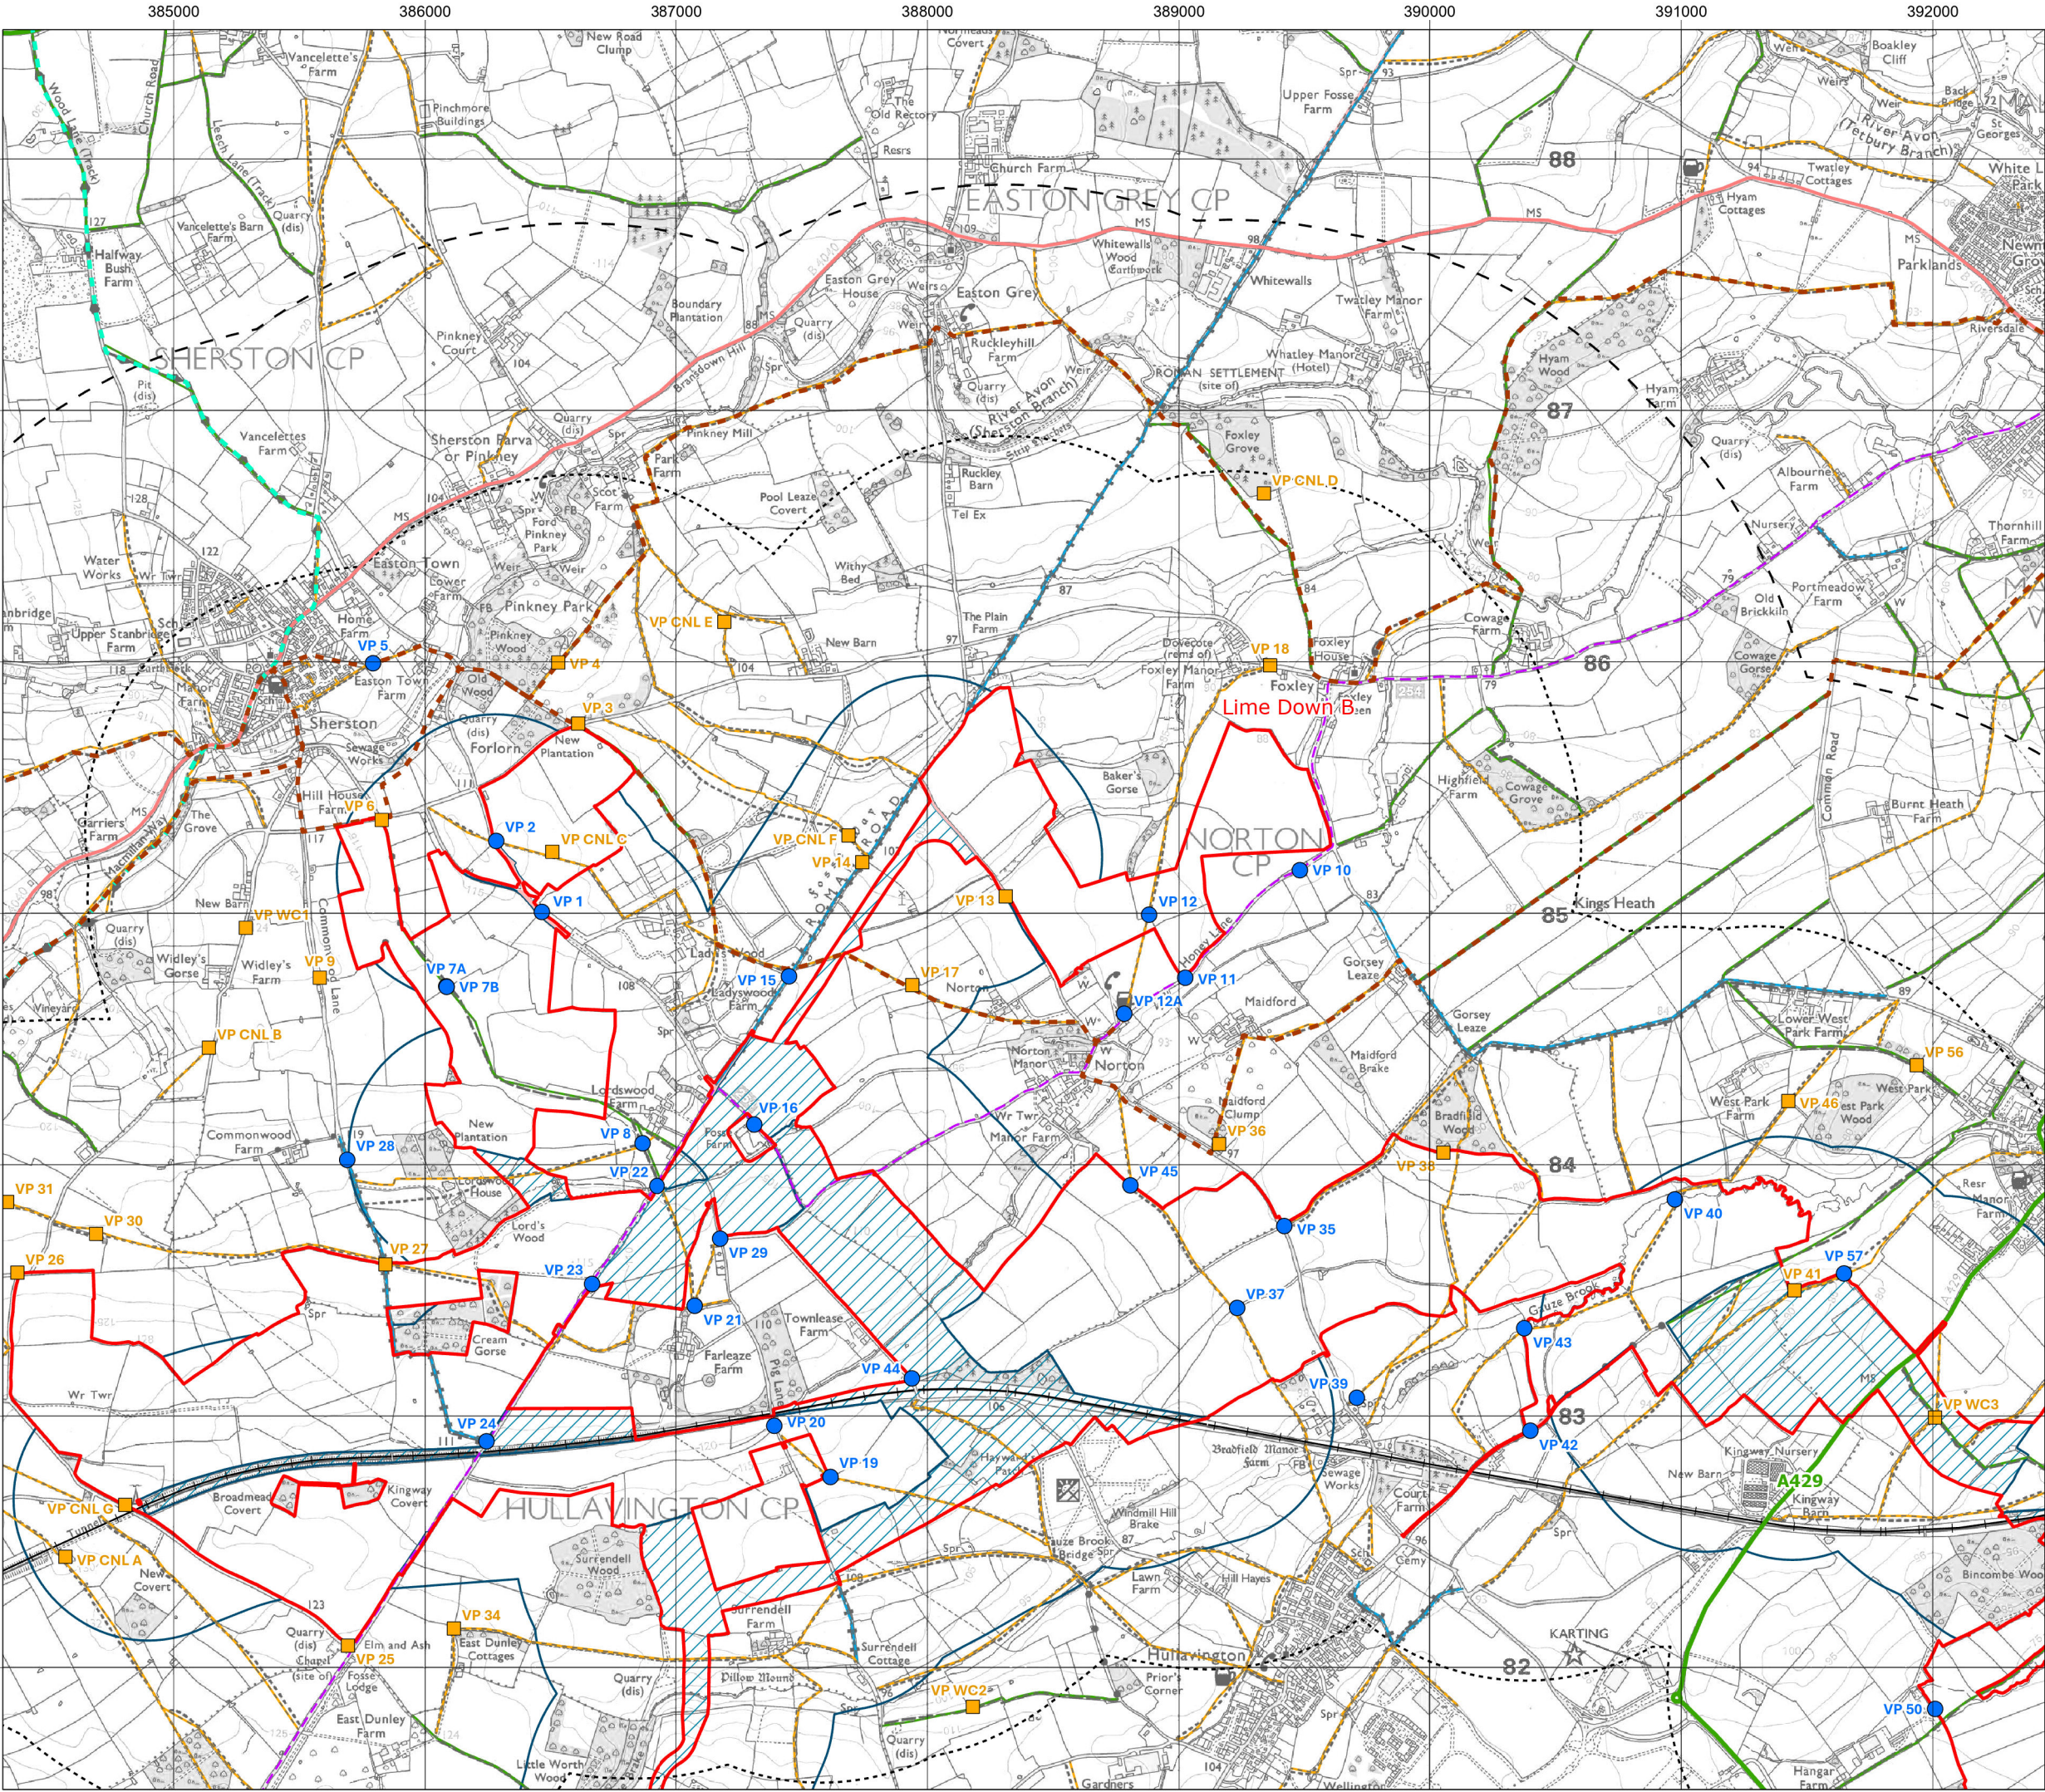

Title: Figure 8-10-2: Viewpoints
Lime Down B

Document: Volume 2
Landscape and Visual
Environmental Statement (ES)

- Legend:
- Order Limits
 - Cable Route Corridor
 - Highway Improvement Areas
 - 1km Solar PV Sites Study Area
 - 2km Solar PV Sites Study Area
 - 500m Cable Route Corridor Study Area
 - Viewpoint with Photomontage
 - Viewpoint
 - Railway
 - A Road
 - B Road
 - Long Distance Walking Route
 - Macmillan Way
 - White Walls Way
 - Regional Cycleway
 - Wiltshire Cycleway
 - Public Right of Way (PRoW)
 - Restricted Byway
 - Byway Open to All Traffic
 - Bridleway
 - Footpath


Data: Natural England, Ordnance Survey, IGP, Lanpro 2025
Base map: © Crown copyright and database rights 2025 Ordnance Survey 0100031673



APFP Regulation: 5(2)(a)
Application Doc No.: EN010168/APP/6.2
Drawing no.: P4443_LPR_ZZ_XX_DR_Z_LVIA_0179

Coordinate system: British National Grid
Scale: 1:25,000 @ A3



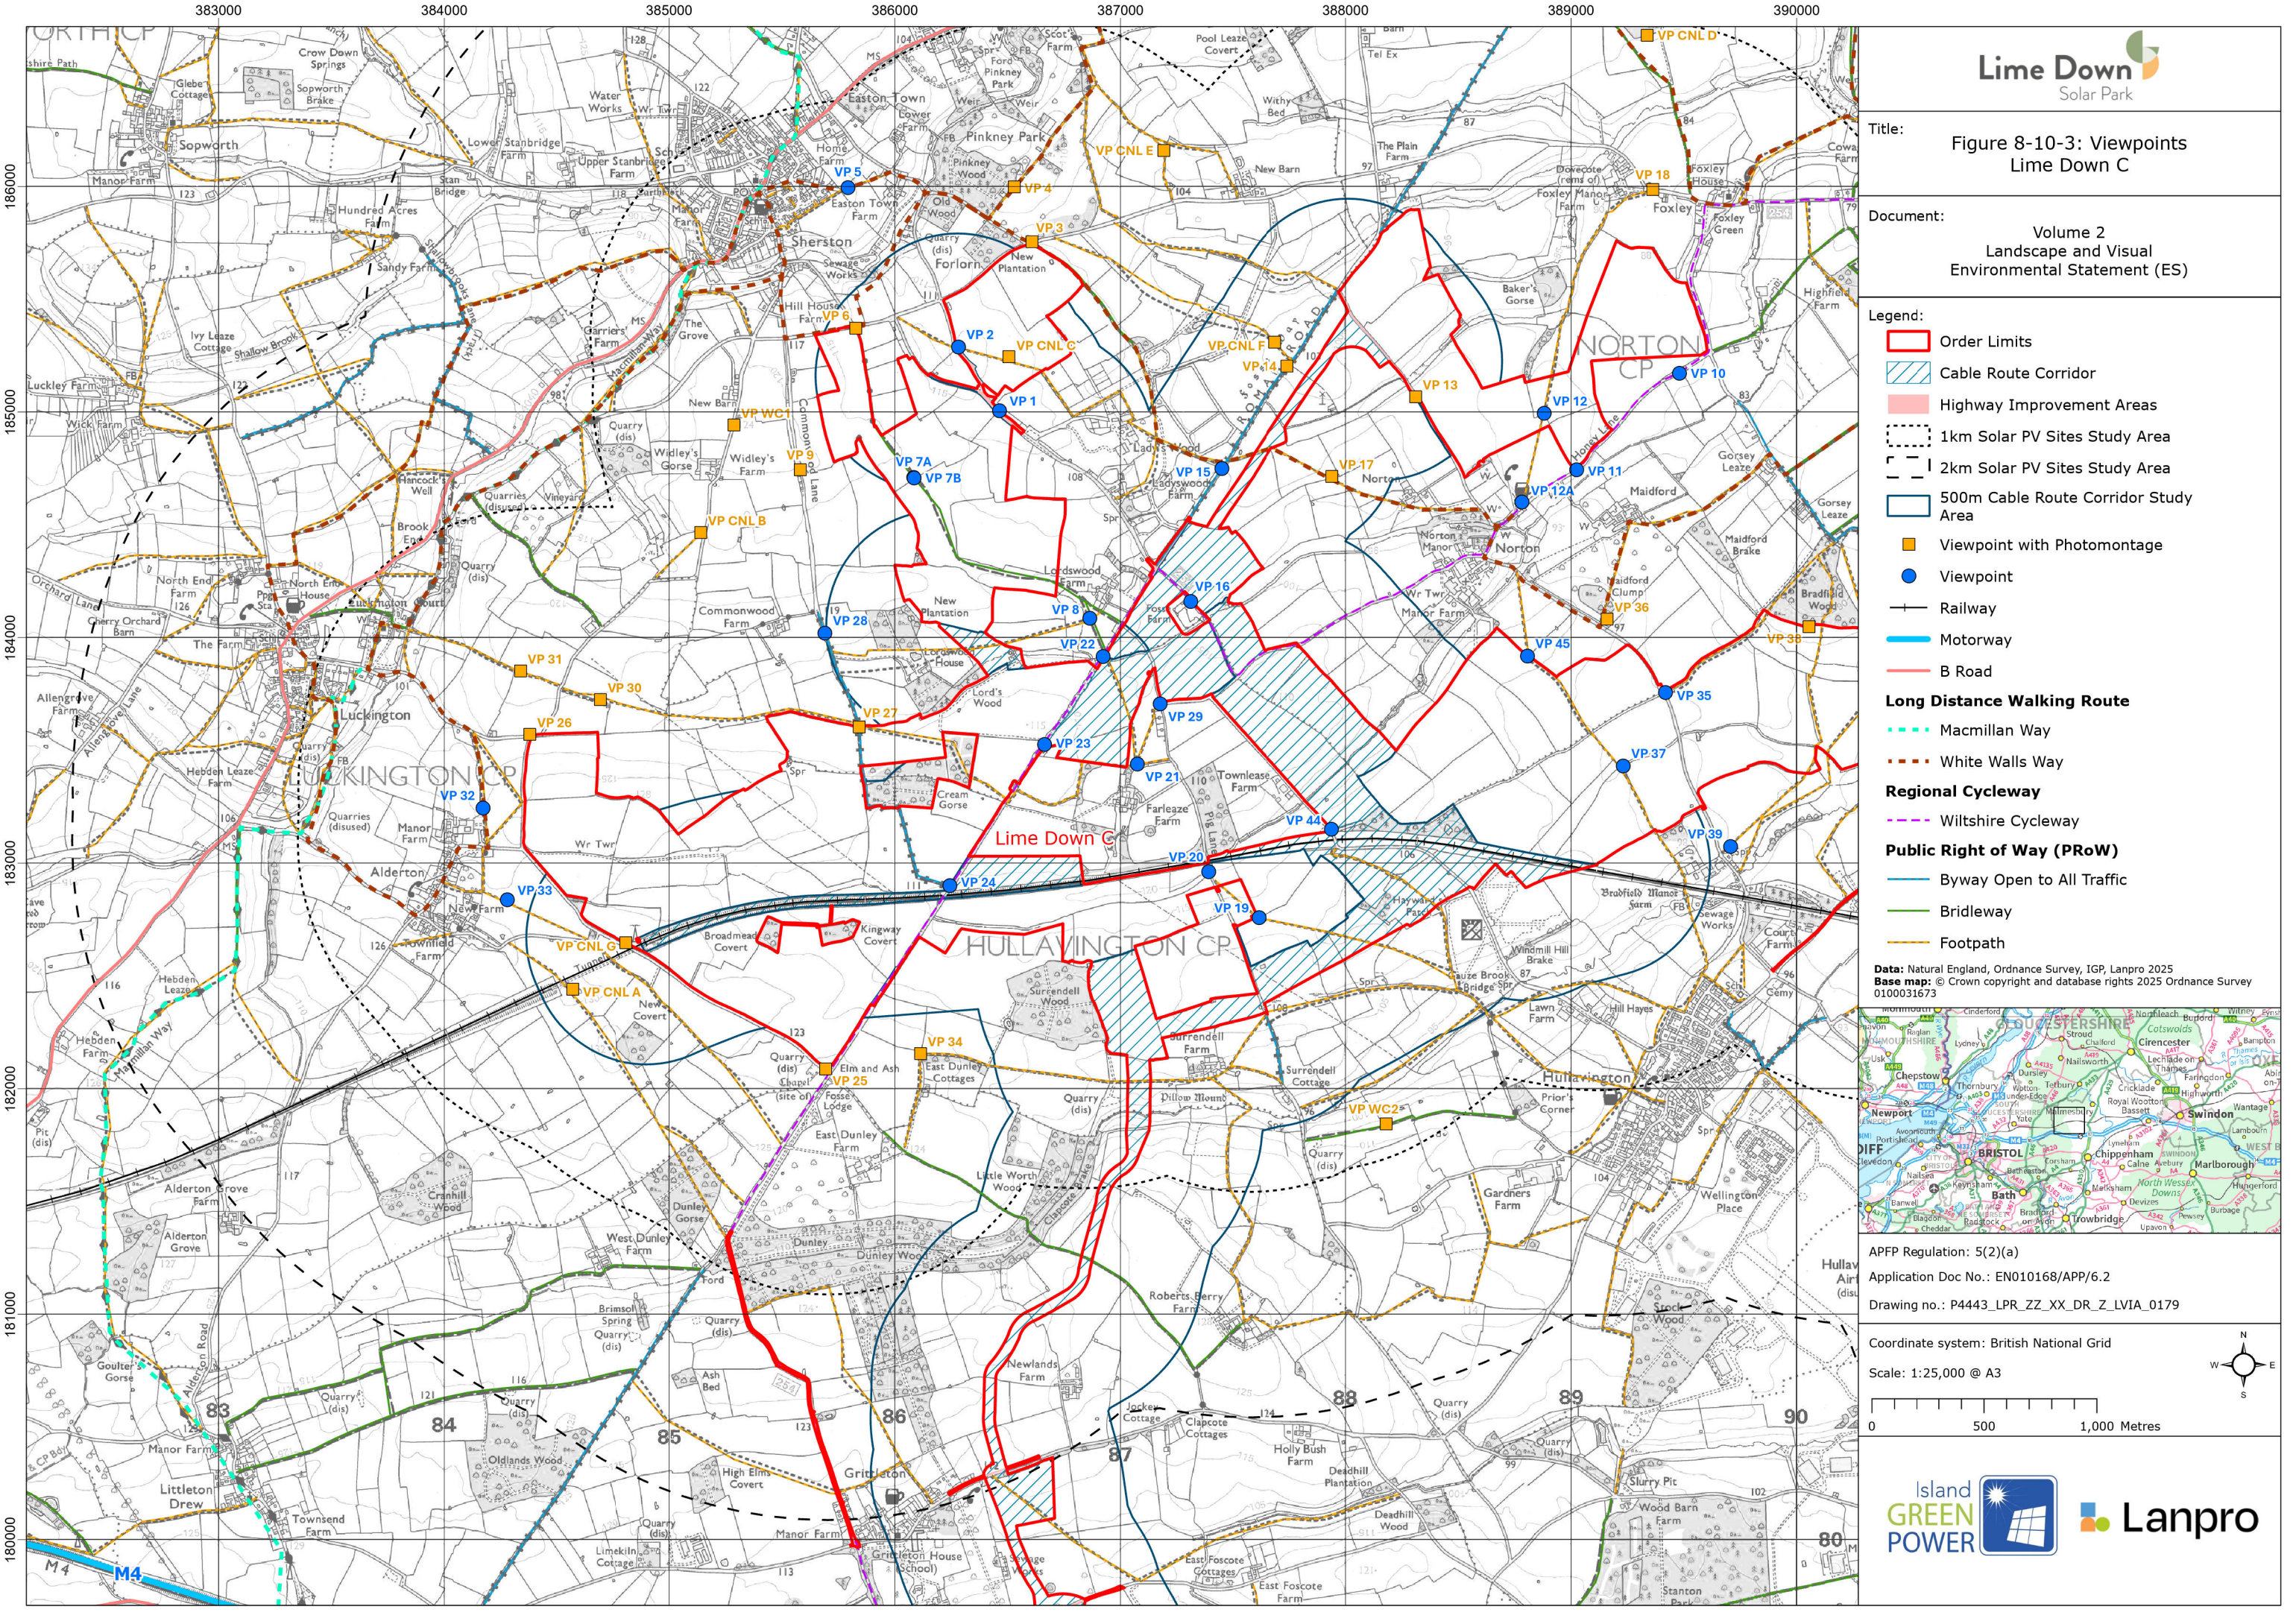

Title: Figure 8-10-3: Viewpoints
Lime Down C

Document: Volume 2
Landscape and Visual
Environmental Statement (ES)


- Legend:
- Order Limits
 - Cable Route Corridor
 - Highway Improvement Areas
 - 1km Solar PV Sites Study Area
 - 2km Solar PV Sites Study Area
 - 500m Cable Route Corridor Study Area
 - Viewpoint with Photomontage
 - Viewpoint
 - Railway
 - Motorway
 - B Road
 - Long Distance Walking Route
 - Macmillan Way
 - White Walls Way
 - Regional Cycleway
 - Wiltshire Cycleway
 - Public Right of Way (PRoW)
 - Byway Open to All Traffic
 - Bridleway
 - Footpath


Data: Natural England, Ordnance Survey, IGP, Lanpro 2025
Base map: © Crown copyright and database rights 2025 Ordnance Survey 0100031673



APFP Regulation: 5(2)(a)
Application Doc No.: EN010168/APP/6.2
Drawing no.: P4443_LPR_ZZ_XX_DR_Z_LVIA_0179

Coordinate system: British National Grid
Scale: 1:25,000 @ A3

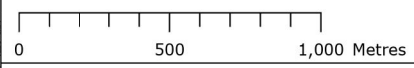

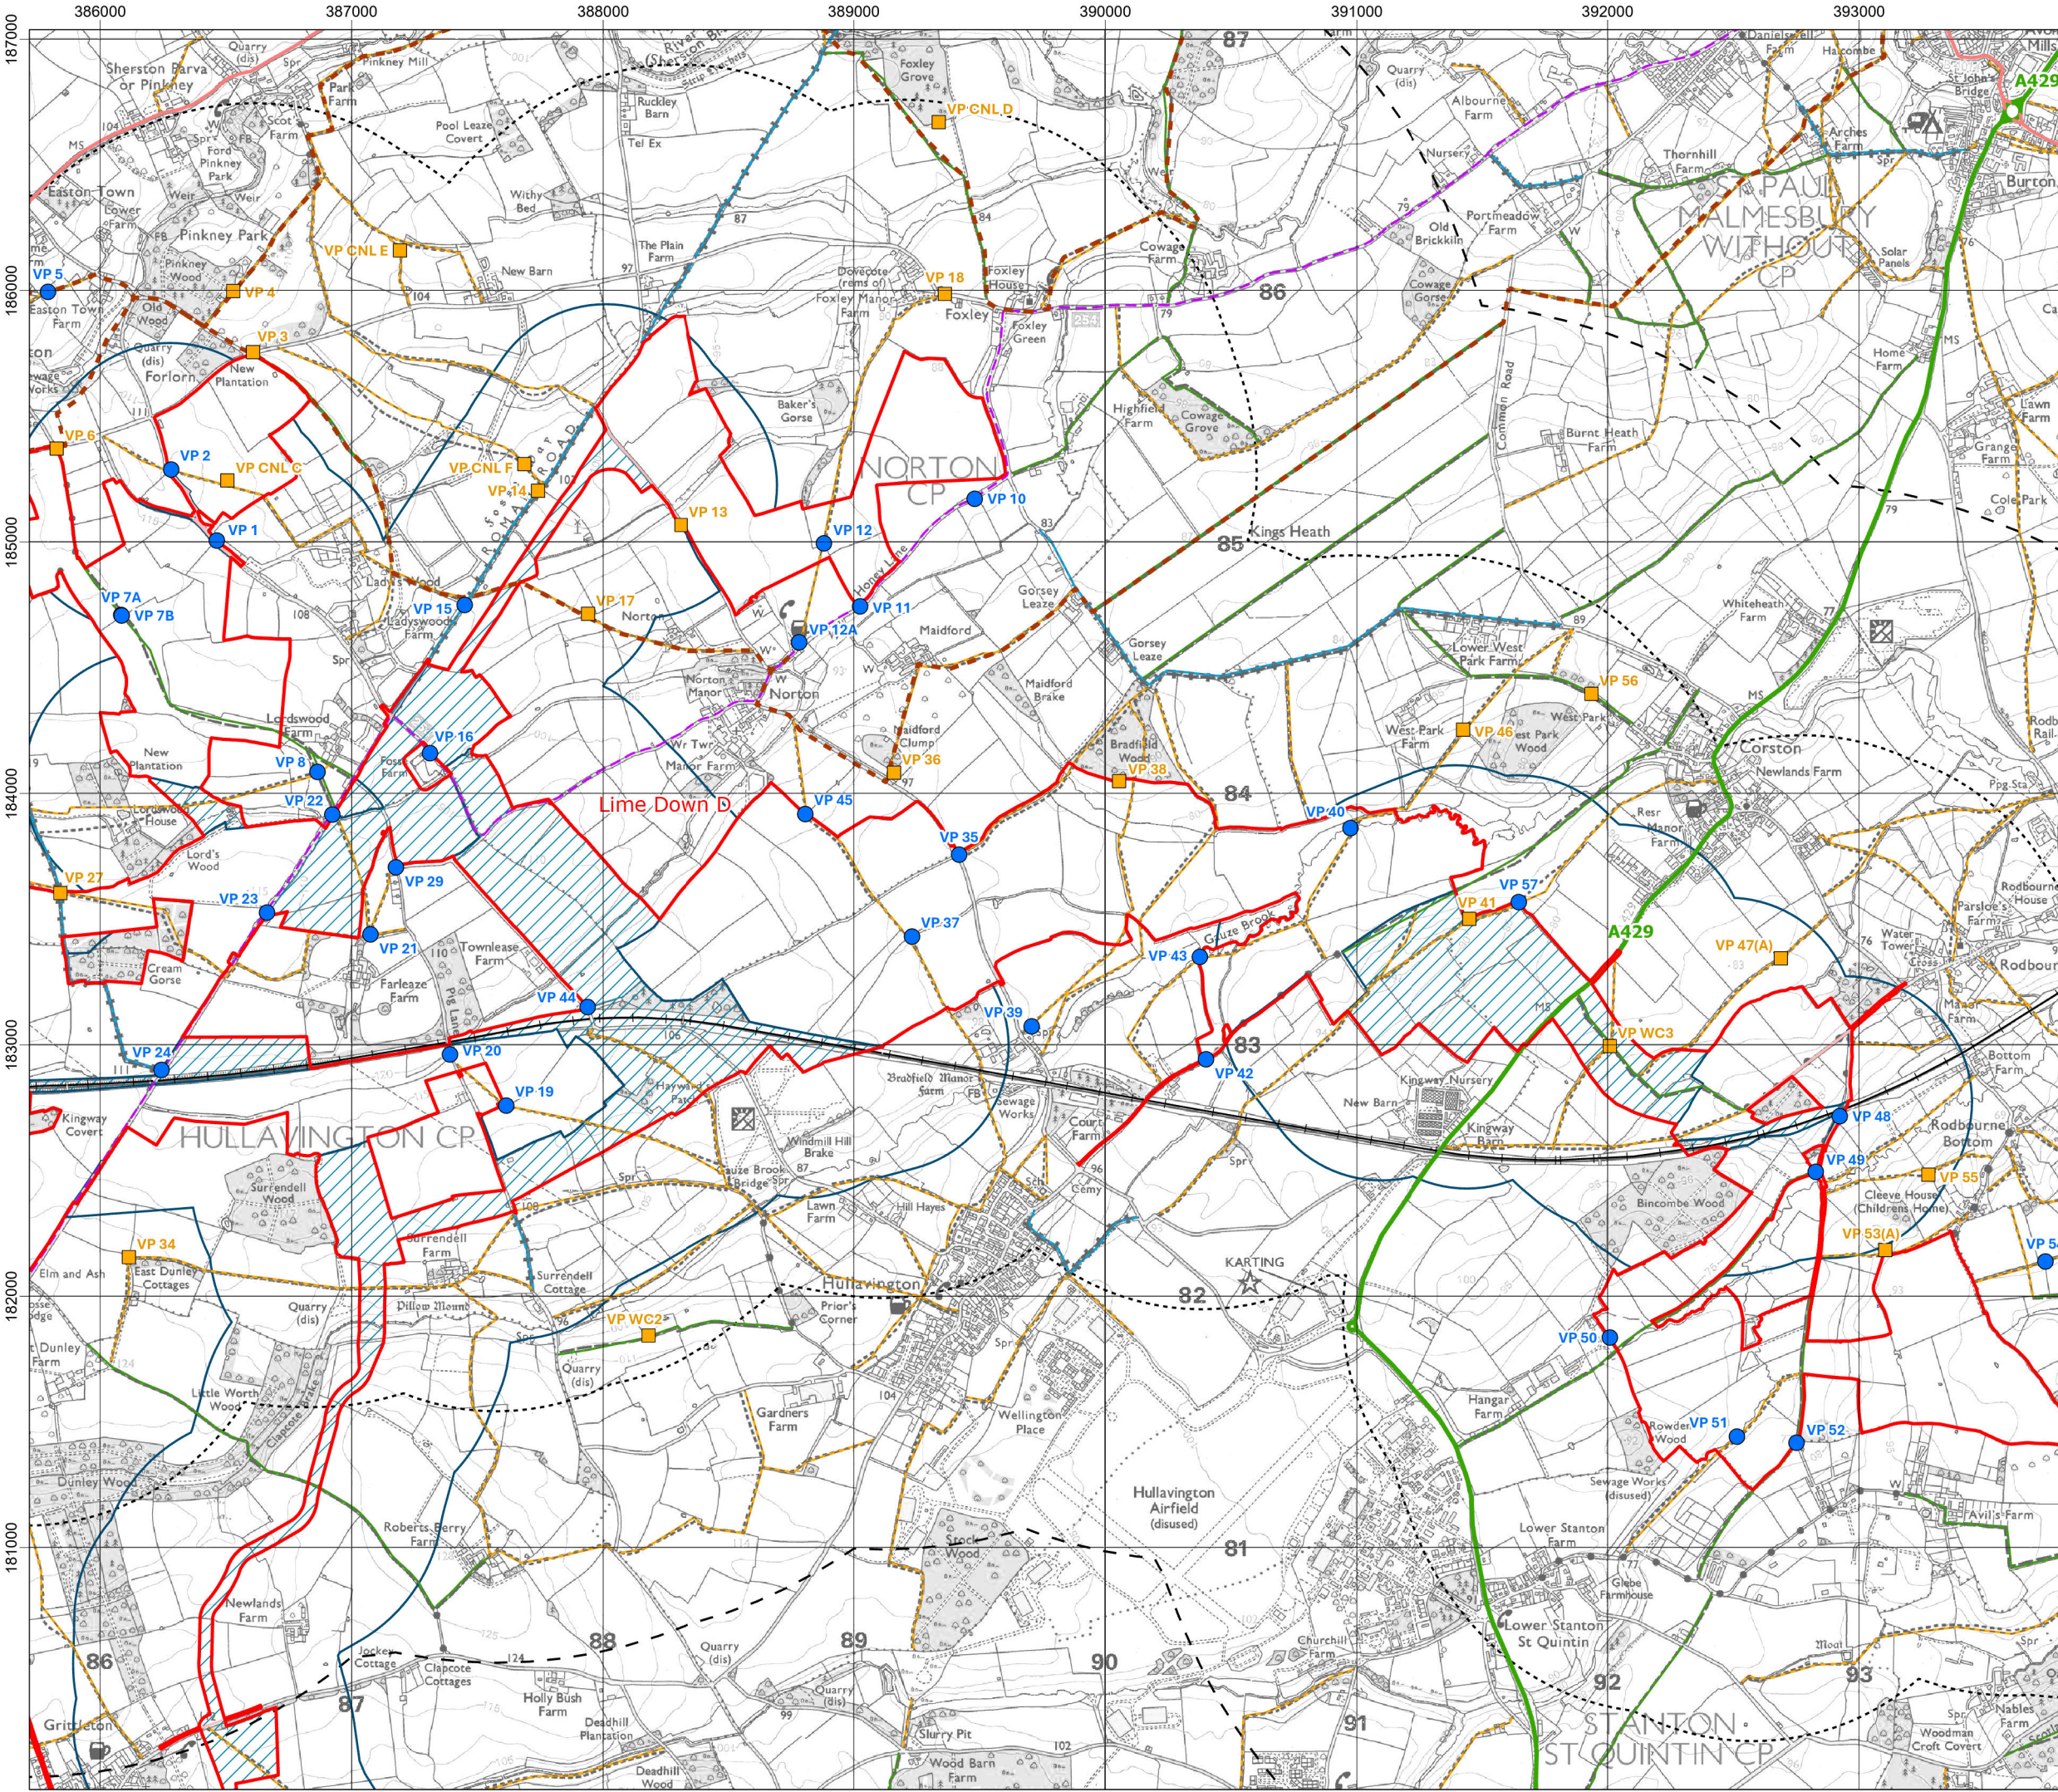


Title: Figure 8-10-4: Viewpoints
Lime Down D

Document: Volume 2
Landscape and Visual
Environmental Statement (ES)

- Legend:
- Order Limits
 - Cable Route Corridor
 - Highway Improvement Areas
 - 1km Solar PV Sites Study Area
 - 2km Solar PV Sites Study Area
 - 500m Cable Route Corridor Study Area
 - Viewpoint with Photomontage
 - Viewpoint
 - Railway
 - A Road
 - B Road
 - Long Distance Walking Route
 - White Walls Way
 - Regional Cycleway
 - Wiltshire Cycleway
 - Public Right of Way (PRoW)
 - Byway Open to All Traffic
 - Bridleway
 - Footpath


Data: Natural England, Ordnance Survey, IGP, Lanpro 2025
Base map: © Crown copyright and database rights 2025 Ordnance Survey 0100031673

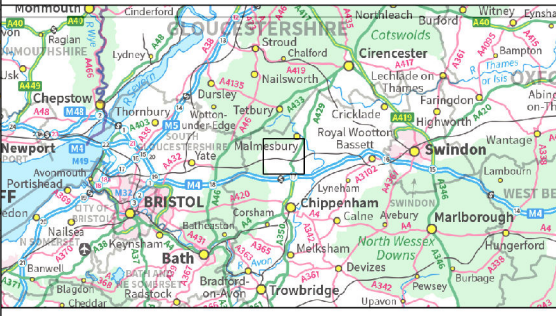

APFP Regulation: 5(2)(a)
Application Doc No.: EN010168/APP/6.2
Drawing no.: P4443_LPR_ZZ_XX_DR_Z_LVIA_0179

Coordinate system: British National Grid
Scale: 1:25,000 @ A3



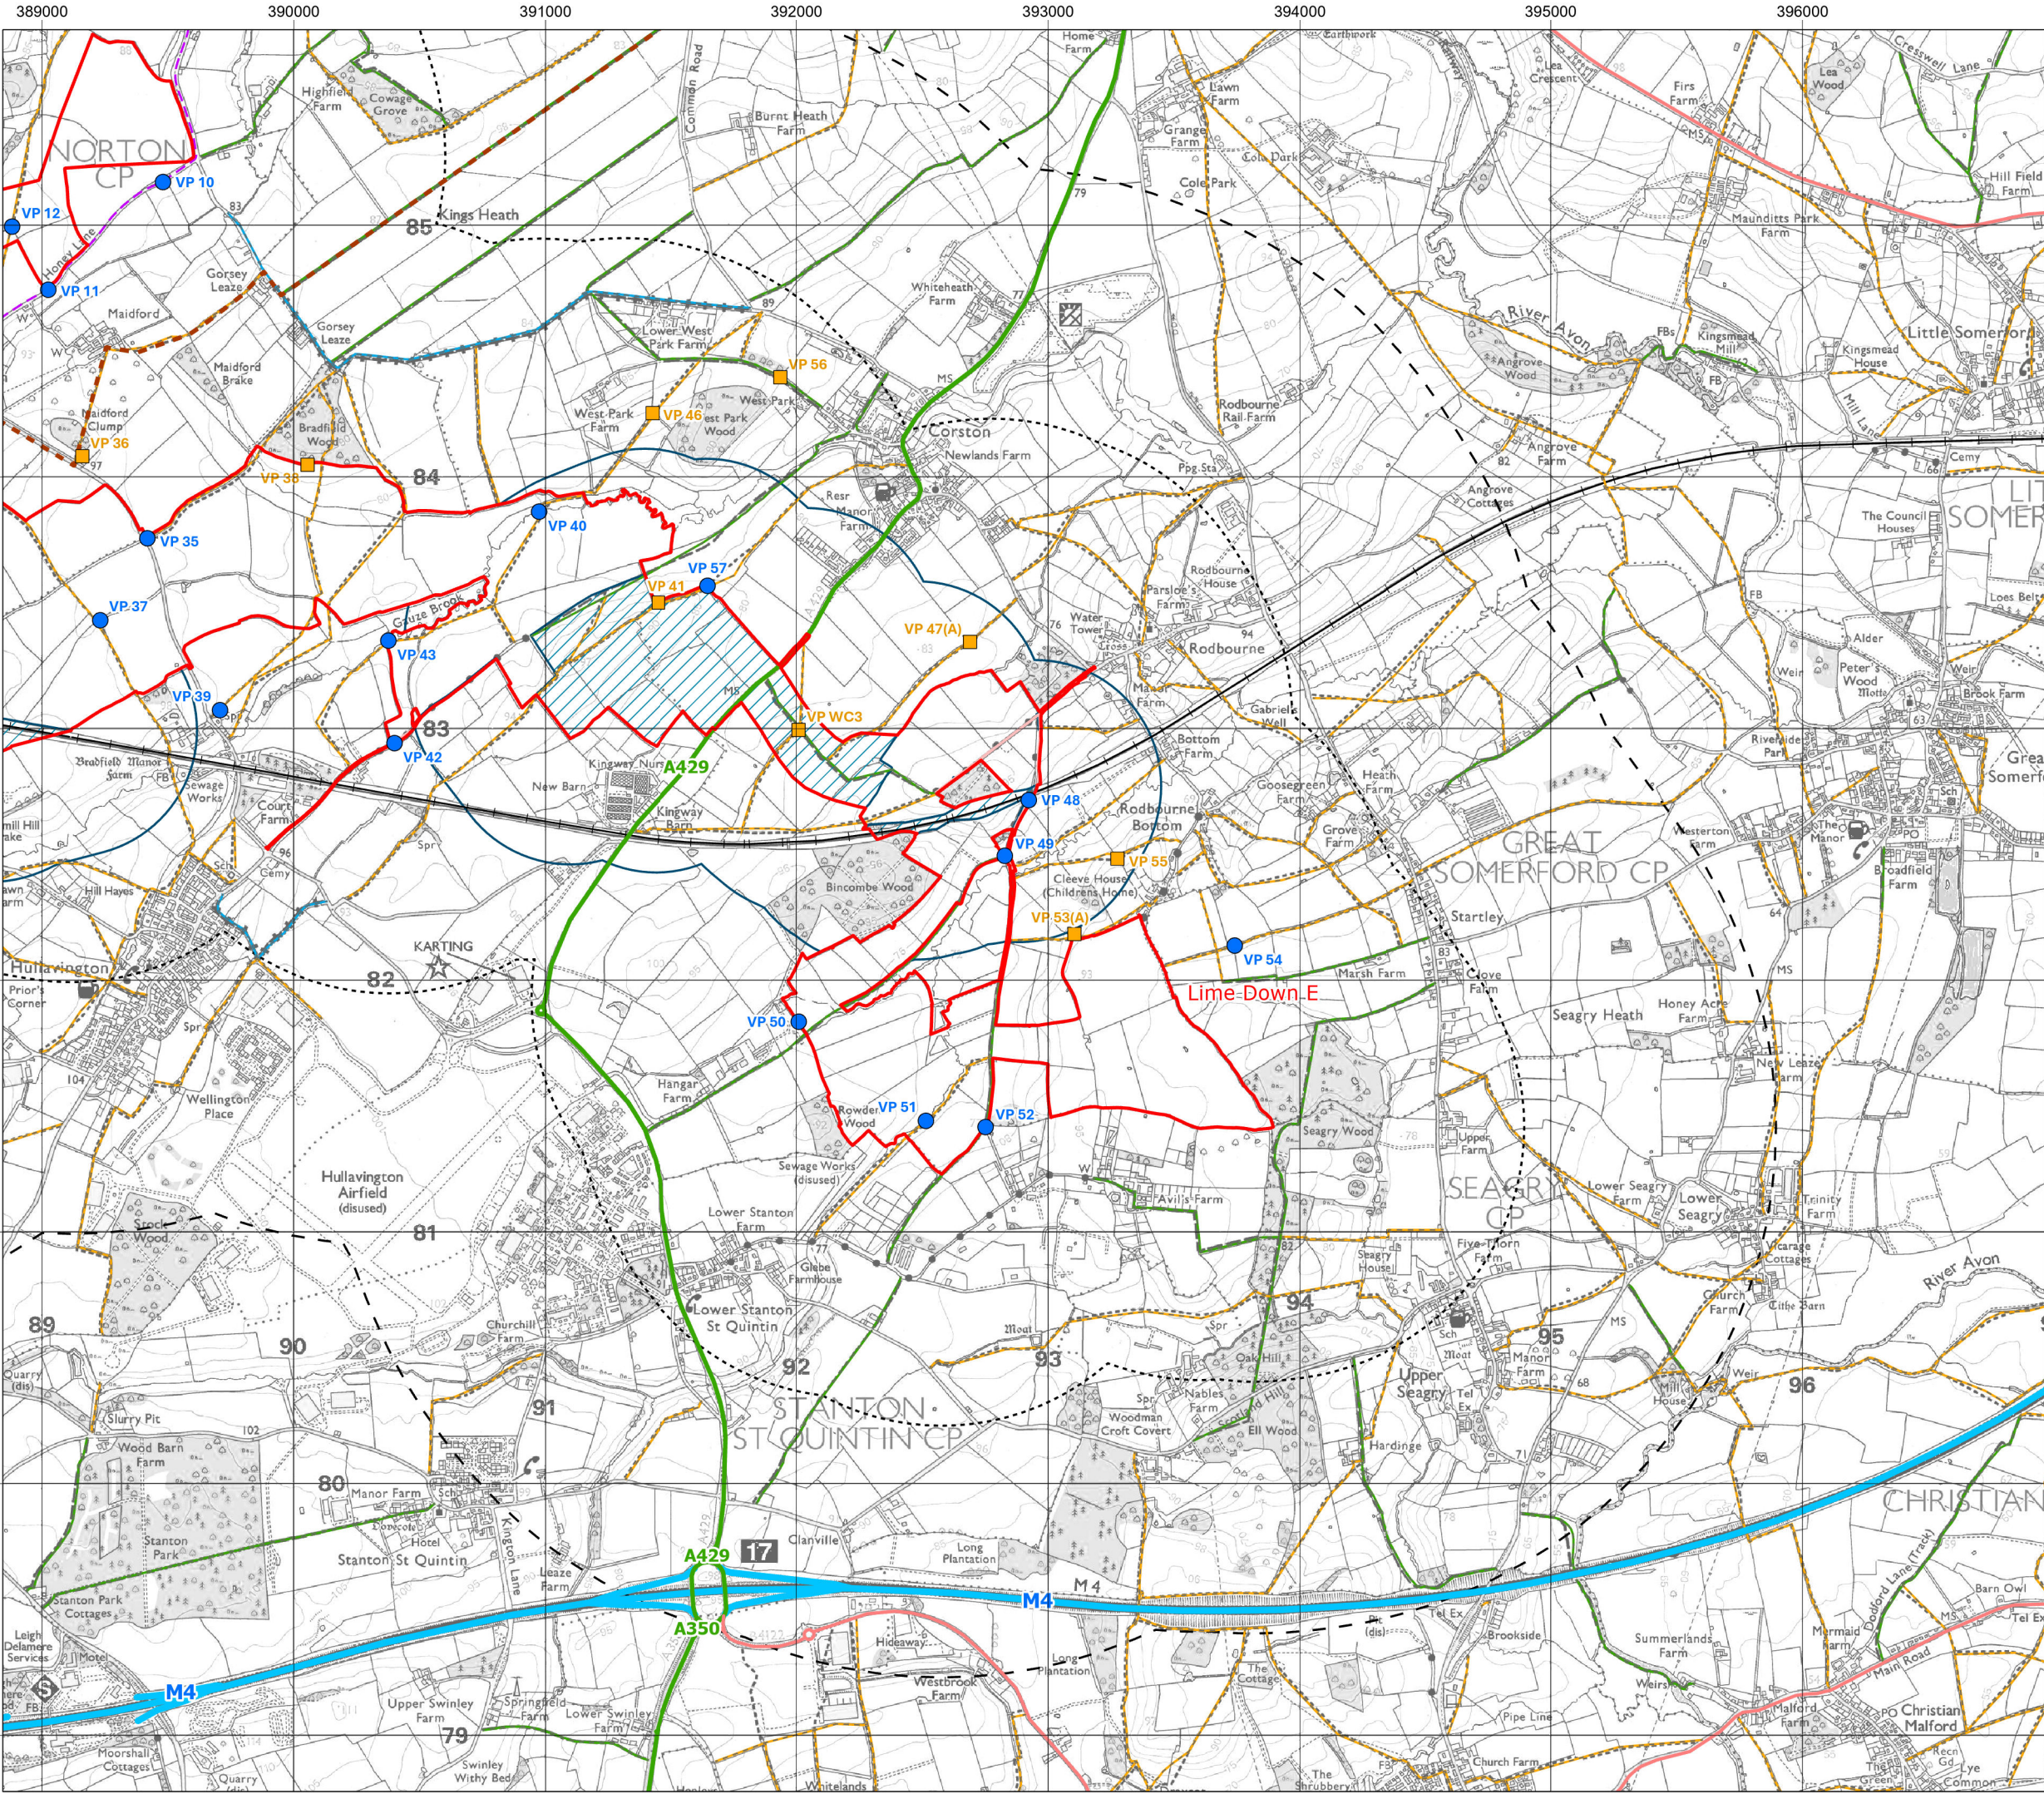

Title: Figure 8-10-5: Viewpoints
Lime Down E

Document: Volume 2
Landscape and Visual
Environmental Statement (ES)

Legend:

- Order Limits
- Cable Route Corridor
- Highway Improvement Areas
- 1km Solar PV Sites Study Area
- 2km Solar PV Sites Study Area
- 500m Cable Route Corridor Study Area
- Viewpoint with Photomontage
- Viewpoint
- Railway
- Motorway
- A Road
- B Road
- Long Distance Walking Route
 - White Walls Way
- Regional Cycleway
 - Wiltshire Cycleway
- Public Right of Way (PRoW)
 - Byway Open to All Traffic
 - Bridleway
 - Footpath

Data: Natural England, Ordnance Survey, IGP, Lanpro 2025
Base map: © Crown copyright and database rights 2025 Ordnance Survey 0100031673

APFP Regulation: 5(2)(a)
Application Doc No.: EN010168/APP/6.2
Drawing no.: P4443_LPR_ZZ_XX_DR_Z_LVIA_0179

Coordinate system: British National Grid
Scale: 1:25,000 @ A3