


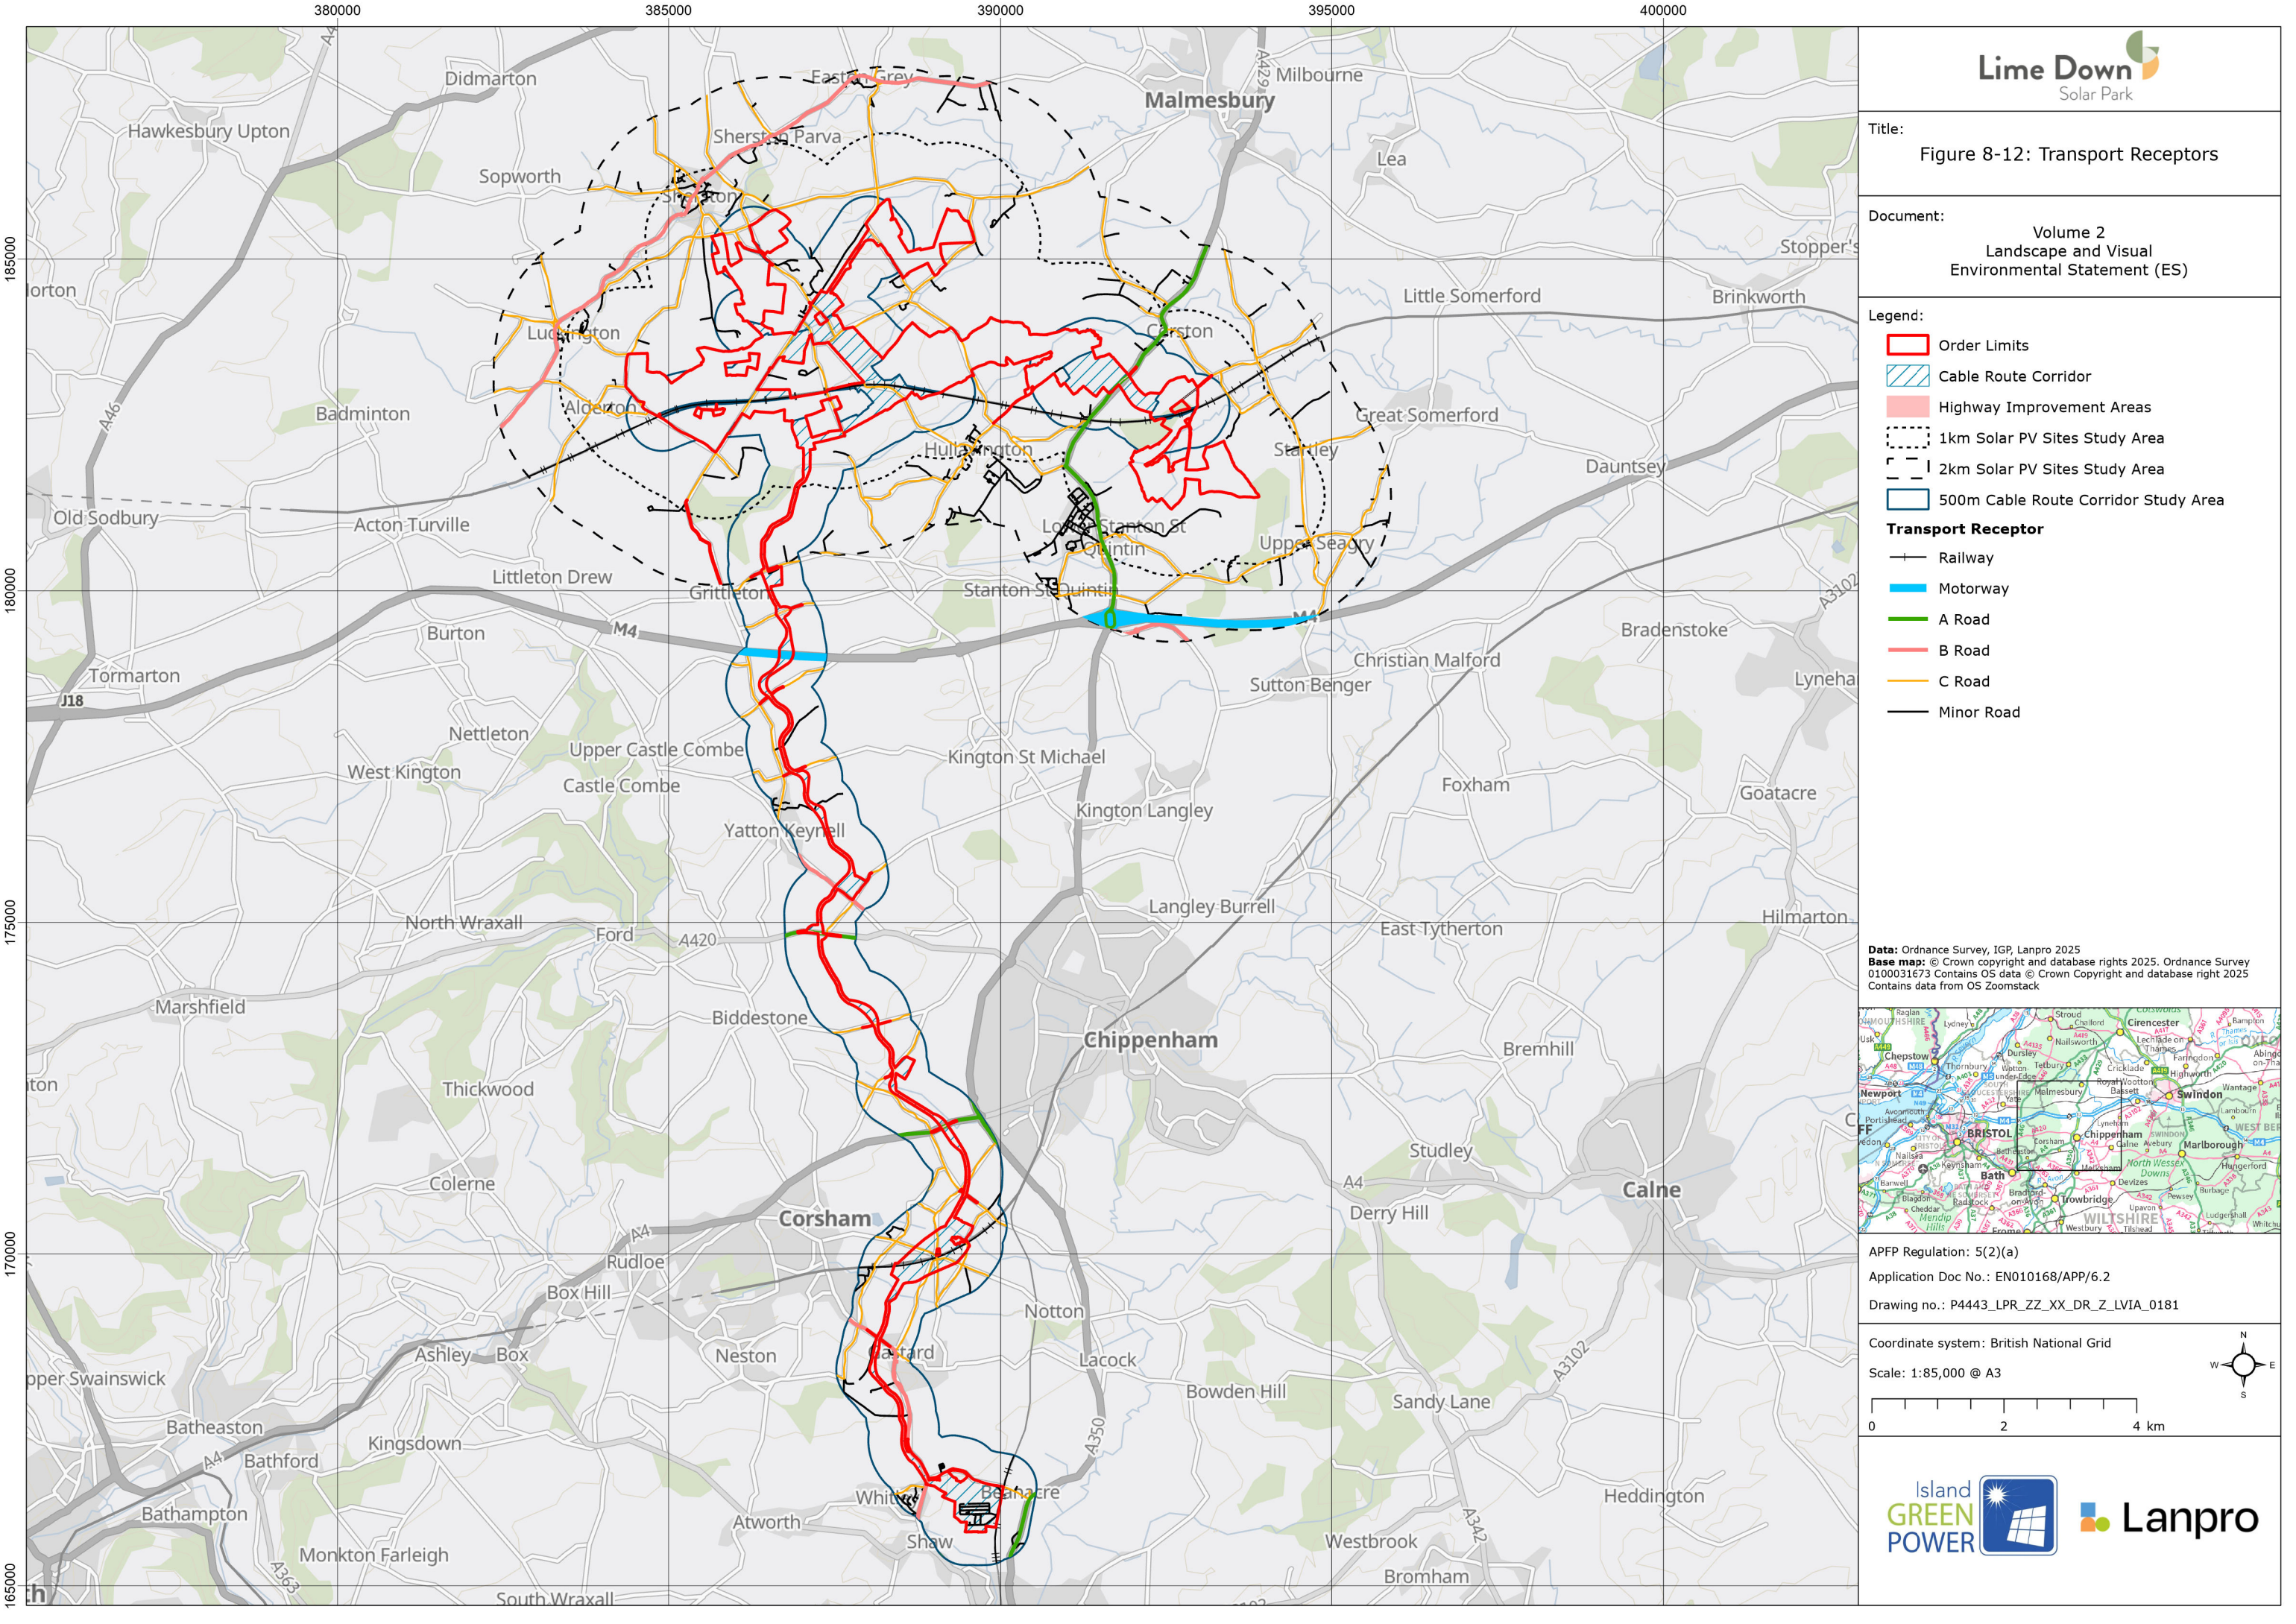

Title:
Figure 8-12: Transport Receptors

Document:
Volume 2
Landscape and Visual
Environmental Statement (ES)


Legend:

- Order Limits
- Cable Route Corridor
- Highway Improvement Areas
- 1km Solar PV Sites Study Area
- 2km Solar PV Sites Study Area
- 500m Cable Route Corridor Study Area

Transport Receptor


- Railway
- Motorway
- A Road
- B Road
- C Road
- Minor Road

Data: Ordnance Survey, IGP, Lanpro 2025
Base map: © Crown copyright and database rights 2025, Ordnance Survey 0100031673 Contains OS data © Crown Copyright and database right 2025 Contains data from OS Zoomstack

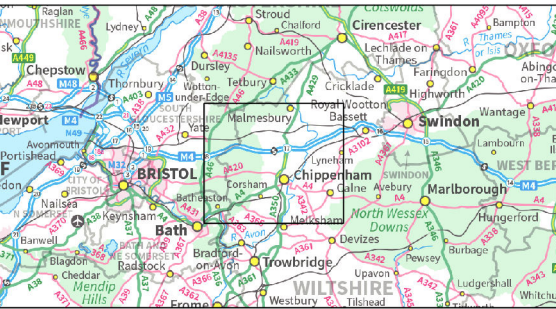

APFP Regulation: 5(2)(a)
Application Doc No.: EN010168/APP/6.2
Drawing no.: P4443_LPR_ZZ_XX_DR_Z_LVIA_0181

Coordinate system: British National Grid
Scale: 1:85,000 @ A3

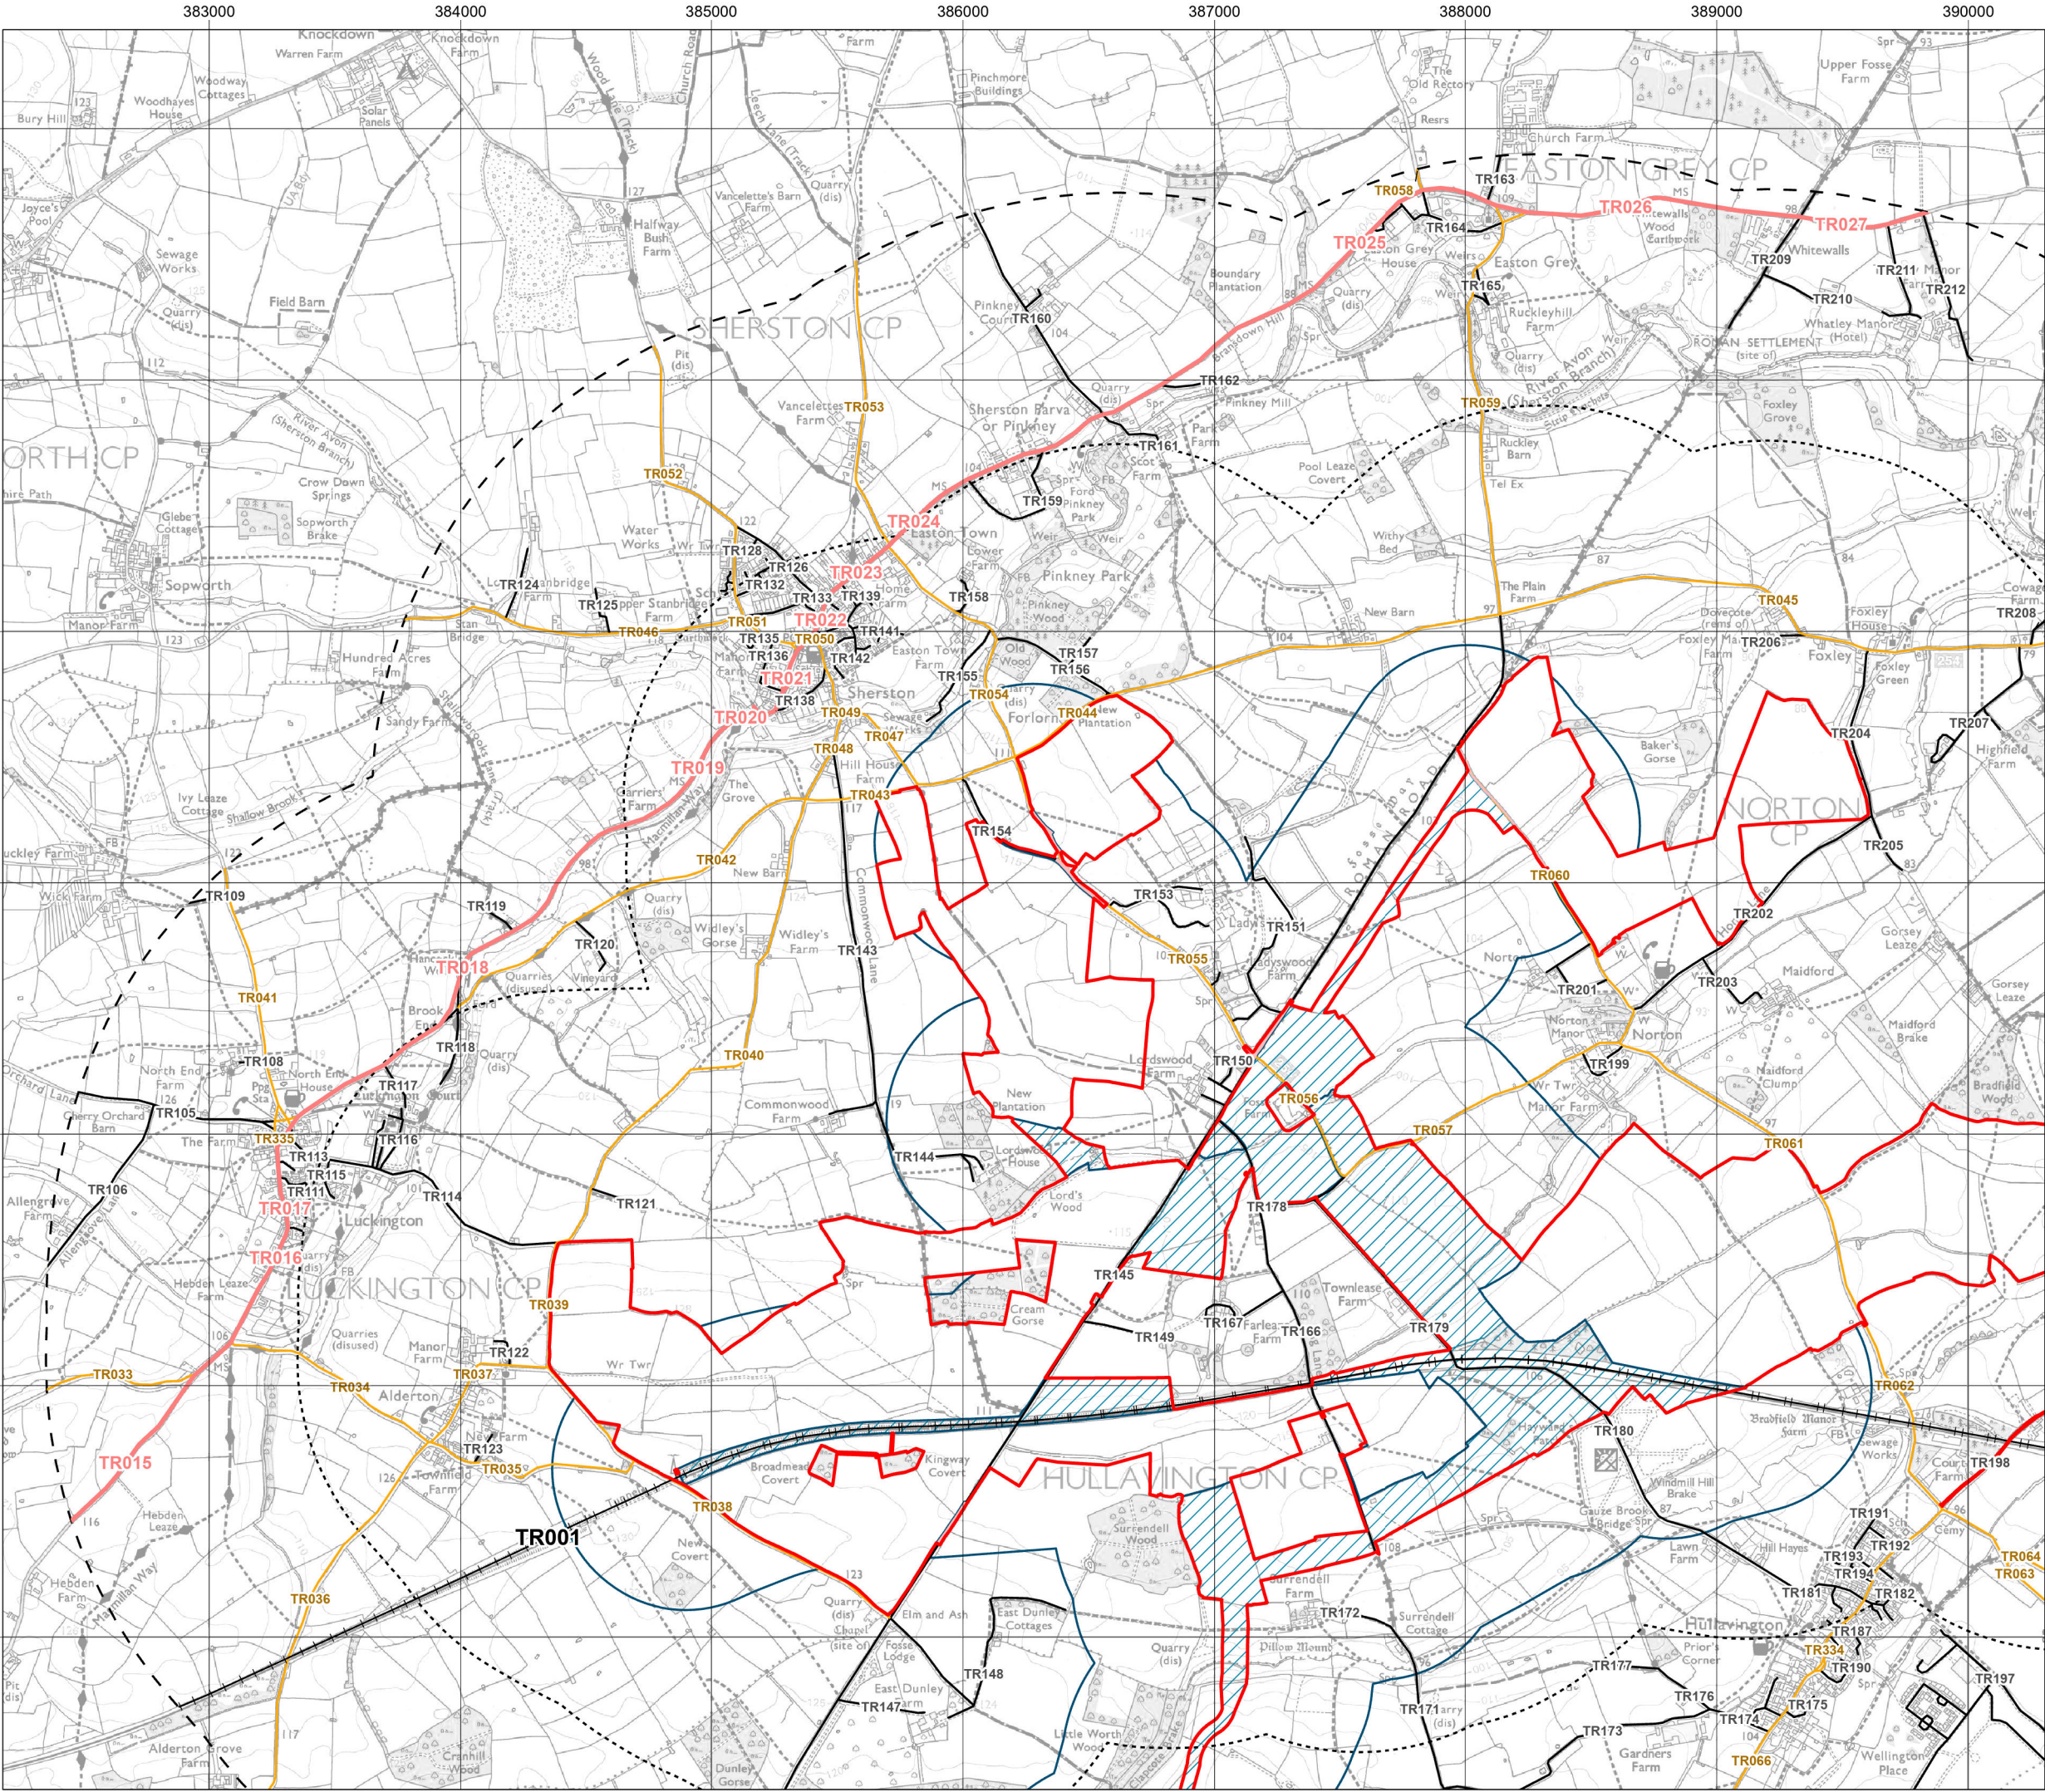



Title: Figure 8-12-1: Transport Receptors
Lime Down A

Document: Volume 2
Landscape and Visual
Environmental Statement (ES)


Legend:

- Order Limits
- Cable Route Corridor
- Highway Improvement Areas
- 1km Solar PV Sites Study Area
- 2km Solar PV Sites Study Area
- 500m Cable Route Corridor Study Area

Transport Receptor


- Railway
- B Road
- C Road
- Minor Road

Data: IGP, Lanpro 2025
Base map: © Crown copyright and database rights 2025 Ordnance Survey
0100031673

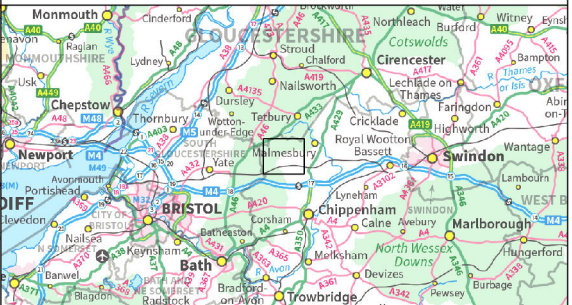


APFP Regulation: 5(2)(a)
Application Doc No.: EN010168/APP/6.2
Drawing no.: P4443_LPR_ZZ_XX_DR_Z_LVIA_0158

Coordinate system: British National Grid
Scale: 1:25,000 @ A3

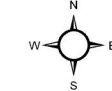



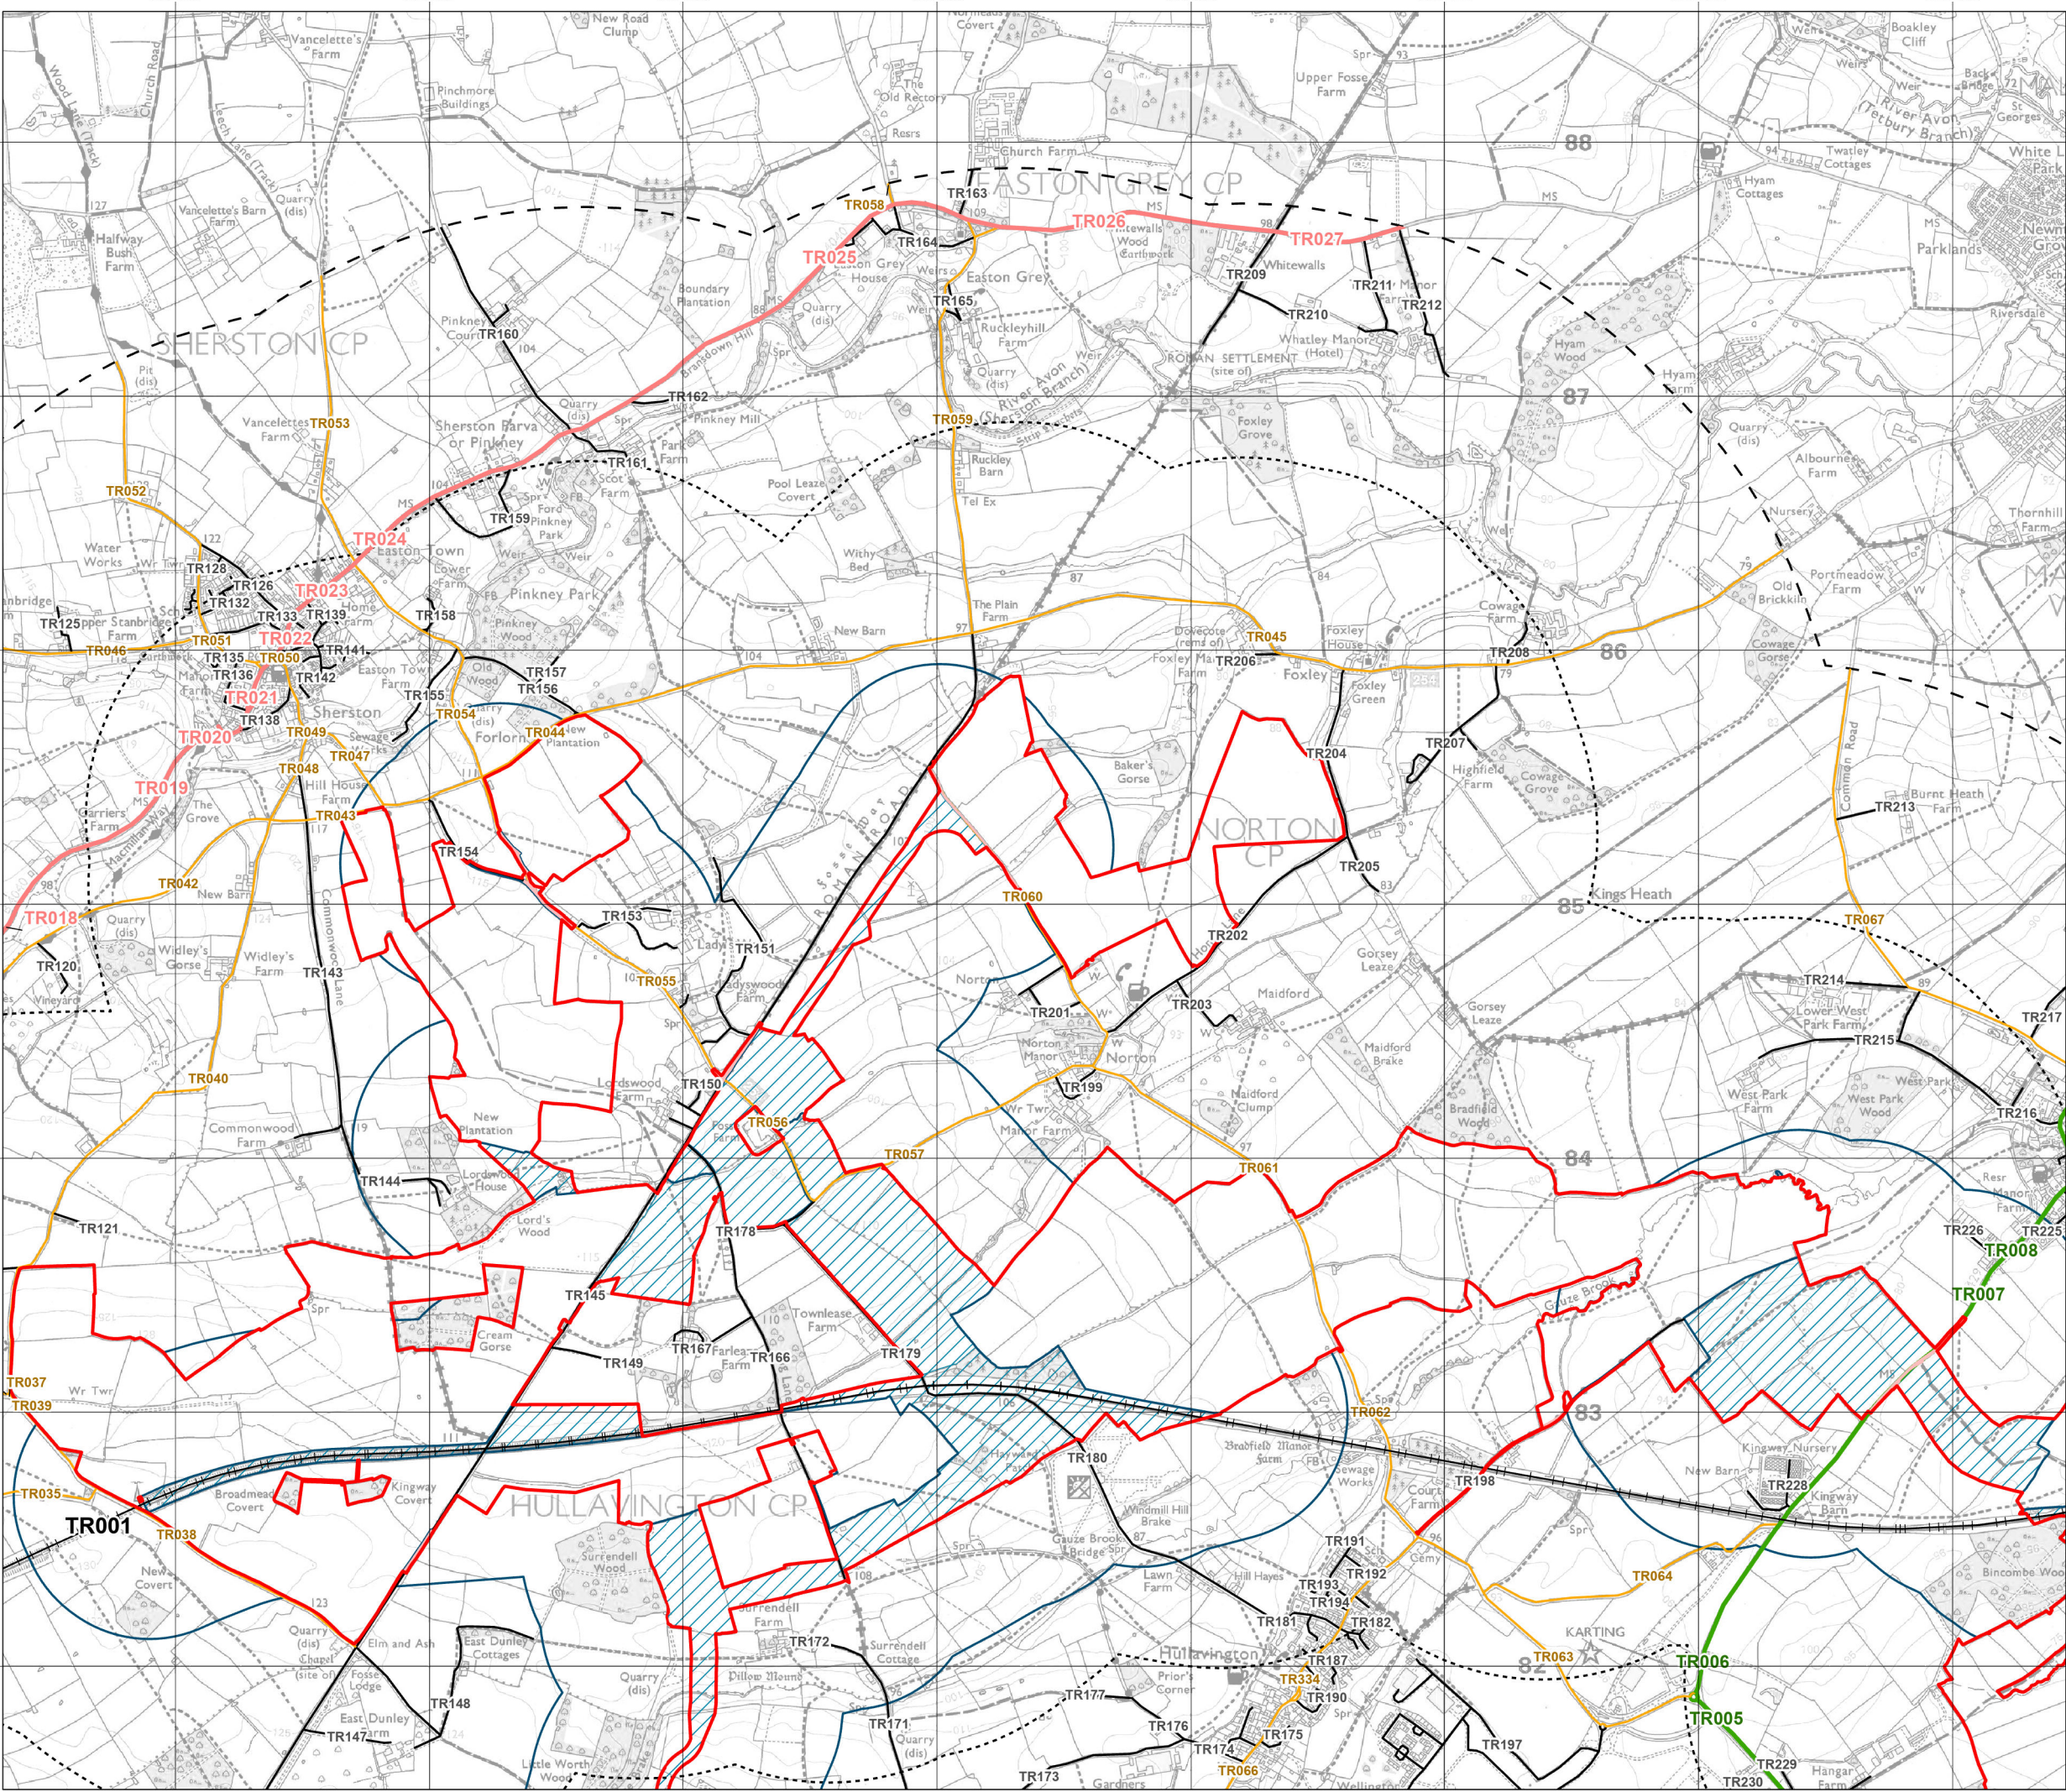

Title: Figure 8-12-2: Transport Receptors
Lime Down B


Document: Volume 2
Landscape and Visual
Environmental Statement (ES)

- Legend:
- Order Limits
 - Cable Route Corridor
 - Highway Improvement Areas
 - 1km Solar PV Sites Study Area
 - 2km Solar PV Sites Study Area
 - 500m Cable Route Corridor Study Area

Transport Receptor

- Railway
- A Road
- B Road
- C Road
- Minor Road


Data: IGP, Lanpro 2025
Base map: © Crown copyright and database rights 2025 Ordnance Survey
0100031673

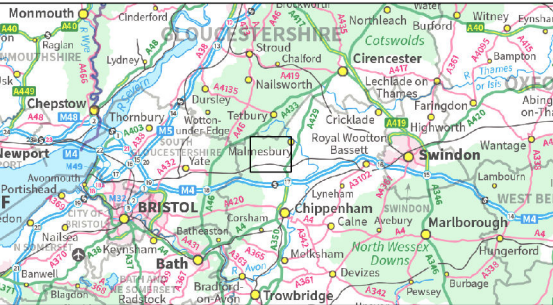


APFP Regulation: 5(2)(a)
Application Doc No.: EN010168/APP/6.2
Drawing no.: P4443_LPR_ZZ_XX_DR_Z_LVIA_0158

Coordinate system: British National Grid

Scale: 1:25,000 @ A3

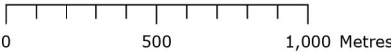

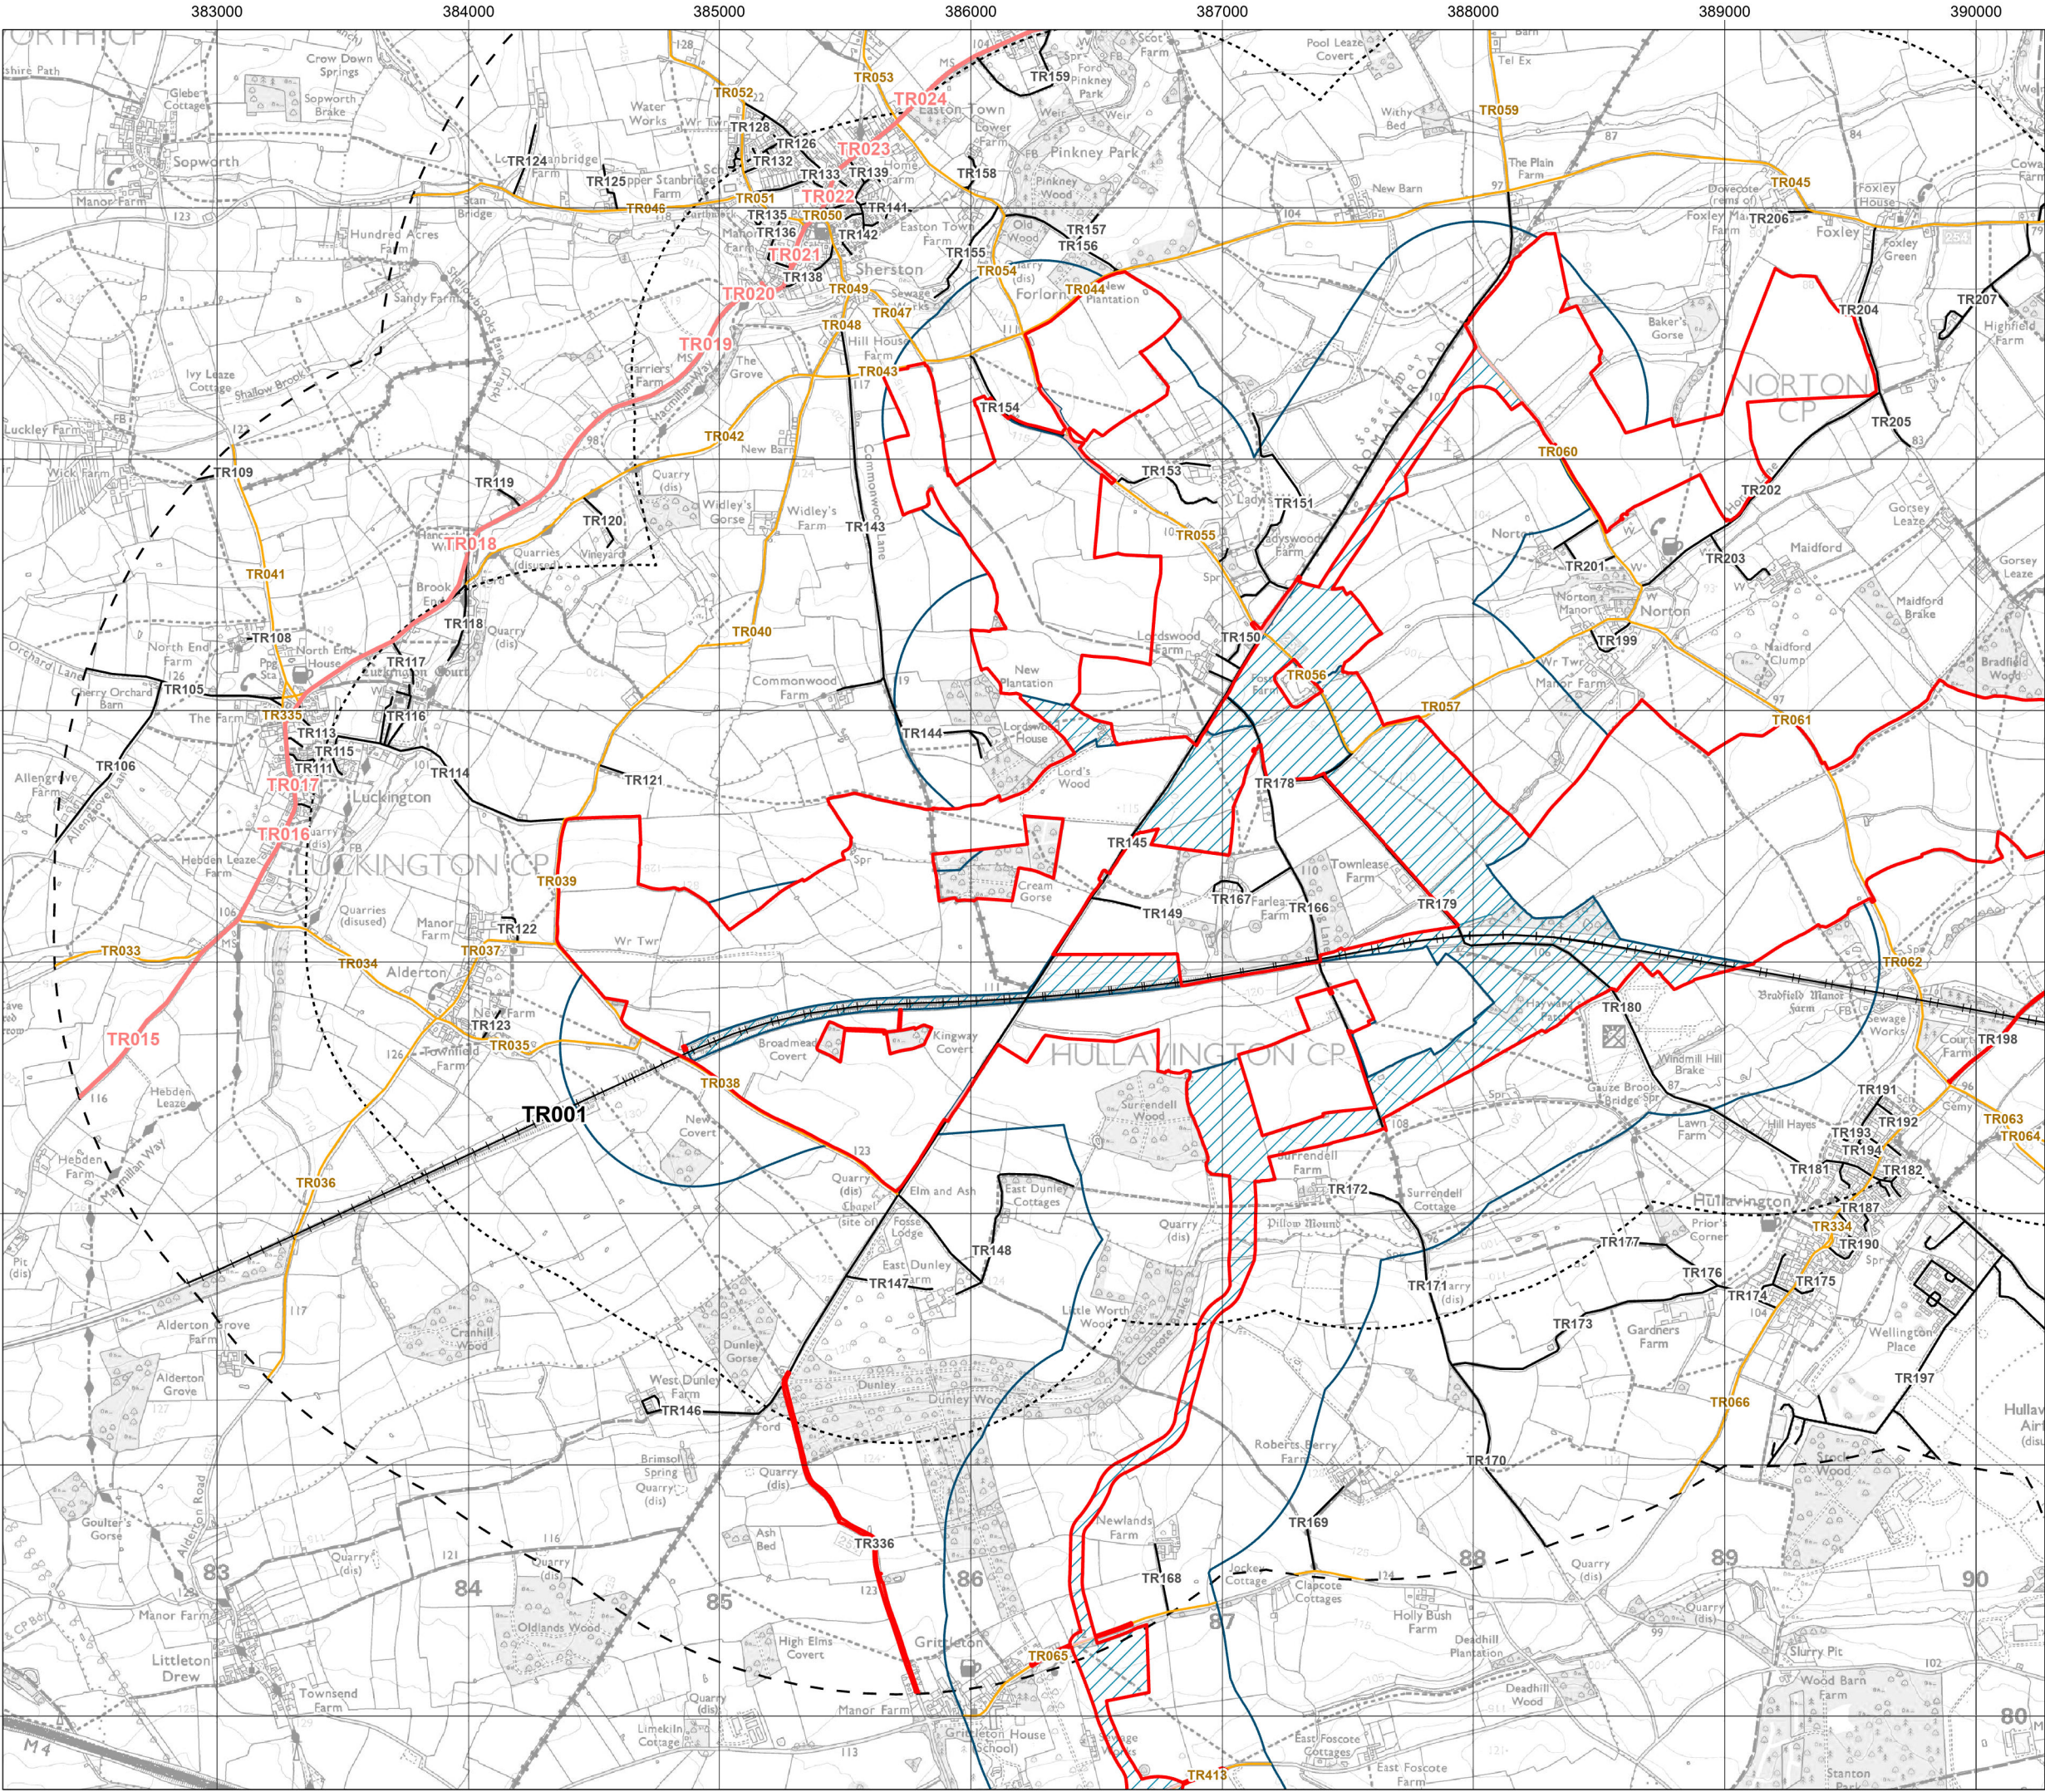



Title: Figure 8-12-3: Transport Receptors
Lime Down C

Document: Volume 2
Landscape and Visual
Environmental Statement (ES)


Legend:

- Order Limits
- Cable Route Corridor
- Highway Improvement Areas
- 1km Solar PV Sites Study Area
- 2km Solar PV Sites Study Area
- 500m Cable Route Corridor Study Area

Transport Receptor

- Railway
- B Road
- C Road
- Minor Road


Data: IGP, Lanpro 2025
Base map: © Crown copyright and database rights 2025 Ordnance Survey 0100031673

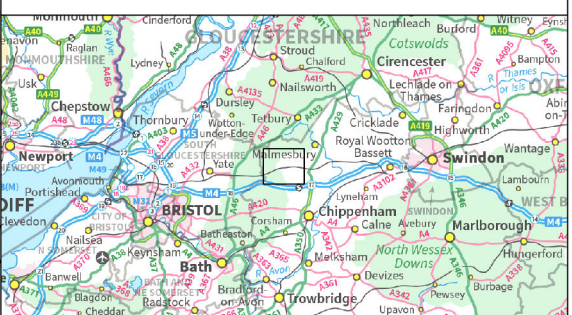

APFP Regulation: 5(2)(a)
Application Doc No.: EN010168/APP/6.2
Drawing no.: P4443_LPR_ZZ_XX_DR_Z_LVIA_0158

Coordinate system: British National Grid
Scale: 1:25,000 @ A3



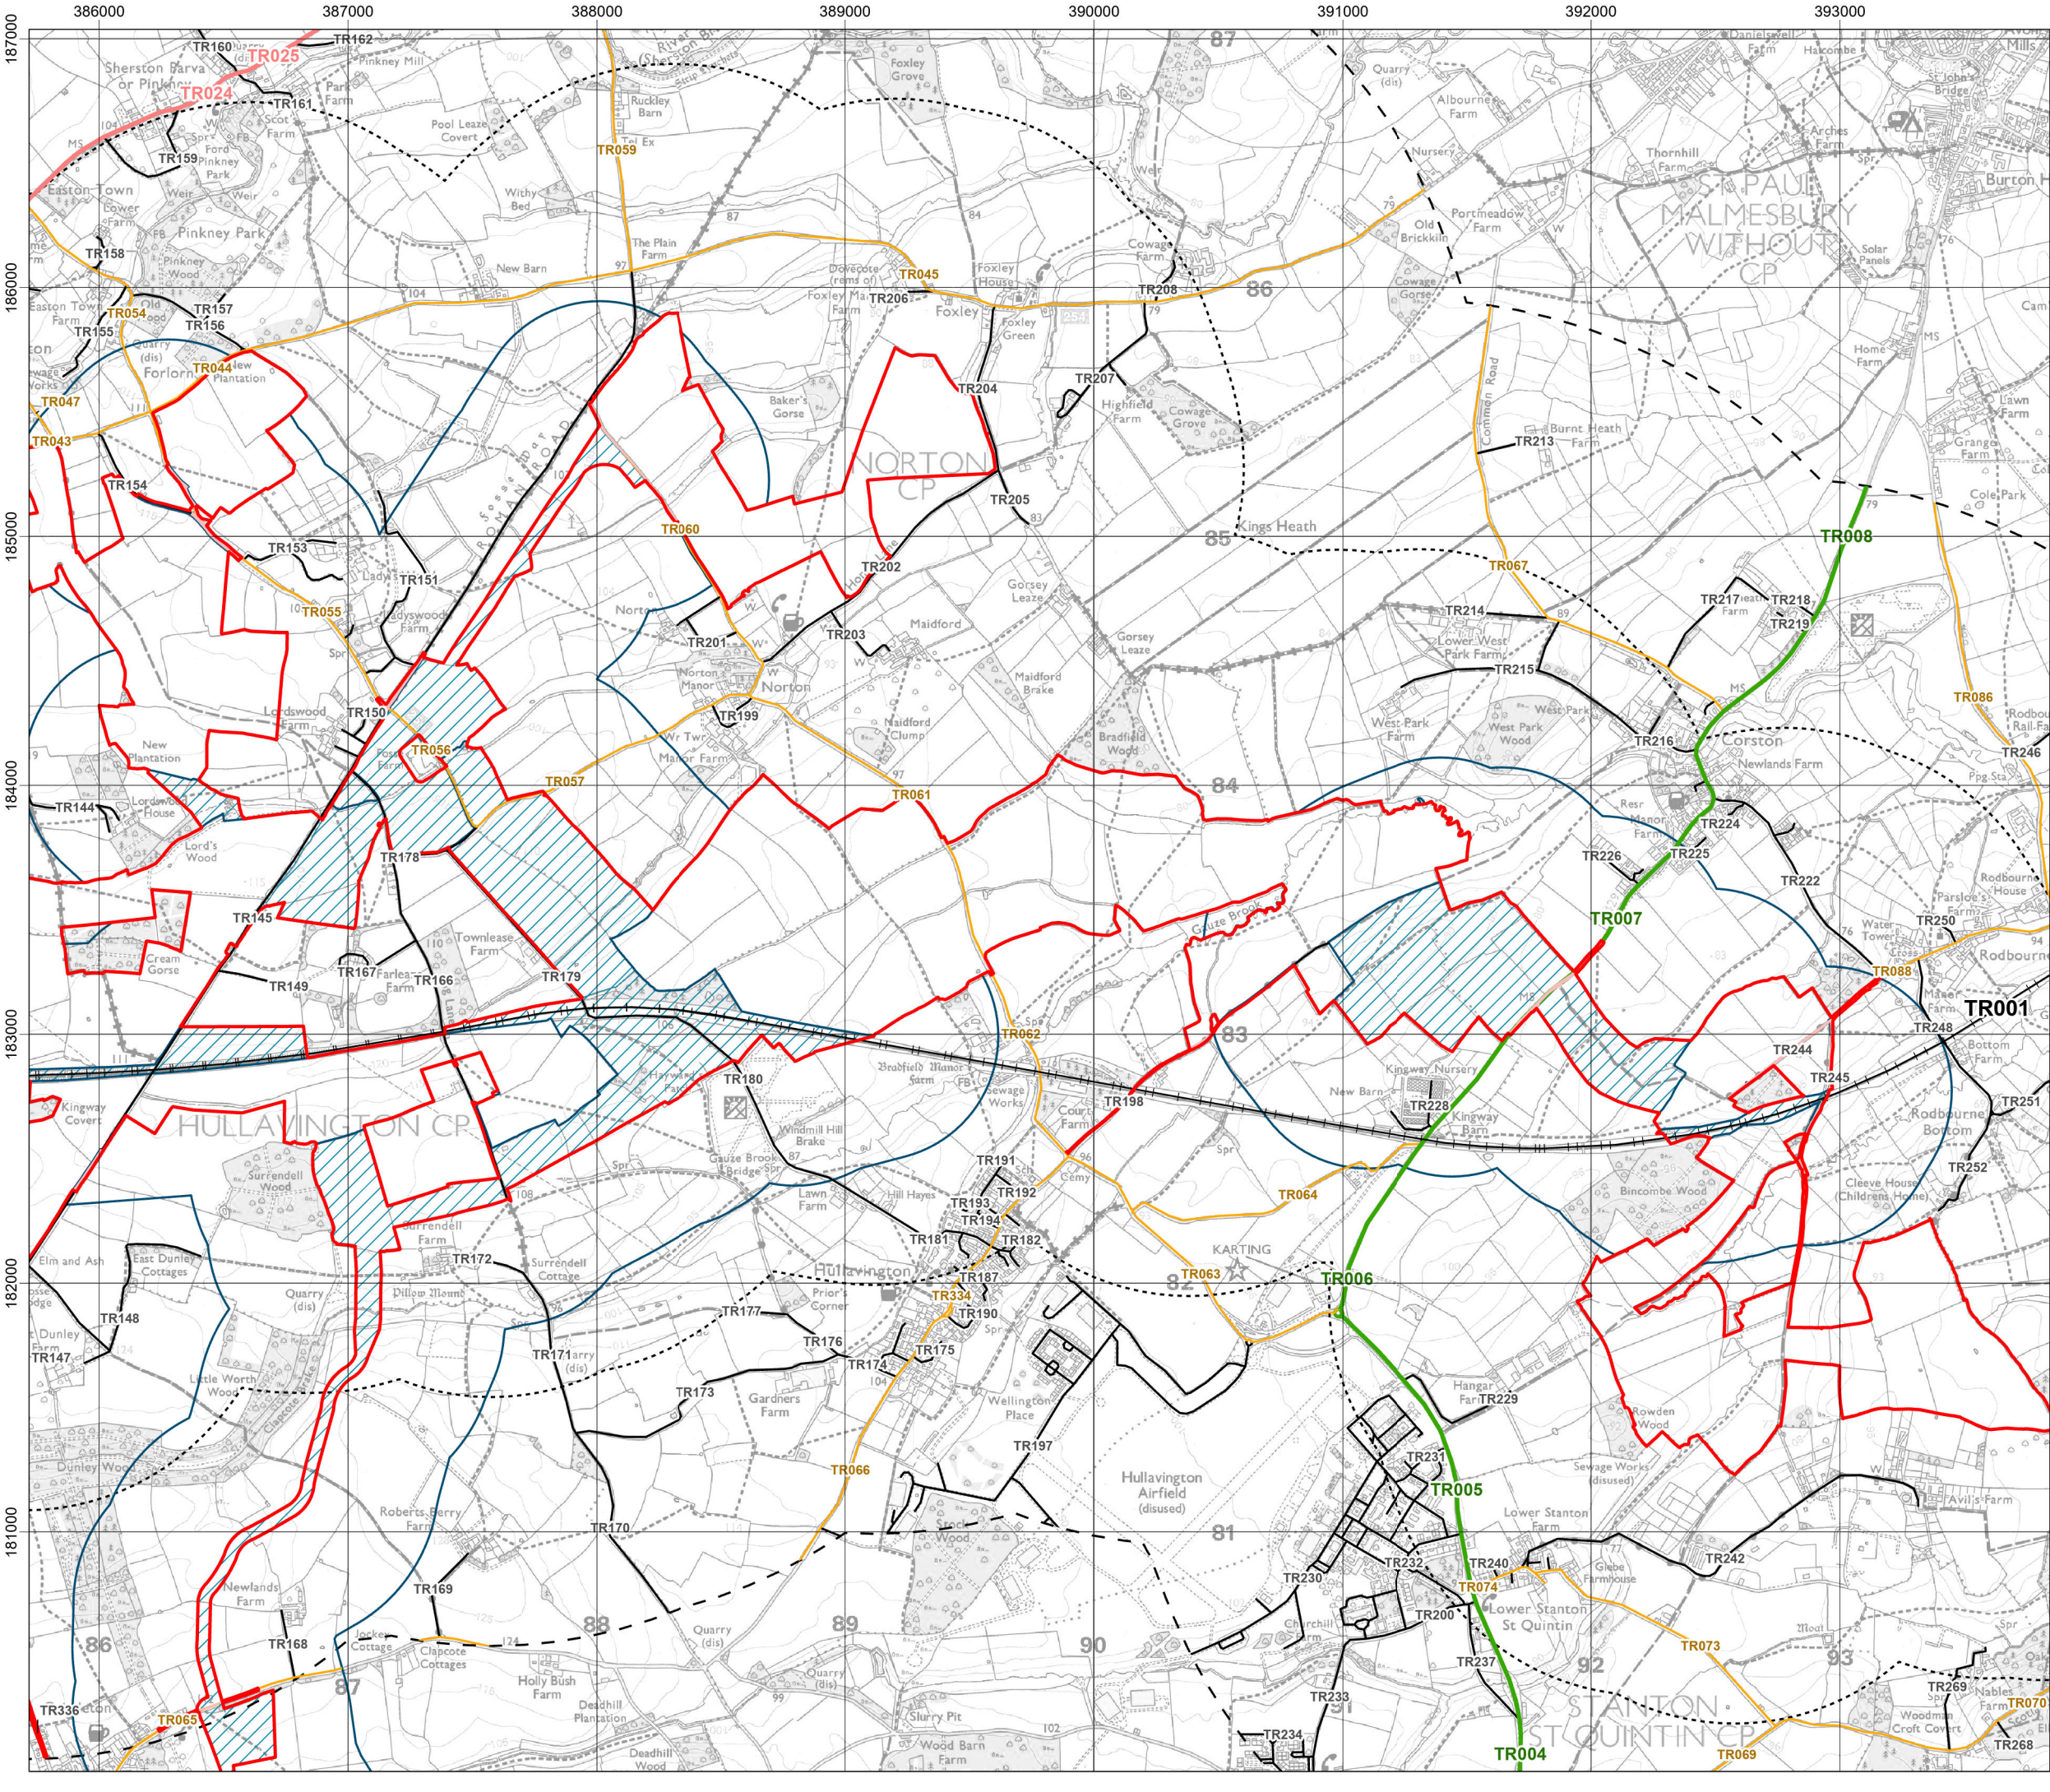



Title: Figure 8-12-4: Transport Receptors
Lime Down D

Document: Volume 2
Landscape and Visual
Environmental Statement (ES)

Legend:

- Order Limits
- Cable Route Corridor
- Highway Improvement Areas
- 1km Solar PV Sites Study Area
- 2km Solar PV Sites Study Area
- 500m Cable Route Corridor Study Area

Transport Receptor


- Railway
- A Road
- B Road
- C Road
- Minor Road

Data: IGP, Lanpro 2025
Base map: © Crown copyright and database rights 2025 Ordnance Survey
0100031673



APFP Regulation: 5(2)(a)
Application Doc No.: EN010168/APP/6.2
Drawing no.: P4443_LPR_ZZ_XX_DR_Z_LVIA_0158


Coordinate system: British National Grid
Scale: 1:25,000 @ A3

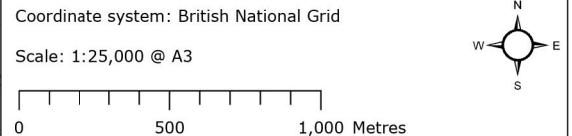



389000 390000 391000 392000 393000 394000 395000 396000

185000
184000
183000
182000
181000
180000
179000

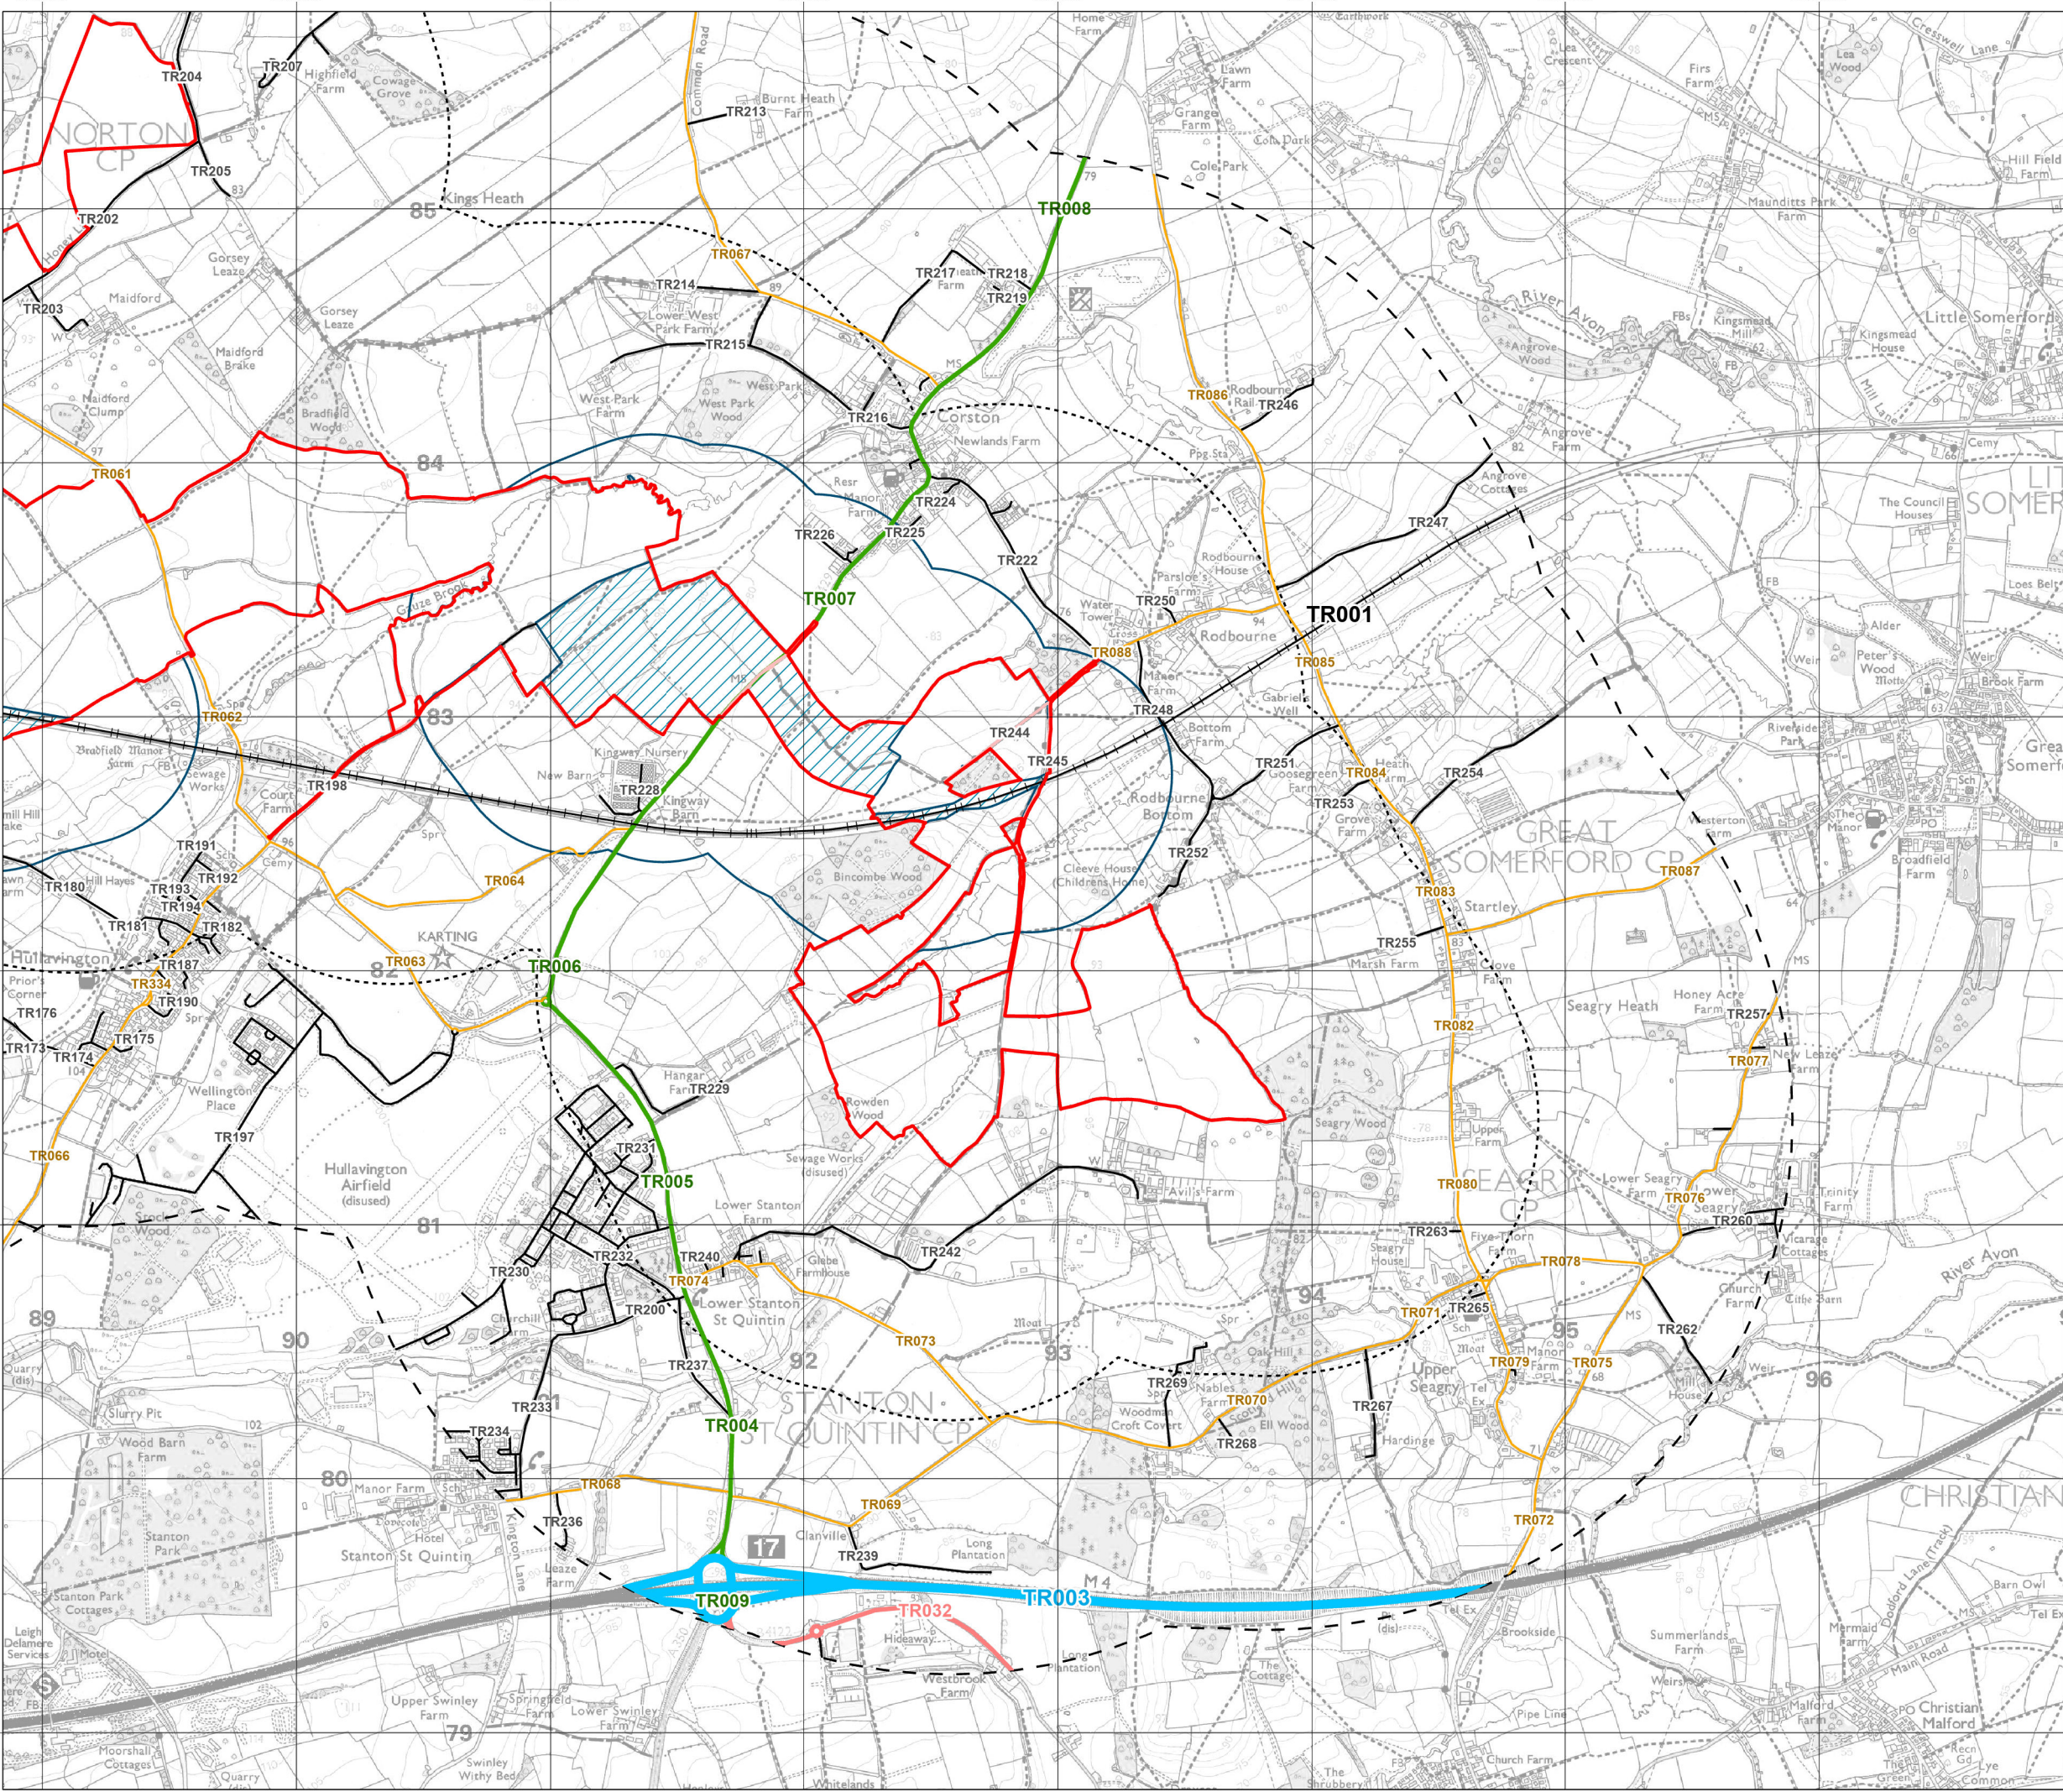


Title: Figure 8-12-5: Transport Receptors
Lime Down E

Document: Volume 2
Landscape and Visual
Environmental Statement (ES)

Legend:

- Order Limits
- Cable Route Corridor
- Highway Improvement Areas
- 1km Solar PV Sites Study Area
- 2km Solar PV Sites Study Area
- 500m Cable Route Corridor Study Area
- Transport Receptor**
 - Railway
 - Motorway
 - A Road
 - B Road
 - C Road


Data: IGP, Lanpro 2025
Base map: © Crown copyright and database rights 2025 Ordnance Survey
0100031673

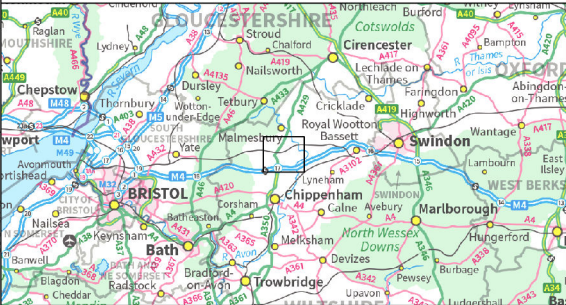


APFP Regulation: 5(2)(a)
Application Doc No.: EN010168/APP/6.2
Drawing no.: P4443_LPR_ZZ_XX_DR_Z_LVIA_0158

Coordinate system: British National Grid

Scale: 1:25,000 @ A3

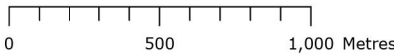

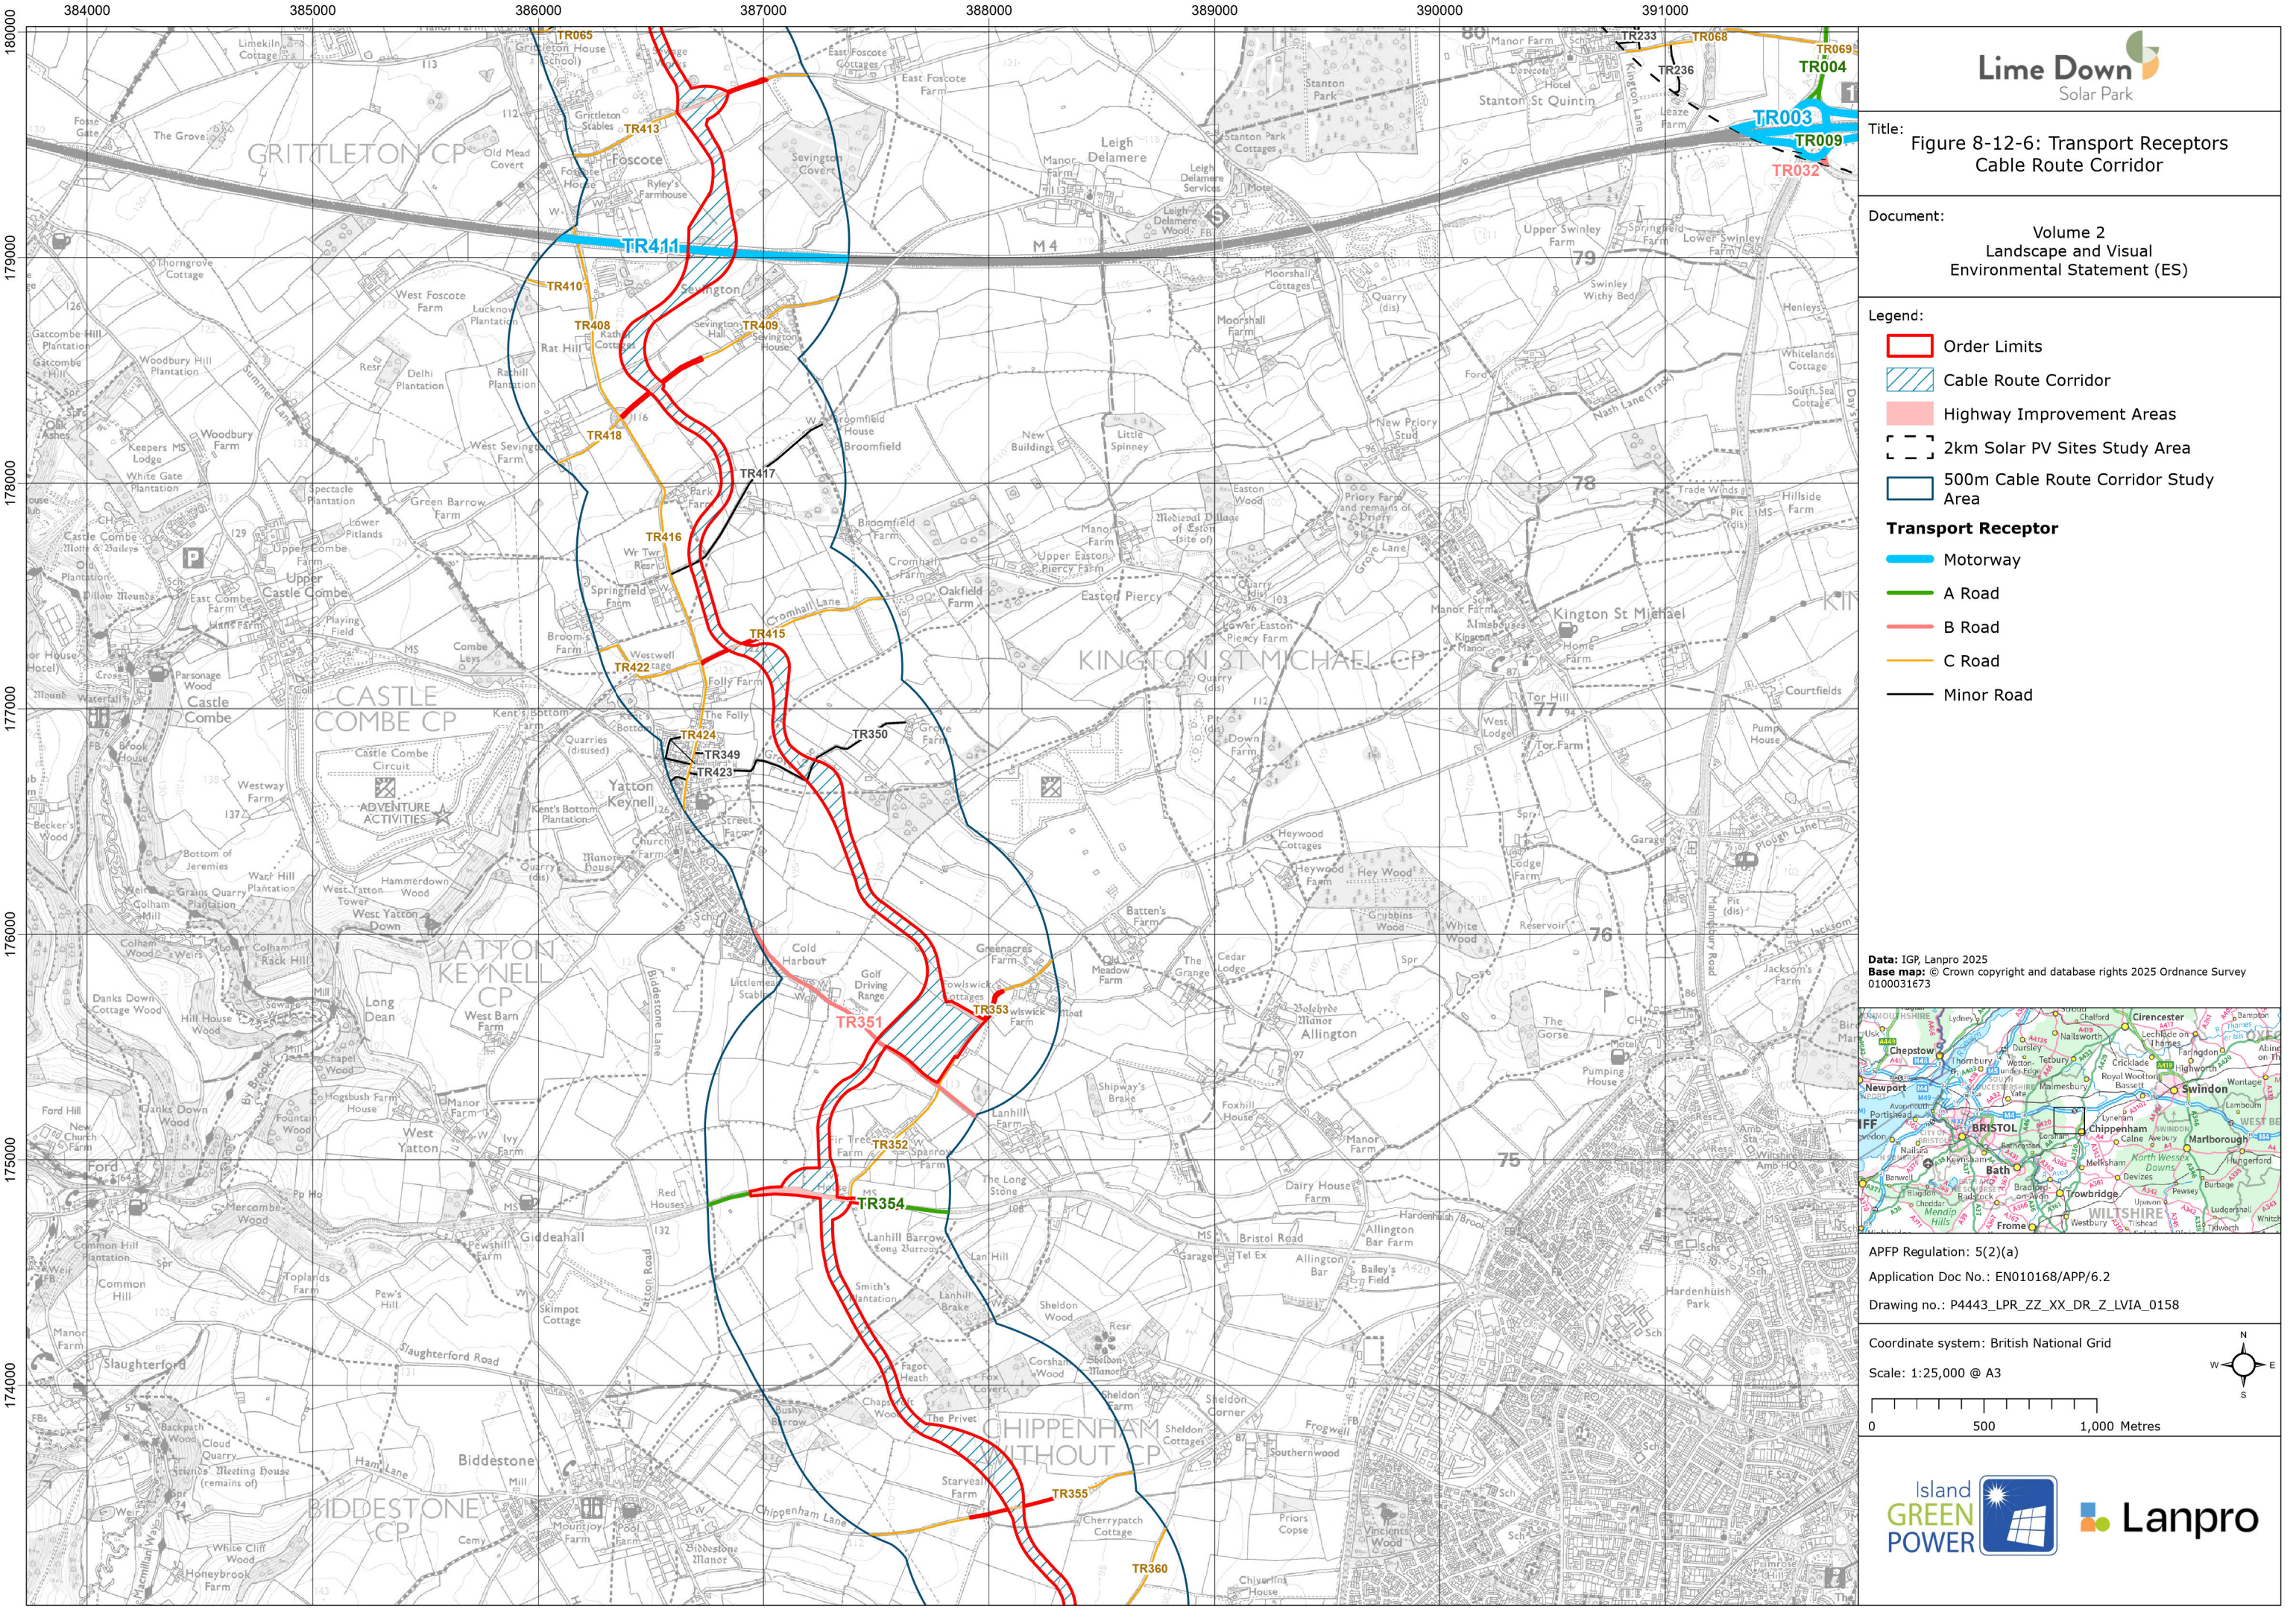


Title: Figure 8-12-6: Transport Receptors
Cable Route Corridor

Document: Volume 2
Landscape and Visual
Environmental Statement (ES)


- Legend:
- Order Limits
 - Cable Route Corridor
 - Highway Improvement Areas
 - 2km Solar PV Sites Study Area
 - 500m Cable Route Corridor Study Area
- Transport Receptor**
- Motorway
 - A Road
 - B Road
 - C Road
 - Minor Road


Data: IGP, Lanpro 2025
Base map: © Crown copyright and database rights 2025 Ordnance Survey
0100031673

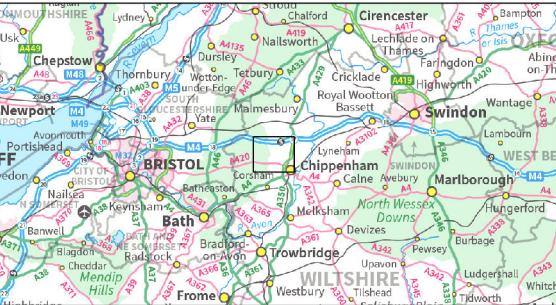

APFP Regulation: 5(2)(a)
Application Doc No.: EN010168/APP/6.2
Drawing no.: P4443_LPR_ZZ_XX_DR_Z_LVIA_0158

Coordinate system: British National Grid
Scale: 1:25,000 @ A3

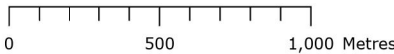

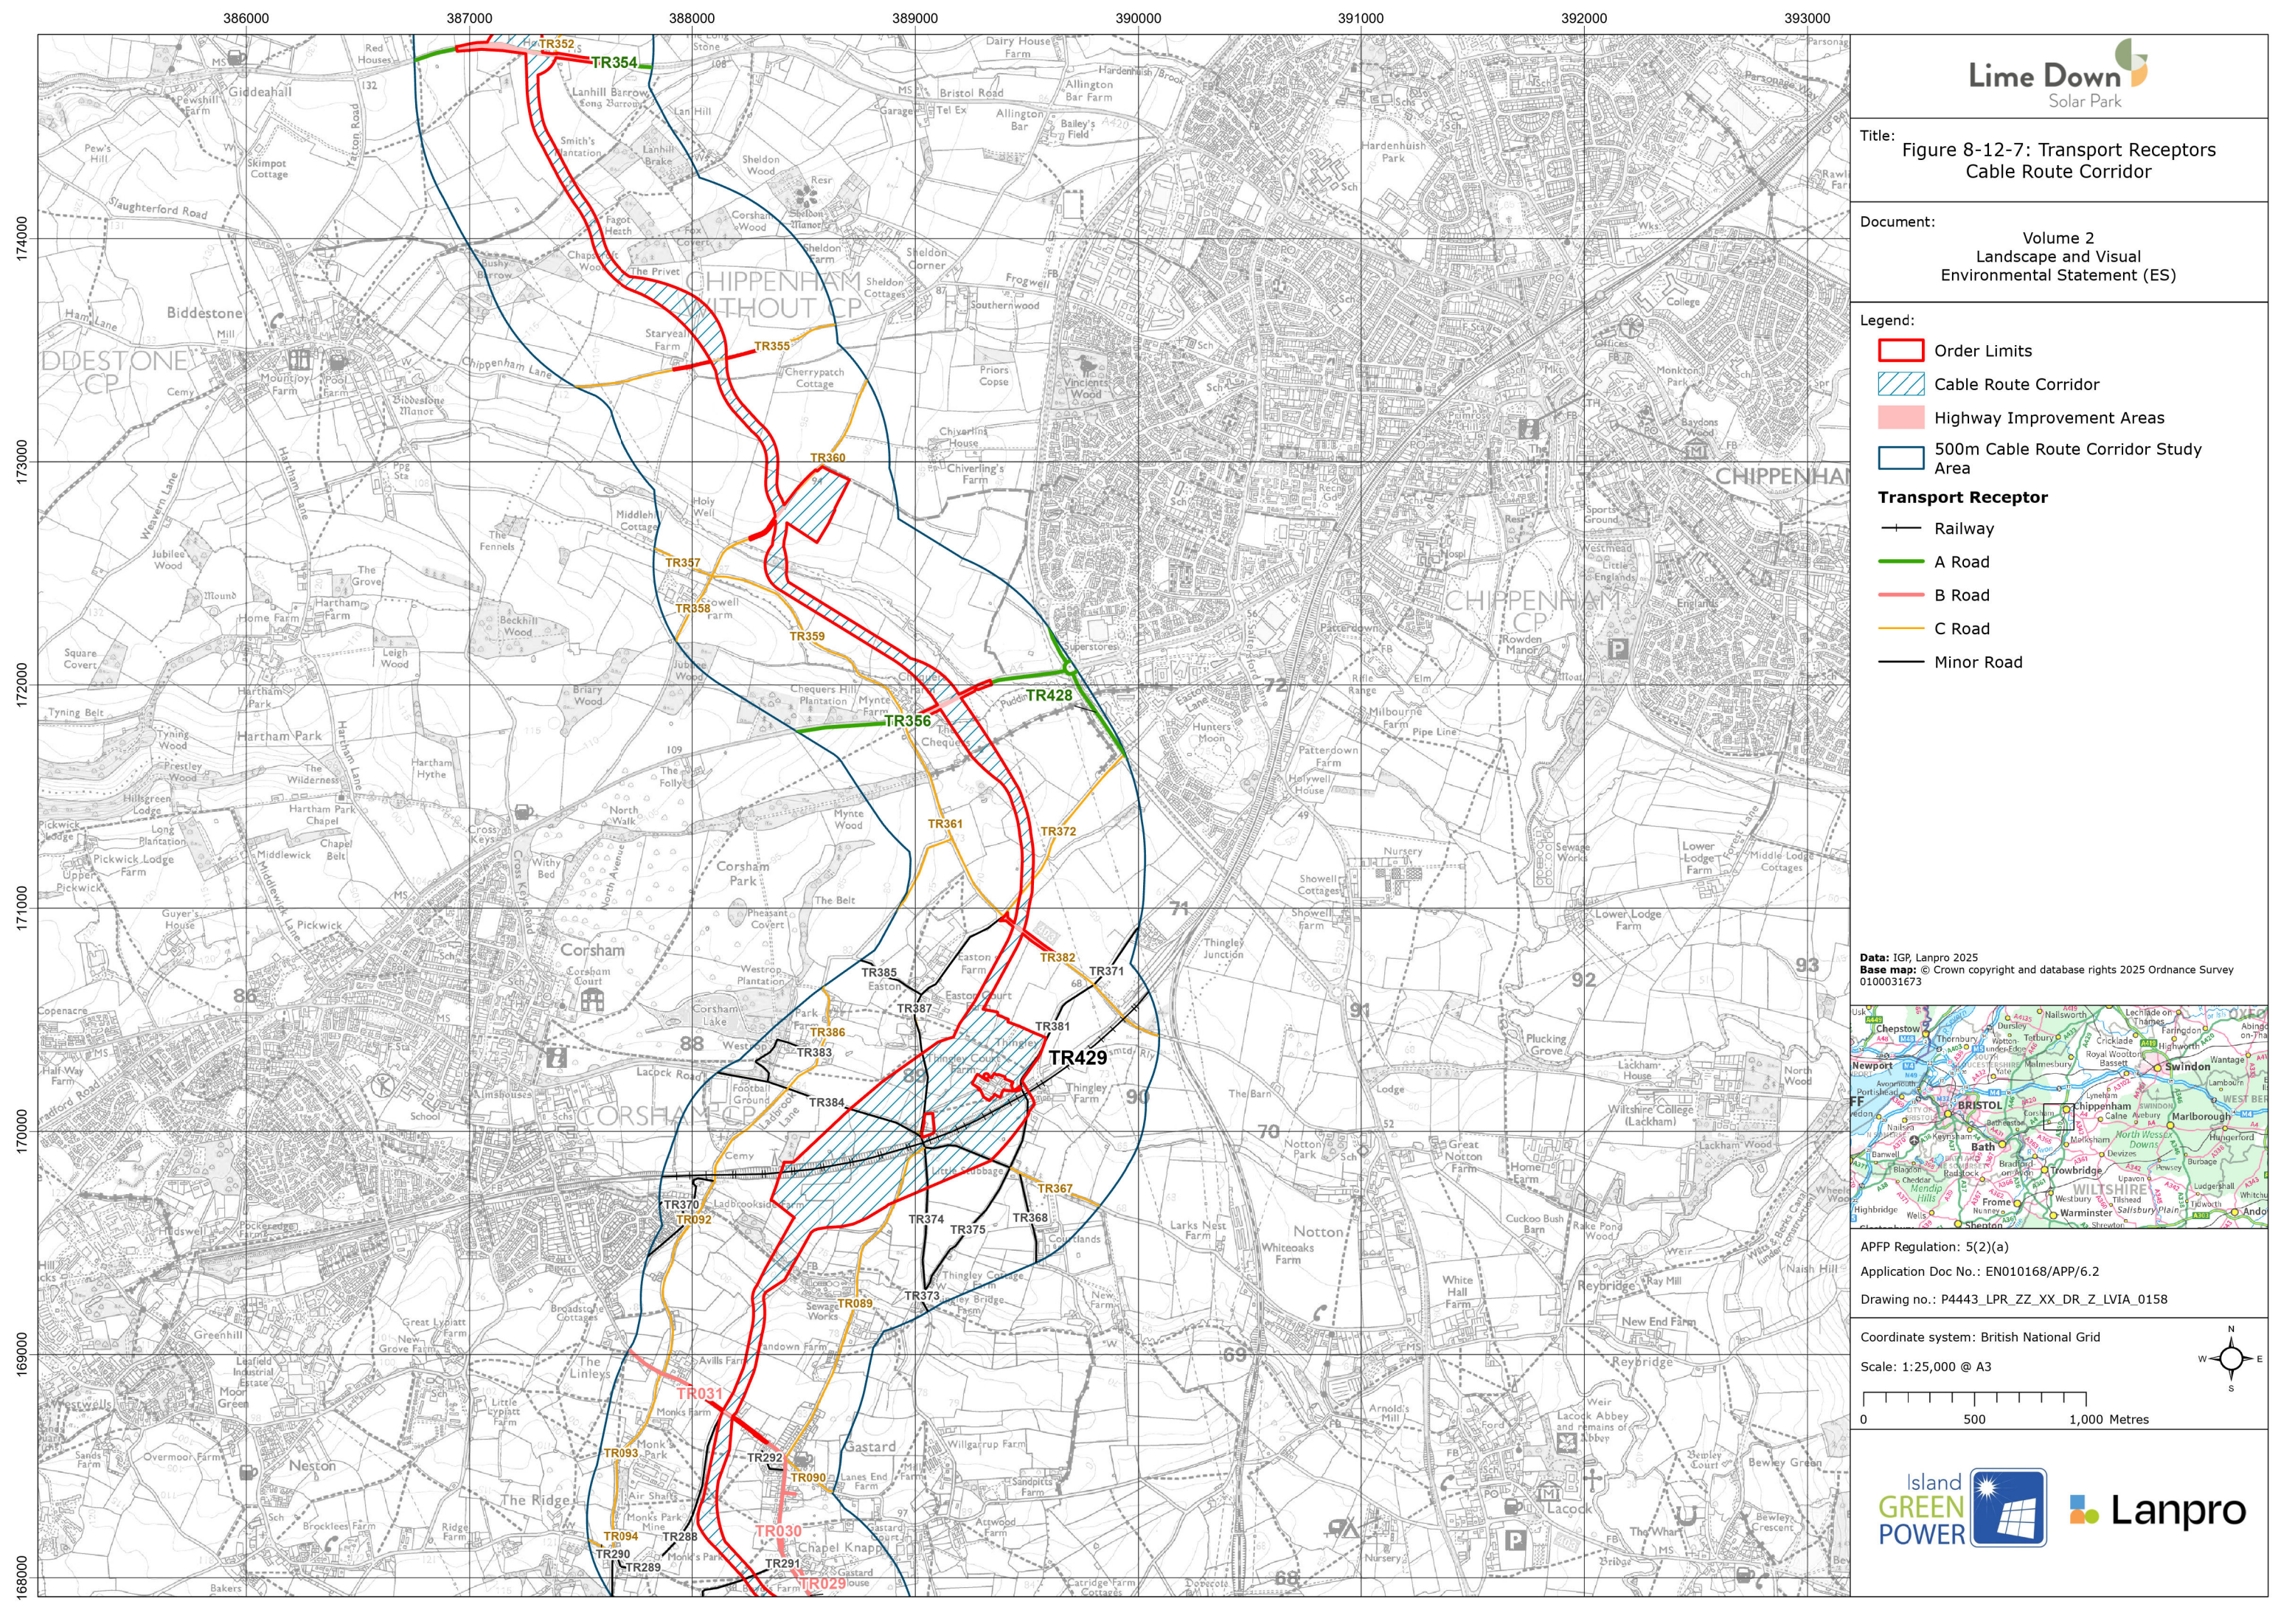


Title: Figure 8-12-7: Transport Receptors
Cable Route Corridor

Document: Volume 2
Landscape and Visual
Environmental Statement (ES)

- Legend:
- Order Limits
 - Cable Route Corridor
 - Highway Improvement Areas
 - 500m Cable Route Corridor Study Area
- Transport Receptor**
- Railway
 - A Road
 - B Road
 - C Road
 - Minor Road


Data: IGP, Lanpro 2025
Base map: © Crown copyright and database rights 2025 Ordnance Survey
0100031673

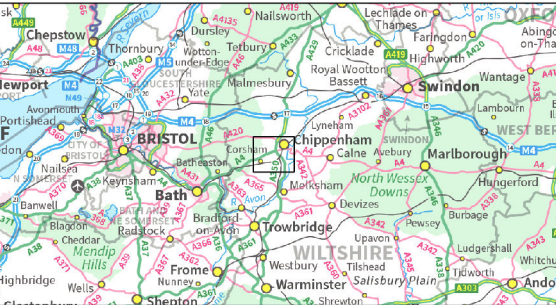


APFP Regulation: 5(2)(a)
Application Doc No.: EN010168/APP/6.2
Drawing no.: P4443_LPR_ZZ_XX_DR_Z_LVIA_0158

Coordinate system: British National Grid

Scale: 1:25,000 @ A3

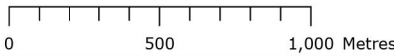

386000 387000 388000 389000 390000 391000 392000 393000

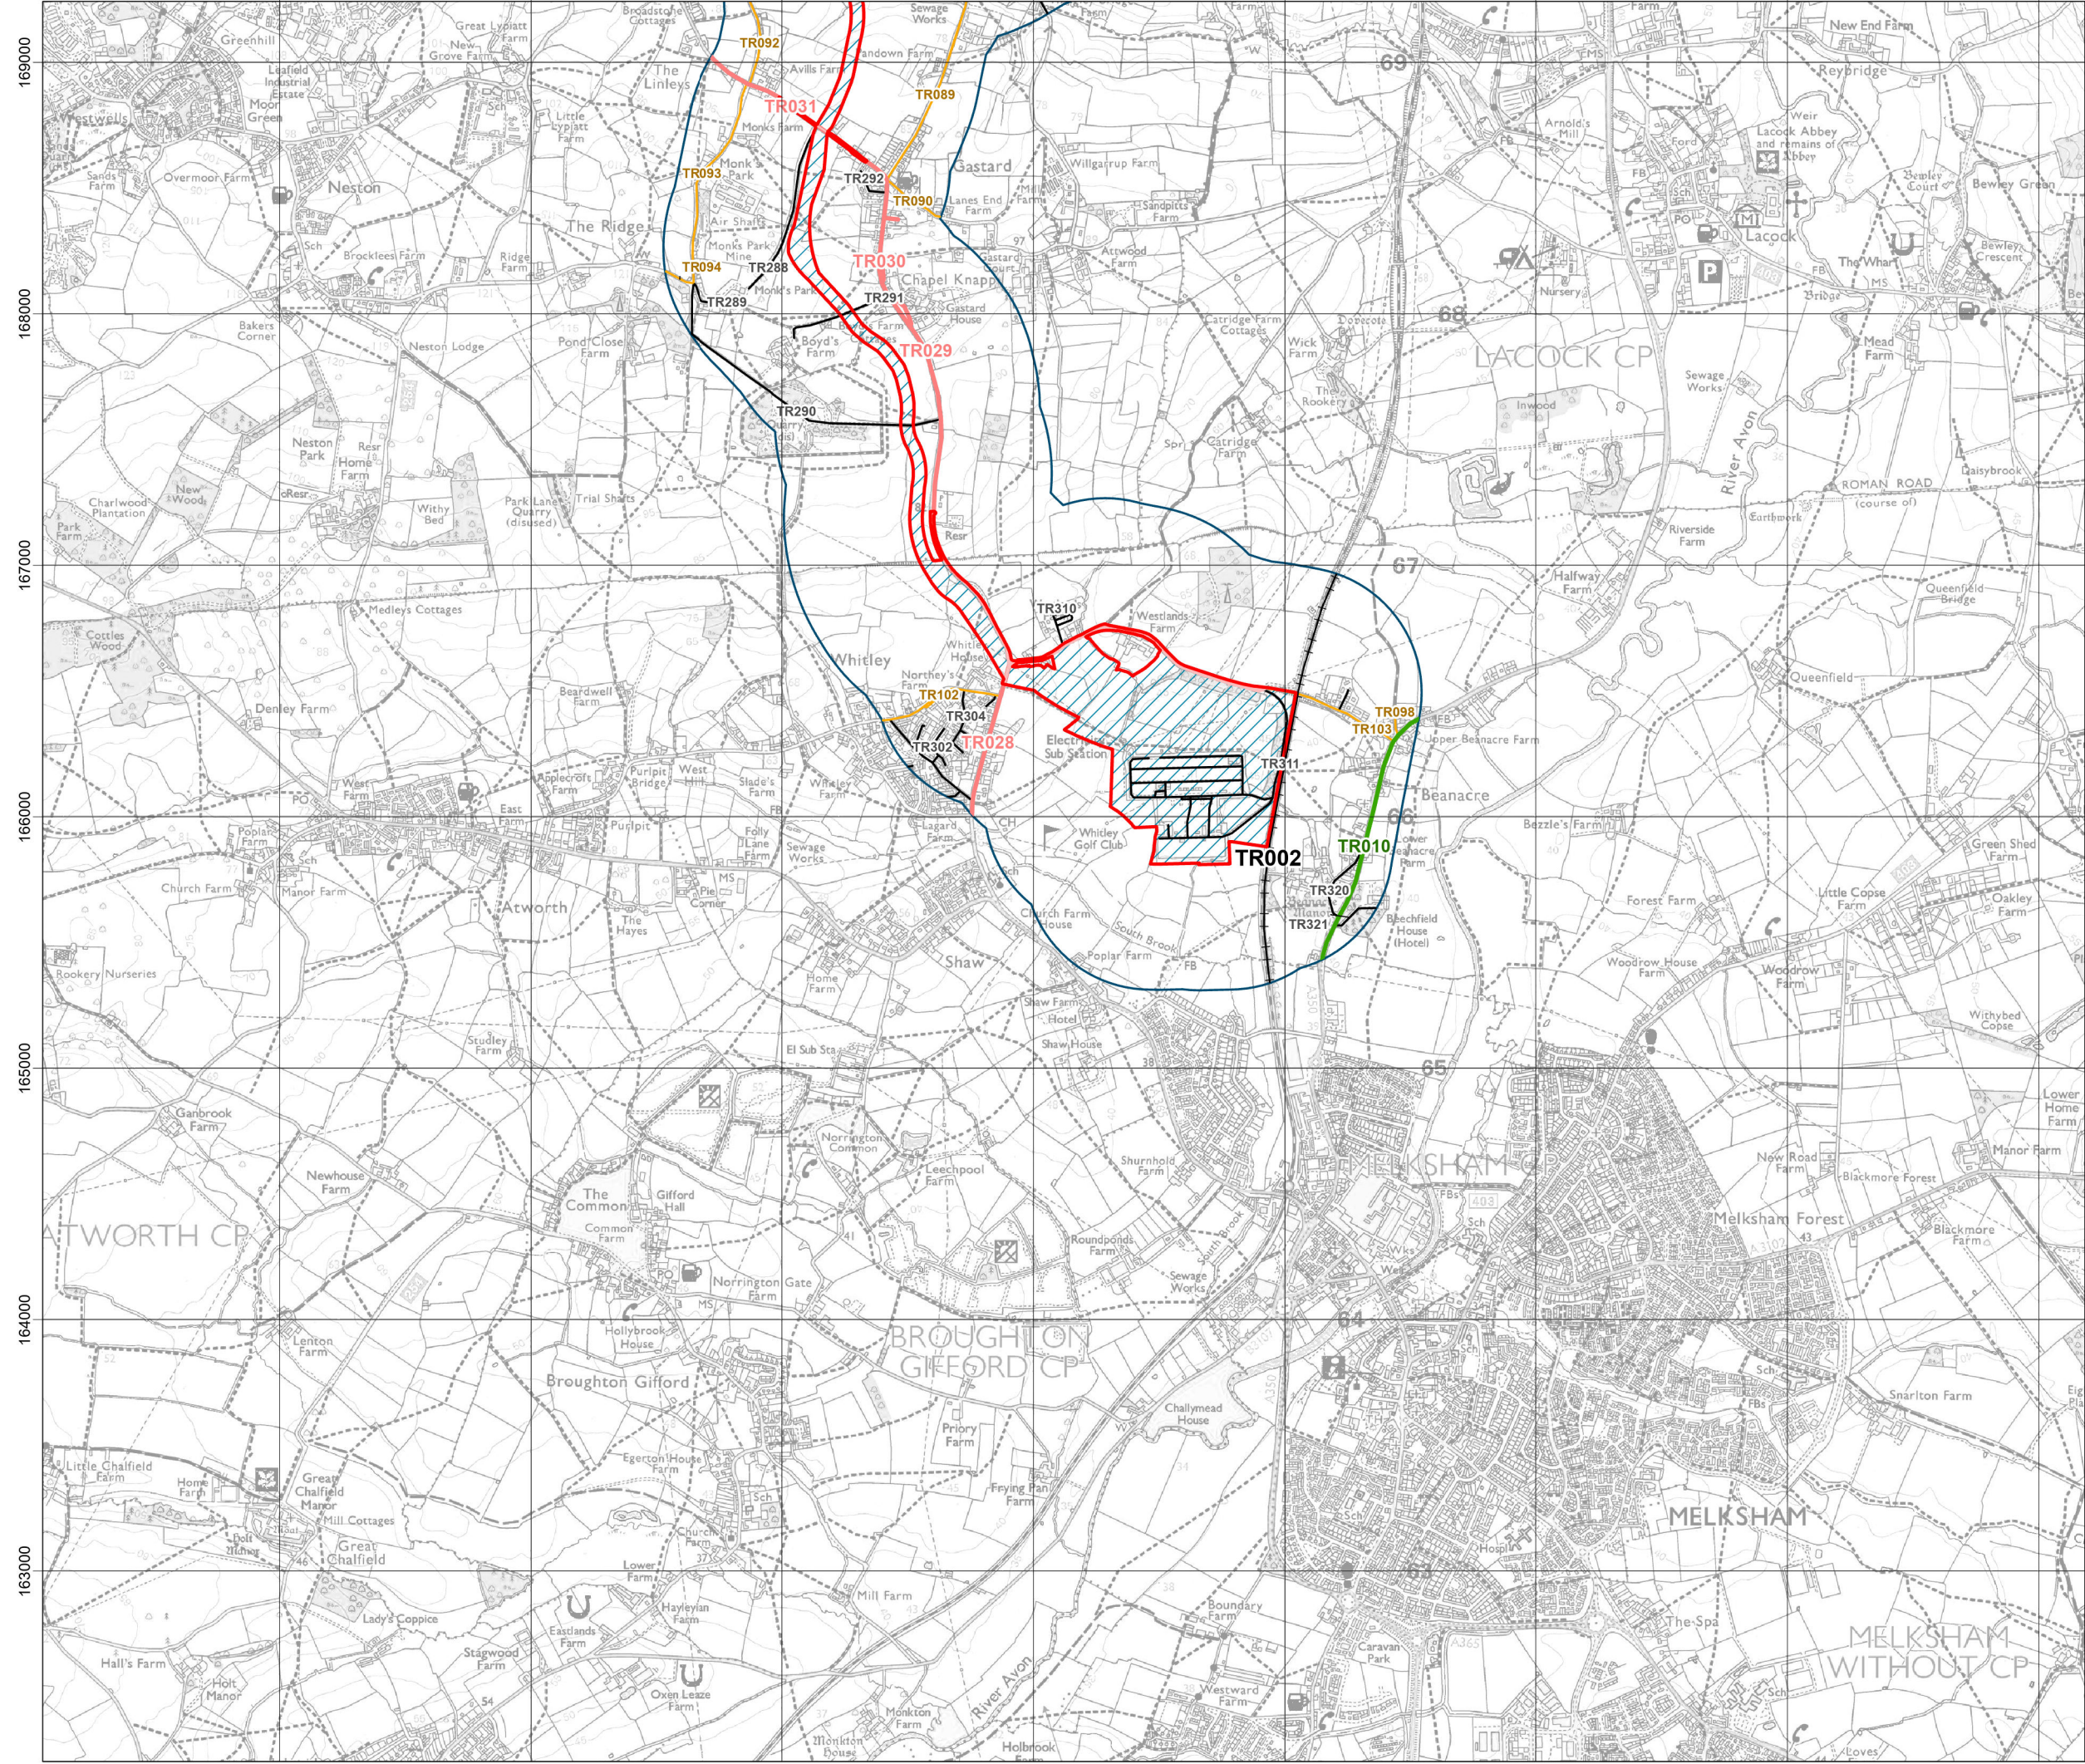


Title: Figure 8-12-8: Transport Receptors
Cable Route Corridor

Document: Volume 2
Landscape and Visual
Environmental Statement (ES)

- Legend:
- Order Limits
 - Cable Route Corridor
 - Highway Improvement Areas
 - 500m Cable Route Corridor Study Area
- Transport Receptor**
- Railway
 - A Road
 - B Road
 - C Road
 - Minor Road

Data: IGP, Lanpro 2025
Base map: © Crown copyright and database rights 2025 Ordnance Survey
0100031673

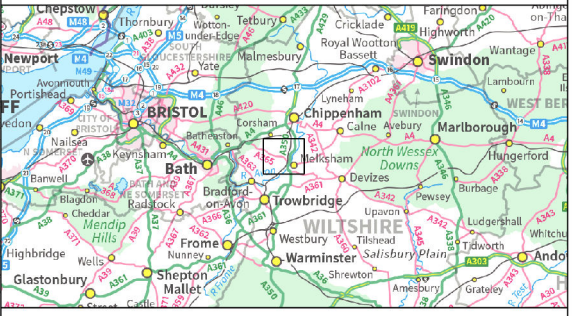

APFP Regulation: 5(2)(a)
Application Doc No.: EN010168/APP/6.2
Drawing no.: P4443_LPR_ZZ_XX_DR_Z_LVIA_0158

