




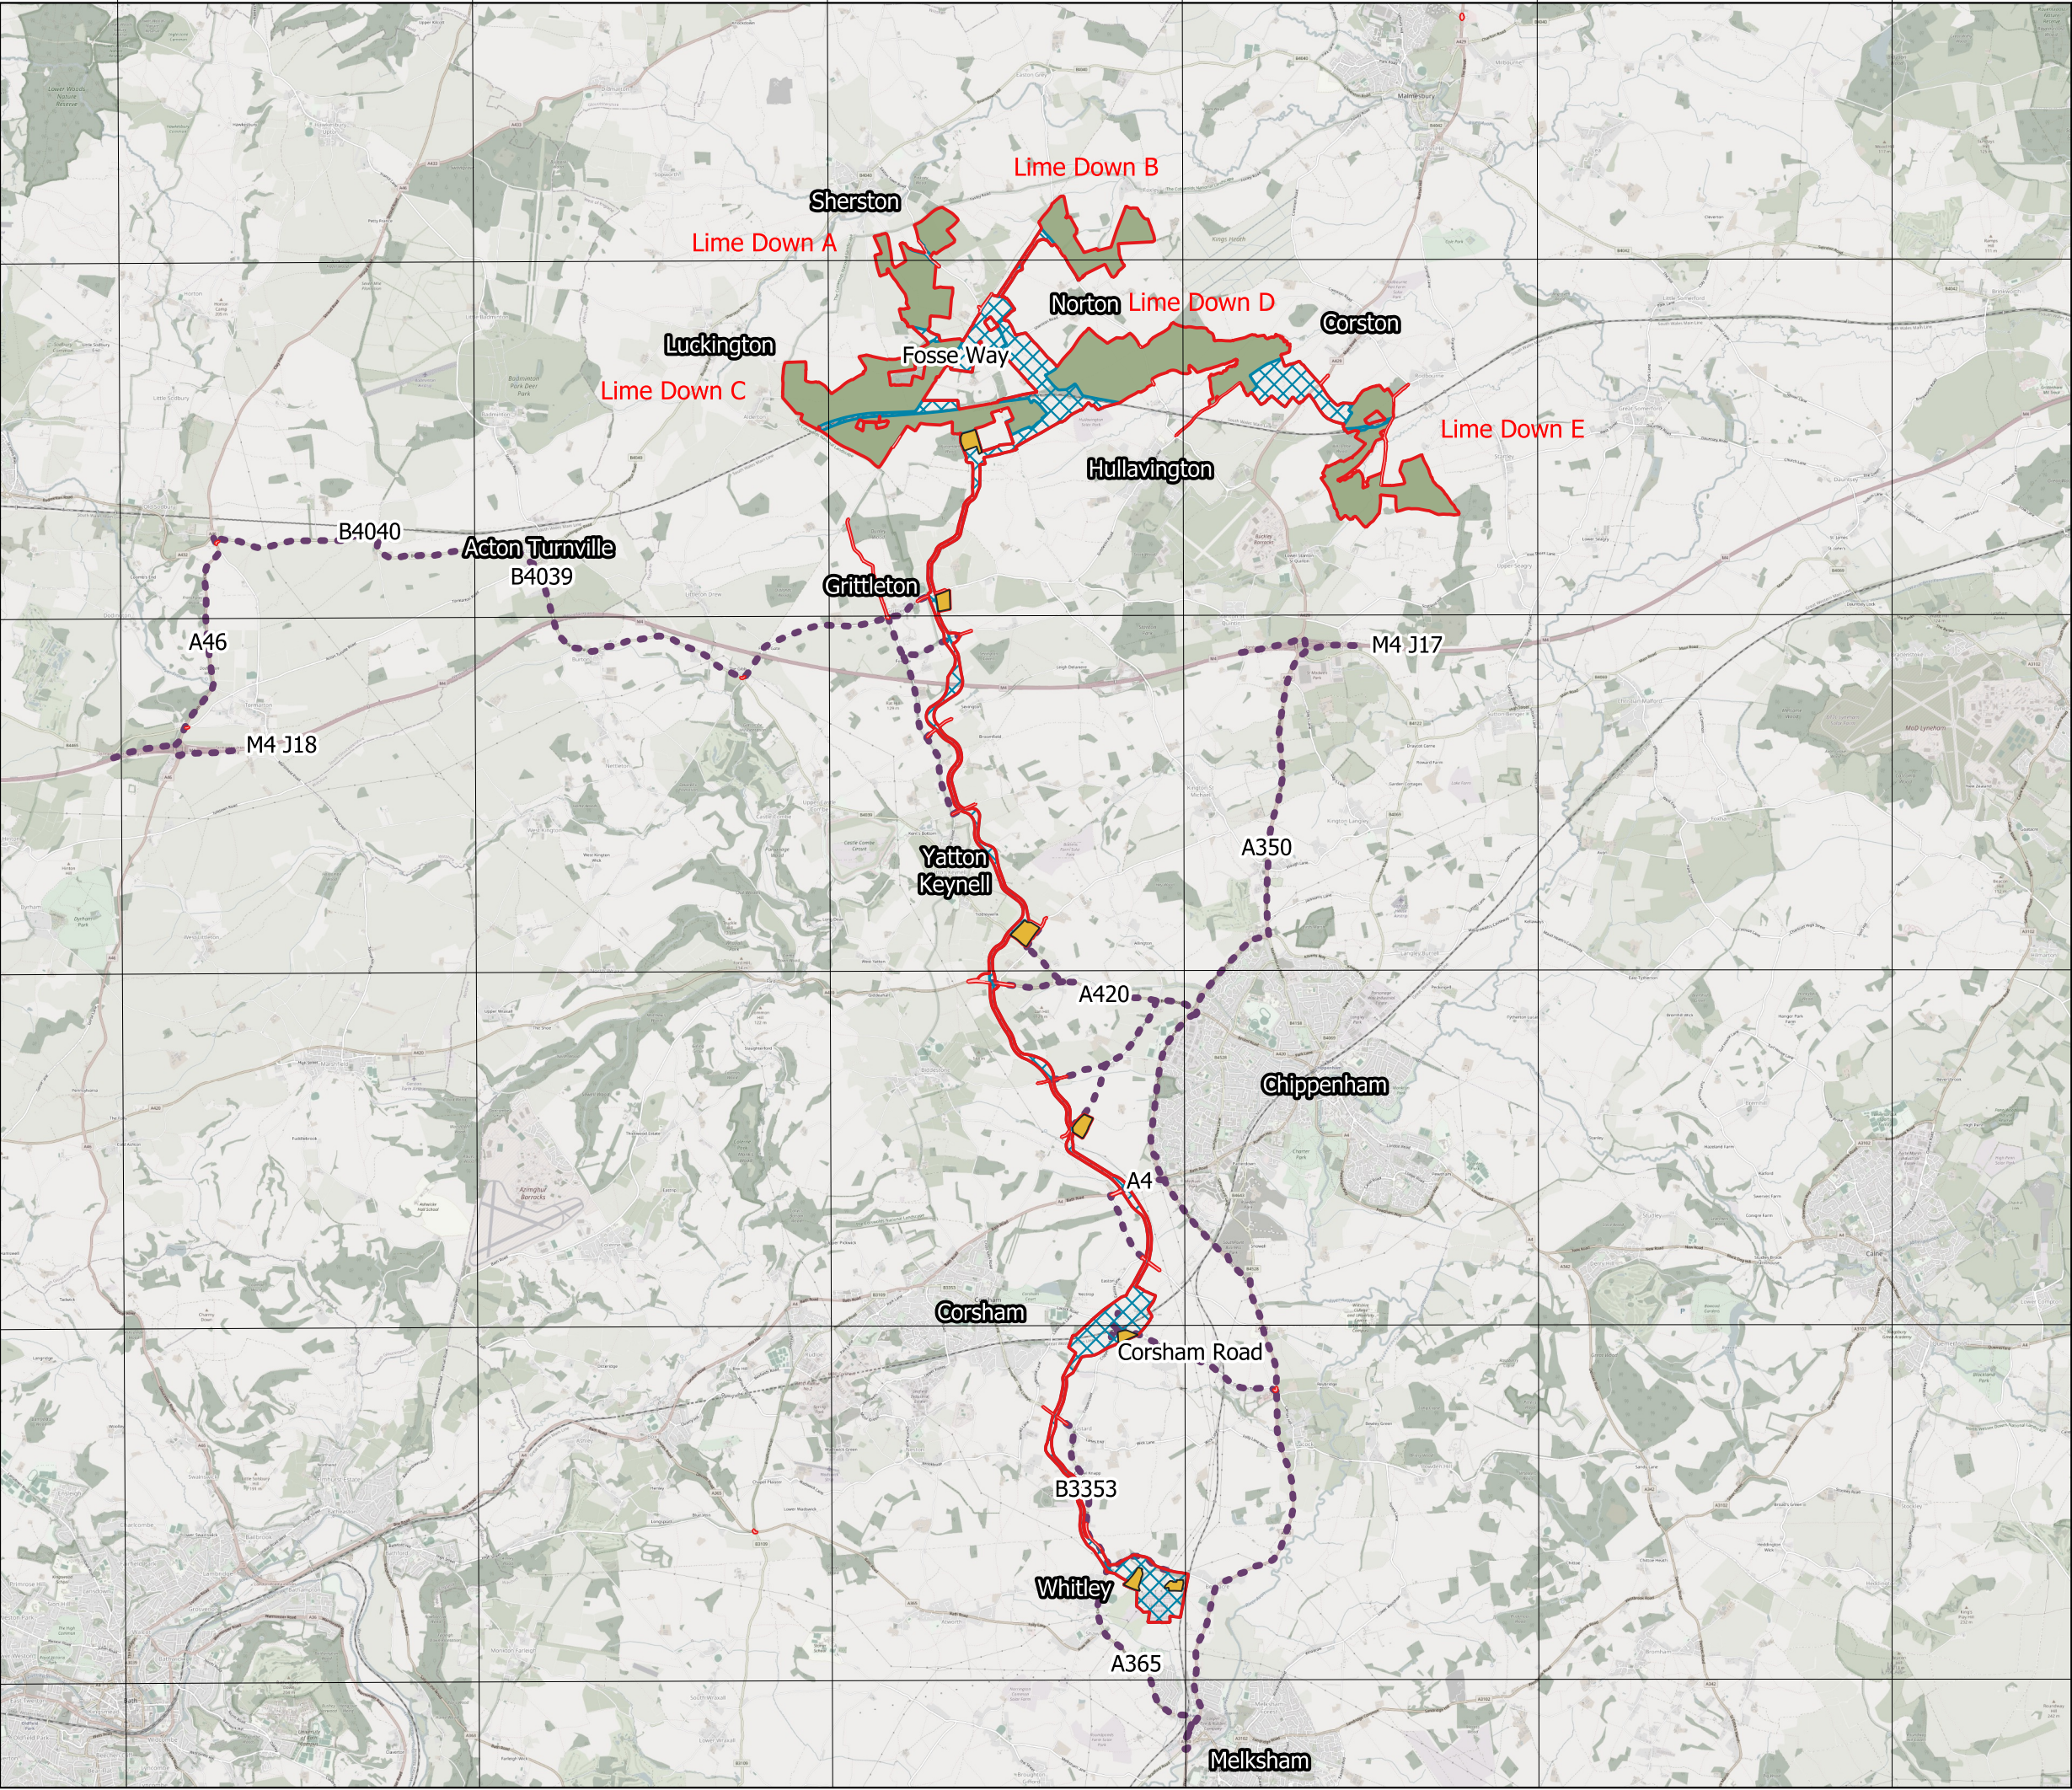

Lime Down
Solar Park


Title:
Figure 13-2 Study Area: Cable Route Corridor

Document:
Volume 2
Transport and Access
Environmental Statement

Legend:


- Highway Improvement Areas
- Order Limits
- Solar PV Sites
- Cable Route Corridor
- Construction Route
- Cable Corridor Construction Compounds

Data: IGP 2025 **Base Maps:** © Crown copyright and database rights 2025
OSM Standard 0100031673

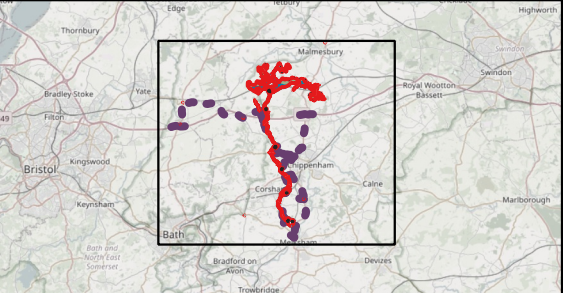


APFP Regulation: 5(2)(a)
Application Doc no.: APP / 6.2
Drawing no.: Figure 13-2

Co-ordinate system: British National Grid
Scale: 1:144222 @ A3

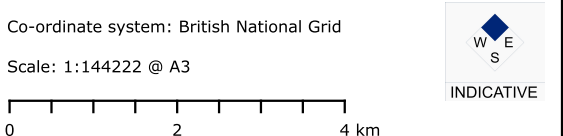

INDICATIVE



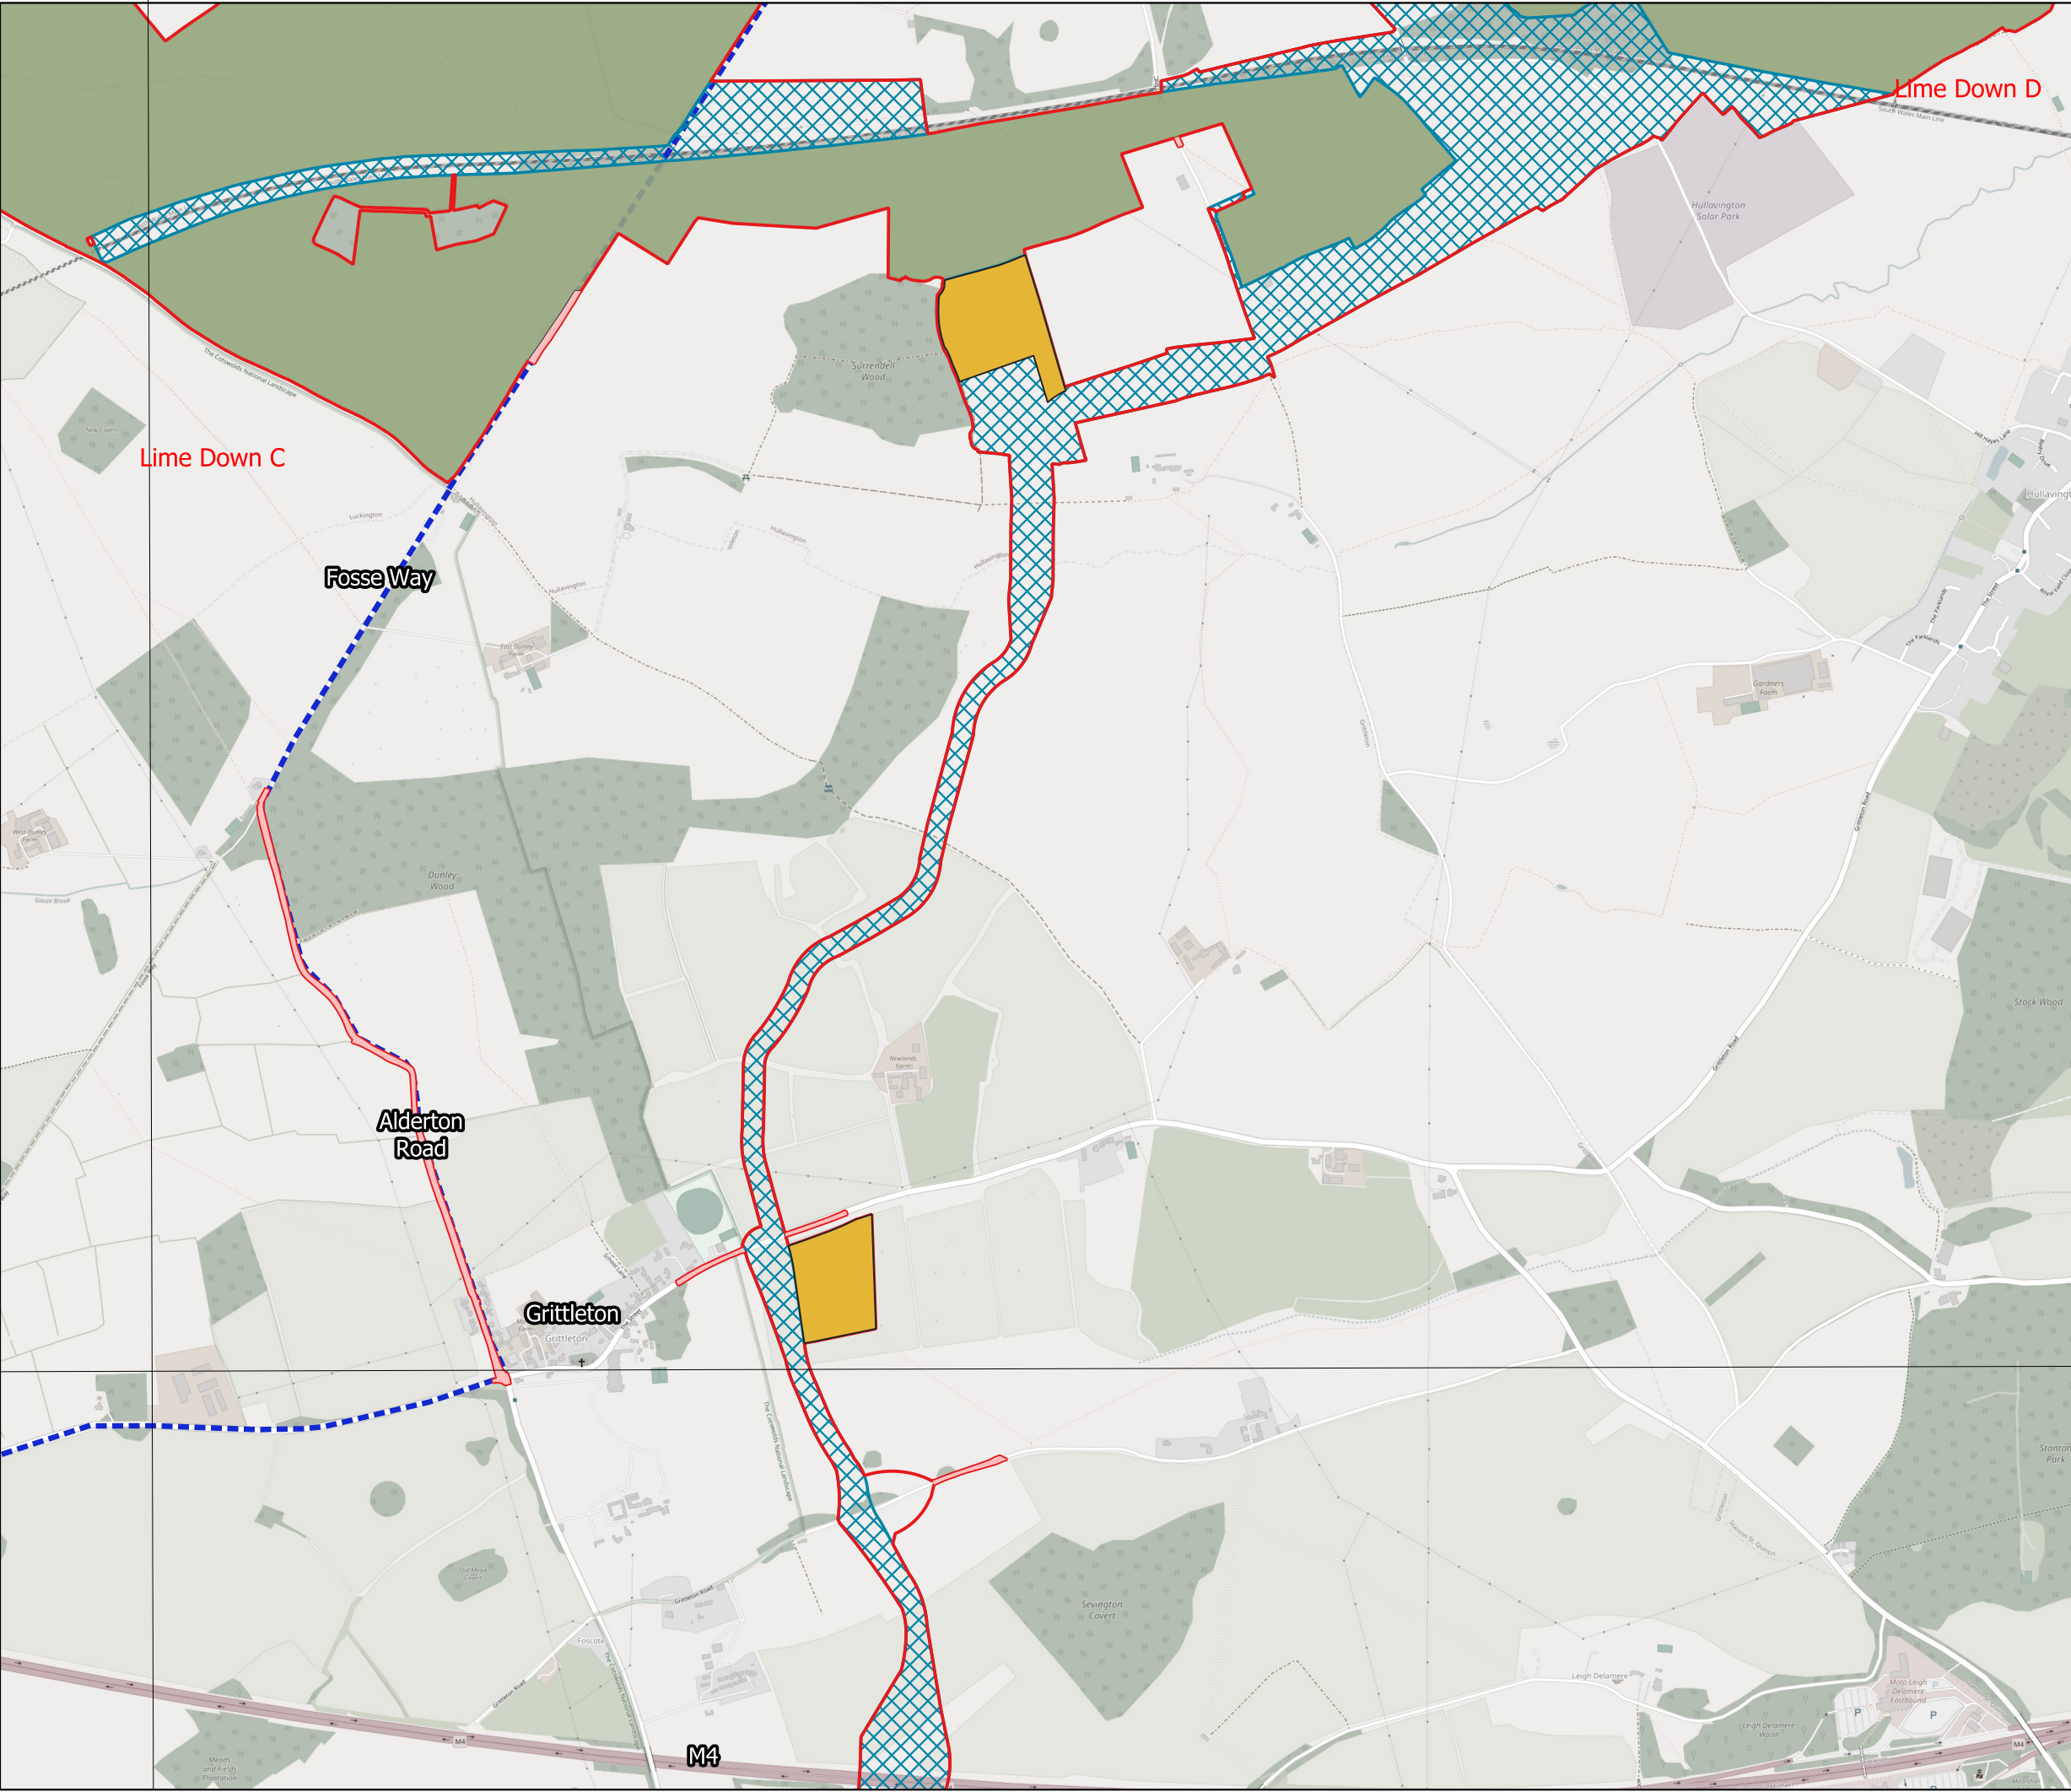


Title:
Figure 13-2-1 Study Area: Cable Route Corridor

Document:
Volume 2
Transport and Access
Environmental Statement


- Legend:
- Highway Improvement Areas
 - Order Limits
 - Solar PV Sites
 - Cable Route Corridor
 - Construction Route
 - Cable Corridor Construction Compounds

Data: IGP 2025 Base Maps: © Crown copyright and database rights 2025
OSM Standard 0100031673

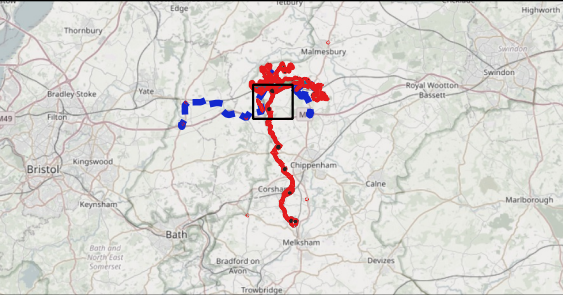

APFP Regulation: 5(2)(a)
Application Doc no.: APP / 6.2
Drawing no.: Figure 13-2-1

Co-ordinate system: British National Grid
Scale: 1:24141 @ A3
INDICATIVE

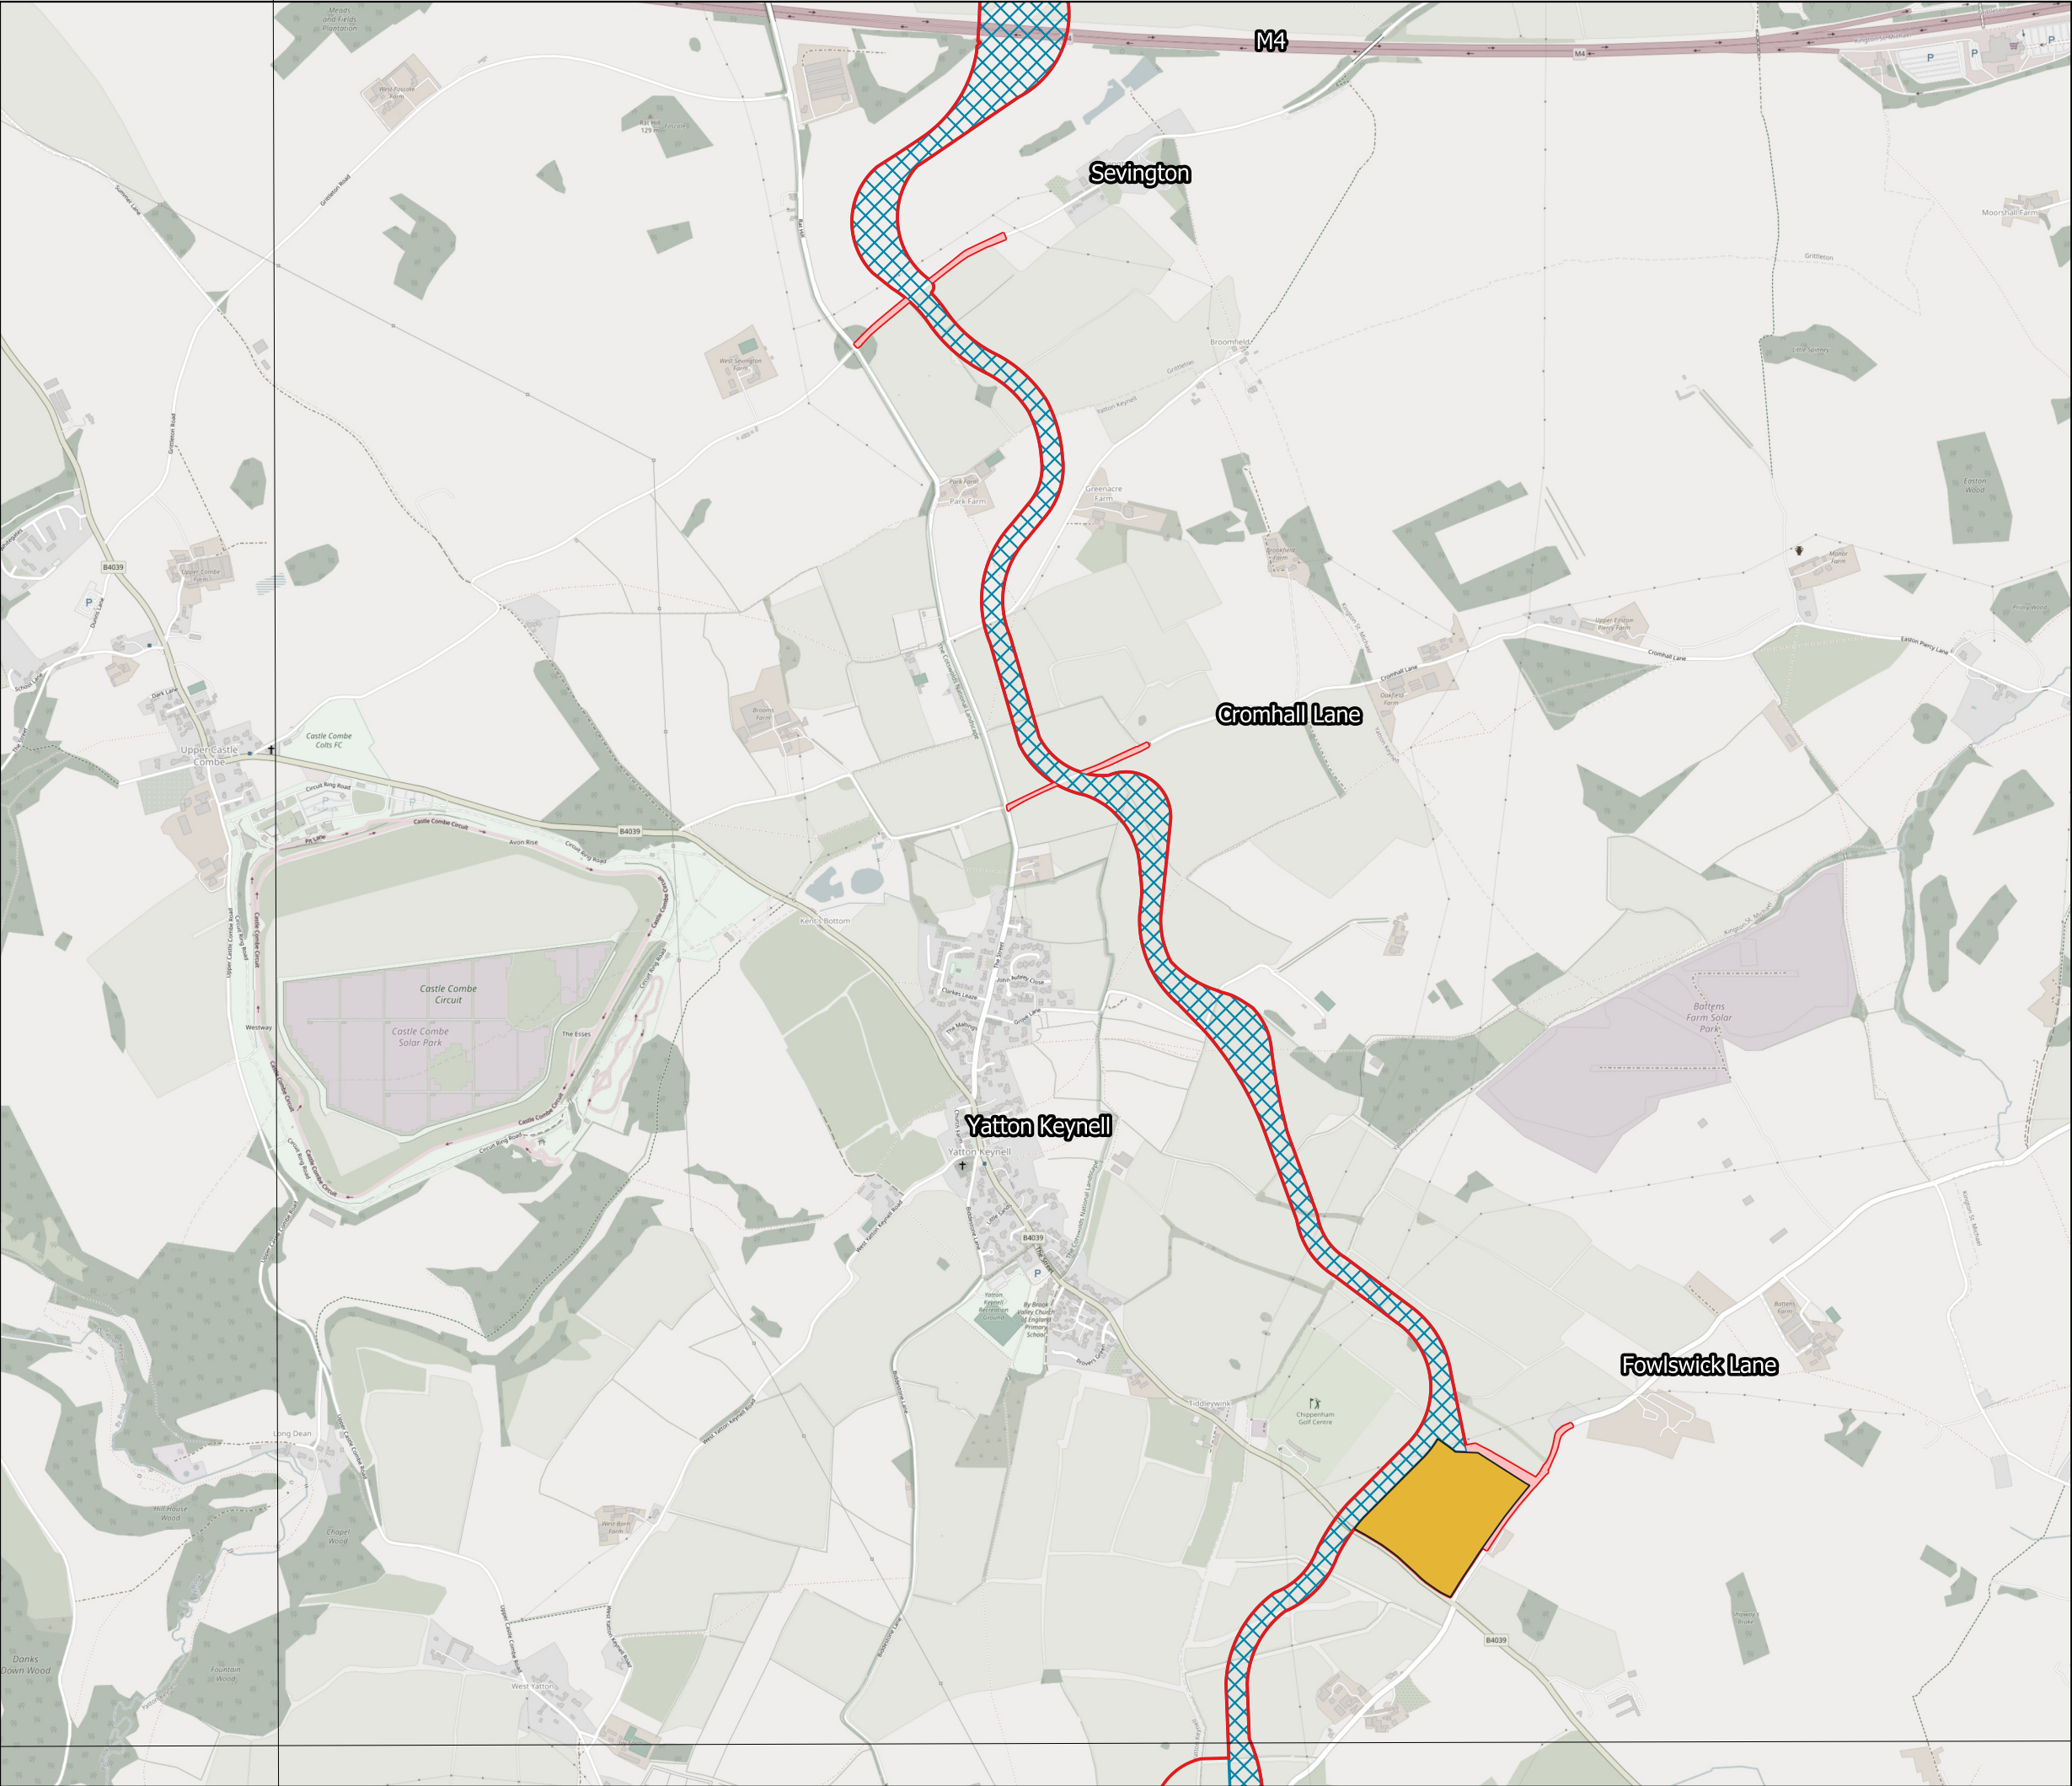


Title:
Figure 13-2-2 Study Area: Cable Route Corridor

Document:
Volume 2
Transport and Access
Environmental Statement

- Legend:
- Highway Improvement Areas
 - Order Limits
 - Cable Route Corridor
 - Cable Corridor Construction Compounds

Data: IGP 2025 Base Maps: © Crown copyright and database rights 2025
OSM Standard 0100031673

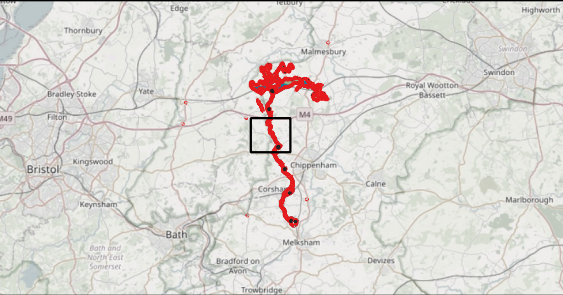

175000


390000

Title:
Figure 13-2-3 Study Area: Cable Route Corridor

Document:
Volume 2
Transport and Access
Environmental Statement

- Legend:
- Highway Improvement Areas
 - Order Limits
 - Cable Route Corridor
 - Cable Corridor Construction Compounds

Data: IGP 2025 Base Maps: © Crown copyright and database rights 2025
OSM Standard 0100031673

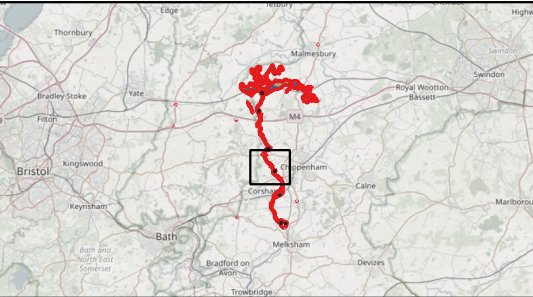



APFP Regulation: 5(2)(a)
Application Doc no.: APP / 6.2
Drawing no.: Figure 13-2-3

Co-ordinate system: British National Grid
Scale: 1:24141 @ A3

INDICATIVE

0 0.25 0.5 0.75 1 km

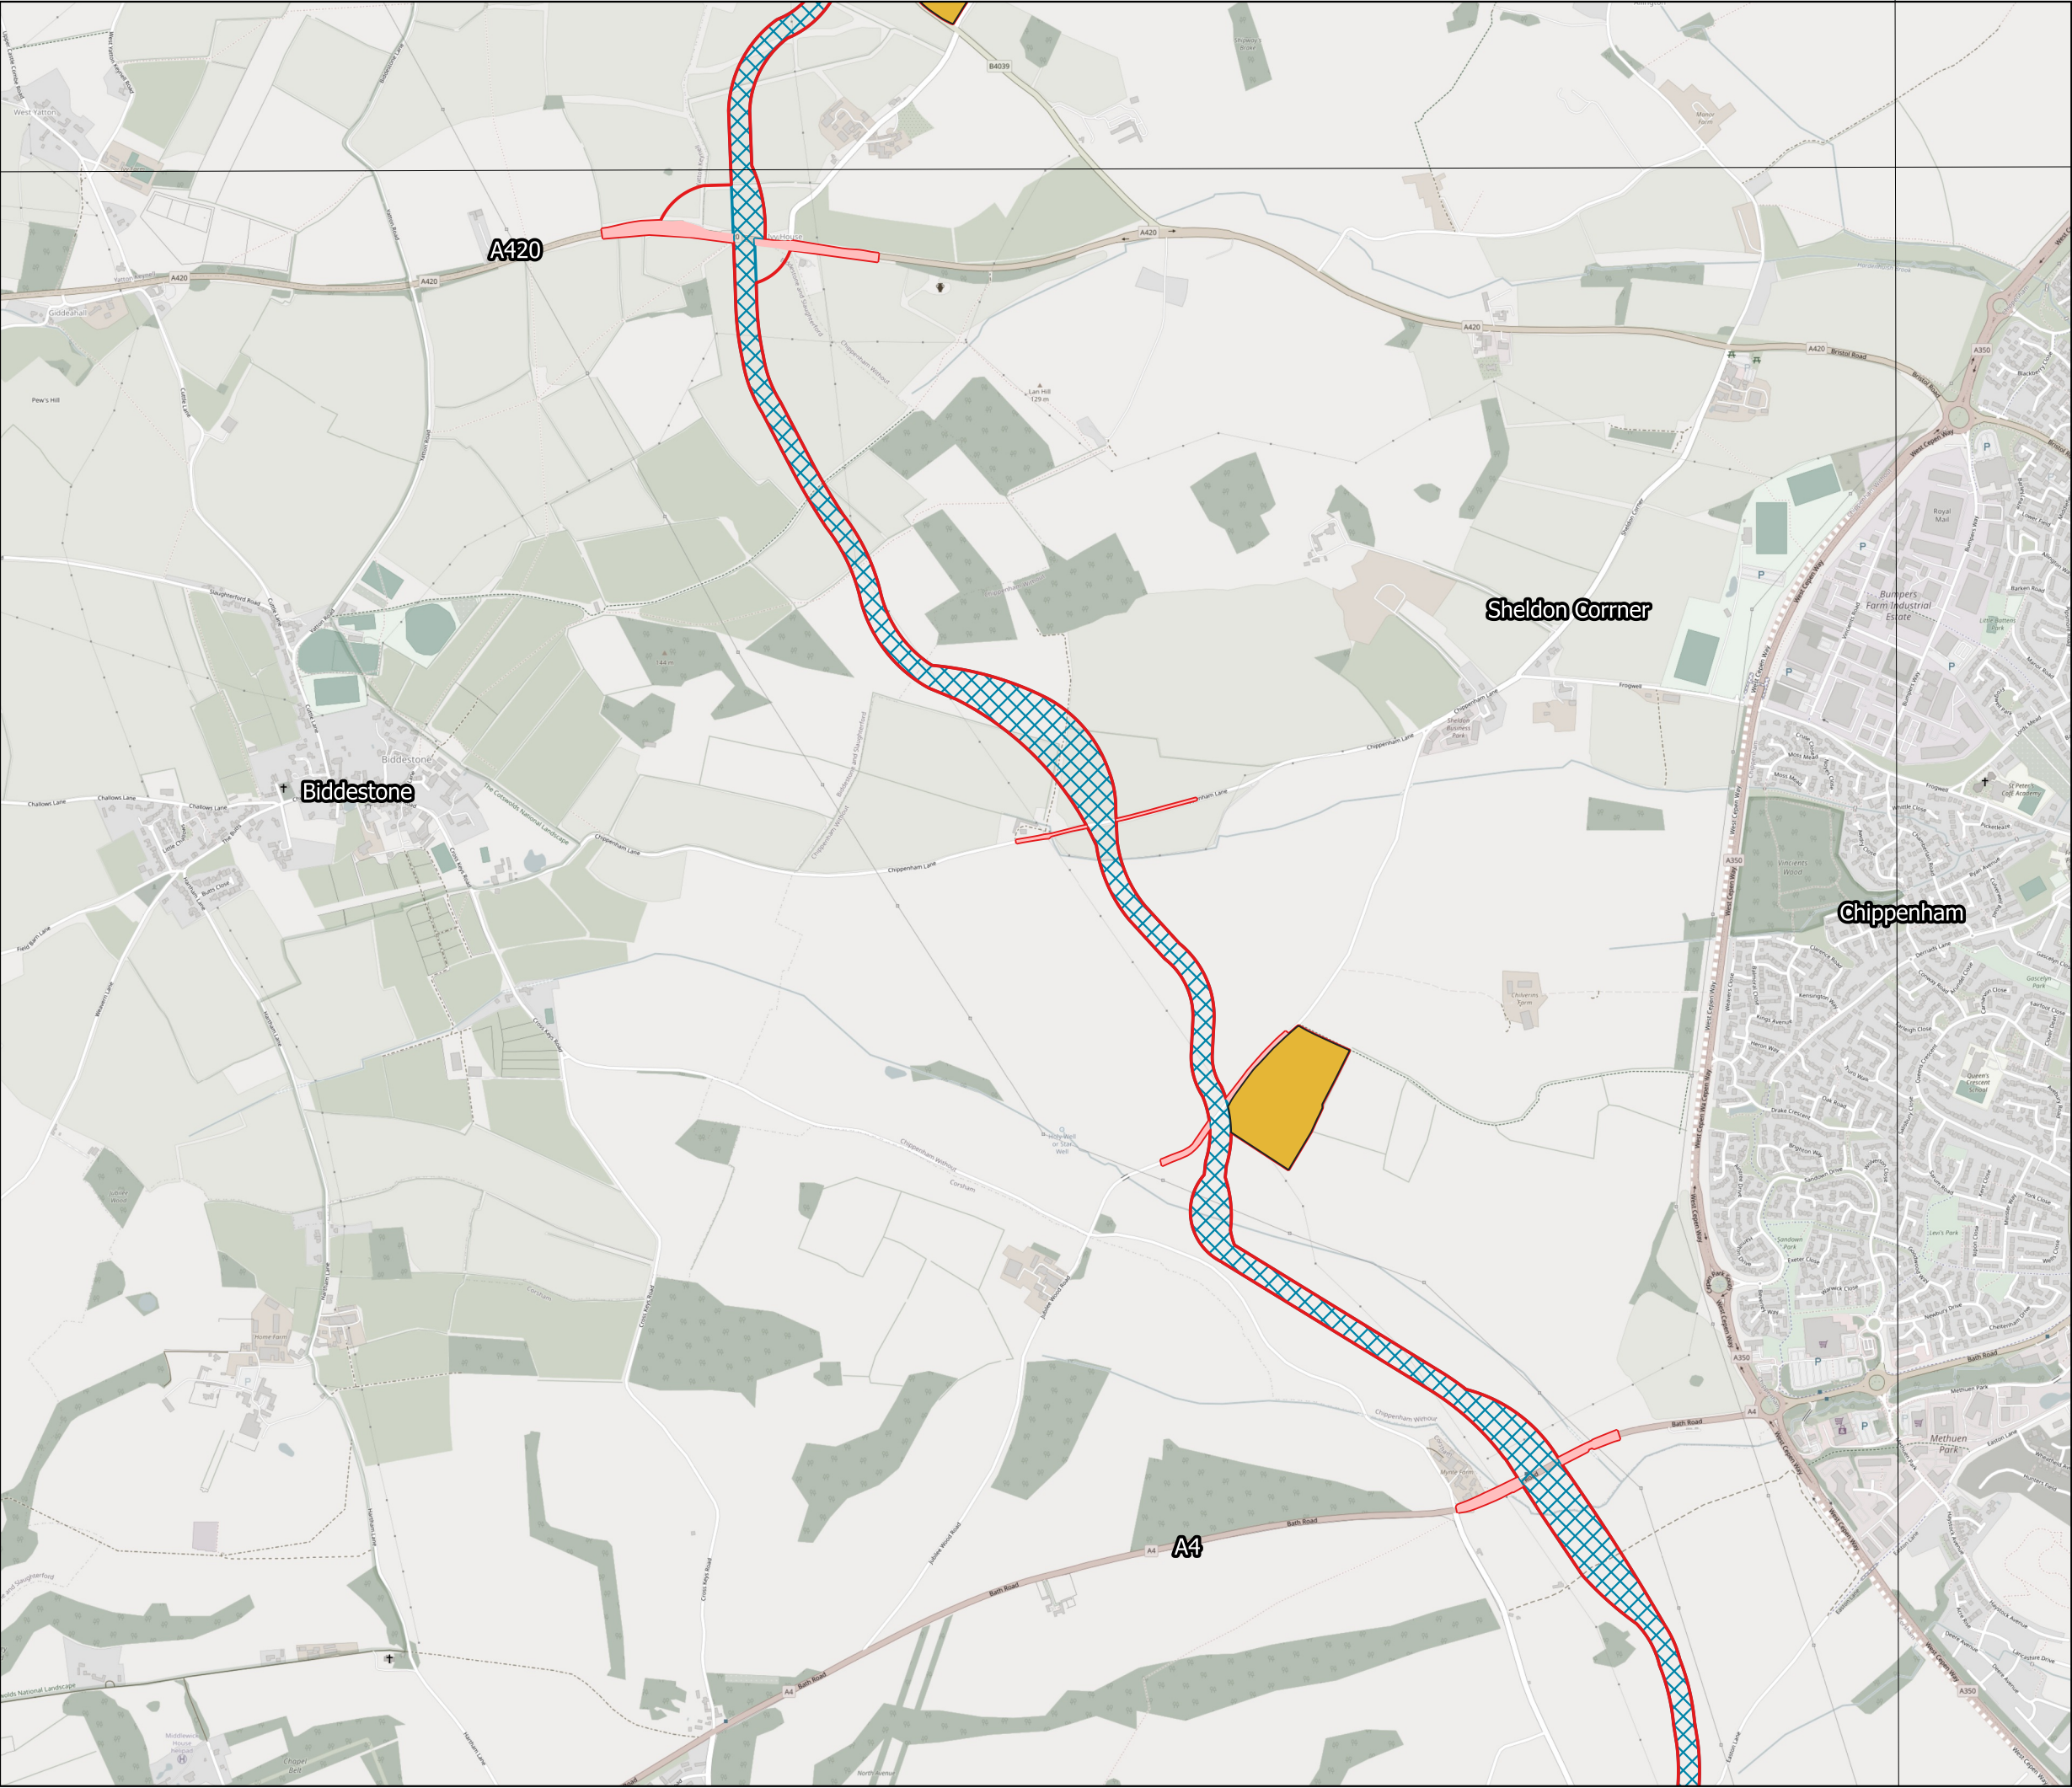

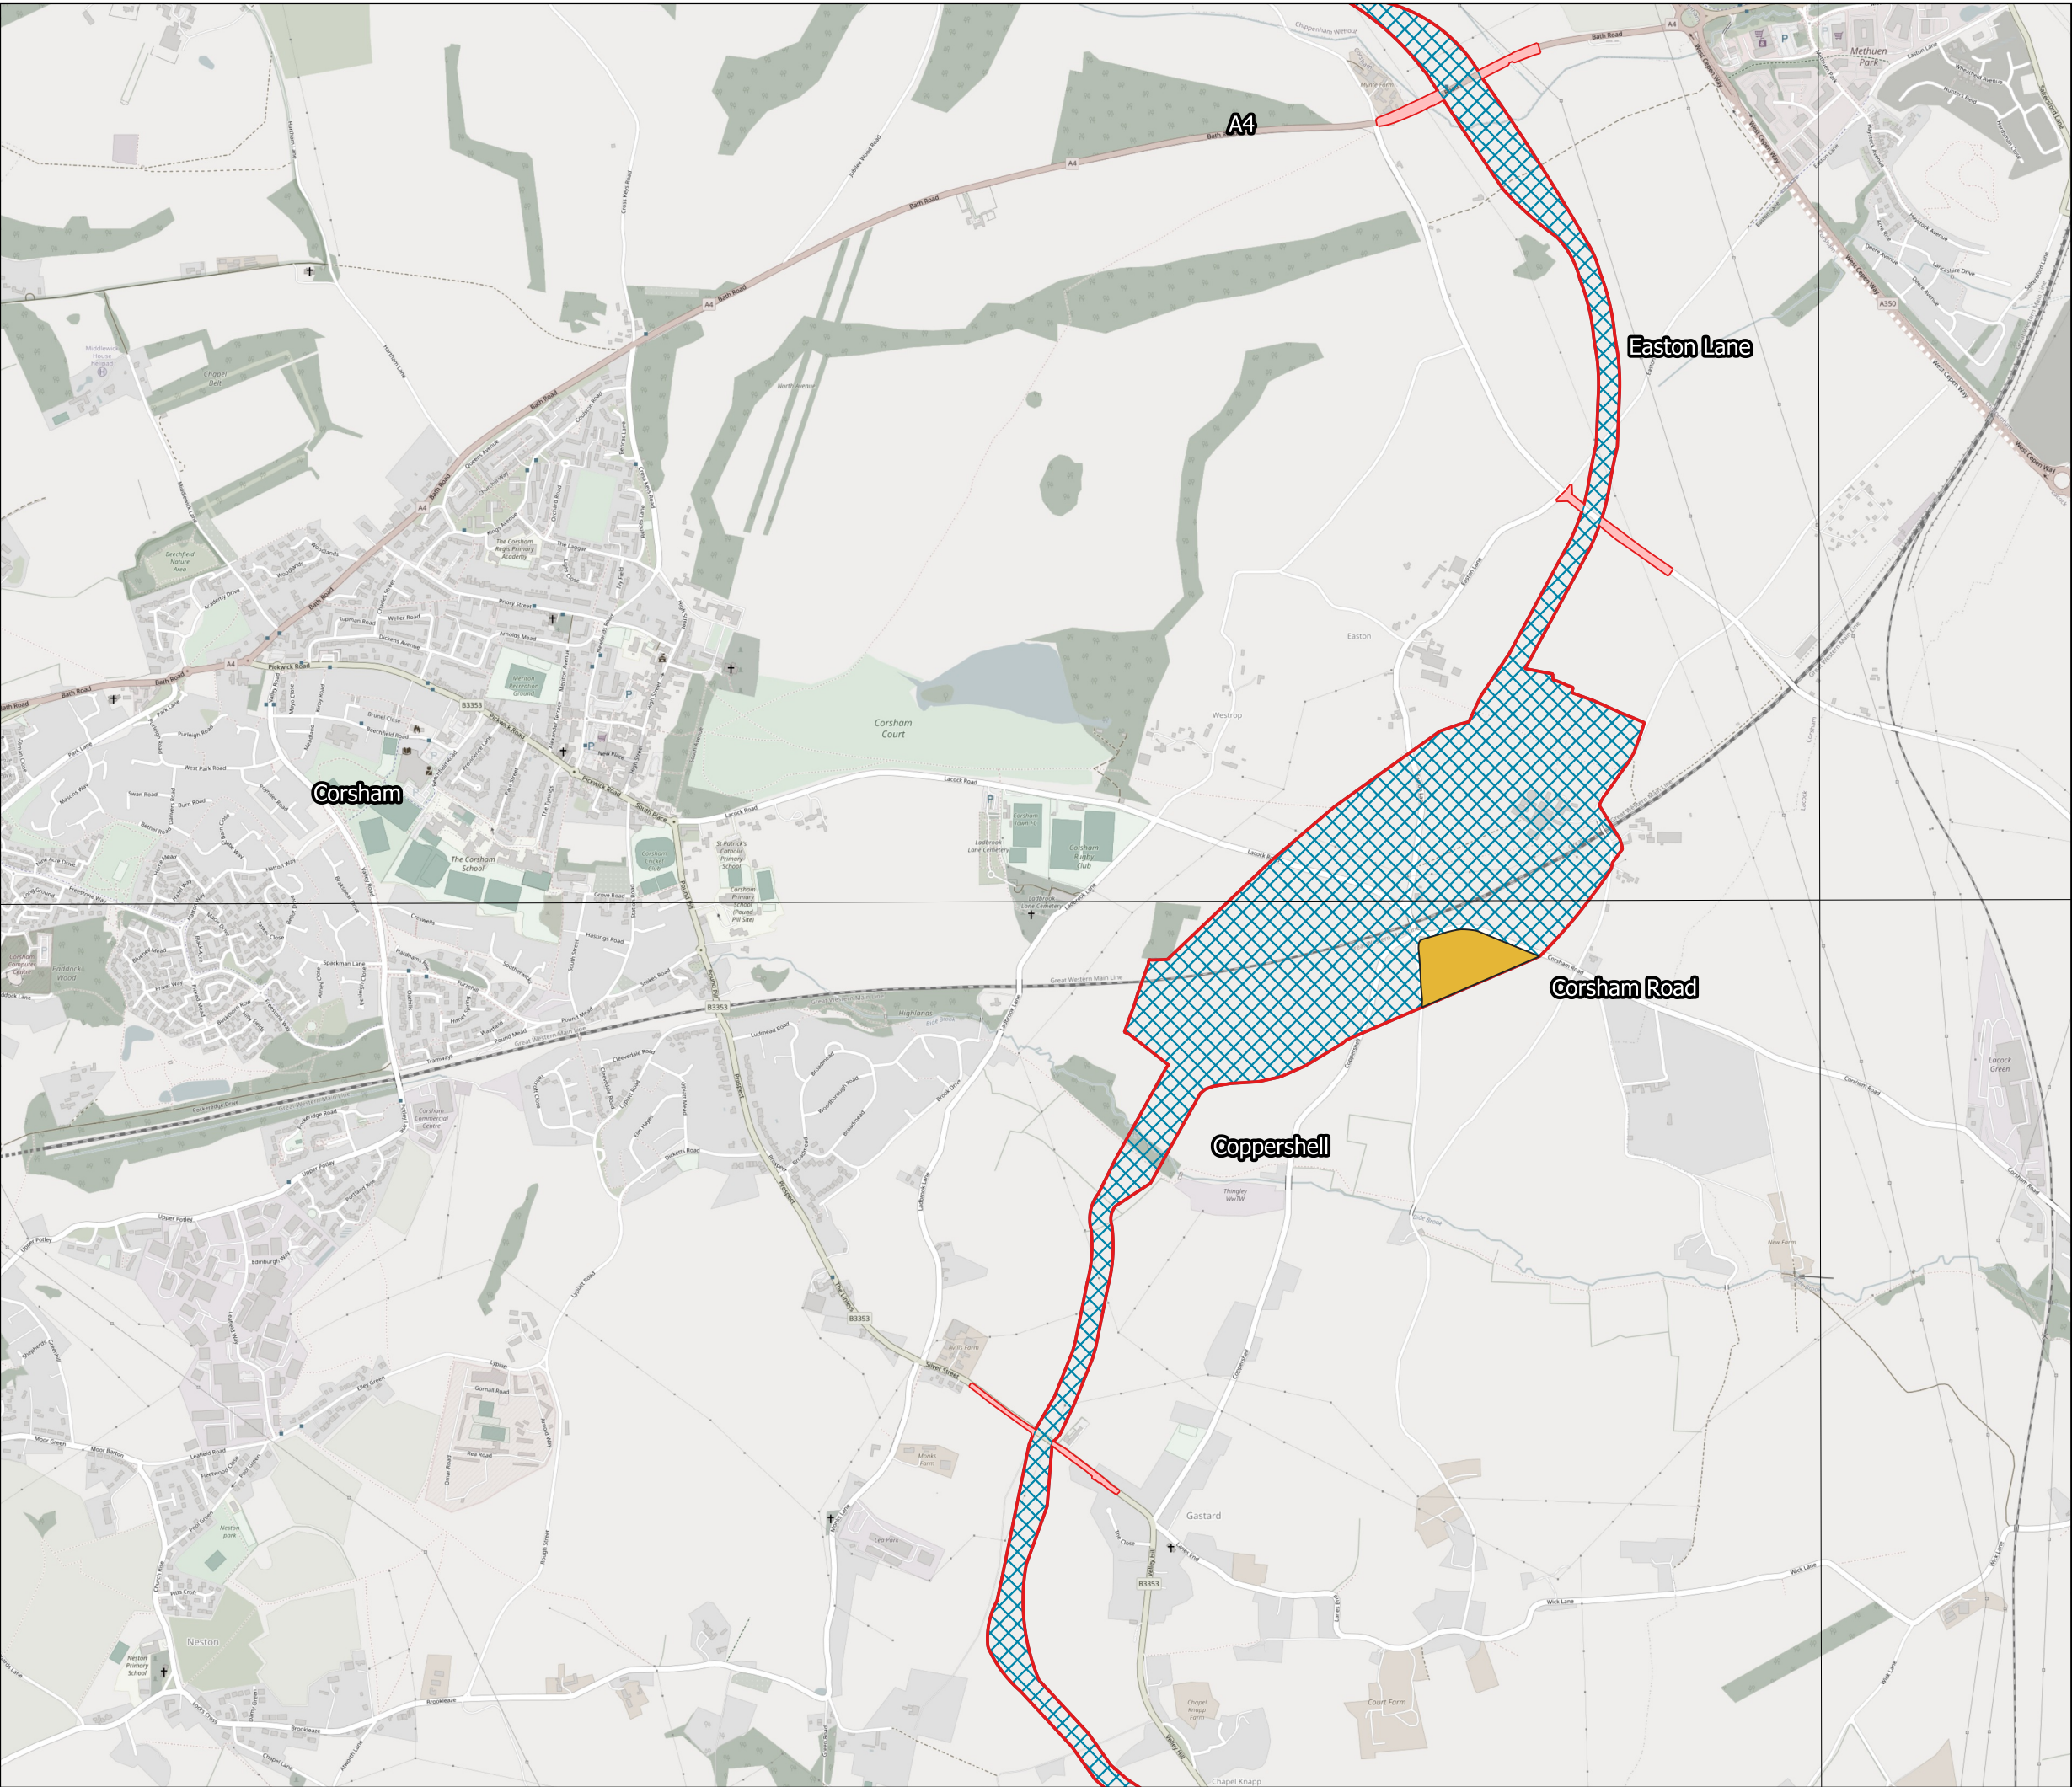


Title:
Figure 13-2-4 Study Area: Cable Route Corridor

Document:
Volume 2
Transport and Access
Environmental Statement


- Legend:
- Highway Improvement Areas
 - Order Limits
 - Cable Route Corridor
 - Cable Corridor Construction Compounds

Data: IGP 2025 Base Maps: © Crown copyright and database rights 2025
OSM Standard 0100031673

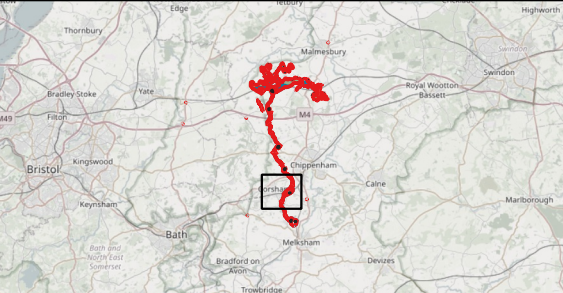

APFP Regulation: 5(2)(a)
Application Doc no.: APP / 6.2
Drawing no.: Figure 13-2-4

Co-ordinate system: British National Grid
Scale: 1:24141 @ A3
INDICATIVE

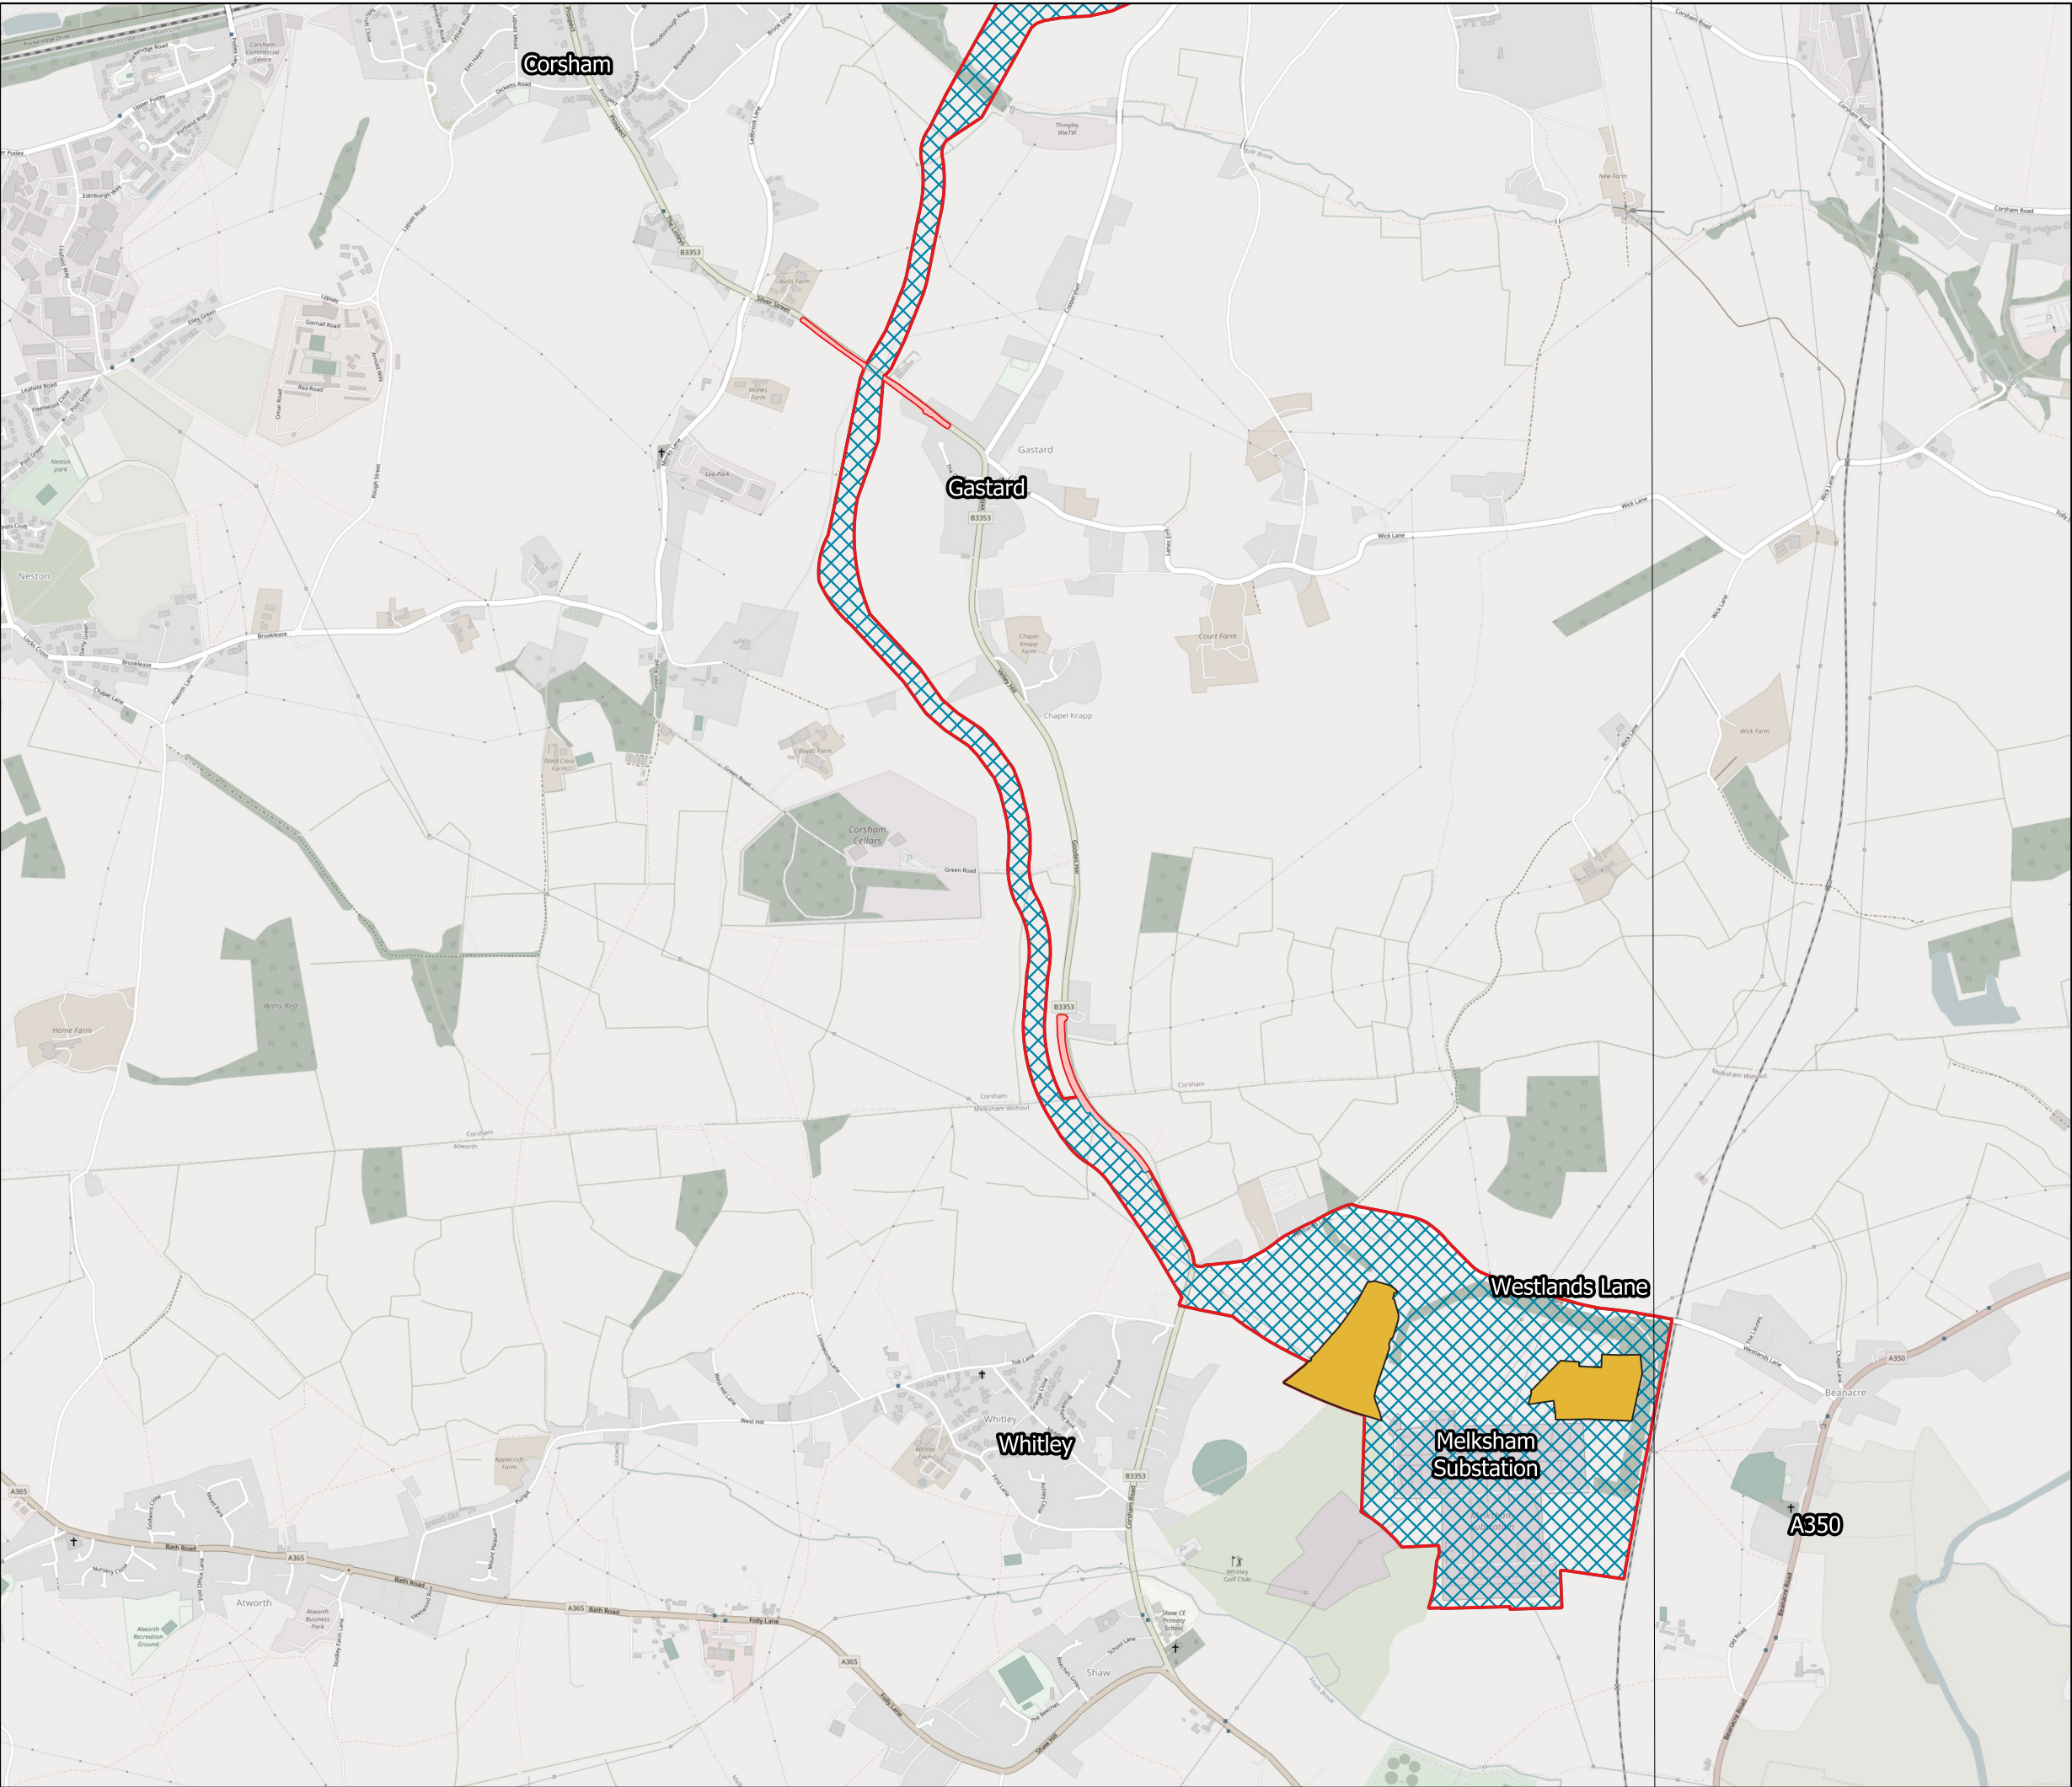


390000

Title:
Figure 13-2-5 Study Area: Cable Route Corridor

Document:
Volume 2
Transport and Access
Environmental Statement

- Legend:
- Highway Improvement Areas
 - Order Limits
 - Cable Route Corridor
 - Cable Corridor Construction Compounds

Data: IGP 2025 Base Maps: © Crown copyright and database rights 2025
OSM Standard 0100031673

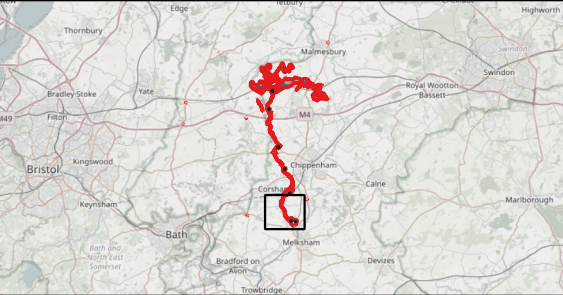

APFP Regulation: 5(2)(a)
Application Doc no.: APP / 6.2
Drawing no.: Figure 13-2-5

Co-ordinate system: British National Grid
Scale: 1:24141 @ A3
INDICATIVE