



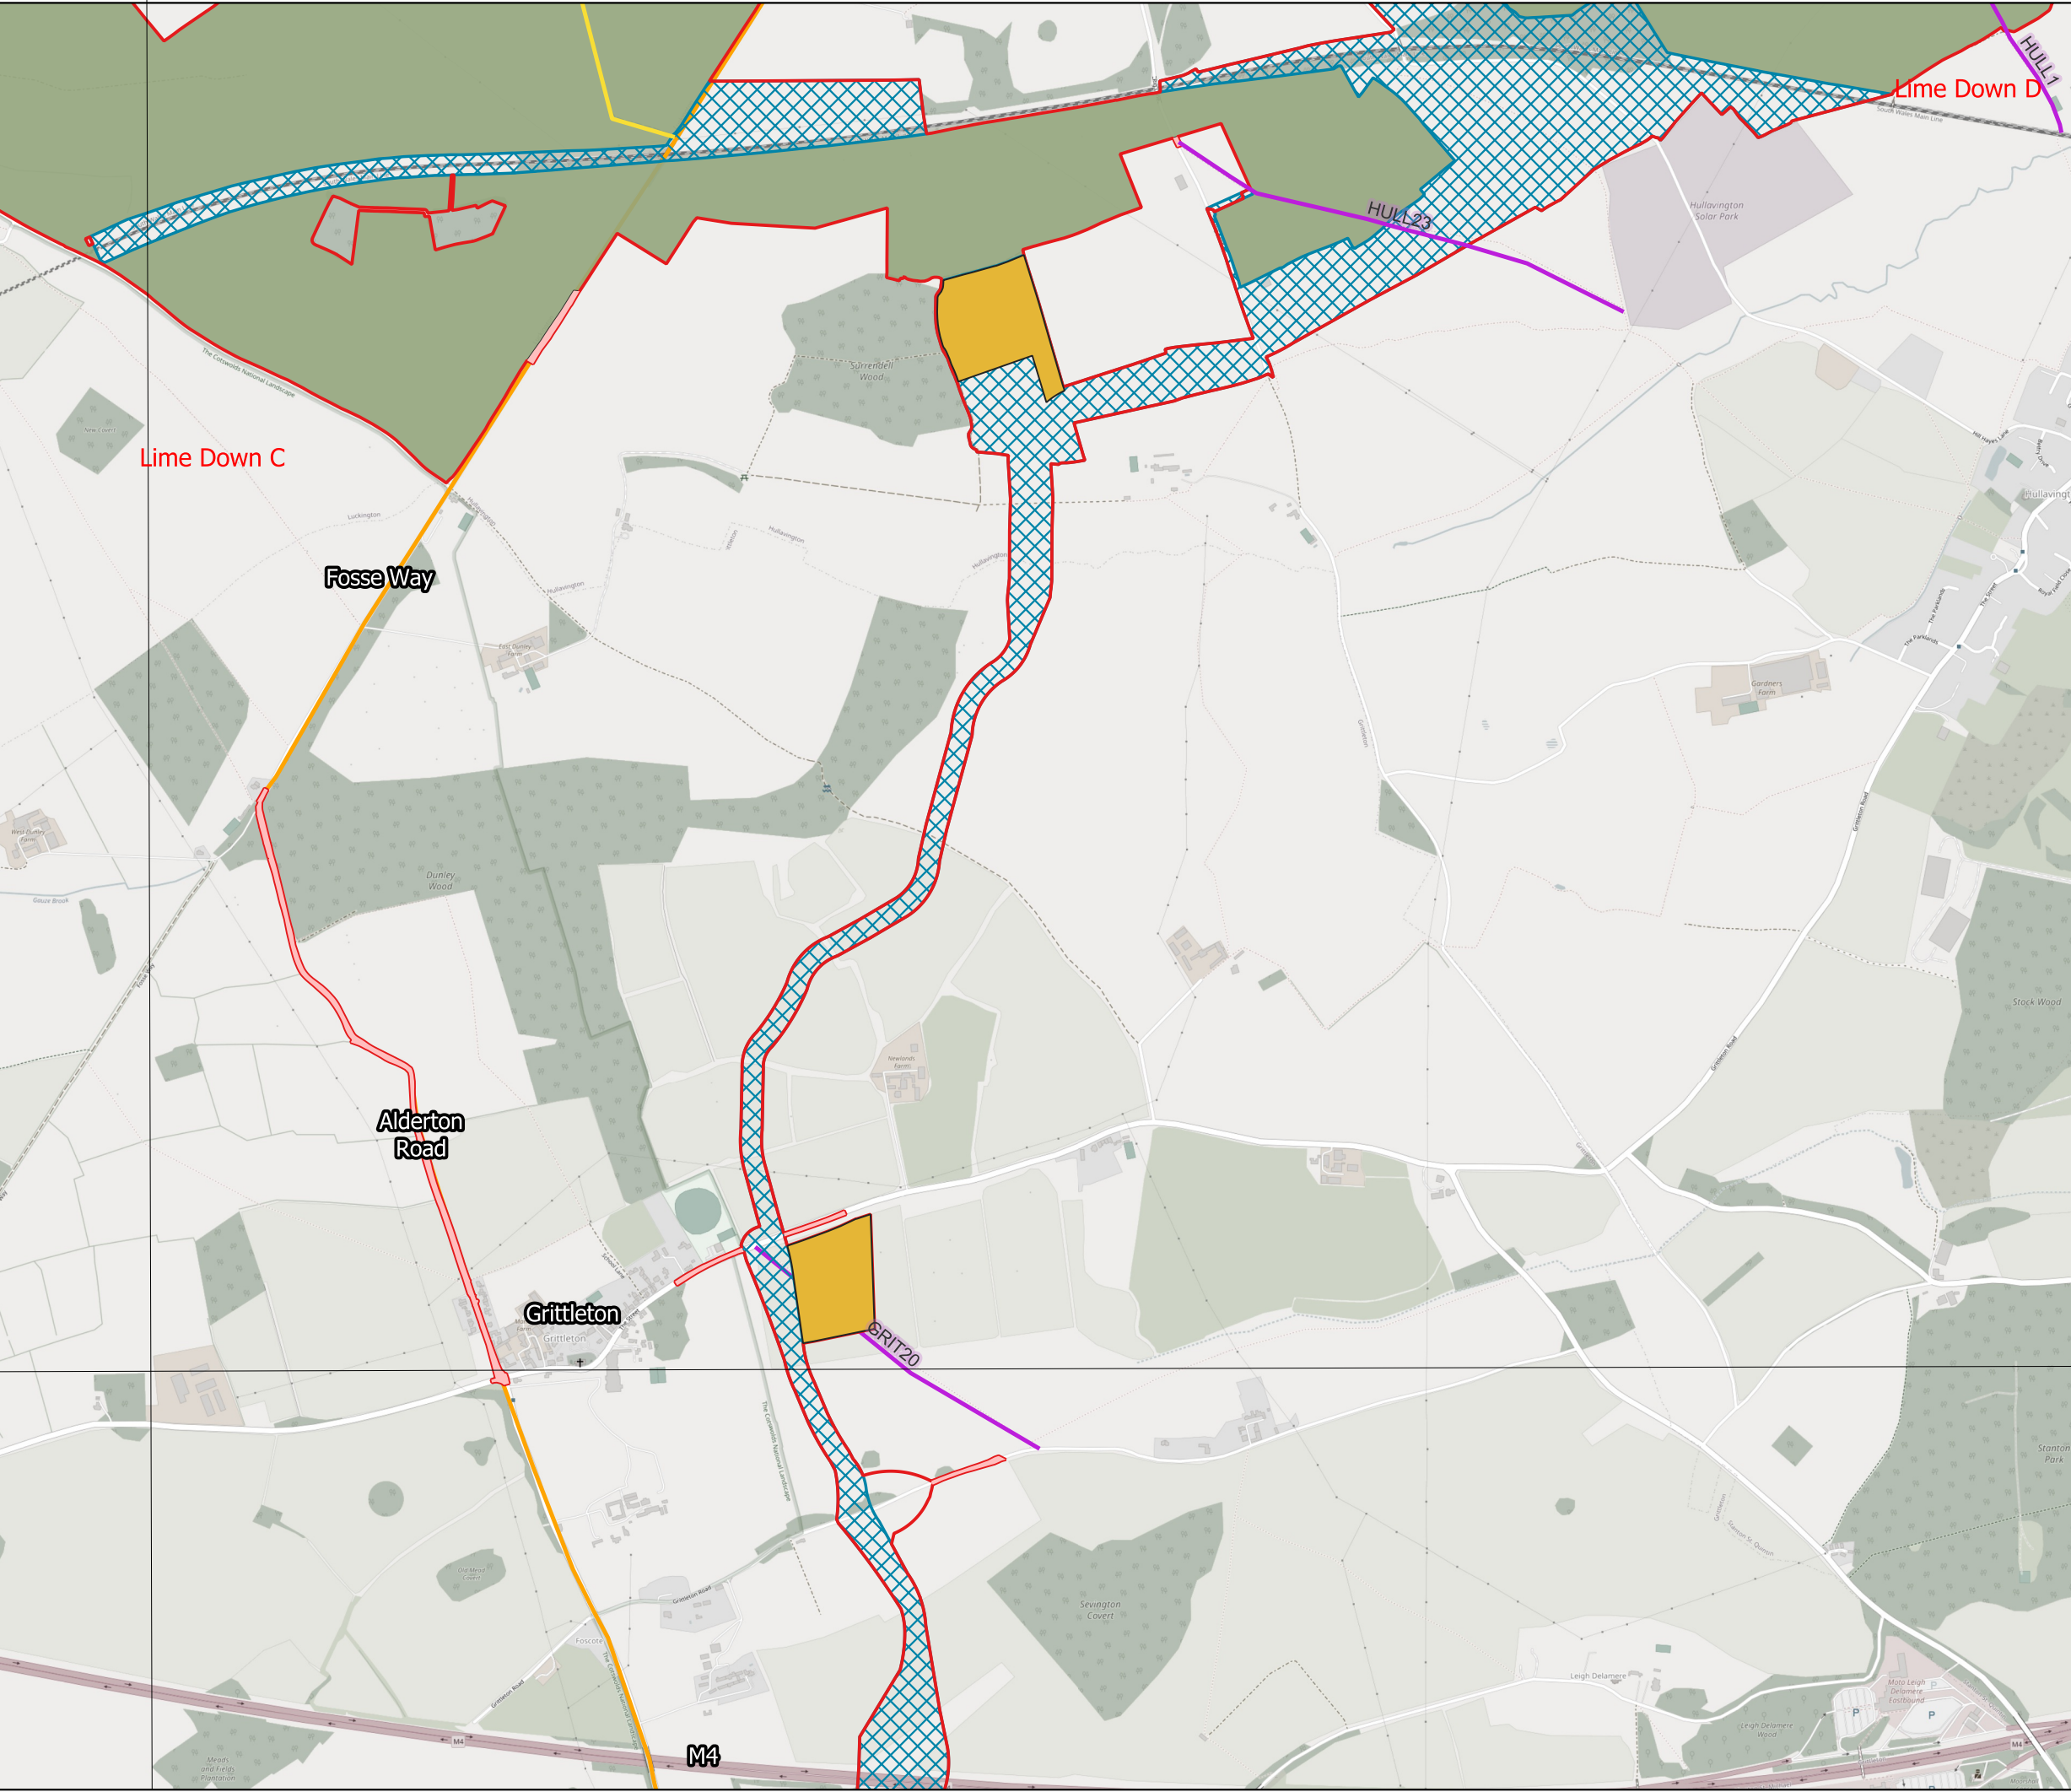


- Legend:
- Highway Improvement Areas
 - Order Limits
 - Solar PV Sites
 - Cable Route Corridor
 - Footpath
 - Byway Open to All Traffic (BOAT)
 - Wiltshire Cycleway

Data: IGP 2025 Base Maps: © Crown copyright and database rights 2025 OSM Standard 0100031673

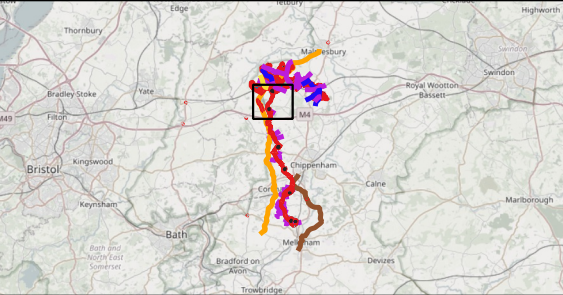

APFP Regulation: 5(2)(a)
Application Doc no.: APP / 6.2
Drawing no.: Figure 13-4-1

Co-ordinate system: British National Grid
Scale: 1:24141 @ A3
INDICATIVE
0 0.25 0.5 0.75 1 km

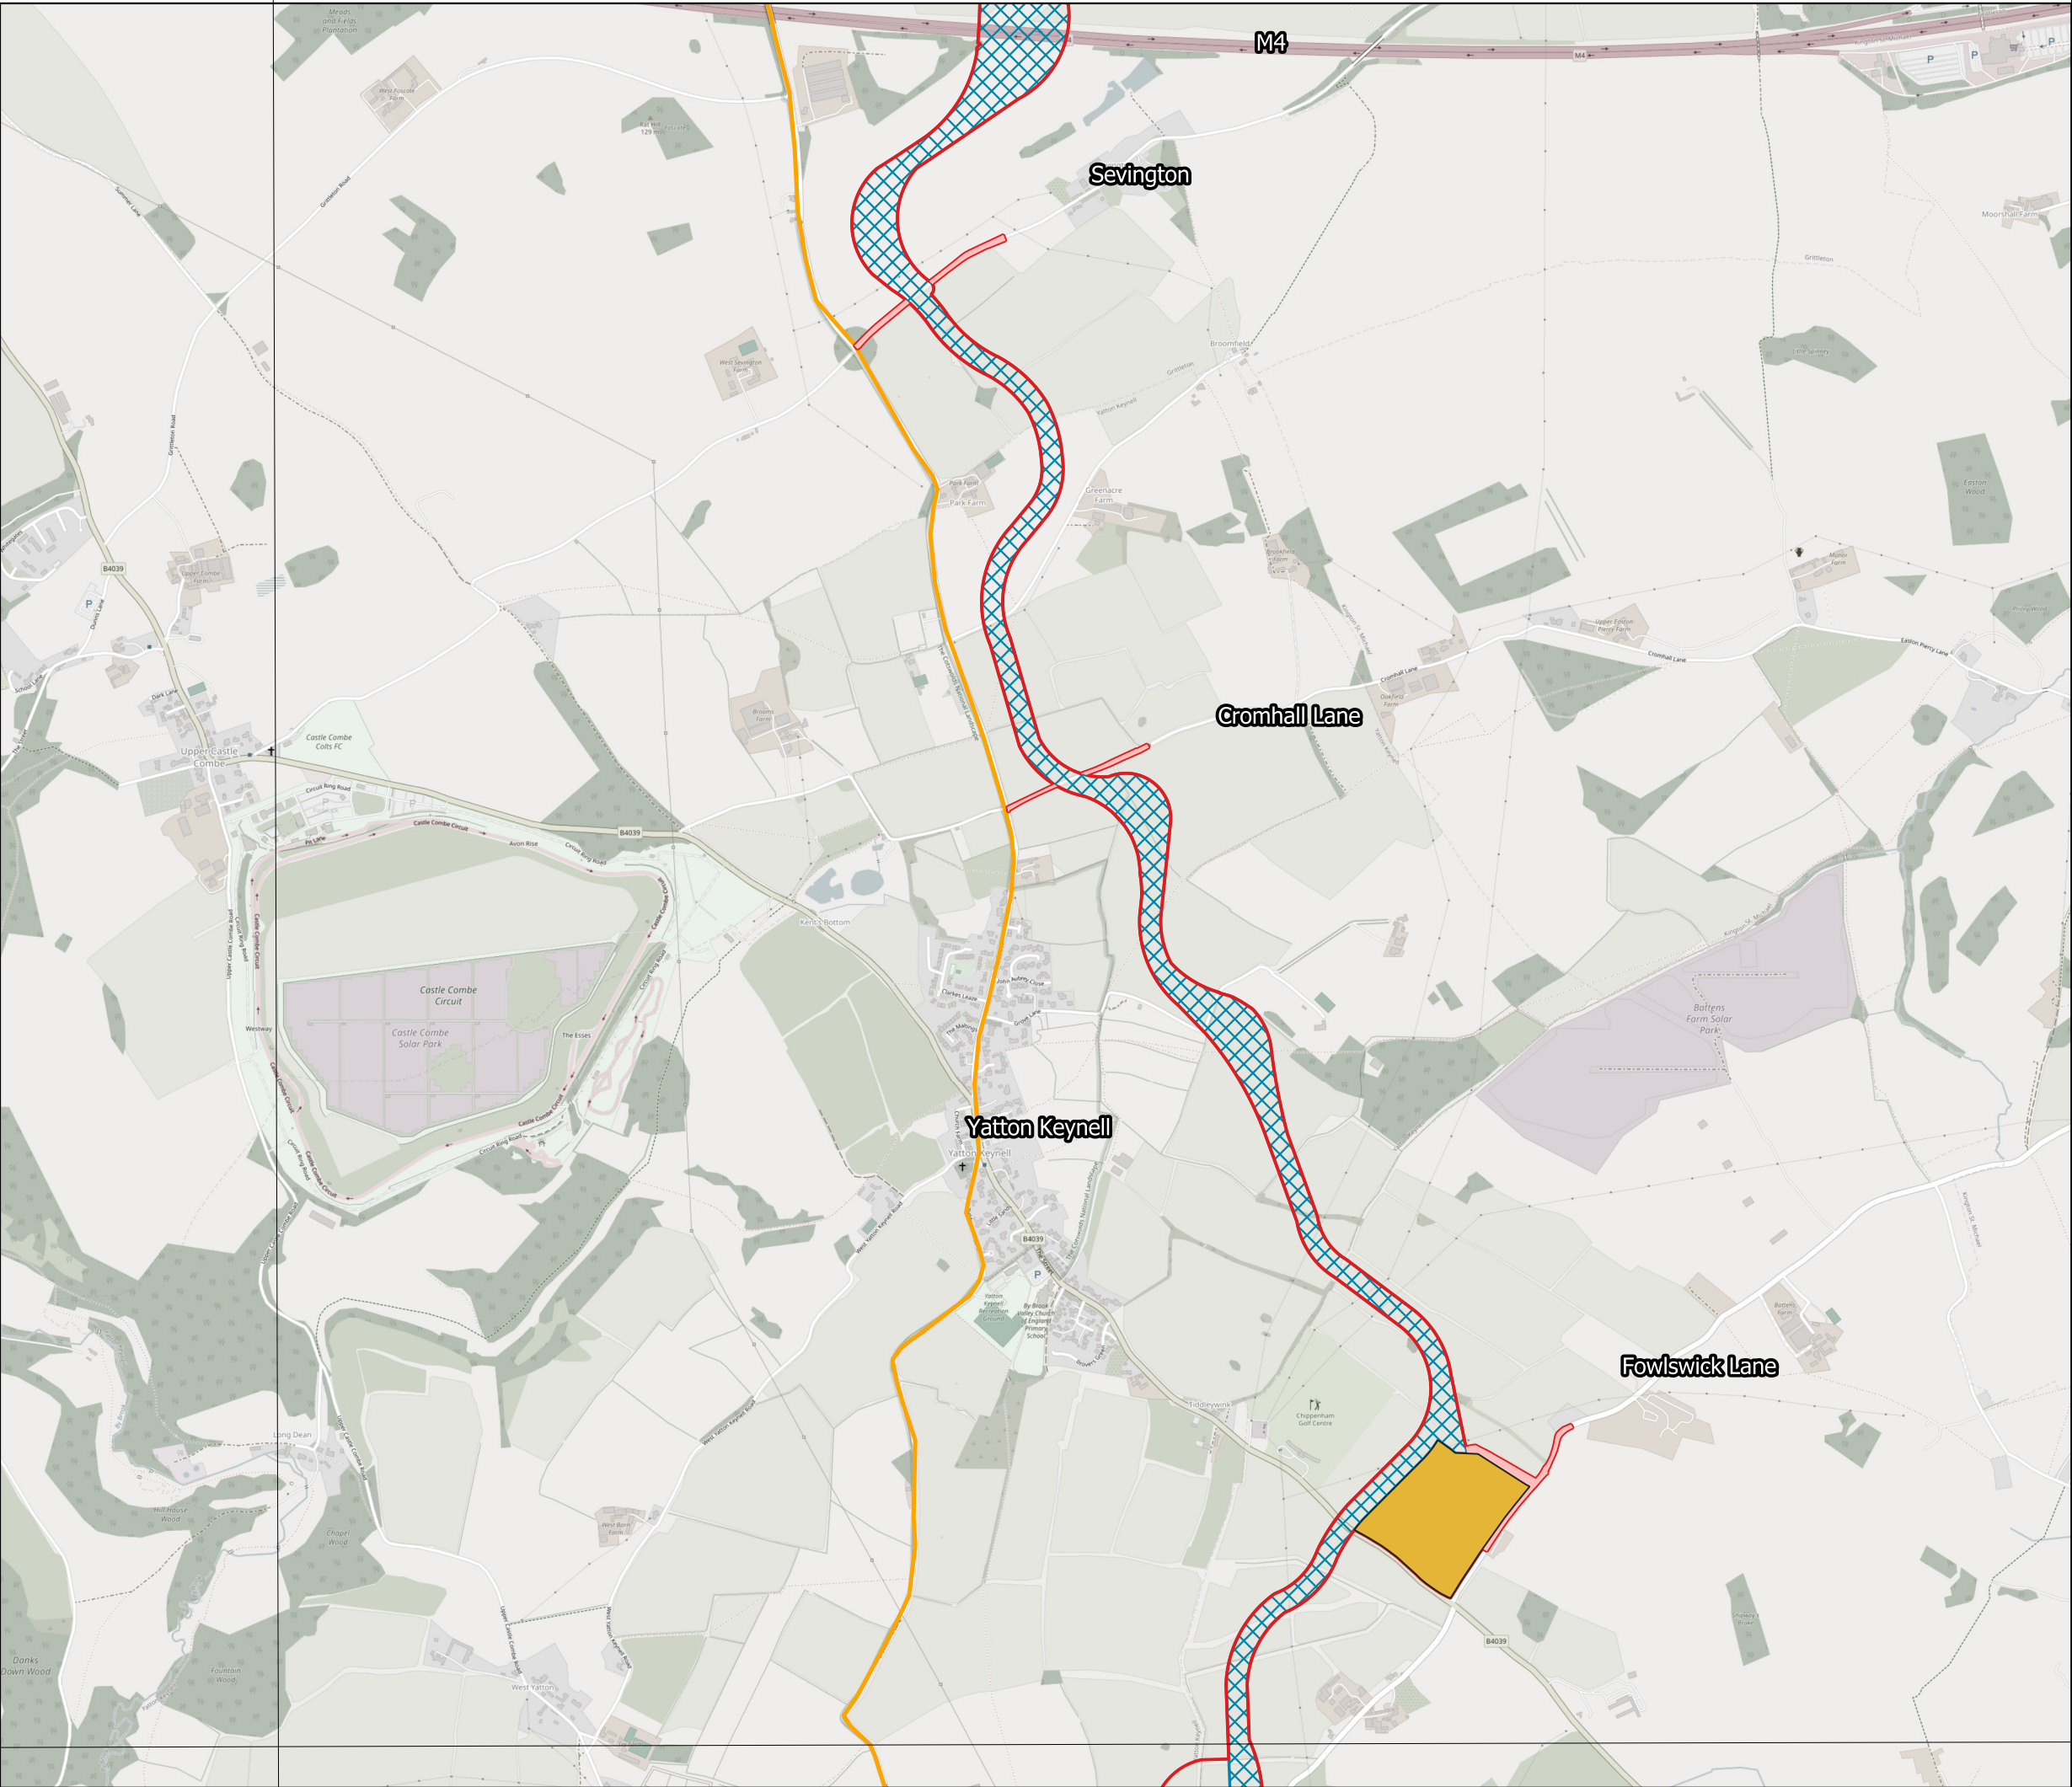


Title:
Figure 13-4-2 Public Rights of Way Location Plan:
Cable Route Corridor

Document:
Volume 2
Transport and Access
Environmental Statement

Legend:

- Highway Improvement Areas
- Order Limits
- Cable Route Corridor
- Wiltshire Cycleway
- Cable Corridor Construction Compounds

Data: IGP 2025 Base Maps: © Crown copyright and database rights 2025
OSM Standard 0100031673

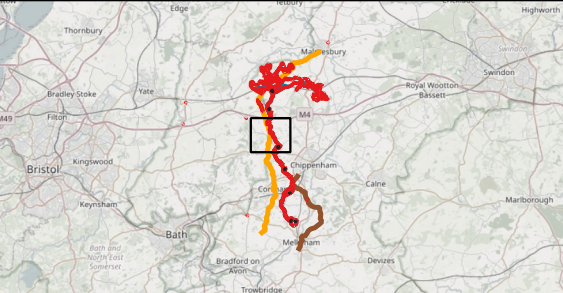

APFP Regulation: 5(2)(a)
Application Doc no.: APP / 6.2
Drawing no.: Figure 13-4-2


Co-ordinate system: British National Grid
Scale: 1:24141 @ A3



0 0.25 0.5 0.75 1 km

175000

390000

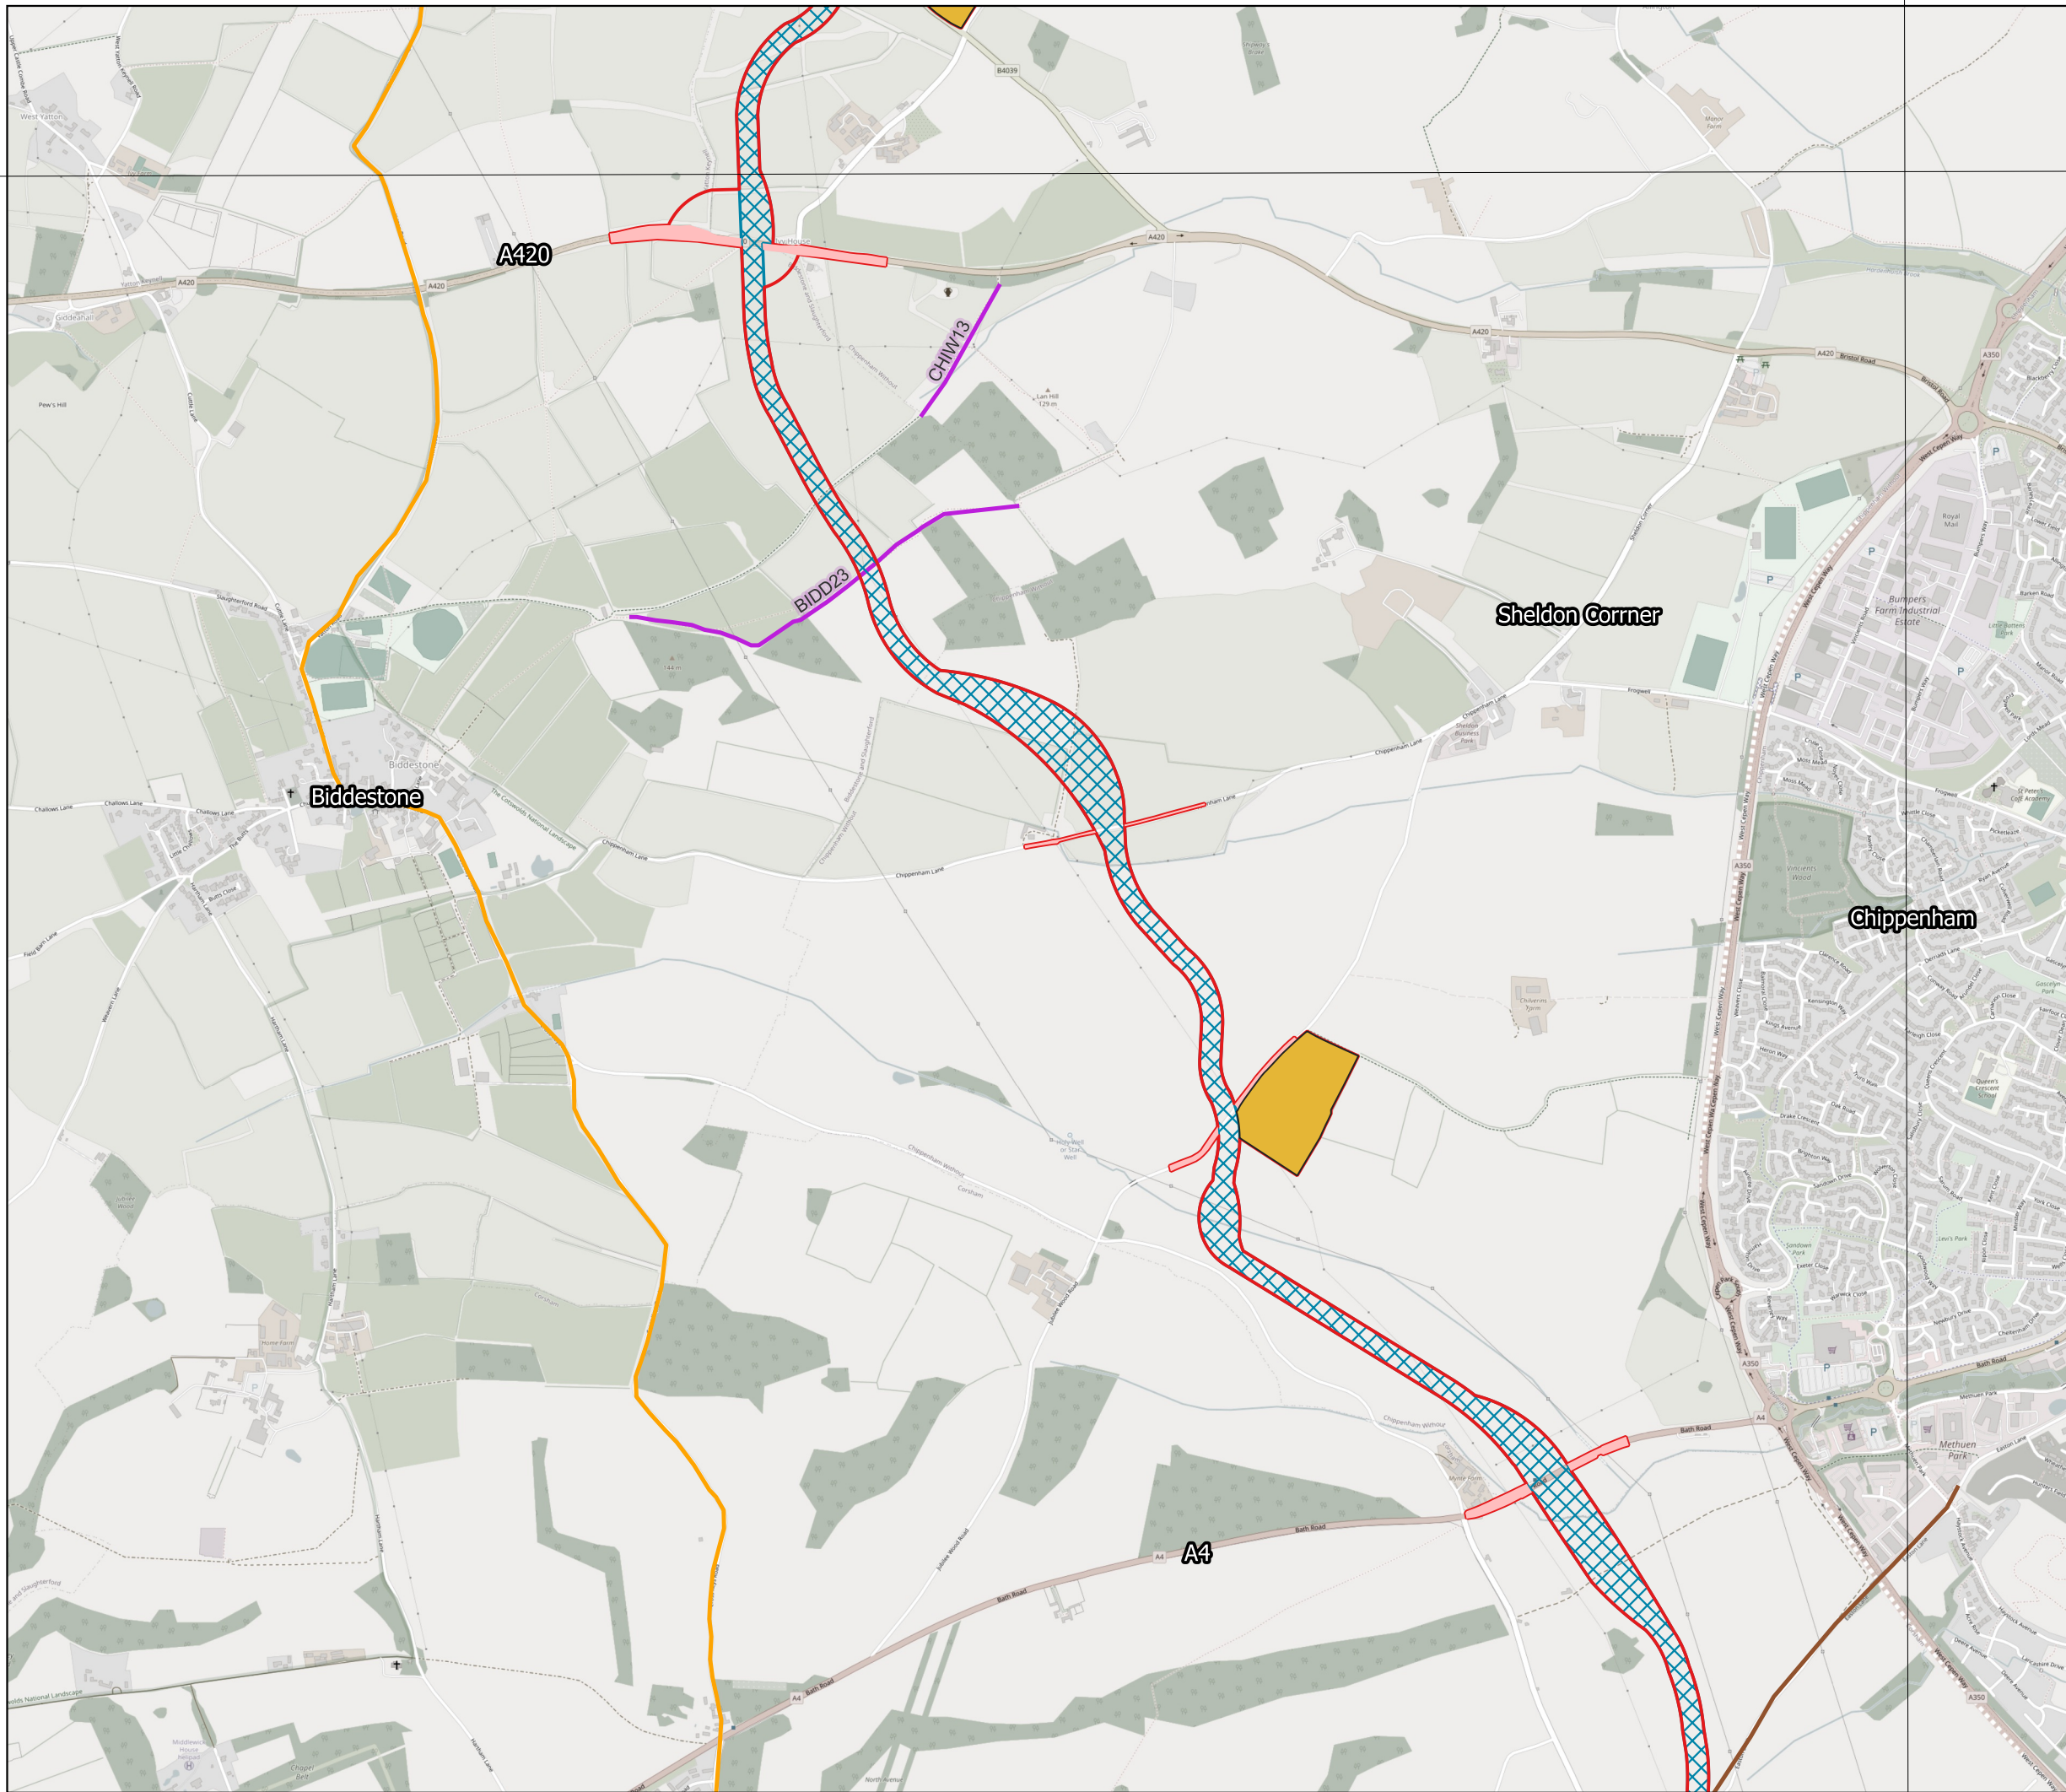

Title:
Figure 13-4-3 Public Rights of Way Location Plan:
Cable Route Corridor


Document:

Volume 2
Transport and Access
Environmental Statement

Legend:

- Highway Improvement Areas
- Order Limits
- Cable Route Corridor
- Cable Corridor Construction Compounds
- Wiltshire Cycleway
- Cycleway NCN-403
- Footpath


Data: IGP 2025 Base Maps: © Crown copyright and database rights 2025
OSM Standard 0100031673

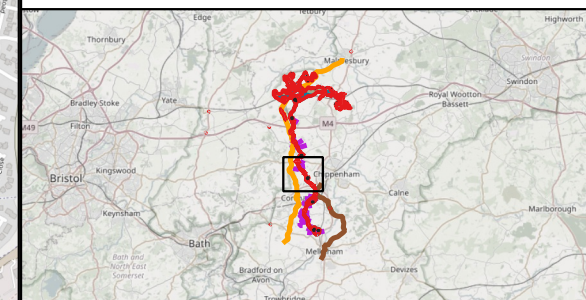

APFP Regulation: 5(2)(a)
Application Doc no.: APP / 6.2
Drawing no.: Figure 13-2-3

Co-ordinate system: British National Grid
Scale: 1:24141 @ A3


INDICATIVE

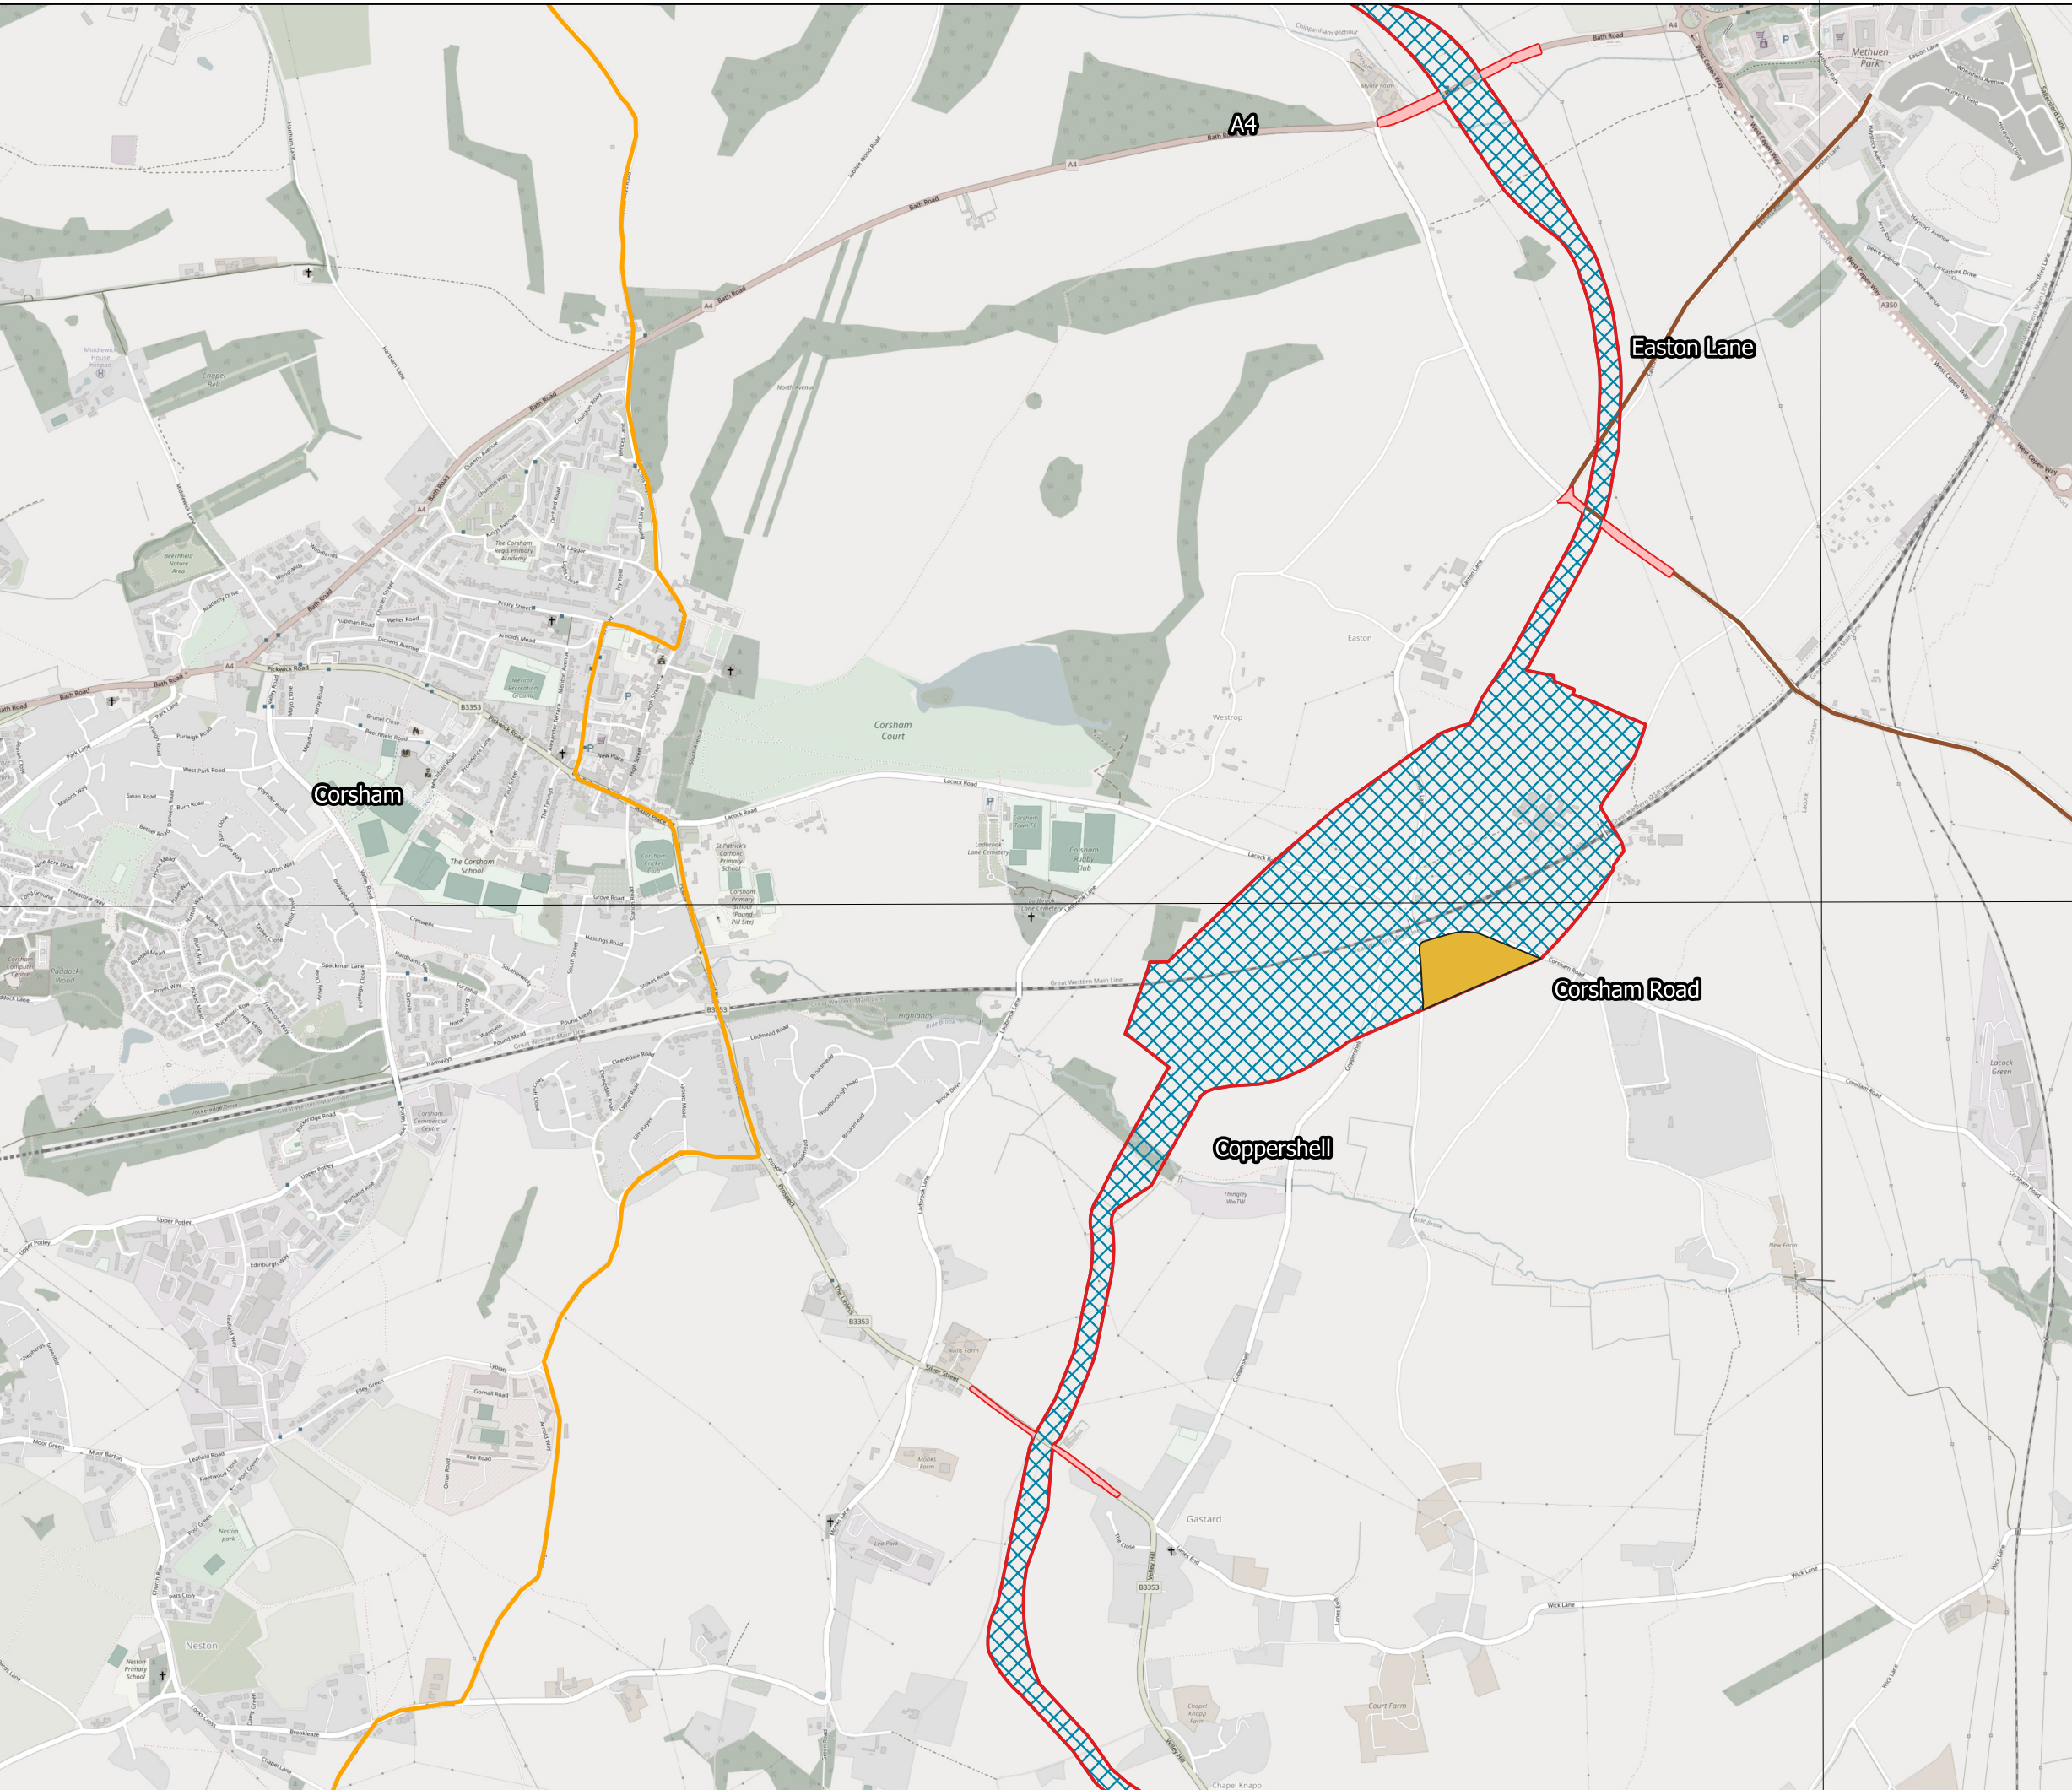

Legend:


- Highway Improvement Areas
- Order Limits
- Cable Route Corridor
- Wiltshire Cycleway
- Cycleway NCN-403
- Cable Corridor Construction Compounds

Data: IGP 2025 Base Maps: © Crown copyright and database rights 2025
OSM Standard 0100031673

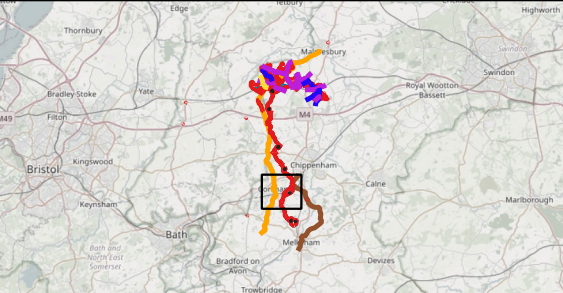

APFP Regulation: 5(2)(a)
Application Doc no.: APP / 6.2
Drawing no.: Figure 13-4-4

Co-ordinate system: British National Grid
Scale: 1:24141 @ A3
INDICATIVE

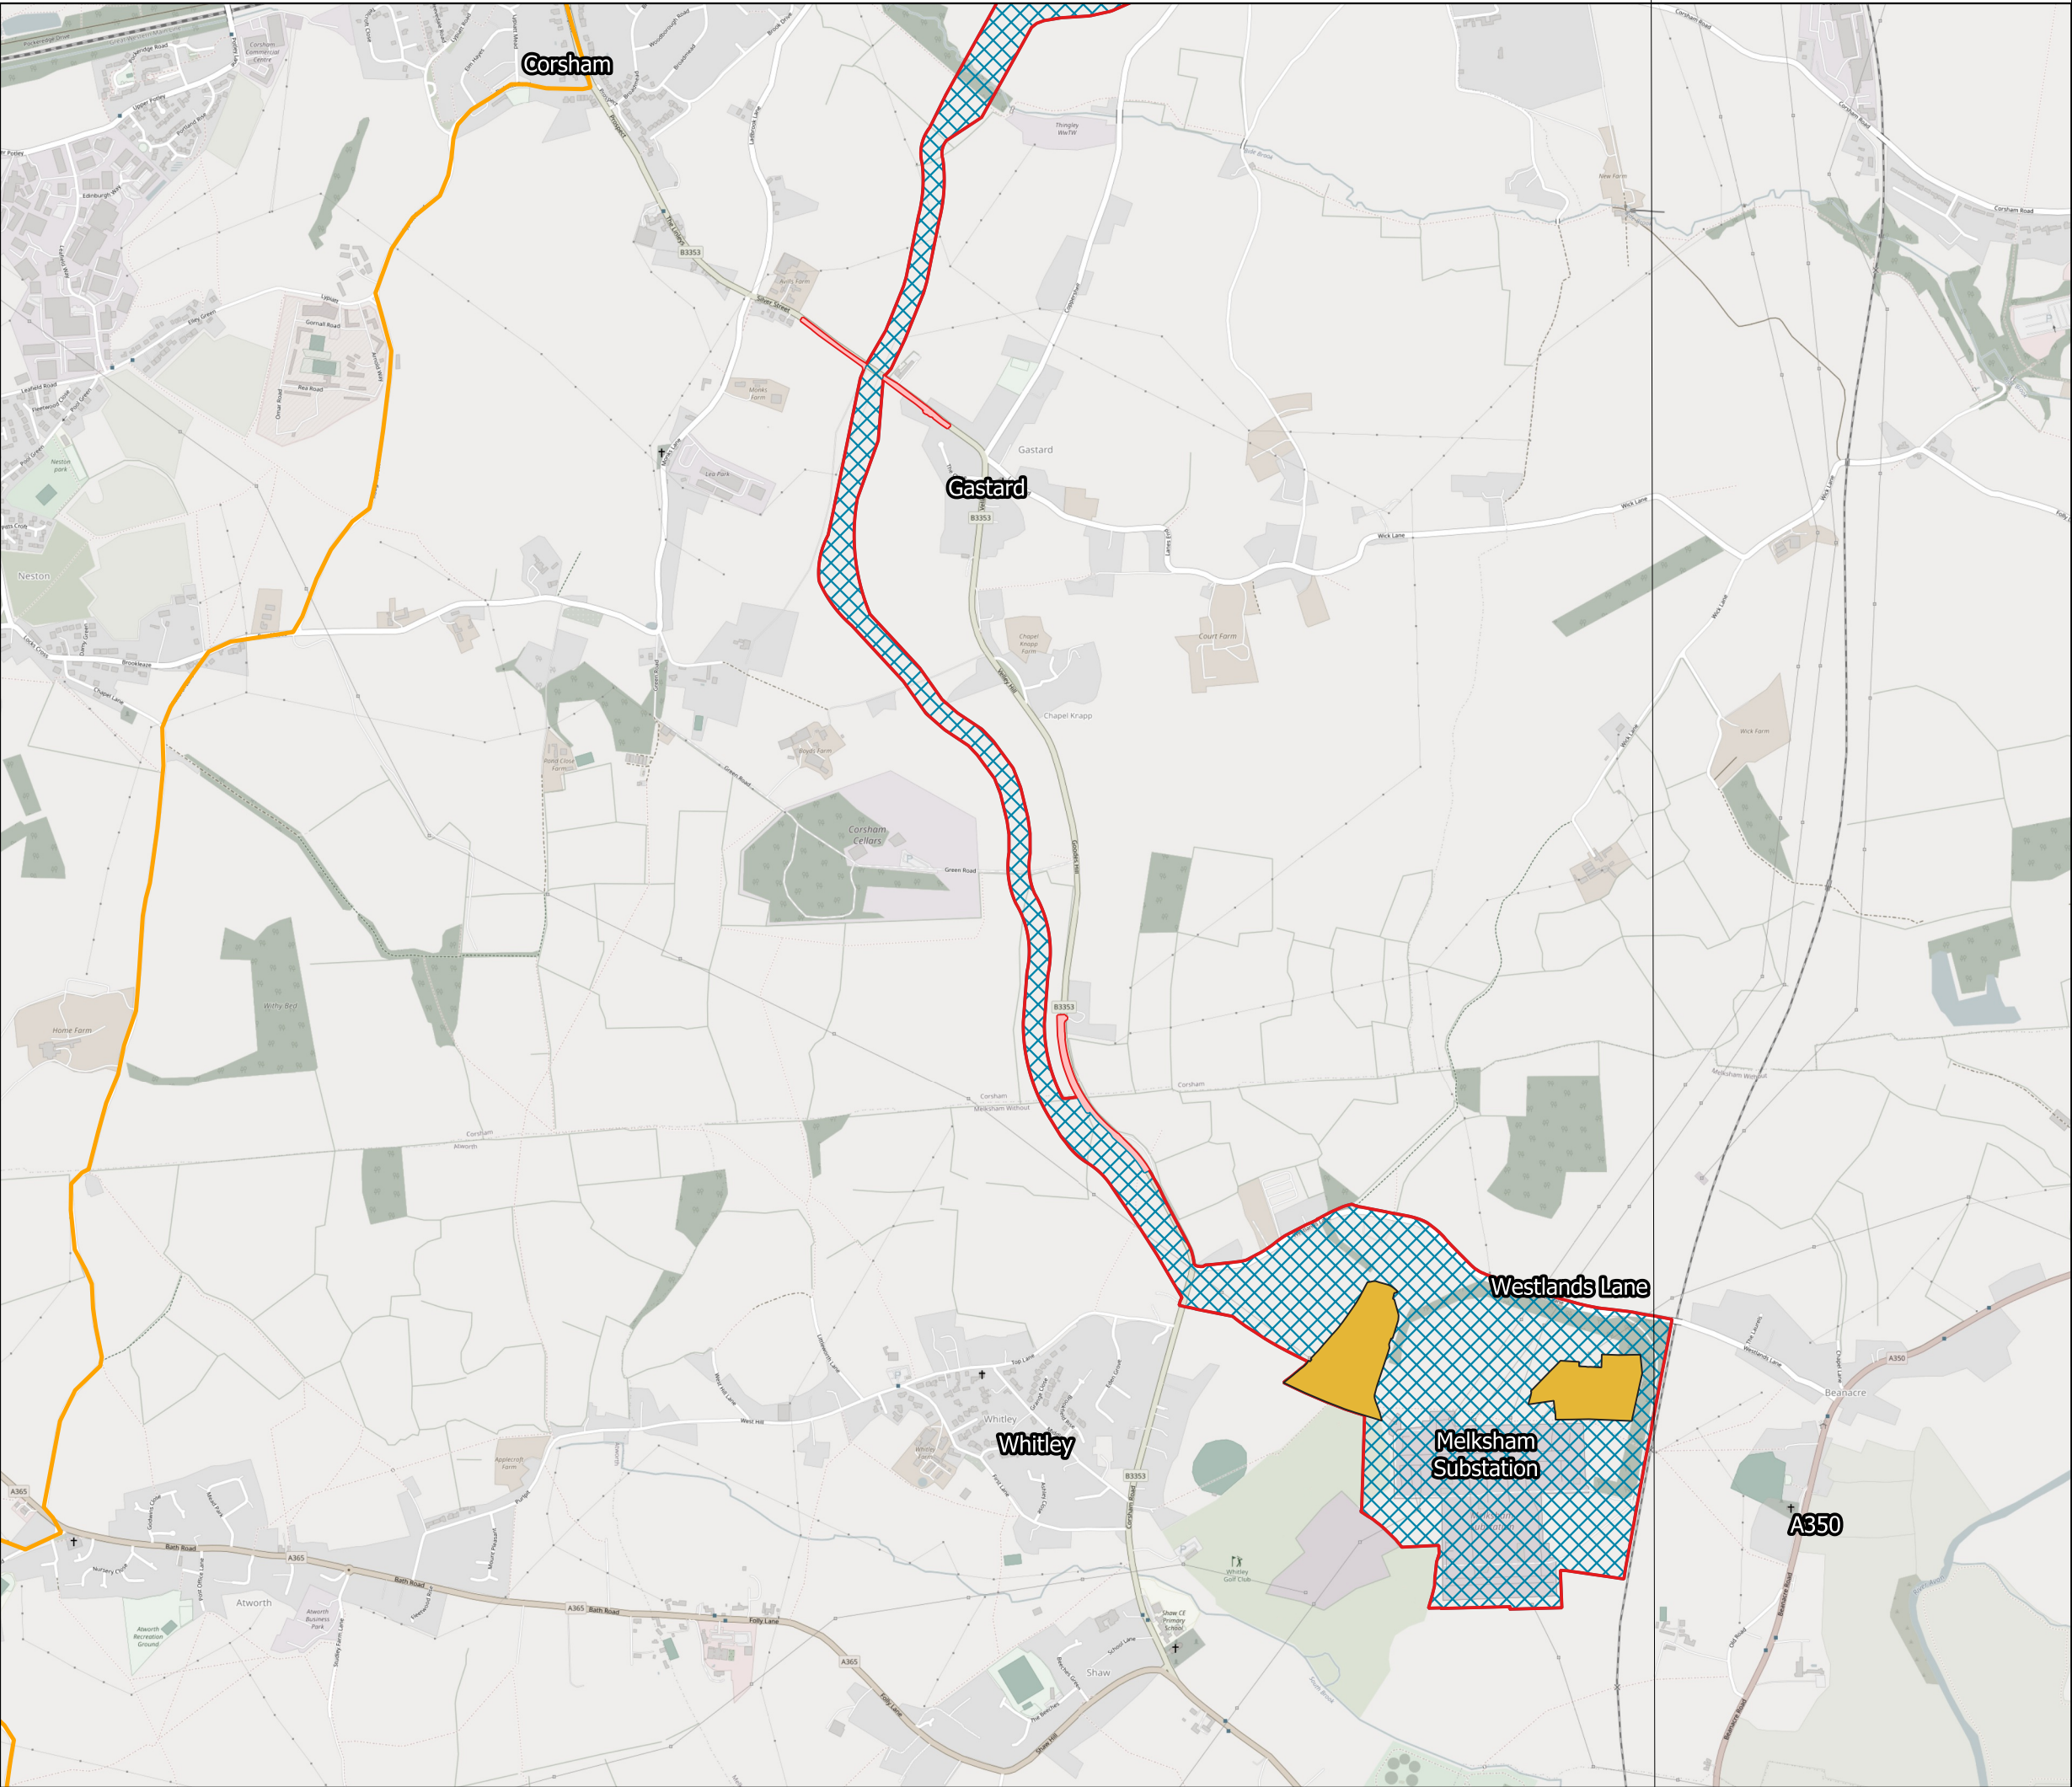

390000


Title:
Figure 13-4-5 Public Rights of Way Location Plan:
Cable Route Corridor

Document:

Volume 2
Transport and Access
Environmental Statement

- Legend:
- Highway Improvement Areas
 - Order Limits
 - Cable Route Corridor
 - Wiltshire Cycleway
 - Cable Corridor Construction Compounds

Data: IGP 2025 Base Maps: © Crown copyright and database rights 2025
OSM Standard 0100031673

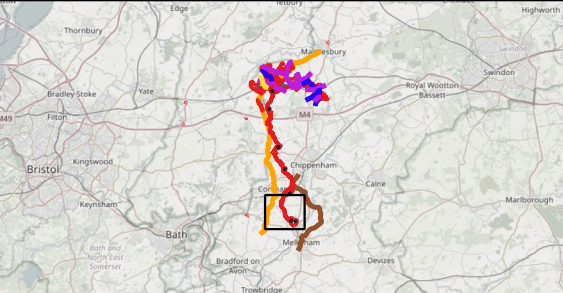

APFP Regulation: 5(2)(a)
Application Doc no.: APP / 6.2
Drawing no.: Figure 13-4-5

Co-ordinate system: British National Grid
Scale: 1:24141 @ A3
INDICATIVE