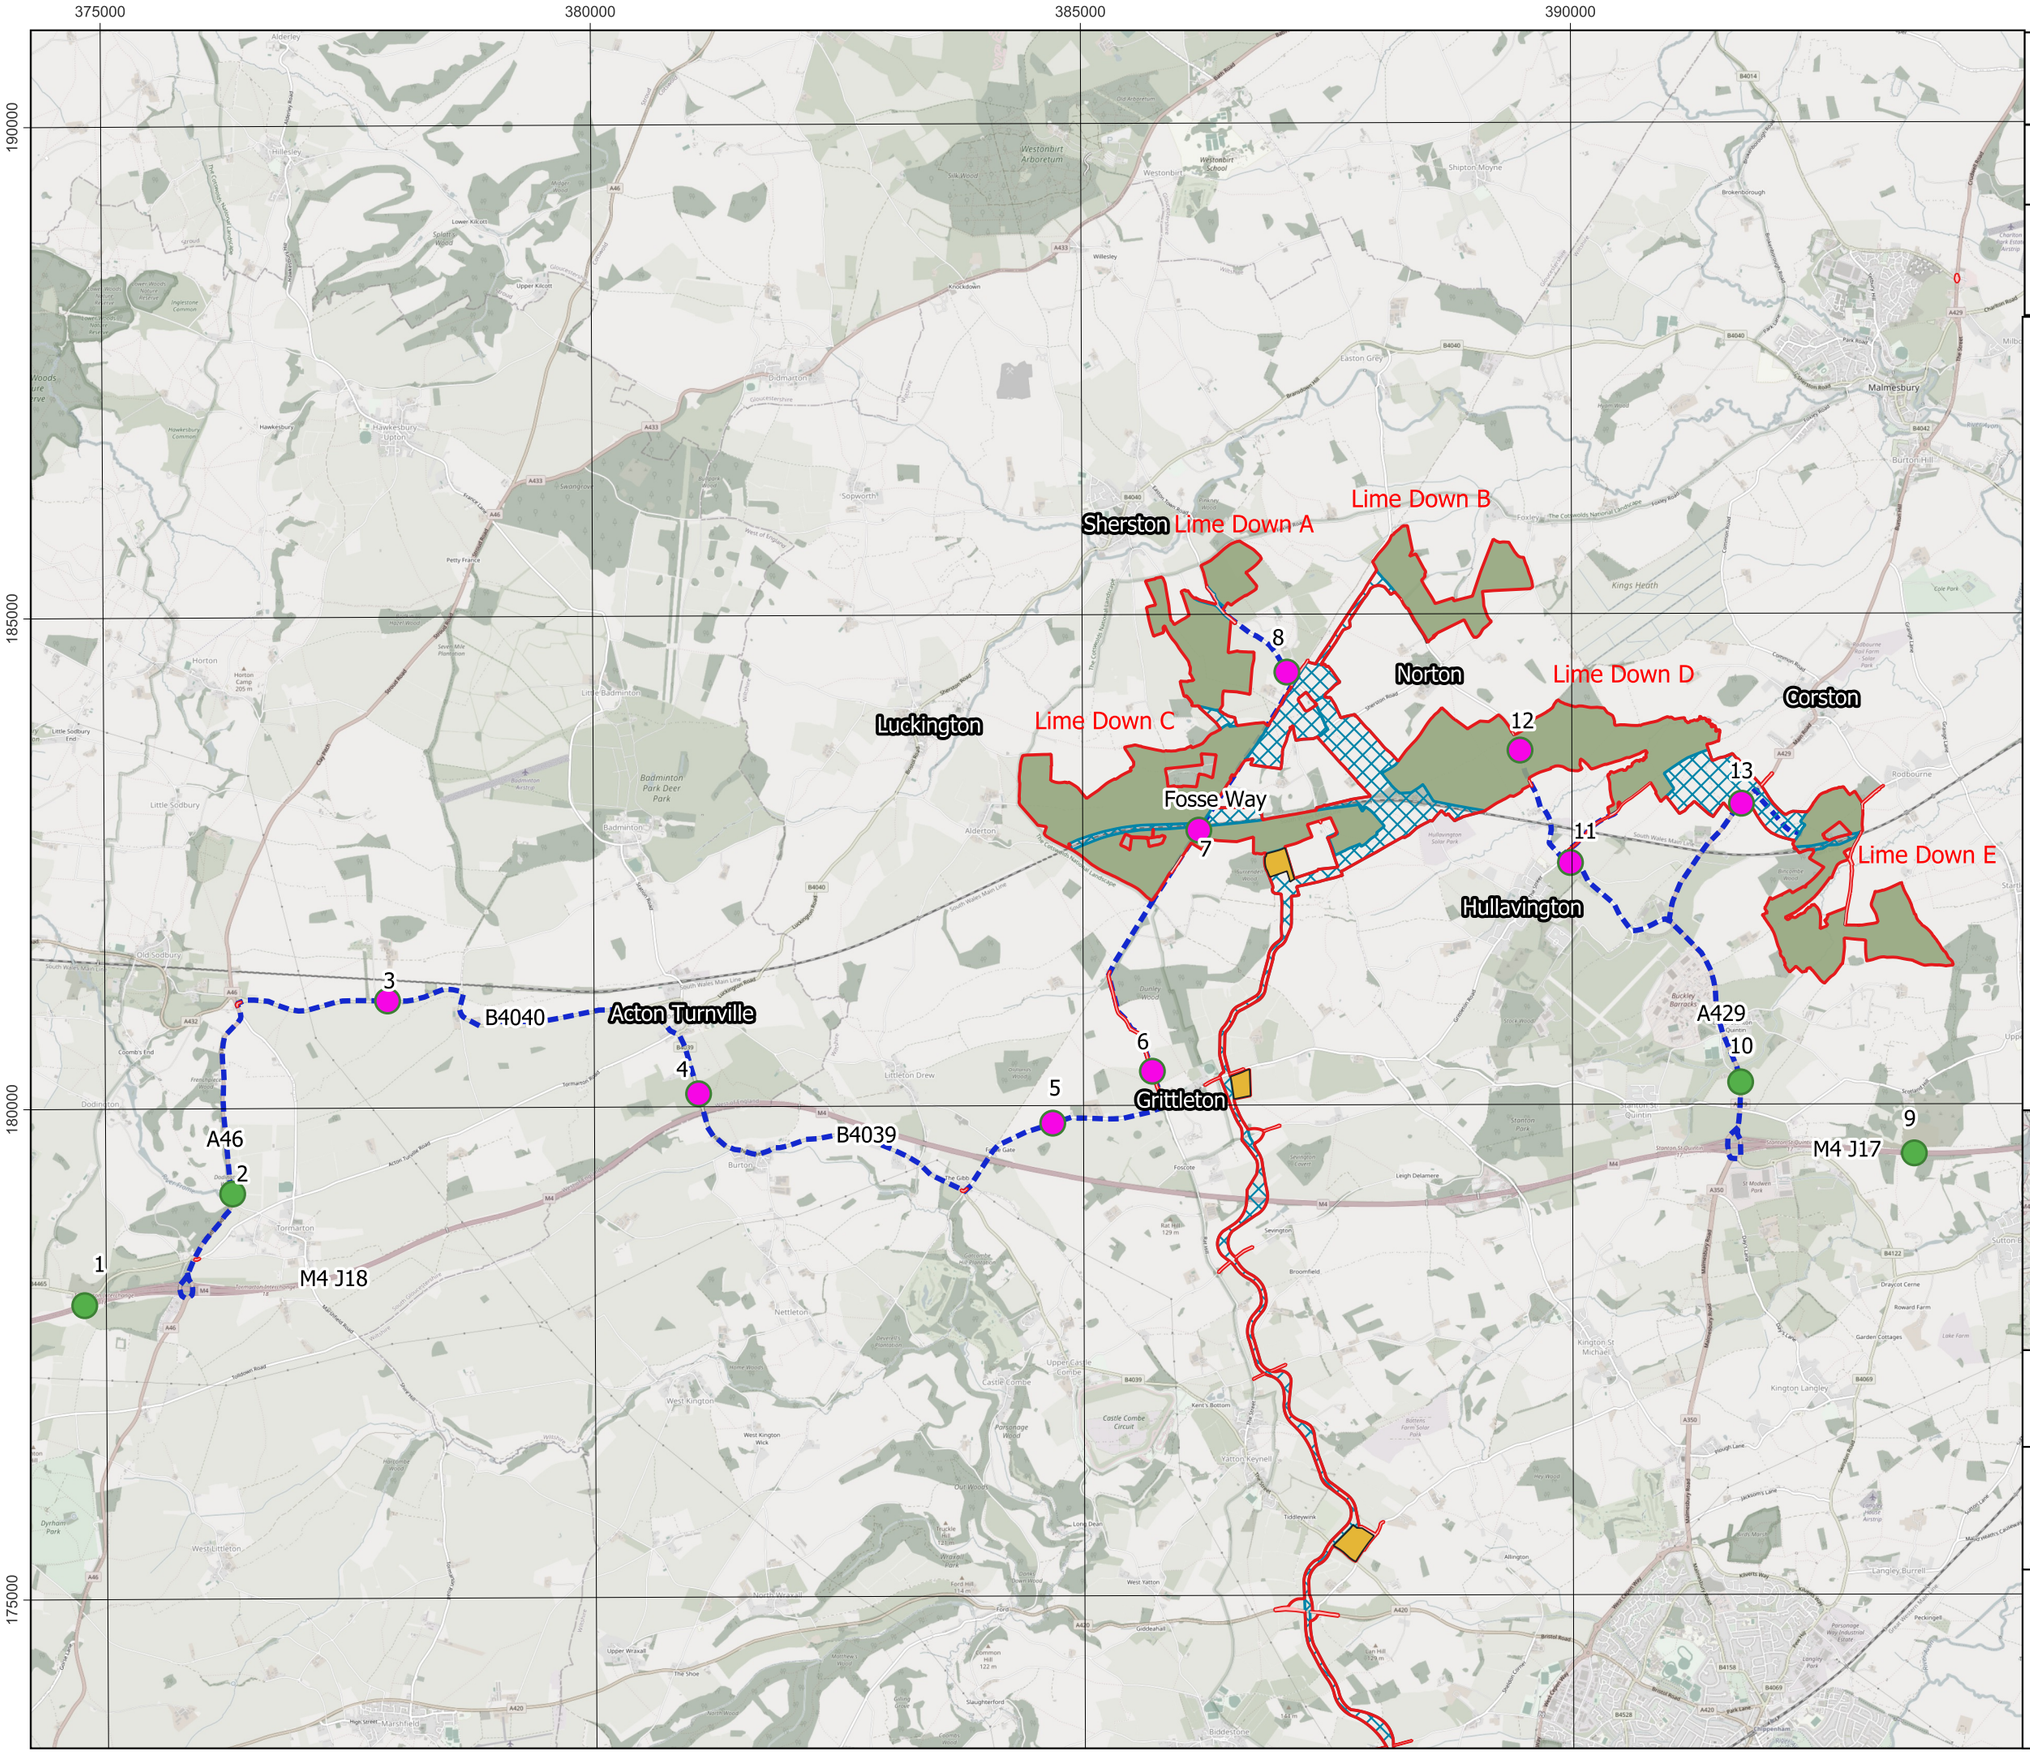


Lime Down Solar Park

Title:
Figure 13-9 Traffic Survey Locations: Solar PV Site

Document:
Volume 2
Transport and Access
Environmental Statement

Legend:

- Highway Improvement Areas
- Order Limits
- Cable Route Corridor
- Solar PV Sites
- Construction Route
- Cable Corridor
- Construction Compounds
- Department for Transport Traffic Count Survey
- Automatic Traffic Count Survey

**Data:** IGP 2025 **Base Maps:** © Crown copyright and database rights 2025 OSM Standard 0100031673

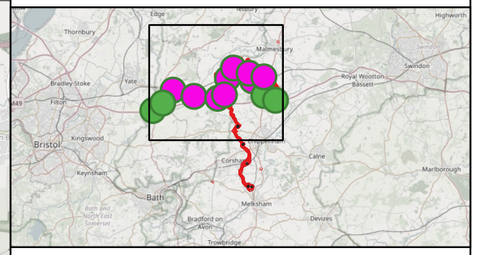

APFP Regulation: 5(2)(a)

Application Doc no.: APP /6.2

Drawing no.: Figure 13-9

Co-ordinate system: British National Grid

Scale: 1:100571 @ A3

INDICATIVE

0 2 4 km

Island GREEN POWER

tpa Transport Planning Associates