

380000

385000

390000

395000


400000

185000

180000

175000

170000

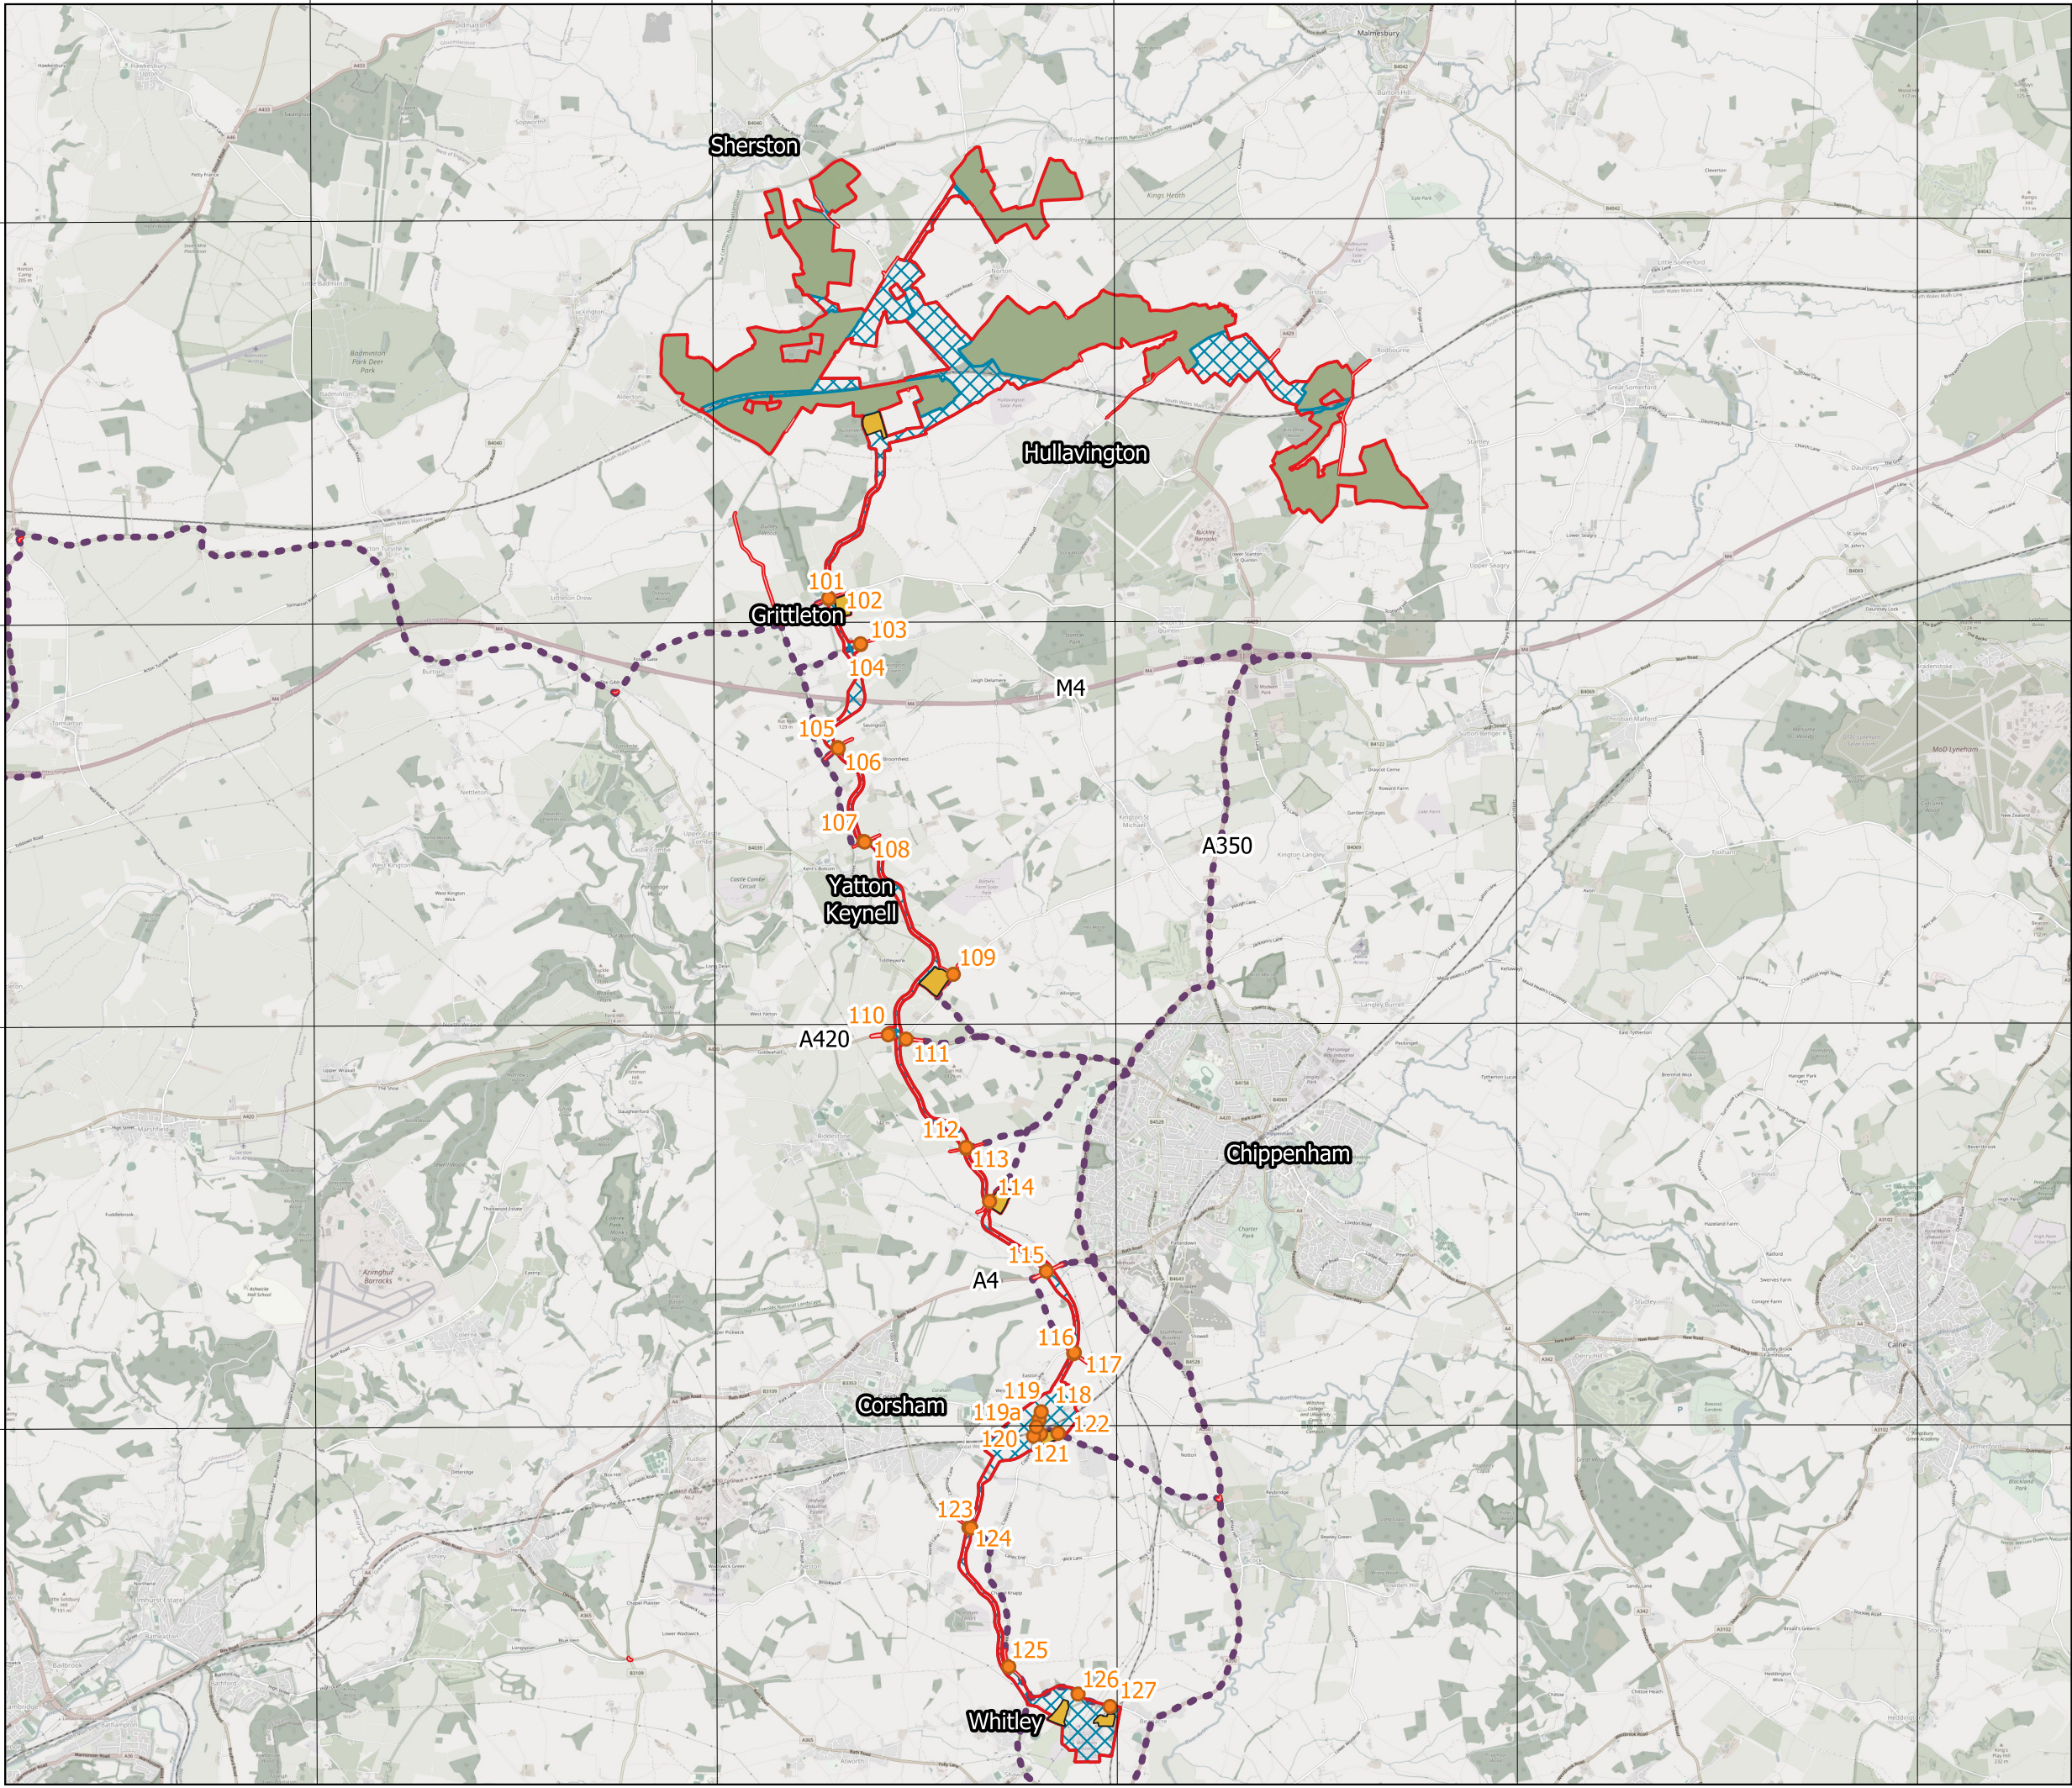

Title:
Figure 13-12 Construction Access Locations:
Cable Route Corridor


Document:

Volume 2
Transport and Access
Environmental Statment

Legend:

- Highway Improvement Areas
- Order Limits
- Cable Route Corridor
- Solar PV Sites
- Cable Corridor Construction Compounds
- Access Locations
- Construction Route

Data: IGP 2025 Base Maps: © Crown copyright and database rights 2025
OSM Standard 0100031673

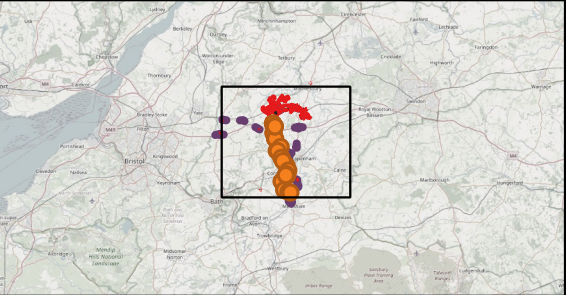



APFP Regulation: APFP Regulation: 5(2)(a)
Application Doc no.: APP /6.2
Drawing no.: Figure 13-12

Co-ordinate system: British National Grid
Scale: 1:127046 @ A3

0 2 4 km



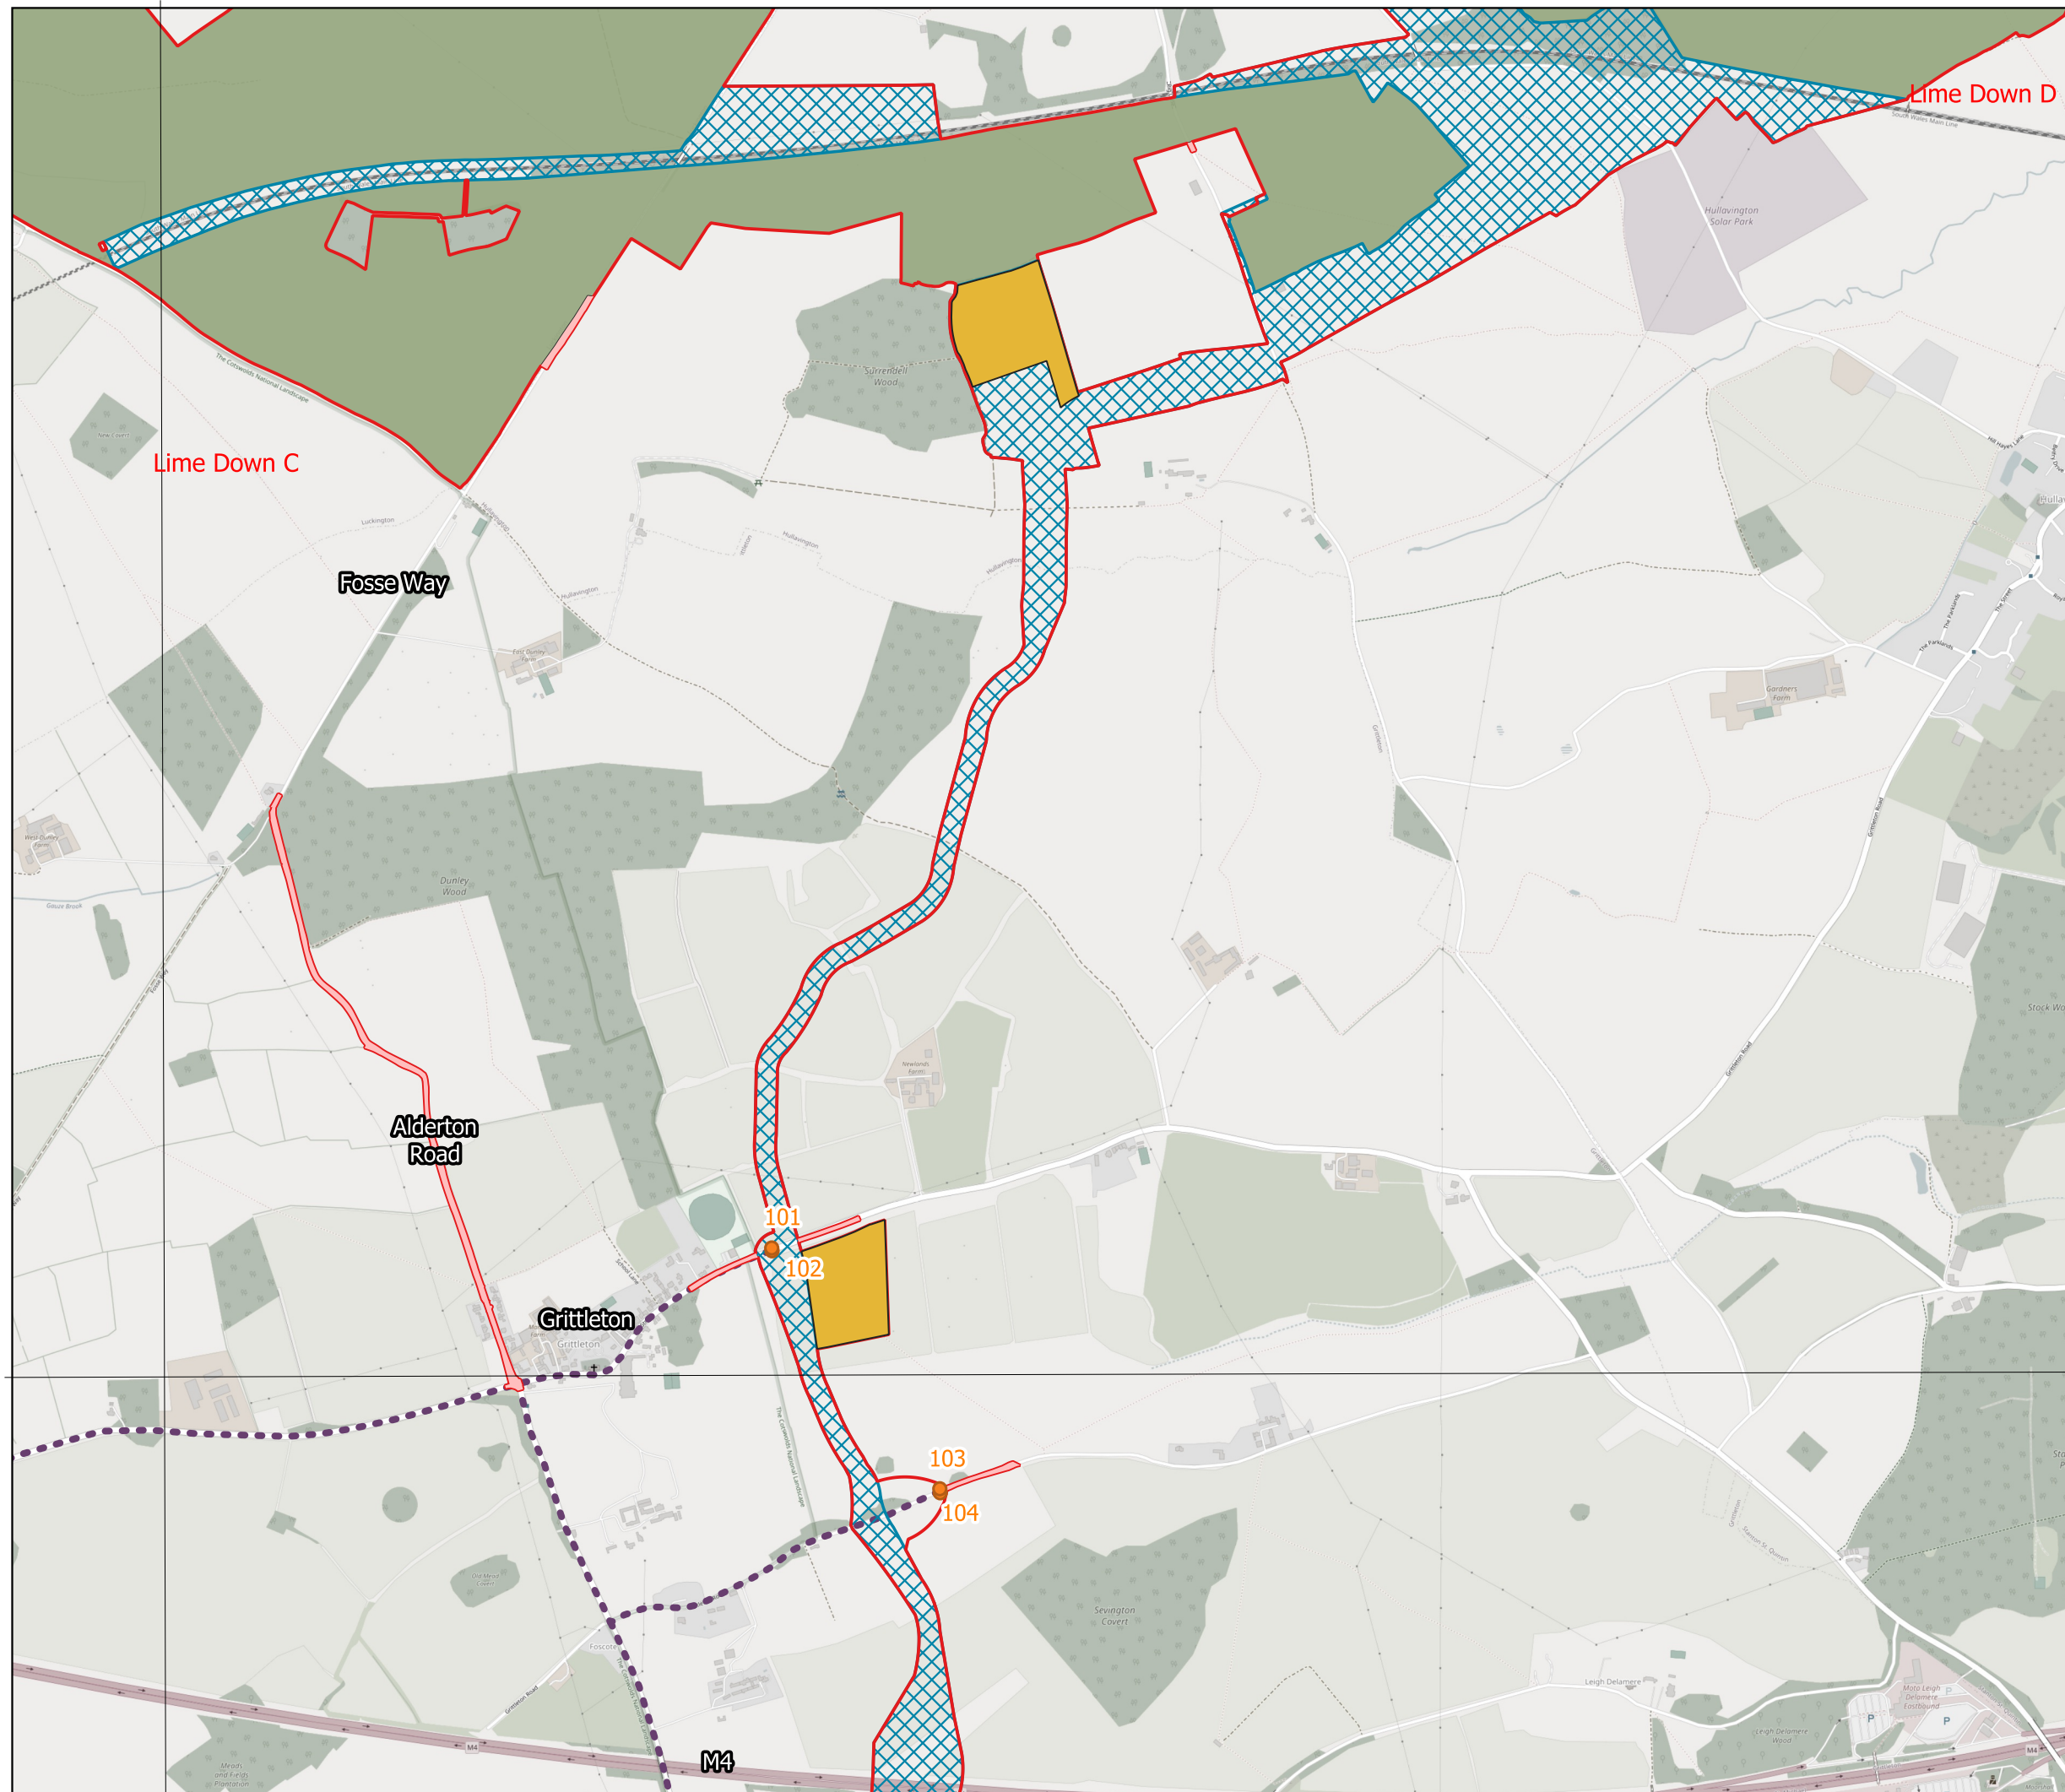

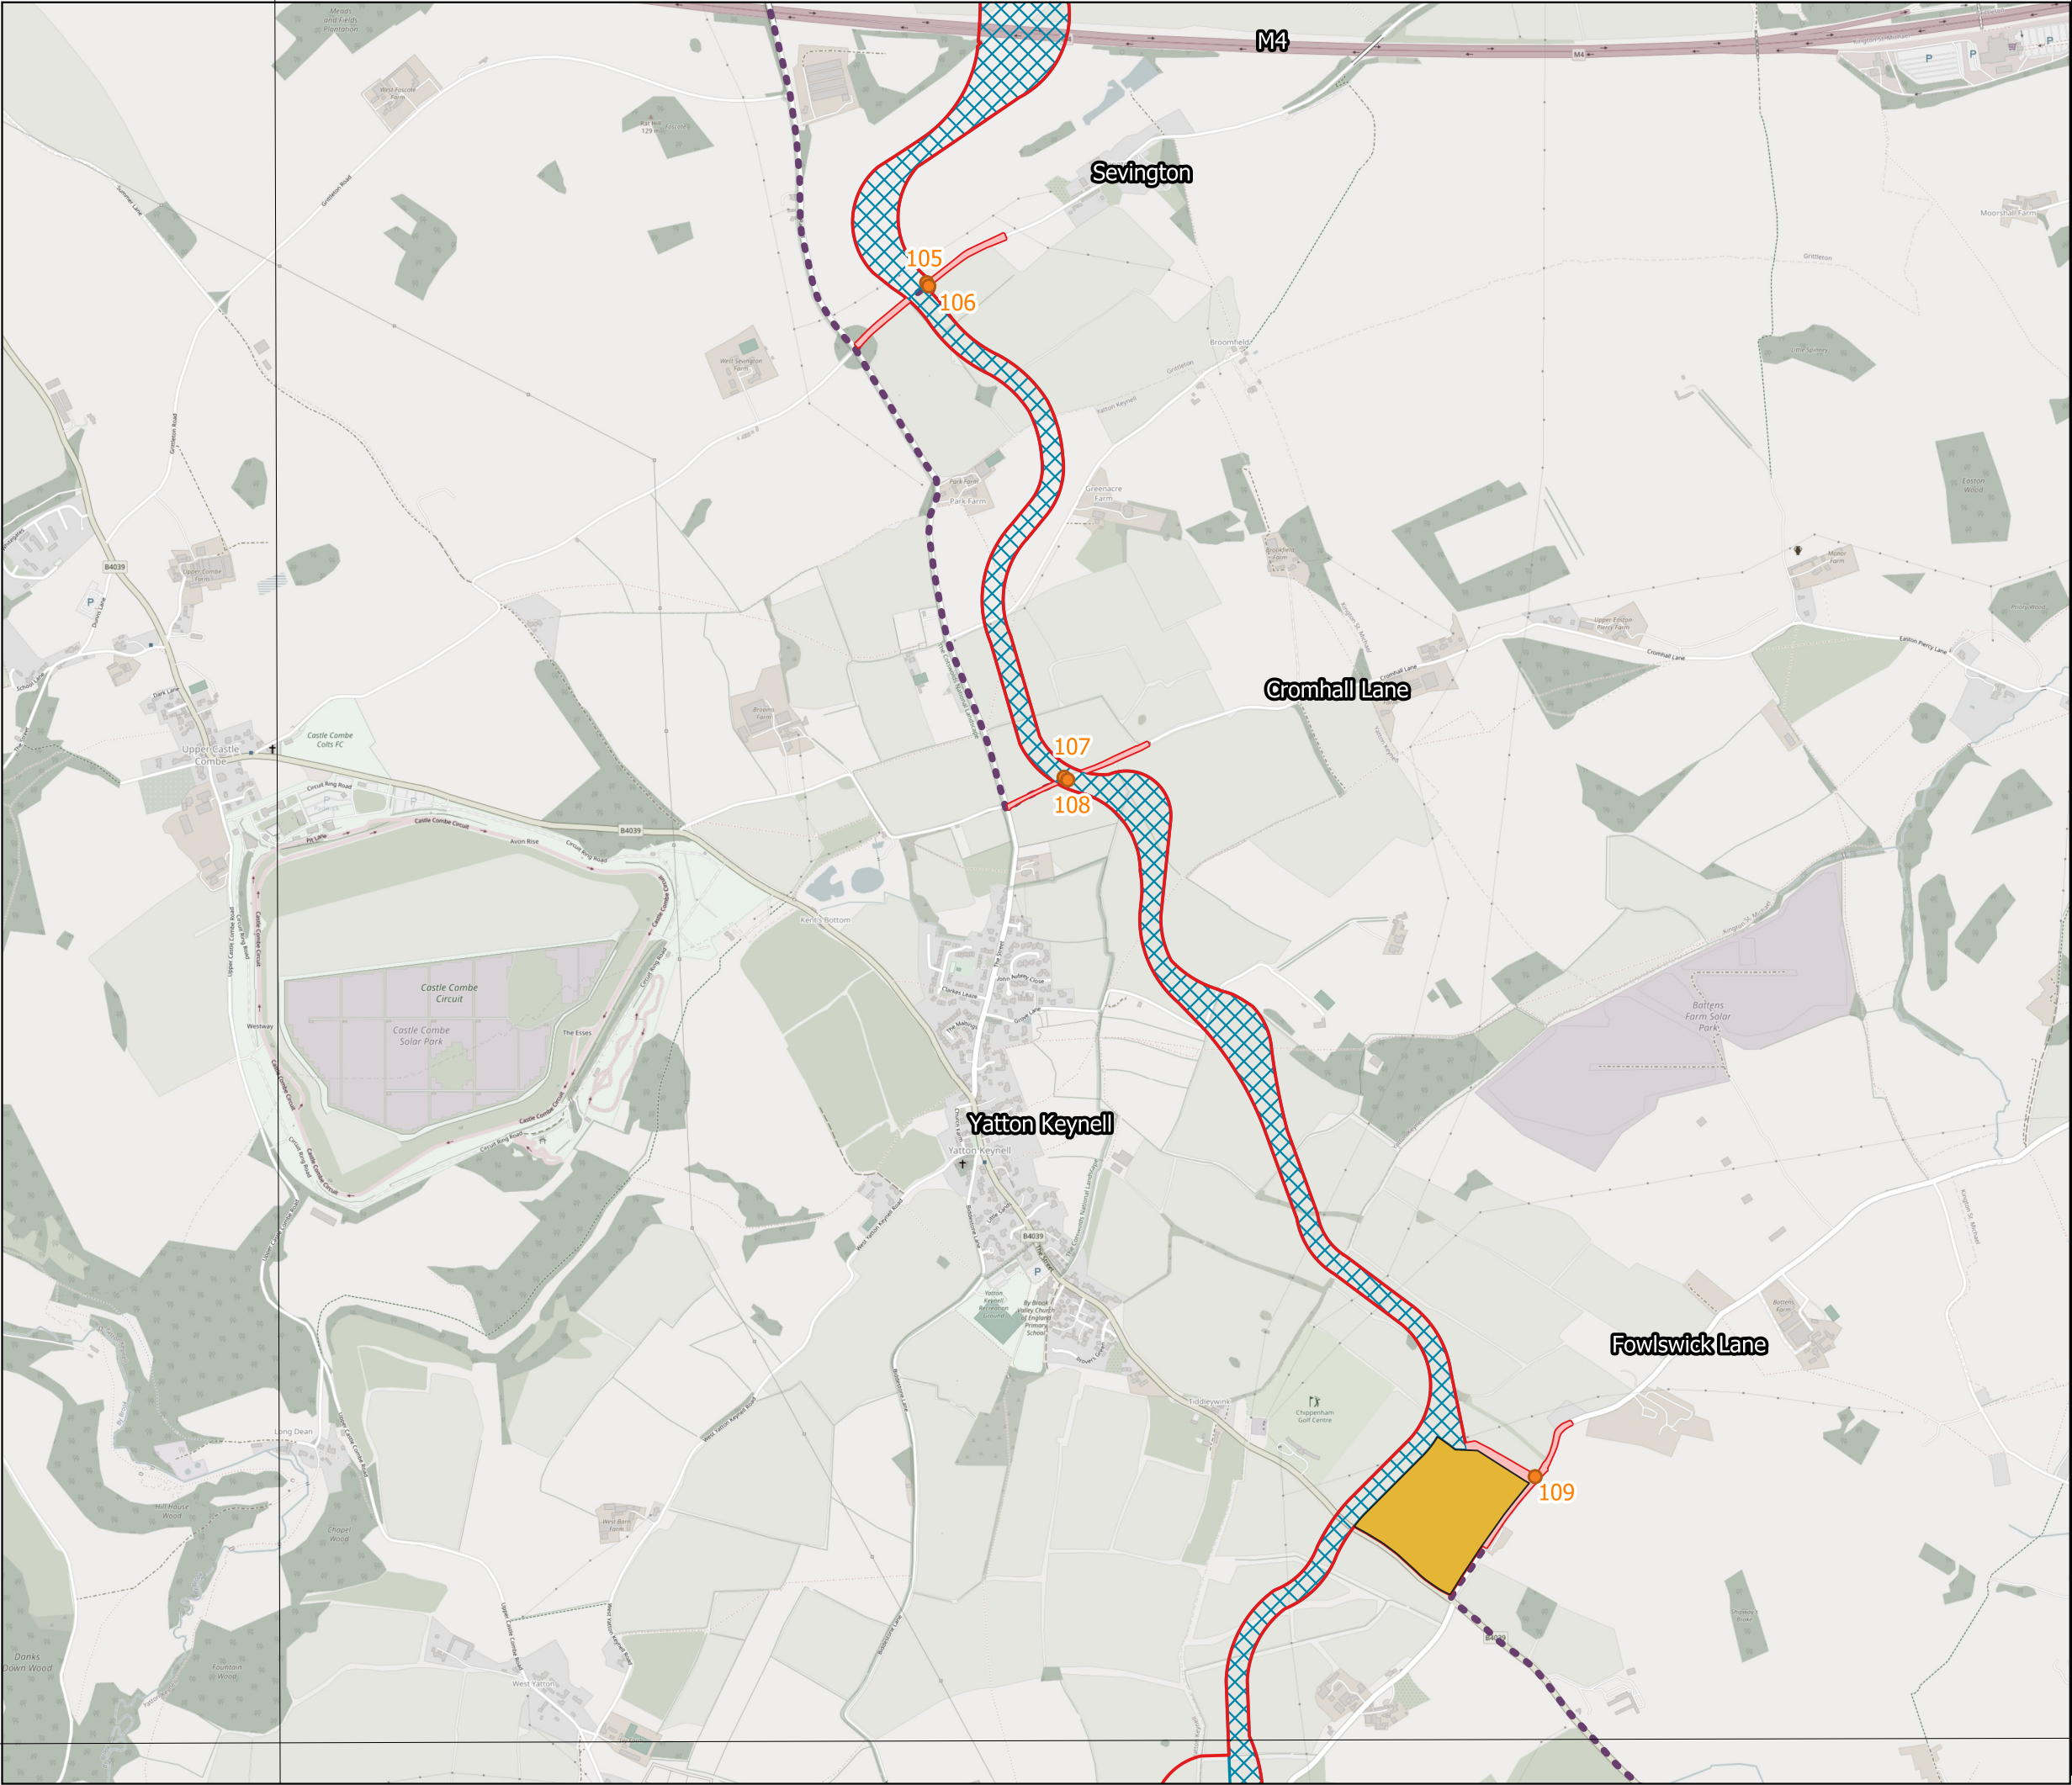


Title:
Figure 13-12-2 Construction Access Locations:
Cable Route Corridor

Document:
Volume 2
Transport and Access
Environmental Statement

- Legend:
- Highway Improvement Areas
 - Order Limits
 - Cable Route Corridor
 - Cable Corridor Construction Compounds
 - Access Locations
 - Construction Route

Data: IGP 2025 Base Maps: © Crown copyright and database rights 2025
OSM Standard 0100031673

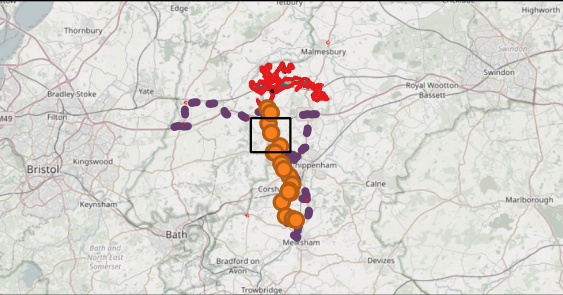


APFP Regulation: 5(2)(a)
Application Doc no.: APP / 6.2
Drawing no.: Figure 13-12-2

Co-ordinate system: British National Grid
Scale: 1:24141 @ A3
INDICATIVE

175000


390000

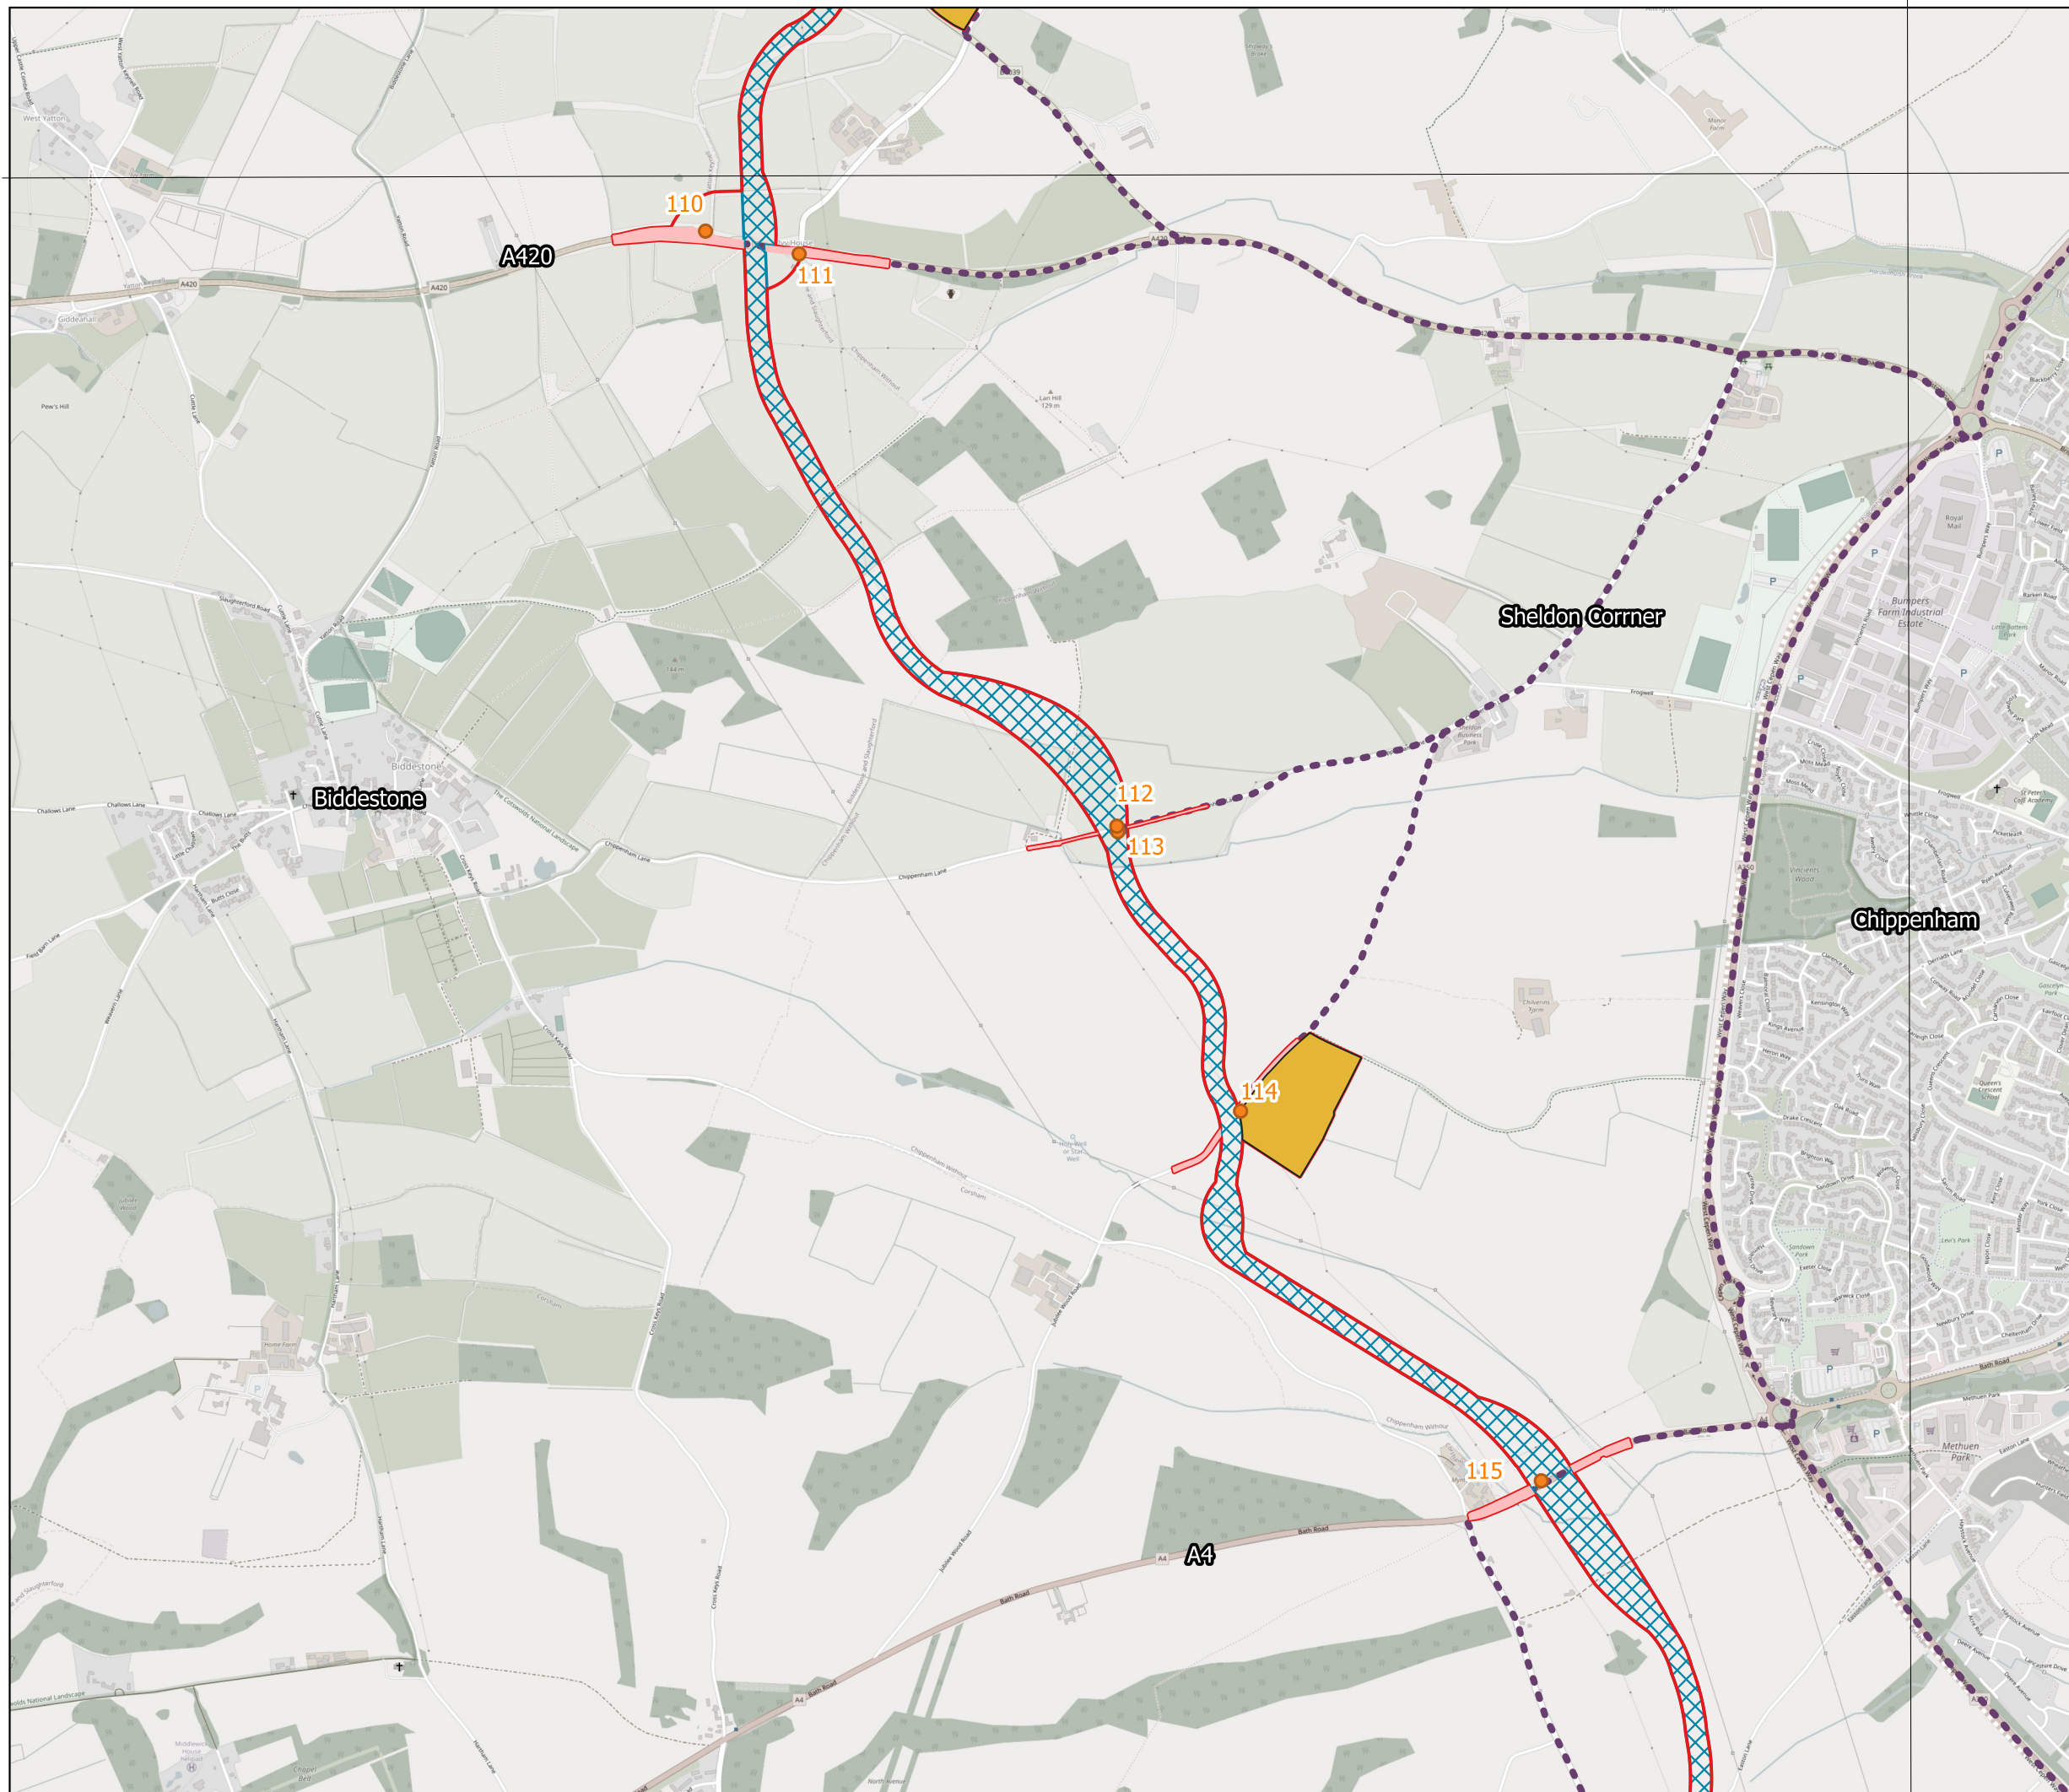

Legend:

- Highway Improvement Areas
- Order Limits
- Cable Route Corridor
- Cable Corridor Construction Compounds
- Access Locations
- Construction Route

Data: IGP 2025 Base Maps: © Crown copyright and database rights 2025
OSM Standard 0100031673

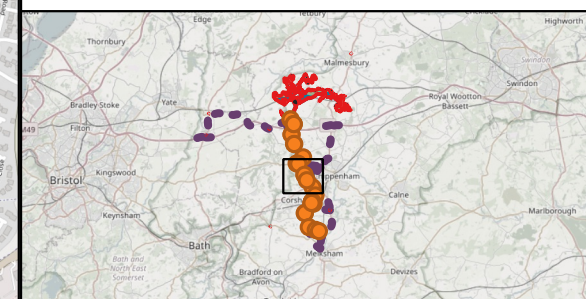


APFP Regulation: 5(2)(a)
Application Doc no.: APP / 6.2
Drawing no.: Figure 13-12-3

Co-ordinate system: British National Grid

Scale: 1:24141 @ A3




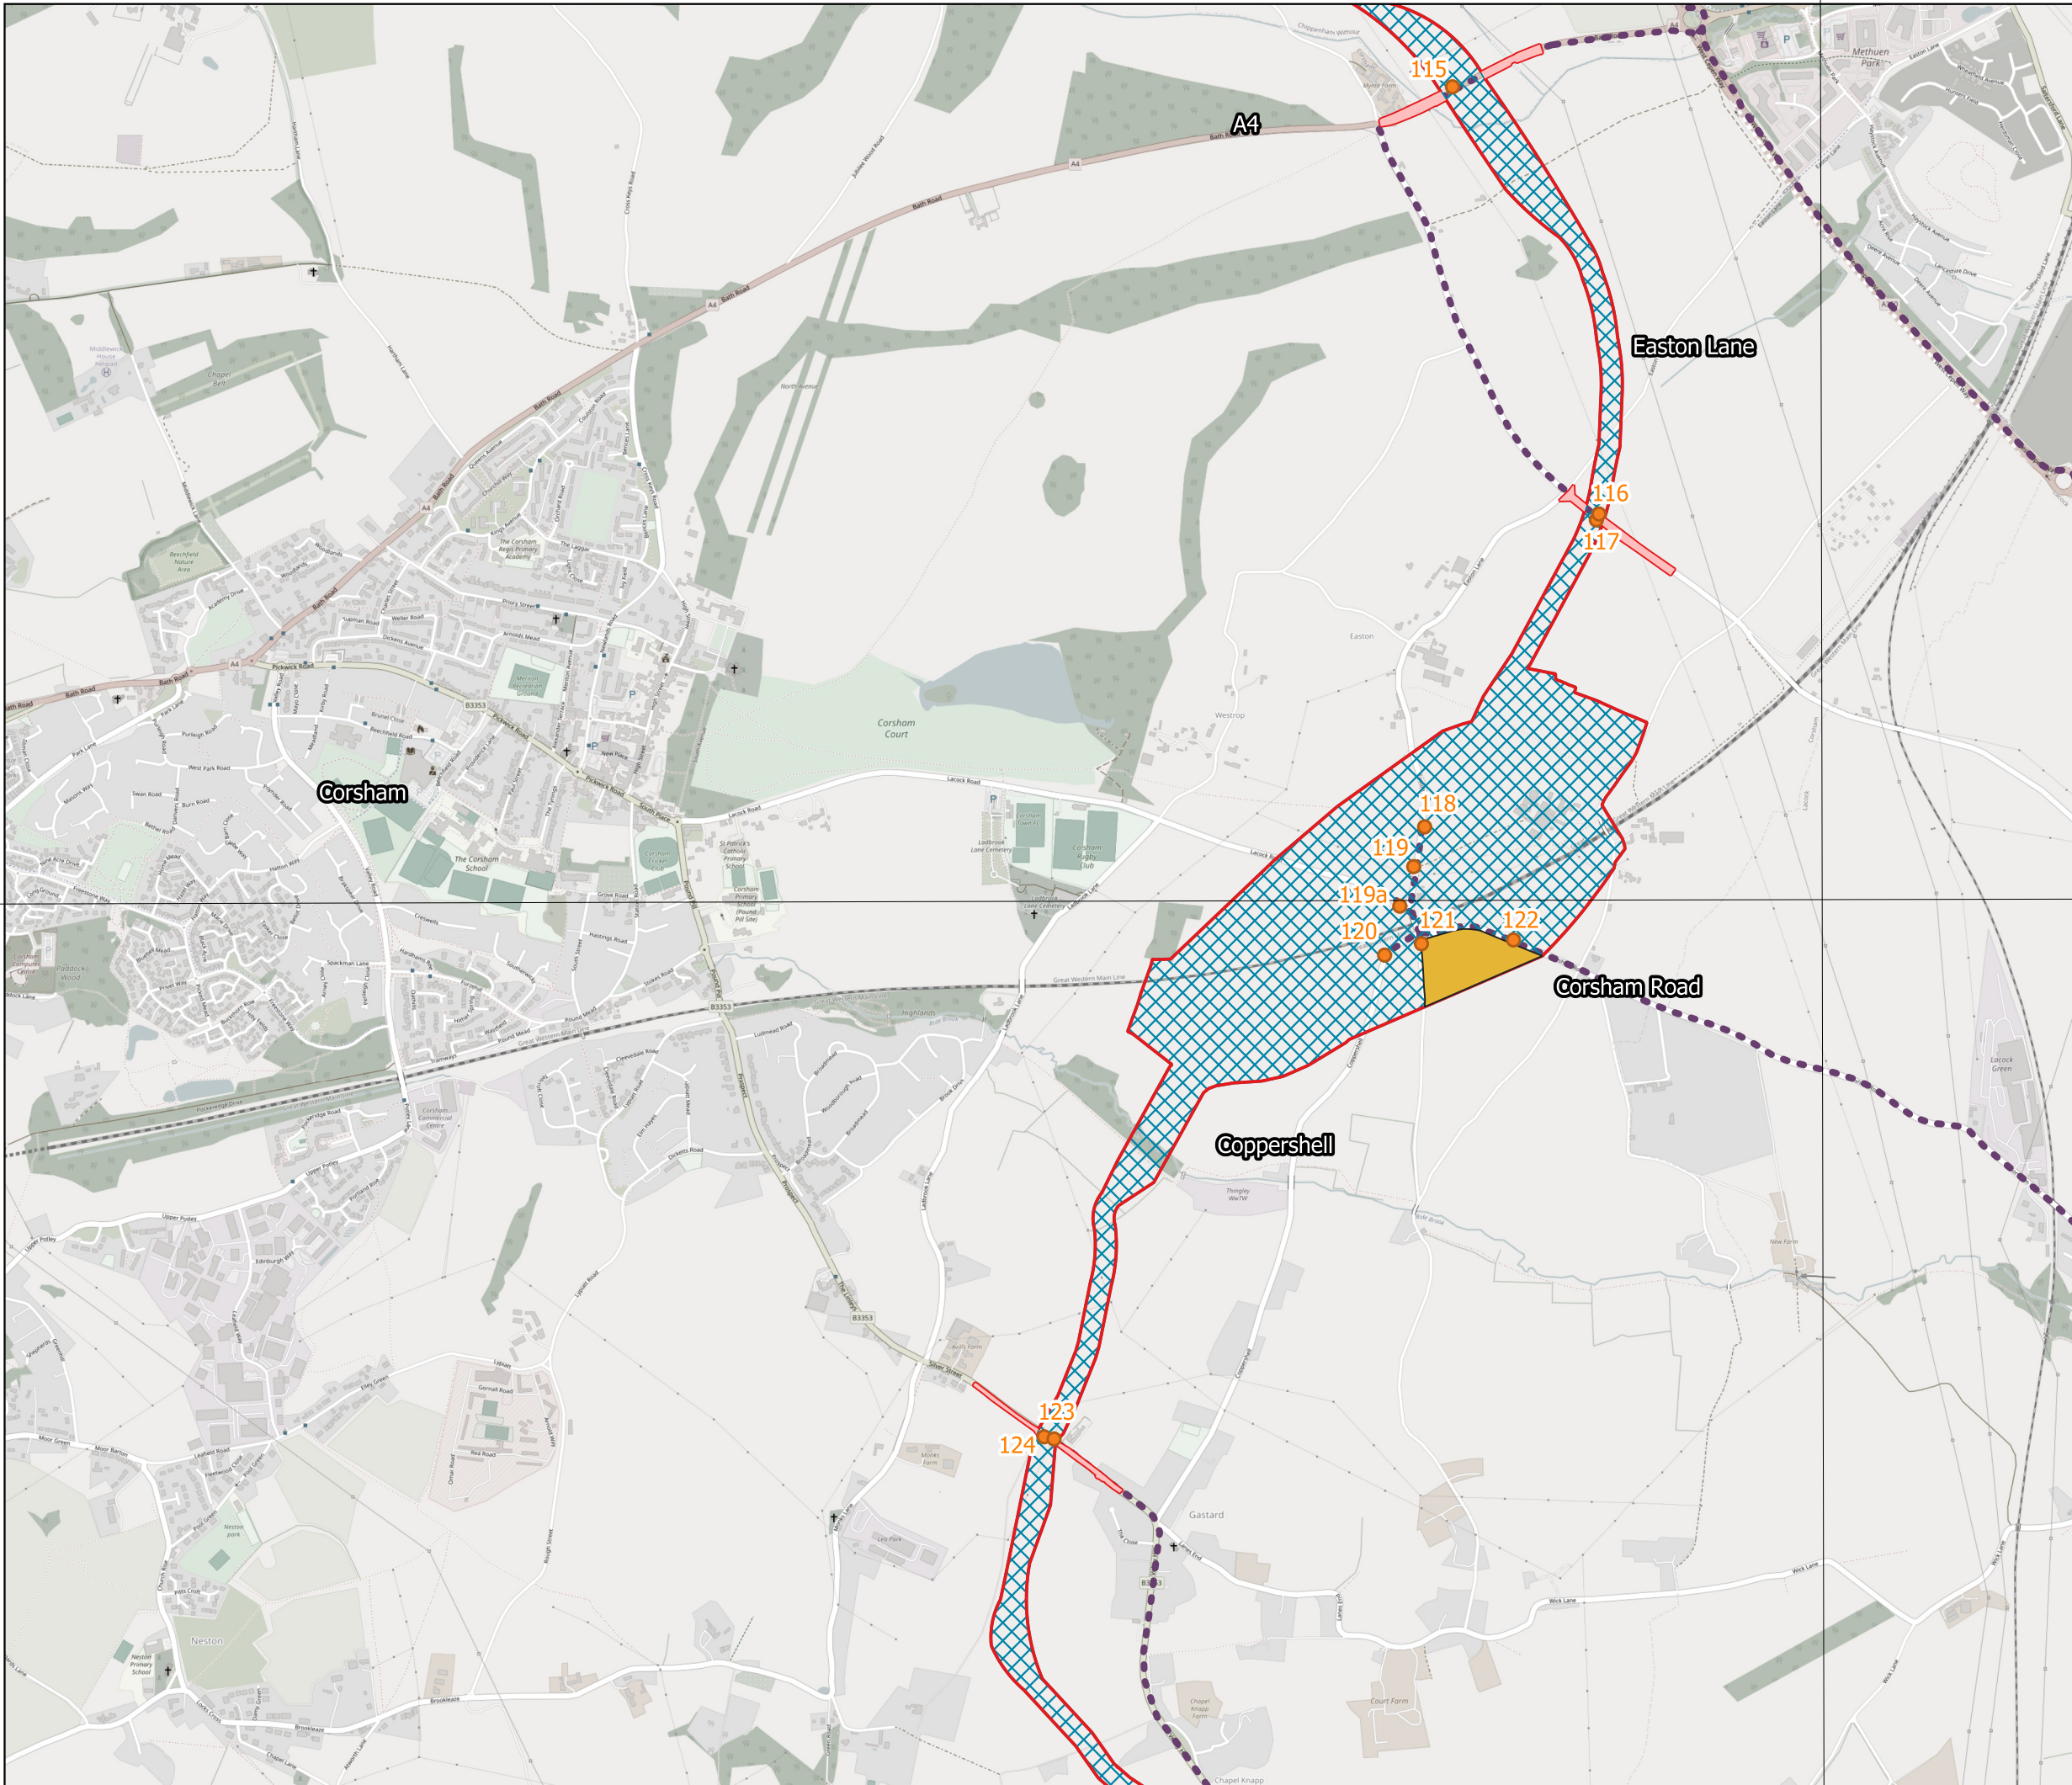

Legend:


- Highway Improvement Areas
- Order Limits
- Cable Route Corridor
- Cable Corridor Construction Compounds
- Access Locations
- Construction Route

Data: IGP 2025 Base Maps: © Crown copyright and database rights 2025
OSM Standard 0100031673

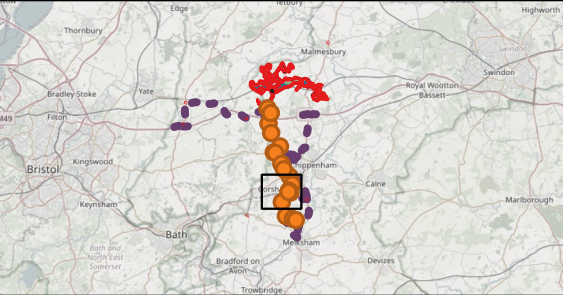

APFP Regulation: 5(2)(a)
Application Doc no.: APP / 6.2
Drawing no.: Figure 13-12-4

Co-ordinate system: British National Grid
Scale: 1:24141 @ A3
INDICATIVE

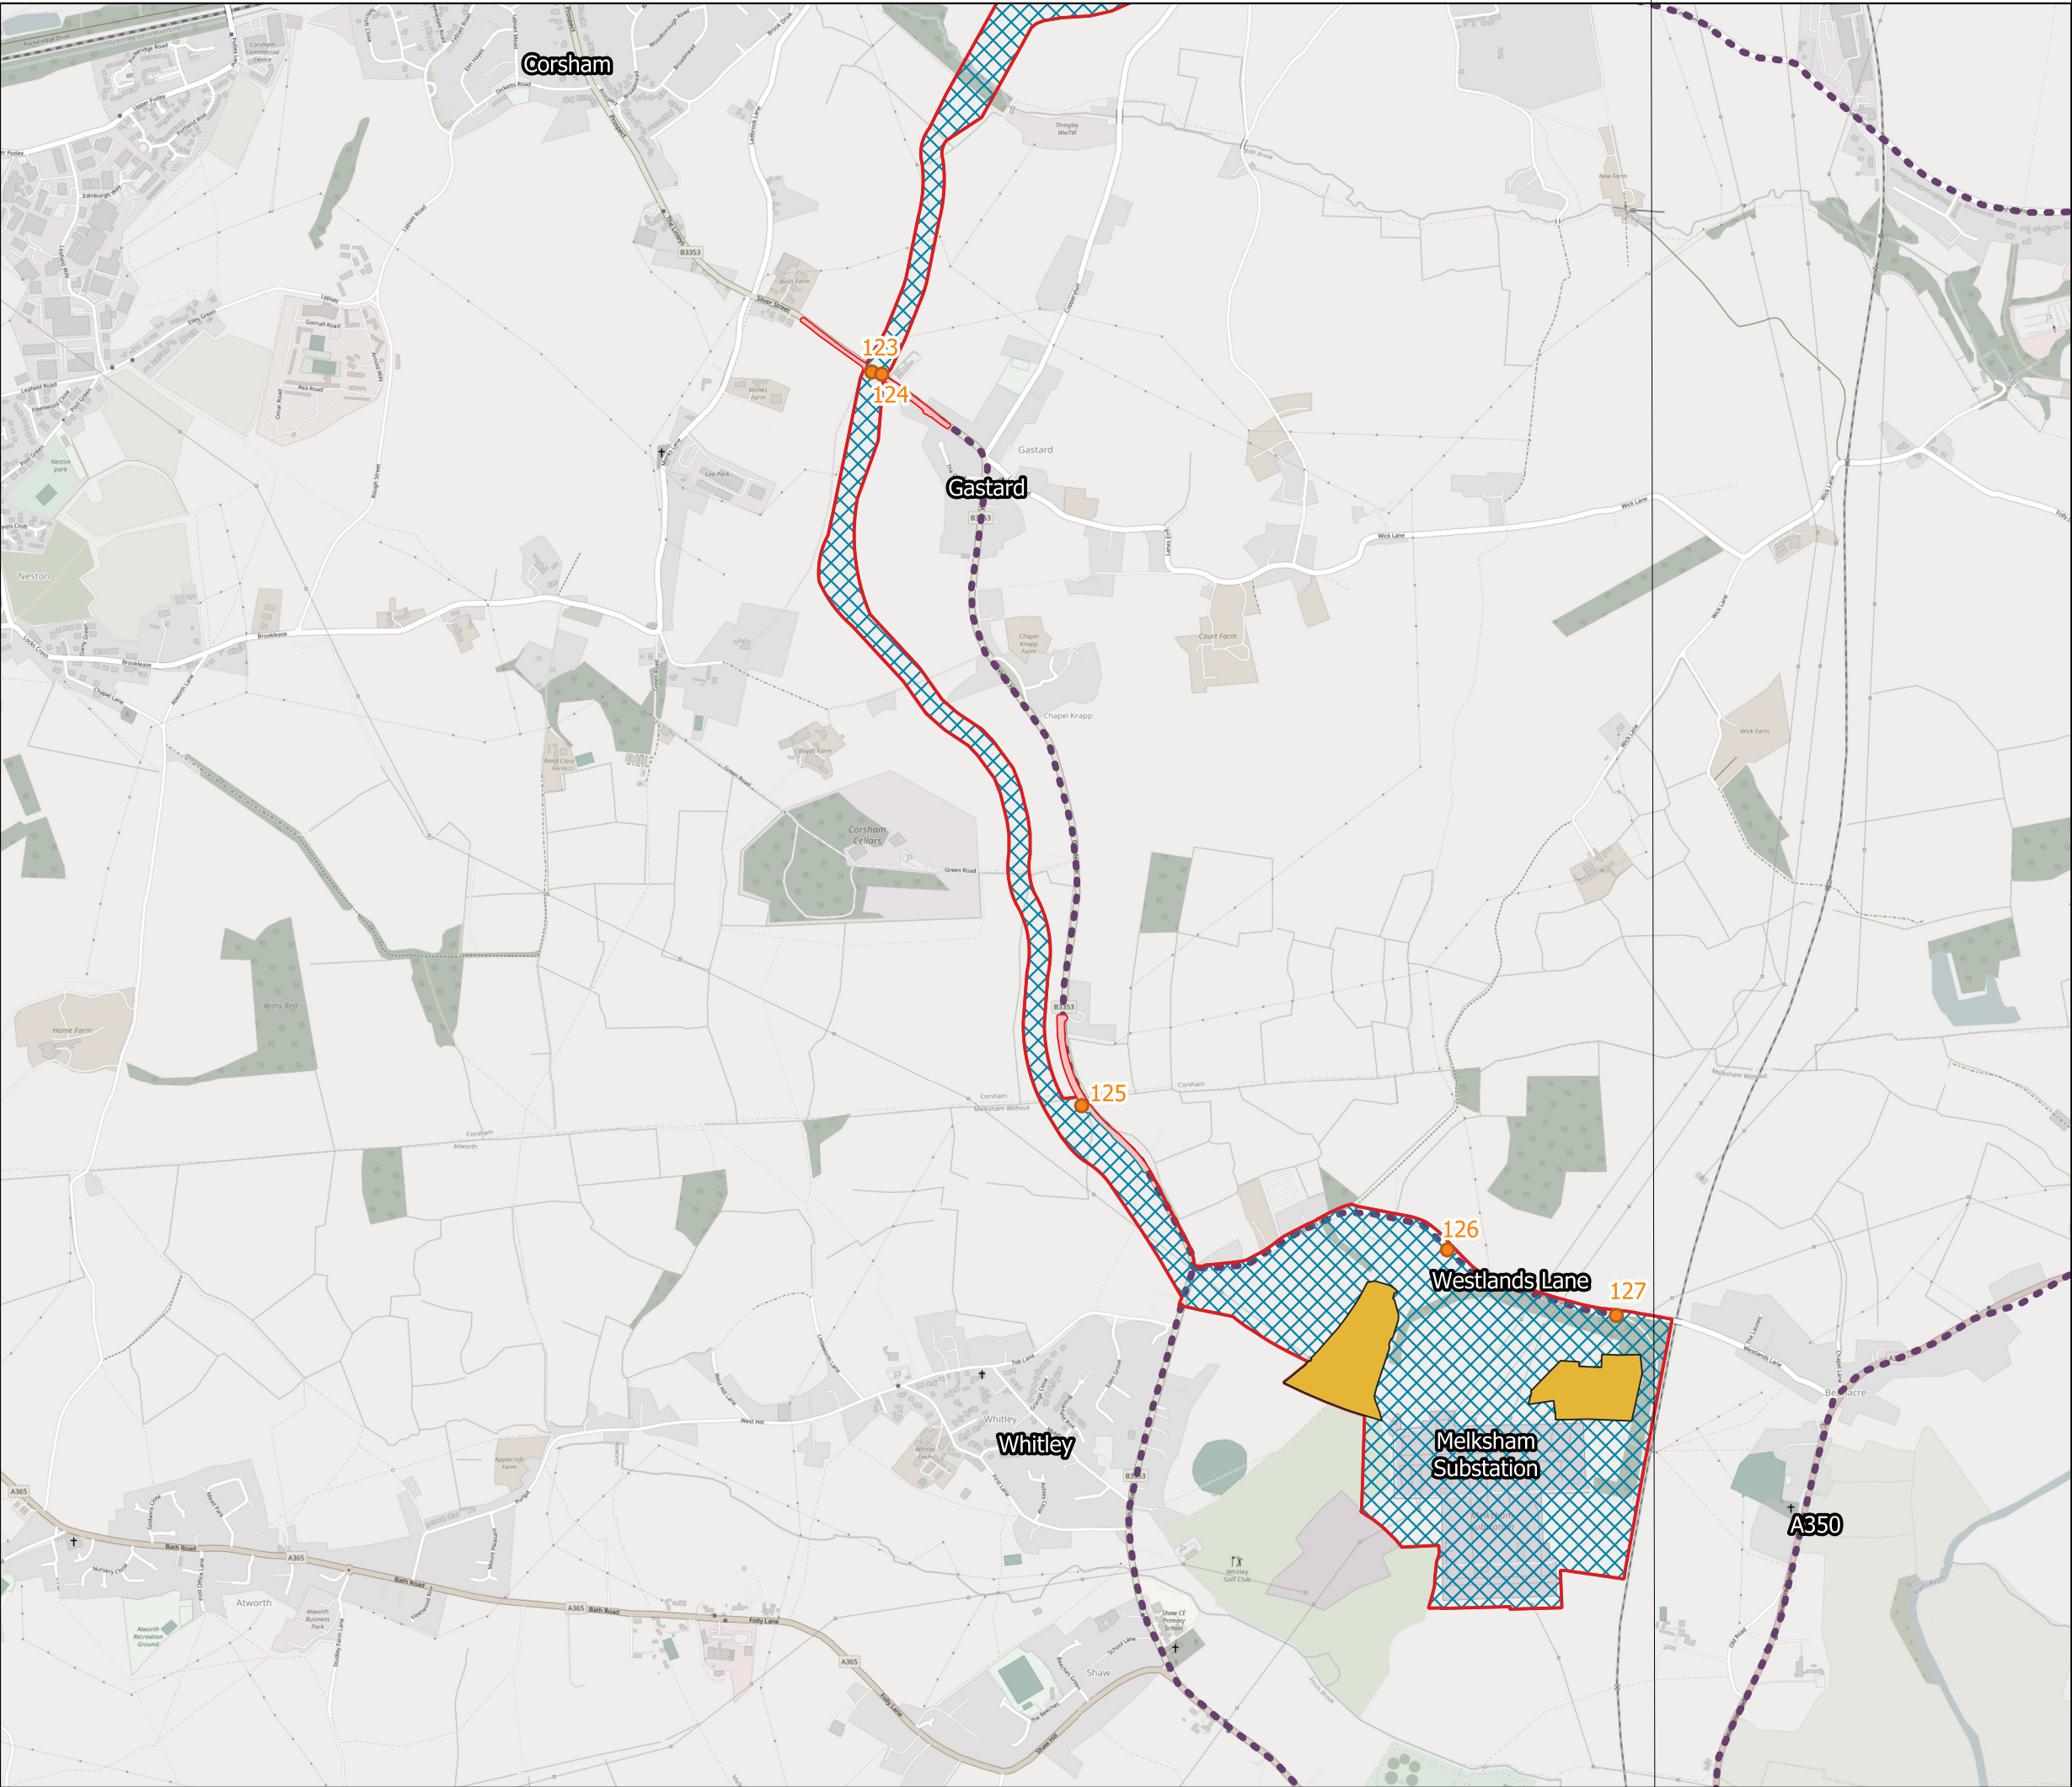

Title:
Figure 13-12-5 Construction Access Locations:
Cable Route Corridor

Document:

Volume 2
Transport and Access
Environmental Statement

Legend:

Highway Improvement Areas

Order Limits

Cable Route Corridor

Cable Corridor
Construction Compounds

Access Locations

Construction Route

Data: IGP 2025 **Base Maps**: © Crown copyright and database rights 2025
OSM Standard 0100031673

APFP Regulation: 5(2)(a)
Application Doc no.: APP / 6.2
Drawing no.: Figure 13-12-5

Co-ordinate system: British National Grid
Scale: 1:24141 @ A3

INDICATIVE

W
E

S

00.250.50.751 km

Island
GREEN
POWER

Transport Planning Associates