


Key

- Area For Solar Panels And Associated Development
- Existing
 - Existing Vegetation
 - Existing Ditch Verge
 - Existing Watercourses
 - Existing Footpath
 - Existing Bridleway
 - Existing Byway Open To All Traffic
 - Existing Restricted Byways
 - Existing Buildings
 - Existing Listed Buildings
 - Cotswolds National Landscape
 - Existing Conservation Area
 - Existing Utilities
- Proposed
 - Existing Vegetation To Be Retained And Enhanced
 - Proposed Grassland Creation (Beneath Panels)
 - Proposed Tussock Grassland Margins
 - Proposed Damp Grassland
 - Proposed Ground Nesting Bird Mitigation - Set Aside
 - Proposed Diverse Wildflower Meadow
 - Proposed Low Density Scrub
 - Hedgerow Reinforcement
 - Proposed Native Hedgerow With Trees
 - Proposed Linear Tree Planting
 - Proposed Native Woodland Belt
 - Proposed Native Woodland Block
 - Proposed Riparian Corridor
 - Proposed Solar Arrays
 - Proposed Fenceline
 - Proposed Access Tracks To Solar Arrays
 - Proposed Access Tracks To Solar Arrays And 132kV Substation
 - Proposed Conversion Units
 - Proposed Substation
 - Proposed Permissive Path For Pedestrians
 - Proposed Permissive Path For Pedestrians, Equestrians and Cyclists
 - Existing Vegetation To Be Removed
 - Existing Drystone Wall To Be Retained And Restored

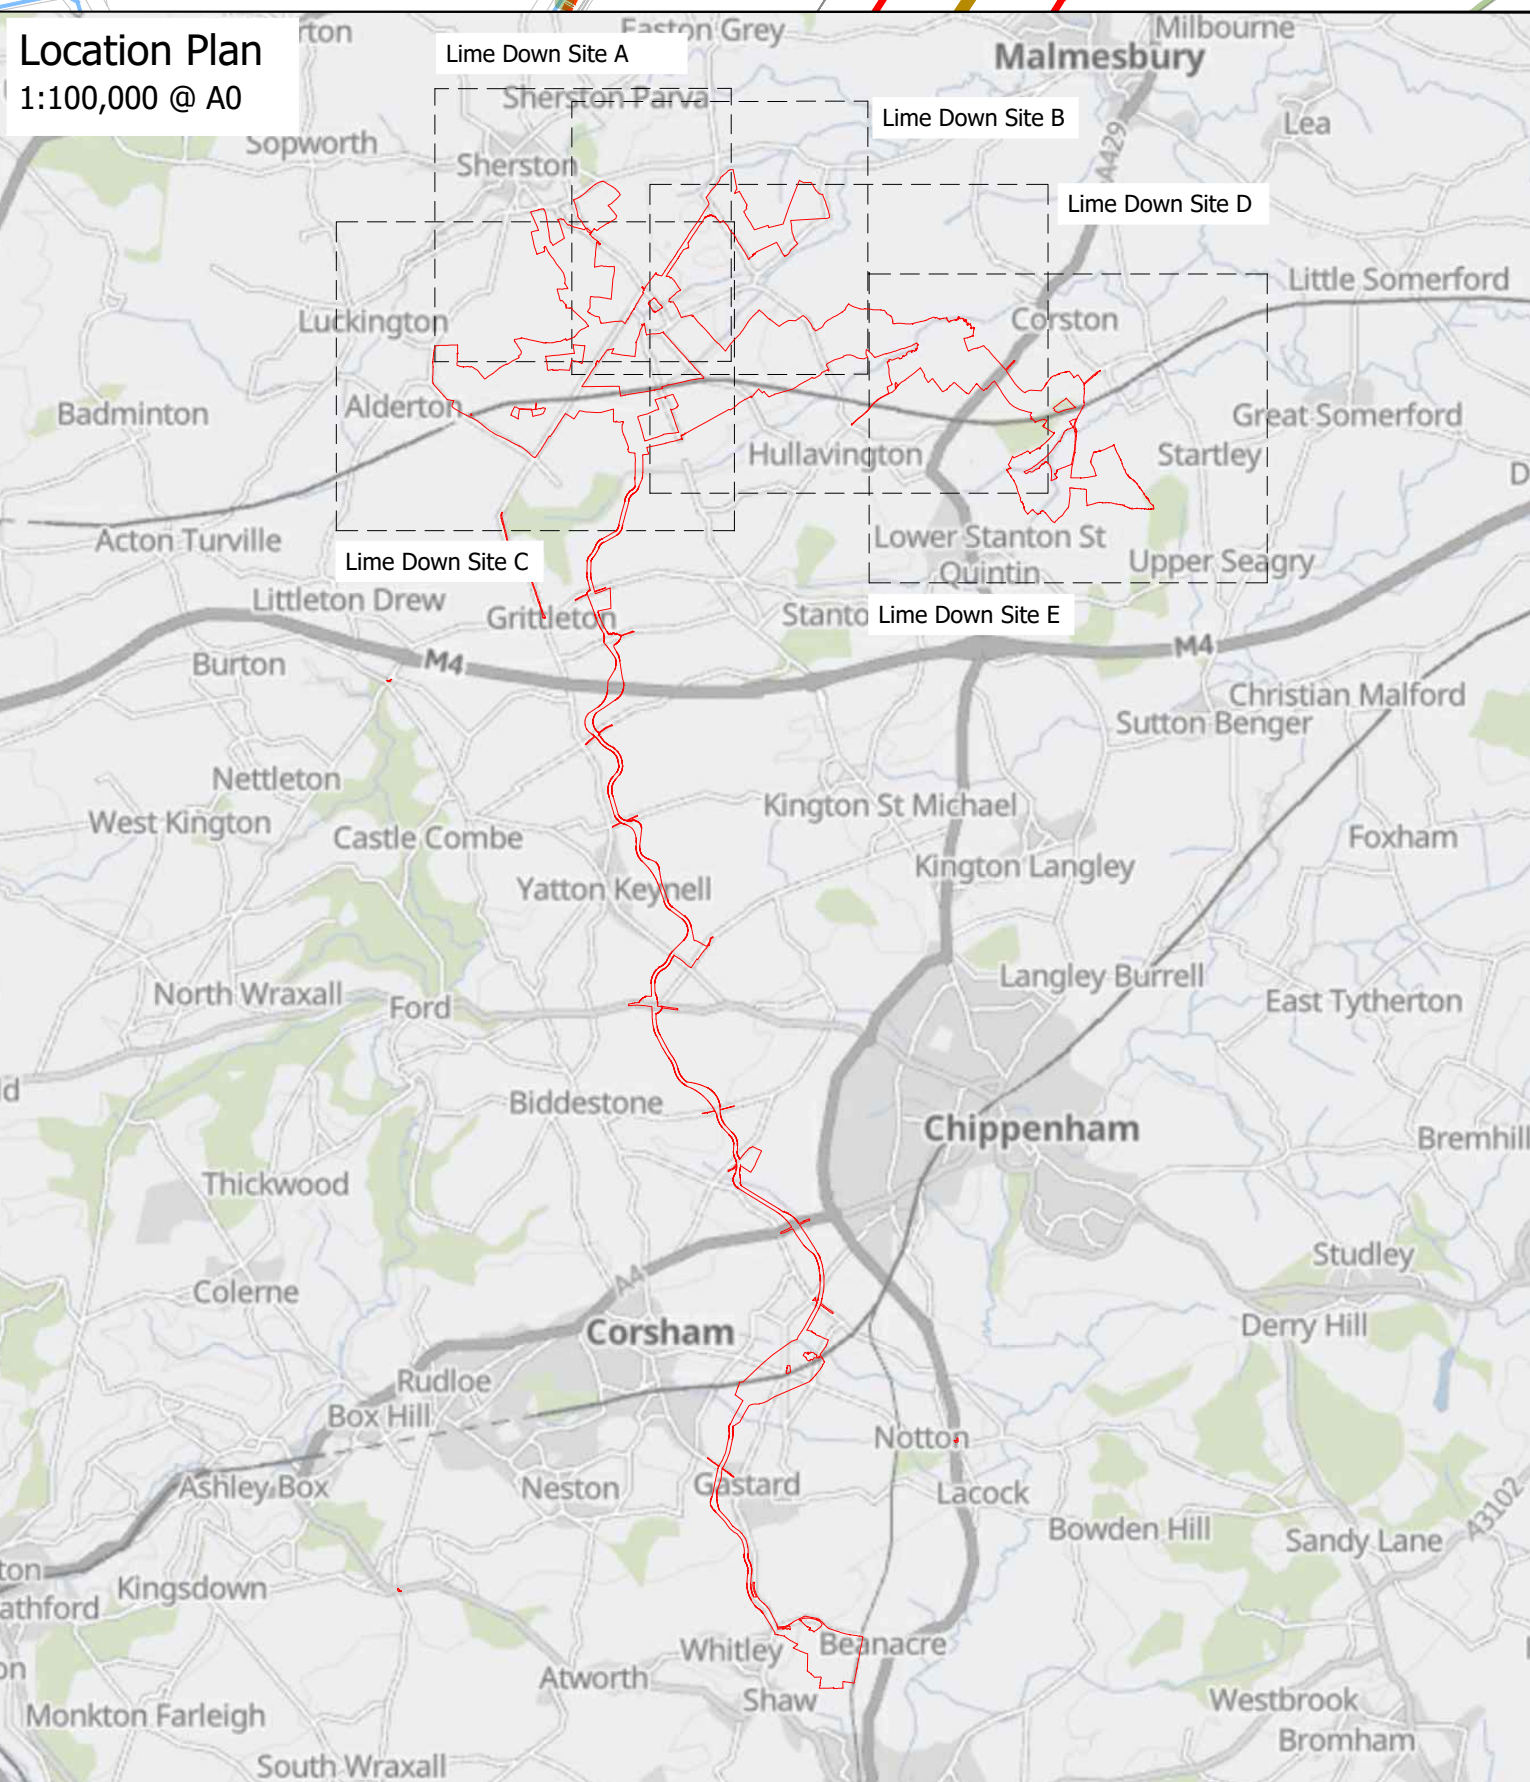

Key

- Area For Solar Panels And Associated Development
- Existing
 - Existing Vegetation
 - Existing Ditch Verge
 - Existing Watercourses
 - Existing Footpath
 - Existing Bridleway
 - Existing Byway Open To All Traffic
 - Existing Restricted Byways
 - Existing Buildings
 - Existing Listed Buildings
 - Cotswolds National Landscape
 - Existing Utilities
- Proposed
 - Existing Vegetation To Be Retained And Enhanced
 - Proposed Grassland Creation (Beneath Panels)
 - Proposed Tussock Grassland Margins
 - Proposed Damp Grassland
 - Proposed Ground Nesting Bird Mitigation - Set Aside
 - Proposed Diverse Wildflower Meadow
 - Proposed Low Density Scrub
 - Hedgerow Reinforcement
 - Proposed Native Hedgerow With Trees
 - Proposed Linear Tree Planting
 - Proposed Native Woodland Belt
 - Proposed Native Woodland Block
 - Proposed Riparian Corridor
 - Proposed Solar Arrays
 - Proposed Fenceline
 - Proposed Access Tracks
 - Proposed Conversion Units/ 33kV Sub-distribution Switch Room
 - Proposed Permissive Path For Pedestrians
 - Existing Vegetation To Be Removed
 - Proposed Locations For Reintroduction Of Historic Ponds



1:2,500 @A0

LIME DOWN SOLAR PARK
Figure 3-4-2
Lime Down Solar Park - Site B
Landscape and Ecology Mitigation Plan - Revision 3
EN010168/APP/6.2
5(2)(a)

