Meridian Solar Farm

EN010169

Volume 6


Environmental Statement

6.2 ES Figure 2-2: Indicative Solar Development Area and Inter-Array Connections Layout Plan (Rev 1)

APFP Regulation 5(2)(a)

Infrastructure Planning (Applications: Prescribed Forms and Procedure) Regulations 2009

September 2026

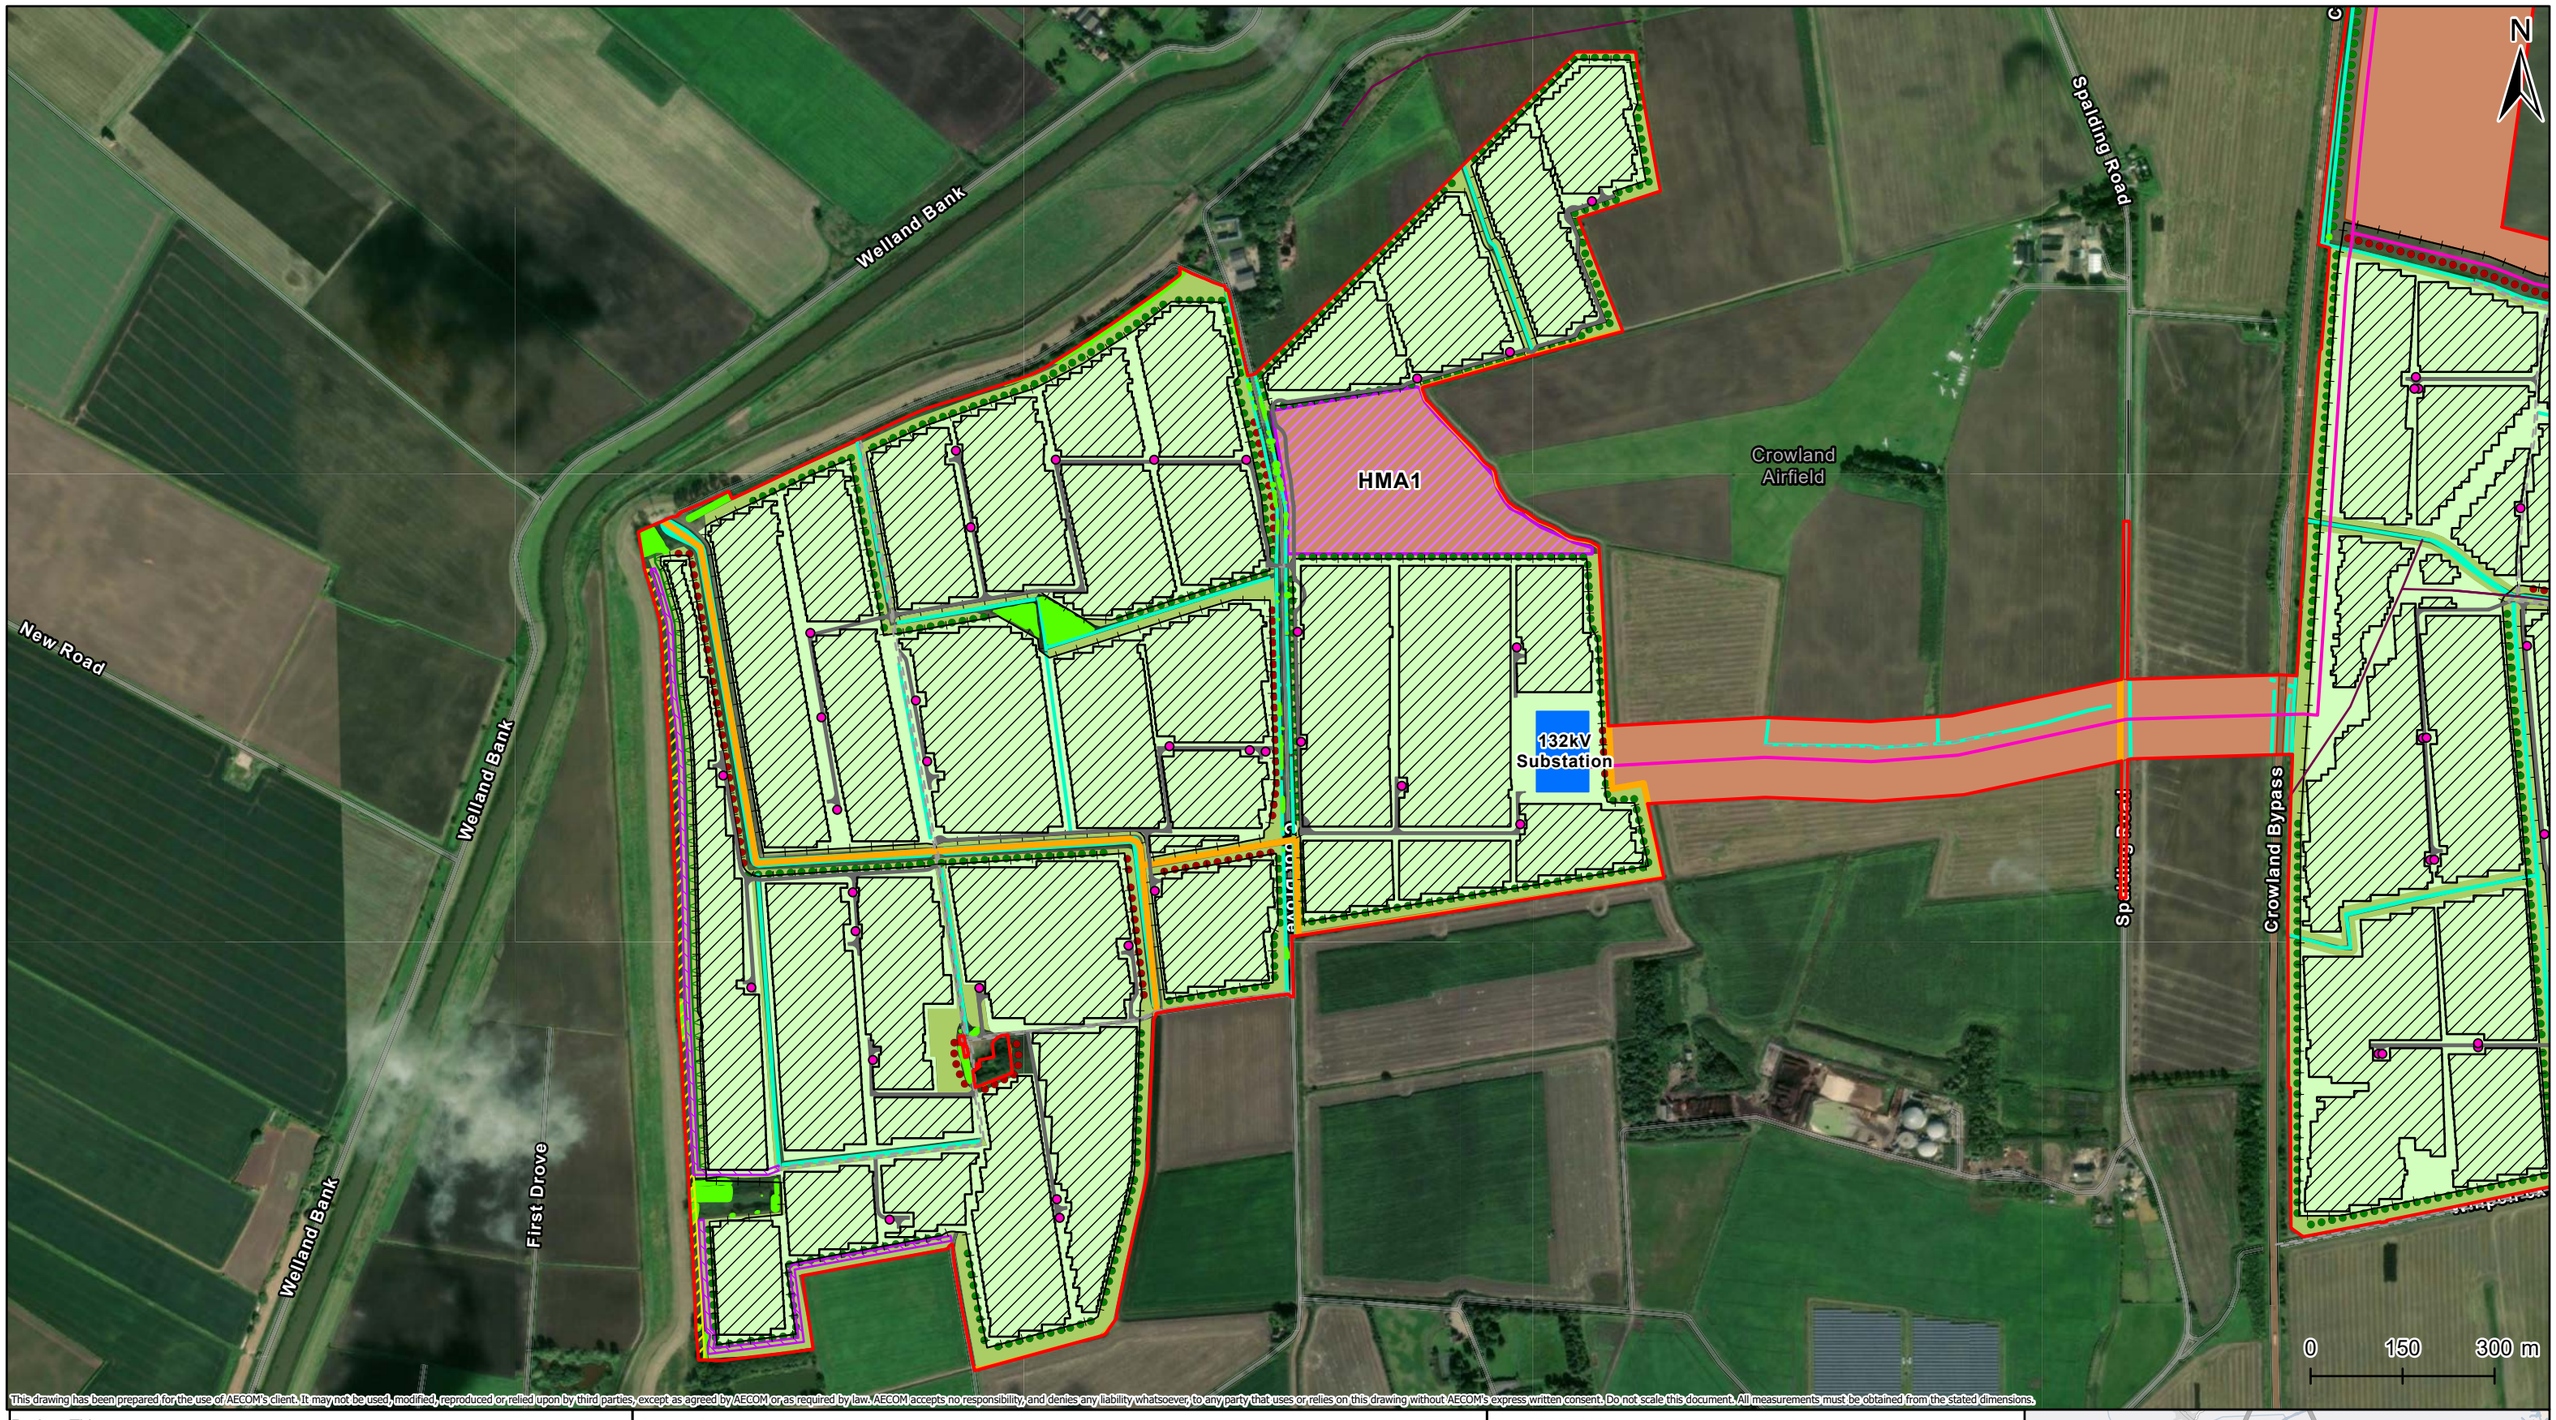

This drawing has been prepared for the use of AECOM's client. It may not be used, modified, reproduced or relied upon by third parties, except as agreed by AECOM or as required by law. AECOM accepts no responsibility, and denies any liability whatsoever, to any party that uses or relies on this drawing without AECOM's express written consent. Do not scale this document. All measurements must be obtained from the stated dimensions.

Project Title

Meridian Solar Farm

Map Title

Environmental Statement
Figure 2-2: Indicative Solar Development Area and Inter-Array Connections Layout Plan
(Sheet 1 of 7)

Scale @ A3	Version	Drawn	Reviewed
1:10,000	1	LL	AK

Legend

- Order Limits
- Fence
- EA Land Ownership
- EA Access to Flood Embankment

Proposed Infrastructure

- PV Panel
- Substation
- Solar Station

Roads

- Existing Road
- New Access Track

Cabling

- Indicative 132kV Underground Cable
- Existing 11kV Overhead Line

Watercourses

- North Levels IDB Drains
- Other Drains

Landscape

- Proposed Band of Shrubs & Scattered Trees
- Strengthened Band of Scattered Trees
- Proposed Band of Shrubs
- Habitat Management Area
- Retained Agriculture
- Proposed Species Rich Grassland
- Proposed Semi Improved Grassland


Vegetation

- Retained

Date: 27/07/2026

Copyright
Earthstar Geographics, Sources: Esri, TomTom, Garmin, FAO, NOAA, USGS, © OpenStreetMap contributors, and the GIS User Community, Contains OS data © Crown Copyright and database right 2026. Contains data from OS Zoomstack. Reproduced from Ordnance Survey digital map data © Crown copyright 2025. All rights reserved. Licence number AC0000808122.

Meridian Solar

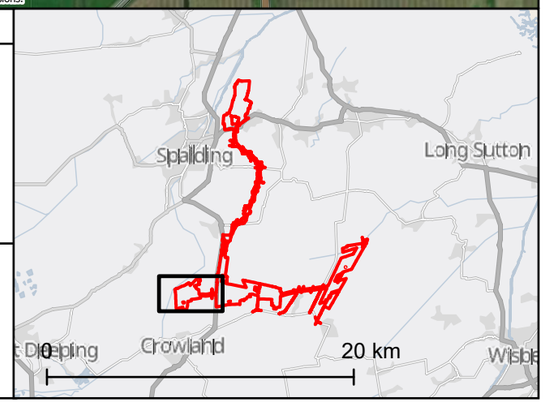



This drawing has been prepared for the use of AECOM's client. It may not be used, modified, reproduced or relied upon by third parties, except as agreed by AECOM or as required by law. AECOM accepts no responsibility, and denies any liability whatsoever, to any party that uses or relies on this drawing without AECOM's express written consent. Do not scale this document. All measurements must be obtained from the stated dimensions.

Project Title

Meridian Solar Farm

Map Title

Environmental Statement
Figure 2-2: Indicative Solar Development Area and Inter-Array Connections Layout Plan
(Sheet 3 of 7)

Scale @ A3	Version	Drawn	Reviewed
1:10,000	1	LL	AK

Legend

- Order Limits
- Fence

Proposed Infrastructure

- PV Panel
- Substation
- Solar Station

Roads

- Existing Road
- New Access Track

Cabling

- Indicative 132kV Underground Cable
- Existing 11kV Overhead Line

Watercourses

- North Levels IDB Drains
- South Holland IDB Drains (indicative)
- Other Drains

Landscape

- Proposed Band of Shrubs & Scattered Trees
- Proposed Band of Shrubs
- Retained Pasture
- Habitat Management Area
- Retained Agriculture
- Proposed Species Rich Grassland
- Proposed Semi Improved Grassland
- Permissive Path


Vegetation


- Retained

Date: 27/07/2026

Copyright
Microsoft, Vantor, Sources: Esri, TomTom, Garmin, FAO, NOAA, USGS, © OpenStreetMap contributors, and the GIS User Community, Contains OS data © Crown Copyright and database right 2026. Contains data from OS Zoomstack. Reproduced from Ordnance Survey digital map data © Crown copyright 2025. All rights reserved. Licence number AC0000808122.

Meridian Solar

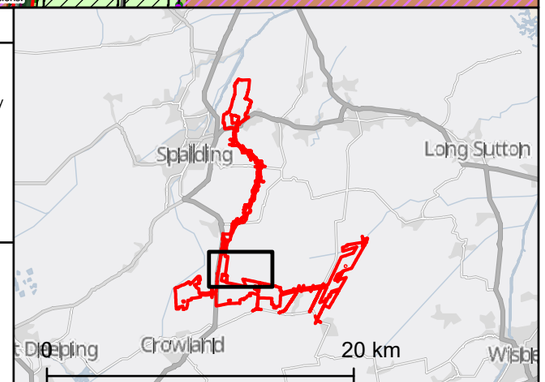

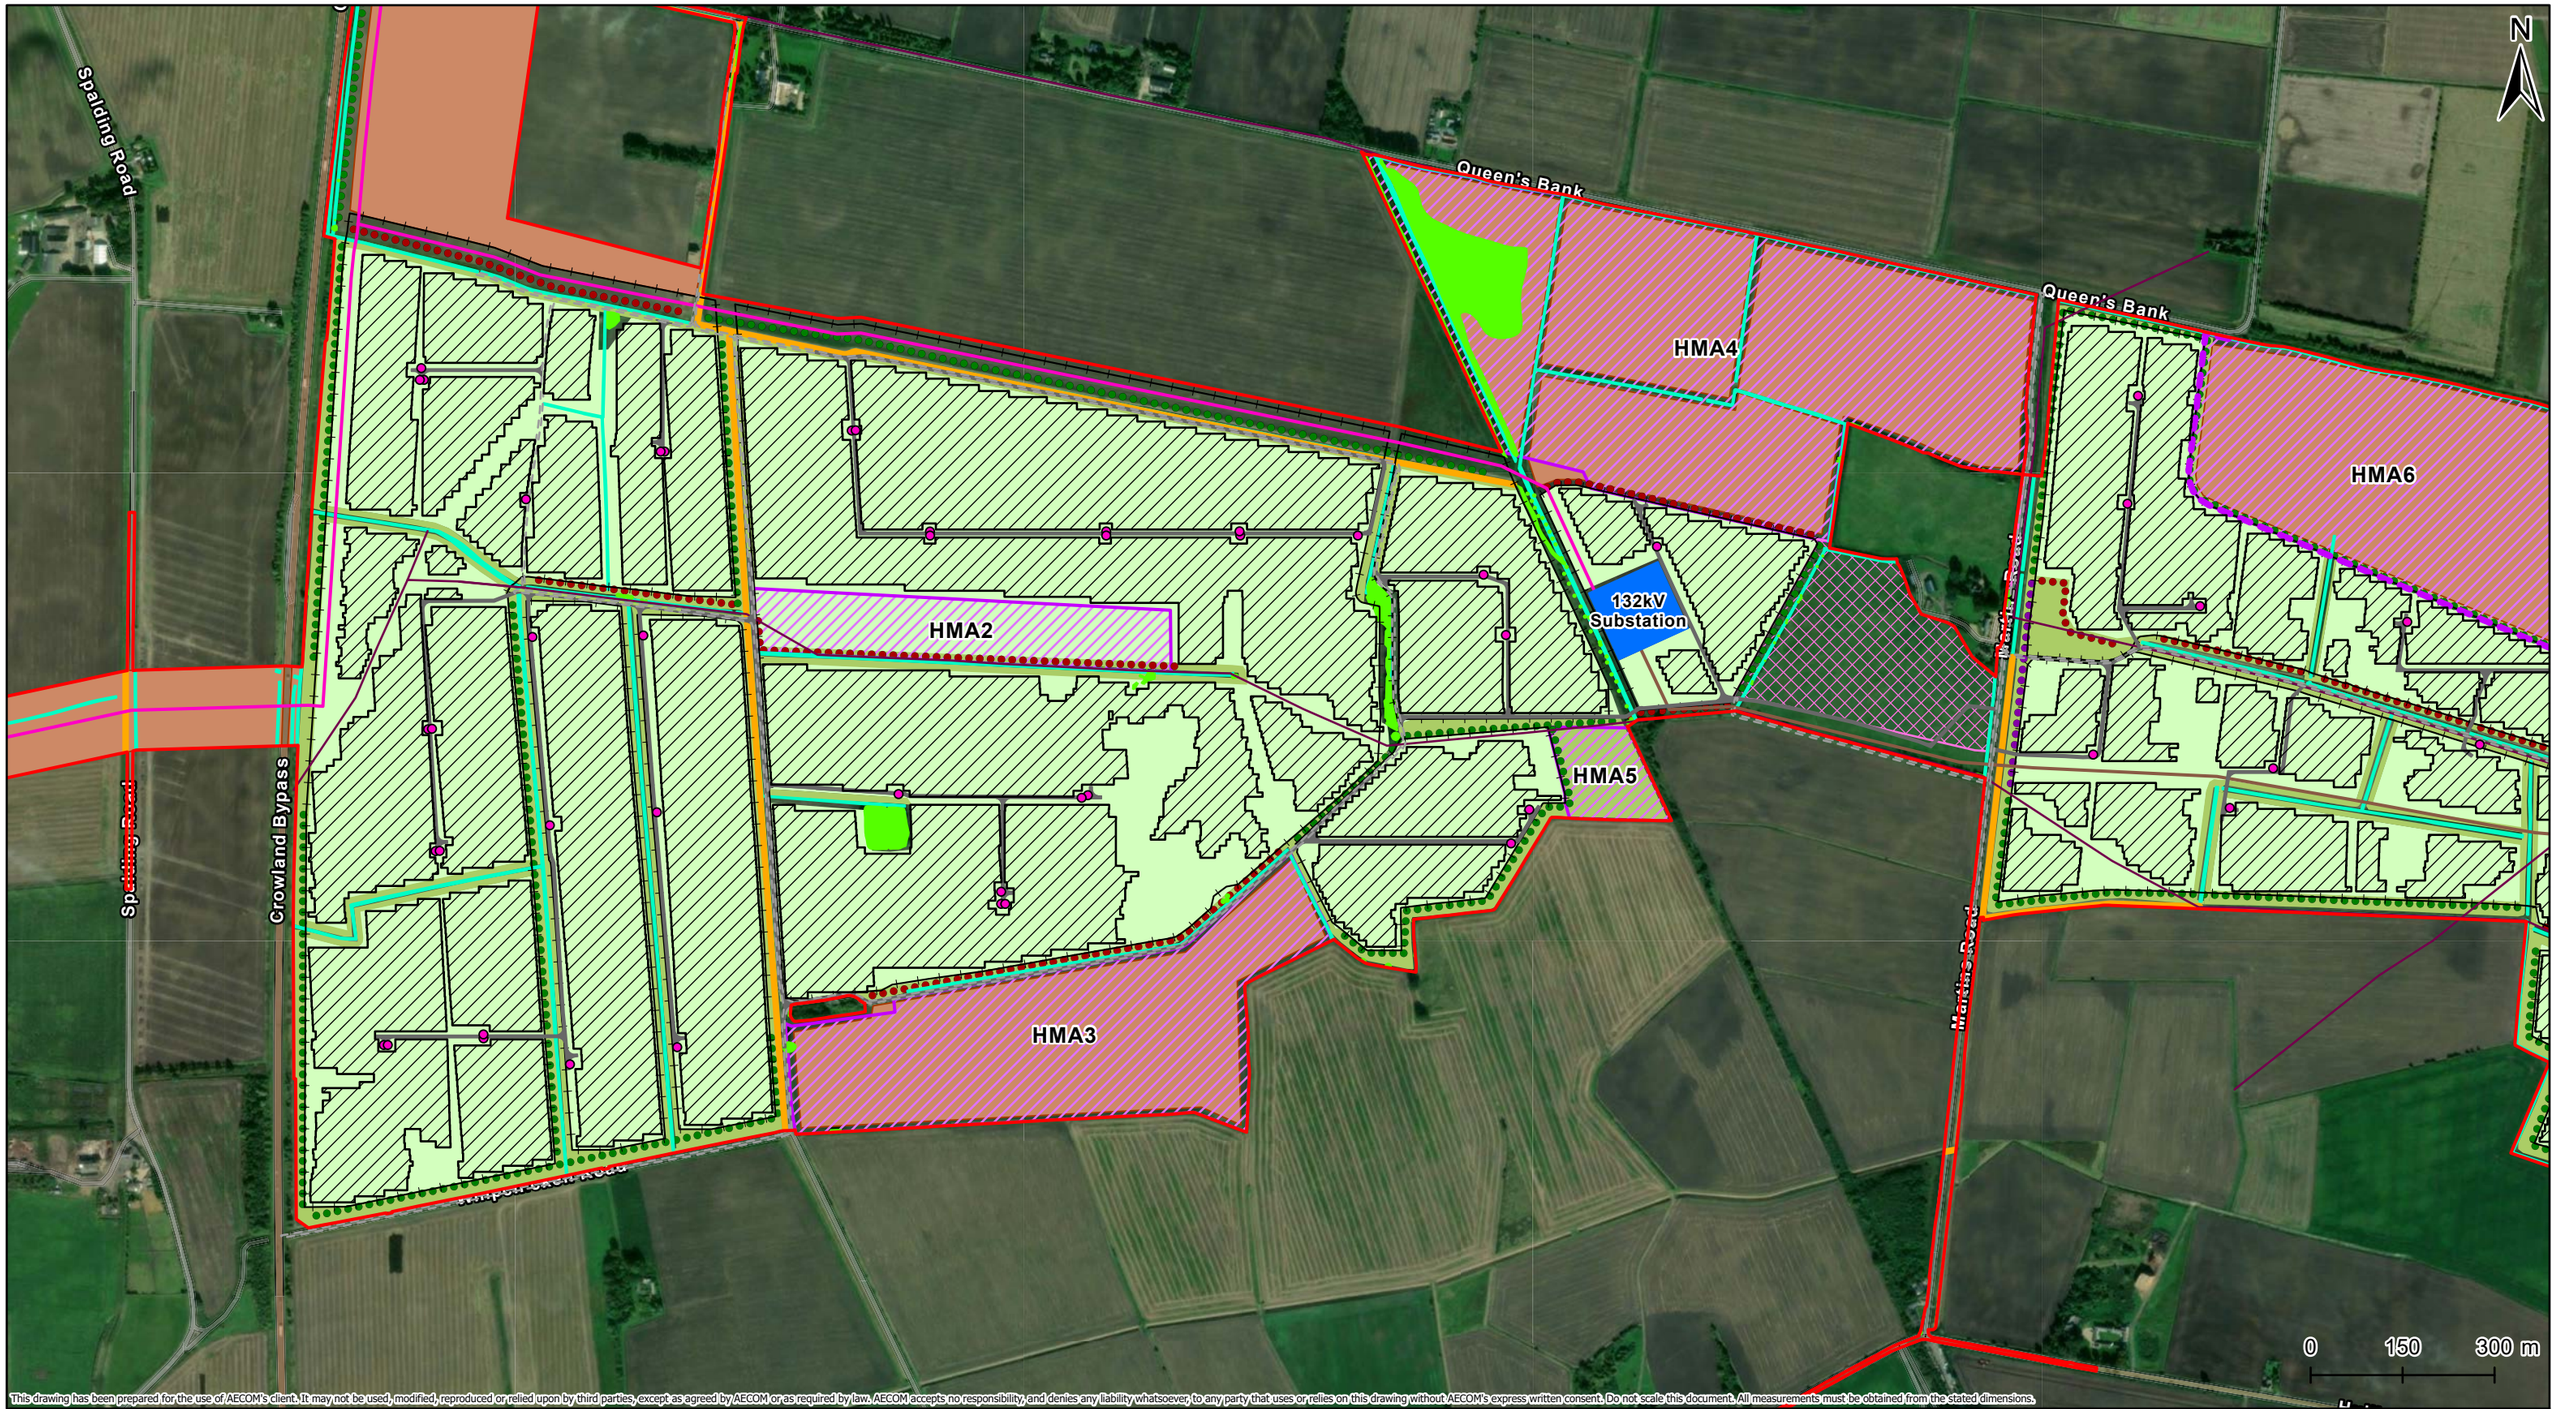

This drawing has been prepared for the use of AECOM's client. It may not be used, modified, reproduced or relied upon by third parties, except as agreed by AECOM or as required by law. AECOM accepts no responsibility, and denies any liability whatsoever, to any party that uses or relies on this drawing without AECOM's express written consent. Do not scale this document. All measurements must be obtained from the stated dimensions.

Project Title

Meridian Solar Farm

Map Title

Environmental Statement
Figure 2-2: Indicative Solar Development Area and Inter-Array Connections Layout Plan
(Sheet 4 of 7)

Scale @ A3	Version	Drawn	Reviewed
1:10,000	1	LL	AK

Legend

- Order Limits
- Fence

Proposed Infrastructure

- PV Panel
- Substation
- Solar Station

Roads

- Existing Road
- New Access Track

Cabling

- Indicative 132kV Underground Cable
- Indicative 132kV Overhead Line
- Existing 11kV Overhead Line

Watercourses

- North Levels IDB Drains
- Other Drains

Landscape

- Proposed Band of Shrubs & Scattered Trees
- Proposed Band of Shrubs
- Advanced Planting
- Retained Pasture
- Habitat Management Area
- Retained Agriculture
- Proposed Species Rich Grassland
- Proposed Semi Improved Grassland
- Permissive Path


Vegetation


- Retained

Date: 27/07/2026

Copyright
Earthstar Geographics, Sources: Esri, TomTom, Garmin, FAO, NOAA, USGS, © OpenStreetMap contributors, and the GIS User Community, Contains OS data © Crown Copyright and database right 2026. Contains data from OS Zoomstack. Reproduced from Ordnance Survey digital map data © Crown copyright 2025. All rights reserved. Licence number AC0000808122.

Meridian Solar

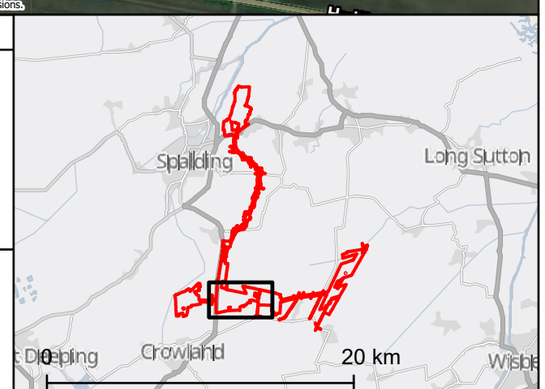

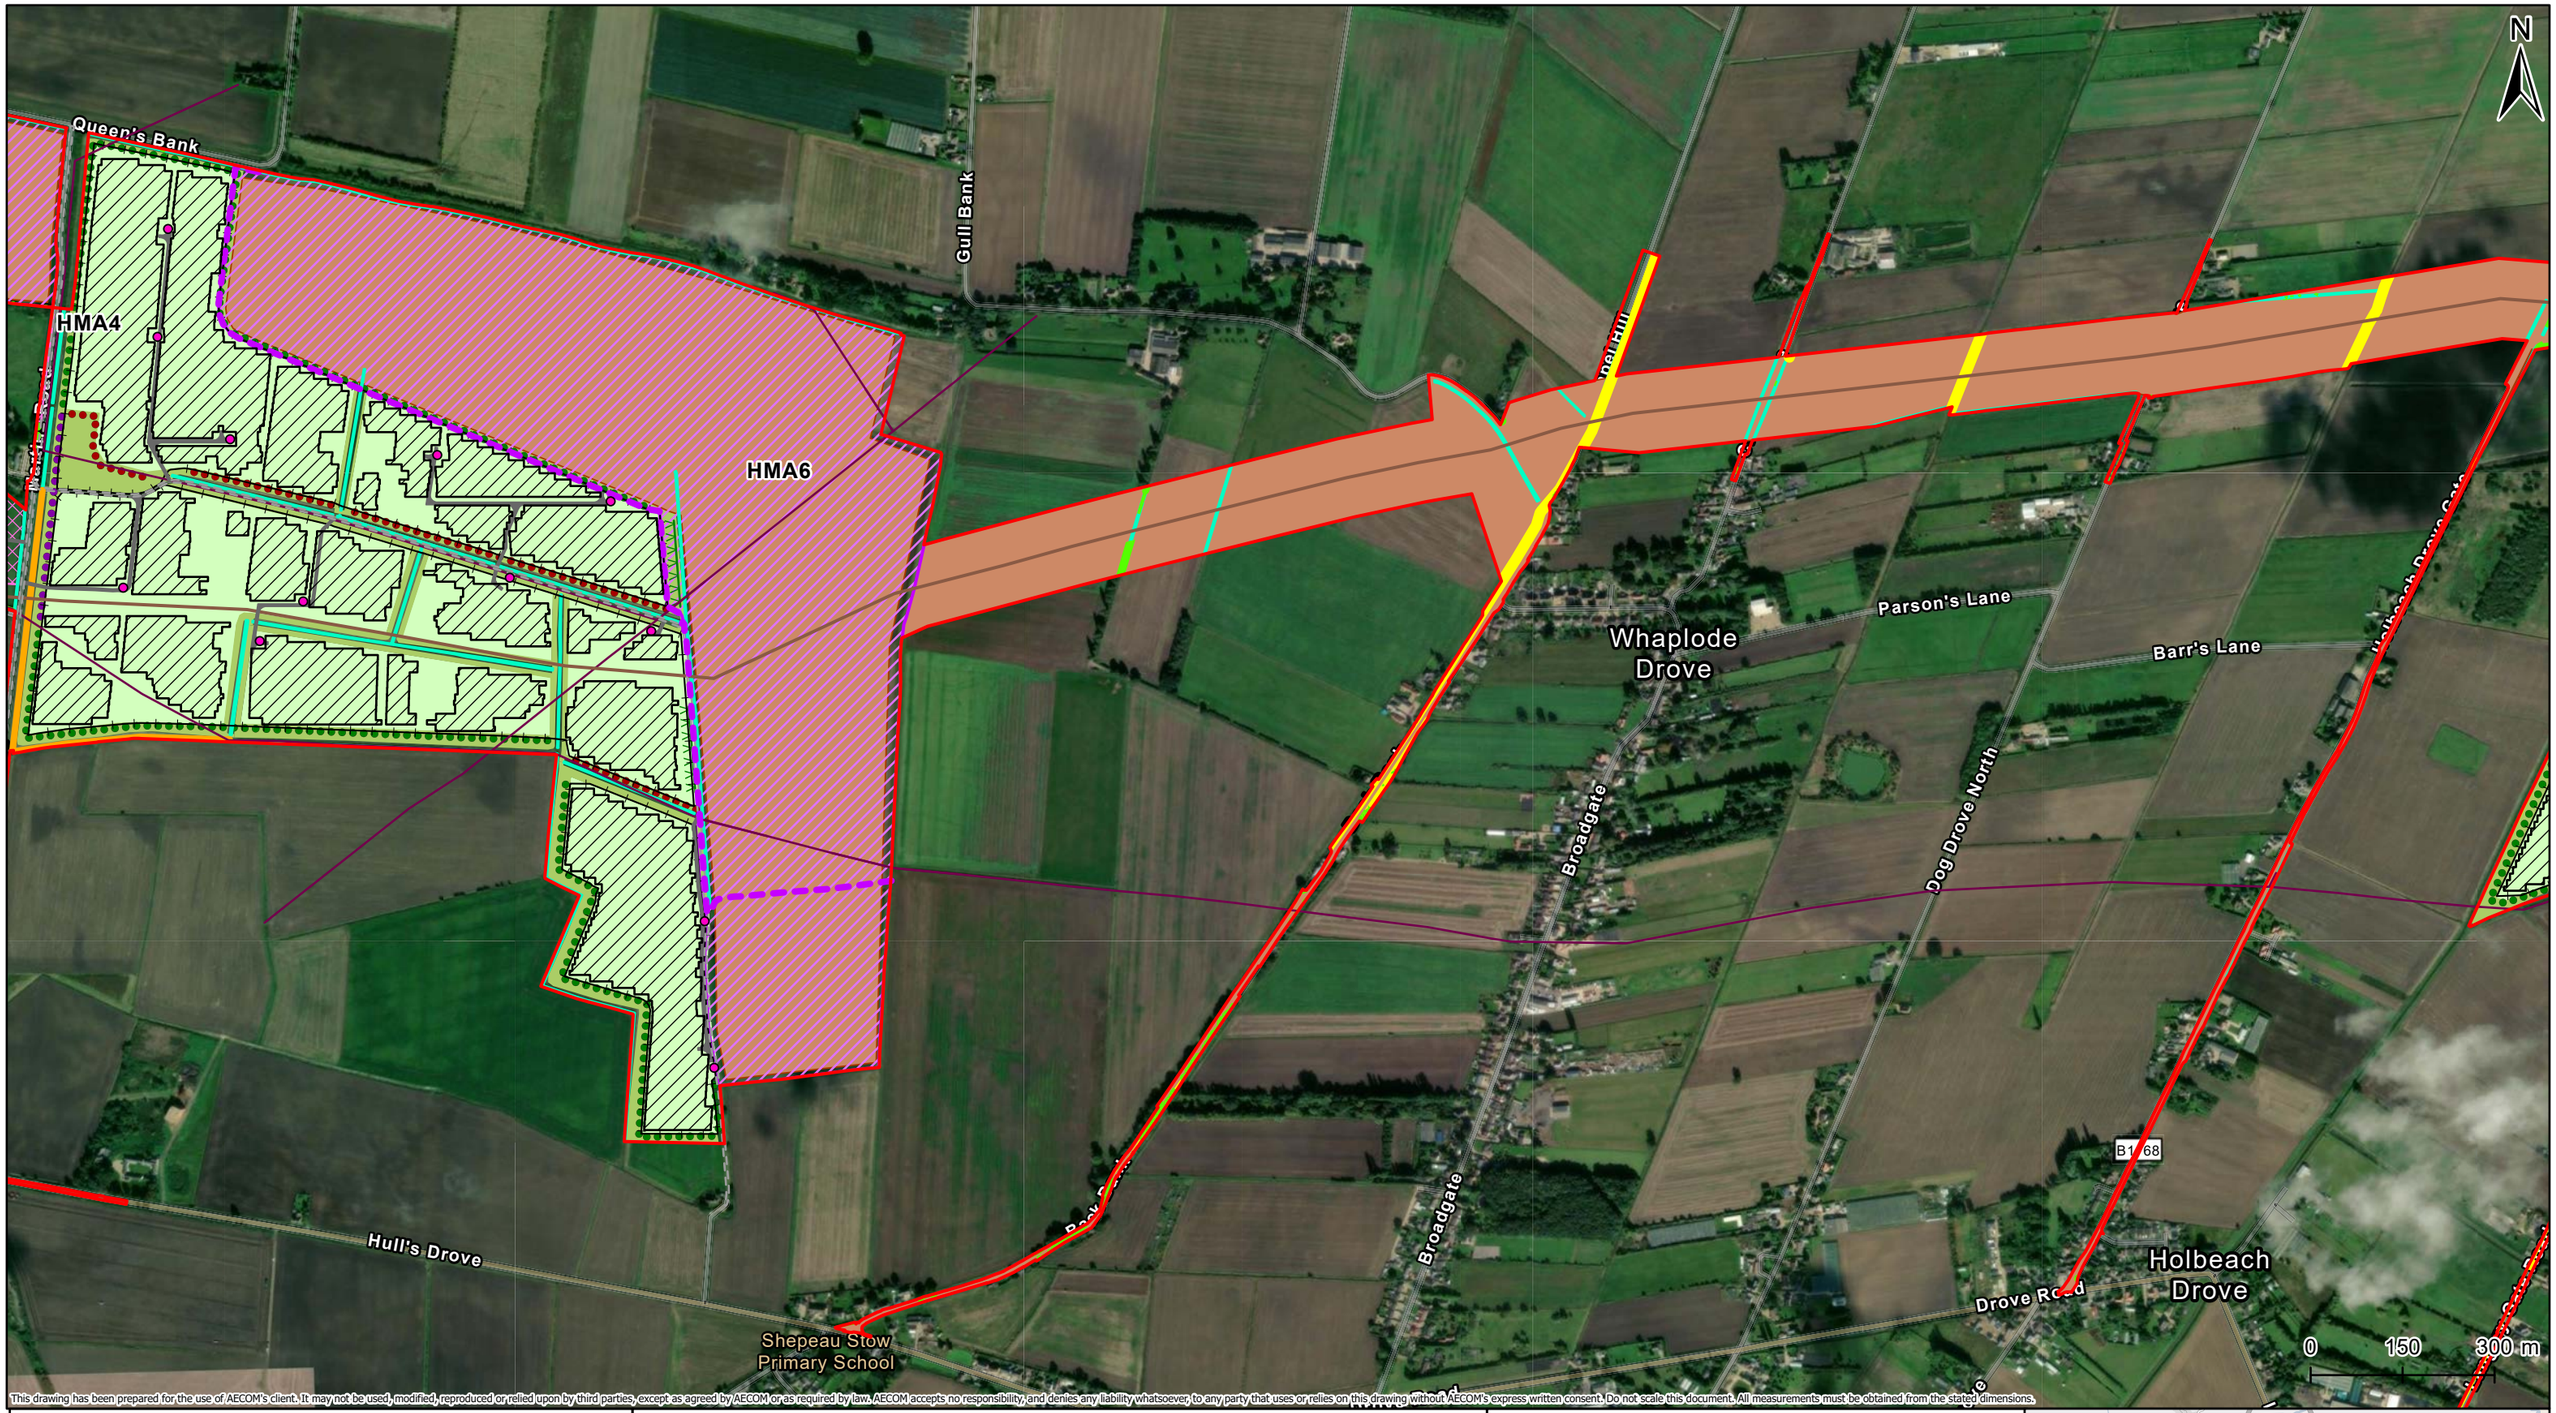

This drawing has been prepared for the use of AECOM's client. It may not be used, modified, reproduced or relied upon by third parties, except as agreed by AECOM or as required by law. AECOM accepts no responsibility, and denies any liability whatsoever, to any party that uses or relies on this drawing without AECOM's express written consent. Do not scale this document. All measurements must be obtained from the stated dimensions.

Project Title

Meridian Solar Farm

Map Title

Environmental Statement
Figure 2-2: Indicative Solar Development Area and Inter-Array Connections Layout Plan
(Sheet 5 of 7)

Scale @ A3	Version	Drawn	Reviewed
1:10,000	1	LL	AK

Legend

- Order Limits
- Fence

Proposed Infrastructure

- PV Panel
- Solar Station

Roads

- Existing Road
- New Access Track

Cabling

- Indicative 132kV Overhead Line
- Existing 11kV Overhead Line

Watercourses

- North Levels IDB Drains
- South Holland IDB Drains (indicative)
- Other Drains

Landscape

- Proposed Band of Shrubs & Scattered Trees
- Strengthened Band of Scattered Trees
- Proposed Band of Shrubs
- Advanced Planting
- Retained Pasture
- Habitat Management Area
- Retained Agriculture
- Proposed Species Rich Grassland
- Proposed Semi Improved Grassland
- Permissive Path


Vegetation


- Retained

Date: 27/07/2026

Copyright
Earthstar Geographics, Sources: Esri, TomTom, Garmin, FAO, NOAA, USGS, © OpenStreetMap contributors, and the GIS User Community, Contains OS data © Crown Copyright and database right 2026. Contains data from OS Zoomstack. Reproduced from Ordnance Survey digital map data © Crown copyright 2025. All rights reserved. Licence number AC0000808122.

Meridian Solar

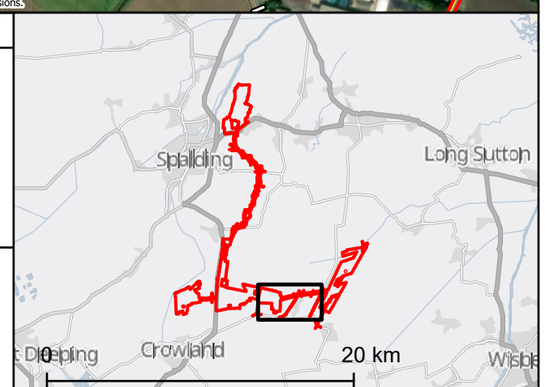

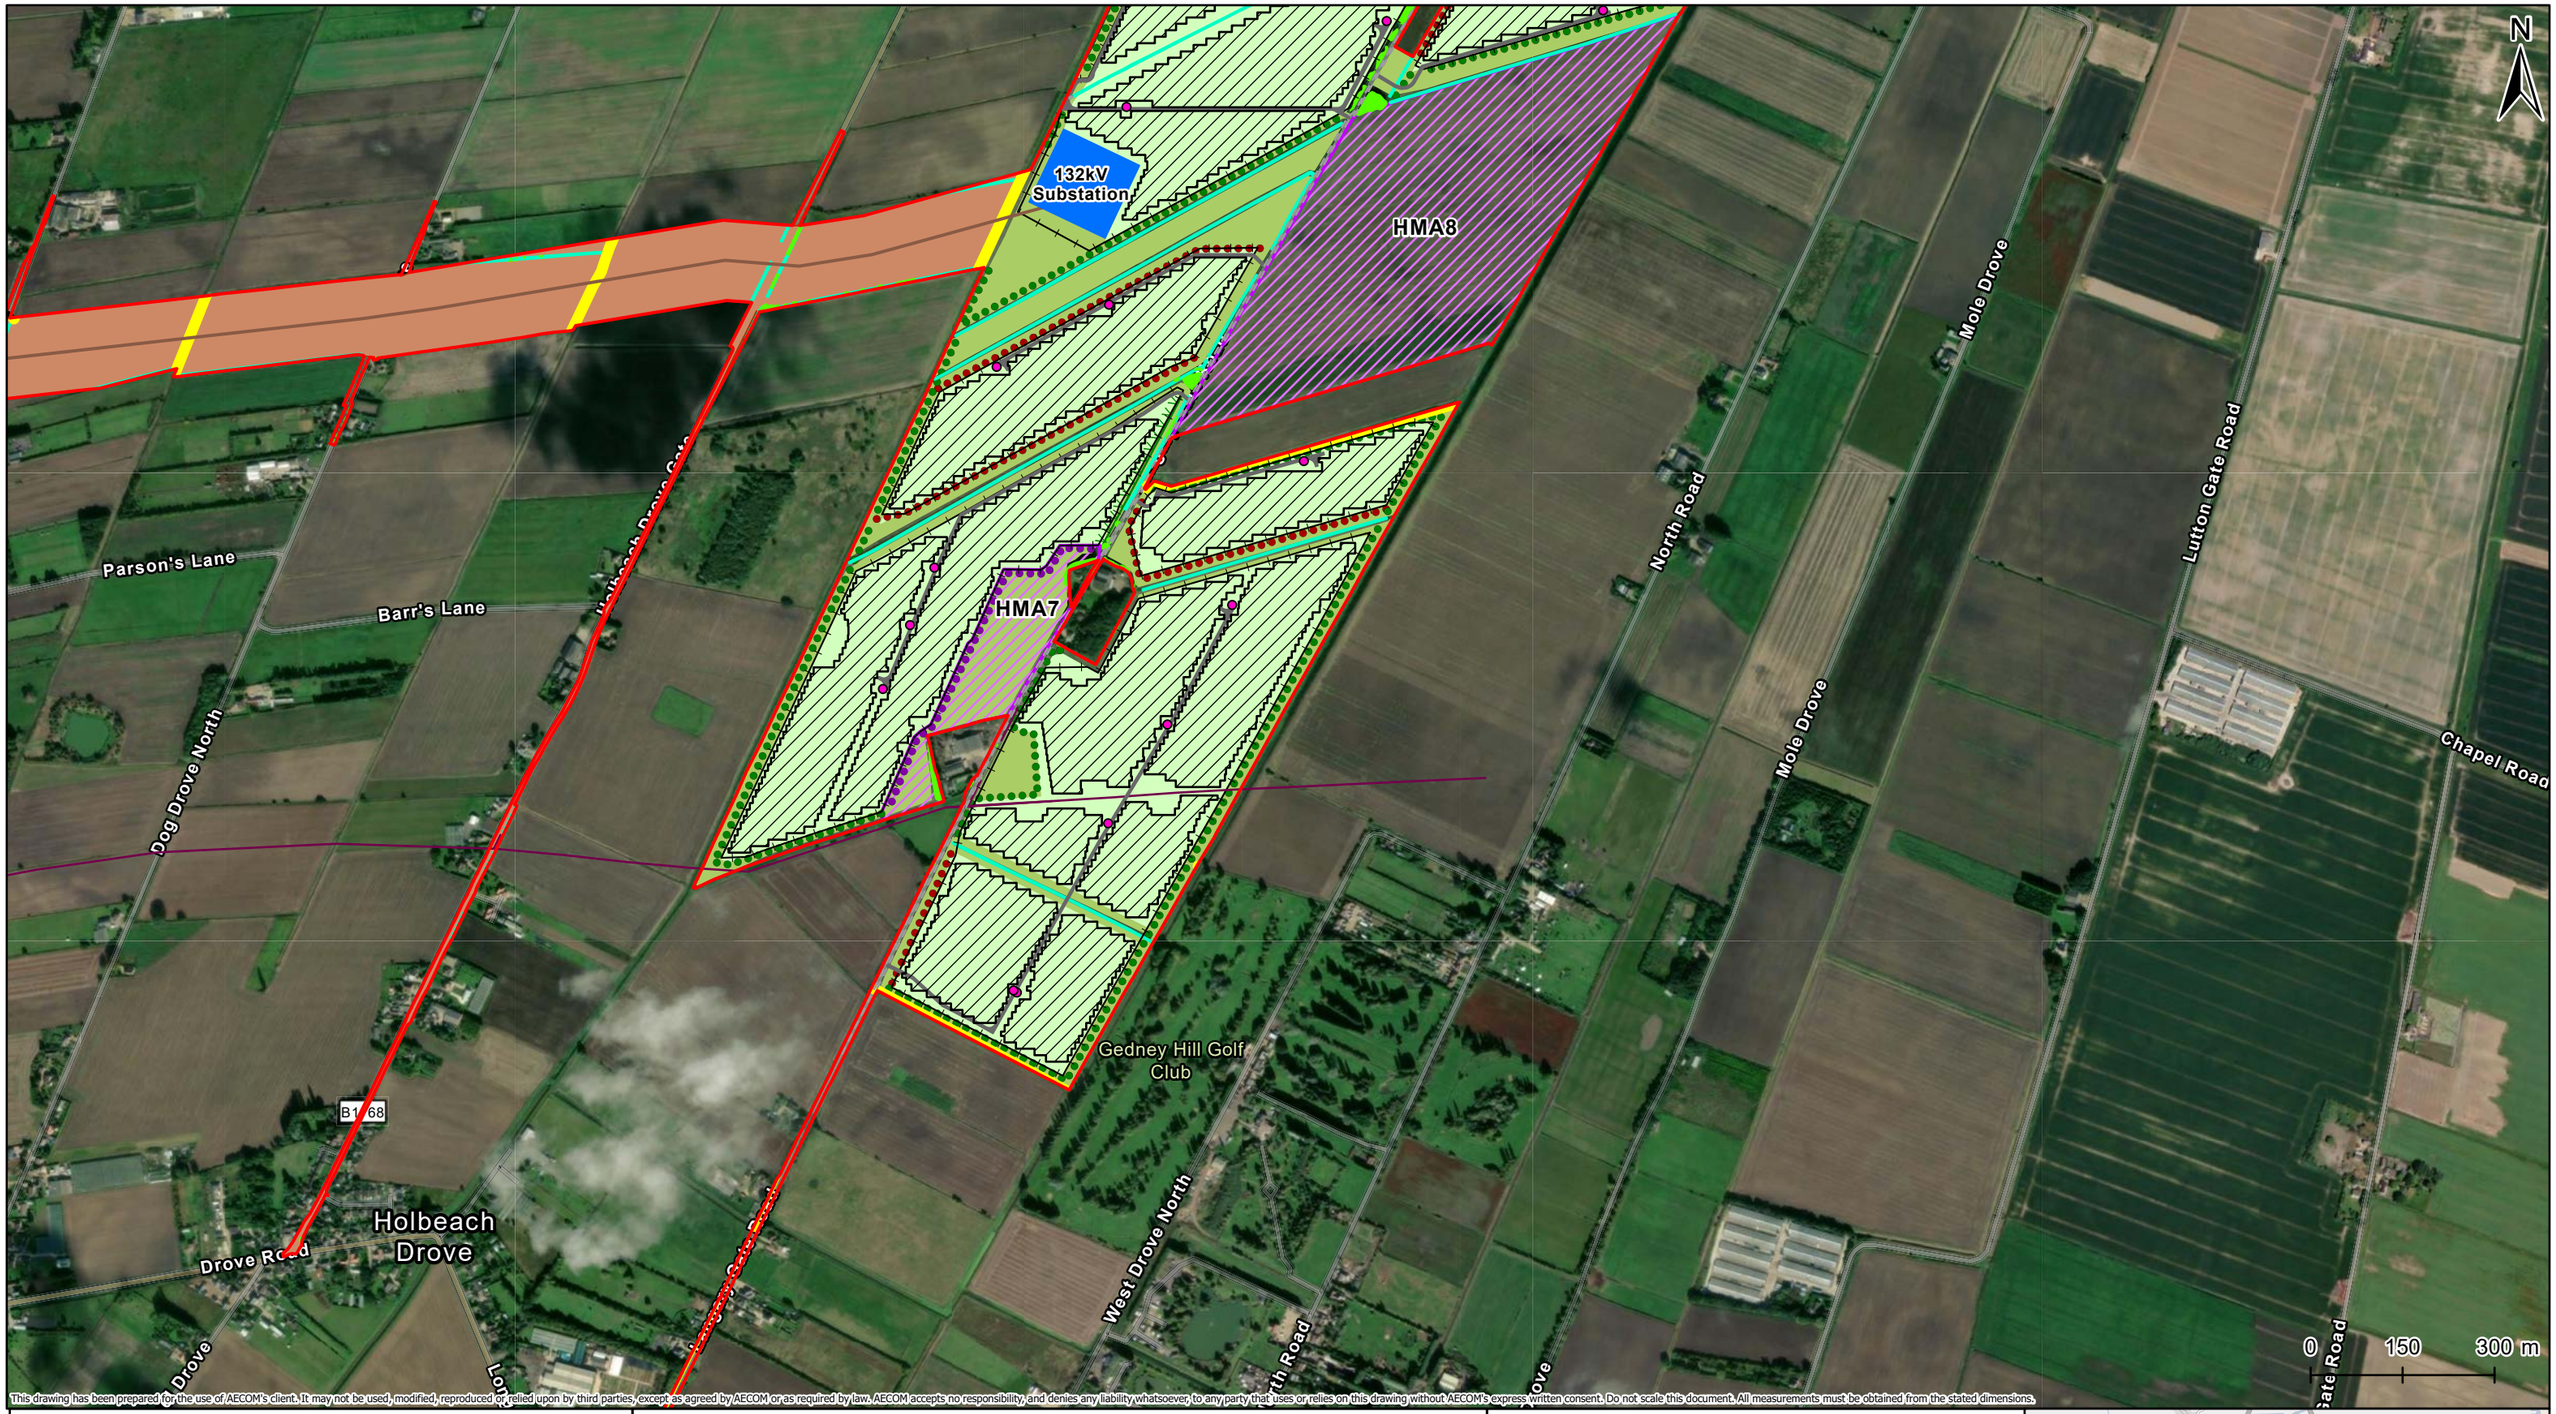

This drawing has been prepared for the use of AECOM's client. It may not be used, modified, reproduced or relied upon by third parties, except as agreed by AECOM or as required by law. AECOM accepts no responsibility, and denies any liability whatsoever, to any party that uses or relies on this drawing without AECOM's express written consent. Do not scale this document. All measurements must be obtained from the stated dimensions.

Project Title

Meridian Solar Farm

Map Title

Environmental Statement
Figure 2-2: Indicative Solar Development Area and Inter-Array Connections Layout Plan
(Sheet 6 of 7)

Scale @ A3	Version	Drawn	Reviewed
1:10,000	1	LL	AK

Legend

- Order Limits
- Fence

Proposed Infrastructure

- PV Panel
- Substation
- Solar Station

Roads

- Existing Road
- New Access Track

Cabling

- Indicative 132kV Overhead Line
- Existing 11kV Overhead Line

Watercourses

- South Holland IDB Drains (indicative)
- Other Drains

Landscape

- Proposed Band of Shrubs & Scattered Trees
- Strengthened Band of Scattered Trees
- Proposed Band of Shrubs
- Advanced Planting
- Habitat Management Area
- Retained Agriculture
- Proposed Species Rich Grassland
- Proposed Semi Improved Grassland


Vegetation


- Retained

Date: 27/07/2026

Copyright
Earthstar Geographics, Sources: Esri, TomTom, Garmin, FAO, NOAA, USGS, © OpenStreetMap contributors, and the GIS User Community, Contains OS data © Crown Copyright and database right 2026. Contains data from OS Zoomstack. Reproduced from Ordnance Survey digital map data © Crown copyright 2025. All rights reserved. Licence number AC0000808122.

Meridian Solar

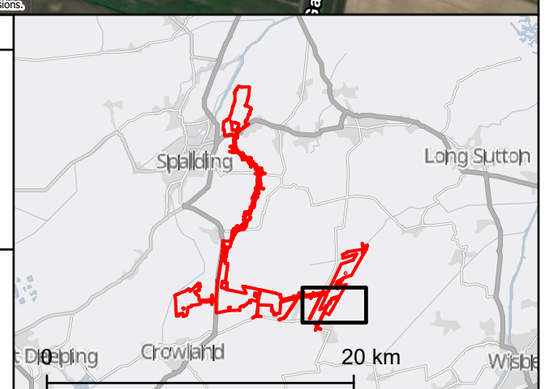

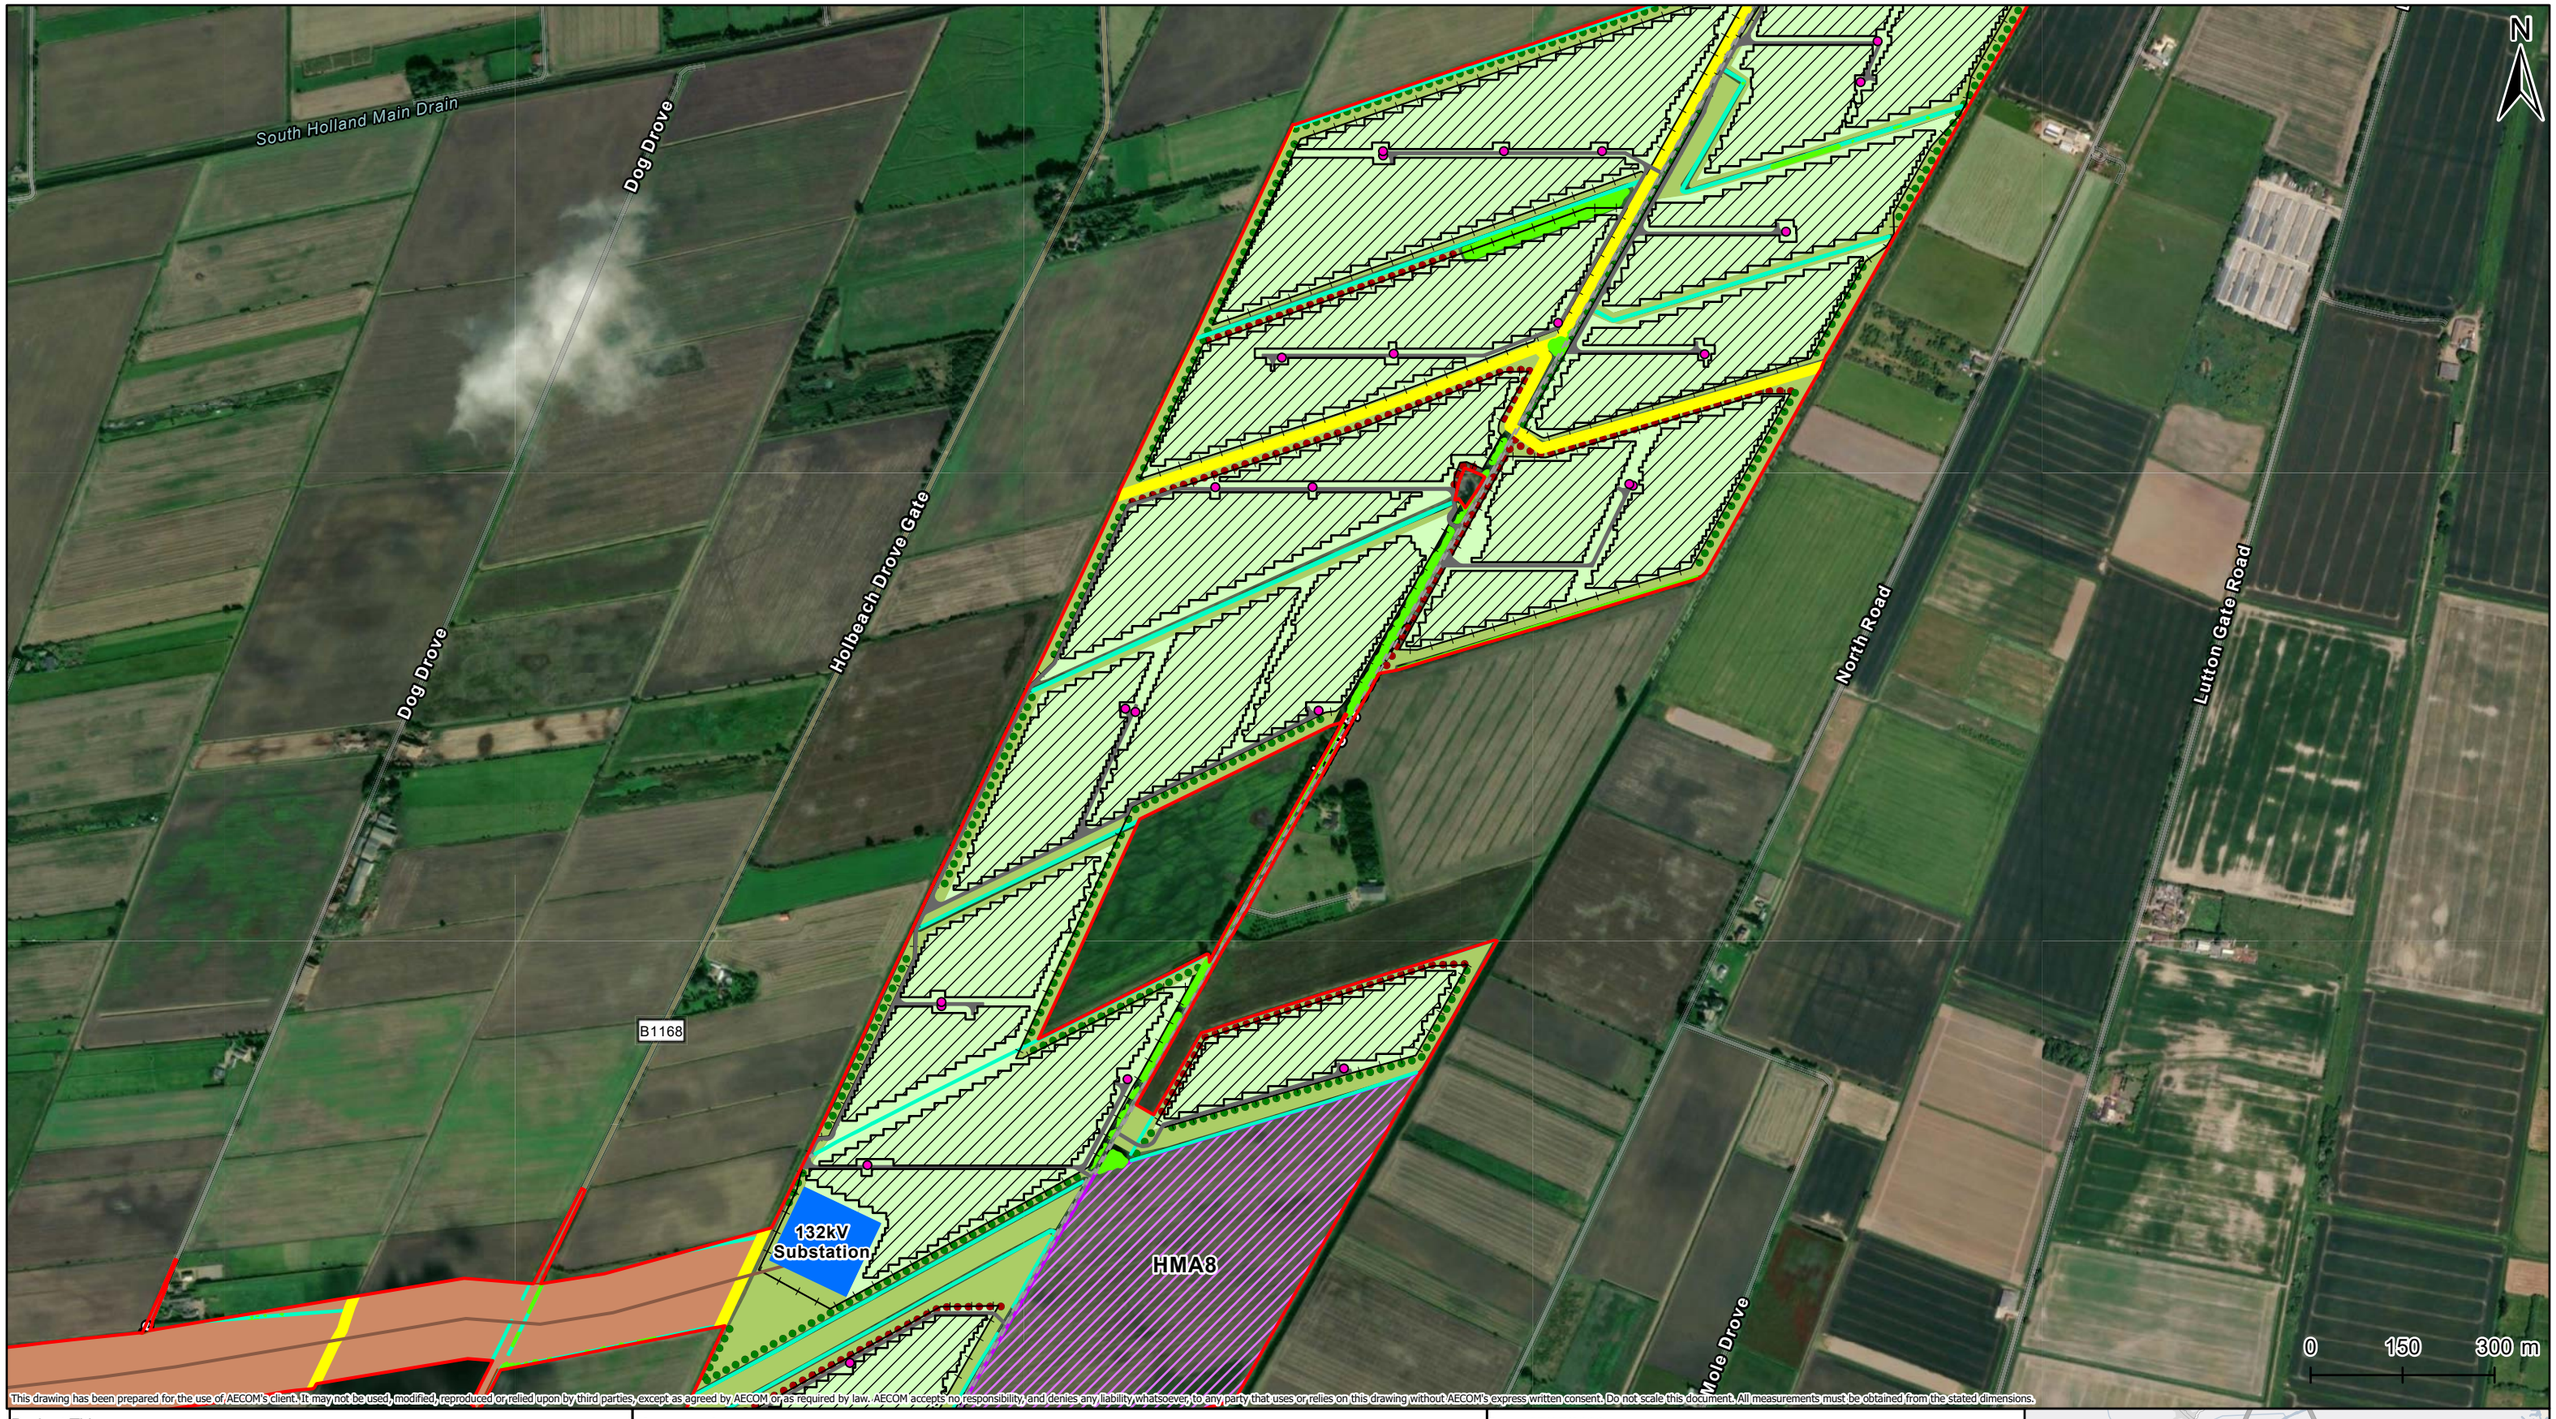

This drawing has been prepared for the use of AECOM's client. It may not be used, modified, reproduced or relied upon by third parties, except as agreed by AECOM or as required by law. AECOM accepts no responsibility, and denies any liability whatsoever, to any party that uses or relies on this drawing without AECOM's express written consent. Do not scale this document. All measurements must be obtained from the stated dimensions.

Project Title

Meridian Solar Farm

Map Title

Environmental Statement
Figure 2-2: Indicative Solar Development Area and Inter-Array Connections Layout Plan
(Sheet 7 of 7)

Scale @ A3	Version	Drawn	Reviewed
1:10,000	1	LL	AK

Legend

- Order Limits
- Fence

Proposed Infrastructure

- PV Panel
- Substation
- Solar Station

Roads

- Existing Road
- New Access Track

Cabling

- Indicative 132kV Overhead Line

Watercourses

- South Holland IDB Drains (indicative)
- Other Drains

Landscape

- Proposed Band of Shrubs & Scattered Trees
- Proposed Band of Shrubs
- Habitat Management Area
- Retained Agriculture
- Proposed Species Rich Grassland
- Proposed Semi Improved Grassland


Vegetation


- Retained

Date: 27/07/2026

Copyright
Earthstar Geographics, Sources: Esri, TomTom, Garmin, FAO, NOAA, USGS, © OpenStreetMap contributors, and the GIS User Community, Contains OS data © Crown Copyright and database right 2026. Contains data from OS Zoomstack. Reproduced from Ordnance Survey digital map data © Crown copyright 2025. All rights reserved. Licence number AC0000808122.

Meridian Solar

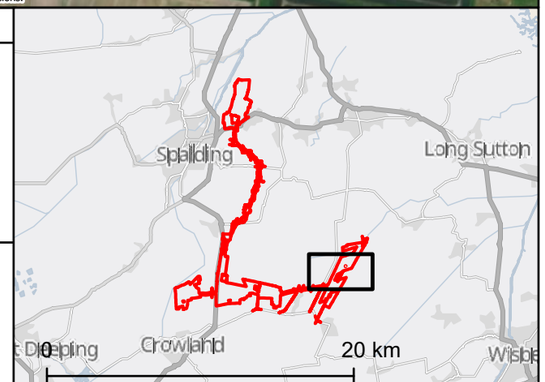

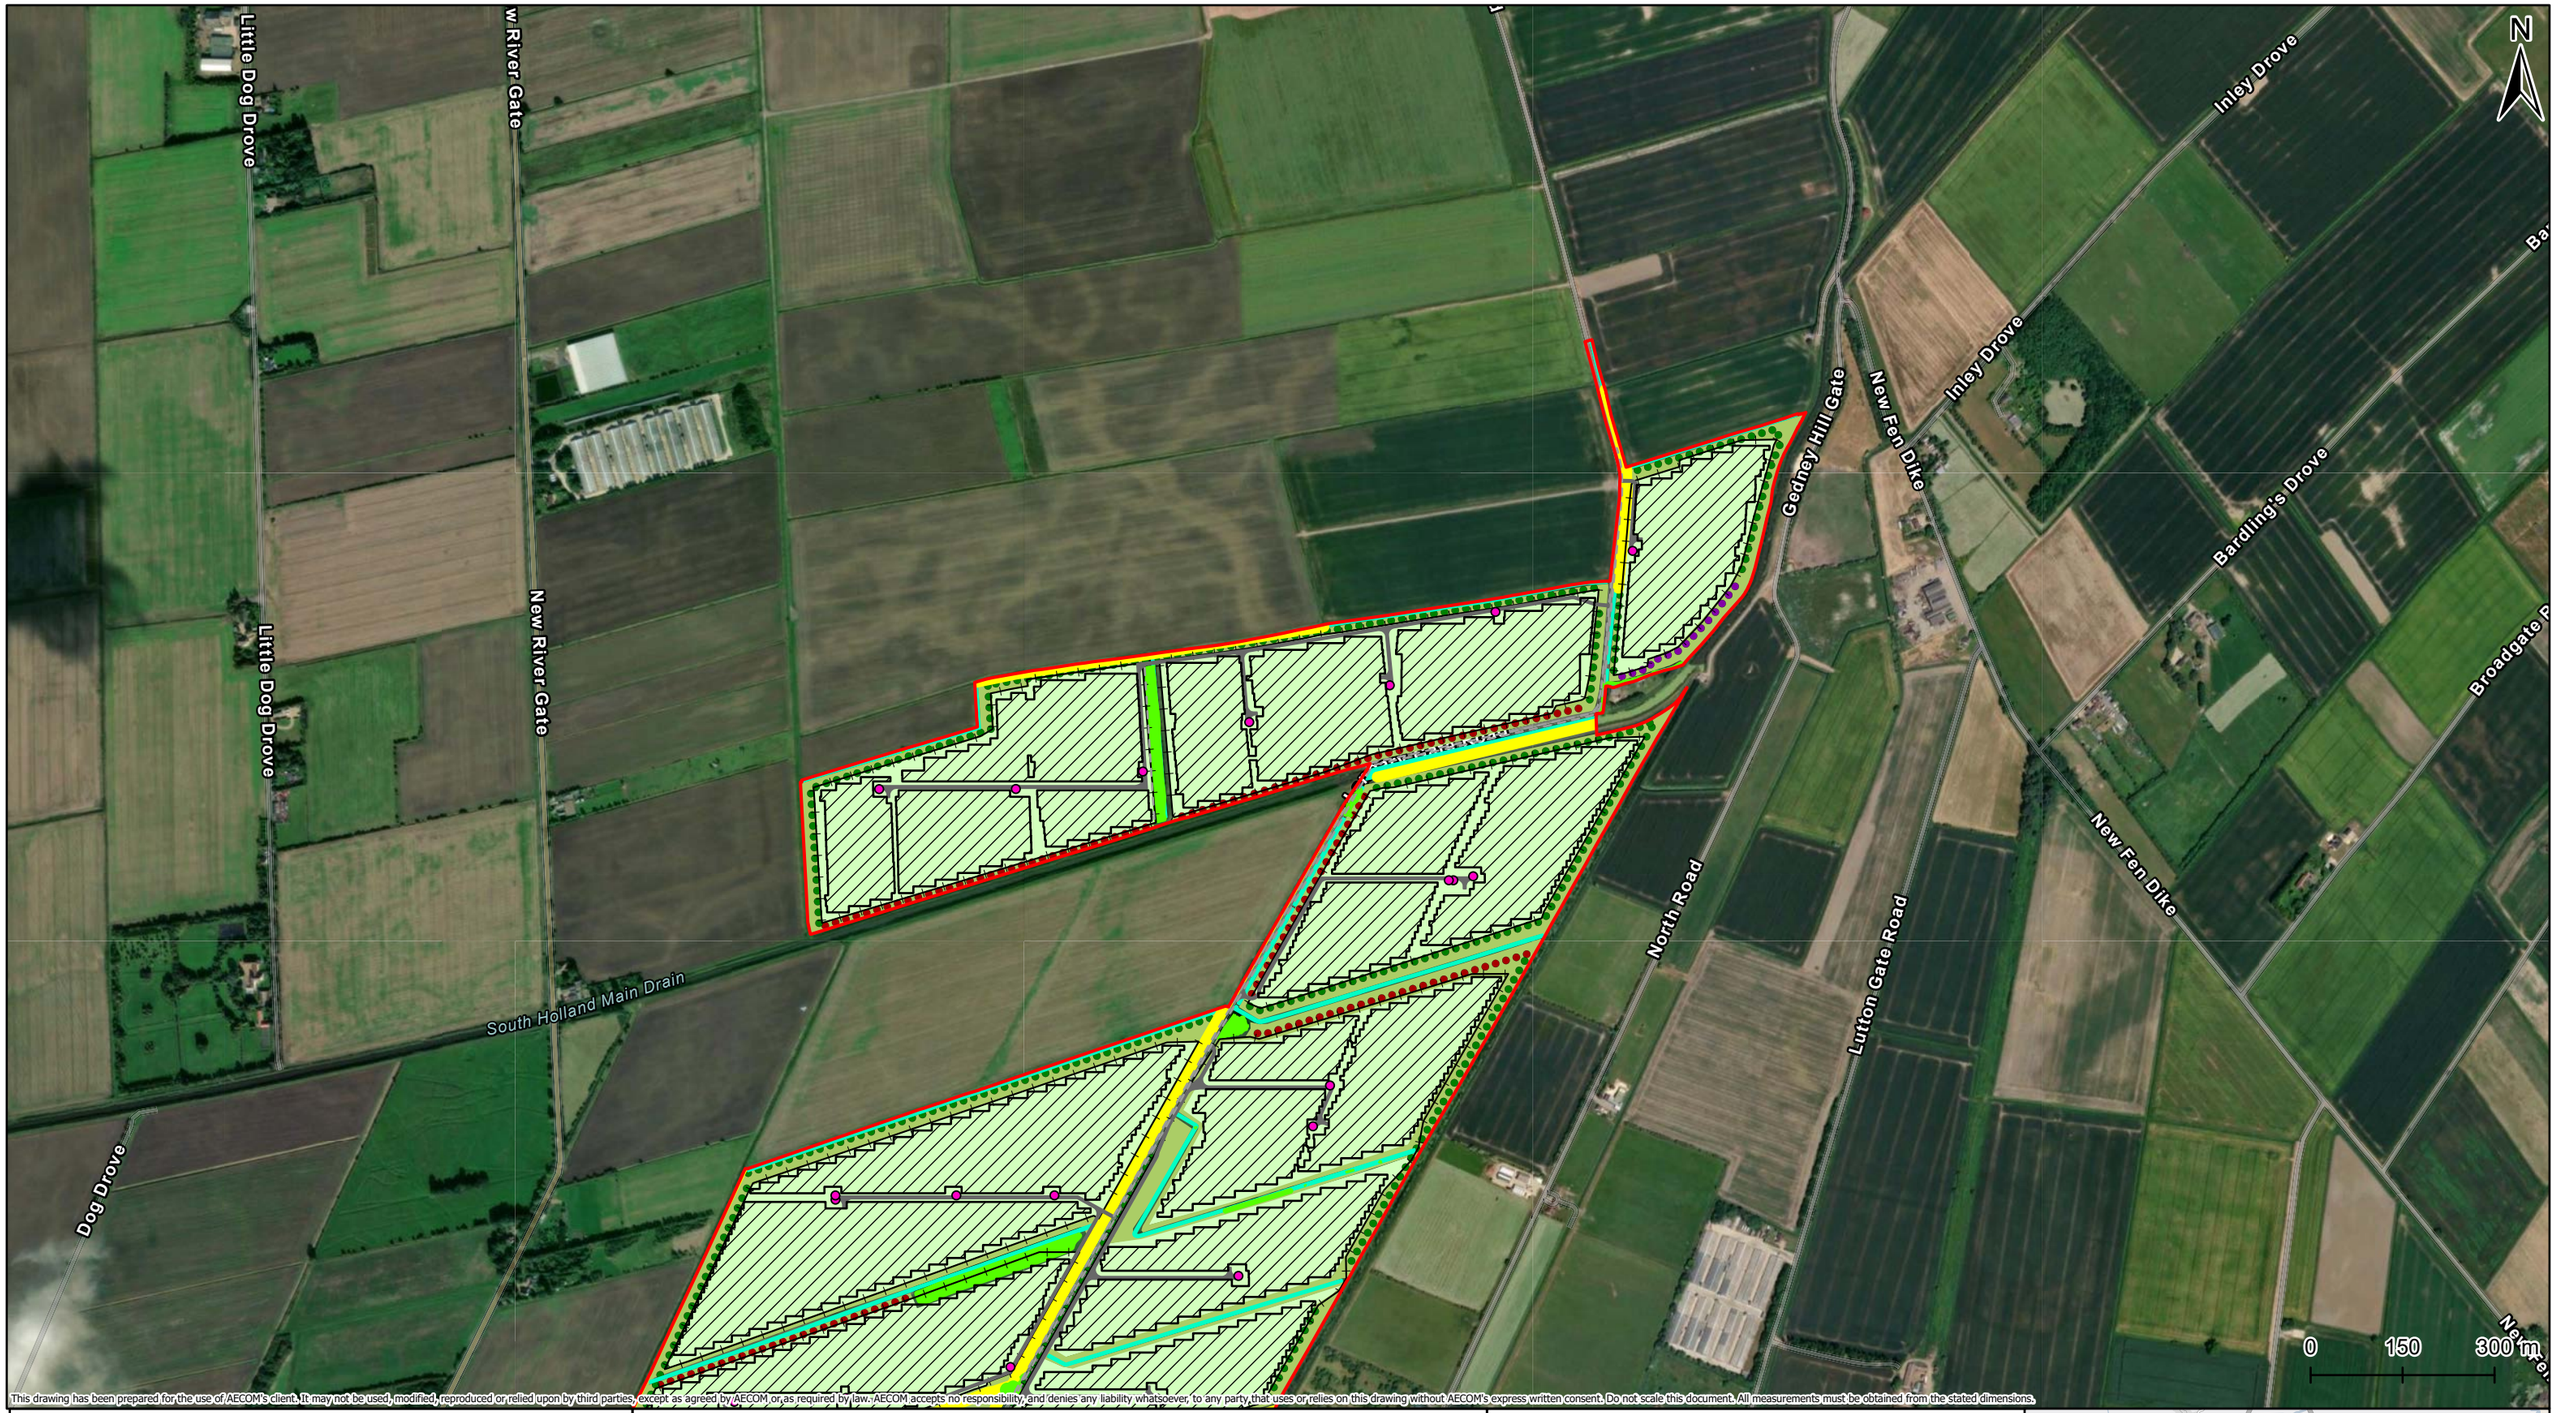

This drawing has been prepared for the use of AECOM's client. It may not be used, modified, reproduced or relied upon by third parties, except as agreed by AECOM or as required by law. AECOM accepts no responsibility, and denies any liability whatsoever, to any party that uses or relies on this drawing without AECOM's express written consent. Do not scale this document. All measurements must be obtained from the stated dimensions.

Project Title

Meridian Solar Farm

Map Title

Environmental Statement
Figure 2-2: Indicative Solar Development Area and Inter-Array Connections Layout Plan
(Sheet 8 of 7)

Scale @ A3	Version	Drawn	Reviewed
1:10,000	1	LL	AK

Legend

- Order Limits
- Fence

Proposed Infrastructure

- PV Panel
- Solar Station

Roads

- Existing Road
- New Access Track

Watercourses

- South Holland IDB Drains (indicative)
- Other Drains

Landscape

- Proposed Band of Shrubs & Scattered Trees
- Proposed Band of Shrubs
- Advanced Planting
- Proposed Species Rich Grassland
- Proposed Semi Improved Grassland

Vegetation

- Retained

Date: 27/07/2026

Copyright
Earthstar Geographics, Sources: Esri, TomTom, Garmin, FAO, NOAA, USGS, © OpenStreetMap contributors, and the GIS User Community, Contains OS data © Crown Copyright and database right 2026. Contains data from OS Zoomstack. Reproduced from Ordnance Survey digital map data © Crown copyright 2025. All rights reserved. Licence number AC0000808122.

Meridian Solar

