# Meridian Solar Farm

EN010169

**Volume 6**


Environmental Statement

**6.2** ES Figure **2-6**:
**Indicative Solar Development Area and Inter-Array Connections Layout Plan** (Rev **2**)

APFP Regulation 5(2)(a)

Infrastructure Planning (Applications: Prescribed Forms and Procedure) Regulations 2009

**October 2026**

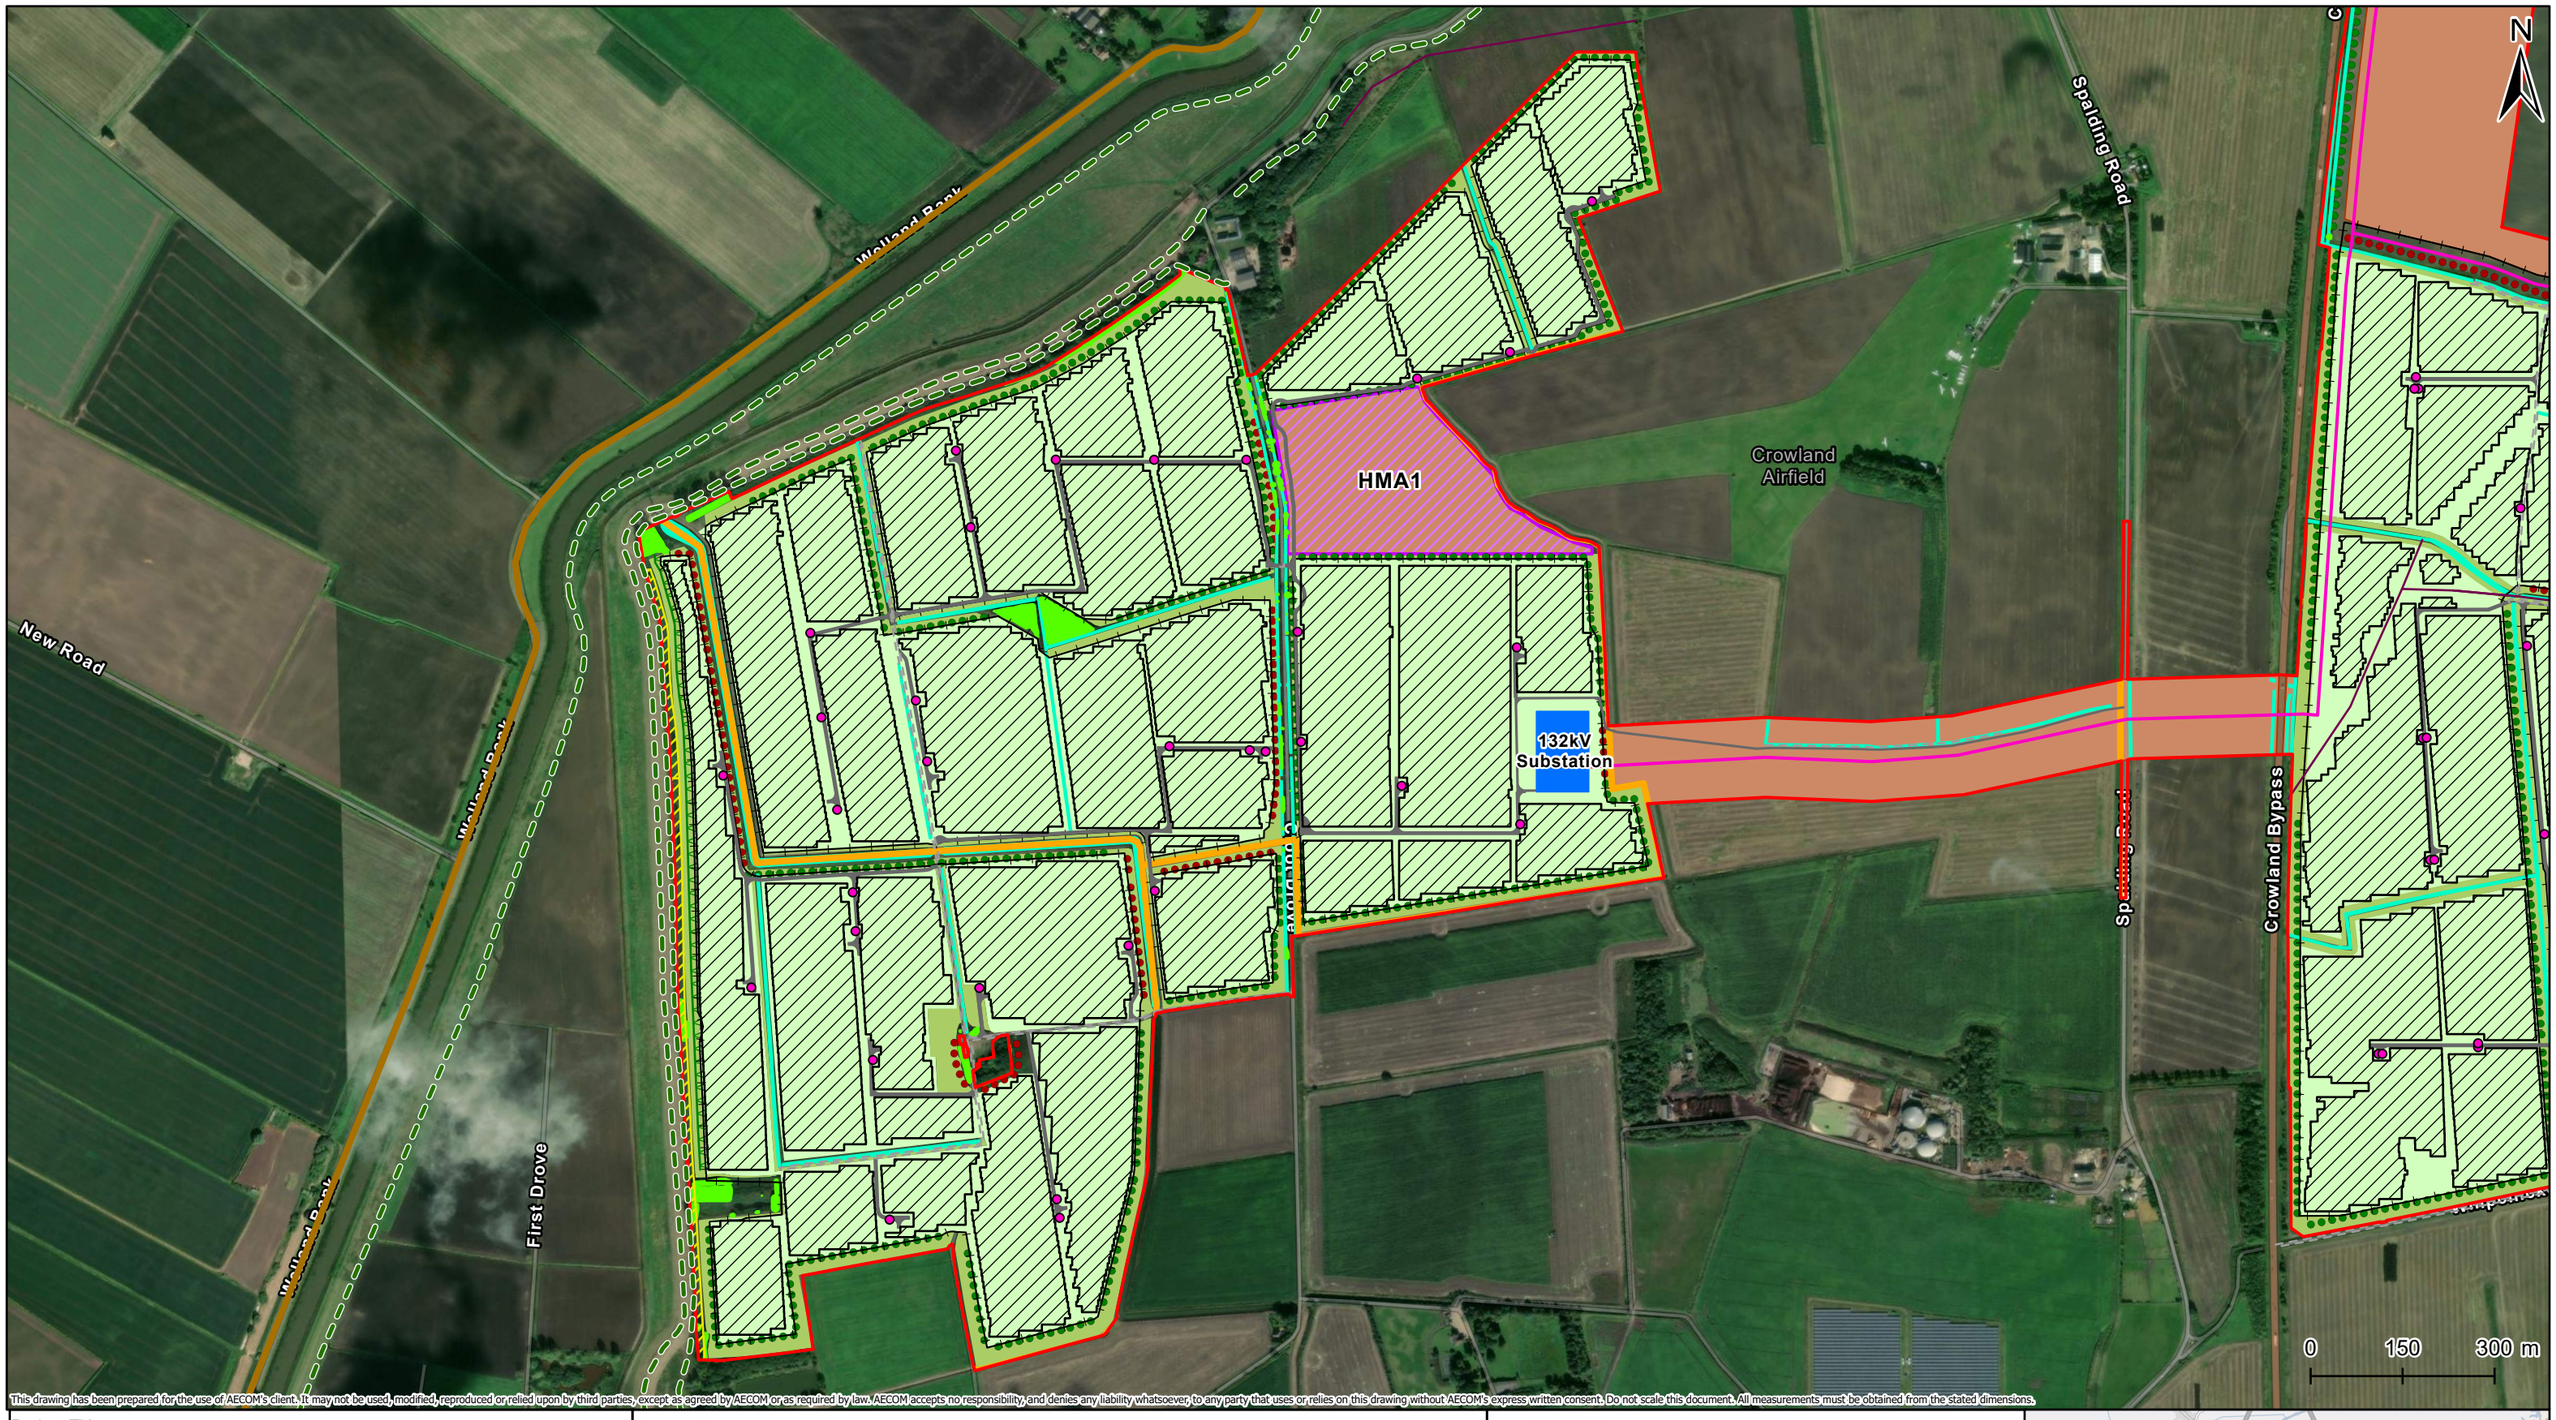


This drawing has been prepared for the use of AECOM's client. It may not be used, modified, reproduced or relied upon by third parties, except as agreed by AECOM or as required by law. AECOM accepts no responsibility, and denies any liability whatsoever, to any party that uses or relies on this drawing without AECOM's express written consent. Do not scale this document. All measurements must be obtained from the stated dimensions.

Project Title

Meridian Solar Farm

Map Title

Environmental Statement
Figure 2-2: Indicative Solar Development Area and Inter-Array Connections Layout Plan
(Sheet 1 of 7)

| Scale @ A3 | Version | Drawn | Reviewed |
|---|---|---|---|
| 1:10,000 | 2 | CT | AD |

**Legend**

- Order Limits
- Fence

**Proposed Infrastructure**

- PV Panel
- Substation
- Solar Station

**Roads**

- Existing Road
- New Access Track

**Cabling**

- Indicative 132kV Underground Cable
- Existing 11kV Overhead Line

**Watercourses**

- North Levels IDB Drains
- Other Drains

**Landscape**

- Proposed Band of Shrubs & Scattered Trees
- Strengthened Band of Scattered Trees
- Proposed Band of Shrubs
- Habitat Management Area
- Retained Agriculture
- Proposed Species Rich Grassland
- Proposed Semi Improved Grassland
- Public Right of Way
- National Cycle Network - The Deepings Cycle Route


**Vegetation**

- Retained

Date: 22/10/2026

Copyright
Microsoft, Vantor, Sources: Esri, TomTom, Garmin, FAO, NOAA, USGS, © OpenStreetMap contributors, and the GIS User Community, Contains OS data © Crown Copyright and database right 2026. Contains data from OS Zoomstack. Reproduced from Ordnance Survey digital map data © Crown copyright 2025. All rights reserved. Licence number AC0000808122.

Meridian Solar

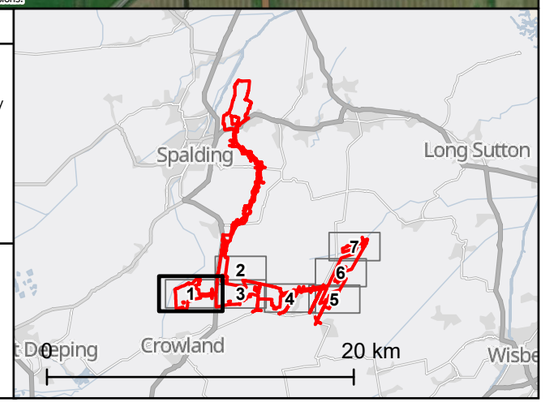




This drawing has been prepared for the use of AECOM's client. It may not be used, modified, reproduced or relied upon by third parties, except as agreed by AECOM or as required by law. AECOM accepts no responsibility, and denies any liability whatsoever, to any party that uses or relies on this drawing without AECOM's express written consent. Do not scale this document. All measurements must be obtained from the stated dimensions.

Project Title

Meridian Solar Farm

Map Title

Environmental Statement
Figure 2-2: Indicative Solar Development Area and Inter-Array Connections Layout Plan
(Sheet 2 of 7)

| Scale @ A3 | Version | Drawn | Reviewed |
|---|---|---|---|
| 1:10,000 | 2 | CT | AD |

**Legend**

- Order Limits
- Fence

**Proposed Infrastructure**

- PV Panel
- Substation
- Solar Station

**Roads**

- Existing Road
- New Access Track

**Cabling**

- Indicative 132kV Underground Cable
- Existing 11kV Overhead Line

**Watercourses**

- North Levels IDB Drains
- South Holland IDB Drains (indicative)
- Other Drains

**Landscape**

- Proposed Band of Shrubs & Scattered Trees
- Proposed Band of Shrubs
- Retained Pasture
- Habitat Management Area
- Retained Agriculture
- Proposed Species Rich Grassland
- Proposed Semi Improved Grassland
- Permissive Path
- Public Right of Way


**Vegetation**


- Retained

Date: 22/10/2026

Copyright
Microsoft, Vantor, Sources: Esri, TomTom, Garmin, FAO, NOAA, USGS, © OpenStreetMap contributors, and the GIS User Community, Contains OS data © Crown Copyright and database right 2026. Contains data from OS Zoomstack. Reproduced from Ordnance Survey digital map data © Crown copyright 2025. All rights reserved. Licence number AC0000808122.

Meridian Solar

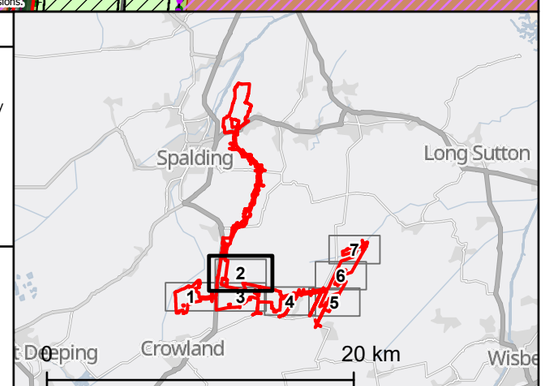

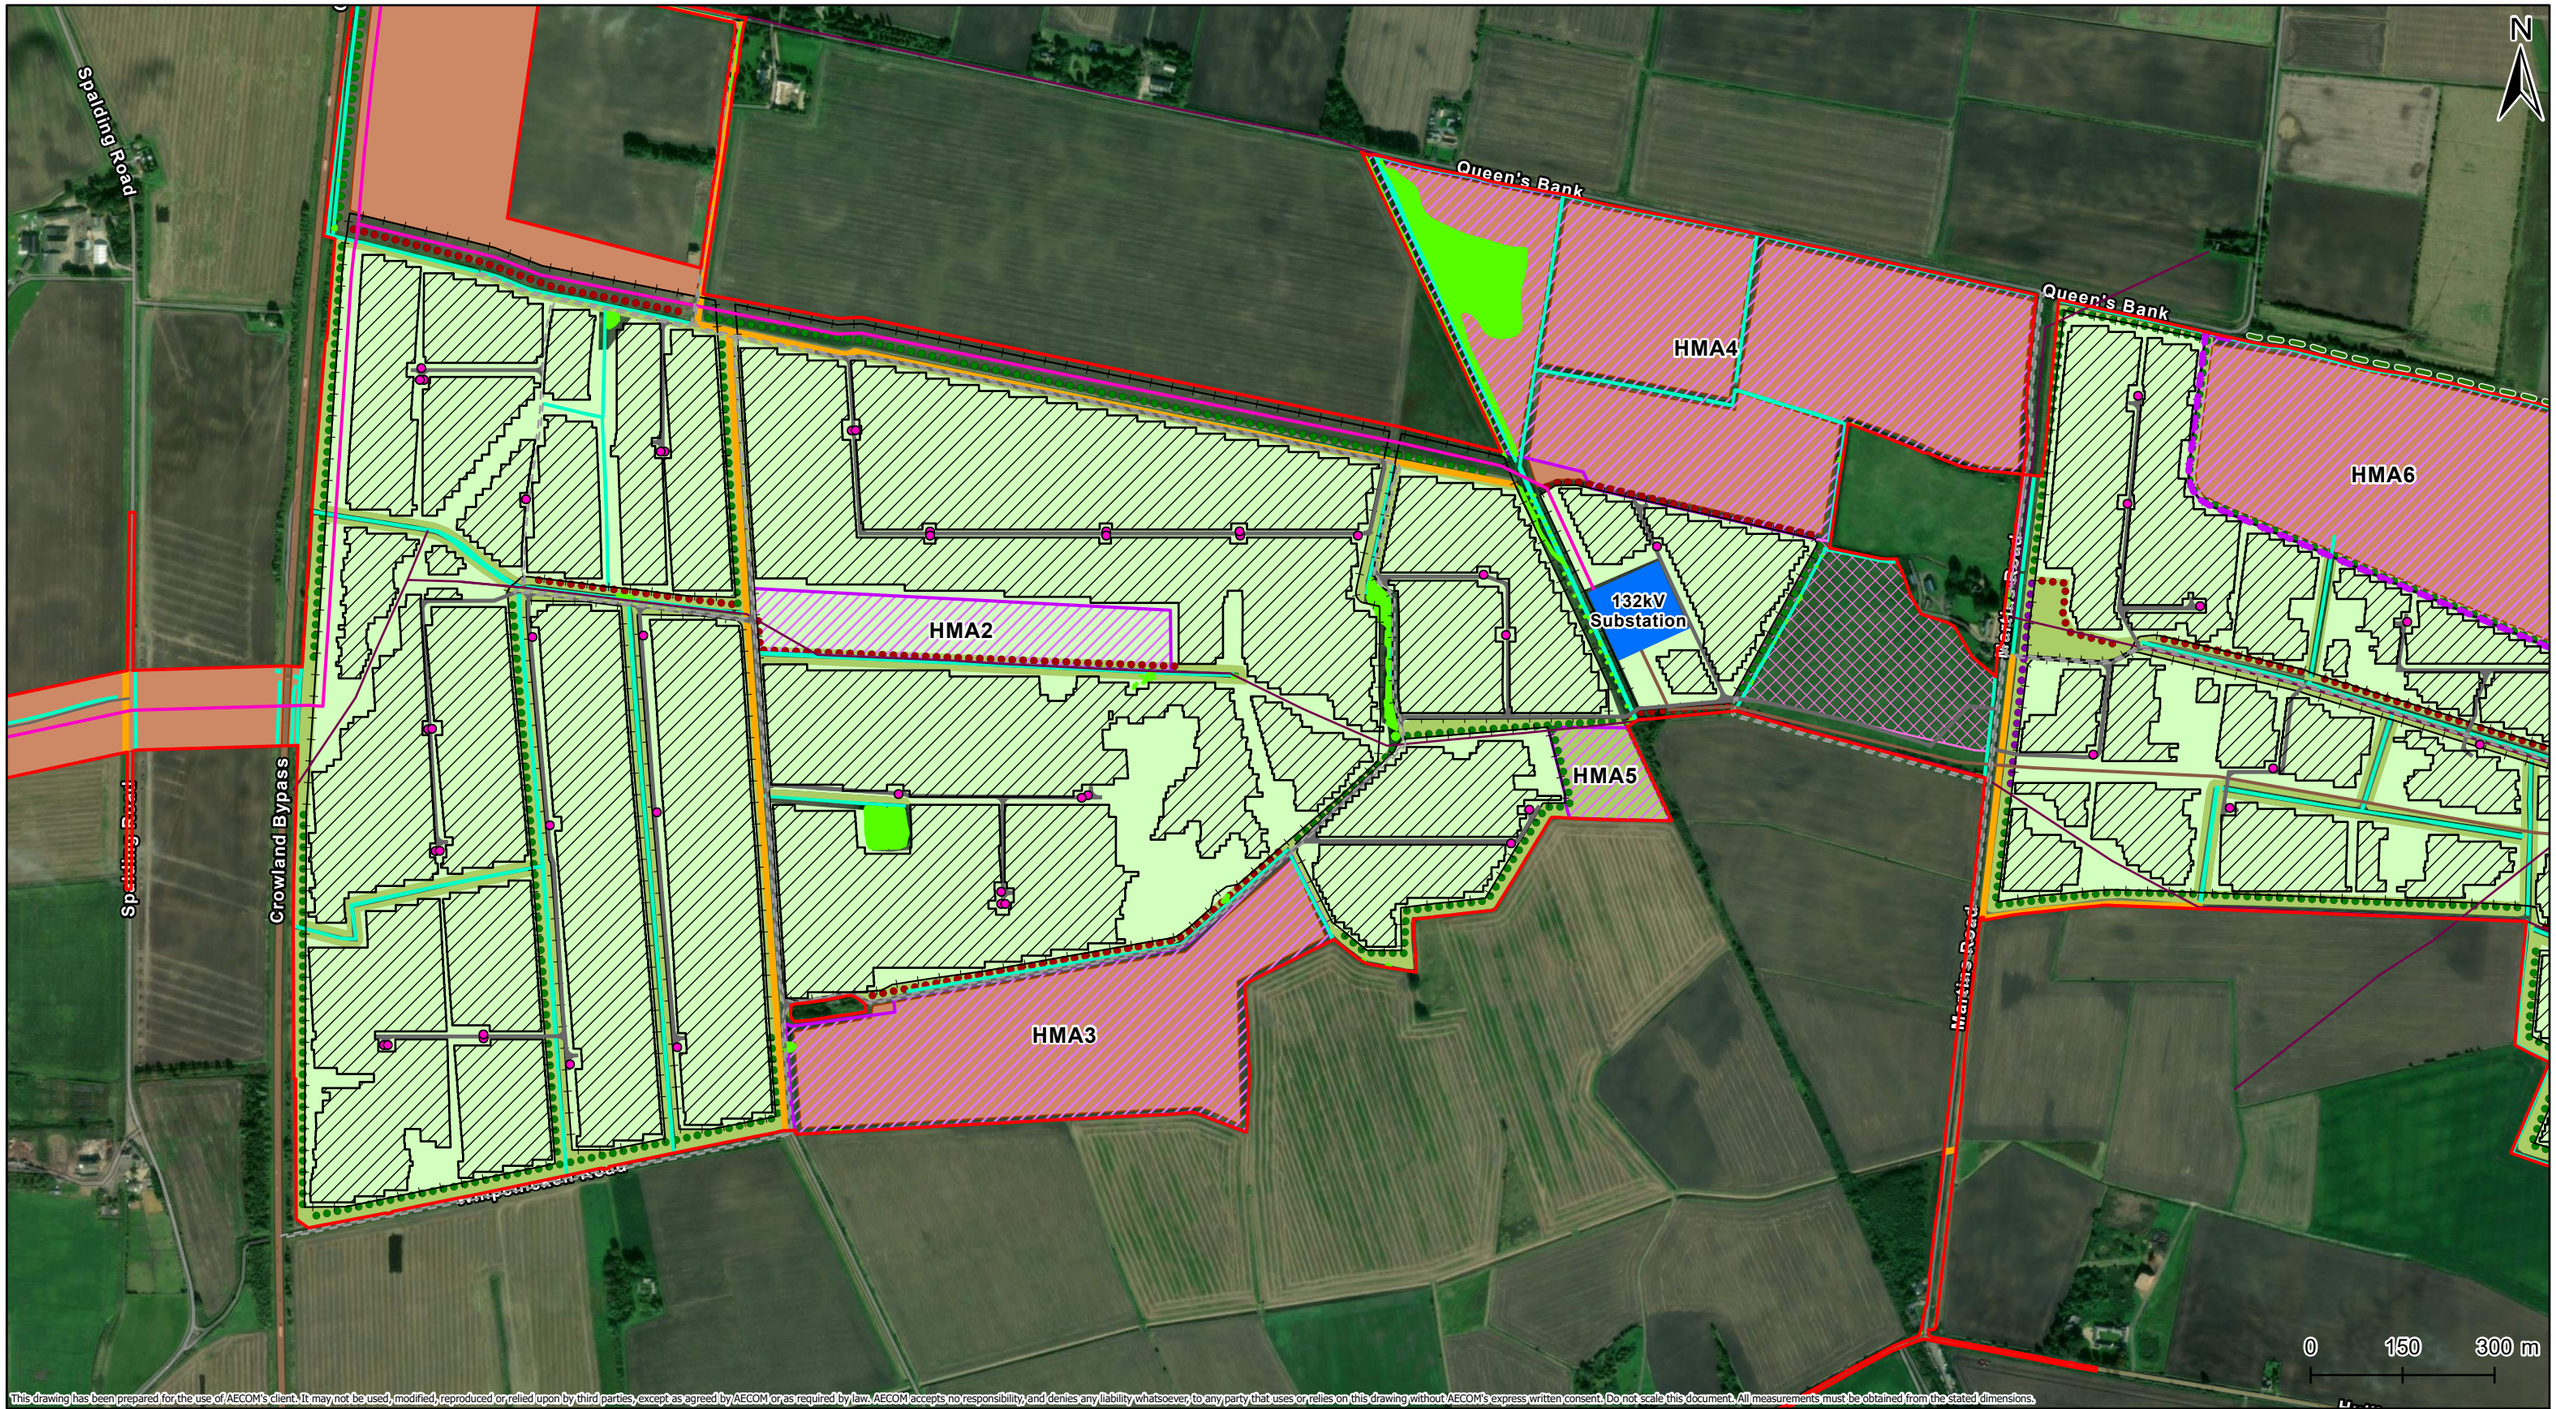


This drawing has been prepared for the use of AECOM's client. It may not be used, modified, reproduced or relied upon by third parties, except as agreed by AECOM or as required by law. AECOM accepts no responsibility, and denies any liability whatsoever, to any party that uses or relies on this drawing without AECOM's express written consent. Do not scale this document. All measurements must be obtained from the stated dimensions.

Project Title

Meridian Solar Farm

Map Title

Environmental Statement
Figure 2-2: Indicative Solar Development Area and Inter-Array Connections Layout Plan
(Sheet 3 of 7)

| Scale @ A3 | Version | Drawn | Reviewed |
|---|---|---|---|
| 1:10,000 | 2 | CT | AD |

**Legend**

- Order Limits
- Fence

**Proposed Infrastructure**

- PV Panel
- Substation
- Solar Station

**Roads**

- Existing Road
- New Access Track

**Cabling**

- Indicative 132kV Underground Cable
- Indicative 132kV Overhead Line
- Existing 11kV Overhead Line

**Watercourses**

- North Levels IDB Drains
- Other Drains

**Landscape**

- Proposed Band of Shrubs & Scattered Trees
- Proposed Band of Shrubs
- Advanced Planting
- Retained Pasture
- Habitat Management Area
- Retained Agriculture
- Proposed Species Rich Grassland
- Proposed Semi Improved Grassland
- Permissive Path
- Public Right of Way


**Vegetation**


- Retained

Date: 22/10/2026

Copyright
Microsoft, Vantor, Sources: Esri, TomTom, Garmin, FAO, NOAA, USGS, © OpenStreetMap contributors, and the GIS User Community, Contains OS data © Crown Copyright and database right 2026. Contains data from OS Zoomstack. Reproduced from Ordnance Survey digital map data © Crown copyright 2025. All rights reserved. Licence number AC0000808122.

Meridian Solar

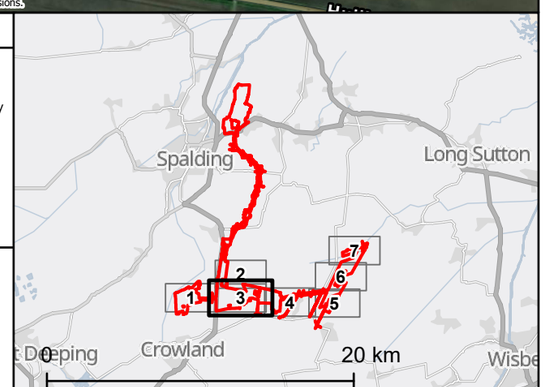

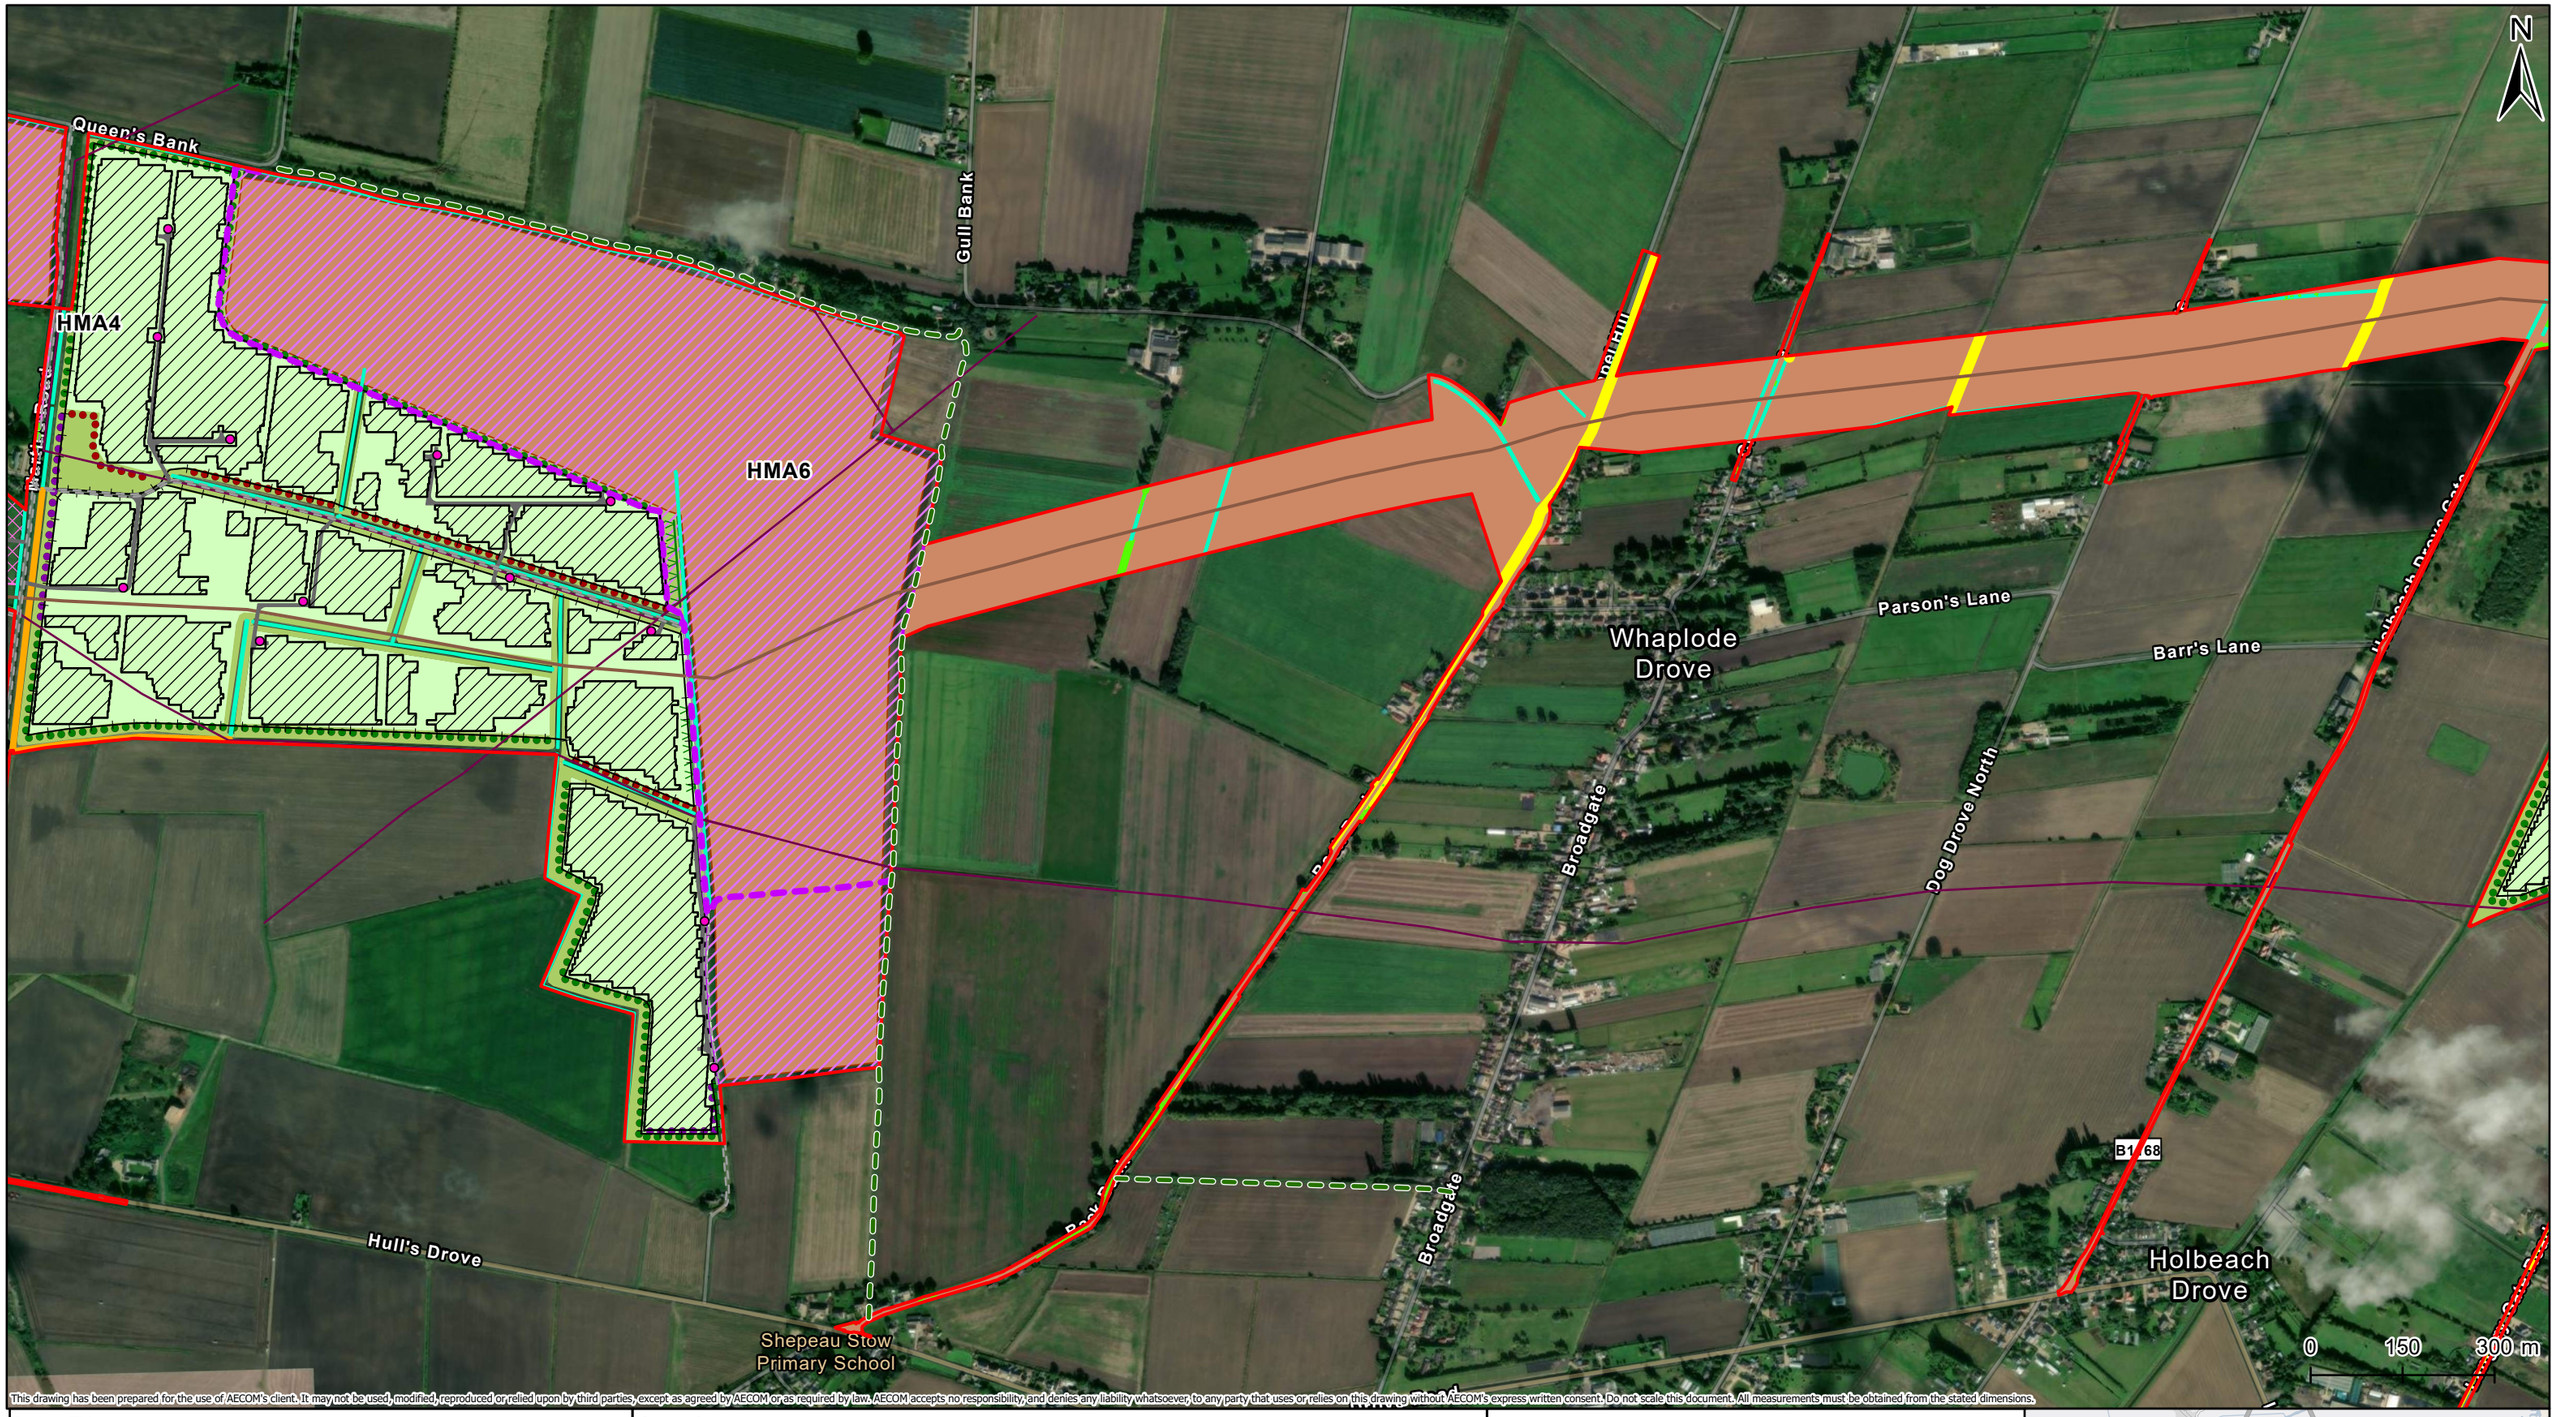


This drawing has been prepared for the use of AECOM's client. It may not be used, modified, reproduced or relied upon by third parties, except as agreed by AECOM or as required by law. AECOM accepts no responsibility, and denies any liability whatsoever, to any party that uses or relies on this drawing without AECOM's express written consent. Do not scale this document. All measurements must be obtained from the stated dimensions.

Project Title

Meridian Solar Farm

Map Title

Environmental Statement
Figure 2-2: Indicative Solar Development Area and Inter-Array Connections Layout Plan
(Sheet 4 of 7)

| Scale @ A3 | Version | Drawn | Reviewed |
|---|---|---|---|
| 1:10,000 | 2 | CT | AD |

**Legend**

- Order Limits
- Fence

**Proposed Infrastructure**

- PV Panel
- Solar Station

**Roads**

- Existing Road
- New Access Track

**Cabling**

- Indicative 132kV Overhead Line
- Existing 11kV Overhead Line

**Watercourses**

- North Levels IDB Drains
- South Holland IDB Drains (indicative)
- Other Drains

**Landscape**

- Proposed Band of Shrubs & Scattered Trees
- Strengthened Band of Scattered Trees
- Proposed Band of Shrubs
- Advanced Planting
- Retained Pasture
- Habitat Management Area
- Retained Agriculture
- Proposed Species Rich Grassland
- Proposed Semi Improved Grassland
- Permissive Path
- Public Right of Way


**Vegetation**


- Retained

Date: 22/10/2026

Copyright
Microsoft, Vantor, Sources: Esri, TomTom, Garmin, FAO, NOAA, USGS, © OpenStreetMap contributors, and the GIS User Community, Contains OS data © Crown Copyright and database right 2026. Contains data from OS Zoomstack. Reproduced from Ordnance Survey digital map data © Crown copyright 2025. All rights reserved. Licence number AC0000808122.

Meridian Solar

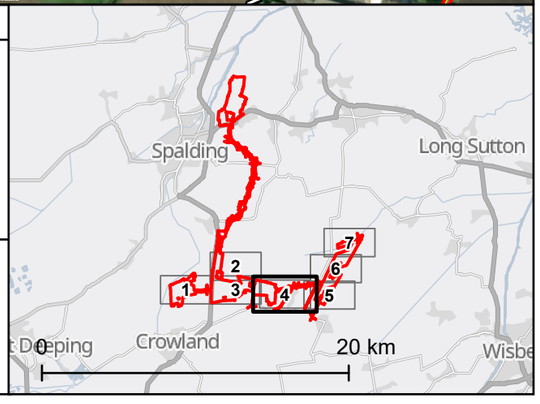

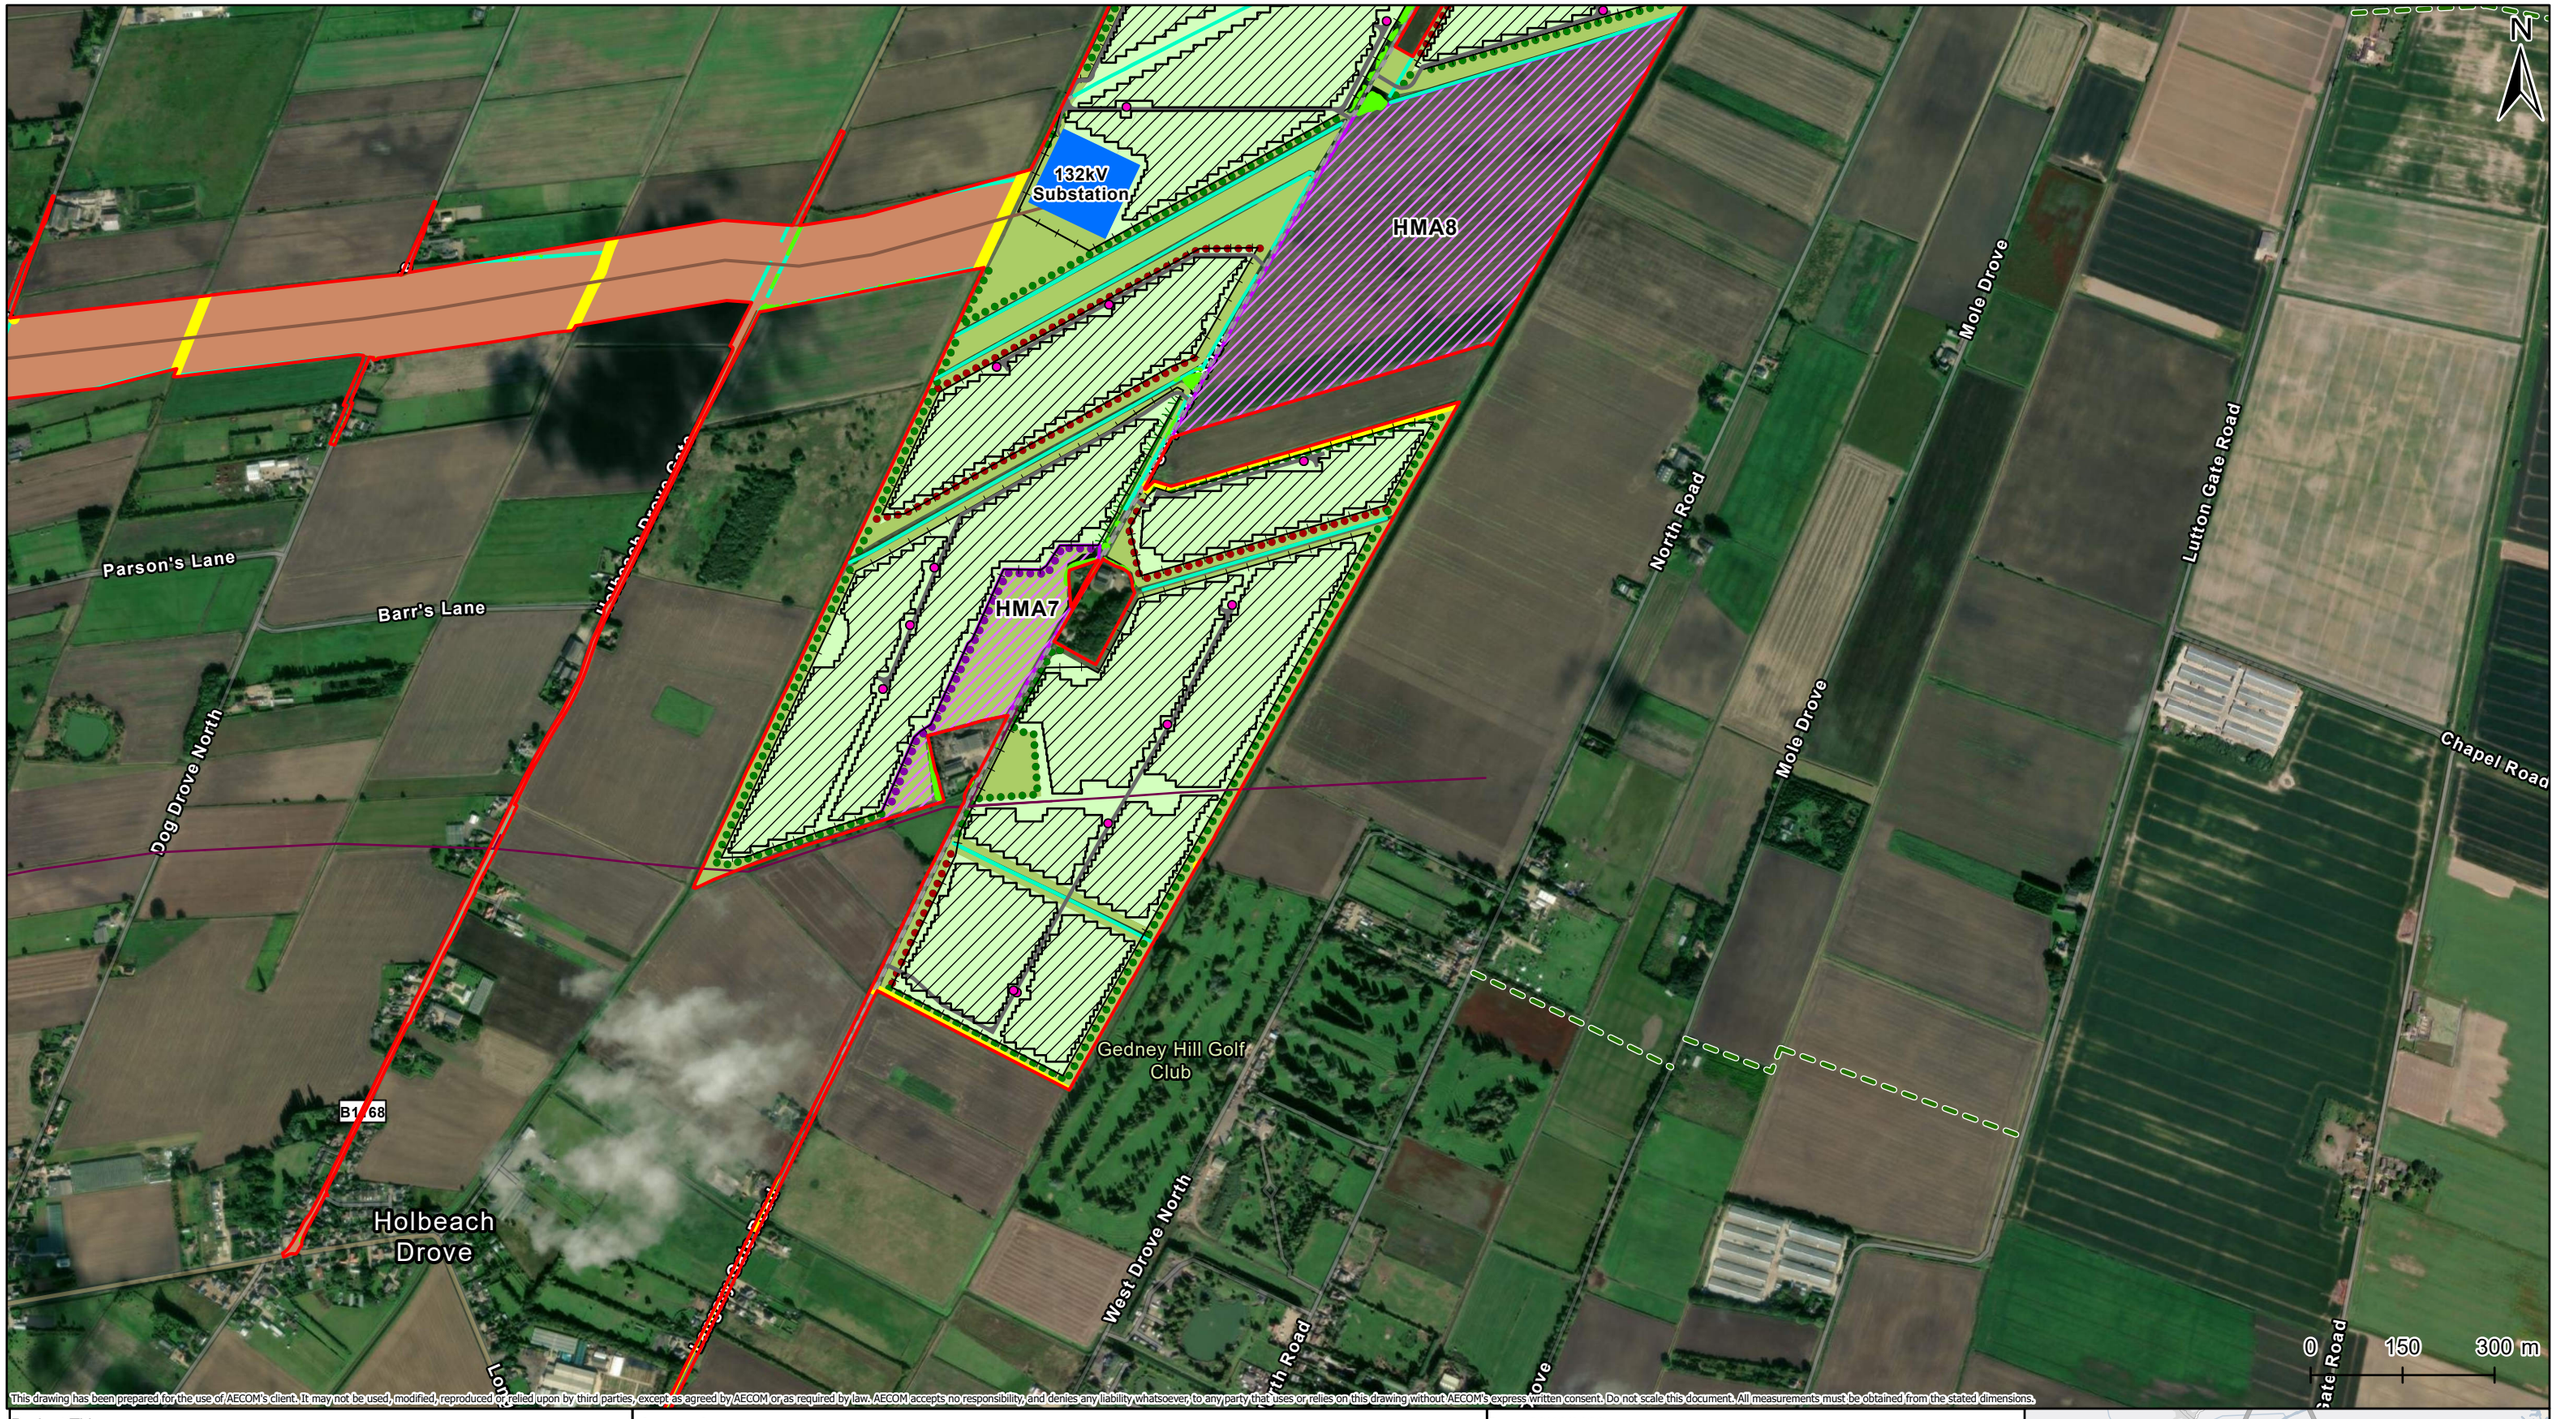


This drawing has been prepared for the use of AECOM's client. It may not be used, modified, reproduced or relied upon by third parties, except as agreed by AECOM or as required by law. AECOM accepts no responsibility, and denies any liability whatsoever, to any party that uses or relies on this drawing without AECOM's express written consent. Do not scale this document. All measurements must be obtained from the stated dimensions.

Project Title

Meridian Solar Farm

Map Title

Environmental Statement
Figure 2-2: Indicative Solar Development Area and Inter-Array Connections Layout Plan
(Sheet 5 of 7)

| Scale @ A3 | Version | Drawn | Reviewed |
|---|---|---|---|
| 1:10,000 | 2 | CT | AD |

**Legend**

- Order Limits
- Fence

**Proposed Infrastructure**

- PV Panel
- Substation
- Solar Station

**Roads**

- Existing Road
- New Access Track

**Cabling**

- Indicative 132kV Overhead Line
- Existing 11kV Overhead Line

**Watercourses**

- South Holland IDB Drains (indicative)
- Other Drains

**Landscape**

- Proposed Band of Shrubs & Scattered Trees
- Strengthened Band of Scattered Trees
- Proposed Band of Shrubs
- Advanced Planting
- Habitat Management Area
- Retained Agriculture
- Proposed Species Rich Grassland
- Proposed Semi Improved Grassland
- Public Right of Way


**Vegetation**


- Retained

Date: 22/10/2026

Copyright
Microsoft, Vantor, Sources: Esri, TomTom, Garmin, FAO, NOAA, USGS, © OpenStreetMap contributors, and the GIS User Community, Contains OS data © Crown Copyright and database right 2026. Contains data from OS Zoomstack. Reproduced from Ordnance Survey digital map data © Crown copyright 2025. All rights reserved. Licence number AC0000808122.

Meridian Solar

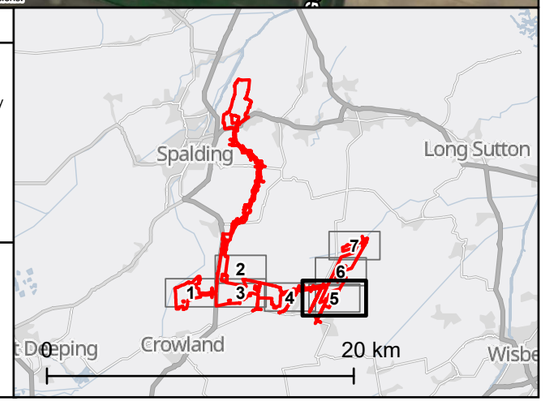

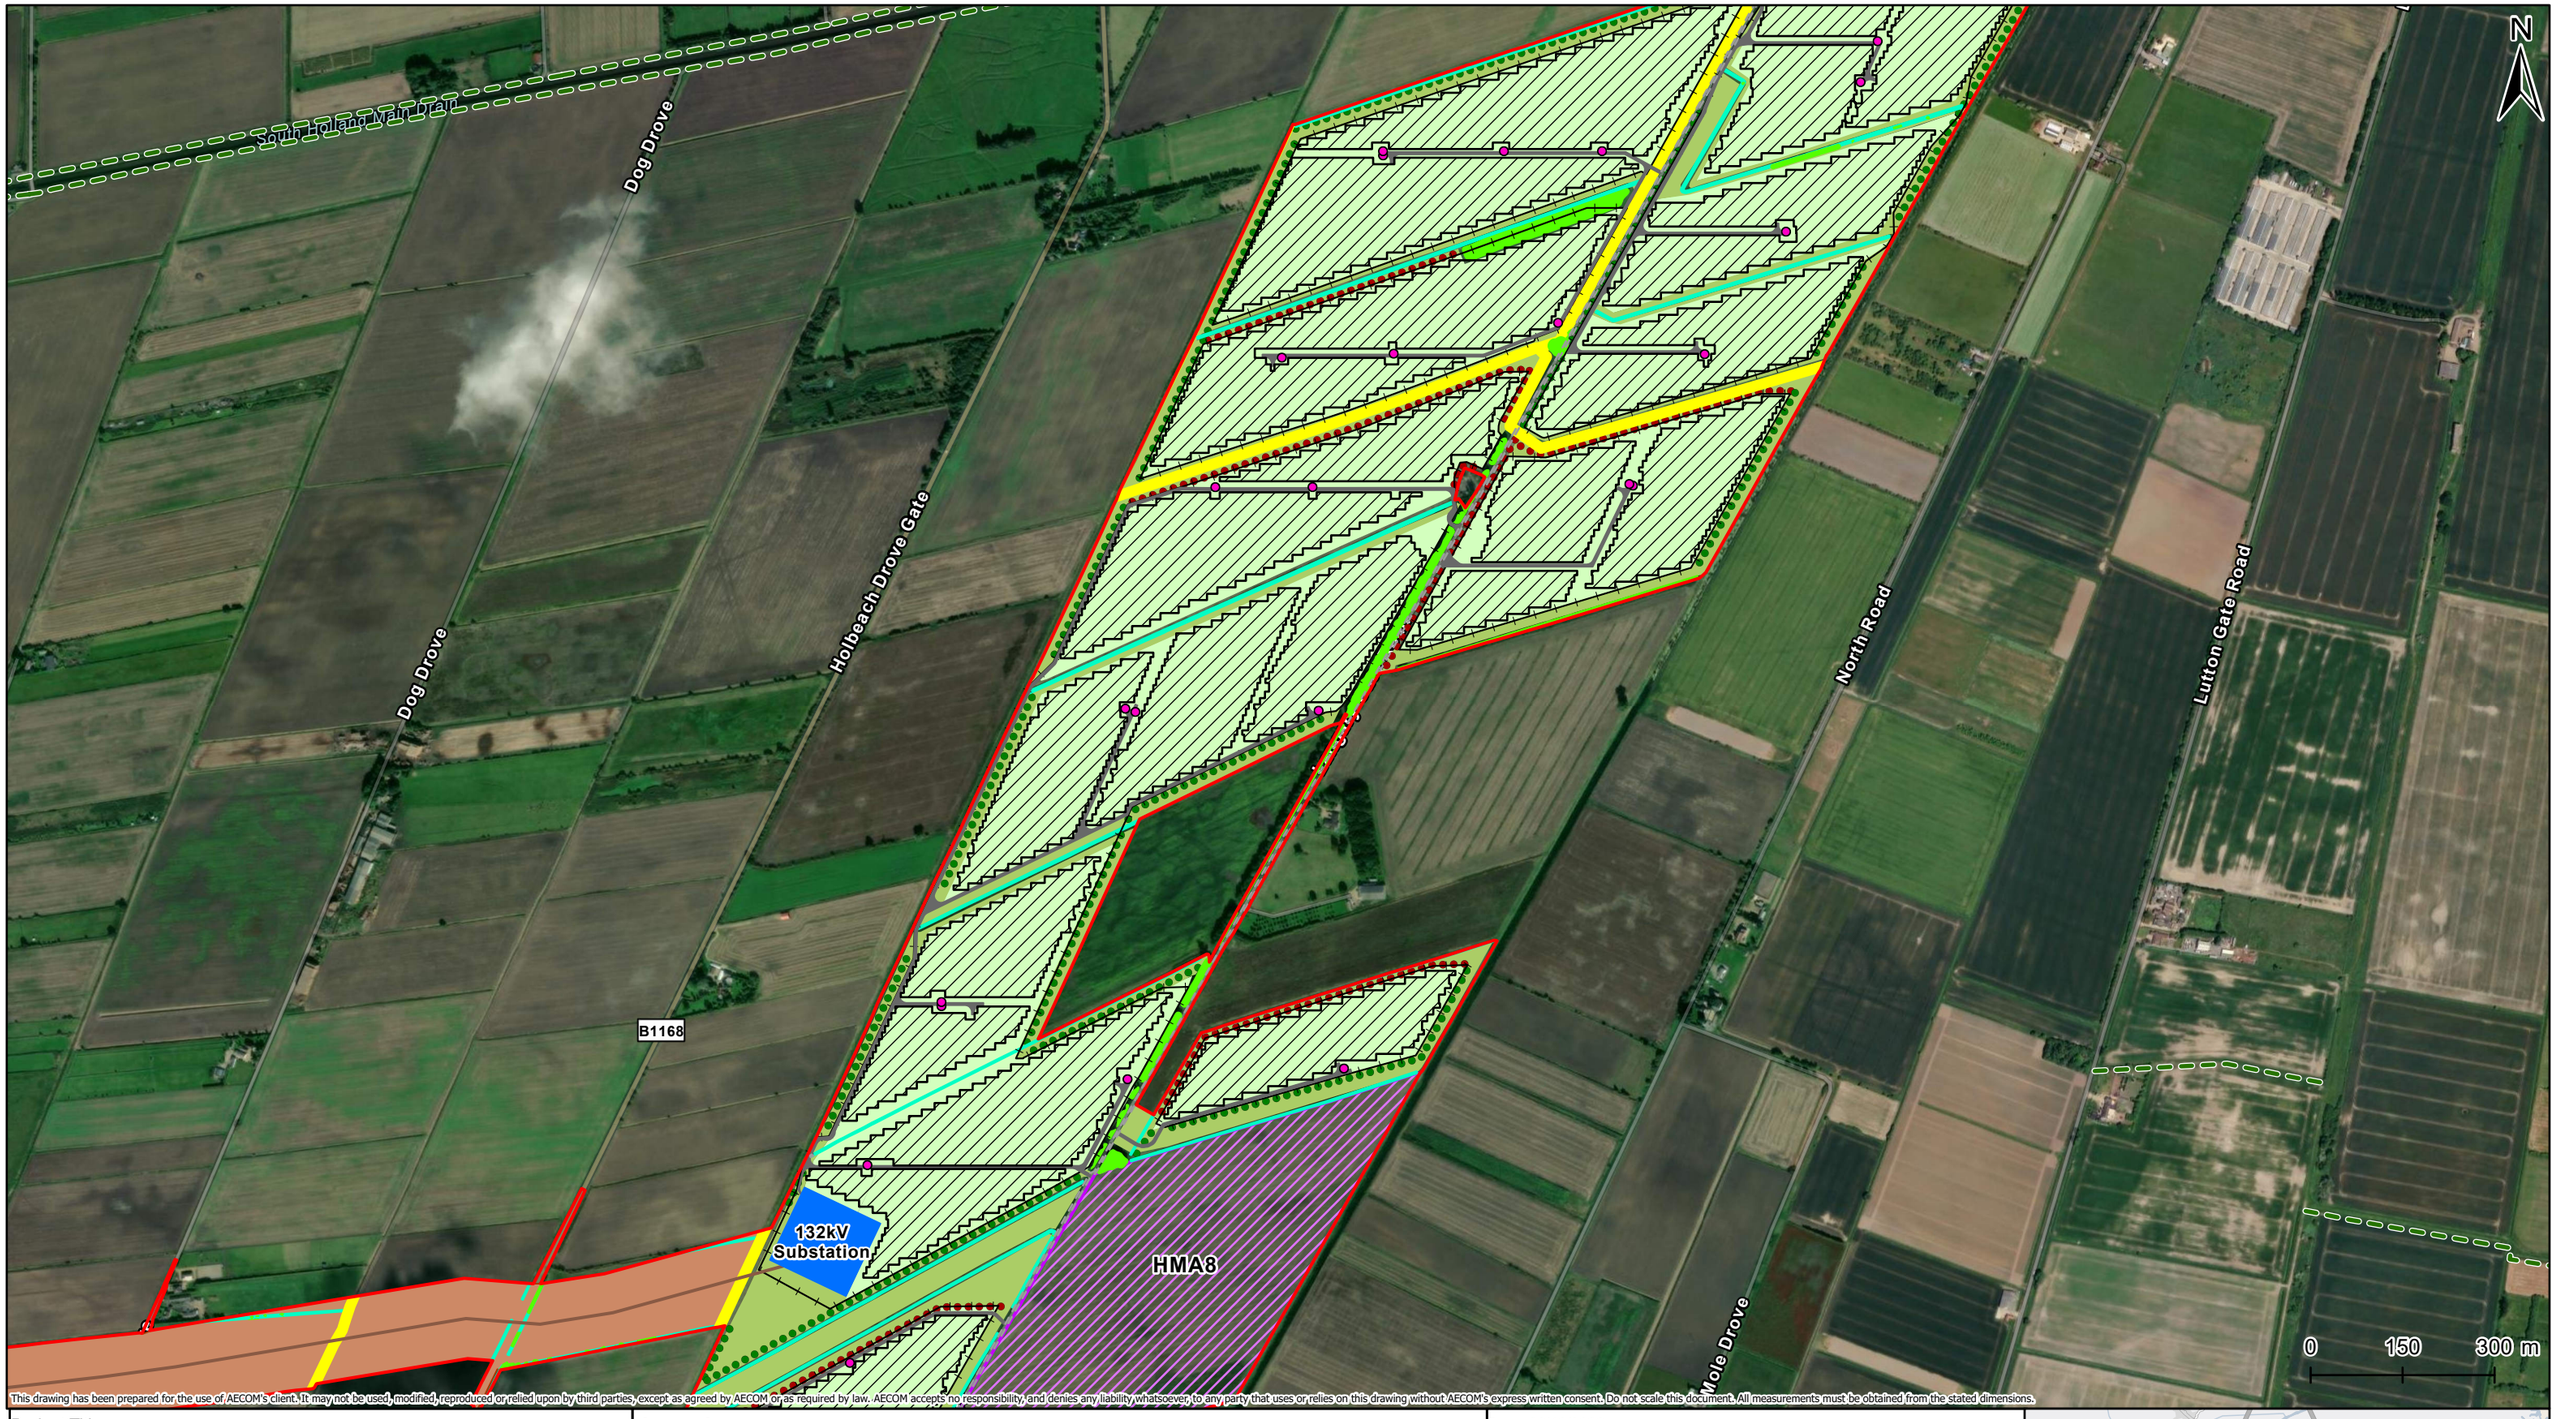


This drawing has been prepared for the use of AECOM's client. It may not be used, modified, reproduced or relied upon by third parties, except as agreed by AECOM or as required by law. AECOM accepts no responsibility, and denies any liability whatsoever, to any party that uses or relies on this drawing without AECOM's express written consent. Do not scale this document. All measurements must be obtained from the stated dimensions.

Project Title

Meridian Solar Farm

Map Title

Environmental Statement
Figure 2-2: Indicative Solar Development Area and Inter-Array Connections Layout Plan
(Sheet 6 of 7)

| Scale @ A3 | Version | Drawn | Reviewed |
|---|---|---|---|
| 1:10,000 | 2 | CT | AD |

**Legend**

- Order Limits
- Fence

**Proposed Infrastructure**

- PV Panel
- Substation
- Solar Station

**Roads**

- Existing Road
- New Access Track

**Cabling**

- Indicative 132kV Overhead Line

**Watercourses**

- South Holland IDB Drains (indicative)
- Other Drains

**Landscape**

- Proposed Band of Shrubs & Scattered Trees
- Proposed Band of Shrubs
- Habitat Management Area
- Retained Agriculture
- Proposed Species Rich Grassland
- Proposed Semi Improved Grassland
- Public Right of Way


**Vegetation**


- Retained

Date: 22/10/2026

Copyright
Microsoft, Vantor, Sources: Esri, TomTom, Garmin, FAO, NOAA, USGS, © OpenStreetMap contributors, and the GIS User Community, Contains OS data © Crown Copyright and database right 2026. Contains data from OS Zoomstack. Reproduced from Ordnance Survey digital map data © Crown copyright 2025. All rights reserved. Licence number AC0000808122.

Meridian Solar

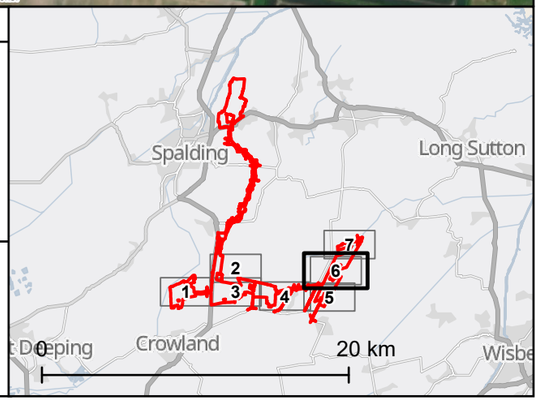

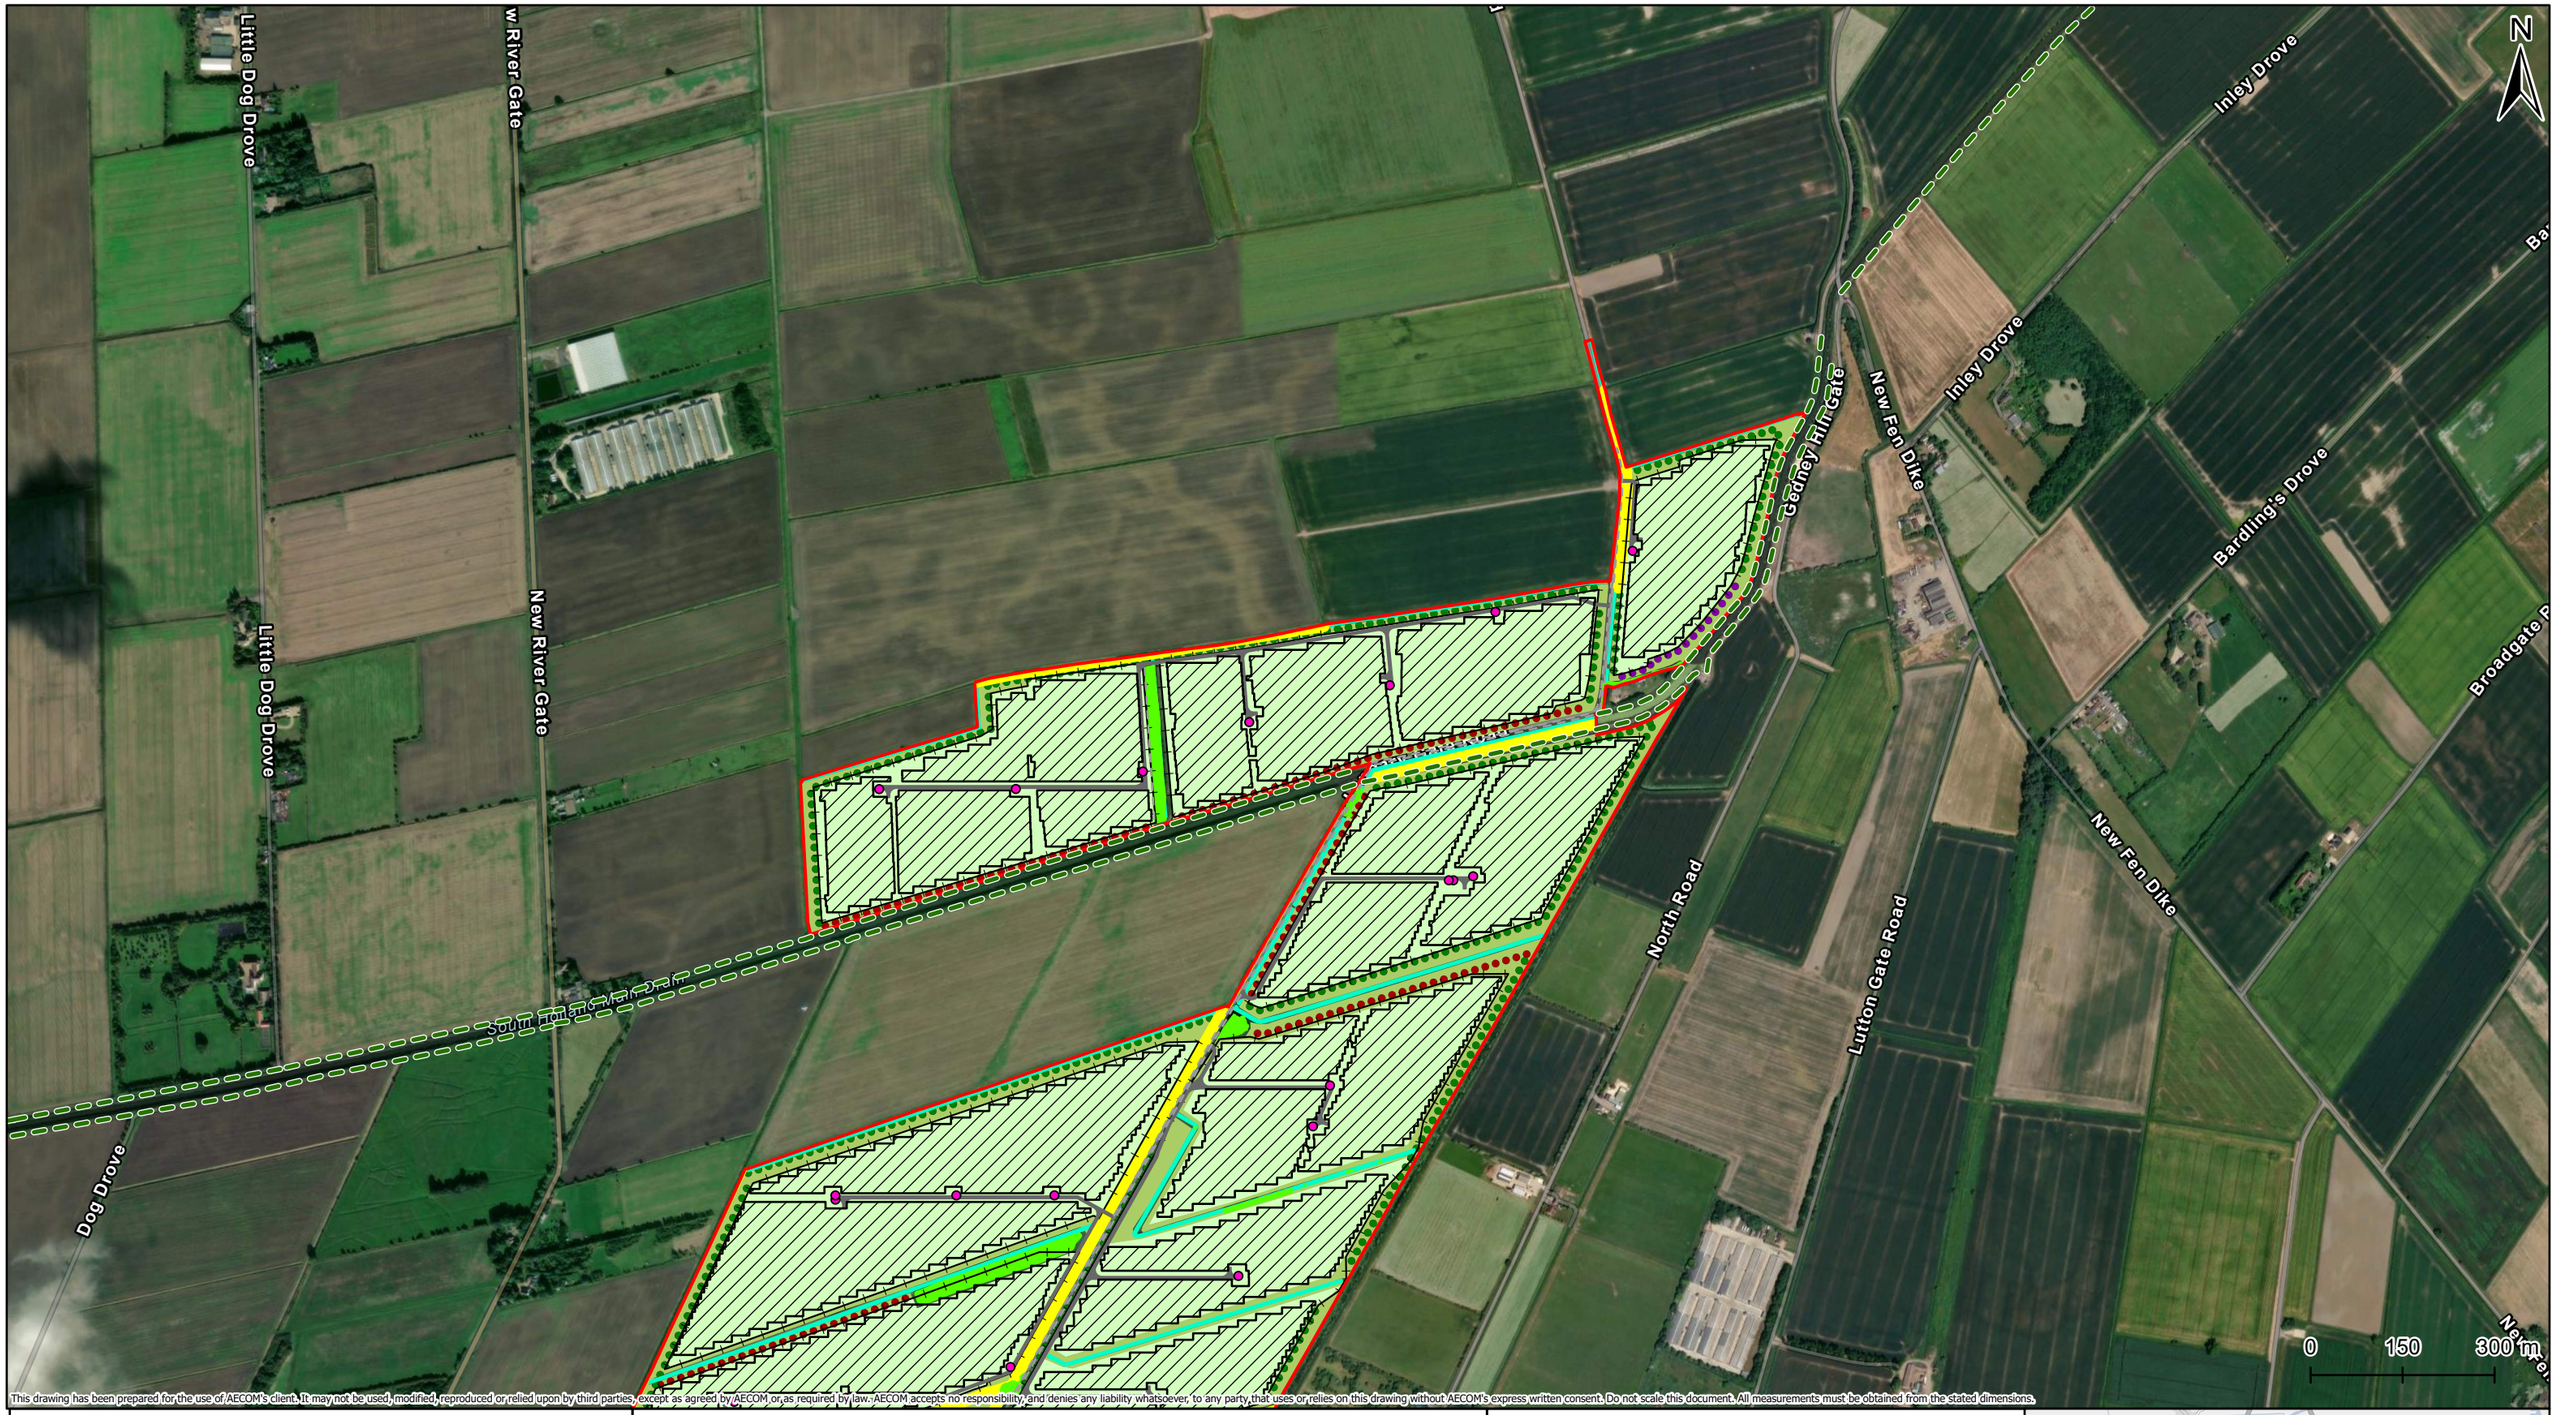


This drawing has been prepared for the use of AECOM's client. It may not be used, modified, reproduced or relied upon by third parties, except as agreed by AECOM or as required by law. AECOM accepts no responsibility, and denies any liability whatsoever, to any party that uses or relies on this drawing without AECOM's express written consent. Do not scale this document. All measurements must be obtained from the stated dimensions.

Project Title

Meridian Solar Farm

Map Title

Environmental Statement
Figure 2-2: Indicative Solar Development Area and Inter-Array Connections Layout Plan
(Sheet 7 of 7)

| Scale @ A3 | Version | Drawn | Reviewed |
|---|---|---|---|
| 1:10,000 | 2 | CT | AD |

**Legend**

- Order Limits
- Fence

**Proposed Infrastructure**

- PV Panel
- Solar Station

**Roads**

- Existing Road
- New Access Track

**Watercourses**

- South Holland IDB Drains (indicative)
- Other Drains

**Landscape**

- Proposed Band of Shrubs & Scattered Trees
- Proposed Band of Shrubs
- Advanced Planting
- Proposed Species Rich Grassland
- Proposed Semi Improved Grassland
- Public Right of Way

**Vegetation**

- Retained

Date: 22/10/2026

Copyright
Microsoft, Vantor, Sources: Esri, TomTom, Garmin, FAO, NOAA, USGS, © OpenStreetMap contributors, and the GIS User Community, Contains OS data © Crown Copyright and database right 2026. Contains data from OS Zoomstack. Reproduced from Ordnance Survey digital map data © Crown copyright 2025. All rights reserved. Licence number AC0000808122.

Meridian Solar

